


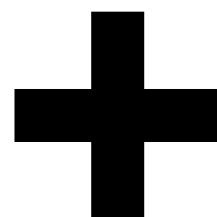

DATE	Issue Name	BY	CHK	NO.
19/08/2020	DEVELOPMENT APPLICATION			A
27/08/2020	DEVELOPMENT APPLICATION			B
04/11/2020	DEVELOPMENT APPLICATION			C
22/02/2021	DEVELOPMENT APPLICATION			D
28/03/2022	DEVELOPMENT APPLICATION	SH	DC	E
10/10/2022	DRAFT DEVELOPMENT APPLICATION			F
14/10/2022	DEVELOPMENT APPLICATION	AH	GH	G
04/11/2022	DEVELOPMENT APPLICATION	AH	GH	H
03/08/2023	DEVELOPMENT APPLICATION	AH	RP	I
11/09/2023	DEVELOPMENT APPLICATION	AH	RP	J

CONSULTANTS			
MASTERPLAN	☐	BATES SMART	T: 02 8354 5100
URBAN & LANDSCAPE	☐	HASELL	T: 02 9101 2000
CIVIL ENGINEER	☐	J WYNDHAM PRINCE	T: 02 4720 5360
CPED / HERITAGE / TOWN PLANNING	☐	URBIS	T: 02 8233 7621
TRAFFIC ENGINEER	☐	ASDN GROUP	T: 02 9083 6601
FIRE ENGINEER	☐	AFFINITY FIRE	T: 02 9194 0590
ENVIRONMENTAL SERVICES	☐	ENVIRONMENTAL EARTH SCIENCES	T: 02 9922 1777
GEOTECHNICAL ENGINEER	☐	JK GEOTECHNICS	T: 02 9888 5000
MEP SERVICES	☐	DSE	T: 02 9416 1177
BCA-PCA	☐	CITY PLAN	T: 02 8270 3500

CONSULTANTS			
ACCESSIBILITY	☐	WALL TO WALL CONSULTING	T: 0402 550 570
ACOUSTIC	☐	WHITE NOISE CONSULTING	T: 0408 728 363
STRUCTURAL ENGINEER	☐	ROBERT BIRD	T: 02 8646 3305
WASTE MANAGEMENT / WIND CONSULTANT	☐	SLR	T: 02 9420 8166



Level 4, 223 Clarence St
Sydney NSW 2000 Australia
Plus Architecture Pty. Ltd
ACN 600506303

plus
architecture
Melbourne
Brisbane
Christchurch
Sydney
Western Australia
Auckland
Telephone
Instagram
+61 2 8823 7000
#plusarchitecture
Nom. Registered
Architect (NSW): Amit Julka 10002
arch@plusarchitecture.com.au
www.plusarchitecture.com.au

PROJECT
Telopea Masterplan
Lot 5-7 Telopea 2117
Stage 1A Residential

DRAWING TITLE
BASEMENT 02 PLAN

In accepting and utilising this document the recipient agrees that #888 ACN #888, retain all control law, statutory law and other rights including copyright and intellectual property rights. The recipient agrees not to use this document for any purpose other than its intended use, to waive all claims against #888 resulting from unauthorised changes; or to reuse the document on other projects without the prior written consent of #888. Under no circumstances shall transfer of this document be deemed a sale. #888 makes no warranties of fitness for any purpose. The Builder/Contractor shall verify job dimensions prior to any work commencing. Figured dimensions shall take precedence over scaled work.

SCALE
1:300 @A1
DATE
17/02/2020
DRAWN
AH
JOB NO.
20320

PLOT DATE
11/09/2023
CHECKED
RP
DRAWING NO.
PLA-AR-DA0097

FOR INFORMATION


REVISION
J



DATE	Issue Name	BY	CHK	NO.
13/08/2020	FOR INFORMATION			20
19/08/2020	DEVELOPMENT APPLICATION			A
27/08/2020	DEVELOPMENT APPLICATION			B
04/11/2020	DEVELOPMENT APPLICATION			C
28/03/2022	DEVELOPMENT APPLICATION	SH	DC	D
10/10/2022	DRAFT DEVELOPMENT APPLICATION			E
14/10/2022	DEVELOPMENT APPLICATION	AH	GH	F
04/11/2022	DEVELOPMENT APPLICATION	AH	GH	G
03/08/2023	DEVELOPMENT APPLICATION	AH	RP	H
11/09/2023	DEVELOPMENT APPLICATION	AH	RP	I

CONSULTANTS			
MASTERPLAN	☐	BATES SMART	T: 02 8354 5100
URBAN & LANDSCAPE	☐	HASELL	T: 02 9101 2000
CIVIL ENGINEER	☐	J WYNDHAM PRINCE	T: 02 4720 5360
CPTD / HERITAGE / TOWN PLANNING	☐	URBIS	T: 02 8233 7621
TRAFFIC ENGINEER	☐	ASON GROUP	T: 02 9083 6601
FIRE ENGINEER	☐	AFFINITY FIRE	T: 02 9194 0590
ENVIRONMENTAL SERVICES	☐	ENVIRONMENTAL EARTH SCIENCES	T: 02 9922 1777
GEOTECHNICAL ENGINEER	☐	JK GEOTECHNICS	T: 02 9888 5000
MEP SERVICES	☐	DSE	T: 02 9416 1177
BCA-PCA	☐	CITY PLAN	T: 02 8270 3500

CONSULTANTS			
ACCESSIBILITY	☐	WALL TO WALL CONSULTING	T: 0402 550 570
ACOUSTIC	☐	WHITE NOISE CONSULTING	T: 0408 728 363
STRUCTURAL ENGINEER	☐	ROBERT BIRD	T: 02 8646 3300
WASTE MANAGEMENT / WIND CONSULTANT	☐	SLR	T: 02 9420 8166

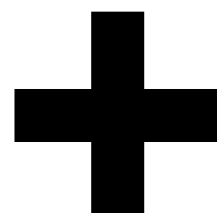


Level 4, 223 Clarence St
Sydney NSW 2000 Australia
Plus Architecture Pty. Ltd
ACN 600506303



PROJECT Telopea Masterplan Lot 5-7 Telopea 2117 Stage 1A Residential
In accepting and utilising this document the recipient agrees that #REF ACN #REF#, remain all common law, statutory law and other rights including copyright and intellectual property rights. The recipient agrees not to use this document for any purpose other than its intended use, to waive all claims against #REF# resulting from unauthorised changes; or to reuse the document or other projects without the prior written consent of #REF#. Under no circumstances shall transfer of this document be deemed a sale. #REF# makes no warranties of fitness for any purpose. The Builder/Contractor shall verify job dimensions prior to any work commencing. Figured dimensions shall take precedence over scaled work.

DRAWING TITLE BASEMENT 01 PLAN
SCALE 1:300 @A1
DATE 17/02/2020
DRAWN AH
CHECKED RP
JOB NO. 20320
DRAWING NO. PLA-AR-DA0098


REVISION 1
FOR INFORMATION

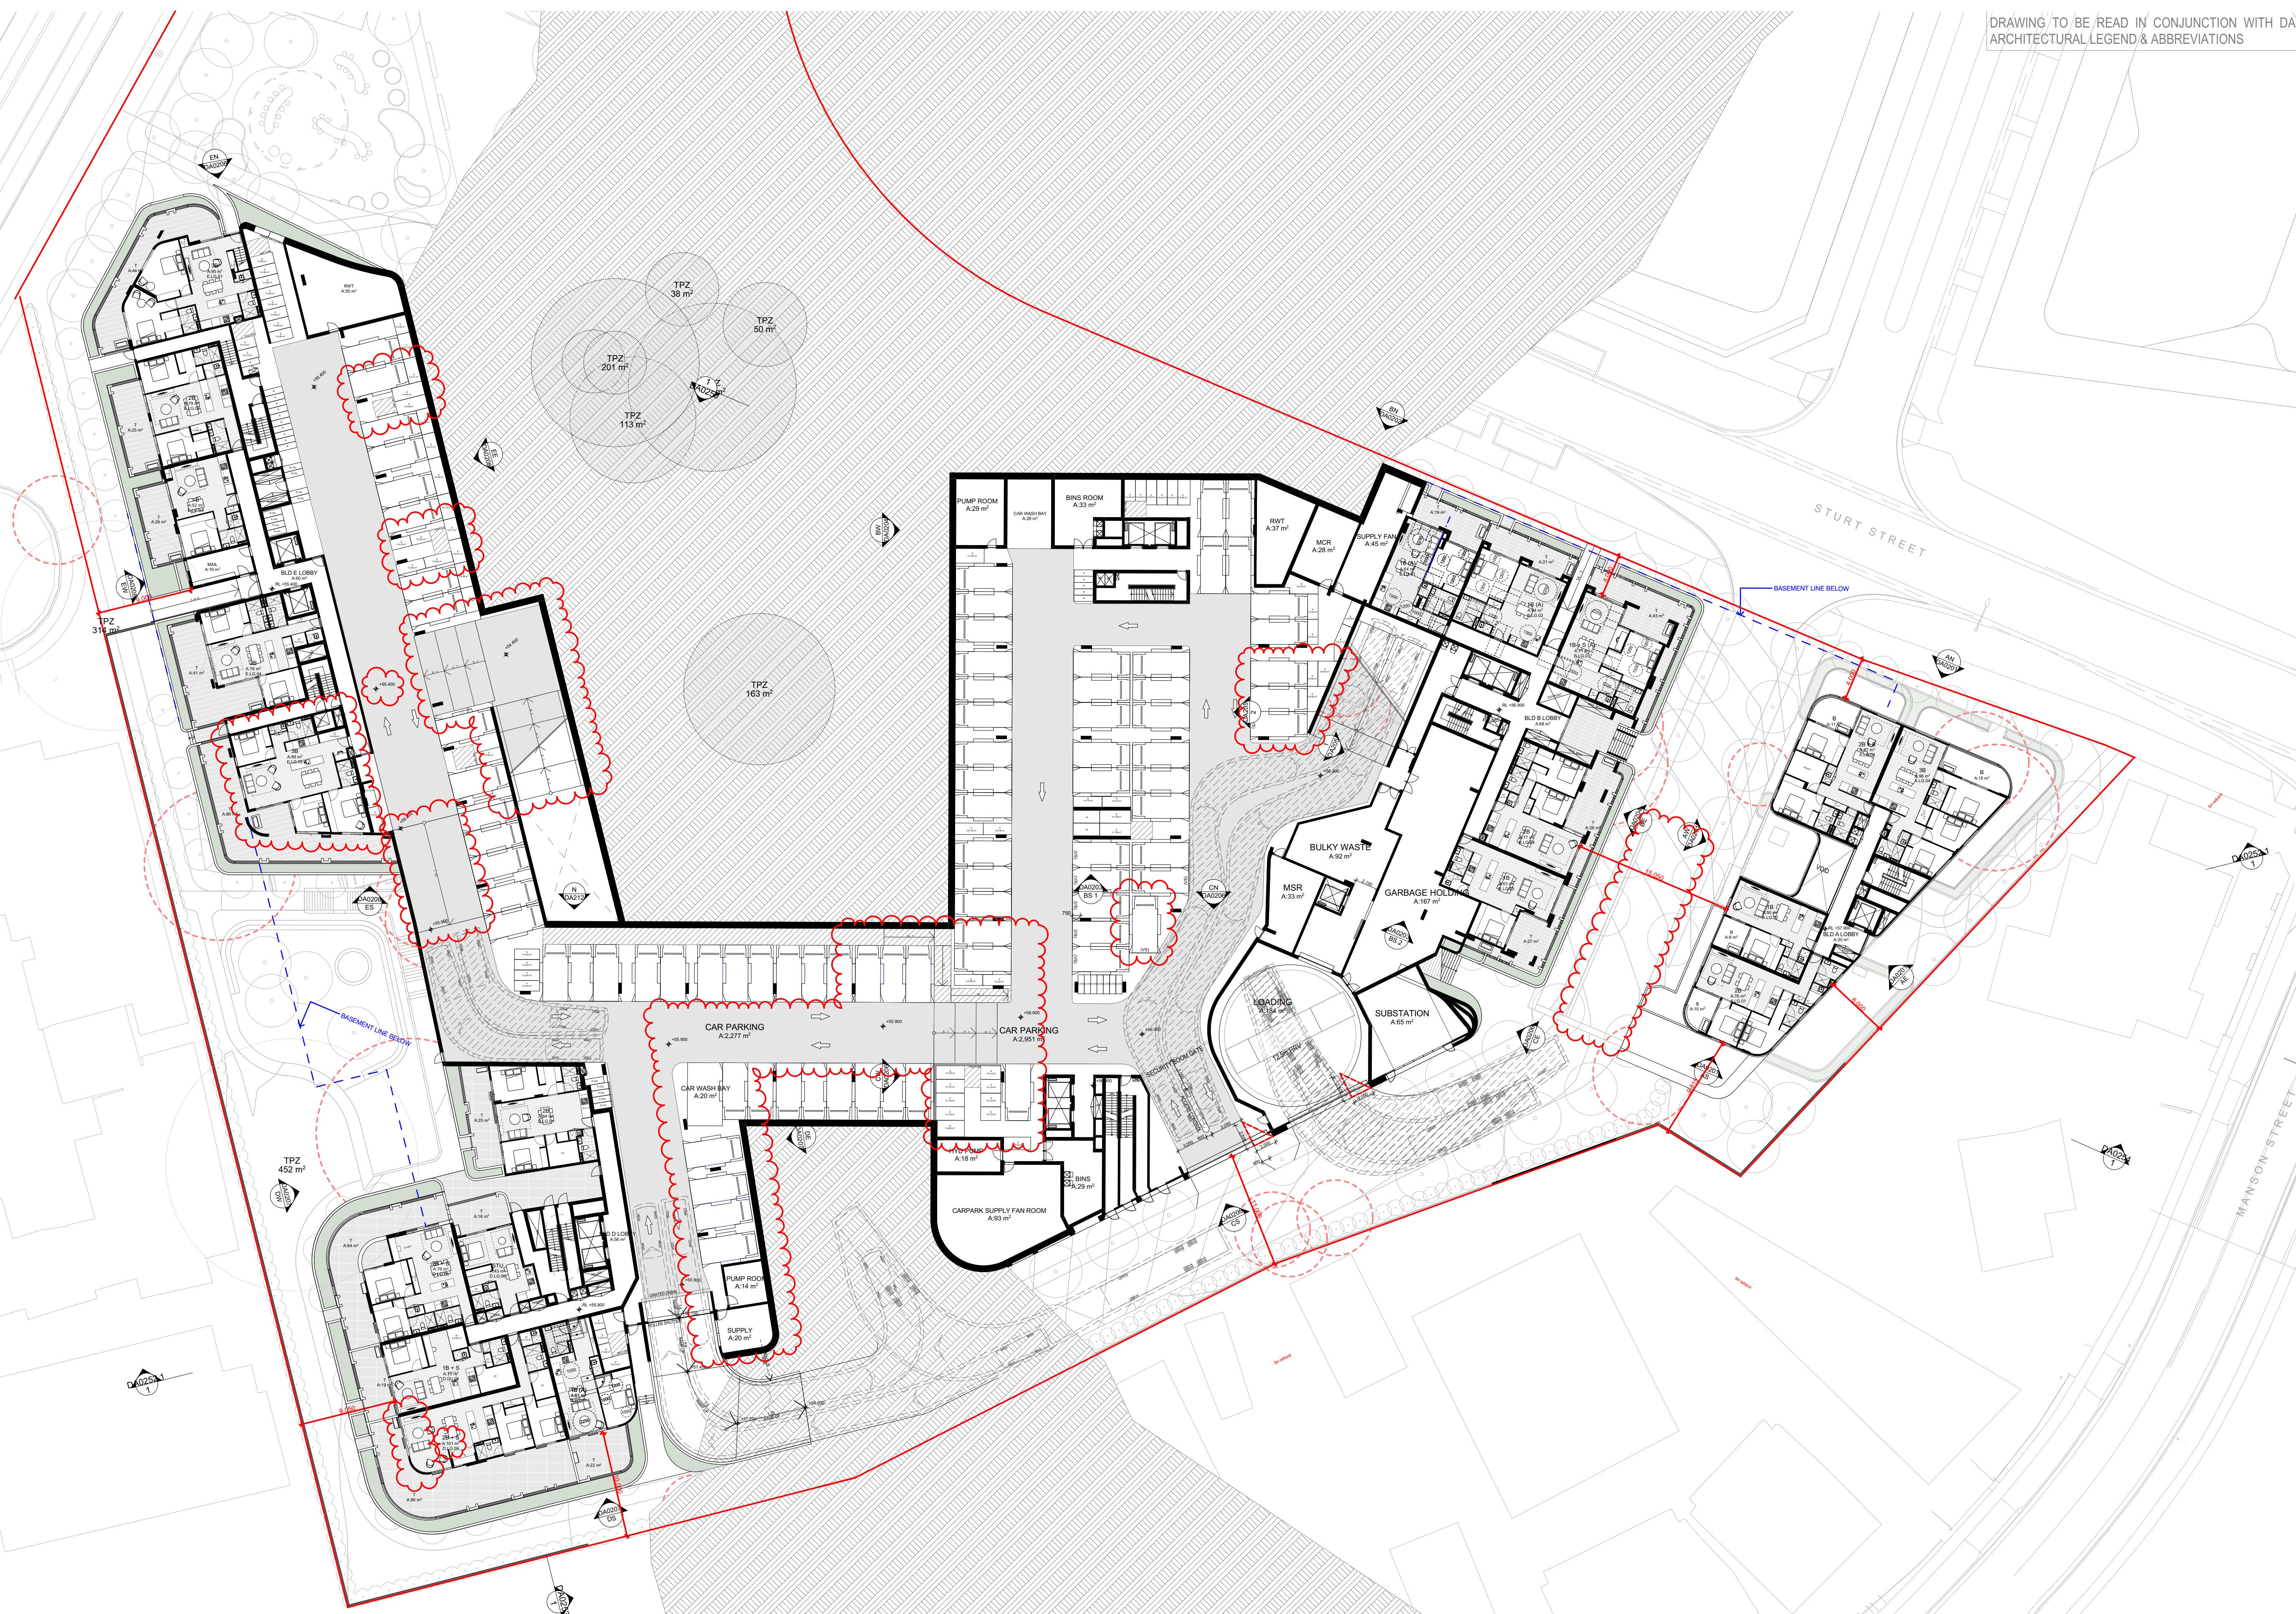

DATE	Issue Name	BY	CHK	NO.
DEV/03/0022	DEVELOPMENT APPLICATION	DC	DC	A
05/10/2022	DEVELOPMENT APPLICATION	SH	DC	E
10/10/2022	DRAFT DEVELOPMENT APPLICATION			F
14/10/2022	DEVELOPMENT APPLICATION	AH	GH	G
26/10/2022	DEVELOPMENT APPLICATION	AH	GH	H
04/11/2022	DEVELOPMENT APPLICATION	AH	GH	I
19/08/2023	FOR INFORMATION	AH,AS,JW	AH	J
26/08/2023	DEVELOPMENT APPLICATION	RP,AS	RP	K
03/08/2023	DEVELOPMENT APPLICATION	AH	RP	L
11/09/2023	DEVELOPMENT APPLICATION	AH	RP	M

CONSULTANTS		
MASTERPLAN	☐	BATES SMART T. 02 5354 5100
URBAN & LANDSCAPE	☐	HASSELT T. 02 95101 2000
CIVIL ENGINEER	☐	J WYNDENHAM PRINCE T. 02 4720 3368
CPD'D / HERITAGE / TOWN PLANNING	☐	URBIS T. 02 8233 7621
TRAFFIC ENGINEER	☐	ASON GROUP T. 02 9083 6610
FIRE ENGINEER	☐	AFFINITY FIRE T. 02 9194 0990
ENVIRONMENTAL SERVICES	☐	ENVIRONMENTAL EARTH SCIENCES T. 02 9922 1777
GEOTECHNICAL ENGINEER	☐	JK GEOTECHNICS T. 02 9658 5000
MEP SERVICES	☐	DSE T. 02 9416 1177
BCA-PCA	☐	CITY PLAN T. 02 8270 5080

CONSULTANTS			
ACCESSIBILITY	☐	WALL TO WALL CONSULTING	T. 0403 556 579
ACOUSTIC	☐	WHITE NOISE CONSULTING	T. 0408 728 363
STRUCTURAL ENGINEER	☐	ROBERT BIRD	T. 02 6246 3209
WASTE MANAGEMENT / WIND CONSULTANT	☐	SLR	T. 02 9428 8168

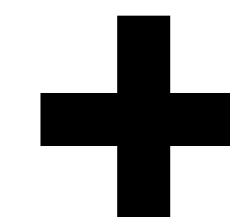

Plus Architecture Pty. Ltd
ACN 600506303



architecture

Melbourne Sydney
Brisbane Western Australia
Christchurch Auckland

Telephone +61 2 8823 7000
Instagram #plusarchitecture

Nom. Registered
Architect (NSW): Amit Julka 10002

arch@plusarchitecture.com.au
www.plusarchitecture.com.au

PROJECT
**Telopea Masterplan
Lot 5-7 Telopea 2117
Stage 1A Residential**

In accepting and utilizing this document the recipient agrees that ##### ACN #####, retain all common law, statutory law and other rights including copyright and intellectual property rights. The recipient agrees not to use this document for any purpose other than its intended use; to waive all claims against ##### resulting from unauthorized changes; or to reuse the document on other projects without the prior written consent of #####. Under no circumstances shall the transfer of this document be deemed a sale. ##### makes no warranties of fitness for any purpose.

The Builder/Contractor shall verify job dimensions prior to any work commencing. Figured dimensions shall take precedence over scaled work.


DRAWING TITLE
**LOWER GROUND FLOOR
PLAN**

SCALE	1:300 @A1
DATE	17/02/2020
DRAWN	AH
JOB NO.	20320

DRAWING NO.	
PLA-AR-DA0099	

FOR INFORMATION

M

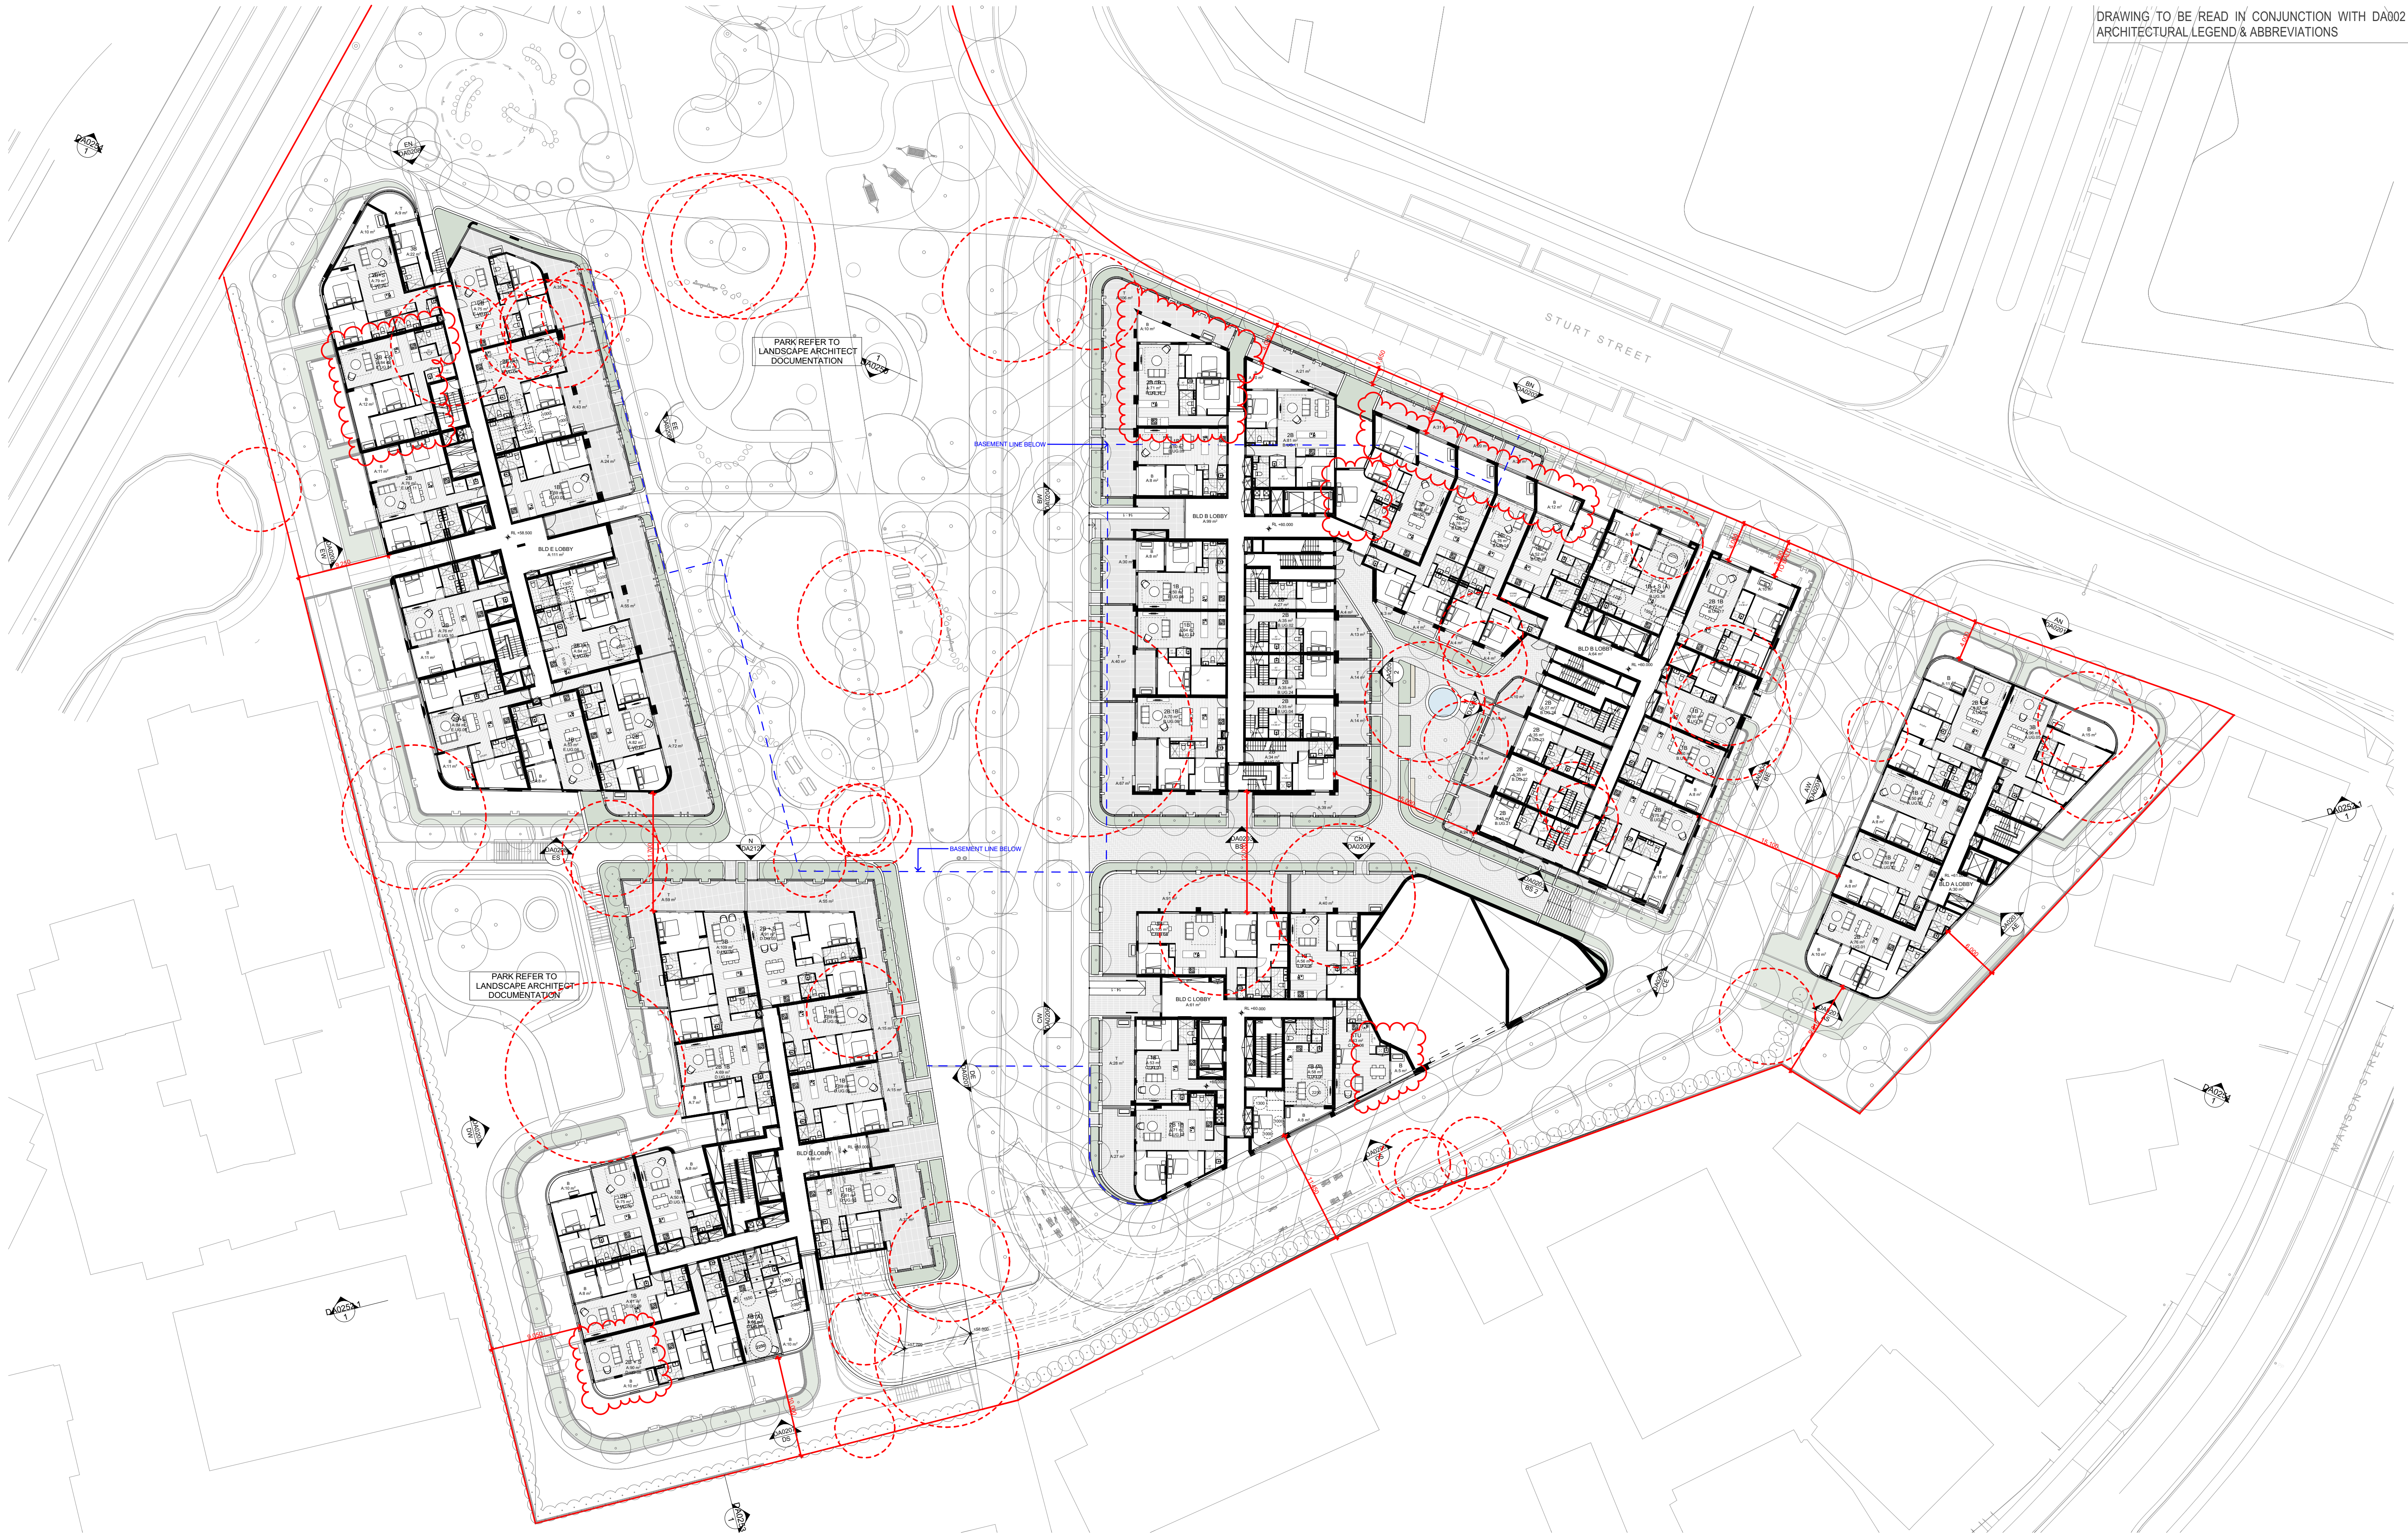

DATE	Issue Name	BY	CHK	NO.
28/03/2022	DEVELOPMENT APPLICATION	SH	DC	C
05/10/2022	DEVELOPMENT APPLICATION	SH	DC	D
10/10/2022	DRAFT DEVELOPMENT APPLICATION	SH	DC	E
14/10/2022	DEVELOPMENT APPLICATION	AH	GH	F
26/10/2022	DEVELOPMENT APPLICATION	AH	GH	G
04/11/2022	DEVELOPMENT APPLICATION	AH	GH	H
19/05/2023	FOR INFORMATION	AH,AS,JW	AH	I
26/05/2023	DEVELOPMENT APPLICATION	AH,AS	RP	J
03/08/2023	DEVELOPMENT APPLICATION	AH	RP	K
11/09/2023	DEVELOPMENT APPLICATION	AH	RP	L

CONSULTANTS			
MASTERPLAN	☐	BATES SMART	T: 02 8354 5100
URBAN & LANDSCAPE	☐	HASELL	T: 02 9101 2000
CIVIL ENGINEER	☐	J WYNNHAM PRINCE	T: 02 9750 5060
CPED / HERITAGE / TOWN PLANNING	☐	URBIS	T: 02 8233 7621
TRAFFIC ENGINEER	☐	ASON GROUP	T: 02 9083 6601
FIRE ENGINEER	☐	AFFINITY FIRE	T: 02 9194 0590
ENVIRONMENTAL SERVICES	☐	ENVIRONMENTAL EARTH SCIENCES	T: 02 9922 1777
GEOTECHNICAL ENGINEER	☐	JK GEOTECHNICS	T: 02 9888 5000
MEP SERVICES	☐	DSE	T: 02 9416 1177
BCA-PCA	☐	CITY PLAN	T: 02 8270 3500

CONSULTANTS			
ACCESSIBILITY	☐	WALL TO WALL CONSULTING	T: 0402 550 570
ACOUSTIC	☐	WHITE NOISE CONSULTING	T: 0408 728 363
STRUCTURAL ENGINEER	☐	EXTREME ENGINEERING	T: 02 8246 2800
WASTE MANAGEMENT / WIND CONSULTANT	☐	ROBERT BIRD	T: 02 9420 8166
	☐	SLR	



PROJECT
Telopea Masterplan
Lot 5-7 Telopea 2117
Stage 1A Residential

DRAWING TITLE
UPPER GROUND FLOOR
PLAN

SCALE
1:300 @A1

DATE
17/02/2020

DRAWN
AH


JOB NO.
20320

DRAWING NO.
PLA-AR-DA0100

FOR INFORMATION

REVISION
L

CONSULTANTS		
ACCESSIBILITY	☐	WALL TO WALL CONSULTING T: 0402 550 570
ACOUSTIC	☐	WHITE NOISE CONSULTING T: 0408 728 300
STRUCTURAL ENGINEER	☐	ROBERT BIRD T: 02 8246 3200
WASTE MANAGEMENT / WIND CONSULTANT	☐	SLR T: 02 9426 8160

 

PROJECT
**Telopea Masterplan
Lot 5-7 Telopea 2117
Stage 1A Residential**

In accepting and utilizing this document the recipient agrees that ##### ACN #####, retain all common law, statutory law and other rights including copyright and intellectual property rights. The recipient agrees not to use this document for any purpose other than its intended use; to waive all claims against ##### resulting from unauthorized use; or to reuse the document on other projects without the prior written consent of #####. Under no circumstances shall the transfer of this document be deemed a sale. ##### makes no warranties of fitness for any purpose. The Buyer/Contractor shall verify job dimensions prior to any work commencing. Figure dimensions shall take precedence over scaled work.

SCALE	1:300 @A1
DATE	17/02/2020
DRAWN	AH
JOB NO.	2032

PLOT DATE	11/09/2023
CHECKED	RP
DRAWING NO.	PLA-AR-DA0101

REVISION	J

FOR INFORMATION



DATE	Issue Name	BY	CHK	NO.
19/08/2020	DEVELOPMENT APPLICATION			A
04/11/2020	DEVELOPMENT APPLICATION			B
28/03/2022	DEVELOPMENT APPLICATION	SH	DC	C
10/10/2022	DRAFT DEVELOPMENT APPLICATION			D
14/10/2022	DEVELOPMENT APPLICATION	AH	GH	E
26/10/2022	DEVELOPMENT APPLICATION	AH	GH	F
04/11/2022	DEVELOPMENT APPLICATION	AH	GH	G
19/05/2023	FOR INFORMATION	AH,AS,JW	AH	H
26/05/2023	DEVELOPMENT APPLICATION	AH,AS	RP	I
11/09/2023	DEVELOPMENT APPLICATION	AH	RP	J

CONSULTANTS			
MASTERPLAN	☐	BATES SMART	T: 02 8354 5100
URBAN & LANDSCAPE	☐	HASELL	T: 02 9101 2000
CIVIL ENGINEER	☐	J WYNNHAM PRINCE	T: 02 9720 5360
CPED / HERITAGE / TOWN PLANNING	☐	URBIS	T: 02 8233 7621
TRAFFIC ENGINEER	☐	ASON GROUP	T: 02 9083 6601
FIRE ENGINEER	☐	AFFINITY FIRE	T: 02 9194 0590
ENVIRONMENTAL SERVICES	☐	ENVIRONMENTAL EARTH SCIENCES	T: 02 9922 1777
GEOTECHNICAL ENGINEER	☐	JK GEOTECHNICS	T: 02 9888 5000
MEP SERVICES	☐	DSE	T: 02 9416 1177
BCA-PCA	☐	CITY PLAN	T: 02 8270 3500

CONSULTANTS			
ACCESSIBILITY	☐	WALL TO WALL CONSULTING	T: 0402 550 570
ACOUSTIC	☐	WHITE NOISE CONSULTING	T: 0408 728 303
STRUCTURAL ENGINEER	☐	ROBERT BIRD	T: 02 8246 2400
WASTE MANAGEMENT / WIND CONSULTANT	☐	SLR	T: 02 9420 8166



Level 4, 223 Clarence St
Sydney NSW 2000 Australia
Plus Architecture Pty. Ltd
ACN 600506303

plus
architecture
Melbourne
Brisbane
Christchurch
Sydney
Western Australia
Auckland
Telephone
Instagram
+61 2 8823 7000
#plusarchitecture
Non-Registered
Architect (NSW): Amit Julka 10002
arch@plusarchitecture.com.au
www.plusarchitecture.com.au

PROJECT
**Teloepa Masterplan
Lot 5-7 Teloepa 2117
Stage 1A Residential**

DRAWING TITLE
LEVEL 02 FLOOR PLAN

SCALE
1:300 @A1

DATE
17/02/2020
DRAWN
AH
JOB NO.
20320
DRAWING NO.
PLA-AR-DA0102

FOR INFORMATION
REVISION
J



DATE	Issue Name	BY	CHK	NO.
19/08/2020	DEVELOPMENT APPLICATION			A
04/11/2020	DEVELOPMENT APPLICATION			B
28/03/2022	DEVELOPMENT APPLICATION	SH	DC	C
10/10/2022	DRAFT DEVELOPMENT APPLICATION			D
14/10/2022	DEVELOPMENT APPLICATION	AH	GH	E
26/10/2022	DEVELOPMENT APPLICATION	AH	GH	F
04/11/2022	DEVELOPMENT APPLICATION	AH	GH	G
19/05/2023	FOR INFORMATION	AH,AS,JW	AH	H
26/05/2023	DEVELOPMENT APPLICATION	AH,AS	RP	I
11/09/2023	DEVELOPMENT APPLICATION	AH	RP	J

CONSULTANTS			
MASTERPLAN	☐	BATES SMART	T: 02 8354 5100
URBAN & LANDSCAPE	☐	HASELL	T: 02 9101 2000
CIVIL ENGINEER	☐	J WYNNHAM PRINCE	T: 02 9720 5360
CPTED / HERITAGE / TOWN PLANNING	☐	URBIS	T: 02 8233 7621
TRAFFIC ENGINEER	☐	ASON GROUP	T: 02 9083 6601
FIRE ENGINEER	☐	AFFINITY FIRE	T: 02 9194 0590
ENVIRONMENTAL SERVICES	☐	ENVIRONMENTAL EARTH SCIENCES	T: 02 9922 1777
GEOTECHNICAL ENGINEER	☐	JK GEOTECHNICS	T: 02 9888 5000
MEP SERVICES	☐	DSE	T: 02 9416 1177
BCA-PCA	☐	CITY PLAN	T: 02 8270 3500

CONSULTANTS			
ACCESSIBILITY	☐	WALL TO WALL CONSULTING	T: 0402 550 570
ACOUSTIC	☐	WHITE NOISE CONSULTING	T: 0408 728 303
STRUCTURAL ENGINEER	☐	ROBERT BIRD	T: 02 8246 2400
WASTE MANAGEMENT / WIND CONSULTANT	☐	SLR	T: 02 9420 8166



PROJECT Telopea Masterplan Lot 5-7 Telopea 2117 Stage 1A Residential

DRAWING TITLE LEVEL 03 FLOOR PLAN

SCALE 1:300 @A1

DATE 17/02/2020
DRAWN AH
JOB NO. 20320
DRAWING NO. PLA-AR-DA0103


FOR INFORMATION
REVISION J



DATE	Issue Name	BY	CHK	NO.
19/08/2020	DEVELOPMENT APPLICATION			A
04/11/2020	DEVELOPMENT APPLICATION			B
28/03/2022	DEVELOPMENT APPLICATION	SH	DC	C
10/10/2022	DRAFT DEVELOPMENT APPLICATION			D
14/10/2022	DEVELOPMENT APPLICATION	AH	GH	E
26/10/2022	DEVELOPMENT APPLICATION	AH	GH	F
04/11/2022	DEVELOPMENT APPLICATION	AH	GH	G
19/05/2023	FOR INFORMATION	AH,AS,JW	AH	H
26/05/2023	DEVELOPMENT APPLICATION	AH,AS	RP	I
11/09/2023	DEVELOPMENT APPLICATION	AH	RP	J

CONSULTANTS			
MASTERPLAN	☐	BATES SMART	T: 02 8354 5100
URBAN & LANDSCAPE	☐	HASELL	T: 02 9101 2000
CIVIL ENGINEER	☐	J WYREHAM PRINCE	T: 02 9720 5360
CPTED / HERITAGE / TOWN PLANNING	☐	URBIS	T: 02 8233 7621
TRAFFIC ENGINEER	☐	ASON GROUP	T: 02 9083 6601
FIRE ENGINEER	☐	AFFINITY FIRE	T: 02 9194 0990
ENVIRONMENTAL SERVICES	☐	ENVIRONMENTAL EARTH SCIENCES	T: 02 9922 1777
GEOTECHNICAL ENGINEER	☐	JK GEOTECHNICS	T: 02 9888 5000
MEP SERVICES	☐	DSE	T: 02 9416 1177
BCA-PCA	☐	CITY PLAN	T: 02 8270 3500

CONSULTANTS			
ACCESSIBILITY	☐	WALL TO WALL CONSULTING	T: 0402 550 570
ACOUSTIC	☐	WHITE NOISE CONSULTING	T: 0408 728 363
STRUCTURAL ENGINEER	☐	ROBERT BIRD	T: 02 8246 5400
WASTE MANAGEMENT / WIND CONSULTANT	☐	SLR	T: 02 9420 8166

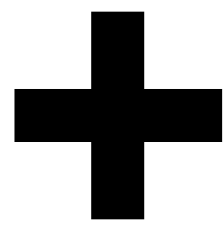

Level 4, 223 Clarence St
Sydney NSW 2000 Australia
ACN 600506303

plus
architecture

Melbourne
Brisbane
Christchurch

Sydney
Western Australia
Auckland

Telephone
Instagram

+61 2 8823 7000
#plusarchitecture

Nom. Registered
Architect (NSW): Amit Julka 10002
arch@plusarchitecture.com.au
www.plusarchitecture.com.au

PROJECT
**Teloepa Masterplan
Lot 5-7 Teloepa 2117
Stage 1A Residential**

DRAWING TITLE
LEVEL 04 FLOOR PLAN

SCALE
1:300 @A1

DATE
17/02/2020

DRAWN
AH


JOB NO.
20320

PLOT DATE
11/09/2023

CHECKED
RP

DRAWING NO.
PLA-AR-DA0104

FOR INFORMATION

 


REVISION
J



DATE	Issue Name	BY	CHK	NO.
04/11/2020	DEVELOPMENT APPLICATION		B	
28/03/2022	DEVELOPMENT APPLICATION	SH	DC	C
05/10/2022	DEVELOPMENT APPLICATION	SH	DC	D
10/10/2022	DRAFT DEVELOPMENT APPLICATION		E	
14/10/2022	DEVELOPMENT APPLICATION	AH	GH	F
26/10/2022	DEVELOPMENT APPLICATION	AH	GH	G
04/11/2022	DEVELOPMENT APPLICATION	AH	GH	H
19/05/2023	FOR INFORMATION	AH,AS,JW	AH	I
26/05/2023	DEVELOPMENT APPLICATION	AH,AS	RP	J
11/09/2023	DEVELOPMENT APPLICATION	AH	RP	K

CONSULTANTS			
MASTERPLAN	☐	BATES SMART	T: 02 8354 5100
URBAN & LANDSCAPE	☐	HASELL	T: 02 9101 2000
CIVIL ENGINEER	☐	J WYNNHAM PRINCE	T: 02 9720 5360
CPED / HERITAGE / TOWN PLANNING	☐	URBIS	T: 02 8233 7621
TRAFFIC ENGINEER	☐	ASON GROUP	T: 02 9083 6601
FIRE ENGINEER	☐	AFFINITY FIRE	T: 02 9194 0990
ENVIRONMENTAL SERVICES	☐	ENVIRONMENTAL EARTH SCIENCES	T: 02 9922 1777
GEOTECHNICAL ENGINEER	☐	JK GEOTECHNICS	T: 02 9888 5000
MEP SERVICES	☐	DSE	T: 02 9416 1177
BCA-PCA	☐	CITY PLAN	T: 02 8270 3500

CONSULTANTS			
ACCESSIBILITY	☐	WALL TO WALL CONSULTING	T: 0402 550 570
ACOUSTIC	☐	WHITE NOISE CONSULTING	T: 0408 728 363
STRUCTURAL ENGINEER	☐	ROBERT BIRD	T: 02 8246 2400
WASTE MANAGEMENT / WIND CONSULTANT	☐	SLR	T: 02 9420 8166

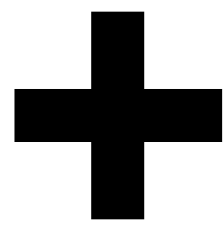

Level 4, 222 Clarence St
Sydney NSW 2000 Australia
ACN 600506303

plus
architecture
Melbourne
Brisbane
Christchurch
Sydney
Western Australia
Auckland
Telephone
Instagram
+61 2 8823 7000
#plusarchitecture
Non-Registered
Architect (NSW): Amit Julka 10002
arch@plusarchitecture.com.au
www.plusarchitecture.com.au

PROJECT
**Teloepa Masterplan
Lot 5-7 Teloepa 2117
Stage 1A Residential**

DRAWING TITLE
LEVEL 05 FLOOR PLAN

SCALE
1:300 @A1

DATE
17/02/2020
DRAWN
AH

JOB NO.
20320

PLOT DATE
11/09/2023
CHECKED
RP
DRAWING NO.
PLA-AR-DA0105

REVISION
K

FOR INFORMATION




DATE	Issue Name	BY	CHK	NO.
19/08/2020	DEVELOPMENT APPLICATION			A
04/11/2020	DEVELOPMENT APPLICATION			B
28/03/2022	DEVELOPMENT APPLICATION	SH	DC	C
10/10/2022	DRAFT DEVELOPMENT APPLICATION			D
14/10/2022	DEVELOPMENT APPLICATION	AH	GH	E
26/10/2022	DEVELOPMENT APPLICATION	AH	GH	F
04/11/2022	DEVELOPMENT APPLICATION	AH	GH	G
19/05/2023	FOR INFORMATION	AH,AS,JW	AH	H
26/05/2023	DEVELOPMENT APPLICATION	AH,AS	RP	I
11/09/2023	DEVELOPMENT APPLICATION	AH	RP	J

CONSULTANTS			
MASTERPLAN	☐	BATES SMART	T: 02 8354 5100
URBAN & LANDSCAPE	☐	HASELL	T: 02 9101 2000
CIVIL ENGINEER	☐	J WYNNHAM PRINCE	T: 02 9720 5360
CPED / HERITAGE / TOWN PLANNING	☐	URBIS	T: 02 8233 7621
TRAFFIC ENGINEER	☐	ASON GROUP	T: 02 9083 6601
FIRE ENGINEER	☐	AFFINITY FIRE	T: 02 9194 0590
ENVIRONMENTAL SERVICES	☐	ENVIRONMENTAL EARTH SCIENCES	T: 02 9922 1777
GEOTECHNICAL ENGINEER	☐	JK GEOTECHNICS	T: 02 9888 5000
MEP SERVICES	☐	DSE	T: 02 9416 1177
BCA-PCA	☐	CITY PLAN	T: 02 8270 3500

CONSULTANTS			
ACCESSIBILITY	☐	WALL TO WALL CONSULTING	T: 0402 550 570
ACOUSTIC	☐	WHITE NOISE CONSULTING	T: 0408 728 303
STRUCTURAL ENGINEER	☐	ROBERT BIRD	T: 02 8246 2400
WASTE MANAGEMENT / WIND CONSULTANT	☐	SLR	T: 02 9420 8166

**FRASERS
PROPERTY**

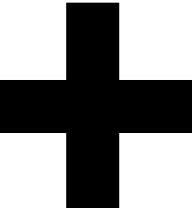**plus**
architecture

Melbourne
Brisbane
Christchurch

Sydney
Western Australia
Auckland

Telephone
Instagram

+61 2 8823 7000
#plusarchitecture

Non-Registered
Architect (NSW): Amit Julka 10002
arch@plusarchitecture.com.au
www.plusarchitecture.com.au

PROJECT		DRAWING TITLE		SCALE		DATE		PLOT DATE		DRAWN		CHECKED		DRAWING NO.		REVISION	
Telopea Masterplan		LEVEL 06 FLOOR PLAN		1:300 @A1		17/02/2020		11/09/2023		AH		RP		20320		PLA-AR-DA0106	
Stage 1A Residential																J	