



Appendix 1

Amended SSDA drawing pack

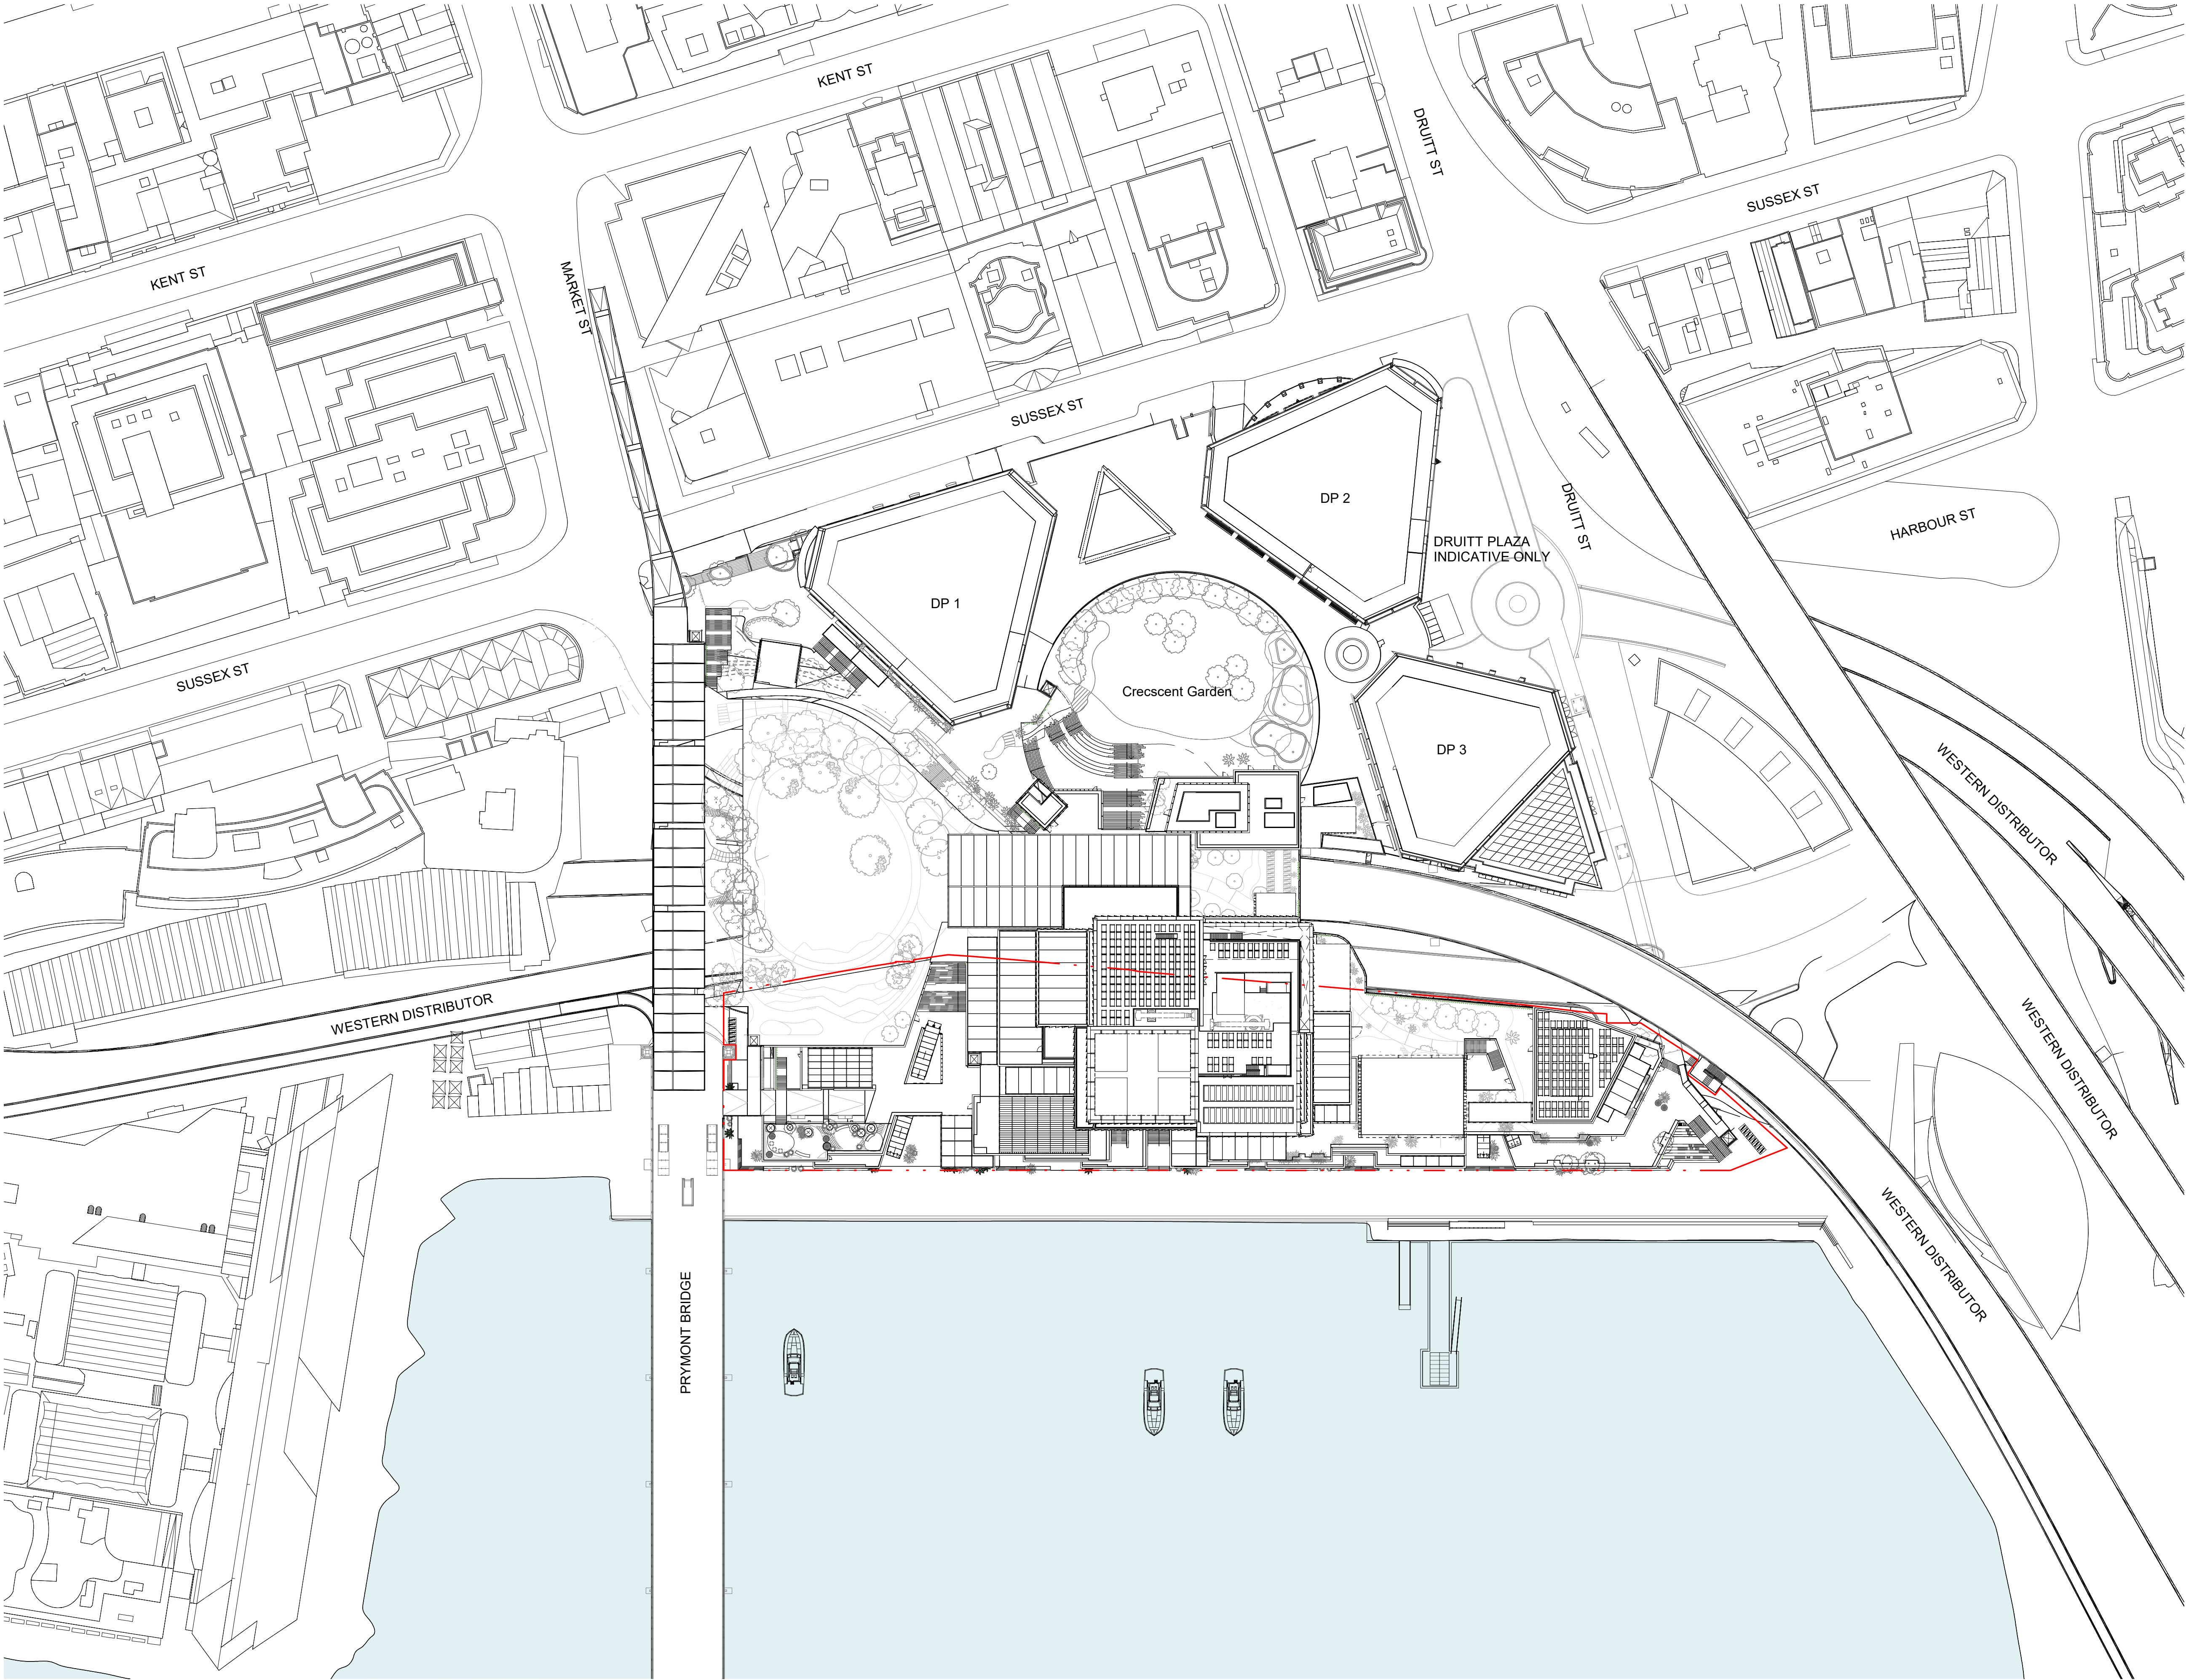

Do not scale drawings. Verify all dimensions on site

issue	amendment	date
1	SSDA	10.09.2021
2	SSDA	21.09.2021
3	SSDA	23.09.2021
4	SSDA	01.10.2021
5	SSDA	08.10.2021
6	SSDA-RTS	11.08.2022
7	SSDA-RTS	31.05.2023

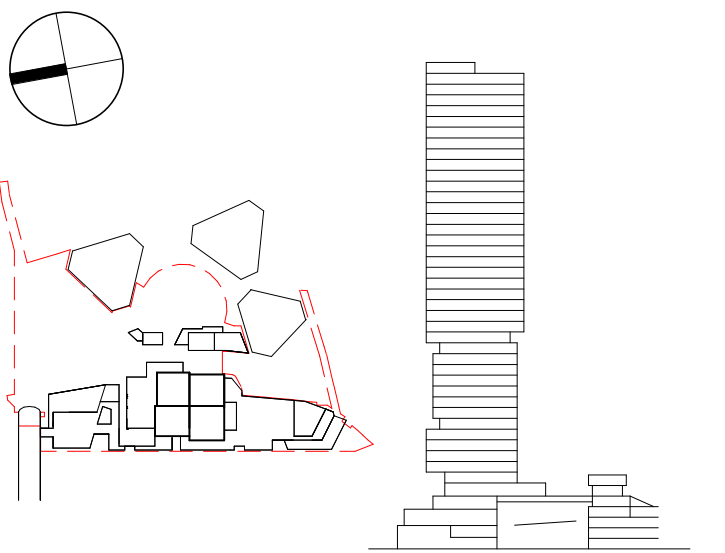

**Henning
Larsen**

HENNING LARSEN
Vesterbrogade 76
1620 Copenhagen V
Denmark
T (+45) 8233 3000
www.henninglarsen.com

architectus™

Adelaide
Brisbane
Melbourne
Sydney
Perth

Architectus Sydney
Level 18, 25 Martin Place
Sydney NSW 2000
T (61 2) 8252 8400
sydney@architectus.com.au

ABN 90 131 245 684

project

Cockle Bay Park

phase

SSDA-RTS

drawing

Site Plan

drawn MTRA

drawing no. short
A-DA-0004

checked SDE

drawing no. long
CBP-HEN-DRW-A-DA-0004









sheet issue date 11.08.2021

scale 1 : 750@A1

issue

project no 200077.00

6

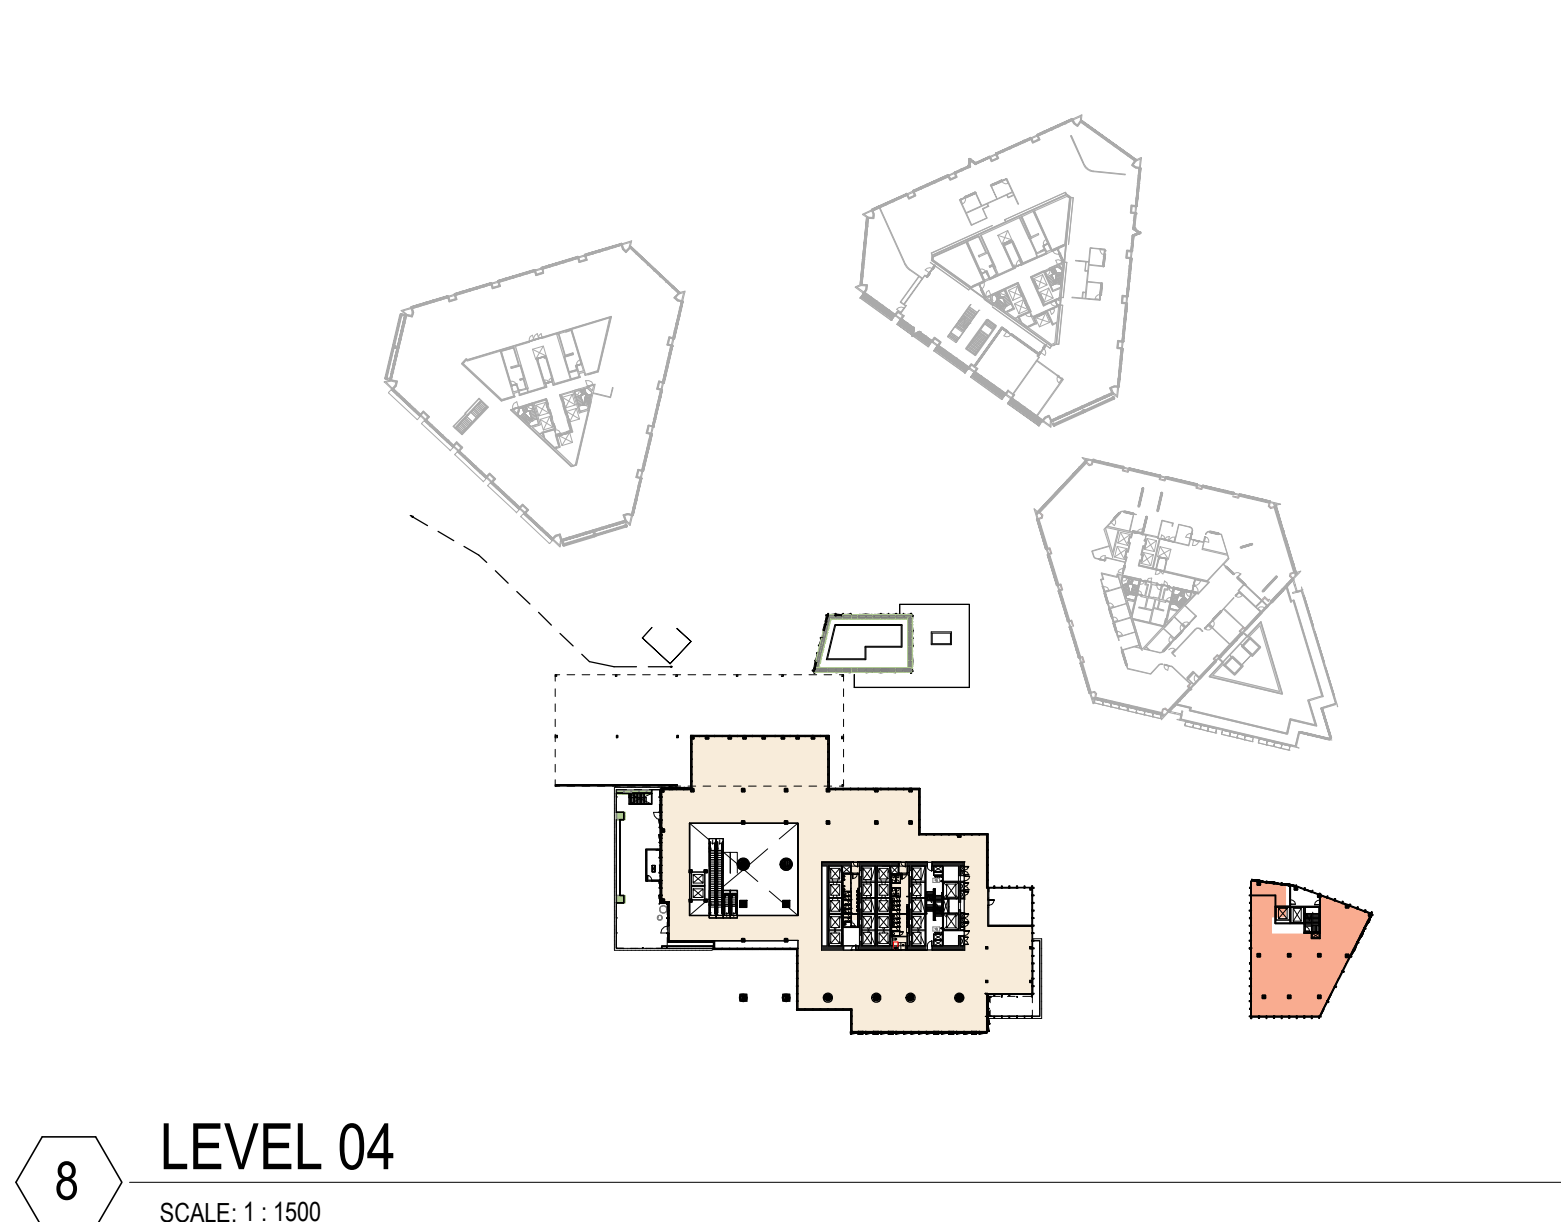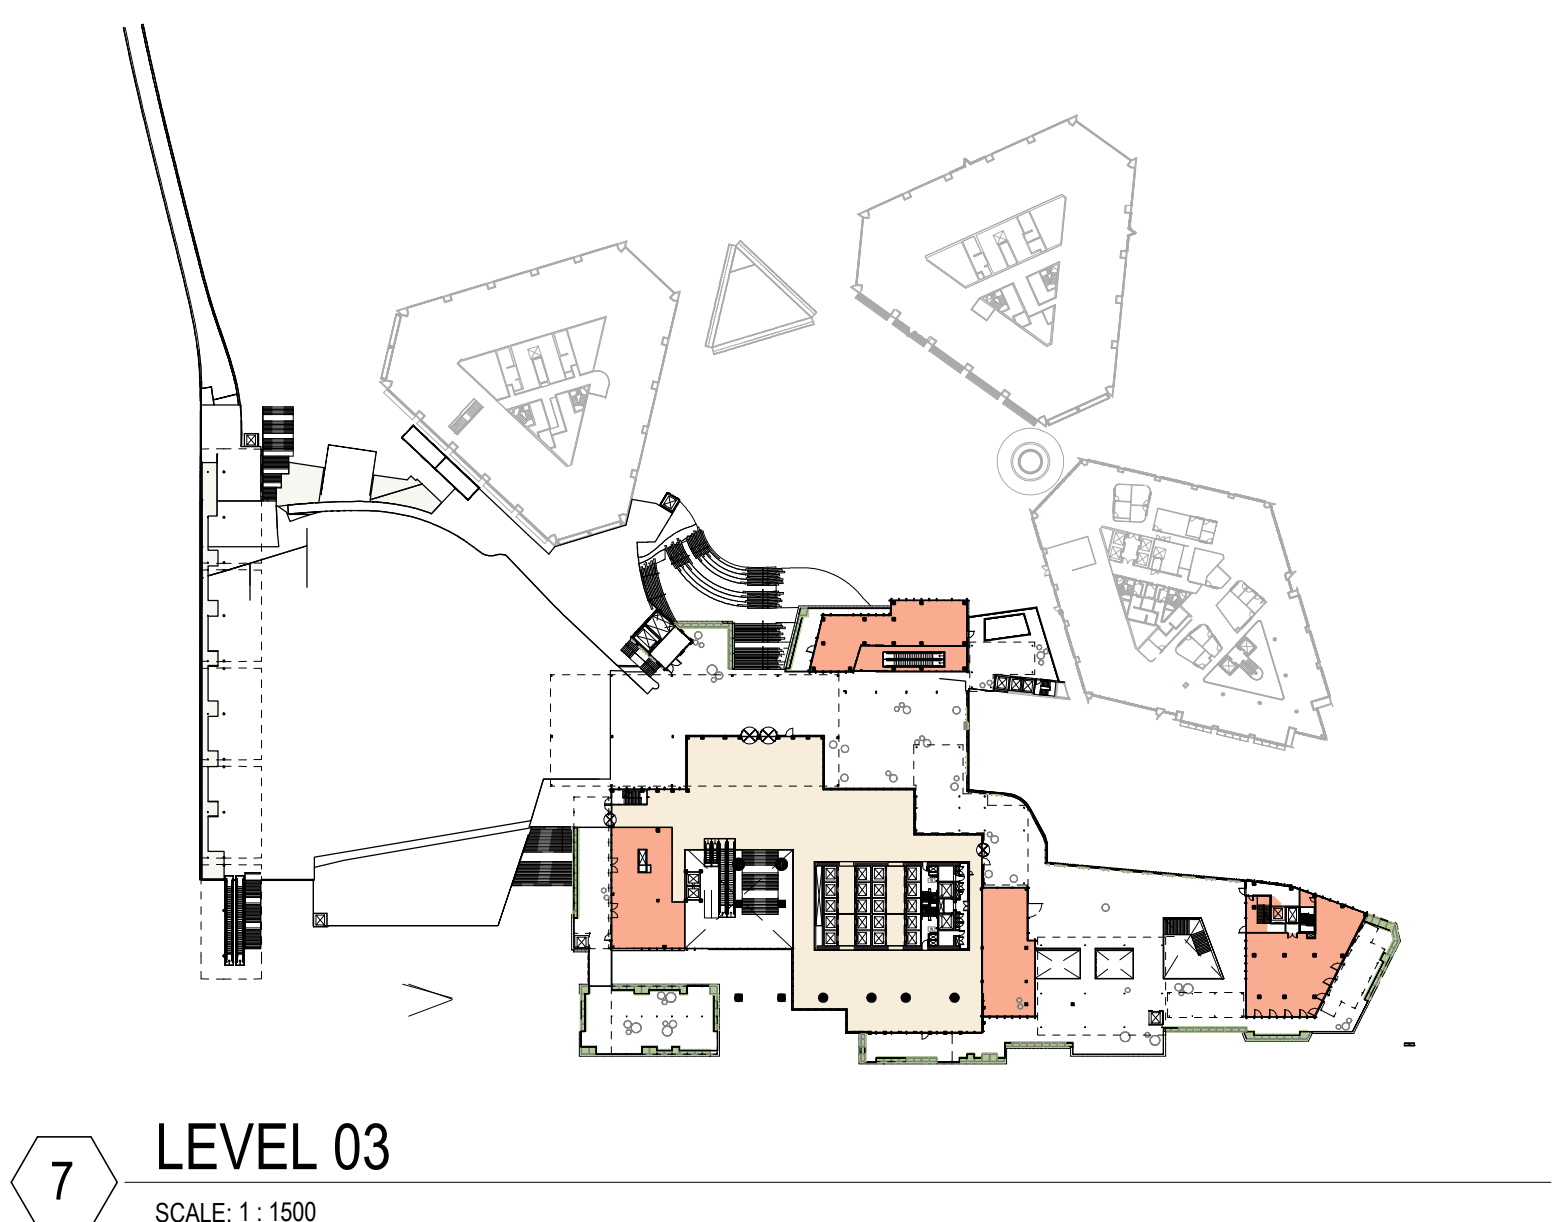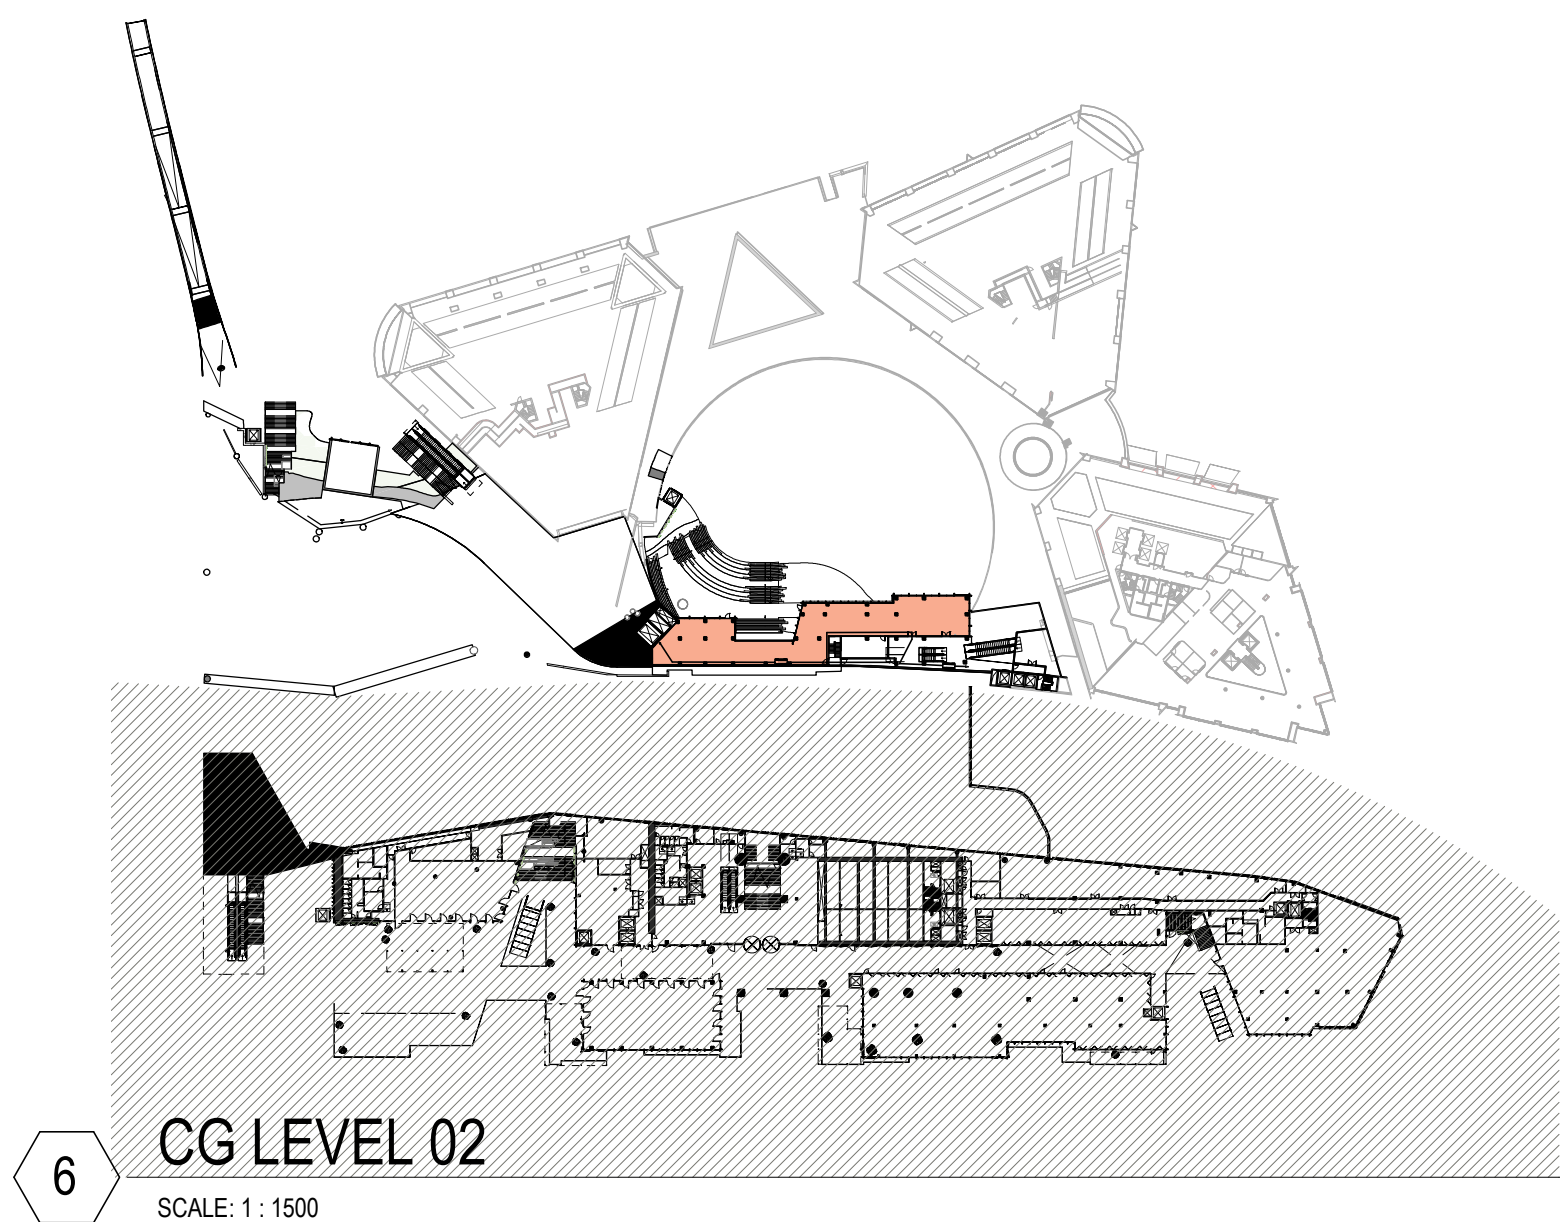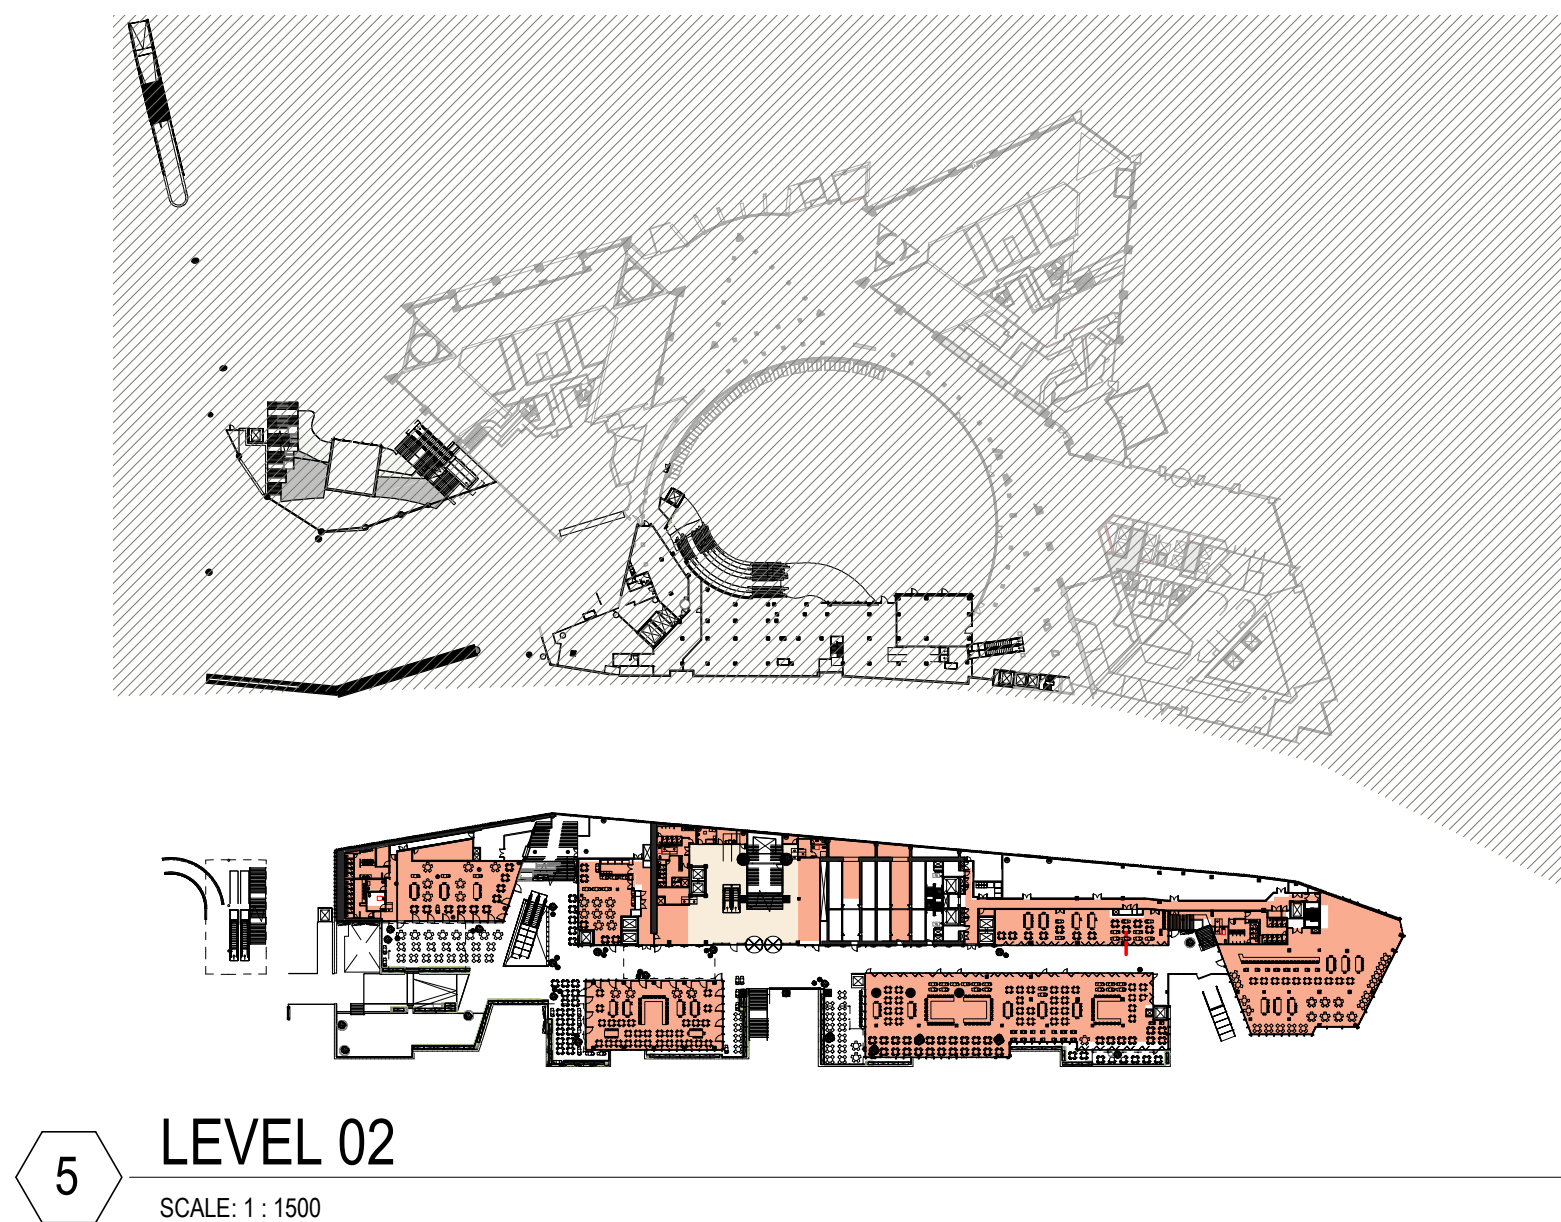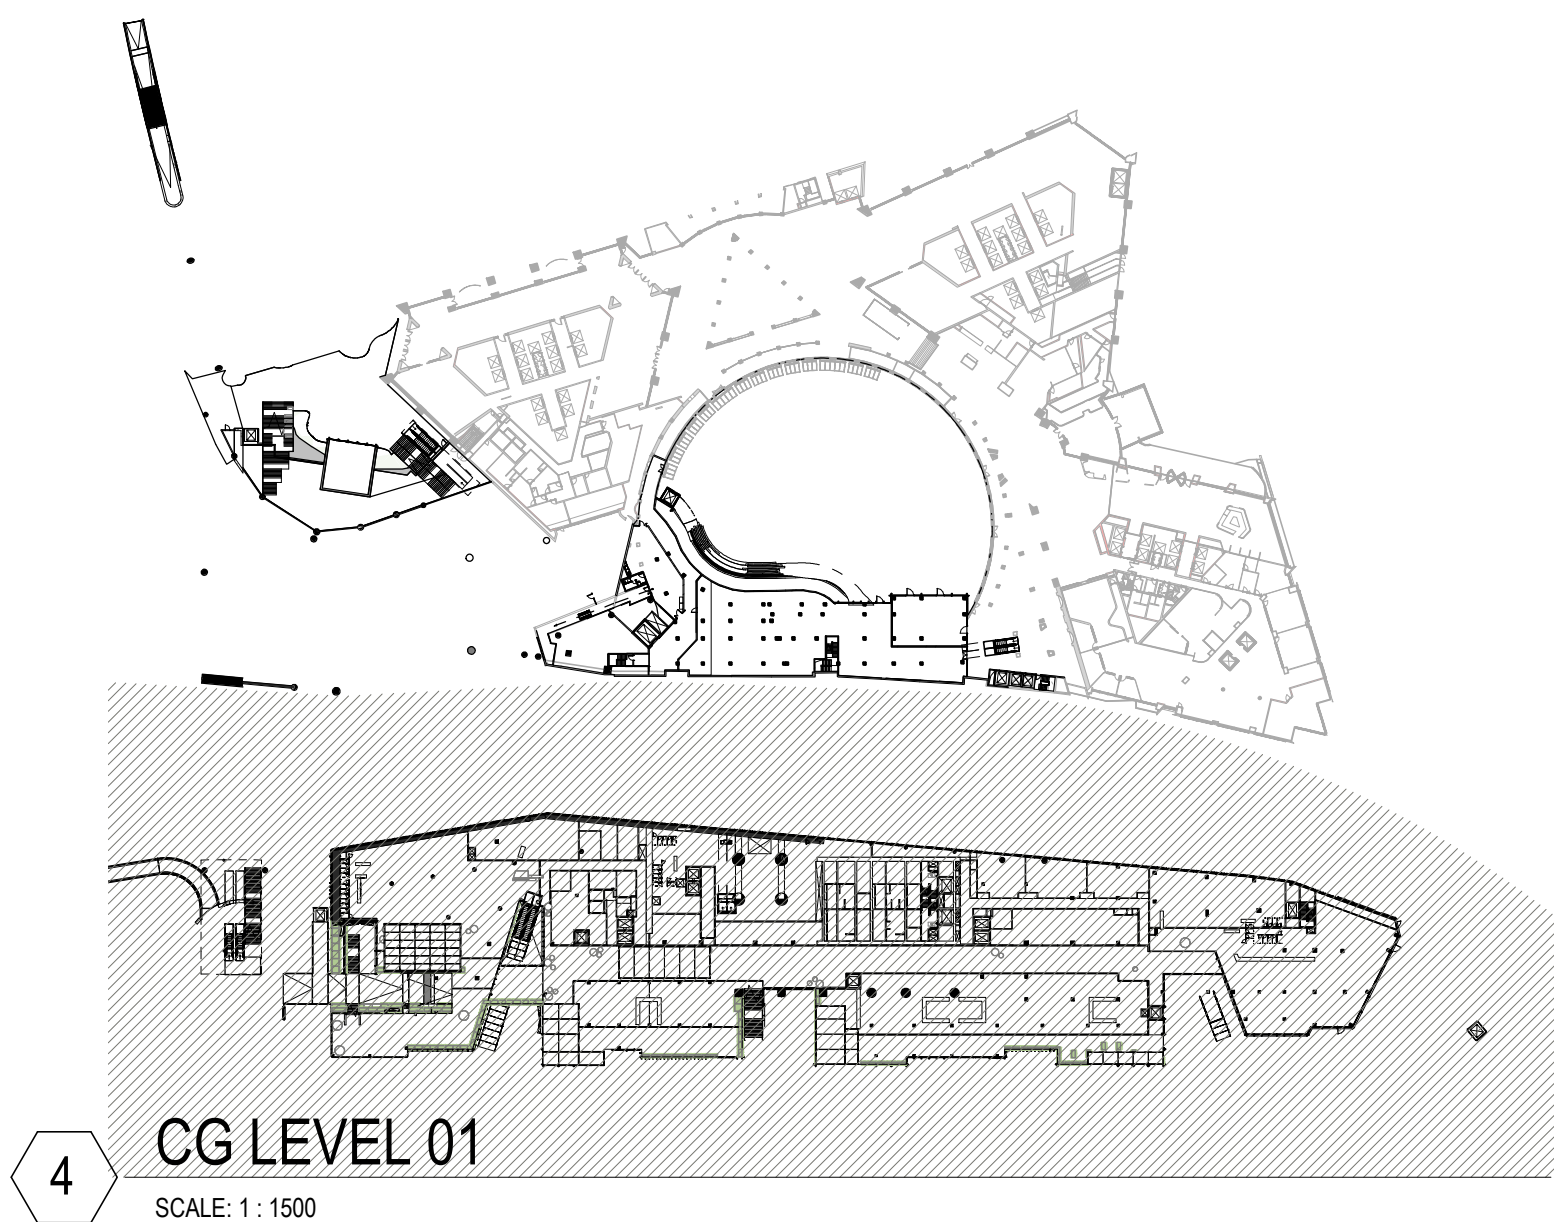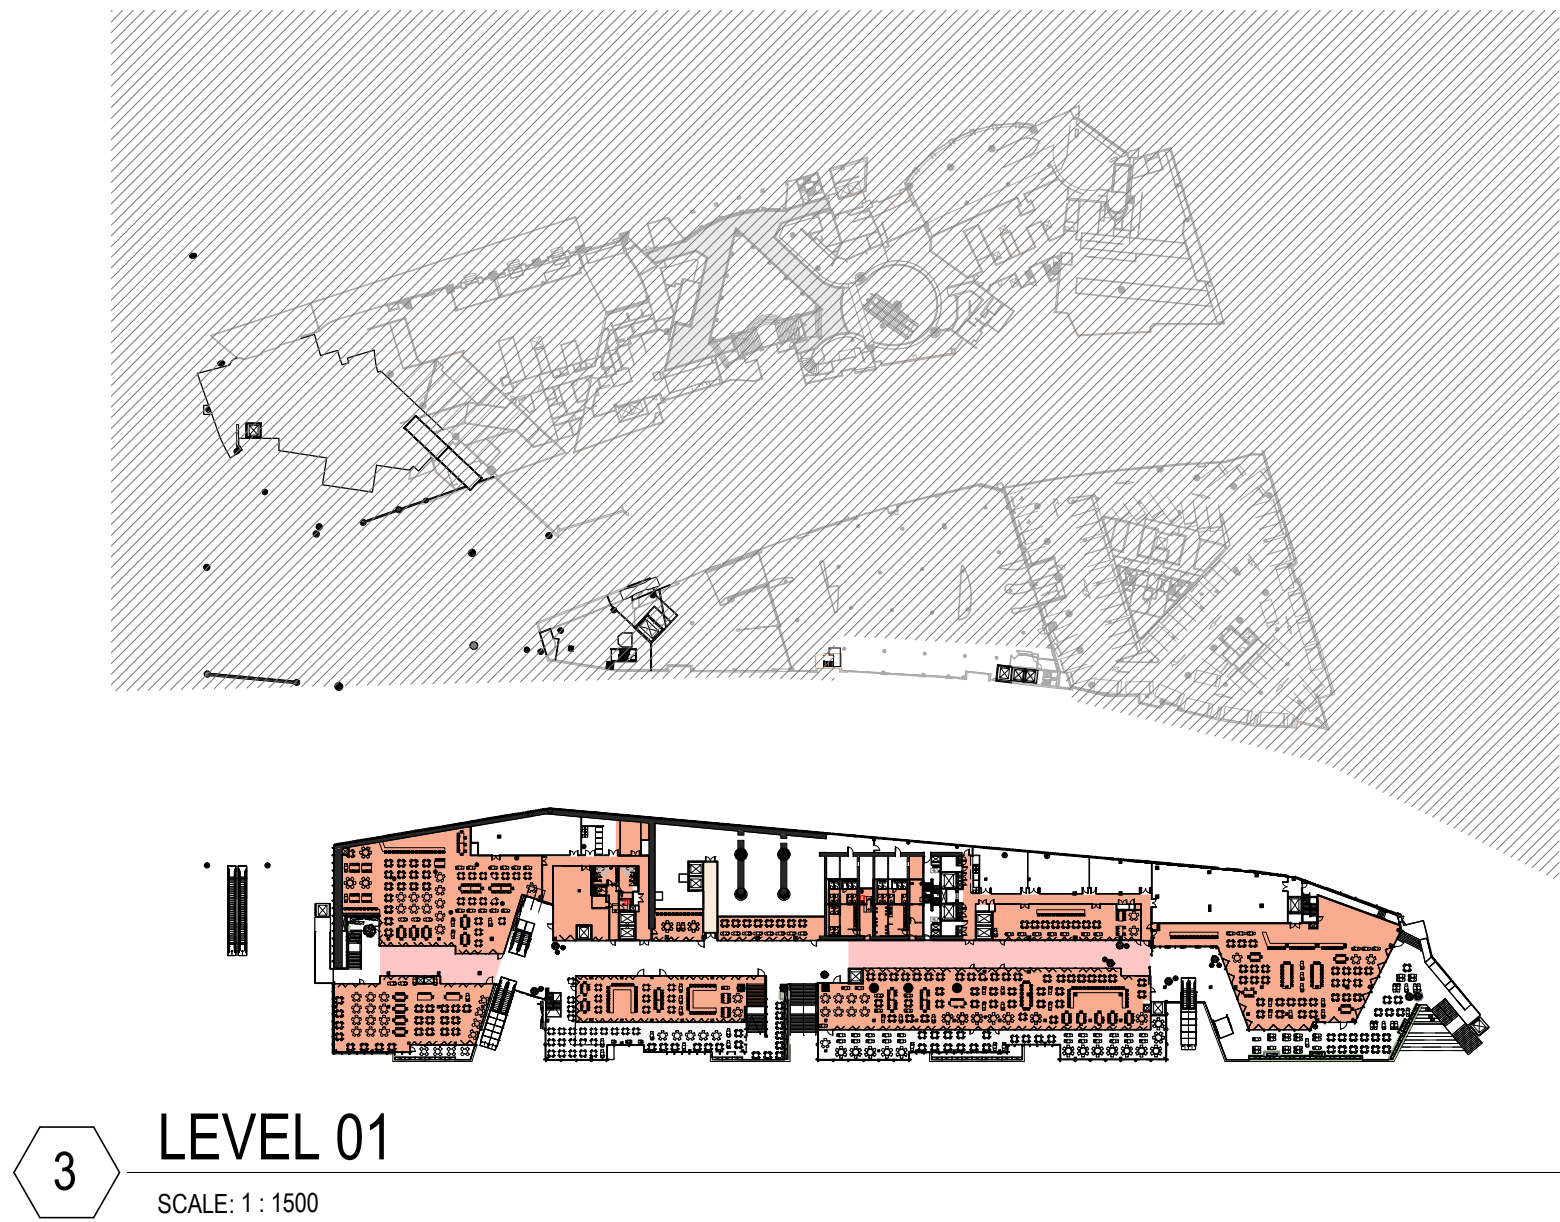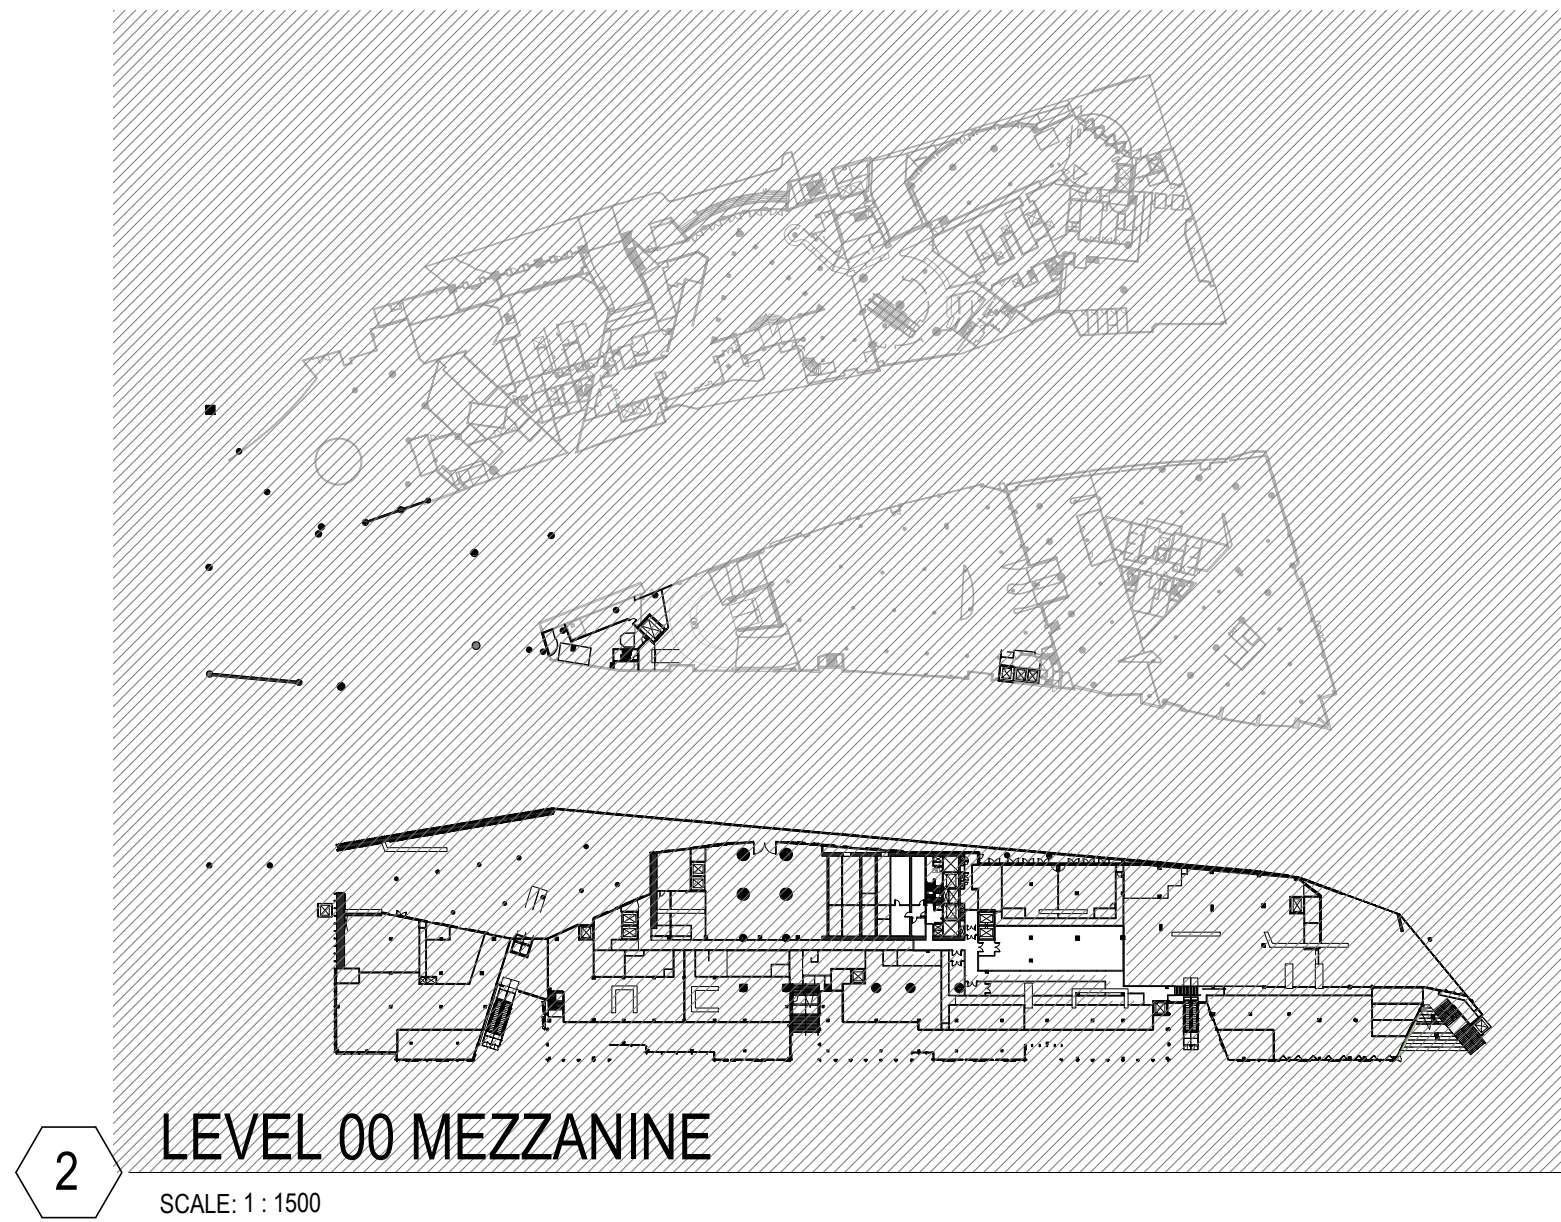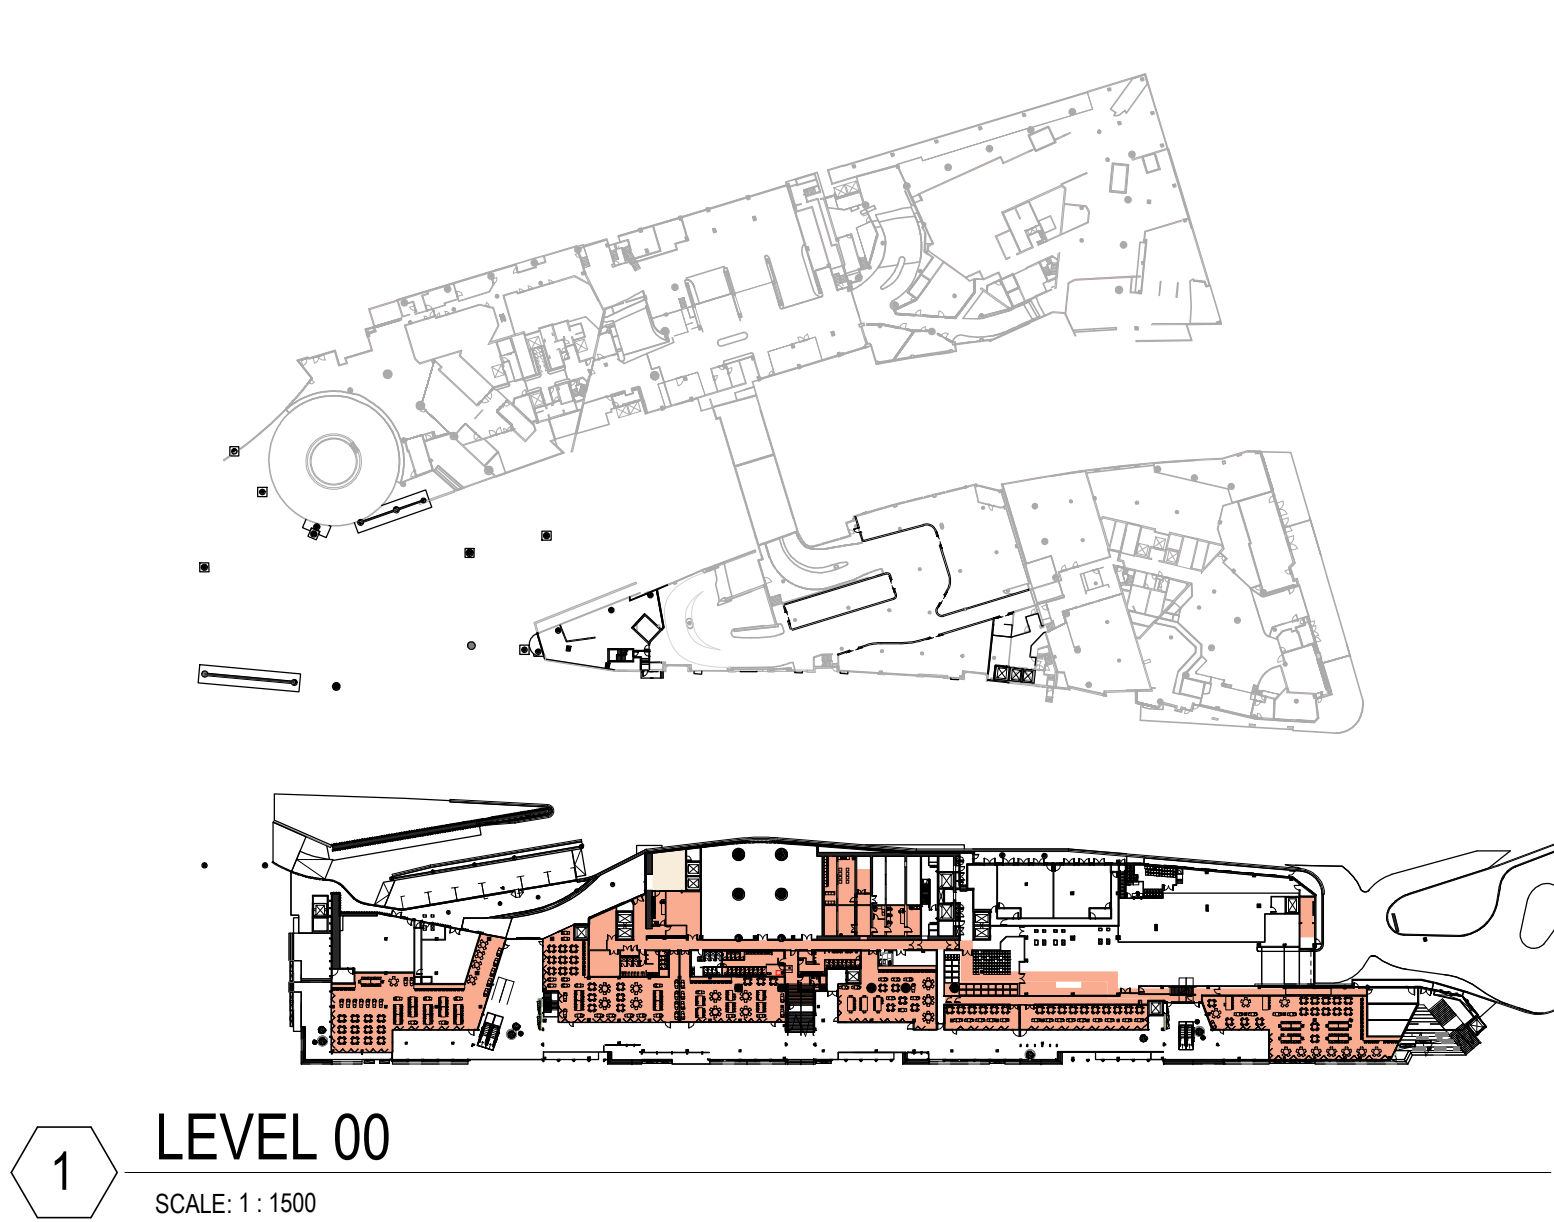


GFA COMMERCIAL AREAS	
Area Type	Proposed Area
GROUND FLOOR	
GFA Commercial	52.47 m²
LEVEL 1	
GFA Commercial	39.41 m²
LEVEL 2	
GFA Commercial	309.35 m²
LEVEL 3	
GFA Commercial	1860.50 m²
LEVEL 4	
GFA Commercial	2024.59 m²
TOTAL	4286.32 m²

GFA RETAIL AREAS	
Area Type	Proposed Area
GROUND FLOOR	
GFA Retail	2787.04 m²
LEVEL 1	
GFA Retail	4422.84 m²
LEVEL 2	
GFA Retail	3454.69 m²
CG LEVEL 02	
GFA Retail	473.38 m²
LEVEL 3	
GFA Retail	1283.28 m²
LEVEL 4	
GFA Retail	404.35 m²
TOTAL	12825.59 m²

Do not scale drawings. Verify all dimensions on site

issue	amendment	date
1	SSDA	03.09.2021
2	SSDA	10.09.2021
3	SSDA	21.09.2021
4	SSDA	23.09.2021
5	SSDA	01.10.2021
6	SSDA-RTS	17.03.2022
7	SSDA-RTS	31.05.2023

- GFA Retail
- GFA Commercial
- GFA EOTF
- Closed Street L01 configuration: 463 m² - Included in the GFA area

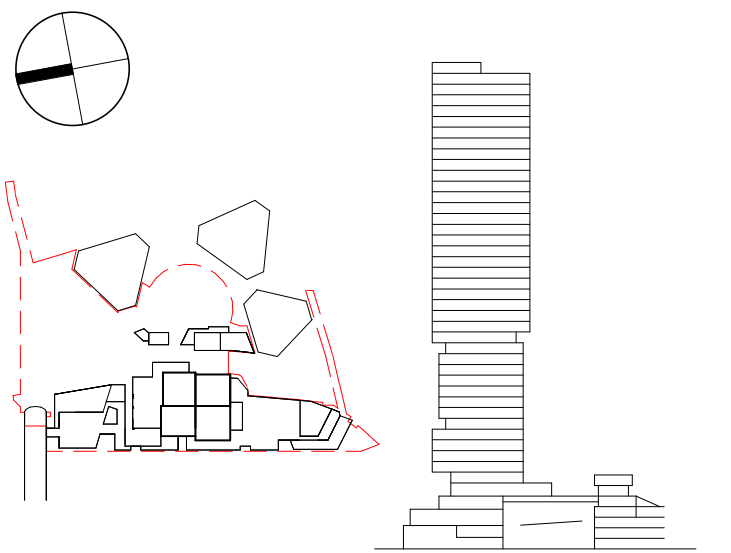

Henning Larsen

HENNING LARSEN
Vesterbrogade 76
1620 Copenhagen V
Denmark
T (+45) 8233 3000
www.henninglarsen.com

architectus™

Adelaide
Brisbane
Melbourne
Sydney
Perth

Architectus Sydney
Level 18, 25 Martin Place
Sydney NSW 2000
T (+61 2) 8252 8400
sydney@architectus.com.au

ABN 90 131 245 684

project

Cockle Bay Park

phase

SSDA-RTS

drawing

Area Plans - GFA - Levels 00-04

drawn JTHO

drawing no. short

A-DA-0210

checked

SDE

drawing no. long

CBP-HEN-DRW-A-DA-0210

sheet issue date

03.09.2021


scale

As indicated@A1

issue


project no

200077.00

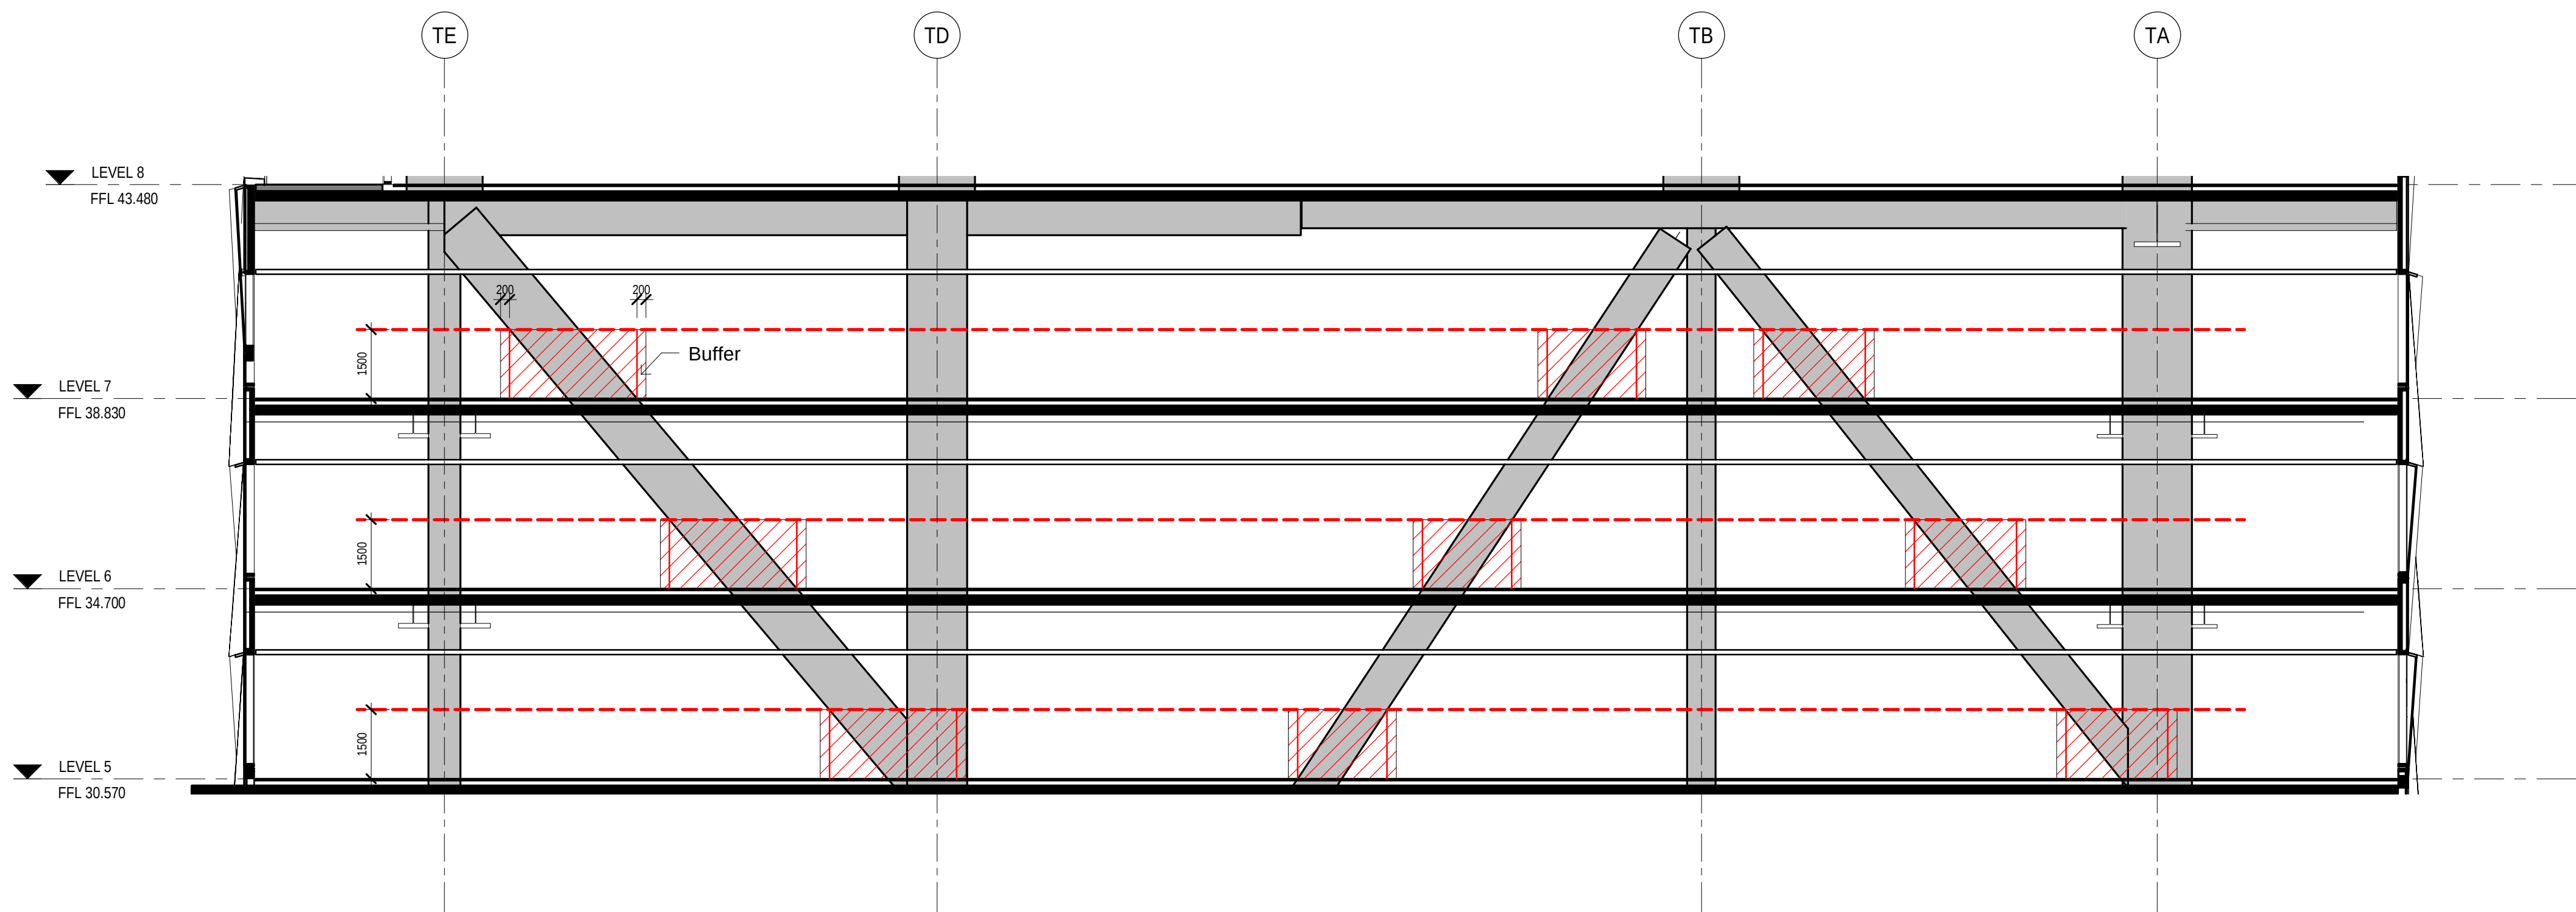

Do not scale drawings. Verify all dimensions on site

issue	amendment	date
1	SSDA	03.09.2021
2	SSDA	10.09.2021
3	SSDA	21.09.2021
4	SSDA	23.09.2021
5	SSDA	01.10.2021

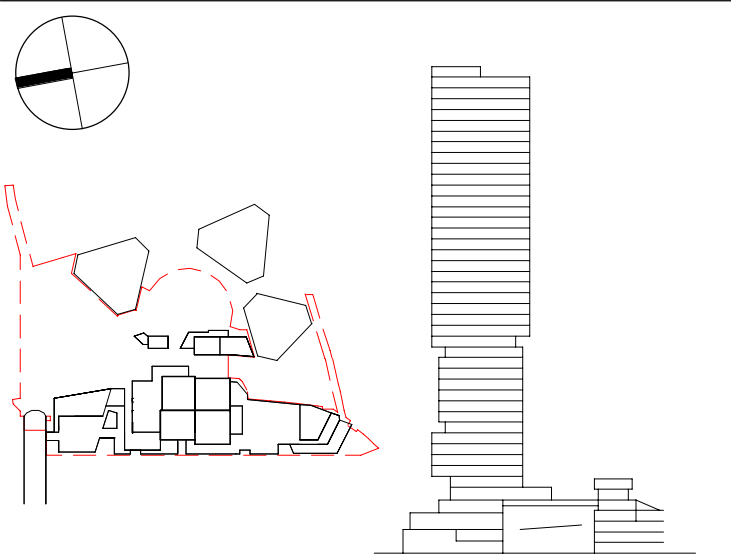

**Henning
Larsen**

HENNING LARSEN
Vesterbrogade 76
1620 Copenhagen V
Denmark
T (+45) 8233 3000
www.henninglarsen.com

architectus™

Adelaide
Brisbane
Melbourne
Sydney
Perth

Architectus Sydney
Level 18, 25 Martin Place
Sydney NSW 2000
T (61 2) 8252 8400
sydney@architectus.com.au

ABN 90 131 245 684

project

Cockle Bay Park

phase

SSDA

drawing

Area Plans - Sectional Diagram -
Tower

drawn JC drawing no. short A-DA-0250

checked SDE drawing no. long CBP-HEN-DRW-A-DA-0250


sheet issue date 03.09.2021

scale 1 : 100@A1

project no 200077.00

issue

5

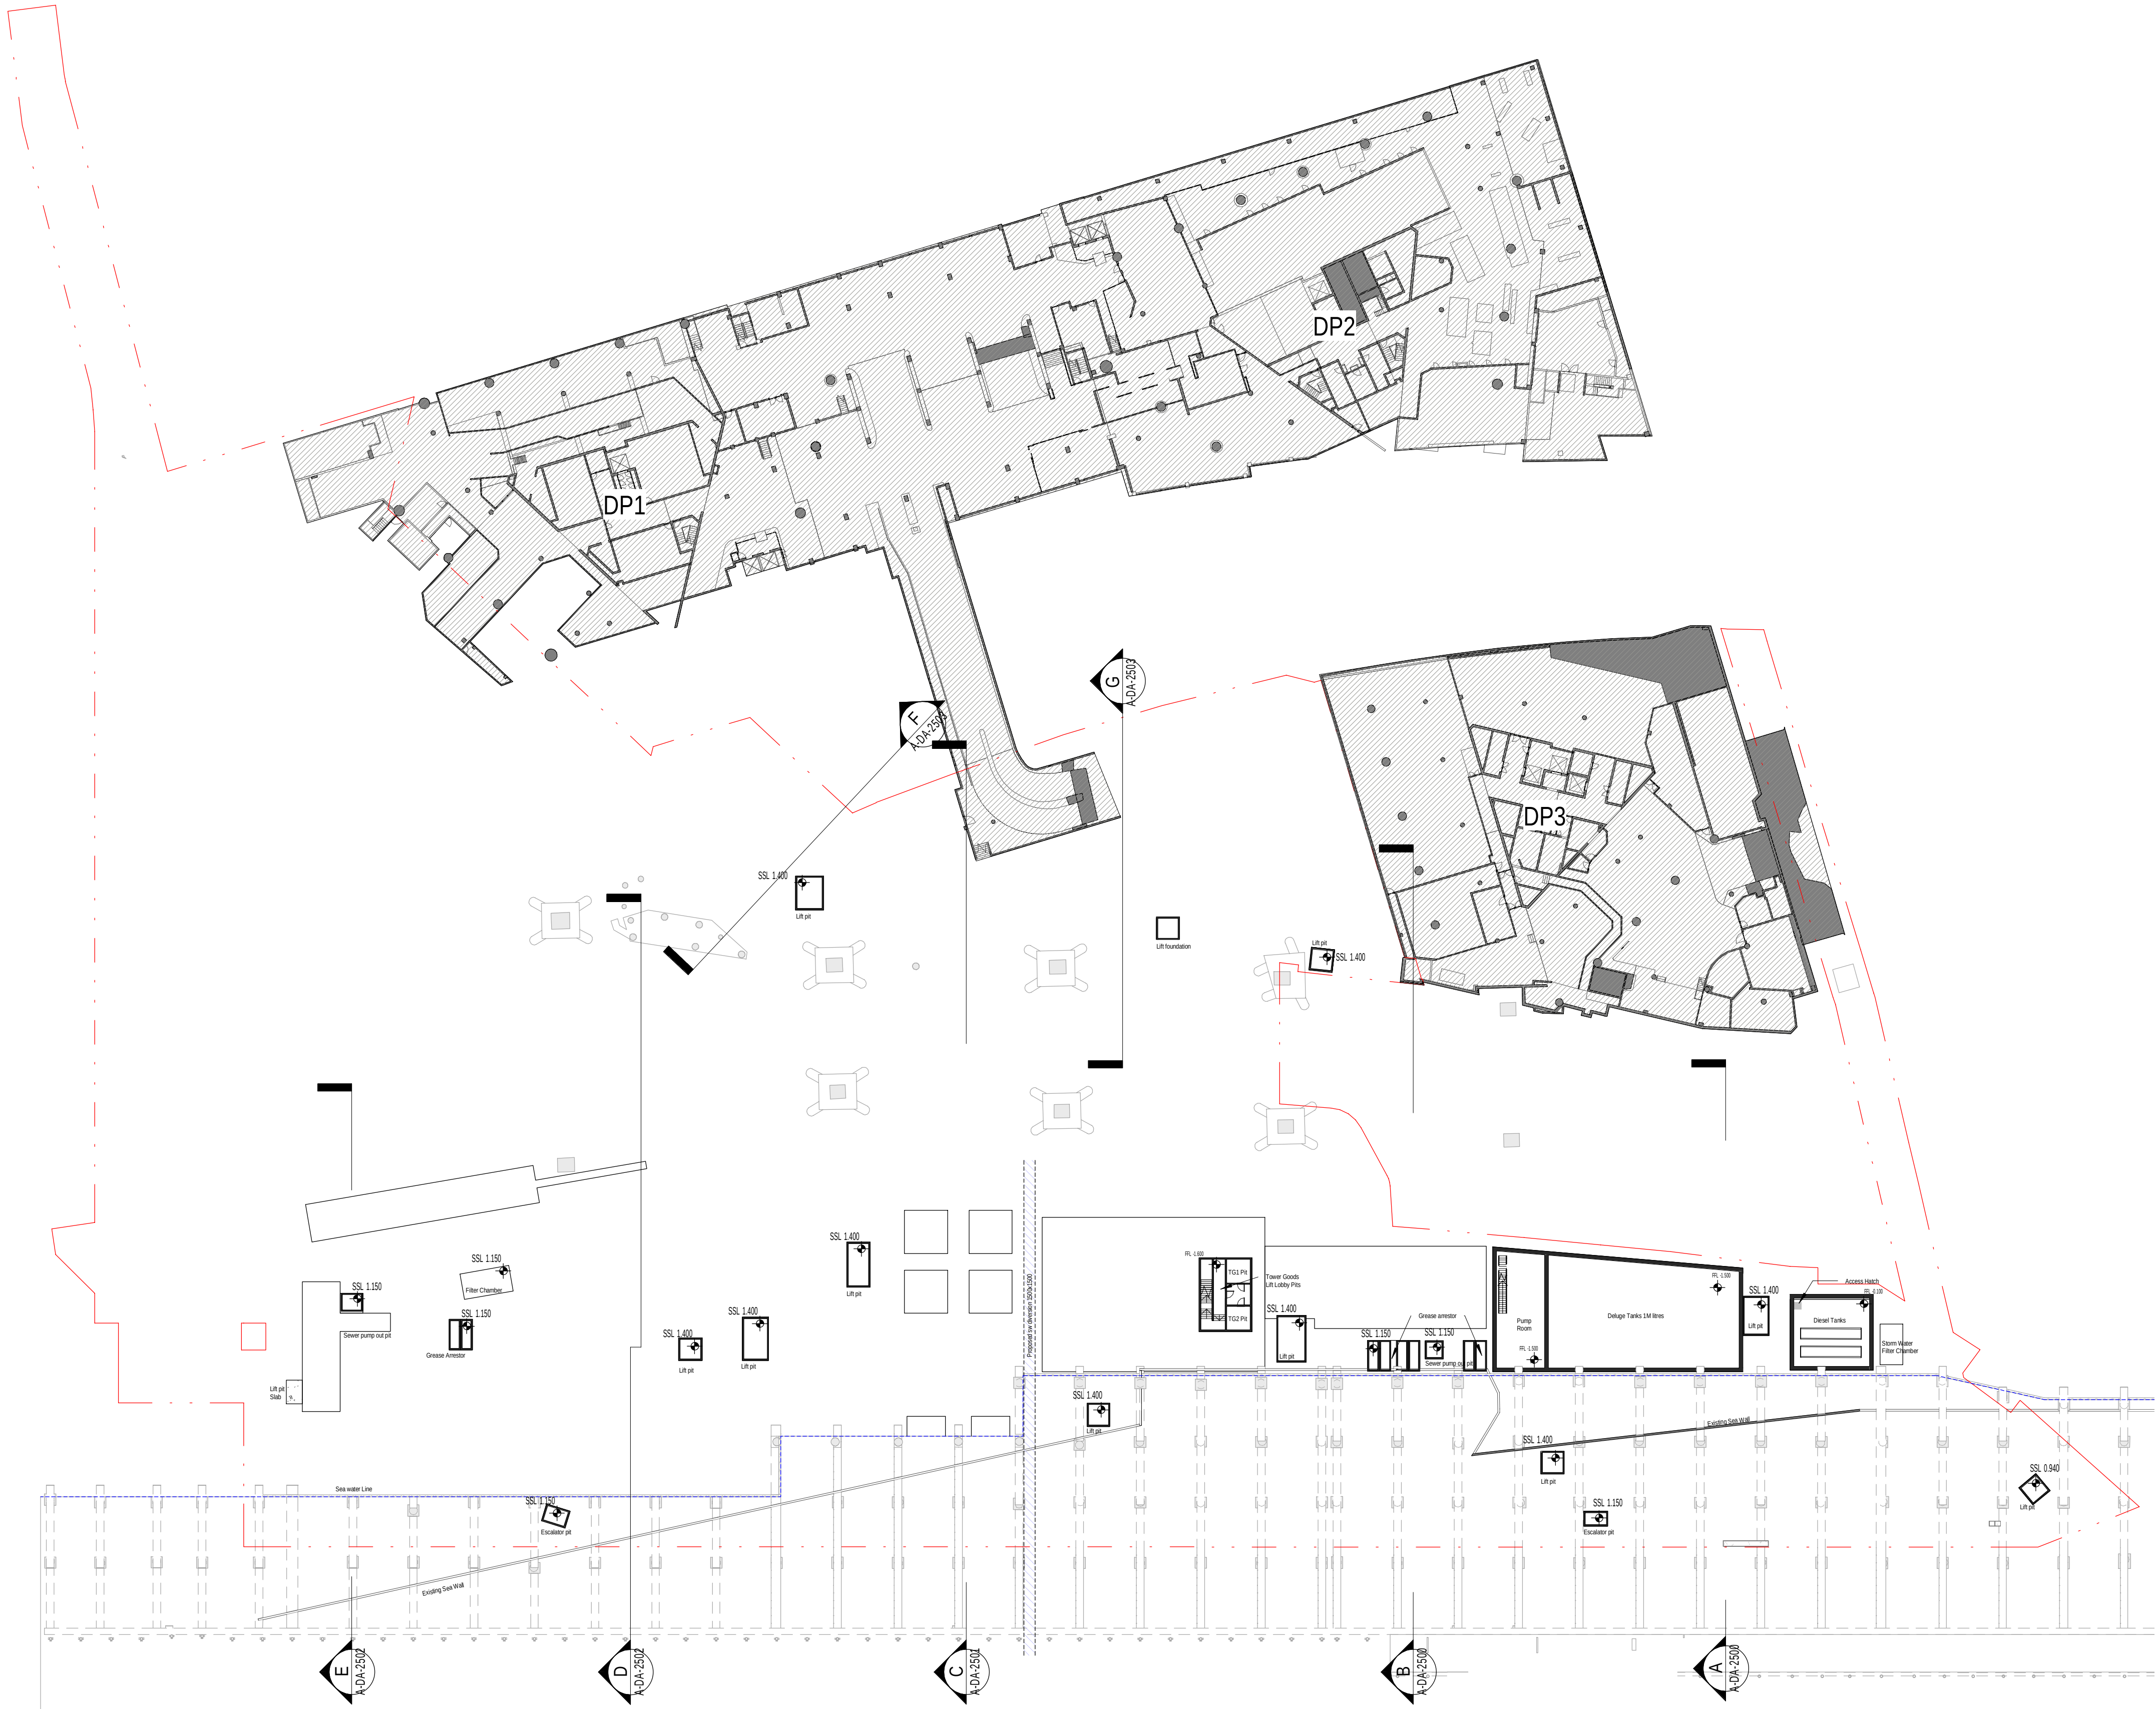

Do not scale drawings. Verify all dimensions on site

issue	amendment	date
1	SSDA	03.09.2021
2	SSDA	10.09.2021
3	SSDA	21.09.2021
4	SSDA	23.09.2021
5	SSDA	01.10.2021
6	SSDA	08.10.2021


Egress A

Egress B

Project Boundary Line

Interface with existing

NOTE:
- STRUCTURE INDICATIVE ONLY
- LANDSCAPE INDICATIVE ONLY - REFER TO ARCHITECTURAL DESIGN STATEMENT, 3.6 PUBLIC DOMAIN

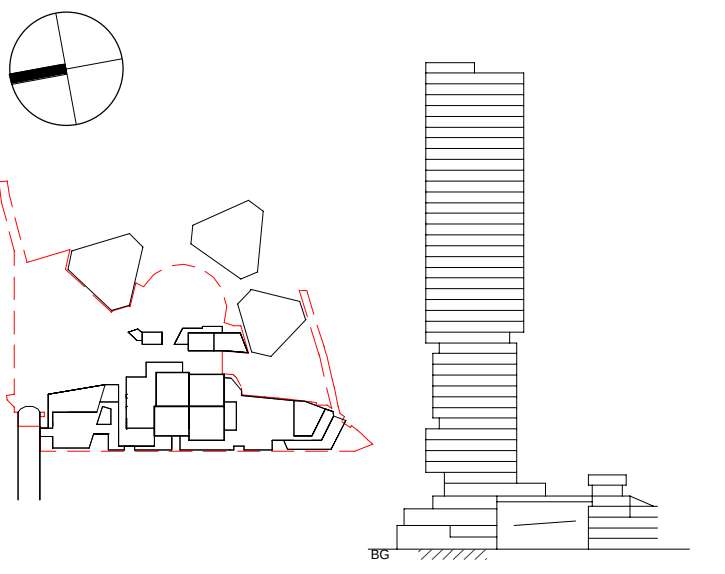

Henning
Larsen

HENNING LARSEN

Vesterbrogade 76
1620 Copenhagen V
Denmark
T (+45) 8233 3000
www.henninglarsen.com

architectus™

Adelaide
Brisbane
Melbourne
Sydney
Perth

Architectus Sydney
Level 18, 25 Martin Place
Sydney NSW 2000
T (61 2) 8252 8400
sydney@architectus.com.au
ABN 90 131 245 684

project

Cockle Bay Park

phase

SSDA

drawing

GA - Podium - Level 00 - Below Ground

drawn

CPA

drawing no. short

A-DA-1000

checked

SDE

drawing no. long

CBP-HEN-DRW-A-DA-1000

sheet issue date

03.09.2021

scale


1 : 500@A1

issue

project no

200077.00

6

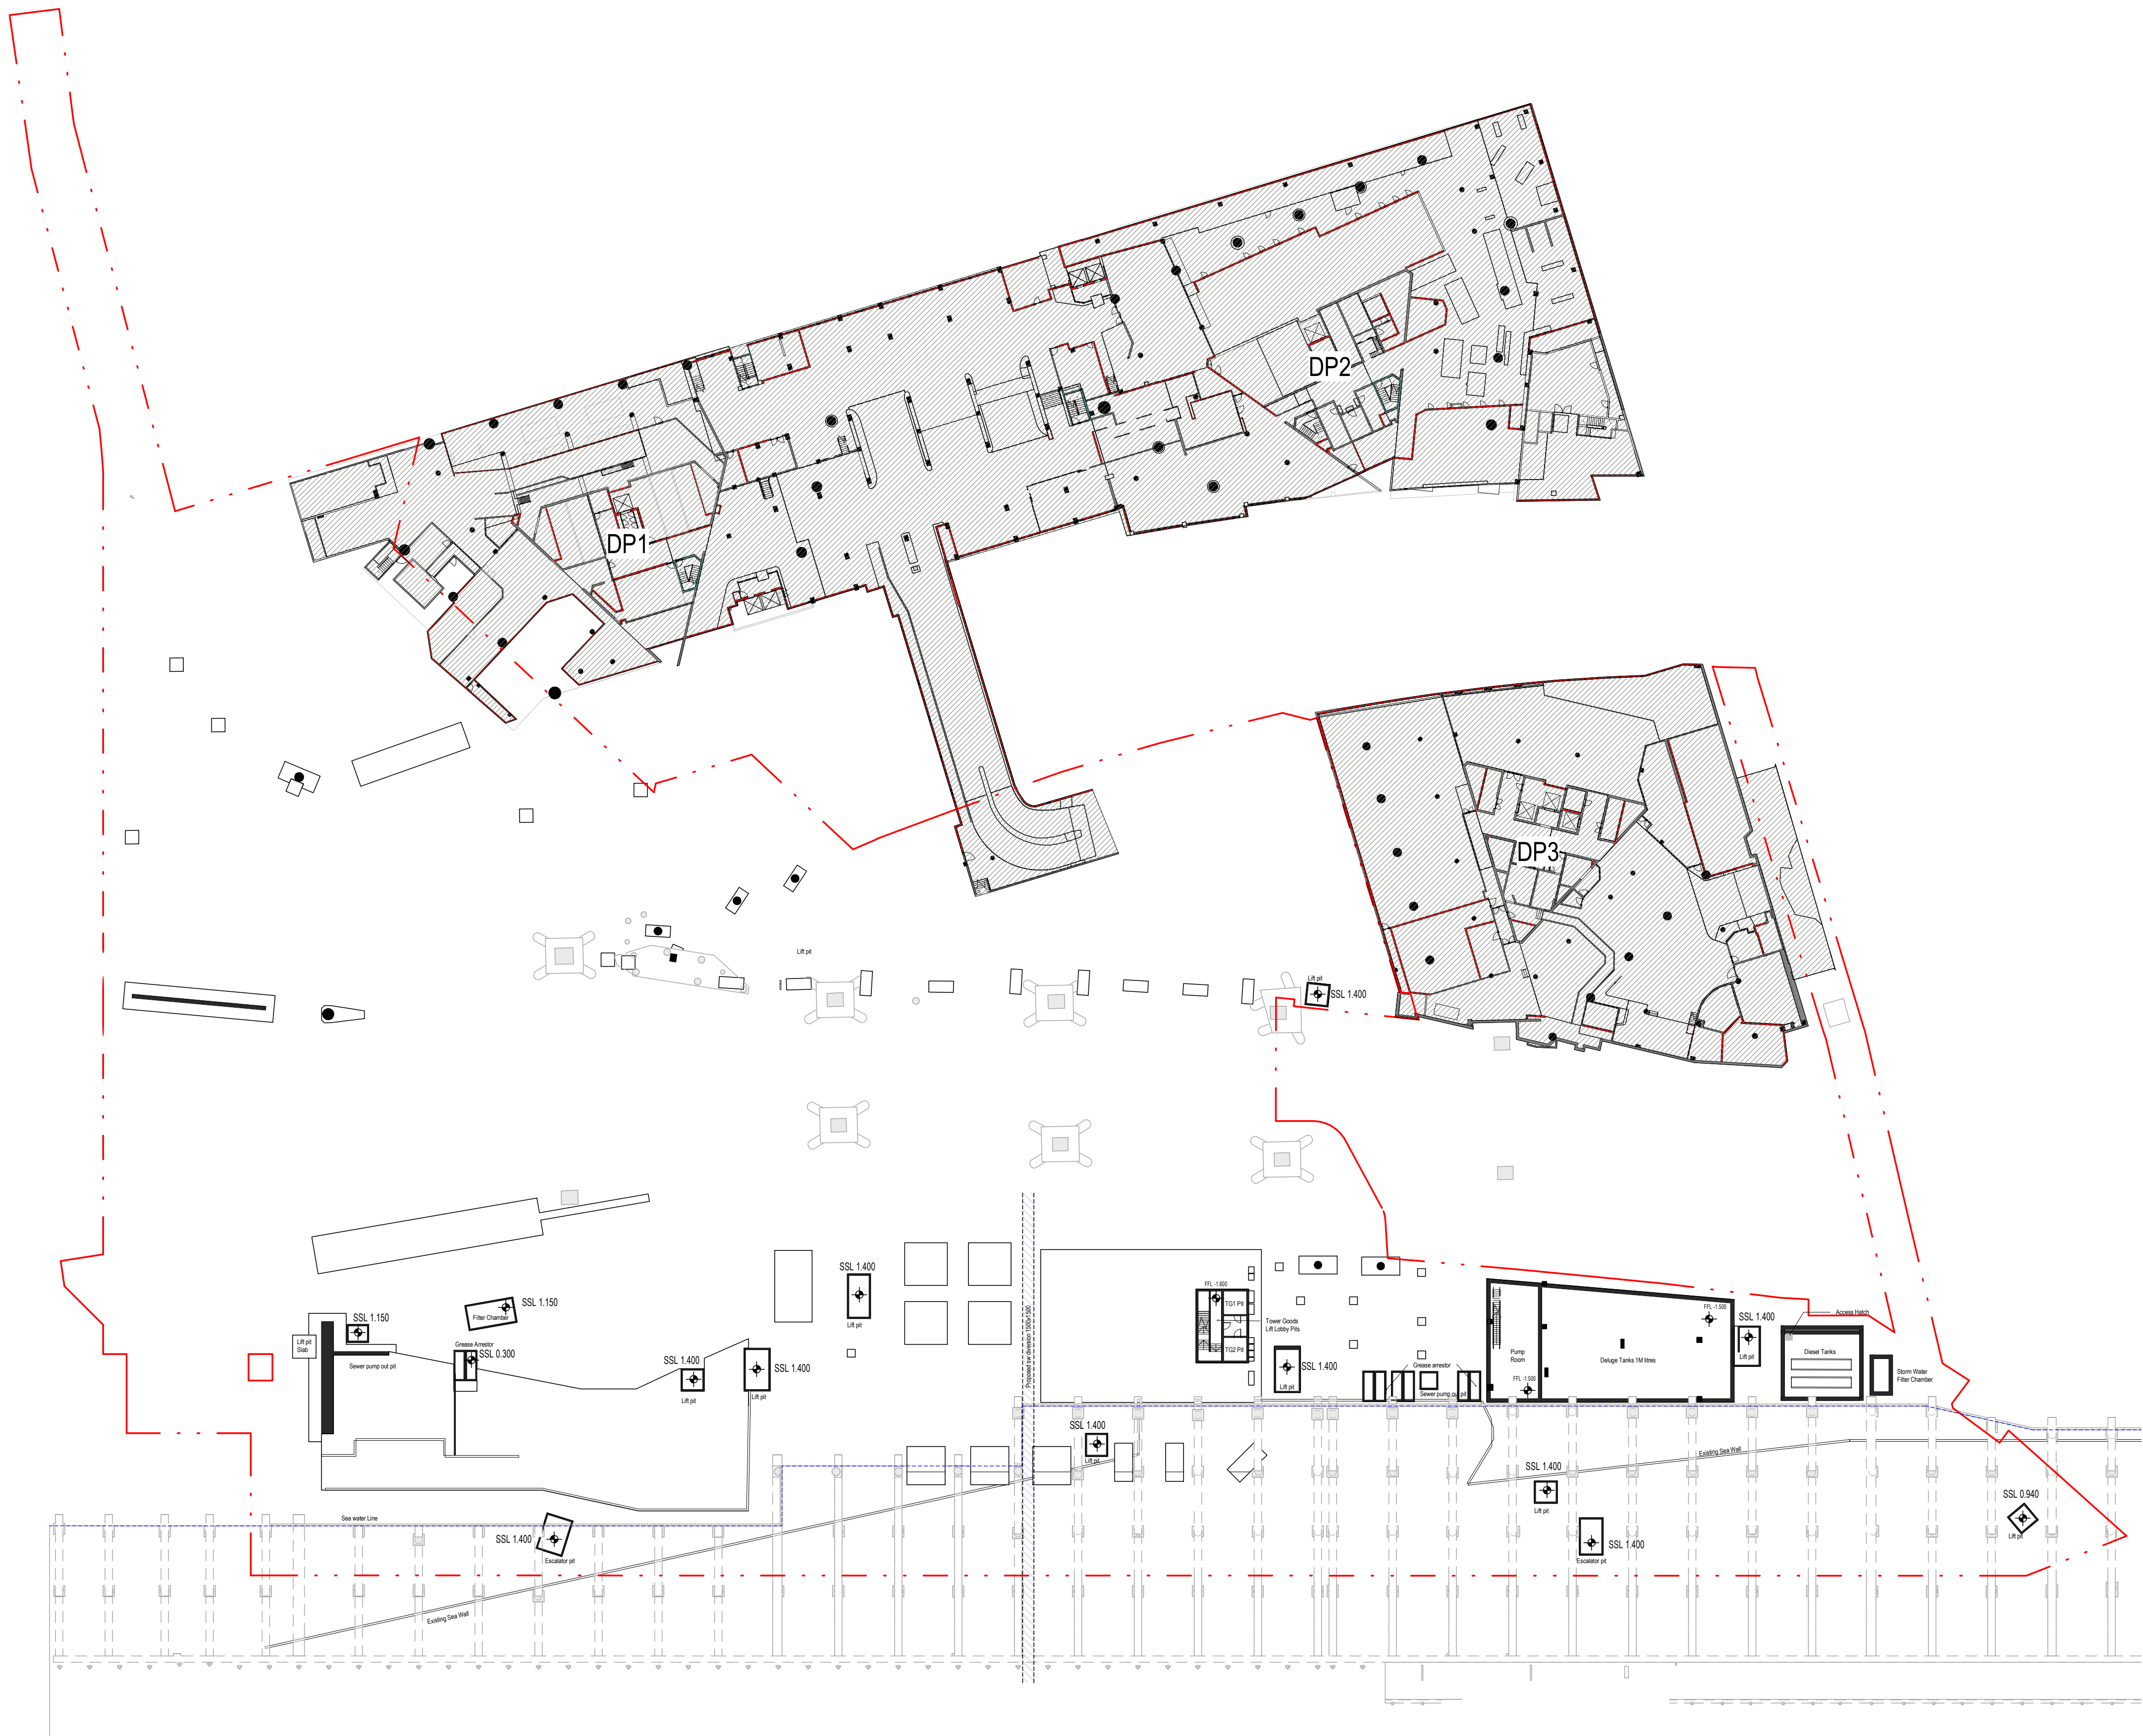


Do not scale drawings. Verify all dimensions on site

issue	amendment	date
1	SSDA	03.09.2021
2	SSDA	10.09.2021
3	SSDA	21.09.2021
4	SSDA	23.09.2021
5	SSDA	01.10.2021
6	SSDA	08.10.2021
7	SSDA-RTS	11.08.2022
8	SSDA-RTS	31.05.2023

Project Boundary Line

NOTE:
- STRUCTURE INDICATIVE ONLY
- LANDSCAPE INDICATIVE ONLY - REFER TO ARCHITECTURAL
DESIGN STATEMENT, 3.6 PUBLIC DOMAIN

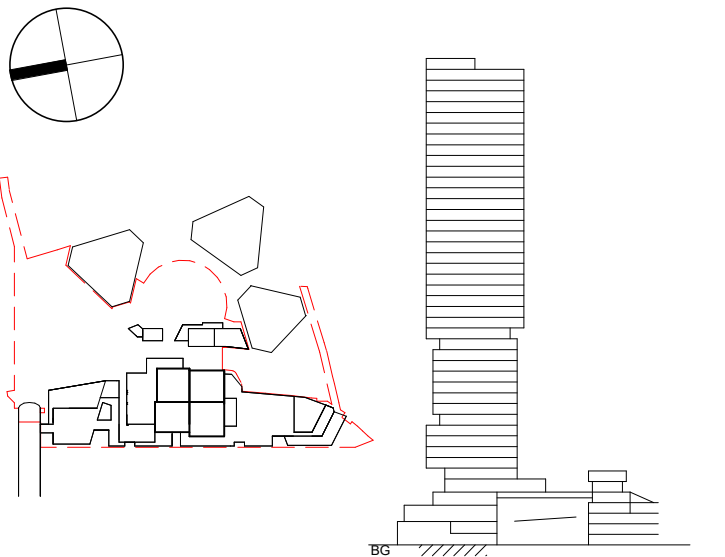

**Henning
Larsen**

HENNING LARSEN
Vesterbrogade 76
1620 Copenhagen V
Denmark
T (+45) 8233 3000
www.henninglarsen.com

architectus™

Adelaide
Brisbane
Melbourne
Sydney
Perth

Architectus Sydney
Level 18, 25 Martin Place
Sydney NSW 2000
T (+61 2) 8252 8400
sydney@architectus.com.au

ABN 90 131 245 684


project
Cockle Bay Park

phase
SSDA-RTS

drawing

**GA - Podium - Level 00 - Below
Ground**

drawn	CPA	drawing no. short A-DA-1000
checked	SDE	drawing no. long CBP-HEN-DRW-A-DA-1000
sheet issue date	11.08.2022	
scale	1 : 500@A1	issue
project no	200077.00	7

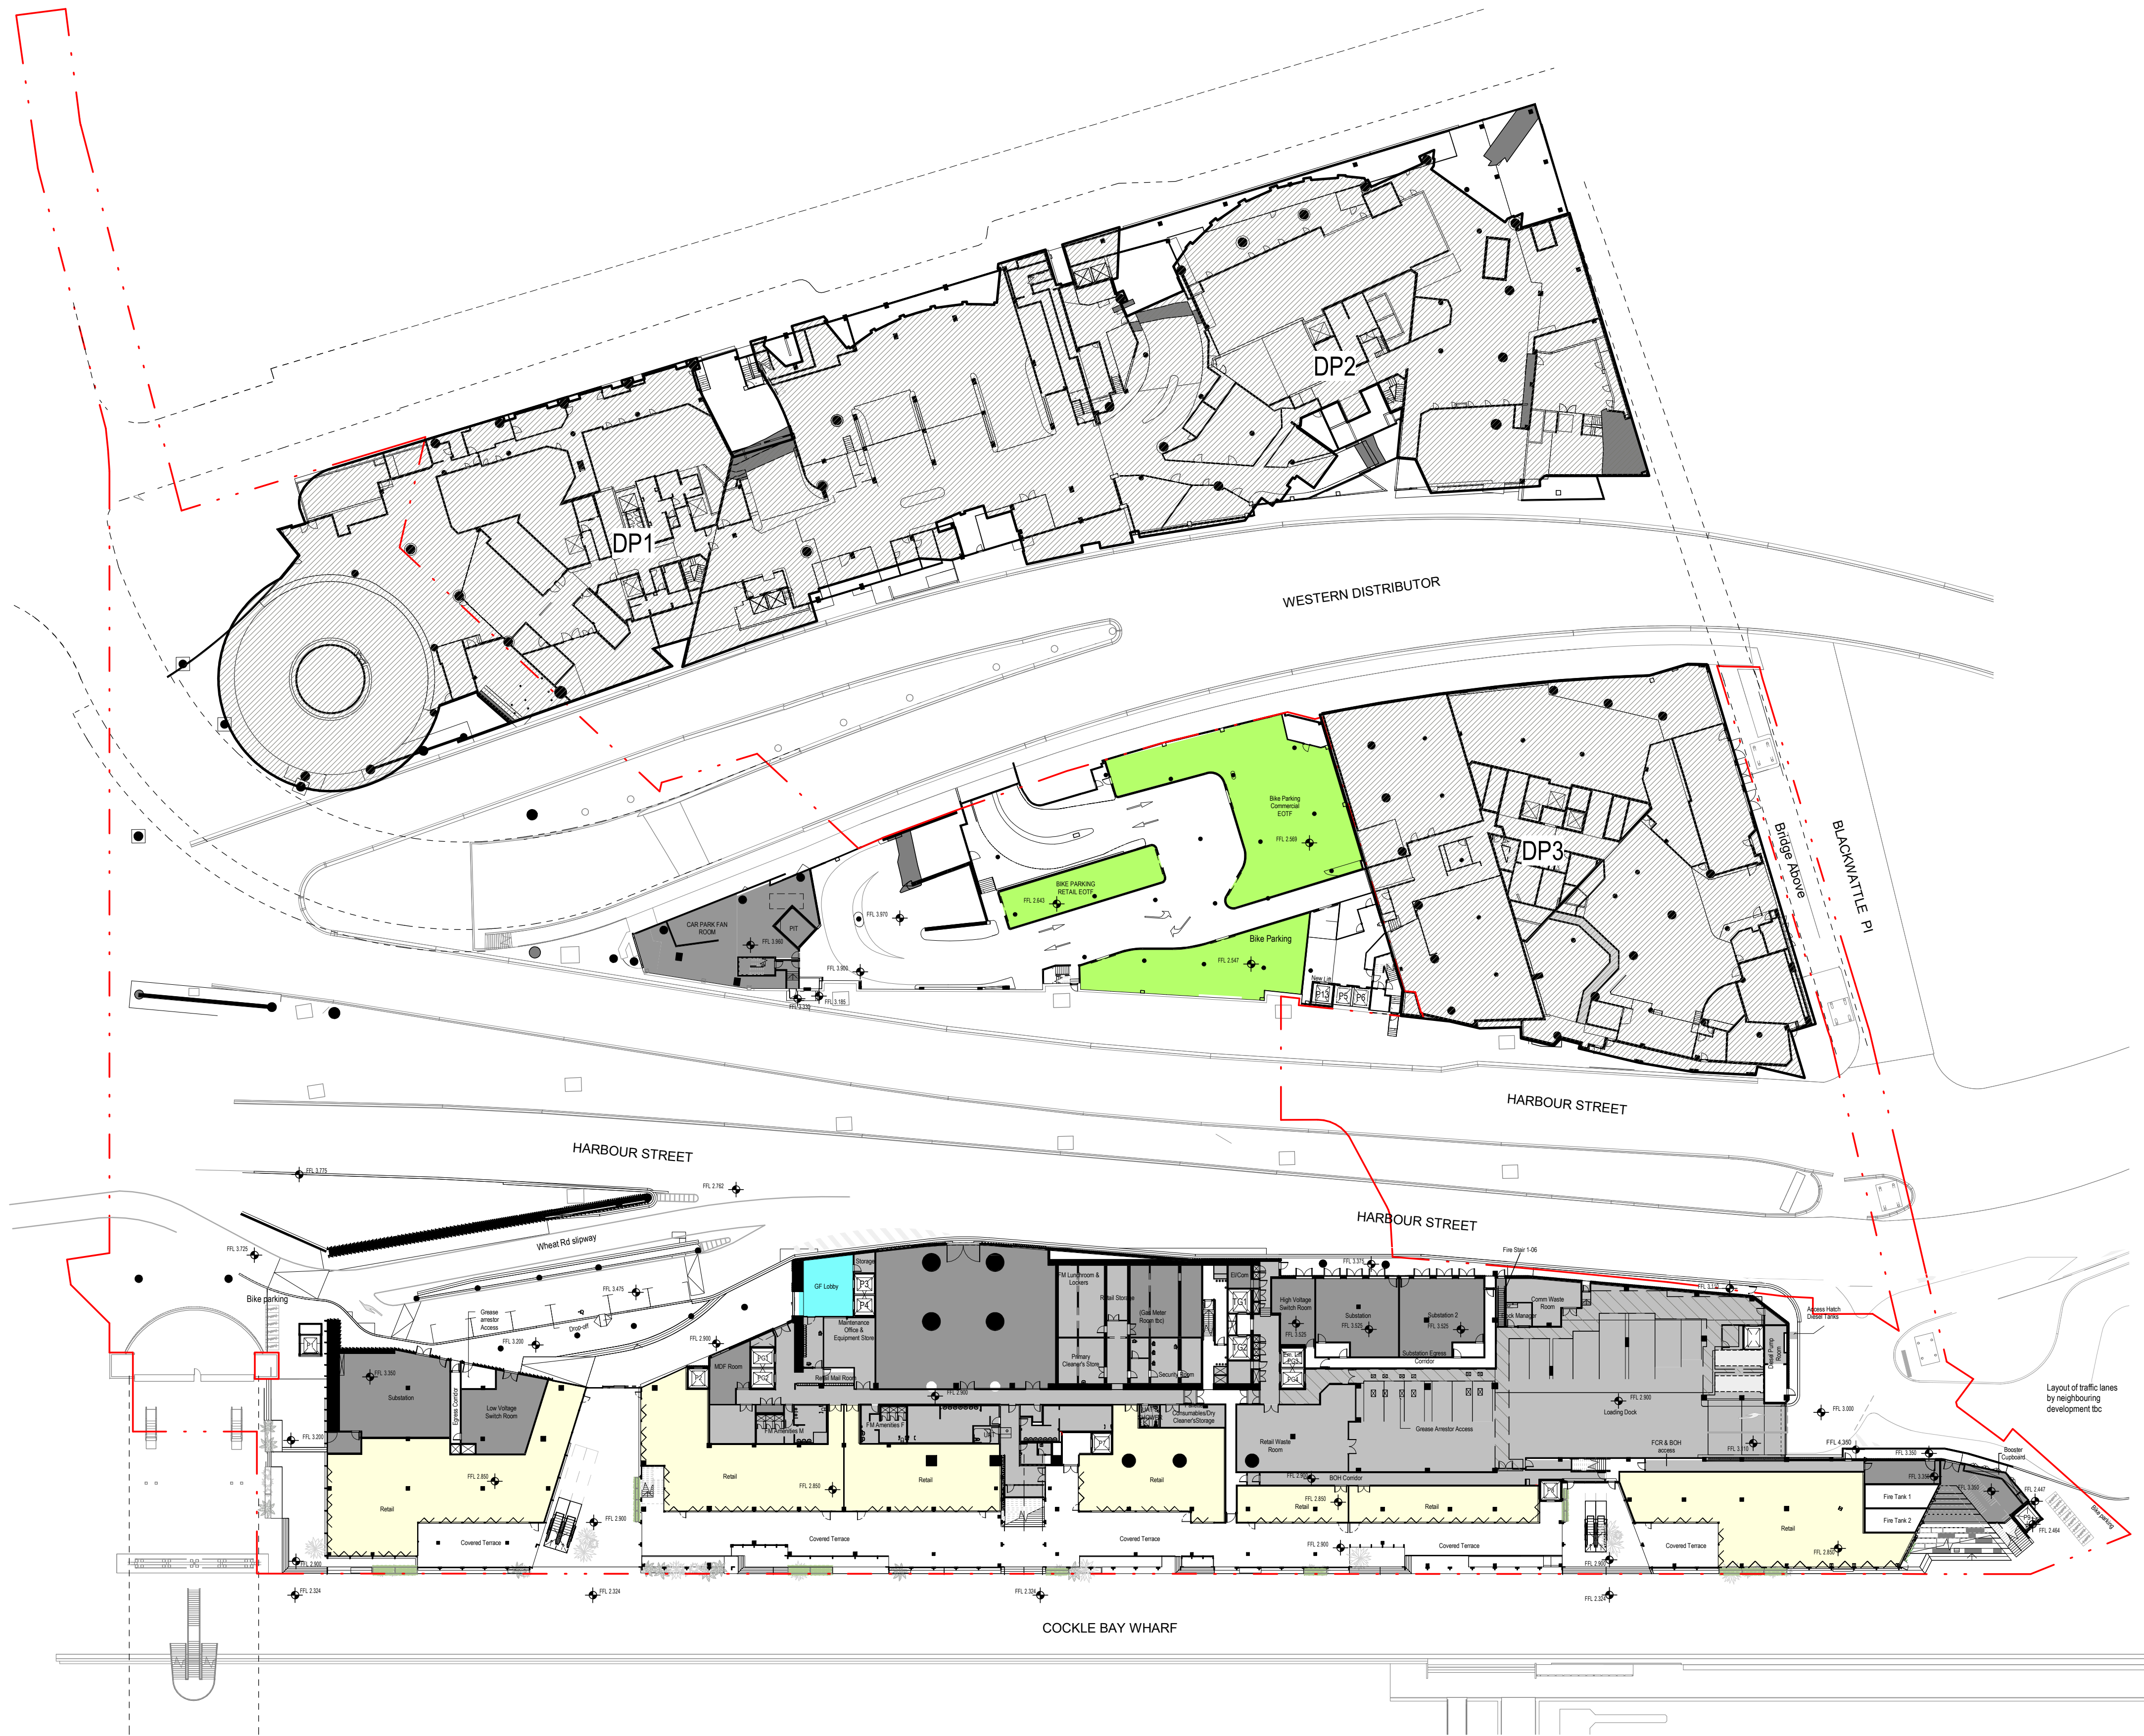

Do not scale drawings. Verify all dimensions on site


issue	amendment	date
1	SSDA	03.09.2021
2	SSDA	10.09.2021
3	SSDA	21.09.2021
4	SSDA	23.09.2021
5	SSDA	01.10.2021
6	SSDA	08.10.2021
7	SSDA-RTS	17.03.2022
8	SSDA-RTS	11.08.2022
9	SSDA-RTS	31.05.2023

SSDA Color Scheme

	BOH
	BOH - Services
	Commercial
	EOTF
	Retail

Project Boundary Line

NOTE:
- STRUCTURE INDICATIVE ONLY
- LANDSCAPE INDICATIVE ONLY - REFER TO ARCHITECTURAL
DESIGN STATEMENT, 3.6 PUBLIC DOMAIN

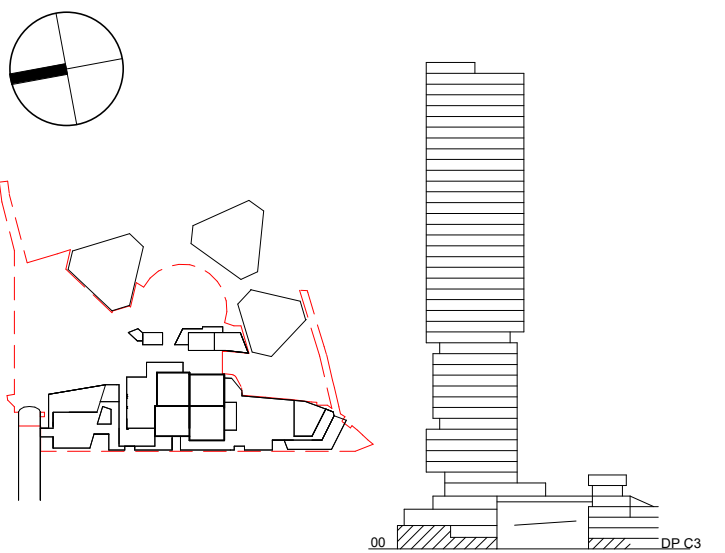

Henning Larsen

HENNING LARSEN
Vesterbrogade 76
1620 Copenhagen V
Denmark
T (+45) 8233 3000
www.henninglarsen.com

architectus

Adelaide
Brisbane
Melbourne
Sydney
Perth

Architectus Sydney
Level 18, 25 Martin Place
Sydney NSW 2000
T (+61 2) 8252 8400
sydney@architectus.com.au

ABN 90 131 245 684

project

Cockle Bay Park


phase

SSDA-RTS

drawing

GA - Podium - Level 00 - Ground
Floor, DP - Level C3

drawn	CPA	drawing no. short
checked	SDE	A-DA-1010
sheet issue date	11.08.2022	drawing no. long
scale	1 : 500@A1	CBP-HEN-DRW-A-DA-1010
project no	200077.00	issue
		8

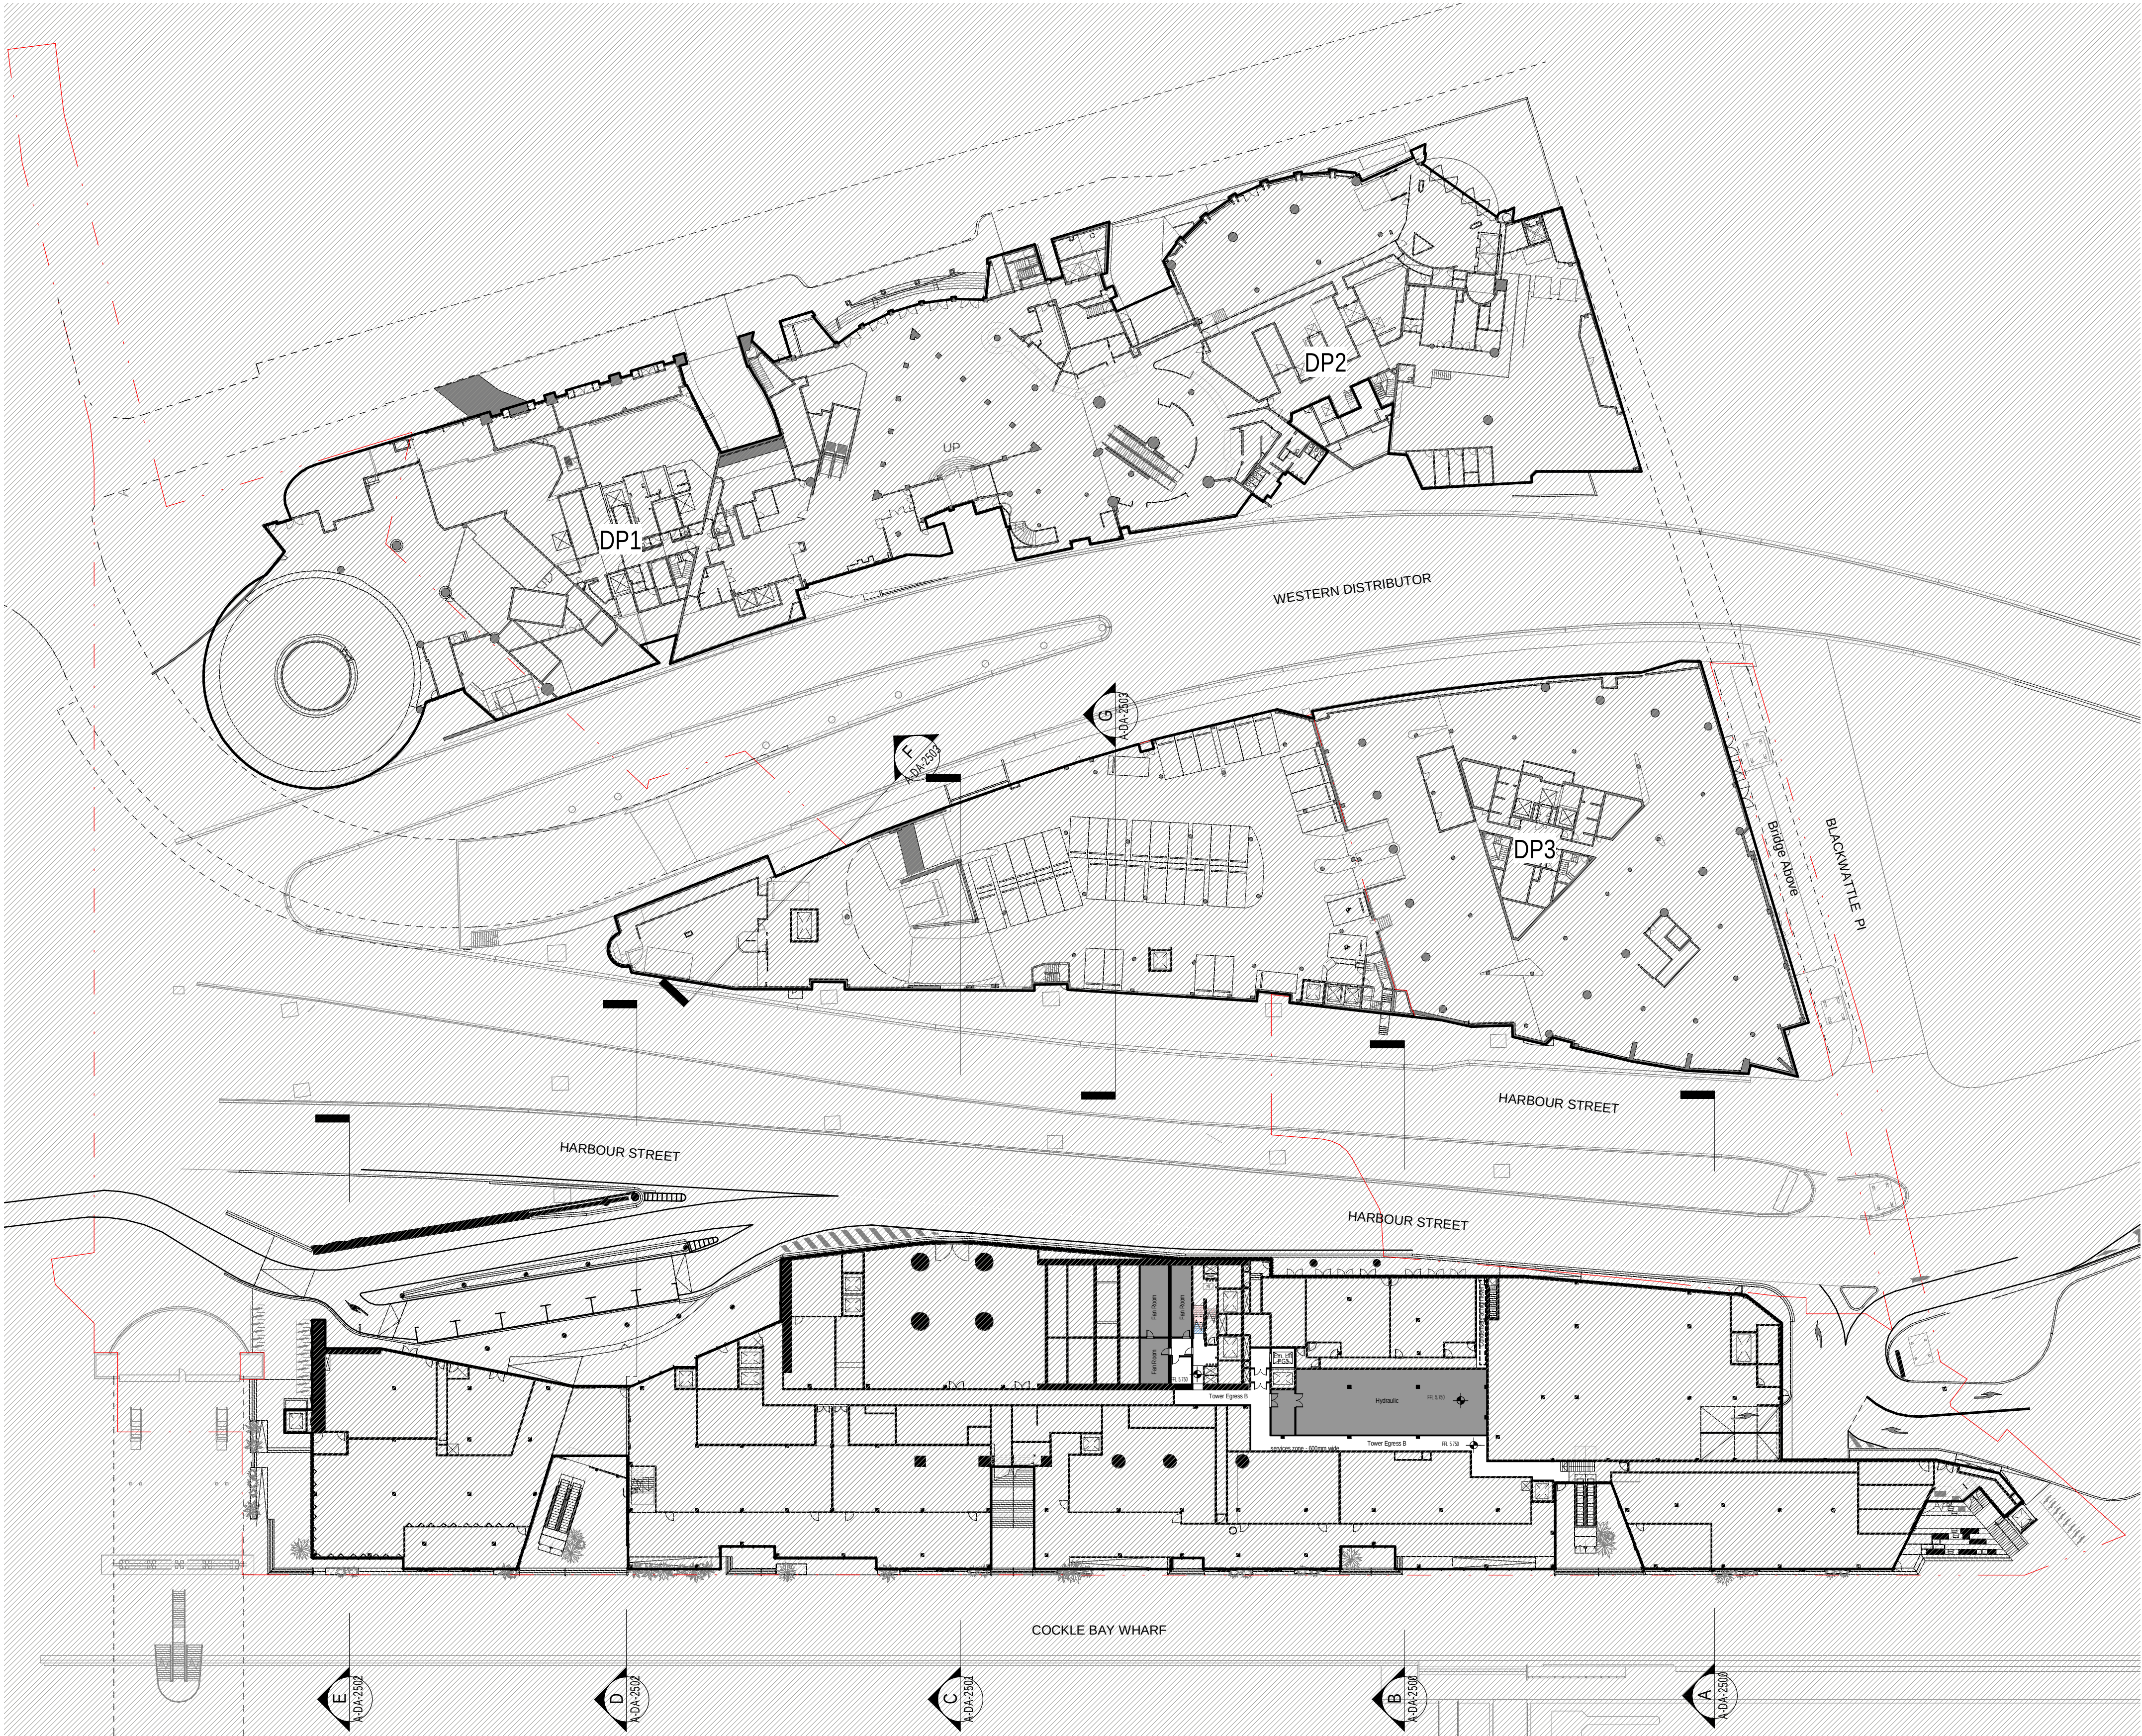

Do not scale drawings. Verify all dimensions on site


issue	amendment	date
1	SSDA	03.09.2021
2	SSDA	10.09.2021
3	SSDA	21.09.2021
4	SSDA	23.09.2021
5	SSDA	01.10.2021
6	SSDA	08.10.2021

SSDA Color Scheme

- BOH - Services
- Calculating...

- Egress A
- Egress B
- Project Boundary Line
- Interface with existing

NOTE:
- STRUCTURE INDICATIVE ONLY
- LANDSCAPE INDICATIVE ONLY - REFER TO ARCHITECTURAL
DESIGN STATEMENT, 3.6 PUBLIC DOMAIN

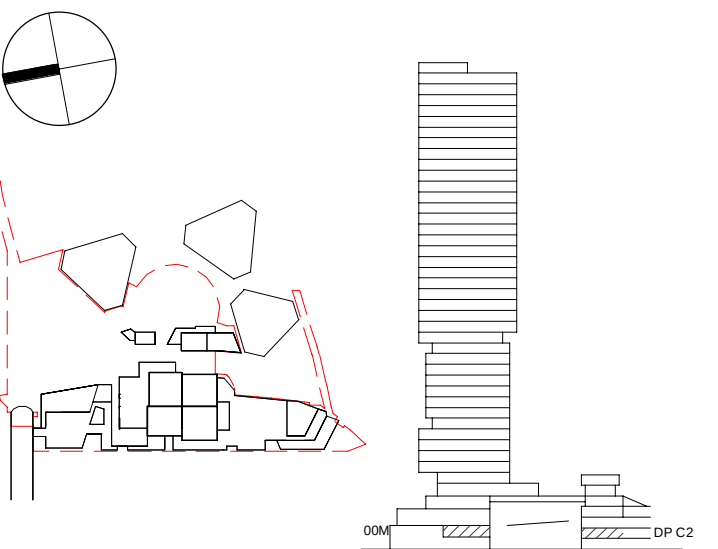

**Henning
Larsen**

HENNING LARSEN
Vesterbrogade 76
1620 Copenhagen V
Denmark
T (+45) 8233 3000
www.henninglarsen.com

architectus™

Adelaide
Brisbane
Melbourne
Perth

Architectus Sydney
Level 18, 25 Martin Place
Sydney NSW 2000
T (61 2) 8252 8400
sydney@architectus.com.au

ABN 90 131 245 684

project
Cockle Bay Park

phase
SSDA

drawing
GA - Podium - Level 00 - Mezzanine,
DP - Level C2

drawn
CPA

checked
SDE

drawing no. short
A-DA-1020


drawing no. long
CBP-HEN-DRW-A-DA-1020

sheet issue date
03.09.2021

scale
1 : 500@A1

project no
200077.00

issue
6

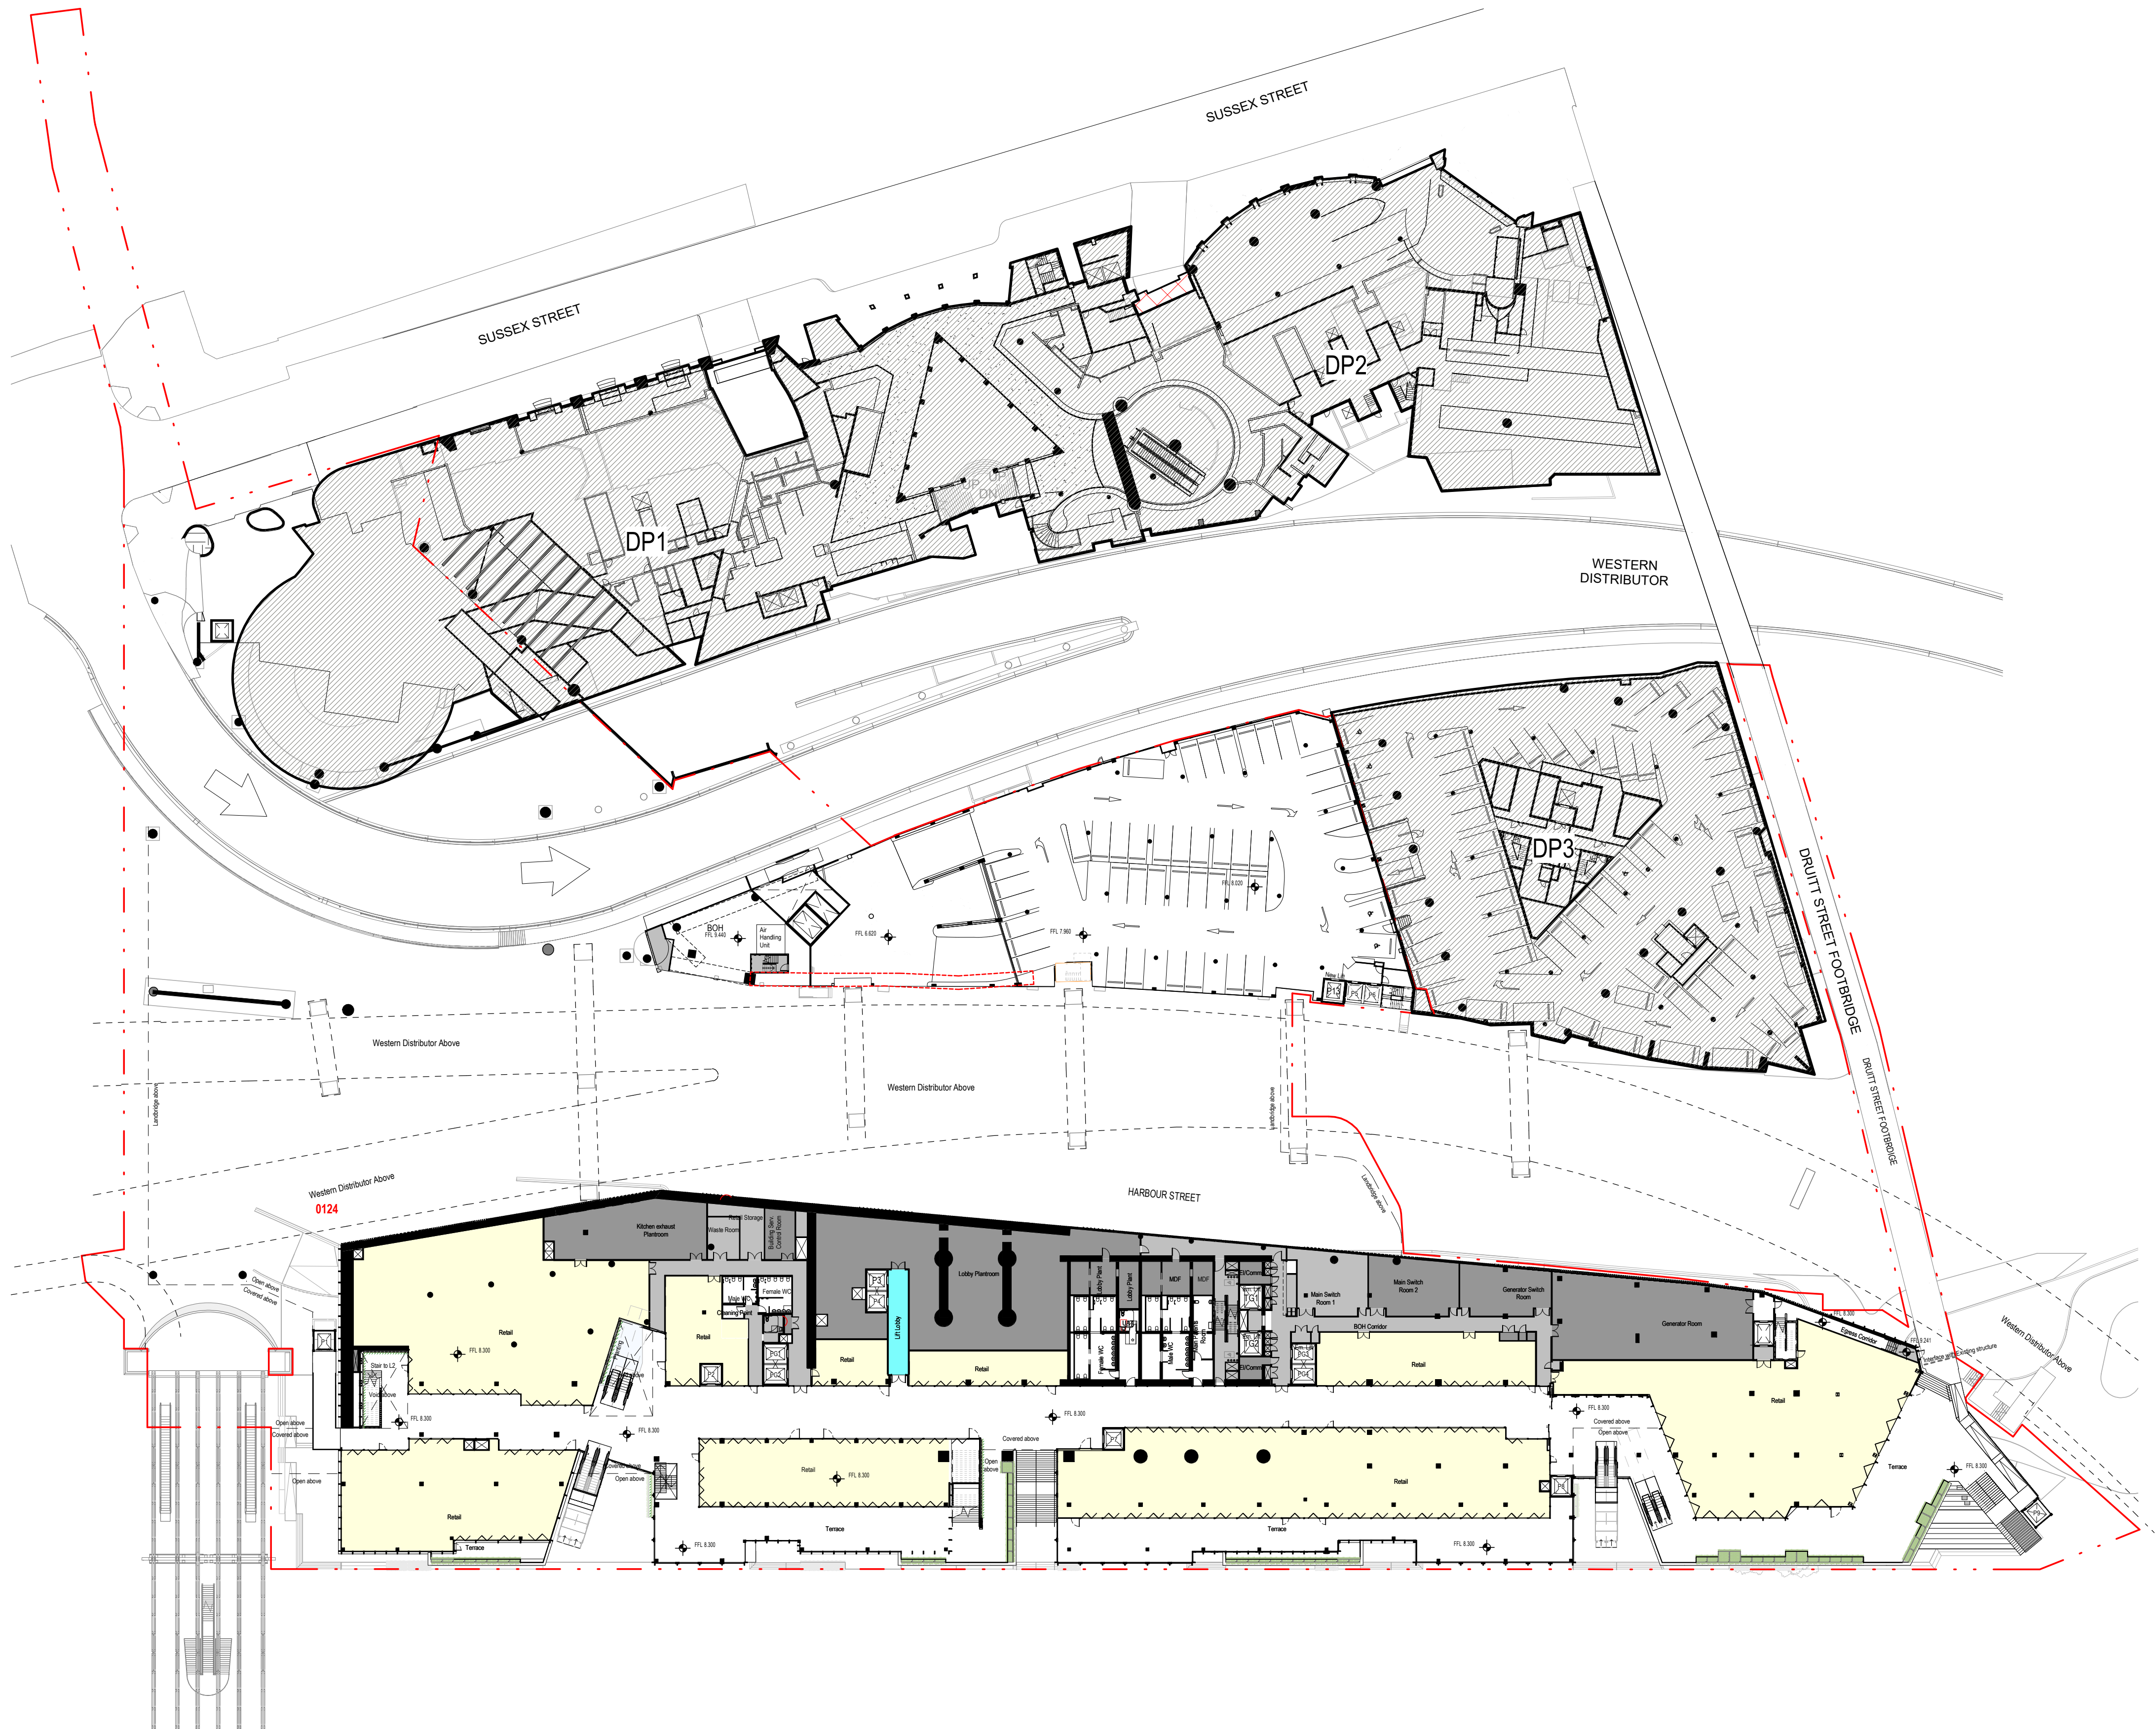

Do not scale drawings. Verify all dimensions on site


issue	amendment	date
1	SSDA	03.09.2021
2	SSDA	10.09.2021
3	SSDA	21.09.2021
4	SSDA	23.09.2021
5	SSDA	01.10.2021
6	SSDA	08.10.2021
7	SSDA-RTS	17.03.2022
8	SSDA-RTS	11.08.2022
9	SSDA-RTS	31.05.2023

SSDA Color Scheme

- BOH
- BOH - Services
- Commercial
- Retail

Project Boundary Line

NOTE:
- STRUCTURE INDICATIVE ONLY
- LANDSCAPE INDICATIVE ONLY - REFER TO ARCHITECTURAL
DESIGN STATEMENT, 3.6 PUBLIC DOMAIN

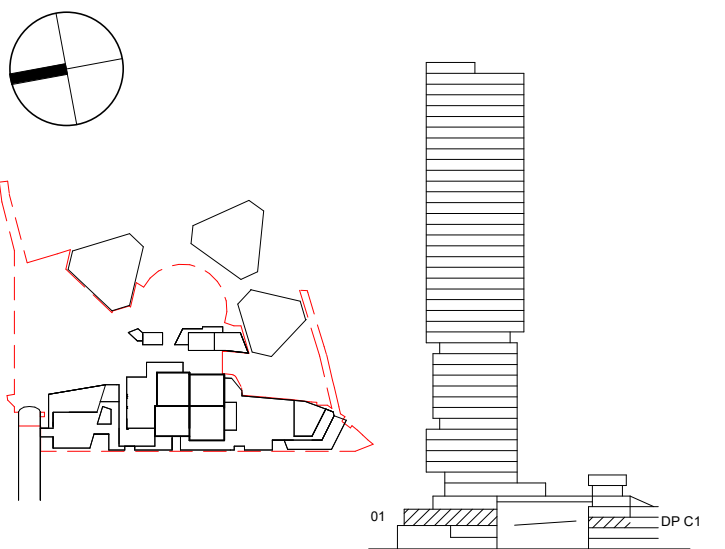

Henning Larsen

HENNING LARSEN
Vesterbrogade 76
1620 Copenhagen V
Denmark
T (+45) 8233 3000
www.henninglarsen.com

architectus

Adelaide
Brisbane
Melbourne
Sydney
Perth

Architectus Sydney
Level 18, 25 Martin Place
Sydney NSW 2000
T (+61 2) 8252 8400
sydney@architectus.com.au

ABN 90 131 245 684

project

Cockle Bay Park

phase

SSDA-RTS

drawing

GA - Podium - Level 01, DP - Level C1

drawn	CPA	drawing no. short	A-DA-1030
checked	SDE	drawing no. long	CBP-HEN-DRW-A-DA-1030
sheet issue date	11.08.2022		
scale	1 : 500@A1	issue	
project no	200077.00		



Do not scale drawings. Verify all dimensions on site

issue	amendment	date
2	SSDA	10.09.2021
3	SSDA	21.09.2021
4	SSDA	23.09.2021
5	SSDA	24.09.2021
6	SSDA	01.10.2021
7	SSDA	08.10.2021
8	SSDA-RTS	17.03.2022
9	SSDA-RTS	11.08.2022
10	SSDA-RTS	31.05.2023


SSDA Color Scheme

- BOH
- EOTF
- Retail

Tower Lift Pit access
Access from BOH rooms centrally located in tower core.

Project Boundary Line

NOTE:
- STRUCTURE INDICATIVE ONLY
- LANDSCAPE INDICATIVE ONLY - REFER TO ARCHITECTURAL DESIGN STATEMENT, 3.6 PUBLIC DOMAIN

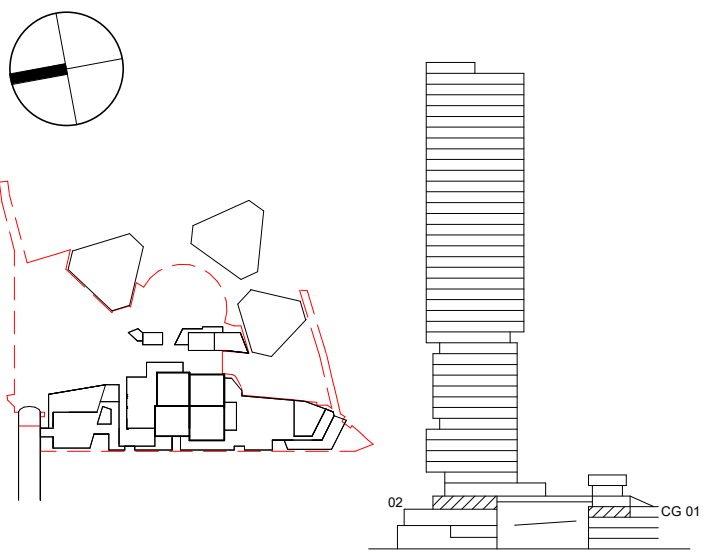

Henning Larsen

HENNING LARSEN
Vesterbrogade 76
1620 Copenhagen V
Denmark
T (+45) 8233 3000
www.henninglarsen.com

architectus

Adelaide
Brisbane
Melbourne
Sydney
Perth

Architectus Sydney
Level 18, 25 Martin Place
Sydney NSW 2000
T (+61 2) 8252 8400
sydney@architectus.com.au

ABN 90 131 245 684

project

Cockle Bay Park

phase

SSDA-RTS

drawing

GA - Podium - Level 02, Crescent Garden - Level CG-01, Sussex Plaza Level 00

drawn

CPA

drawing no. short

A-DA-1050

checked

SDE

drawing no. long
CBP-HEN-DRW-A-DA-1050

sheet issue date

11.08.2022

scale


1 : 500@A1

issue

project no

200077.00

9

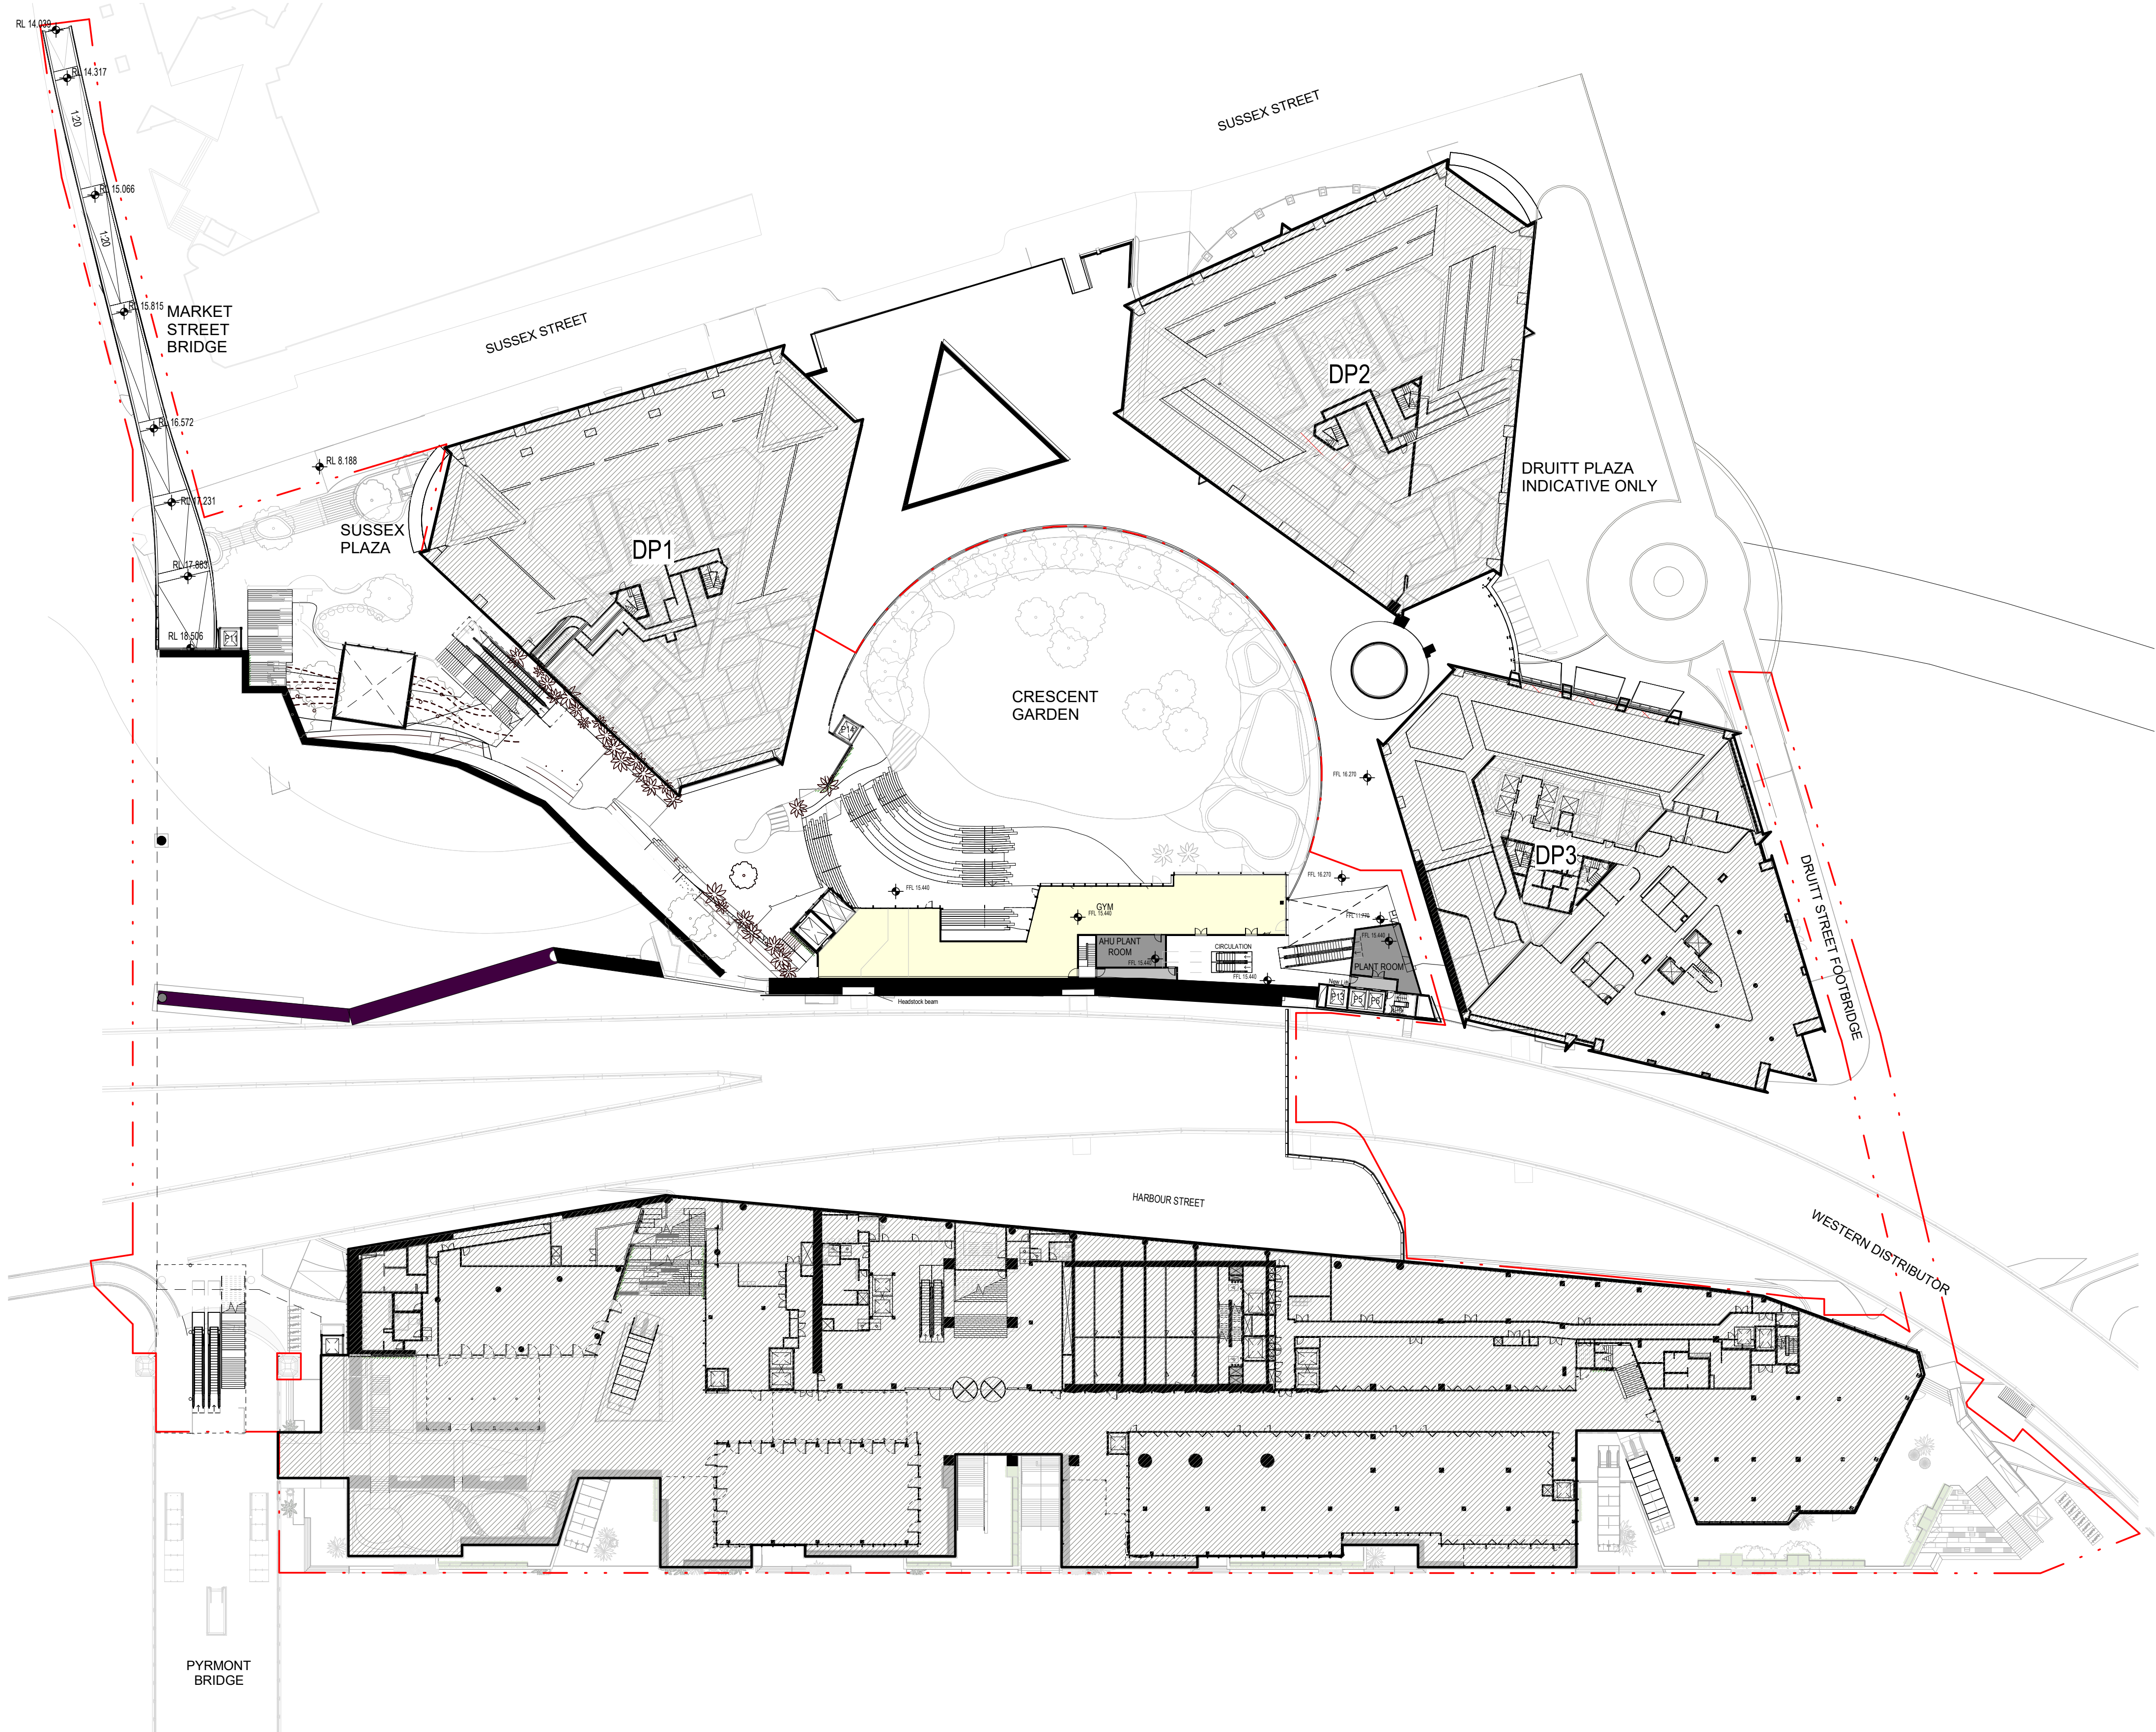

Do not scale drawings. Verify all dimensions on site


issue	amendment	date
1	SSDA	03.09.2021
2	SSDA	10.09.2021
3	SSDA	21.09.2021
4	SSDA	23.09.2021
5	SSDA	01.10.2021
6	SSDA	08.10.2021
7	SSDA-RTS	17.03.2022
8	SSDA-RTS	11.08.2022
9	SSDA-RTS	31.05.2023

SSDA Color Scheme

- BOH
- BOH - Services
- Retail

Project Boundary Line

NOTE:
- STRUCTURE INDICATIVE ONLY
- LANDSCAPE INDICATIVE ONLY - REFER TO ARCHITECTURAL
DESIGN STATEMENT, 3.6 PUBLIC DOMAIN

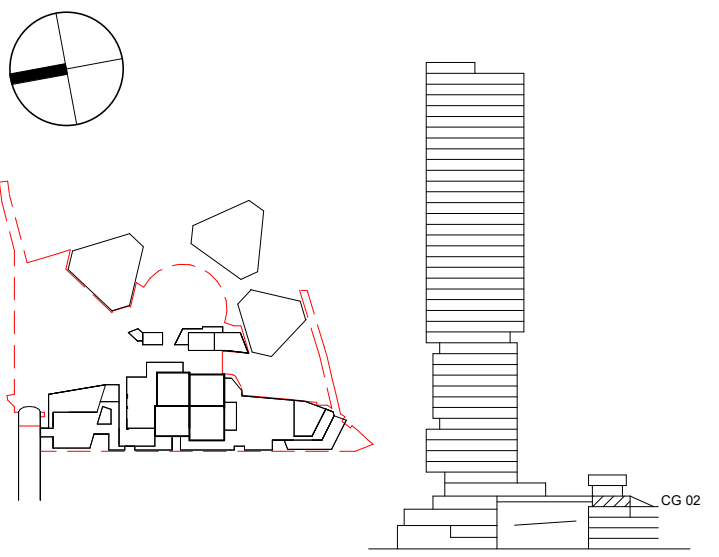

Henning Larsen

HENNING LARSEN
Vesterbrogade 76
1620 Copenhagen V
Denmark
T (+45) 8233 3000
www.henninglarsen.com

architectus

Adelaide
Brisbane
Melbourne
Sydney
Perth

Architectus Sydney
Level 18, 25 Martin Place
Sydney NSW 2000
T (61 2) 8252 8400
sydney@architectus.com.au

ABN 90 131 245 684


project
Cockle Bay Park

phase
SSDA-RTS

drawing

GA - Crescent Garden - Level
CG-02, Sussex Plaza Level 01

drawn	CPA	drawing no. short A-DA-1060
checked	SDE	drawing no. long CBP-HEN-DRW-A-DA-1060
sheet issue date	11.08.2022	
scale	1 : 500@A1	issue
project no	200077.00	8

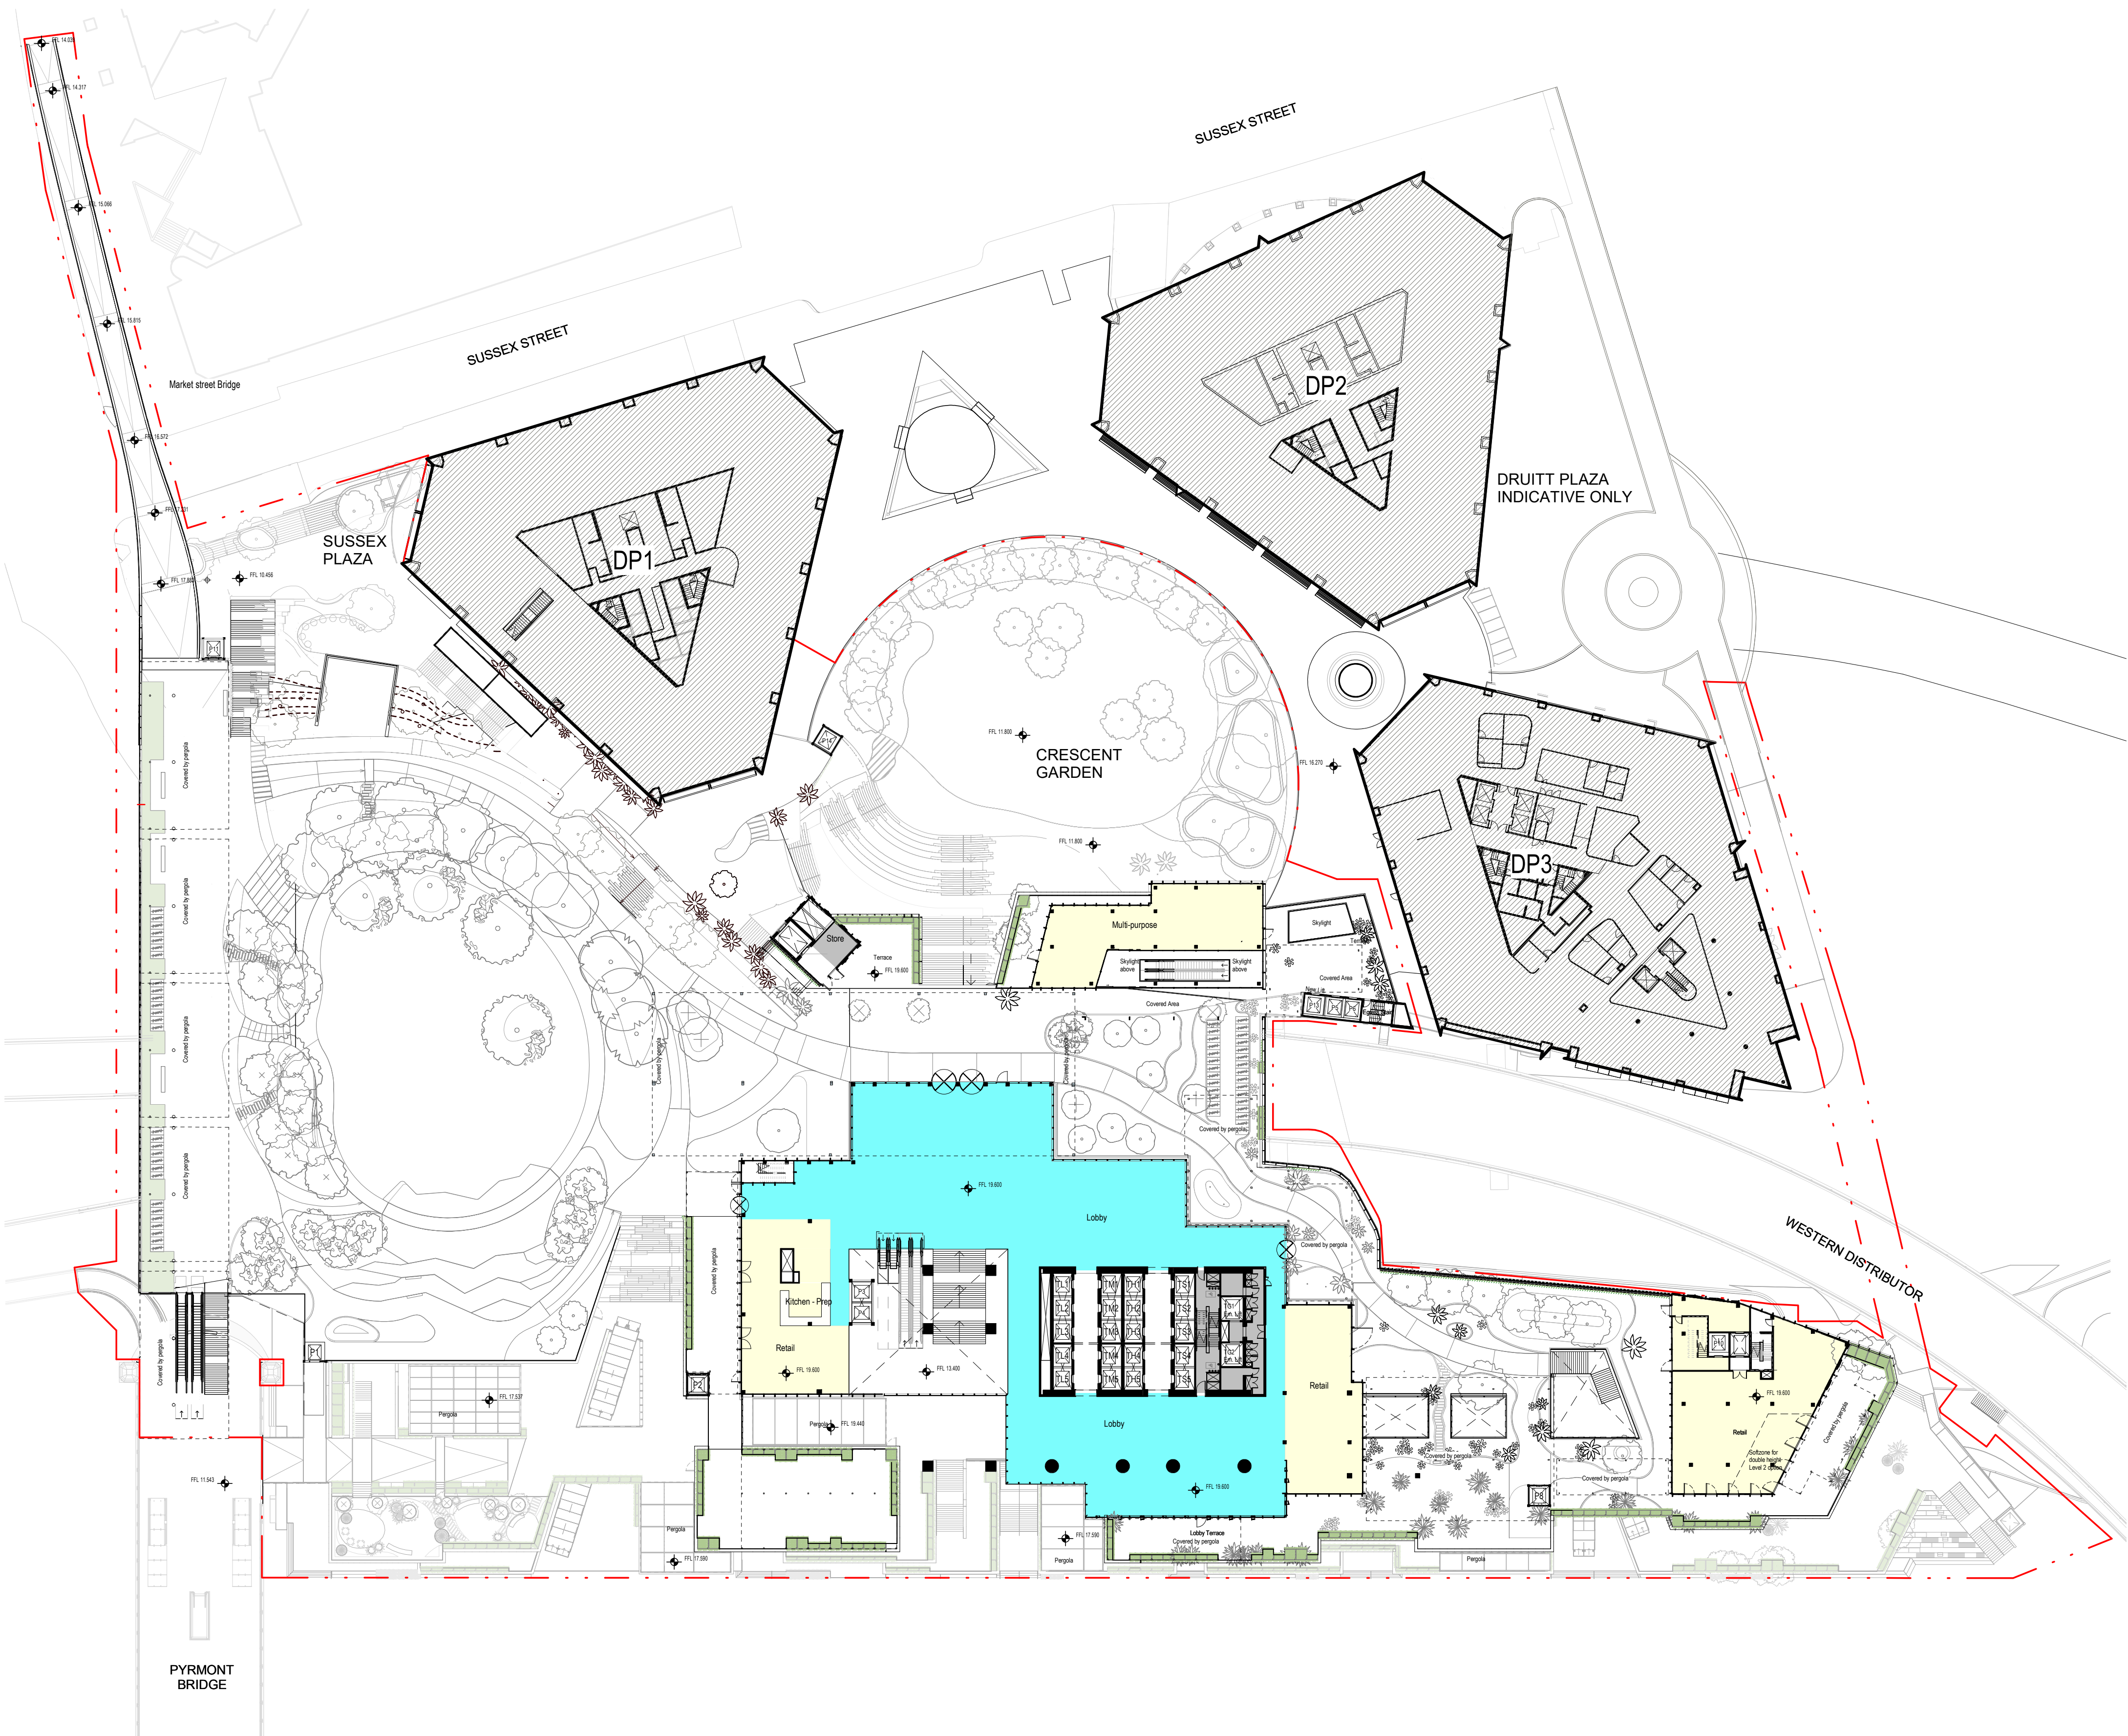

Do not scale drawings. Verify all dimensions on site


issue	amendment	date
1	SSDA	03.09.2021
2	SSDA	10.09.2021
3	SSDA	21.09.2021
4	SSDA	23.09.2021
5	SSDA	01.10.2021
6	SSDA	08.10.2021
7	SSDA-RTS	17.03.2022
8	SSDA-RTS	11.08.2022
9	SSDA-RTS	31.05.2023

SSDA Color Scheme

- BOH
- Commercial
- Retail

Project Boundary Line

NOTE:
- STRUCTURE INDICATIVE ONLY
- LANDSCAPE INDICATIVE ONLY - REFER TO ARCHITECTURAL
DESIGN STATEMENT, 3.6 PUBLIC DOMAIN

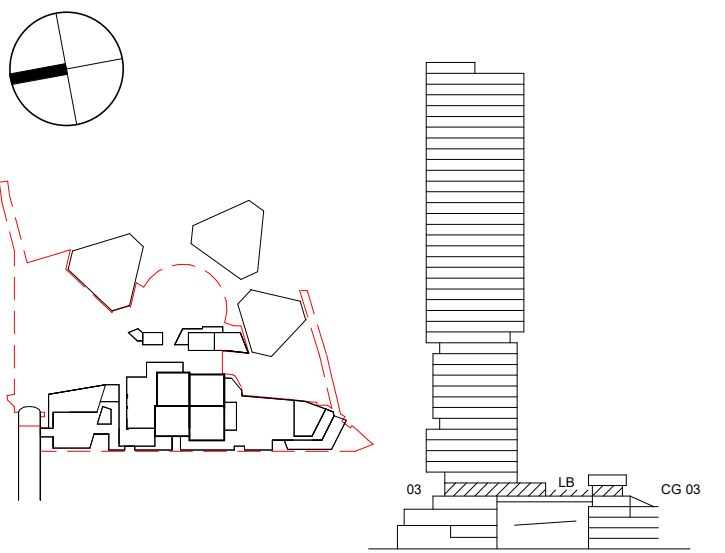

**Henning
Larsen**

HENNING LARSEN
Vesterbrogade 76
1620 Copenhagen V
Denmark
T (+45) 8233 3000
www.henninglarsen.com

architectus™

Adelaide
Brisbane
Melbourne
Perth

Architectus Sydney
Level 18, 25 Martin Place
Sydney NSW 2000
T (+61 2) 8252 8400
sydney@architectus.com.au

ABN 90 131 245 684

project

Cockle Bay Park

phase


SSDA-RTS

drawing

GA - Podium - Level 03, Crescent
Garden - Level CG-03 /Landbridge

drawn CPA
checked SDE
drawing no. short A-DA-1070
drawing no. long CBP-HEN-DRW-A-DA-1070

sheet issue date 11.08.2022
scale 1 : 500@A1
project no 200077.00
issue

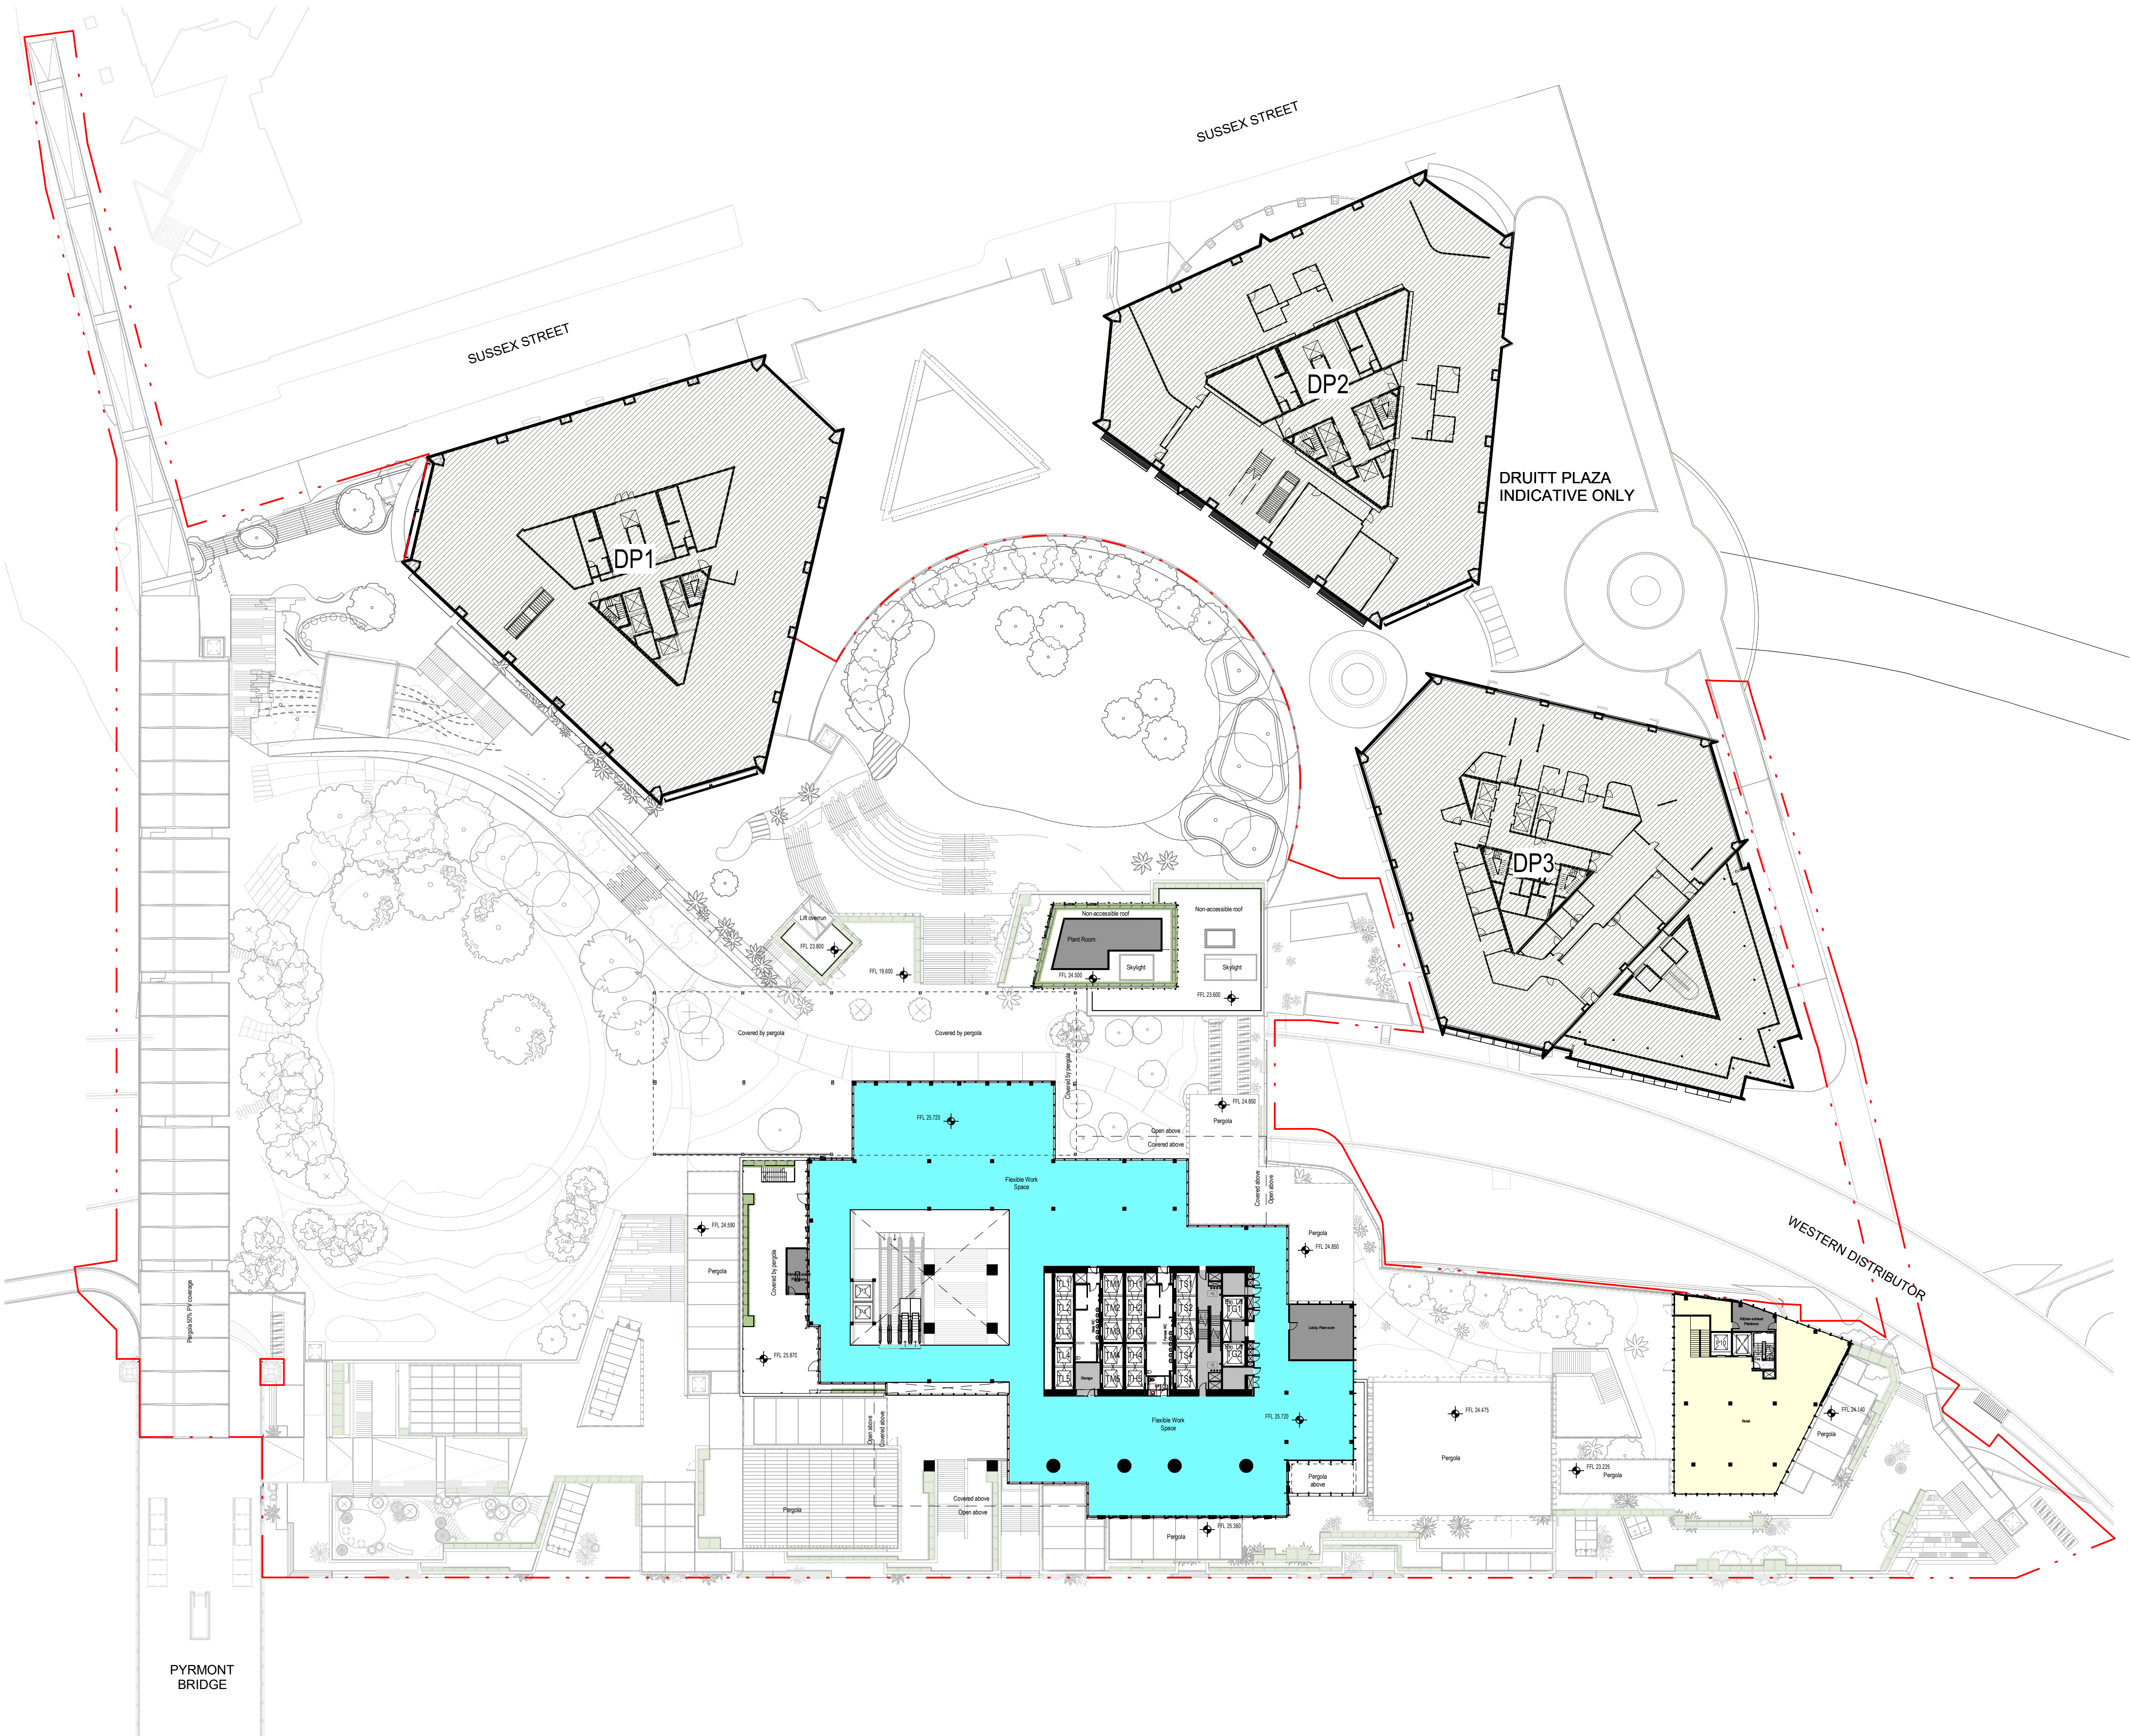

Do not scale drawings. Verify all dimensions on site


issue	amendment	date
1	SSDA	03.09.2021
2	SSDA	10.09.2021
3	SSDA	21.09.2021
4	SSDA	23.09.2021
5	SSDA	01.10.2021
6	SSDA	08.10.2021
7	SSDA-RTS	17.03.2022
8	SSDA-RTS	11.08.2022
9	SSDA-RTS	31.05.2023

SSDA Color Scheme

- BOH
- BOH - Services
- Commercial
- Retail

Project Boundary Line

NOTE:
- STRUCTURE INDICATIVE ONLY
- LANDSCAPE INDICATIVE ONLY - REFER TO ARCHITECTURAL
DESIGN STATEMENT, 3.6 PUBLIC DOMAIN

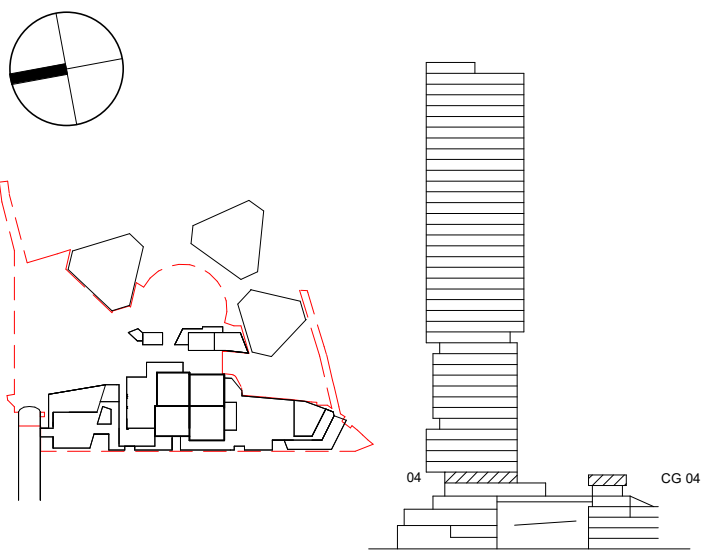

Henning Larsen

HENNING LARSEN
Vesterbrogade 76
1620 Copenhagen V
Denmark
T (+45) 8233 3000
www.henninglarsen.com

architectus

Adelaide
Brisbane
Melbourne
Sydney
Perth

Architectus Sydney
Level 18, 25 Martin Place
Sydney NSW 2000
T (+61 2) 8252 8400
sydney@architectus.com.au

ABN 90 131 245 684

project

Cockle Bay Park


phase

SSDA-RTS

drawing

GA - Podium - Level 04, Crescent
Garden - Level CG-04

drawn	CPA	drawing no. short	A-DA-1080
checked	SDE	drawing no. long	CBP-HEN-DRW-A-DA-1080
sheet issue date	11.08.2022		
scale	1 : 500@A1	issue	
project no	200077.00		

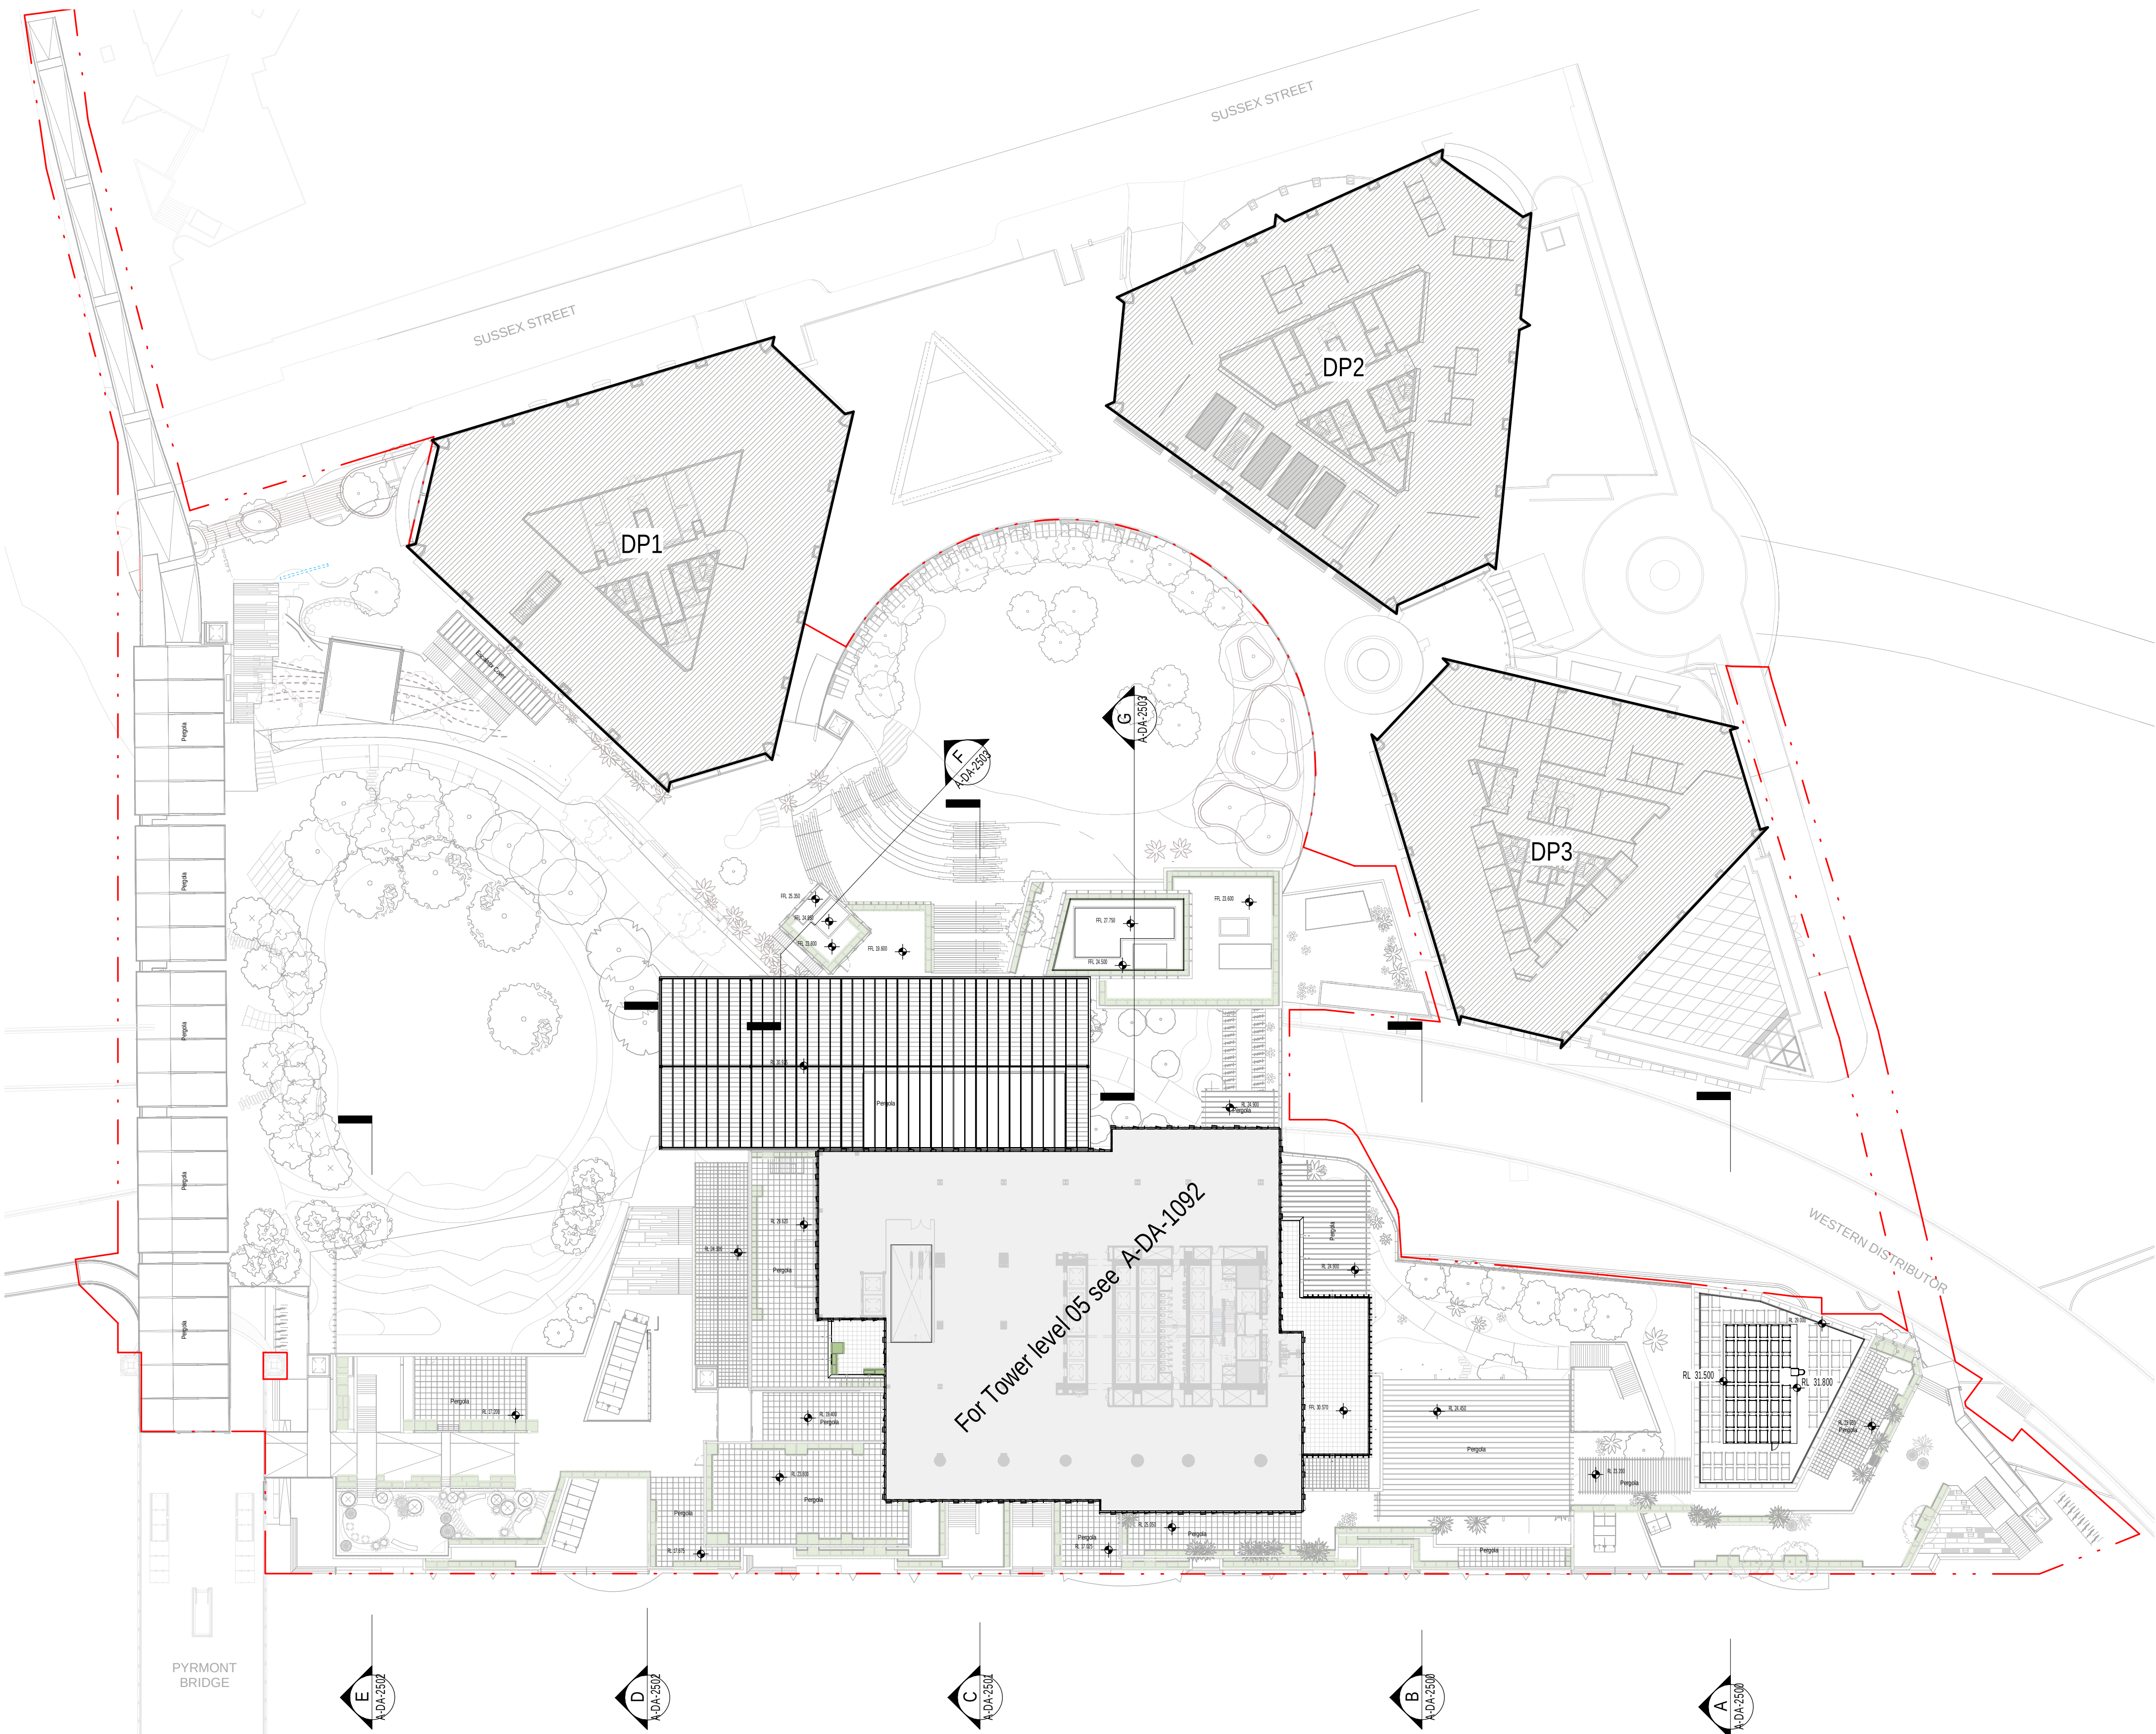


Do not scale drawings. Verify all dimensions on site

issue	amendment	date
1	SSDA	03.09.2021
2	SSDA	10.09.2021
3	SSDA	21.09.2021
4	SSDA	23.09.2021
5	SSDA	01.10.2021
6	SSDA	08.10.2021
7	SSDA-RTS	17.03.2022
8	SSDA-RTS	31.05.2023

Project Boundary Line

NOTE:
- STRUCTURE INDICATIVE ONLY
- LANDSCAPE INDICATIVE ONLY - REFER TO ARCHITECTURAL
DESIGN STATEMENT, 3.6 PUBLIC DOMAIN

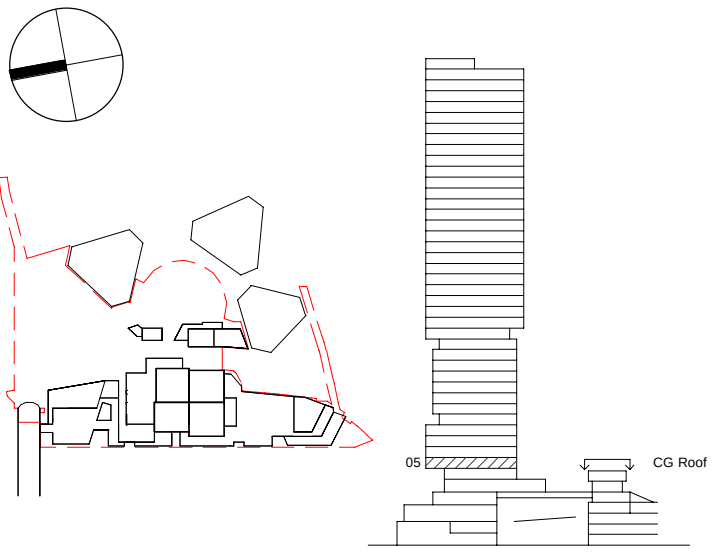

**Henning
Larsen**

HENNING LARSEN
Vesterbrogade 76
1620 Copenhagen V
Denmark
T (+45) 8233 3000
www.henninglarsen.com

architectus™

Adelaide
Brisbane
Melbourne
Perth

Architectus Sydney
Level 18, 25 Martin Place
Sydney NSW 2000
T (61 2) 8252 8400
sydney@architectus.com.au
ABN 90 131 245 684

project
Cockle Bay Park

phase
SSDA-RTS

drawing
**GA - Tower Low Rise - Level 05,
Crescent Garden - Level CG-05**


drawn
CPA
drawing no. short
A-DA-1090

checked
SDE
drawing no. long
CBP-HEN-DRW-A-DA-1090

sheet issue date
17.03.2022

scale
1 : 500@A1
issue

project no
200077.00
7

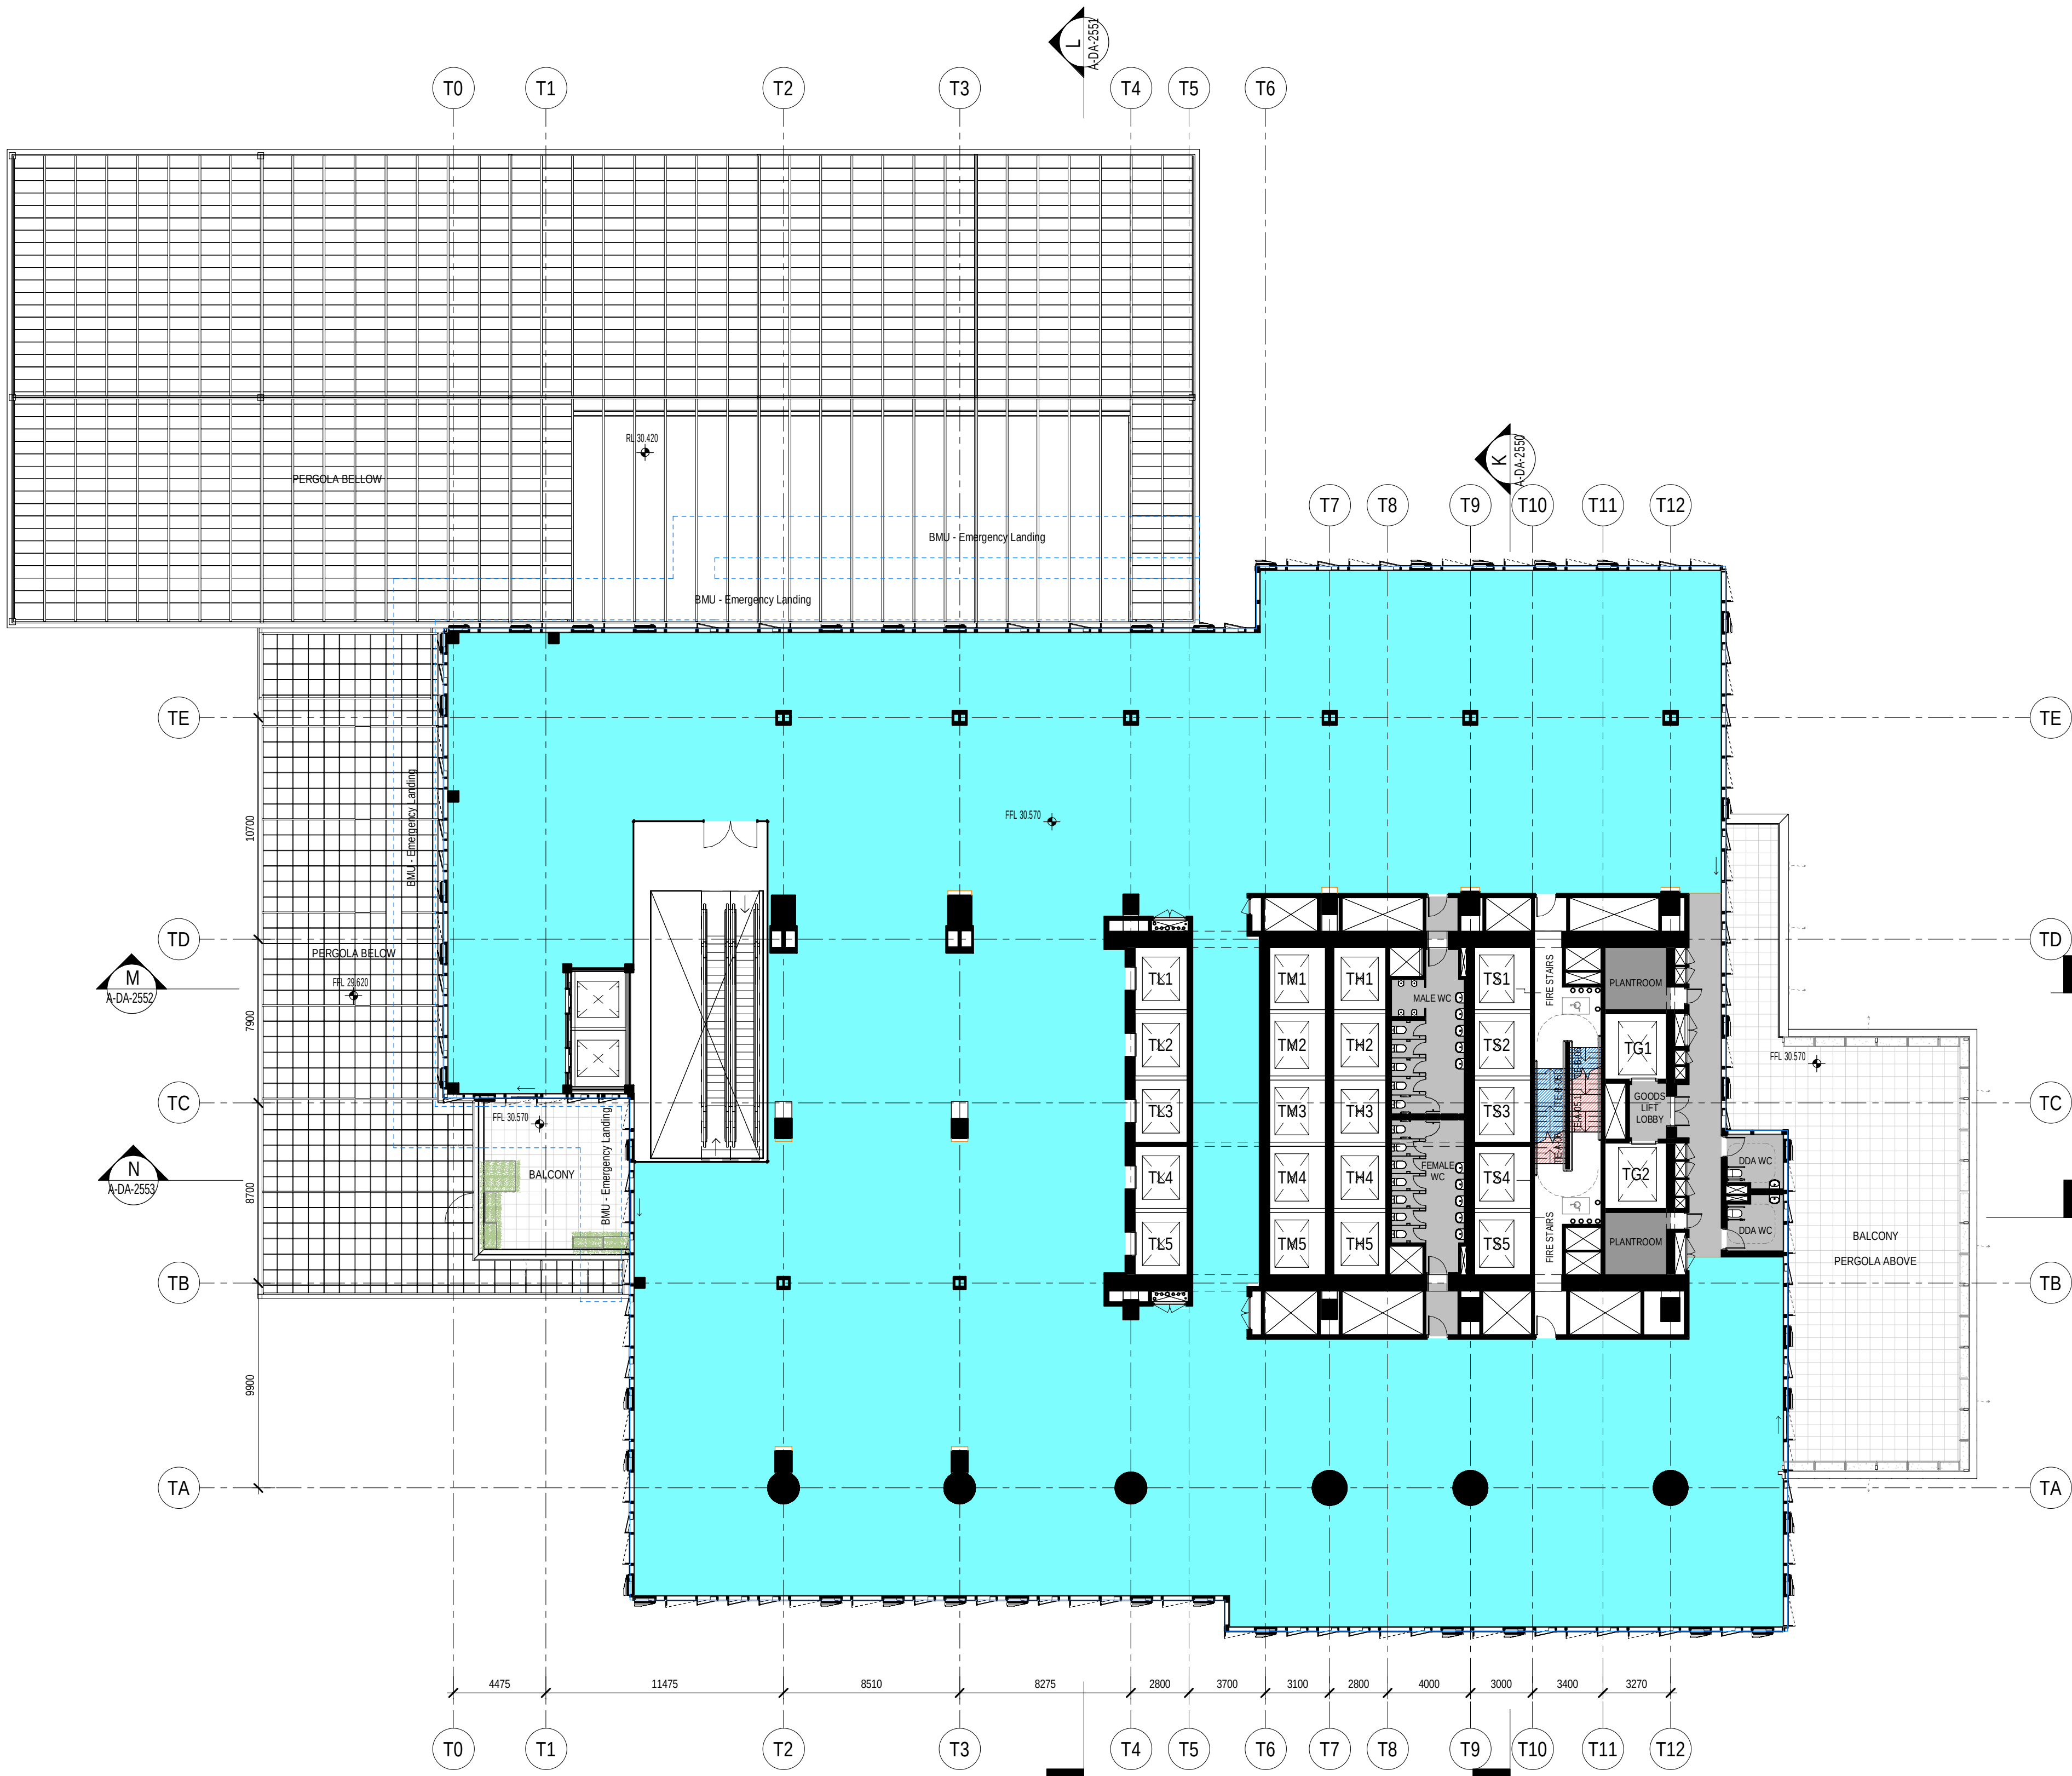


Do not scale drawings. Verify all dimensions on site

issue	amendment	date
1	SSDA	03.09.2021
2	SSDA	10.09.2021
3	SSDA	21.09.2021
4	SSDA	23.09.2021
5	SSDA	01.10.2021

SSDA Color Scheme

- BOH
- BOH - Services
- Office - Low Rise

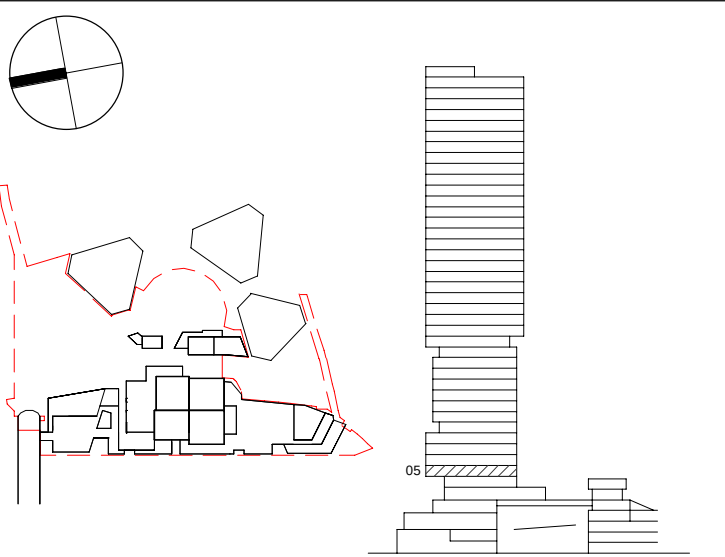

Henning
Larsen

HENNING LARSEN
Vesterbrogade 76
1620 Copenhagen V
Denmark
T (+45) 8233 3000
www.henninglarsen.com

architectus™

Adelaide
Brisbane
Melbourne
Sydney
Perth

Architectus Sydney
Level 18, 25 Martin Place
Sydney NSW 2000
T (61 2) 8252 8400
sydney@architectus.com.au

ABN 90 131 245 684

project

Cockle Bay Park

phase

SSDA

drawing

GA - Tower Low Rise - Level 05

drawn	NGLA	drawing no. short A-DA-1092
checked	SDE	drawing no. long CBP-HEN-DRW-A-DA-1092
sheet issue date	03.09.2021	
scale	1 : 200@A1	issue
project no	200077.00	5



Do not scale drawings. Verify all dimensions on site


issue	amendment	date
1	SSDA	03.09.2021
2	SSDA	10.09.2021
3	SSDA	21.09.2021
4	SSDA	23.09.2021
5	SSDA	01.10.2021

SSDA Color Scheme

BOH

BOH - Services

Office - Low Rise

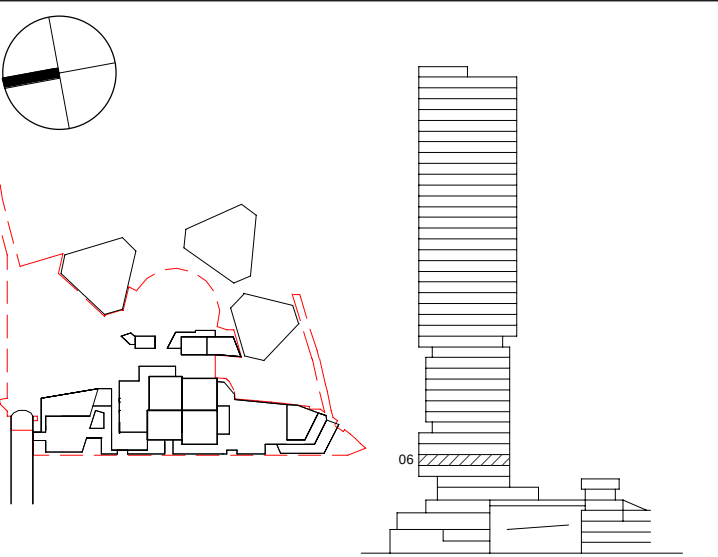

**Henning
Larsen**

HENNING LARSEN
Vesterbrogade 76
1620 Copenhagen V
Denmark
T (+45) 8233 3000
www.henninglarsen.com

architectus™

Adelaide
Brisbane
Melbourne
Sydney
Perth

Architectus Sydney
Level 18, 25 Martin Place
Sydney NSW 2000
T (61 2) 8252 8400
sydney@architectus.com.au

ABN 90 131 245 684


project
Cockle Bay Park

phase
SSDA

drawing

GA - Tower Low Rise - Level 06

drawn	NGLA	drawing no. short	A-DA-1206
checked	SDE	drawing no. long	CBP-HEN-DRW-A-DA-1206
sheet issue date	03.09.2021		
scale	1 : 200@A1	issue	
project no	200077.00		5

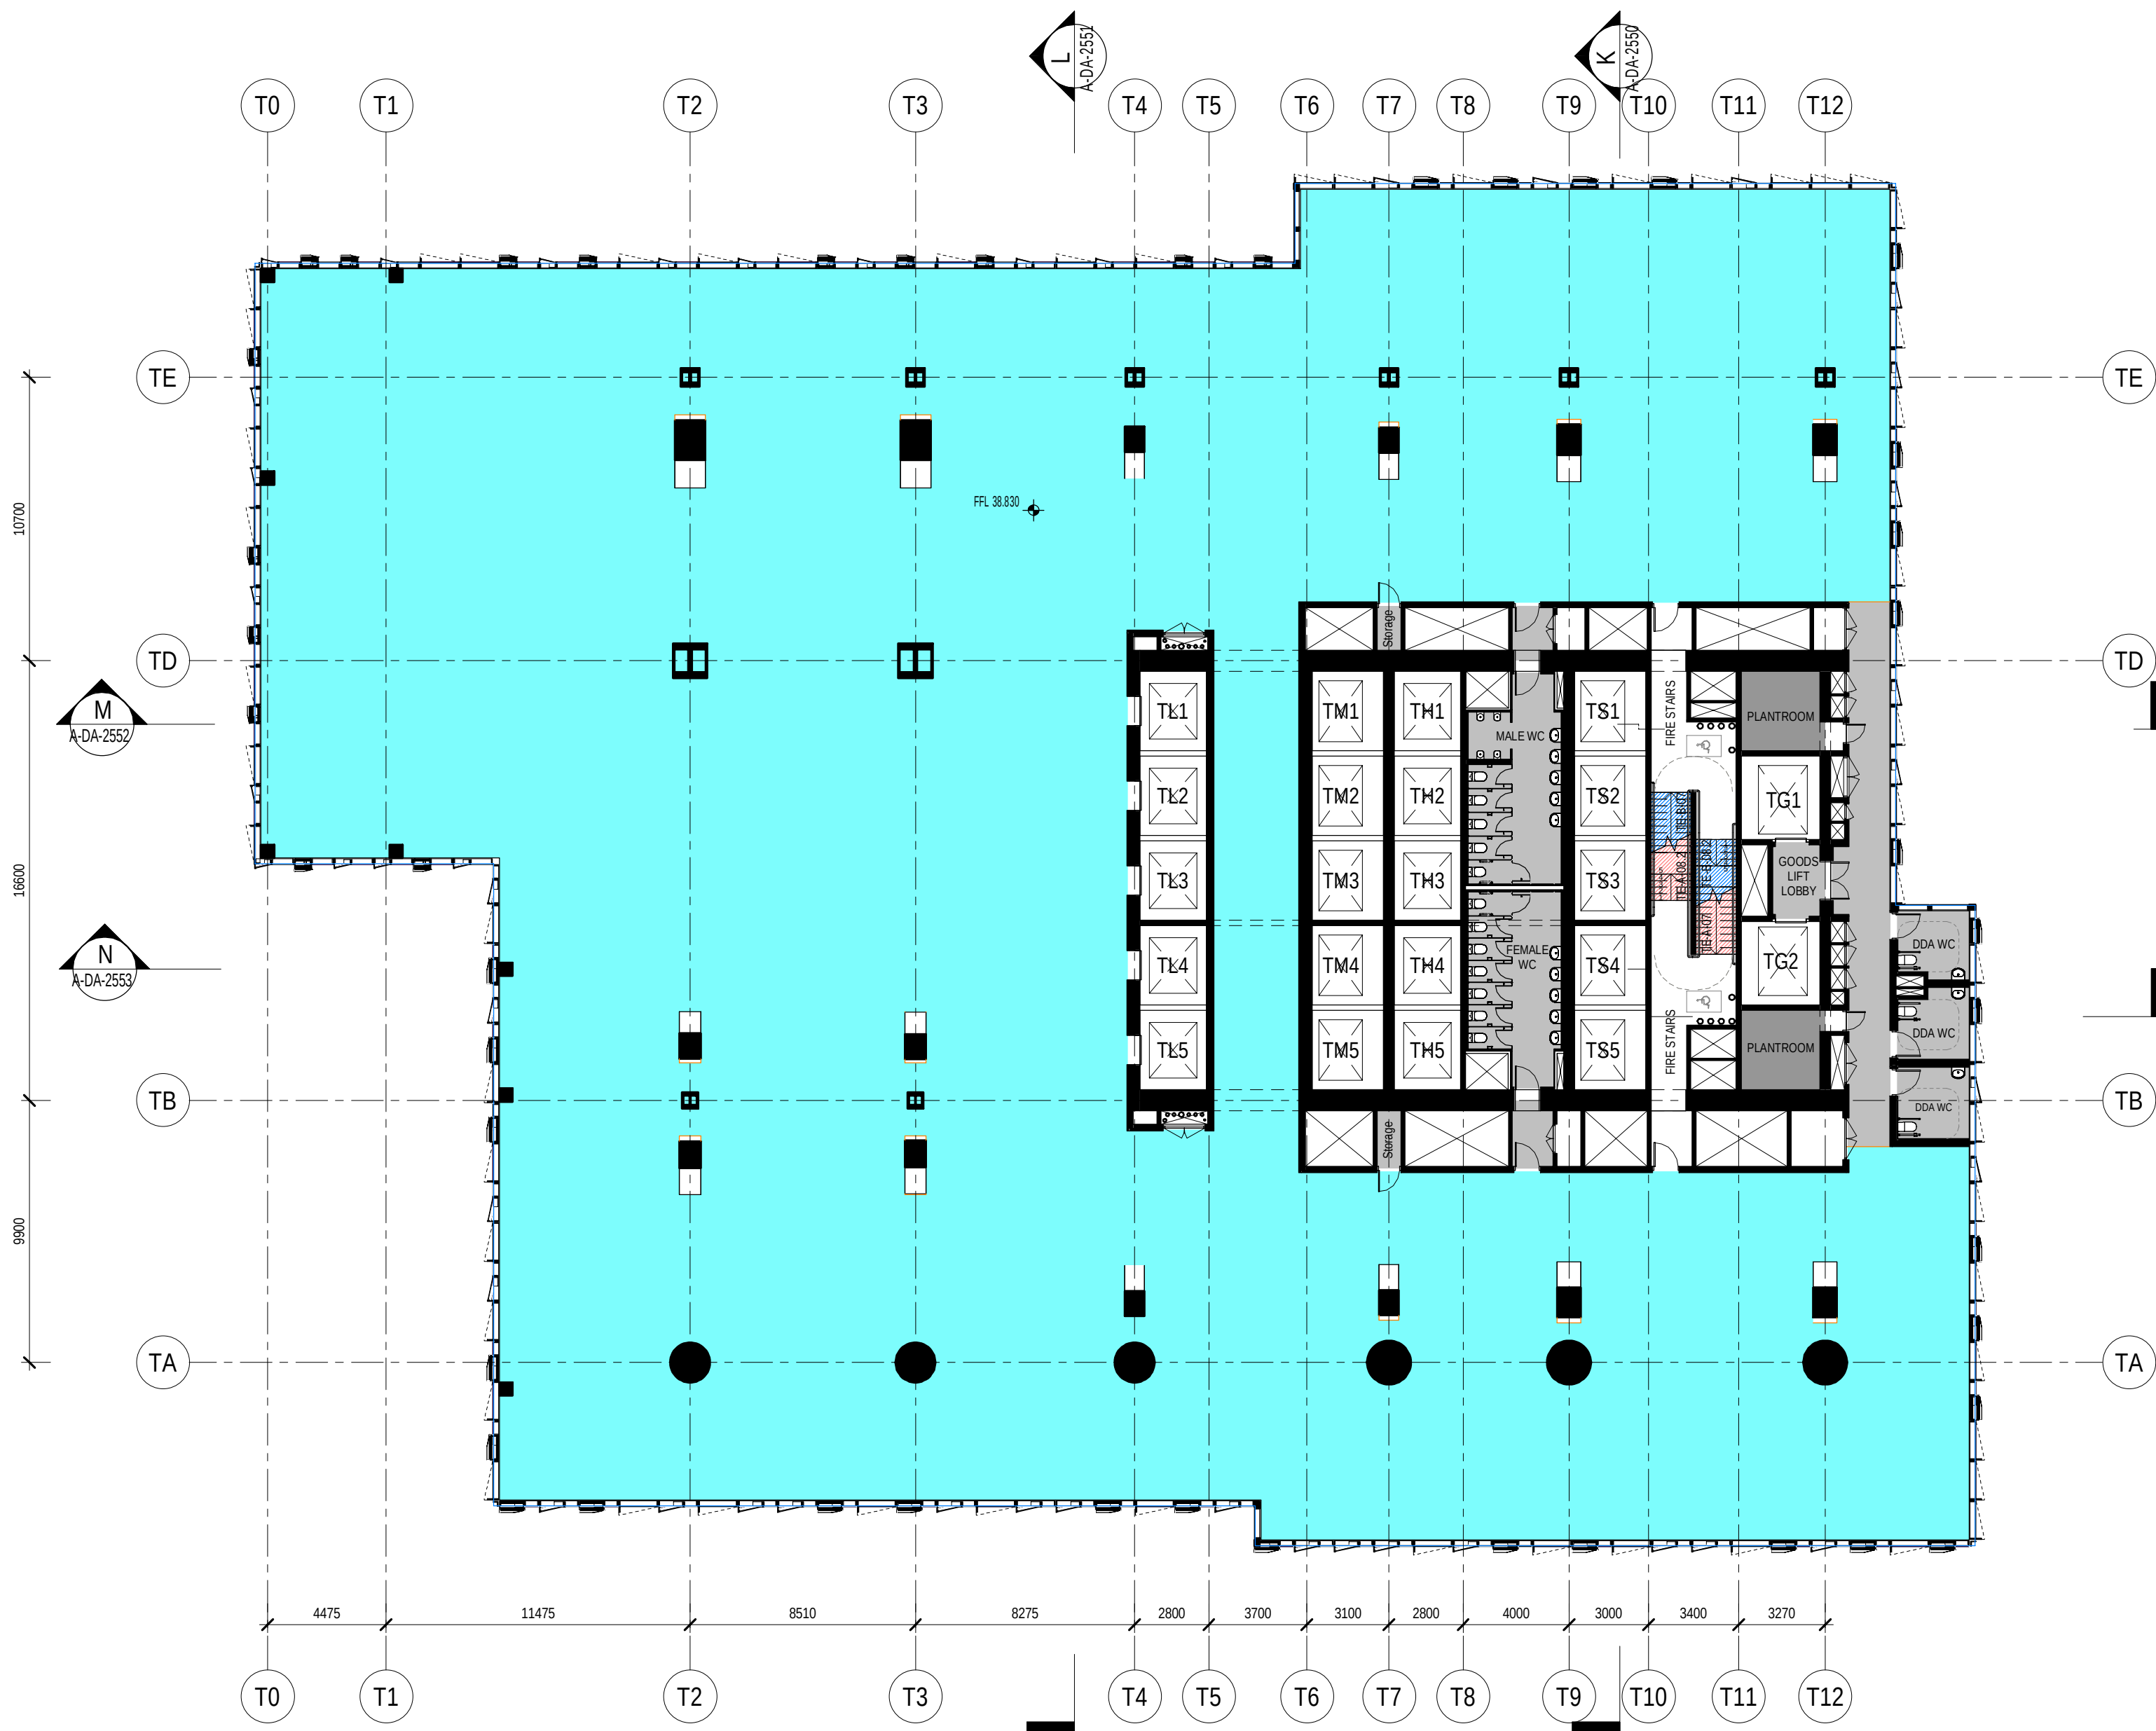

Do not scale drawings. Verify all dimensions on site


issue	amendment	date
1	SSDA	03.09.2021
2	SSDA	10.09.2021
3	SSDA	21.09.2021
4	SSDA	23.09.2021
5	SSDA	01.10.2021

SSDA Color Scheme

BOH

BOH - Services

Office - Low Rise

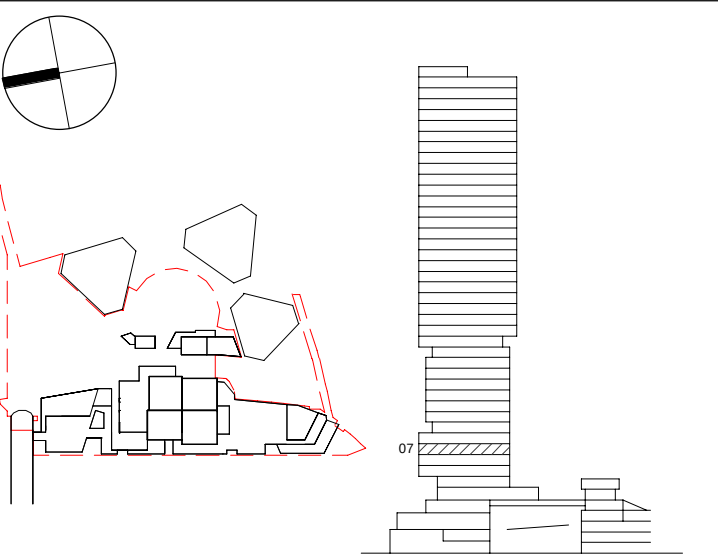

**Henning
Larsen**

HENNING LARSEN
Vesterbrogade 76
1620 Copenhagen V
Denmark
T (+45) 8233 3000
www.henninglarsen.com

architectus™

Adelaide
Brisbane
Melbourne
Sydney
Perth

Architectus Sydney
Level 18, 25 Martin Place
Sydney NSW 2000
T (61 2) 8252 8400
sydney@architectus.com.au

ABN 90 131 245 684


project
Cockle Bay Park

phase
SSDA

drawing

GA - Tower Low Rise - Level 07

drawn	NGLA	drawing no. short A-DA-1207
checked	SDE	drawing no. long CBP-HEN-DRW-A-DA-1207
sheet issue date	03.09.2021	
scale	1 : 200@A1	issue
project no	200077.00	5

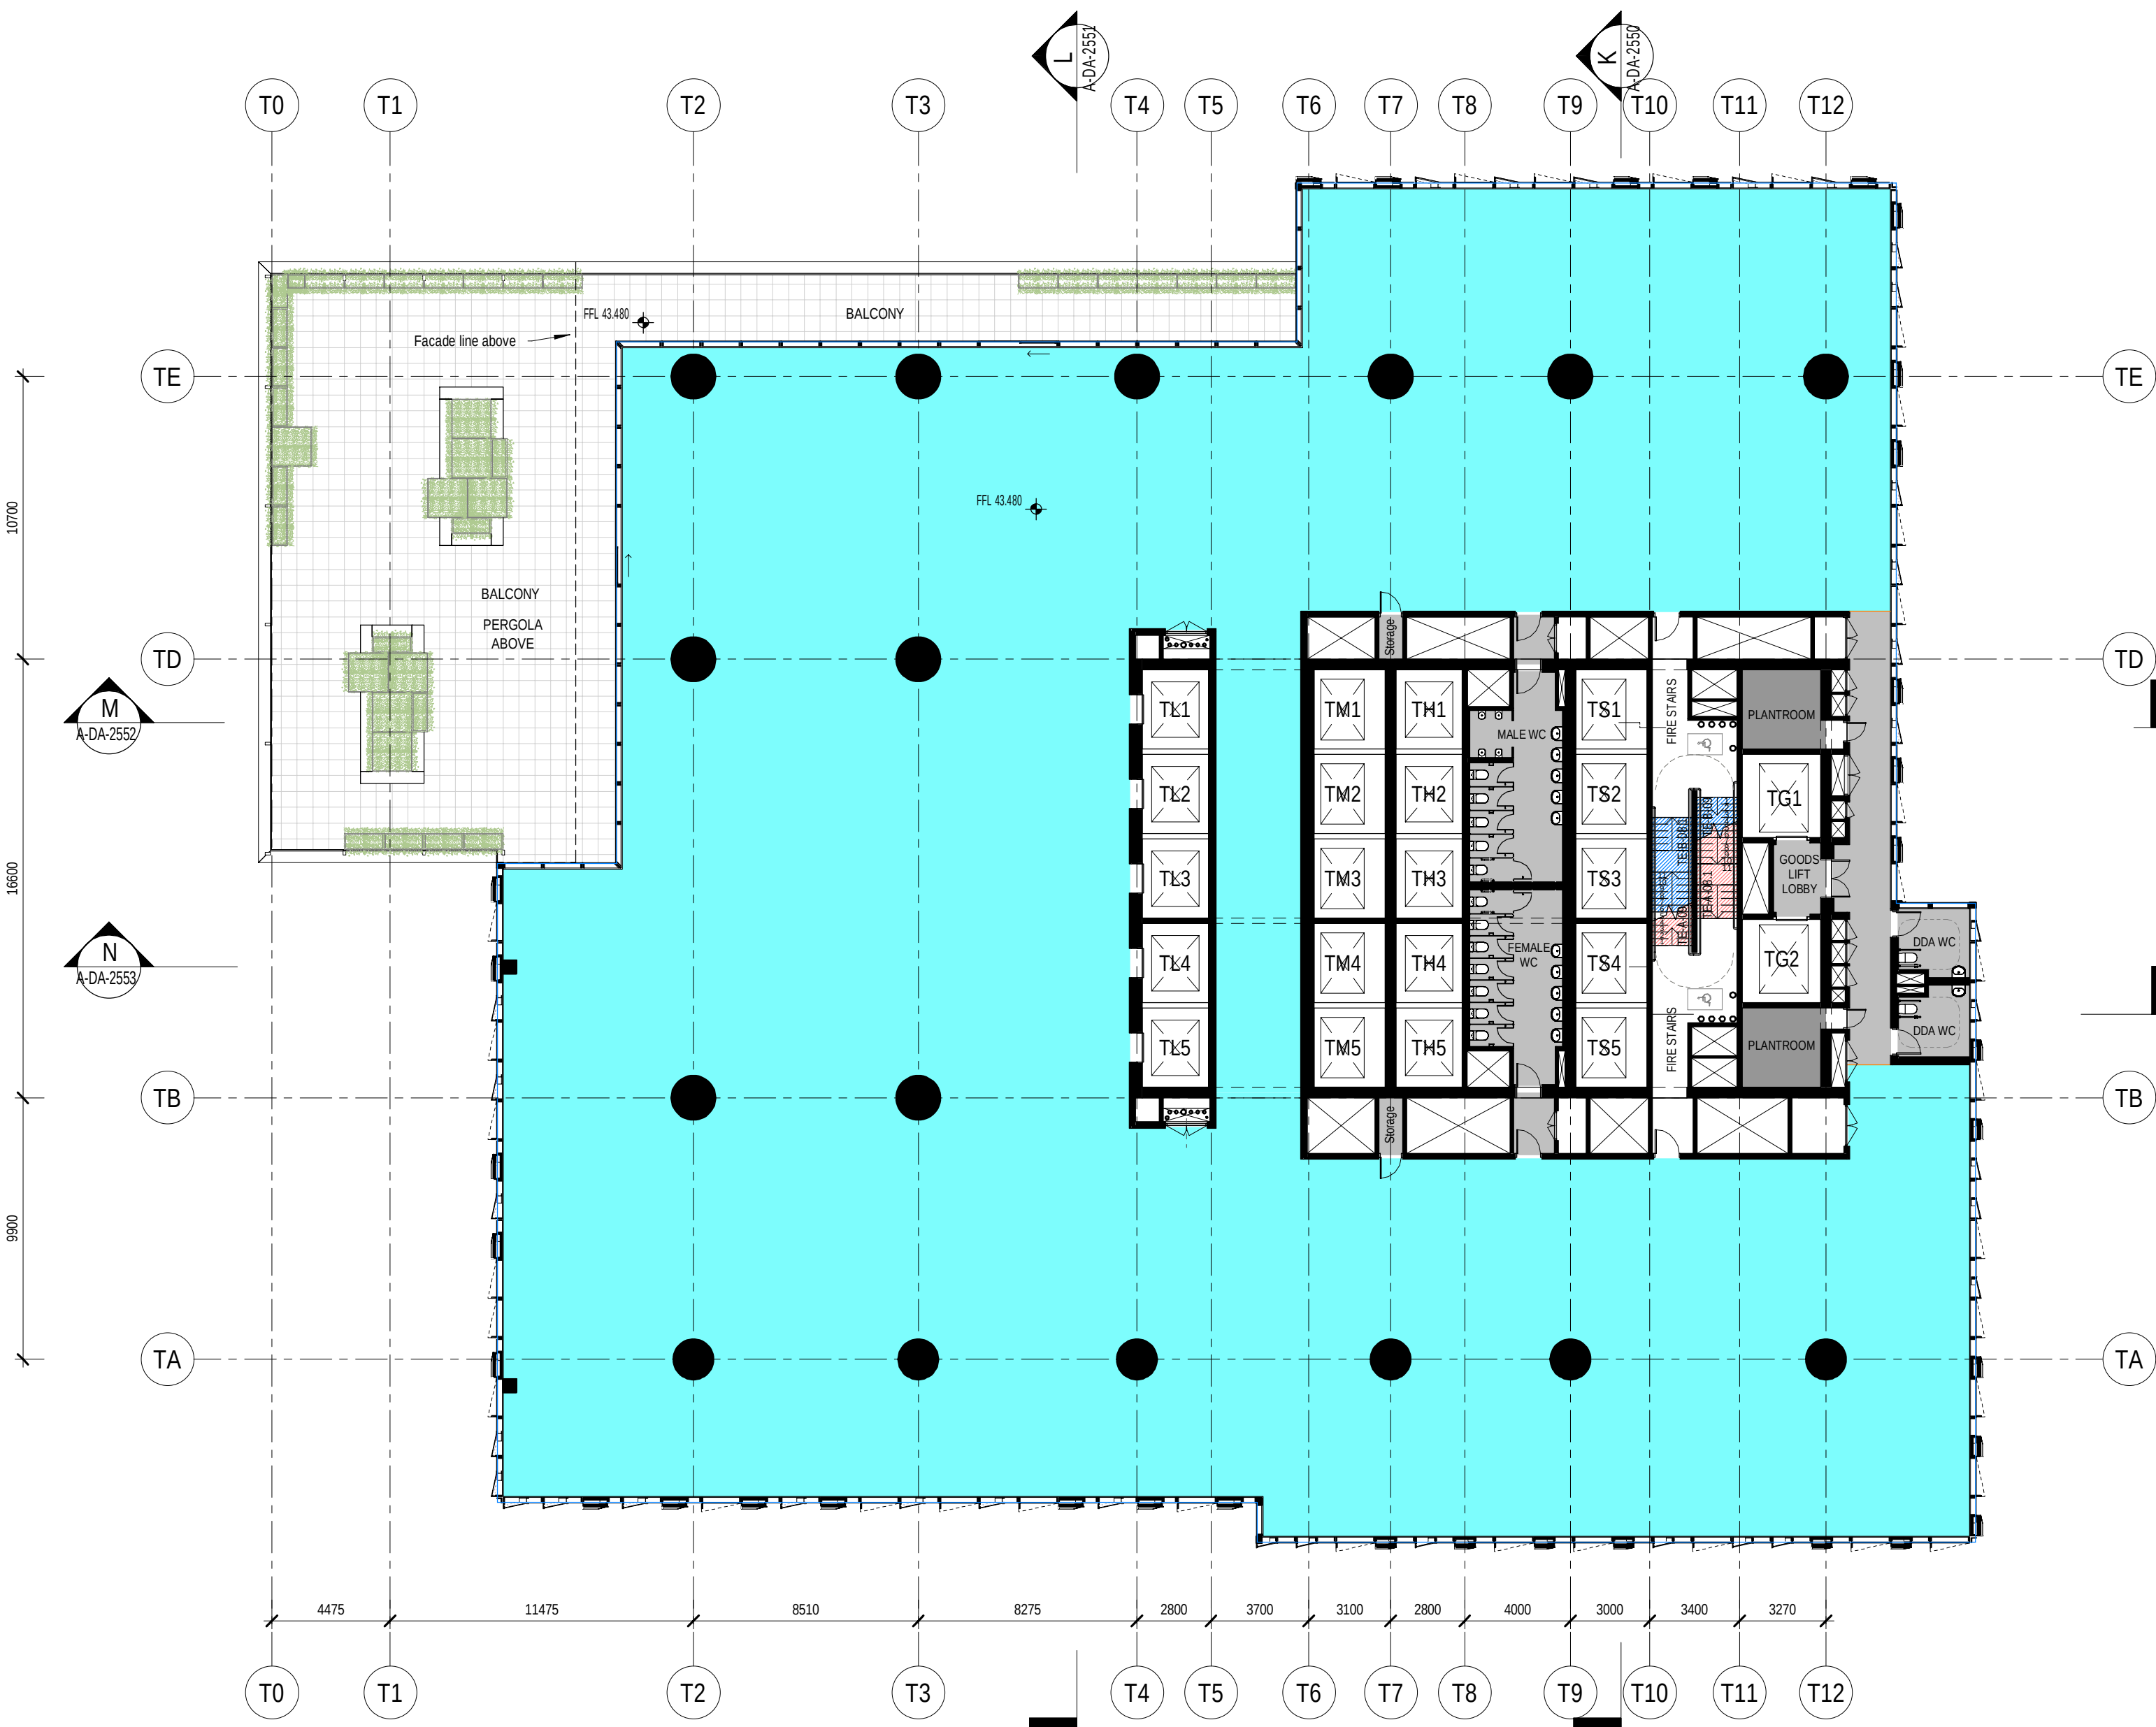


Do not scale drawings. Verify all dimensions on site

issue	amendment	date
1	SSDA	03.09.2021
2	SSDA	10.09.2021
3	SSDA	21.09.2021
4	SSDA	23.09.2021
5	SSDA	01.10.2021

SSDA Color Scheme

- BOH
- BOH - Services
- Office - Low Rise

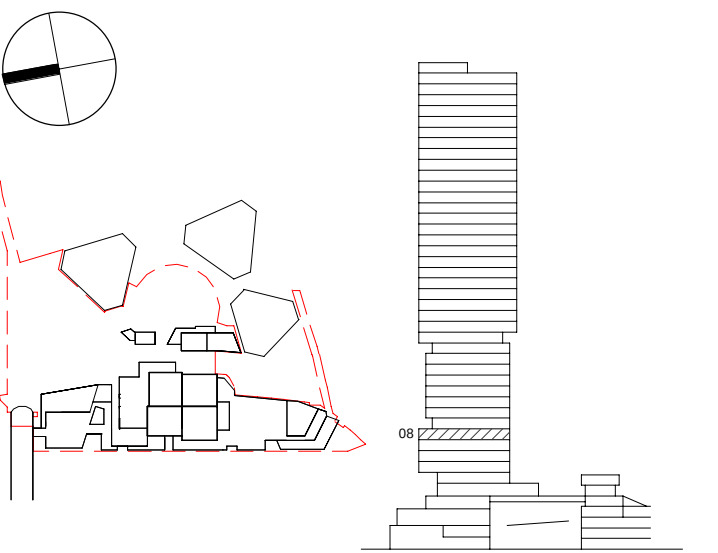

**Henning
Larsen**

HENNING LARSEN
Vesterbrogade 76
1620 Copenhagen V
Denmark
T (+45) 8233 3000
www.henninglarsen.com

architectus™

Adelaide
Brisbane
Melbourne
Sydney
Perth

Architectus Sydney
Level 18, 25 Martin Place
Sydney NSW 2000
T (61 2) 8252 8400
sydney@architectus.com.au

ABN 90 131 245 684

project

Cockle Bay Park


phase

SSDA

drawing

GA - Tower Low Rise - Level 08

drawn	NGLA	drawing no. short	A-DA-1208
checked	SDE	drawing no. long	CBP-HEN-DRW-A-DA-1208
sheet issue date	03.09.2021	scale	1 : 200@A1
project no	200077.00	issue	5

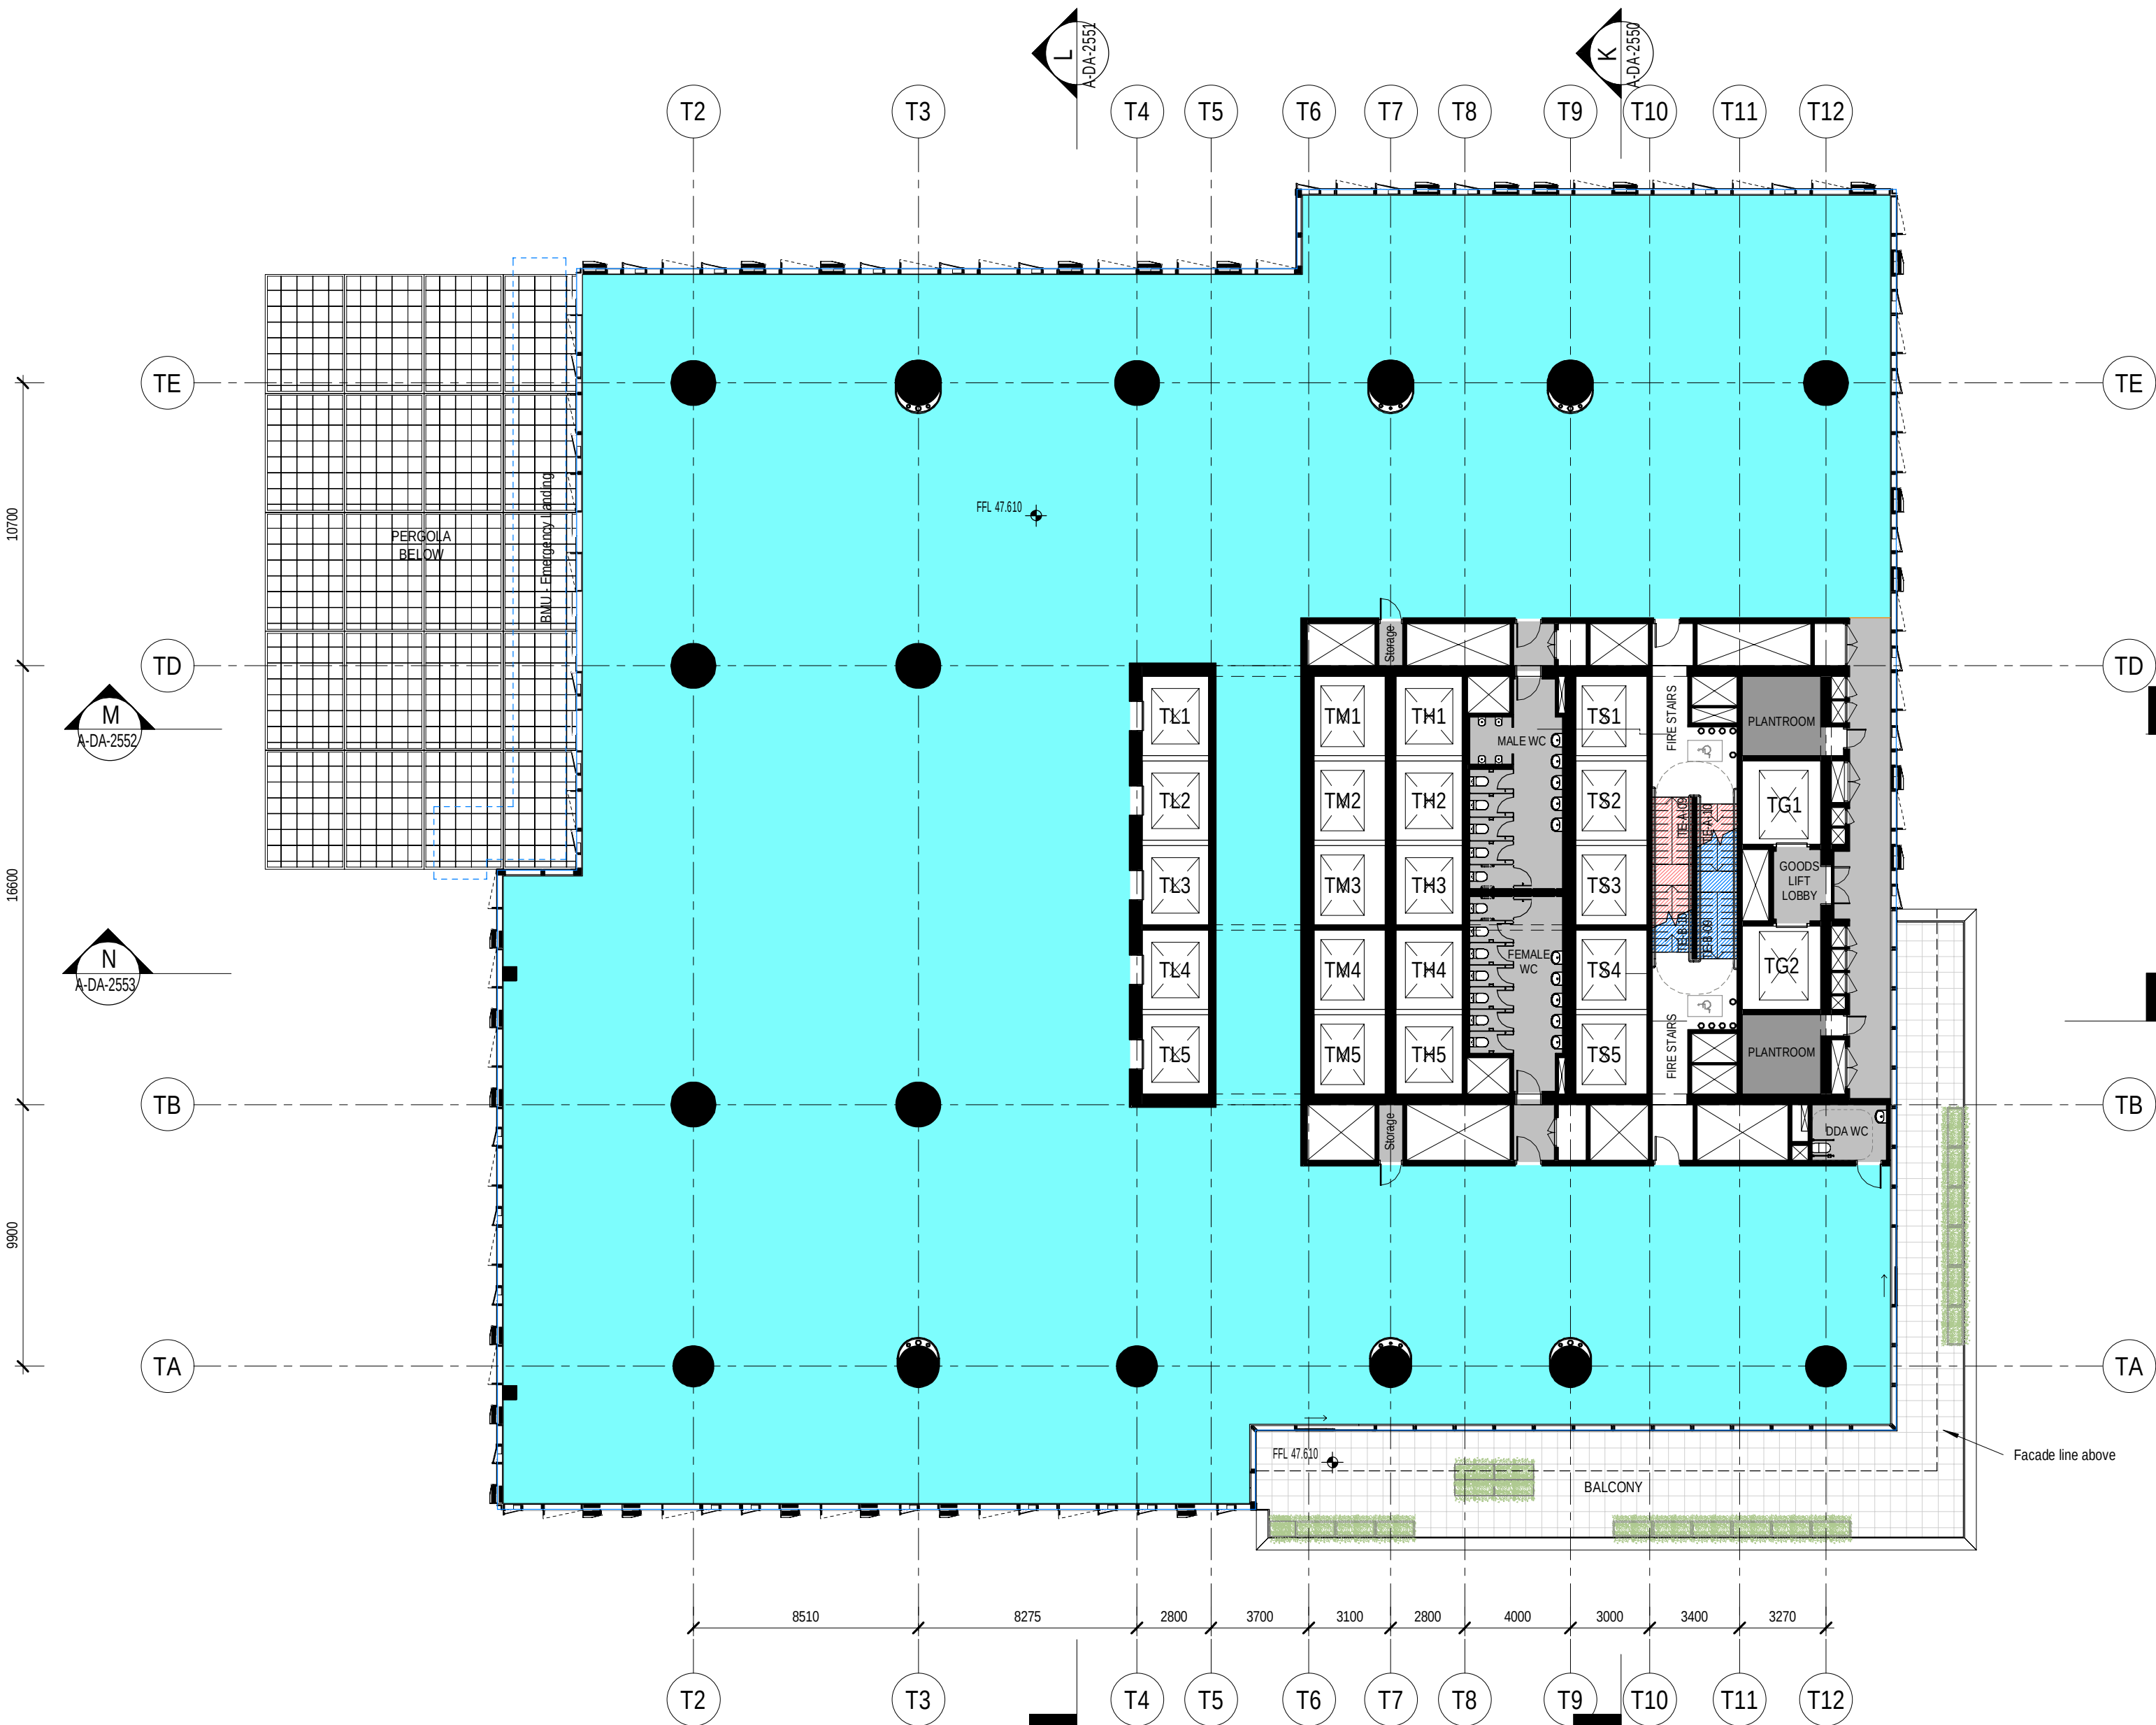


Do not scale drawings. Verify all dimensions on site

issue	amendment	date
1	SSDA	03.09.2021
2	SSDA	10.09.2021
3	SSDA	21.09.2021
4	SSDA	23.09.2021
5	SSDA	01.10.2021

SSDA Color Scheme

	BOH
	BOH - Services
	Office - Low Rise

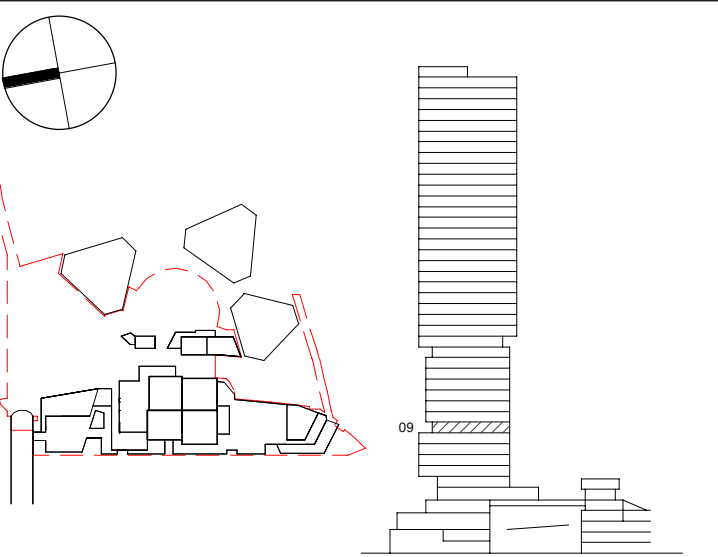

**Henning
Larsen**

HENNING LARSEN
Vesterbrogade 76
1620 Copenhagen V
Denmark
T (+45) 8233 3000
www.henninglarsen.com

architectus™

Adelaide
Brisbane
Melbourne
Sydney
Perth

Architectus Sydney
Level 18, 25 Martin Place
Sydney NSW 2000
T (61 2) 8252 8400
sydney@architectus.com.au

ABN 90 131 245 684

project

Cockle Bay Park

phase

SSDA

drawing

GA - Tower Low Rise - Level 09

drawn	NGLA	drawing no. short A-DA-1209
checked	SDE	drawing no. long CBP-HEN-DRW-A-DA-1209
sheet issue date	03.09.2021	
scale	1 : 200@A1	issue
project no	200077.00	5

[illegible]

BOH

BOH - Services

Office - Low Rise




architectus

ABN 90 131 245 684

SSDA

GA - Tower Low Rise - Level 10

project no	200077.00	5
------------	-----------	---

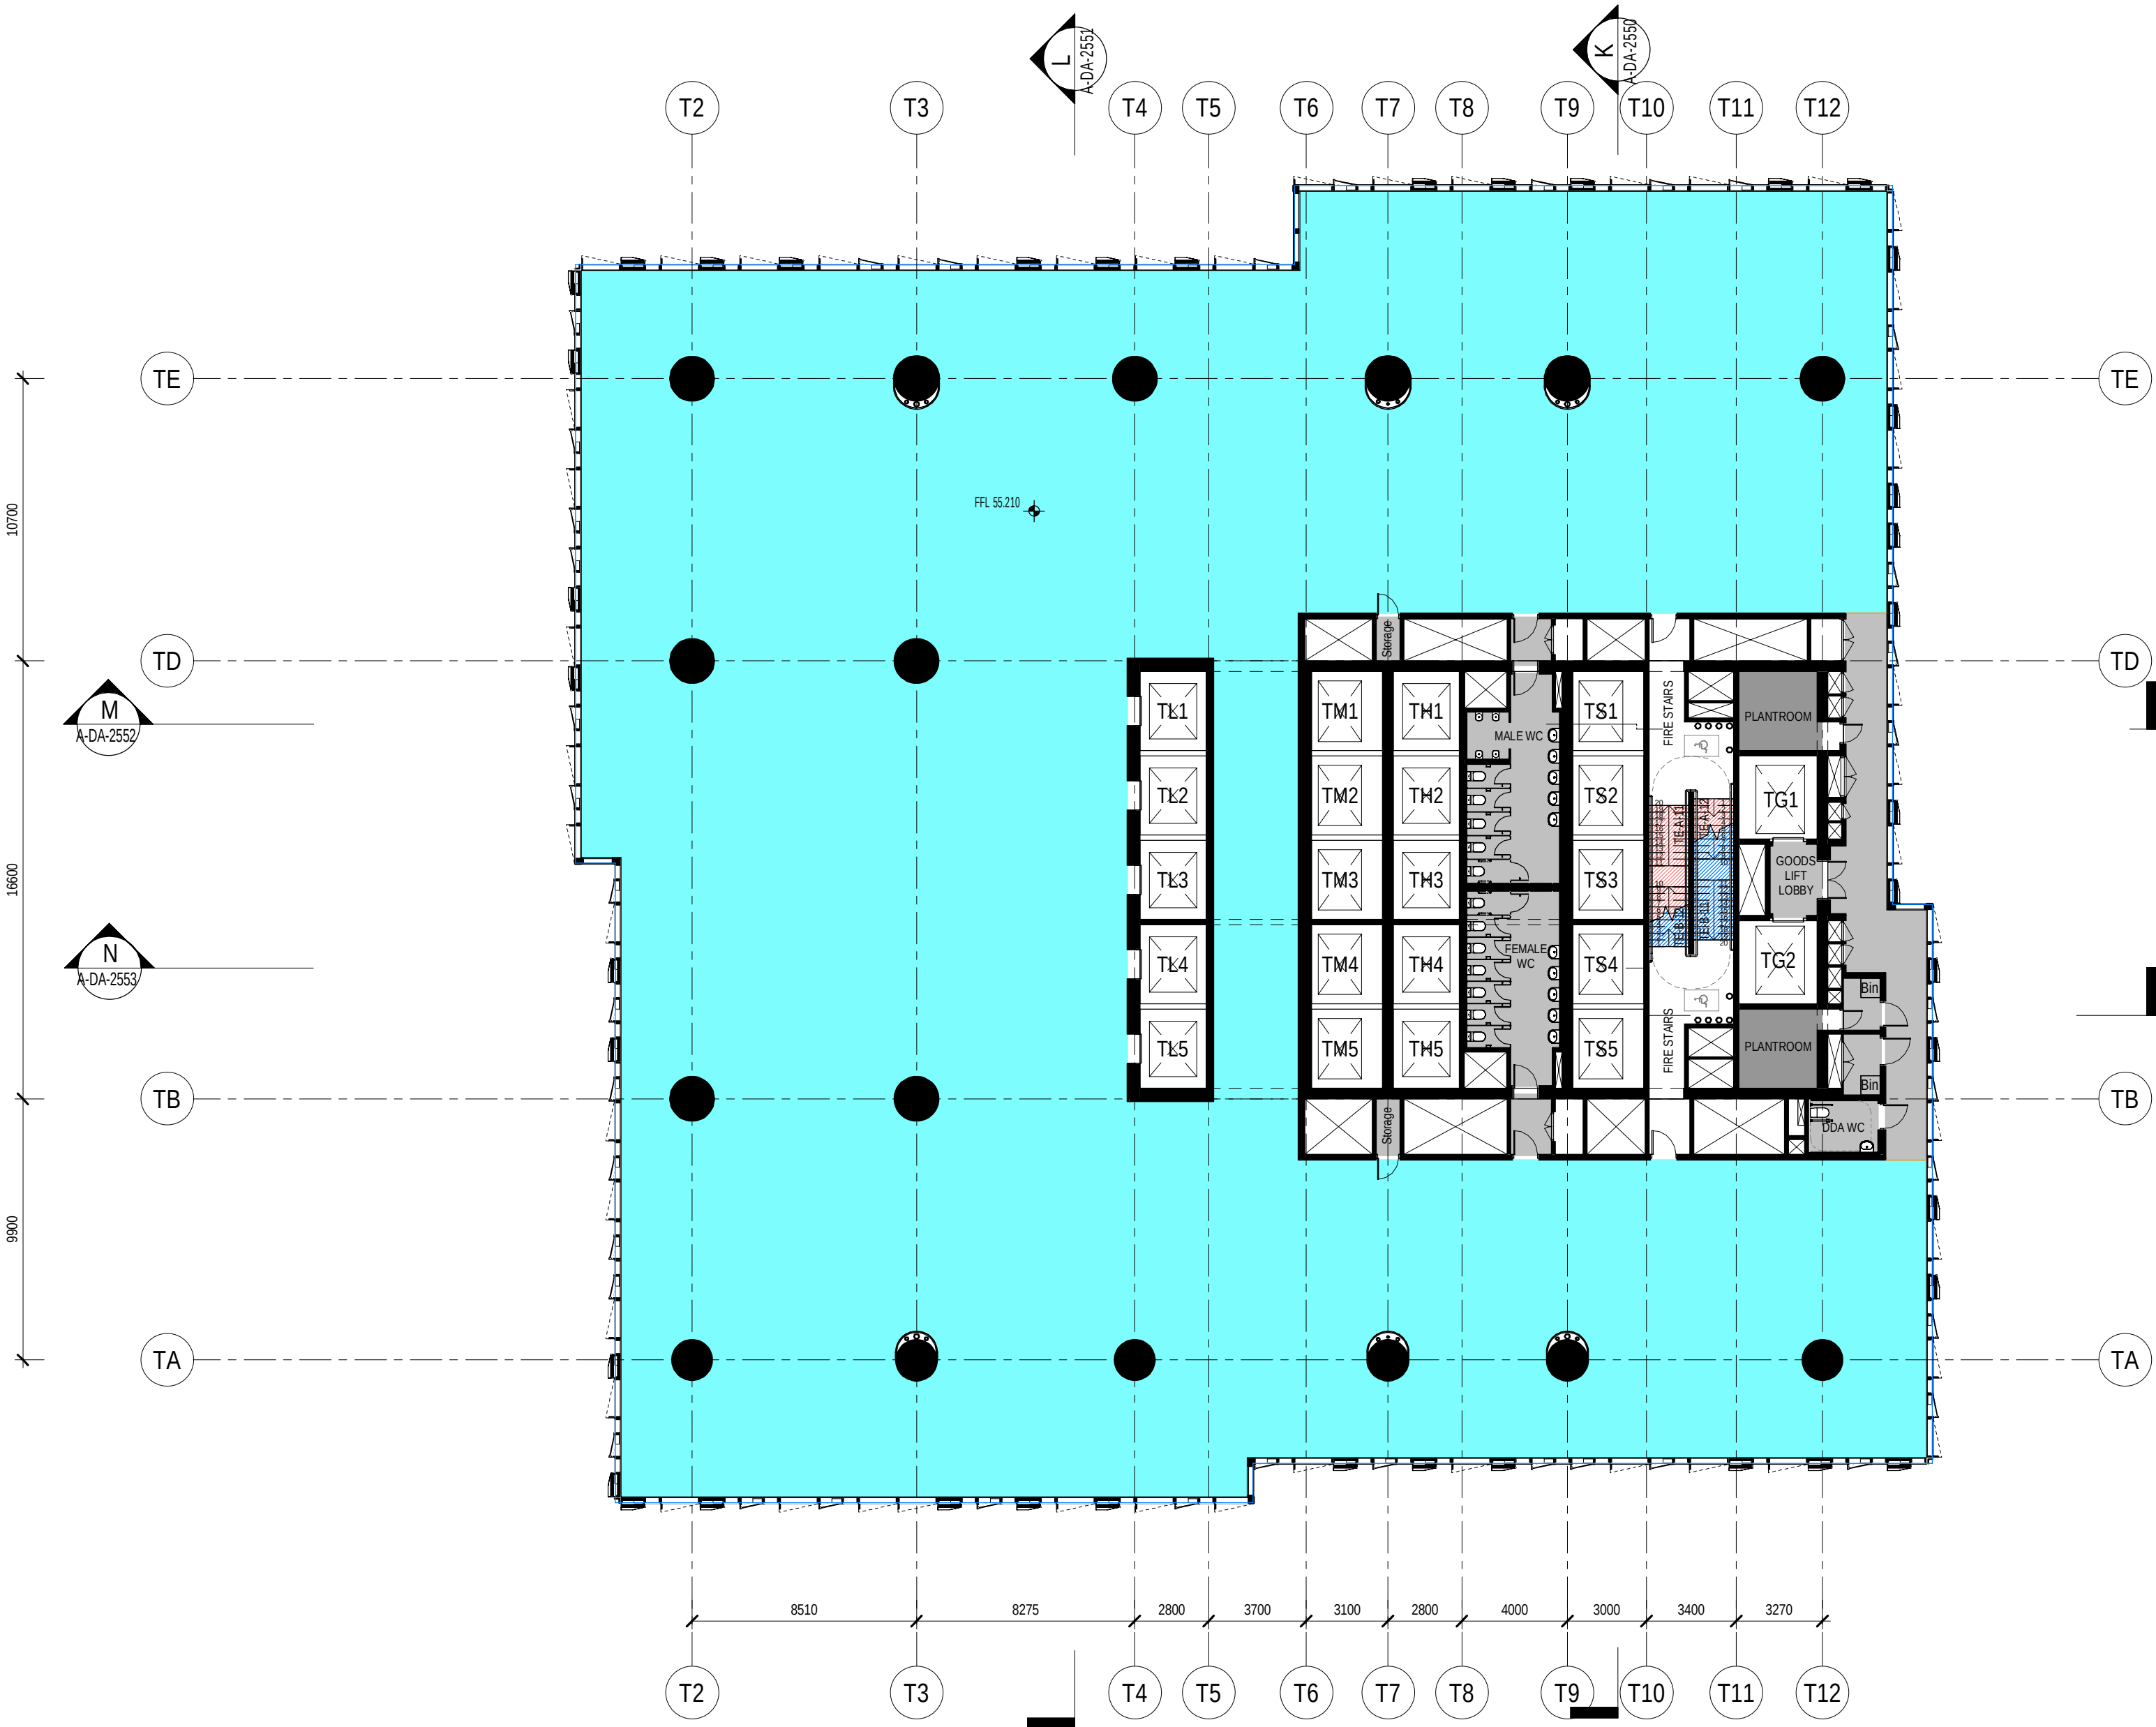

Do not scale drawings. Verify all dimensions on site


issue	amendment	date
1	SSDA	03.09.2021
2	SSDA	10.09.2021
3	SSDA	21.09.2021
4	SSDA	23.09.2021
5	SSDA	01.10.2021

SSDA Color Scheme

BOH

BOH - Services

Office - Low Rise

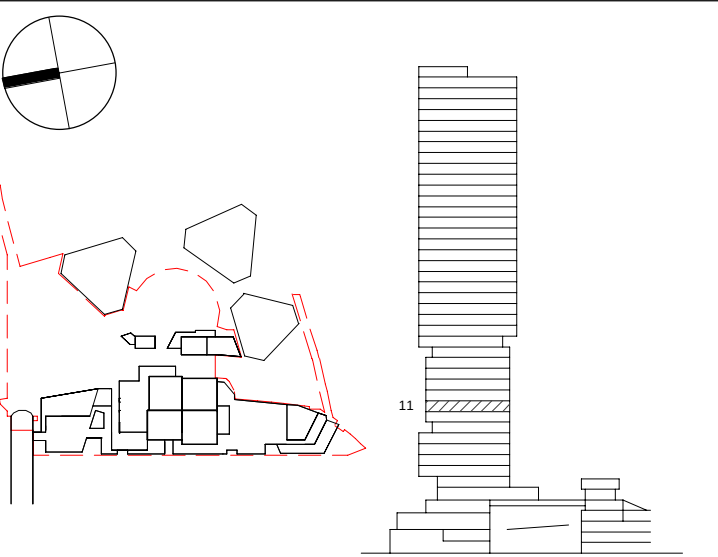

Henning Larsen

HENNING LARSEN
Vesterbrogade 76
1620 Copenhagen V
Denmark
T (+45) 8233 3000
www.henninglarsen.com

architectus™

Adelaide
Brisbane
Melbourne
Sydney
Perth

Architectus Sydney
Level 18, 25 Martin Place
Sydney NSW 2000
T (61 2) 8252 8400
sydney@architectus.com.au
ABN 90 131 245 684


project
Cockle Bay Park

phase
SSDA

drawing

GA - Tower Low Rise - Level 11

drawn	NGLA	drawing no. short	A-DA-1211
checked	SDE	drawing no. long	CBP-HEN-DRW-A-DA-1211
sheet issue date	03.09.2021		
scale	1 : 200@A1	issue	
project no	200077.00		5

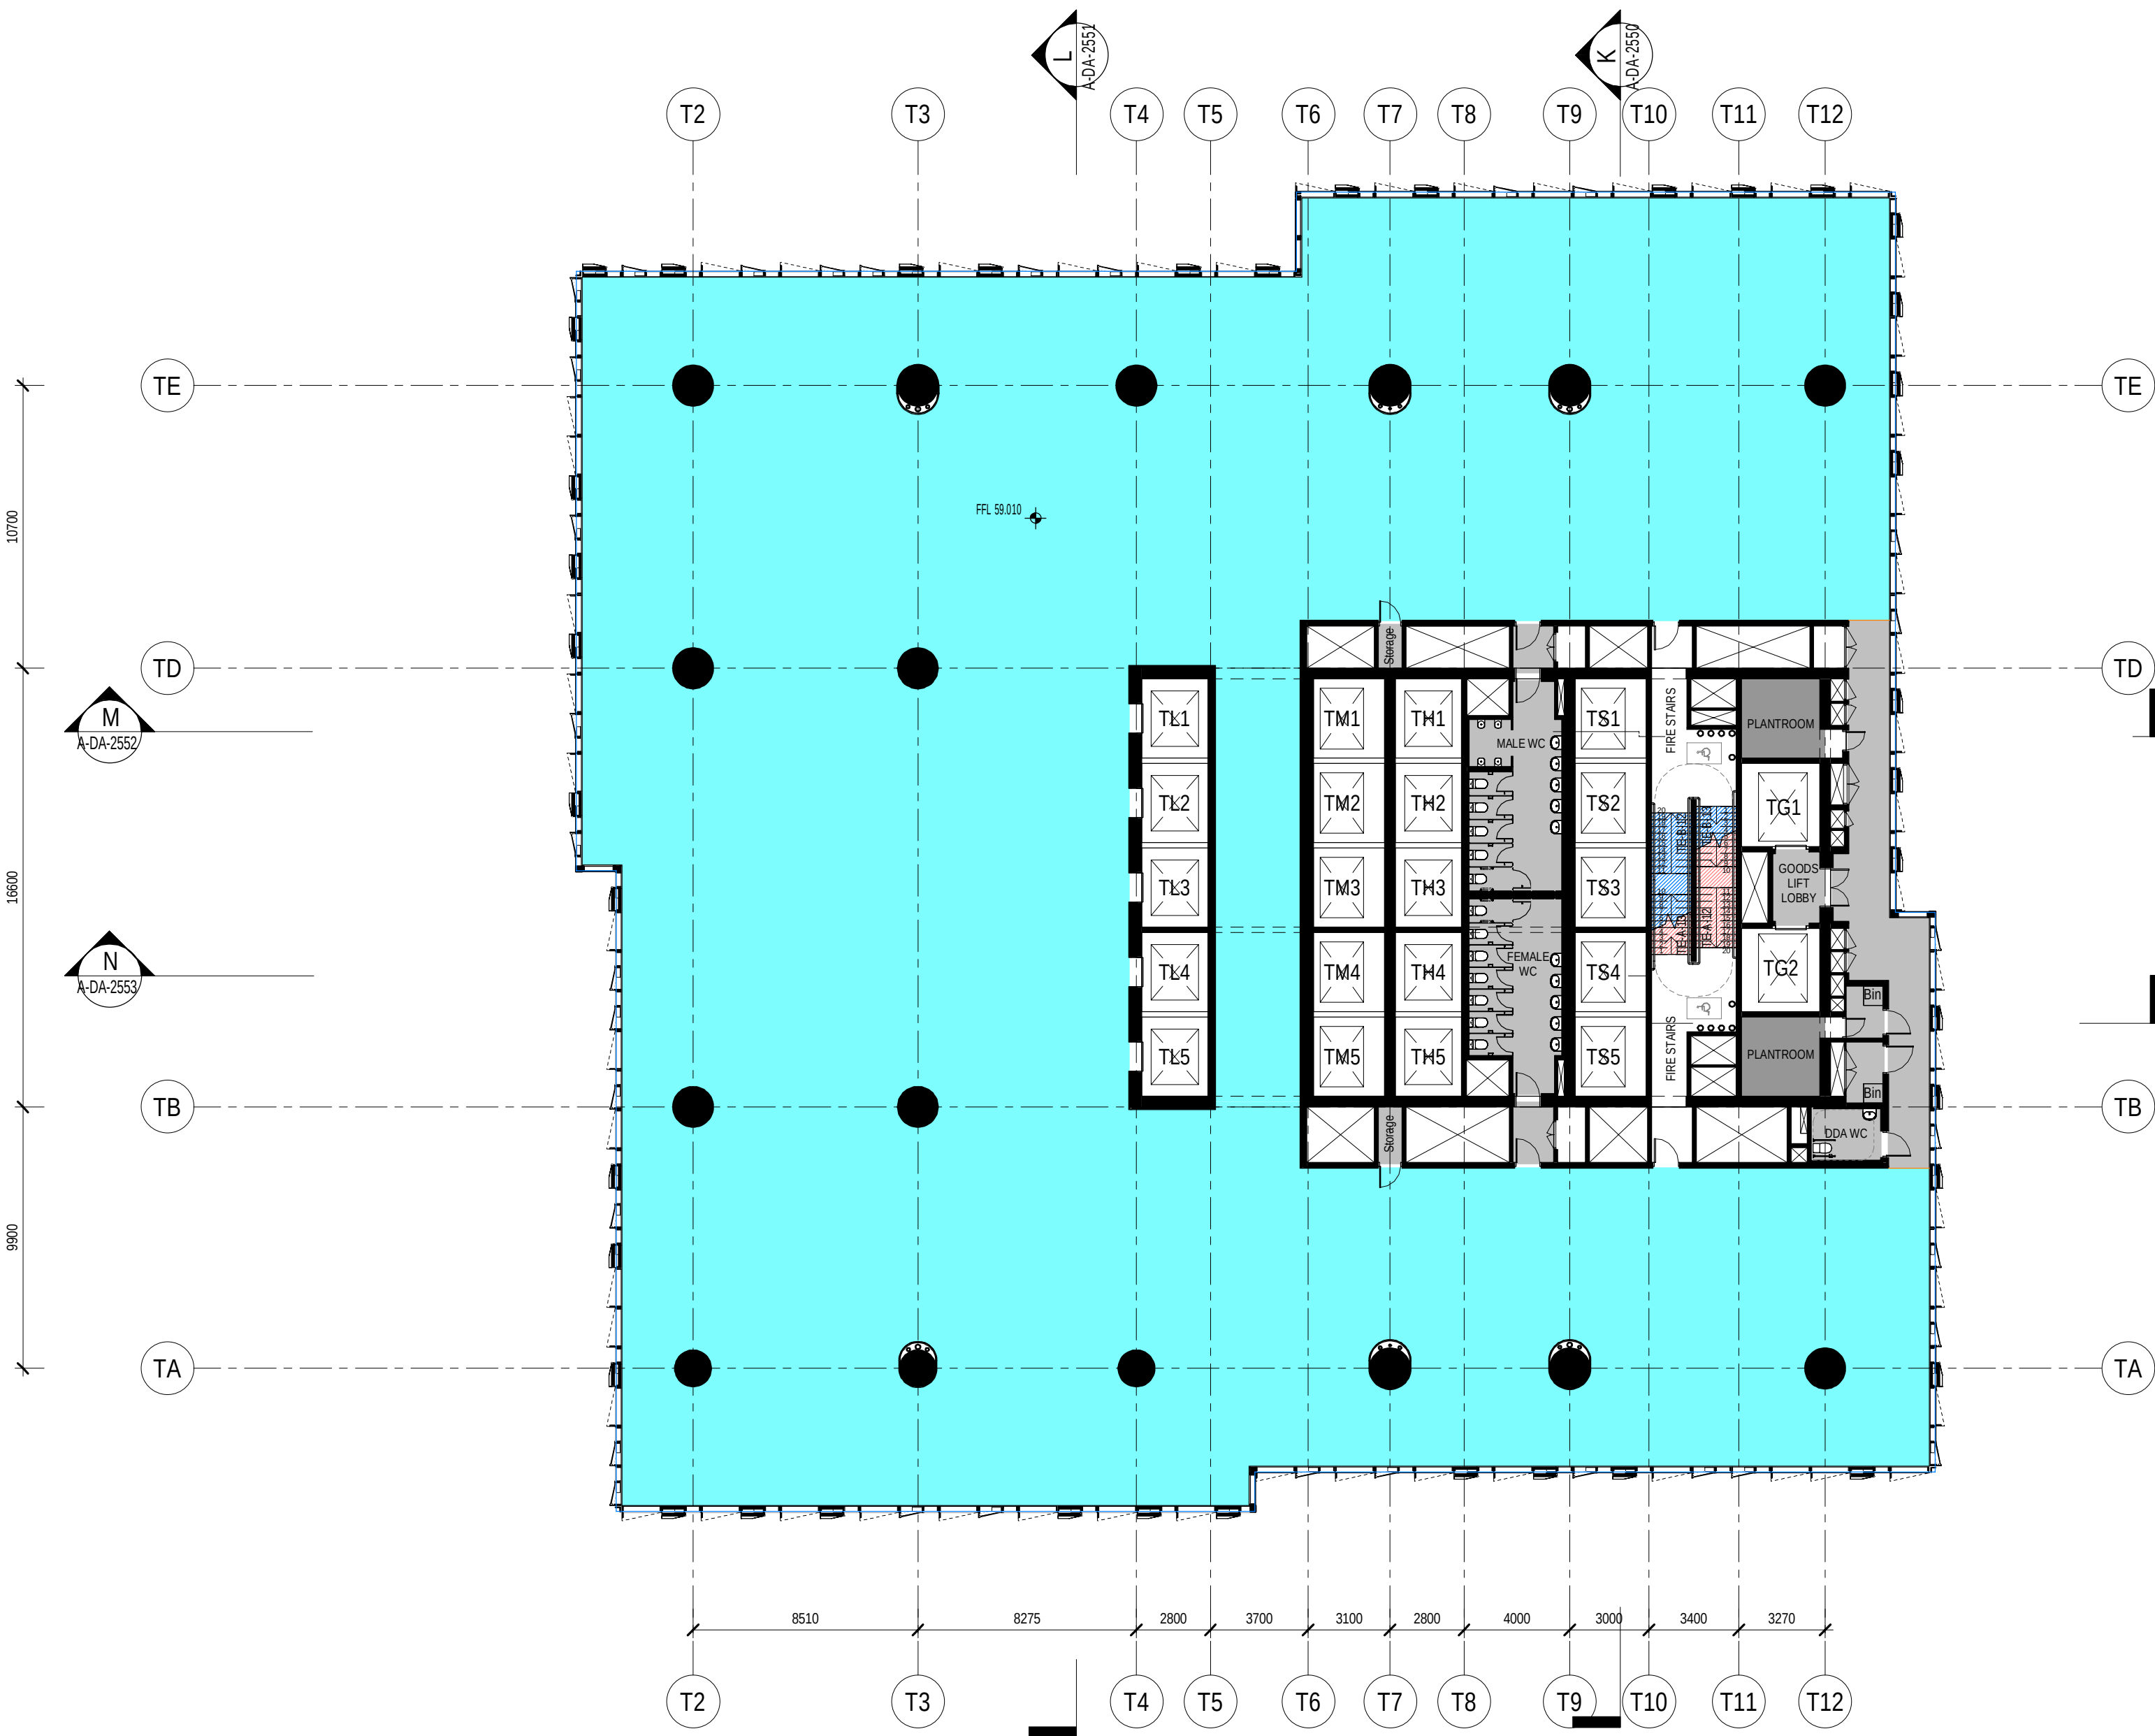

Do not scale drawings. Verify all dimensions on site


issue	amendment	date
1	SSDA	03.09.2021
2	SSDA	10.09.2021
3	SSDA	21.09.2021
4	SSDA	23.09.2021
5	SSDA	01.10.2021

SSDA Color Scheme

BOH

BOH - Services

Office - Low Rise

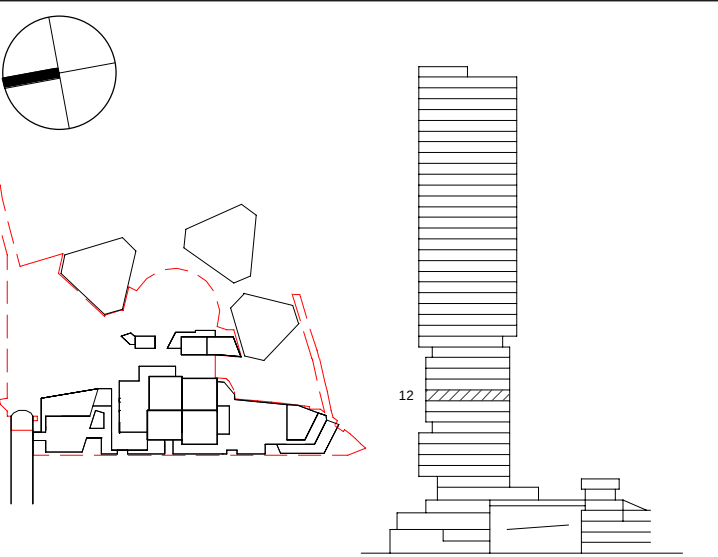

**Henning
Larsen**

HENNING LARSEN
Vesterbrogade 76
1620 Copenhagen V
Denmark
T (+45) 8233 3000
www.henninglarsen.com

architectus™

Adelaide
Brisbane
Melbourne
Sydney
Perth

Architectus Sydney
Level 18, 25 Martin Place
Sydney NSW 2000
T (61 2) 8252 8400
sydney@architectus.com.au

ABN 90 131 245 684

project

Cockle Bay Park


phase

SSDA

drawing

GA - Tower Low Rise - Level 12

drawn	NGLA	drawing no. short A-DA-1212
checked	SDE	drawing no. long CBP-HEN-DRW-A-DA-1212
sheet issue date	03.09.2021	
scale	1 : 200@A1	issue
project no	200077.00	5

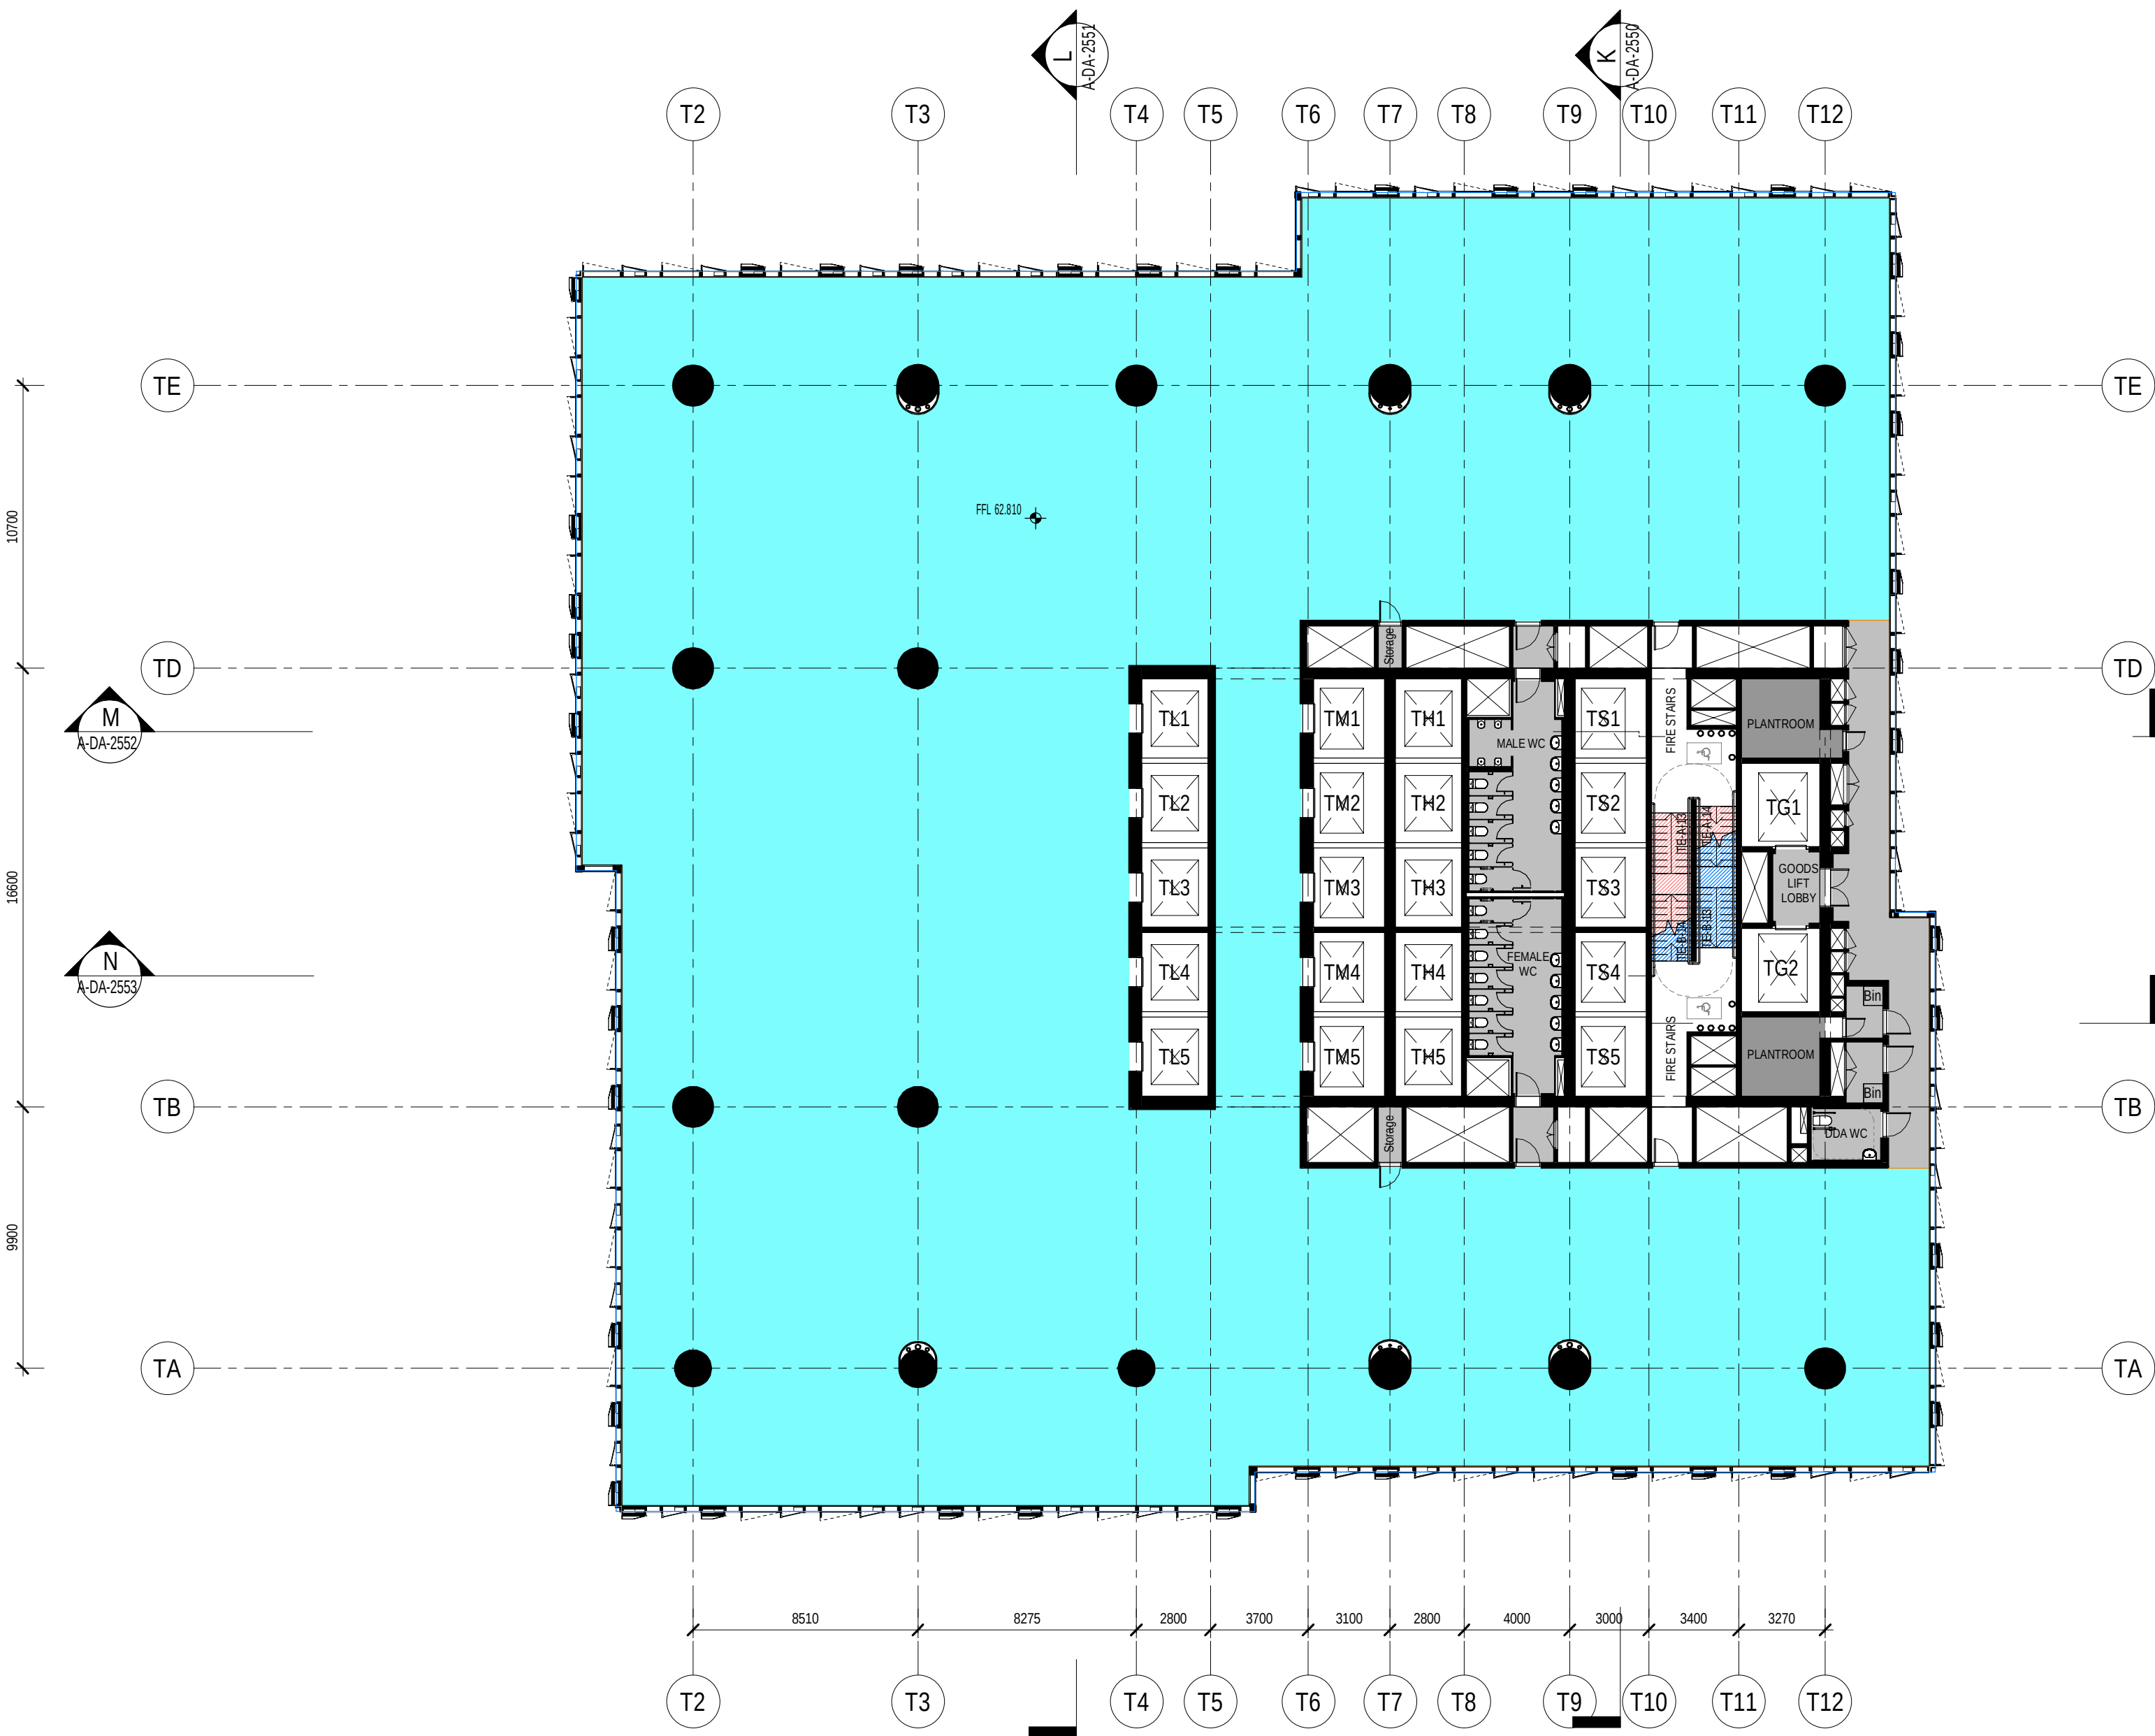


Do not scale drawings. Verify all dimensions on site

issue	amendment	date
1	SSDA	03.09.2021
2	SSDA	10.09.2021
3	SSDA	21.09.2021
4	SSDA	23.09.2021
5	SSDA	01.10.2021

SSDA Color Scheme

- BOH
- BOH - Services
- Office - Low Rise

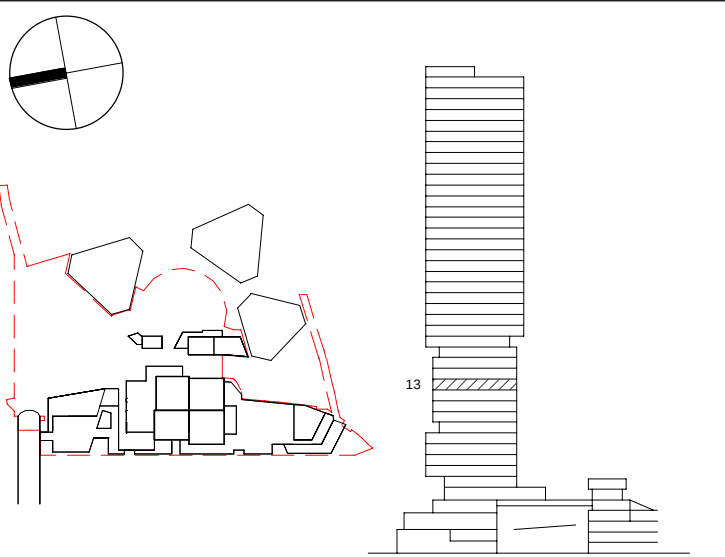

**Henning
Larsen**

HENNING LARSEN
Vesterbrogade 76
1620 Copenhagen V
Denmark
T (+45) 8233 3000
www.henninglarsen.com

architectus™

Adelaide
Brisbane
Melbourne
Sydney
Perth

Architectus Sydney
Level 18, 25 Martin Place
Sydney NSW 2000
T (61 2) 8252 8400
sydney@architectus.com.au

ABN 90 131 245 684

project

Cockle Bay Park


phase

SSDA

drawing


GA - Tower Low Rise - Level 13

drawn	NGLA	drawing no. short	A-DA-1213
checked	SDE	drawing no. long	CBP-HEN-DRW-A-DA-1213
sheet issue date	03.09.2021		
scale	1 : 200@A1	issue	
project no	200077.00		5

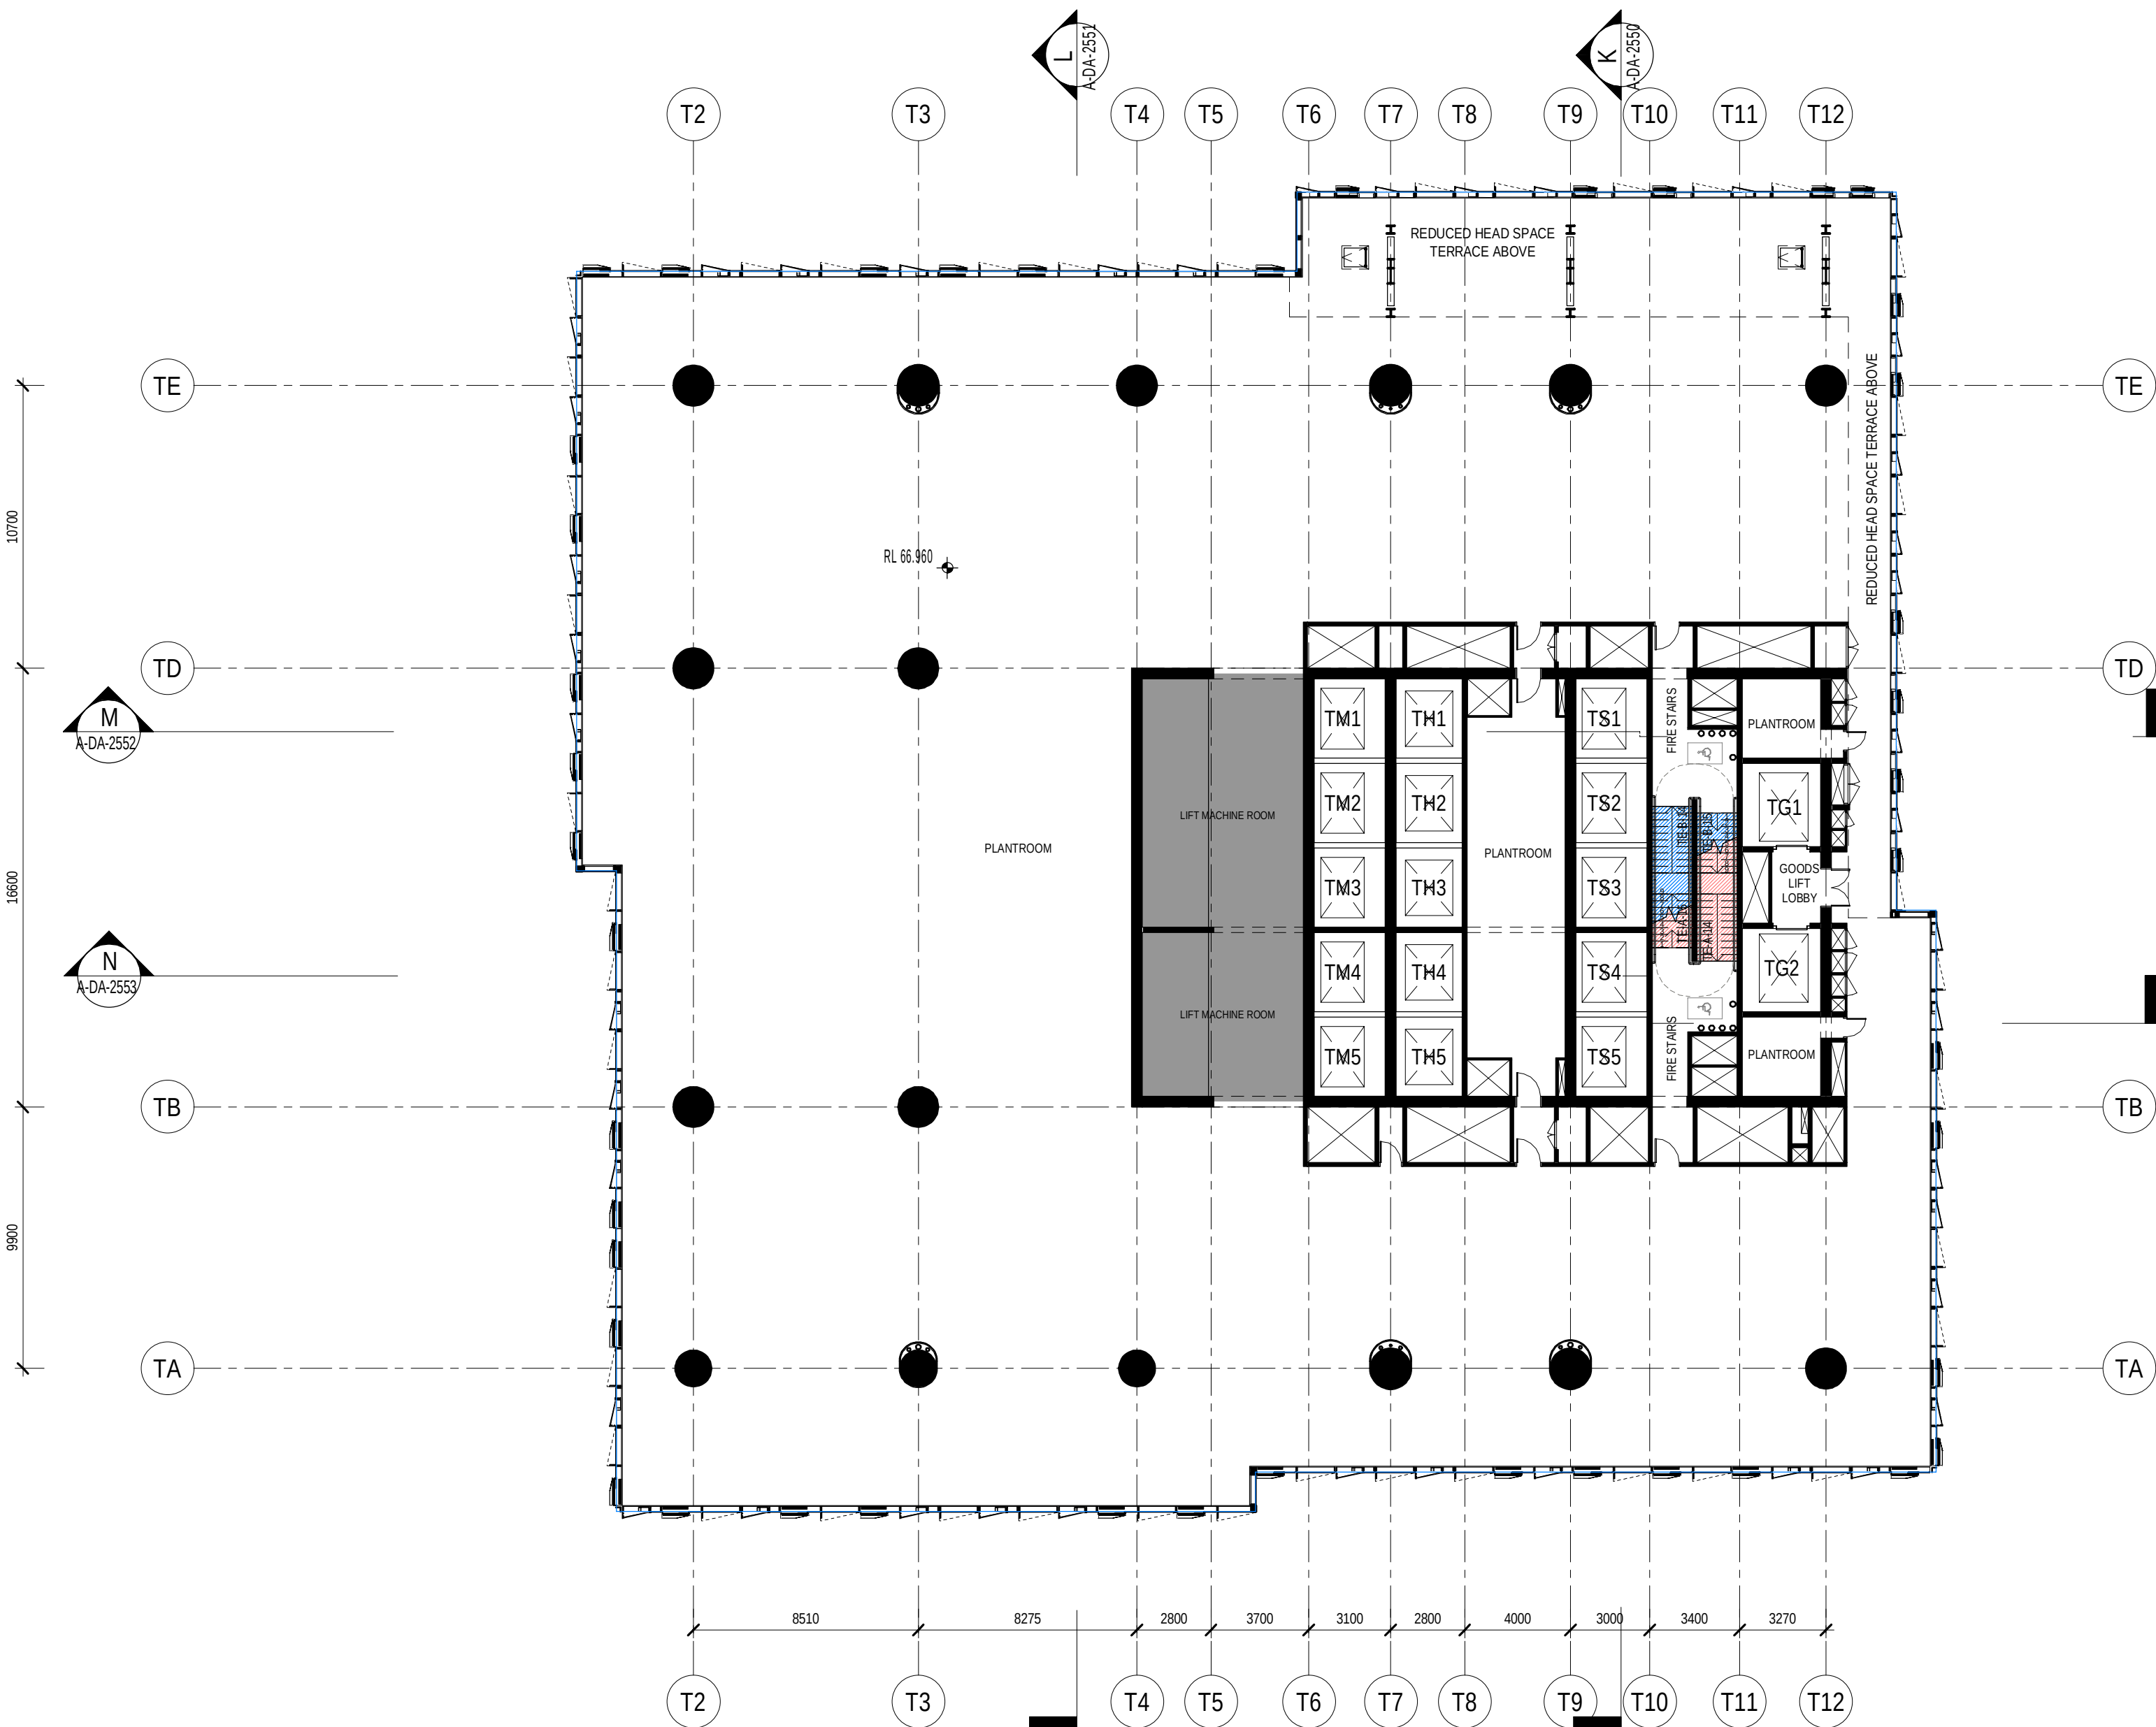

Do not scale drawings. Verify all dimensions on site

issue	amendment	date
1	SSDA	03.09.2021
2	SSDA	10.09.2021
3	SSDA	21.09.2021
4	SSDA	23.09.2021
5	SSDA	01.10.2021

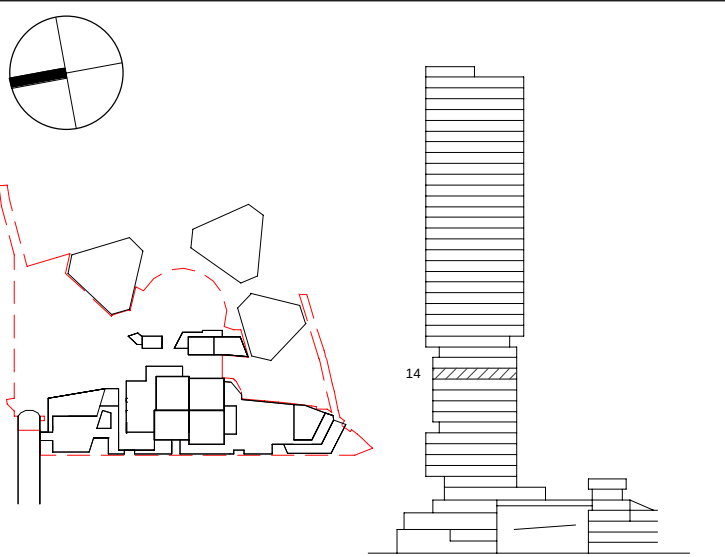

**Henning
Larsen**

HENNING LARSEN
Vesterbrogade 76
1620 Copenhagen V
Denmark
T (+45) 8233 3000
www.henninglarsen.com

architectus™

Adelaide
Brisbane
Melbourne
Sydney
Perth

Architectus Sydney
Level 18, 25 Martin Place
Sydney NSW 2000
T (61 2) 8252 8400
sydney@architectus.com.au

ABN 90 131 245 684


project
Cockle Bay Park

phase
SSDA

drawing


GA - Tower Low Rise - Level 14

drawn	NGLA	drawing no. short	A-DA-1214
checked	SDE	drawing no. long	CBP-HEN-DRW-A-DA-1214
sheet issue date	03.09.2021	scale	1 : 200@A1
project no	200077.00	issue	5

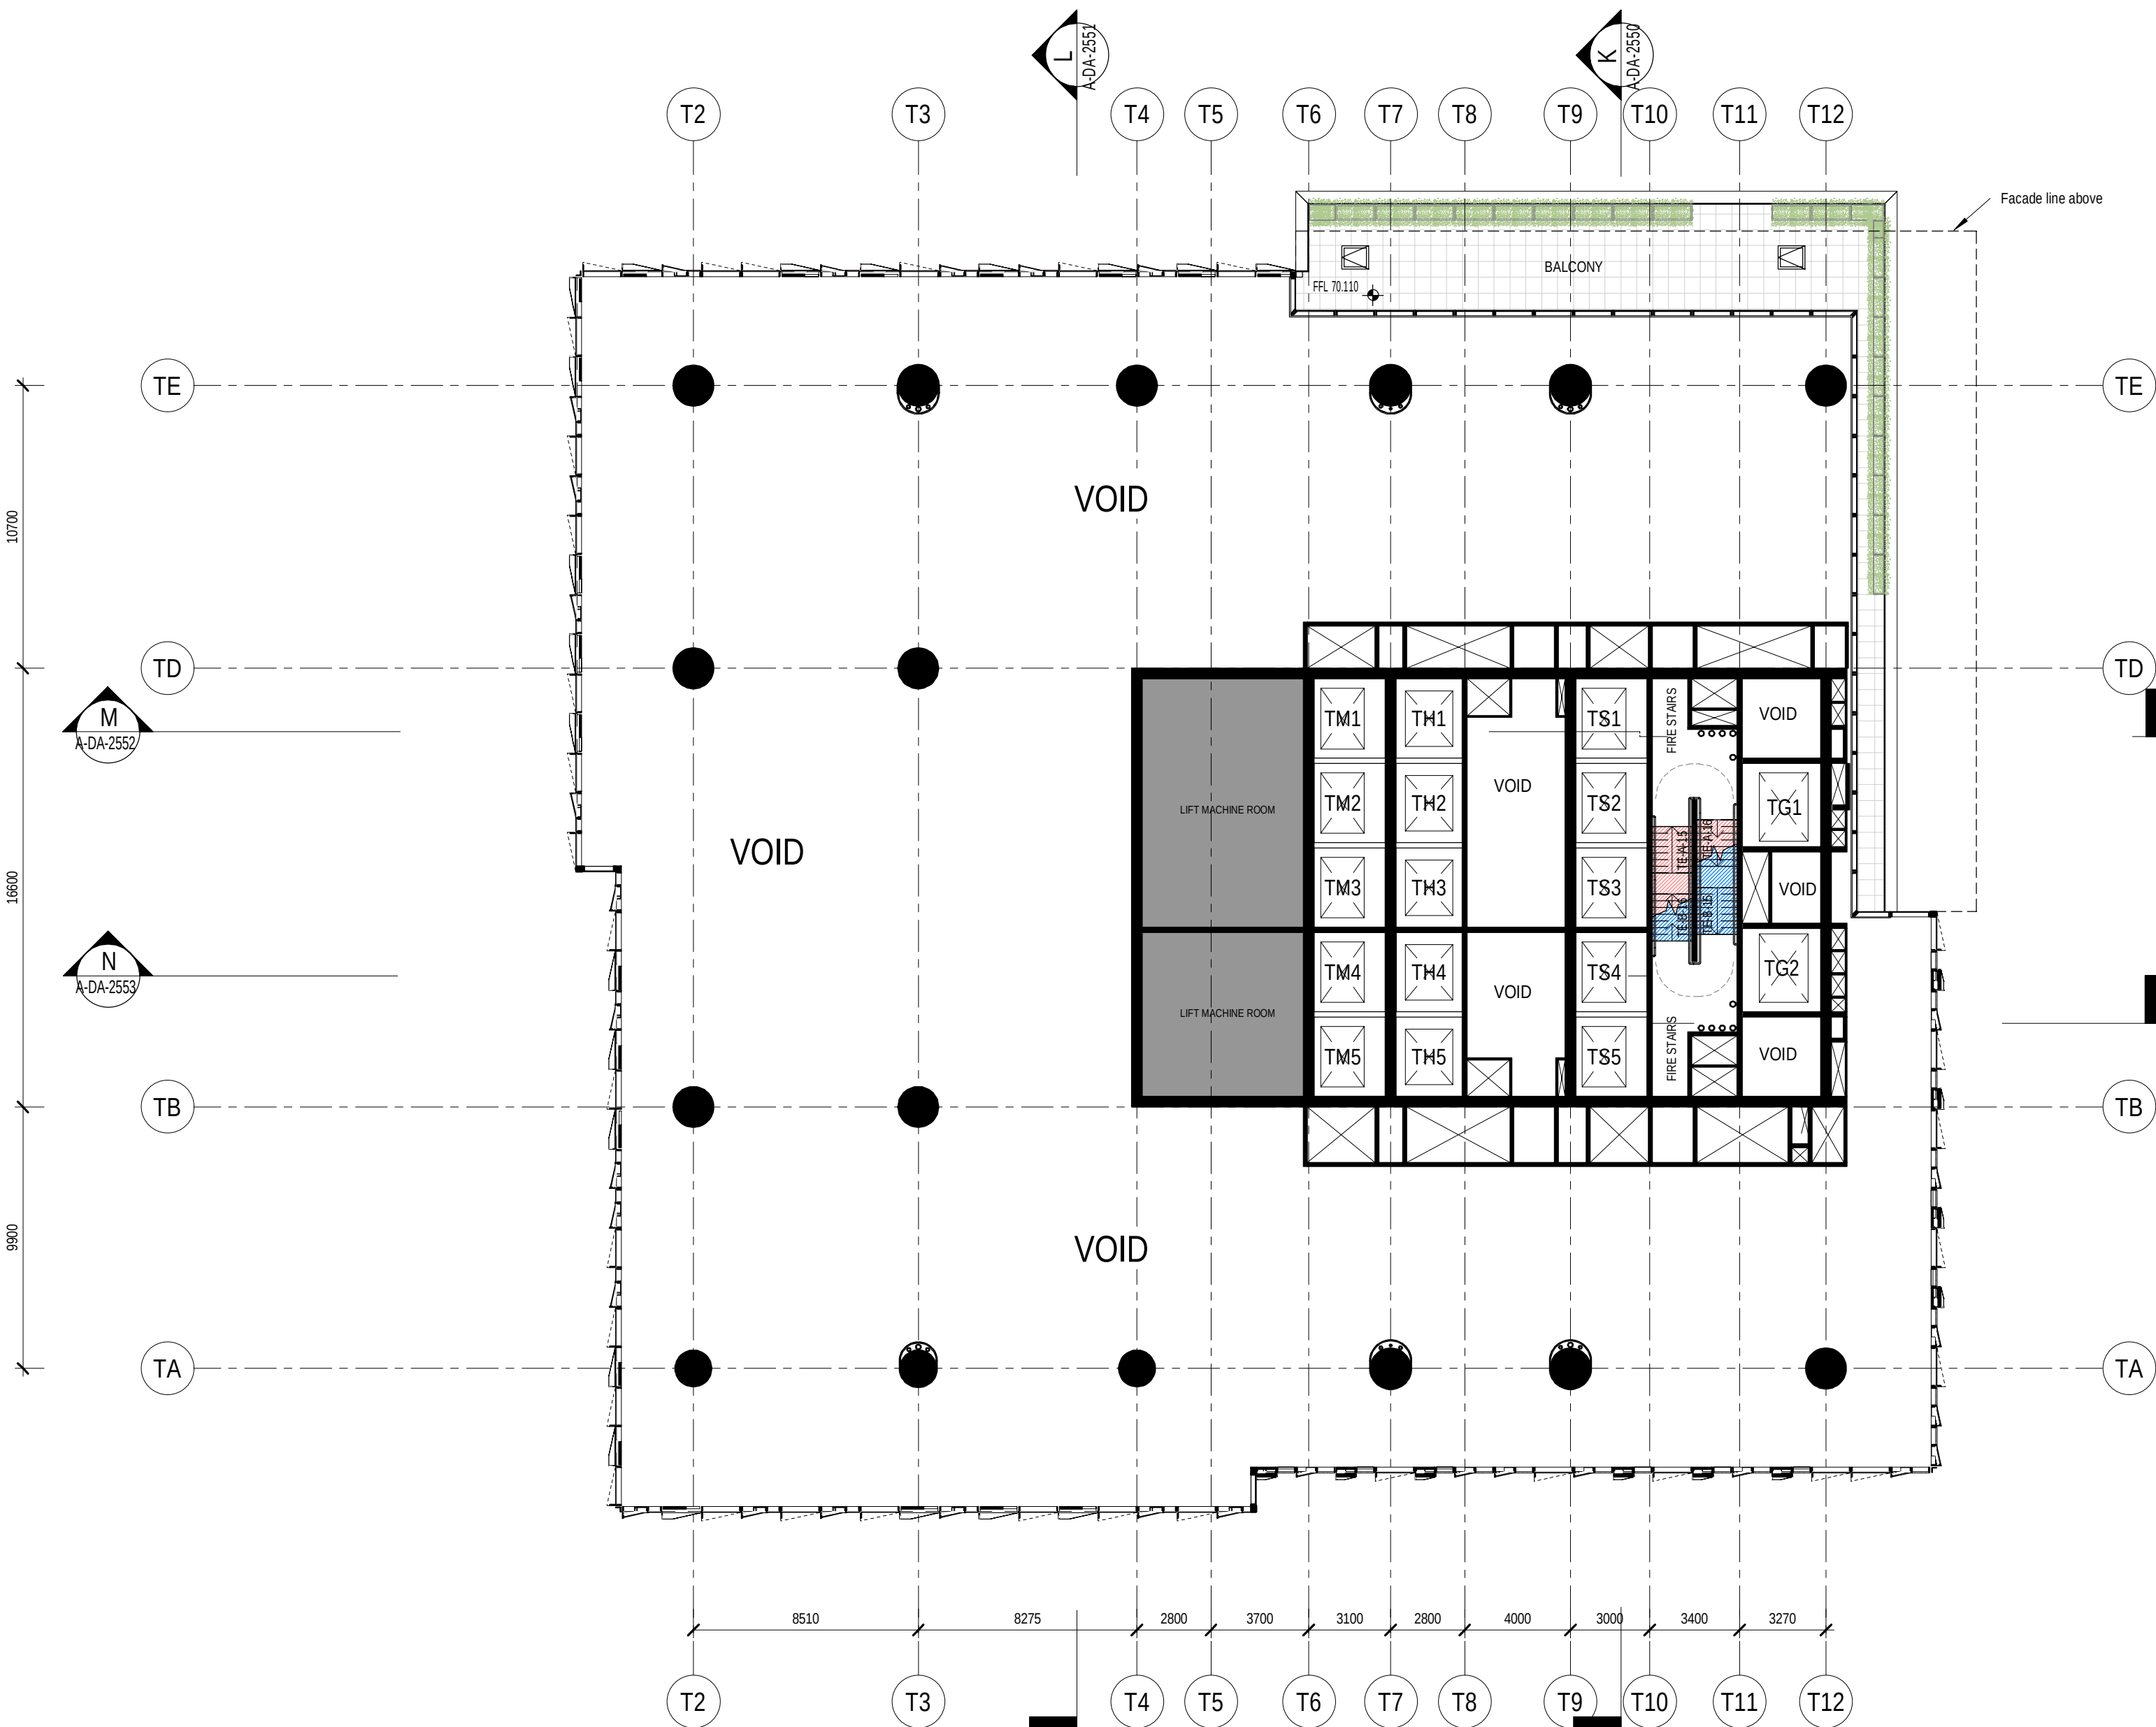

Do not scale drawings. Verify all dimensions on site

issue	amendment	date
1	SSDA	03.09.2021
2	SSDA	10.09.2021
3	SSDA	21.09.2021
4	SSDA	23.09.2021
5	SSDA	01.10.2021

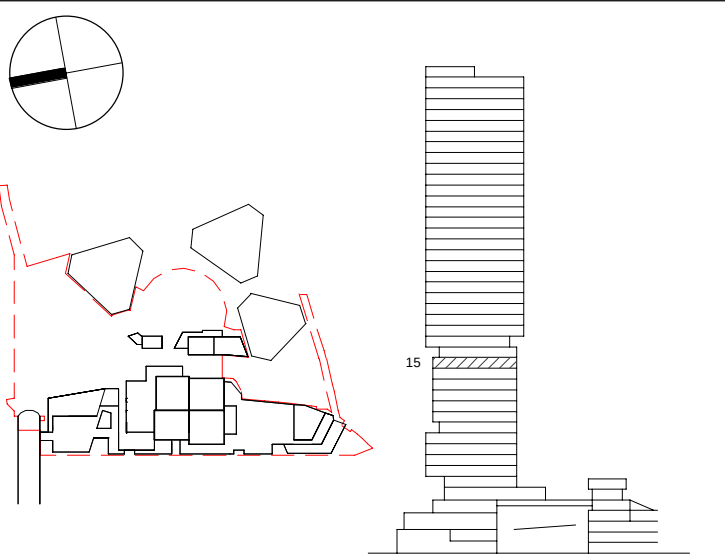

**Henning
Larsen**

HENNING LARSEN
Vesterbrogade 76
1620 Copenhagen V
Denmark
T (+45) 8233 3000
www.henninglarsen.com

architectus™

Adelaide
Brisbane
Melbourne
Sydney
Perth

Architectus Sydney
Level 18, 25 Martin Place
Sydney NSW 2000
T (61 2) 8252 8400
sydney@architectus.com.au

ABN 90 131 245 684

project

Cockle Bay Park


phase

SSDA

drawing

GA - Tower Low Rise - Level 15

drawn	NGLA	drawing no. short	A-DA-1215
checked	SDE	drawing no. long	CBP-HEN-DRW-A-DA-1215
sheet issue date	03.09.2021	scale	1 : 200@A1
project no	200077.00	issue	5

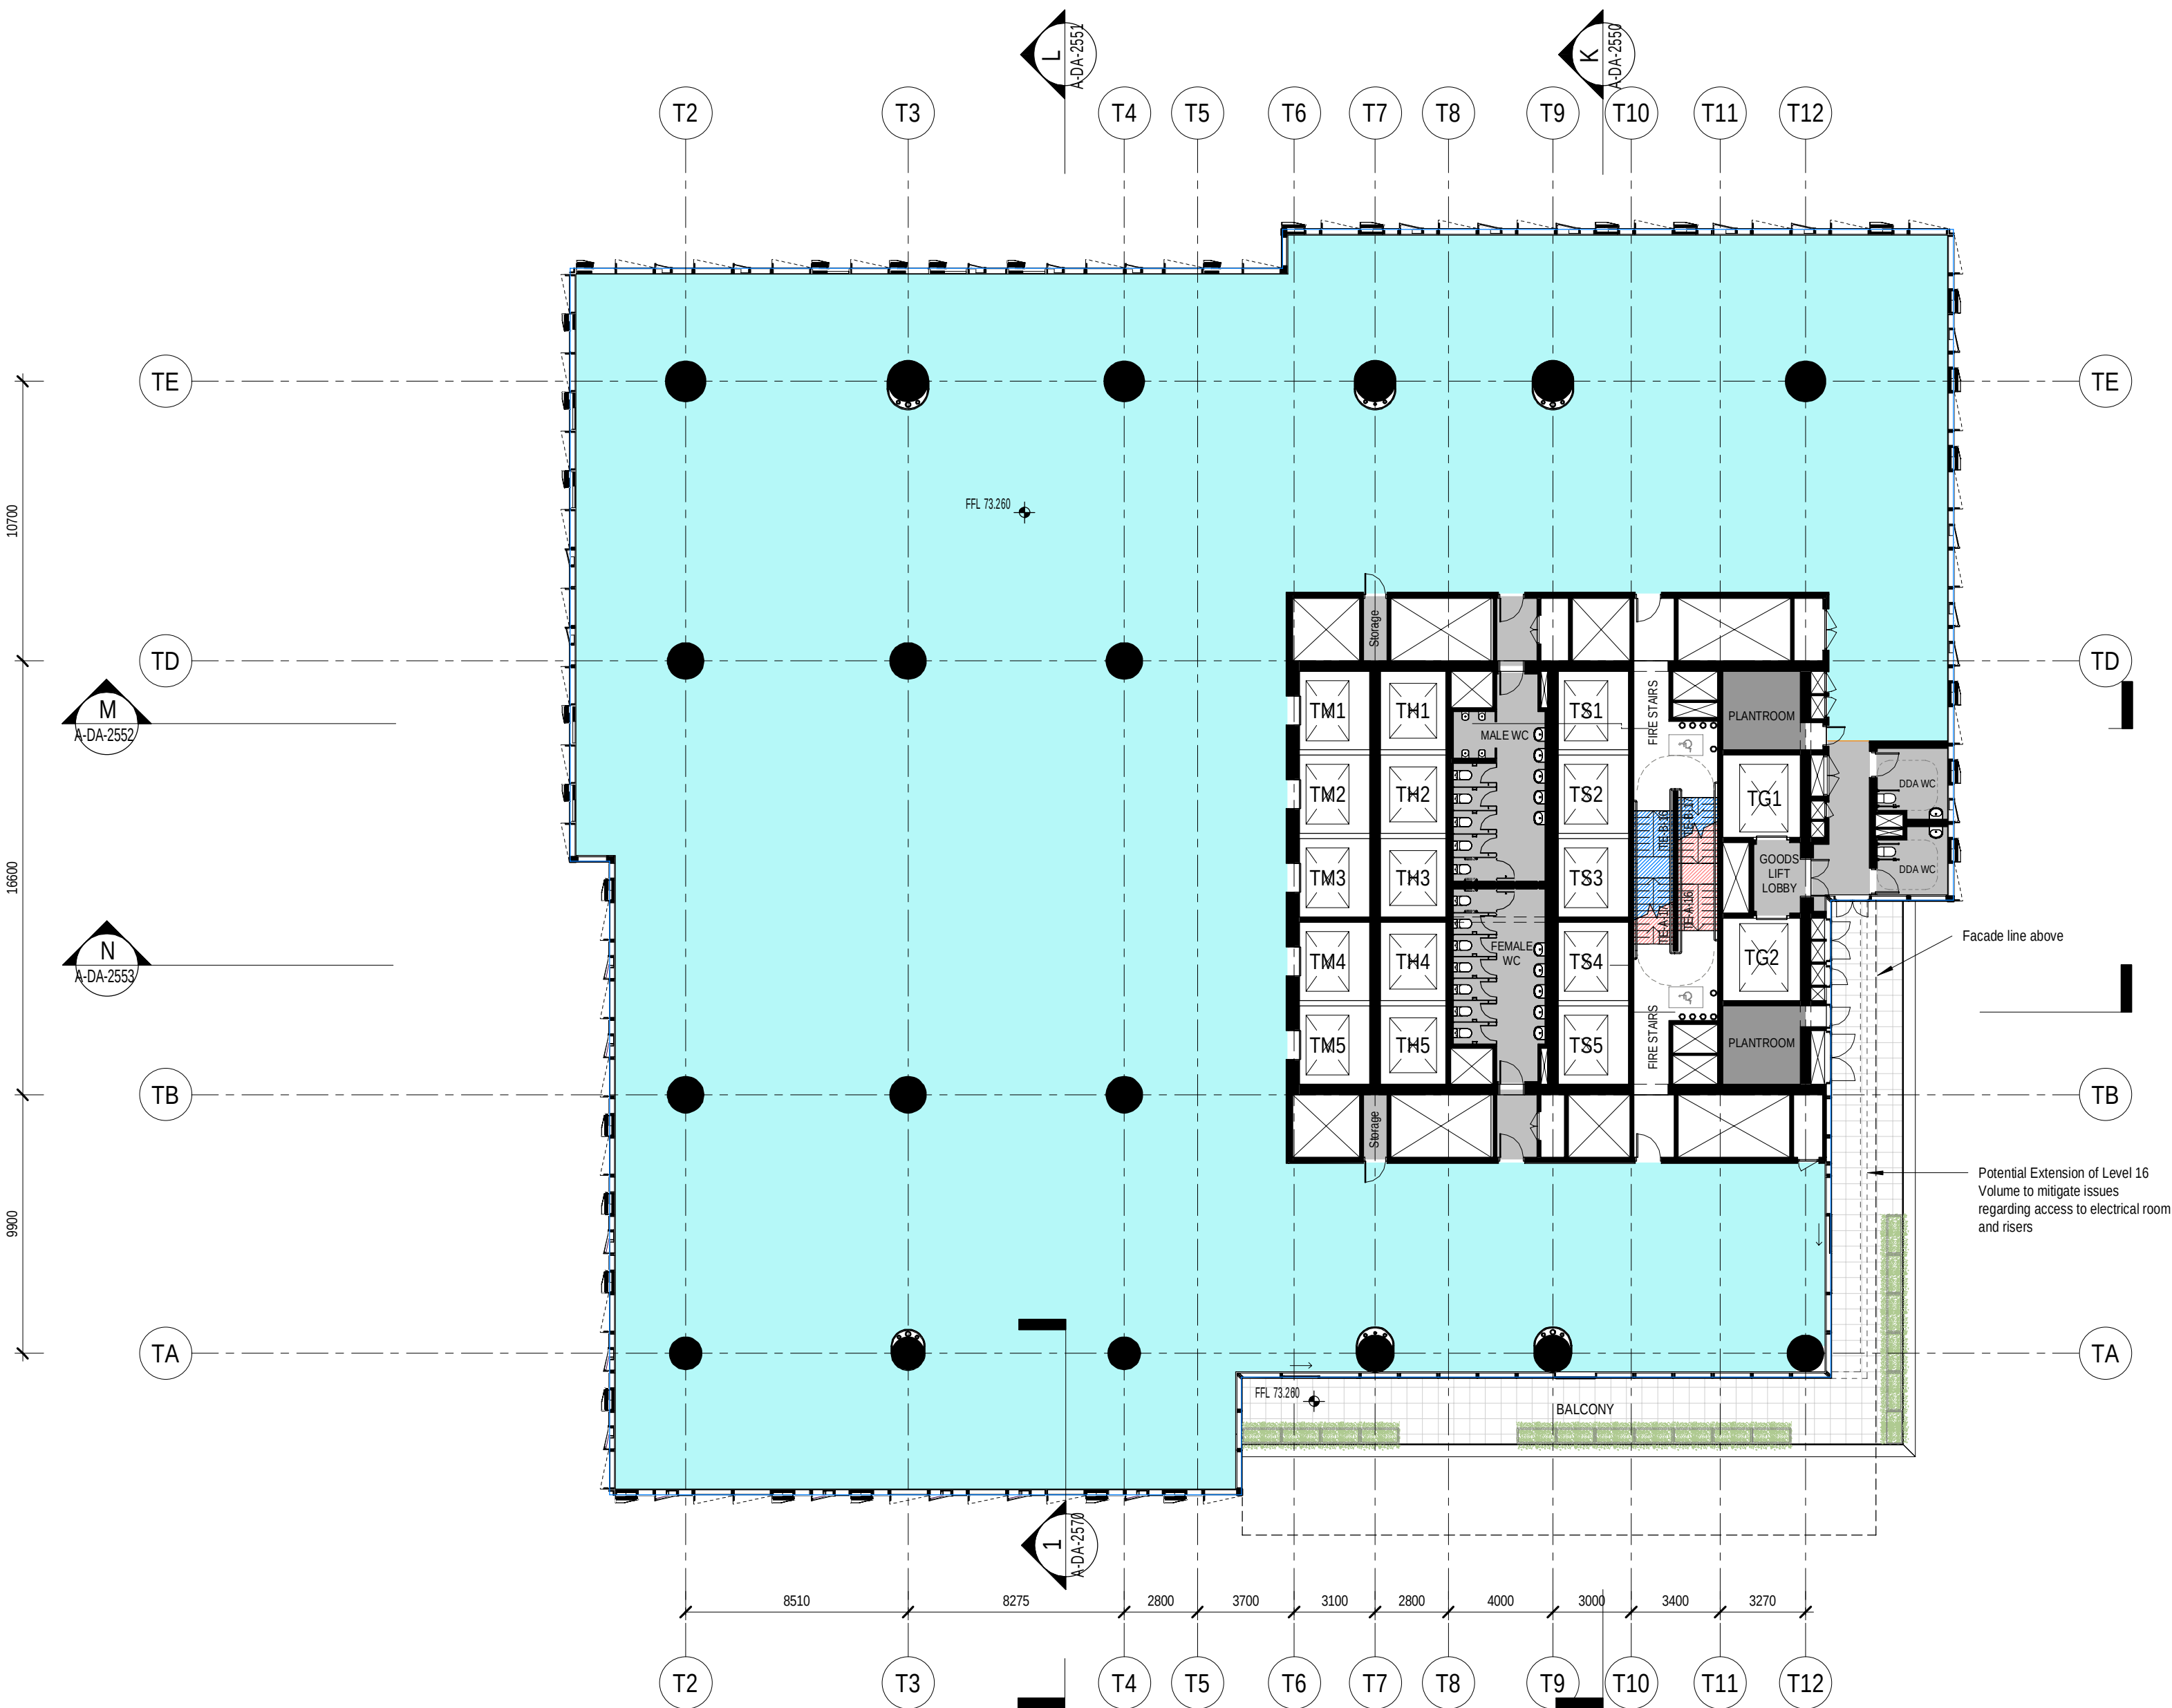

Do not scale drawings. Verify all dimensions on site


issue	amendment	date
1	SSDA	03.09.2021
2	SSDA	10.09.2021
3	SSDA	21.09.2021
4	SSDA	23.09.2021
5	SSDA	01.10.2021

SSDA Color Scheme

BOH

BOH - Services

Office - Mid Rise

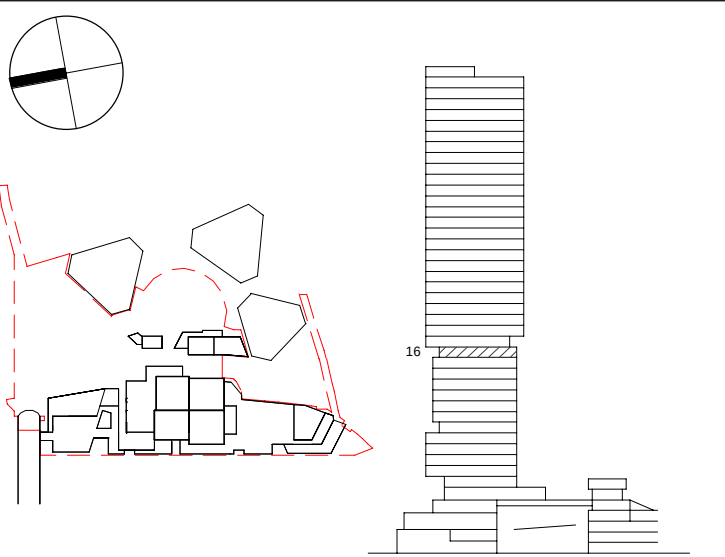

**Henning
Larsen**

HENNING LARSEN
Vesterbrogade 76
1620 Copenhagen V
Denmark
T (+45) 8233 3000
www.henninglarsen.com

architectus™

Adelaide
Brisbane
Melbourne
Sydney
Perth

Architectus Sydney
Level 18, 25 Martin Place
Sydney NSW 2000
T (+61 2) 8252 8400
sydney@architectus.com.au

ABN 90 131 245 684


project
Cockle Bay Park

phase
SSDA

drawing

GA - Tower Mid Rise - Level 16

drawn	NGLA	drawing no. short	A-DA-1216
checked	SDE	drawing no. long	CBP-HEN-DRW-A-DA-1216
sheet issue date	03.09.2021		
scale	1 : 200@A1	issue	
project no	200077.00		5

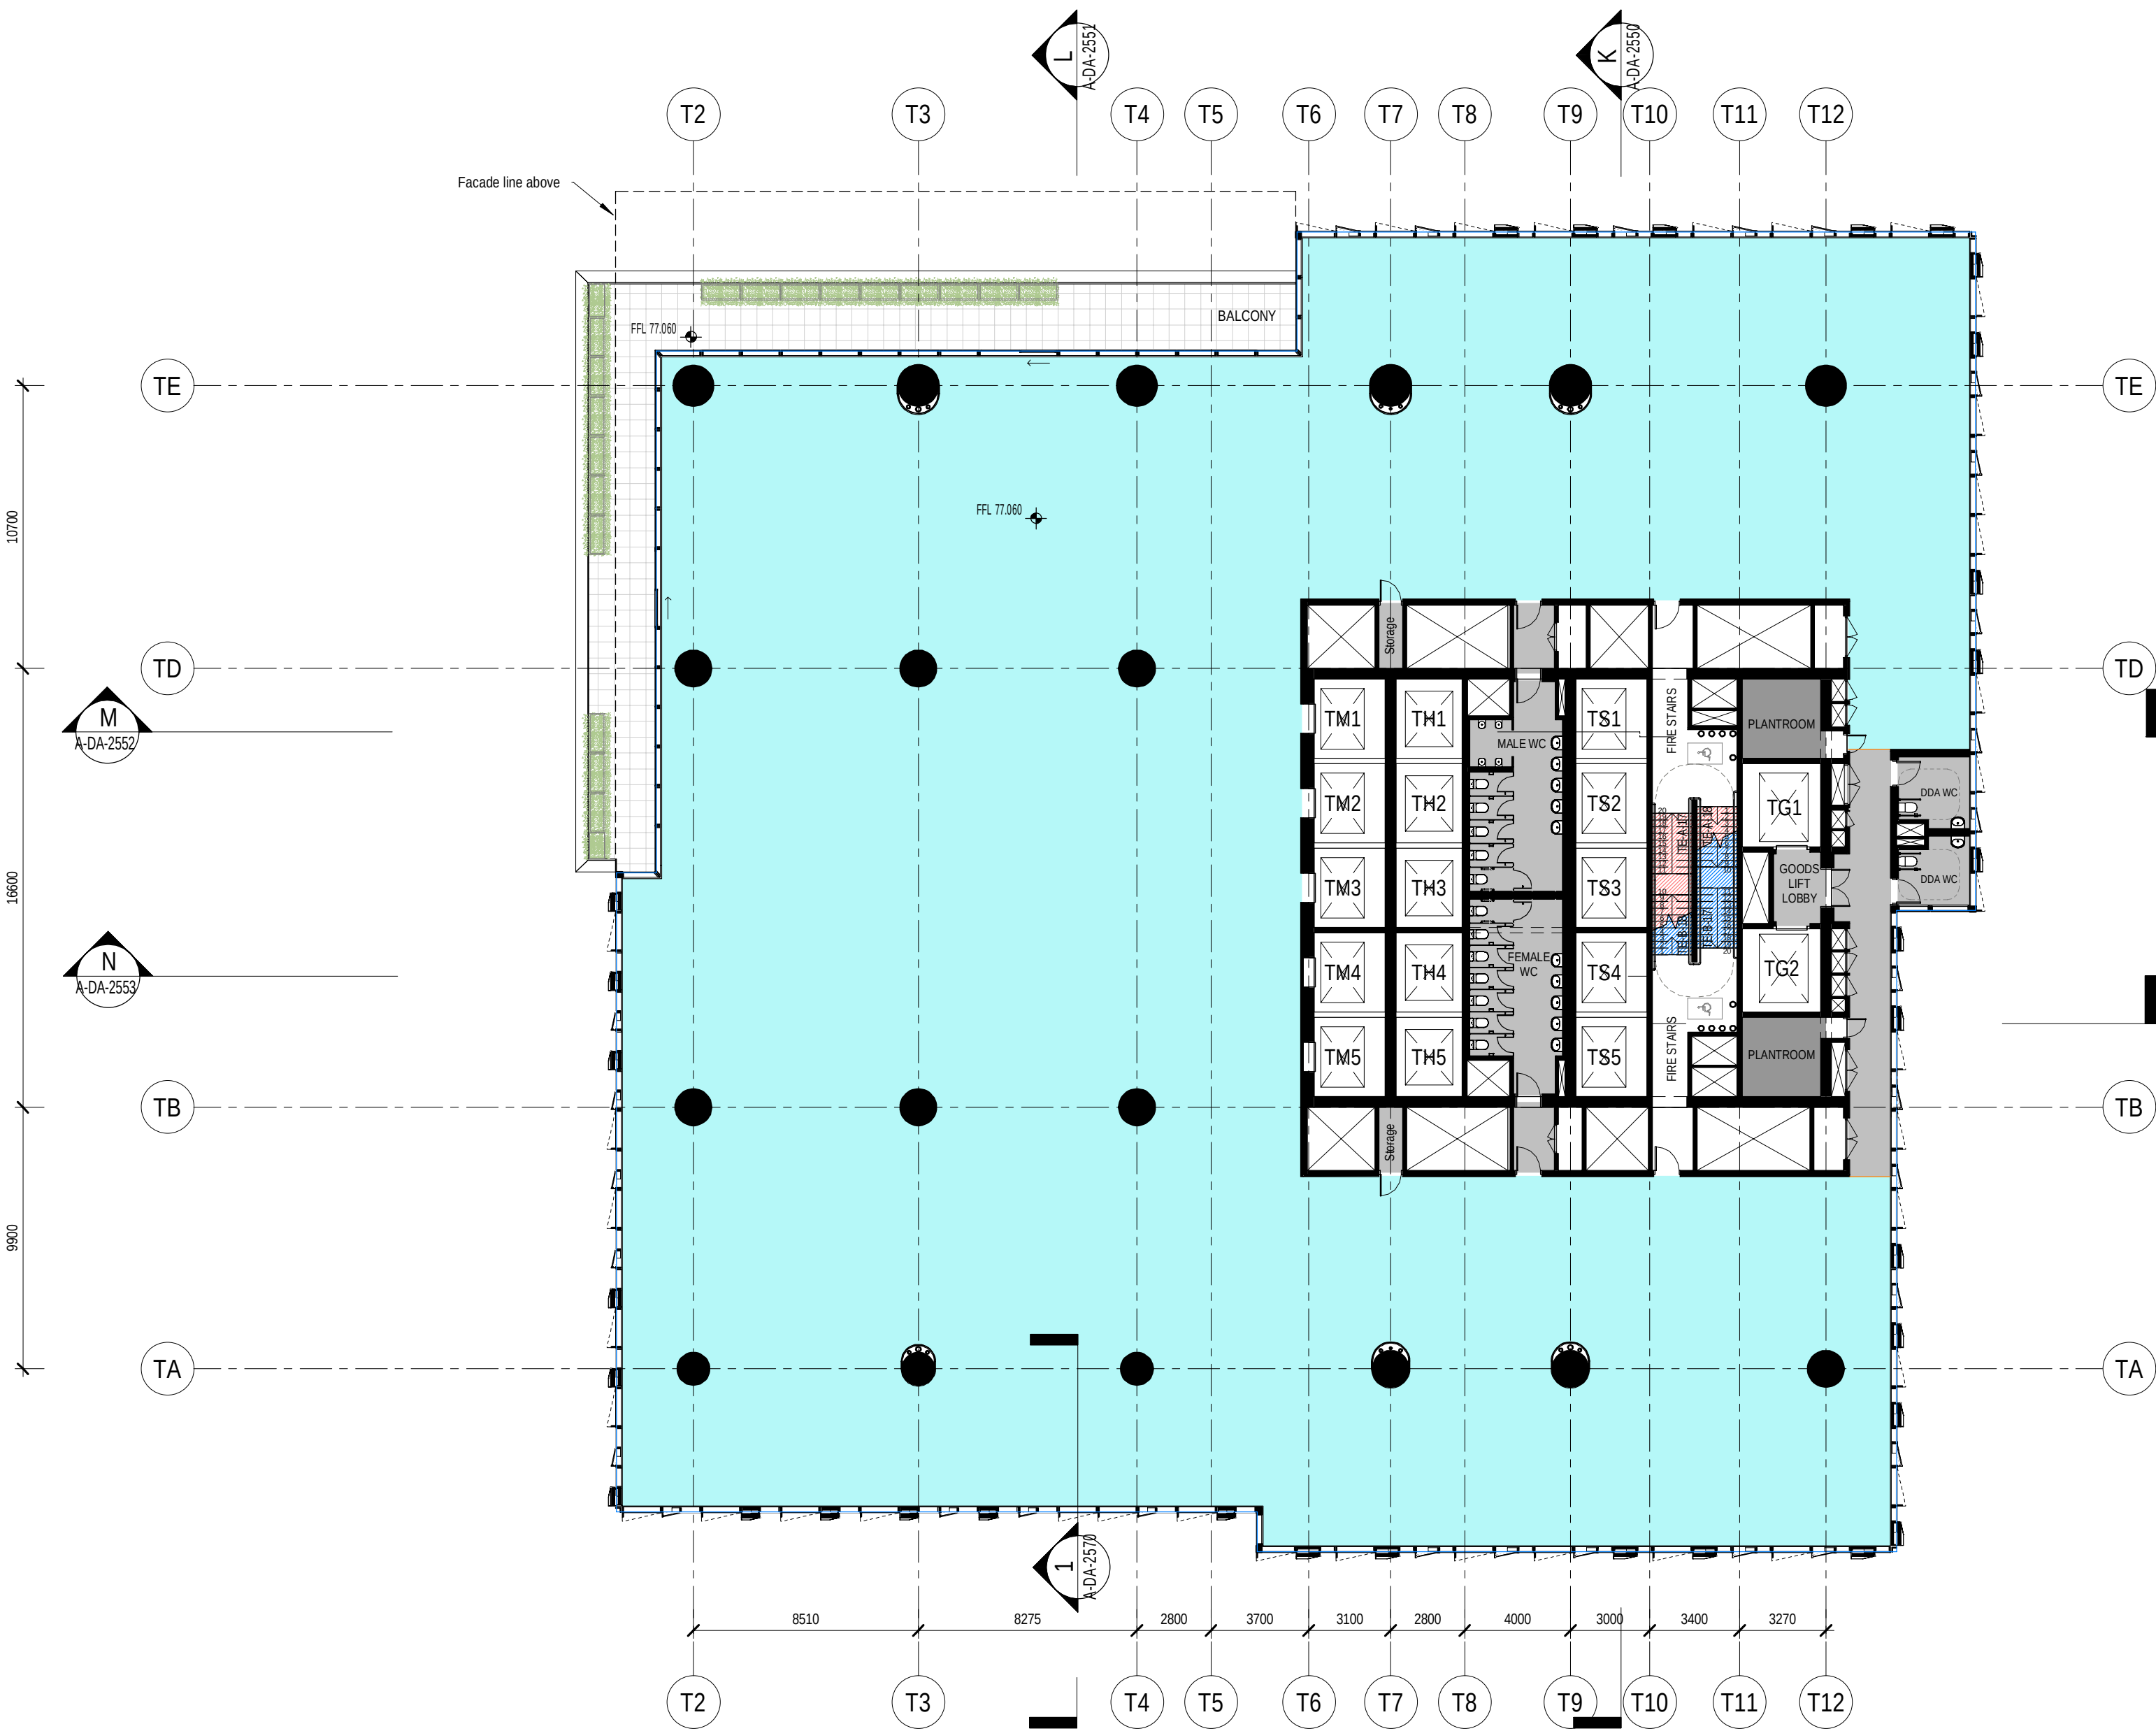

Do not scale drawings. Verify all dimensions on site


issue	amendment	date
1	SSDA	03.09.2021
2	SSDA	10.09.2021
3	SSDA	21.09.2021
4	SSDA	23.09.2021
5	SSDA	01.10.2021

SSDA Color Scheme

BOH

BOH - Services

Office - Mid Rise

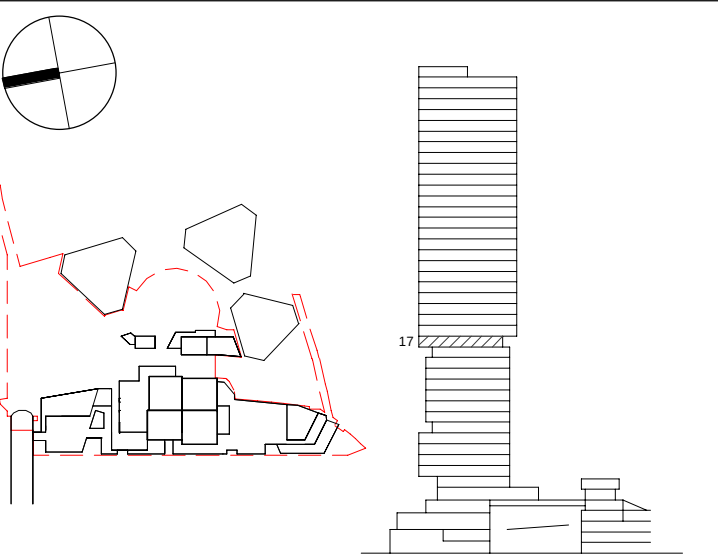

**Henning
Larsen**

HENNING LARSEN
Vesterbrogade 76
1620 Copenhagen V
Denmark
T (+45) 8233 3000
www.henninglarsen.com

architectus™

Adelaide
Brisbane
Melbourne
Sydney
Perth

Architectus Sydney
Level 18, 25 Martin Place
Sydney NSW 2000
T (61 2) 8252 8400
sydney@architectus.com.au

ABN 90 131 245 684

project

Cockle Bay Park


phase

SSDA

drawing

GA - Tower Mid Rise - Level 17

drawn	NGLA	drawing no. short	A-DA-1217
checked	SDE	drawing no. long	CBP-HEN-DRW-A-DA-1217
sheet issue date	03.09.2021	issue	
scale	1 : 200@A1	project no	200077.00

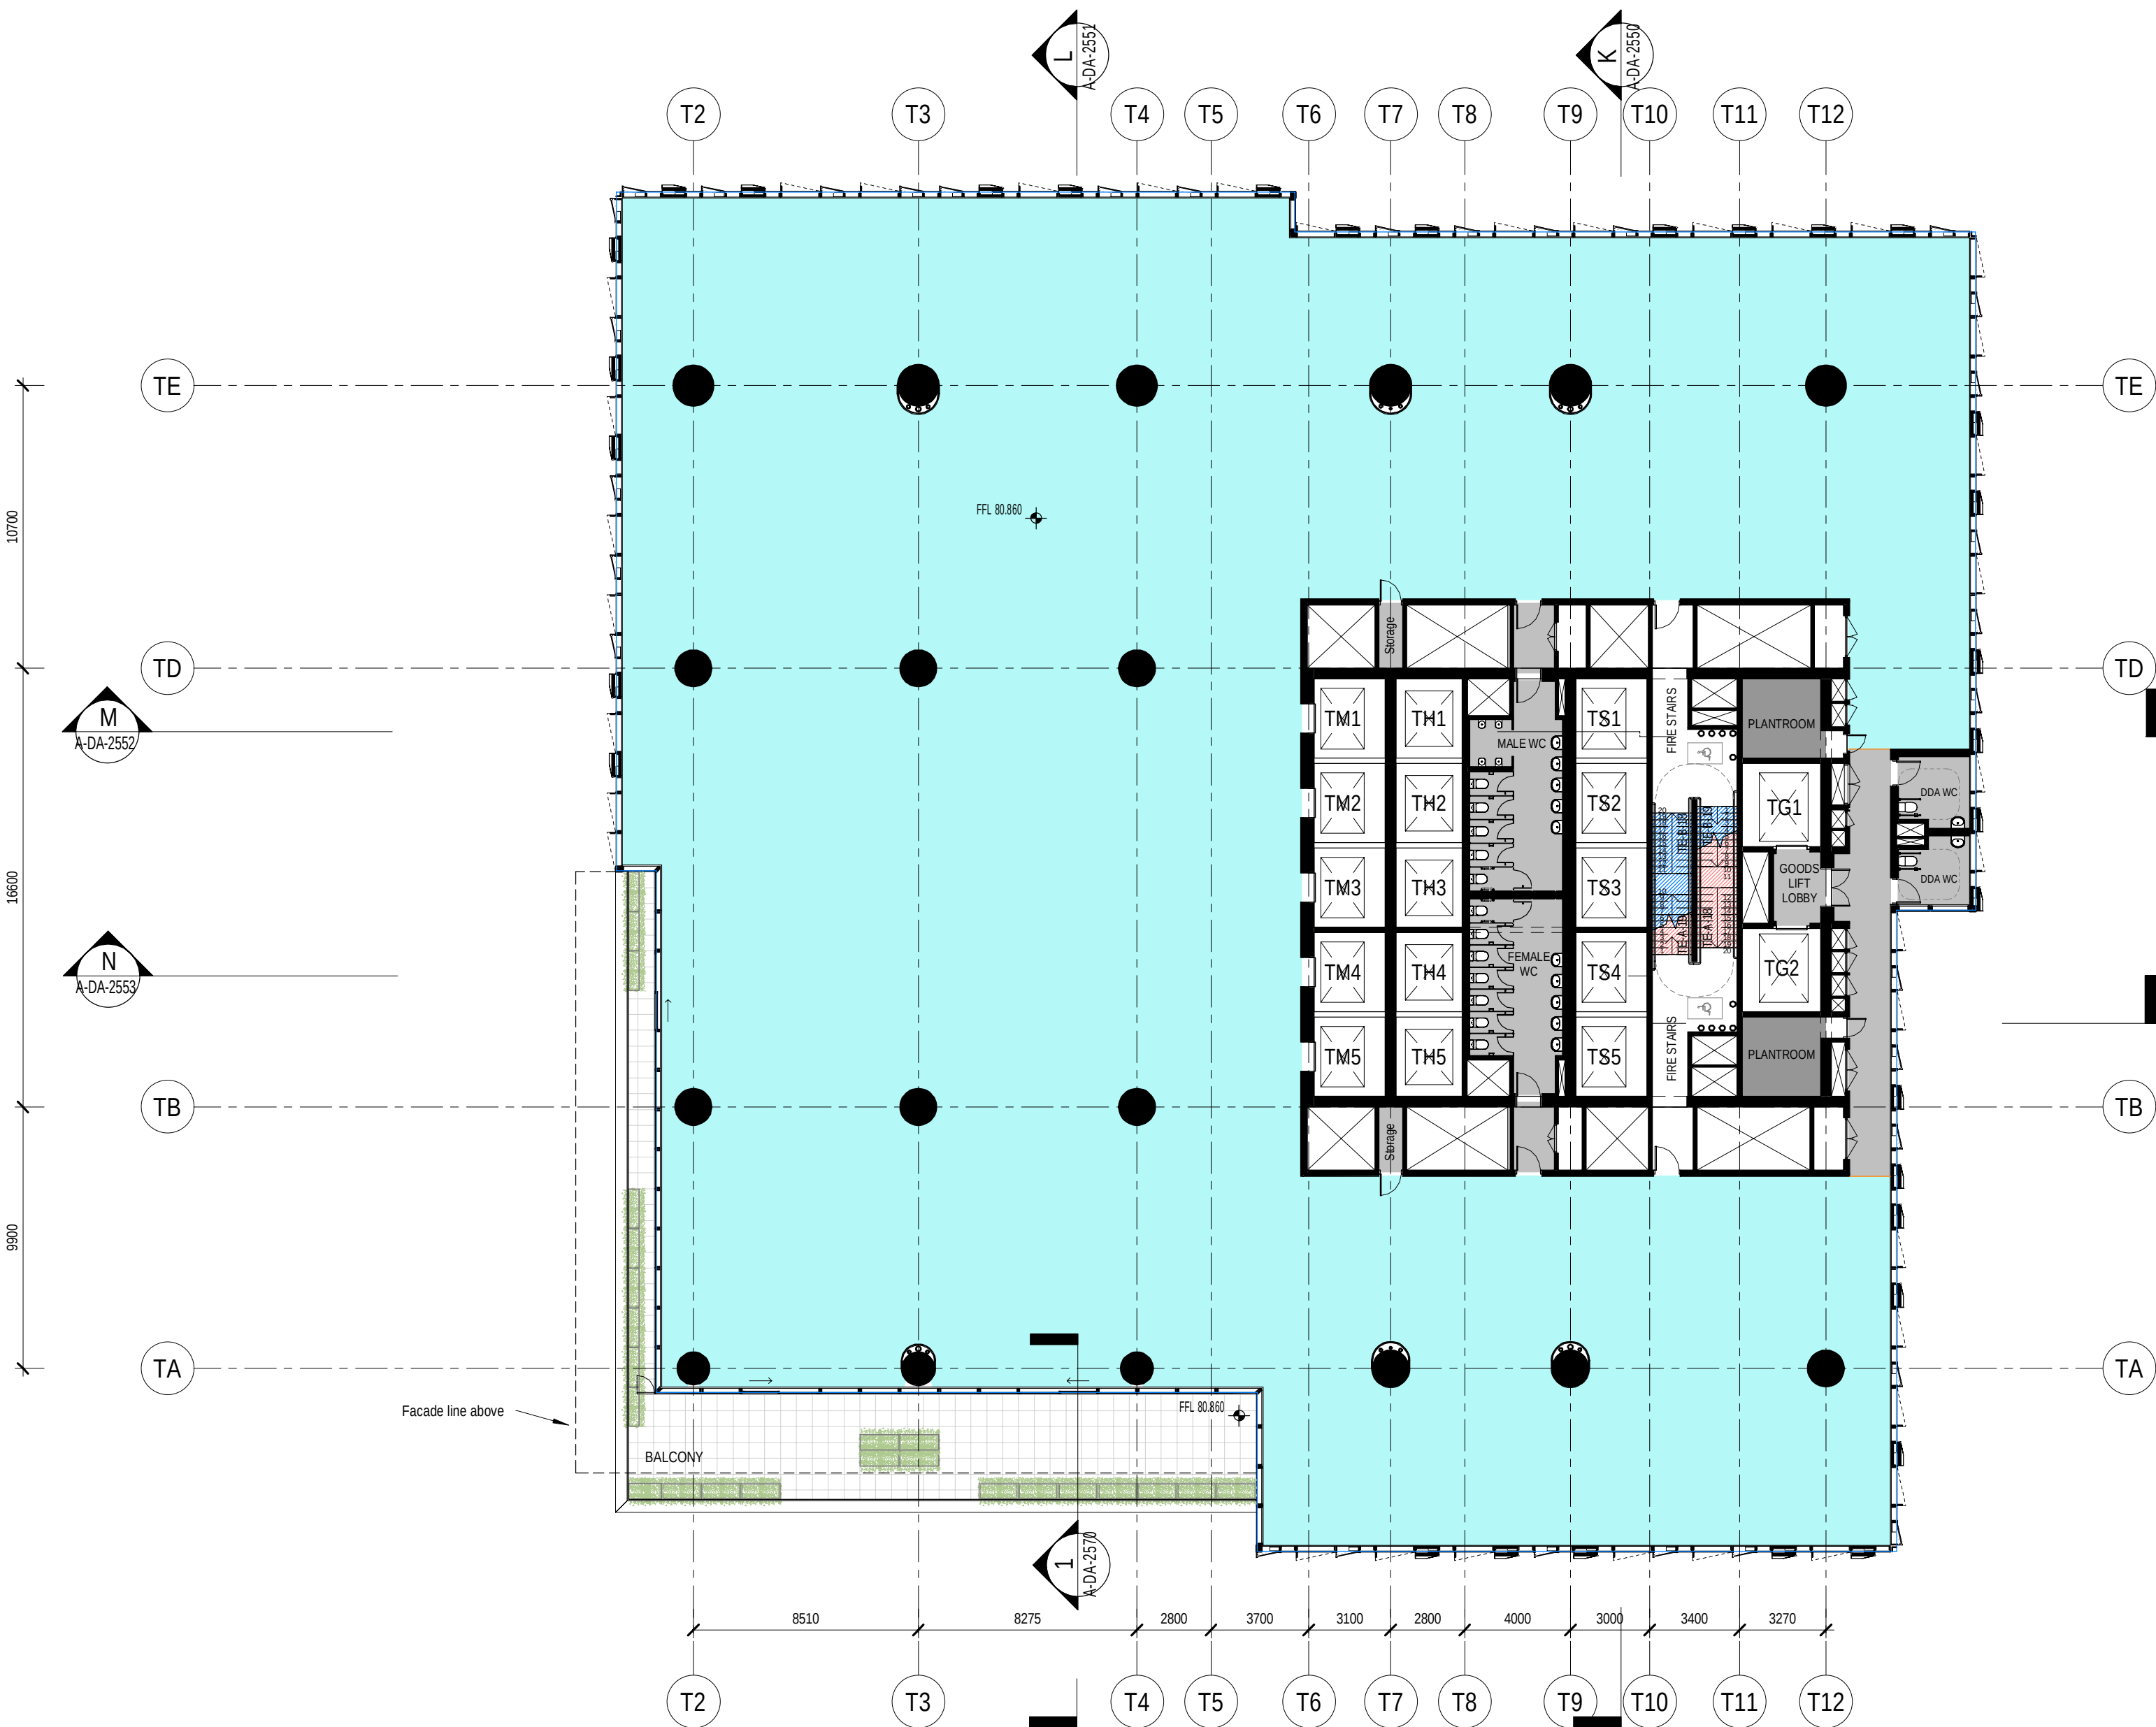

Do not scale drawings. Verify all dimensions on site


issue	amendment	date
1	SSDA	03.09.2021
2	SSDA	10.09.2021
3	SSDA	21.09.2021
4	SSDA	23.09.2021
5	SSDA	01.10.2021

SSDA Color Scheme

BOH

BOH - Services

Office - Mid Rise

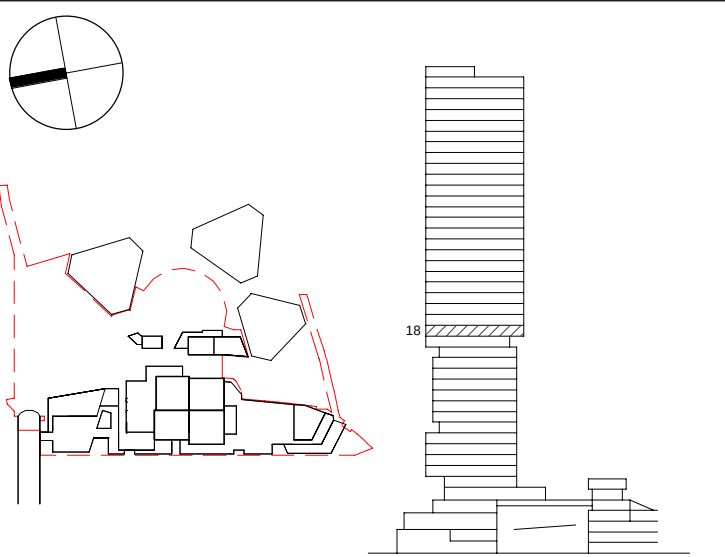

**Henning
Larsen**

HENNING LARSEN
Vesterbrogade 76
1620 Copenhagen V
Denmark
T (+45) 8233 3000
www.henninglarsen.com

architectus™

Adelaide
Brisbane
Melbourne
Sydney
Perth

Architectus Sydney
Level 18, 25 Martin Place
Sydney NSW 2000
T (61 2) 8252 8400
sydney@architectus.com.au

ABN 90 131 245 684

project

Cockle Bay Park


phase

SSDA

drawing

GA - Tower Mid Rise - Level 18

drawn	NGLA	drawing no. short A-DA-1218
checked	SDE	drawing no. long CBP-HEN-DRW-A-DA-1218
sheet issue date	03.09.2021	
scale	1 : 200@A1	issue
project no	200077.00	5

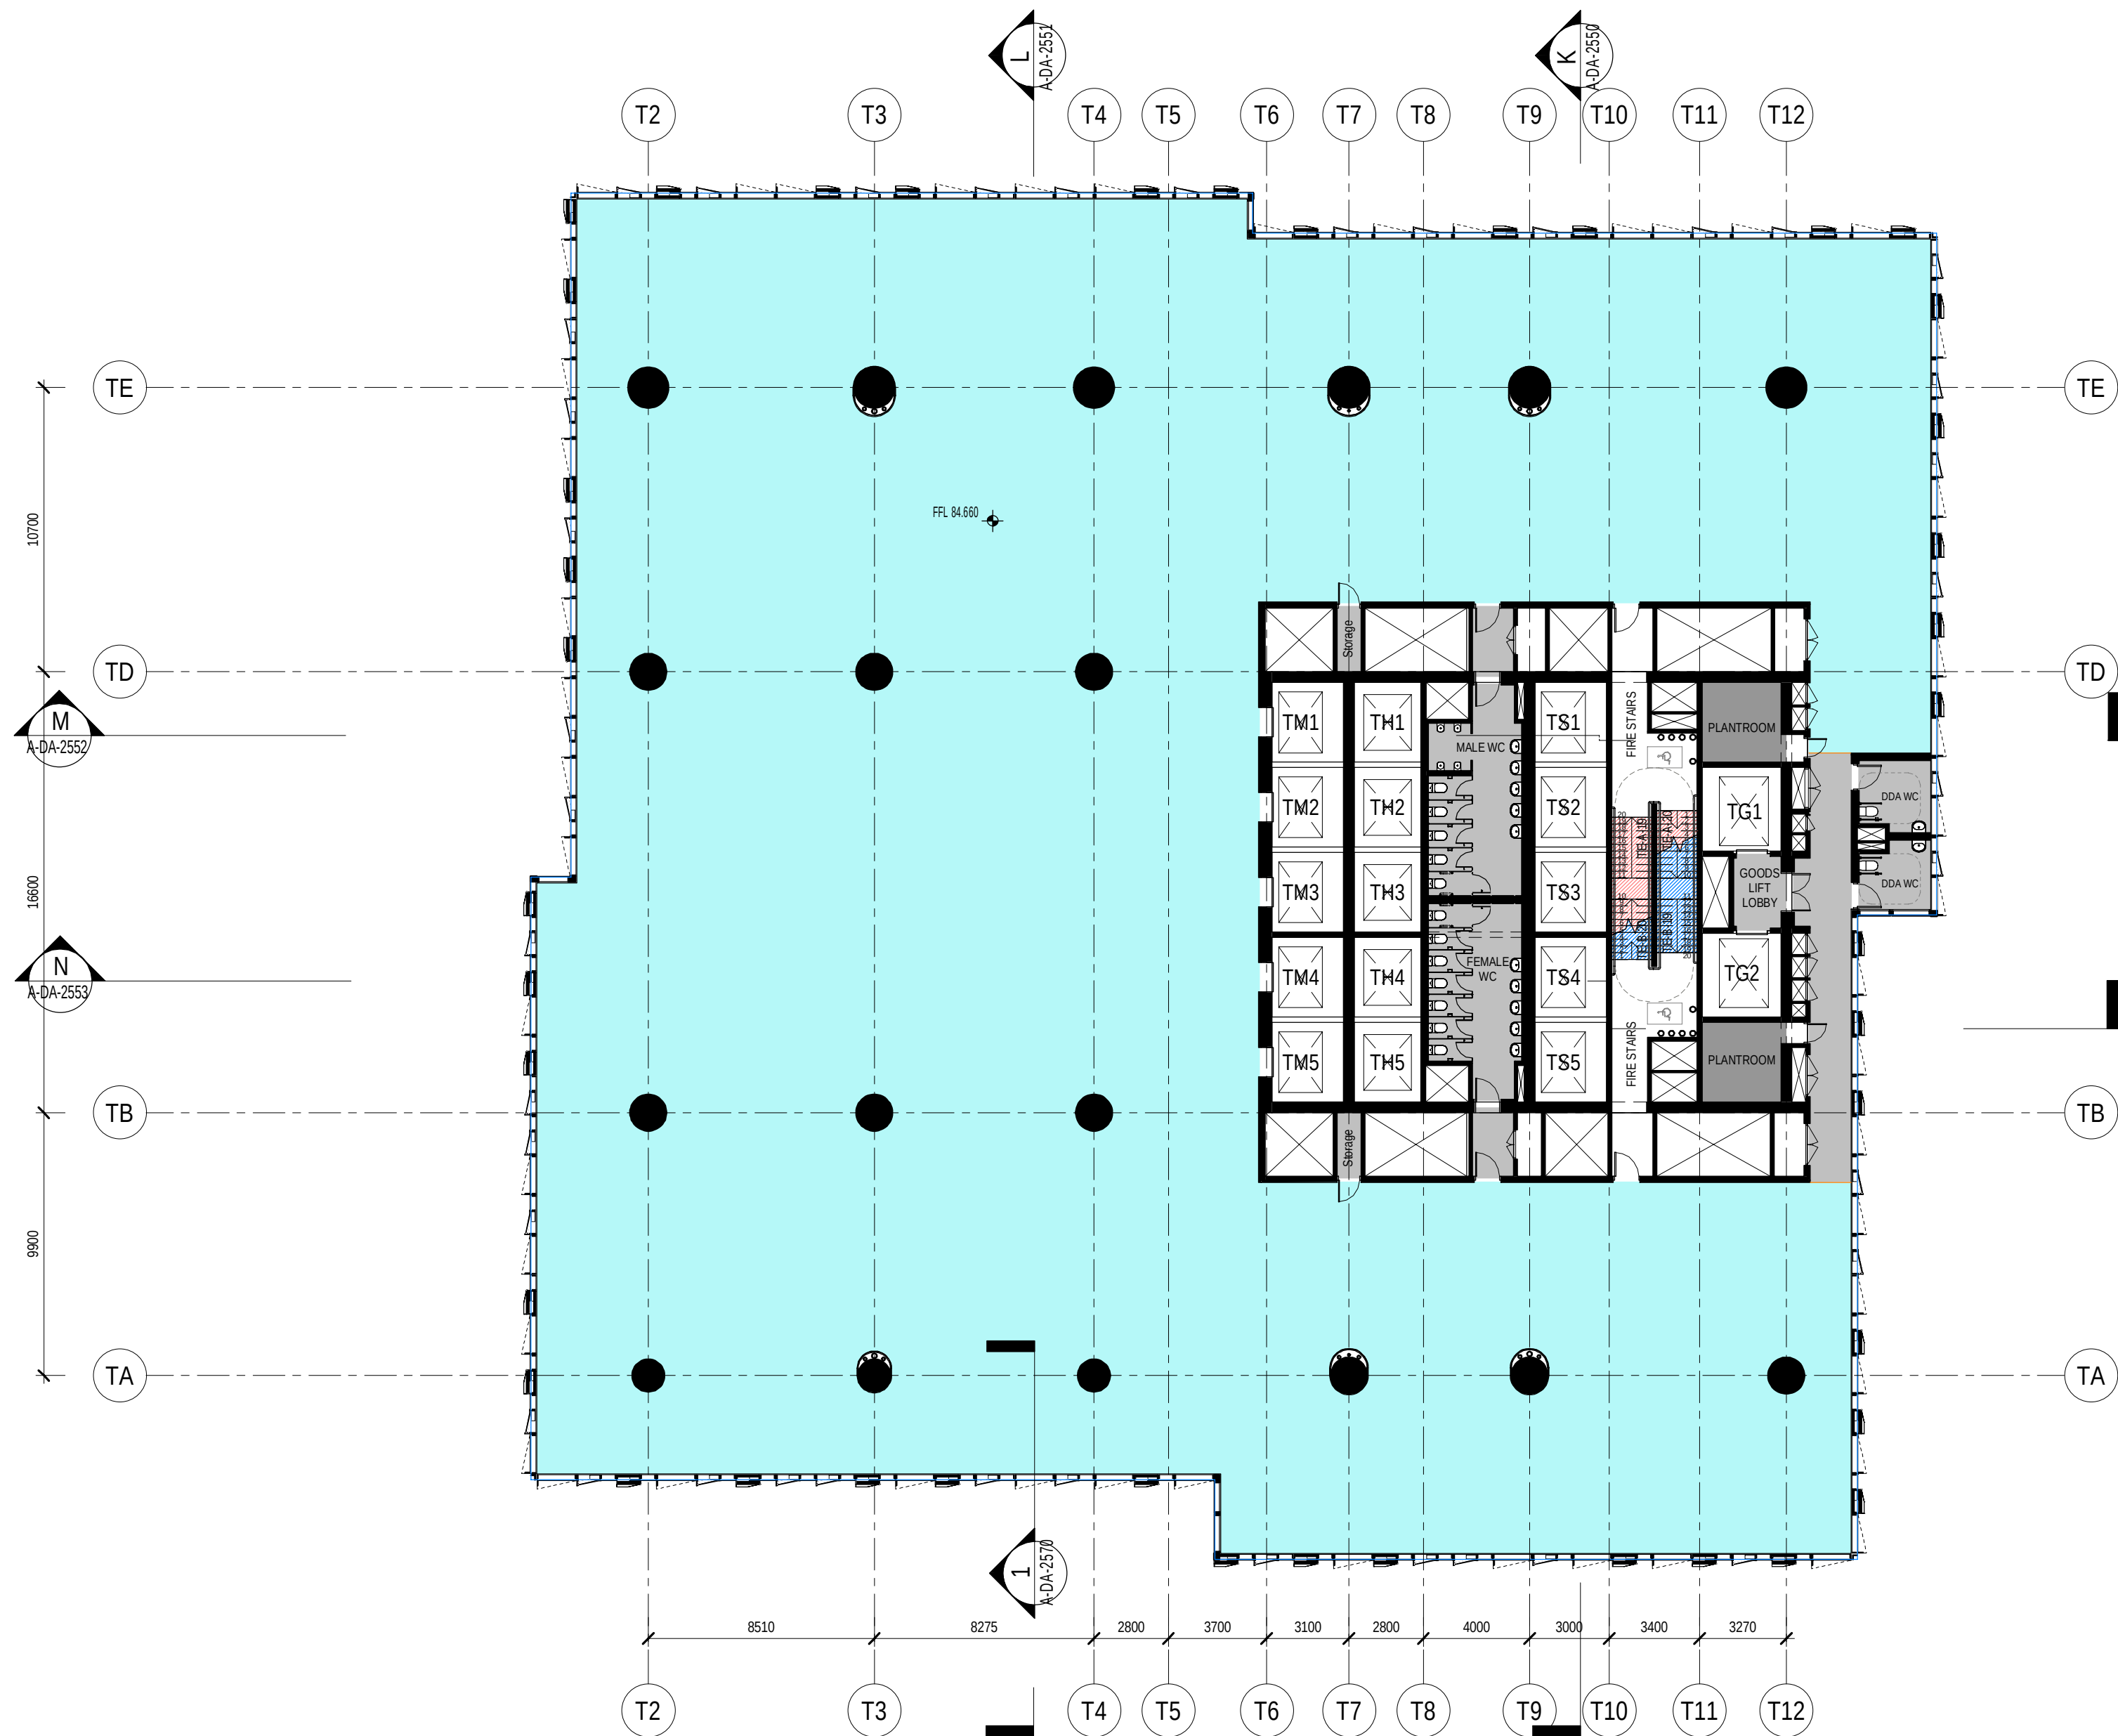

Do not scale drawings. Verify all dimensions on site


issue	amendment	date
1	SSDA	03.09.2021
2	SSDA	10.09.2021
3	SSDA	21.09.2021
4	SSDA	23.09.2021
5	SSDA	01.10.2021

SSDA Color Scheme

BOH

BOH - Services

Office - Mid Rise

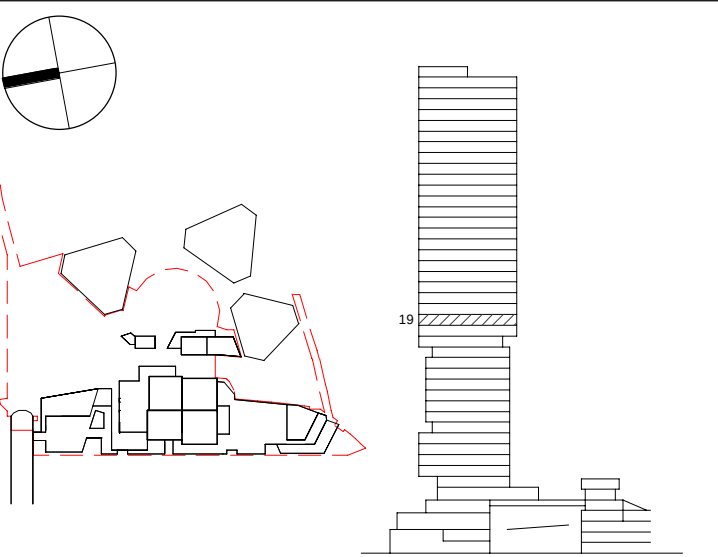

Henning
Larsen

HENNING LARSEN
Vesterbrogade 76
1620 Copenhagen V
Denmark
T (+45) 8233 3000
www.henninglarsen.com

architectus™

Adelaide
Brisbane
Melbourne
Sydney
Perth

Architectus Sydney
Level 18, 25 Martin Place
Sydney NSW 2000
T (61 2) 8252 8400
sydney@architectus.com.au

ABN 90 131 245 684

project

Cockle Bay Park


phase

SSDA

drawing

GA - Tower Mid Rise - Level 19

drawn	NGLA	drawing no. short A-DA-1219
checked	SDE	drawing no. long CBP-HEN-DRW-A-DA-1219
sheet issue date	03.09.2021	
scale	1 : 200@A1	issue
project no	200077.00	5

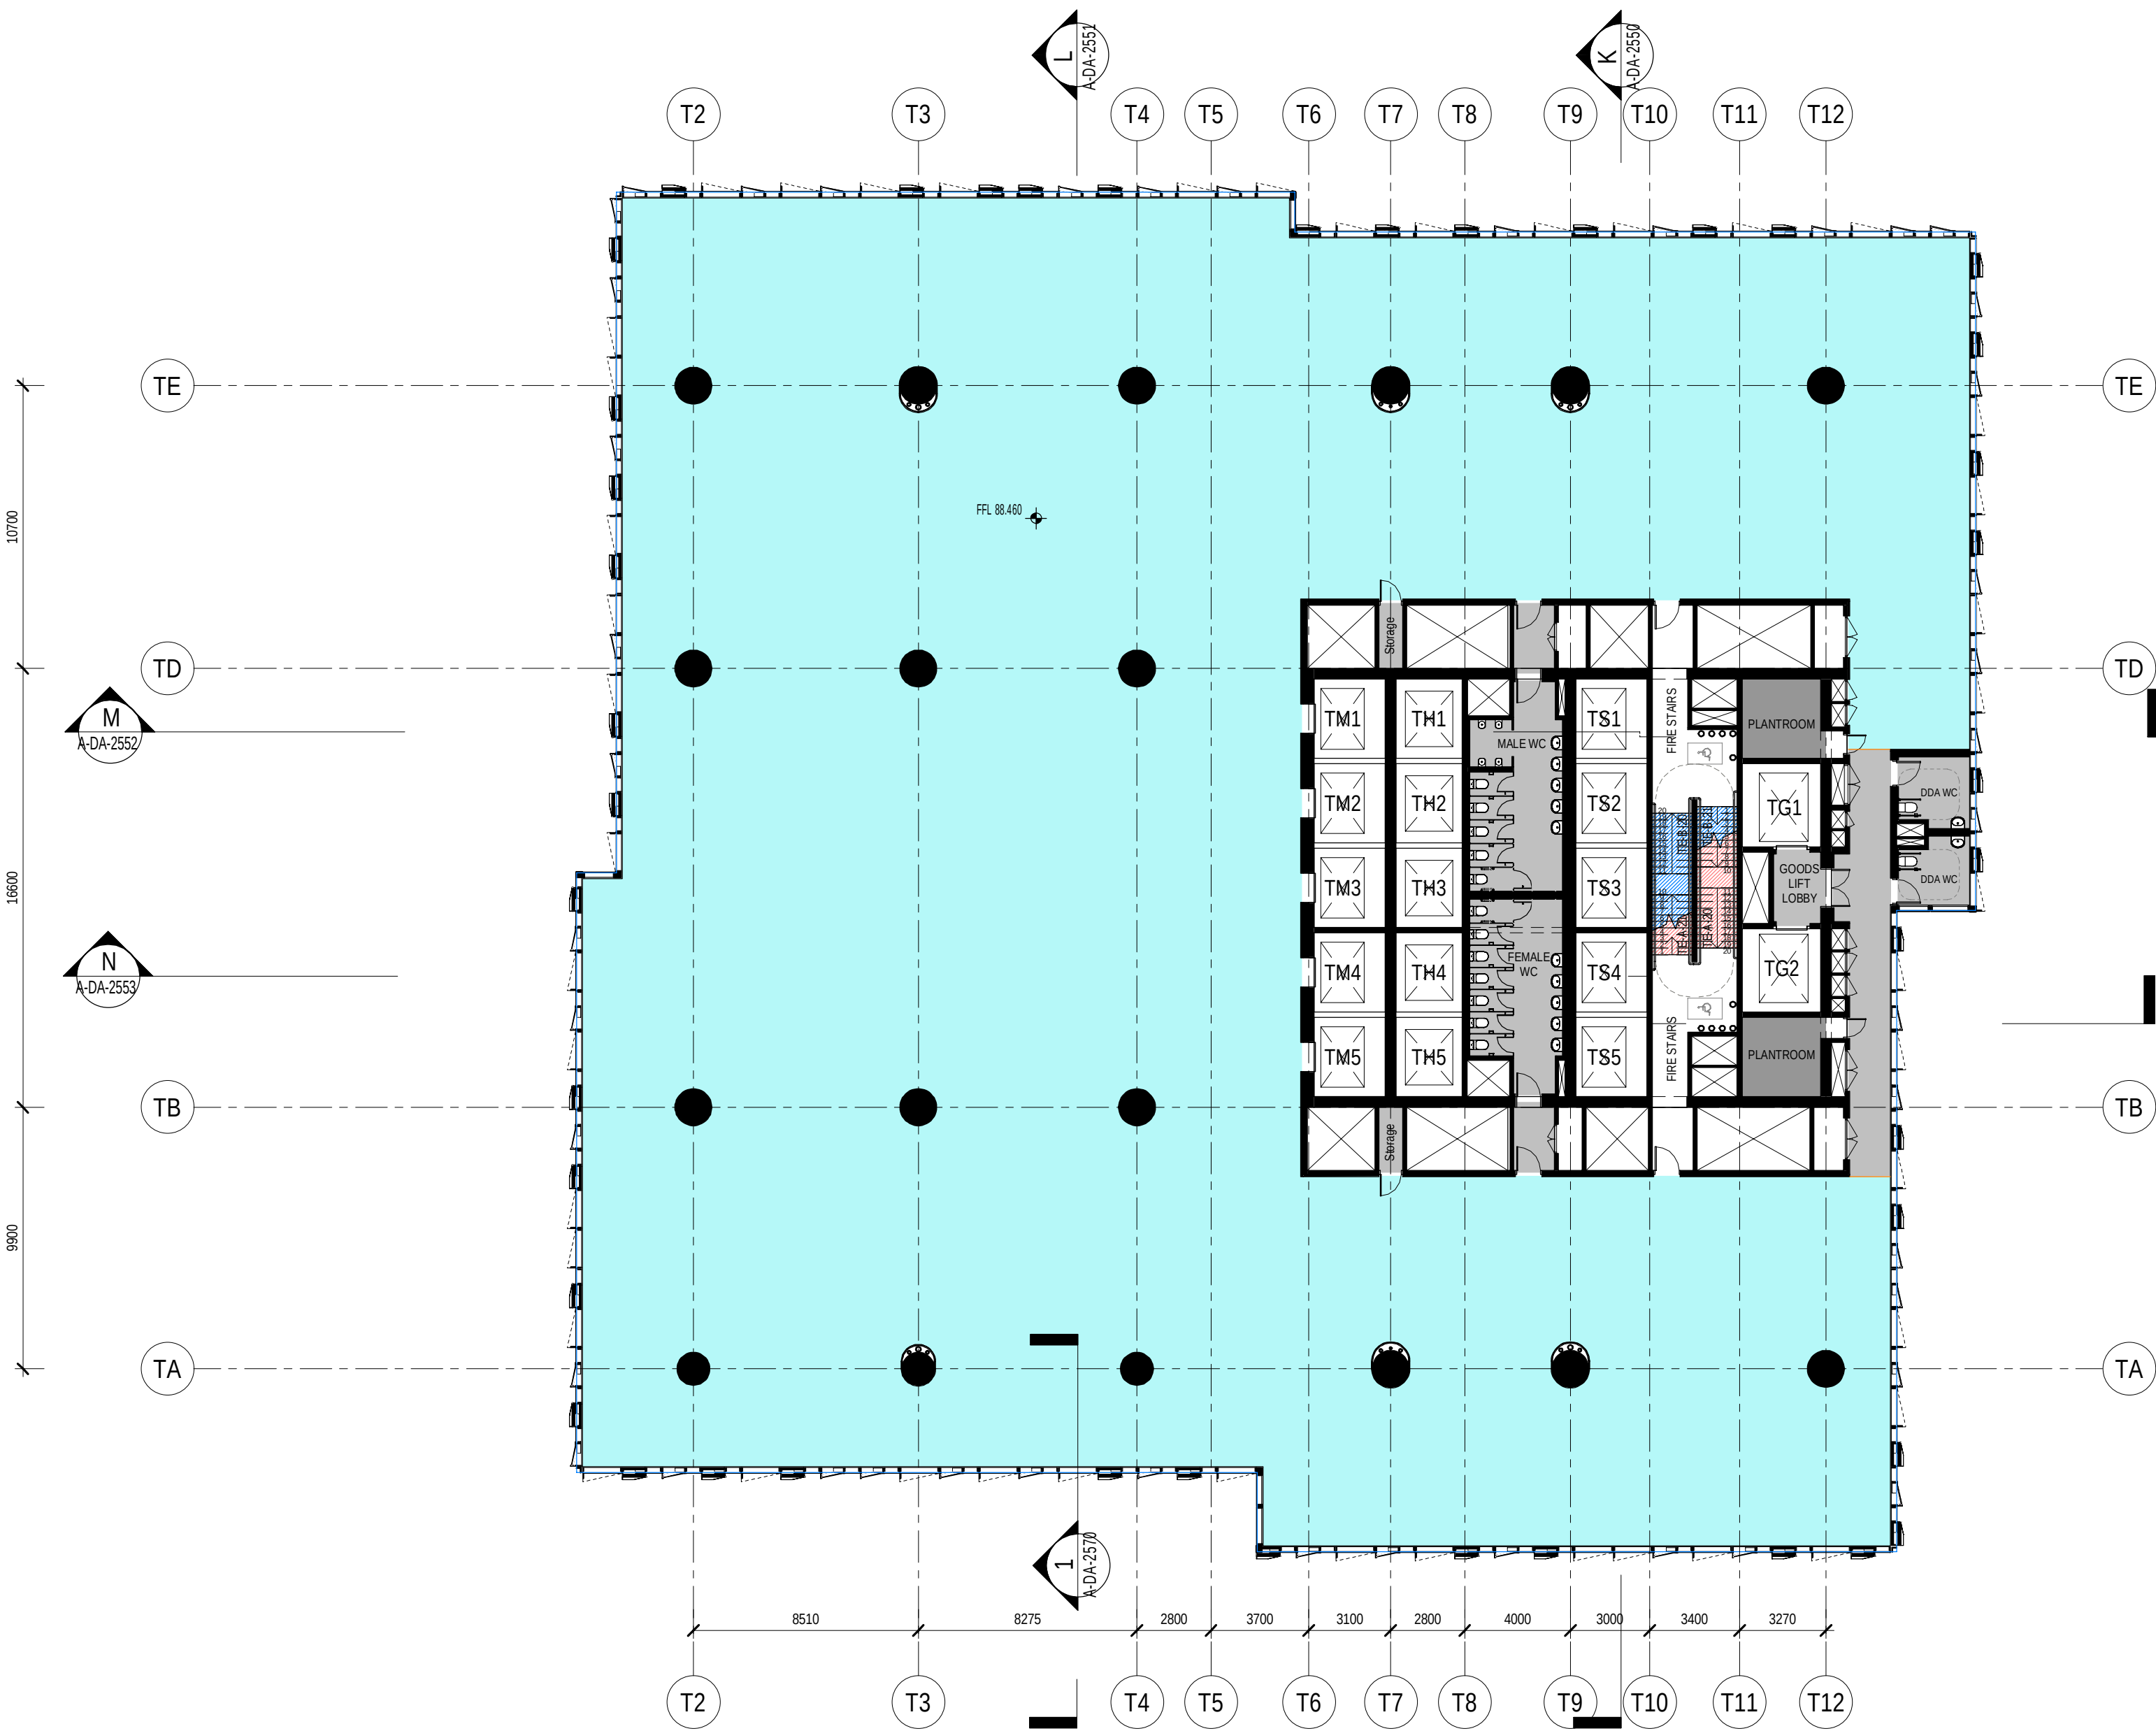


Do not scale drawings. Verify all dimensions on site

issue	amendment	date
1	SSDA	03.09.2021
2	SSDA	10.09.2021
3	SSDA	21.09.2021
4	SSDA	23.09.2021
5	SSDA	01.10.2021

SSDA Color Scheme

- BOH
- BOH - Services
- Office - Mid Rise

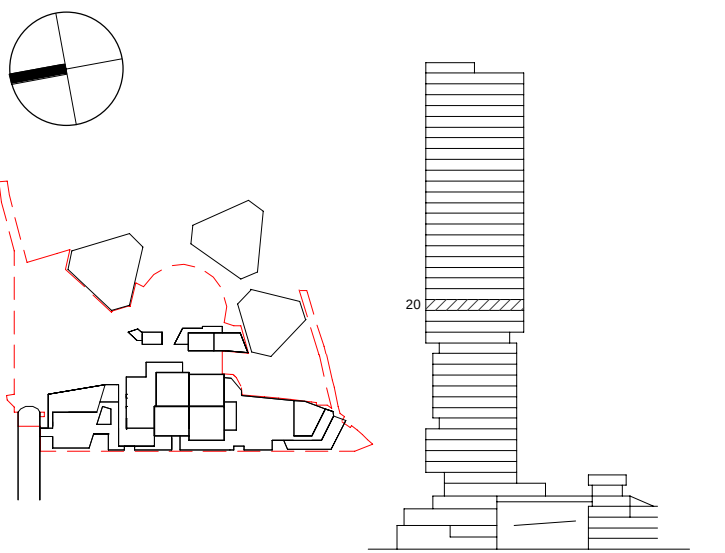

**Henning
Larsen**

HENNING LARSEN
Vesterbrogade 76
1620 Copenhagen V
Denmark
T (+45) 8233 3000
www.henninglarsen.com

architectus™

Adelaide
Brisbane
Melbourne
Sydney
Perth

Architectus Sydney
Level 18, 25 Martin Place
Sydney NSW 2000
T (61 2) 8252 8400
sydney@architectus.com.au

ABN 90 131 245 684

project

Cockle Bay Park


phase

SSDA

drawing

GA - Tower Mid Rise - Level 20

drawn	NGLA	drawing no. short A-DA-1220
checked	SDE	drawing no. long CBP-HEN-DRW-A-DA-1220
sheet issue date	03.09.2021	
scale	1 : 200@A1	issue
project no	200077.00	5

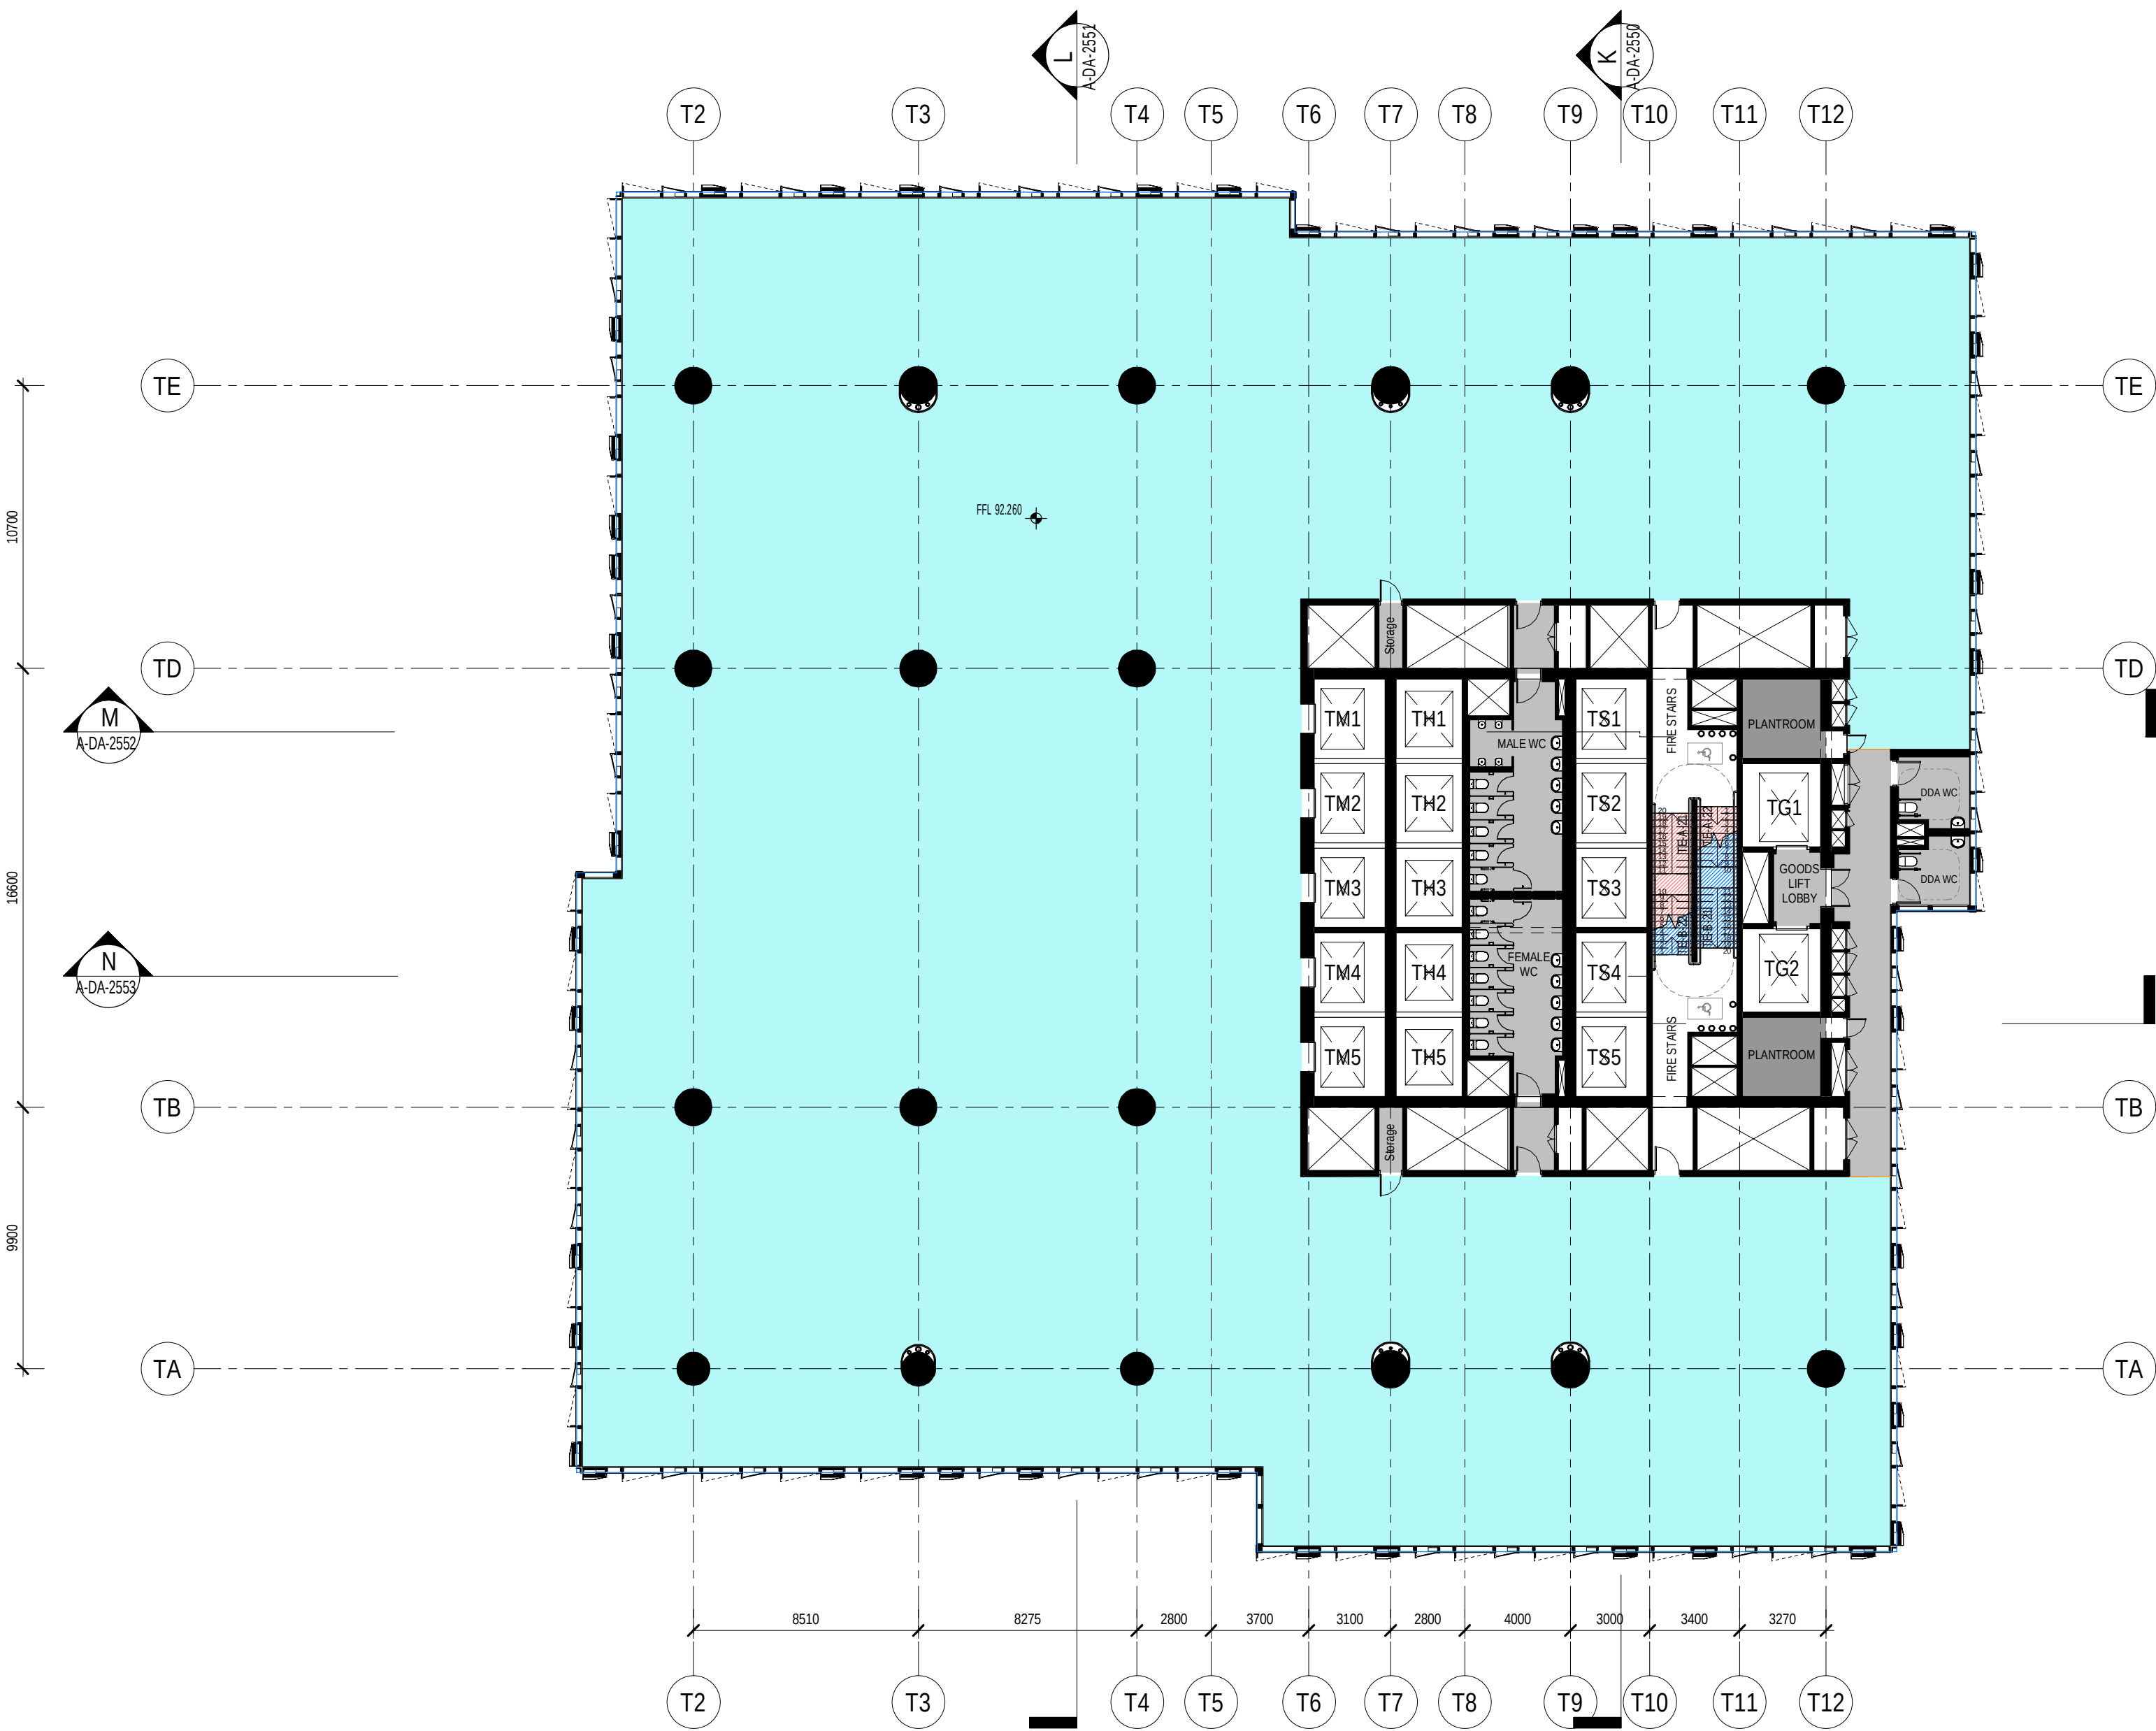

Do not scale drawings. Verify all dimensions on site


issue	amendment	date
1	SSDA	03.09.2021
2	SSDA	10.09.2021
3	SSDA	21.09.2021
4	SSDA	23.09.2021
5	SSDA	01.10.2021

SSDA Color Scheme

BOH

BOH - Services

Office - Mid Rise

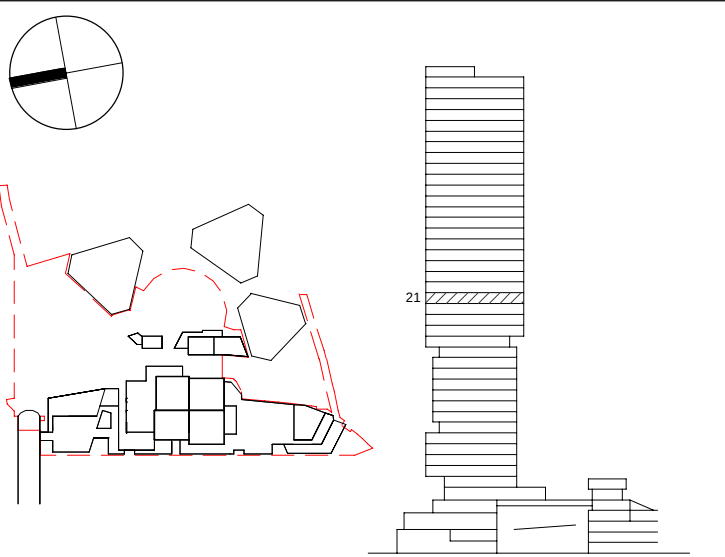

**Henning
Larsen**

HENNING LARSEN
Vesterbrogade 76
1620 Copenhagen V
Denmark
T (+45) 8233 3000
www.henninglarsen.com

architectus™

Adelaide
Brisbane
Melbourne
Sydney
Perth

Architectus Sydney
Level 18, 25 Martin Place
Sydney NSW 2000
T (+61 2) 8252 8400
sydney@architectus.com.au

ABN 90 131 245 684

project

Cockle Bay Park


phase

SSDA

drawing

GA - Tower Mid Rise - Level 21

drawn	NGLA	drawing no. short	A-DA-1221
checked	SDE	drawing no. long	CBP-HEN-DRW-A-DA-1221
sheet issue date	03.09.2021		
scale	1 : 200@A1	issue	
project no	200077.00		

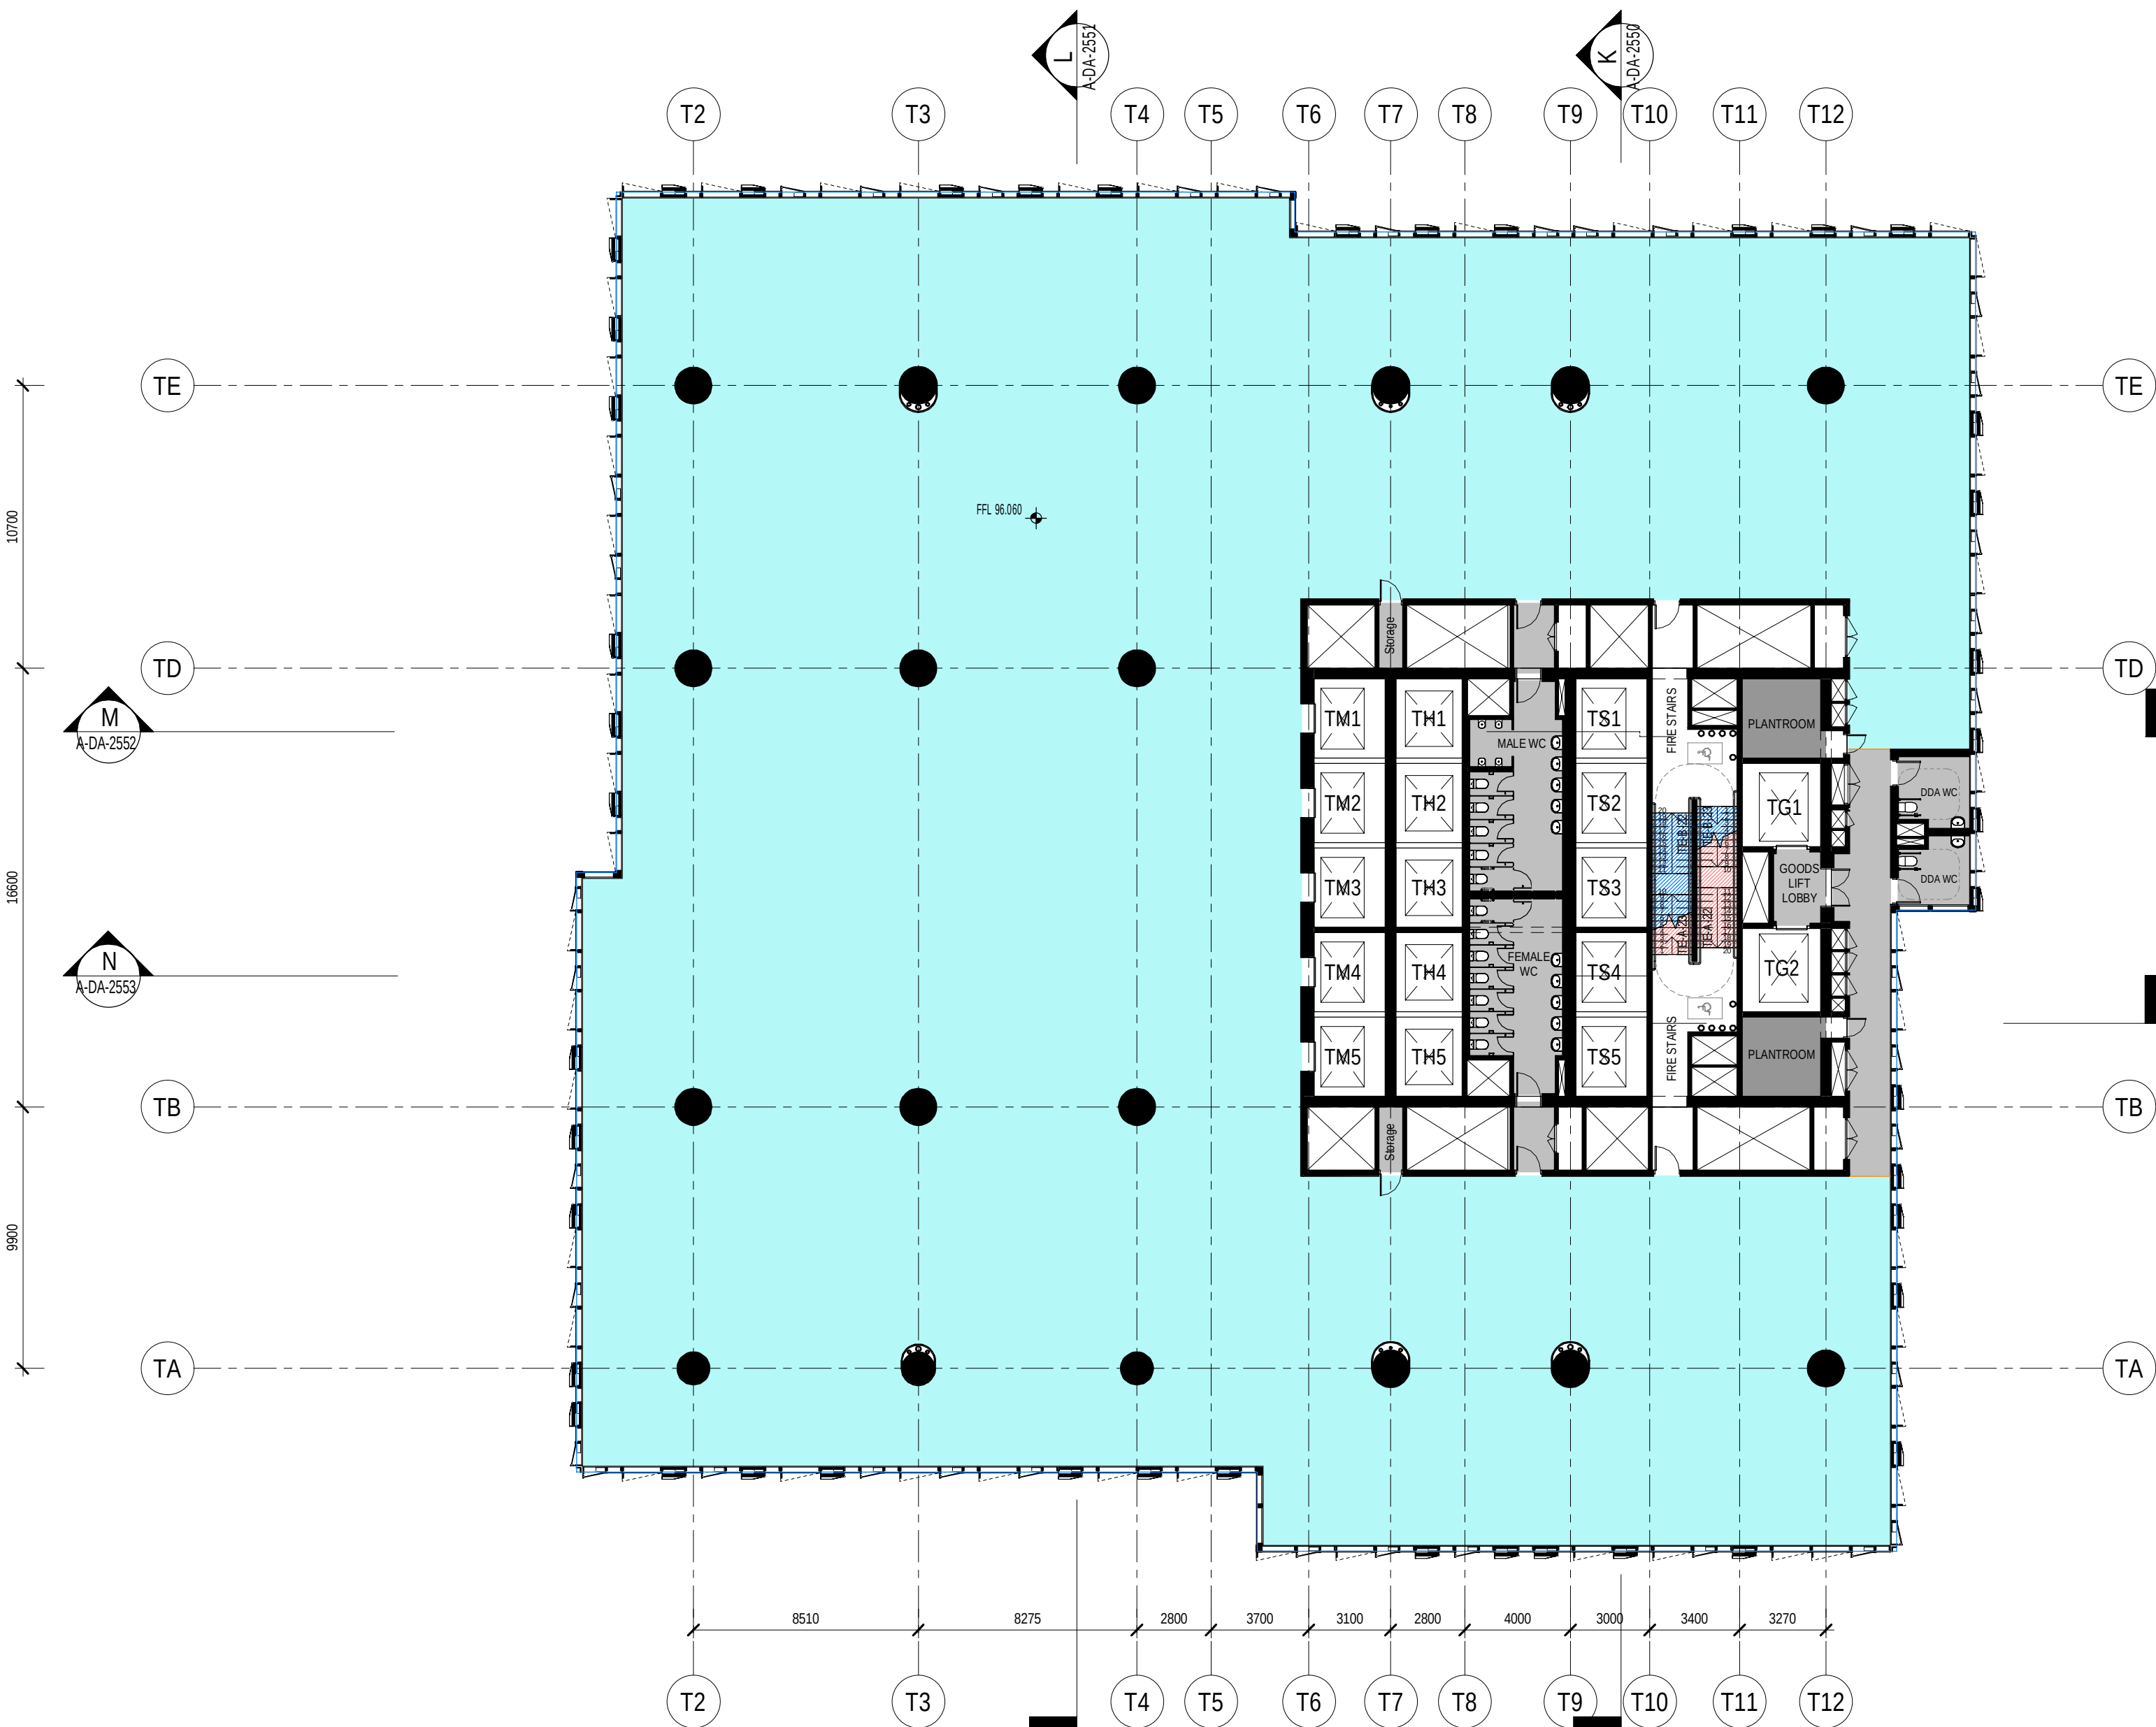

Do not scale drawings. Verify all dimensions on site


issue	amendment	date
1	SSDA	03.09.2021
2	SSDA	10.09.2021
3	SSDA	21.09.2021
4	SSDA	23.09.2021
5	SSDA	01.10.2021

SSDA Color Scheme

BOH

BOH - Services

Office - Mid Rise

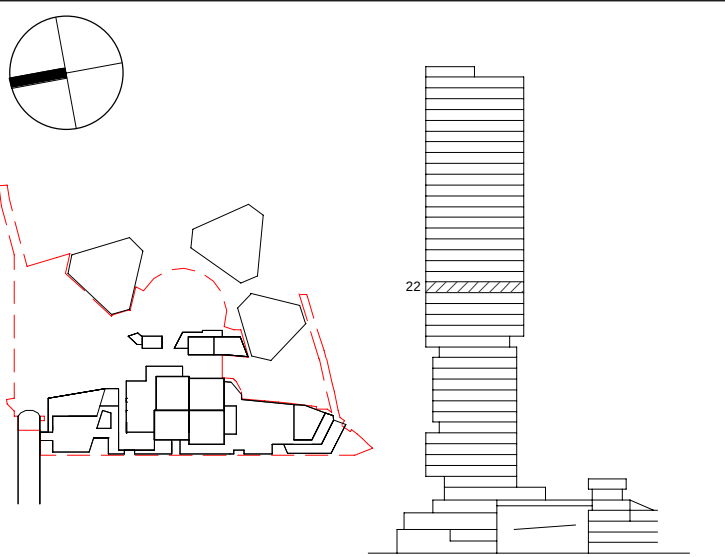

**Henning
Larsen**

HENNING LARSEN
Vesterbrogade 76
1620 Copenhagen V
Denmark
T (+45) 8233 3000
www.henninglarsen.com

architectus™

Adelaide
Brisbane
Melbourne
Sydney
Perth

Architectus Sydney
Level 18, 25 Martin Place
Sydney NSW 2000
T (+61 2) 8252 8400
sydney@architectus.com.au

ABN 90 131 245 684

project

Cockle Bay Park


phase

SSDA

drawing

GA - Tower Mid Rise - Level 22

drawn	NGLA	drawing no. short	A-DA-1222
checked	SDE	drawing no. long	CBP-HEN-DRW-A-DA-1222
sheet issue date	03.09.2021	scale	1 : 200@A1
project no	200077.00	issue	5

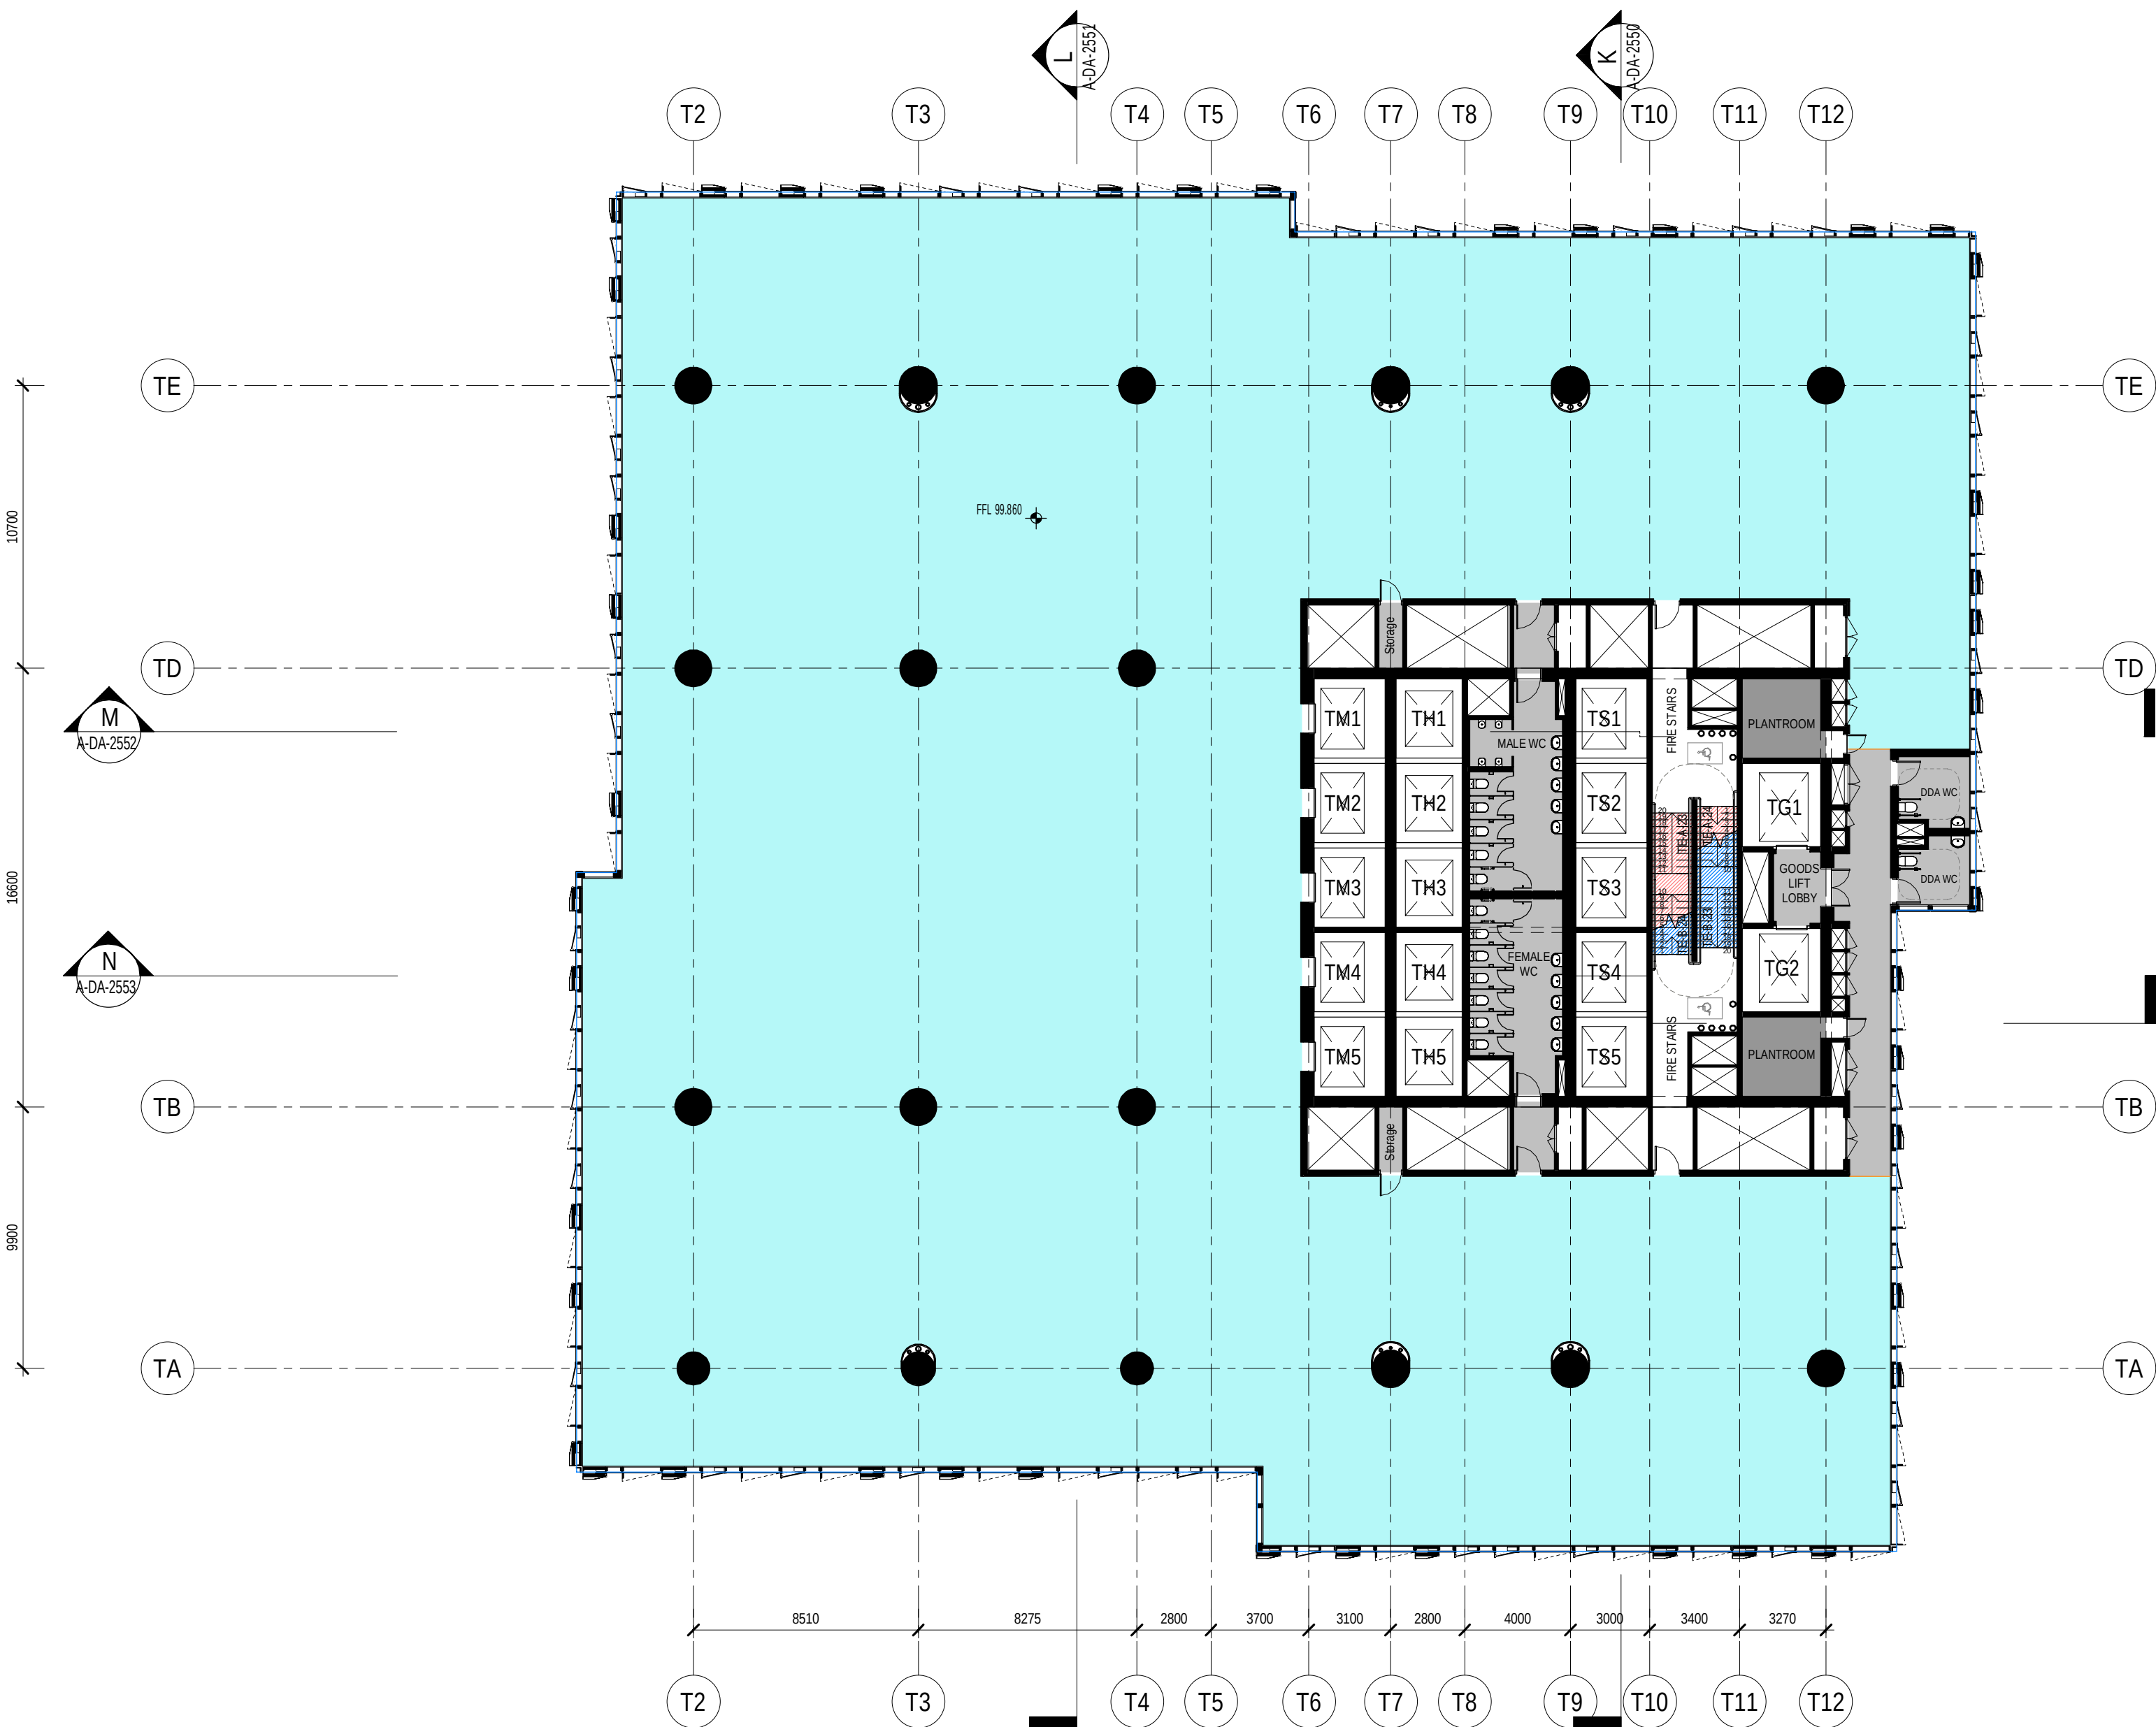


Do not scale drawings. Verify all dimensions on site

issue	amendment	date
1	SSDA	03.09.2021
2	SSDA	10.09.2021
3	SSDA	21.09.2021
4	SSDA	23.09.2021
5	SSDA	01.10.2021

SSDA Color Scheme

- BOH
- BOH - Services
- Office - Mid Rise

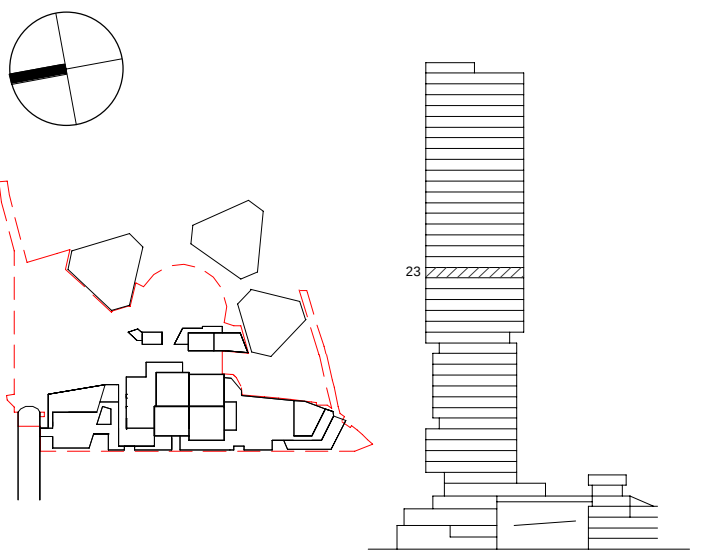

Henning
Larsen

HENNING LARSEN
Vesterbrogade 76
1620 Copenhagen V
Denmark
T (+45) 8233 3000
www.henninglarsen.com

architectus™

Adelaide
Brisbane
Melbourne
Sydney
Perth

Architectus Sydney
Level 18, 25 Martin Place
Sydney NSW 2000
T (+61 2) 8252 8400
sydney@architectus.com.au

ABN 90 131 245 684

project

Cockle Bay Park


phase

SSDA

drawing

GA - Tower Mid Rise - Level 23

drawn	NGLA	drawing no. short	A-DA-1223
checked	SDE	drawing no. long	CBP-HEN-DRW-A-DA-1223
sheet issue date	03.09.2021		
scale	1 : 200@A1	issue	
project no	200077.00		

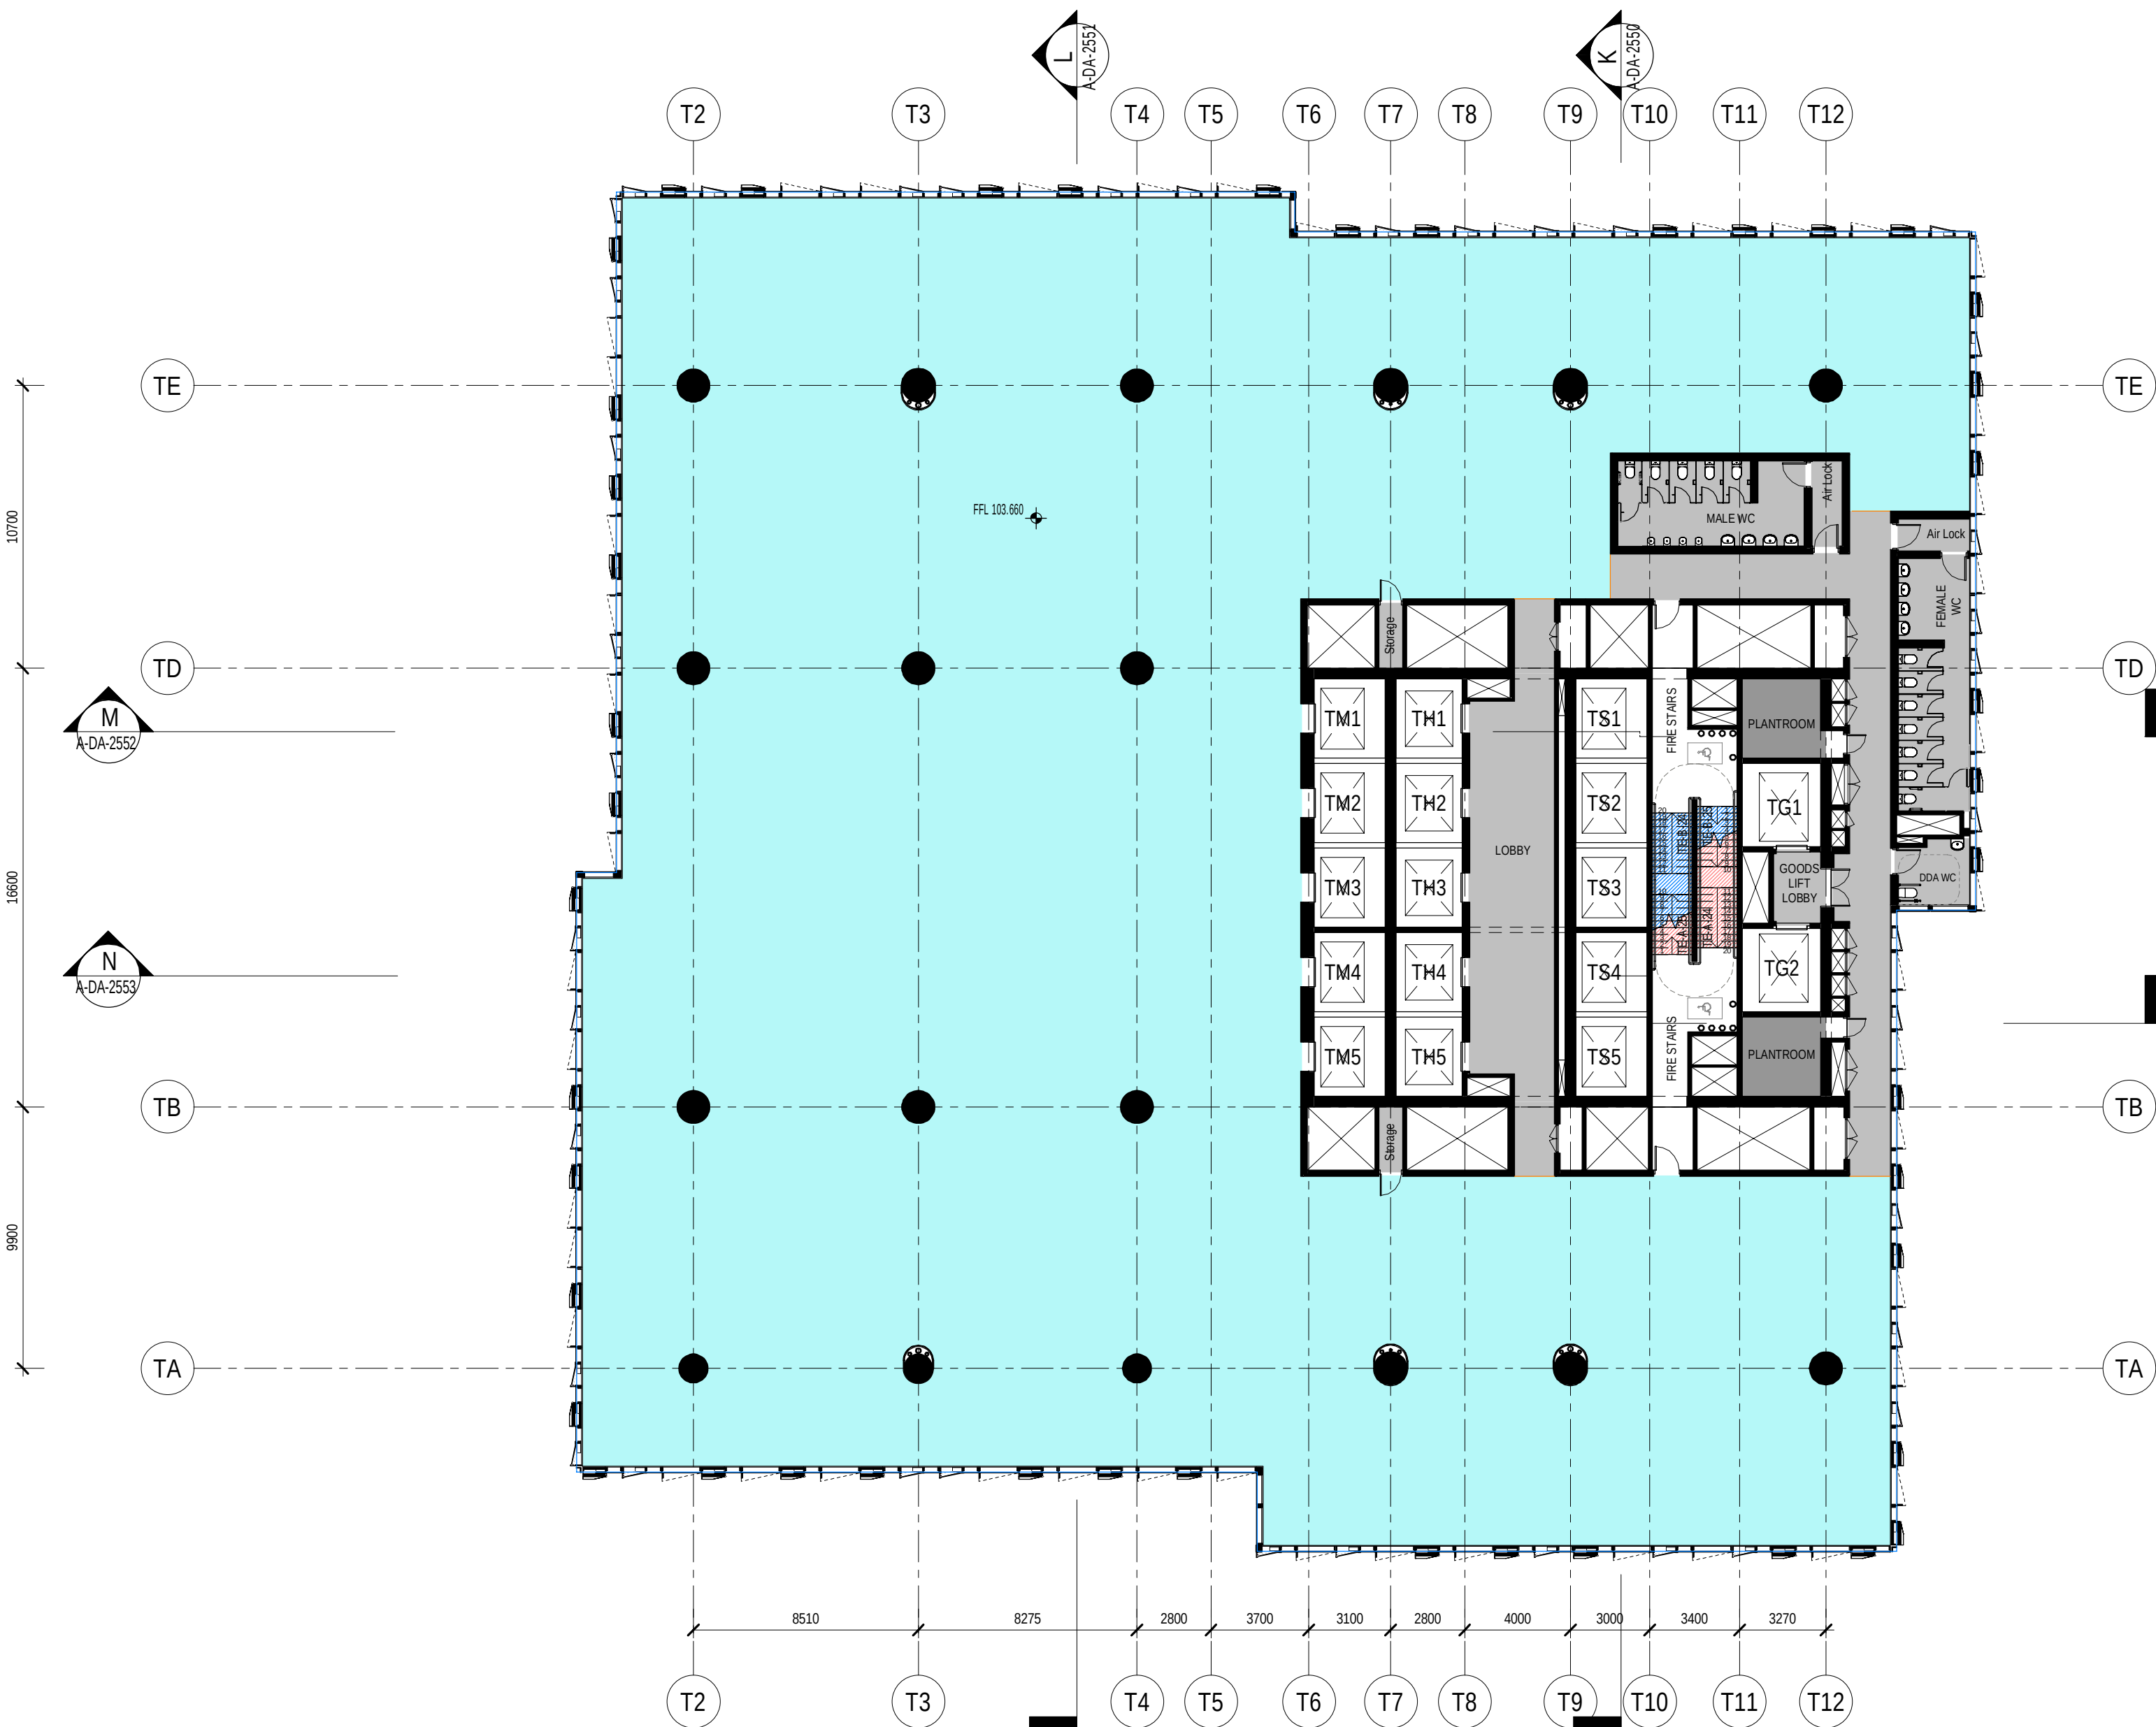

Do not scale drawings. Verify all dimensions on site


issue	amendment	date
1	SSDA	03.09.2021
2	SSDA	10.09.2021
3	SSDA	21.09.2021
4	SSDA	23.09.2021
5	SSDA	01.10.2021

SSDA Color Scheme

BOH

BOH - Services

Office - Mid Rise

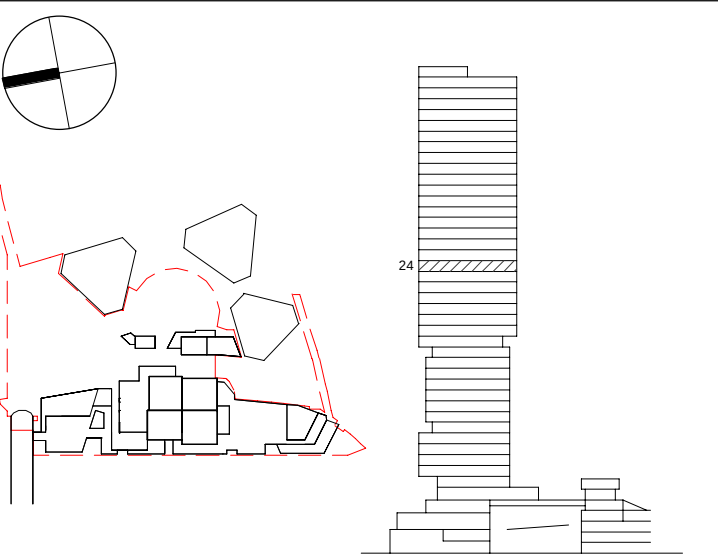

**Henning
Larsen**

HENNING LARSEN
Vesterbrogade 76
1620 Copenhagen V
Denmark
T (+45) 8233 3000
www.henninglarsen.com

architectus™

Adelaide
Brisbane
Melbourne
Sydney
Perth

Architectus Sydney
Level 18, 25 Martin Place
Sydney NSW 2000
T (61 2) 8252 8400
sydney@architectus.com.au

ABN 90 131 245 684


project
Cockle Bay Park

phase
SSDA

drawing

GA - Tower Mid Rise - Level 24

drawn	NGLA	drawing no. short A-DA-1224
checked	SDE	drawing no. long CBP-HEN-DRW-A-DA-1224
sheet issue date	03.09.2021	
scale	1 : 200@A1	issue
project no	200077.00	5

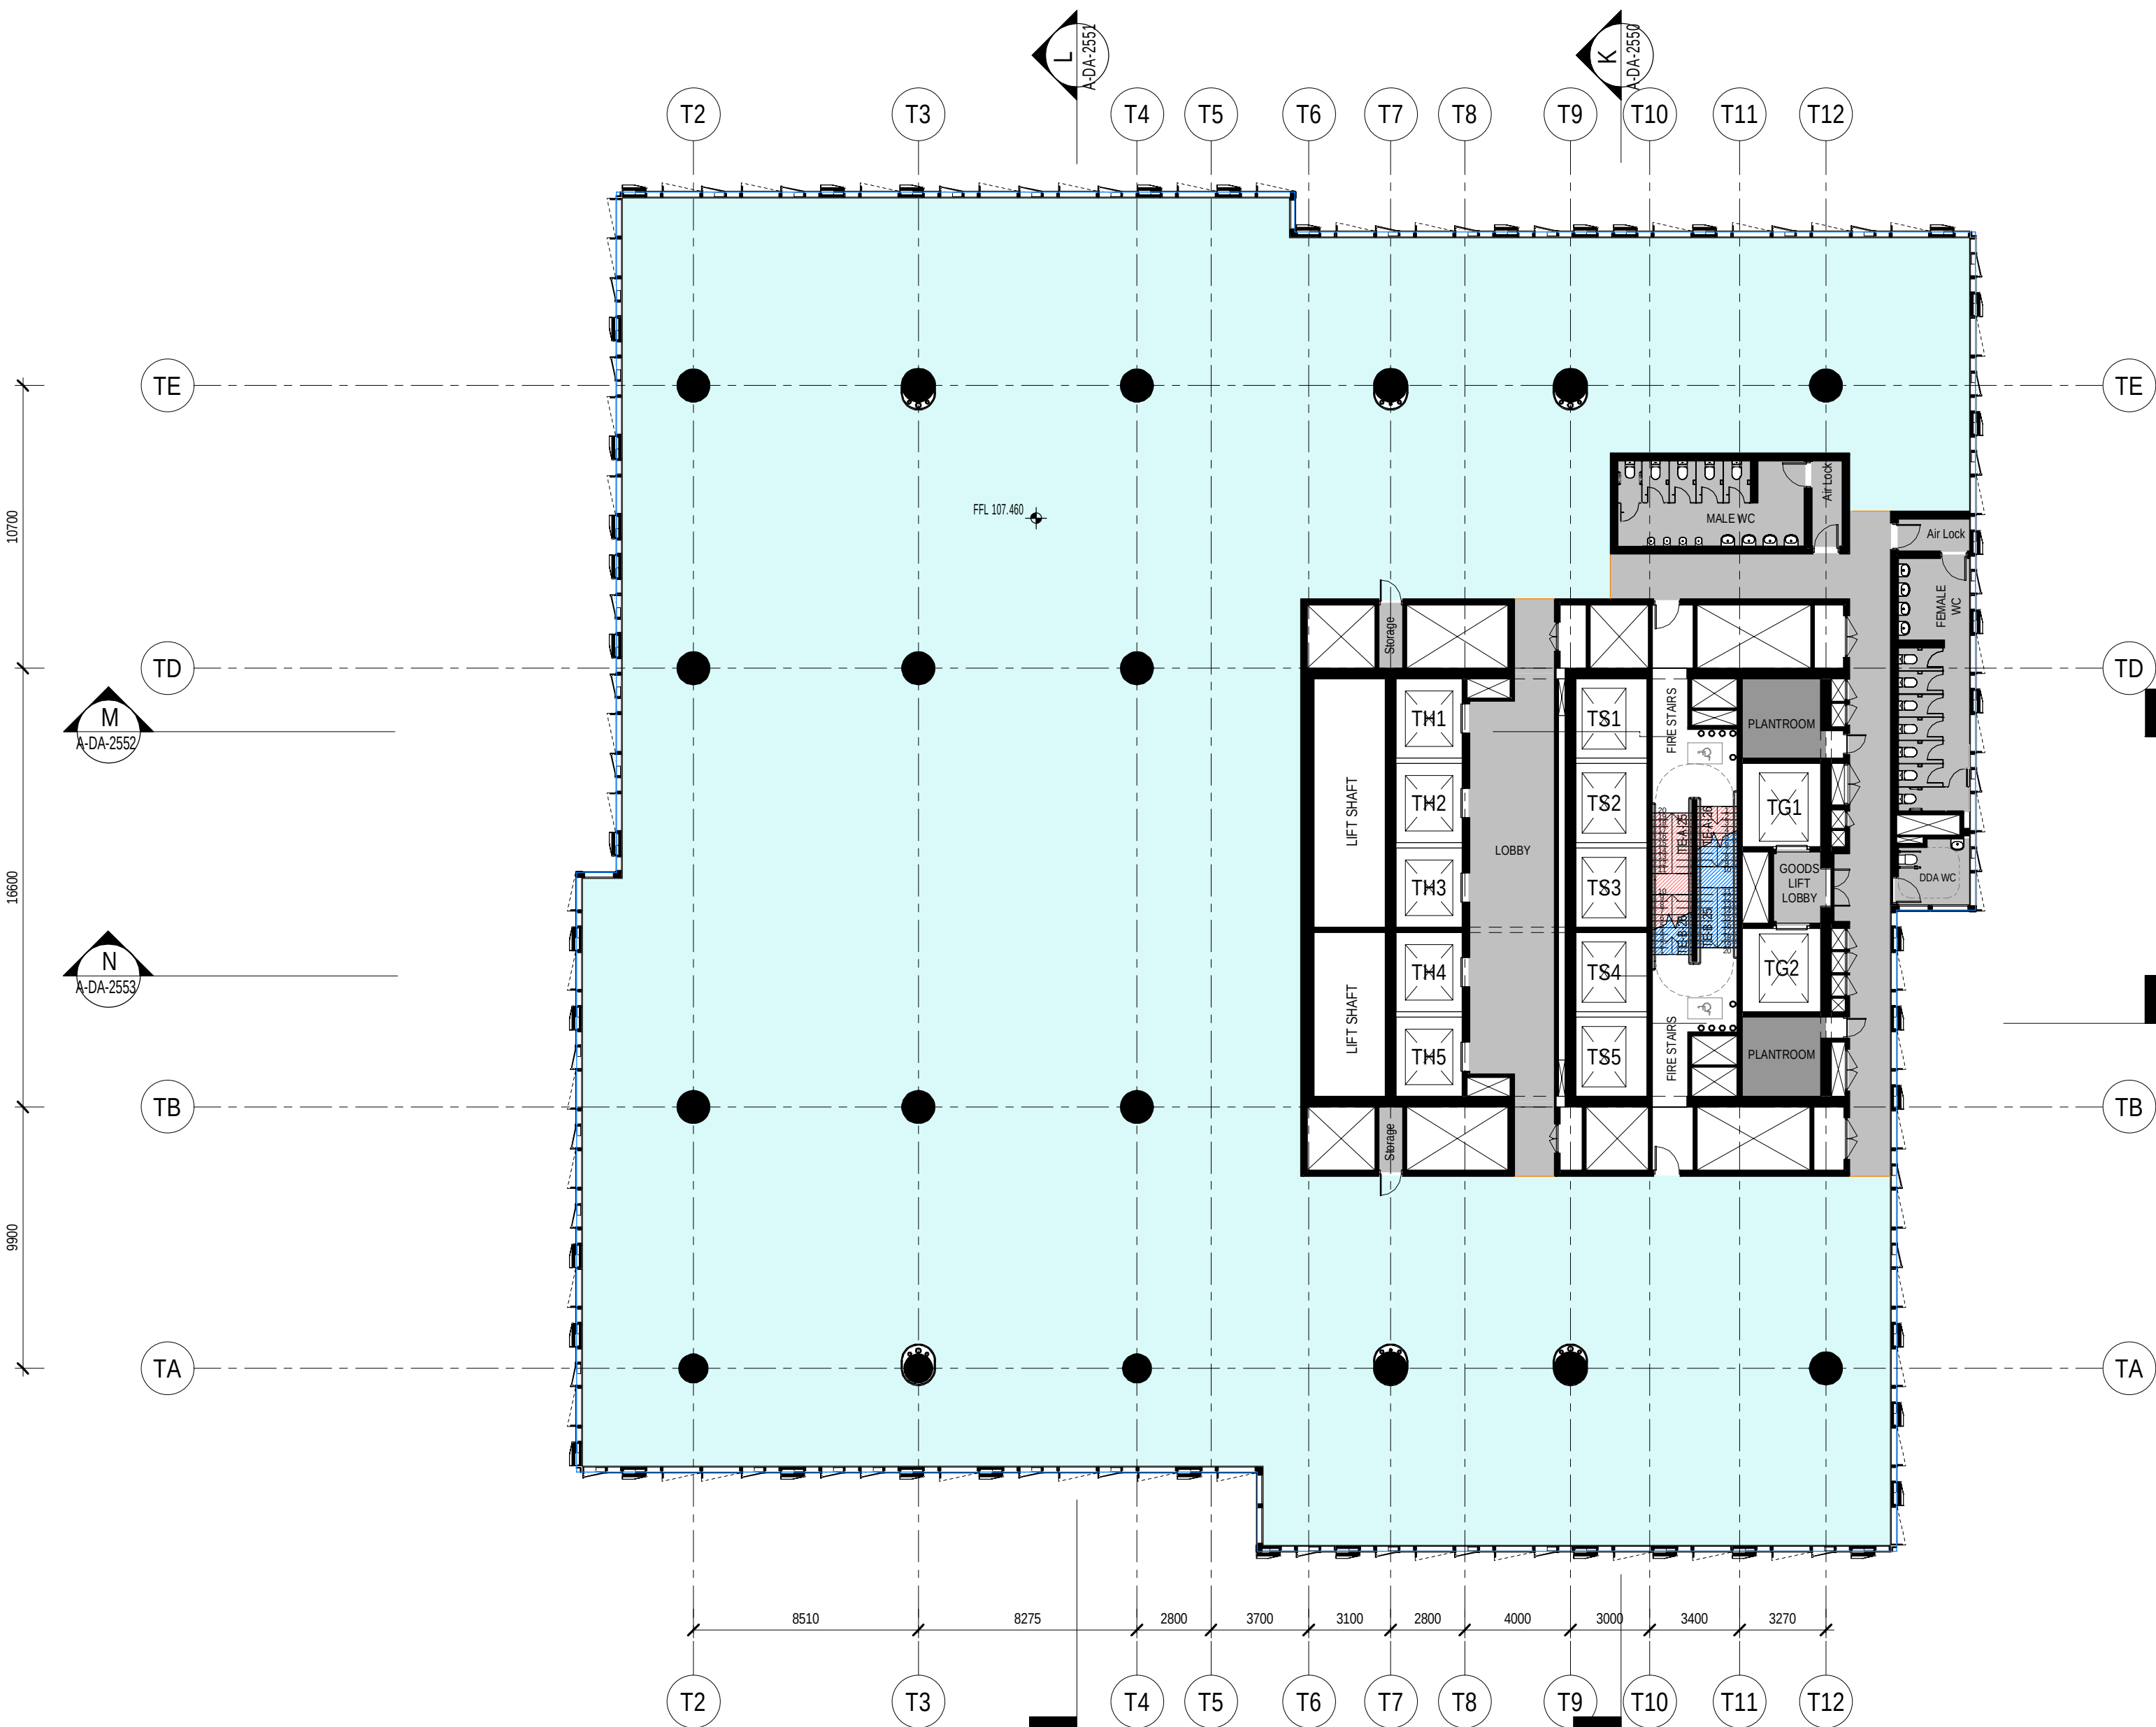

Do not scale drawings. Verify all dimensions on site


issue	amendment	date
1	SSDA	03.09.2021
2	SSDA	10.09.2021
3	SSDA	21.09.2021
4	SSDA	23.09.2021
5	SSDA	01.10.2021

SSDA Color Scheme

BOH

BOH - Services

Office - High Rise

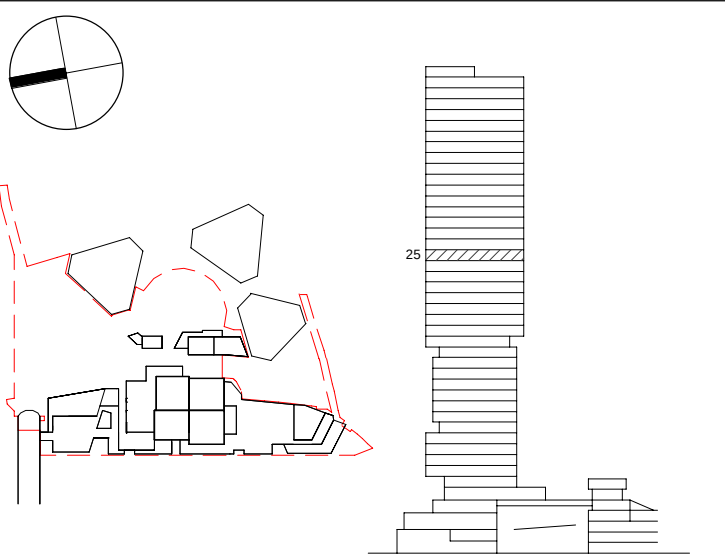

**Henning
Larsen**

HENNING LARSEN
Vesterbrogade 76
1620 Copenhagen V
Denmark
T (+45) 8233 3000
www.henninglarsen.com

architectus™


Adelaide
Brisbane
Melbourne
Sydney
Perth

Architectus Sydney
Level 18, 25 Martin Place
Sydney NSW 2000
T (61 2) 8252 8400
sydney@architectus.com.au

ABN 90 131 245 684

project	Cockle Bay Park
phase	SSDA
drawing	

GA - Tower High Rise - Level 25		
drawn	NGLA	drawing no. short A-DA-1225
checked	SDE	drawing no. long CBP-HEN-DRW-A-DA-1225
sheet issue date	03.09.2021	
scale	1 : 200@A1	issue
project no	200077.00	5

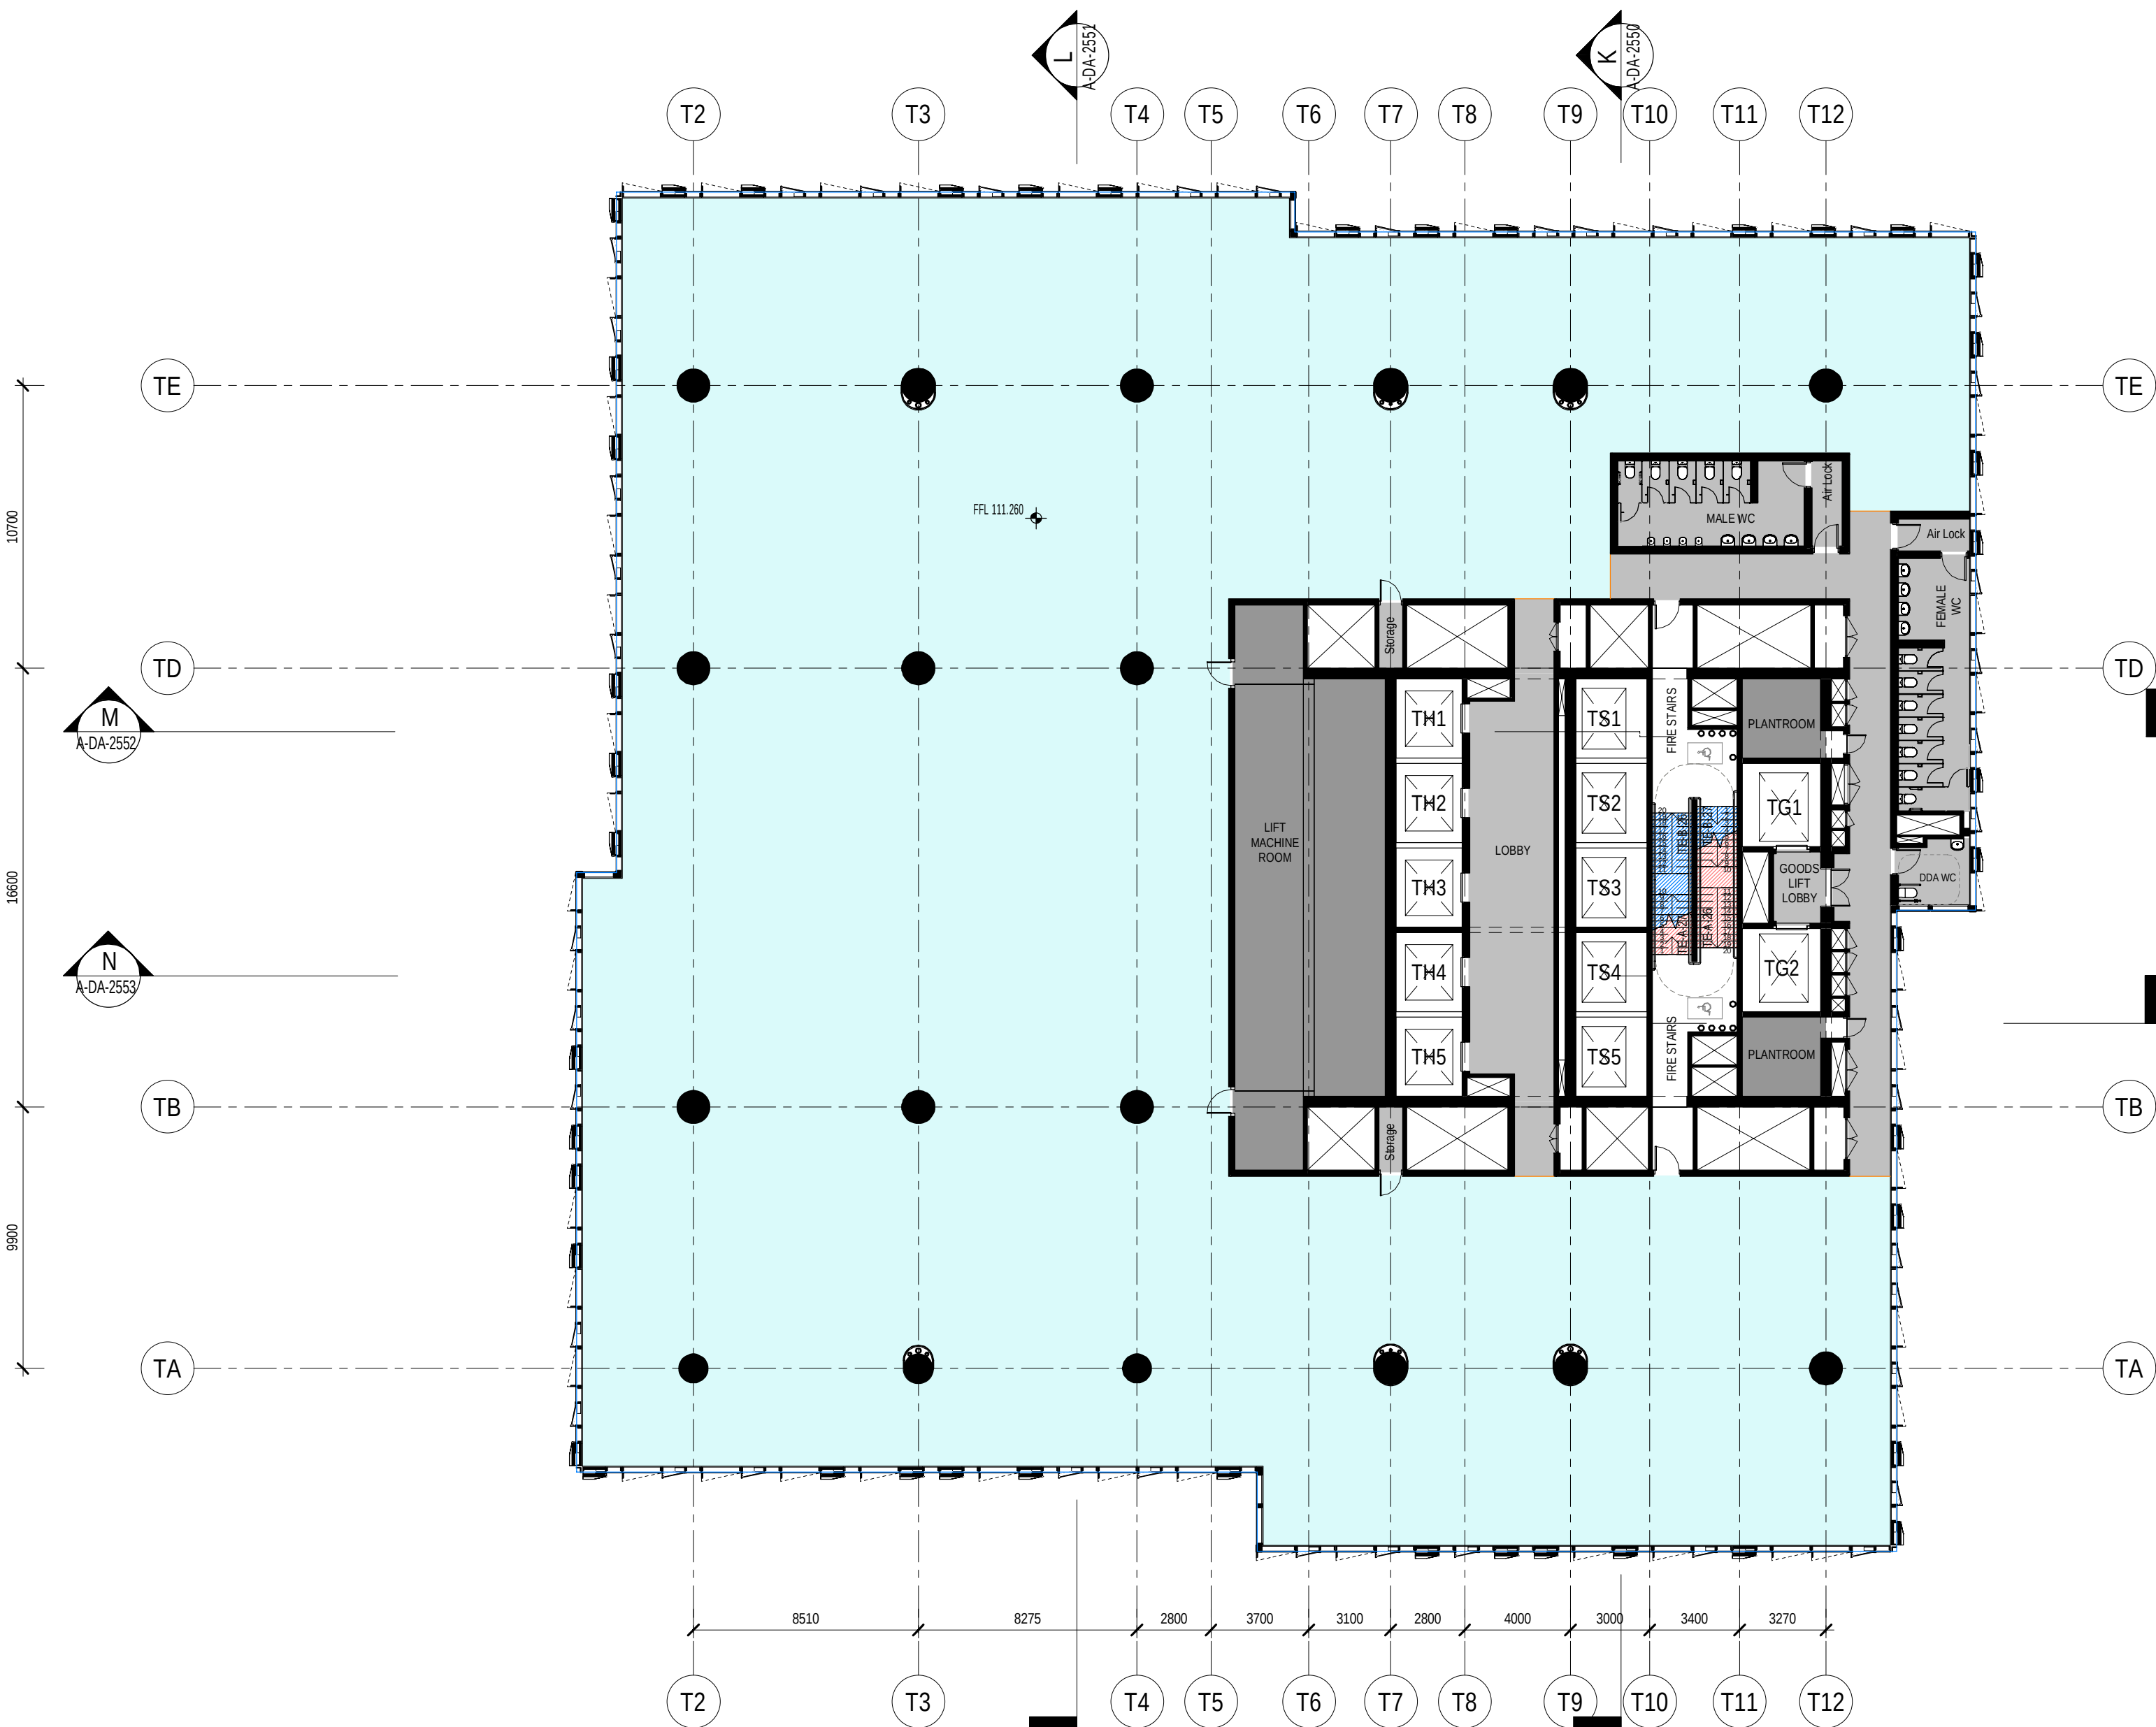

Do not scale drawings. Verify all dimensions on site


issue	amendment	date
1	SSDA	03.09.2021
2	SSDA	10.09.2021
3	SSDA	21.09.2021
4	SSDA	23.09.2021
5	SSDA	01.10.2021

SSDA Color Scheme

BOH

BOH - Services

Office - High Rise

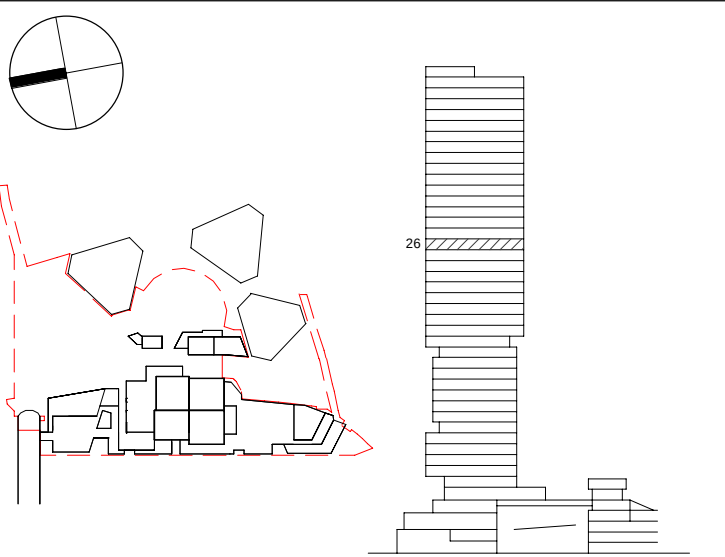

Henning Larsen

HENNING LARSEN
Vesterbrogade 76
1620 Copenhagen V
Denmark
T (+45) 8233 3000
www.henninglarsen.com

architectus™

Adelaide
Brisbane
Melbourne
Sydney
Perth

Architectus Sydney
Level 18, 25 Martin Place
Sydney NSW 2000
T (+61 2) 8252 8400
sydney@architectus.com.au

ABN 90 131 245 684


project
Cockle Bay Park

phase
SSDA

drawing

GA - Tower High Rise - Level 26

drawn	NGLA	drawing no. short	A-DA-1226
checked	SDE	drawing no. long	CBP-HEN-DRW-A-DA-1226
sheet issue date	03.09.2021		
scale	1 : 200@A1	issue	
project no	200077.00		5

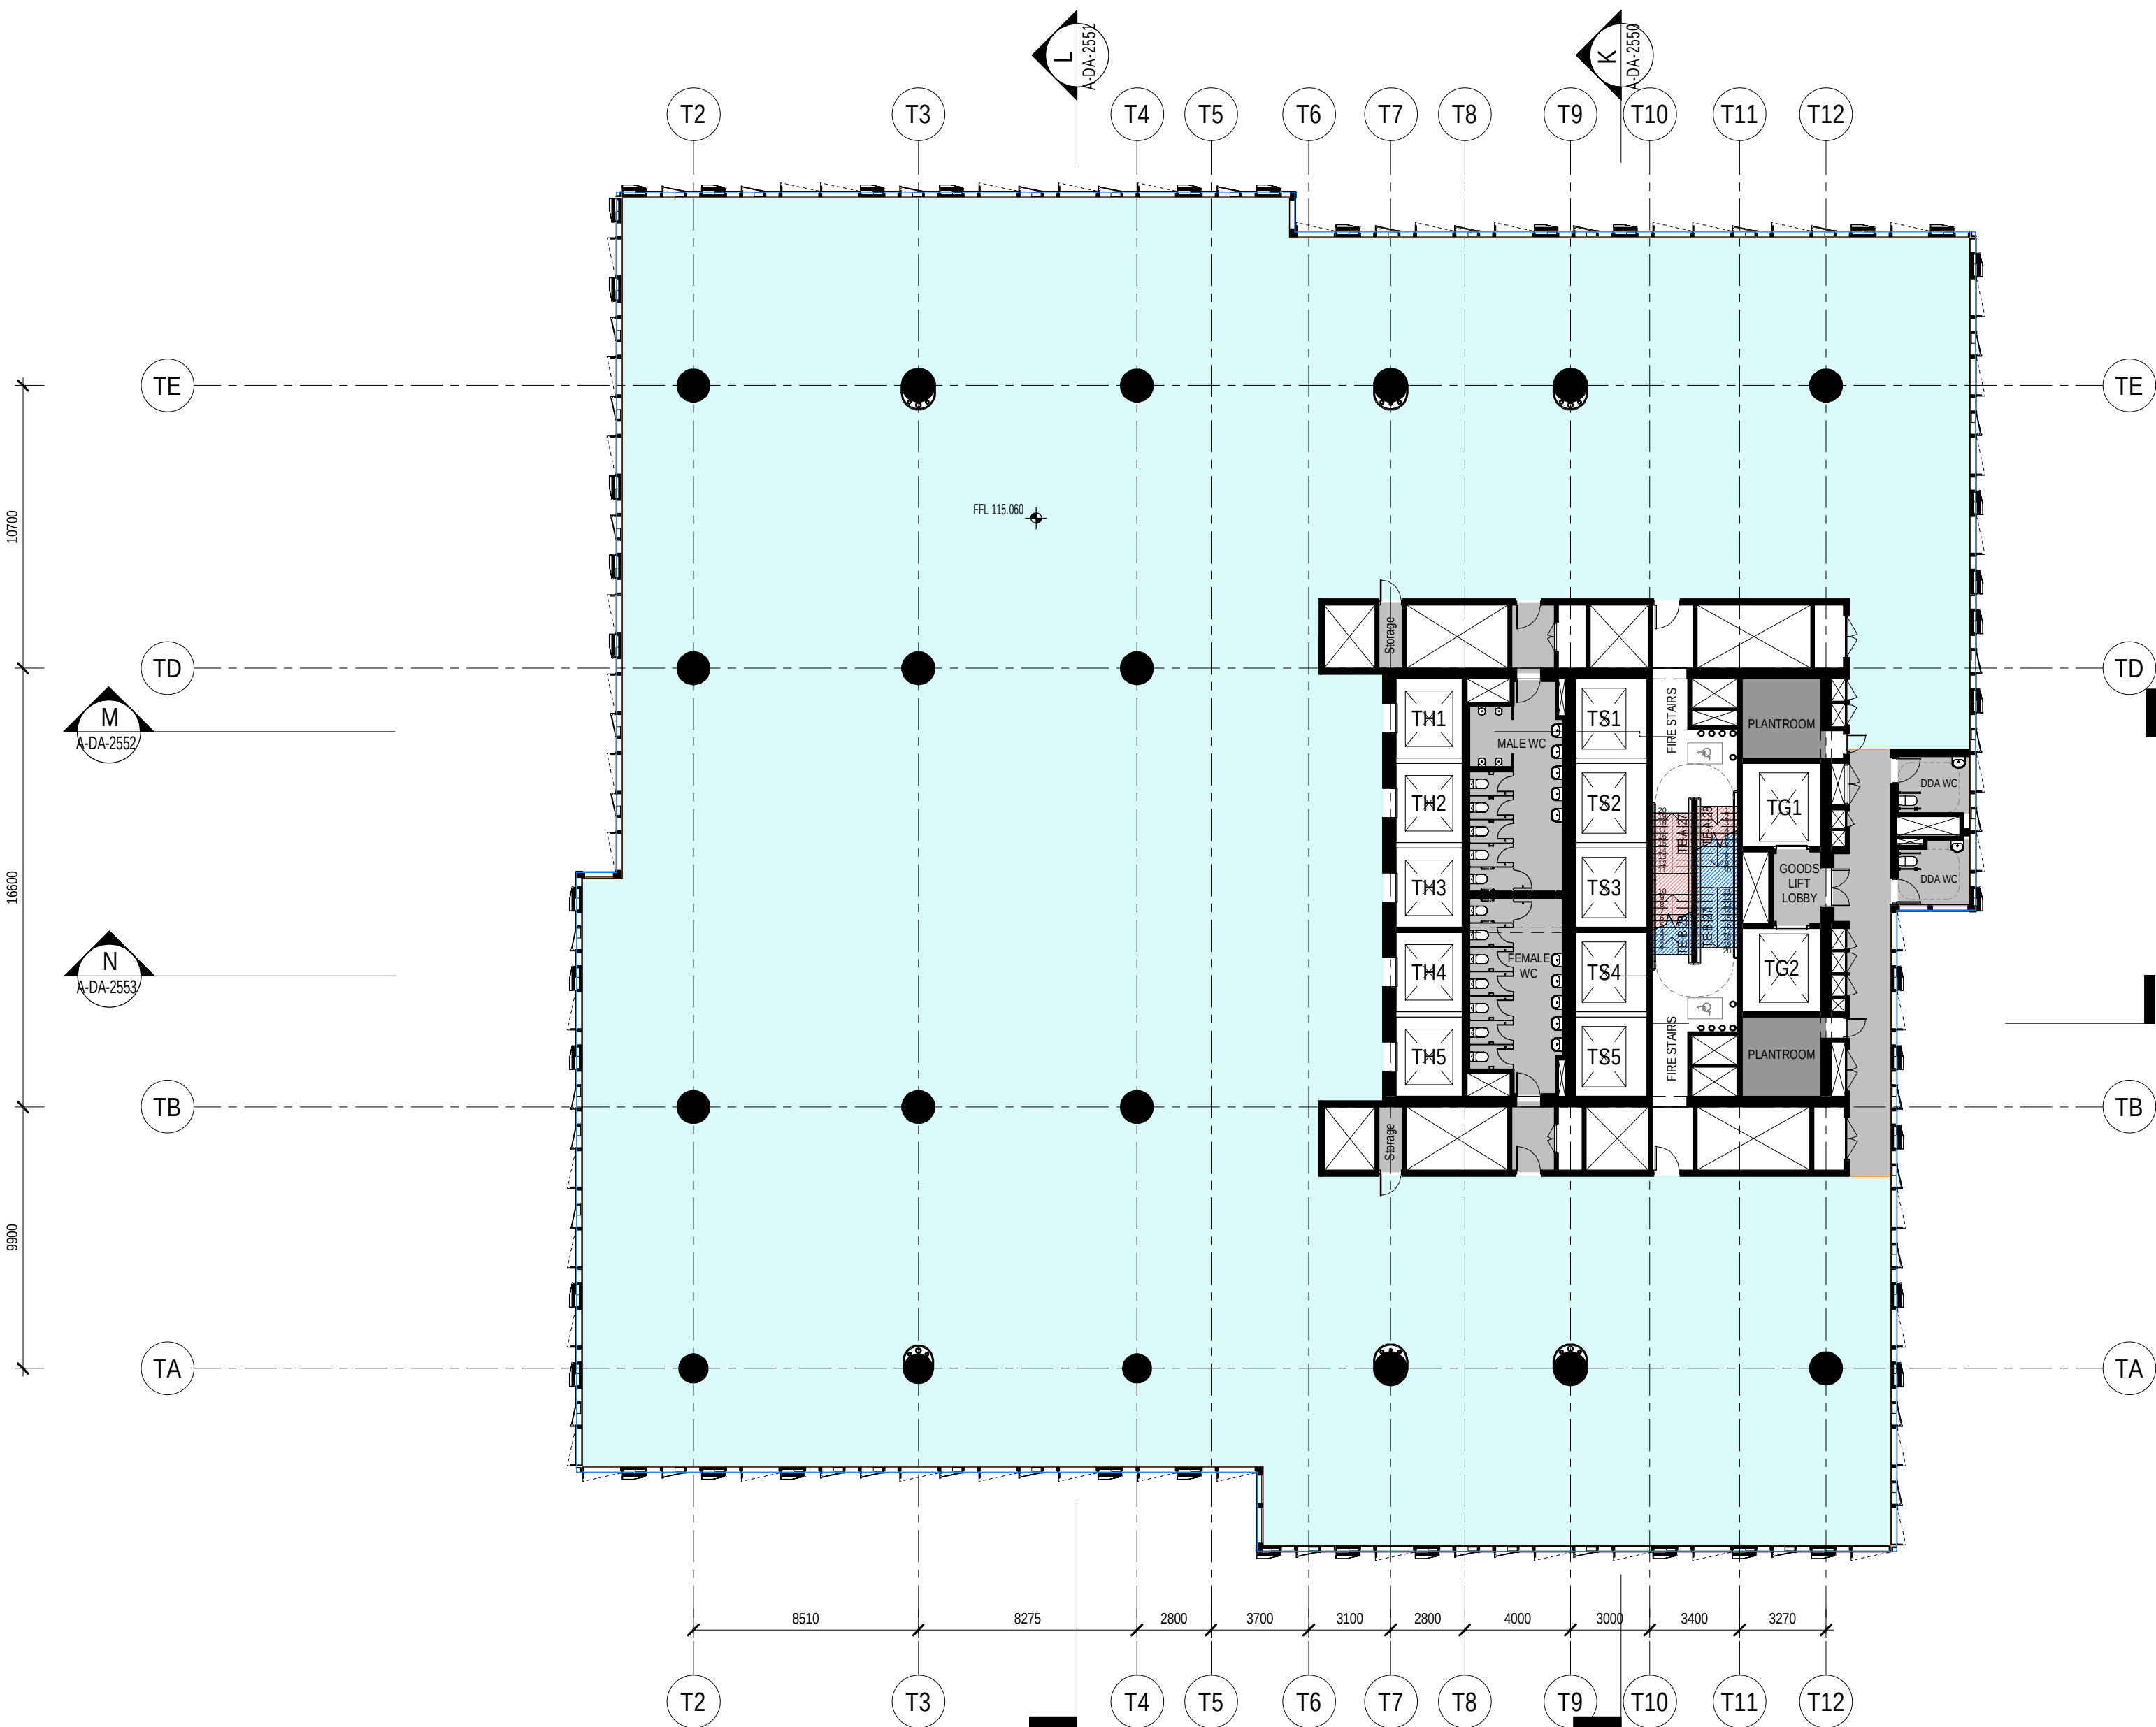


Do not scale drawings. Verify all dimensions on site

issue	amendment	date
1	SSDA	03.09.2021
2	SSDA	10.09.2021
3	SSDA	21.09.2021
4	SSDA	23.09.2021
5	SSDA	01.10.2021

SSDA Color Scheme

- BOH
- BOH - Services
- Office - High Rise

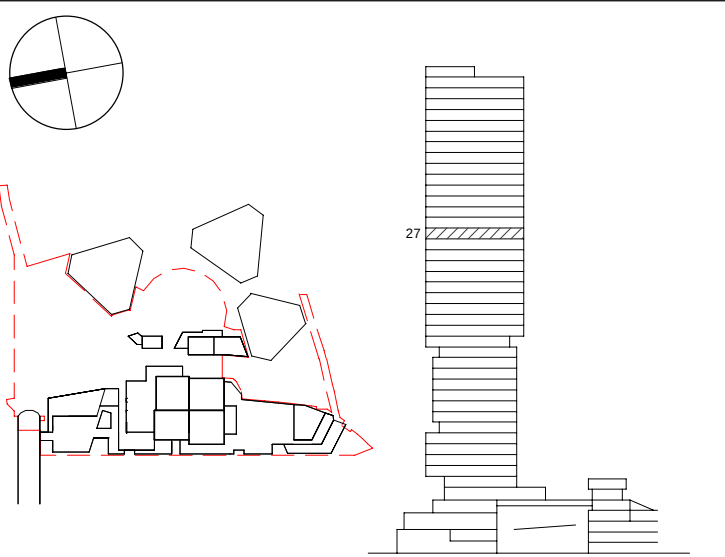

Henning
Larsen

HENNING LARSEN
Vesterbrogade 76
1620 Copenhagen V
Denmark
T (+45) 8233 3000
www.henninglarsen.com

architectus™

Adelaide
Brisbane
Melbourne
Sydney
Perth

Architectus Sydney
Level 18, 25 Martin Place
Sydney NSW 2000
T (+61 2) 8252 8400
sydney@architectus.com.au

ABN 90 131 245 684

project

Cockle Bay Park


phase

SSDA

drawing

GA - Tower High Rise - Level 27

drawn	NGLA	drawing no. short A-DA-1227
checked	SDE	drawing no. long CBP-HEN-DRW-A-DA-1227
sheet issue date	03.09.2021	
scale	1 : 200@A1	issue
project no	200077.00	5

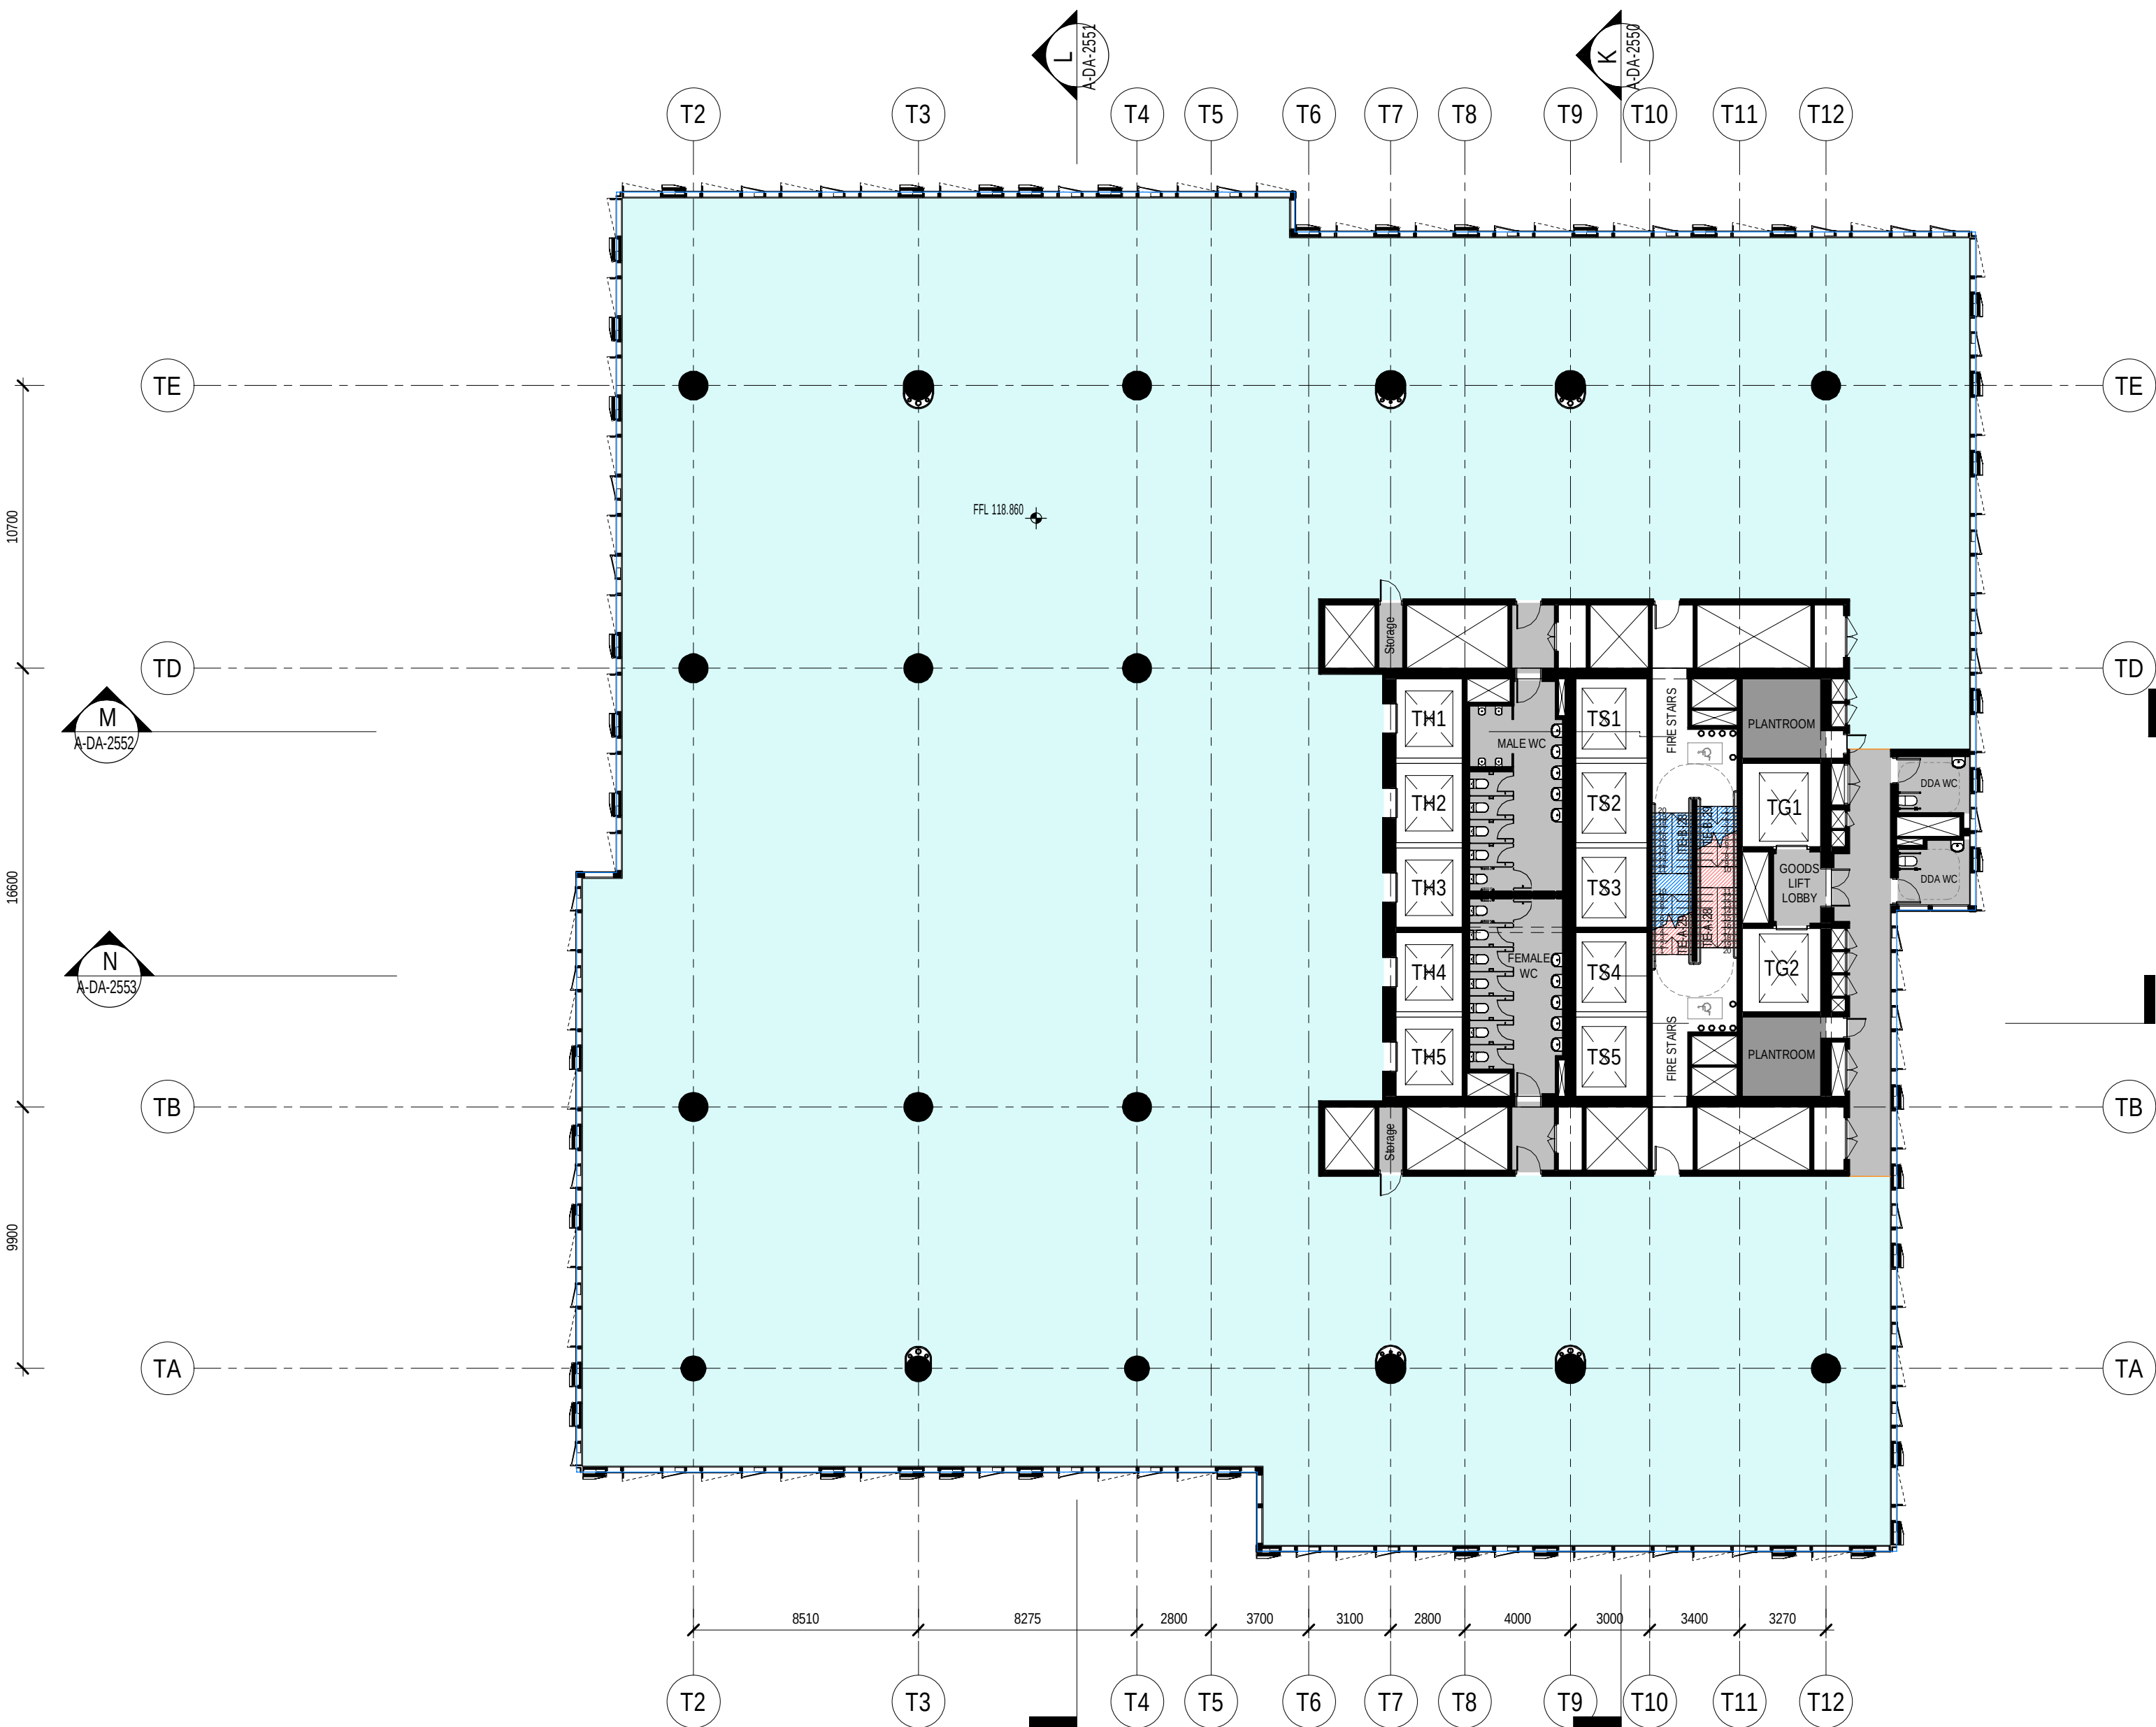


Do not scale drawings. Verify all dimensions on site

issue	amendment	date
1	SSDA	03.09.2021
2	SSDA	10.09.2021
3	SSDA	21.09.2021
4	SSDA	23.09.2021
5	SSDA	01.10.2021

SSDA Color Scheme

- BOH
- BOH - Services
- Office - High Rise

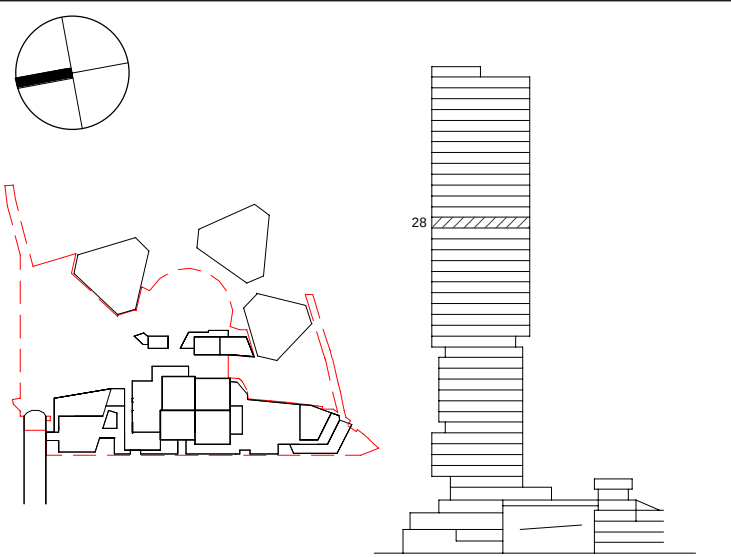

Henning
Larsen

HENNING LARSEN
Vesterbrogade 76
1620 Copenhagen V
Denmark
T (+45) 8233 3000
www.henninglarsen.com

architectus™

Adelaide
Brisbane
Melbourne
Sydney
Perth

Architectus Sydney
Level 18, 25 Martin Place
Sydney NSW 2000
T (+61 2) 8252 8400
sydney@architectus.com.au

ABN 90 131 245 684

project

Cockle Bay Park


phase

SSDA

drawing

GA - Tower High Rise - Level 28

drawn	NGLA	drawing no. short A-DA-1228
checked	SDE	drawing no. long CBP-HEN-DRW-A-DA-1228
sheet issue date	03.09.2021	
scale	1 : 200@A1	issue
project no	200077.00	5

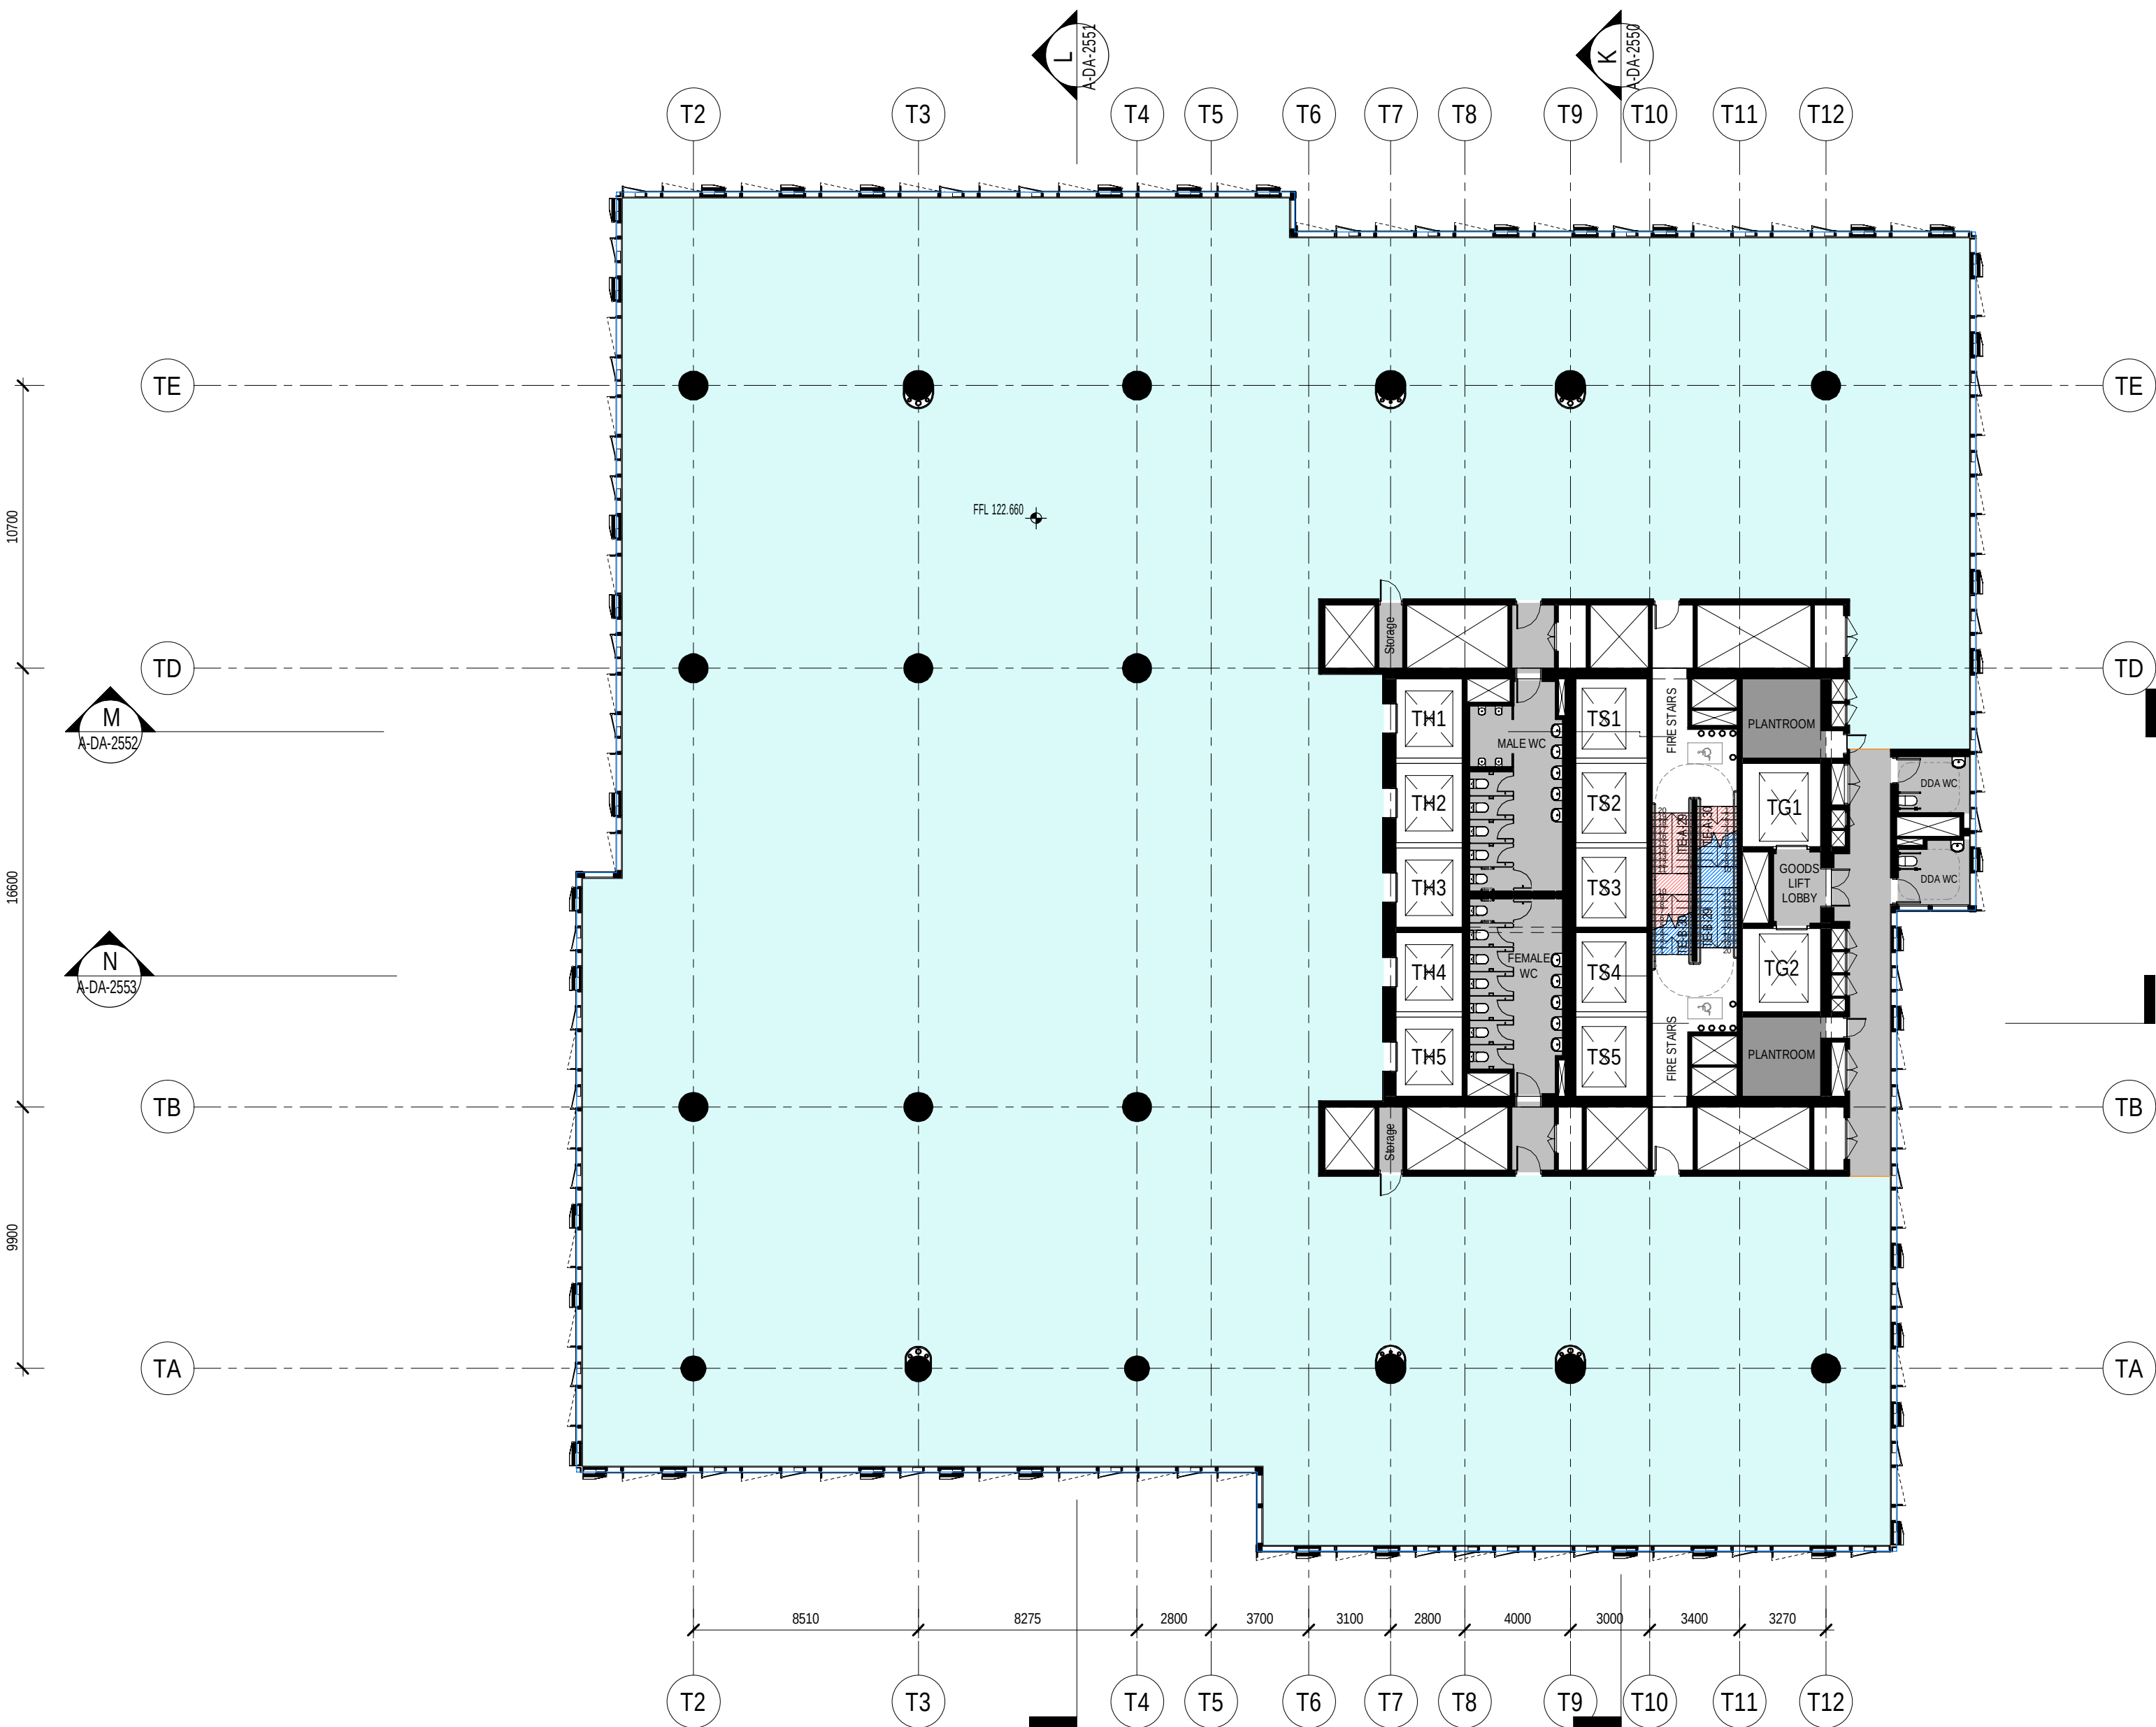


Do not scale drawings. Verify all dimensions on site

issue	amendment	date
1	SSDA	03.09.2021
2	SSDA	10.09.2021
3	SSDA	21.09.2021
4	SSDA	23.09.2021
5	SSDA	01.10.2021

SSDA Color Scheme

- BOH
- BOH - Services
- Office - High Rise

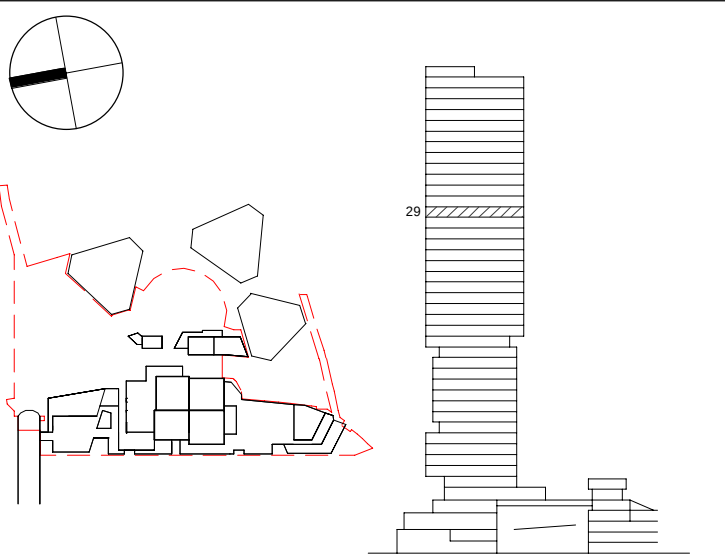

Henning
Larsen

HENNING LARSEN
Vesterbrogade 76
1620 Copenhagen V
Denmark
T (+45) 8233 3000
www.henninglarsen.com

architectus™

Adelaide
Brisbane
Melbourne
Sydney
Perth

Architectus Sydney
Level 18, 25 Martin Place
Sydney NSW 2000
T (61 2) 8252 8400
sydney@architectus.com.au

ABN 90 131 245 684

project

Cockle Bay Park


phase

SSDA

drawing

GA - Tower High Rise - Level 29

drawn	NGLA	drawing no. short A-DA-1229
checked	SDE	drawing no. long CBP-HEN-DRW-A-DA-1229
sheet issue date	03.09.2021	
scale	1 : 200@A1	issue
project no	200077.00	5

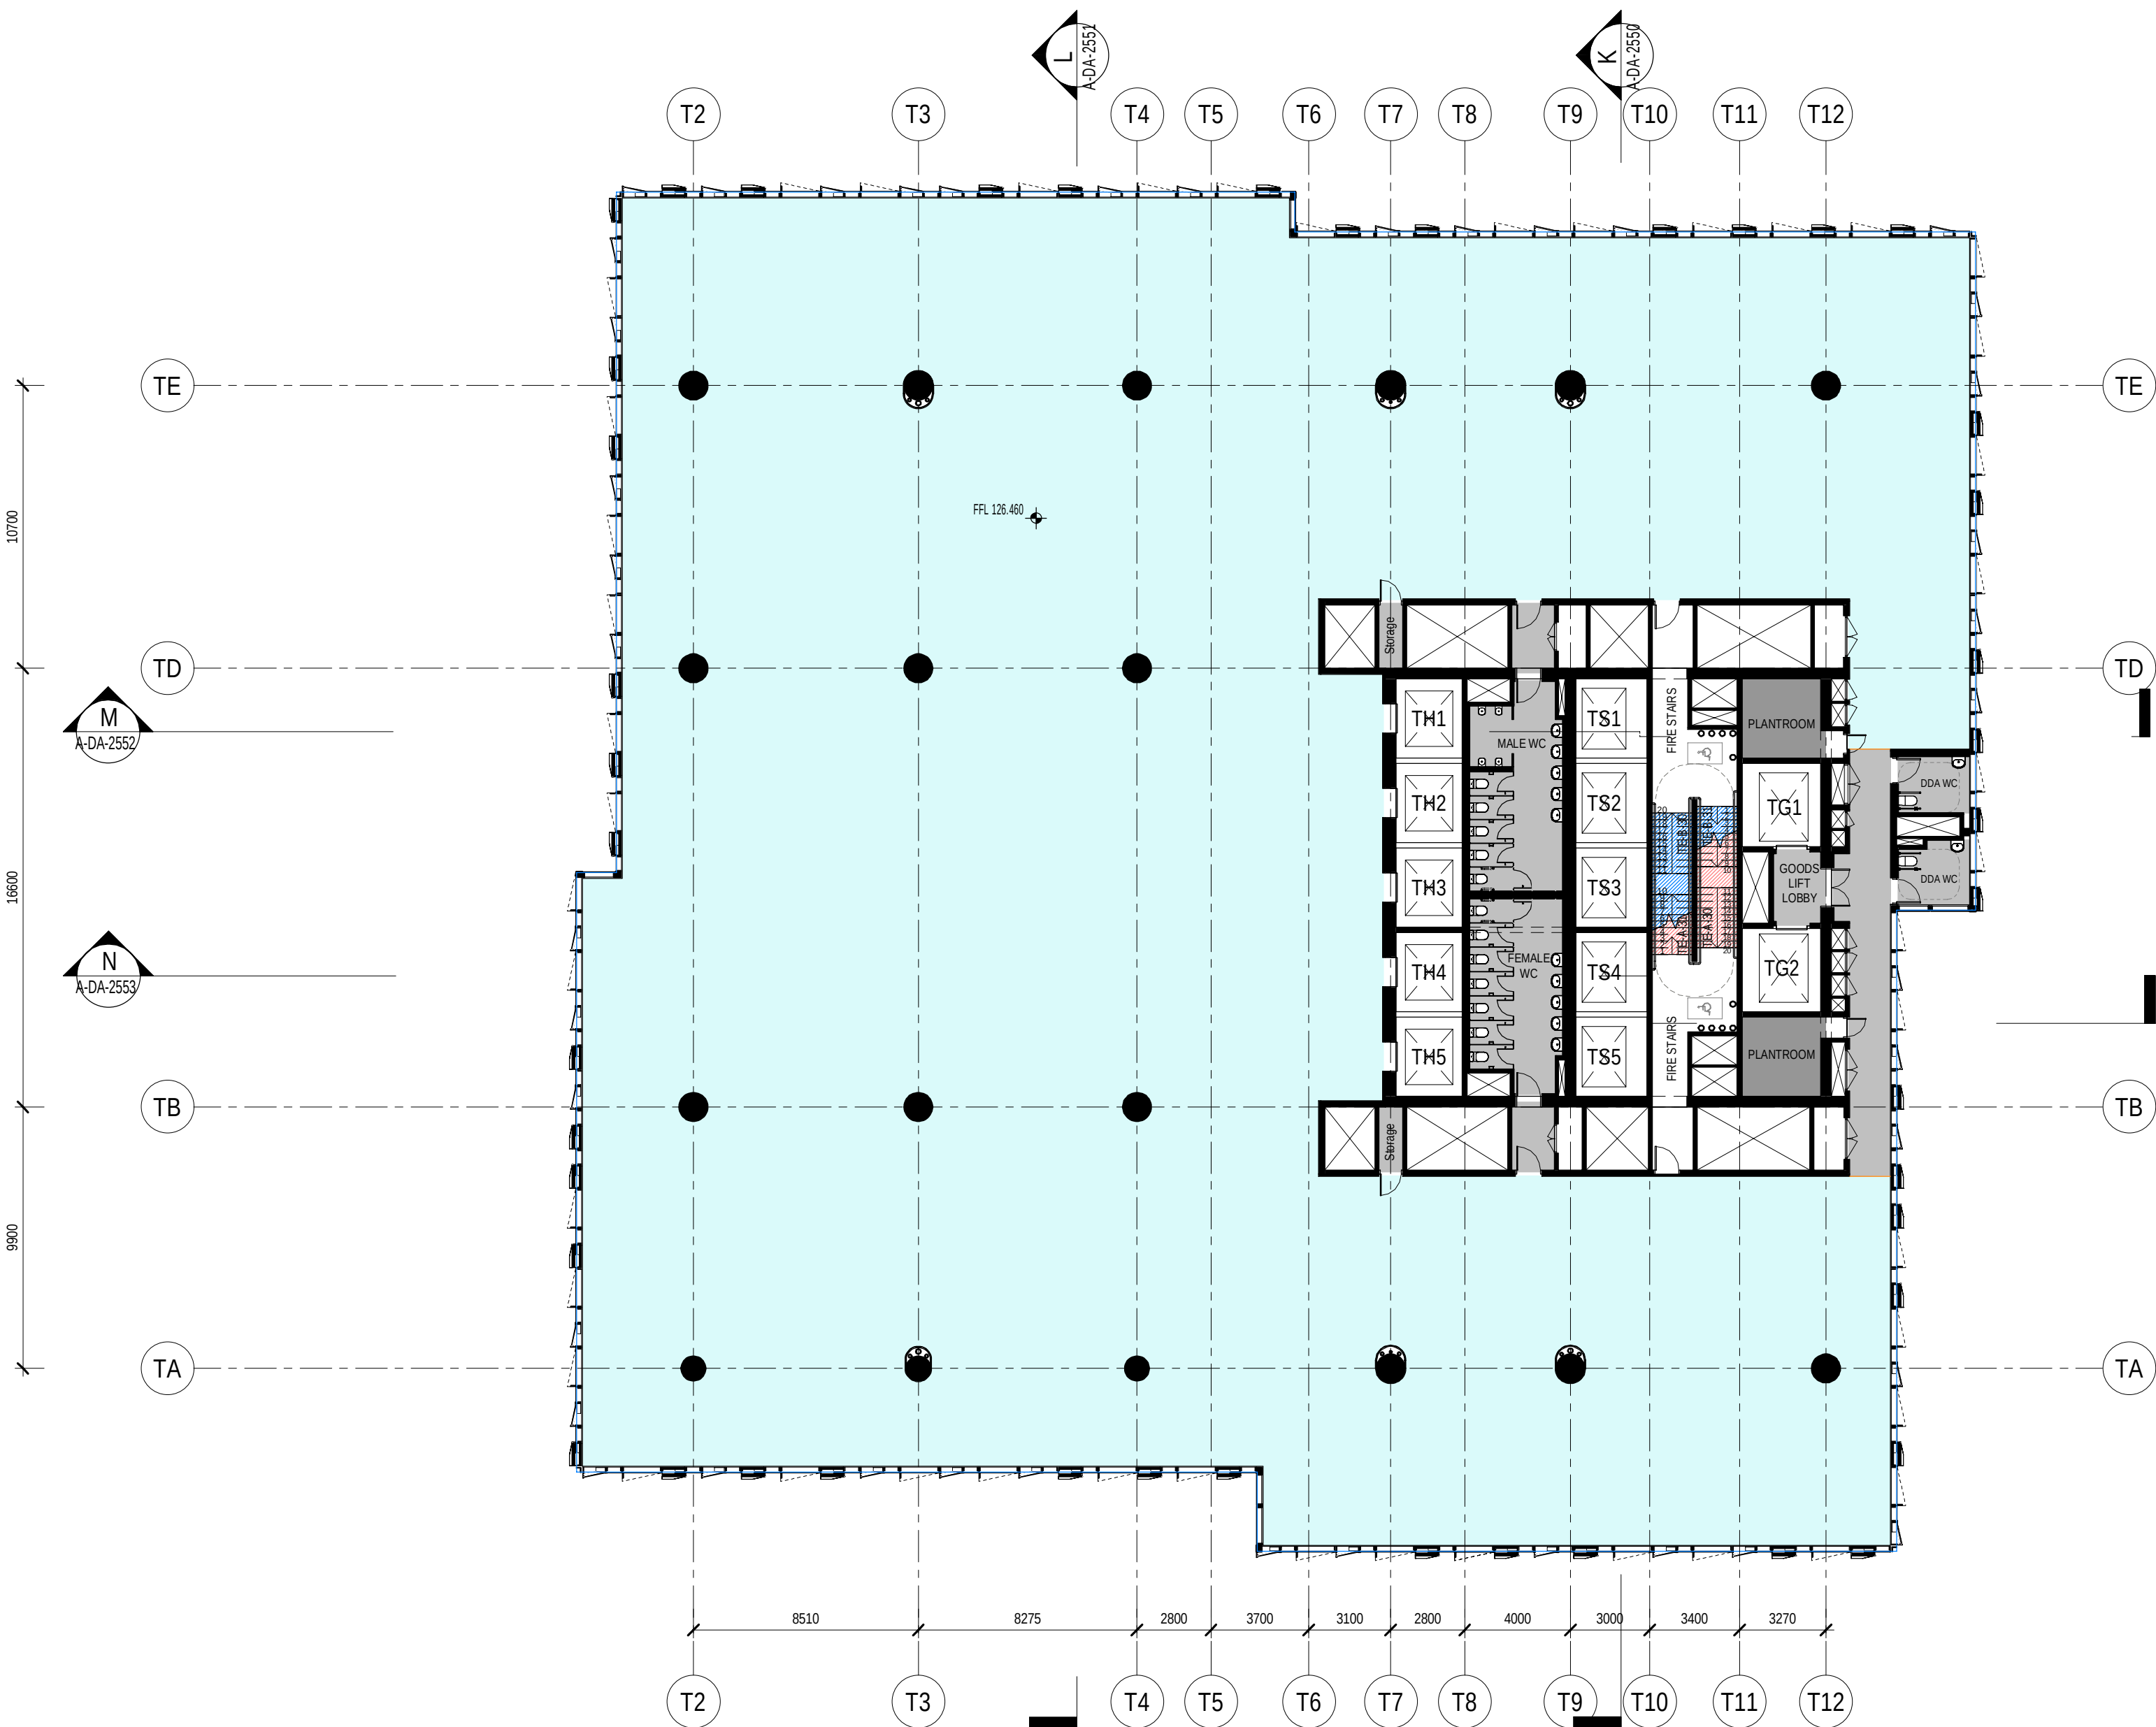

Do not scale drawings. Verify all dimensions on site


issue	amendment	date
1	SSDA	03.09.2021
2	SSDA	10.09.2021
3	SSDA	21.09.2021
4	SSDA	23.09.2021
5	SSDA	01.10.2021

SSDA Color Scheme

BOH

BOH - Services

Office - High Rise

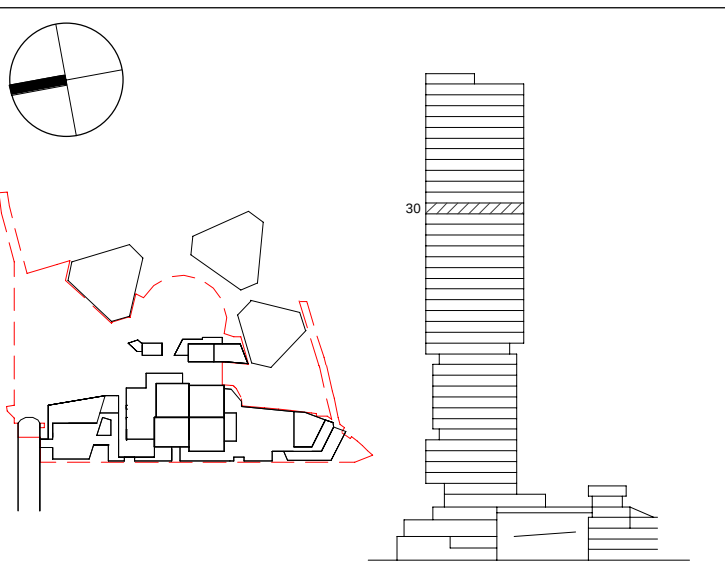

Henning
Larsen

HENNING LARSEN
Vesterbrogade 76
1620 Copenhagen V
Denmark
T (+45) 8233 3000
www.henninglarsen.com

architectus™

Adelaide
Brisbane
Melbourne
Sydney
Perth

Architectus Sydney
Level 18, 25 Martin Place
Sydney NSW 2000
T (61 2) 8252 8400
sydney@architectus.com.au

ABN 90 131 245 684

project
Cockle Bay Park

phase
SSDA

drawing

GA - Tower High Rise - Level 30

drawn	NGLA	drawing no. short A-DA-1230
checked	SDE	drawing no. long CBP-HEN-DRW-A-DA-1230
sheet issue date	03.09.2021	
scale	1 : 200@A1	issue
project no	200077.00	5



Do not scale drawings. Verify all dimensions on site


issue	amendment	date
1	SSDA	03.09.2021
2	SSDA	10.09.2021
3	SSDA	21.09.2021
4	SSDA	23.09.2021
5	SSDA	01.10.2021

SSDA Color Scheme

BOH

BOH - Services

Office - High Rise

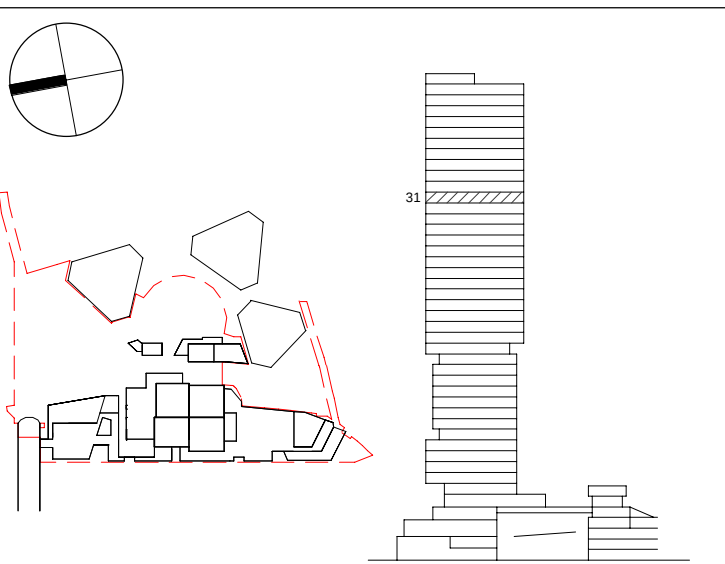

**Henning
Larsen**

HENNING LARSEN
Vesterbrogade 76
1620 Copenhagen V
Denmark
T (+45) 8233 3000
www.henninglarsen.com

architectus™

Adelaide
Brisbane
Melbourne
Sydney
Perth

Architectus Sydney
Level 18, 25 Martin Place
Sydney NSW 2000
T (+61 2) 8252 8400
sydney@architectus.com.au

ABN 90 131 245 684


project
Cockle Bay Park

phase
SSDA

drawing

GA - Tower High Rise - Level 31

drawn	NGLA	drawing no. short	A-DA-1231
checked	SDE	drawing no. long	CBP-HEN-DRW-A-DA-1231
sheet issue date	03.09.2021	scale	1 : 200@A1
project no	200077.00	issue	5

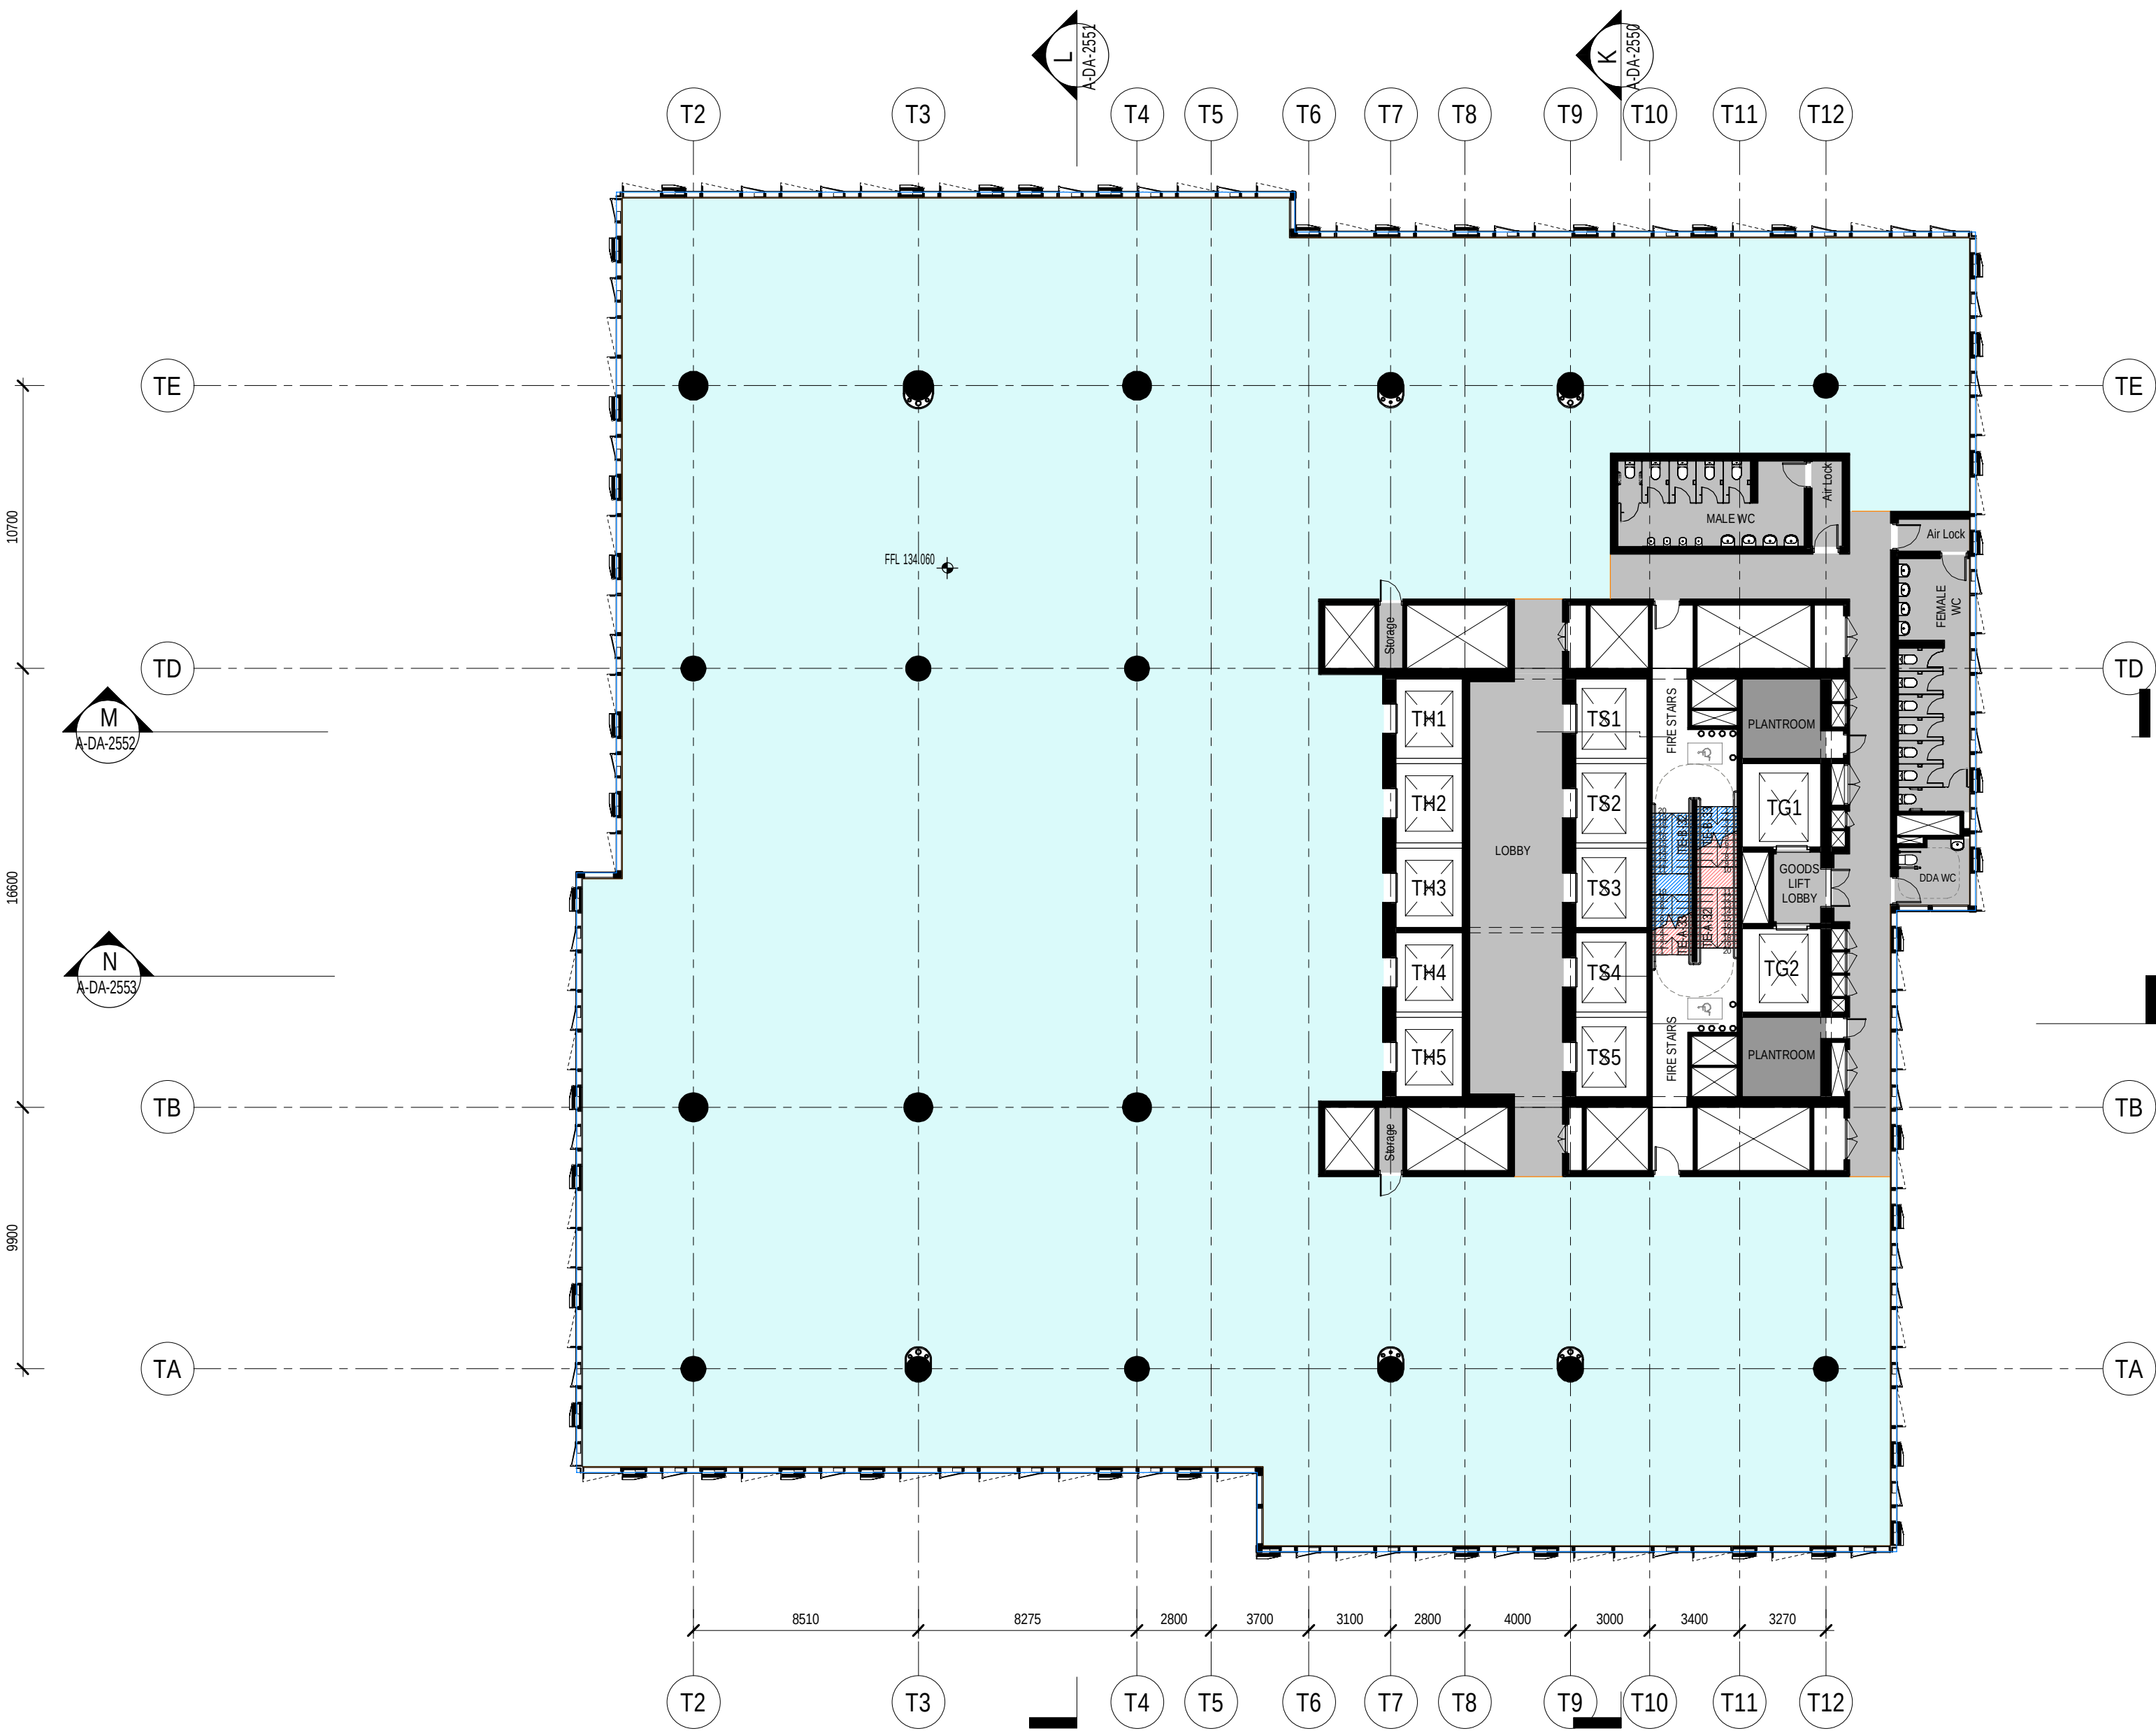


Do not scale drawings. Verify all dimensions on site

issue	amendment	date
1	SSDA	03.09.2021
2	SSDA	10.09.2021
3	SSDA	21.09.2021
4	SSDA	23.09.2021
5	SSDA	01.10.2021

SSDA Color Scheme

- BOH
- BOH - Services
- Office - High Rise

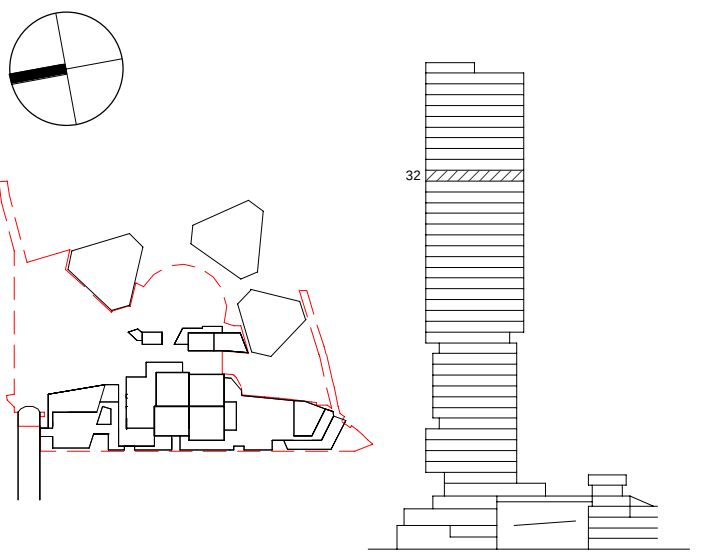

**Henning
Larsen**

HENNING LARSEN
Vesterbrogade 76
1620 Copenhagen V
Denmark
T (+45) 8233 3000
www.henninglarsen.com

architectus™

Adelaide
Brisbane
Melbourne
Sydney
Perth

Architectus Sydney
Level 18, 25 Martin Place
Sydney NSW 2000
T (+61 2) 8252 8400
sydney@architectus.com.au

ABN 90 131 245 684

project

Cockle Bay Park


phase

SSDA

drawing

GA - Tower High Rise - Level 32

drawn	NGLA	drawing no. short A-DA-1232
checked	SDE	drawing no. long CBP-HEN-DRW-A-DA-1232
sheet issue date	03.09.2021	
scale	1 : 200@A1	issue
project no	200077.00	5

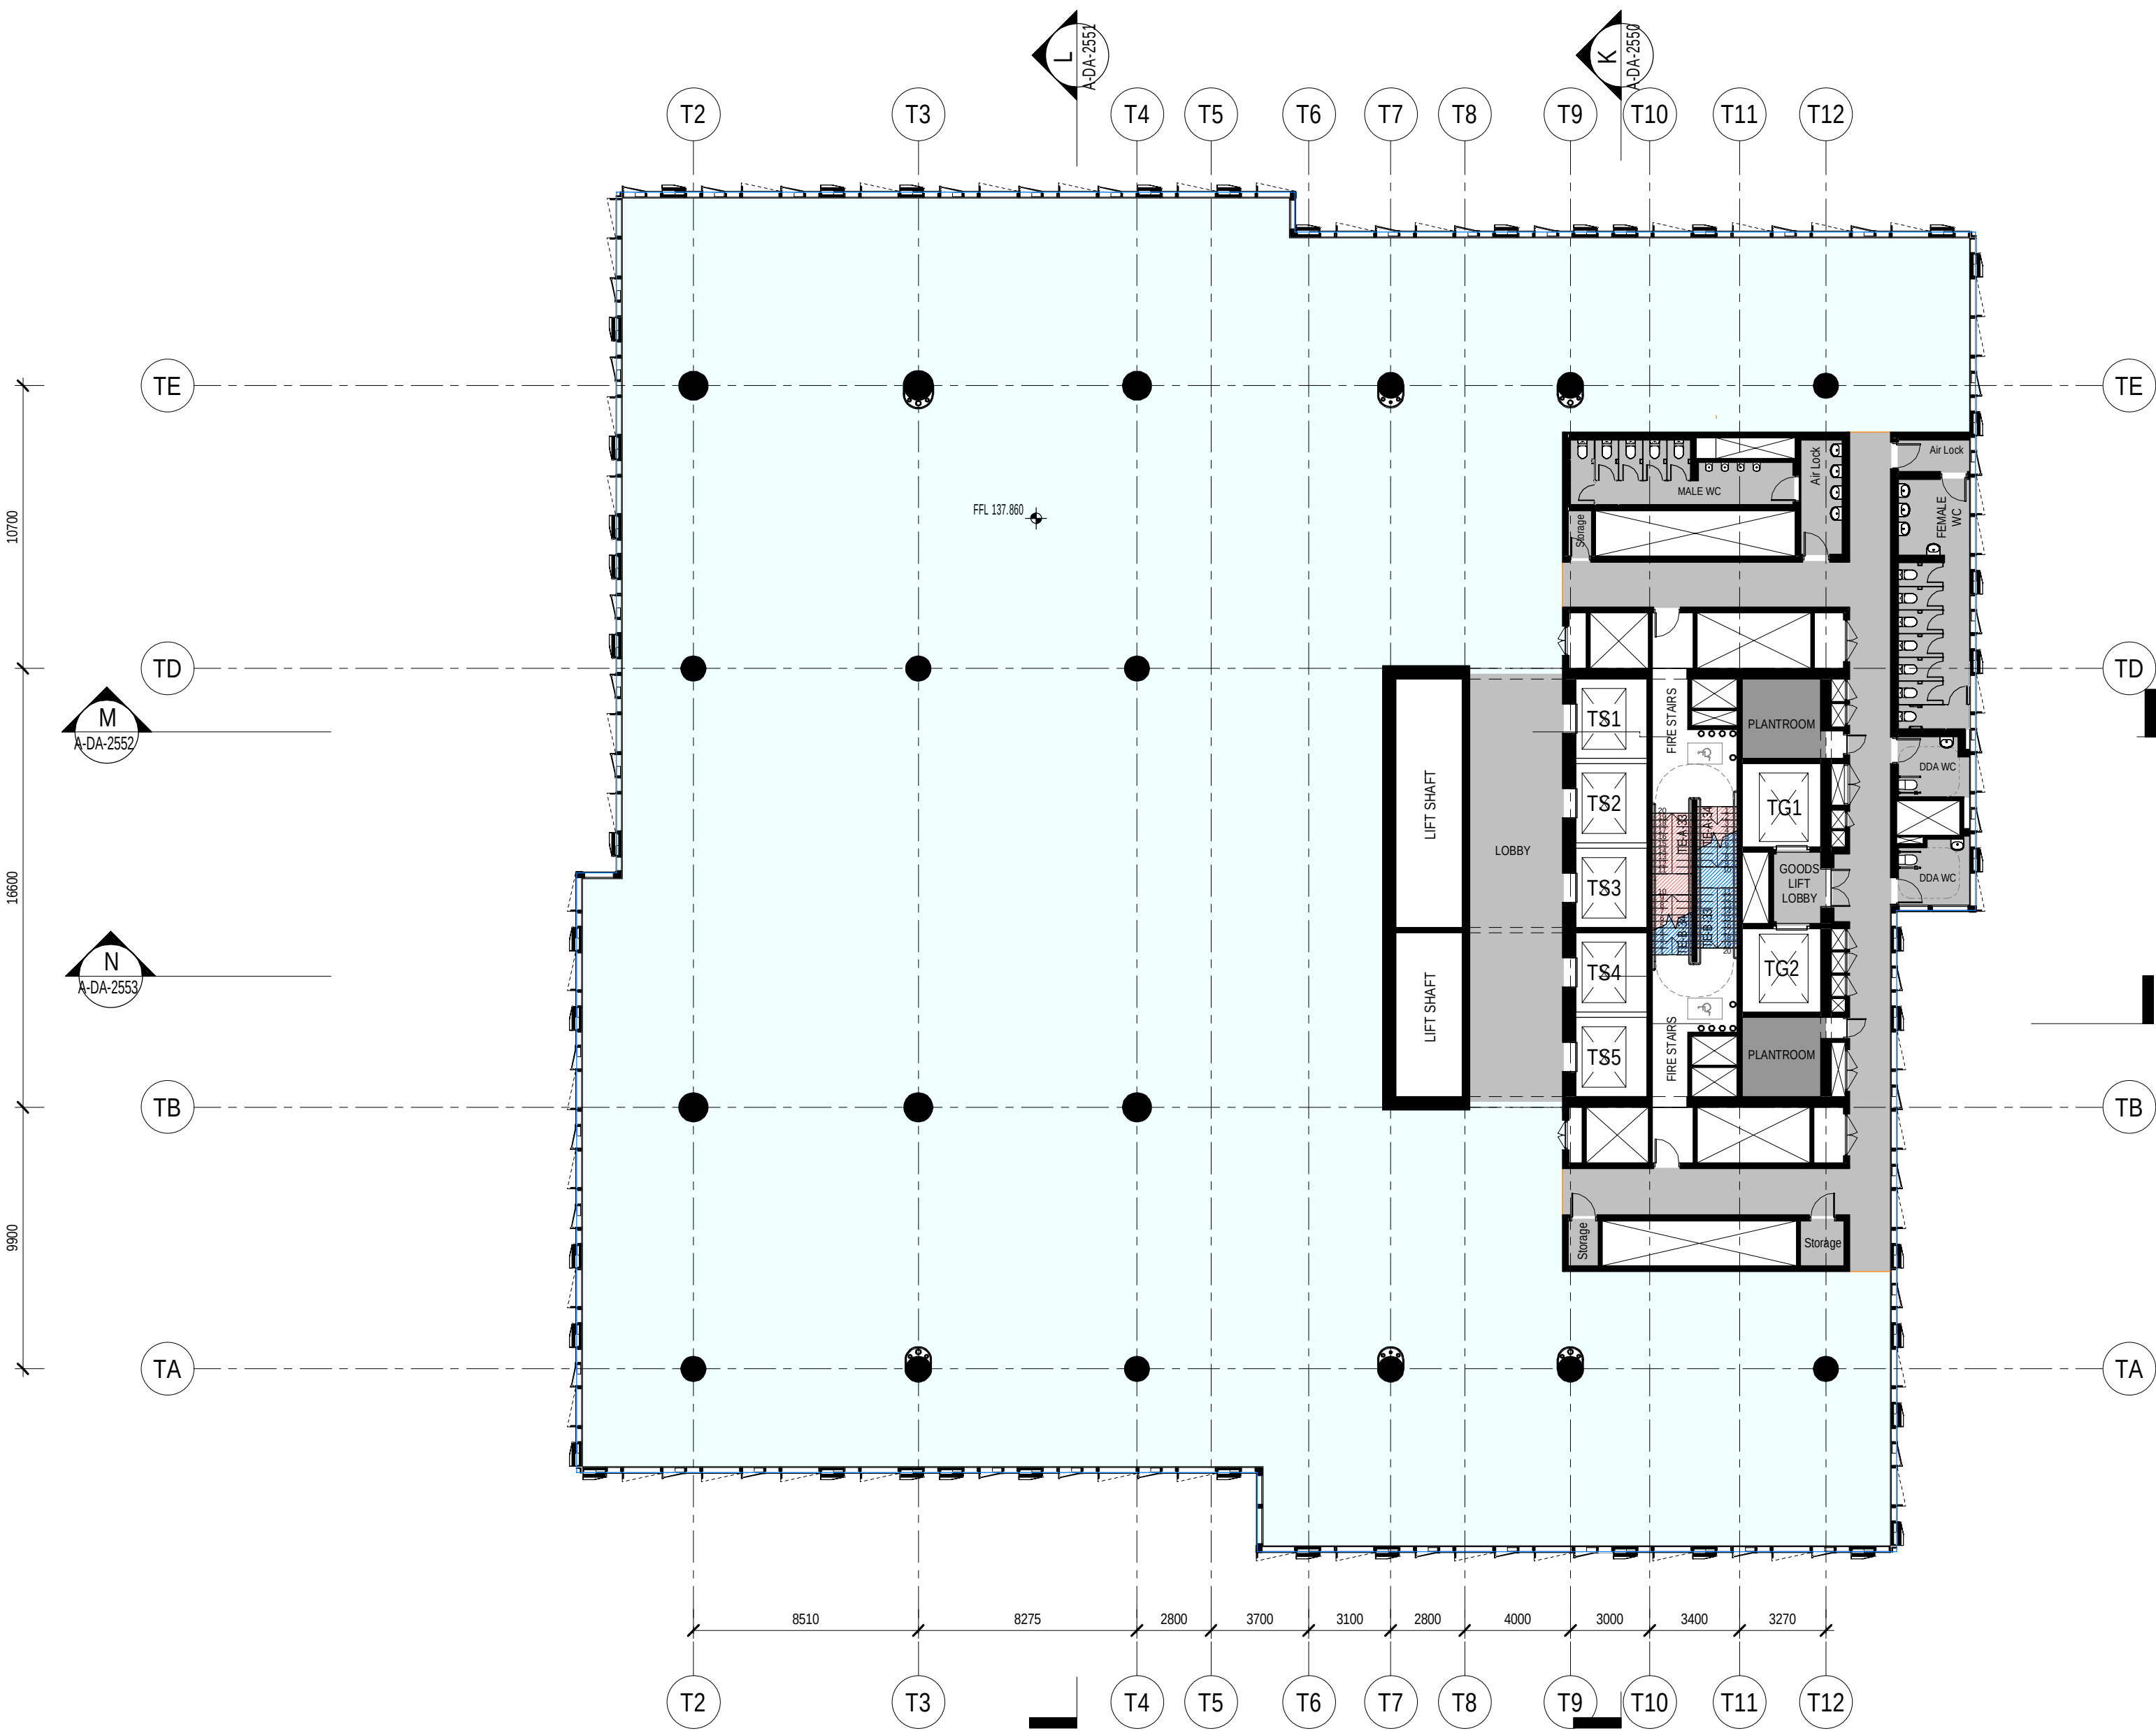

Do not scale drawings. Verify all dimensions on site


issue	amendment	date
1	SSDA	03.09.2021
2	SSDA	10.09.2021
3	SSDA	21.09.2021
4	SSDA	23.09.2021
5	SSDA	01.10.2021

SSDA Color Scheme

BOH

BOH - Services

Office - Sky Rise

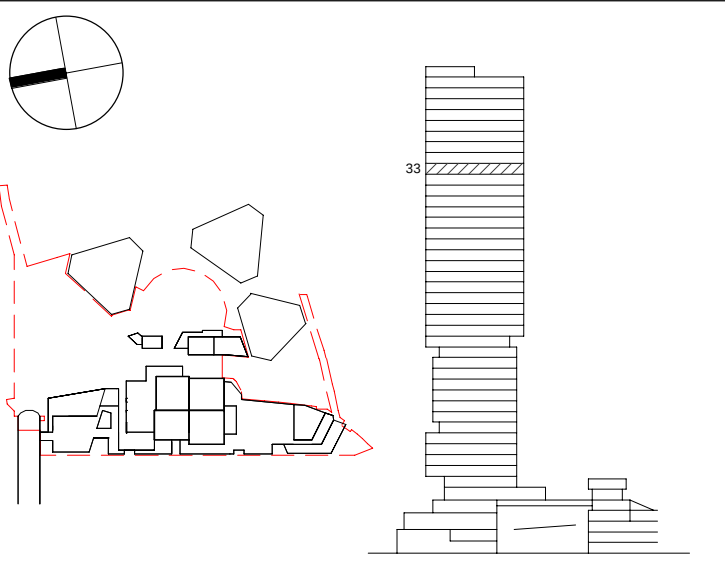

**Henning
Larsen**

HENNING LARSEN
Vesterbrogade 76
1620 Copenhagen V
Denmark
T (+45) 8233 3000
www.henninglarsen.com

architectus™

Adelaide
Brisbane
Melbourne
Sydney
Perth

Architectus Sydney
Level 18, 25 Martin Place
Sydney NSW 2000
T (61 2) 8252 8400
sydney@architectus.com.au

ABN 90 131 245 684

project

Cockle Bay Park


phase

SSDA

drawing

GA - Tower Sky Rise - Level 33

drawn	NGLA	drawing no. short	A-DA-1233
checked	SDE	drawing no. long	CBP-HEN-DRW-A-DA-1233
sheet issue date	03.09.2021	scale	1 : 200@A1
project no	200077.00	issue	5

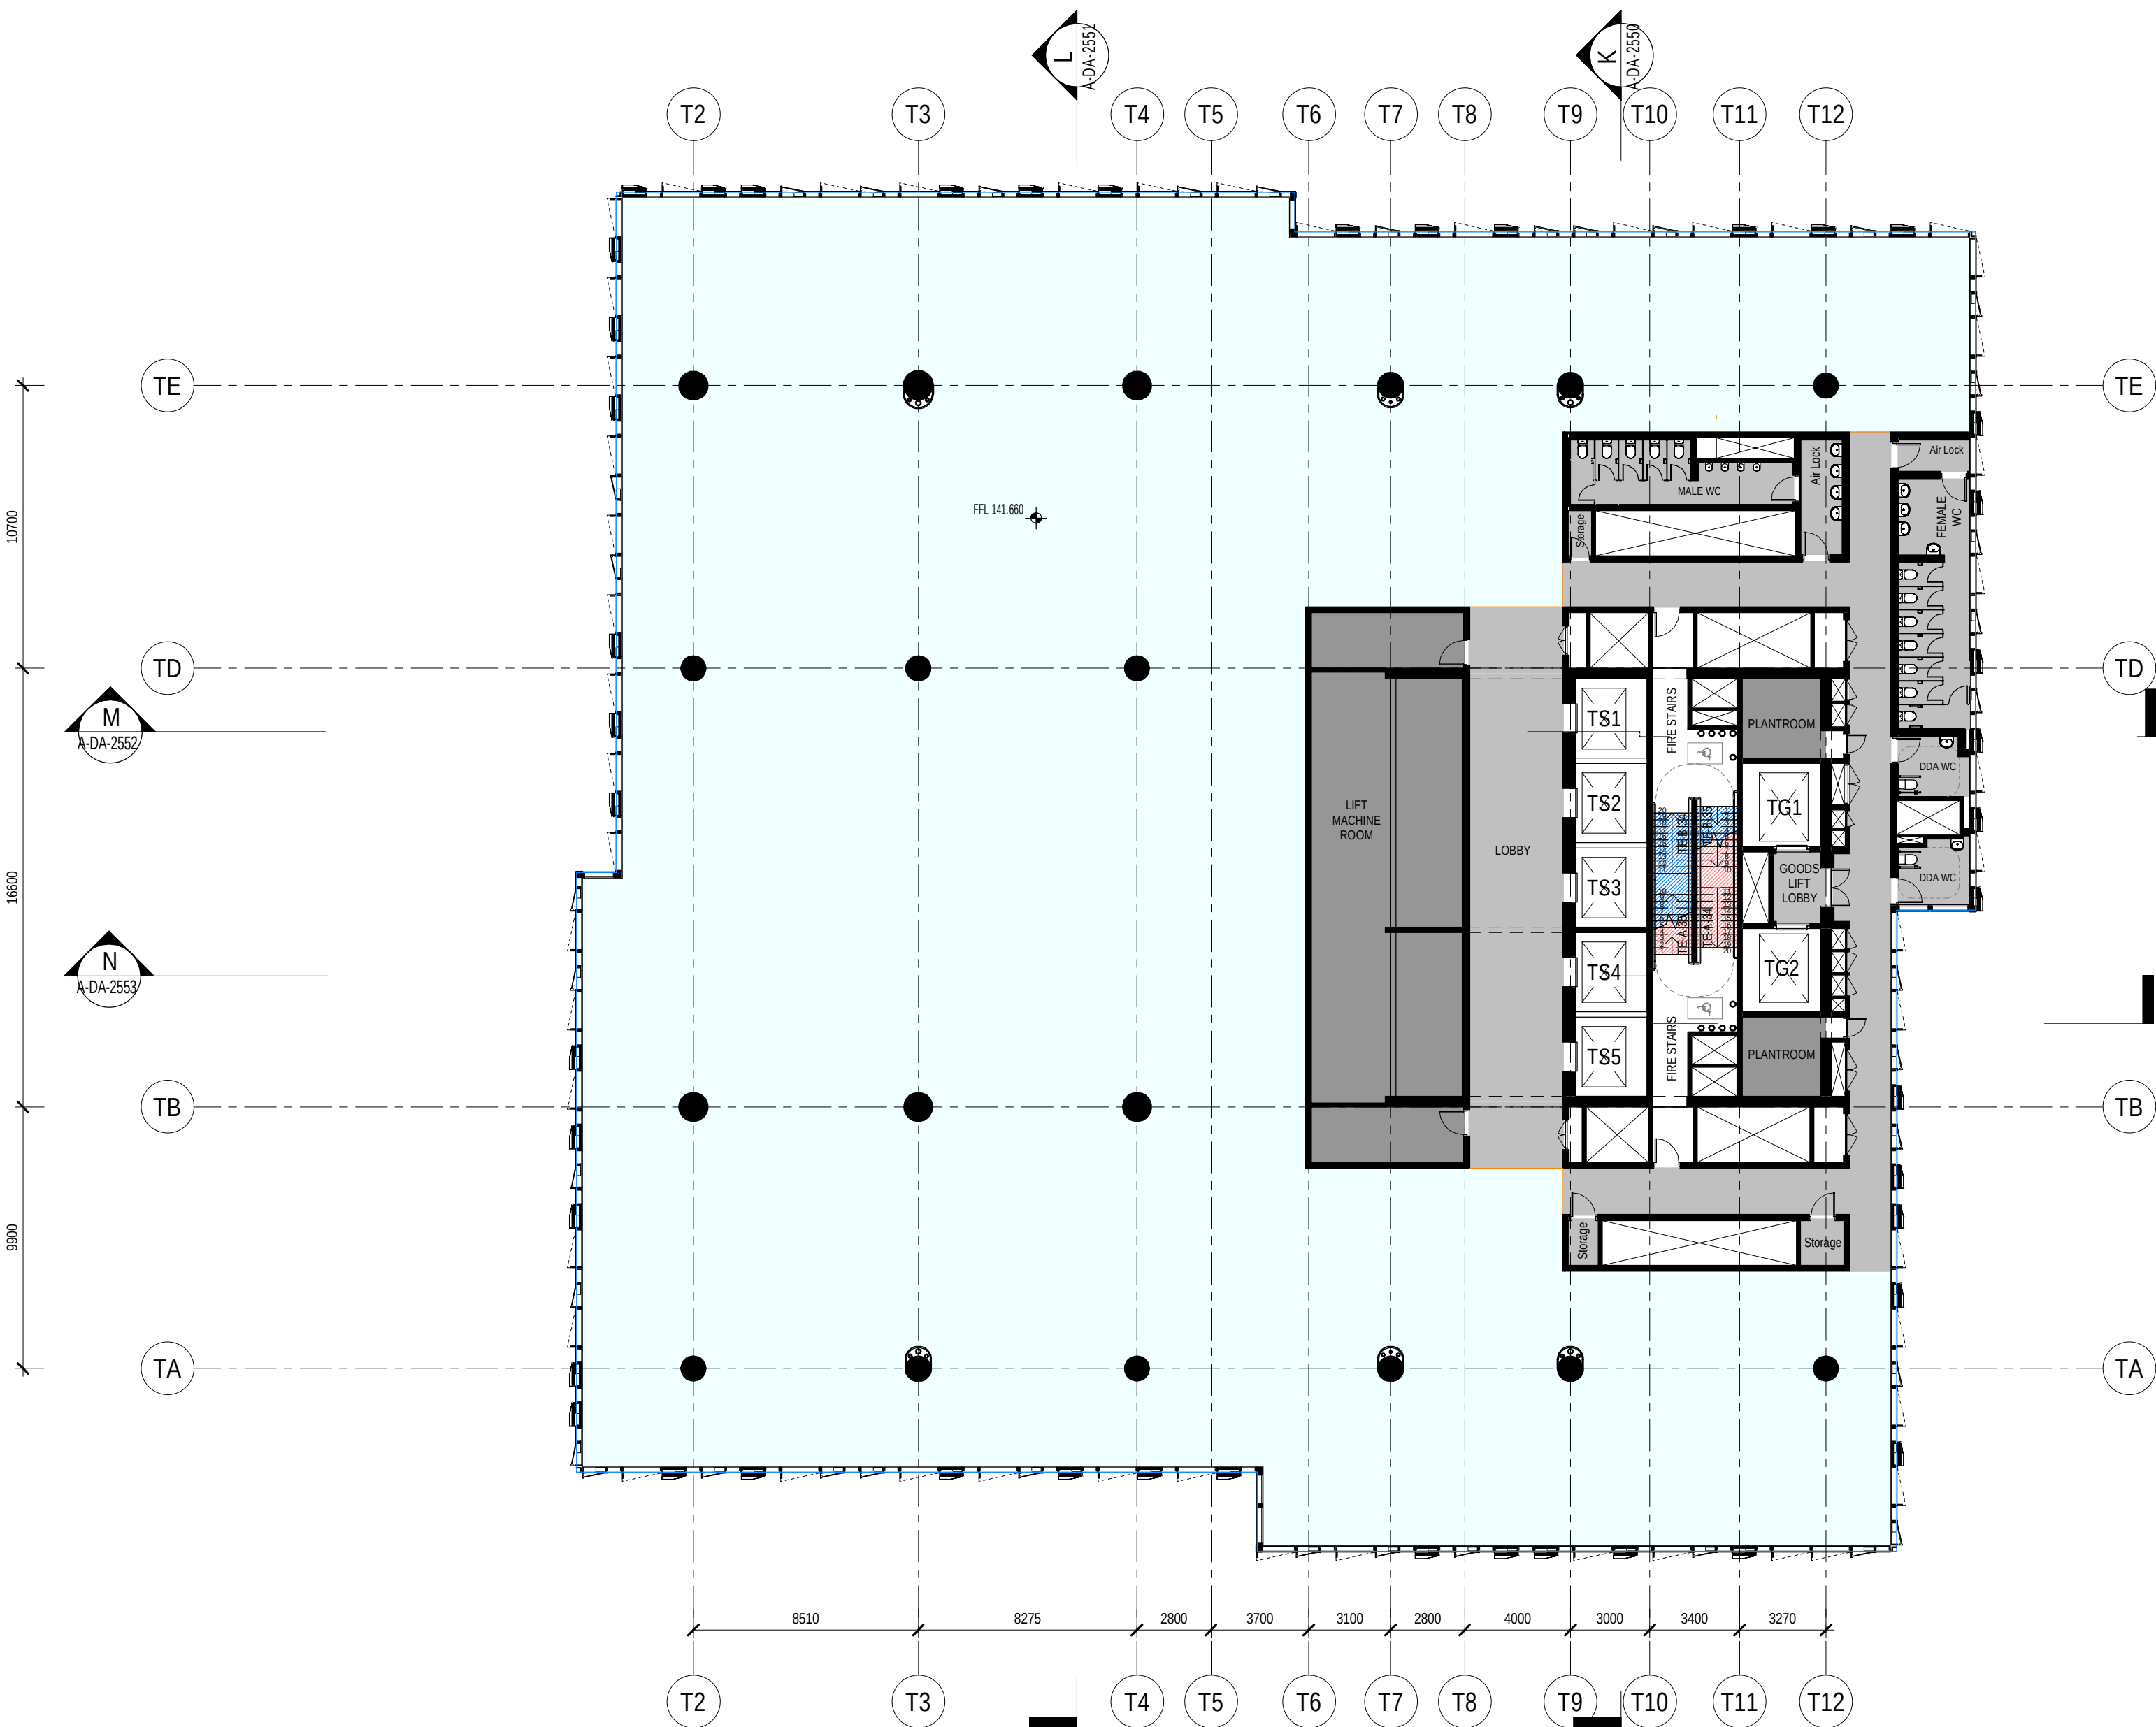

Do not scale drawings. Verify all dimensions on site


issue	amendment	date
1	SSDA	03.09.2021
2	SSDA	10.09.2021
3	SSDA	21.09.2021
4	SSDA	23.09.2021
5	SSDA	01.10.2021

SSDA Color Scheme

BOH

BOH - Services

Office - Sky Rise

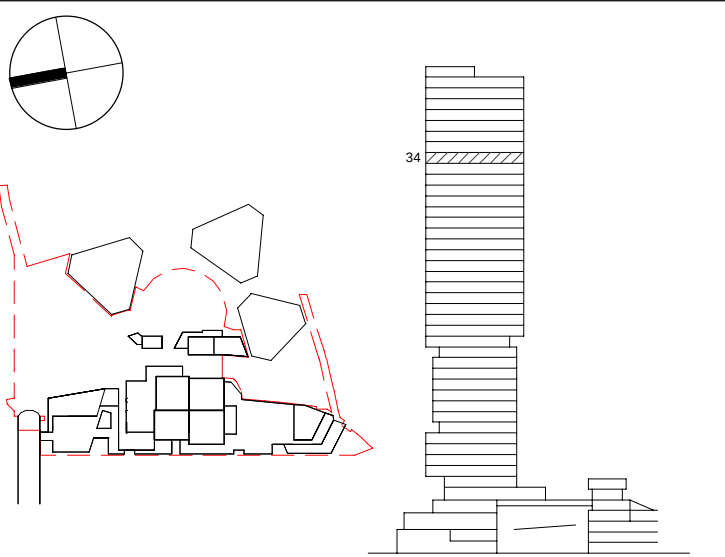

**Henning
Larsen**

HENNING LARSEN
Vesterbrogade 76
1620 Copenhagen V
Denmark
T (+45) 8233 3000
www.henninglarsen.com

architectus™

Adelaide
Brisbane
Melbourne
Sydney
Perth

Architectus Sydney
Level 18, 25 Martin Place
Sydney NSW 2000
T (61 2) 8252 8400
sydney@architectus.com.au

ABN 90 131 245 684

project

Cockle Bay Park


phase

SSDA

drawing

GA - Tower Sky Rise - Level 34

drawn	NGLA	drawing no. short	A-DA-1234
checked	SDE	drawing no. long	CBP-HEN-DRW-A-DA-1234
sheet issue date	03.09.2021		
scale	1 : 200@A1	issue	
project no	200077.00		

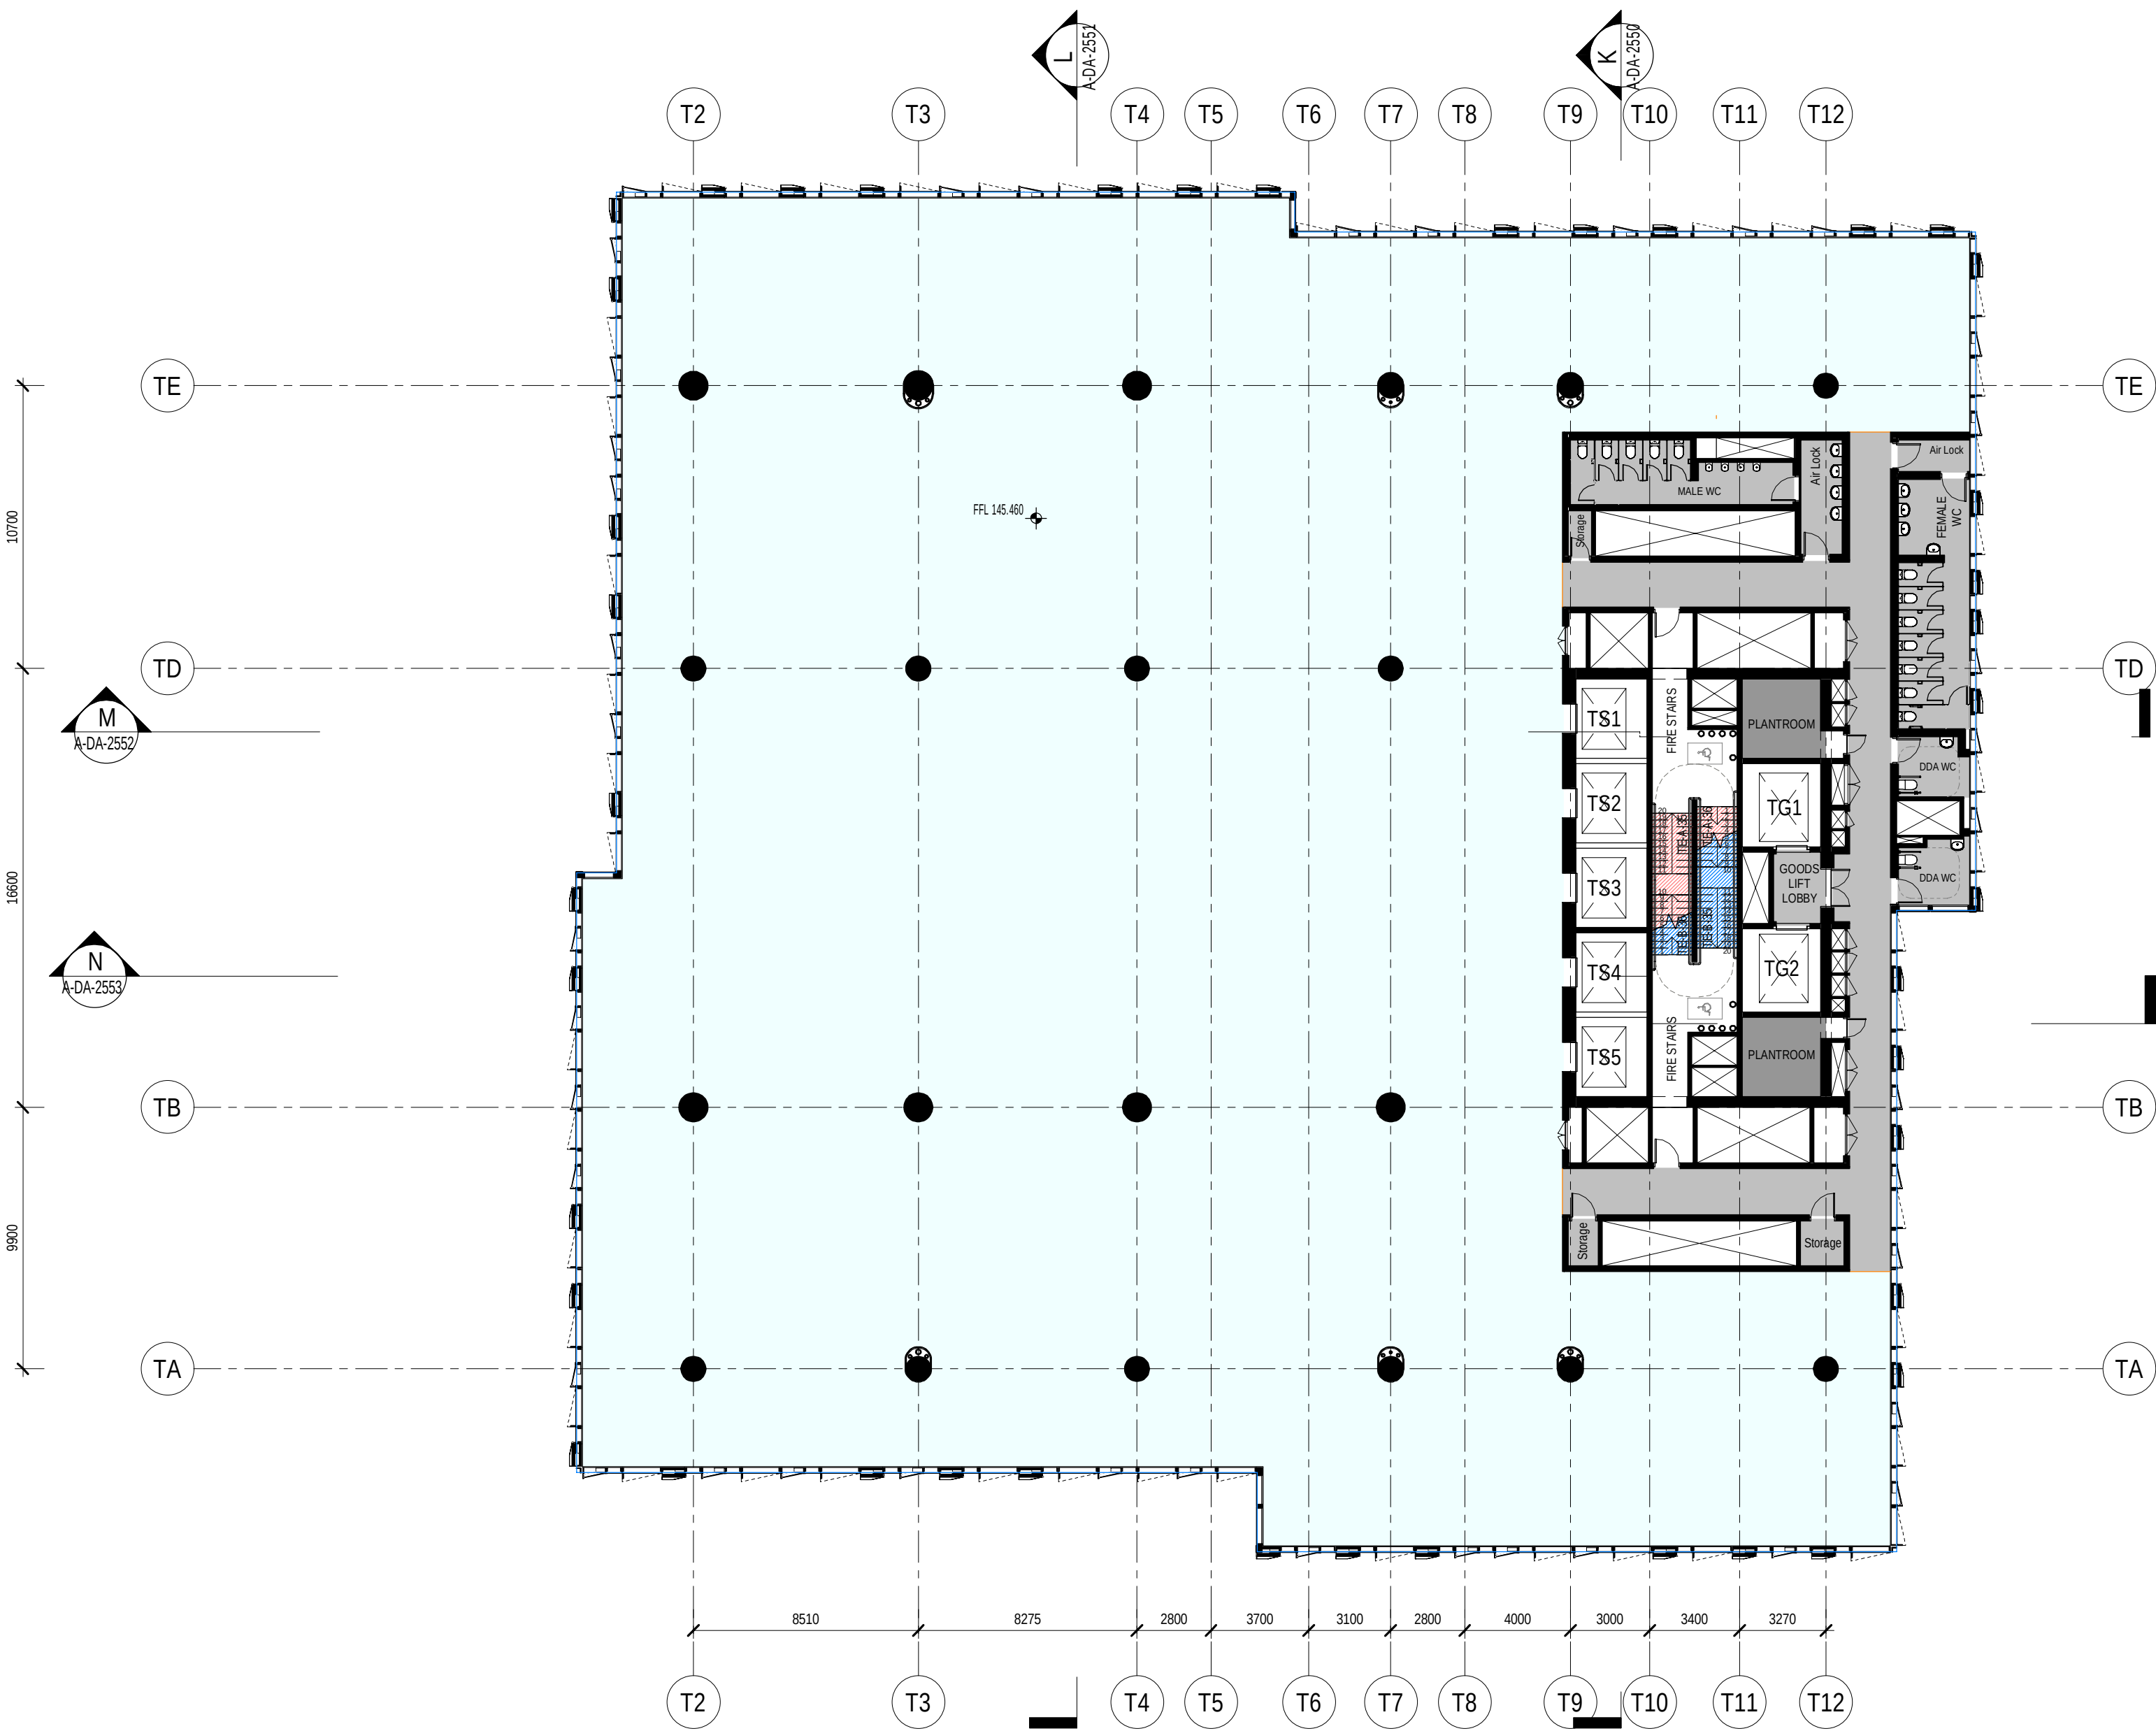


Do not scale drawings. Verify all dimensions on site

issue	amendment	date
1	SSDA	03.09.2021
2	SSDA	10.09.2021
3	SSDA	21.09.2021
4	SSDA	23.09.2021
5	SSDA	01.10.2021

SSDA Color Scheme

- BOH
- BOH - Services
- Office - Sky Rise

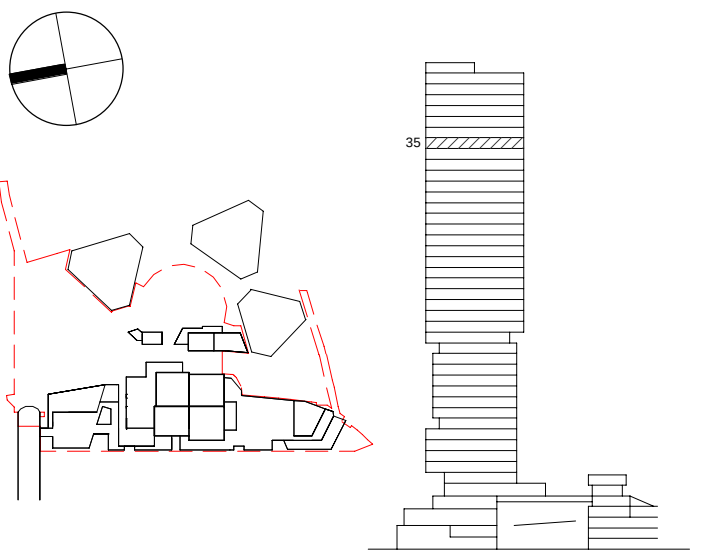

**Henning
Larsen**

HENNING LARSEN
Vesterbrogade 76
1620 Copenhagen V
Denmark
T (+45) 8233 3000
www.henninglarsen.com

architectus™

Adelaide
Brisbane
Melbourne
Sydney
Perth

Architectus Sydney
Level 18, 25 Martin Place
Sydney NSW 2000
T (61 2) 8252 8400
sydney@architectus.com.au

ABN 90 131 245 684

project

Cockle Bay Park


phase

SSDA

drawing

GA - Tower Sky Rise - Level 35

drawn	NGLA	drawing no. short	A-DA-1235
checked	SDE	drawing no. long	CBP-HEN-DRW-A-DA-1235
sheet issue date	03.09.2021		
scale	1 : 200@A1	issue	
project no	200077.00		

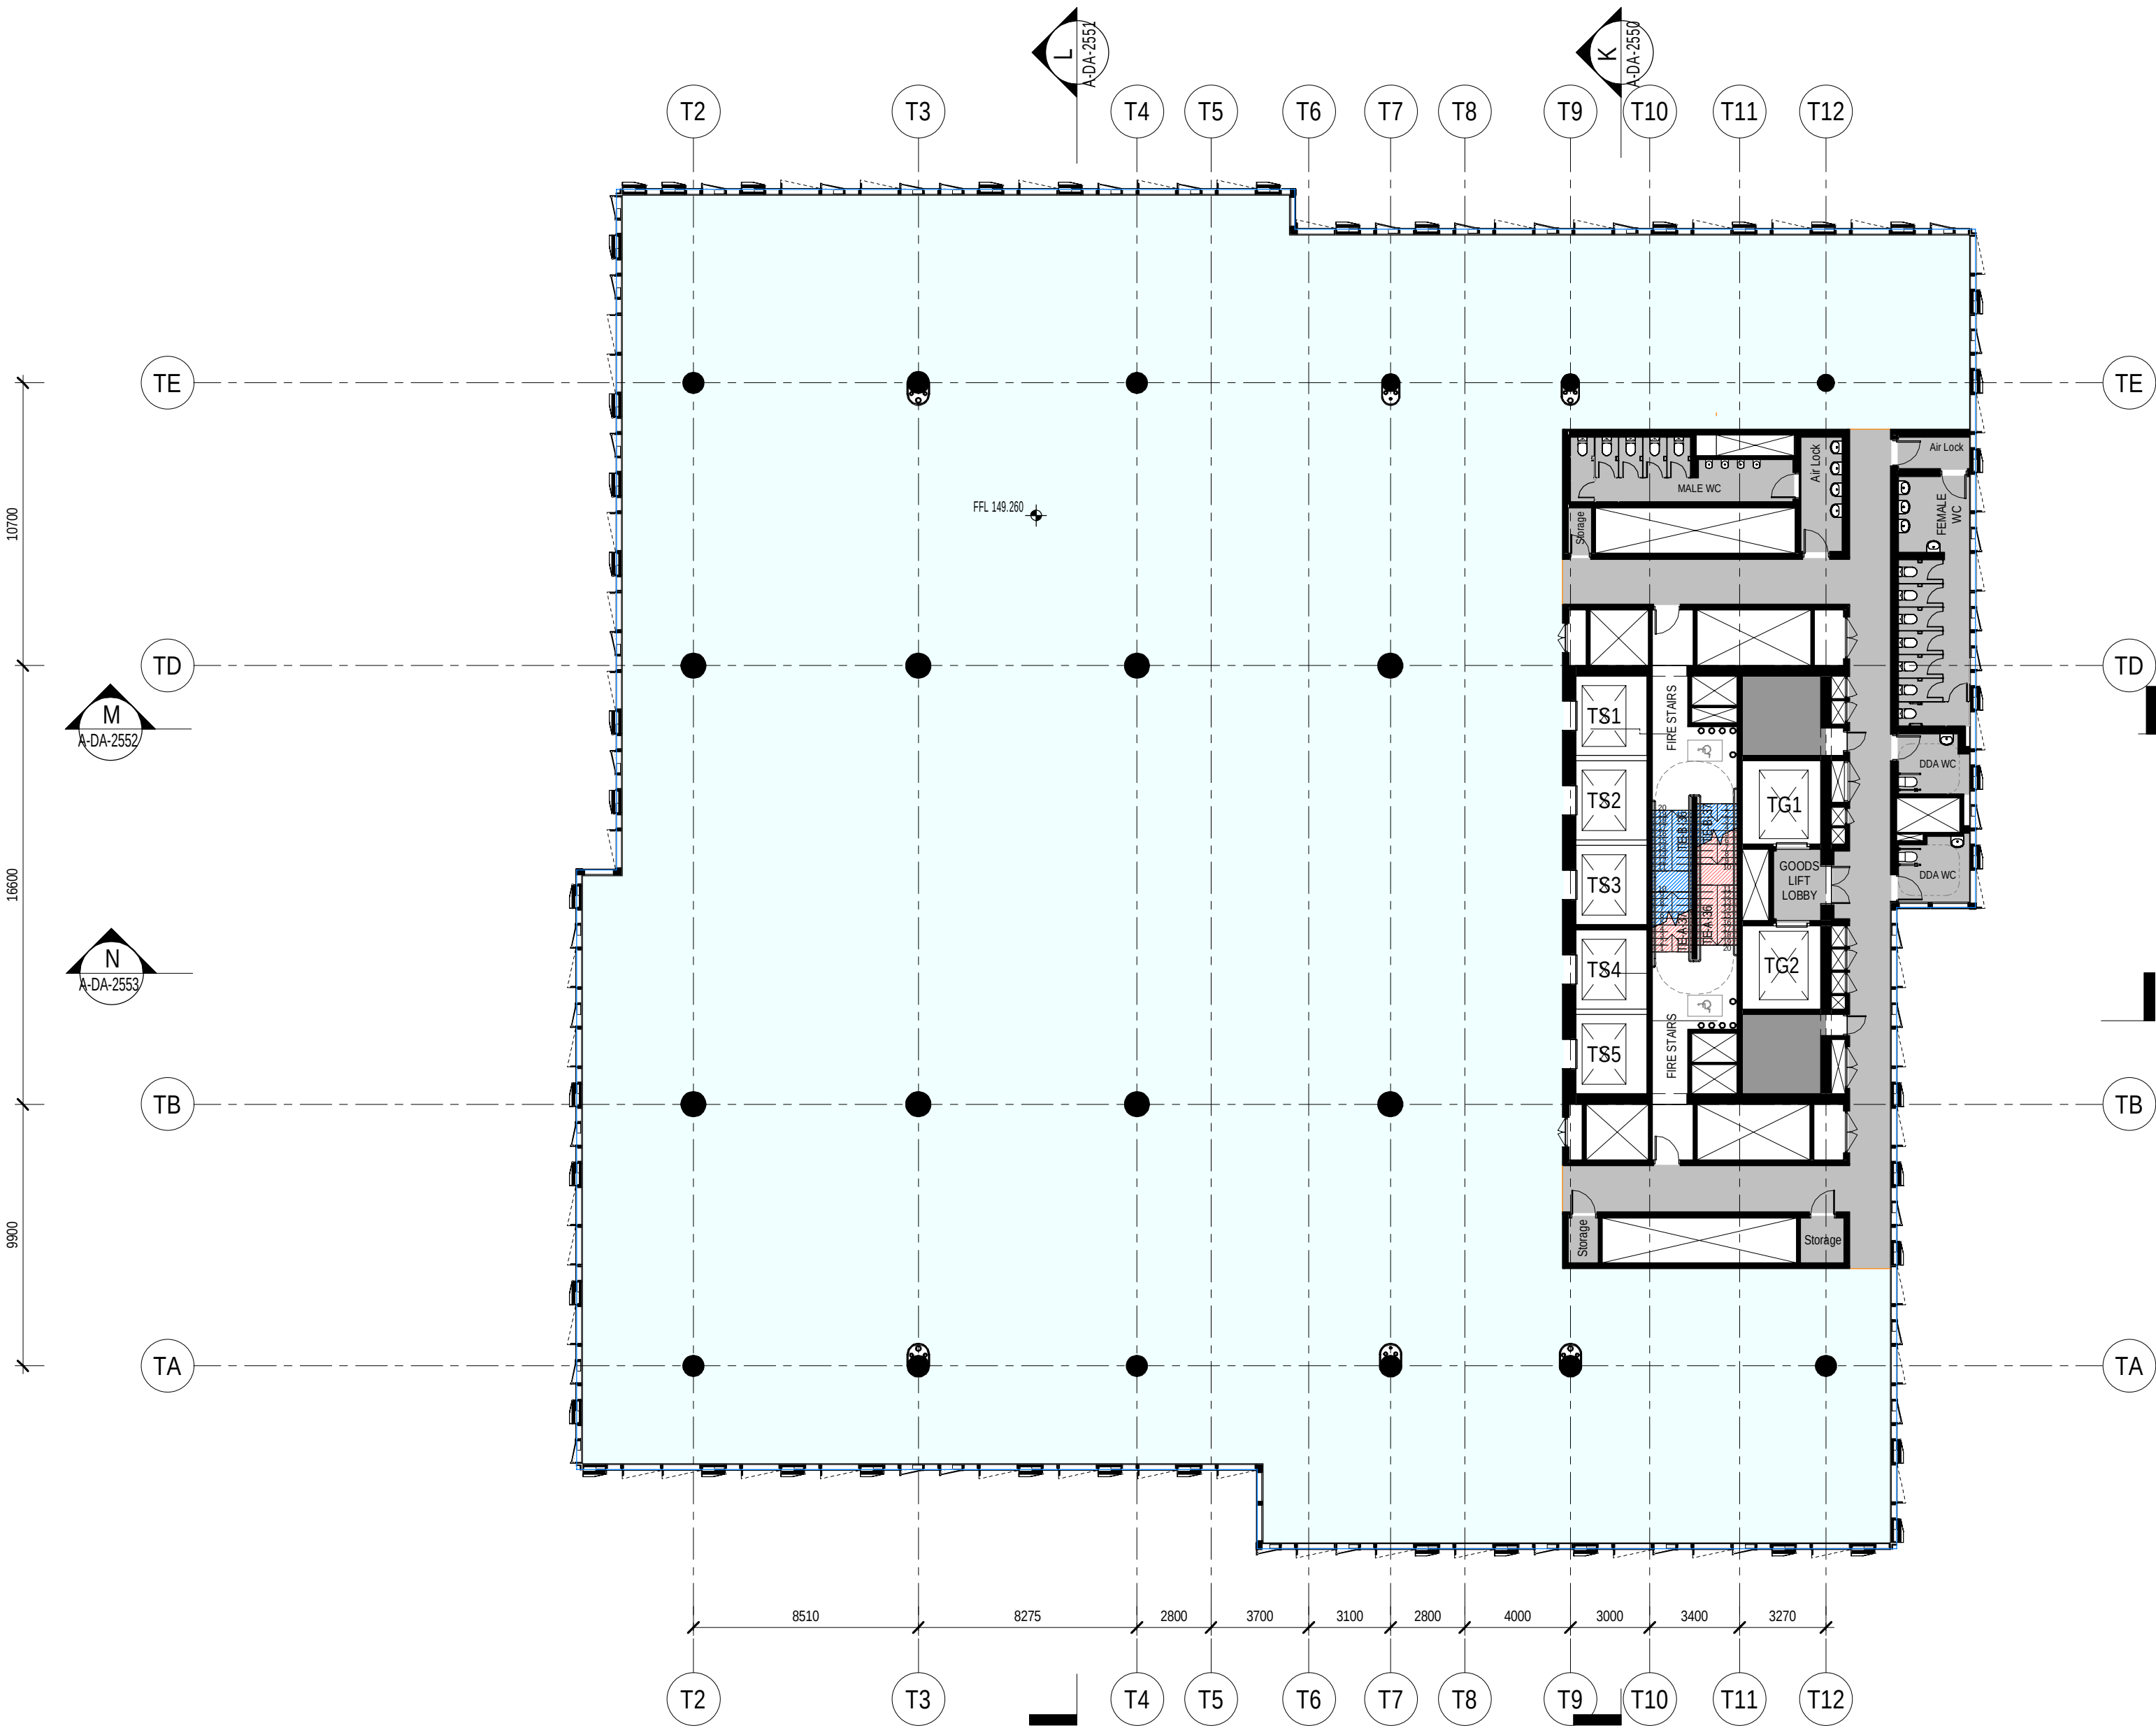

Do not scale drawings. Verify all dimensions on site


issue	amendment	date
1	SSDA	03.09.2021
2	SSDA	10.09.2021
3	SSDA	21.09.2021
4	SSDA	23.09.2021
5	SSDA	01.10.2021

SSDA Color Scheme

BOH

BOH - Services

Office - Sky Rise

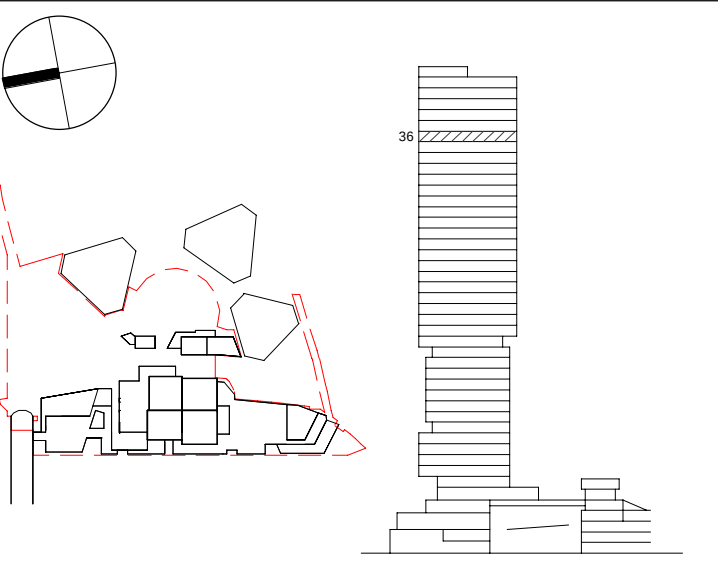

**Henning
Larsen**

HENNING LARSEN
Vesterbrogade 76
1620 Copenhagen V
Denmark
T (+45) 8233 3000
www.henninglarsen.com

architectus™

Adelaide
Brisbane
Melbourne
Sydney
Perth

Architectus Sydney
Level 18, 25 Martin Place
Sydney NSW 2000
T (61 2) 8252 8400
sydney@architectus.com.au

ABN 90 131 245 684

project

Cockle Bay Park


phase

SSDA

drawing

GA - Tower Sky Rise - Level 36

drawn	NGLA	drawing no. short	A-DA-1236
checked	SDE	drawing no. long	CBP-HEN-DRW-A-DA-1236
sheet issue date	03.09.2021		
scale	1 : 200@A1	issue	
project no	200077.00		

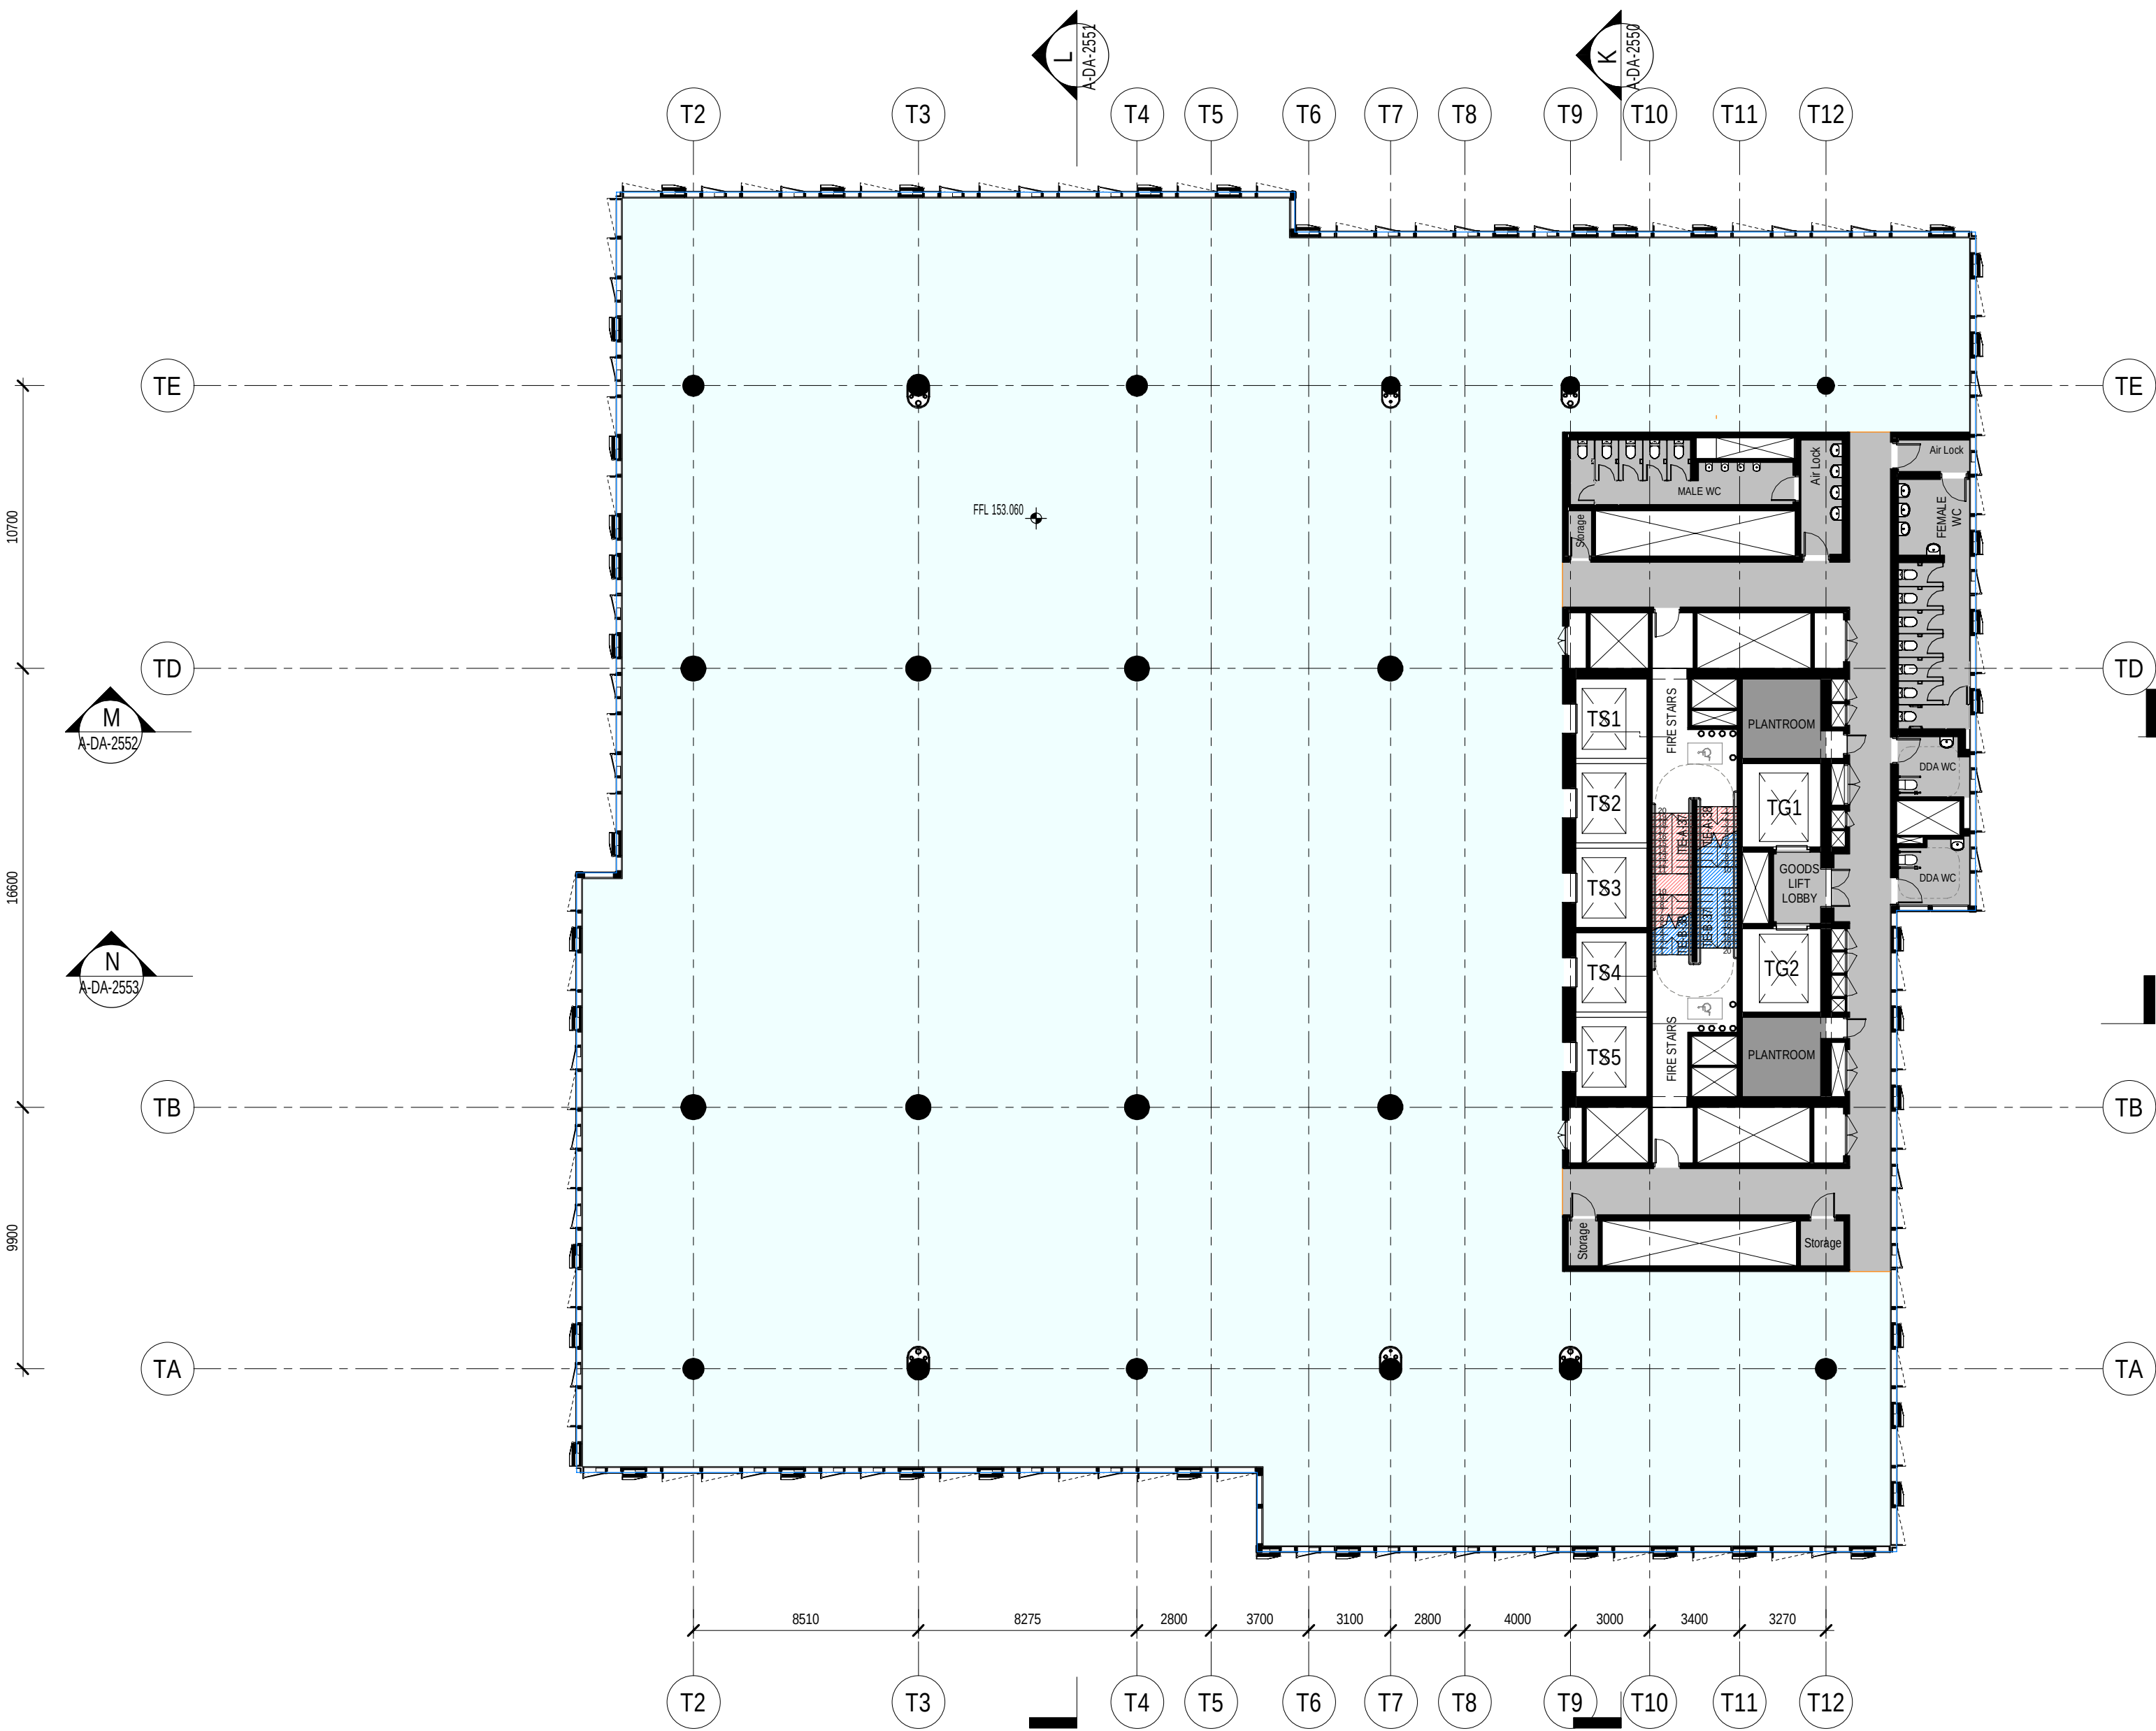

Do not scale drawings. Verify all dimensions on site


issue	amendment	date
1	SSDA	03.09.2021
2	SSDA	10.09.2021
3	SSDA	21.09.2021
4	SSDA	23.09.2021
5	SSDA	01.10.2021

SSDA Color Scheme

BOH

BOH - Services

Office - Sky Rise

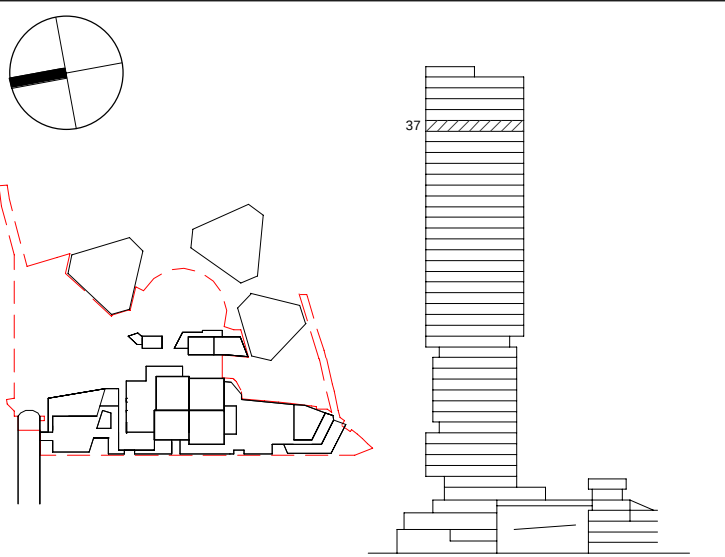

**Henning
Larsen**

HENNING LARSEN
Vesterbrogade 76
1620 Copenhagen V
Denmark
T (+45) 8233 3000
www.henninglarsen.com

architectus™

Adelaide
Brisbane
Melbourne
Sydney
Perth

Architectus Sydney
Level 18, 25 Martin Place
Sydney NSW 2000
T (61 2) 8252 8400
sydney@architectus.com.au

ABN 90 131 245 684

project

Cockle Bay Park


phase

SSDA

drawing

GA - Tower Sky Rise - Level 37

drawn	NGLA	drawing no. short
checked	SDE	A-DA-1237
sheet issue date	03.09.2021	drawing no. long
scale	1 : 200@A1	CBP-HEN-DRW-A-DA-1237
project no	200077.00	issue

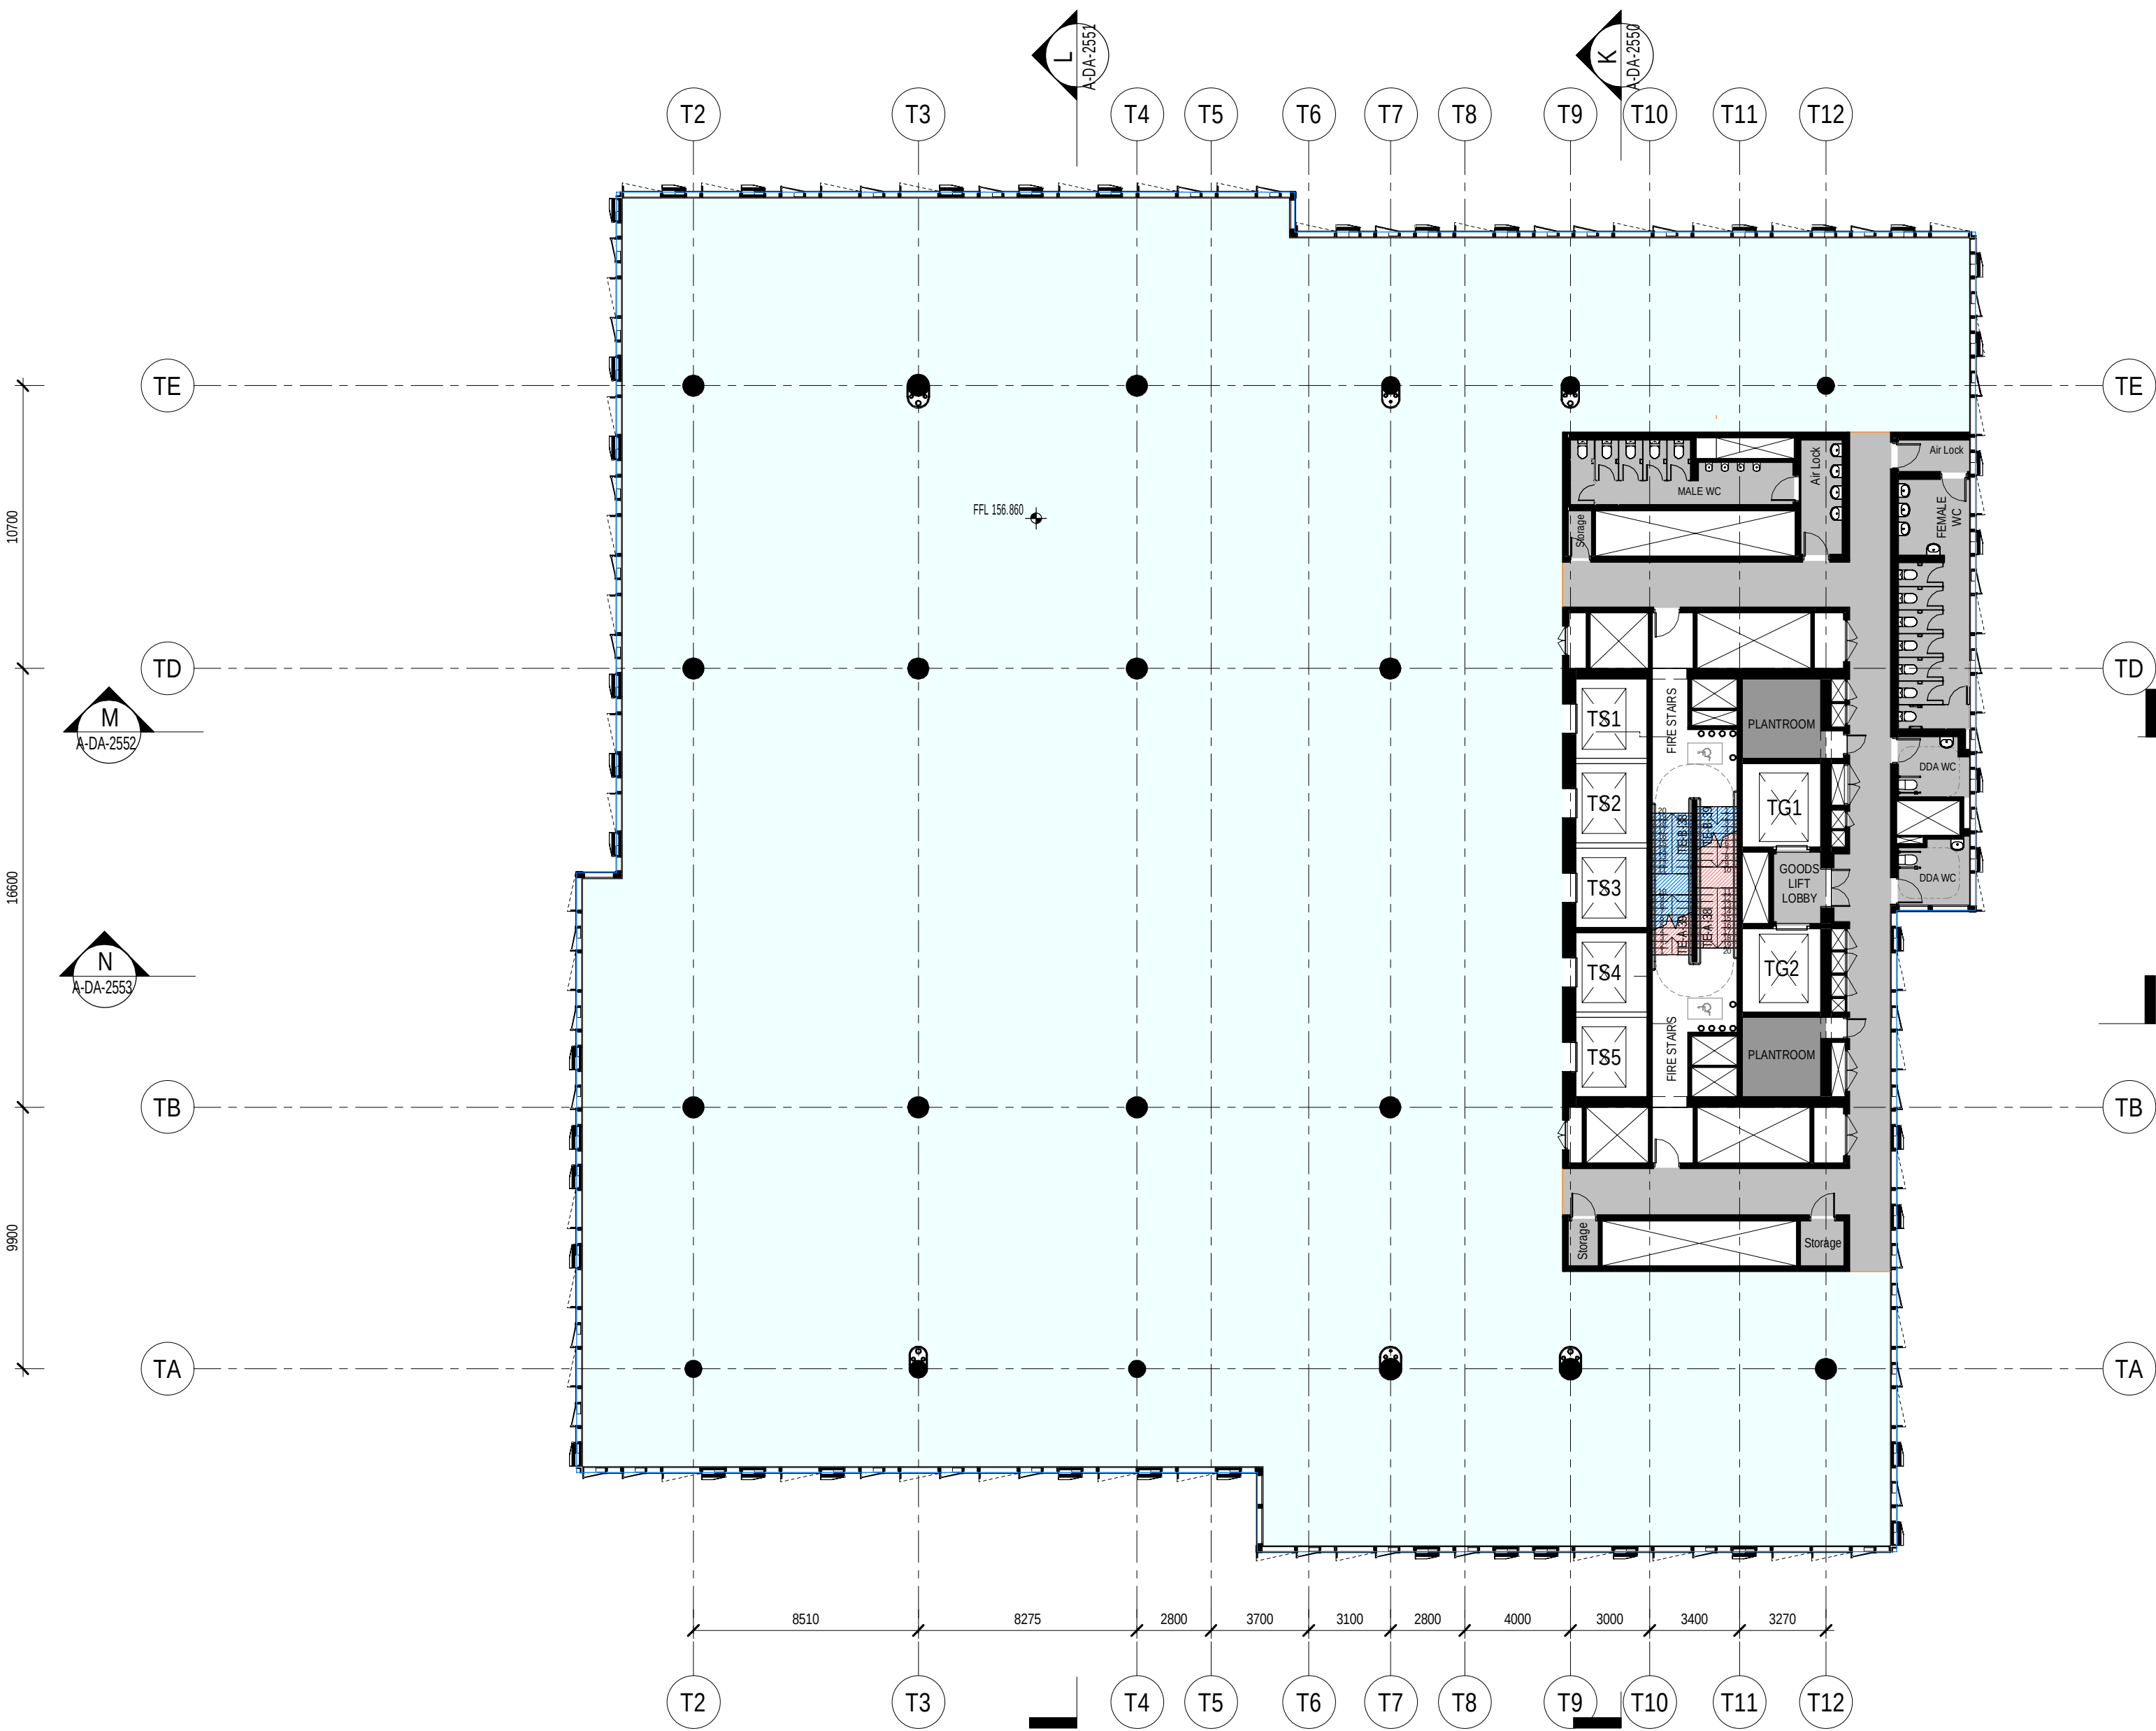


Do not scale drawings. Verify all dimensions on site

issue	amendment	date
1	SSDA	03.09.2021
2	SSDA	10.09.2021
3	SSDA	21.09.2021
4	SSDA	23.09.2021
5	SSDA	01.10.2021

SSDA Color Scheme

- BOH
- BOH - Services
- Office - Sky Rise

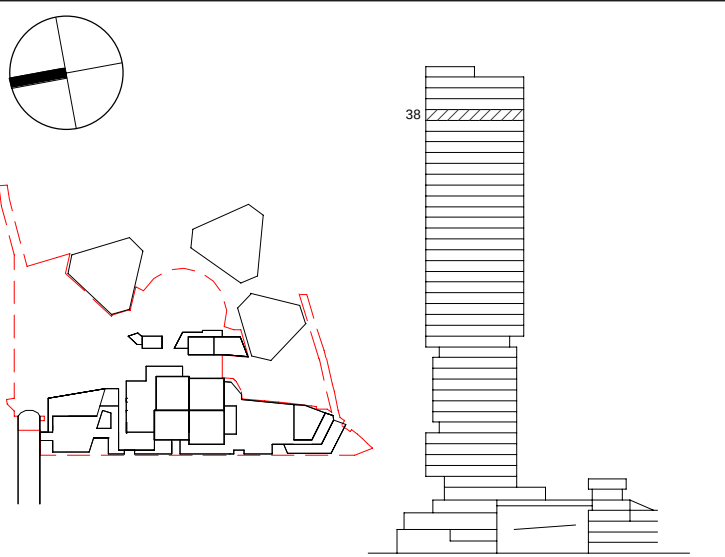

**Henning
Larsen**

HENNING LARSEN
Vesterbrogade 76
1620 Copenhagen V
Denmark
T (+45) 8233 3000
www.henninglarsen.com

architectus™

Adelaide
Brisbane
Melbourne
Sydney
Perth

Architectus Sydney
Level 18, 25 Martin Place
Sydney NSW 2000
T (61 2) 8252 8400
sydney@architectus.com.au

ABN 90 131 245 684

project

Cockle Bay Park


phase

SSDA

drawing

GA - Tower Sky Rise - Level 38

drawn	NGLA	drawing no. short
checked	SDE	A-DA-1238
sheet issue date	03.09.2021	drawing no. long
scale	1 : 200@A1	CBP-HEN-DRW-A-DA-1238
project no	200077.00	issue
		5

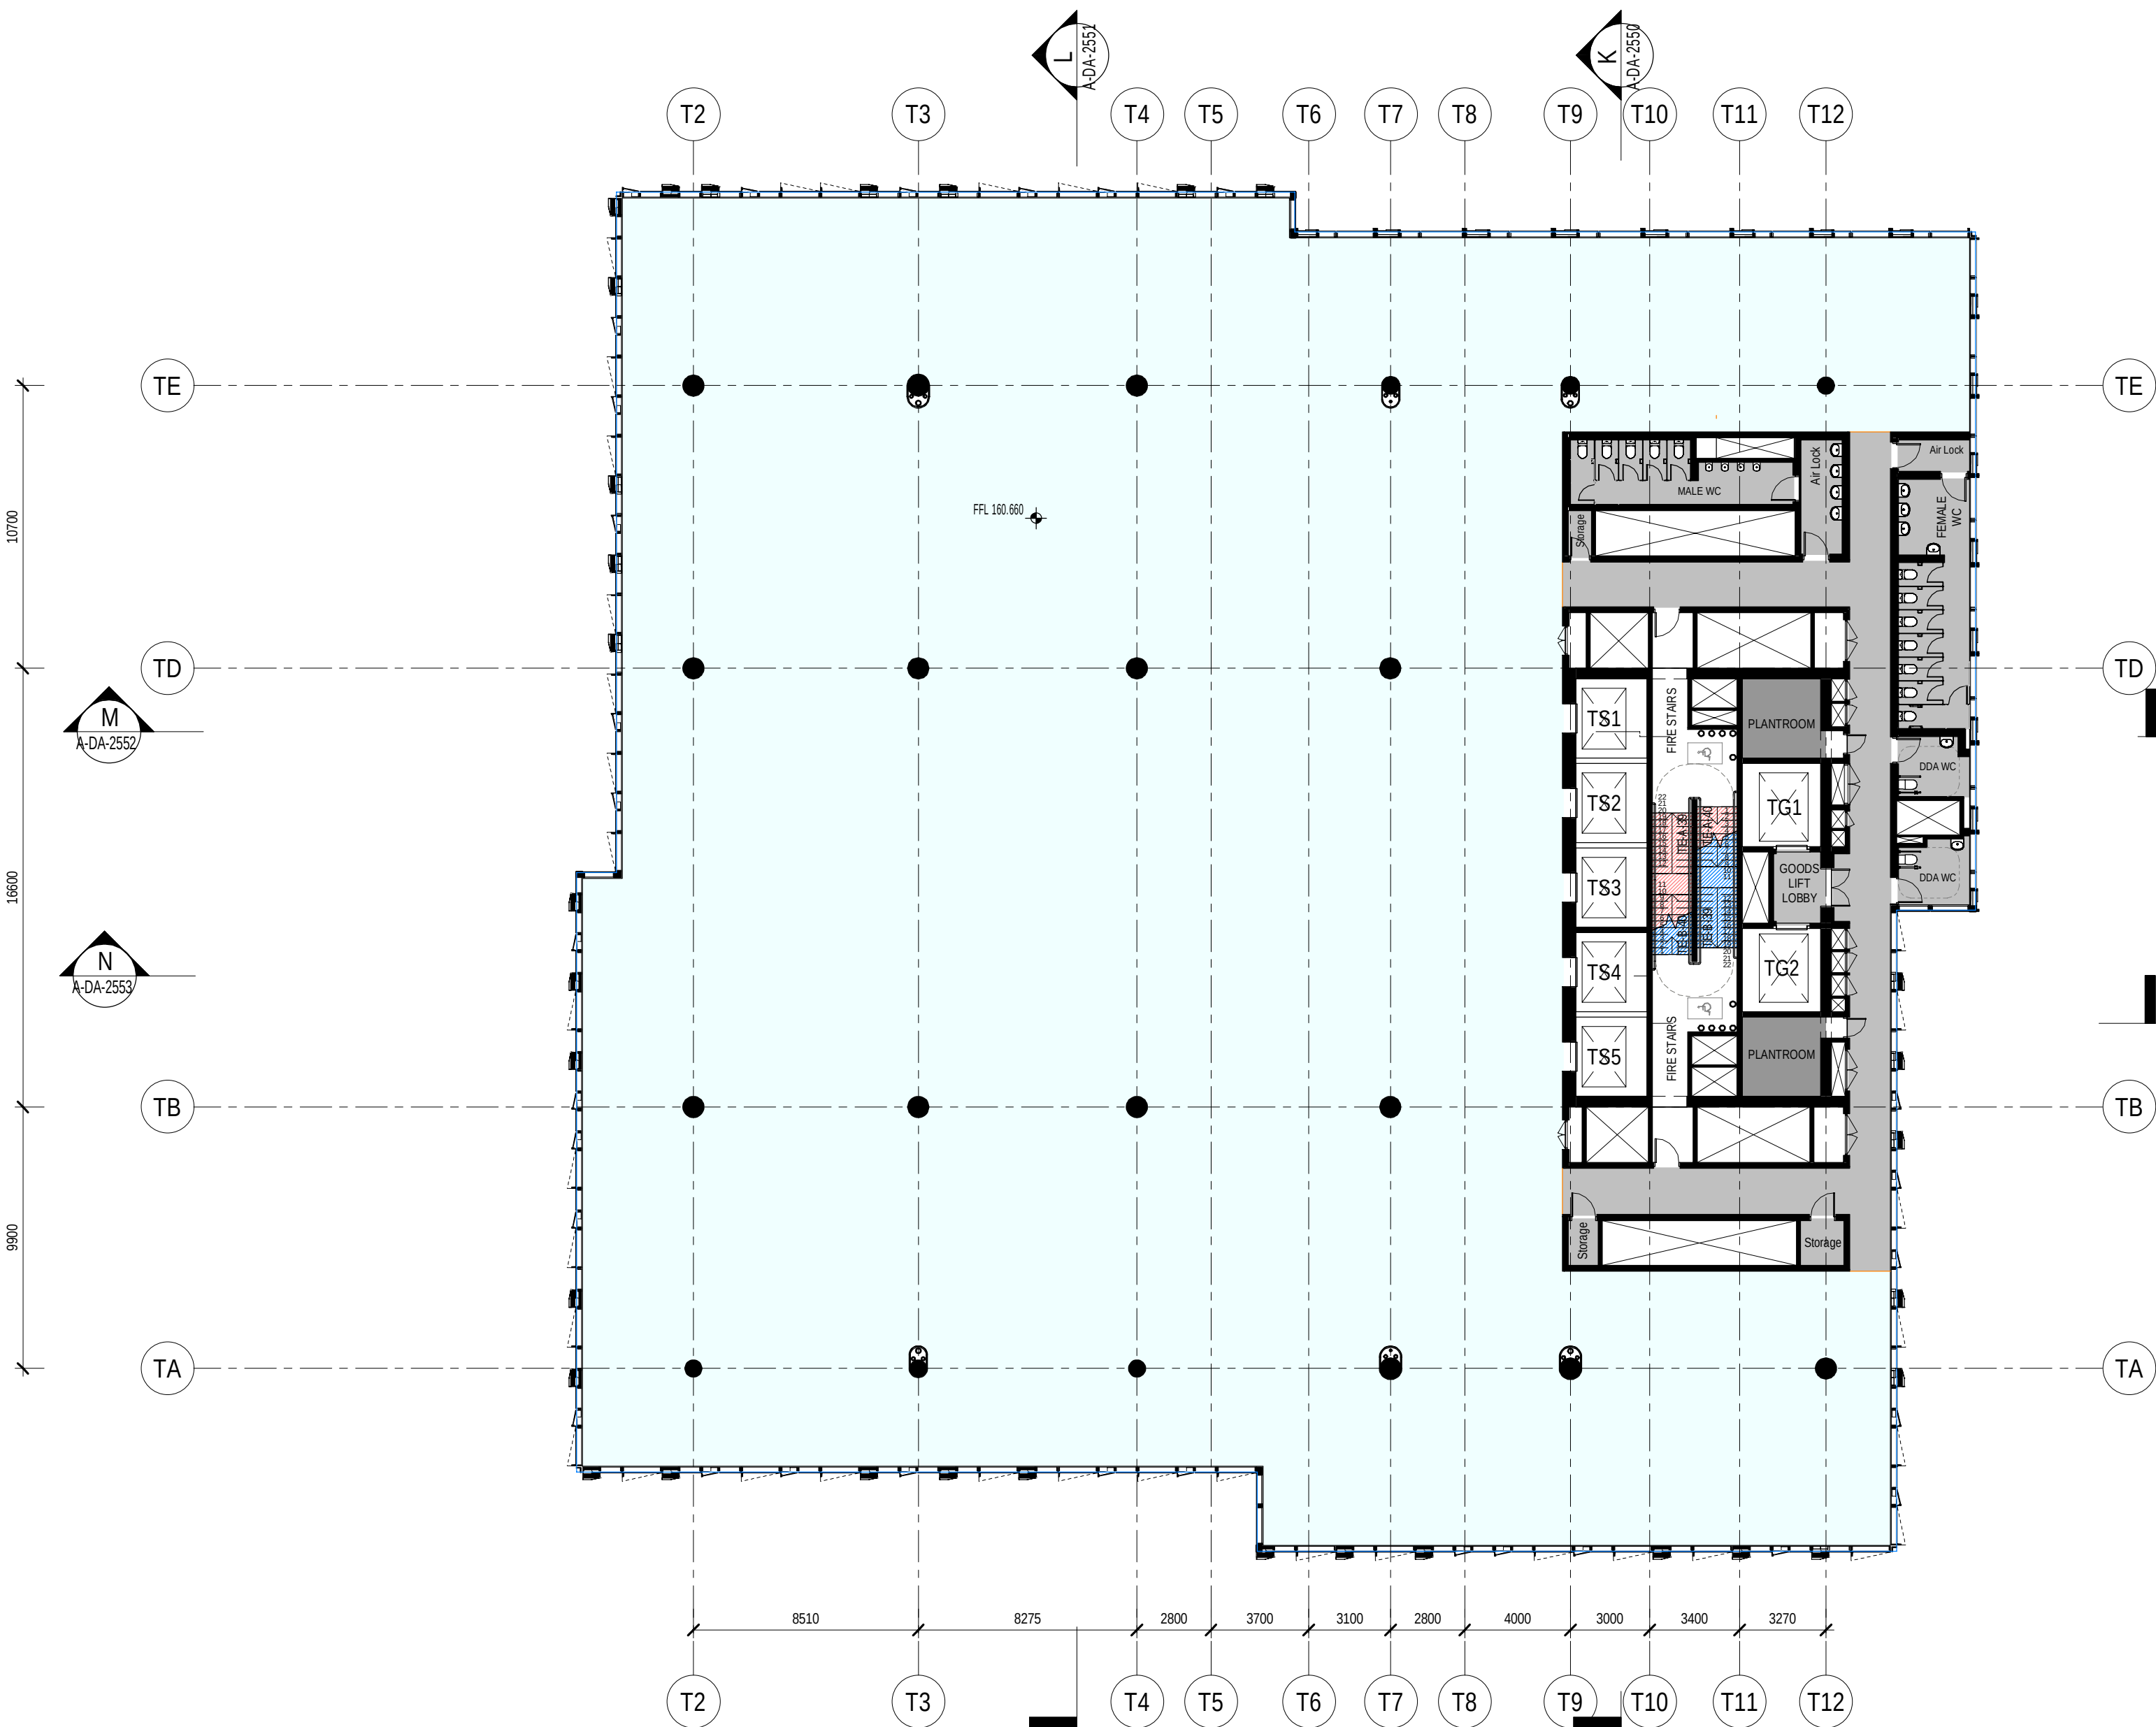

Do not scale drawings. Verify all dimensions on site


issue	amendment	date
1	SSDA	03.09.2021
2	SSDA	10.09.2021
3	SSDA	21.09.2021
4	SSDA	23.09.2021
5	SSDA	01.10.2021

SSDA Color Scheme

BOH

BOH - Services

Office - Sky Rise

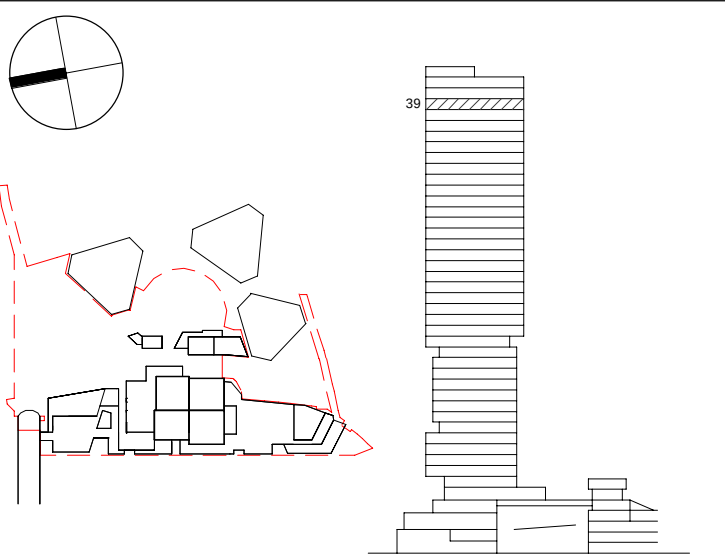

**Henning
Larsen**

HENNING LARSEN
Vesterbrogade 76
1620 Copenhagen V
Denmark
T (+45) 8233 3000
www.henninglarsen.com

architectus™

Adelaide
Brisbane
Melbourne
Sydney
Perth

Architectus Sydney
Level 18, 25 Martin Place
Sydney NSW 2000
T (61 2) 8252 8400
sydney@architectus.com.au

ABN 90 131 245 684

project

Cockle Bay Park

phase

SSDA



drawing

GA - Tower Sky Rise - Level 39

drawn	NGLA	drawing no. short
checked	SDE	A-DA-1239
sheet issue date	03.09.2021	drawing no. long
scale	1 : 200@A1	CBP-HEN-DRW-A-DA-1239
project no	200077.00	issue
		5

[illegible]

SSDA Color Scheme

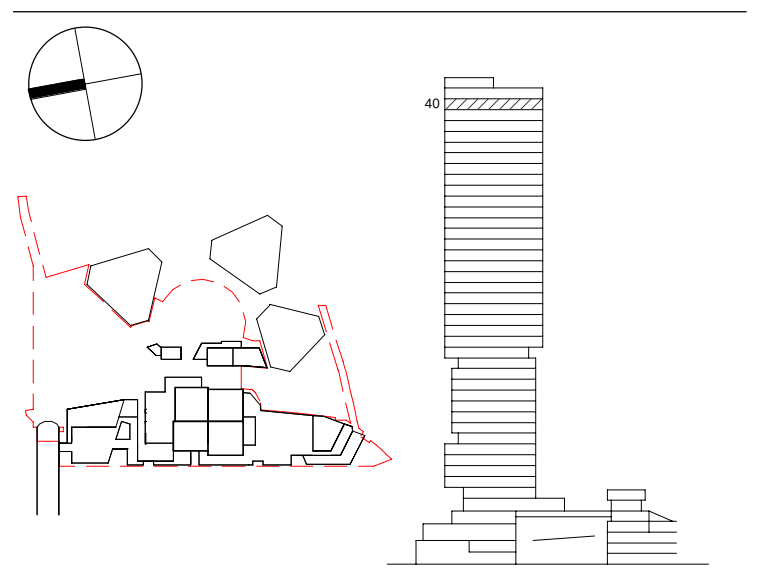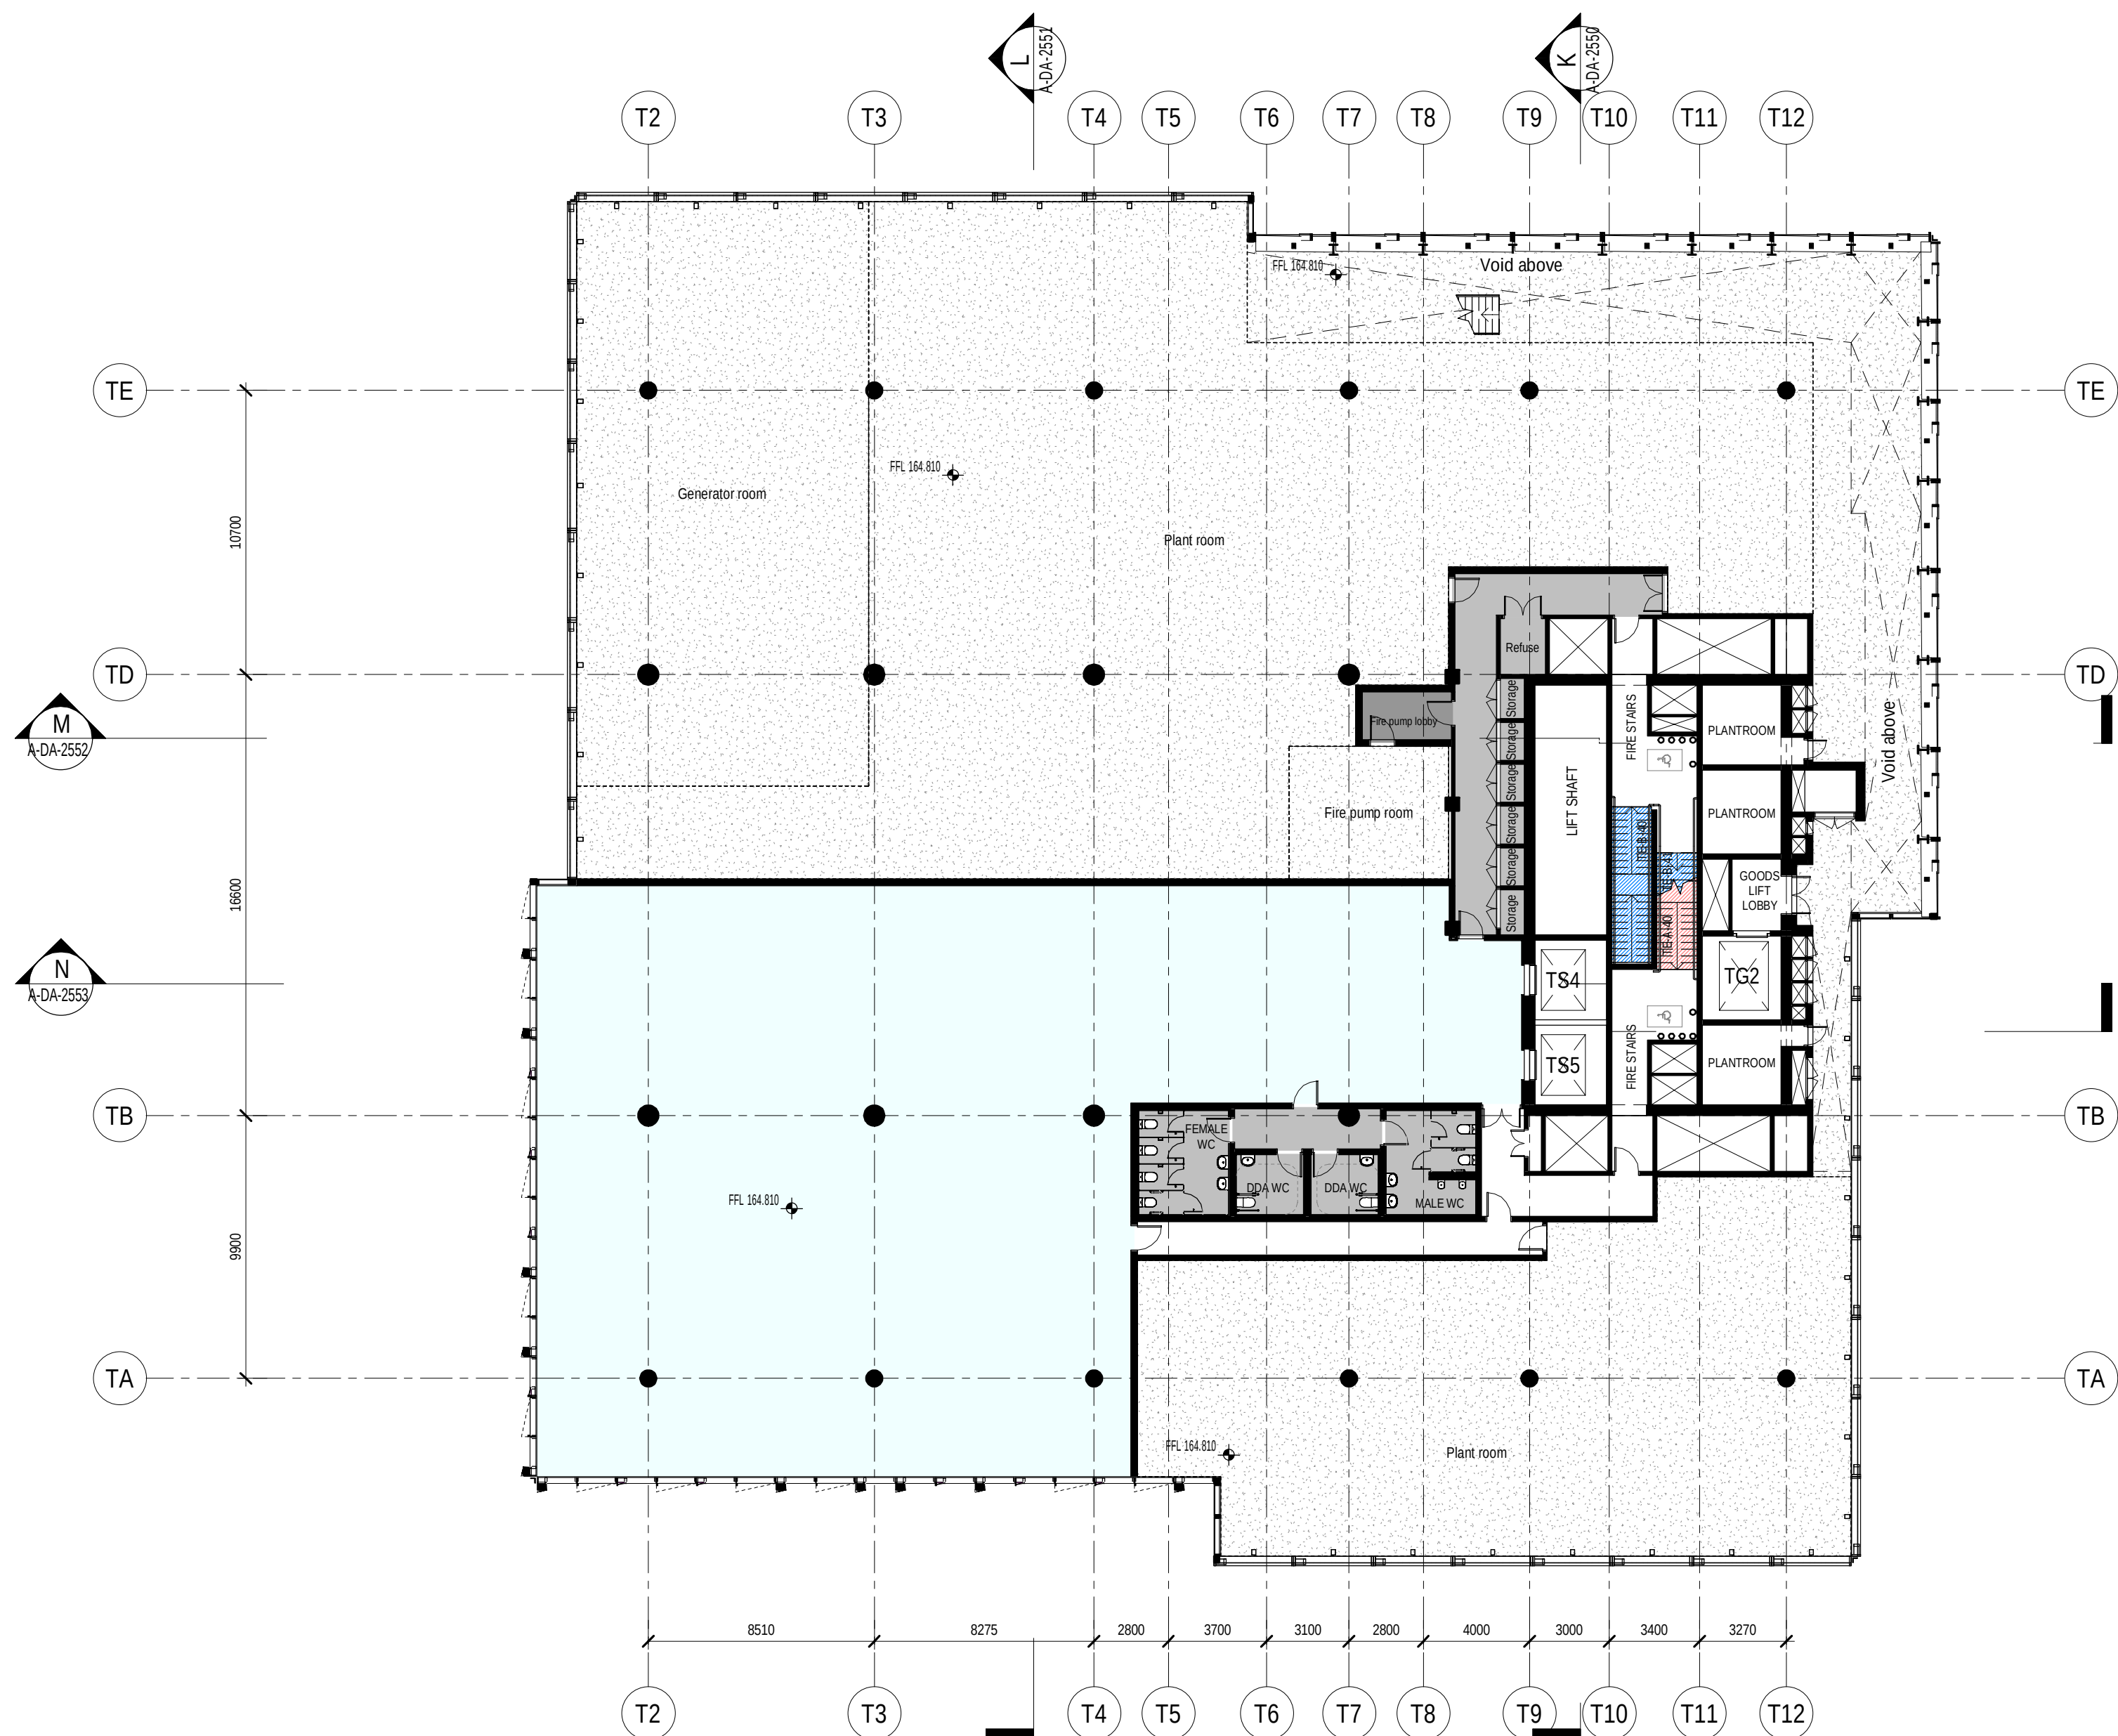

HENNING LARSEN
Vesterbrogade 76
1620 Copenhagen V
Denmark
T (45) 8233 3000
www.henninglarsen.com

architectus™

Architectus Sydney
Level 18, 25 Martin Place
Sydney NSW 2000
T (61 2) 8252 8400
sydney@architectus.com.au

ABN 90 131 245 684

project

Cockle Bay Park

phase

SSDA

drawing

GA - Tower Sky Rise - Level 40

drawn	NGLA	drawing no. short
		A DA 1210


checked _____ drawing no. long _____
SDE **CBP-HEN-DRW-A-DA-1240**

sheet issue date 03.09.2021

scale 1 : 200@A1 issue


project no	200077.00	5
------------	-----------	---

5

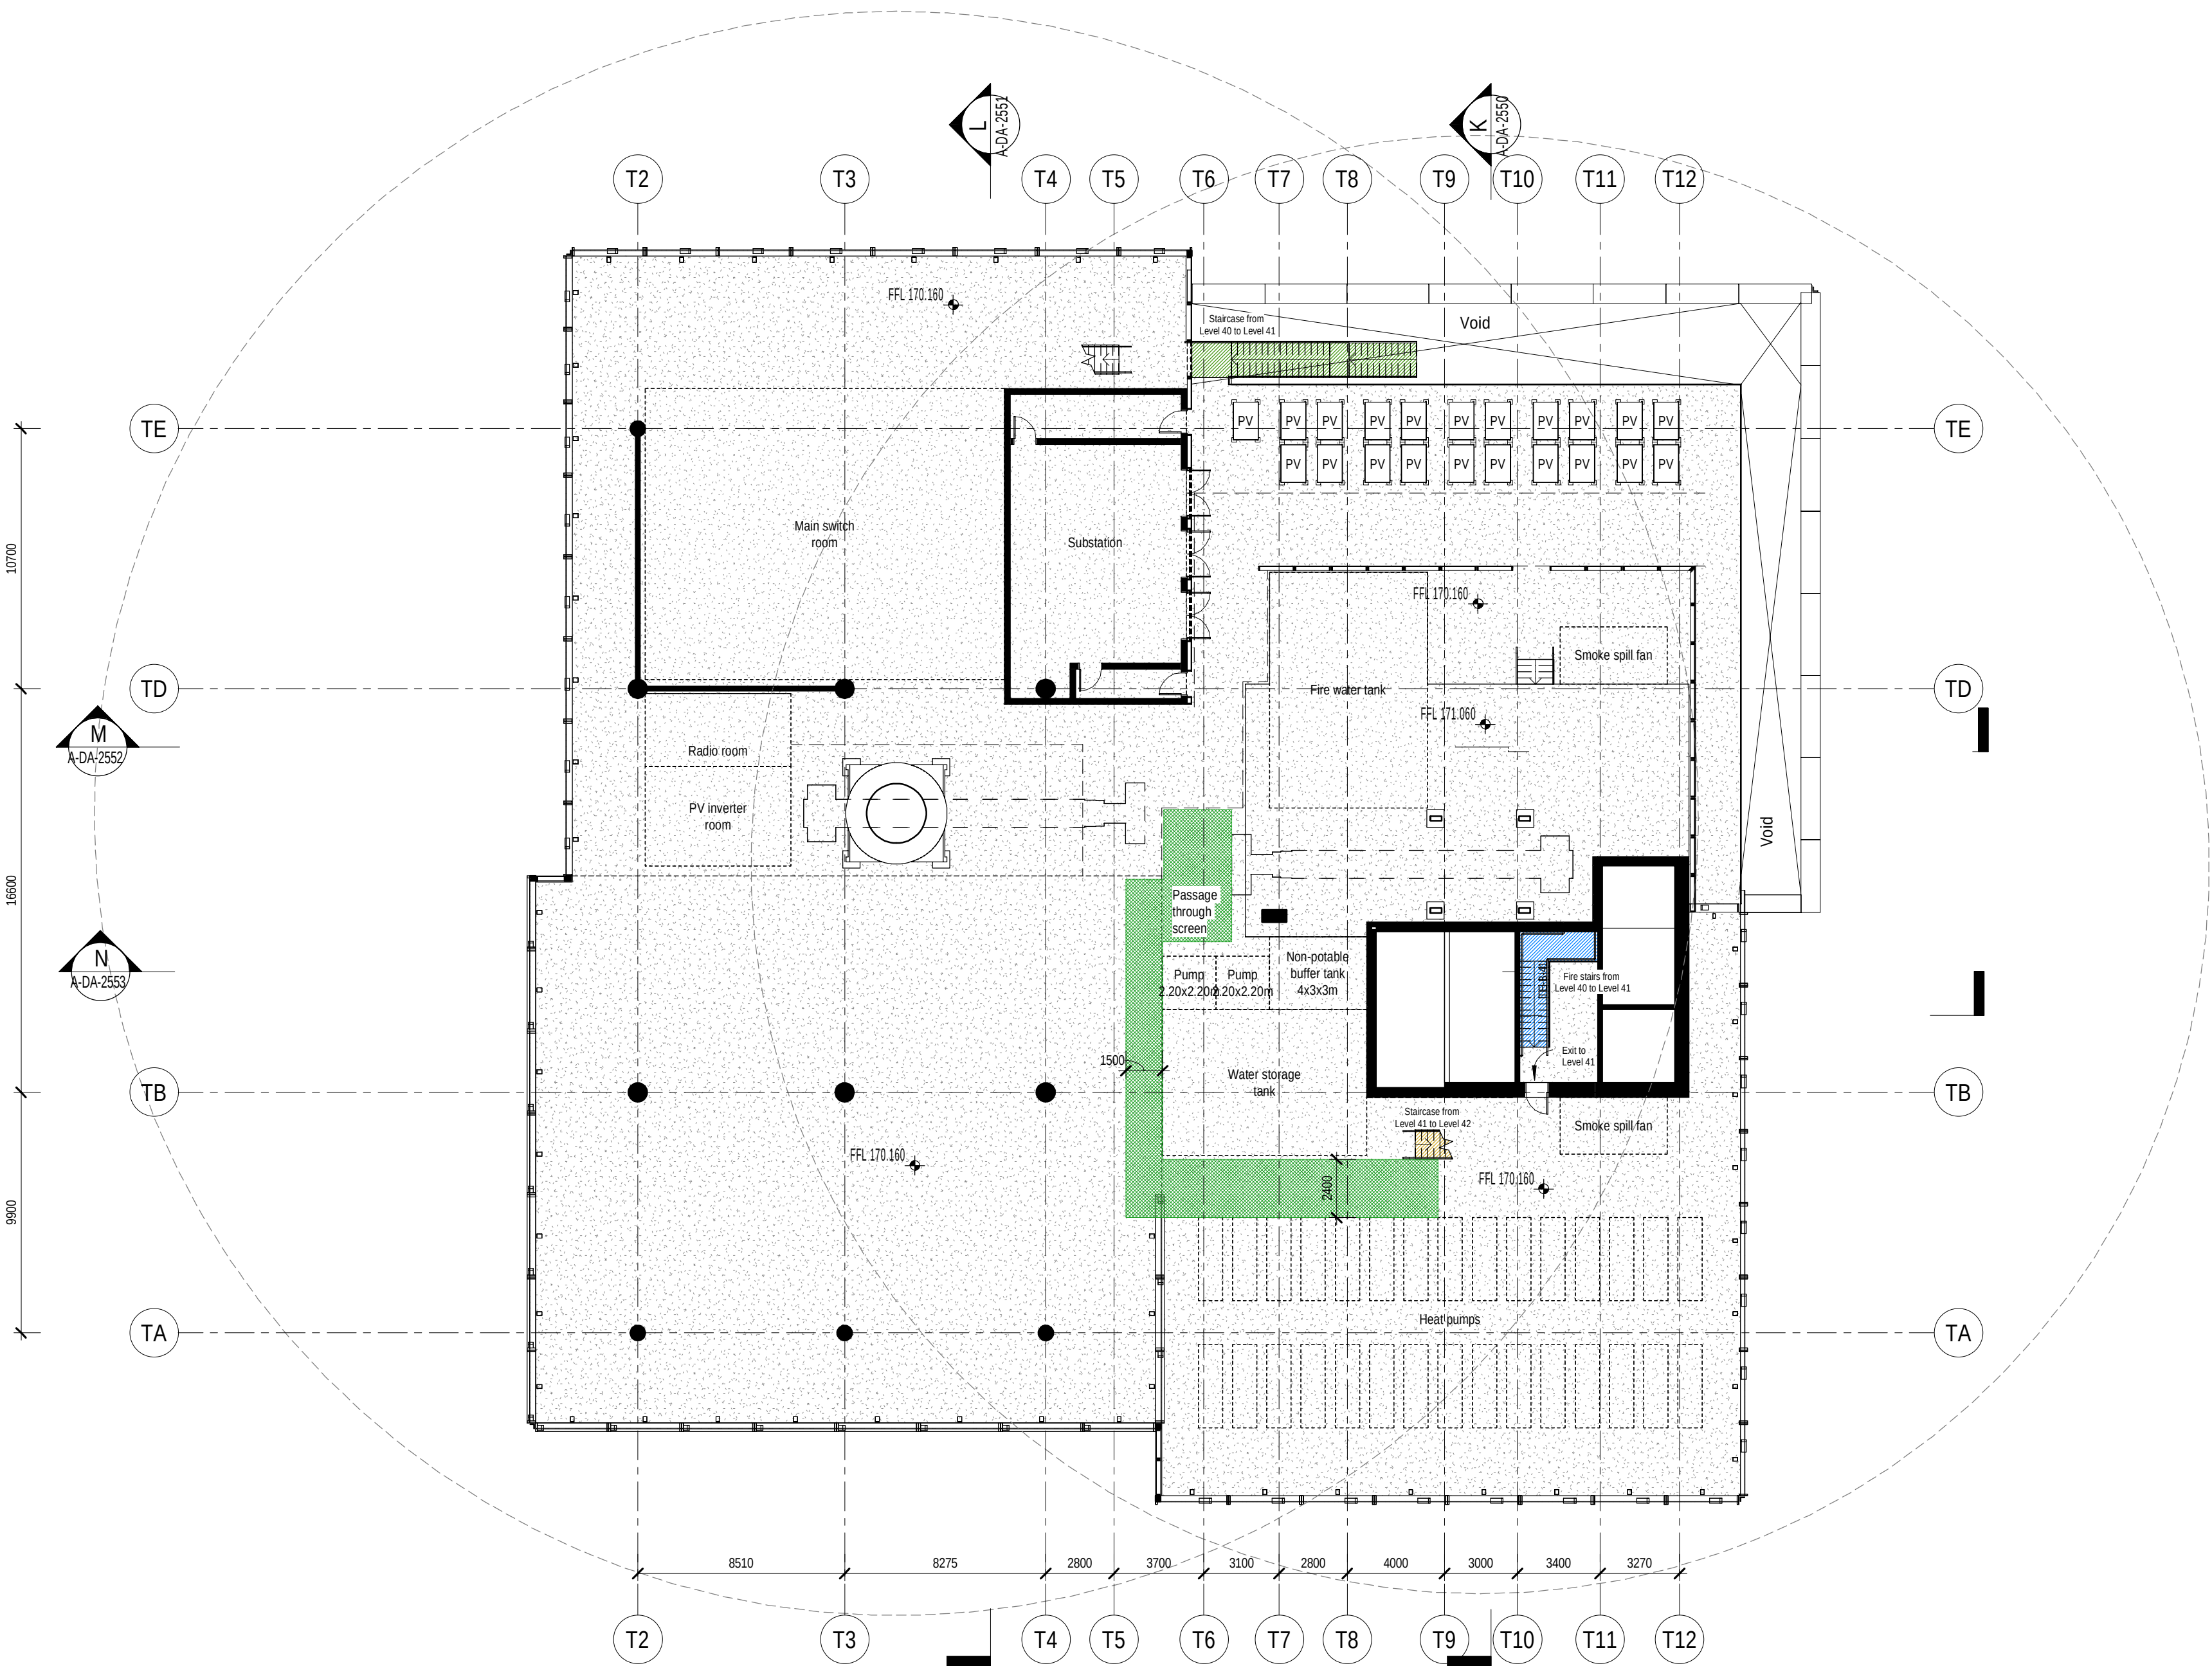

Do not scale drawings. Verify all dimensions on site

issue	amendment	date
1	SSDA	03.09.2021
2	SSDA	10.09.2021
3	SSDA	21.09.2021
4	SSDA	23.09.2021
5	SSDA	01.10.2021

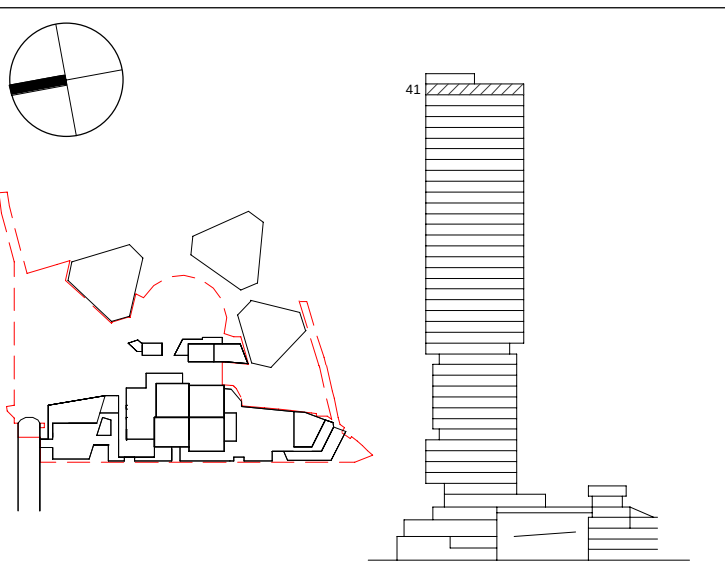

**Henning
Larsen**

HENNING LARSEN
Vesterbrogade 76
1620 Copenhagen V
Denmark
T (+45) 8233 3000
www.henninglarsen.com

architectus™

Adelaide
Brisbane
Melbourne
Sydney
Perth

Architectus Sydney
Level 18, 25 Martin Place
Sydney NSW 2000
T (61 2) 8252 8400
sydney@architectus.com.au

ABN 90 131 245 684

project

Cockle Bay Park


phase

SSDA

drawing

GA - Tower Sky Rise - Level 41

drawn	NGLA	drawing no. short	A-DA-1241
checked	SDE	drawing no. long	CBP-HEN-DRW-A-DA-1241
sheet issue date	03.09.2021		
scale	1 : 200@A1	issue	
project no	200077.00		

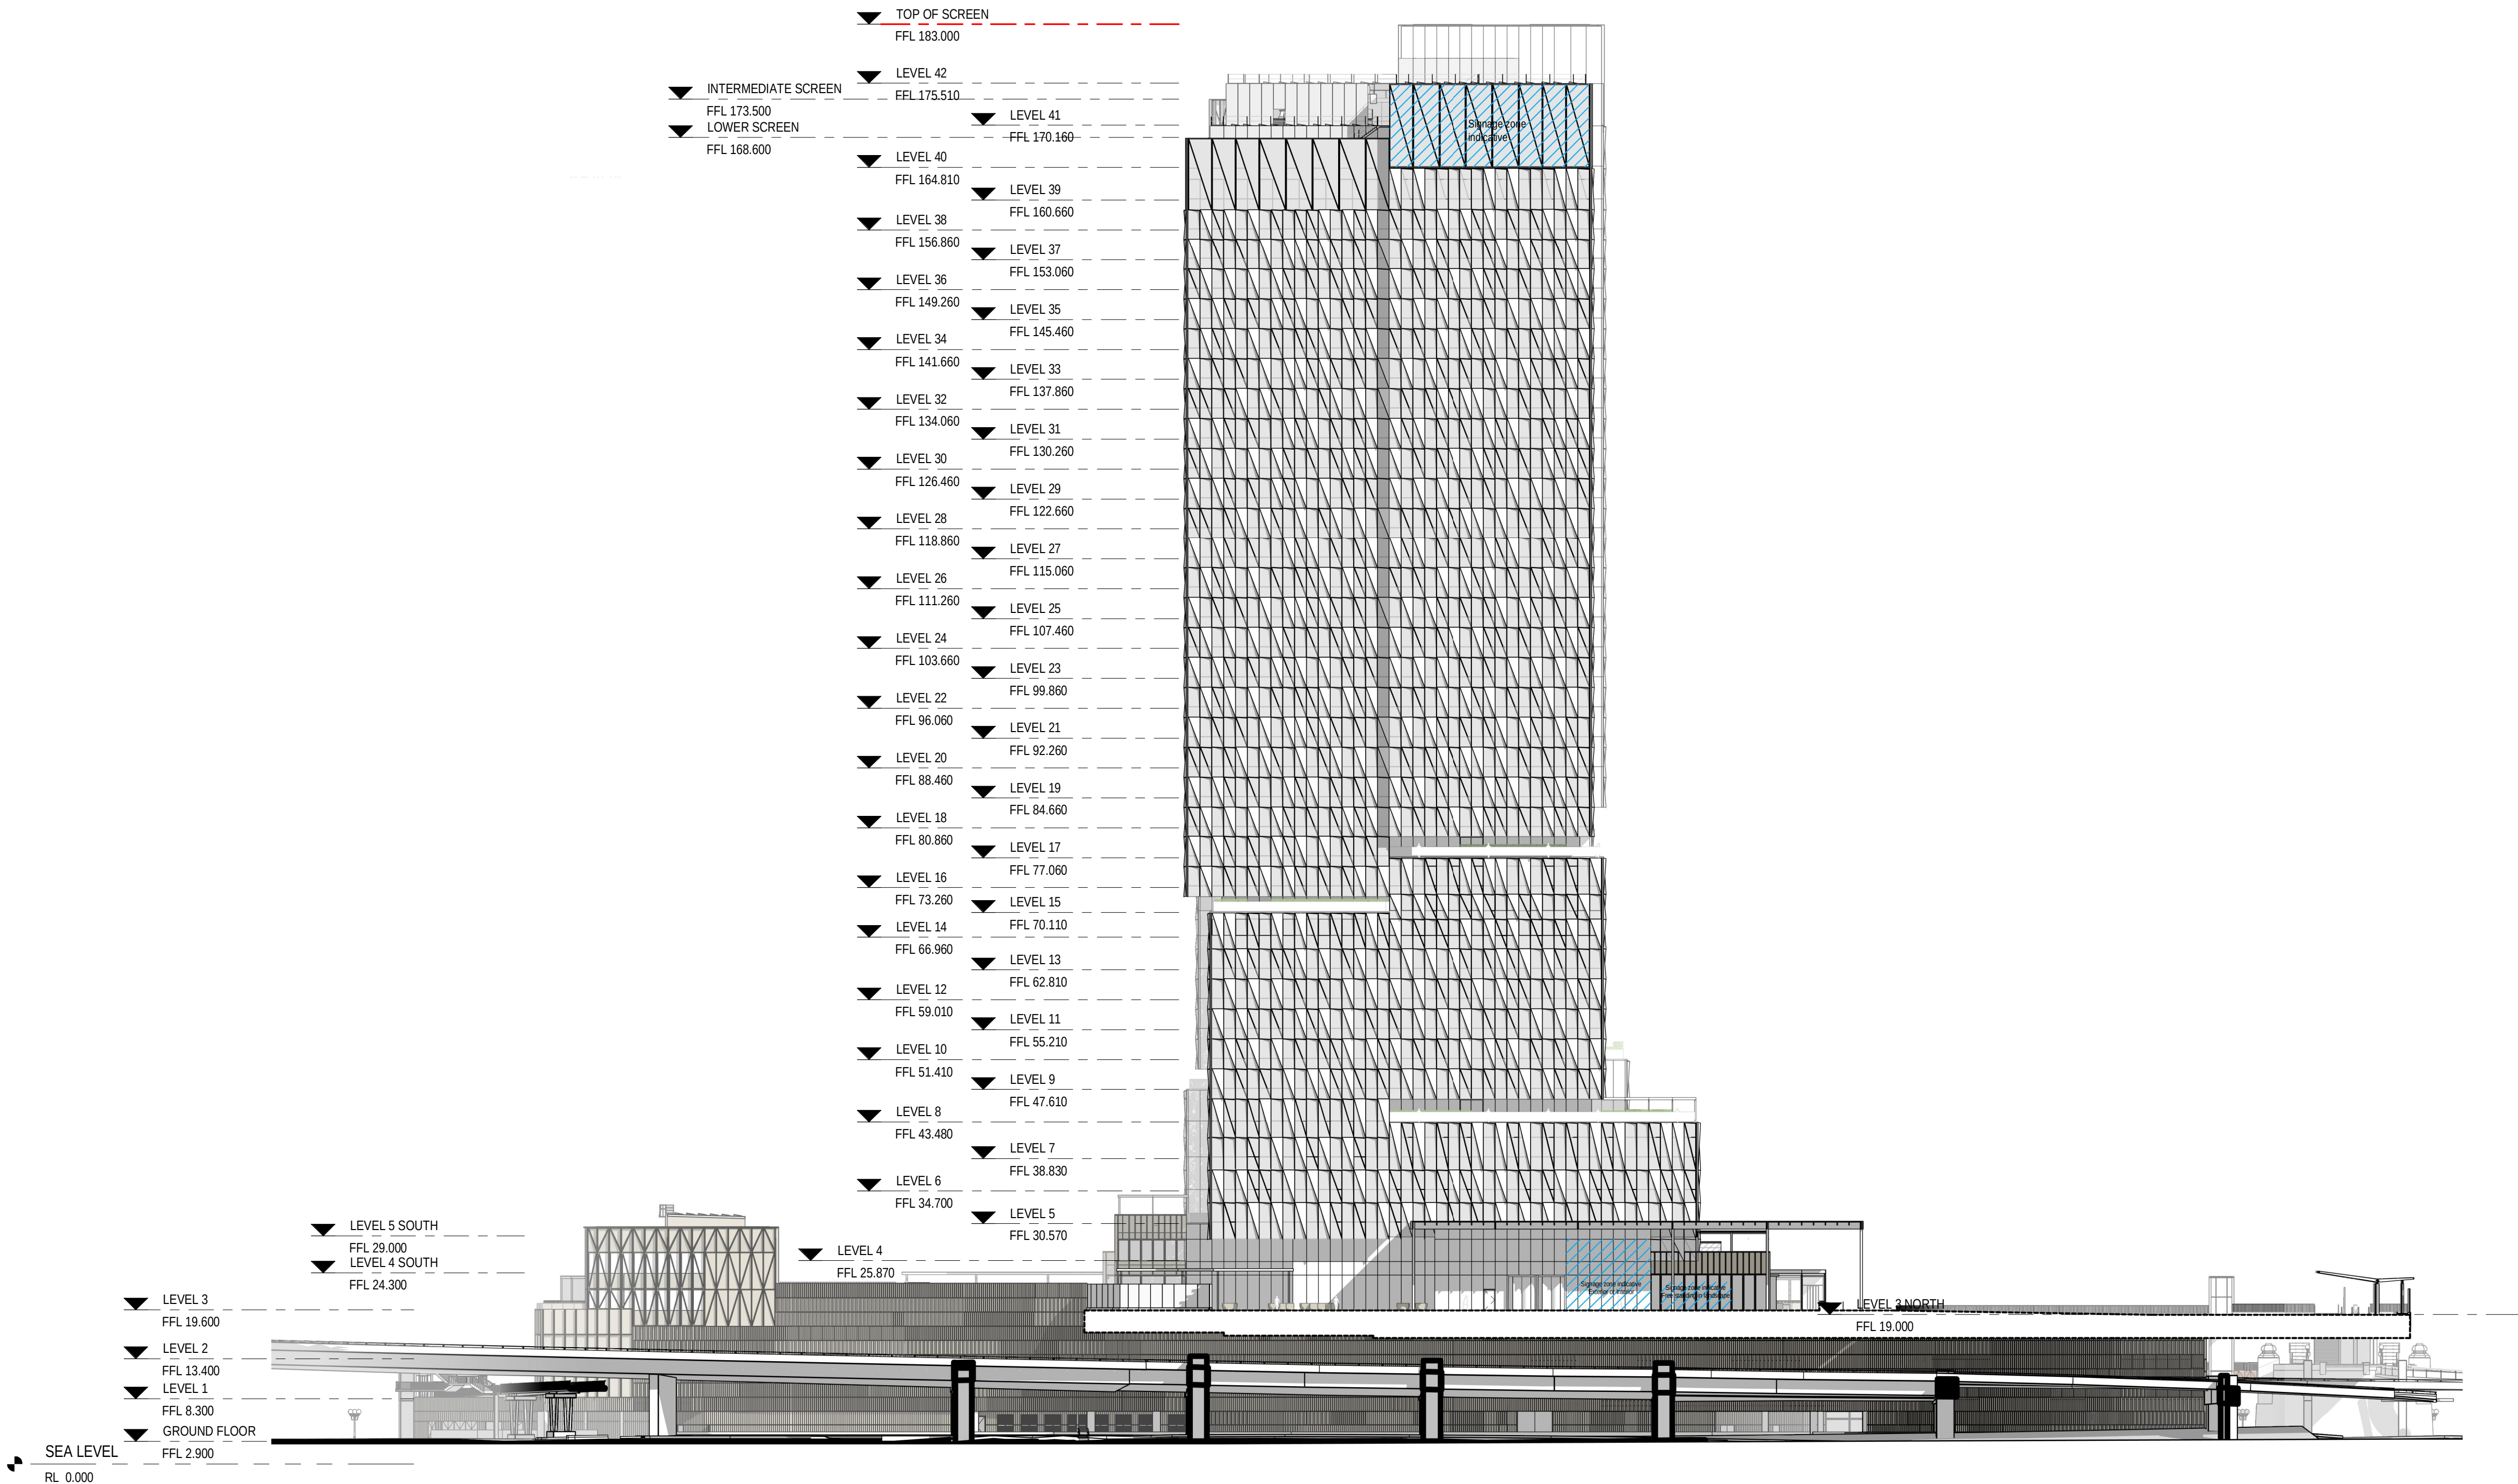

Do not scale drawings. Verify all dimensions on site

issue	amendment	date
1	SSDA	03.09.2021
2	SSDA	10.09.2021
3	SSDA	21.09.2021
4	SSDA	23.09.2021
5	SSDA	24.09.2021
6	SSDA	01.10.2021
7	SSDA	06.10.2021
8	SSDA-RTS	17.03.2021
9	SSDA-RTS	31.05.2023


GENERAL INFROMATION
Signs may be installed in only two of the signage zones indicated in the elevations

TOWER FACADE MATERIALITY

1. The curtain wall modules of the tower consists of glazing with aluminium frames, and textured glass fibre reinforced cement (GRC) or aluminium panels.
2. The crown is composed of porous metal cladding supported on triangulated steel framework.
3. Privacy screen for plant equipment is composed of porous metal cladding.

PODIUM FACADE MATERIALITY

The eastern elevation is composed of precast concrete panels.

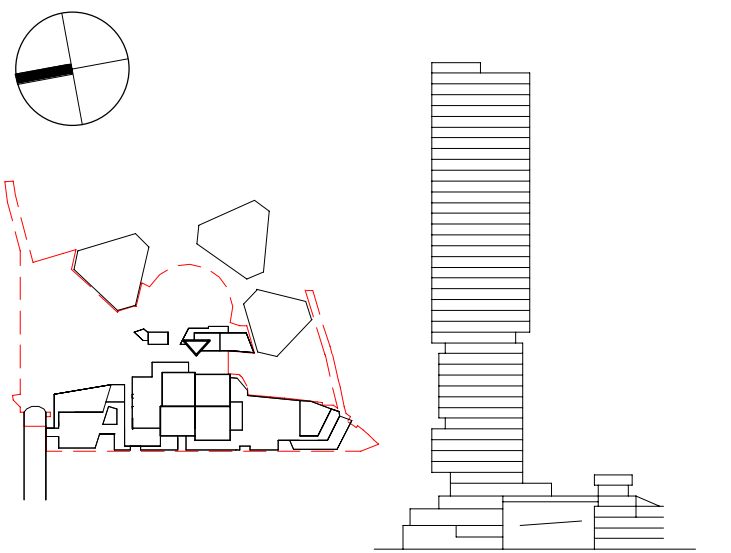

**Henning
Larsen**

HENNING LARSEN
Vesterbrogade 76
1620 Copenhagen V
Denmark
T (+45) 8233 3000
www.henninglarsen.com

architectus™

Adelaide
Brisbane
Melbourne
Perth

Architectus Sydney
Level 18, 25 Martin Place
Sydney NSW 2000
T (61 2) 8252 8400
sydney@architectus.com.au

ABN 90 131 245 684

project

Cockle Bay Park


phase

SSDA-RTS

drawing

Main Elevation East

drawn	MGEL	drawing no. short A-DA-2000
checked	SDE	drawing no. long CBP-HEN-DRW-A-DA-2000
sheet issue date	17.03.2022	
scale	1 : 500@A1	issue
project no	200077.00	8

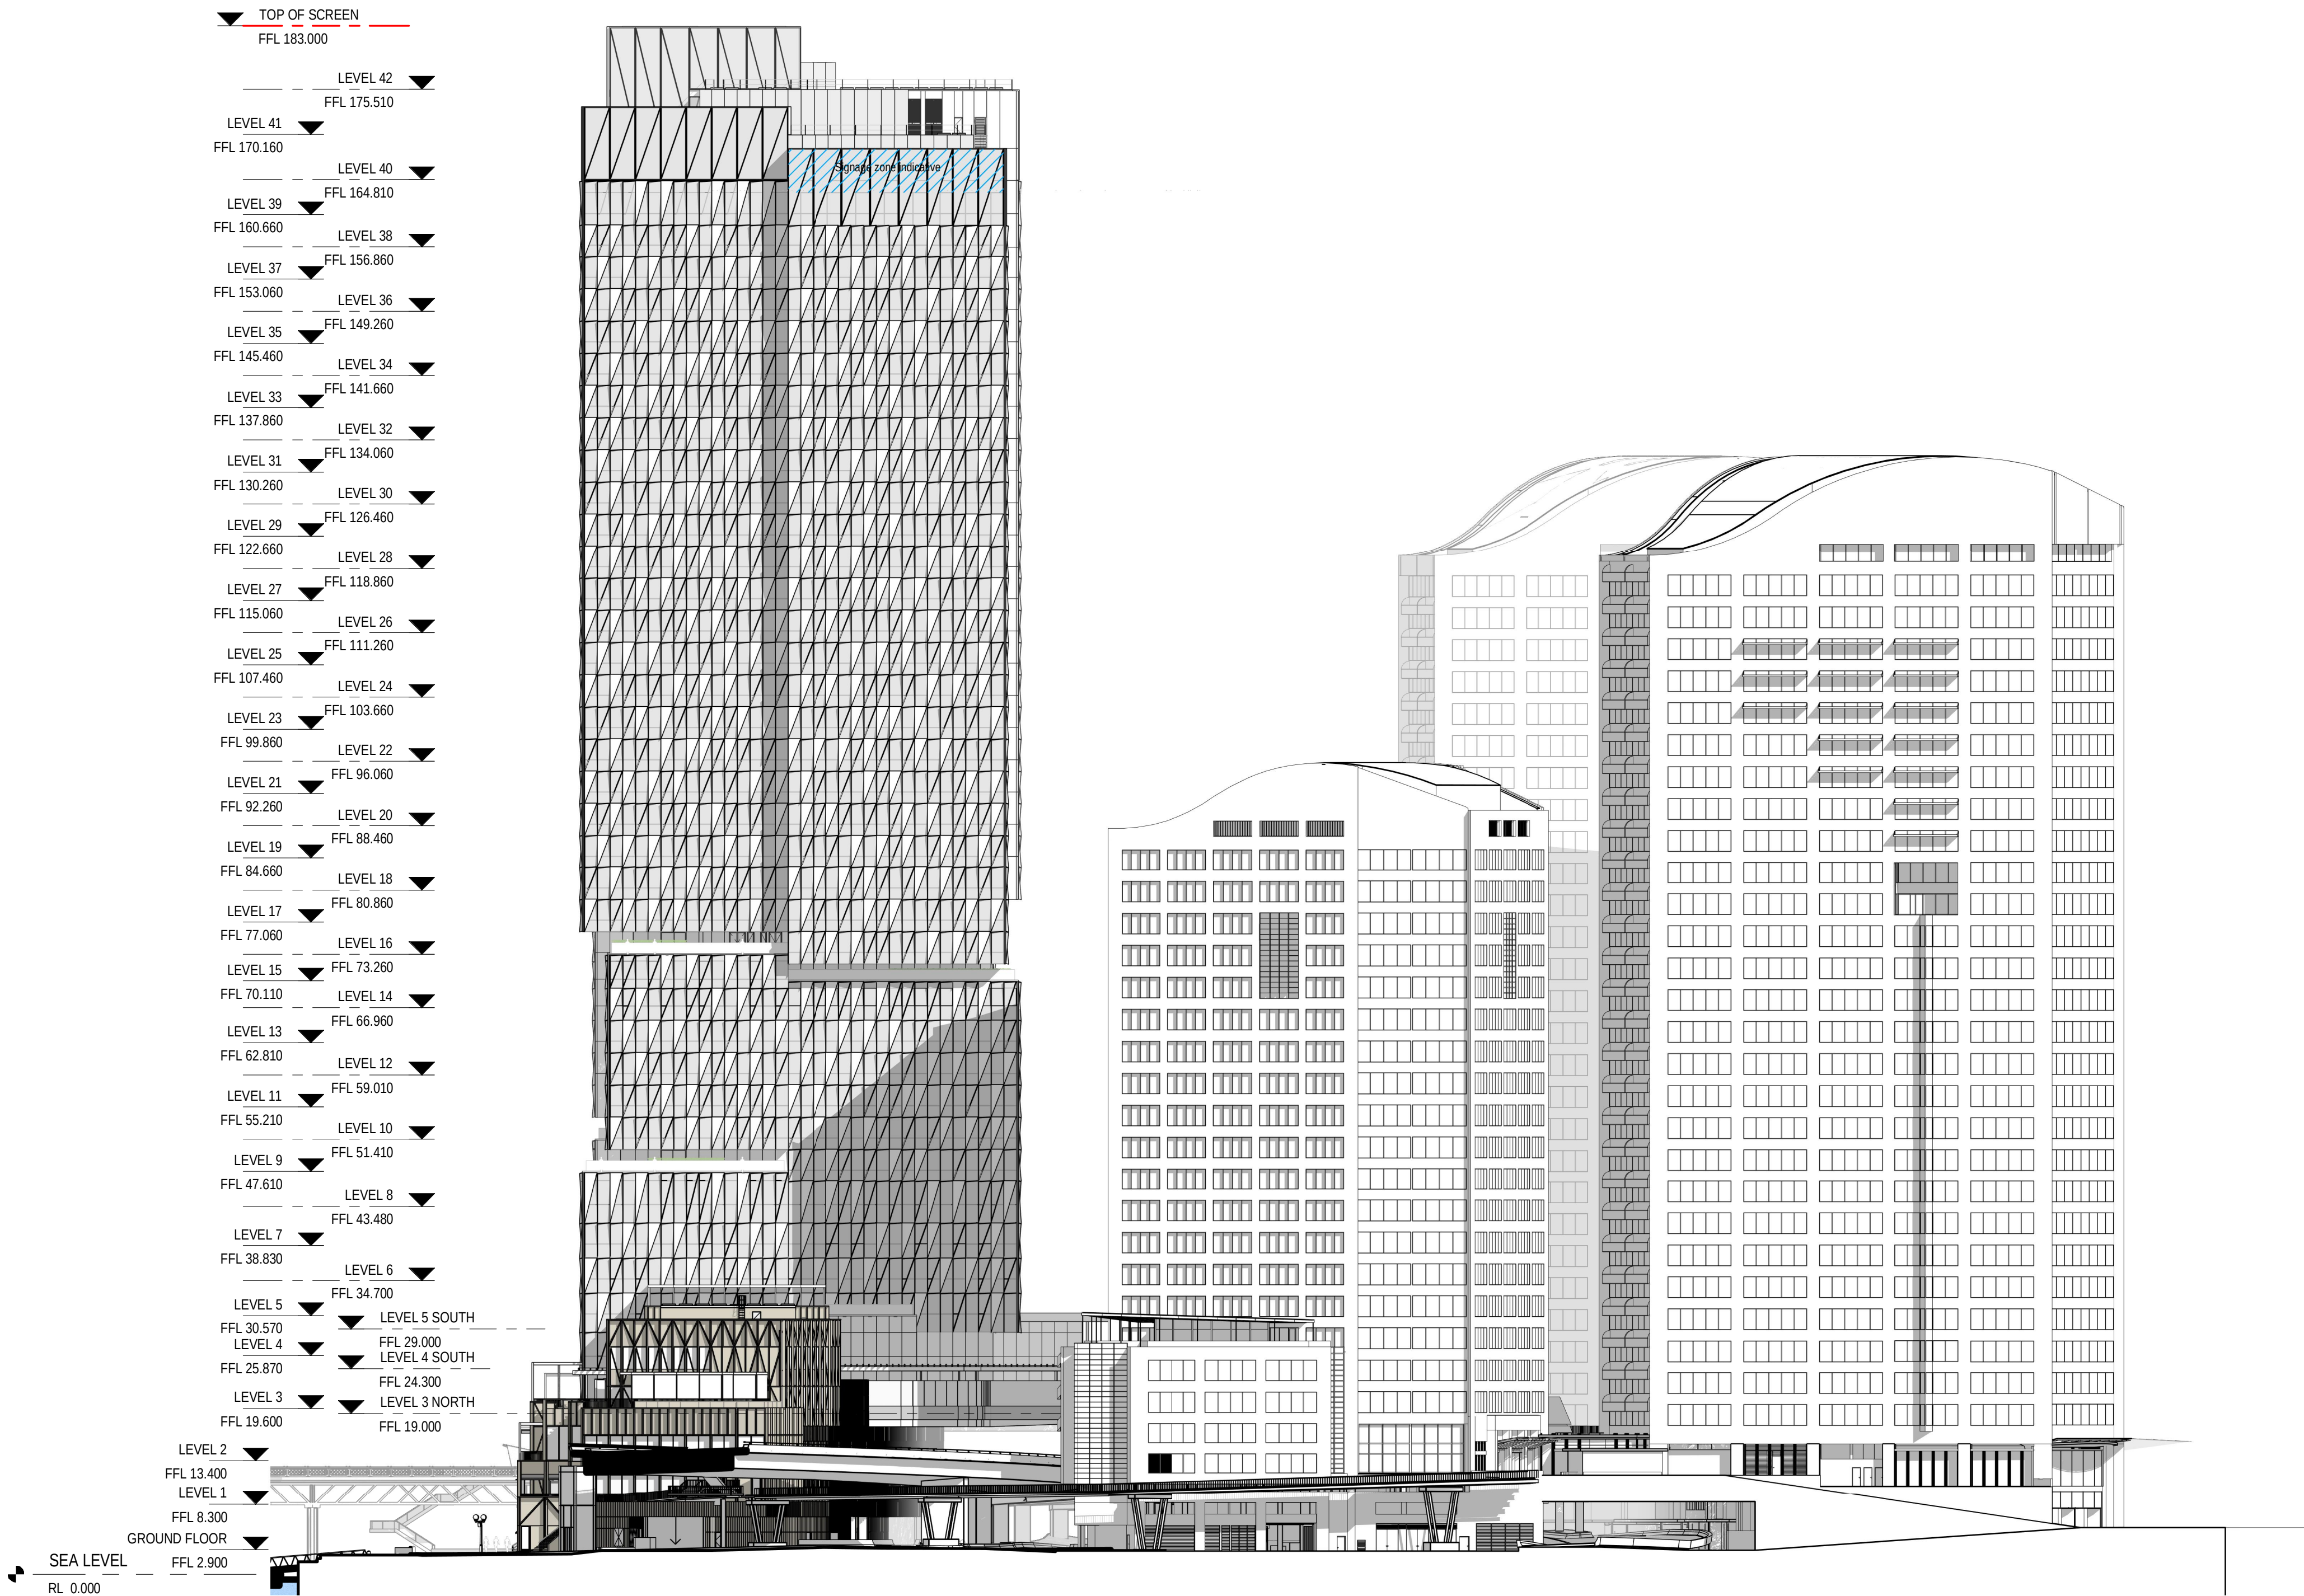

Do not scale drawings. Verify all dimensions on site

issue	amendment	date
1	SSDA	03.09.2021
2	SSDA	10.09.2021
3	SSDA	21.09.2021
4	SSDA	23.09.2021
5	SSDA	28.09.2021
6	SSDA	01.10.2021
7	SSDA	06.10.2021
8	SSDA-RTS	17.03.2021
9	SSDA-RTS	31.05.2023

GENERAL INFROMATION
Signs may be installed in only two of the signage zones indicated in the elevations

TOWER FACADE MATERIALITY


1. The curtain wall modules of the tower consists of glazing with aluminium frames, and textured glass fibre reinforced cement (GRC) or aluminium panels.

2. The crown is composed of porous metal cladding supported on triangulated steel framework.

3. Privacy screen for plant equipment is composed of porous metal cladding.

PODIUM FACADE MATERIALITY

The podium facade is composed of GRC modules.

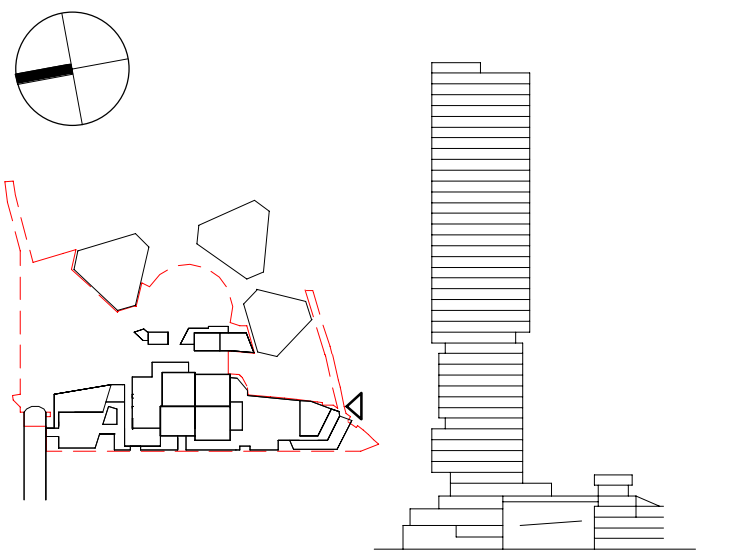

**Henning
Larsen**

HENNING LARSEN
Vesterbrogade 76
1620 Copenhagen V
Denmark
T (+45) 8233 3000
www.henninglarsen.com

architectus™

Adelaide
Brisbane
Melbourne
Sydney
Perth

Architectus Sydney
Level 18, 25 Martin Place
Sydney NSW 2000
T (61 2) 8252 8400
sydney@architectus.com.au

ABN 90 131 245 684

project

Cockle Bay Park

phase

SSDA-RTS

drawing

Main Elevation South

drawn MGEL

drawing no. short
A-DA-2001

checked SDE

drawing no. long
CBP-HEN-DRW-A-DA-2001


sheet issue date 17.03.2022

scale 1 : 500@A1

issue

project no 200077.00

8

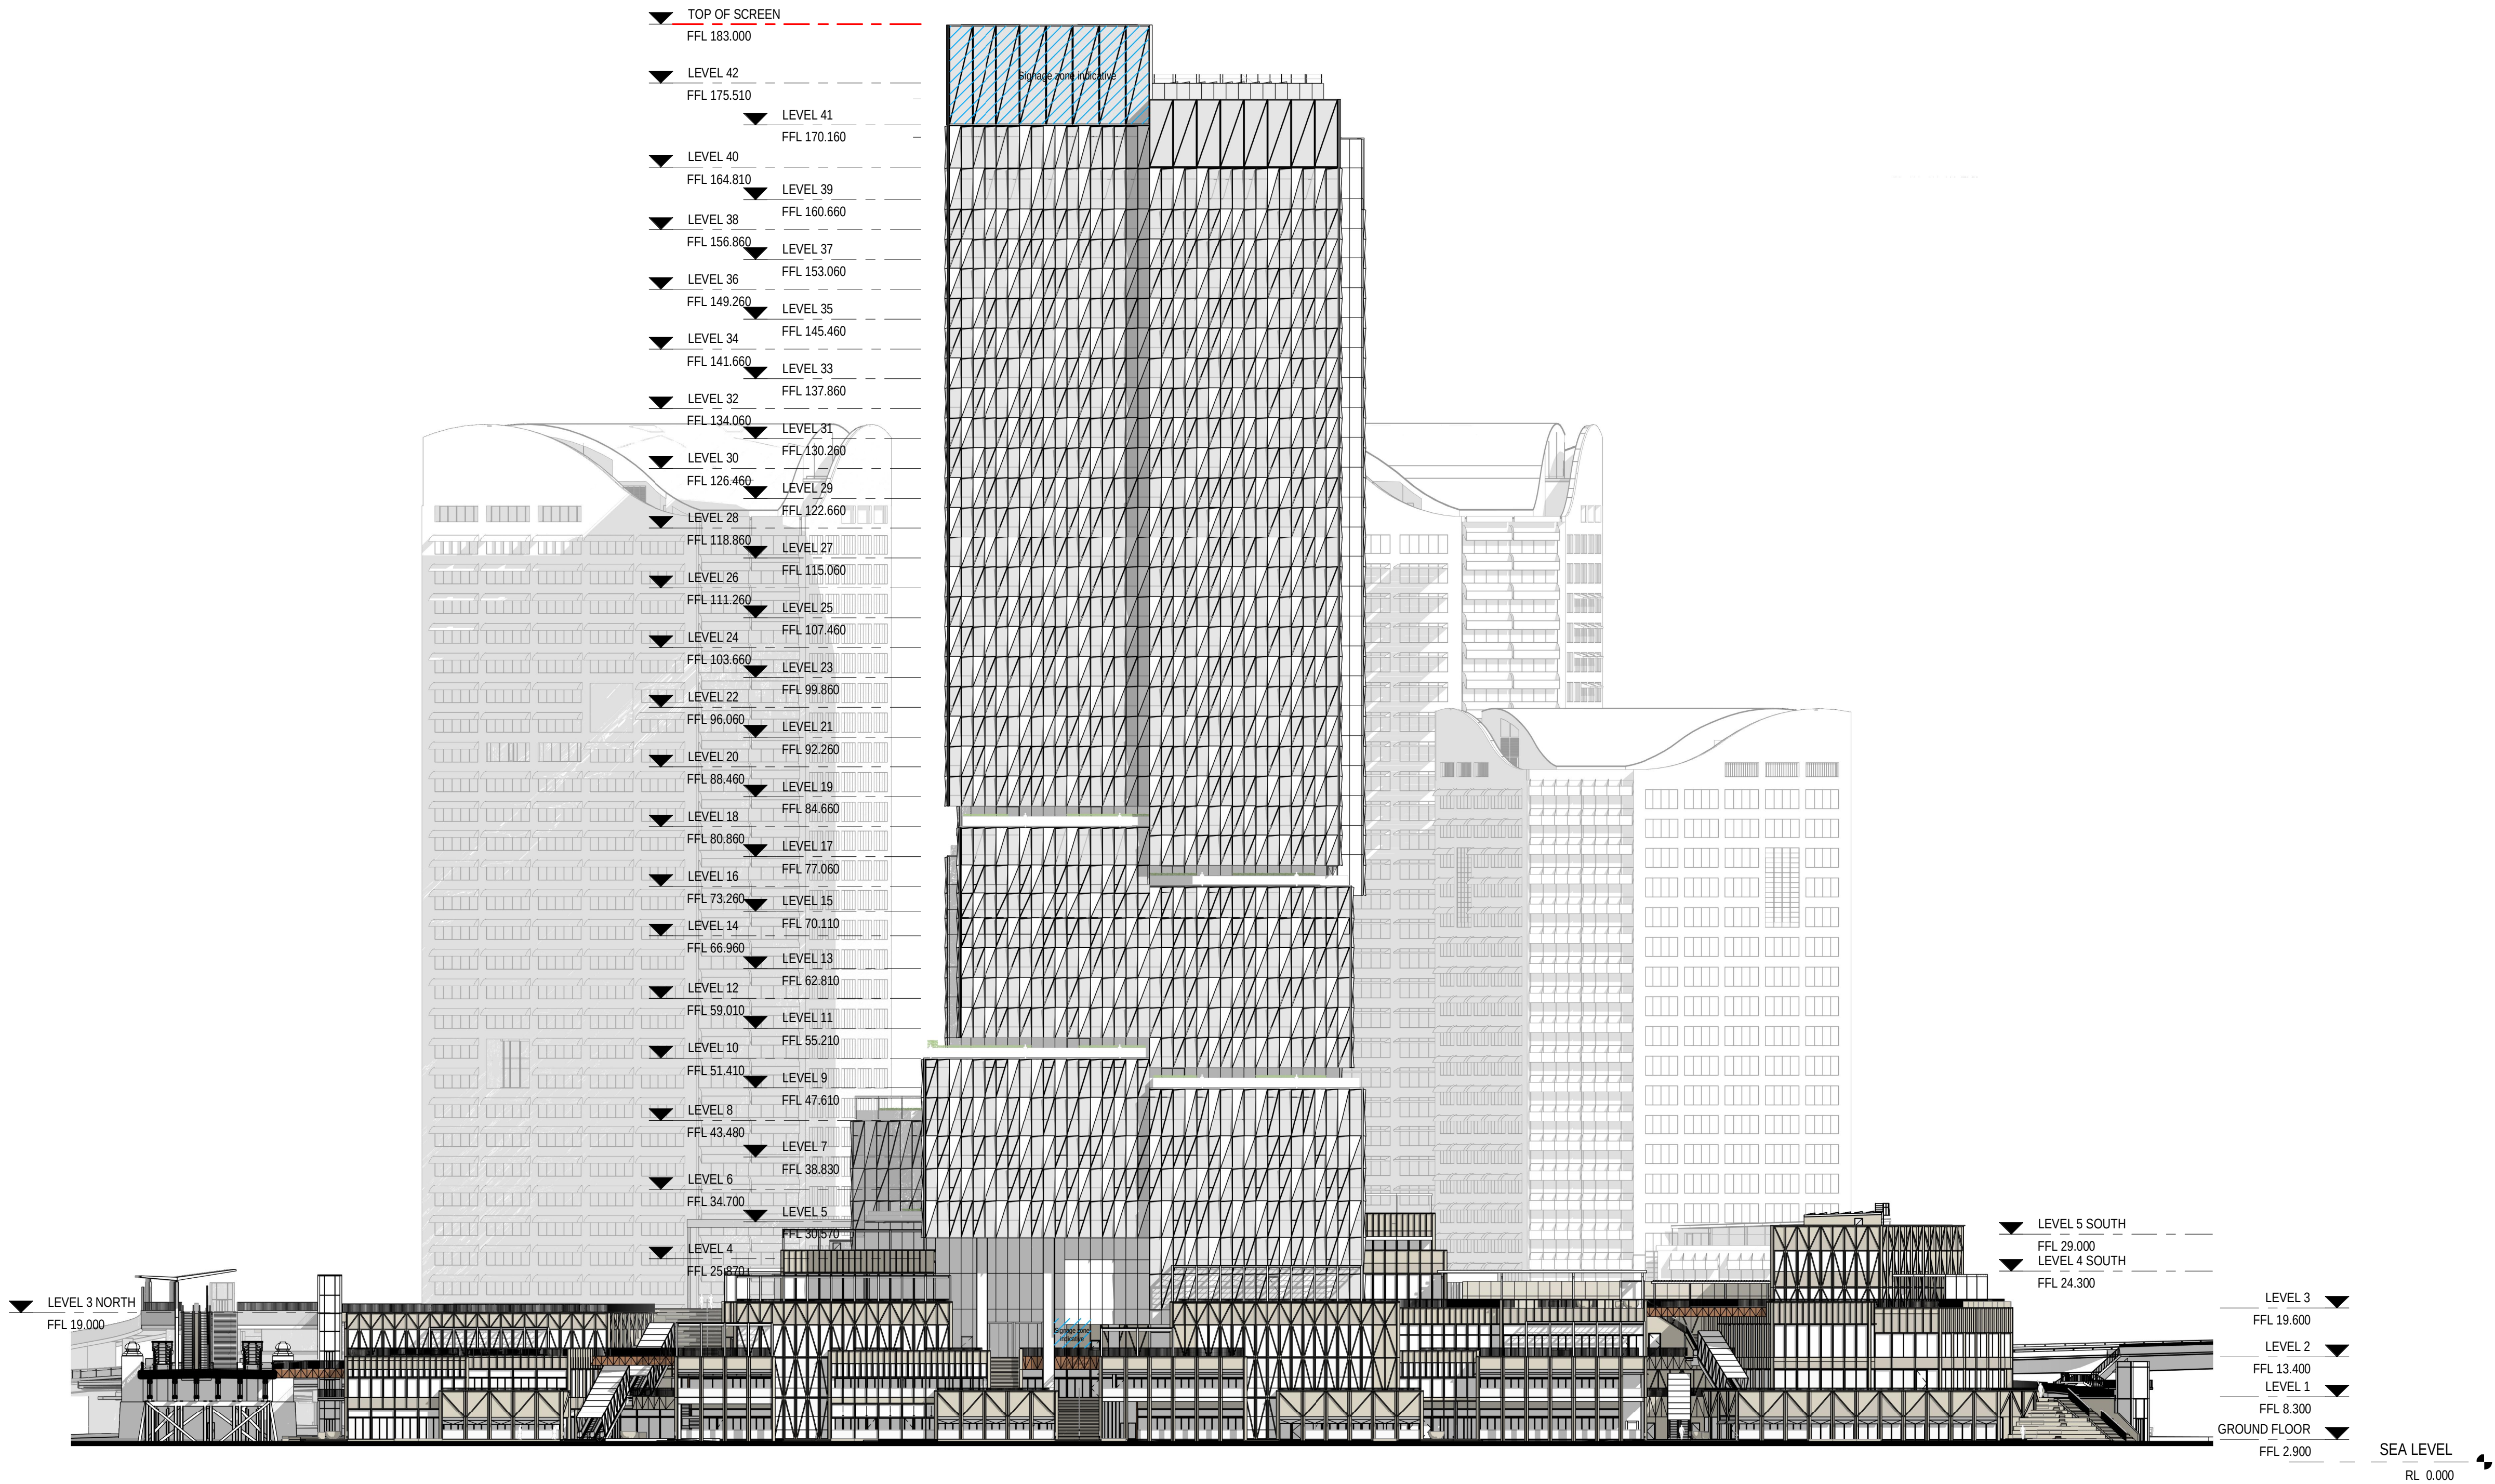

Do not scale drawings. Verify all dimensions on site		
issue	amendment	date
2	SSDA	10.09.2021
3	SSDA	21.09.2021
4	SSDA	23.09.2021
5	SSDA	24.09.2021
6	SSDA	27.09.2021
7	SSDA	01.10.2021
8	SSDA	06.10.2021
9	SSDA-RTS	17.03.2021
10	SSDA-RTS	31.05.2023

GENERAL INFROMATION
Signs may be installed in only two of the signage zones indicated in the elevations

TOWER FACADE MATERIALITY


1. The curtain wall modules of the tower consists of glazing with aluminium frames, and textured glass fibre reinforced cement (GRC) or aluminium panels.

2. The crown is composed of porous metal cladding supported on triangulated steel framework.

3. Privacy screen for plant equipment is composed of porous metal cladding.

PODIUM FACADE MATERIALITY

The podium facade is composed of GRC modules.

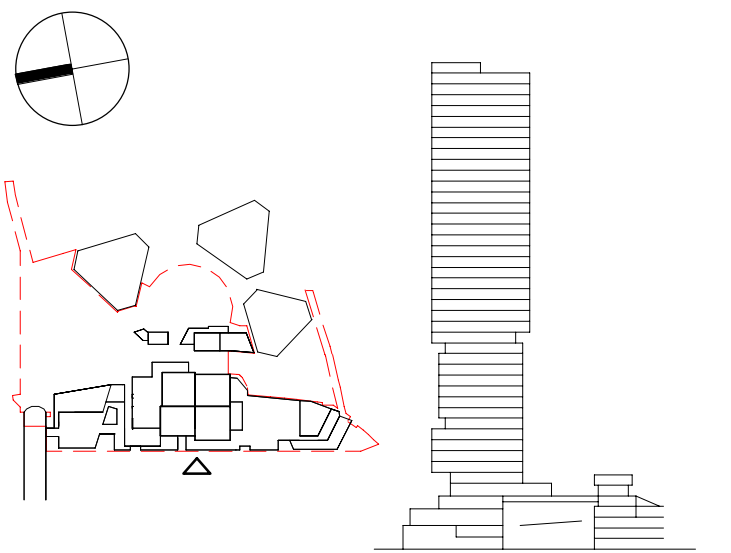

Henning
Larsen

HENNING LARSEN
Vesterbrogade 76
1620 Copenhagen V
Denmark
T (+45) 8233 3000
www.henninglarsen.com

architectus™

Adelaide
Brisbane
Melbourne
Perth

Architectus Sydney
Level 18, 25 Martin Place
Sydney NSW 2000
T (61 2) 8252 8400
sydney@architectus.com.au

ABN 90 131 245 684

project

Cockle Bay Park


phase

SSDA-RTS

drawing

Main Elevation West

drawn	MGEL	drawing no. short	A-DA-2002
checked	SDE	drawing no. long	CBP-HEN-DRW-A-DA-2002
sheet issue date	17.03.2022		
scale	1 : 500@A1	issue	
project no	200077.00		

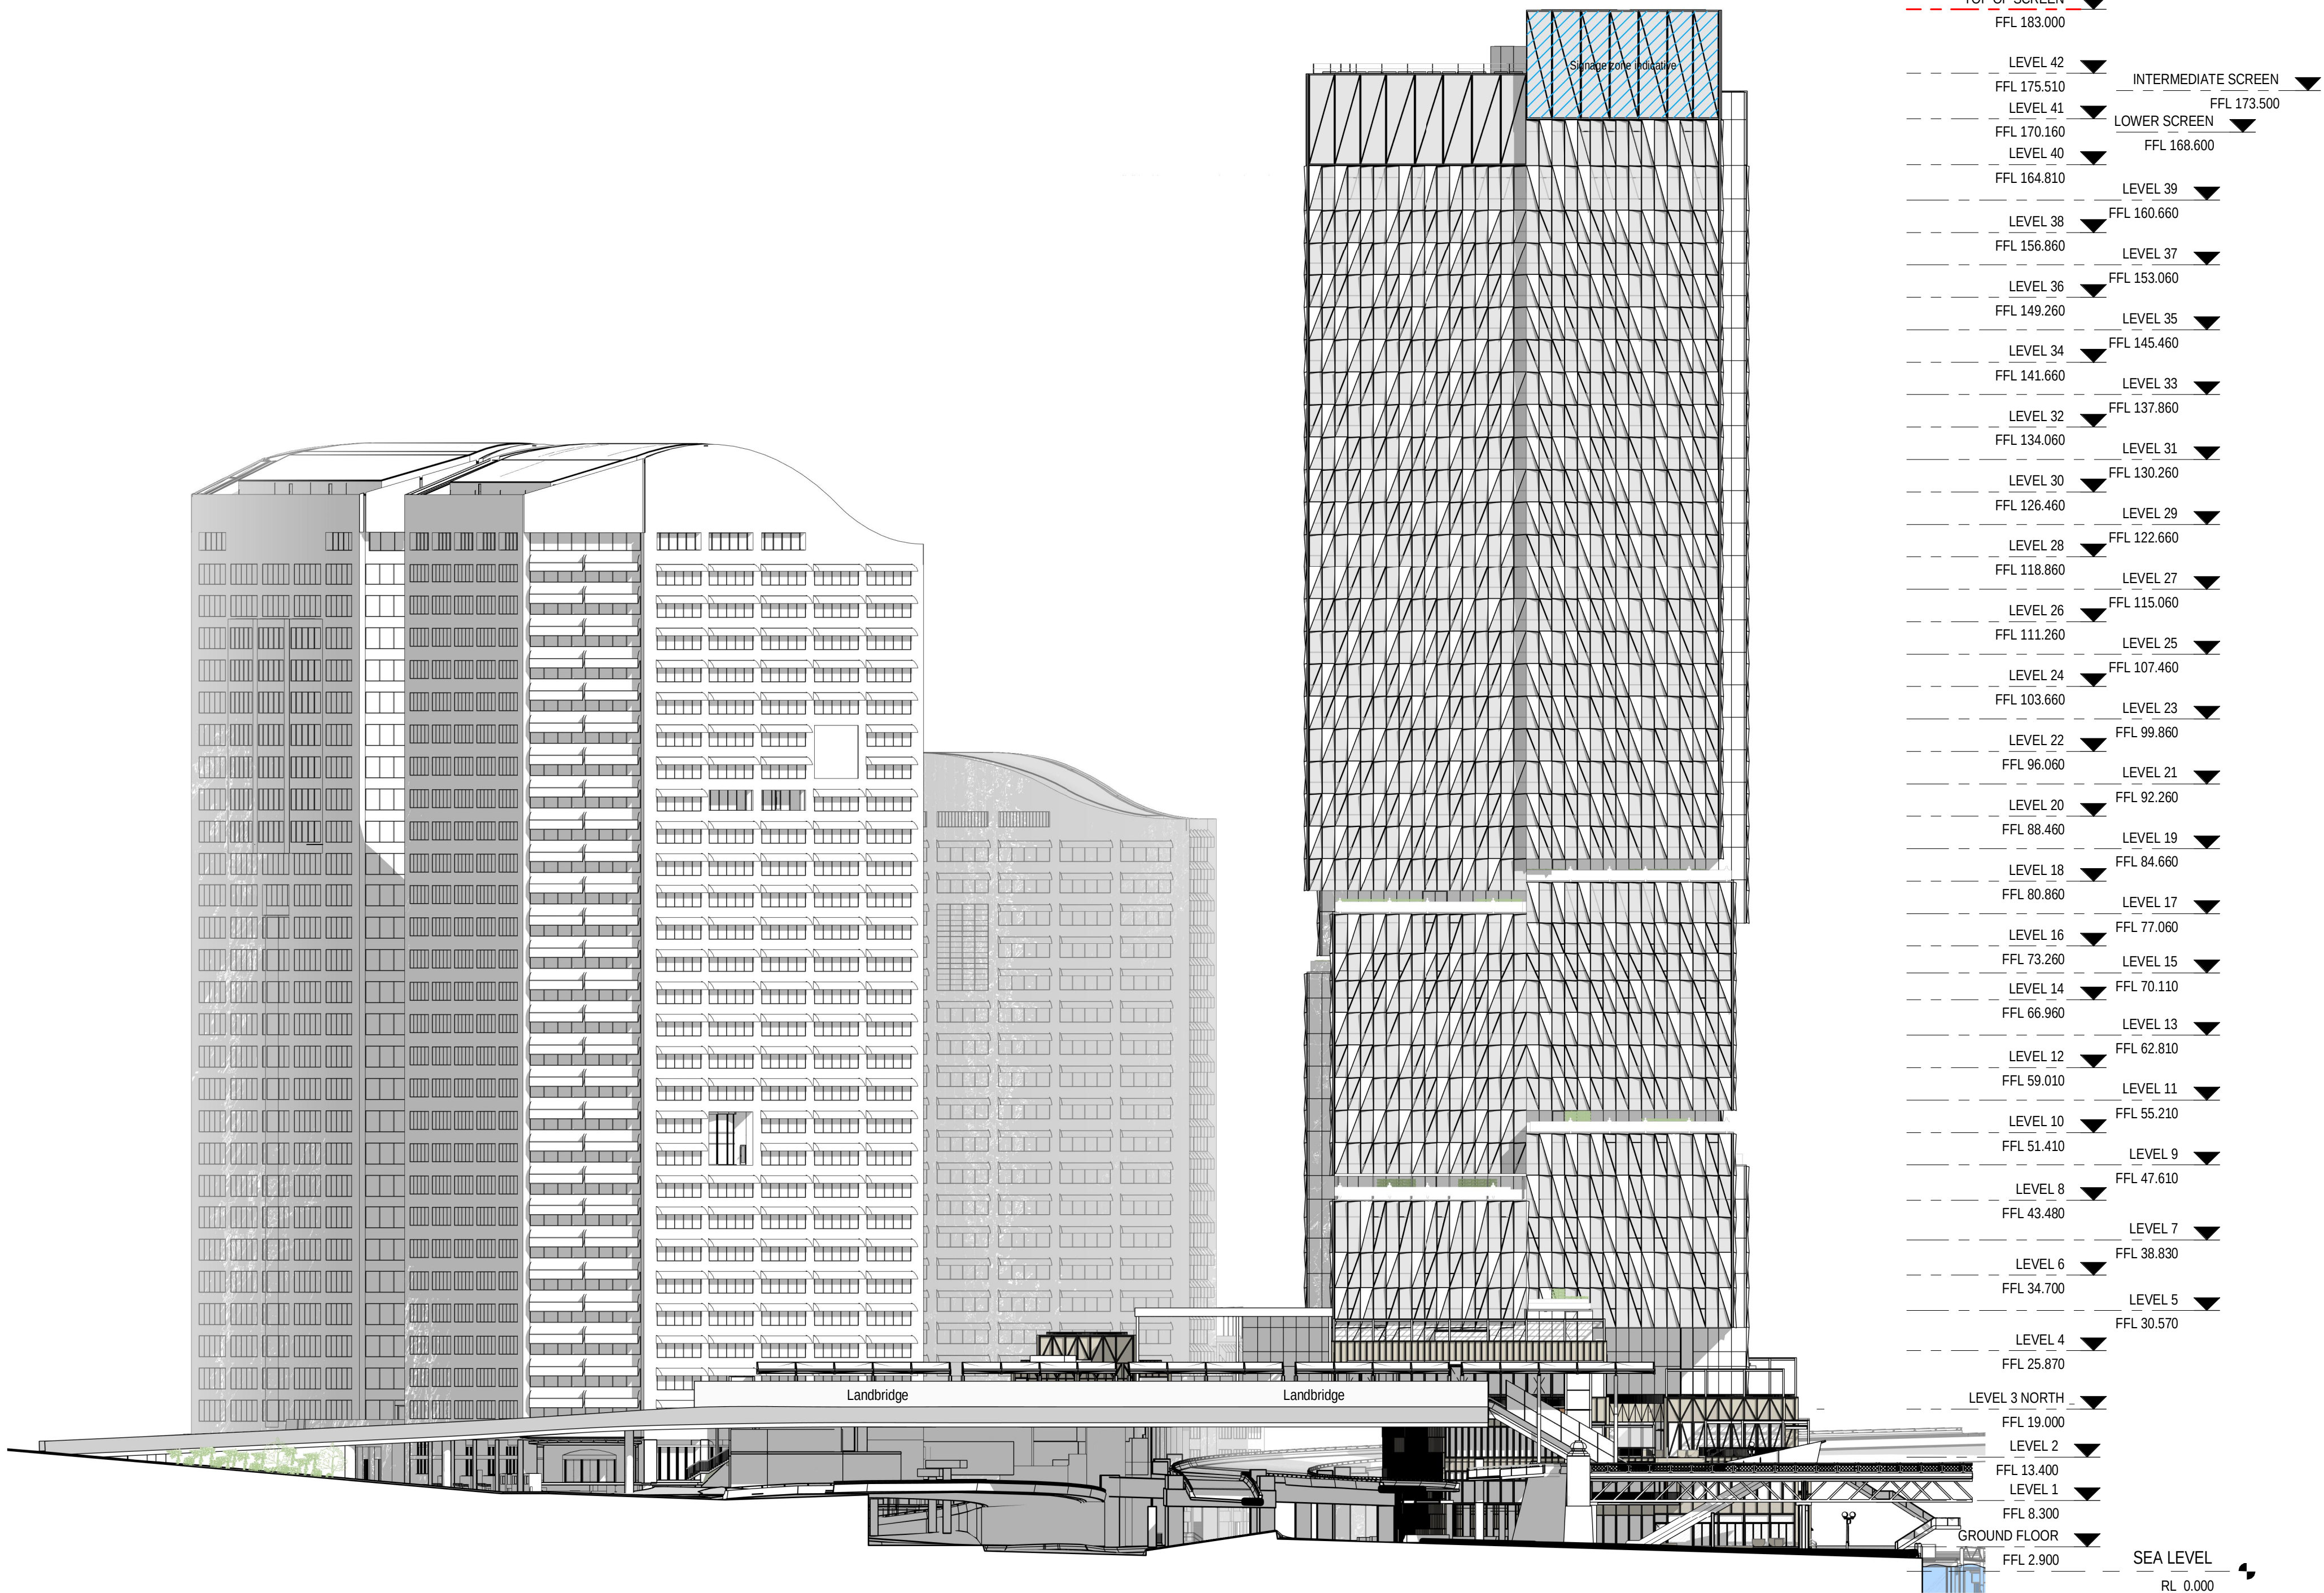

Do not scale drawings. Verify all dimensions on site

issue	amendment	date
2	SSDA	10.09.2021
3	SSDA	21.09.2021
4	SSDA	23.09.2021
5	SSDA	24.09.2021
6	SSDA	27.09.2021
7	SSDA	01.10.2021
8	SSDA	06.10.2021
9	SSDA-RTS	17.03.2021
10	SSDA-RTS	31.05.2023

GENERAL INFROMATION
Signs may be installed in only two of the signage zones indicated in the elevations

TOWER FACADE MATERIALITY


1. The curtain wall modules of the tower consists of glazing with aluminium frames, and textured glass fibre reinforced cement (GRC) or aluminium panels.

2. The crown is composed of porous metal cladding supported on triangulated steel framework.

3. Privacy screen for plant equipment is composed of porous metal cladding.

PODIUM FACADE MATERIALITY

The podium facade is composed of GRC modules.

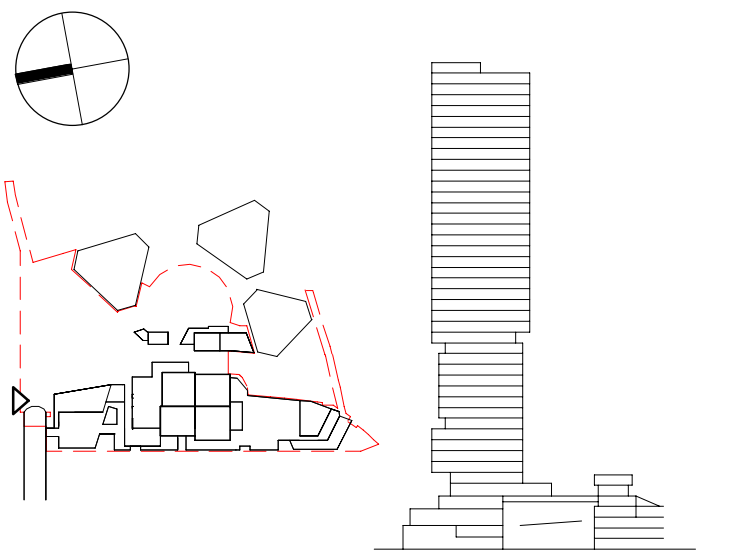

**Henning
Larsen**

HENNING LARSEN
Vesterbrogade 76
1620 Copenhagen V
Denmark
T (+45) 8233 3000
www.henninglarsen.com

architectus™

Adelaide
Brisbane
Melbourne
Sydney
Perth

Architectus Sydney
Level 18, 25 Martin Place
Sydney NSW 2000
T (+61 2) 8252 8400
sydney@architectus.com.au

ABN 90 131 245 684

project

Cockle Bay Park


phase

SSDA-RTS


drawing

Main Elevation North

drawn	MGEL	drawing no. short	A-DA-2003
checked	SDE	drawing no. long	CBP-HEN-DRW-A-DA-2003
sheet issue date	17.03.2022		
scale	1 : 500@A1	issue	
project no	200077.00		

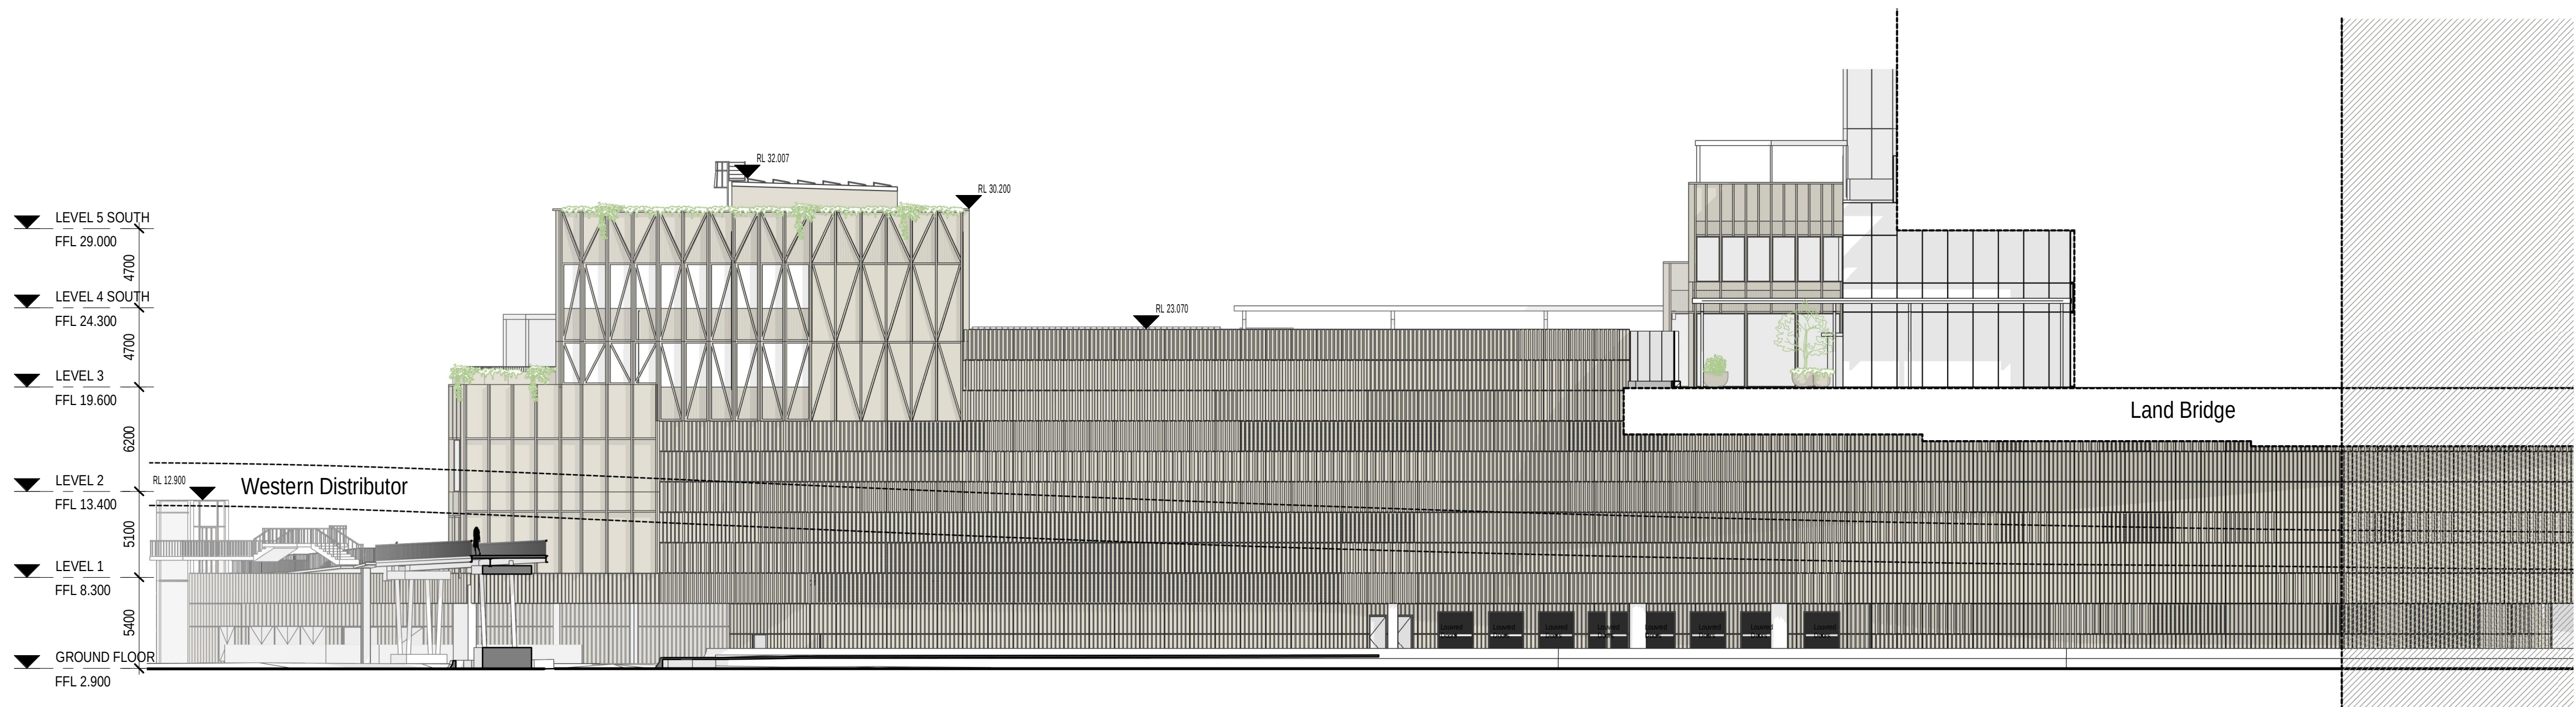

E1 East Elevation
SCALE: 1 : 250

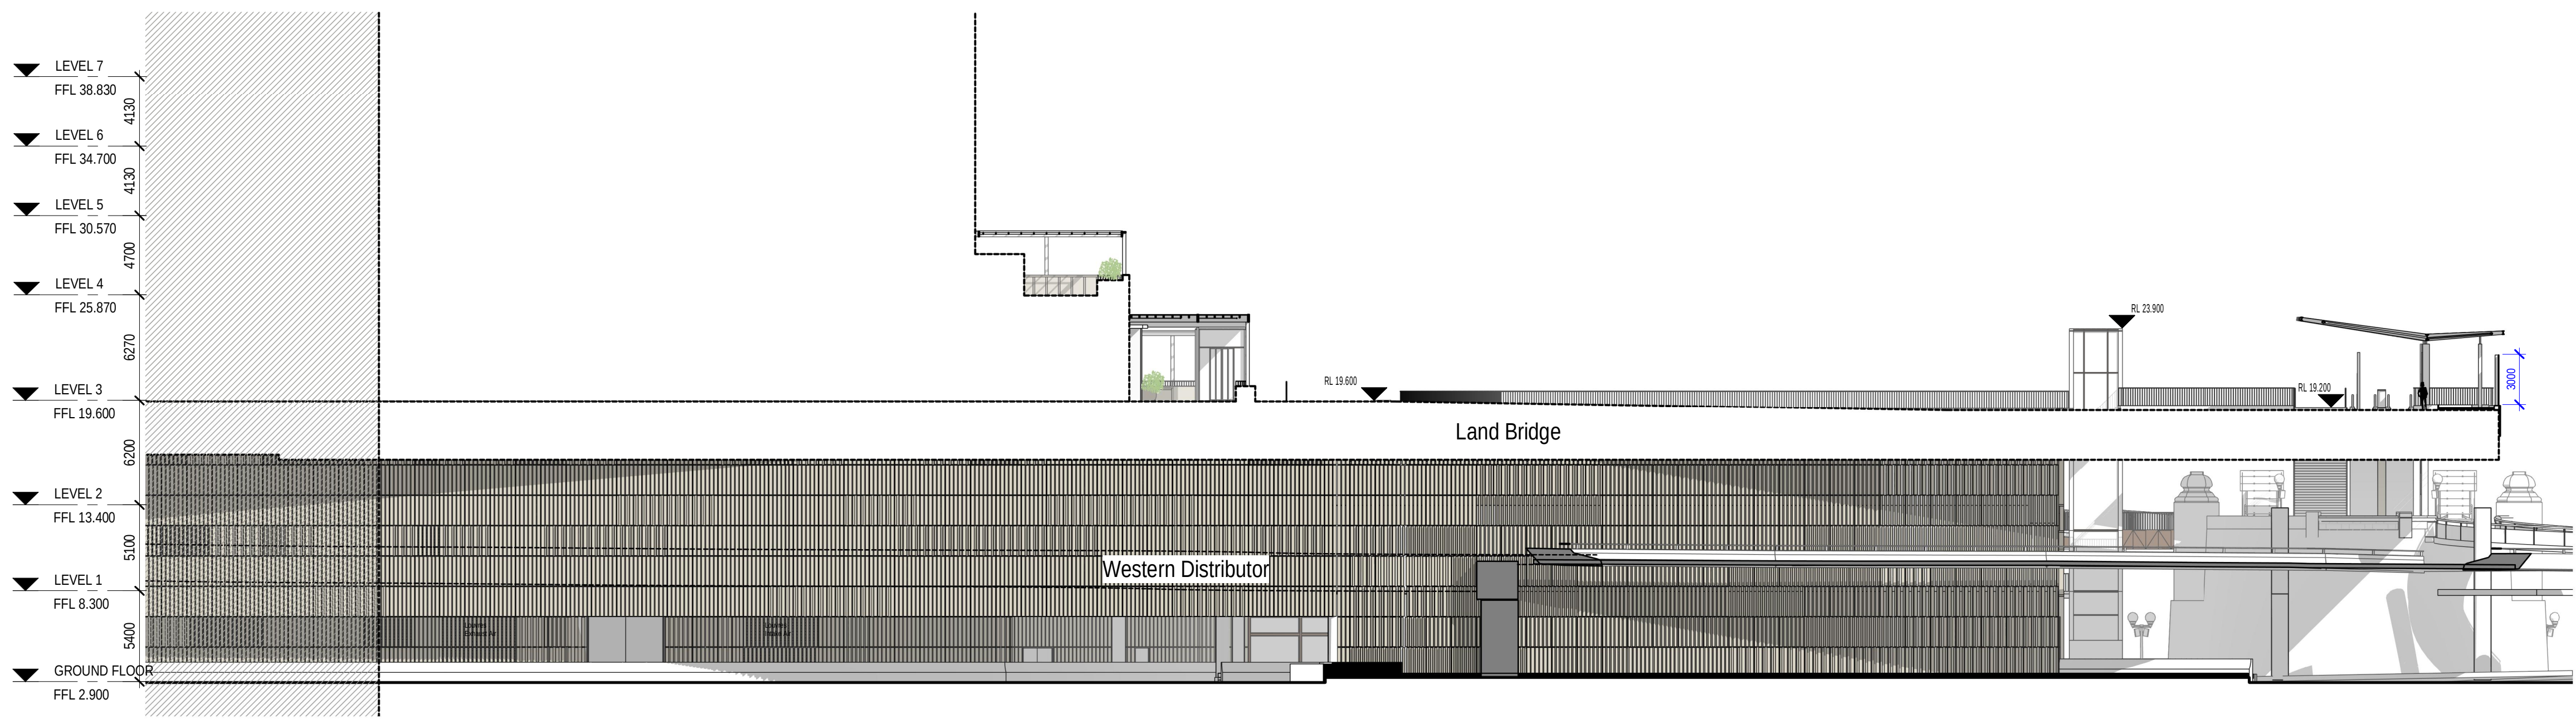


E2 East Elevation
SCALE: 1 : 250

Do not scale drawings. Verify all dimensions on site

issue	amendment	date
1	SSDA	03.09.2021
2	SSDA	10.09.2021
3	SSDA	21.09.2021
4	SSDA	23.09.2021
5	SSDA	01.10.2021
6	SSDA	08.10.2021
7	SSDA-RTS	17.03.2022
8	SSDA-RTS	31.05.2023

NOTE:
STRUCTURE INDICATIVE ONLY
THE EASTERN ELEVATION IS COMPOSED OF PRECAST
CONCRETE PANELS.

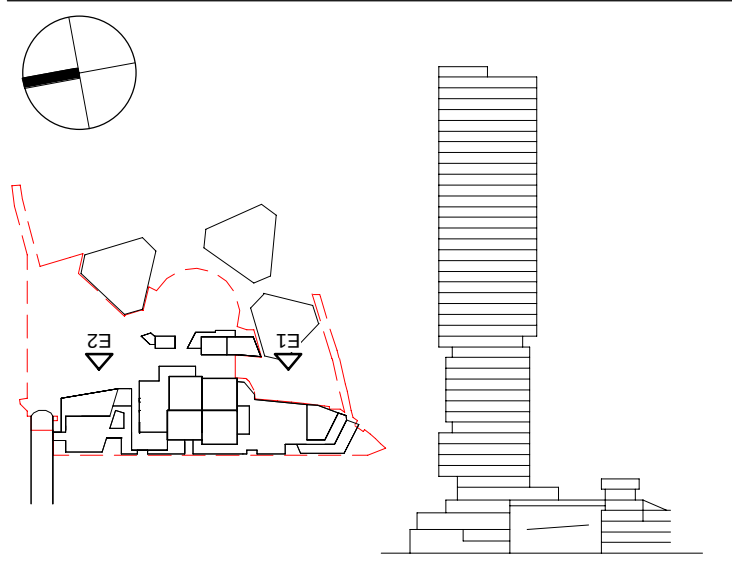

**Henning
Larsen**

HENNING LARSEN
Vesterbrogade 76
1620 Copenhagen V
Denmark
T (+45) 8233 3000
www.henninglarsen.com


architectus™

Adelaide
Brisbane
Melbourne
Perth
Architectus Sydney
Level 18, 25 Martin Place
Sydney NSW 2000
T (61 2) 8252 8400
sydney@architectus.com.au
ABN 90 131 245 684


project
Cockle Bay Park
phase
SSDA-RTS
drawing

Podium Elevation East

drawn	JHTO	drawing no. short A-DA-2020
checked	SDE	drawing no. long CBP-HEN-DRW-A-DA-2020
sheet issue date	17.03.2022	
scale	As indicated@A1	issue
project no	200077.00	7

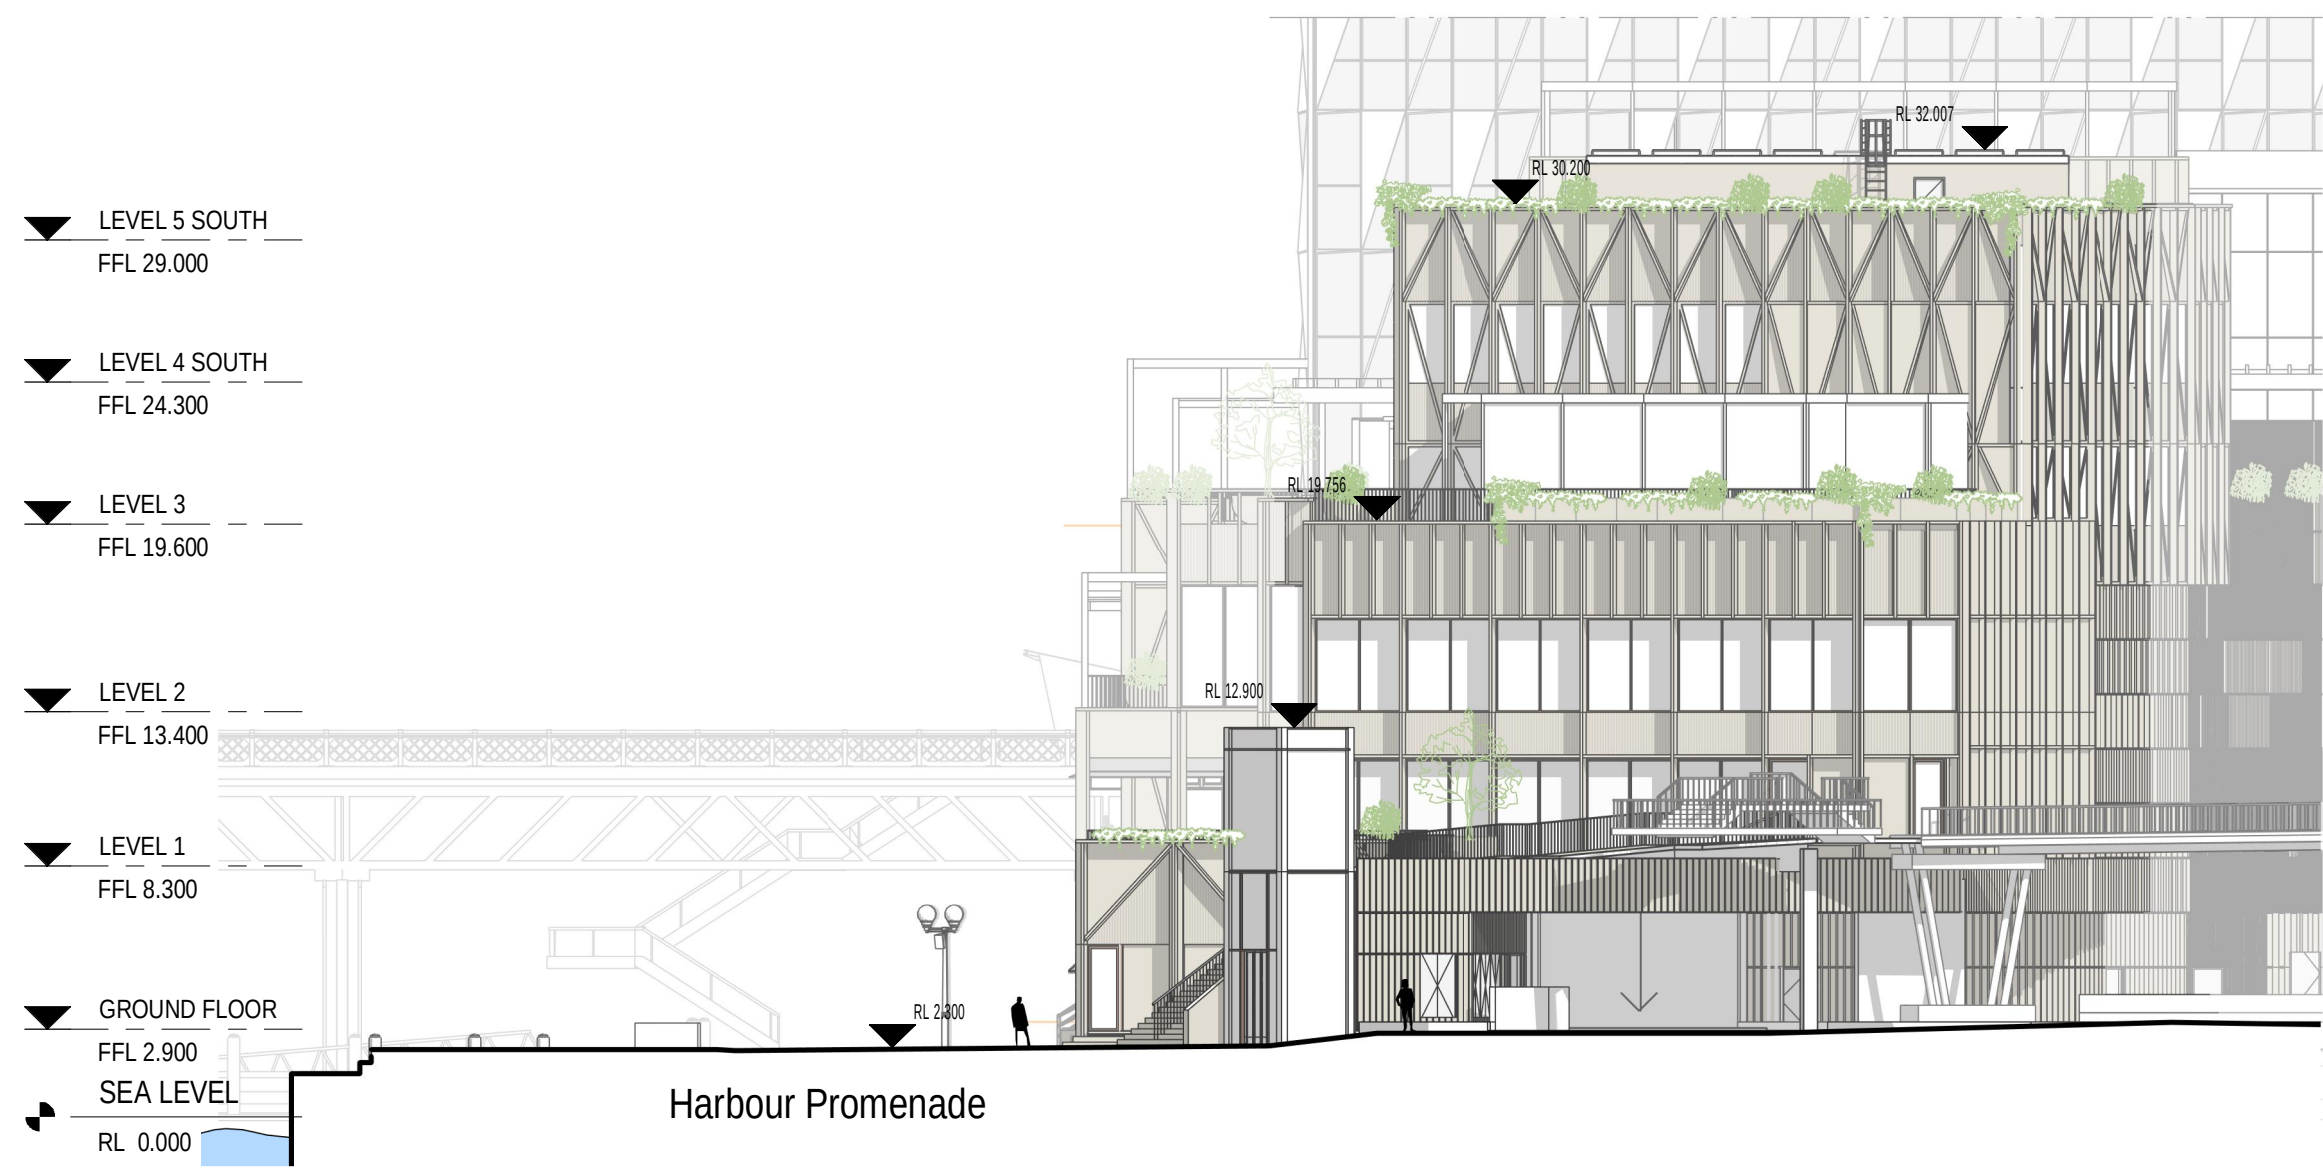

S South Elevation
SCALE: 1 : 250

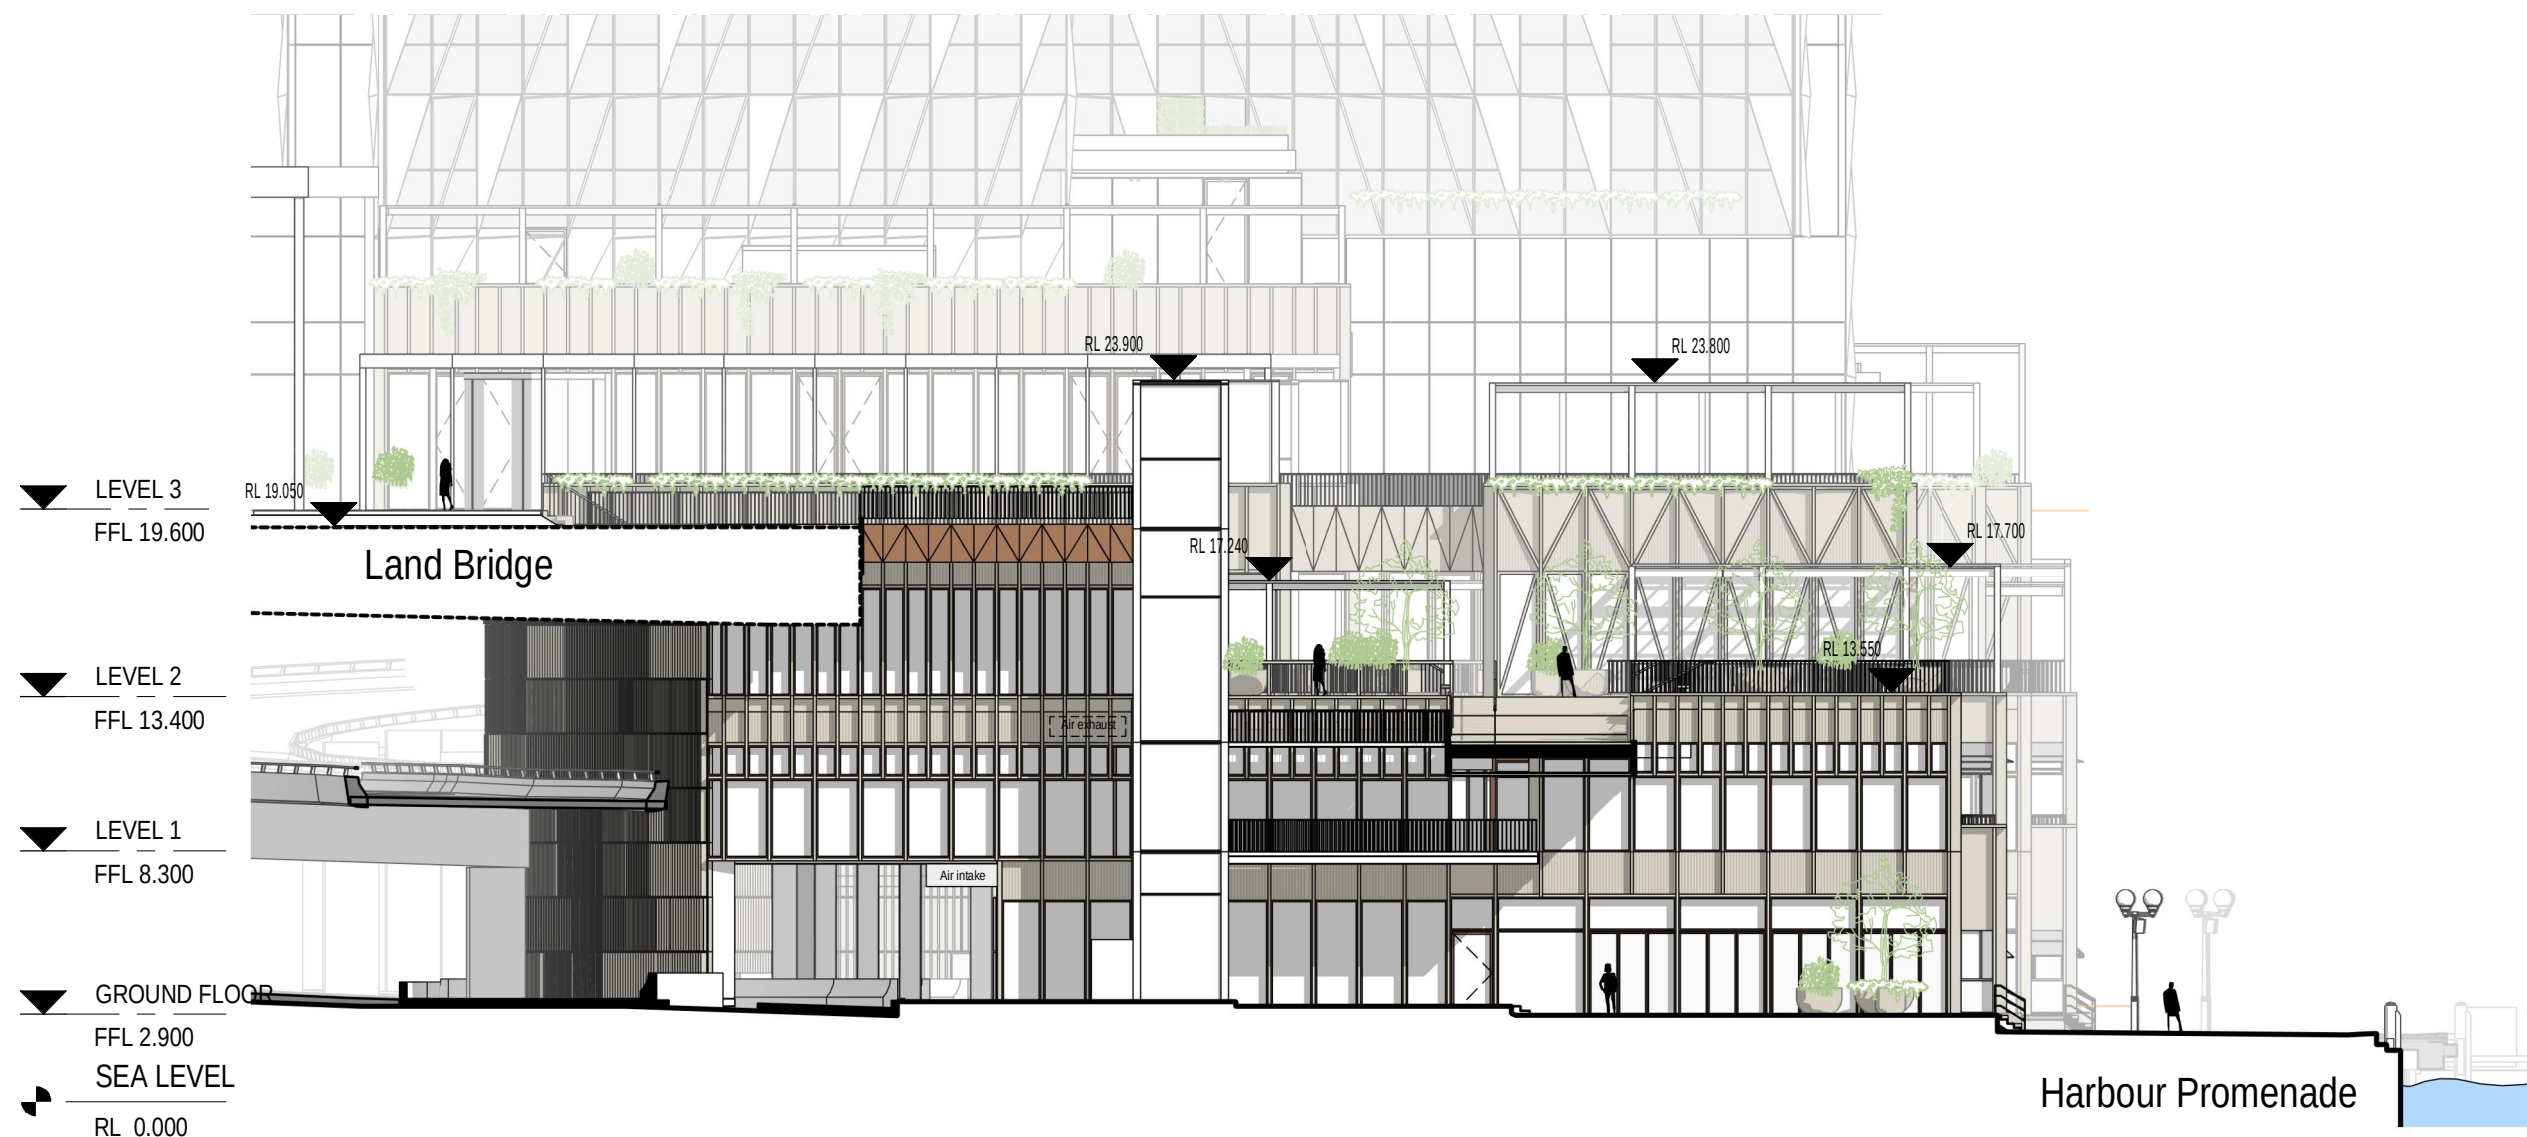


N North Elevation
SCALE: 1 : 250

Do not scale drawings. Verify all dimensions on site

issue	amendment	date
1	SSDA	03.09.2021
2	SSDA	10.09.2021
3	SSDA	21.09.2021
4	SSDA	23.09.2021
5	SSDA	01.10.2021
6	SSDA	08.10.2021
7	SSDA-RTS	17.03.2022
8	SSDA-RTS	31.05.2023

NOTE:
STRUCTURE INDICATIVE ONLY
THE PODIUM FACADE IS COMPOSED OF GRC MODULES.

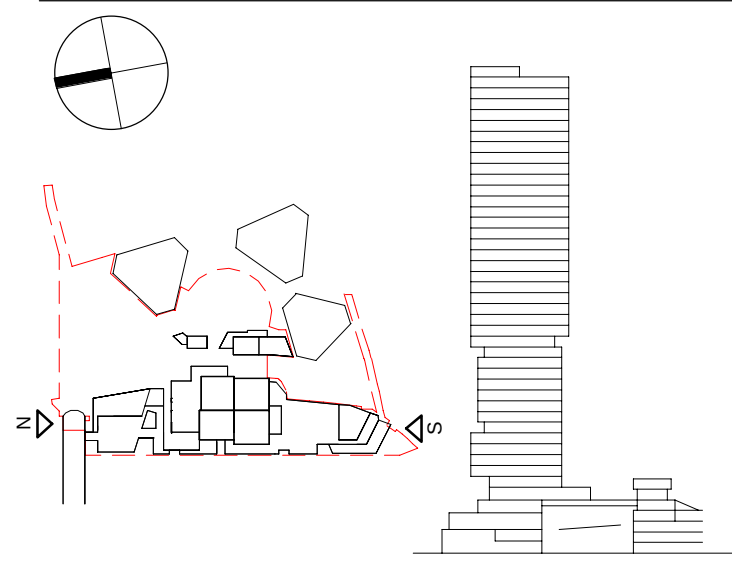

**Henning
Larsen**

HENNING LARSEN
Vesterbrogade 76
1620 Copenhagen V
Denmark
T (+45) 8233 3000
www.henninglarsen.com

architectus™

Adelaide
Brisbane
Melbourne
Sydney
Perth

Architectus Sydney
Level 18, 25 Martin Place
Sydney NSW 2000
T (61 2) 8252 8400
sydney@architectus.com.au

ABN 90 131 245 684

project

Cockle Bay Park


phase

SSDA-RTS

drawing

Podium Elevation South and North


drawn	JHTO	drawing no. short
checked	SDE	A-DA-2021
sheet issue date	17.03.2022	drawing no. long
scale	As indicated@A1	CBP-HEN-DRW-A-DA-2021
project no	200077.00	issue

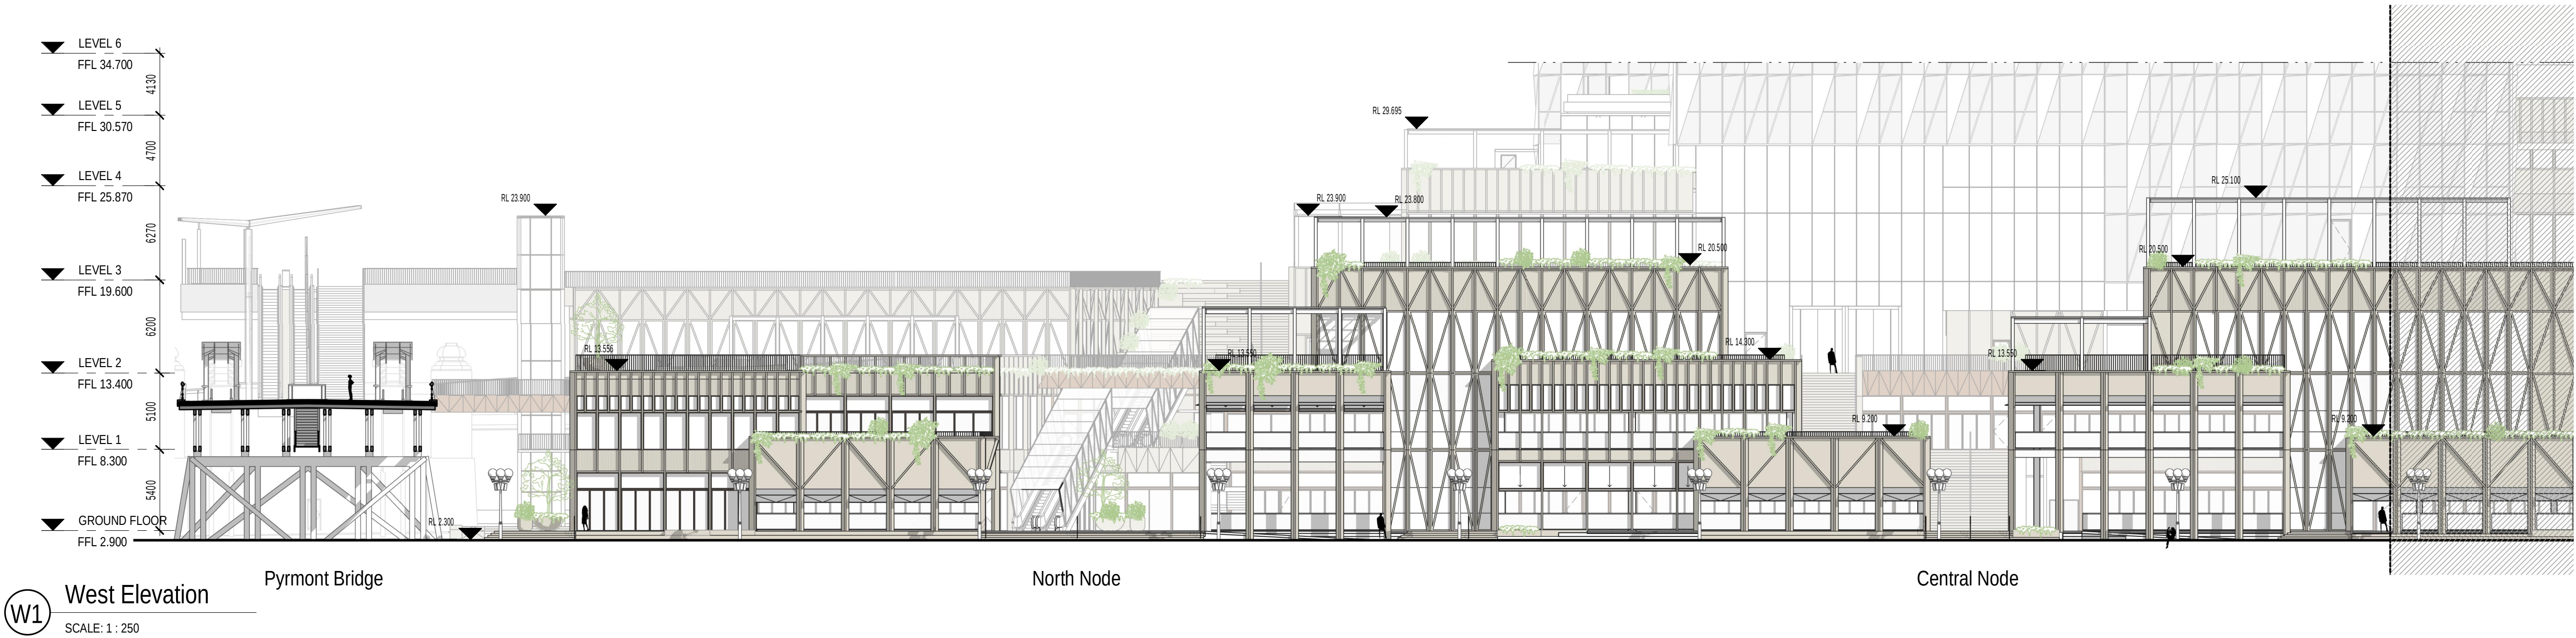

Do not scale drawings. Verify all dimensions on site

issue	amendment	date
1	SSDA	03.09.2021
2	SSDA	10.09.2021
3	SSDA	21.09.2021
4	SSDA	23.09.2021
5	SSDA	01.10.2021
6	SSDA	08.10.2021
7	SSDA-RTS	17.03.2022
8	SSDA-RTS	31.05.2023

NOTE:
STRUCTURE INDICATIVE ONLY
THE PODIUM FACADE IS COMPOSED OF GRC MODULES.

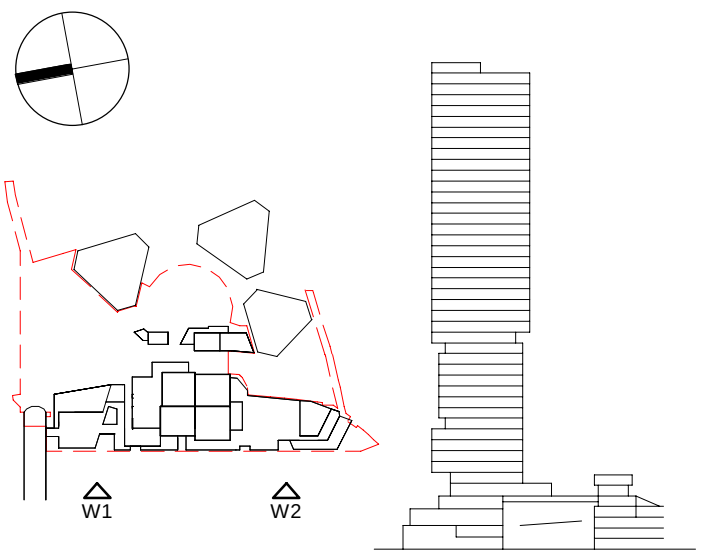

**Henning
Larsen**

HENNING LARSEN
Vesterbrogade 76
1620 Copenhagen V
Denmark
T (+45) 8233 3000
www.henninglarsen.com

architectus™

Adelaide
Brisbane
Melbourne
Sydney
Perth

Architectus Sydney
Level 18, 25 Martin Place
Sydney NSW 2000
T (61 2) 8252 8400
sydney@architectus.com.au
ABN 90 131 245 684

project
Cockle Bay Park

phase
SSDA-RTS

drawing

Podium Elevation West

drawn
JHTO

checked
SDE

sheet issue date
17.03.2022

scale
As indicated@A1

project no
200077.00


drawing no. short
A-DA-2022

drawing no. long
CBP-HEN-DRW-A-DA-2022

issue


W2 West Elevation
SCALE: 1 : 250

South Node

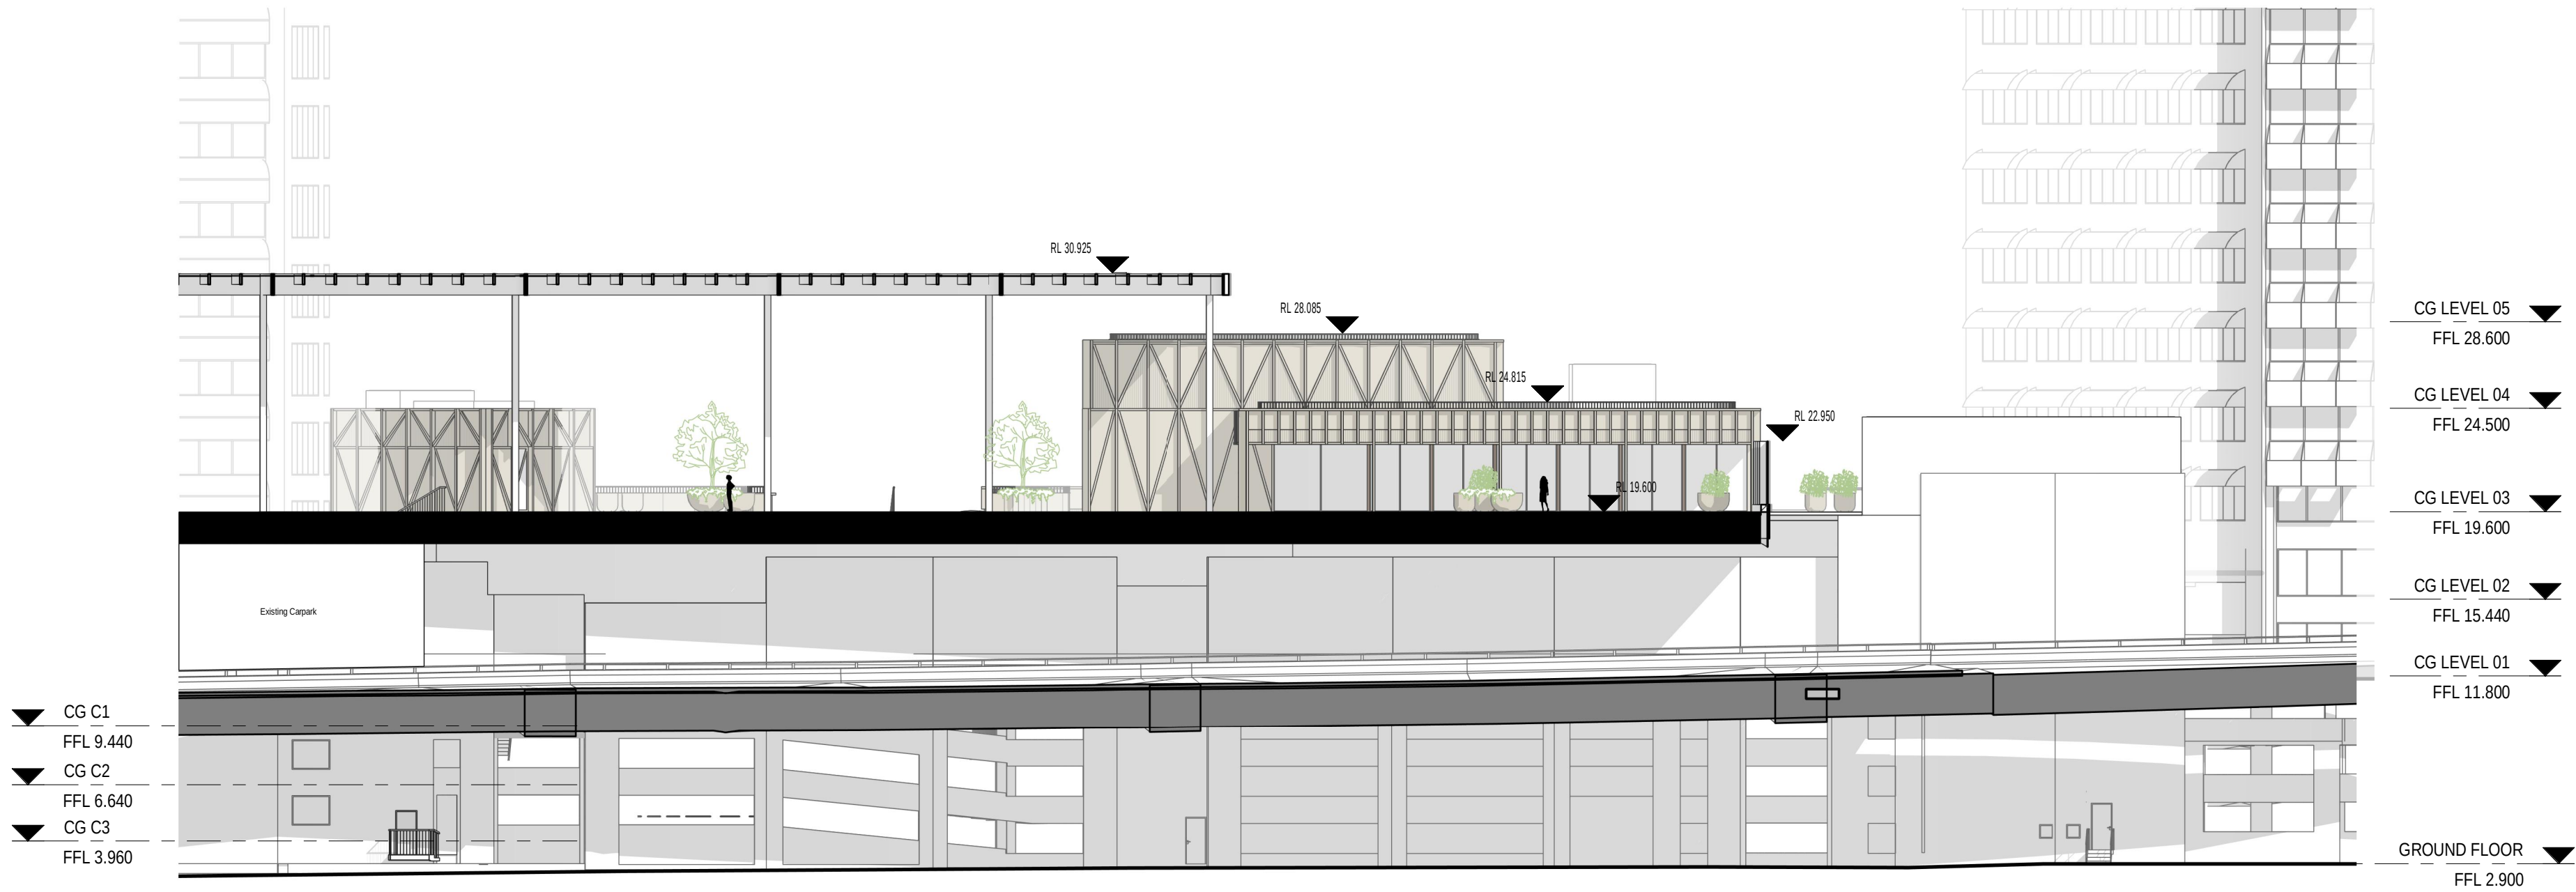

Do not scale drawings. Verify all dimensions on site

issue	amendment	date
1	SSDA	21.09.2021
2	SSDA	23.09.2021
3	SSDA	01.10.2021
4	SSDA	08.10.2021
5	SSDA-RTS	17.03.2022
6	SSDA-RTS	31.05.2023

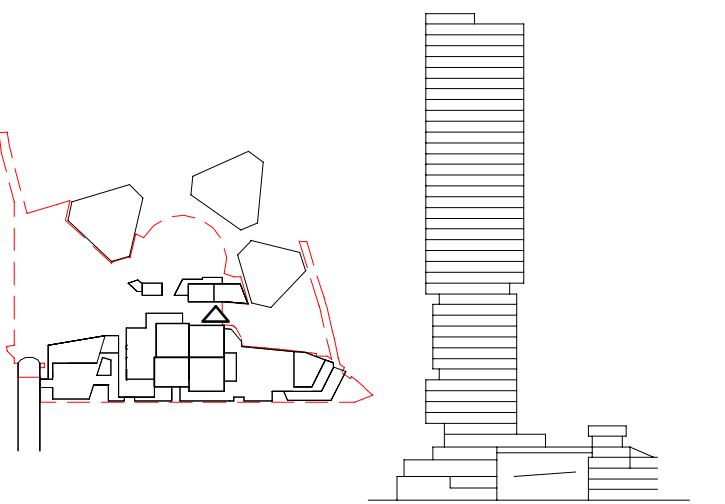

**Henning
Larsen**

HENNING LARSEN
Vesterbrogade 76
1620 Copenhagen V
Denmark
T (+45) 8233 3000
www.henninglarsen.com

architectus™

Adelaide
Brisbane
Melbourne
Sydney
Perth

Architectus Sydney
Level 18, 25 Martin Place
Sydney NSW 2000
T (61 2) 8252 8400
sydney@architectus.com.au

ABN 90 131 245 684

project

Cockle Bay Park


phase

SSDA-RTS

drawing

Wheat Road Elevation West

drawn	JHTO	drawing no. short	A-DA-2030
checked	SDE	drawing no. long	CBP-HEN-DRW-A-DA-2030
sheet issue date	17.03.2022		
scale	1 : 250@A1	issue	
project no	200077.00		5

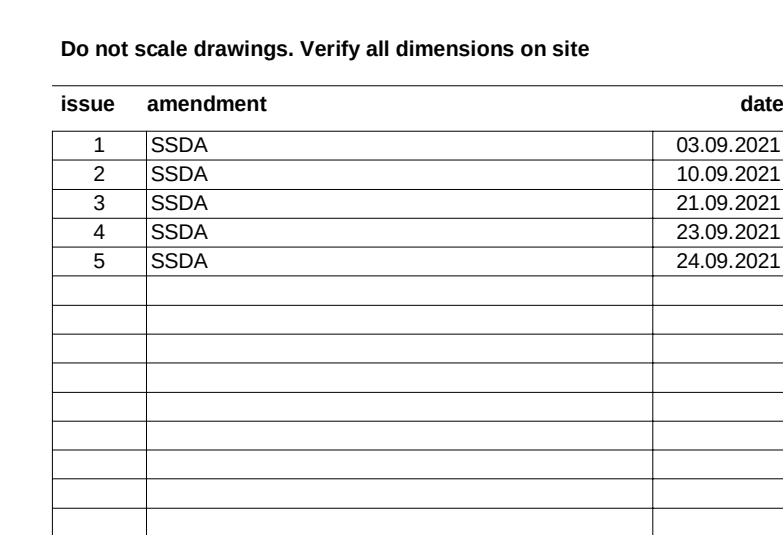

HENNING LARSEN
Vesterbrogade 76
1620 Copenhagen V
Denmark
T (45) 8233 3000
www.henninglarsen.com

Adelaide
Brisbane
Melbourne
Sydney
Perth

Architectus Sydney
Level 18, 25 Martin Place
Sydney NSW 2000
T (61 2) 8252 8400
sydney@architectus.com.au

phase


SSDA

drawing

drawn	MGEL	drawing no. short A-DA-2050
checked	SDE	drawing no. long CBP-HEN-DRW-A-DA-2050

scale 1 : 250@A1 issue

project no	200077.00	5
------------	-----------	---

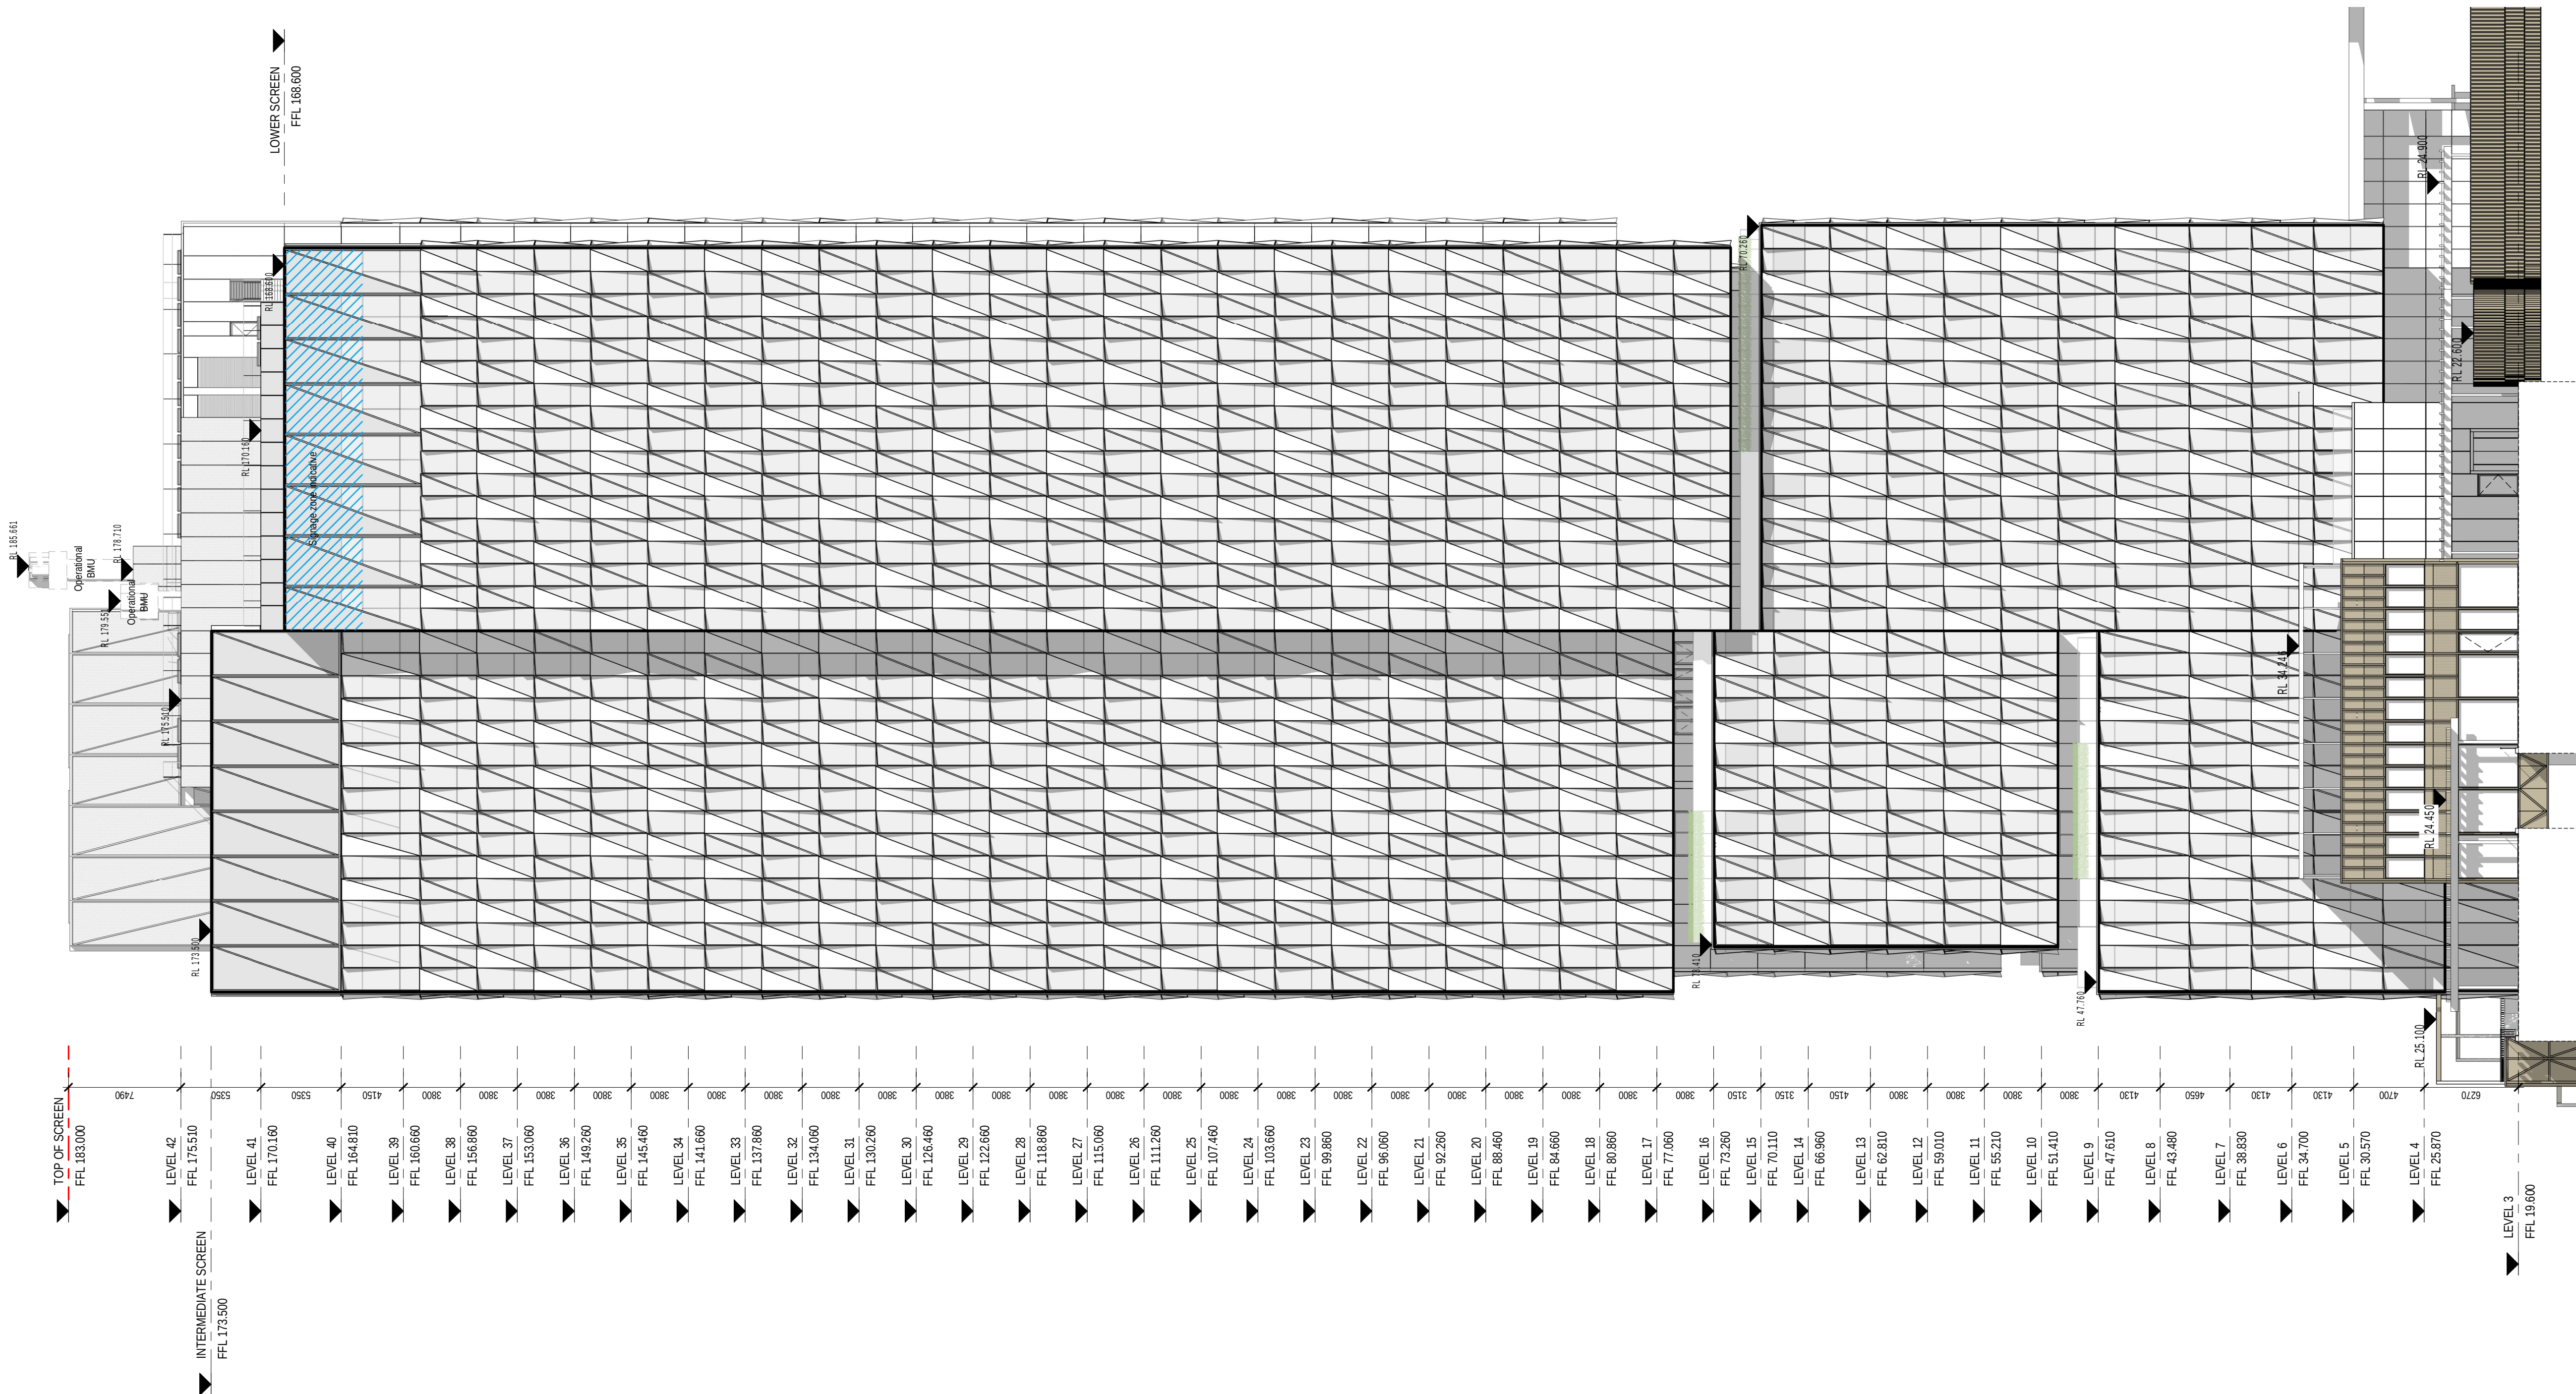

Do not scale drawings. Verify all dimensions on site

issue	amendment	date
1	SSDA	03.09.2021
2	SSDA	10.09.2021
3	SSDA	21.09.2021
4	SSDA	23.09.2021
5	SSDA	28.09.2021


GENERAL INFROMATION
Signs may be installed in only two of the signage zones indicated in the elevations

TOWER FACADE MATERIALITY

1. The curtain wall modules of the tower consists of glazing with aluminium frames, and textured glass fibre reinforced cement (GRC) or aluminium panels.
2. The crown is composed of porous metal cladding supported on triangulated steel framework.
3. Privacy screen for plant equipment is composed of porous metal cladding.

PODIUM FACADE MATERIALITY

The podium facade is composed of GRC modules.

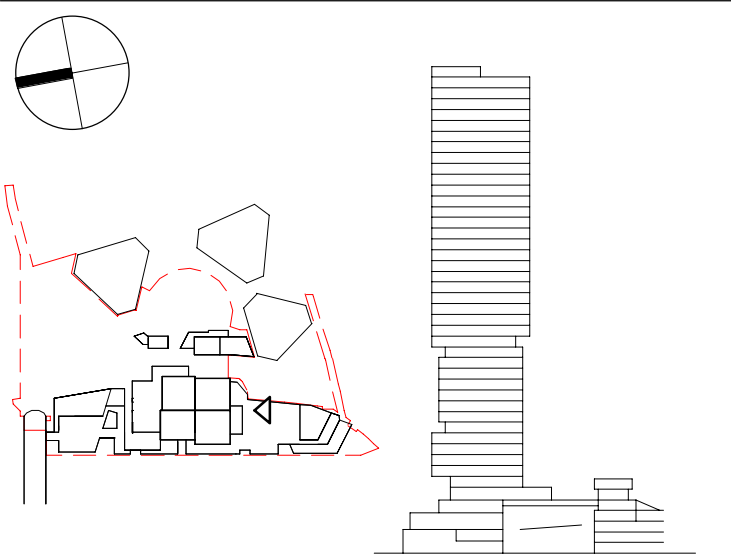

**Henning
Larsen**

HENNING LARSEN
Vesterbrogade 76
1620 Copenhagen V
Denmark
T (+45) 8233 3000
www.henninglarsen.com

architectus™

Adelaide
Brisbane
Melbourne
Sydney
Perth

Architectus Sydney
Level 18, 25 Martin Place
Sydney NSW 2000
T (+61 2) 8252 8400
sydney@architectus.com.au

ABN 90 131 245 684

project

Cockle Bay Park


phase

SSDA

drawing

Tower Elevation South

drawn	MGEL	drawing no. short	DA-2051
checked	SDE	drawing no. long	CBP-HEN-DRW-A-DA-2051
sheet issue date	03.09.2021		
scale	1 : 250@A1	issue	
project no	200077.00		

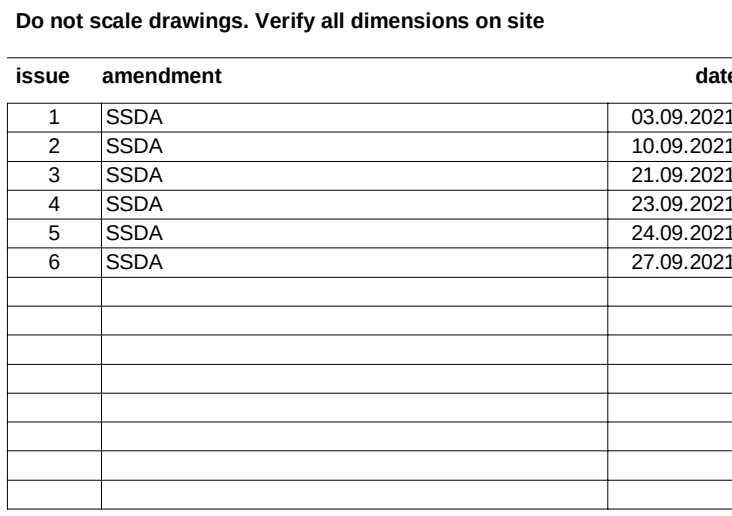



HENNING LARSEN
Vesterbrogade 76
1620 Copenhagen V
Denmark
T (45) 8233 3000
www.henninglarsen.com

Architectus Sydney
Level 18, 25 Martin Place
Sydney NSW 2000
T (61 2) 8252 8400
dney@architectus.com.au


project	Cockle Bay Park
phase	SSDA
drawing	

drawn	MGEL	drawing no. short
checked	SDE	A-DA-2052
sheet issue date	03.09.2021	CBP-HEN-DRW-A-DA-2052
scale	1 : 250@A1	issue
project no	200077.00	6

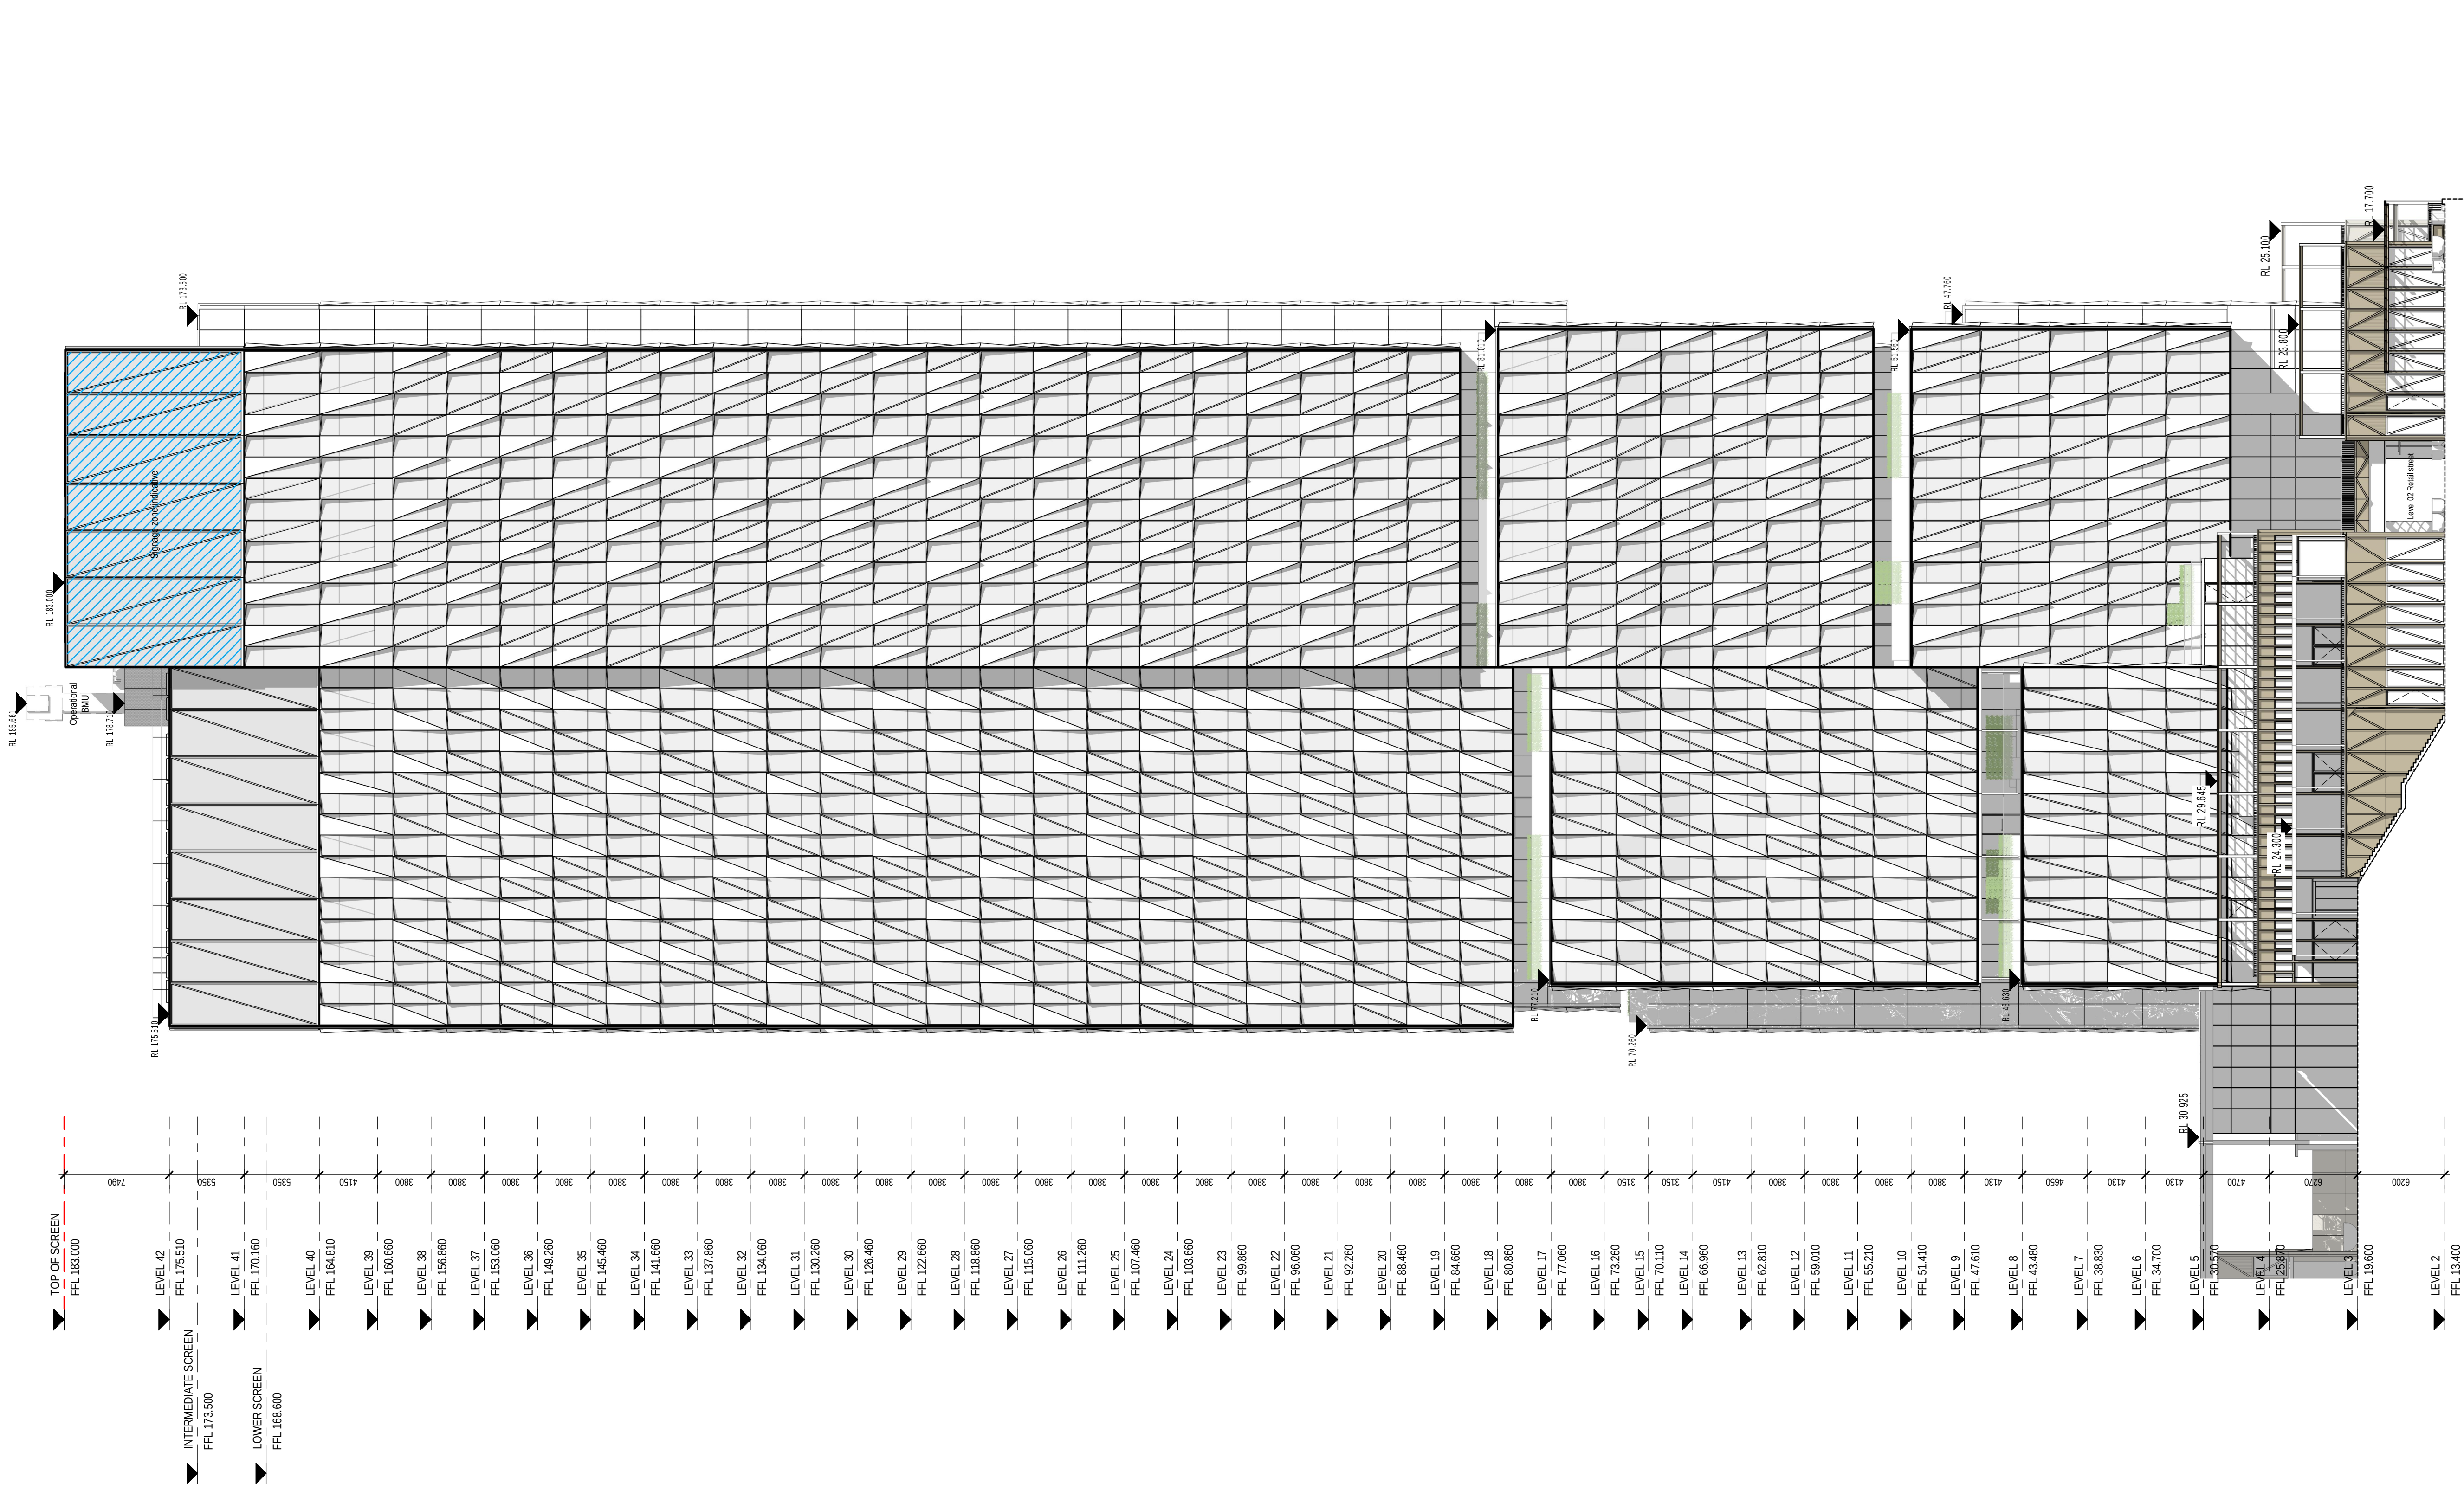

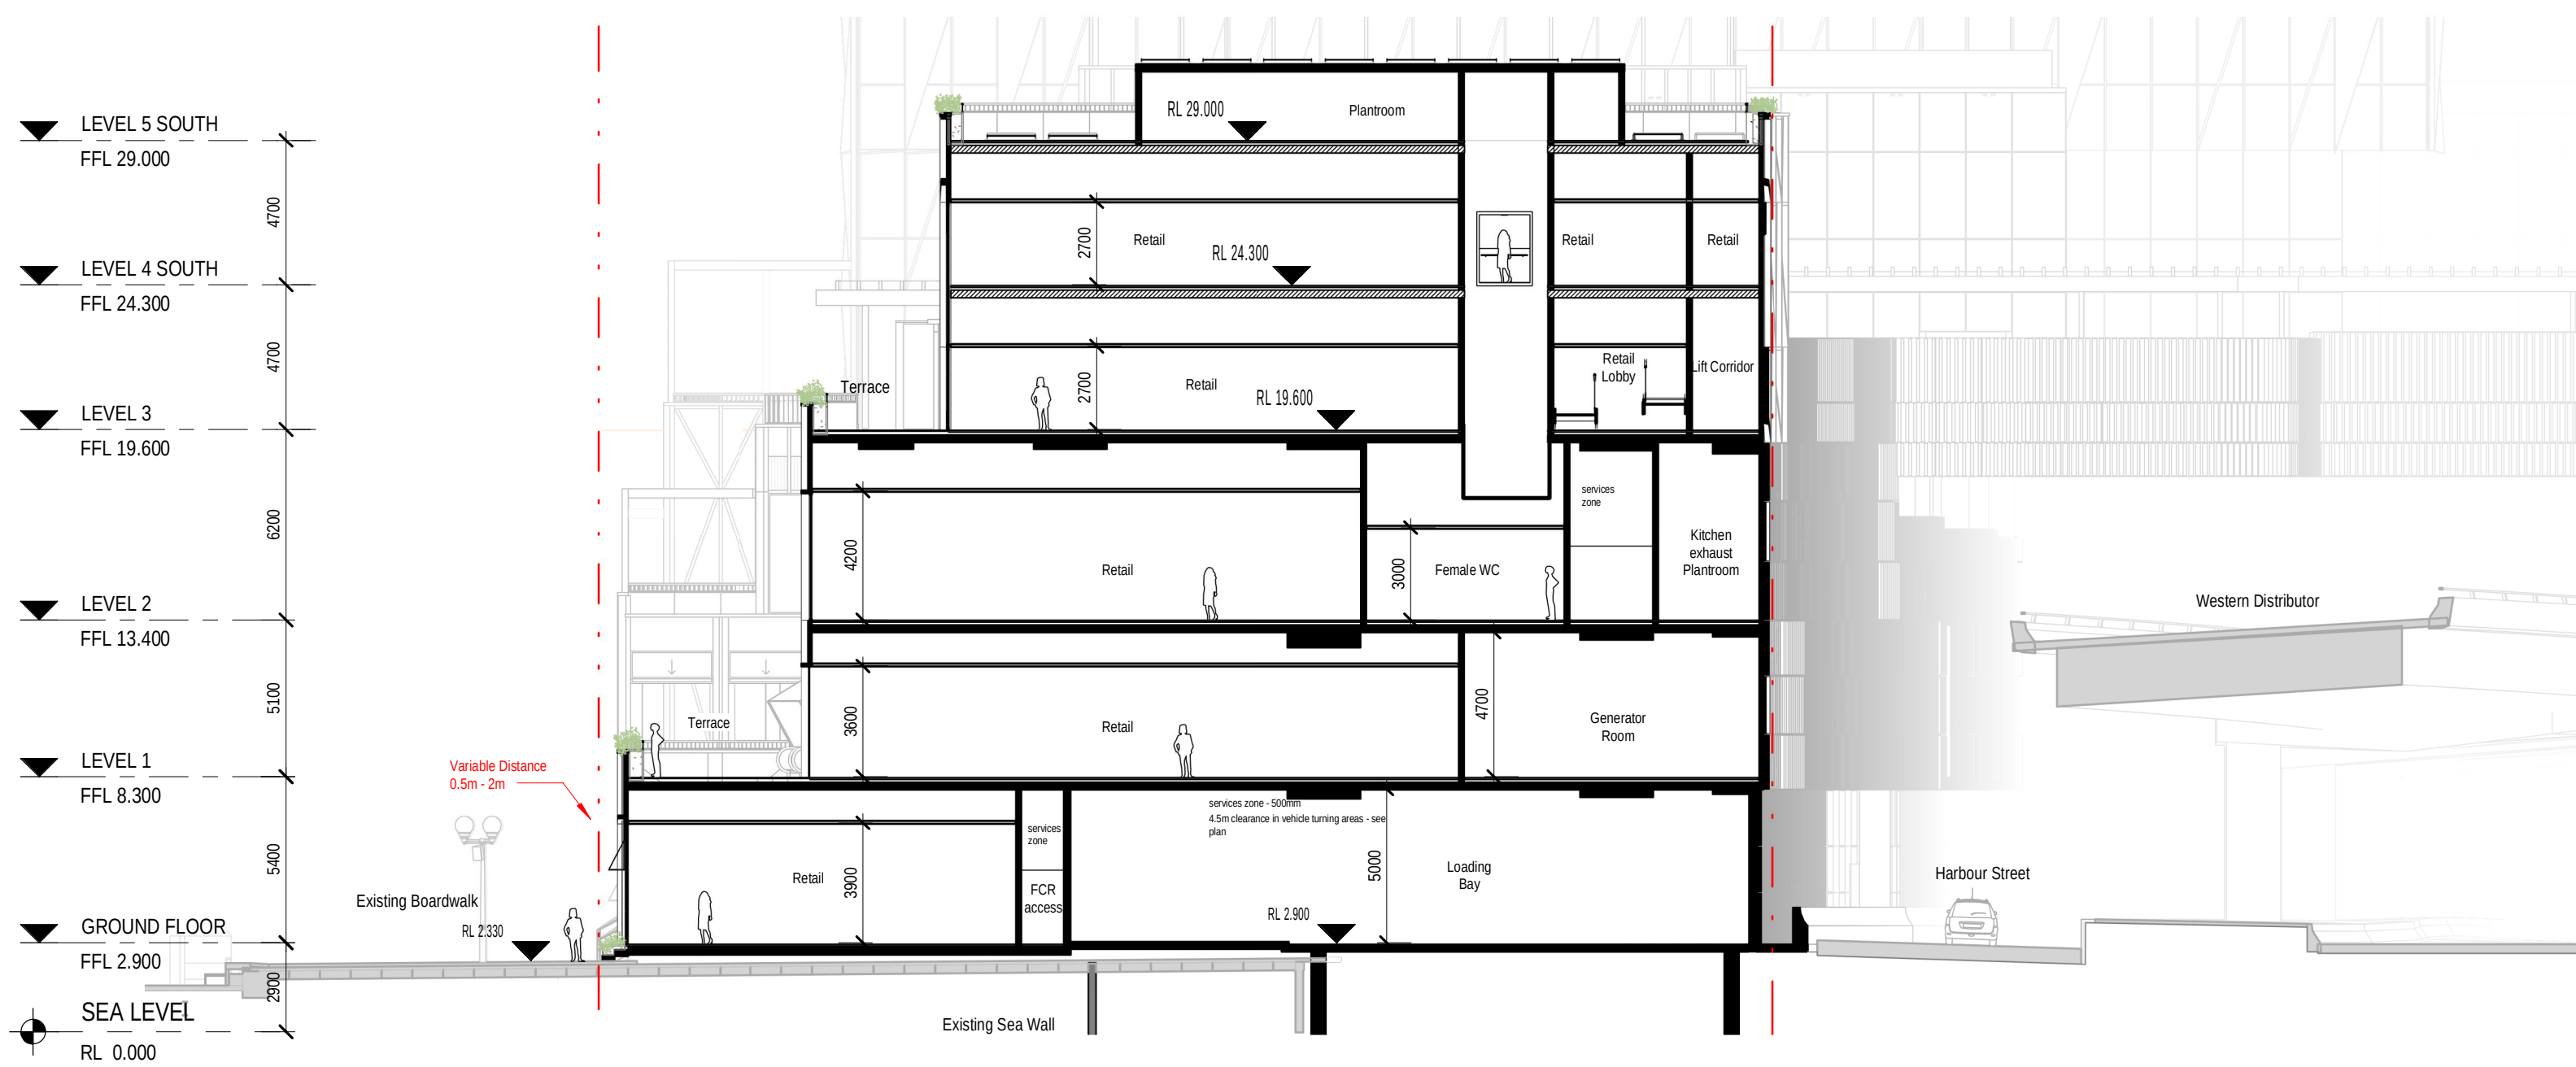


A Section
SCALE: 1 : 200

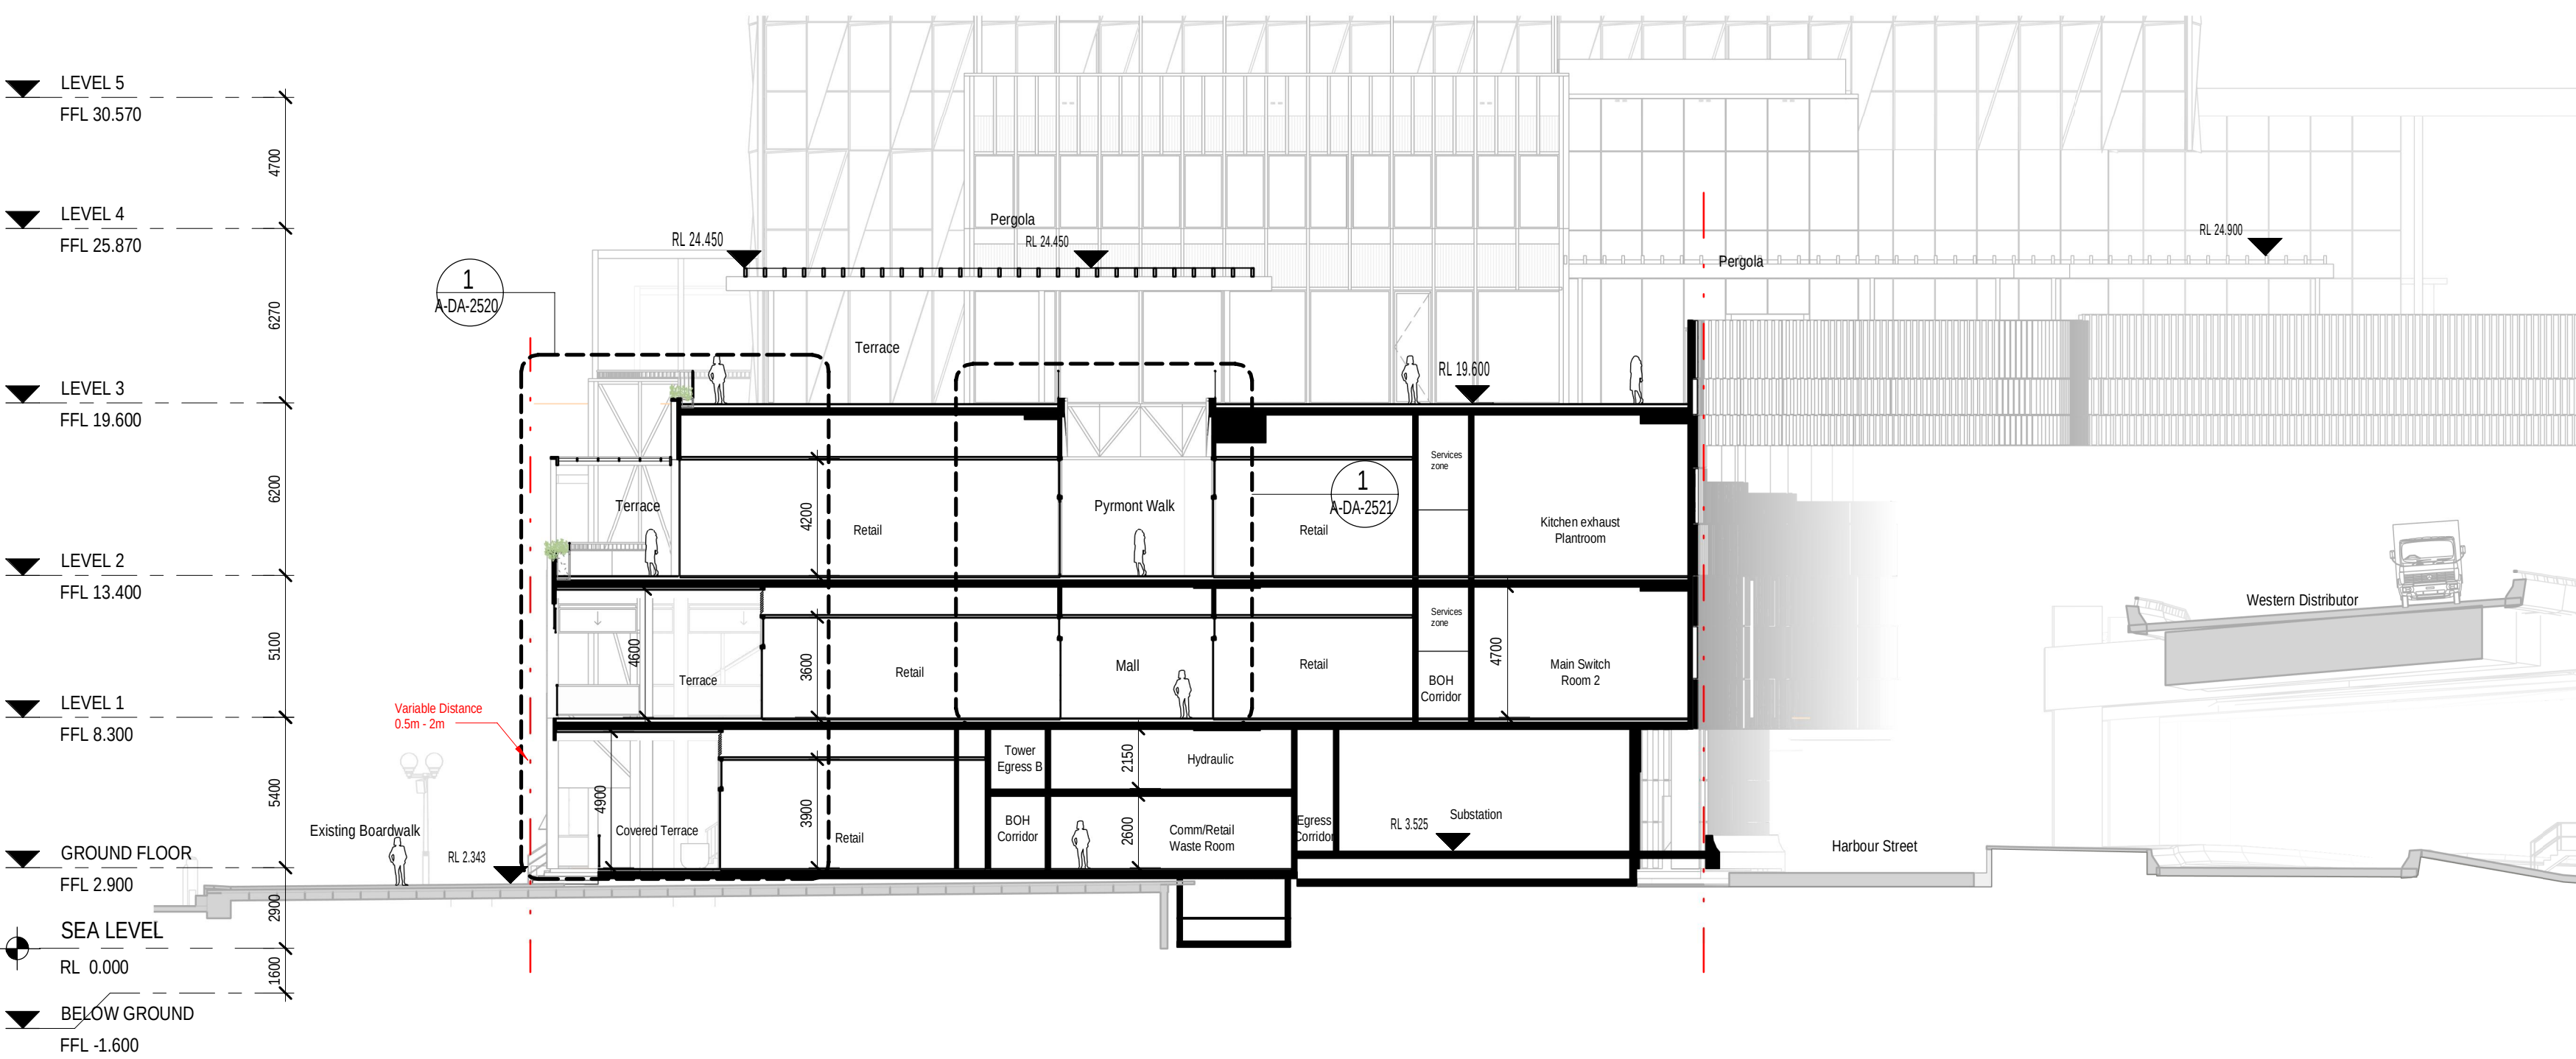

B Section
SCALE: 1 : 200

Do not scale drawings. Verify all dimensions on site		
issue	amendment	date
1	SSDA	03.09.2021
2	SSDA	10.09.2021
3	SSDA	21.09.2021
4	SSDA	23.09.2021
5	SSDA	01.10.2021
6	SSDA	08.10.2021

NOTE:
- STRUCTURE INDICATIVE ONLY
- LANDSCAPE INDICATIVE ONLY - REFER TO ARCHITECTURAL DESIGN STATEMENT, 3.6 PUBLIC DOMAIN AND LANDSCAPE PLANS

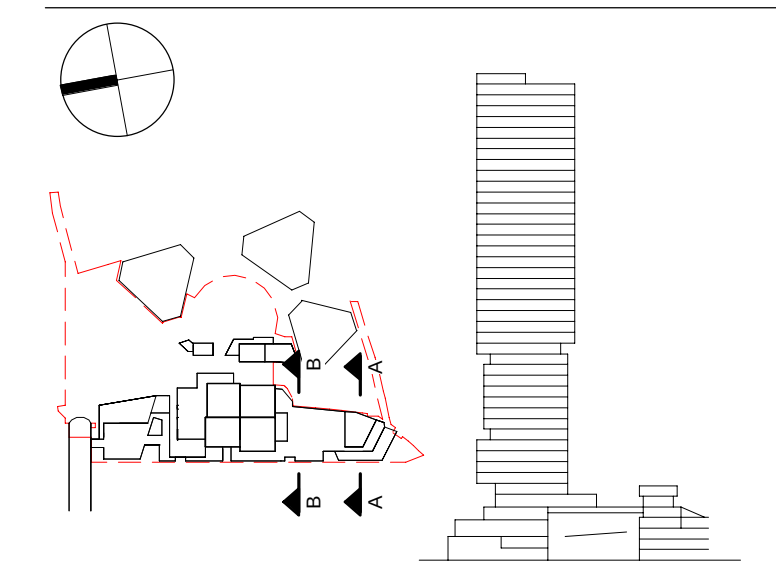

**Henning
Larsen**

HENNING LARSEN
Vesterbrogade 76
1620 Copenhagen V
Denmark
T (+45) 8233 3000
www.henninglarsen.com

architectus™

Adelaide
Brisbane
Melbourne
Sydney
Perth

Architectus Sydney
Level 18, 25 Martin Place
Sydney NSW 2000
T (61 2) 8252 8400
sydney@architectus.com.au
ABN 90 131 245 684

project

Cockle Bay Park

phase

SSDA

drawing

Main Cross Section - Podium A-A,
B-B - East-West


drawn JHTO drawing no. short A-DA-2500

checked SDE drawing no. long CBP-HEN-DRW-A-DA-2500

sheet issue date 03.09.2021

scale As indicated@A1 issue


project no 200077.00

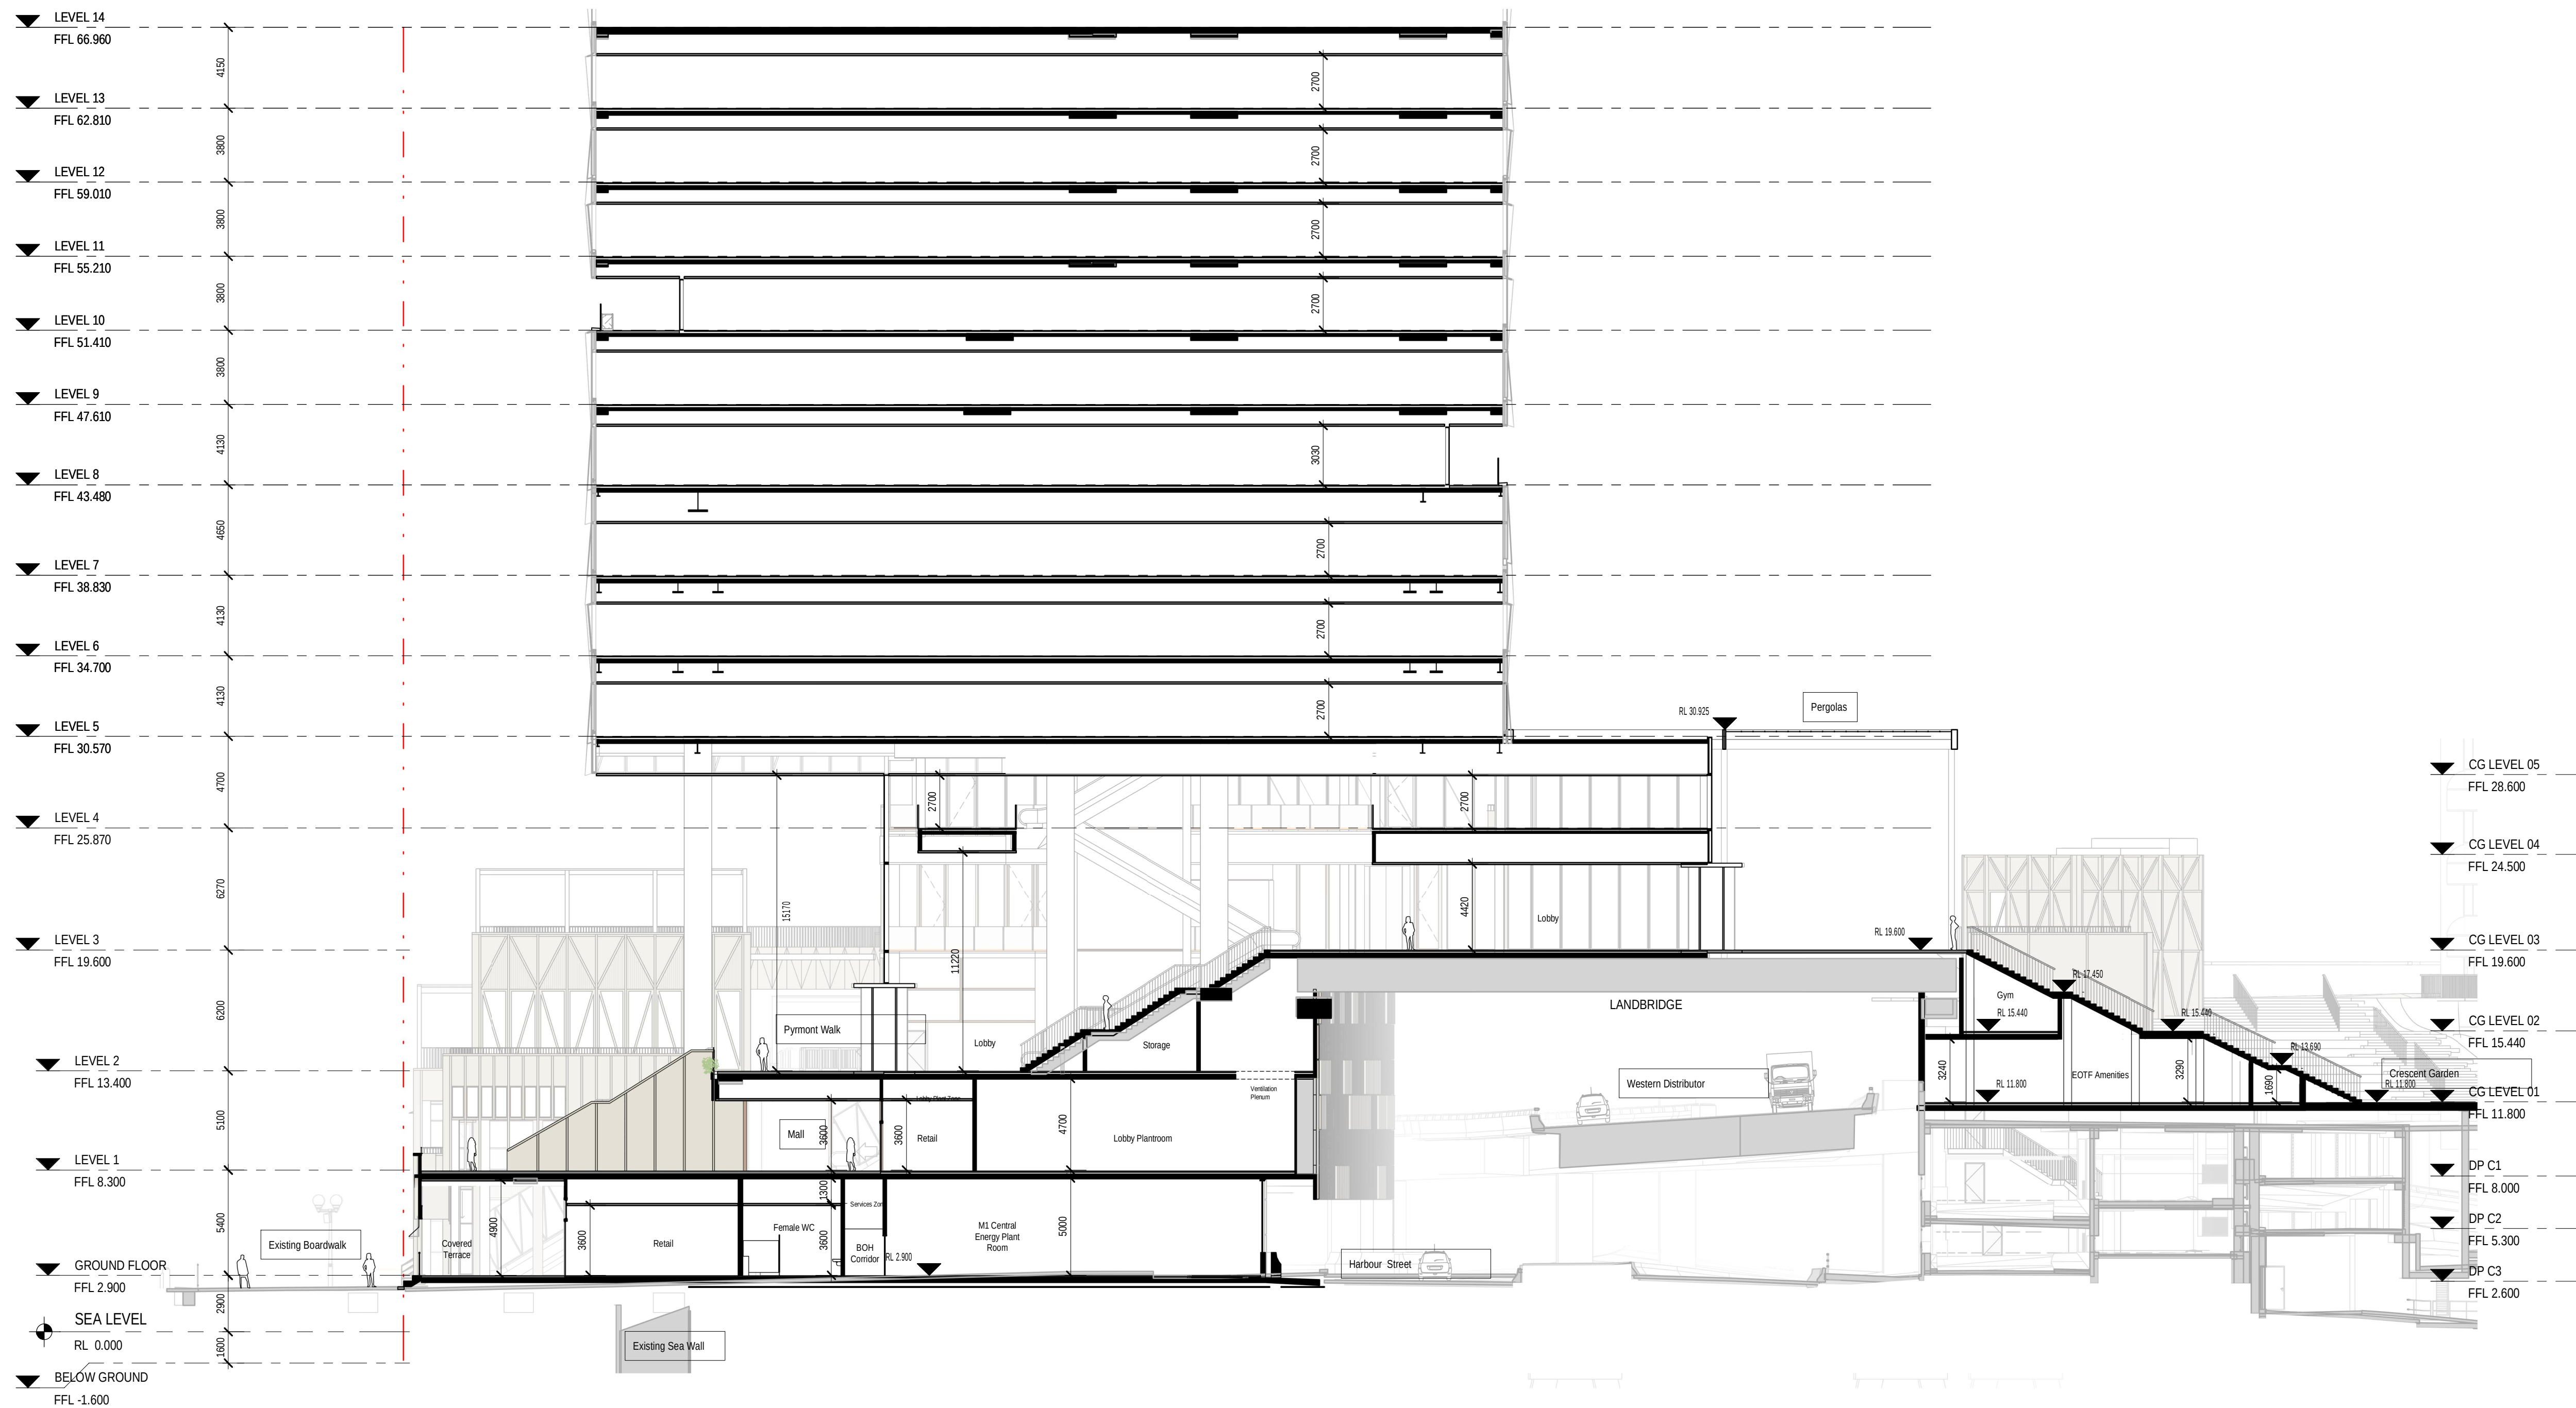

C Section
SCALE: 1:200

Do not scale drawings. Verify all dimensions on site		
issue	amendment	date
1	SSDA	03.09.2021
2	SSDA	10.09.2021
3	SSDA	21.09.2021
4	SSDA	23.09.2021
5	SSDA	01.10.2021
6	SSDA	08.10.2021
7	SSDA-RTS	17.03.2022
8	SSDA-RTS	31.05.2023

NOTE:
- STRUCTURE INDICATIVE ONLY
- LANDSCAPE INDICATIVE ONLY - REFER TO ARCHITECTURAL
DESIGN STATEMENT, 3.6 PUBLIC DOMAIN AND LANDSCAPE
PLANS

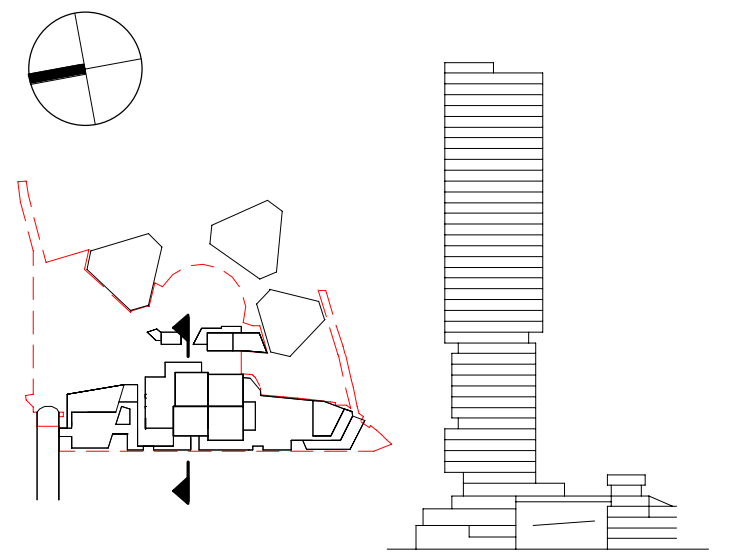

**Henning
Larsen**

HENNING LARSEN
Vesterbrogade 76
1620 Copenhagen V
Denmark
T (+45) 8233 3000
www.henninglarsen.com

architectus™

Adelaide
Brisbane
Melbourne
Perth
Architectus Sydney
Level 18, 25 Martin Place
Sydney NSW 2000
T (+61 2) 8252 8400
sydney@architectus.com.au
ABN 90 131 245 684


project
Cockle Bay Park

phase
SSDA-RTS

drawing
Main Cross Section - Podium C-C -
East-West


drawn JHTO drawing no. short A-DA-2501
checked SDE drawing no. long CBP-HEN-DRW-A-DA-2501

sheet issue date 17.02.2022
scale As indicated@A1 issue
project no 200077.00

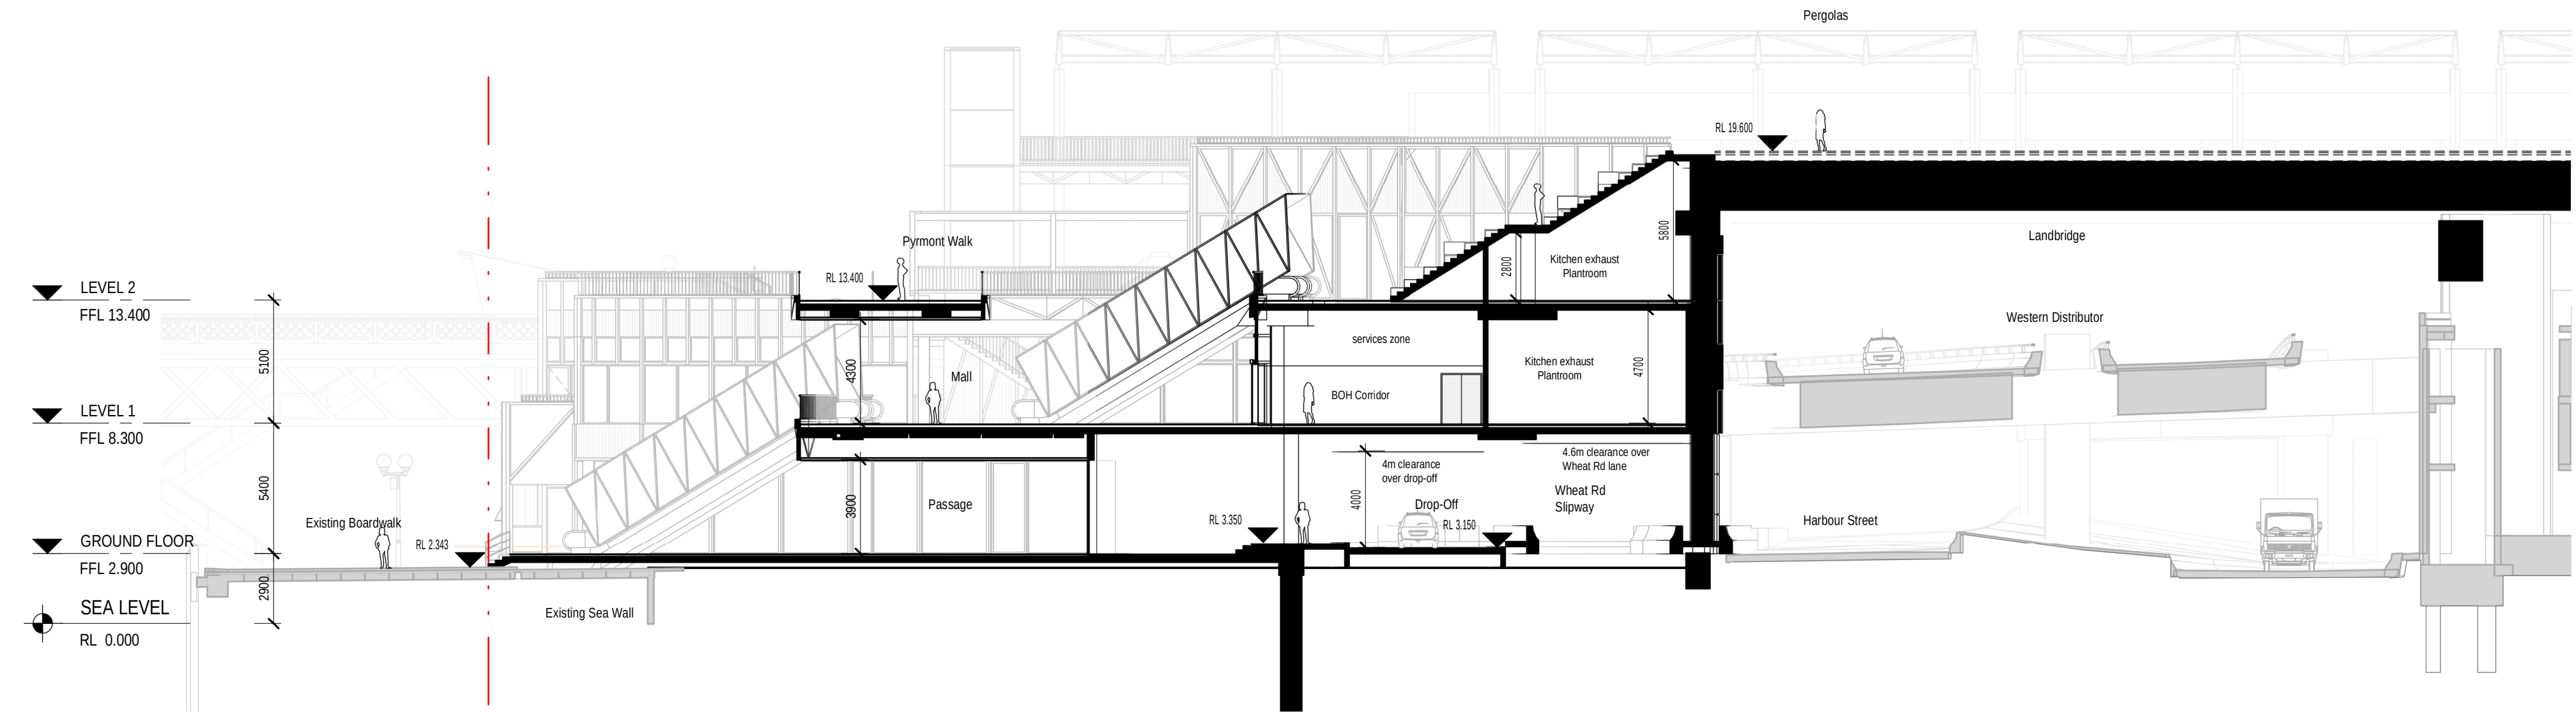

D Section

SCALE: 1 : 200

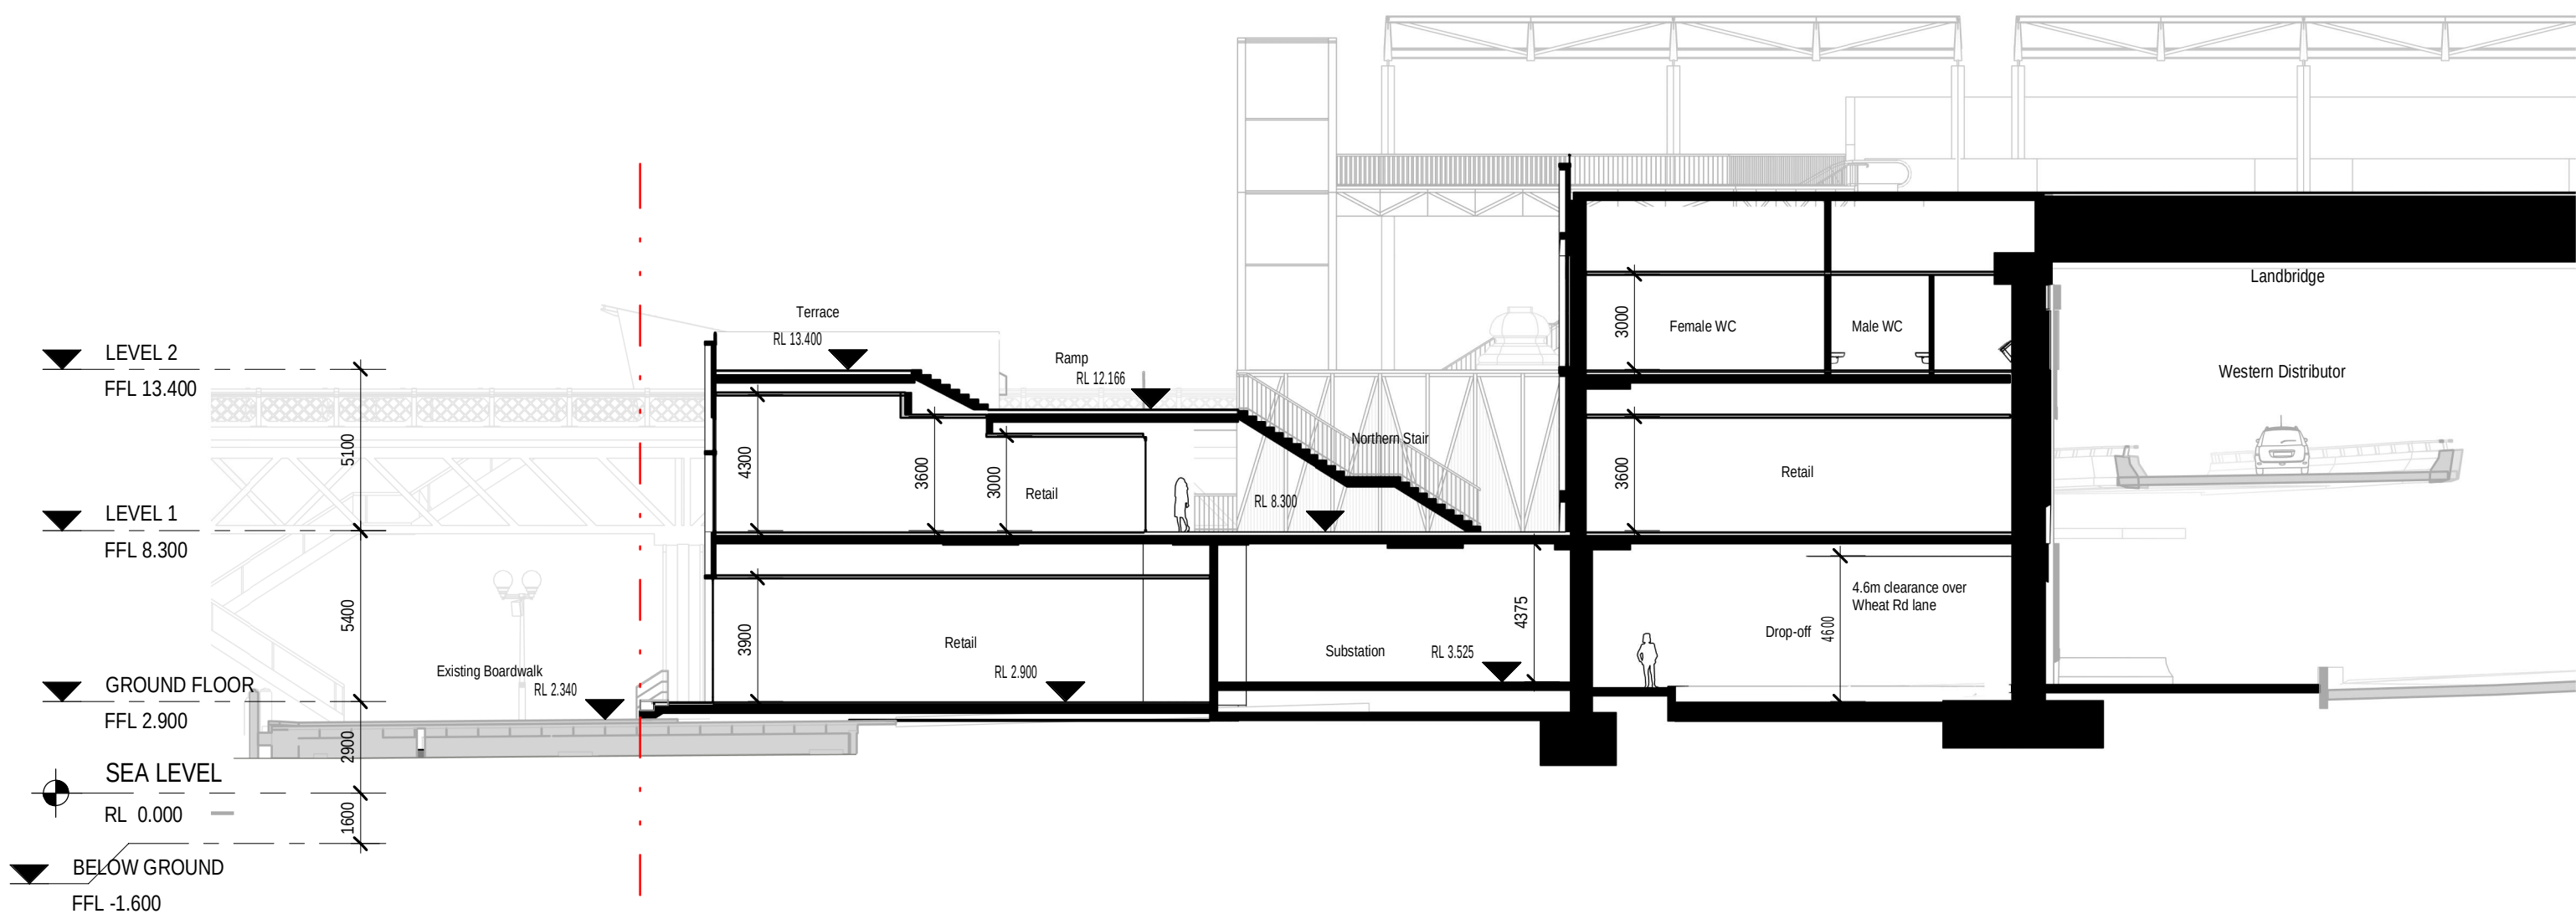

E Section


SCALE: 1 : 200

Do not scale drawings. Verify all dimensions on site

issue	amendment	date
1	SSDA	03.09.2021
2	SSDA	10.09.2021
3	SSDA	21.09.2021
4	SSDA	23.09.2021
5	SSDA	01.10.2021
6	SSDA	08.10.2021

Project Boundary Line

NOTE:
- STRUCTURE INDICATIVE ONLY
- LANDSCAPE INDICATIVE ONLY - REFER TO ARCHITECTURAL
DESIGN STATEMENT, 3.6 PUBLIC DOMAIN AND LANDSCAPE
PLANS

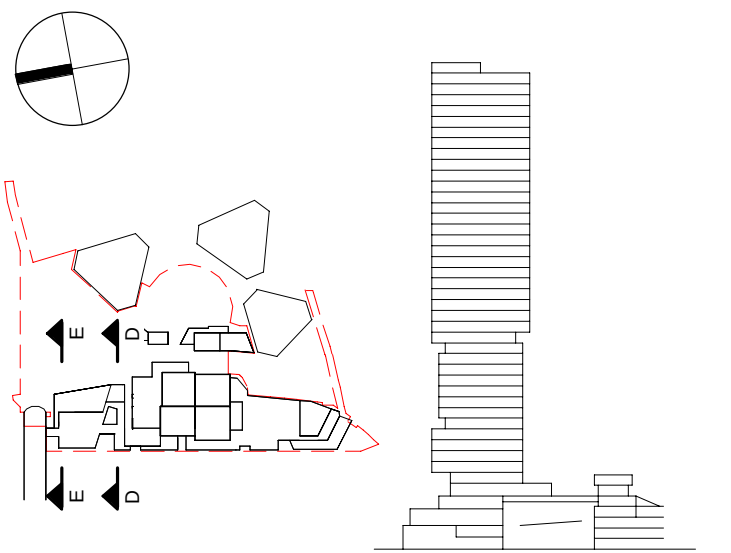

Henning
Larsen

HENNING LARSEN
Vesterbrogade 76
1620 Copenhagen V
Denmark
T (+45) 8233 3000
www.henninglarsen.com

architectus™

Adelaide
Brisbane
Melbourne
Perth

Architectus Sydney
Level 18, 25 Martin Place
Sydney NSW 2000
T (61 2) 8252 8400
sydney@architectus.com.au

ABN 90 131 245 684

project

Cockle Bay Park

phase

SSDA

drawing

Main Cross Section - Podium D-D,
E-E - East-West


drawn JHTO drawing no. short A-DA-2502

checked SDE drawing no. long CBP-HEN-DRW-A-DA-2502


sheet issue date 03.09.2021

scale As indicated@A1 issue

project no 200077.00

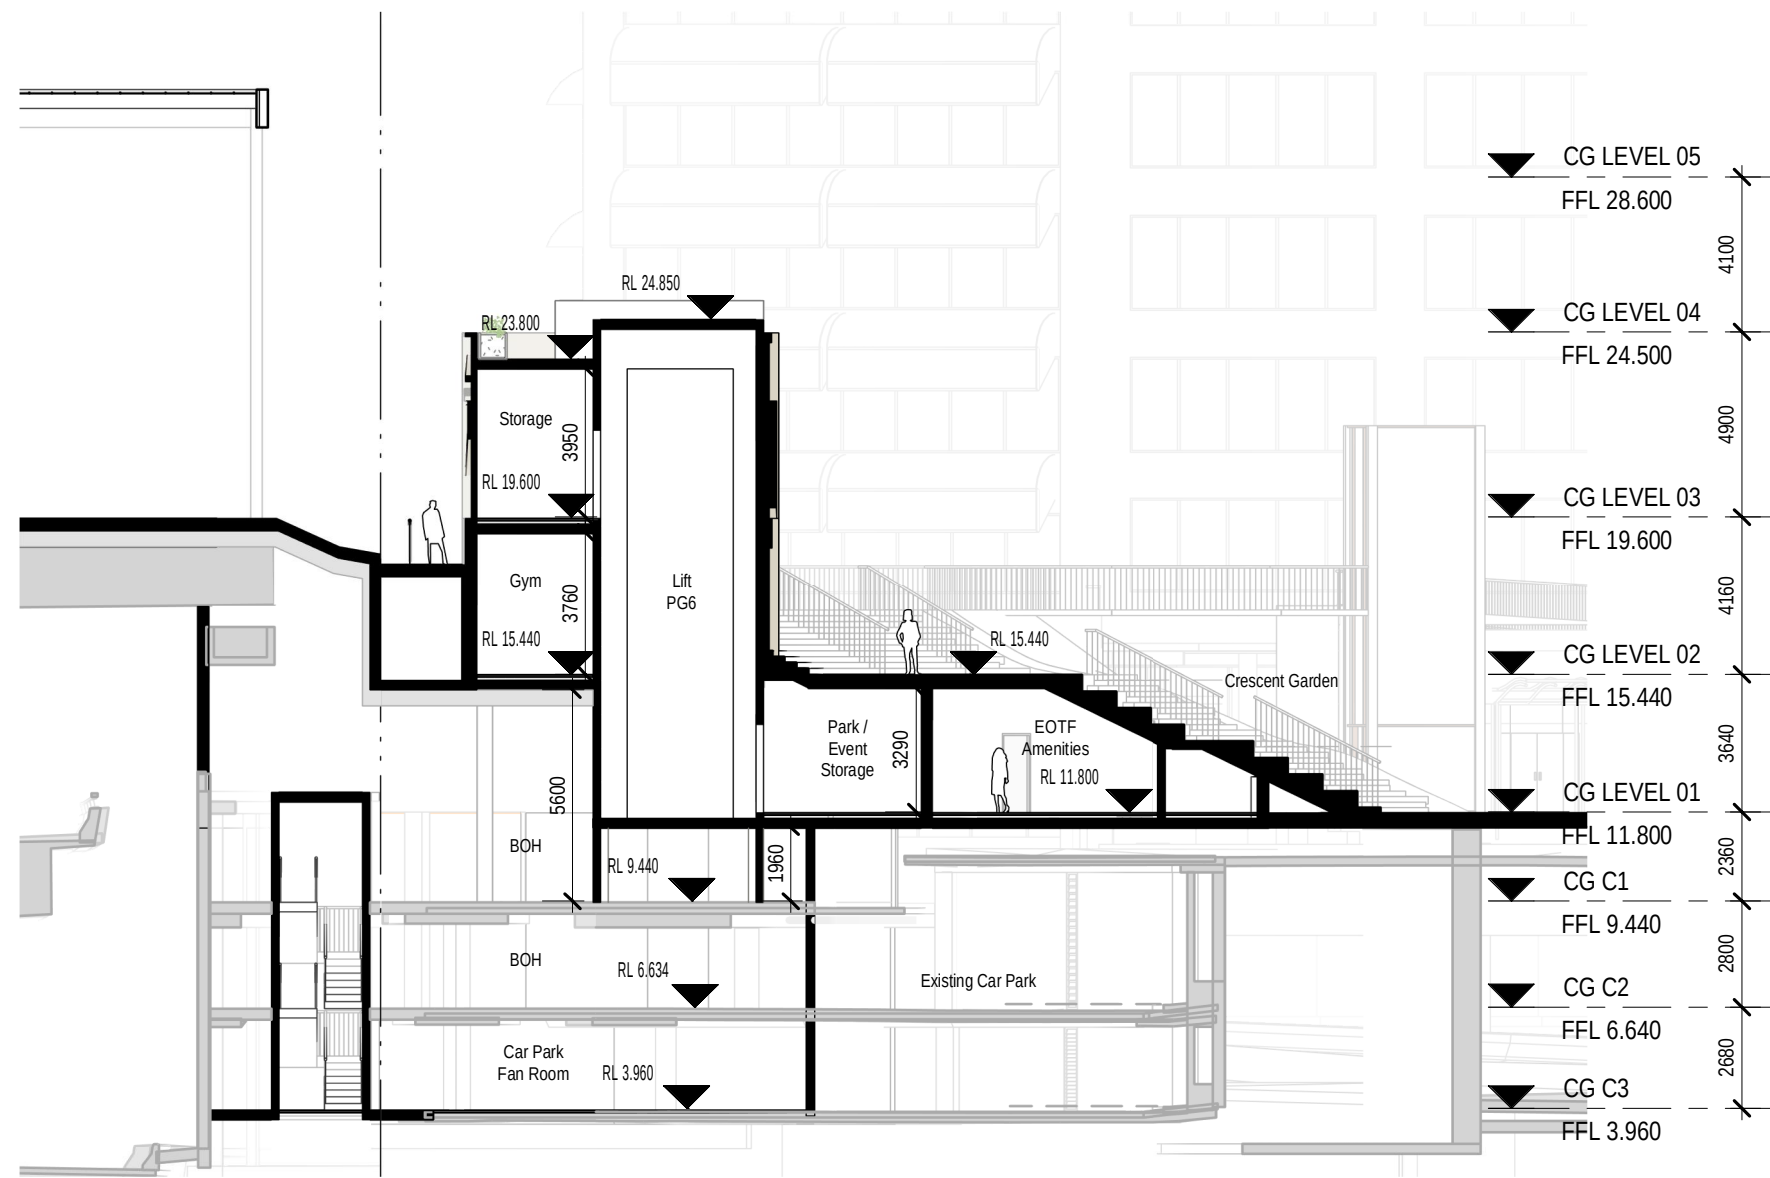

F Section
SCALE: 1 : 200

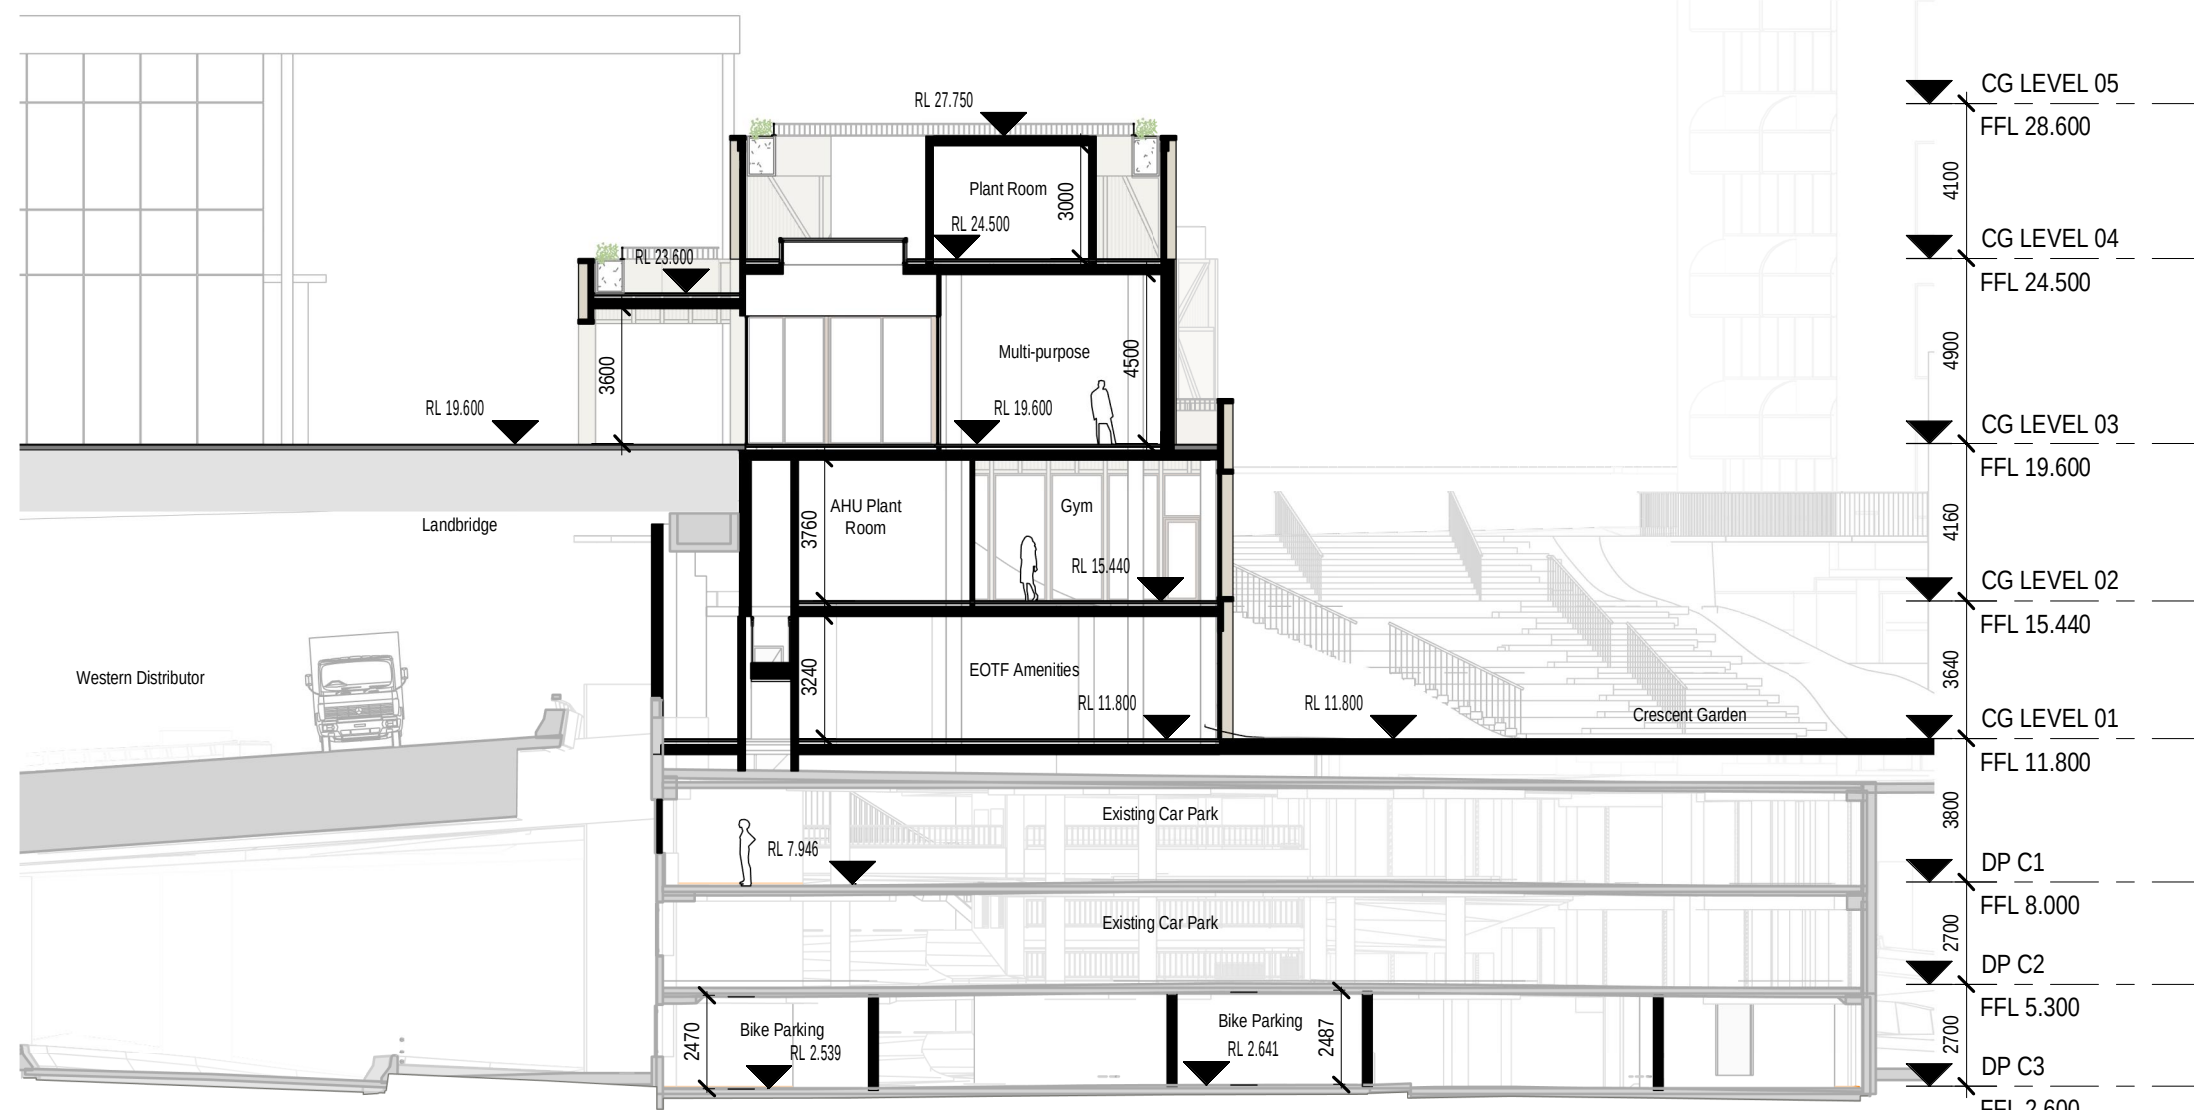


G Section
SCALE: 1 : 200

Do not scale drawings. Verify all dimensions on site

issue	amendment	date
1	SSDA	03.09.2021
2	SSDA	10.09.2021
3	SSDA	21.09.2021
4	SSDA	23.09.2021
5	SSDA	01.10.2021
6	SSDA	08.10.2021
7	SSDA-RTS	17.03.2022
8	SSDA-RTS	31.05.2023

Project Boundary Line

NOTE:
- STRUCTURE INDICATIVE ONLY
- LANDSCAPE INDICATIVE ONLY - REFER TO ARCHITECTURAL
DESIGN STATEMENT, 3.6 PUBLIC DOMAIN AND LANDSCAPE
PLANS

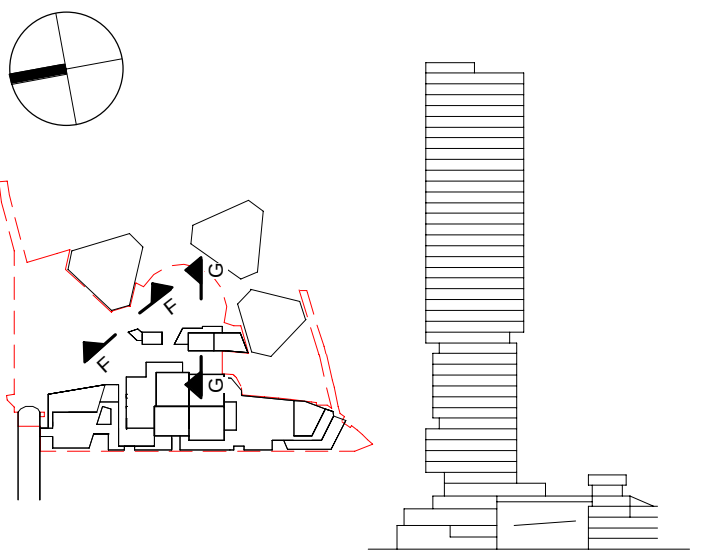

Henning
Larsen

HENNING LARSEN
Vesterbrogade 76
1620 Copenhagen V
Denmark
T (+45) 8233 3000
www.henninglarsen.com

architectus™

Adelaide
Brisbane
Melbourne
Perth

Architectus Sydney
Level 18, 25 Martin Place
Sydney NSW 2000
T (61 2) 8252 8400
sydney@architectus.com.au

ABN 90 131 245 684

project

Cockle Bay Park


phase

SSDA-RTS

drawing


Main Cross Section - Podium F-F,
G-G - East-West

drawn	JHTO	drawing no. short A-DA-2503
checked	SDE	drawing no. long CBP-HEN-DRW-A-DA-2503
sheet issue date	17.02.2022	
scale	As indicated@A1	issue
project no	200077.00	7

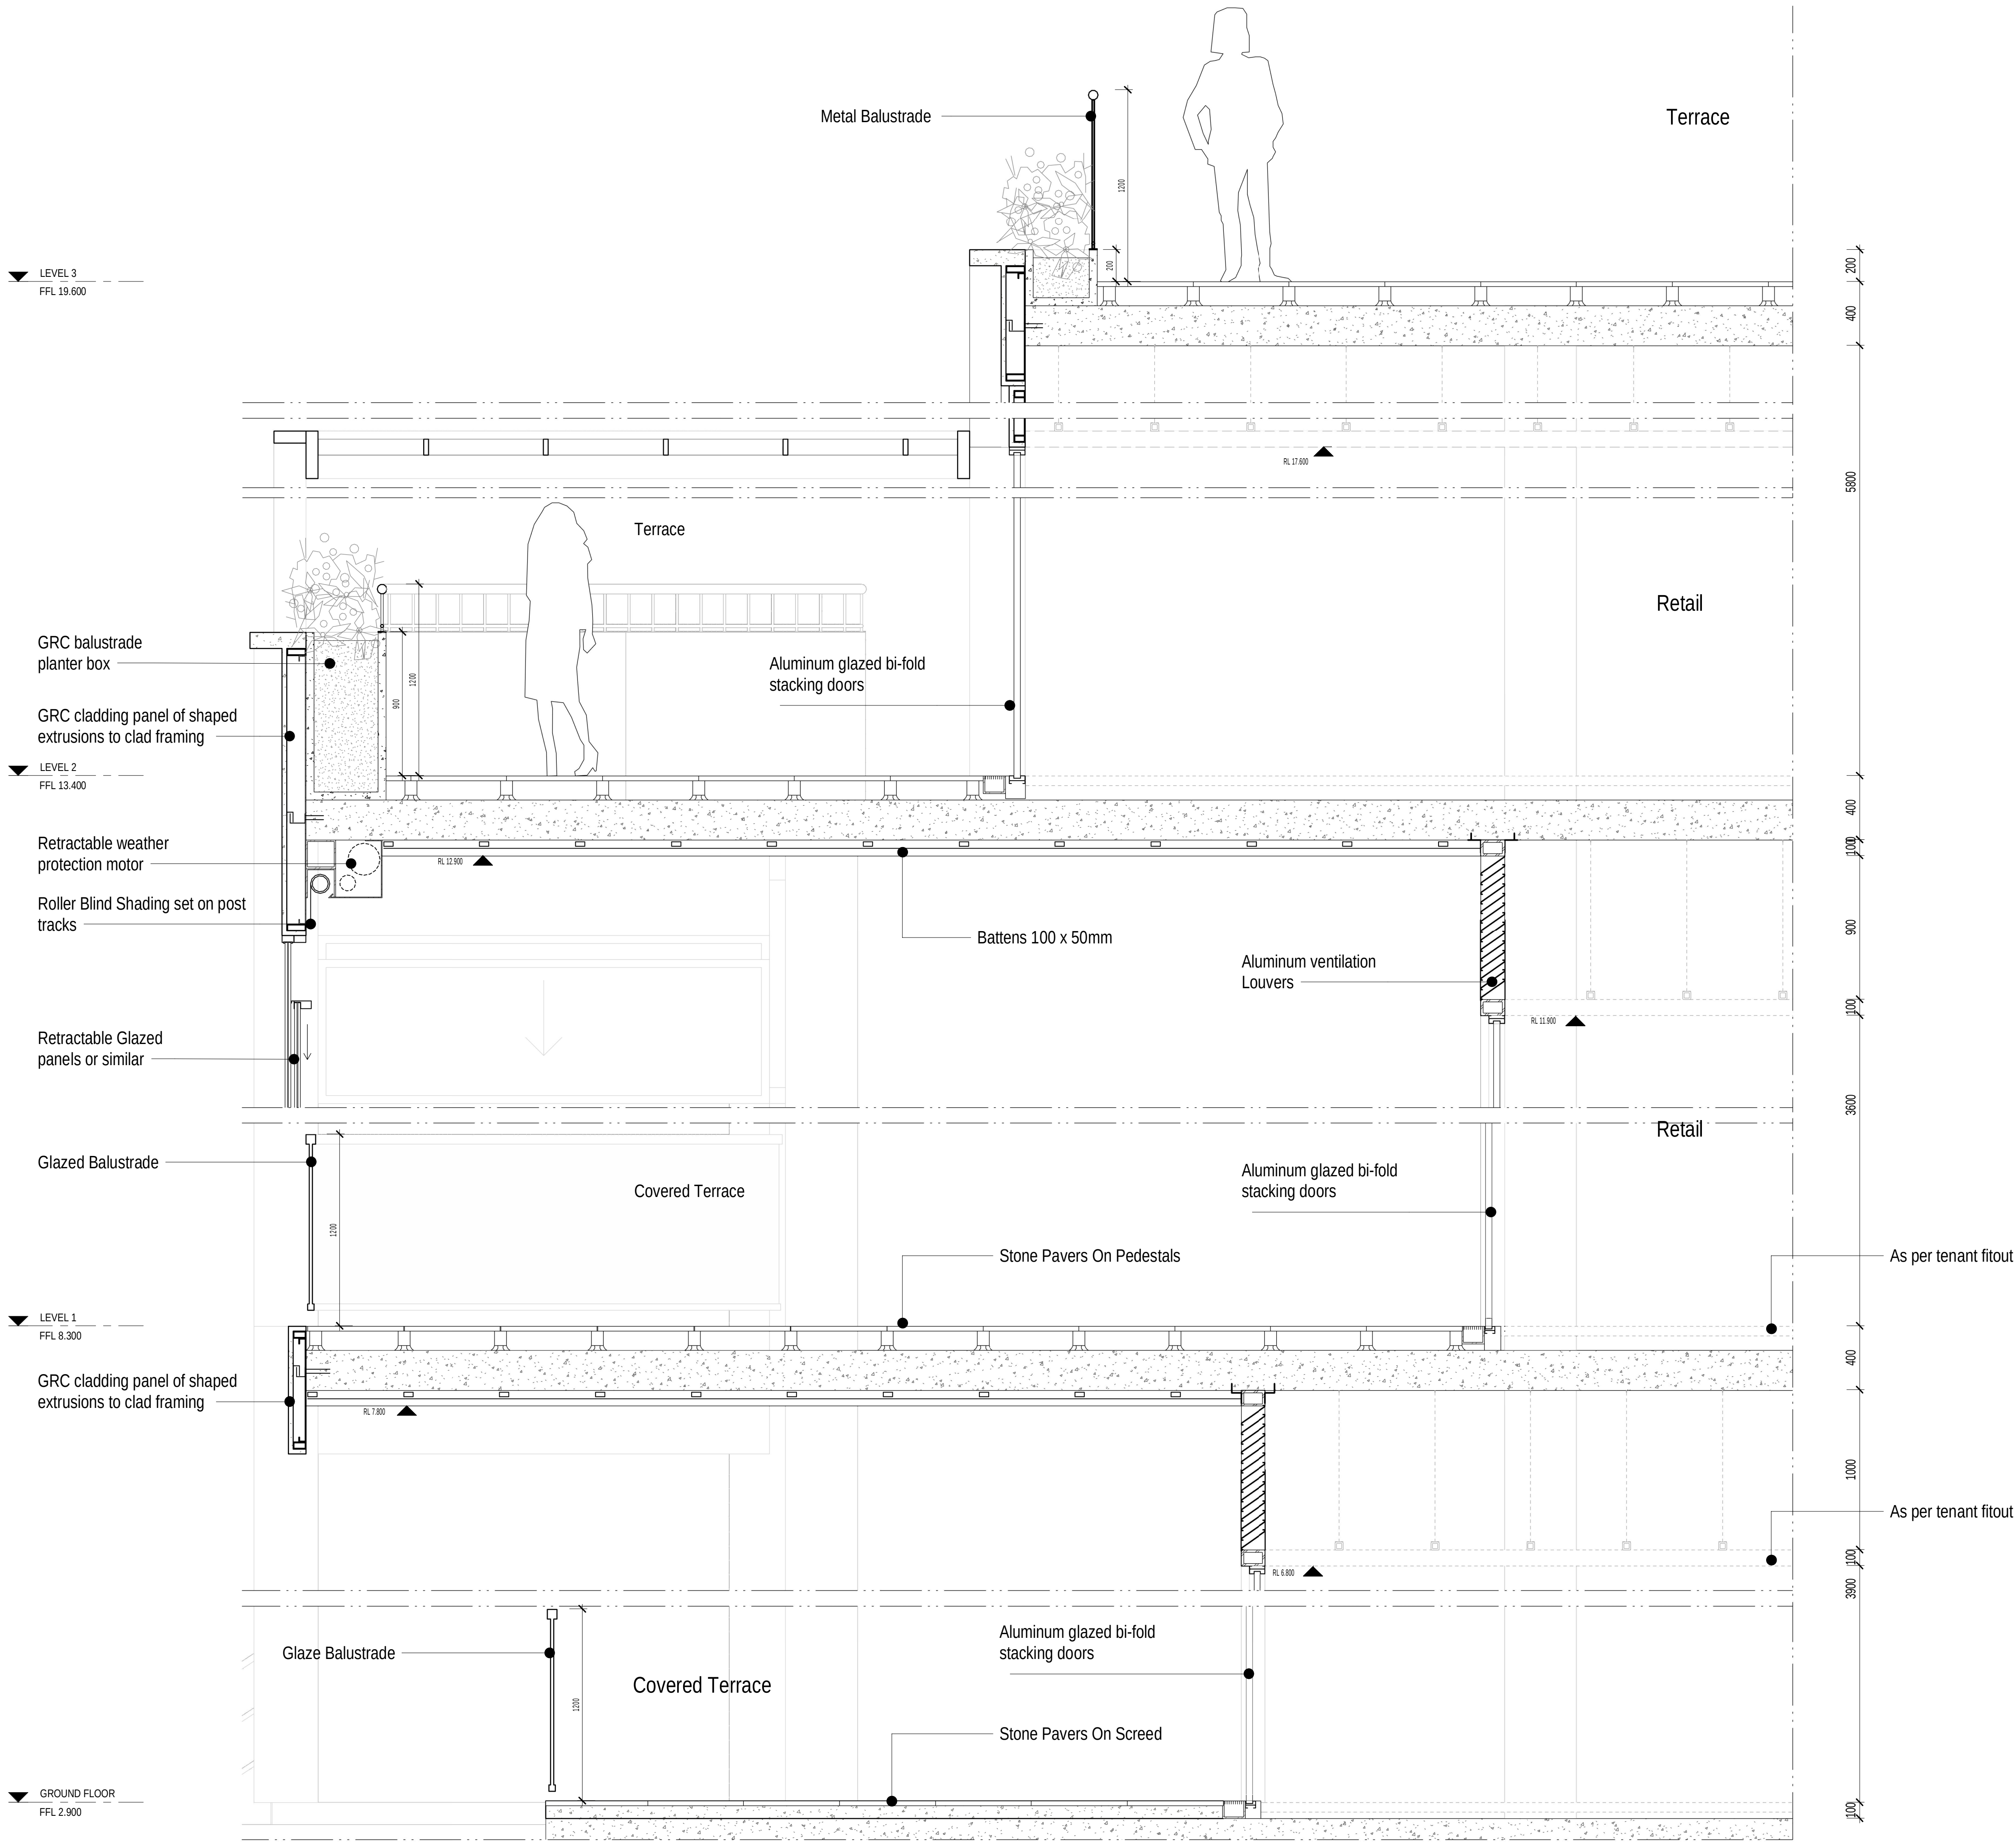

Do not scale drawings. Verify all dimensions on site

issue	amendment	date
1	SSDA	03.09.2021
2	SSDA	10.09.2021
3	SSDA	21.09.2021
4	SSDA	23.09.2021
5	SSDA	01.10.2021
6	SSDA	08.10.2021

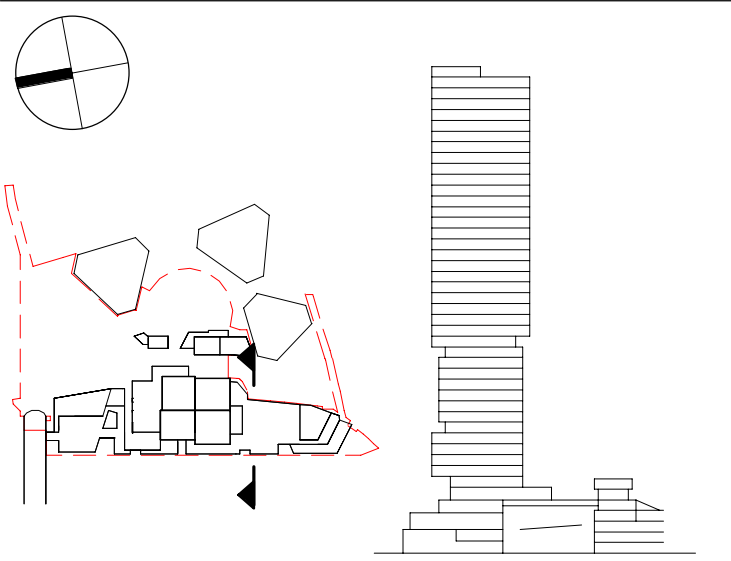

**Henning
Larsen**

HENNING LARSEN
Vesterbrogade 76
1620 Copenhagen V
Denmark
T (+45) 8233 3000
www.henninglarsen.com

architectus™

Adelaide
Brisbane
Melbourne
Sydney
Perth

Architectus Sydney
Level 18, 25 Martin Place
Sydney NSW 2000
T (61 2) 8252 8400
sydney@architectus.com.au

ABN 90 131 245 684

project

Cockle Bay Park

phase

SSDA

drawing

Partial Section - Podium - Typical -
West Shop Front

drawn JHTO

drawing no. short
A-DA-2520

checked SDE


drawing no. long
CBP-HEN-DRW-A-DA-2520

sheet issue date 03.09.2021

scale 1 : 20@A1

issue

project no 200077.00

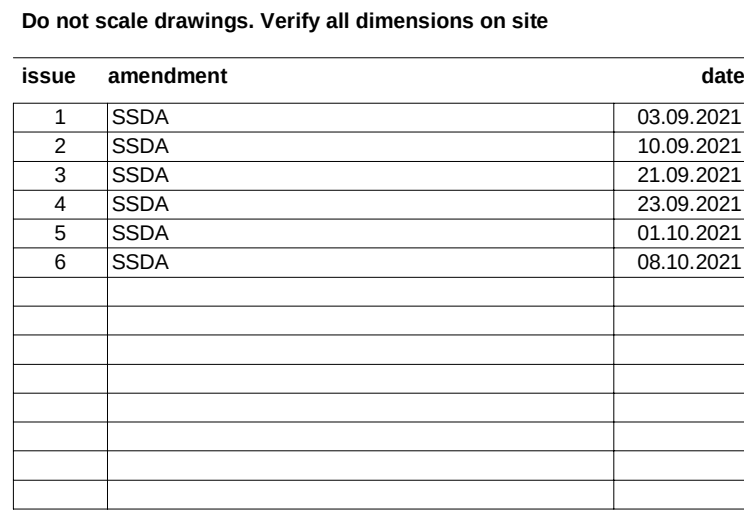

HENNING LARSEN
Vesterbrogade 76
1620 Copenhagen V
Denmark
T (45) 8233 3000
www.henninglarsen.com

architectus

Adelaide
Brisbane
Melbourne
Sydney
Perth

Architectus Sydney
Level 18, 25 Martin Place
Sydney NSW 2000
T (61 2) 8252 8400
sydney@architectus.com.au

ABN 90 131 245 684

project

Cockle Bay Park

phase

SSDA

drawing

Partial Section - Podium - Typical -
Central Shop Front


drawn JHTO drawing no. short
A-DA-2521

checked SDE drawing no. long
CBP-HEN-DRW-A-DA-2521

sheet issue date 03.09.2021

scale	1 : 20@A1	issue
-------	-----------	-------

project no	200077.00	6
------------	-----------	---

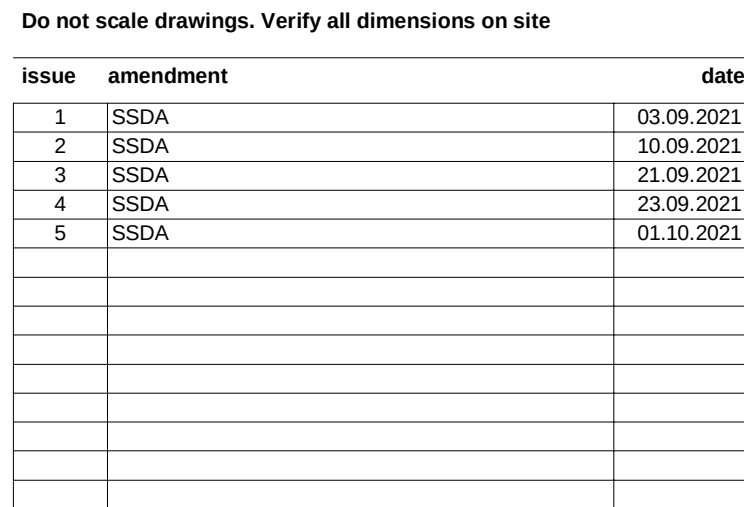


Adelaide
Brisbane
Melbourne
Sydney
Perth

Architectus Sydney
Level 18, 25 Martin Place
Sydney NSW 2000
T (61 2) 8252 8400
sydney@architectus.com.au

phase

SSDA

drawing		
Main Cross Section - Tower K-K - East-West		
drawn	MGEL	drawing no. short A-DA-2550
checked	SDE	drawing no. long CBP-HEN-DRW-A-DA-2550
sheet issue date	03.09.2021	
scale	As indicated@A1	issue
project no	200077.00	

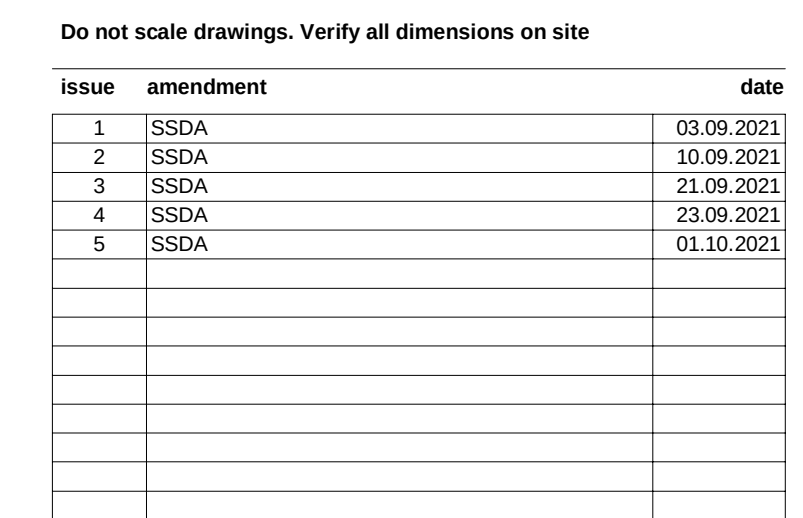

project

Cockle Bay Park

phase

SSDA

drawing


Main Cross Section - Tower M-M -
North-South

drawn	MGEL	drawing no. short A-DA-2552
checked	SDE	drawing no. long CBP-HEN-DRW-A-DA-2552


sheet issue date	03.09.2021
------------------	------------

scale	As indicated@A1	issue
-------	-----------------	-------

project no	200077.00	5
------------	-----------	---

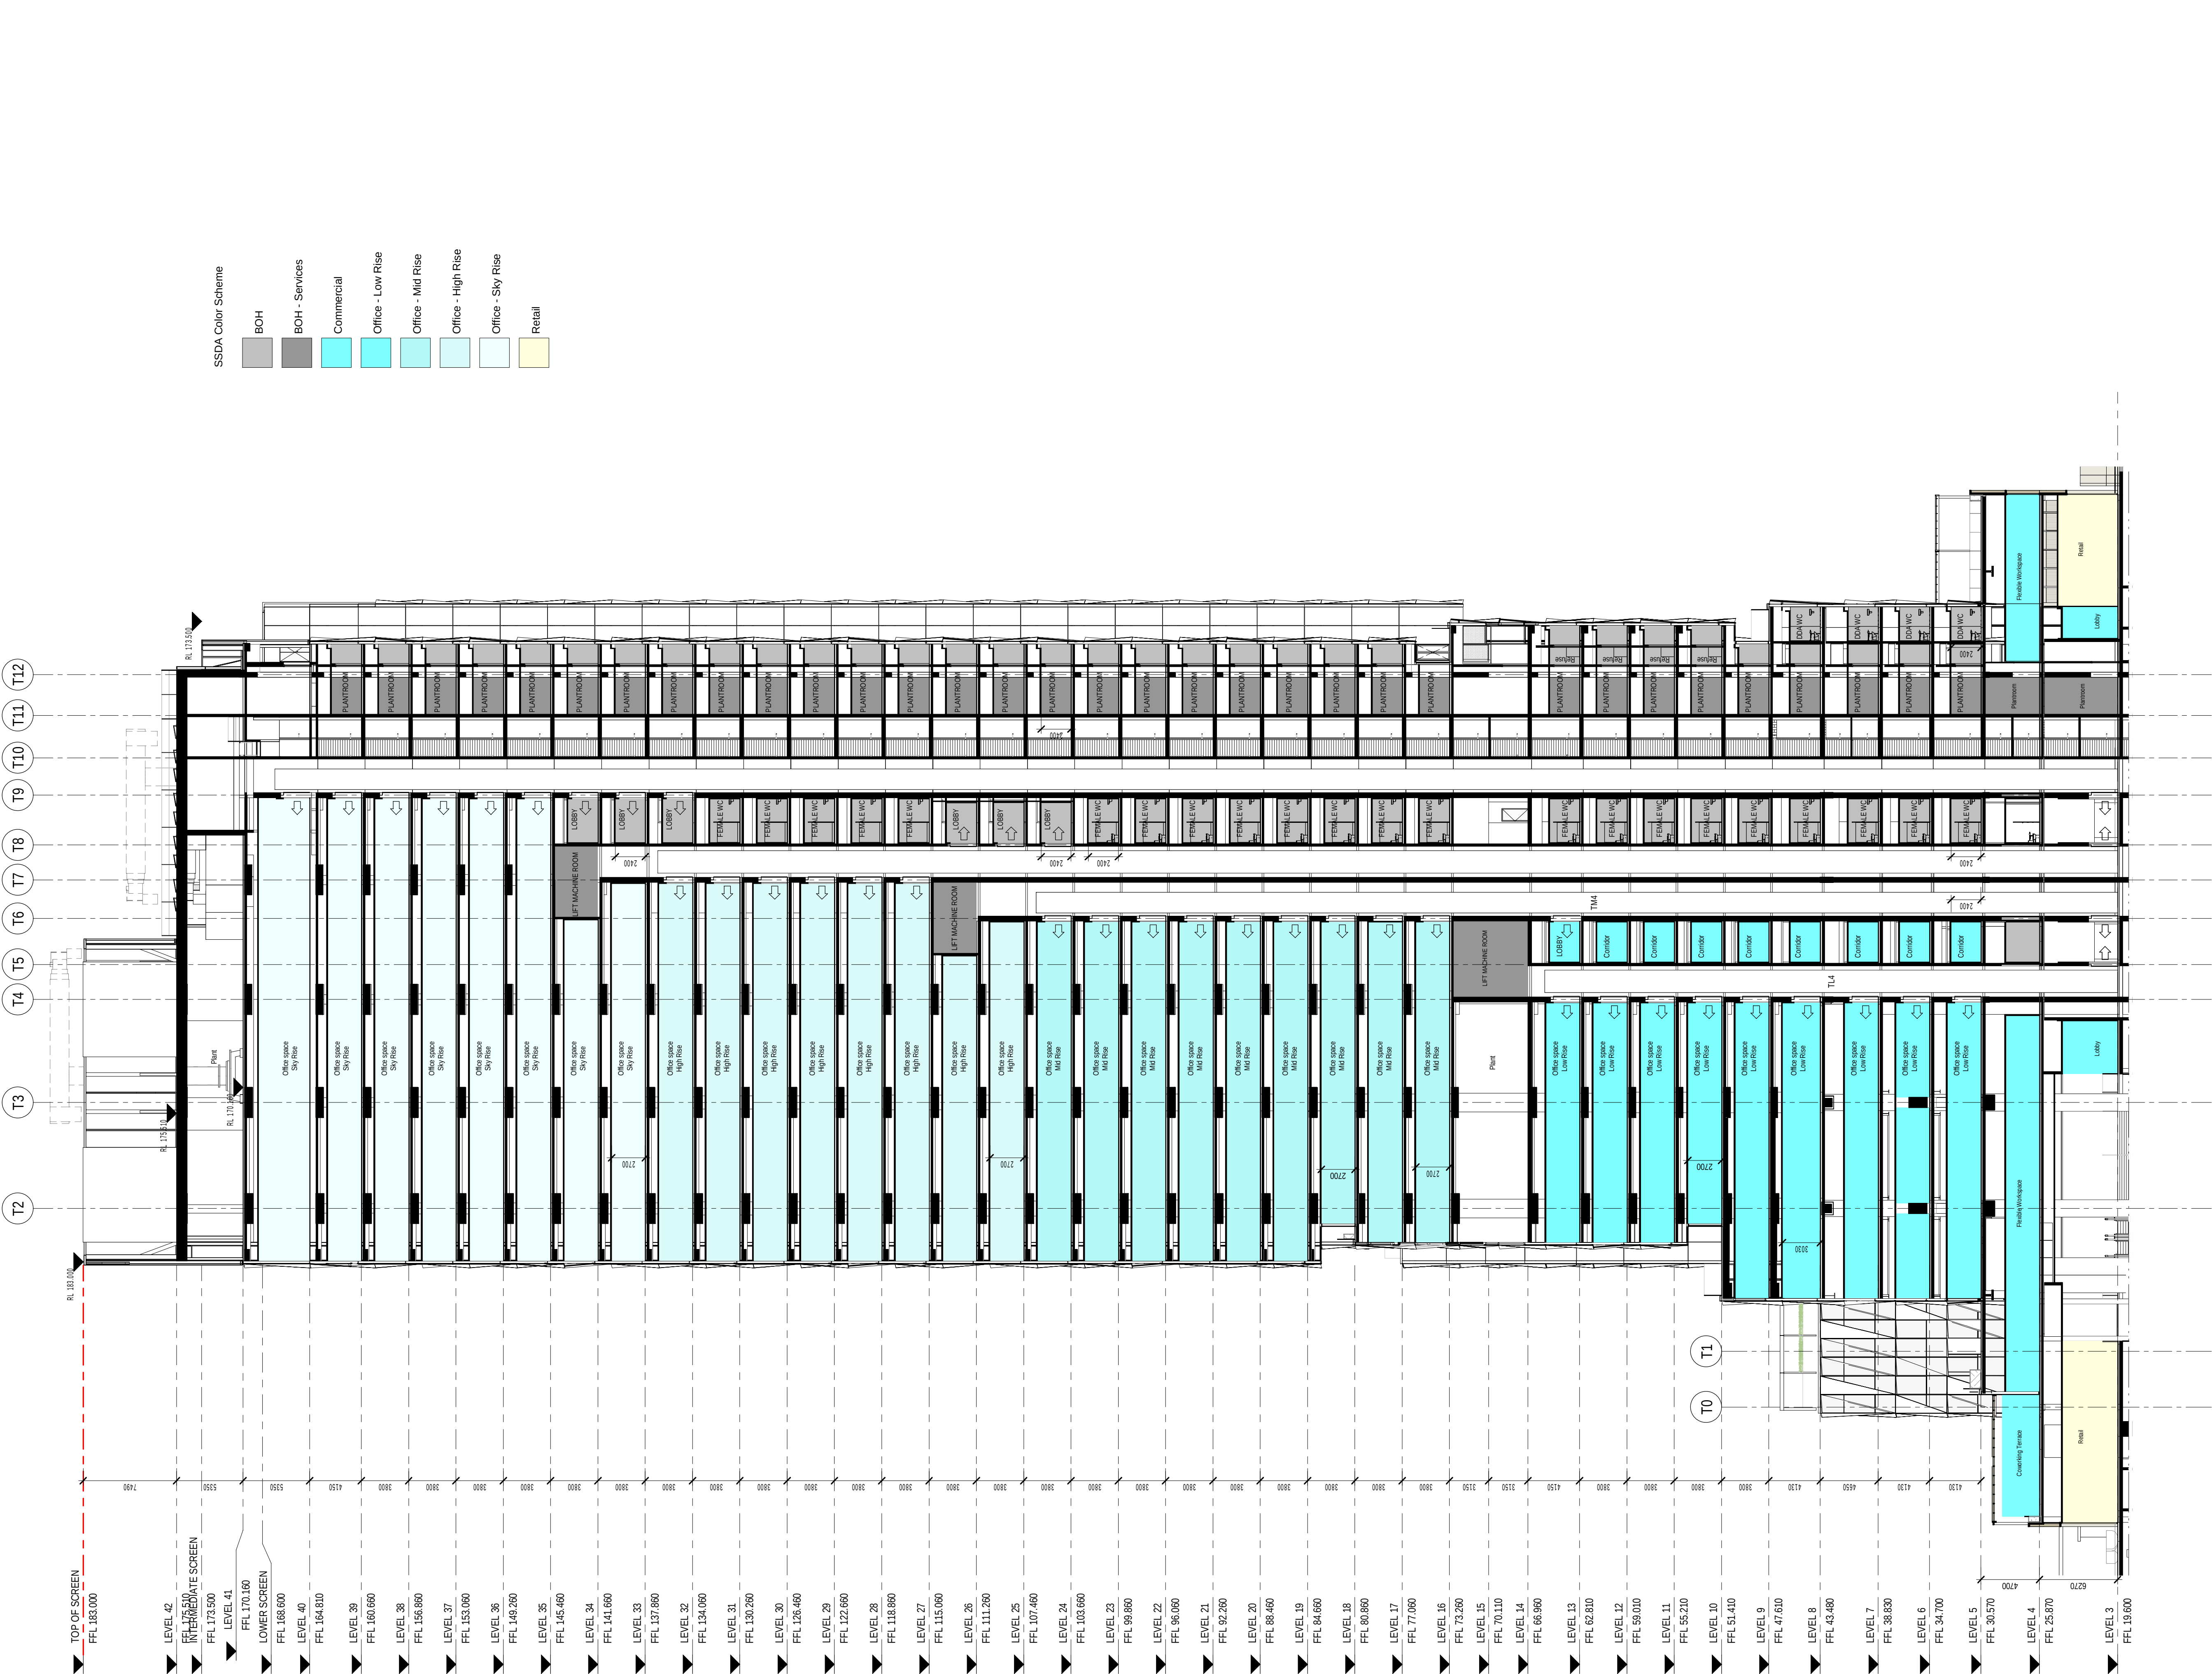

Do not scale drawings. Verify all dimensions on site		
issue	amendment	date
1	SSDA	03.09.2021
2	SSDA	10.09.2021
3	SSDA	21.09.2021
4	SSDA	23.09.2021
5	SSDA	01.10.2021
6	SSDA	08.10.2021

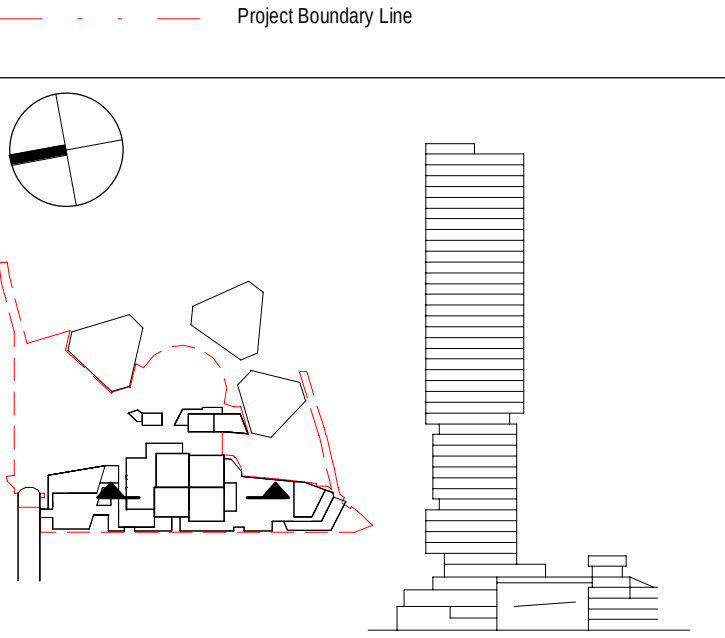

Henning Larsen

HENNING LARSEN

Vesterbrogade 76
1620 Copenhagen V
Denmark
T (+45) 8233 3000
www.henninglarsen.com

architectus™

Architectus Sydney

Level 18, 25 Martin Place
Sydney NSW 2000
Sydney
T (+61 2) 8252 8400
sydney@architectus.com.au
ABN 90 131 245 684


project
Cockle Bay Park

phase
SSDA

drawing
Main Cross Section - Tower N-N - North-South


drawn	MGEL	drawing no. short	DA-2553
checked	SDE	drawing no. long	CBP-HEN-DRW-A-DA-2553
sheet issue date	03.09.2021		
scale	As indicated@A1	issue	
project no	200077.00		

TA

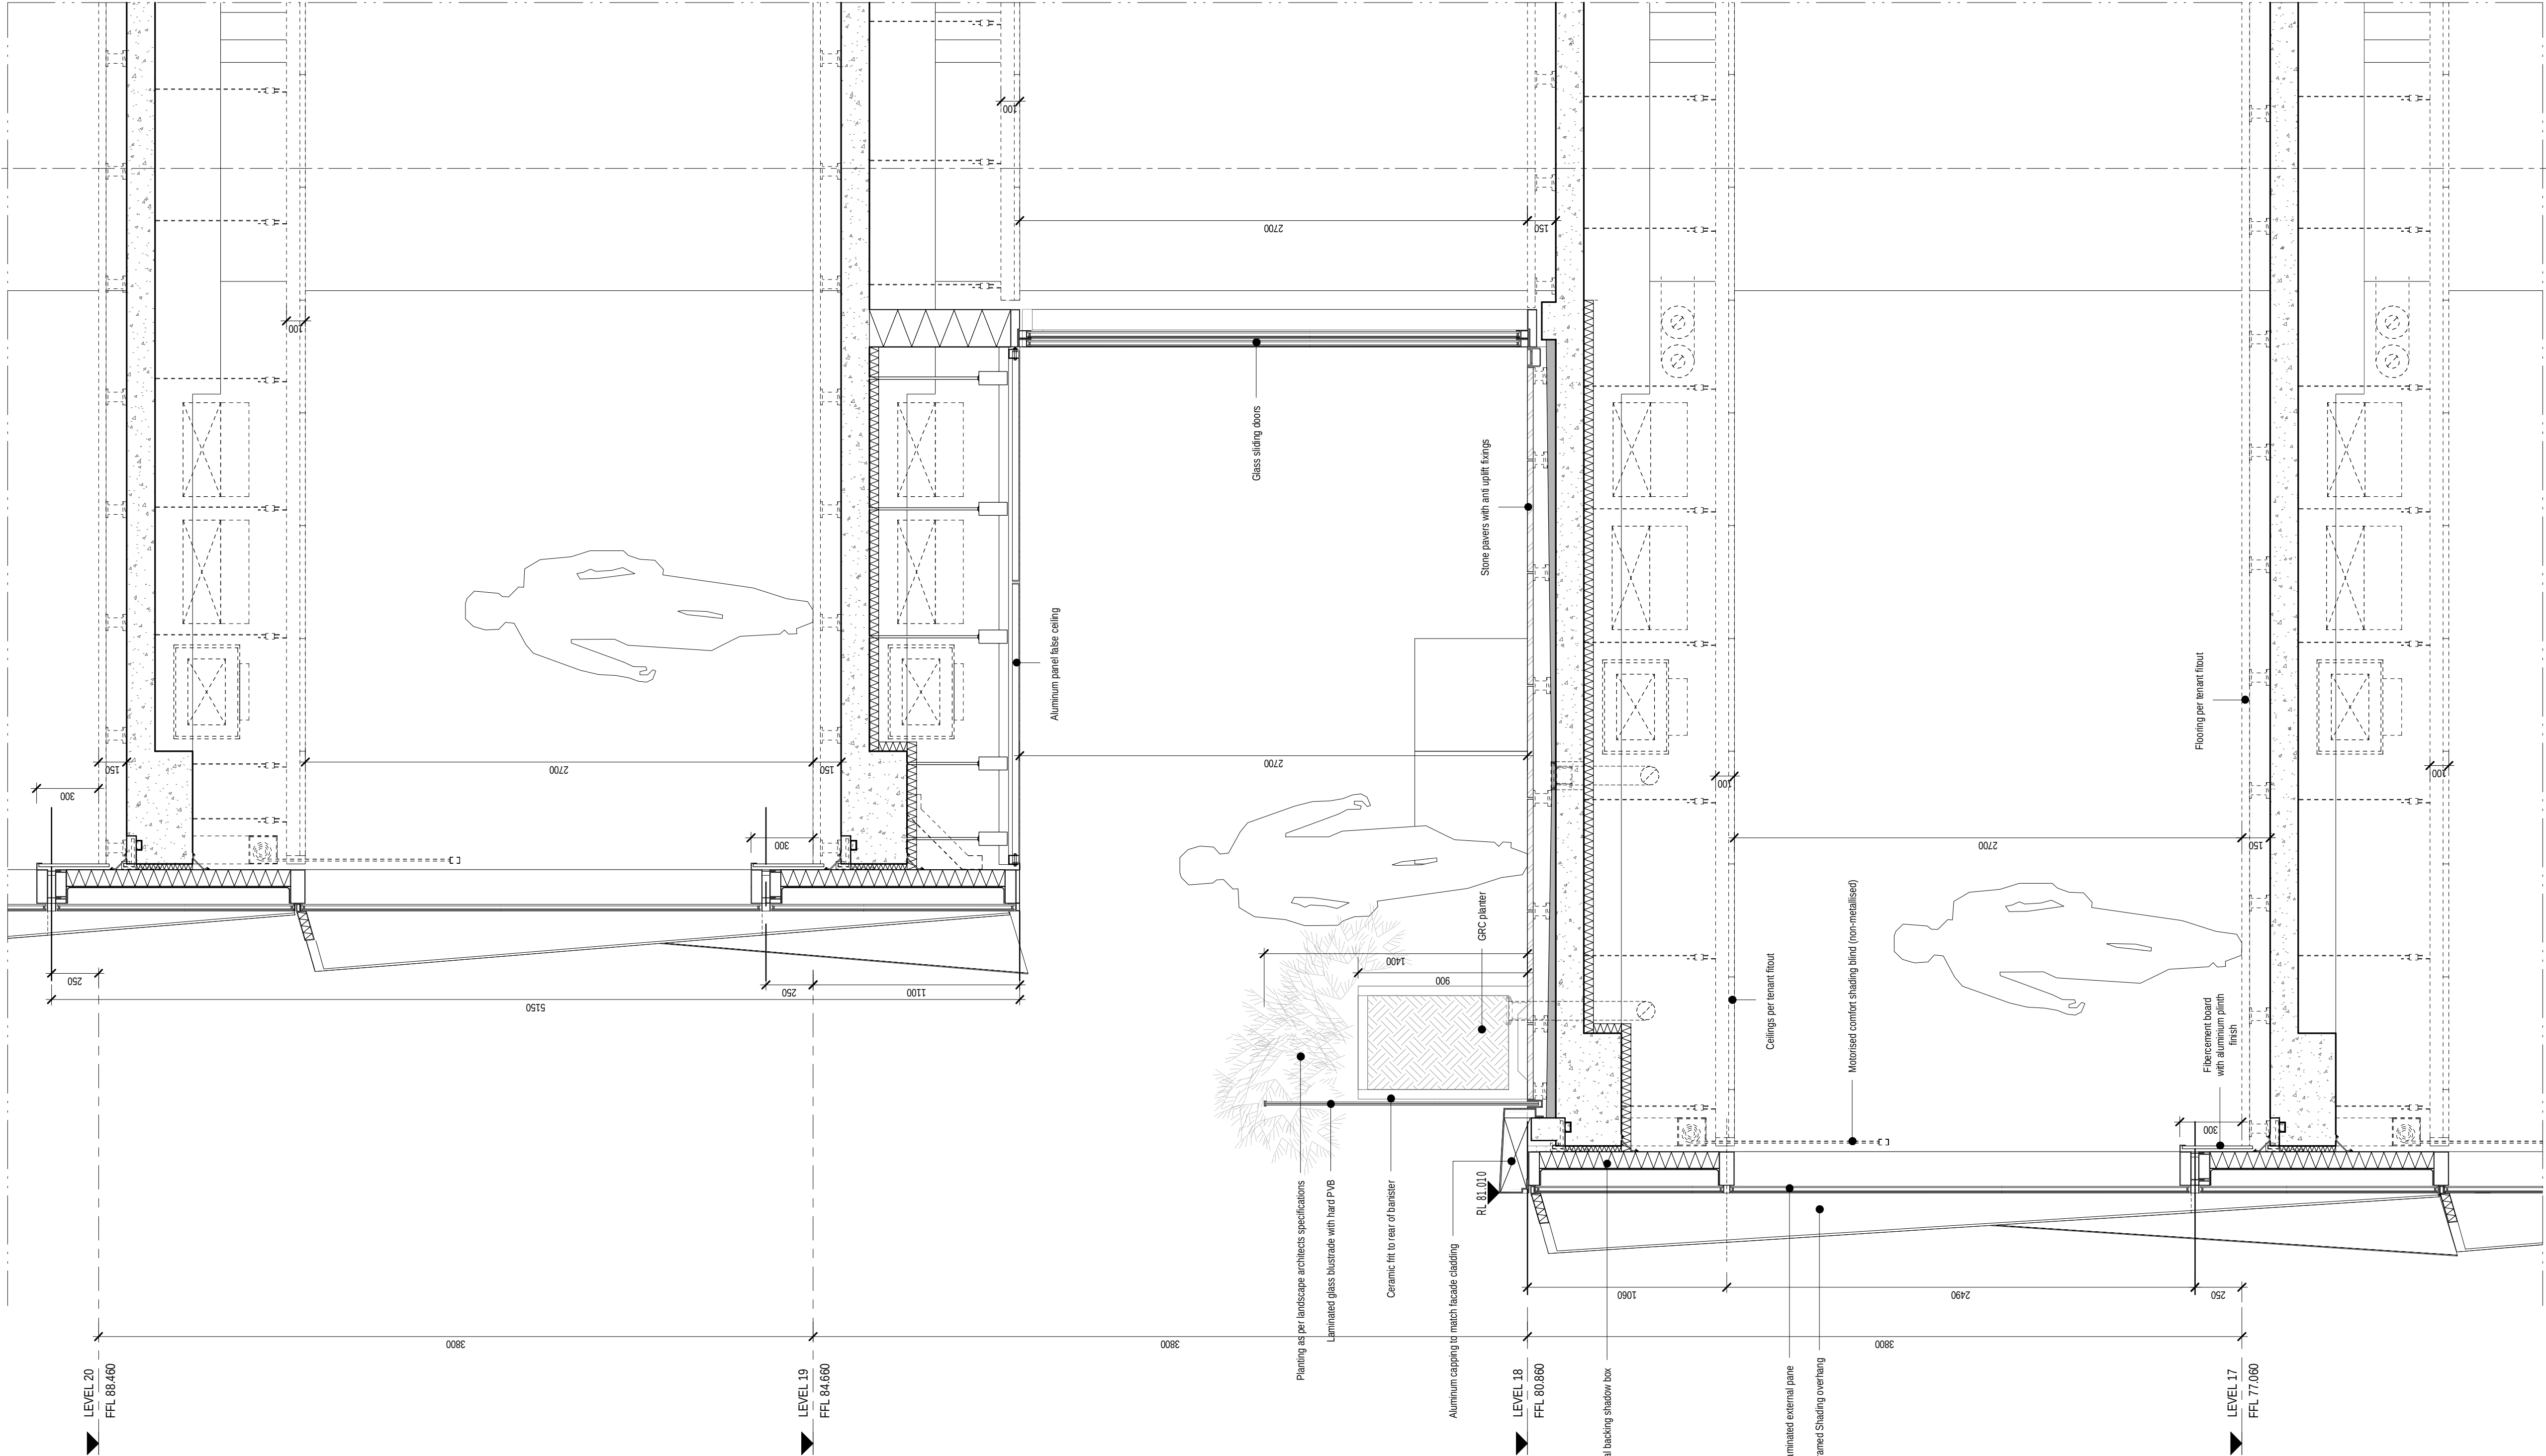

Do not scale drawings. Verify all dimensions on site

issue	amendment	date
1	SSDA	03.09.2021
2	SSDA	10.09.2021
3	SSDA	21.09.2021
4	SSDA	23.09.2021
5	SSDA	01.10.2021

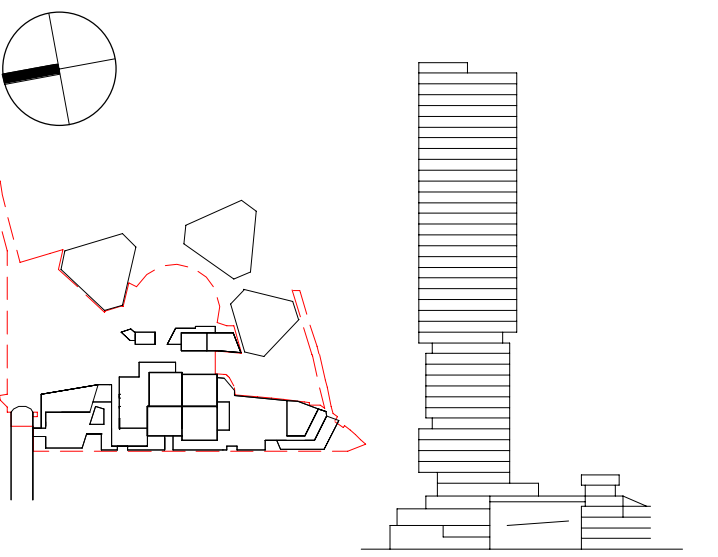

**Henning
Larsen**

HENNING LARSEN
Vesterbrogade 76
1620 Copenhagen V
Denmark
T (+45) 8233 3000
www.henninglarsen.com

architectus™

Adelaide
Brisbane
Melbourne
Sydney
Perth

Architectus Sydney
Level 18, 25 Martin Place
Sydney NSW 2000
T (61 2) 8252 8400
sydney@architectus.com.au

ABN 90 131 245 684

project

Cockle Bay Park

phase

SSDA

drawing

Partial Section - Tower - Typical
-Terrace

drawn	MGEL	drawing no. short	A-DA-2570
checked	SDE	drawing no. long	CBP-HEN-DRW-A-DA-2570
sheet issue date	03.09.2021		
scale	1 : 20@A1	issue	
project no	200077.00		