



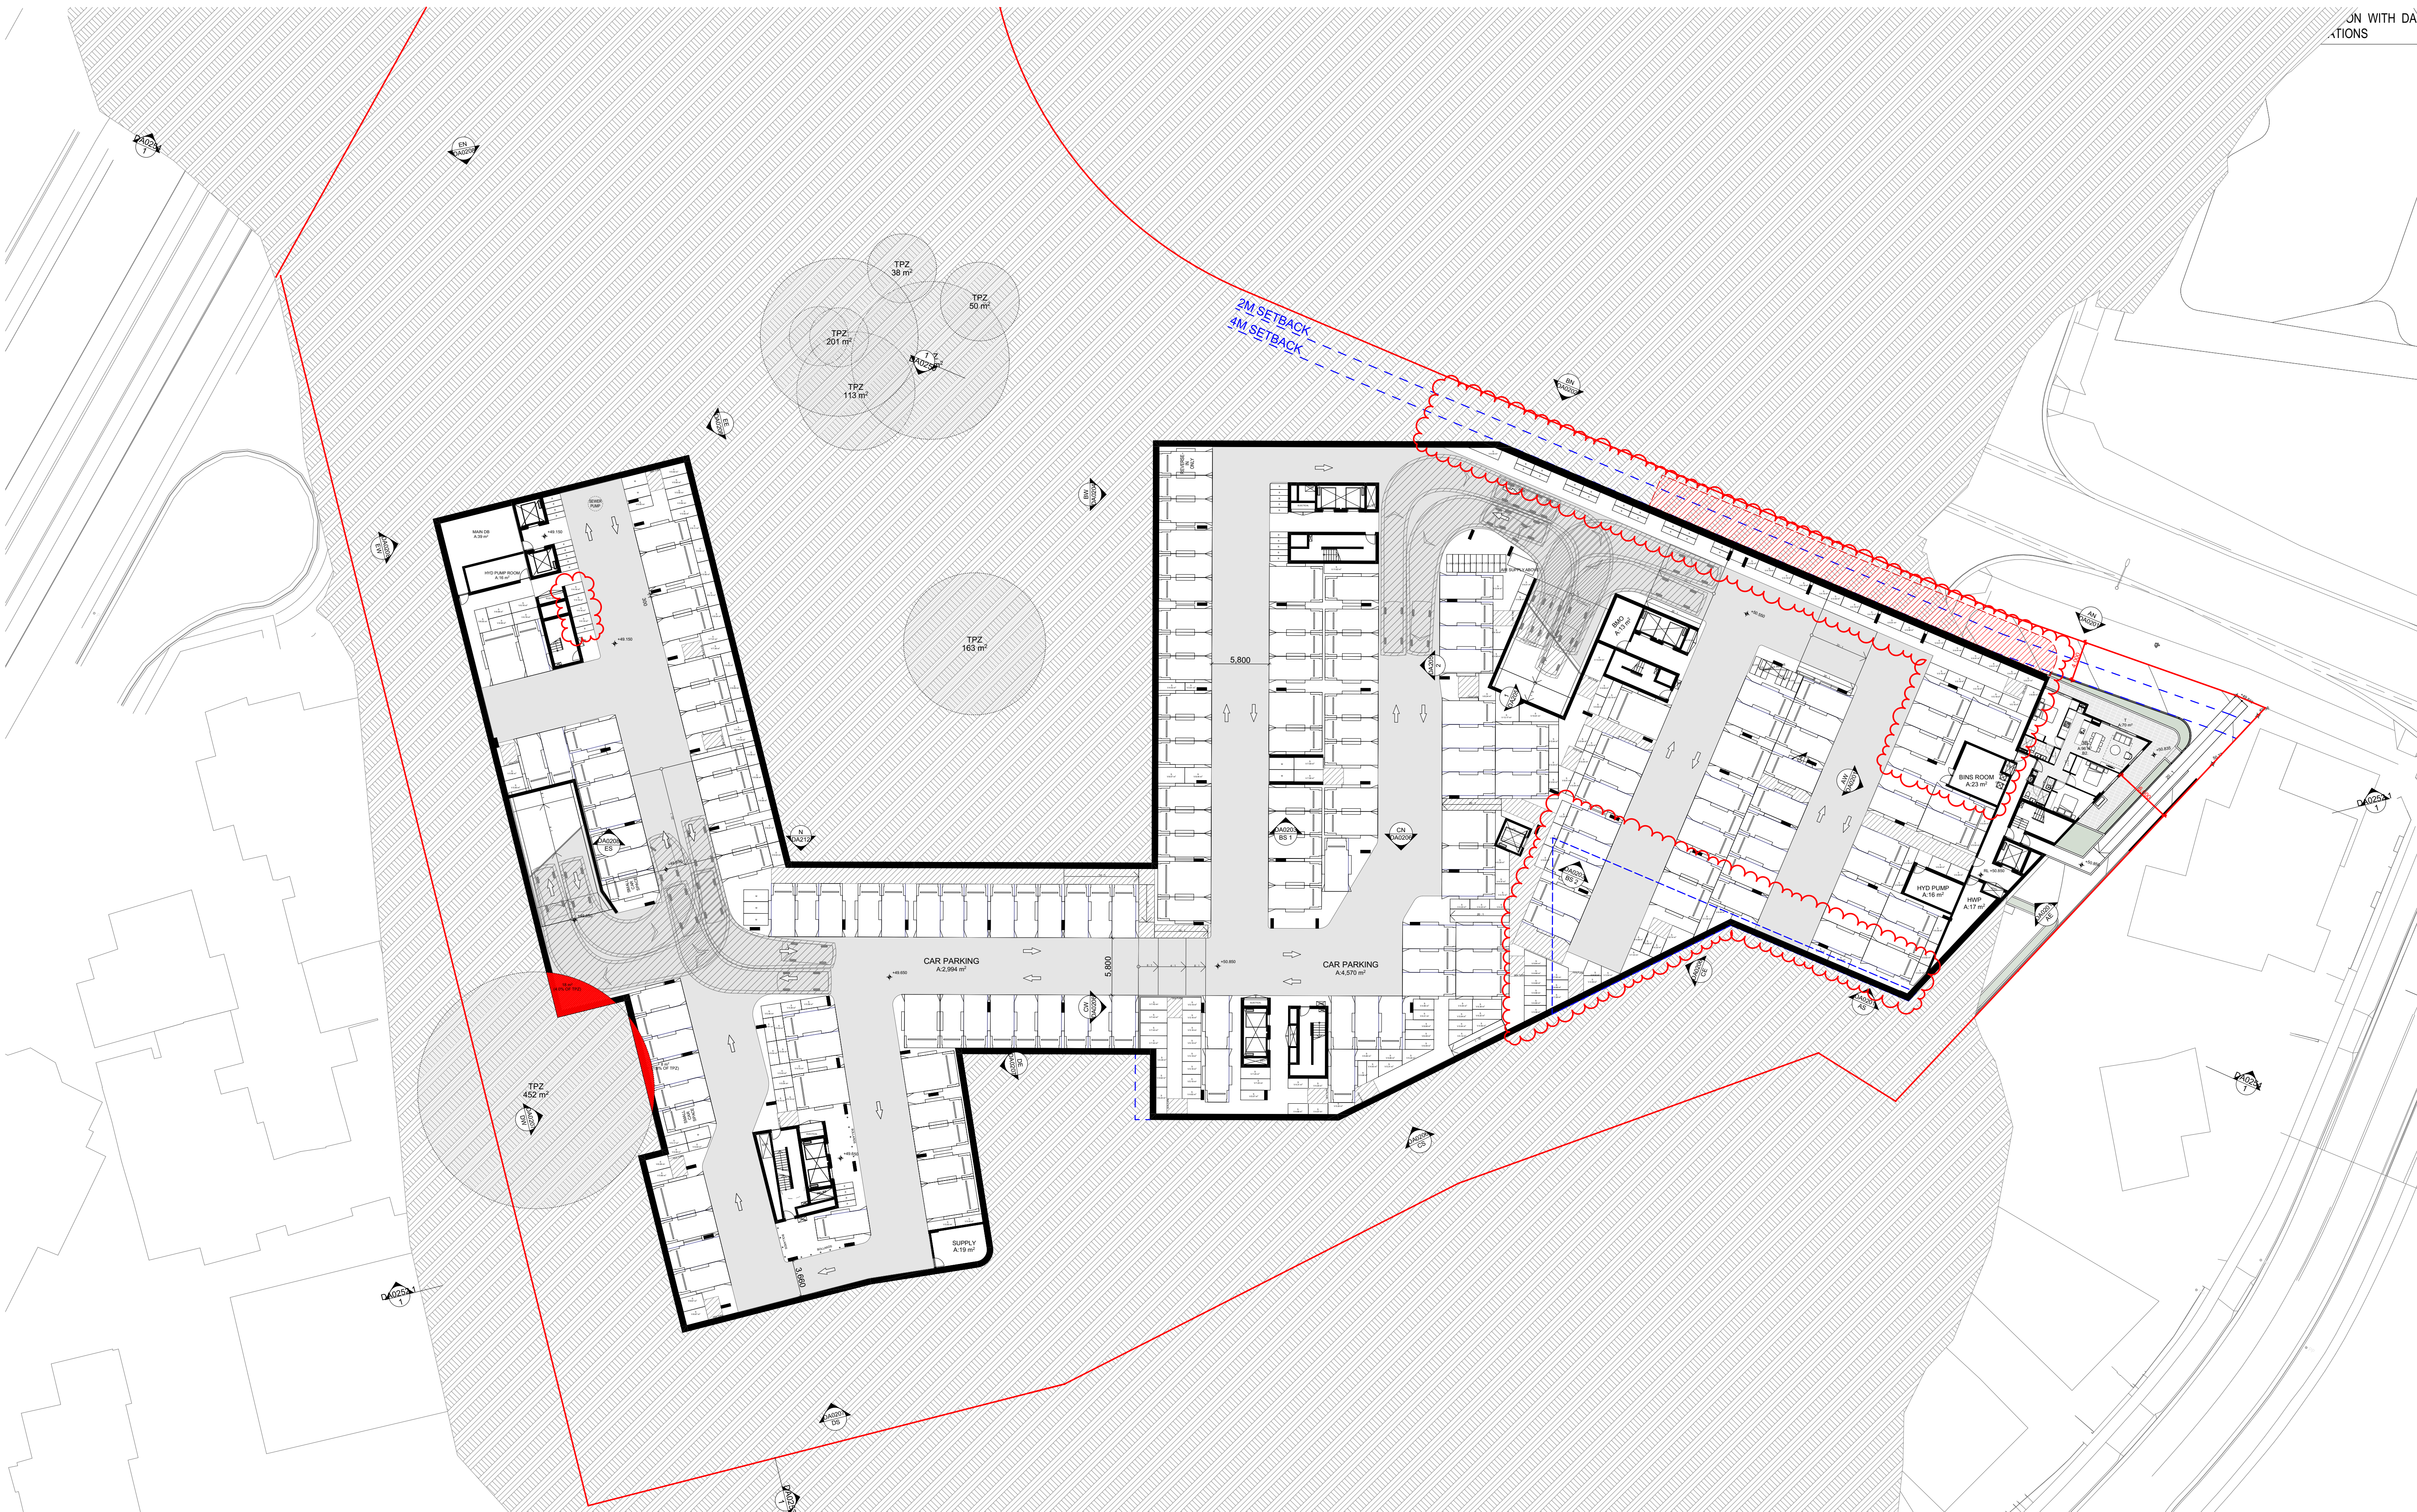

DATE	Issue Name	BY	CHK	NO.
27/08/2022	DEVELOPMENT APPLICATION			D
04/11/2020	DEVELOPMENT APPLICATION			B
22/02/2021	DEVELOPMENT APPLICATION			C
28/03/2022	DEVELOPMENT APPLICATION	SH	DC	E
10/10/2022	DRAFT DEVELOPMENT APPLICATION			F
14/10/2022	DEVELOPMENT APPLICATION	AH	GH	G
04/11/2022	DEVELOPMENT APPLICATION	AH	GH	H
03/08/2023	DEVELOPMENT APPLICATION	RP	RP	I
11/09/2023	DEVELOPMENT APPLICATION	AH	RP	J
12/02/2023	FOR INFORMATION	DC	RP	K

CONSULTANTS			
MASTERPLAN	☐	BATES SMART	T 02 8356 5110
CIVIL & LANDSCAPE	☐	HASELL	T 02 9191 2001
URBAN ENGINEERING	☐	J WYNNENHAM PRICE	T 02 4720 3361
CPED / HERITAGE / TOWN PLANNING	☐	URBIS	T 02 8233 7621
TRAFFIC ENGINEER	☐	ALSON GROUP	T 02 9083 6601
FIRE ENGINEER	☐	AFFINITY FIRE	T 02 9194 0951
ENVIRONMENTAL SERVICES	☐	ENVIRONMENTAL EARTH SCIENCES	T 02 9922 1771
GEOLOGICAL ENGINEER	☐	J K GEOTECHNICS	T 02 8698 5081
MEP SERVICES	☐	DSE	T 02 9416 1171
BCA-PICA	☐	CITY PLAN	T 02 8270 3501

CONSULTANTS			
ACCESSIBILITY	☐	WALL TO WALL CONSULTING	T: 0402 555 571
ACOUSTIC	☐	WHITE NOISE CONSULTING	T: 0408 728 301
STRUCTURAL ENGINEER	☐	ROBERT BIRD	T: 02 8246 3290
WASTE MANAGEMENT / WIND CONSULTANT	☐	SLR	T: 02 8428 8161

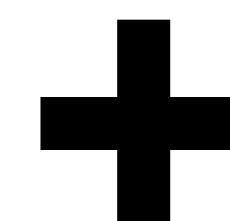

Level 4, 222 Clarence St
Sydney NSW 2000 Australia

Plus Architecture Pty. Ltd
ACN 600506303



Melbourne Sydney
Brisbane Western Australia
Christchurch Auckland

Telephone +61 2 8823 7000
Instagram #plusarchitecture

Nom. Registered
Architect (NSW): Amit Julka 10002

arch@plusarchitecture.com.au
www.plusarchitecture.com.au

PROJECT
Telopea Masterplan
Lot 5-7 Telopea 2117
Stage 1A Residential

In accepting and utilizing this document the recipient agrees that ##### ACN #####, retain all common law, statutory law and other rights including copyright and intellectual property rights. The recipient agrees not to use this document for any purpose other than its intended use; to waive all claims against ##### resulting from unauthorized changes; or to reuse the document or other projects without the prior written consent of #####. Under no circumstances shall transfer of this document be deemed a sale. ##### makes no warranties of fitness for any purpose.

The Builder/Contractor shall verify job dimensions prior to any work commencing. Finished dimensions shall take precedence over scaled work.


DRAWING TITLE
BASEMENT 02 PLAN

SCALE	1:300 @A1
DATE	17/02/2020
DRAWN	DC
JOB NO.	20320

RP	
DRAWING NO.	
PLA-AR-DA0097	

FOR INFORMATION


[illegible]

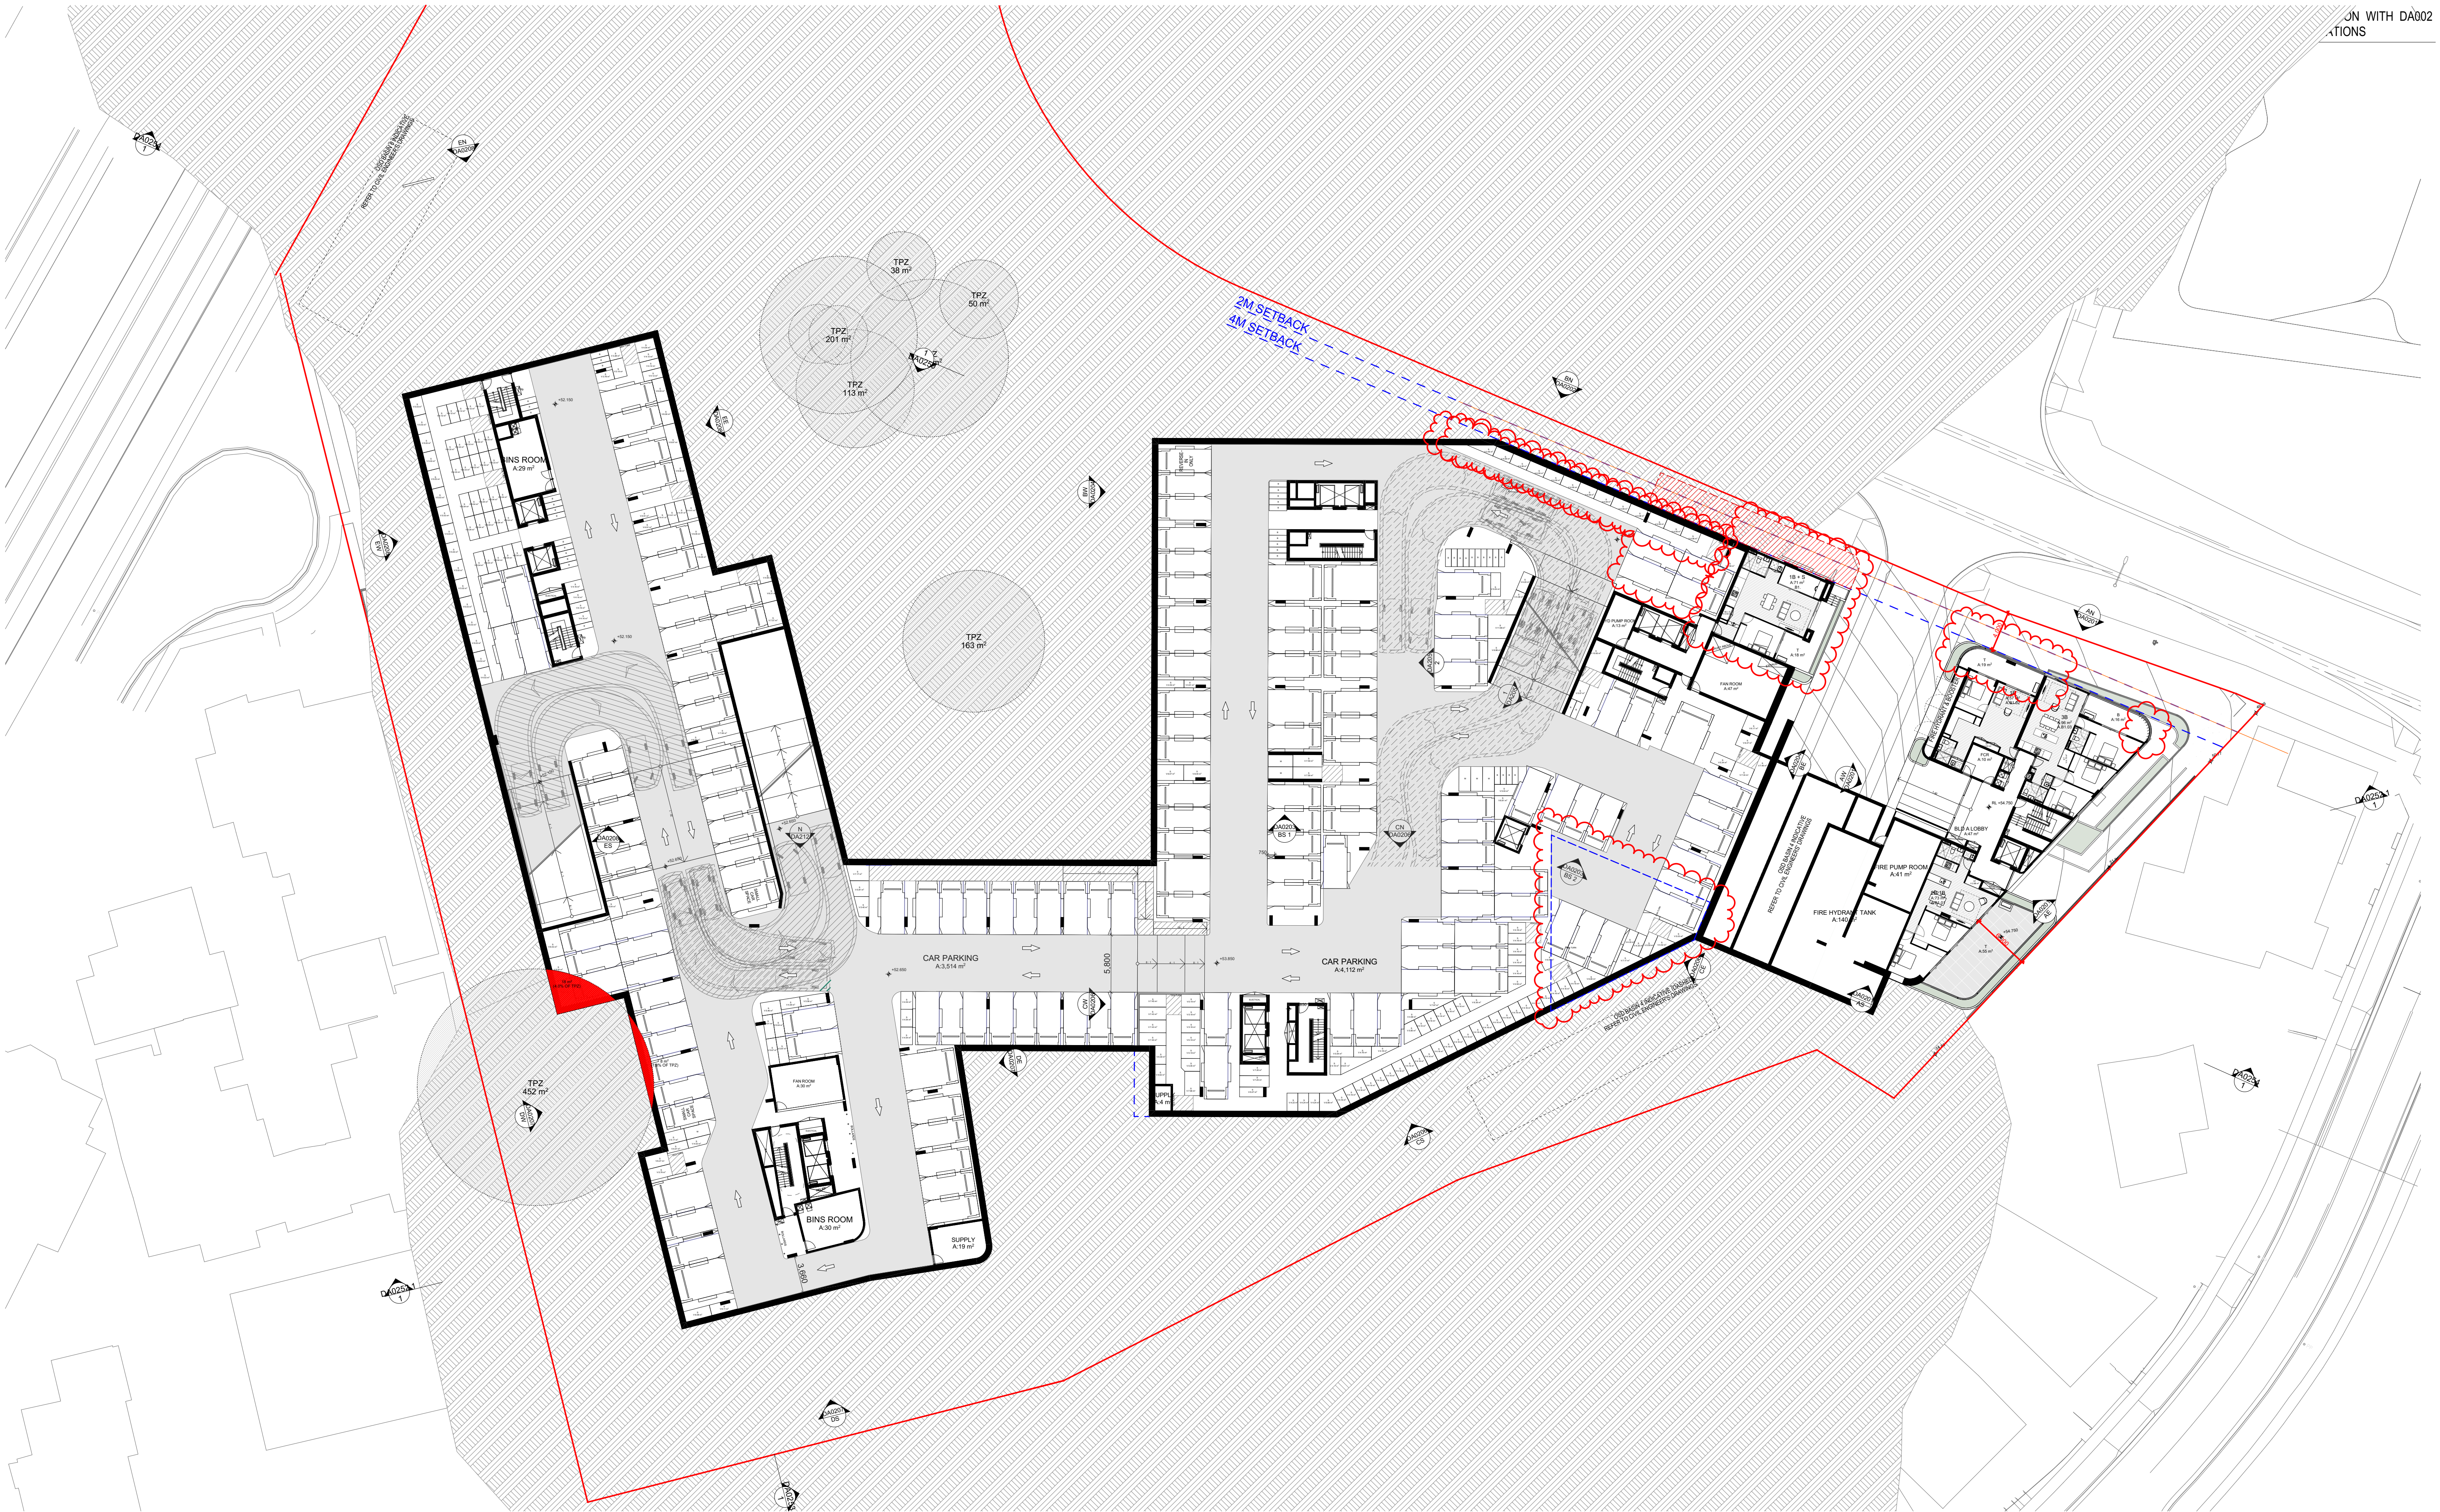

DATE	Issue Name	BY	CHK	NO.
19/08/2020	DEVELOPMENT APPLICATION			A
27/08/2020	DEVELOPMENT APPLICATION			B
04/11/2020	DEVELOPMENT APPLICATION			C
28/03/2022	DEVELOPMENT APPLICATION	SH	DC	D
10/10/2022	DRAFT DEVELOPMENT APPLICATION			E
14/10/2022	DEVELOPMENT APPLICATION	AH	GH	F
04/11/2022	DEVELOPMENT APPLICATION	AH	GH	G
03/08/2023	DEVELOPMENT APPLICATION	AH	RP	H
11/09/2023	DEVELOPMENT APPLICATION	AH	RP	I
10/12/2023	FOR INFORMATION	DC	RP	J

CONSULTANTS			
MASTERPLAN	☐	BATES SMART	T: 02 8354 5100
URBAN & LANDSCAPE	☐	HASELL	T: 02 9101 2000
CIVIL ENGINEER	☐	J WYNDHAM PRINCE	T: 02 4720 5360
CPTED / HERITAGE / TOWN PLANNING	☐	URBIS	T: 02 8233 7621
TRAFFIC ENGINEER	☐	ASDN GROUP	T: 02 9083 6601
FIRE ENGINEER	☐	AFFINITY FIRE	T: 02 9194 0990
ENVIRONMENTAL SERVICES	☐	ENVIRONMENTAL EARTH SCIENCES	T: 02 9922 1777
GEOTECHNICAL ENGINEER	☐	JK GEOTECHNICS	T: 02 9888 5000
MEP SERVICES	☐	DSE	T: 02 9416 1177
BCA-PCA	☐	CITY PLAN	T: 02 8270 3500

CONSULTANTS			
ACCESSIBILITY	☐	WALL TO WALL CONSULTING	T: 0402 550 570
ACOUSTIC	☐	WHITE NOISE CONSULTING	T: 0408 728 363
STRUCTURAL ENGINEER	☐	ROBERT BIRD	T: 02 8646 3300
WASTE MANAGEMENT / WIND CONSULTANT	☐	SLR	T: 02 9420 8166

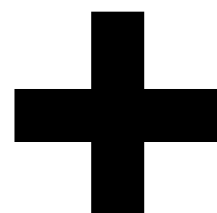

Level 4, 223 Clarence St
Sydney NSW 2000 Australia
Plus Architecture Pty. Ltd
ACN 600506303

plus
architecture
Melbourne
Brisbane
Christchurch
Sydney
Western Australia
Auckland
+61 2 8823 7000
#plusarchitecture
Nom. Registered
Architect (NSW): Amit Julka 10002
arch@plusarchitecture.com.au
www.plusarchitecture.com.au

PROJECT
Telopea Masterplan
Lot 5-7 Telopea 2117
Stage 1A Residential

DRAWING TITLE
BASEMENT 01 PLAN

In accepting and utilising this document the recipient agrees that #plus ACN #10002, retain all common law, statutory law and other rights including copyright and intellectual property rights. The recipient agrees not to use this document for any purpose other than its intended use, to waive all claims against #plus resulting from unauthorised changes; or to reuse the document on other projects without the prior written consent of #plus. Under no circumstances shall transfer of this document be deemed a sale. #plus makes no warranties of fitness for any purpose. The Builder/Contractor shall verify job dimensions prior to any work commencing. Figured dimensions shall take precedence over scaled work.

SCALE
1:300 @A1

DATE
17/02/2020
DRAWN
DC


JOB NO.
20320

PLOT DATE
19/01/2024
CHECKED
RP

DRAWING NO.
PLA-AR-DA0098

REVISION
J

FOR INFORMATION

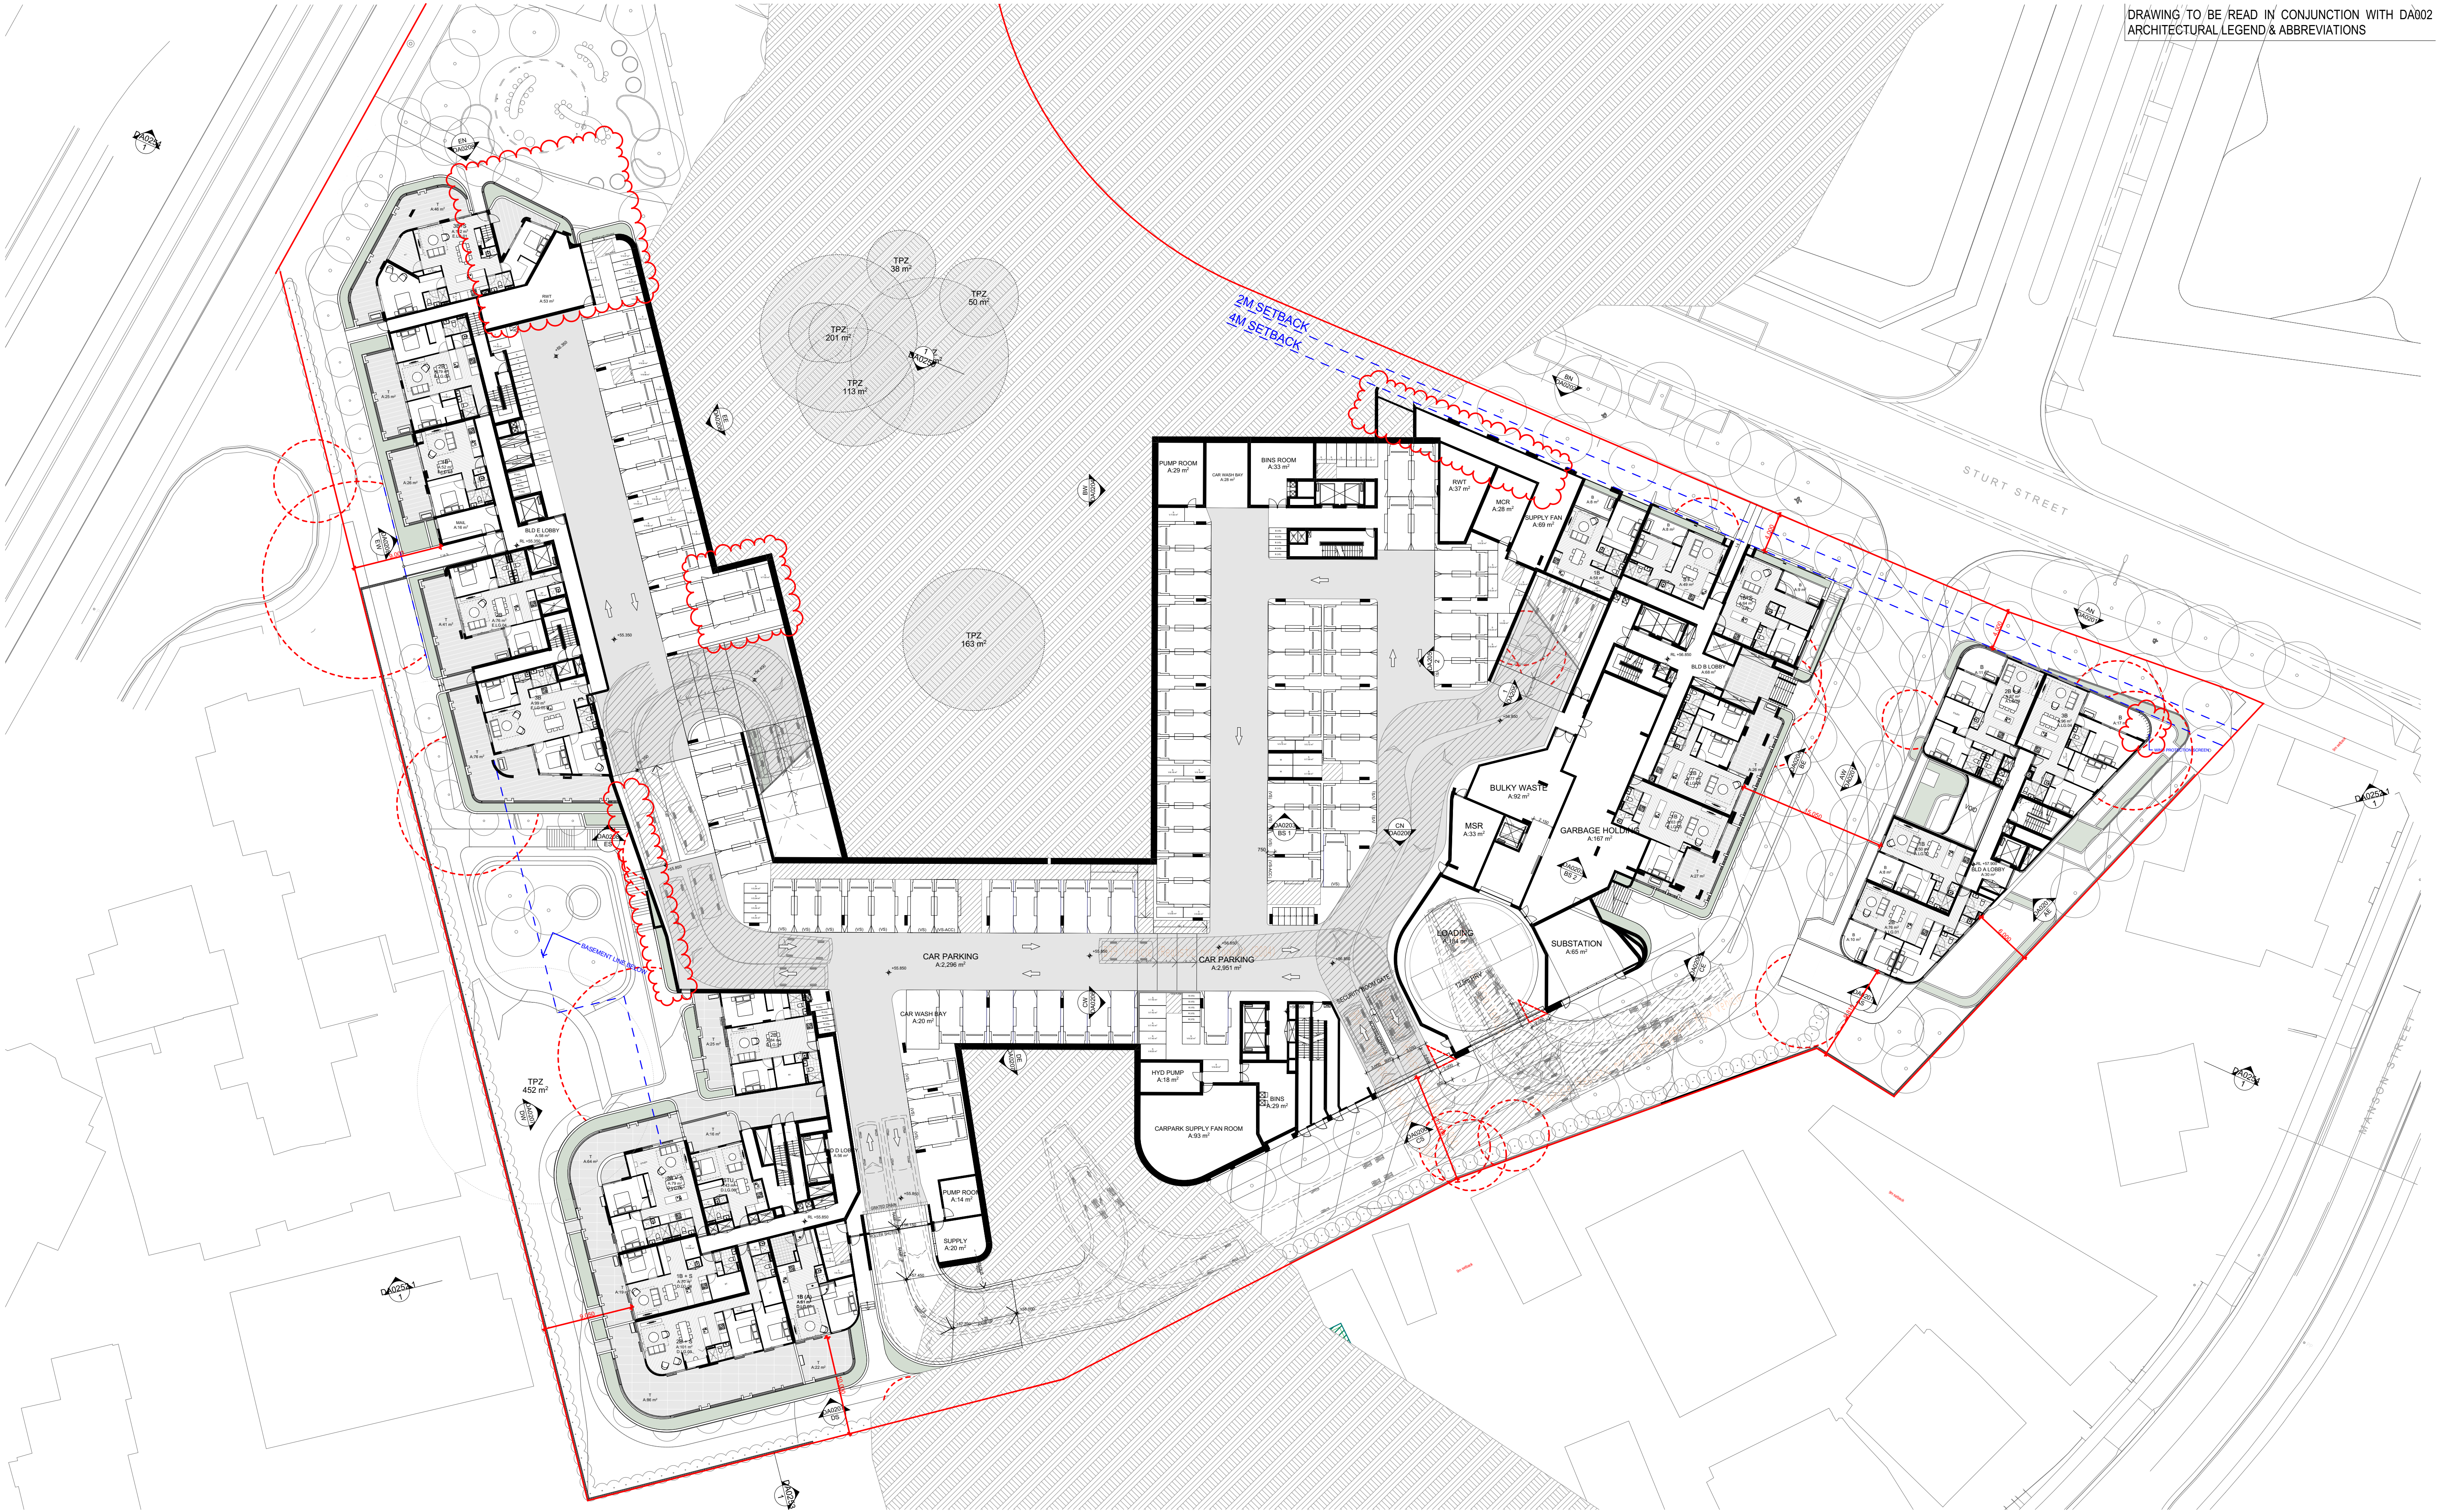

DATE	Issue Name	BY	CHK	NO.
05/10/2022	DEVELOPMENT APPLICATION	SH	DC	E
10/10/2022	DRAFT DEVELOPMENT APPLICATION			
14/10/2022	DEVELOPMENT APPLICATION	AH	GH	G
26/10/2022	DEVELOPMENT APPLICATION	AH	GH	H
04/11/2022	DEVELOPMENT APPLICATION	AH	GH	I
19/05/2023	FOR INFORMATION	AH,AS,JW	AH	J
26/05/2023	DEVELOPMENT APPLICATION	AH,AS	RP	K
03/08/2023	DEVELOPMENT APPLICATION	AH	RP	L
11/09/2023	DEVELOPMENT APPLICATION	AH	RP	M
10/12/2023	FOR INFORMATION	DC	RP	N

CONSULTANTS			
MASTERPLAN	☐	BATES SMART	T: 02 8354 5100
URBAN & LANDSCAPE	☐	HASELL	T: 02 9101 2000
CIVIL ENGINEER	☐	J HYNDENHAM PRINCE	T: 02 8726 5360
CPTED / HERITAGE / TOWN PLANNING	☐	URBIS	T: 02 8233 7621
TRAFFIC ENGINEER	☐	ASON GROUP	T: 02 9083 6601
FIRE ENGINEER	☐	AFFINITY FIRE	T: 02 9194 0590
ENVIRONMENTAL SERVICES	☐	ENVIRONMENTAL EARTH SCIENCES	T: 02 9822 1777
GEOTECHNICAL ENGINEER	☐	JK GEOTECHNICS	T: 02 9888 5000
MEP SERVICES	☐	DSE	T: 02 9416 1177
BCA-PCA	☐	CITY PLAN	T: 02 8270 3500

CONSULTANTS			
ACCESSIBILITY	☐	WALL TO WALL CONSULTING	T: 0402 550 570
ACOUSTIC	☐	WHITE NOISE CONSULTING	T: 0408 728 363
STRUCTURAL ENGINEER	☐	ROBERT BIRD	T: 02 8646 3300
WASTE MANAGEMENT / WIND CONSULTANT	☐	SLR	T: 02 9420 8166



plus
architecture
Melbourne
Brisbane
Christchurch
Sydney
Western Australia
Auckland
Telephone
Instagram
+61 2 8823 7000
#plusarchitecture
Nomin. Registered
Architect (NSW): Amit Julka 10002
arch@plusarchitecture.com.au
www.plusarchitecture.com.au


PROJECT
Telopea Masterplan
Lot 5-7 Telopea 2117
Stage 1A Residential

DRAWING TITLE
**LOWER GROUND FLOOR
PLAN**

SCALE
1:300 @A1
DATE
17/02/2020
DRAWN
DC
JOB NO.
20320

PLOT DATE
19/01/2024
CHECKED
RP
DRAWING NO.
PLA-AR-DA0099

FOR INFORMATION
REVISION
N

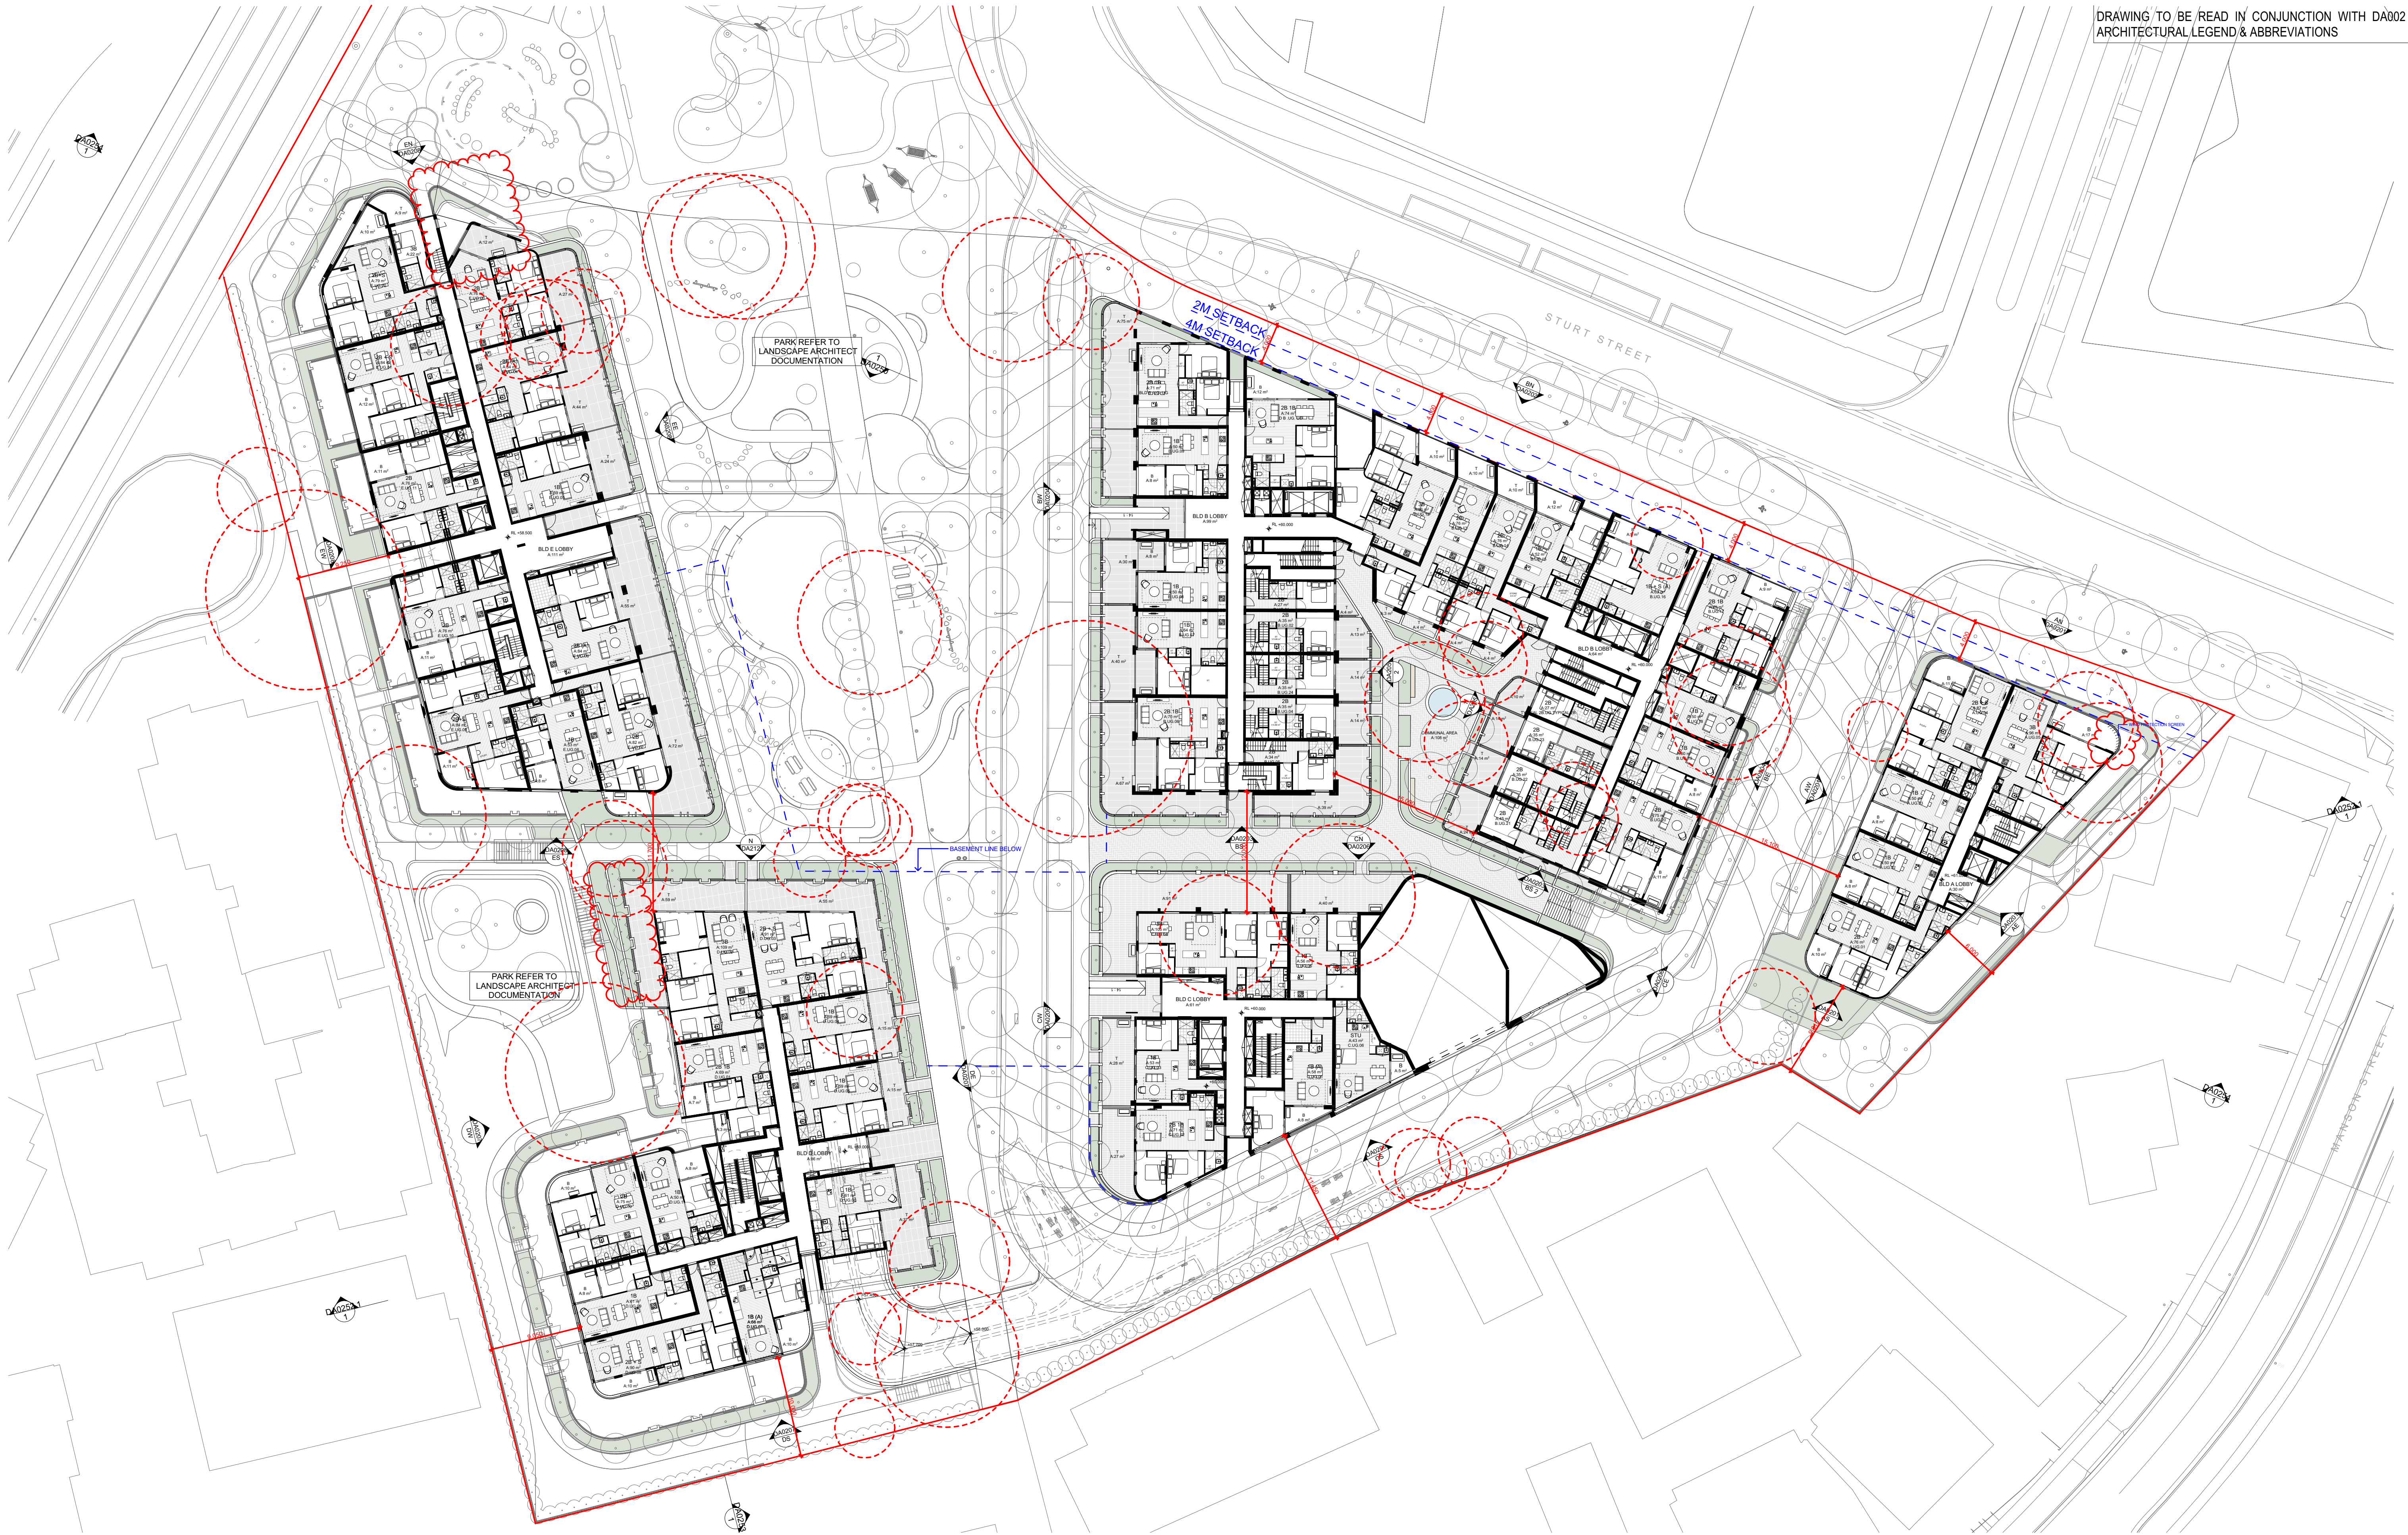

DATE	Issue Name	BY	CHK	NO.
05/10/2022	DEVELOPMENT APPLICATION	SH	DC	D
10/10/2022	DRAFT DEVELOPMENT APPLICATION			E
14/10/2022	DEVELOPMENT APPLICATION	AH	GH	F
26/10/2022	DEVELOPMENT APPLICATION	AH	GH	G
04/11/2022	DEVELOPMENT APPLICATION	AH	GH	H
19/05/2023	FOR INFORMATION	AH,AS,JW	AH	I
26/05/2023	DEVELOPMENT APPLICATION	AH,AS	RP	J
03/08/2023	DEVELOPMENT APPLICATION	AH	RP	K
11/09/2023	DEVELOPMENT APPLICATION	AH	RP	L
10/12/2023	FOR INFORMATION	DC	RP	M

CONSULTANTS			
MASTERPLAN	☐	BATES SMART	T: 02 8354 5100
URBAN & LANDSCAPE	☐	HASELL	T: 02 9101 2000
CIVIL ENGINEER	☐	J HENNINGHAM PRINCE	T: 02 9750 9360
CPED / HERITAGE / TOWN PLANNING	☐	URBIS	T: 02 8233 7621
TRAFFIC ENGINEER	☐	ASON GROUP	T: 02 9083 0601
FIRE ENGINEER	☐	AFFINITY FIRE	T: 02 9194 0590
ENVIRONMENTAL SERVICES	☐	ENVIRONMENTAL EARTH SCIENCES	T: 02 9922 1777
GEOTECHNICAL ENGINEER	☐	JK GEOTECHNICS	T: 02 9888 5000
MEP SERVICES	☐	DSE	T: 02 9416 1177
BCA-PCA	☐	CITY PLAN	T: 02 8270 3500

CONSULTANTS			
ACCESSIBILITY	☐	WALL TO WALL CONSULTING	T: 0402 550 570
ACOUSTIC	☐	WHITE NOISE CONSULTING	T: 0408 728 303
STRUCTURAL ENGINEER	☐	ROBERT BIRD	T: 02 8246 2400
WASTE MANAGEMENT / WIND CONSULTANT	☐	SLR	T: 02 9420 8166



Level 4, 222 Clarence St
Sydney NSW 2000 Australia
Plus Architecture Pty. Ltd
ACN 600506303

plus
architecture
Melbourne
Brisbane
Christchurch
Sydney
Western Australia
Auckland
Telephone
Instagram
+61 2 8823 7000
#plusarchitecture
Non-Registered
Architect (NSW): Amit Julka 10002
arch@plusarchitecture.com.au
www.plusarchitecture.com.au

PROJECT
Telopea Masterplan
Lot 5-7 Telopea 2117
Stage 1A Residential

DRAWING TITLE
UPPER GROUND FLOOR
PLAN

SCALE
1:300 @A1
DATE
17/02/2020
DRAWN
DC
JOB NO.
20320

PLOT DATE
19/01/2024
CHECKED
RP
DRAWING NO.
PLA-AR-DA0100

FOR INFORMATION
REVISION
M



DATE	Issue Name	BY	CHK	NO.
04/11/2020	DEVELOPMENT APPLICATION			B
28/03/2022	DEVELOPMENT APPLICATION	SH	DC	C
10/10/2022	DRAFT DEVELOPMENT APPLICATION			D
14/10/2022	DEVELOPMENT APPLICATION	AH	GH	E
26/10/2022	DEVELOPMENT APPLICATION	AH	GH	F
04/11/2022	DEVELOPMENT APPLICATION	AH	GH	G
19/05/2023	FOR INFORMATION	AH,AS,JW	AH	H
26/05/2023	DEVELOPMENT APPLICATION	AH,AS	RP	I
11/09/2023	DEVELOPMENT APPLICATION	AH	RP	J
10/12/2023	FOR INFORMATION	DC	RP	K

CONSULTANTS			
MASTERPLAN	☐	BATES SMART	T: 02 8354 5100
URBAN & LANDSCAPE	☐	HASELL	T: 02 9101 2000
CIVIL ENGINEER	☐	J HYNEMHAM PRINCE	T: 02 9720 5360
CPED / HERITAGE / TOWN PLANNING	☐	URBIS	T: 02 8233 7621
TRAFFIC ENGINEER	☐	ASON GROUP	T: 02 9083 6601
FIRE ENGINEER	☐	AFFINITY FIRE	T: 02 9194 0590
ENVIRONMENTAL SERVICES	☐	ENVIRONMENTAL EARTH SCIENCES	T: 02 9922 1777
GEOTECHNICAL ENGINEER	☐	JK GEOTECHNICS	T: 02 9886 5000
MEP SERVICES	☐	DSE	T: 02 9416 1177
BCA-PCA	☐	CITY PLAN	T: 02 8270 3500

CONSULTANTS			
ACCESSIBILITY	☐	WALL TO WALL CONSULTING	T: 0402 550 570
ACOUSTIC	☐	WHITE NOISE CONSULTING	T: 0408 728 303
STRUCTURAL ENGINEER	☐	ROBERT BIRD	T: 02 8246 3300
WASTE MANAGEMENT / WIND CONSULTANT	☐	SLR	T: 02 9420 8166



+
Level 4, 223 Clarence St
Sydney NSW 2000 Australia
Plus Architecture Pty. Ltd
ACN 600506303

plus
architecture
Melbourne
Brisbane
Christchurch
Sydney
Western Australia
Auckland
Telephone
Instagram
+61 2 8823 7000
#plusarchitecture
Non-Registered
Architect (NSW): Amit Julka 10002
arch@plusarchitecture.com.au
www.plusarchitecture.com.au


PROJECT
Telopea Masterplan
Lot 5-7 Telopea 2117
Stage 1A Residential

DRAWING TITLE
LEVEL 01 FLOOR PLAN

SCALE
1:300 @A1
DATE
17/02/2020
DRAWN
DC
JOB NO.
20320

PLOT DATE
19/01/2024
CHECKED
RP
DRAWING NO.
PLA-AR-DA0101

FOR INFORMATION
REVISION
K

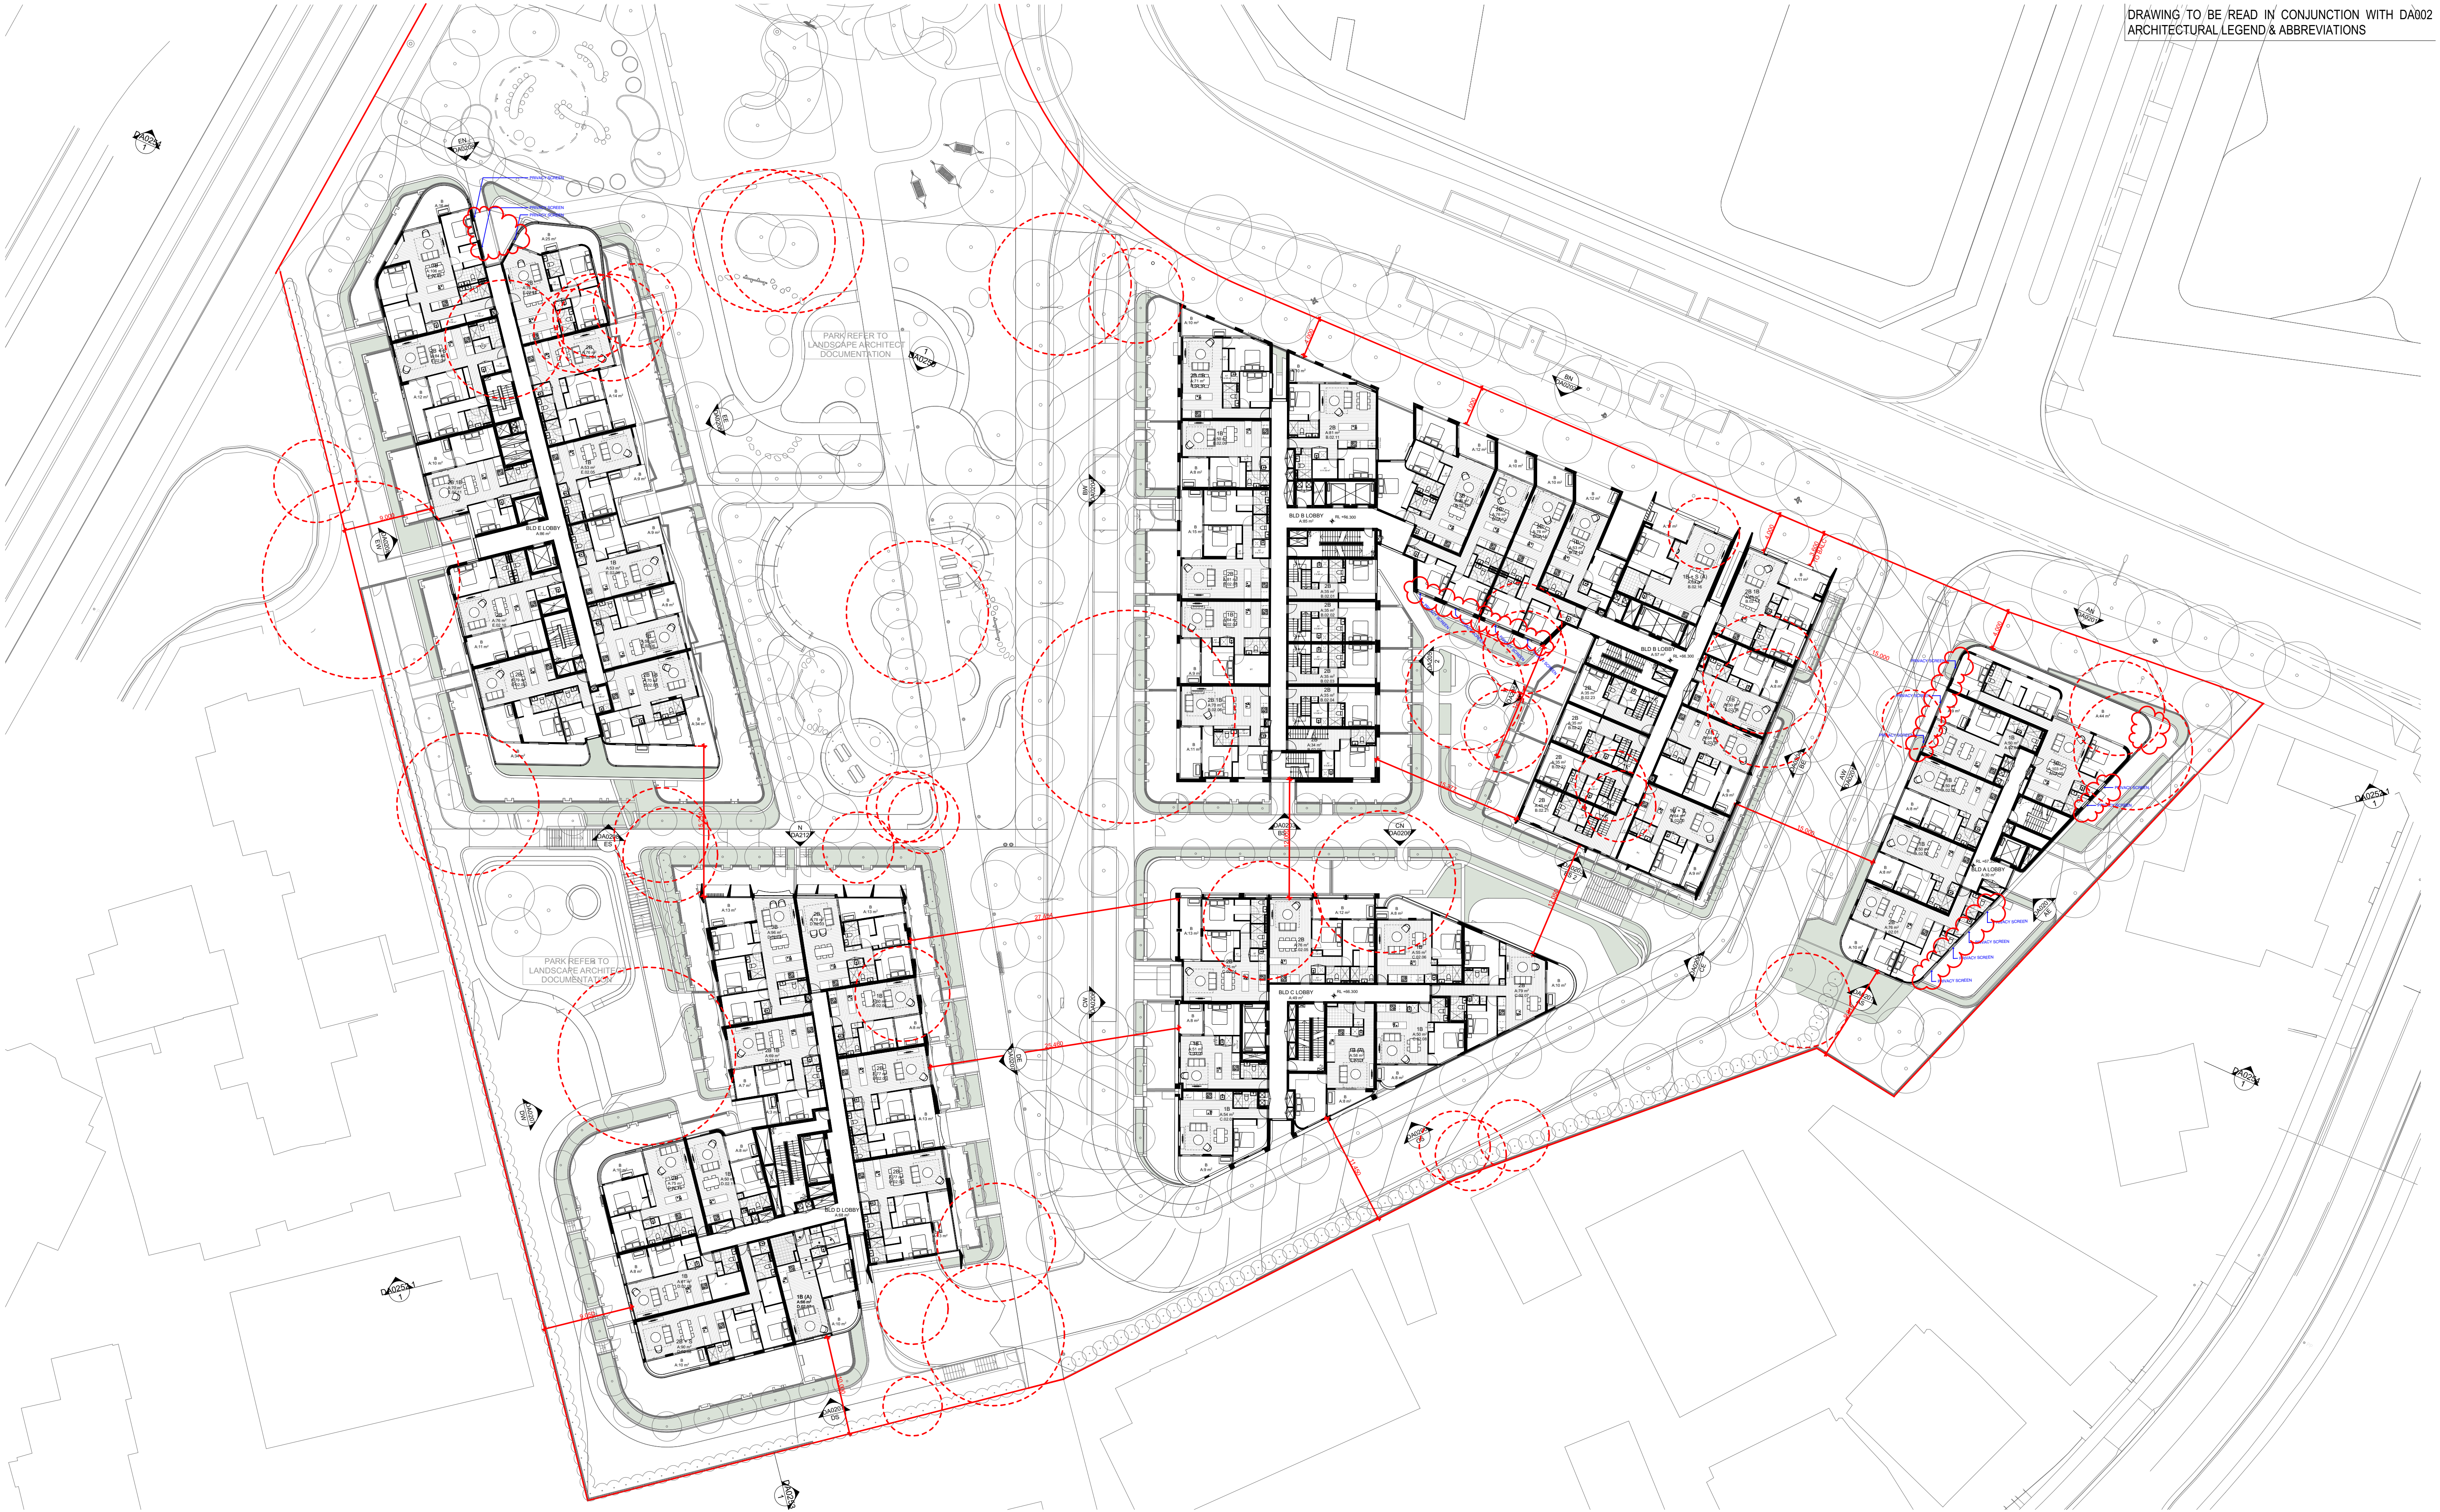

DATE	Issue Name	BY	CHK	NO.
04/11/2020	DEVELOPMENT APPLICATION		B	
28/03/2022	DEVELOPMENT APPLICATION	SH	DC	C
10/10/2022	DRAFT DEVELOPMENT APPLICATION		D	
14/10/2022	DEVELOPMENT APPLICATION	AH	GH	E
26/10/2022	DEVELOPMENT APPLICATION	AH	GH	F
04/11/2022	DEVELOPMENT APPLICATION	AH	GH	G
19/05/2023	FOR INFORMATION	AH,AS,JW	AH	H
26/05/2023	DEVELOPMENT APPLICATION	AH,AS	RP	I
11/09/2023	DEVELOPMENT APPLICATION	AH	RP	J
10/12/2023	FOR INFORMATION	DC	RP	K

CONSULTANTS			
MASTERPLAN	☐	BATES SMART	T: 02 8354 5100
URBAN & LANDSCAPE	☐	HASELL	T: 02 9161 2000
CIVIL ENGINEER	☐	J WYNNEHAM PRINCE	T: 02 9720 5360
CPED / HERITAGE / TOWN PLANNING	☐	URBIS	T: 02 8233 7621
TRAFFIC ENGINEER	☐	ASON GROUP	T: 02 9083 6601
FIRE ENGINEER	☐	AFFINITY FIRE	T: 02 9194 0590
ENVIRONMENTAL SERVICES	☐	ENVIRONMENTAL EARTH SCIENCES	T: 02 9922 1777
GEOTECHNICAL ENGINEER	☐	JK GEOTECHNICS	T: 02 9888 5000
MEP SERVICES	☐	DSE	T: 02 9416 1177
BCA-PCA	☐	CITY PLAN	T: 02 8270 3500

CONSULTANTS			
ACCESSIBILITY	☐	WALL TO WALL CONSULTING	T: 0402 550 570
ACOUSTIC	☐	WHITE NOISE CONSULTING	T: 0408 728 363
STRUCTURAL ENGINEER	☐	ROBERT BIRD	T: 02 8246 2400
WASTE MANAGEMENT / WIND CONSULTANT	☐	SLR	T: 02 9420 8166



+
Level 4, 223 Clarence St
Sydney NSW 2000 Australia
Plus Architecture Pty. Ltd
ACN 600506303

plus
architecture
Melbourne
Brisbane
Christchurch
Sydney
Western Australia
Auckland
Telephone
Instagram
+61 2 8823 7000
#plusarchitecture
Non-Registered
Architect (NSW): Amit Julka 10002
arch@plusarchitecture.com.au
www.plusarchitecture.com.au


PROJECT
Telopea Masterplan
Lot 5-7 Telopea 2117
Stage 1A Residential

DRAWING TITLE
LEVEL 02 FLOOR PLAN

SCALE
1:300 @A1
DATE
17/02/2020
DRAWN
DC
JOB NO.
20320

PLOT DATE
19/01/2024
CHECKED
RP
DRAWING NO.
PLA-AR-DA0102

FOR INFORMATION
REVISION
K

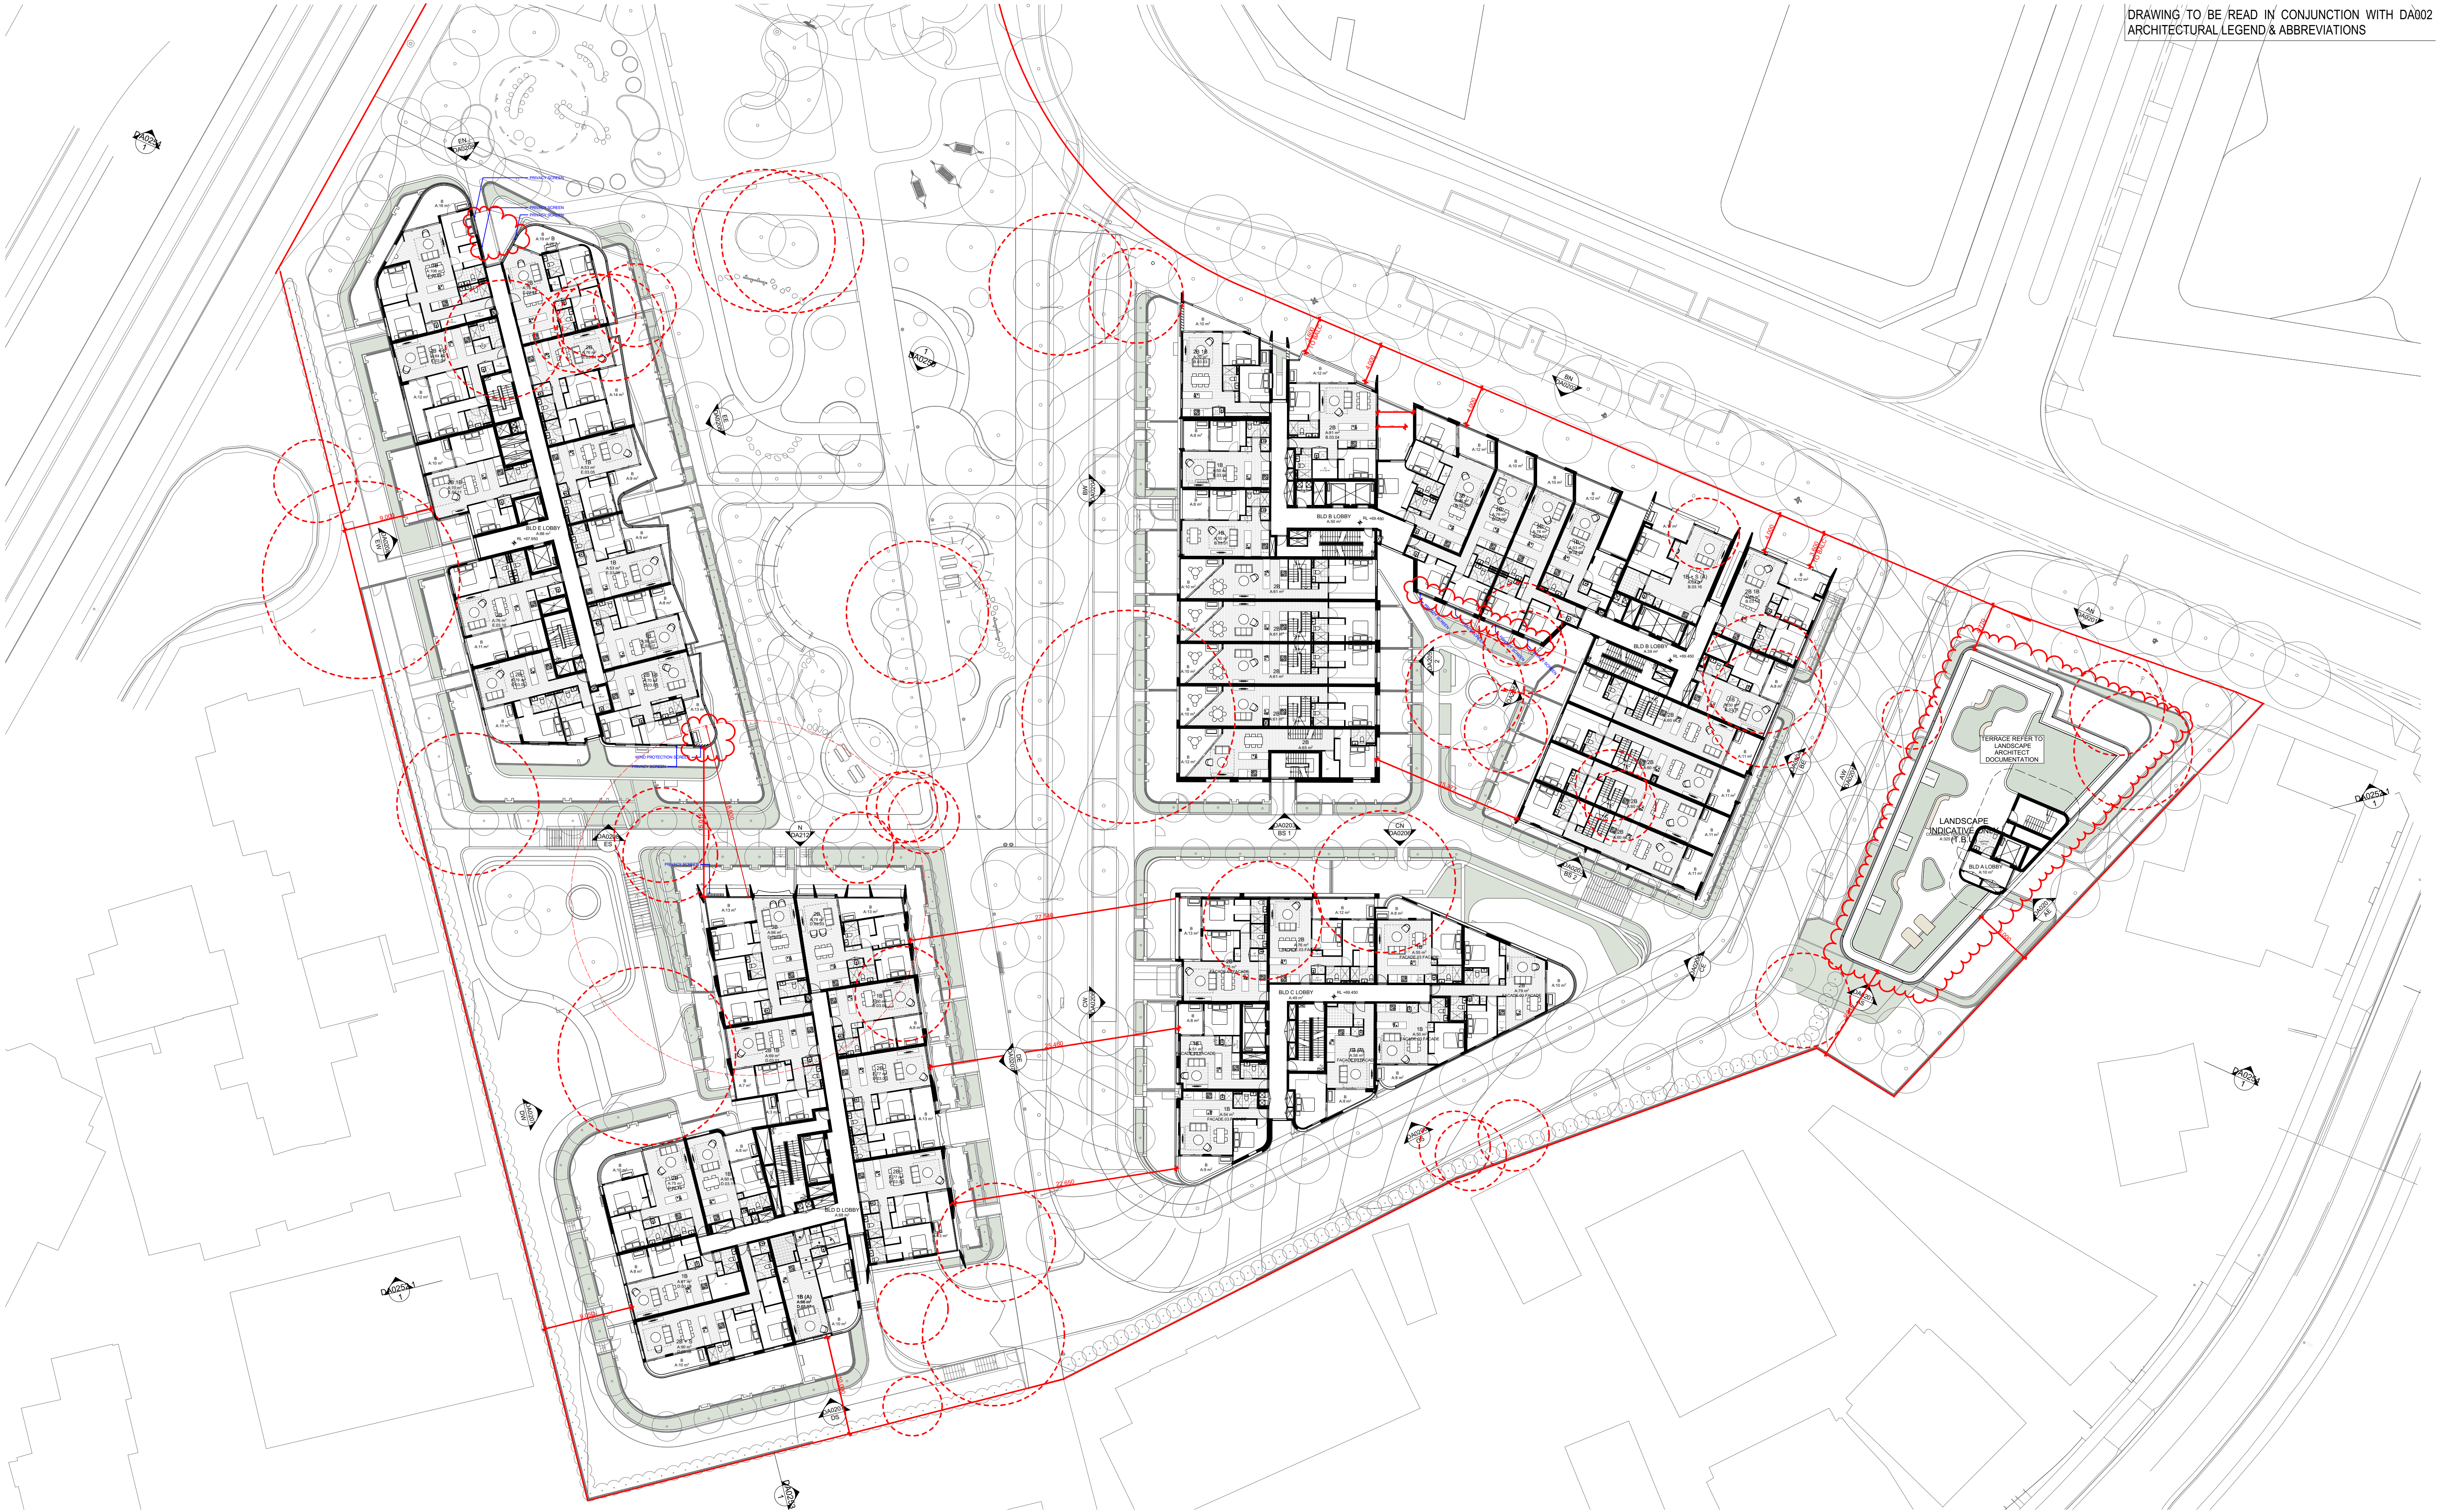

DATE	Issue Name	BY	CHK	NO.
04/11/2020	DEVELOPMENT APPLICATION			B
28/03/2022	DEVELOPMENT APPLICATION	SH	DC	C
10/10/2022	DRAFT DEVELOPMENT APPLICATION			D
14/10/2022	DEVELOPMENT APPLICATION	AH	GH	E
26/10/2022	DEVELOPMENT APPLICATION	AH	GH	F
04/11/2022	DEVELOPMENT APPLICATION	AH	GH	G
19/05/2023	FOR INFORMATION	AH,AS,JW	AH	H
26/05/2023	DEVELOPMENT APPLICATION	AH,AS	RP	I
11/09/2023	DEVELOPMENT APPLICATION	AH	RP	J
10/12/2023	FOR INFORMATION	DC	RP	K

CONSULTANTS			
MASTERPLAN	☐	BATES SMART	T: 02 8354 5100
URBAN & LANDSCAPE	☐	HASELL	T: 02 9161 2000
CIVIL ENGINEER	☐	J H WENHAM PRINCE	T: 02 4720 5366
CPTED / HERITAGE / TOWN PLANNING	☐	URBIS	T: 02 8233 7821
TRAFFIC ENGINEER	☐	ASON GROUP	T: 02 9083 6601
FIRE ENGINEER	☐	AFFINITY FIRE	T: 02 9194 0590
ENVIRONMENTAL SERVICES	☐	ENVIRONMENTAL EARTH SCIENCES	T: 02 9922 1777
GEOTECHNICAL ENGINEER	☐	JK GEOTECHNICS	T: 02 9888 5000
MEP SERVICES	☐	DSE	T: 02 9416 1177
BCA-PCA	☐	CITY PLAN	T: 02 8270 3500

CONSULTANTS			
ACCESSIBILITY	☐	WALL TO WALL CONSULTING	T: 0402 550 570
ACOUSTIC	☐	WHITE NOISE CONSULTING	T: 0408 728 363
STRUCTURAL ENGINEER	☐	ROBERT BIRD	T: 02 8246 5305
WASTE MANAGEMENT / WIND CONSULTANT	☐	SLR	T: 02 9428 8166



Level 4, 223 Clarence St
Sydney NSW 2000 Australia
Plus Architecture Pty. Ltd
ACN 600506303

plus
architecture
Melbourne
Brisbane
Christchurch
Sydney
Western Australia
Auckland
Telephone
Instagram
+61 2 8823 7000
#plusarchitecture
Non-Registered
Architect (NSW): Amit Julka 10002
arch@plusarchitecture.com.au
www.plusarchitecture.com.au


PROJECT
Telopea Masterplan
Lot 5-7 Telopea 2117
Stage 1A Residential

DRAWING TITLE
LEVEL 03 FLOOR PLAN

SCALE
1:300 @A1
DATE
17/02/2020
DRAWN
DC
JOB NO.
20320

PLOT DATE
19/01/2024
CHECKED
RP
DRAWING NO.
PLA-AR-DA0103

FOR INFORMATION
REVISION
K

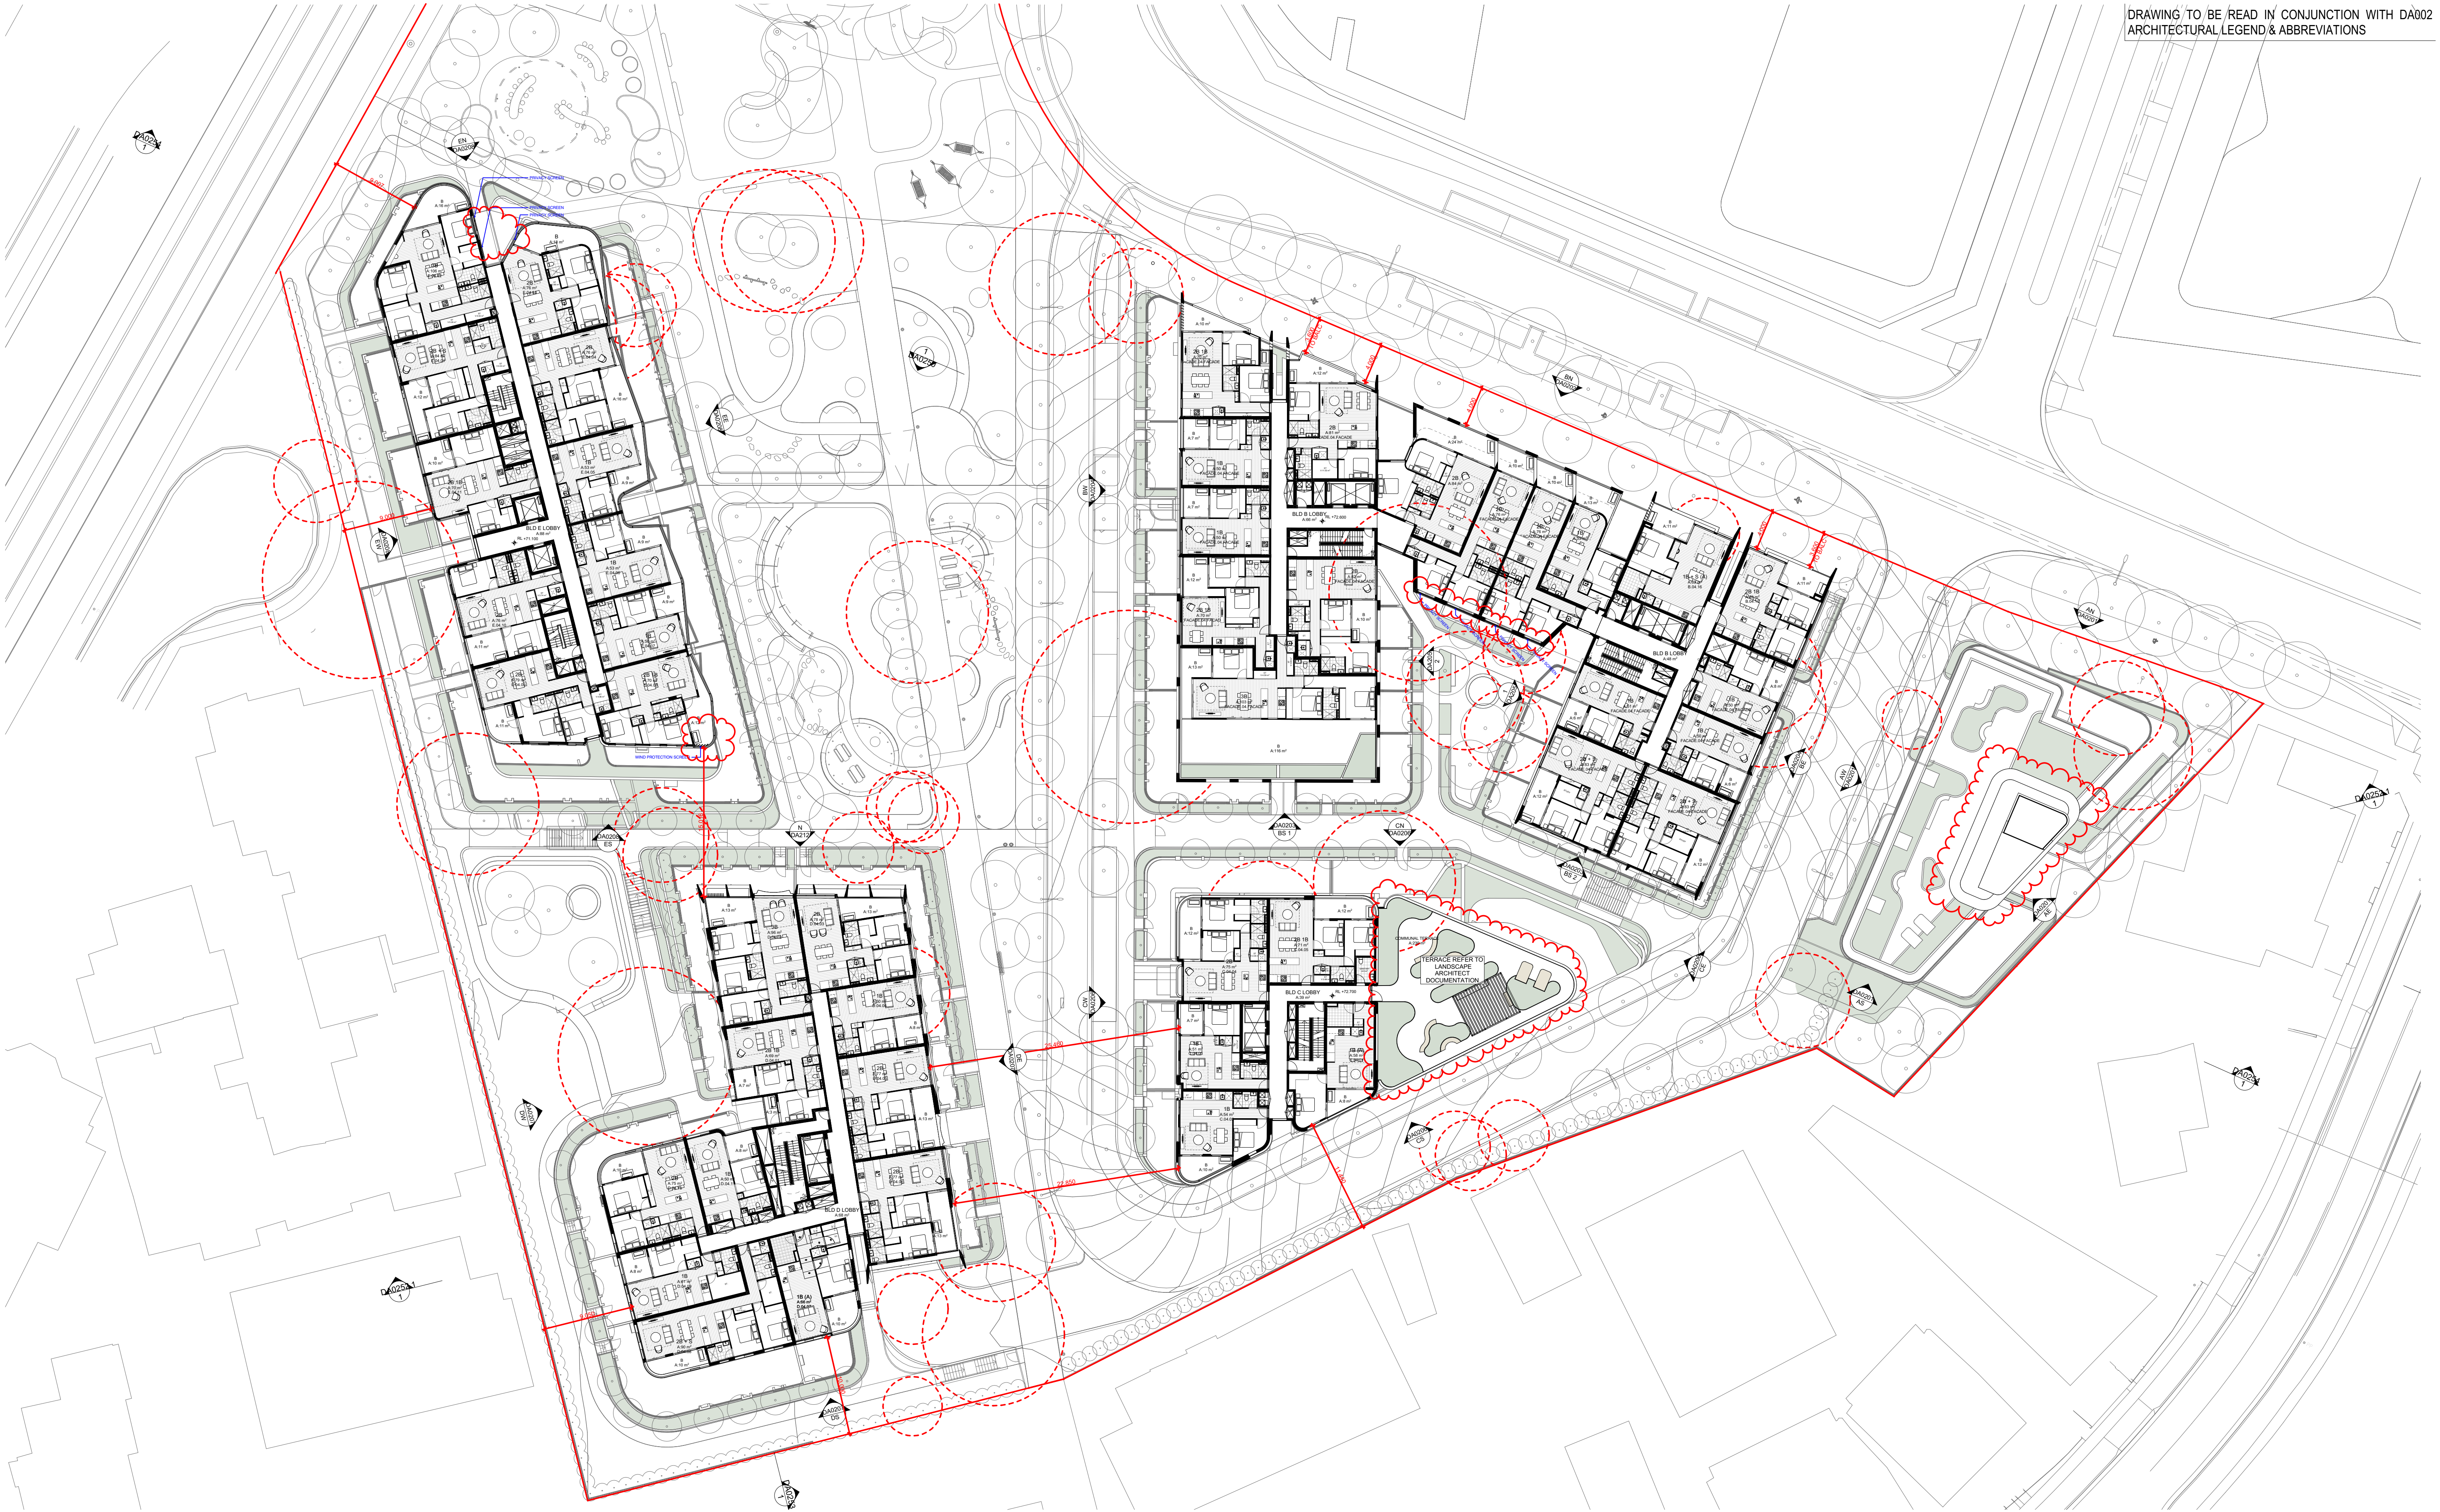

DATE	Issue Name	BY	CHK	NO.
04/11/2020	DEVELOPMENT APPLICATION		B	
28/03/2022	DEVELOPMENT APPLICATION	SH	DC	C
10/10/2022	DRAFT DEVELOPMENT APPLICATION		D	
14/10/2022	DEVELOPMENT APPLICATION	AH	GH	E
26/10/2022	DEVELOPMENT APPLICATION	AH	GH	F
04/11/2022	DEVELOPMENT APPLICATION	AH	GH	G
19/05/2023	FOR INFORMATION	AH,AS,JW	AH	H
26/05/2023	DEVELOPMENT APPLICATION	AH,AS	RP	I
11/09/2023	DEVELOPMENT APPLICATION	AH	RP	J
10/12/2023	FOR INFORMATION	DC	RP	K

CONSULTANTS			
MASTERPLAN	☐	BATES SMART	T: 02 8354 5100
URBAN & LANDSCAPE	☐	HASELL	T: 02 9161 2000
CIVIL ENGINEER	☐	J WYNNEHAM PRINCE	T: 02 9720 5360
CPED / HERITAGE / TOWN PLANNING	☐	URBIS	T: 02 8233 7621
TRAFFIC ENGINEER	☐	ASON GROUP	T: 02 9083 6601
FIRE ENGINEER	☐	AFFINITY FIRE	T: 02 9194 0590
ENVIRONMENTAL SERVICES	☐	ENVIRONMENTAL EARTH SCIENCES	T: 02 9922 1777
GEOTECHNICAL ENGINEER	☐	JK GEOTECHNICS	T: 02 9888 5000
MEP SERVICES	☐	DSE	T: 02 9416 1177
BCA-PCA	☐	CITY PLAN	T: 02 8270 3500

CONSULTANTS			
ACCESSIBILITY	☐	WALL TO WALL CONSULTING	T: 0402 550 570
ACOUSTIC	☐	WHITE NOISE CONSULTING	T: 0408 728 363
STRUCTURAL ENGINEER	☐	ROBERT BIRD	T: 02 8246 5005
WASTE MANAGEMENT / WIND CONSULTANT	☐	SLR	T: 02 9420 8166



+
Level 4, 223 Clarence St
Sydney NSW 2000 Australia
Plus Architecture Pty. Ltd
ACN 600506303

plus
architecture
Melbourne
Brisbane
Christchurch
Sydney
Western Australia
Auckland
Telephone
Instagram
+61 2 8823 7000
#plusarchitecture
Non-Registered
Architect (NSW): Amit Julka 10002
arch@plusarchitecture.com.au
www.plusarchitecture.com.au

PROJECT
**Teloepa Masterplan
Lot 5-7 Teloepa 2117
Stage 1A Residential**

In accepting and utilising this document the recipient agrees that #B#B ACN #B#B#, remain all common law, statutory law and other rights including copyright and intellectual property rights. The recipient agrees not to use this document for any purpose other than its intended use, to waive all claims against #B#B# resulting from unauthorised changes, or to reuse the document on other projects without the prior written consent of #B#B#. Under no circumstances shall transfer of this document be deemed a sale. #B#B# makes no warranties of fitness for any purpose. The Builder/Contractor shall verify job dimensions prior to any work commencing. Figured dimensions shall take precedence over scaled work.

DRAWING TITLE
LEVEL 04 FLOOR PLAN

SCALE
1:300 @A1

DATE
17/02/2020

DRAWN
DC

JOB NO.
20320


PLOT DATE
19/01/2024

CHECKED
RP

DRAWING NO.
PLA-AR-DA0104

FOR INFORMATION


REVISION
K

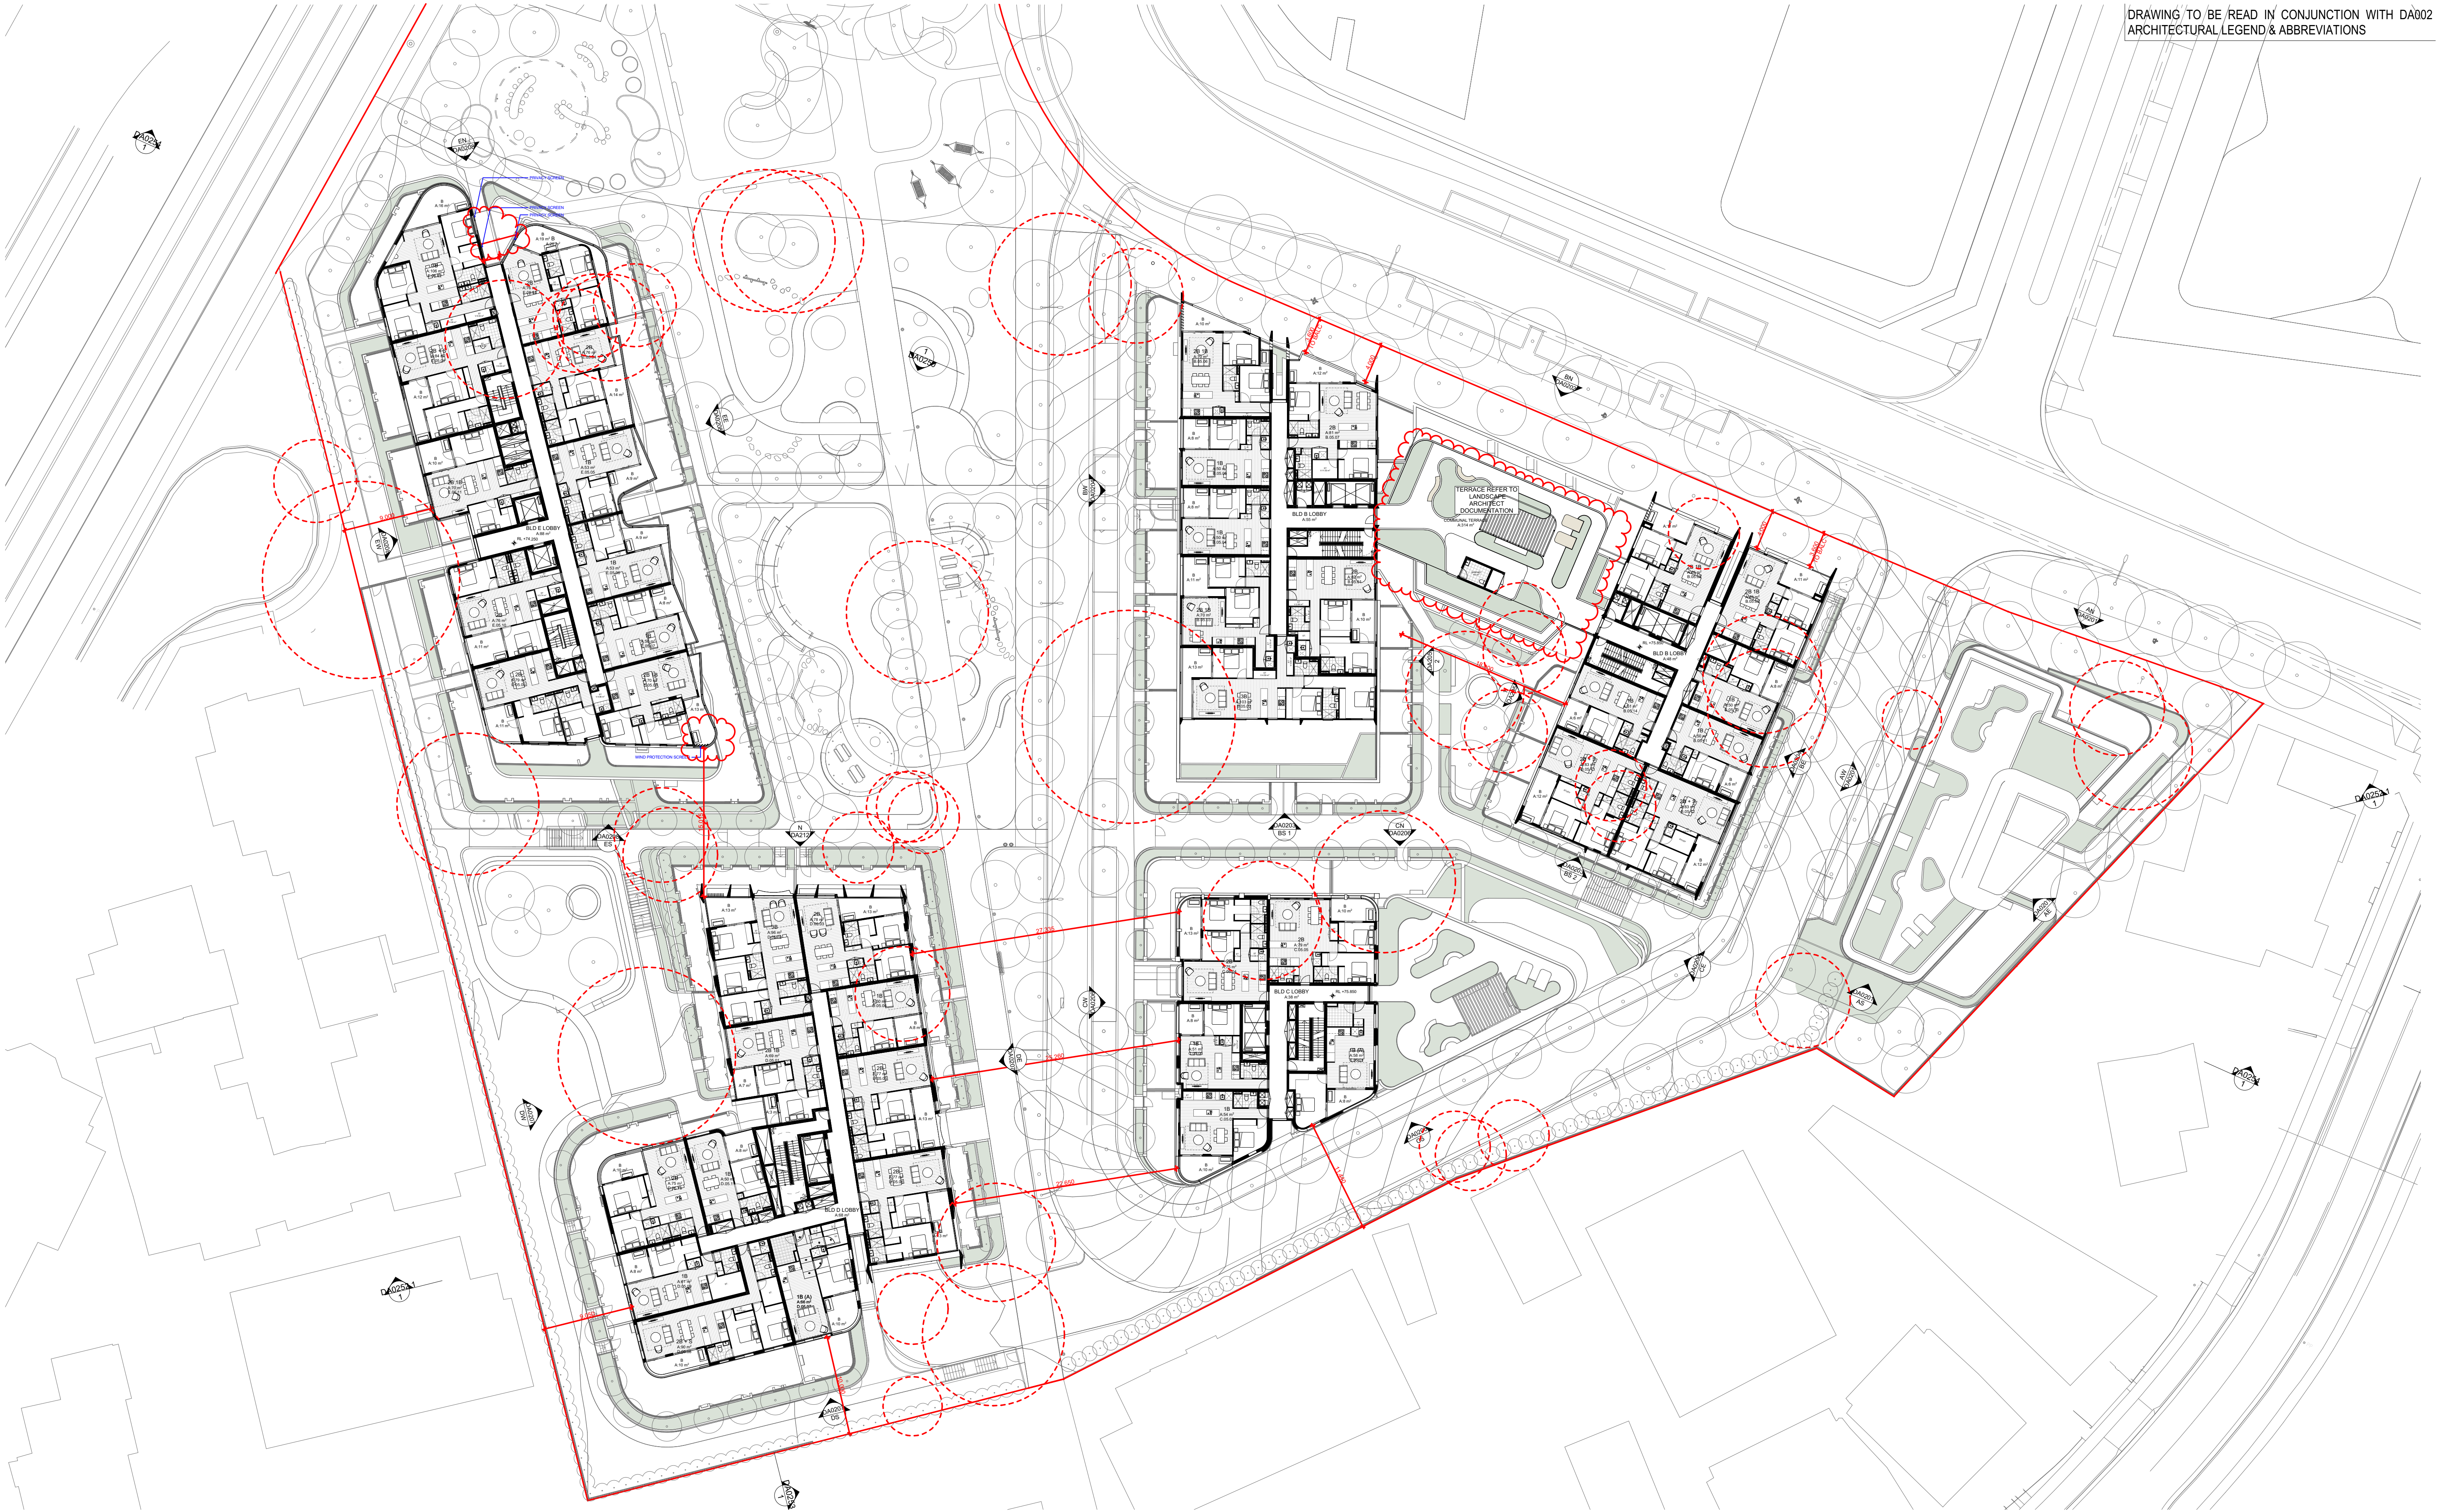

DATE	Issue Name	BY	CHK	NO.
28/03/2022	DEVELOPMENT APPLICATION	SH	DC	C
05/10/2022	DEVELOPMENT APPLICATION	SH	DC	D
10/10/2022	DRAFT DEVELOPMENT APPLICATION			E
14/10/2022	DEVELOPMENT APPLICATION	AH	GH	F
26/10/2022	DEVELOPMENT APPLICATION	AH	GH	G
04/11/2022	DEVELOPMENT APPLICATION	AH	GH	H
19/05/2023	FOR INFORMATION	AH,AS,JW	AH	I
26/05/2023	DEVELOPMENT APPLICATION	AH,AS	RP	J
11/09/2023	DEVELOPMENT APPLICATION	AH	RP	K
10/12/2023	FOR INFORMATION	DC	RP	L

CONSULTANTS			
MASTERPLAN	☐	BATES SMART	T: 02 8354 5100
URBAN & LANDSCAPE	☐	HASELL	T: 02 9161 2000
CIVIL ENGINEER	☐	J WYNHAM PRINCE	T: 02 9720 5360
CPED / HERITAGE / TOWN PLANNING	☐	URBIS	T: 02 8233 7621
TRAFFIC ENGINEER	☐	ASON GROUP	T: 02 9083 6601
FIRE ENGINEER	☐	AFFINITY FIRE	T: 02 9194 0590
ENVIRONMENTAL SERVICES	☐	ENVIRONMENTAL EARTH SCIENCES	T: 02 9922 1777
GEOTECHNICAL ENGINEER	☐	JK GEOTECHNICS	T: 02 9886 5000
MEP SERVICES	☐	DSE	T: 02 9416 1177
BCA-PCA	☐	CITY PLAN	T: 02 8270 3500

CONSULTANTS			
ACCESSIBILITY	☐	WALL TO WALL CONSULTING	T: 0402 550 570
ACOUSTIC	☐	WHITE NOISE CONSULTING	T: 0408 728 363
STRUCTURAL ENGINEER	☐	ROBERT BIRD	T: 02 8246 5000
WASTE MANAGEMENT / WIND CONSULTANT	☐	SLR	T: 02 9420 8166

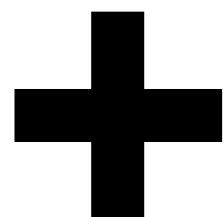

Level 4, 223 Clarence St
Sydney NSW 2000 Australia
Plus Architecture Pty. Ltd
ACN 600506303

plus
architecture

Melbourne
Brisbane
Christchurch

Sydney
Western Australia
Auckland

Telephone
Instagram

+61 2 8823 7000
#plusarchitecture

Nom. Registered
Architect (NSW): Amit Julka 10002
arch@plusarchitecture.com.au
www.plusarchitecture.com.au

PROJECT
Telopea Masterplan
Lot 5-7 Telopea 2117
Stage 1A Residential

DRAWING TITLE
LEVEL 05 FLOOR PLAN

SCALE
1:300 @A1

DATE
17/02/2020

DRAWN
DC


JOB NO.
20320

PLOT DATE
19/01/2024

CHECKED
RP


DRAWING NO.
PLA-AR-DA0105

FOR INFORMATION

 

REVISION


L

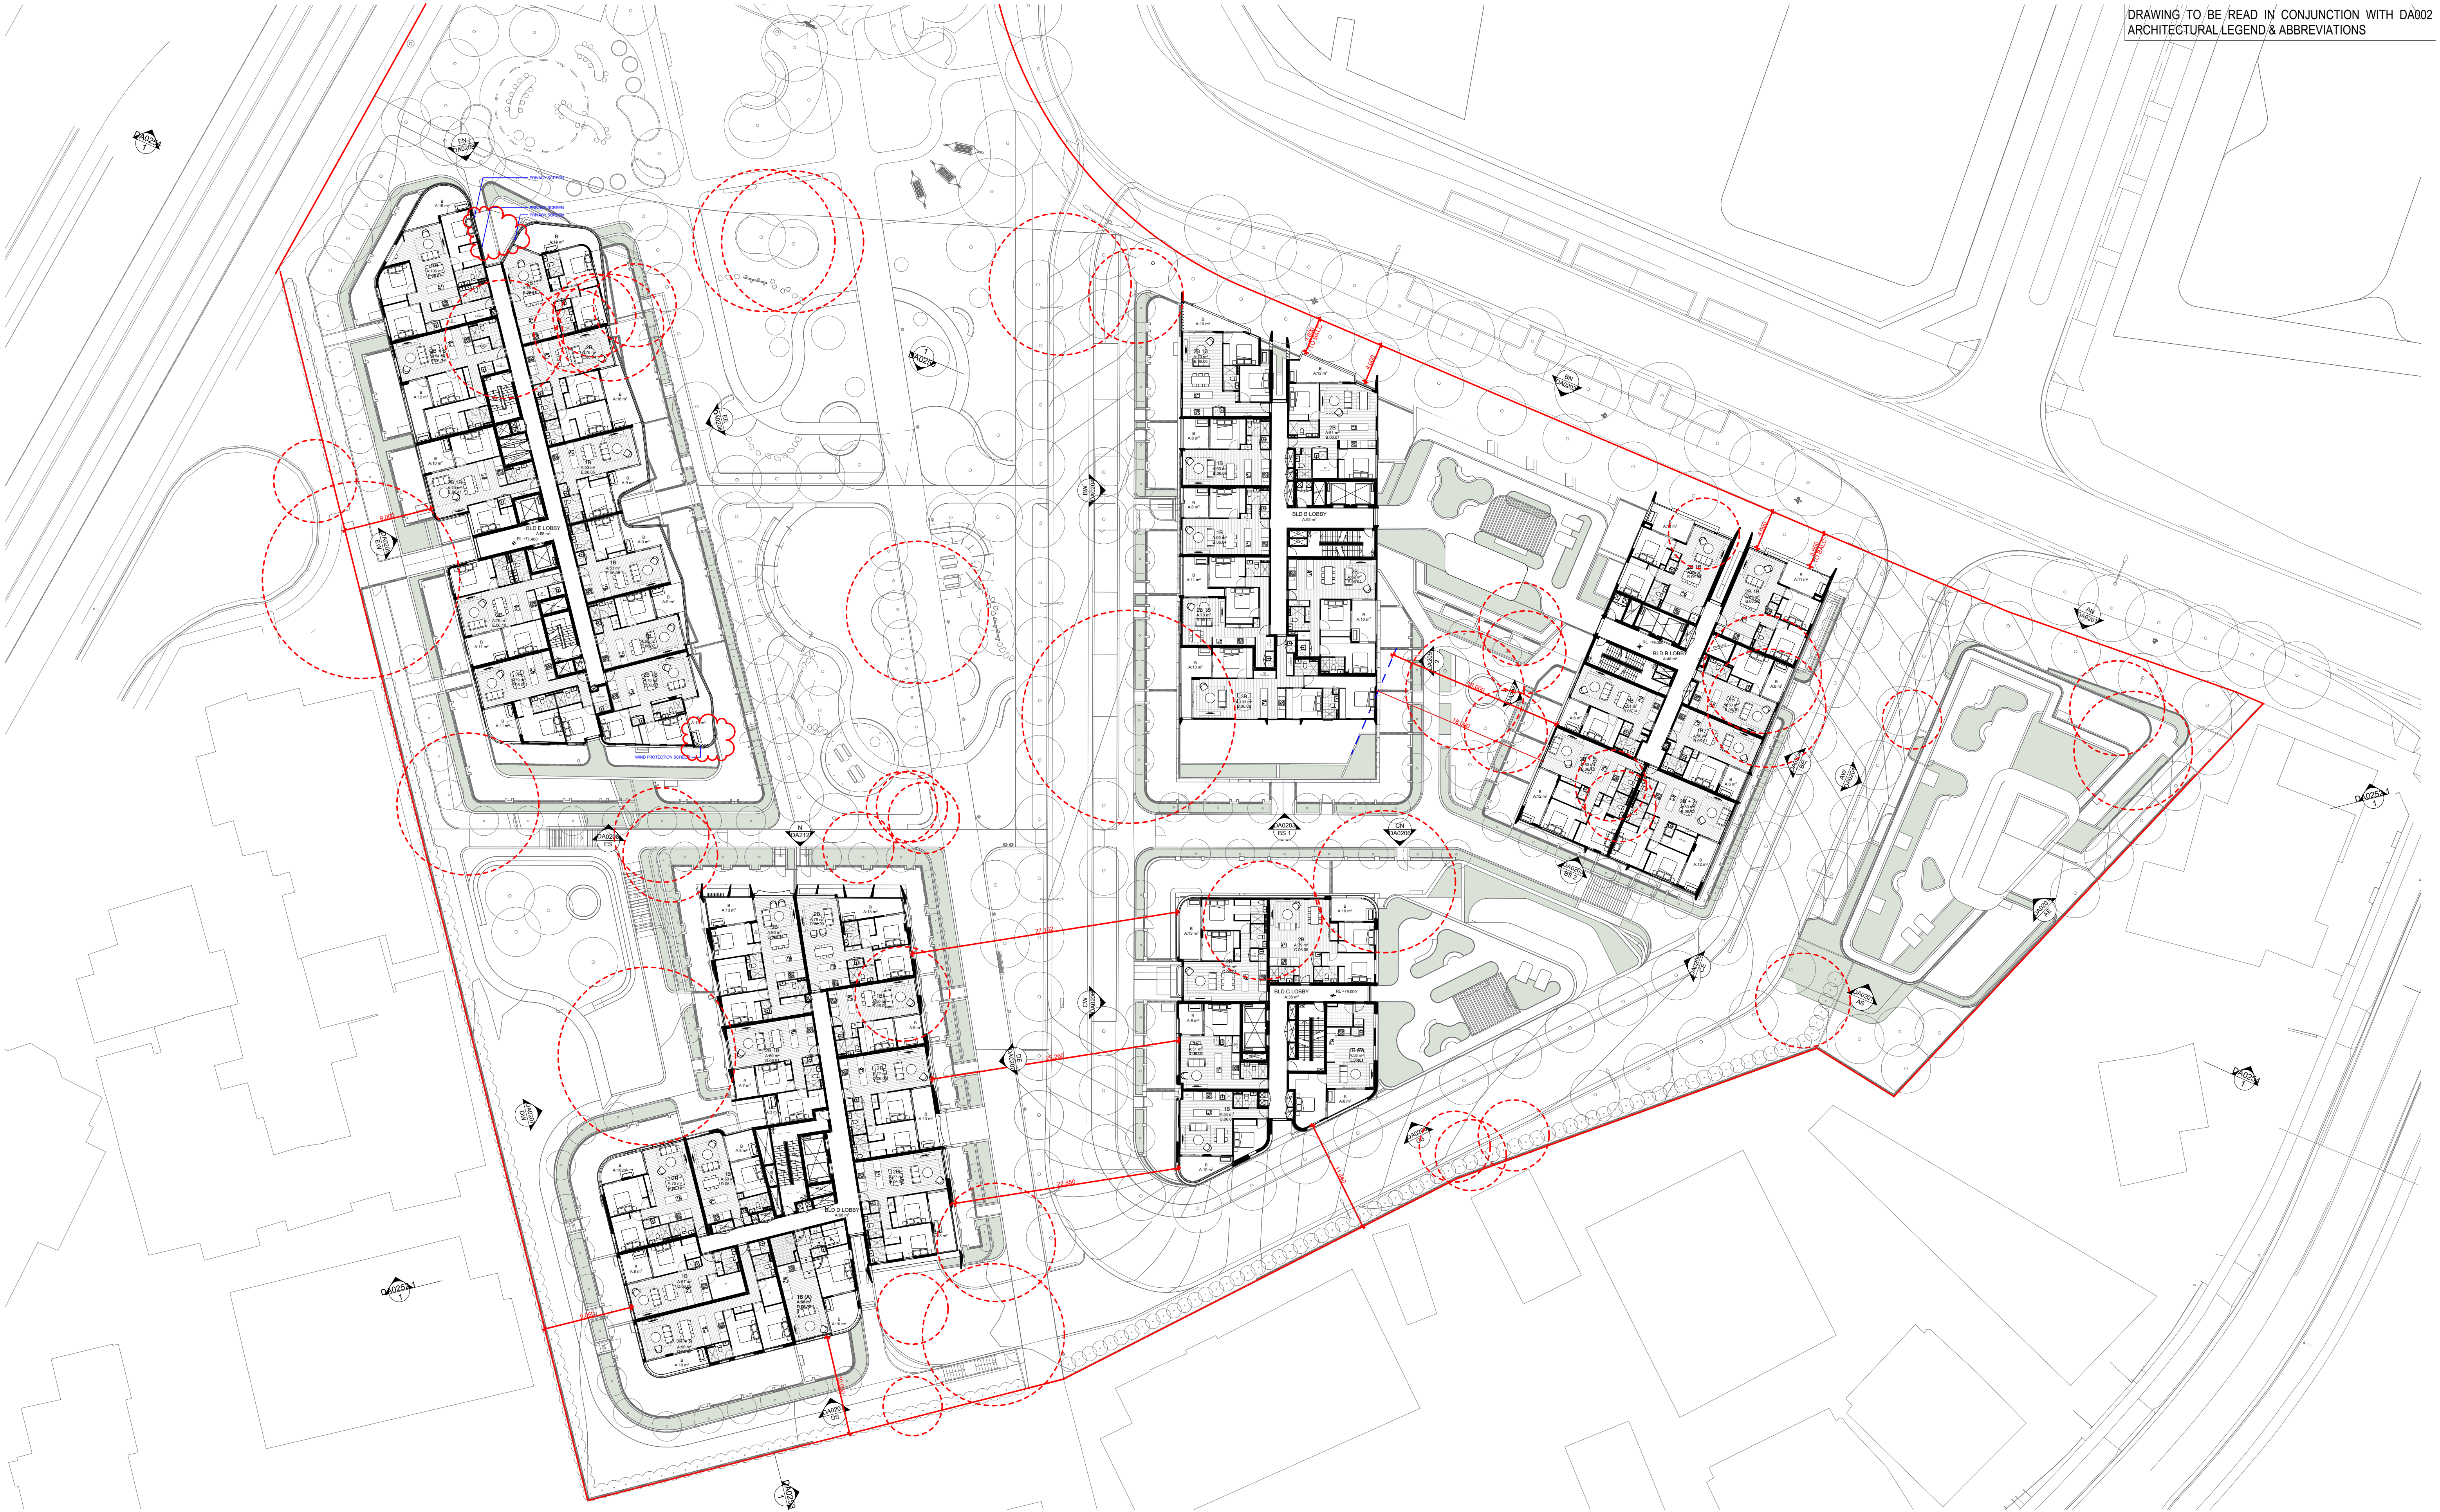

DATE	Issue Name	BY	CHK	NO.
04/11/2020	DEVELOPMENT APPLICATION		B	
28/03/2022	DEVELOPMENT APPLICATION	SH	DC	C
10/10/2022	DRAFT DEVELOPMENT APPLICATION		D	
14/10/2022	DEVELOPMENT APPLICATION	AH	GH	E
26/10/2022	DEVELOPMENT APPLICATION	AH	GH	F
04/11/2022	DEVELOPMENT APPLICATION	AH	GH	G
19/05/2023	FOR INFORMATION	AH,AS,JW	AH	H
26/05/2023	DEVELOPMENT APPLICATION	AH,AS	RP	I
11/09/2023	DEVELOPMENT APPLICATION	AH	RP	J
10/12/2023	FOR INFORMATION	DC	RP	K

CONSULTANTS			
MASTERPLAN	☐	BATES SMART	T: 02 8354 5100
URBAN & LANDSCAPE	☐	HASELL	T: 02 9161 2000
CIVIL ENGINEER	☐	J H WENHAM PRINCE	T: 02 4720 5360
CPED / HERITAGE / TOWN PLANNING	☐	URBIS	T: 02 8233 7621
TRAFFIC ENGINEER	☐	ASON GROUP	T: 02 9083 6601
FIRE ENGINEER	☐	AFFINITY FIRE	T: 02 9194 0590
ENVIRONMENTAL SERVICES	☐	ENVIRONMENTAL EARTH SCIENCES	T: 02 9922 1777
GEOTECHNICAL ENGINEER	☐	JK GEOTECHNICS	T: 02 9888 5000
MEP SERVICES	☐	DSE	T: 02 9416 1177
BCA-PCA	☐	CITY PLAN	T: 02 8270 3500

CONSULTANTS			
ACCESSIBILITY	☐	WALL TO WALL CONSULTING	T: 0402 550 570
ACOUSTIC	☐	WHITE NOISE CONSULTING	T: 0408 728 363
STRUCTURAL ENGINEER	☐	ROBERT BIRD	T: 02 8246 5005
WASTE MANAGEMENT / WIND CONSULTANT	☐	SLR	T: 02 9420 8166

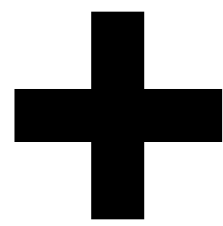

Level 4, 223 Clarence St
Sydney NSW 2000 Australia
Plus Architecture Pty. Ltd
ACN 600506303

plus
architecture
Melbourne
Brisbane
Christchurch
Sydney
Western Australia
Auckland
Telephone
Instagram
+61 2 8823 7000
#plusarchitecture
Non-Registered
Architect (NSW): Amit Julka 10002
arch@plusarchitecture.com.au
www.plusarchitecture.com.au

PROJECT
Telopea Masterplan
Lot 5-7 Telopea 2117
Stage 1A Residential

DRAWING TITLE
LEVEL 06 FLOOR PLAN

SCALE
1:300 @A1

DATE
17/02/2020

DRAWN
DC

JOB NO.
20320

PLOT DATE
19/01/2024

CHECKED
RP

DRAWING NO.
PLA-AR-DA0106

FOR INFORMATION

1

REVISION

K