



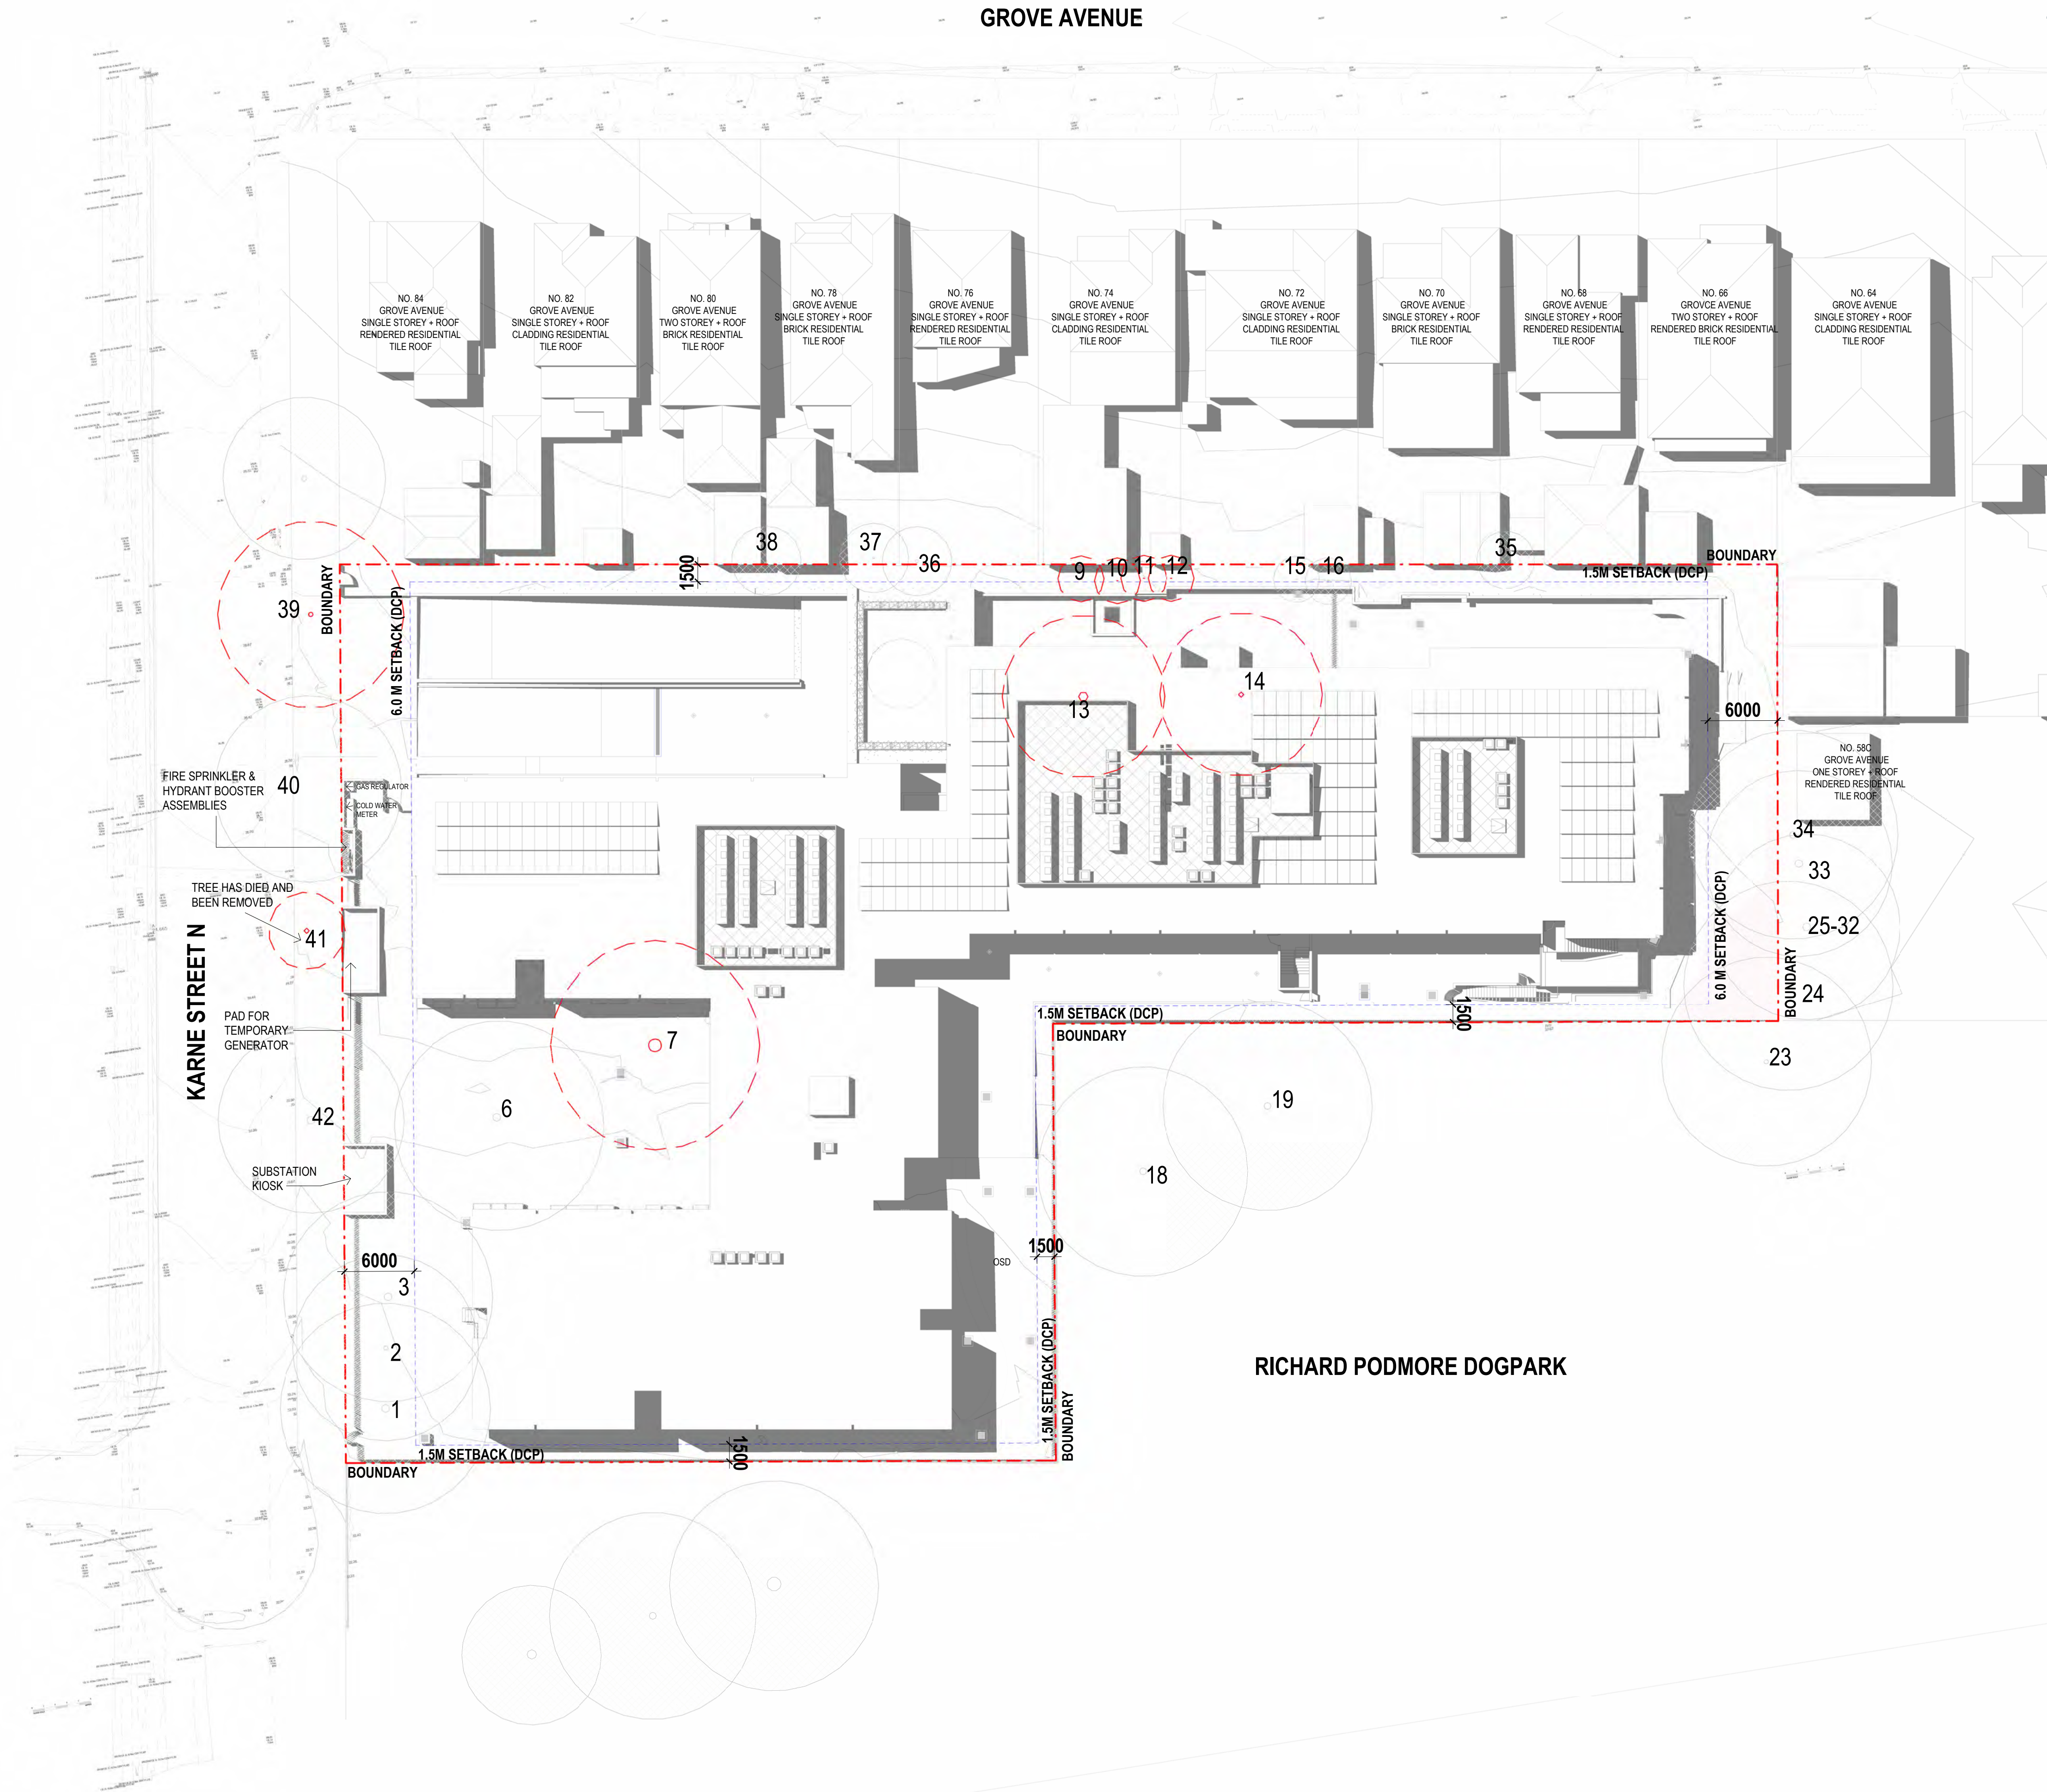

Amendments		
Issue	Description	Date
A	ISSUE FOR INFORMATION	29/11/2022
B	ISSUE FOR INFORMATION	02/12/2022
C	ISSUE FOR SSDA	29/06/2023

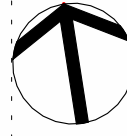

North Point

DA SUBMISSION

Project Manager

CYRE
Level 8 Suite 18 / 100 Walker Street
North Sydney NSW 2060
BCA

Formiga 1
Level 2, 10 King Street
Rockdale NSW 2216
Structural & Civil

Henry & Hymas
Suite 2.01, 828 Pacific Highway
Gordon NSW 2072
Building Services

DSC Consulting
57 - 59 Hill Street
Roseville NSW 2069
Laundry / Kitchen / Utility

UFD
PO Box 236
Oxymiah NSW 2258
Client

OPAL HEALTHCARE
Level 11, 420 George Street
Sydney NSW 2000



Group GSA Pty Ltd ABN 76 002 113 779
Level 7, 80 William St East Sydney NSW
Australia 2011
www.groupgsa.com

T +612 9361 4144 F +612 9332 3458

architecture interior design urban design landscape
nom architect Lisa-Maree Carrigan 7568
Project Title

**NARWEE PARKLANDS
CARE COMMUNITY**

Drawing Title

SITE PLAN

Scale 1 : 300

Drawing Created (date) 05/16/22

Drawing Created (by) PL

Plotted and checked by GGSA

Verified AS


Approved PG

Project No Drawing No Issue

A220594 DA1100 C

This drawing is the copyright of Group GSA Pty Ltd and may not be altered, reproduced or transmitted in any form or by any means in part or in whole without the written permission of Group GSA Pty Ltd. All levels and dimensions are to be checked and verified on site prior to the commencement of any work, making of shop drawings or fabrication of components.
Do not scale drawings. Use figured Dimensions.

8/25/2023 4:05:42 PM

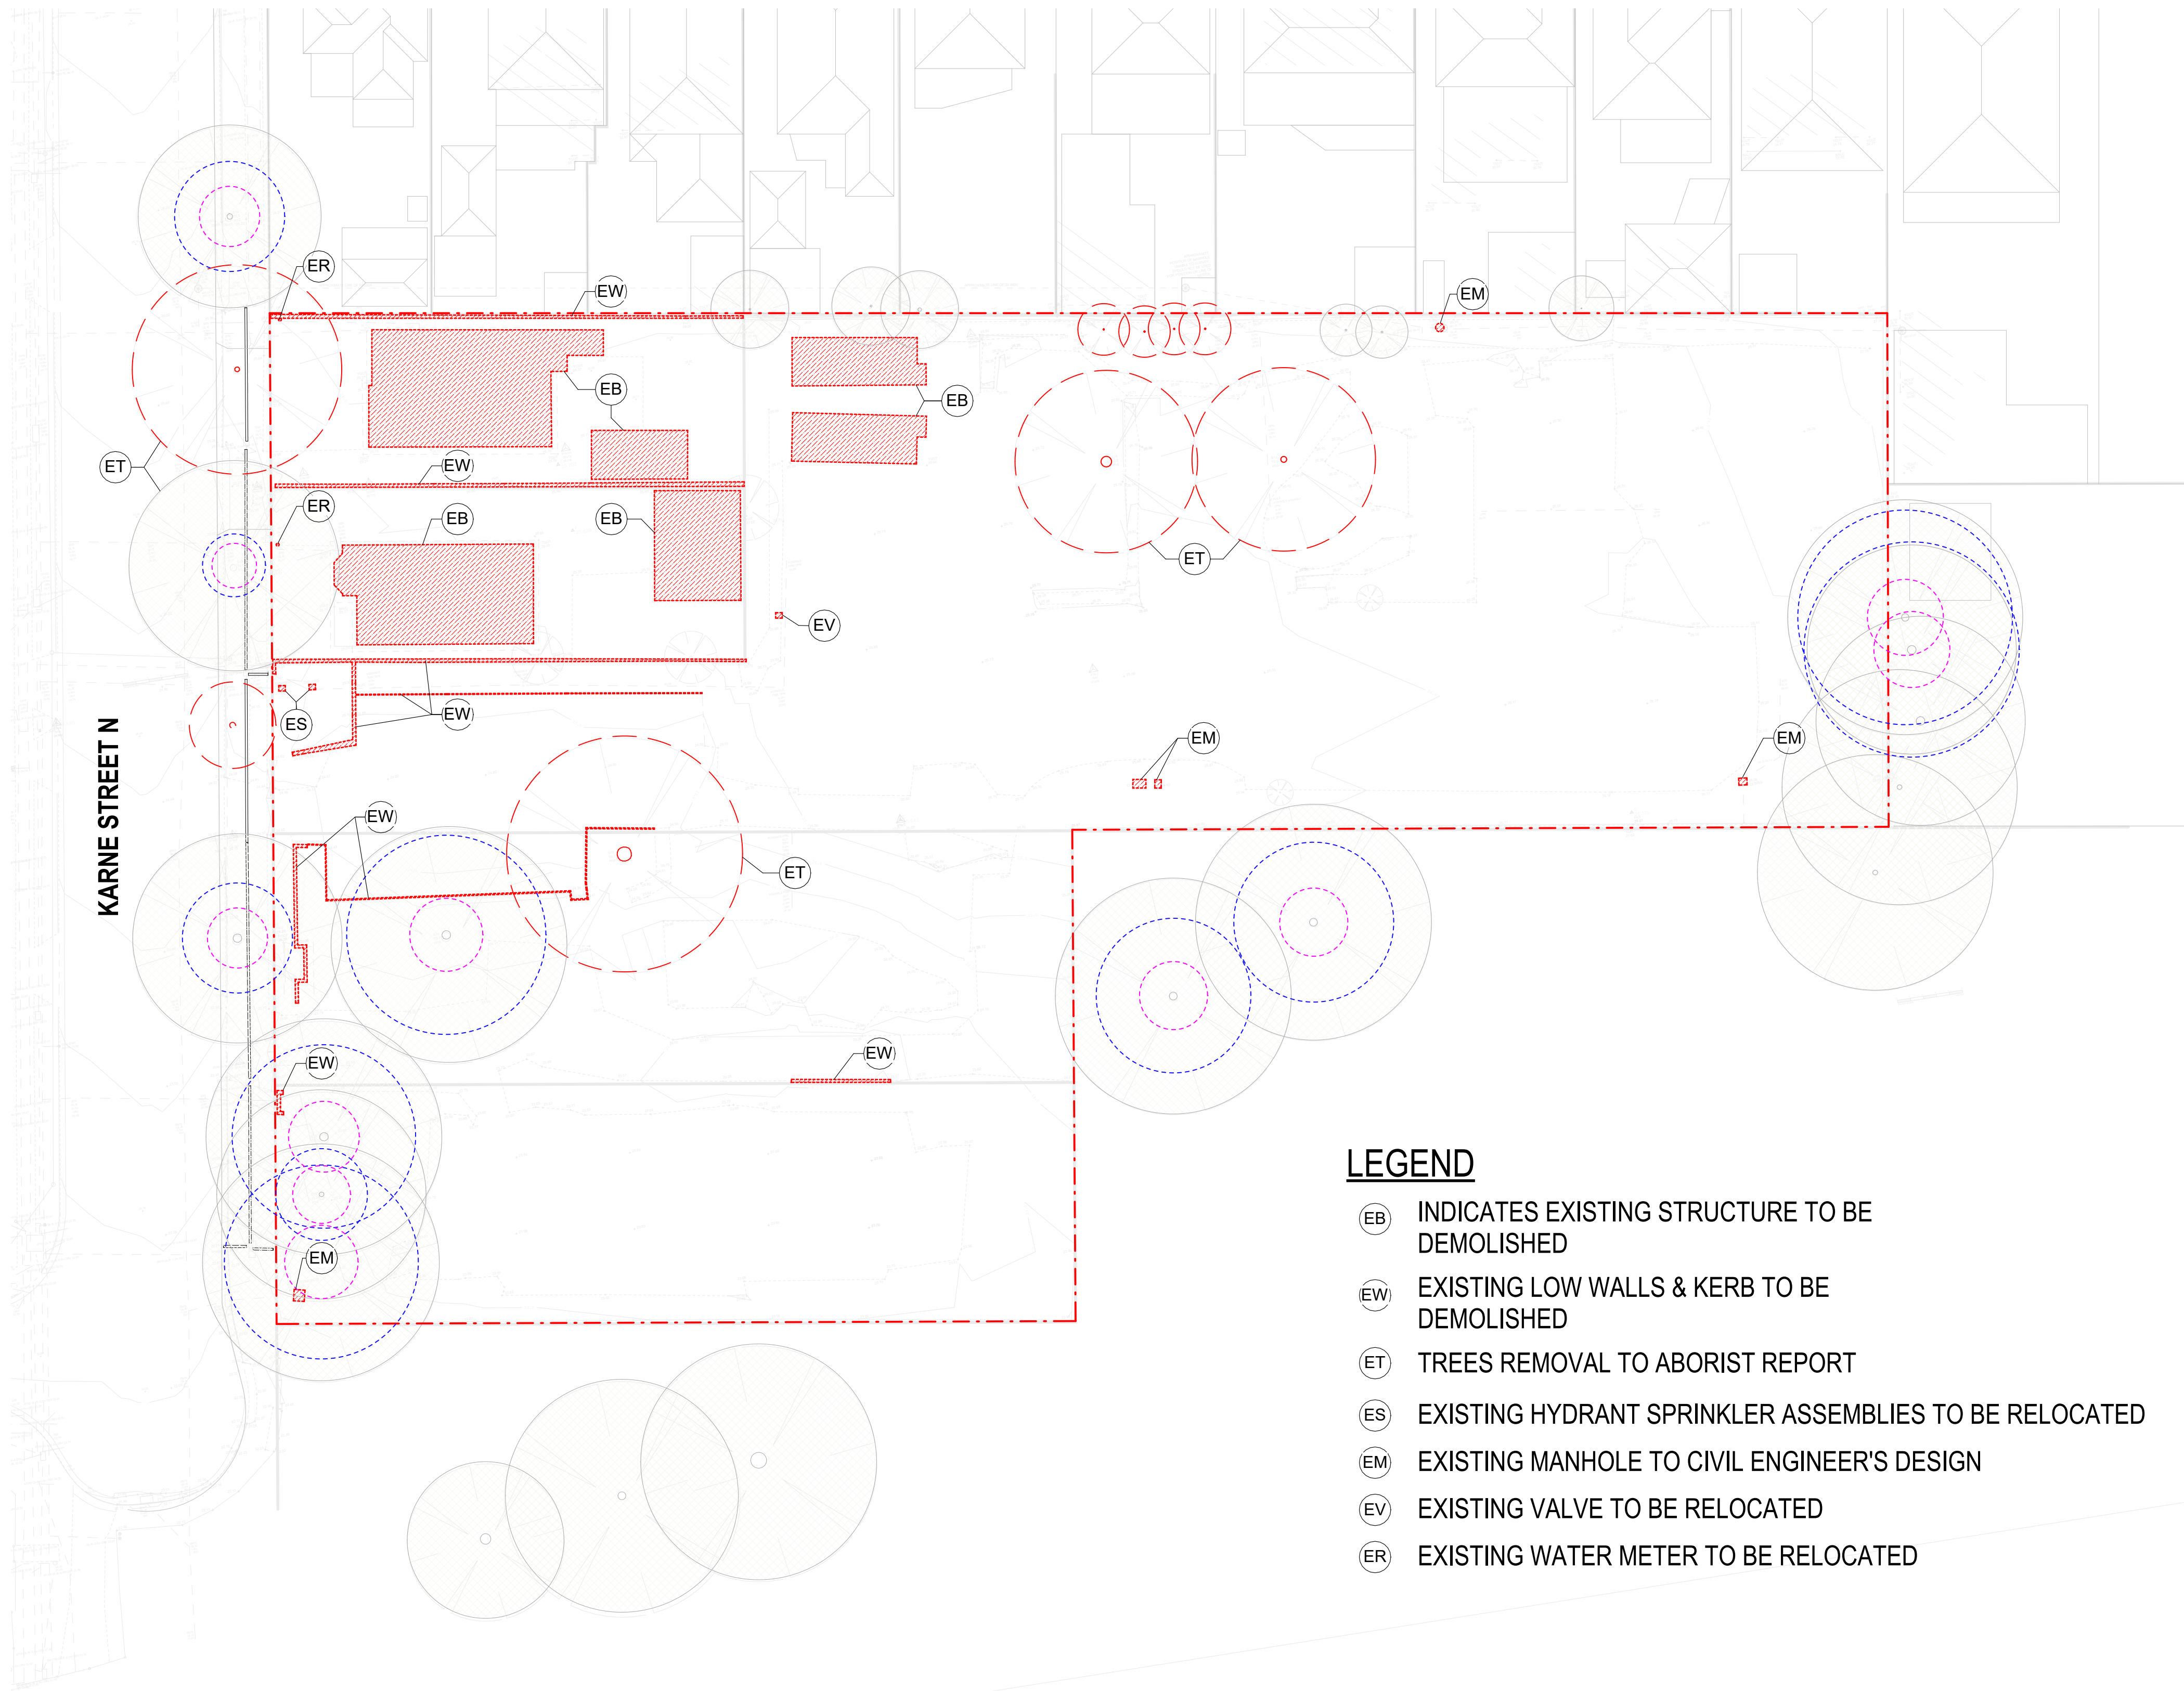

LEGEND

- EB INDICATES EXISTING STRUCTURE TO BE DEMOLISHED
- EW EXISTING LOW WALLS & KERB TO BE DEMOLISHED
- ET TREES REMOVAL TO ABORIST REPORT
- ES EXISTING HYDRANT SPRINKLER ASSEMBLIES TO BE RELOCATED
- EM EXISTING MANHOLE TO CIVIL ENGINEER'S DESIGN
- EV EXISTING VALVE TO BE RELOCATED
- ER EXISTING WATER METER TO BE RELOCATED

1 SITE PLAN - DEMOLITION PLAN

1:300



SITE IMAGE-1





SITE IMAGE-2



SITE IMAGE-3

Amendments		
Issue	Description	Date
A	ISSUE FOR INFORMATION	02/12/2022
B	ISSUE FOR SSDA	29/06/2023

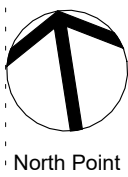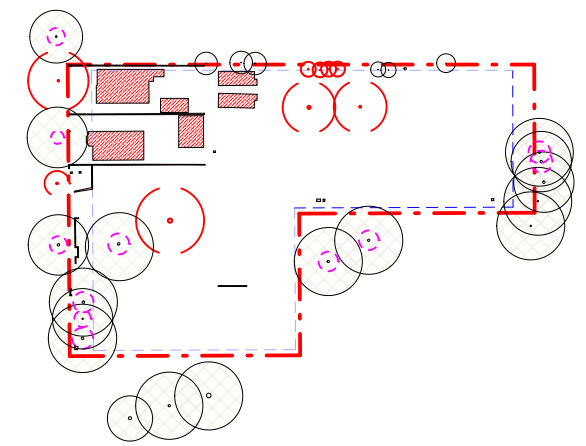

North Point

DA SUBMISSION

Project Manager

CYRE
Level 8 Suite 18 / 100 Walker Street
North Sydney NSW 2060
BCA

Formiga 1

Level 2, 10 King Street
Rockdale NSW 2216

Structural & Civil

Henry & Hymas

Suite 2.01, 828 Pacific Highway
Gordon NSW 2072

Building Services

DSC Consulting

57 - 59 Hill Street
Roseville NSW 2069

Laundry / Kitchen / Utility

UFD

P.O. Box 236
Oxymiah NSW 2258

Client

OPAL HEALTHCARE

Level 11, 420 George Street
Sydney NSW 2000

GROUP GSA

Group GSA Pty Ltd ABN 76 002 113 779
Level 7, 80 William St East Sydney NSW
Australia 2011
www.groupgsa.com

T +612 9361 4144 F +612 9332 3458

architecture interior design urban design landscape
nom architect Lisa-Maree Carrigan 7568

Project Title

NARWEE PARKLANDS
CARE COMMUNITY

Drawing Title

DEMOLITION PLAN

Scale As indicated

Drawing Created (date) 12/01/22

Drawing Created (by) AS

Plotted and checked by GGSA

Verified PG

Approved PG


Project No Drawing No Issue

A220594 DA1200 B

8/25/2023 4:05:37 PM

This drawing is the copyright of Group GSA Pty Ltd and may not be altered, reproduced or transmitted in any form or by any means in part or in whole without the written permission of Group GSA Pty Ltd. All levels and dimensions are to be checked and verified on site prior to the commencement of any work, making of shop drawings or fabrication of components.

Do not scale drawings. Use figured Dimensions.

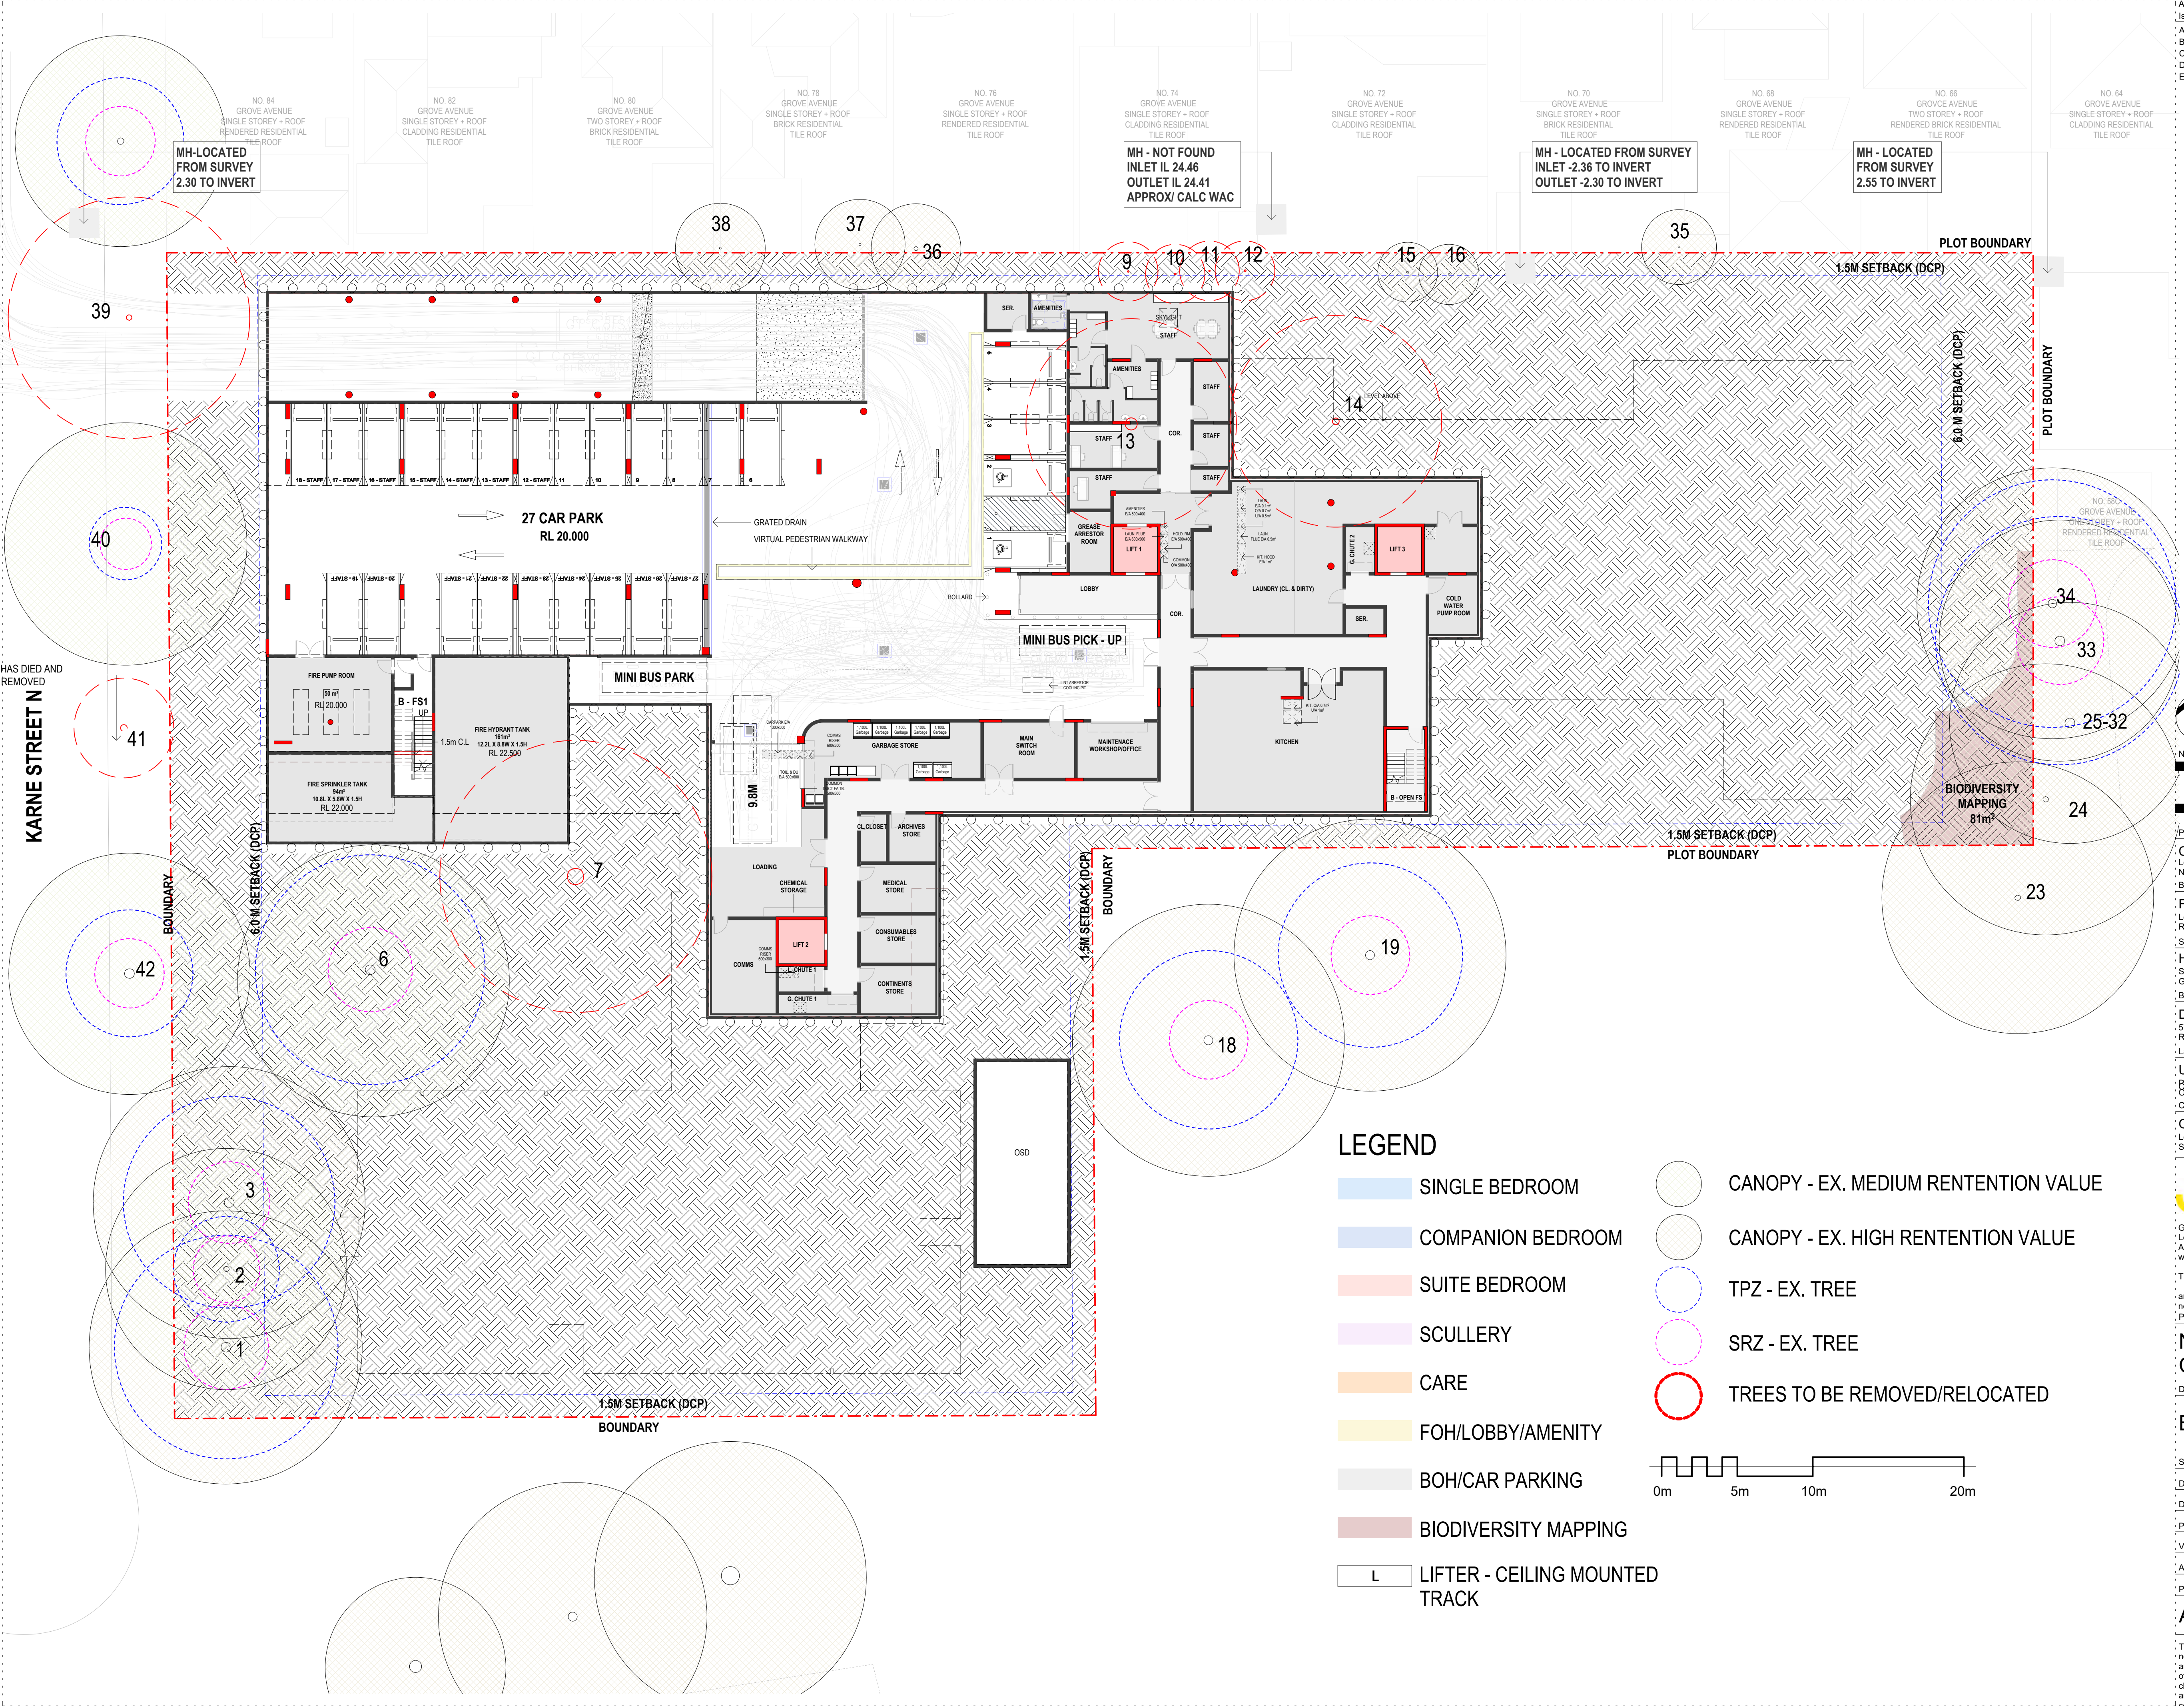

Amendments		Date
Issue	Description	
A	ISSUE FOR INFORMATION	18/11/2022
B	ISSUE FOR INFORMATION	29/11/2022
C	ISSUE FOR INFORMATION	02/12/2022
D	ISSUE FOR INFORMATION	06/04/2023
E	ISSUE FOR SSDA	29/06/2023

DA SUBMISSION

Project Manager

CYRE
Level 8 Suite 18 / 100 Walker Street
North Sydney NSW 2060
BCA

Formiga 1
Level 2, 10 King Street
Rockdale NSW 2216
Structural & Civil

Henry & Hymas
Suite 2.01, 828 Pacific Highway
Gordon NSW 2072
Building Services

DSC Consulting
57 - 59 Hill Street
Roseville NSW 2069
Laundry / Kitchen / Utility

UFD
PO Box 236
Oximbah NSW 2258
Client

OPAL HEALTHCARE
Level 11, 420 George Street
Sydney NSW 2000

GROUP GSA

Group GSA Pty Ltd ABN 76 002 113 779
Level 7, 80 William St East Sydney NSW
Australia 2011
www.groupgsa.com
T +612 9361 4144 F +612 9332 3458
architecture interior design urban design landscape
nom architect Lisa-Maree Carrigan 7568
Project Title

NARWEE PARKLANDS
CARE COMMUNITY

Drawing Title

BASEMENT PLAN

Scale 1 : 200

Drawing Created (date) 18/11/2022

Drawing Created (by) PL

Plotted and checked by GGSA


Verified AS

Approved PG

Project No Drawing No Issue

A220594 DA2000 E

This drawing is the copyright of Group GSA Pty Ltd and may not be altered, reproduced or transmitted in any form or by any means in part or in whole without the written permission of Group GSA Pty Ltd. All levels and dimensions are to be checked and verified on site prior to the commencement of any work, making of shop drawings or fabrication of components.
Do not scale drawings. Use figured Dimensions.

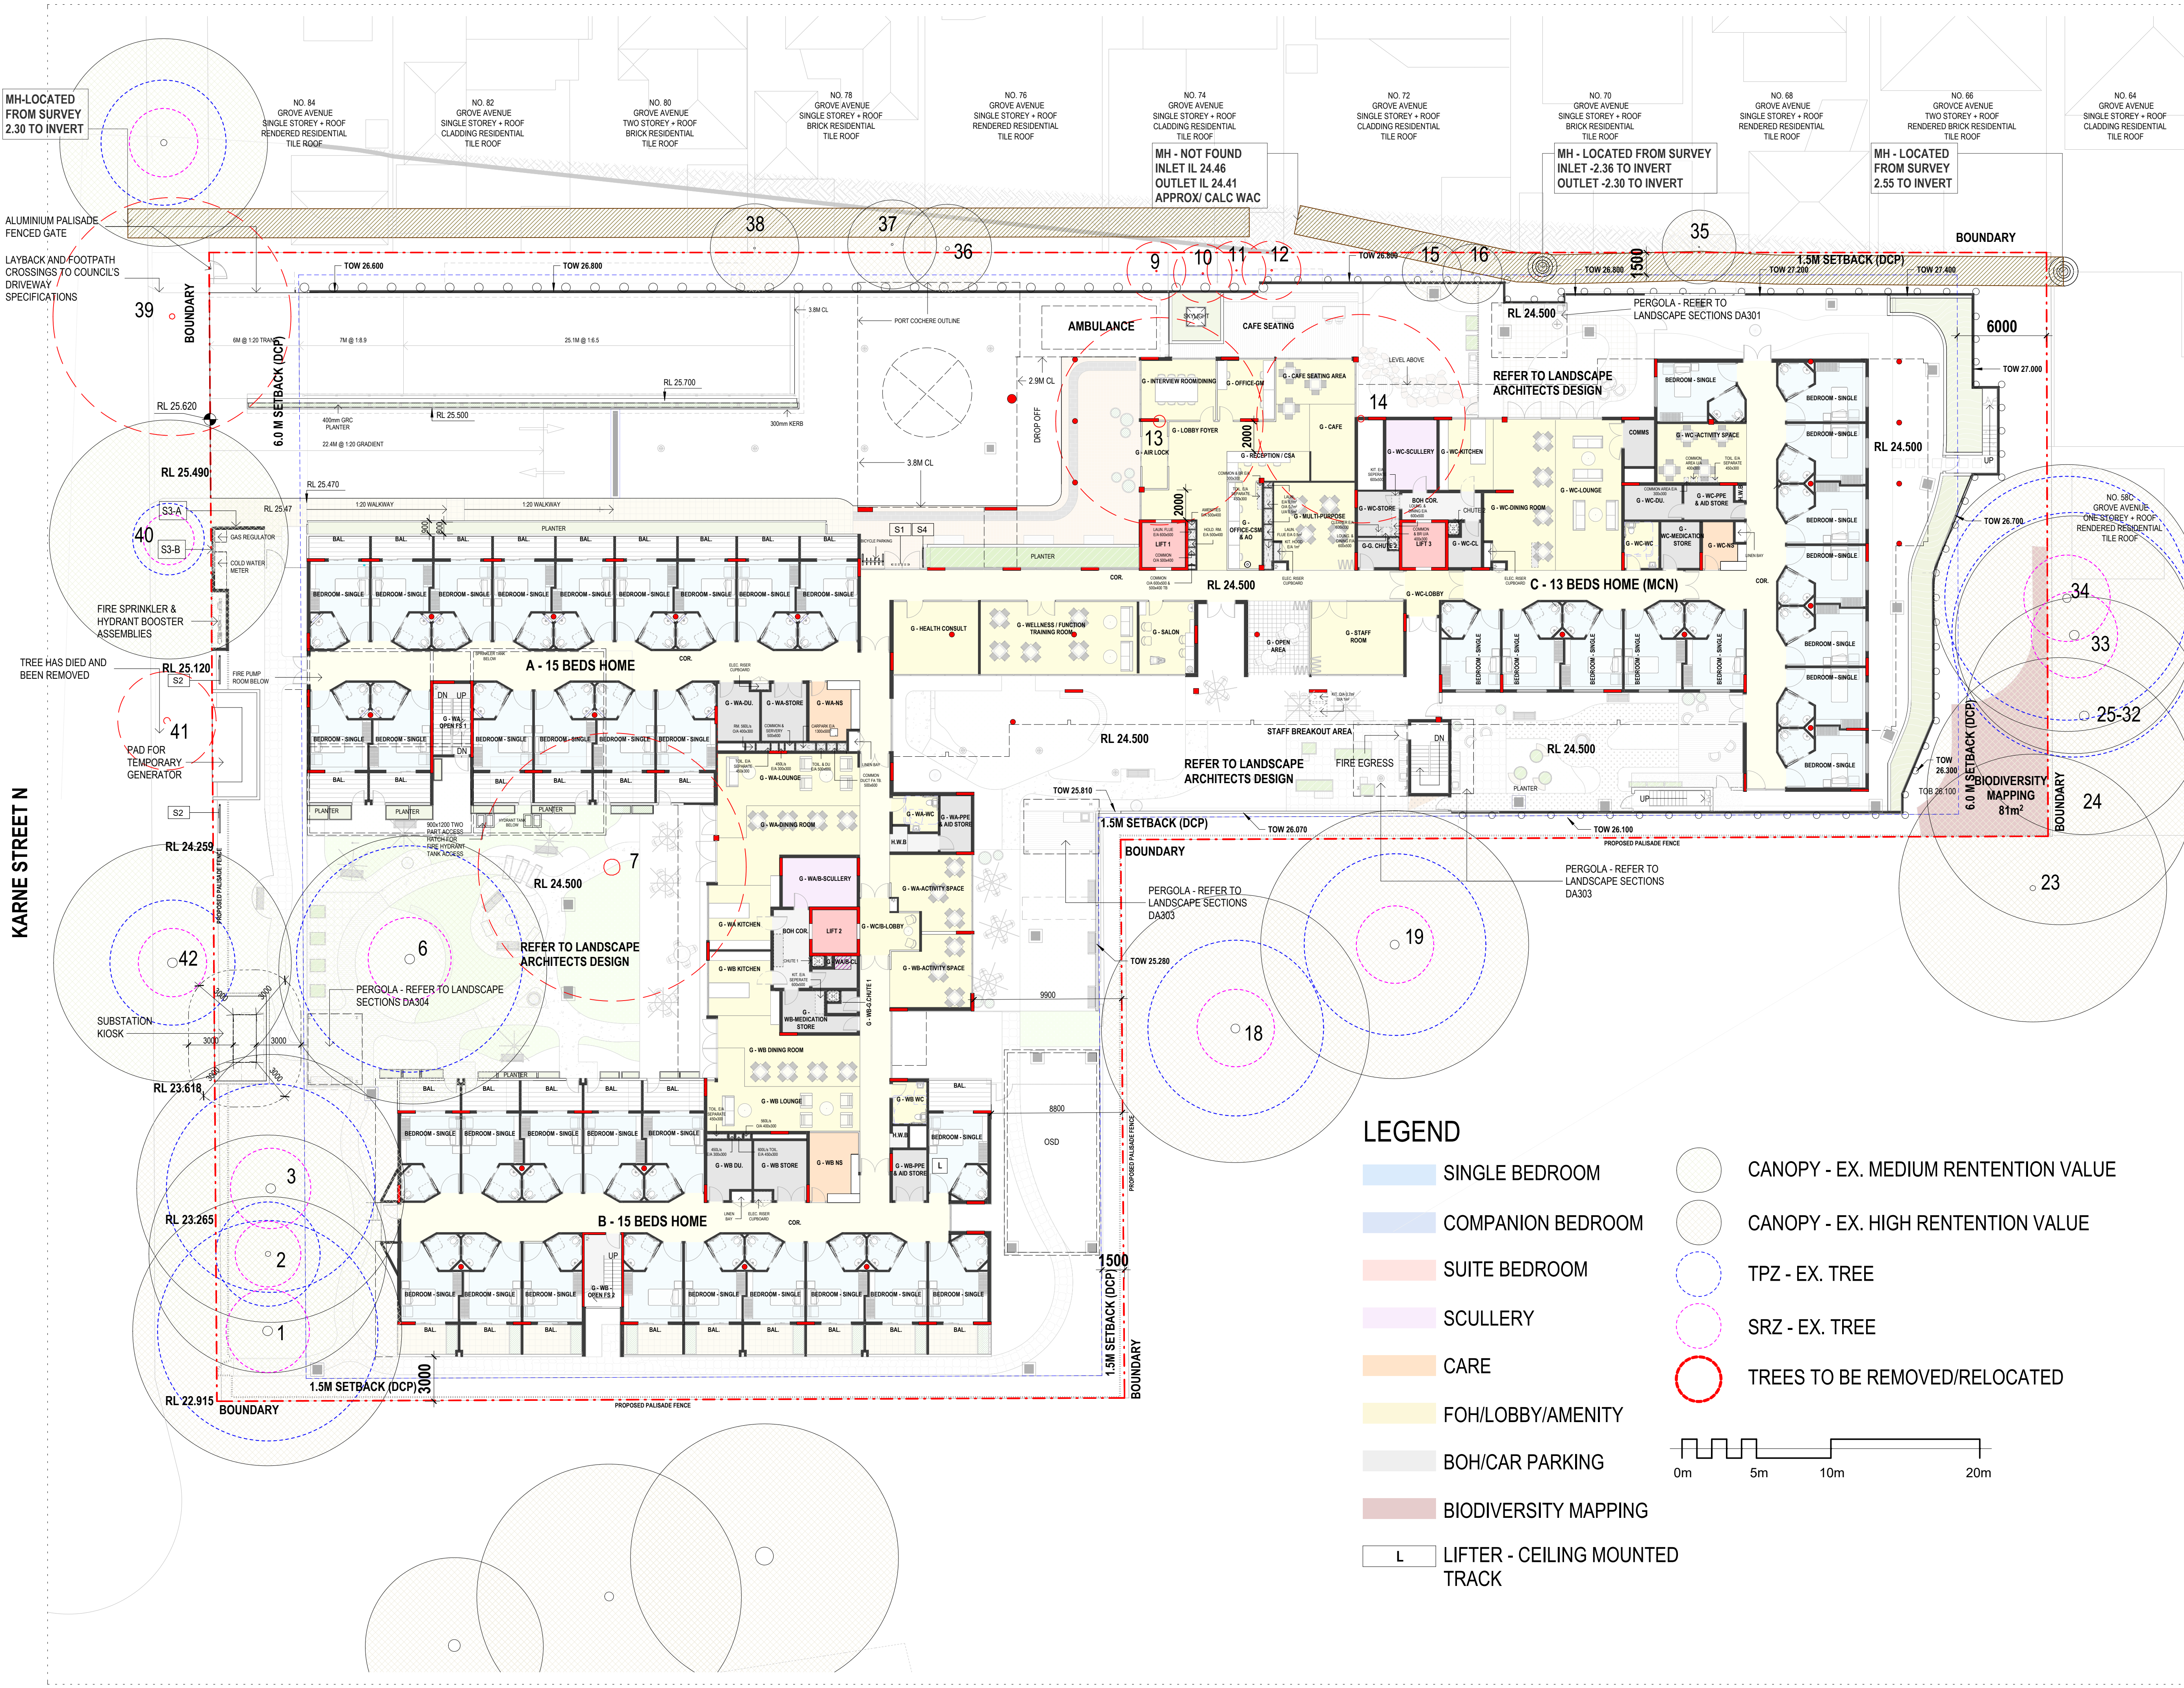

Amendments

Issue	Description	Date
A	ISSUE FOR INFORMATION	18/11/2022
B	ISSUE FOR INFORMATION	29/11/2022
C	ISSUE FOR INFORMATION	02/12/2022
D	ISSUE FOR INFORMATION	09/04/2023
E	ISSUE FOR SSDA	29/05/2023
F	ISSUE FOR SSDA	18/08/2023

DA SUBMISSION

Project Manager

CYRE
Level 8 Suite 18 / 100 Walker Street
North Sydney NSW 2060
BCA

Formiga 1
Level 2, 10 King Street
Rockdale NSW 2216
Structural & Civil

Henry & Hymas
Suite 2.01, 828 Pacific Highway
Gordon NSW 2072
Building Services

DSC Consulting
57 - 59 Hill Street
Roseville NSW 2069
Laundry / Kitchen / Utility

UFD
PO Box 236
Oxymiah NSW 2258
Client

OPAL HEALTHCARE
Level 11, 420 George Street
Sydney NSW 2000

GROUP GSA

Group GSA Pty Ltd ABN 76 002 113 779
Level 7, 80 William St East Sydney NSW
Australia 2011
www.grouppgsa.com
T +612 9361 4144 F +612 9332 3458
architecture interior design urban design landscape
nom architect Lisa-Maree Carrigan 7568
Project Title

NARWEE PARKLANDS
CARE COMMUNITY

Drawing Title

GROUND FLOOR PLAN

Scale 1:200

Drawing Created (date) 17/01/2022

Drawing Created (by) PL

Plotted and checked by GGSA

Verified AS

Approved PG

Project No Drawing No Issue

A220594 DA2001 F

This drawing is the copyright of Group GSA Pty Ltd and may not be altered, reproduced or transmitted in any form or by any means in part or in whole without the written permission of Group GSA Pty Ltd. All levels and dimensions are to be checked and verified on site prior to the commencement of any work, making of shop drawings or fabrication of components.
Do not scale drawings. Use figured Dimensions.

7/11/2023 1:45:45 AM


KARNE STREET N



LEGEND

- SINGLE BEDROOM
- COMPANION BEDROOM
- SUITE BEDROOM
- SCULLERY
- CARE
- FOH/LOBBY/AMENITY
- BOH/CAR PARKING
- BIODIVERSITY MAPPING
- L LIFTER - CEILING MOUNTED TRACK
- CANOPY - EX. MEDIUM RENTENTION VALUE
- CANOPY - EX. HIGH RENTENTION VALUE
- TPZ - EX. TREE
- SRZ - EX. TREE
- TREES TO BE REMOVED/RELOCATED

Amendments		
Issue	Description	Date
A	ISSUE FOR INFORMATION	18/11/2022
B	ISSUE FOR INFORMATION	29/11/2022
C	ISSUE FOR INFORMATION	02/12/2022
D	ISSUE FOR INFORMATION	06/04/2023
E	ISSUE FOR SSDA	29/06/2023
F	ISSUE FOR SSDA	18/08/2023
G	ADDRESS DA COND. CL.C1(a)(b)	30/10/2023

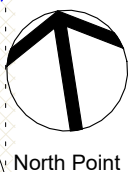

North Point

DA SUBMISSION

Project Manager

CYRE

Level 8 Suite 18 / 100 Walker Street

North Sydney NSW 2060

BCA

Formiga 1

Level 2, 10 King Street

Rockdale NSW 2216

Structural & Civil

Henry & Hymas

Suite 2.01, 828 Pacific Highway

Gordon NSW 2072

Building Services

DSC Consulting

57 - 59 Hill Street

Roseville NSW 2069

Laundry / Kitchen / Utility

UFD

P.O. Box 236

Quirimbah NSW 2258

Client

OPAL HEALTHCARE

Level 11, 420 George Street

Sydney NSW 2000

GROUP GSA

Group GSA Pty Ltd ABN 76 002 113 779

Level 7, 80 William St East Sydney NSW

Australia 2011

www.groupgsa.com

T +612 9361 4144 F +612 9332 3458

architecture interior design urban design landscape

nom architect Lisa-Maree Carrigan 7568

Project Title

NARWEE PARKLANDS
CARE COMMUNITY

Drawing Title

LEVEL 1 PLAN

Scale

1 : 200

Drawing Created (date)

18/11/2022

Drawing Created (by)

PL

Plotted and checked by

GGSA

Verified

AS

Approved

PG

Project No

Drawing No

Issue

A220594 DA2002

G

This drawing is the copyright of Group GSA Pty Ltd and may not be altered, reproduced or transmitted in any form or by any means in part or in whole without the written permission of Group GSA Pty Ltd. All levels and dimensions are to be checked and verified on site prior to the commencement of any work, making of shop drawings or fabrication of components.

Do not scale drawings. Use figured Dimensions.

KARNE STREET N



Amendments		
Issue	Description	Date
A	ISSUE FOR INFORMATION	18/11/2022
B	ISSUE FOR INFORMATION	29/11/2022
C	ISSUE FOR INFORMATION	02/12/2022
D	ISSUE FOR INFORMATION	06/04/2023
E	ISSUE FOR SSDA	29/06/2023
F	ISSUE FOR SSDA	18/08/2023
G	ADDRESS DA COND. CL.C1(a)(b)	30/10/2023



North Point

DA SUBMISSION

Project Manager

CYRE

Level 8 Suite 18 / 100 Walker Street

North Sydney NSW 2060

BCA

Formiga 1

Level 2, 10 King Street

Rockdale NSW 2216

Structural & Civil

Henry & Hymas

Suite 2.01, 828 Pacific Highway

Gordon NSW 2072

Building Services

DSC Consulting

57 - 59 Hill Street

Roseville NSW 2069

Laundry / Kitchen / Utility

UFD

PO Box 236

Ournimbah NSW 2258

Client

OPAL HEALTHCARE

Level 11, 420 George Street

Sydney NSW 2000

GROUP GSA

Group GSA Pty Ltd ABN 76 002 113 779

Level 7, 80 William St East Sydney NSW

Australia 2011

www.groupgsa.com

T +612 9361 4144 F +612 9332 3458

architecture interior design urban design landscape

nom architect Lisa-Maree Carrigan 7568

Project Title

NARWEE PARKLANDS
CARE COMMUNITY

Drawing Title

LEVEL 2 PLAN

Scale1 : 200

Drawing Created (date)18/11/2022

Drawing Created (by)PL

Plotted and checked byGGSA

VerifiedAS

ApprovedPG


Project NoDrawing NoIssue

A220594 DA2003G

This drawing is the copyright of Group GSA Pty Ltd and may not be altered, reproduced or transmitted in any form or by any means in part or in whole without the written permission of Group GSA Pty Ltd. All levels and dimensions are to be checked and verified on site prior to the commencement of any work, making of shop drawings or fabrication of components.

Do not scale drawings. Use figured Dimensions.

KARNE STREET N

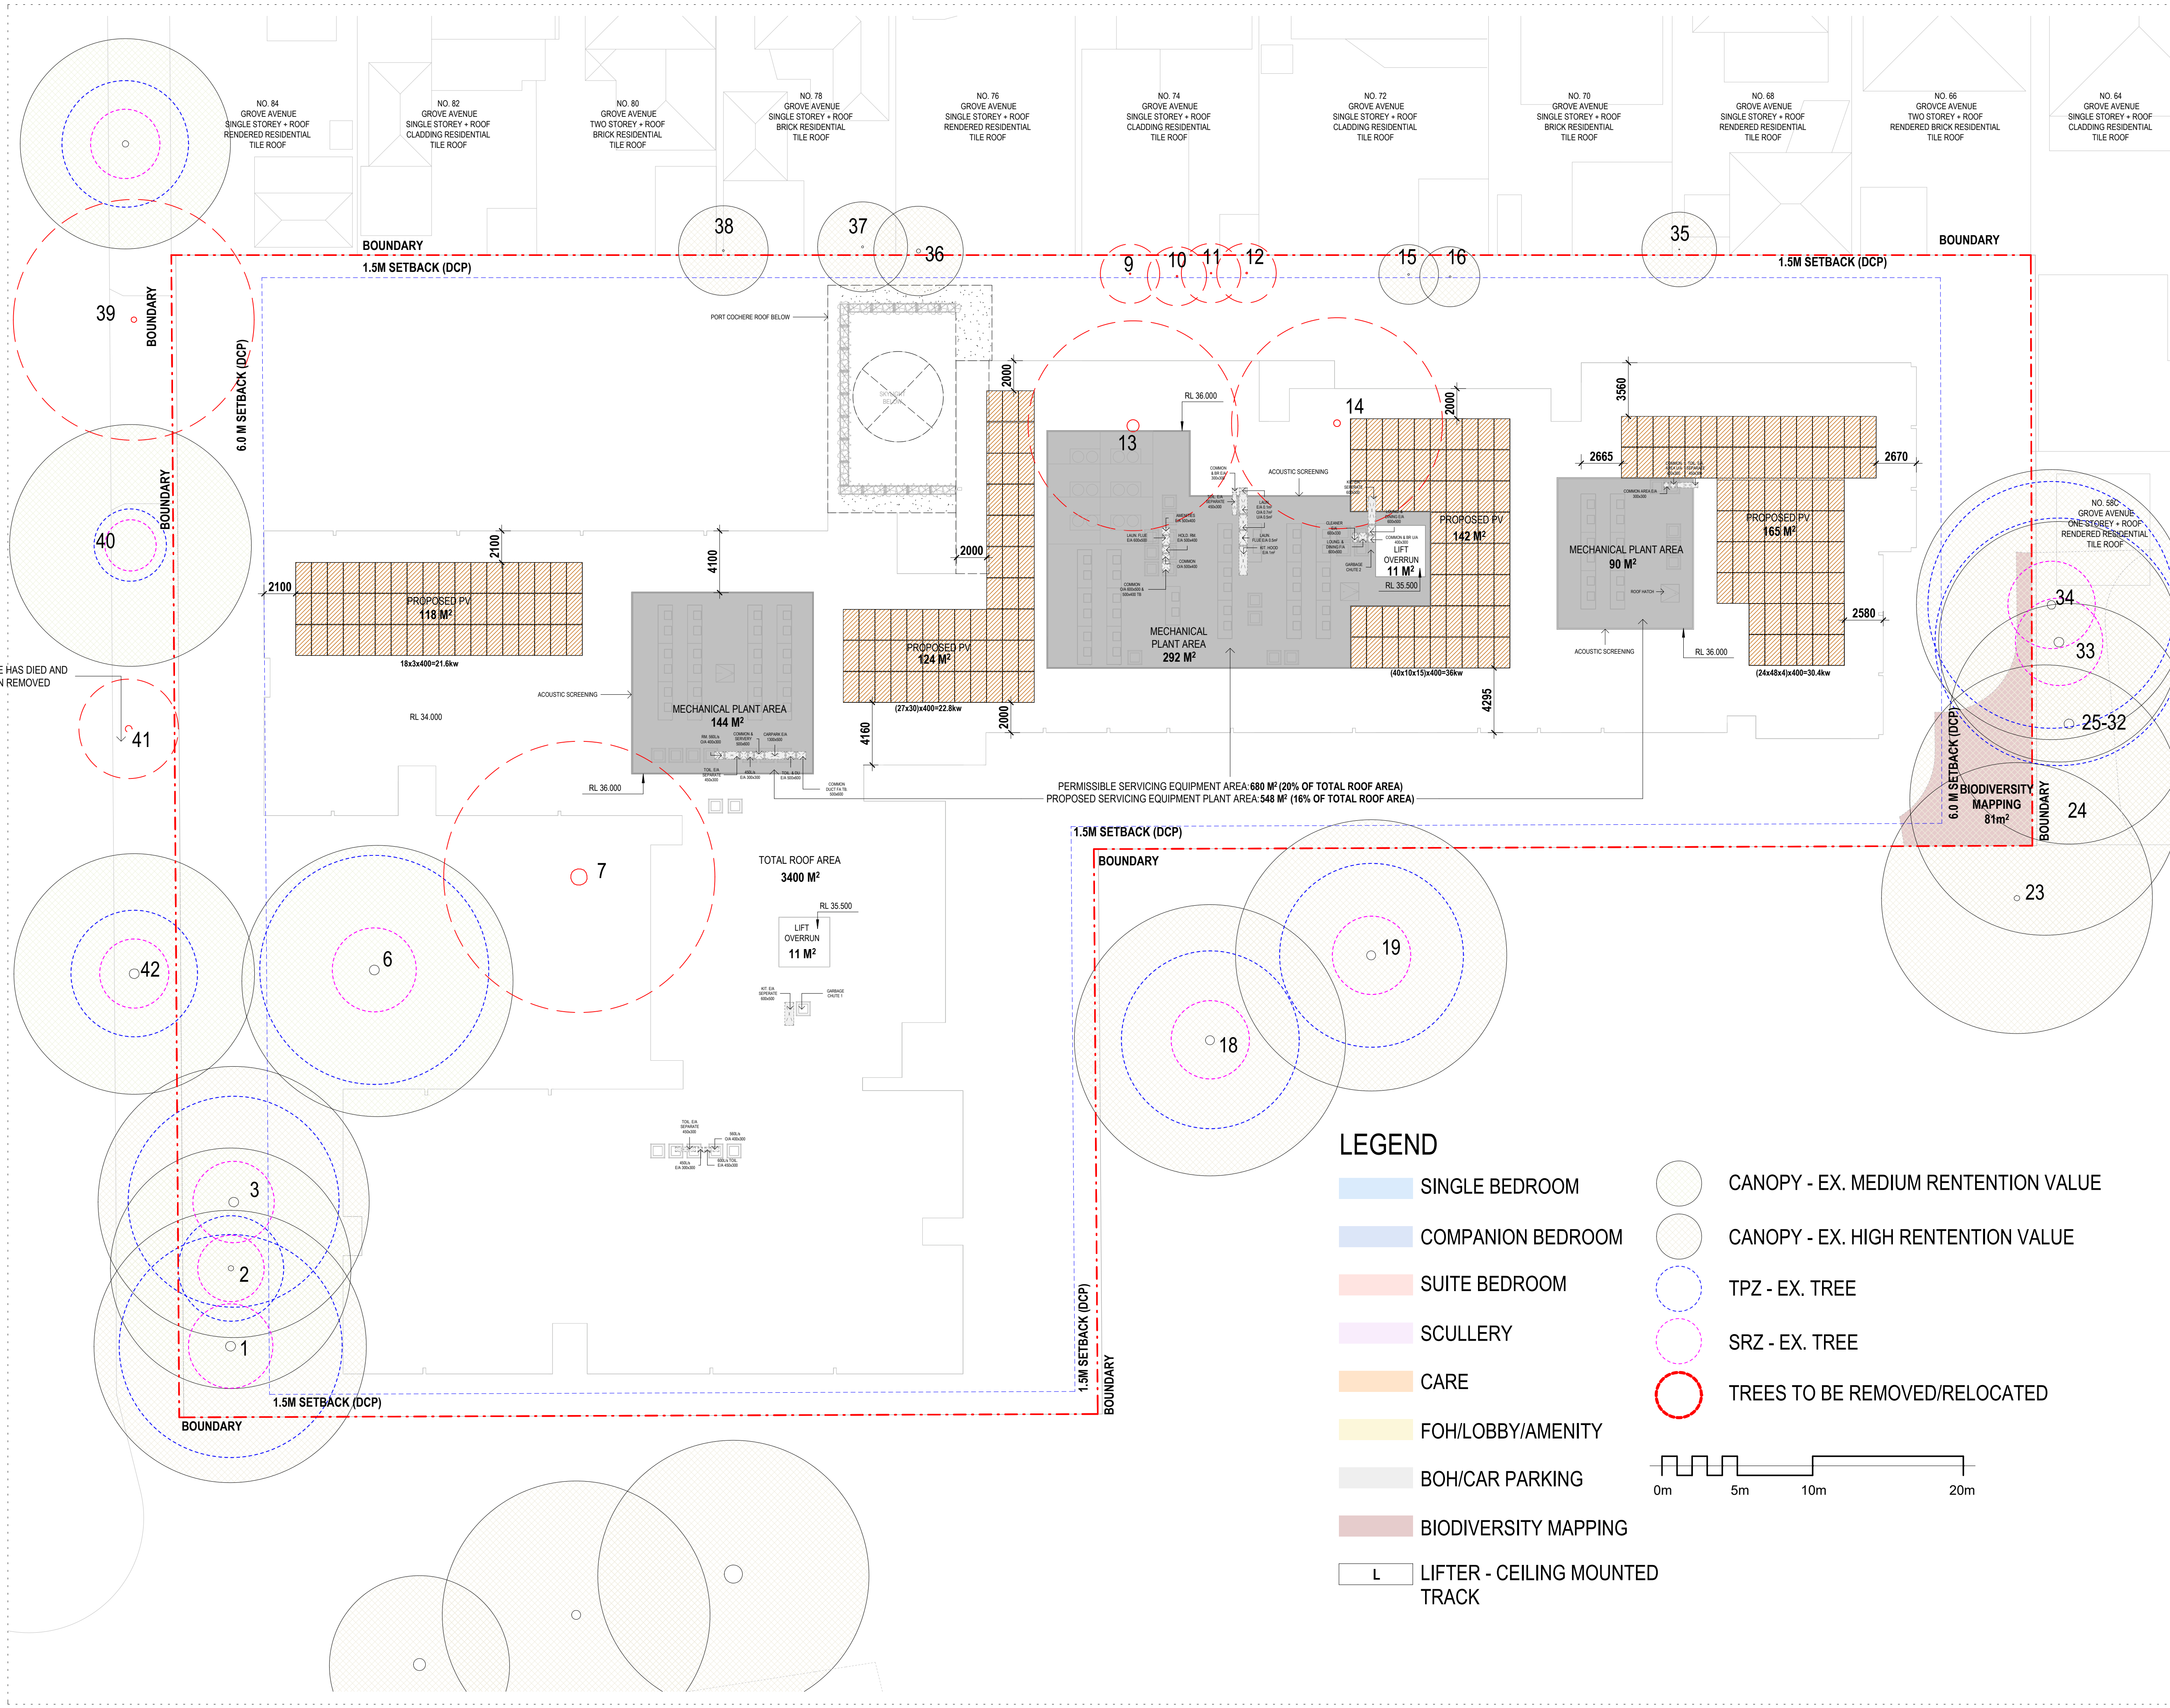

LEGEND

SINGLE BEDROOM

COMPANION BEDROOM

SUITE BEDROOM

SCULLERY

CARE

FOH/LOBBY/AMENITY

BOH/CAR PARKING

BIODIVERSITY MAPPING

L LIFTER - CEILING MOUNTED TRACK


CANOPY - EX. MEDIUM RENTENTION VALUE

CANOPY - EX. HIGH RENTENTION VALUE

TPZ - EX. TREE

SRZ - EX. TREE

TREES TO BE REMOVED/RELOCATED

 

Amendments		
Issue	Description	Date
A	ISSUE FOR INFORMATION	18/11/2022
B	ISSUE FOR INFORMATION	29/11/2022
C	ISSUE FOR INFORMATION	02/12/2022
D	ISSUE FOR INFORMATION	06/04/2023
E	ISSUE FOR SSDA	29/06/2023
F	ISSUE FOR SSDA	18/08/2023
G	ADDRESS DA COND. CL.C1(a)(b)	30/10/2023



DA SUBMISSION

Project Manager	CYRE
Level 8 Suite 18 / 100 Walker Street	North Sydney NSW 2060
BCA	
Formiga 1	Level 2, 10 King Street
Rockdale NSW 2216	
Structural & Civil	
Henry & Hymas	Suite 2.01, 828 Pacific Highway
Gordon NSW 2072	
Building Services	
DSC Consulting	57 - 59 Hill Street
Roseville NSW 2069	
Laundry / Kitchen / Utility	
UFD	
PQ Box 236	Quirimbah NSW 2258
Client	
OPAL HEALTHCARE	Level 11, 420 George Street
Sydney NSW 2000	



Group GSA Pty Ltd ABN 76 002 113 779
Level 7, 80 William St East Sydney NSW
Australia 2011
www.groupgsa.com
T +612 9361 4144 F +612 9332 3458
architecture interior design urban design landscape
nom architect Lisa-Maree Carrigan 7568
Project Title

NARWEE PARKLANDS CARE COMMUNITY

Drawing Title


ROOF PLAN

Scale		1 : 200
Drawing Created (date)		18/11/2022
Drawing Created (by)		PL
Plotted and checked by		GGSA
Verified		AS
Approved		PG
Project No	Drawing No	Issue


A220594 DA2004 G

This drawing is the copyright of Group GSA Pty Ltd and may not be altered, reproduced or transmitted in any form or by any means in part or in whole without the written permission of Group GSA Pty Ltd. All levels and dimensions are to be checked and verified on site prior to the commencement of any work, making of shop drawings or fabrication of components.
Do not scale drawings. Use figured Dimensions.

7/11/2023 1:46:52 AM

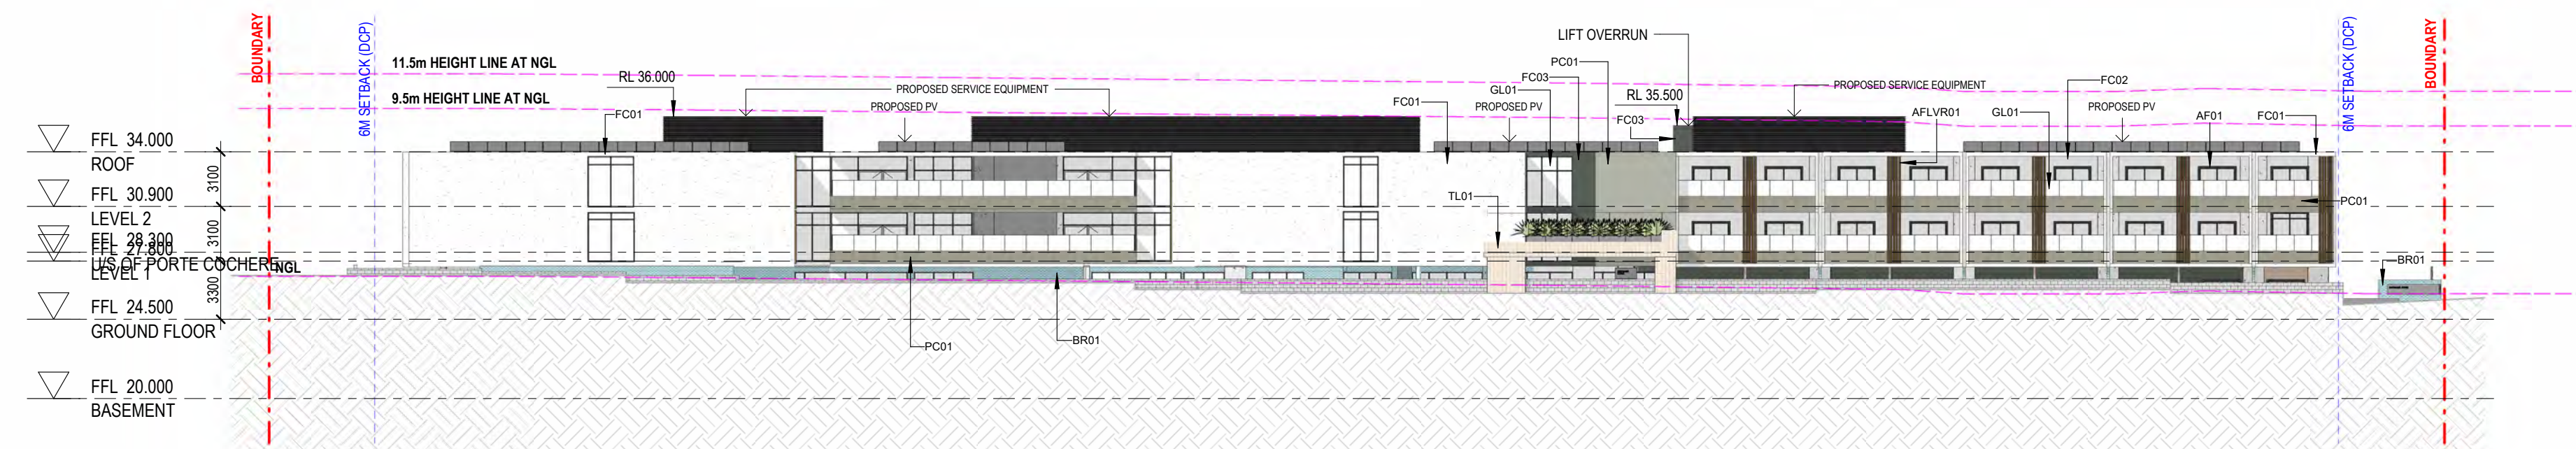


1 SITE ELEVATION - NORTH
1: 300

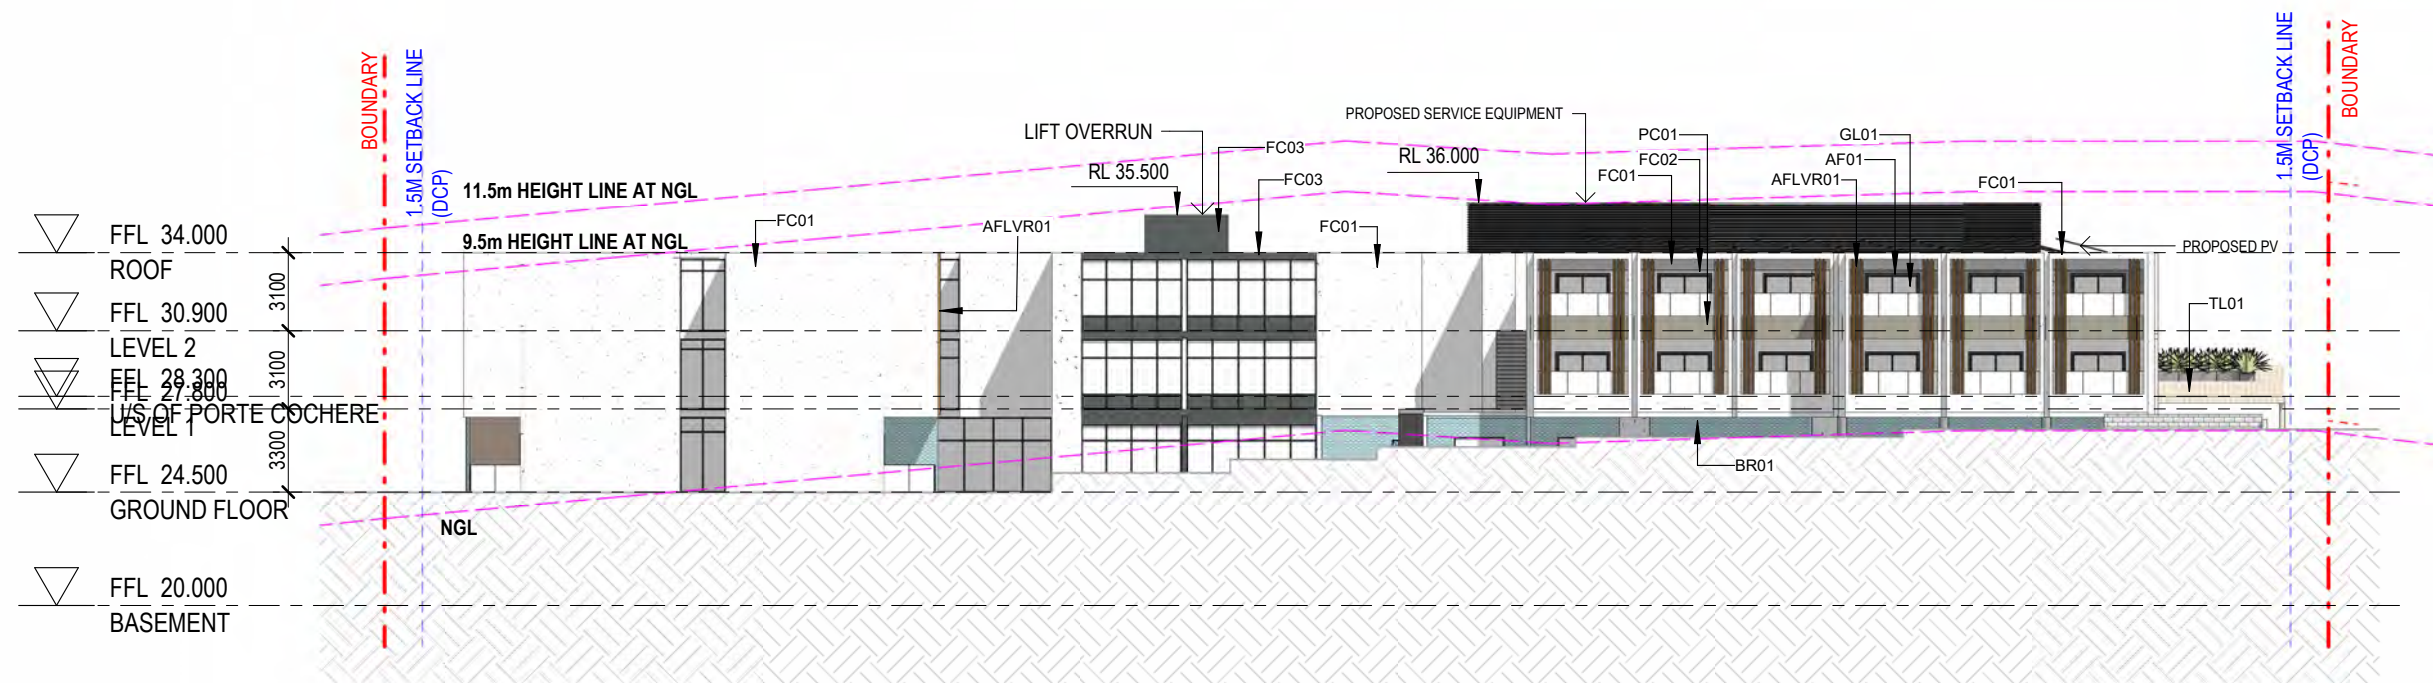


2 SITE ELEVATION - EAST
1: 300



3 SITE ELEVATION - SOUTH
1: 300

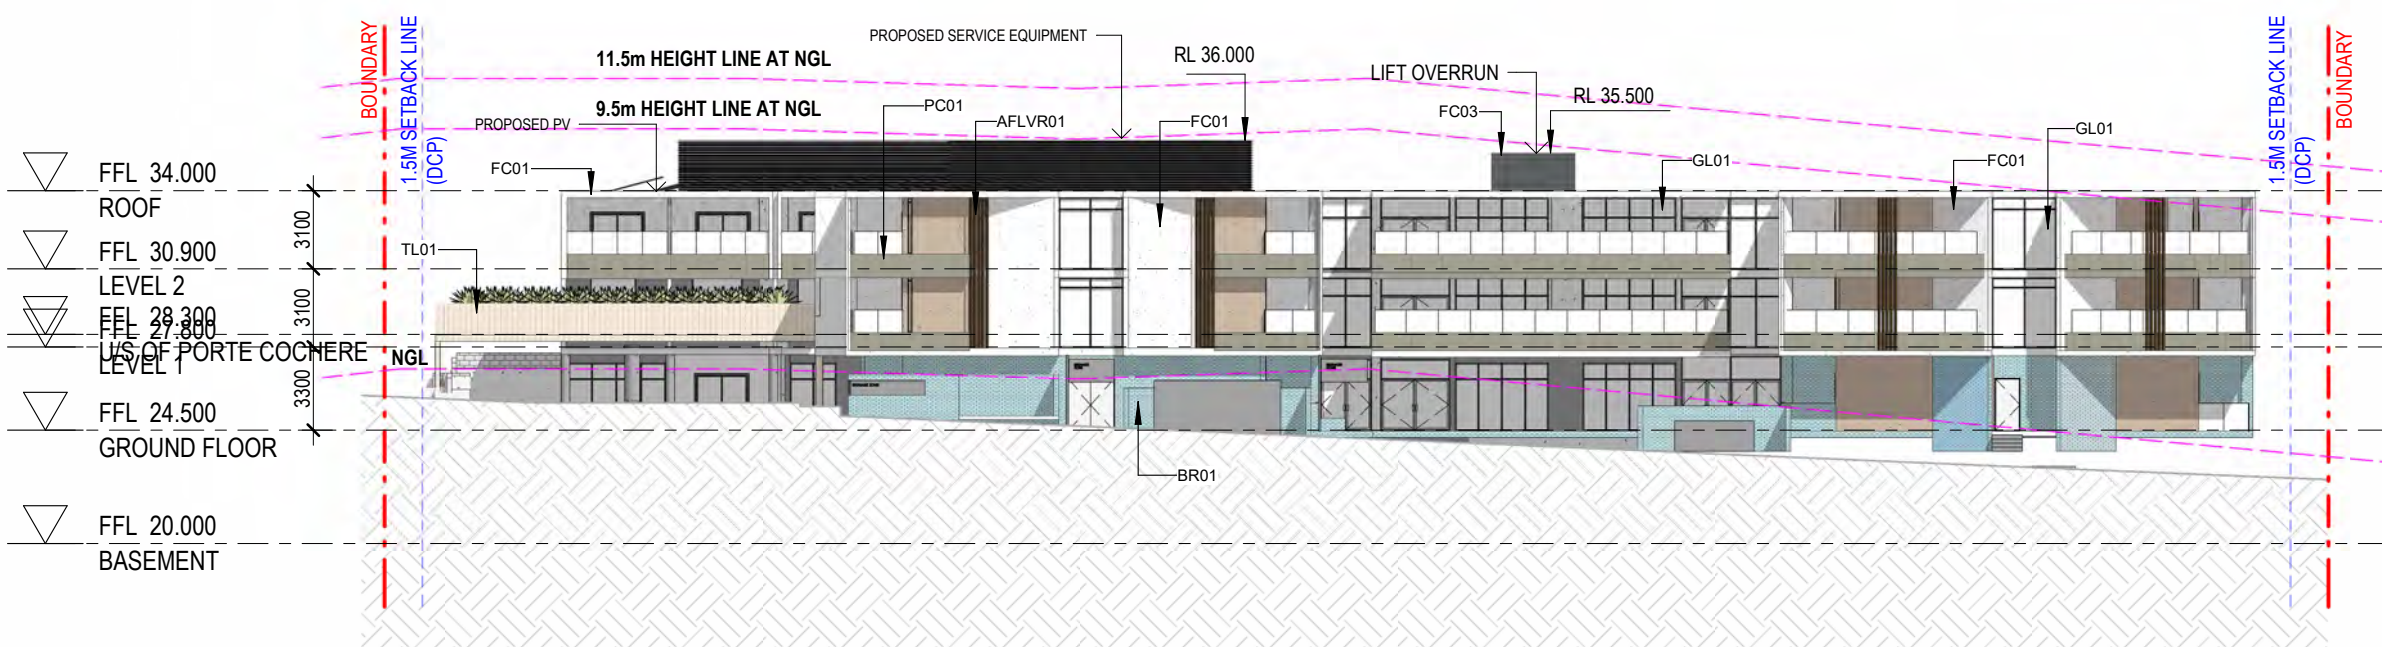

4 SITE ELEVATION - WEST
1: 300

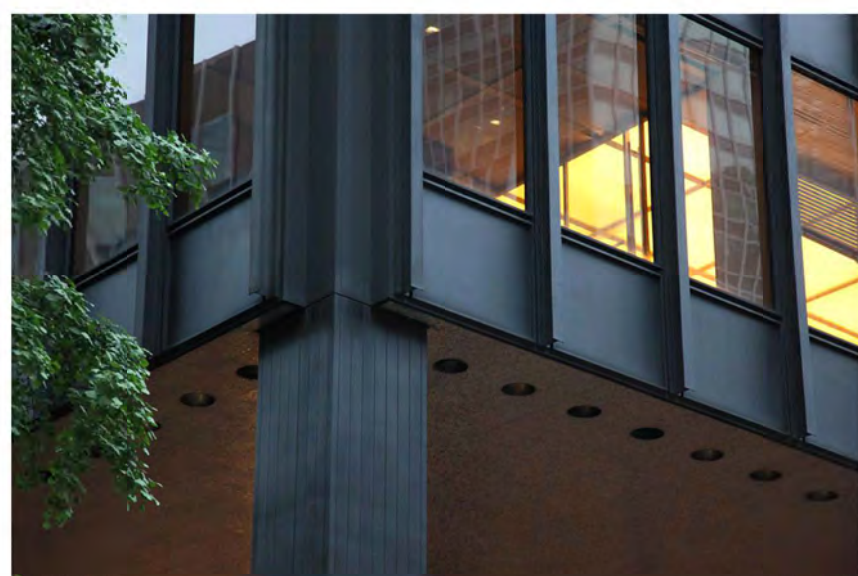

1. ALUMINIUM GLAZING SUITES



2. PERFORATED SCREENS



3. TILES



4. BRICKS



5. COMPRESSED FIBRE CEMENT

MATERIAL LEGEND:

ALUMINIUM FRAMED GLAZING

AL01
Powdercoat Aluminum
frame, dark grey

AL01
Powdercoat Aluminum
frame, light grey

GLAZING

GL01
Clear

GL01
Dark Tint

ALUMINIUM FRAMED LOUVRE

AFLVR01
Powdercoat Aluminum
frame, natural red

MASONRY FINISHES

BR01
Opulent Base Mixed Brick

TL01
Natural Red Exterior Tile

CFC FINISH

FC01
WHITE FIBRE CEMENT

FC02
DARK FIBRE CEMENT

FC03
DARK FIBRE CEMENT

ALUMINIUM SCREEN

PERF01
PERFORATED SCREEN

CLADDING

PC01
DARK EXTERIOR CLADDING

PC02
LIGHT EXTERIOR CLADDING

Amendments		
Issue	Description	Date
A	ISSUE FOR INFORMATION	29/11/2022
B	ISSUE FOR INFORMATION	02/12/2022
C	ISSUE FOR SSDA	29/06/2023
D	ISSUE FOR SSDA	18/08/2023
E	ADDRESS DA COND. CL C1(a)(b)	30/10/2023

DA SUBMISSION

Project Manager

CYRE
Level 8 Suite 18 / 100 Walker Street
North Sydney NSW 2060
BCA

Formiga 1
Level 2, 10 King Street
Rockdale NSW 2216

Henry & Hymas
Suite 2.01, 828 Pacific Highway
Gordon NSW 2072

DSC Consulting
Building Services
57 - 59 Hill Street
Roseville NSW 2069
Laundry / Kitchen / Utility

UFD
PQ Box 236
Oximbah NSW 2258
Client

OPAL HEALTHCARE
Level 11, 420 George Street
Sydney NSW 2000

GROUP GSA

Group GSA Pty Ltd ABN 76 002 113 779
Level 7, 80 William St East Sydney NSW
Australia 2011
www.groupgsa.com

T +612 9361 4144 F +612 9332 3458

architecture interior design urban design landscape
nom architect Lisa-Maree Carrigan 7568
Project Title

NARWEE PARKLANDS CARE COMMUNITY

Drawing Title


ELEVATION

Scale	As indicated	
Drawing Created (date)	05/16/2022	
Drawing Created (by)	P. L...	
Plotted and checked by	GGS...	
Verified	A...	
Approved	P...	
Project No	Drawing No	Issue


A220594 DA3000 E

This drawing is the copyright of Group GSA Pty Ltd and may not be altered, reproduced or transmitted in any form or by any means in part or in whole without the written permission of Group GSA Pty Ltd. All levels and dimensions are to be checked and verified on site prior to the commencement of any work, making of shop drawings or fabrication of components.
Do not scale drawings. Use figured Dimensions.

7/11/2023 1:47:23 AM

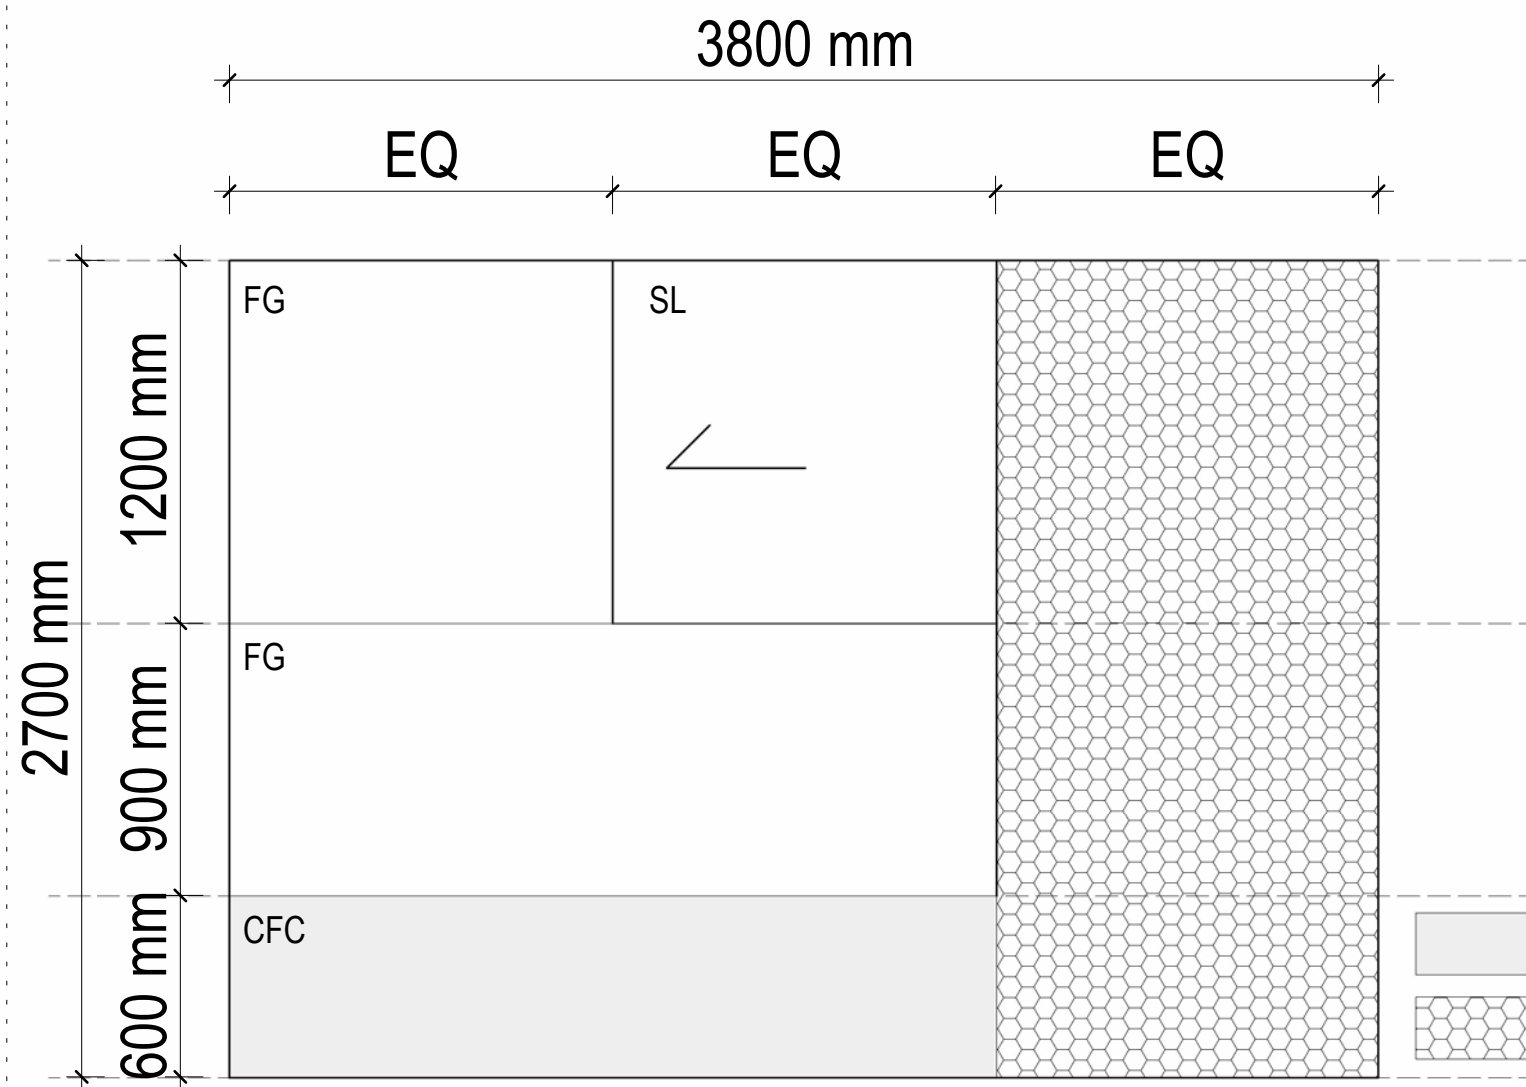


1 ELEVATION - BALCONY SCREEN CONCEPT DESIGN
1:25

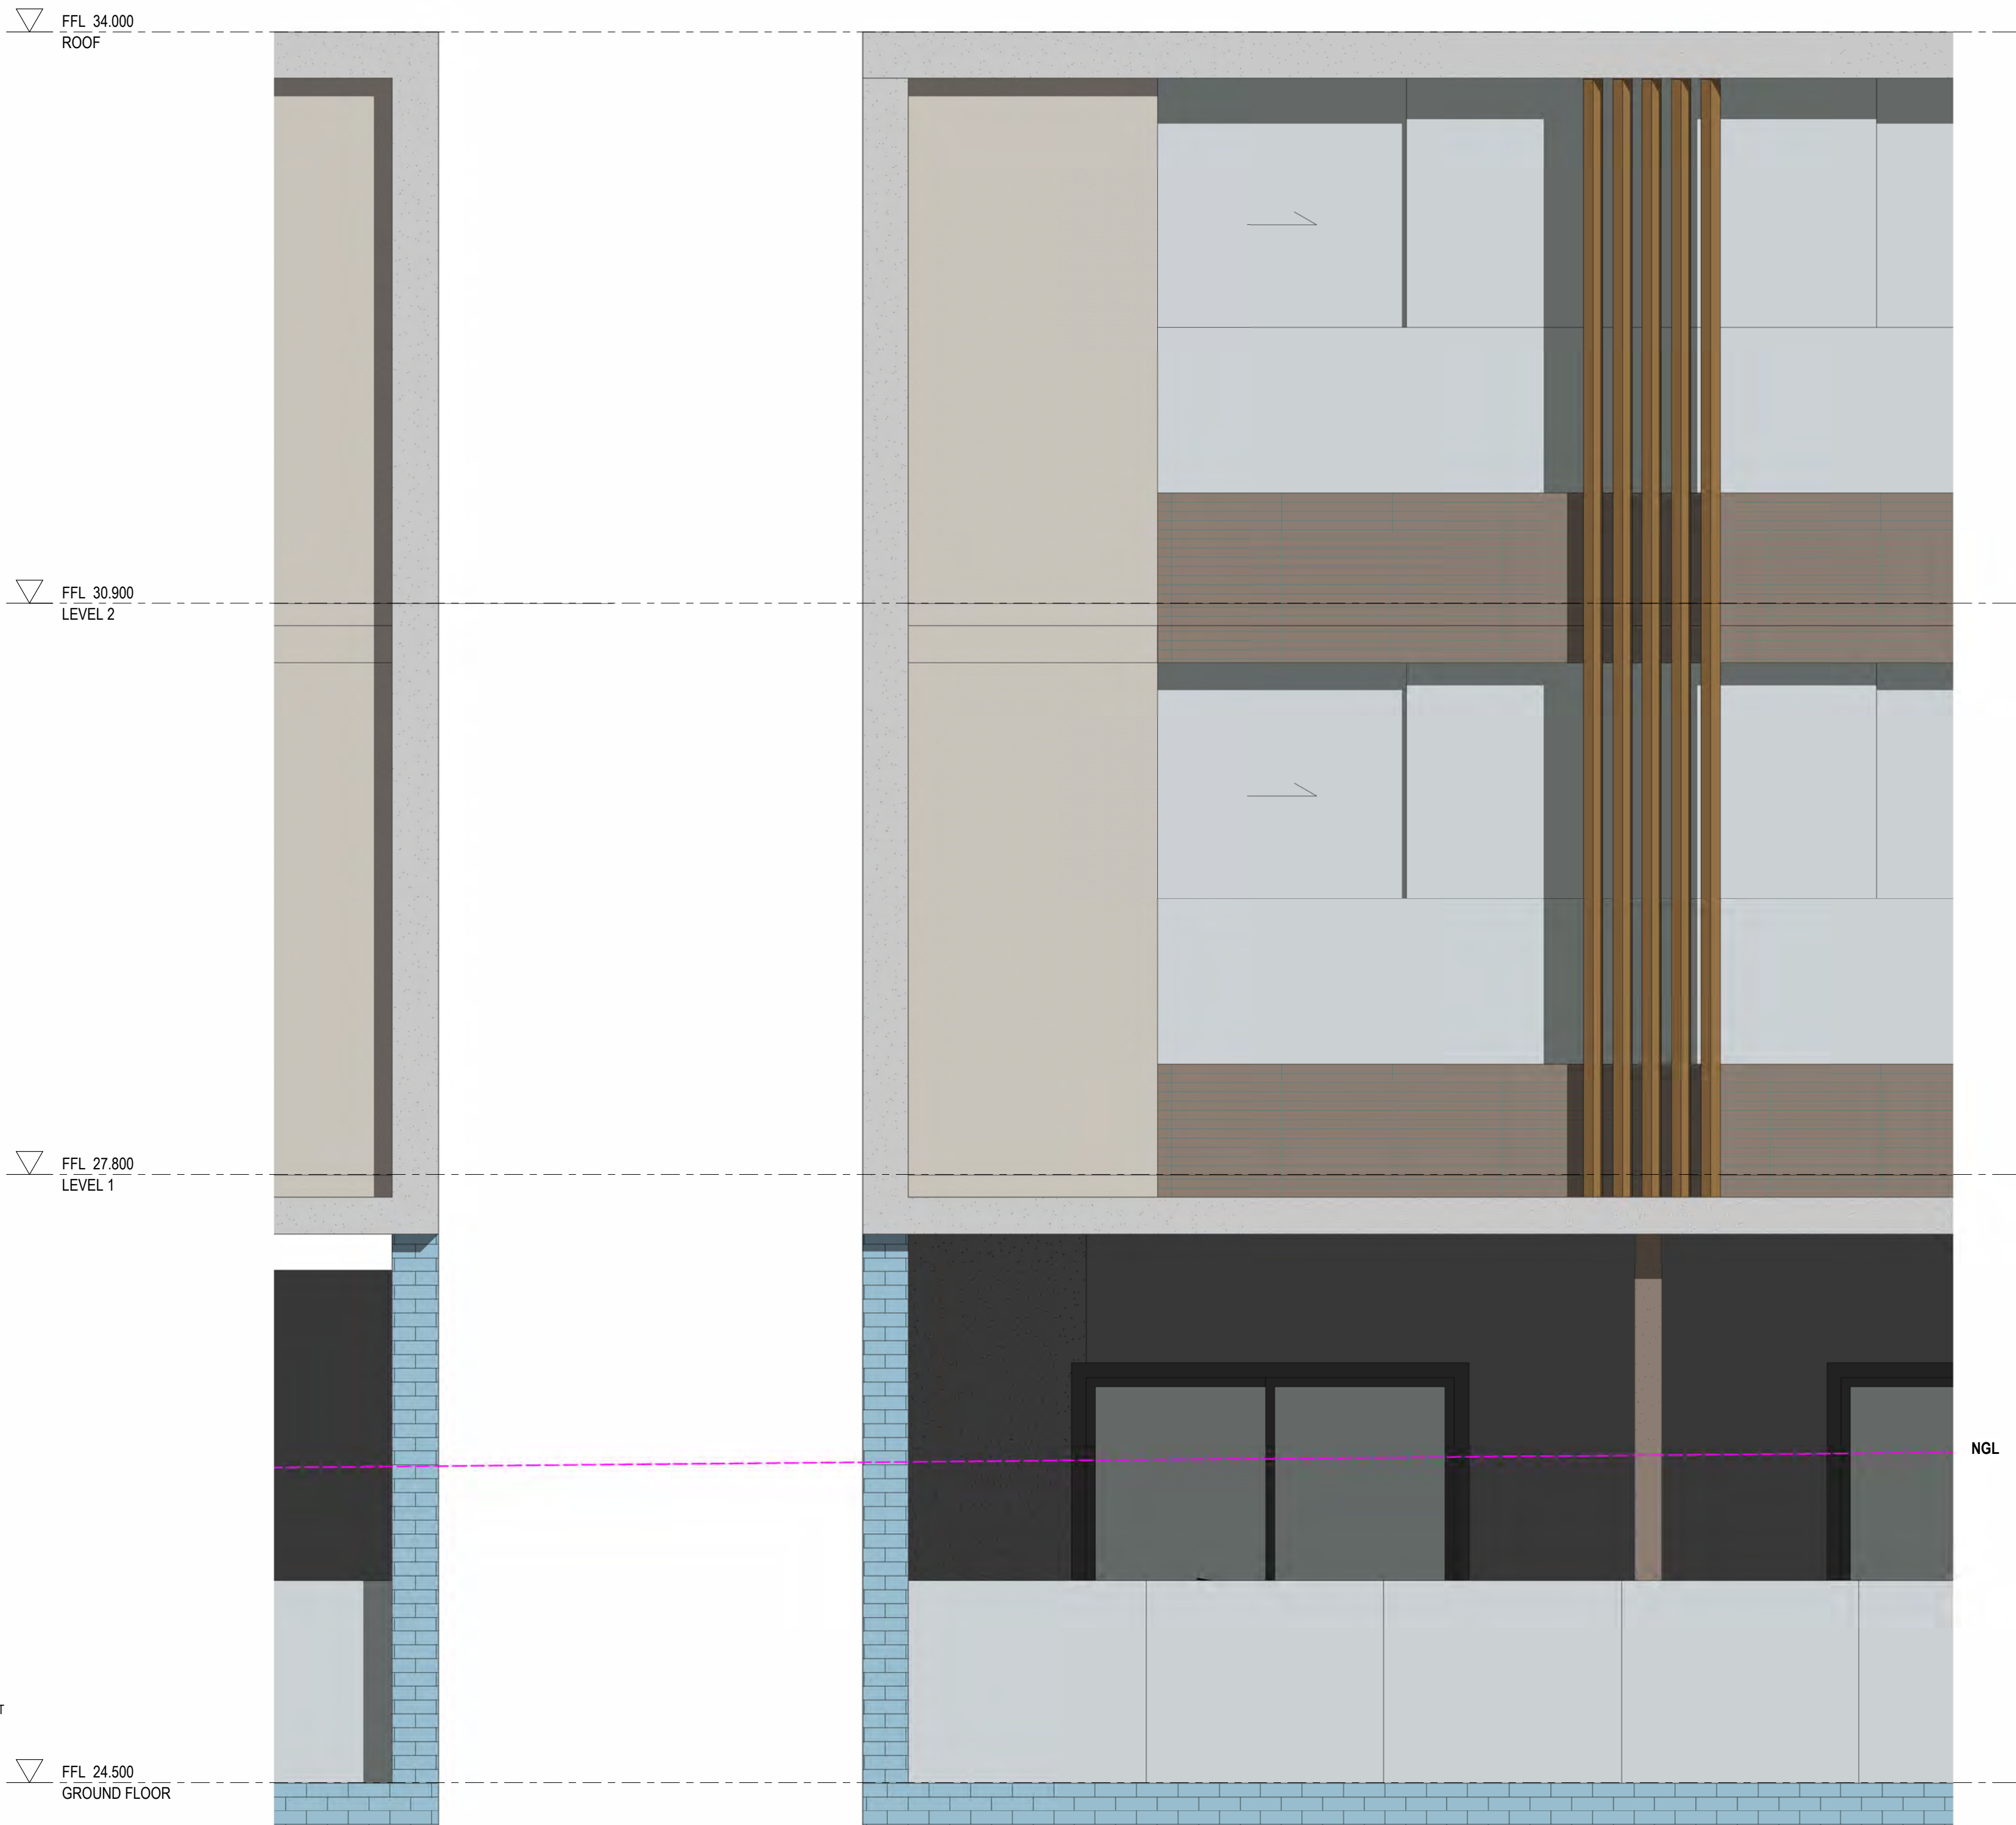

2 ELEVATION - SOUTH
1:25

Amendments		
Issue	Description	Date
A	ISSUE FOR INFORMATION	29/11/2022
B	ISSUE FOR INFORMATION	02/12/2022
C	ISSUE FOR SSDA	29/06/2023

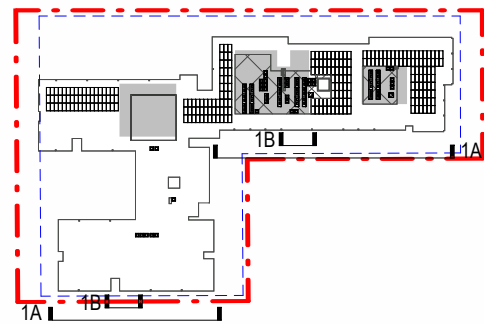

DA SUBMISSION

Project Manager

CYRE
Level 8 Suite 18 / 100 Walker Street
North Sydney NSW 2060
BCA

Formiga 1
Level 2, 10 King Street
Rockdale NSW 2216

Structural & Civil
Henry & Hymas
Suite 2.01, 828 Pacific Highway
Gordon NSW 2072
Building Services

DSC Consulting
57 - 59 Hill Street
Roseville NSW 2069
Laundry / Kitchen / Utility

UFD
PO Box 236
Oxymiah NSW 2258
Client

OPAL HEALTHCARE
Level 11, 420 George Street
Sydney NSW 2000

GROUP GSA

Group GSA Pty Ltd ABN 76 002 113 779
Level 7, 80 William St East Sydney NSW
Australia 2011
www.groupgsa.com

T +612 9361 4144 F +612 9332 3458

architecture interior design urban design landscape
nom architect Lisa-Maree Carrigan 7568
Project Title

NARWEE PARKLANDS
CARE COMMUNITY

Drawing Title

ELEVATION

Scale As indicated

Drawing Created (date) 22/11/2022

Drawing Created (by) PL

Plotted and checked by GGSA

Verified AS

Approved PG



Project No Drawing No Issue

A220594 DA3001

C

This drawing is the copyright of Group GSA Pty Ltd and may not be altered, reproduced or transmitted in any form or by any means in part or in whole without the written permission of Group GSA Pty Ltd. All levels and dimensions are to be checked and verified on site prior to the commencement of any work, making of shop drawings or fabrication of components.
Do not scale drawings. Use figured Dimensions.

8/25/2023 4:09:25 PM

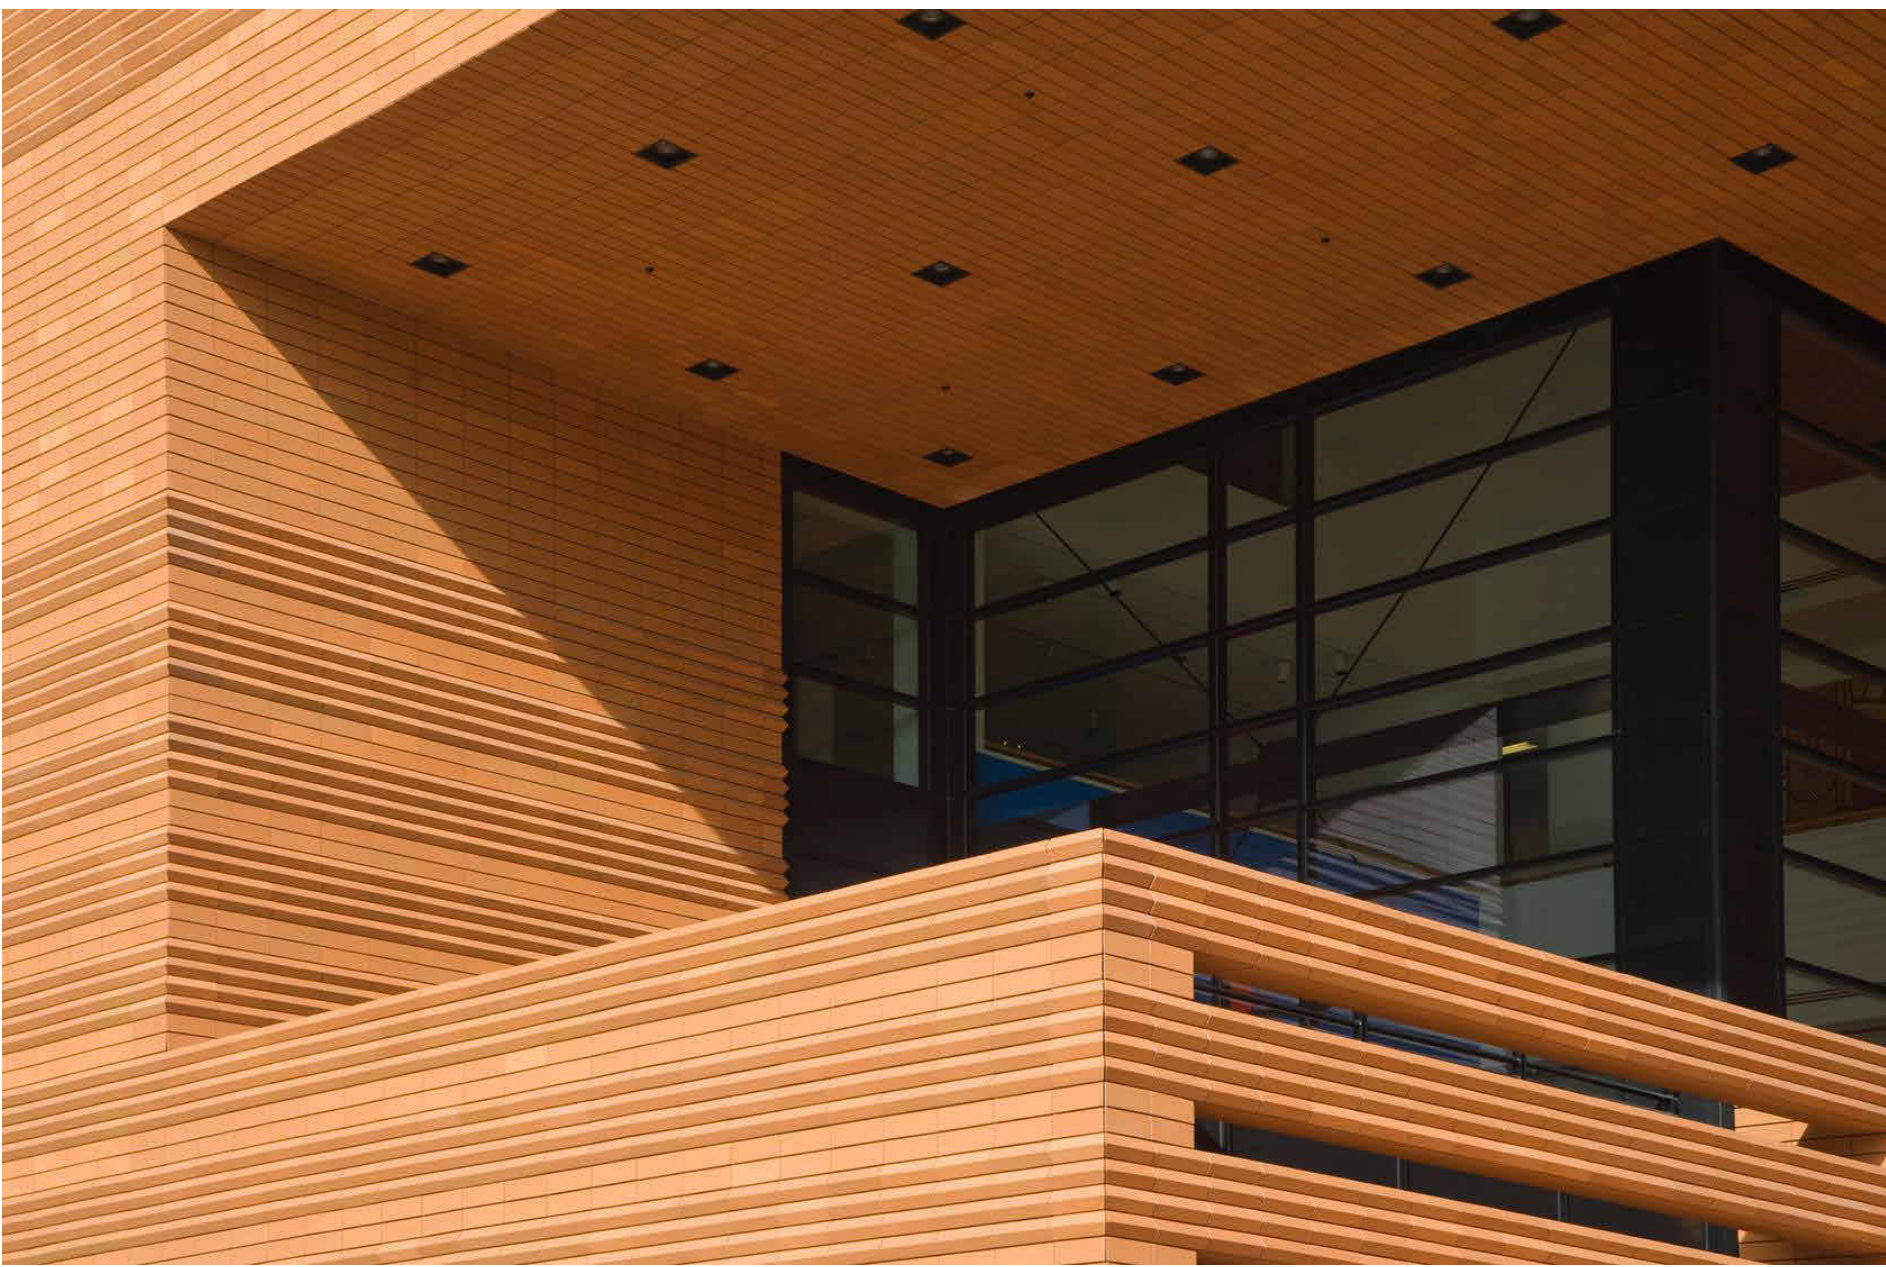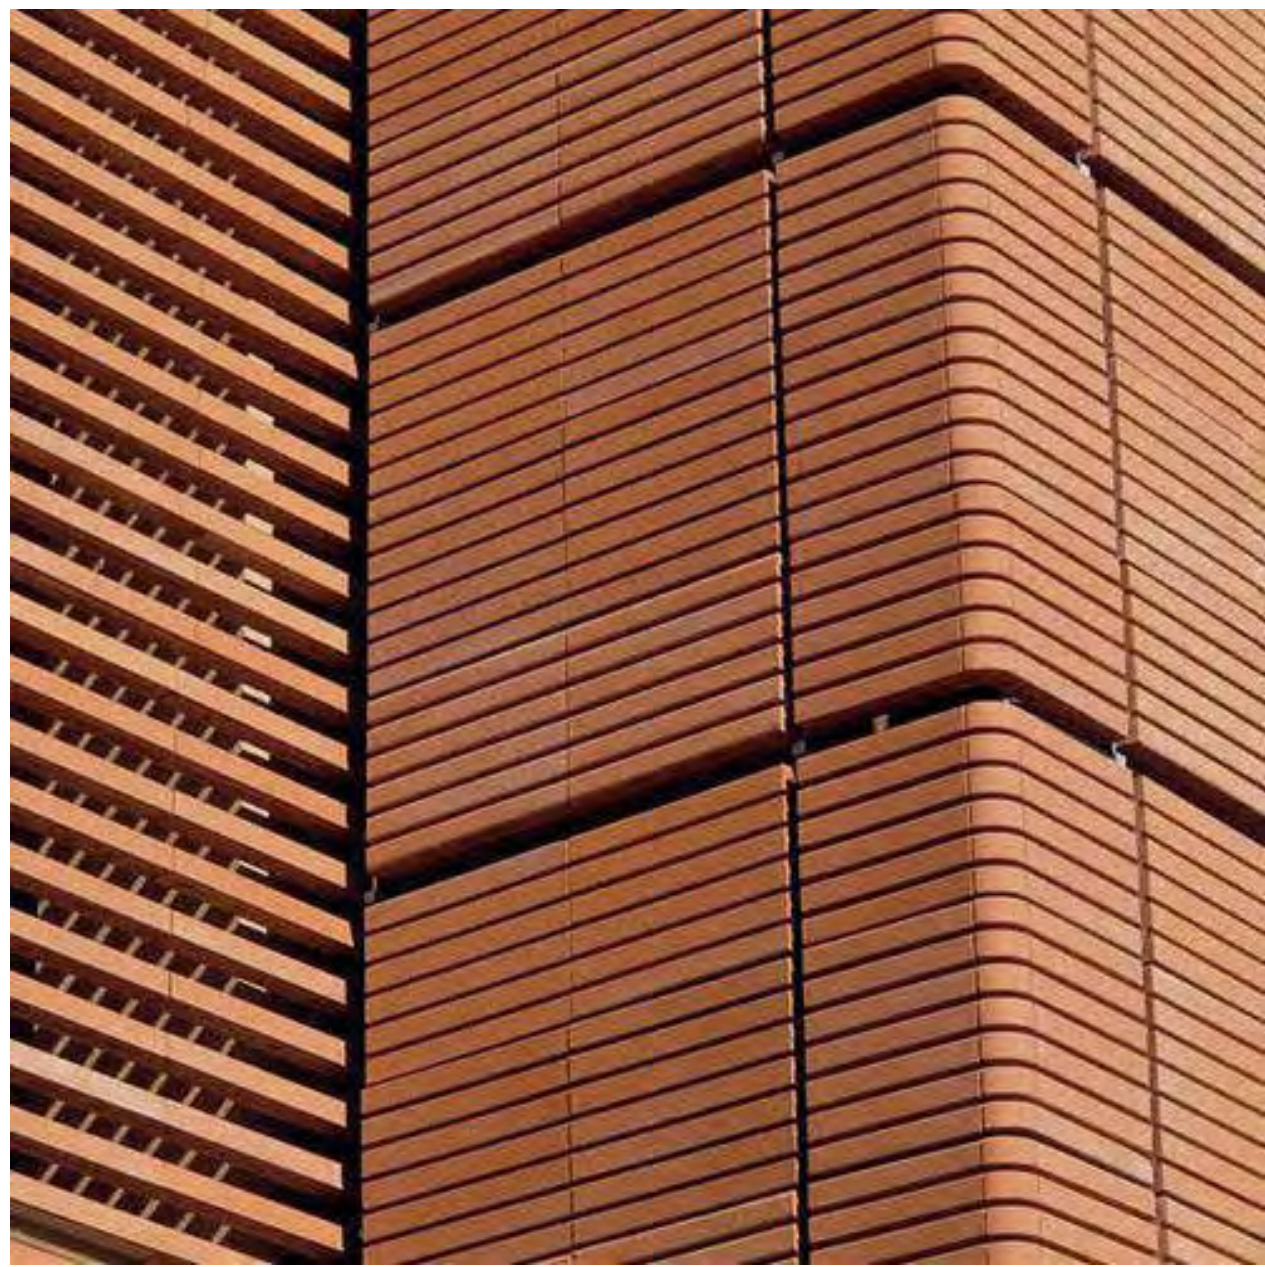

1. Natural Tone Exterior Cladding

2. Natural Tone Louvred Screen





3. Aluminium Perforated Screen



4. Opulent Base Mixed Brick



5. White Compressed Fibre Cement

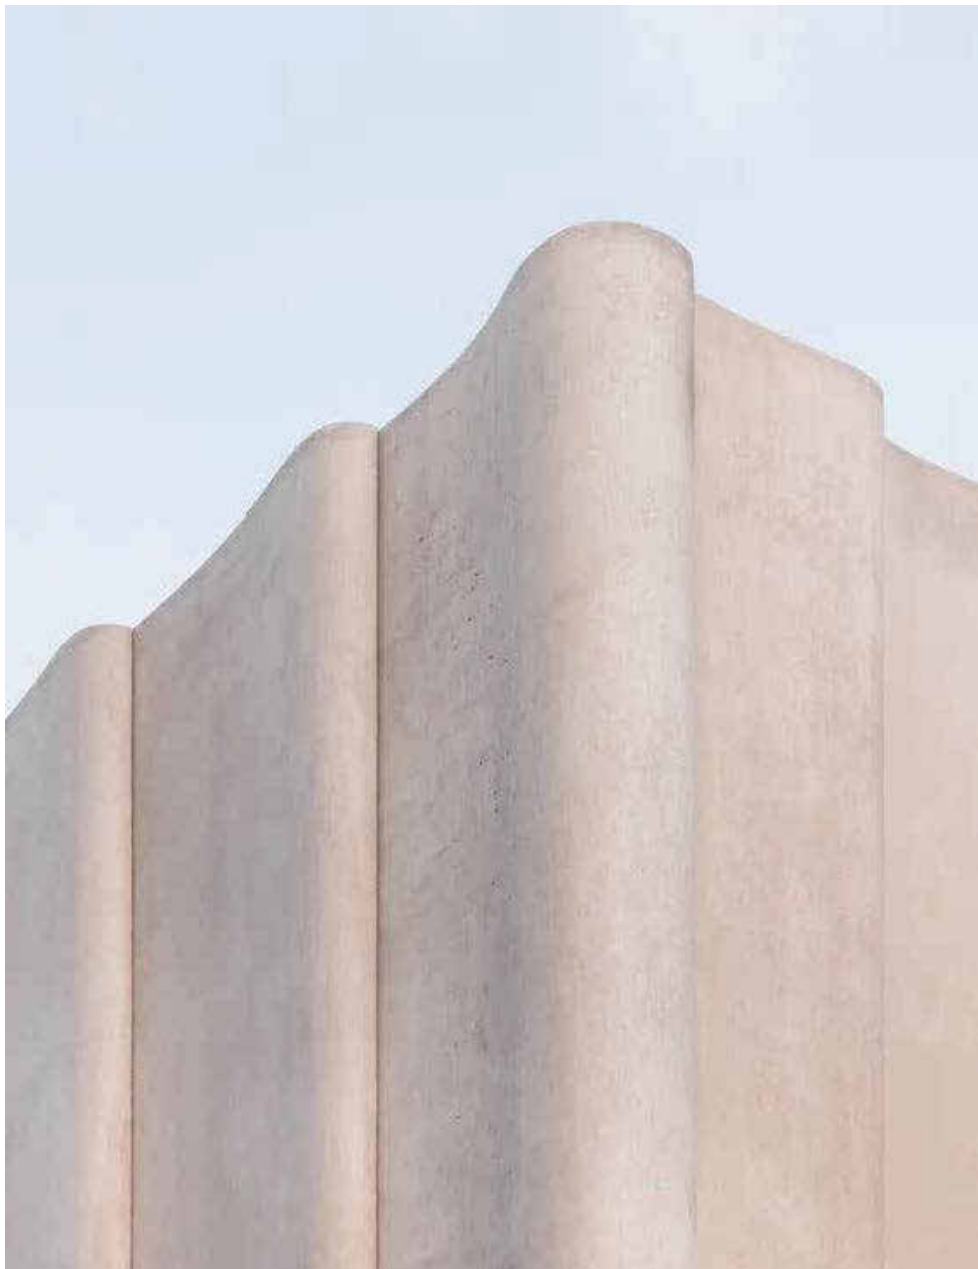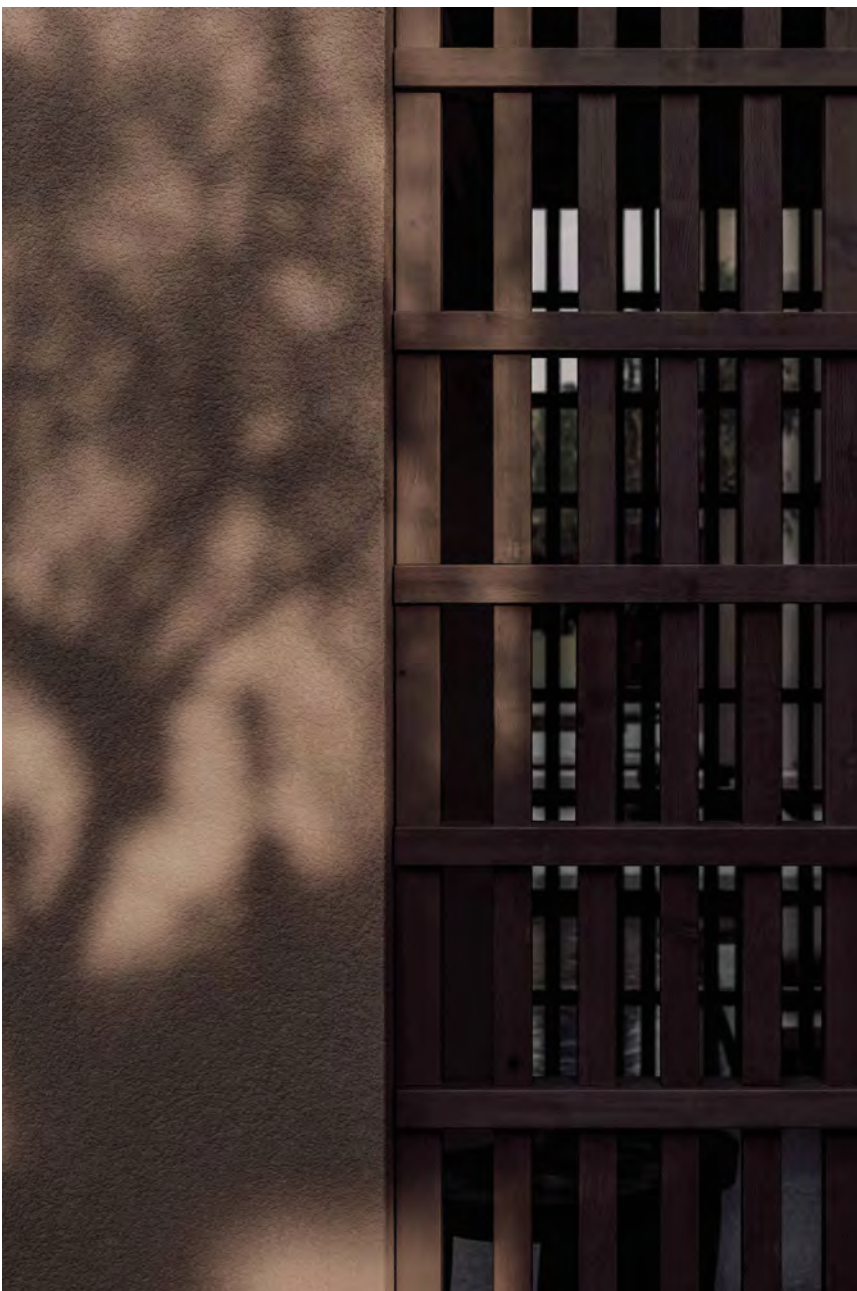

6. Neutral Tone Compressed Fibre Cement

Amendments		
Issue	Description	Date
A	ISSUE FOR SSDA	29/06/2023

DA SUBMISSION

Project Manager

CYRE
Level 8 Suite 18 / 100 Walker Street
North Sydney NSW 2060
BCA

Formiga 1

Level 2, 10 King Street
Rockdale NSW 2216

Structural & Civil

Henry & Hymas

Suite 2.01, 828 Pacific Highway
Gordon NSW 2072

Building Services

DSC Consulting

57 - 59 Hill Street
Roseville NSW 2069

Laundry / Kitchen / Utility

UFD

PQ Box 236
Oximbah NSW 2258

Client

OPAL HEALTHCARE

Level 11, 420 George Street
Sydney NSW 2000

GROUP GSA

Group GSA Pty Ltd ABN 76 002 113 779
Level 7, 80 William St East Sydney NSW
Australia 2011
www.groupgsa.com

T +612 9361 4144 F +612 9332 3458

architecture interior design urban design landscape
nom architect Lisa-Maree Carrigan 7568

Project Title

**NARWEE PARKLANDS
CARE COMMUNITY**

Drawing Title

**EXTERNAL FINISHES
BOARD**

Scale

Drawing Created (date) 20/07/2022

Drawing Created (by) PL

Plotted and checked by GGSA

Verified AS

Approved Approver

Project No Drawing No Issue


A220594 DA3002

A


This drawing is the copyright of Group GSA Pty Ltd and may not be altered, reproduced or transmitted in any form or by any means in part or in whole without the written permission of Group GSA Pty Ltd. All levels and dimensions are to be checked and verified on site prior to the commencement of any work, making of shop drawings or fabrication of components.
Do not scale drawings. Use figured Dimensions.

8/25/2023 4:09:43 PM


Amendments		
Issue	Description	Date
A	ISSUE FOR SSDA	29/06/2023
B	ADDRESS DA COND. CL.C1(a)(b)	30/10/2023

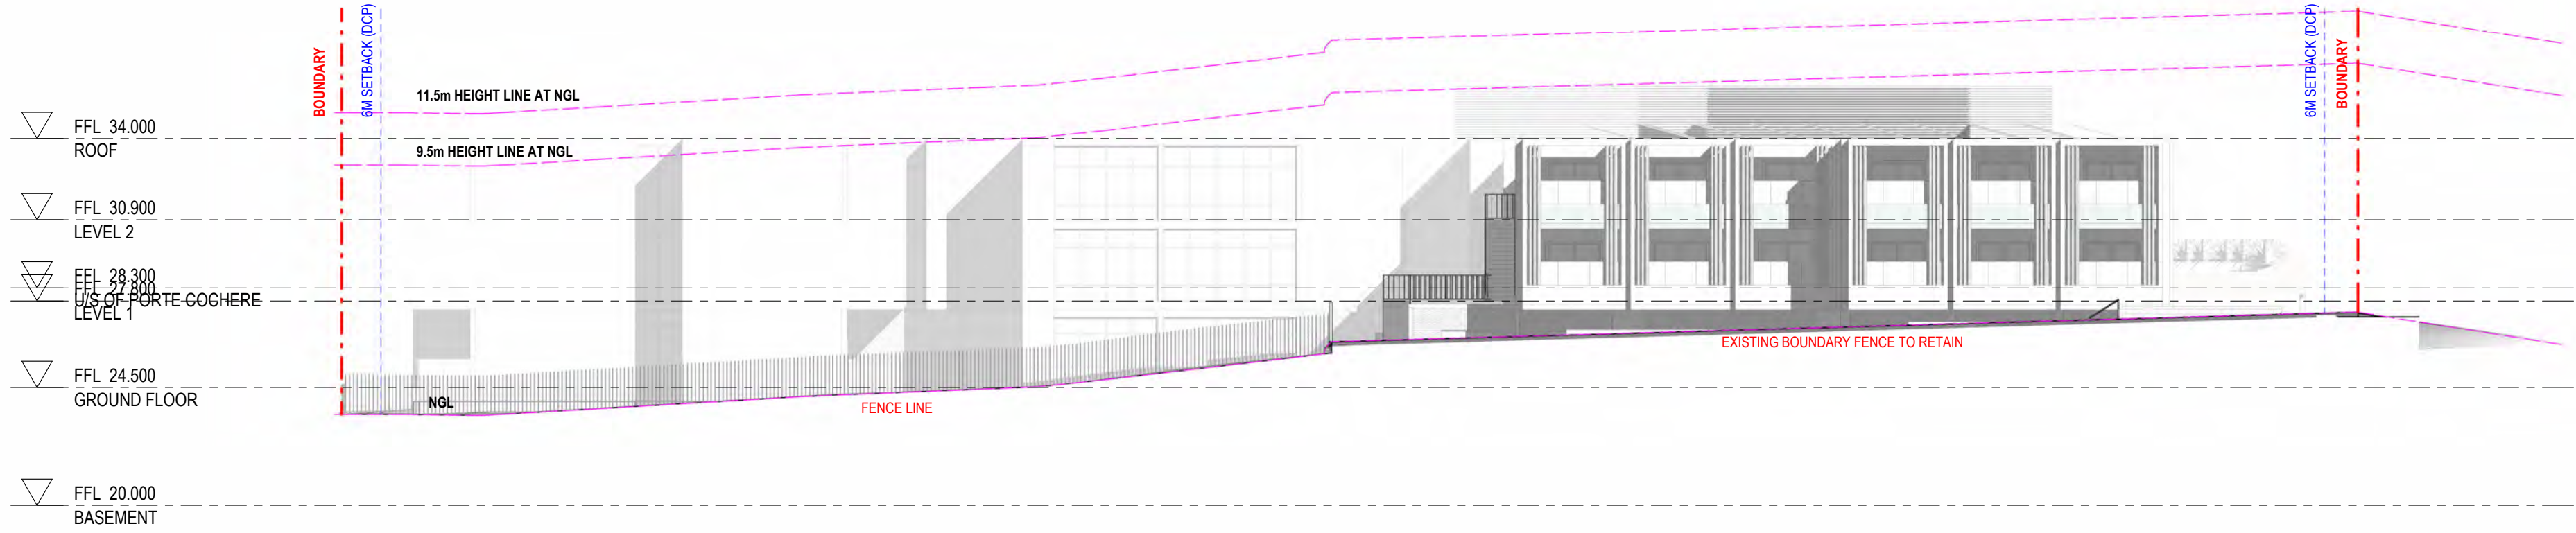


1 EAST ELEVATION

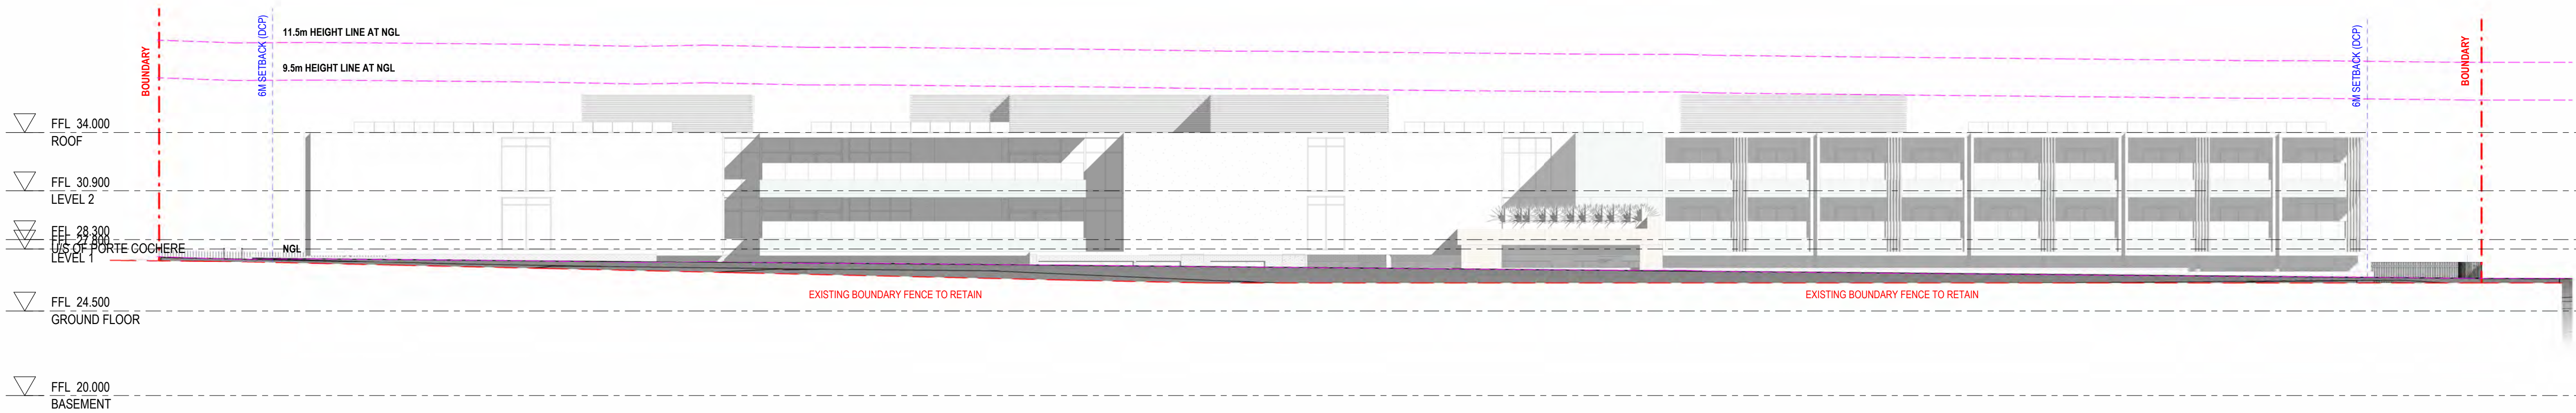


2 NORTH ELEVATION

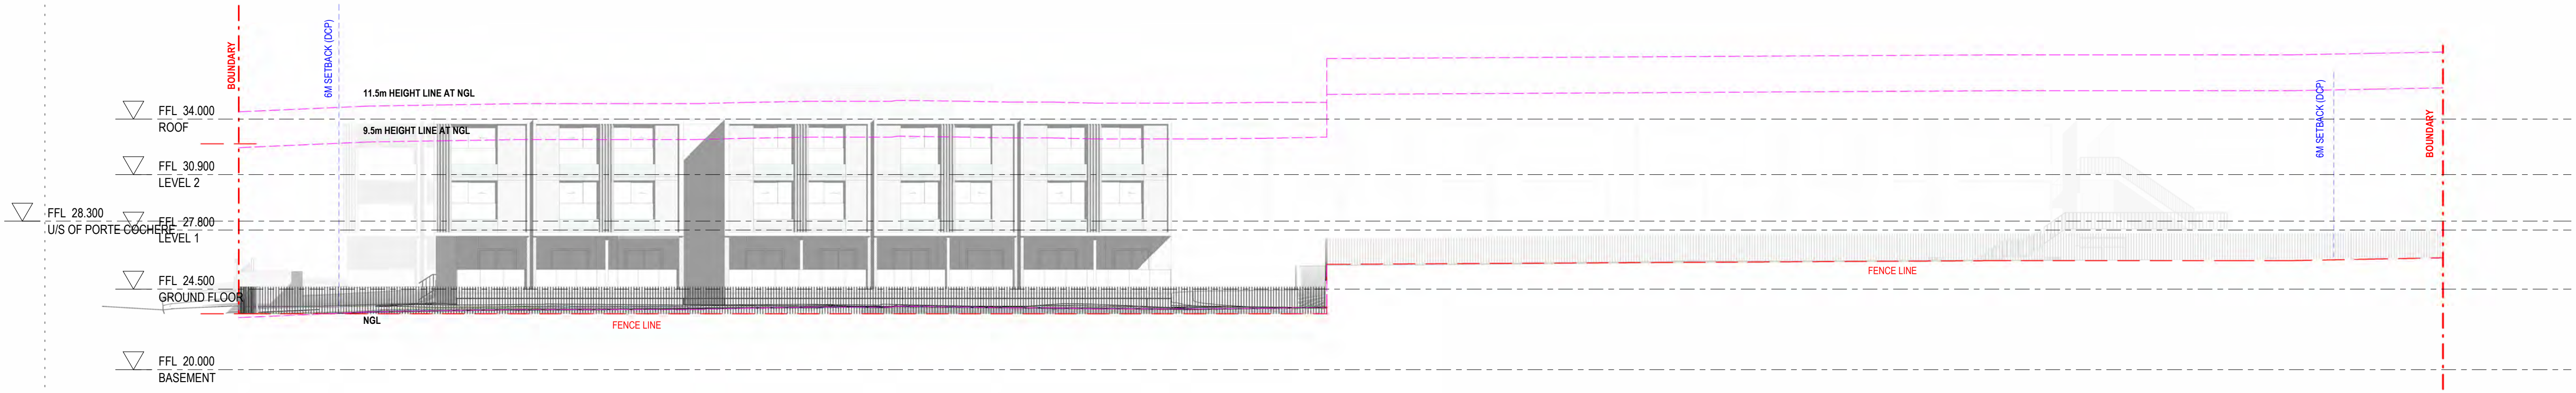

3 SOUTH ELEVATION

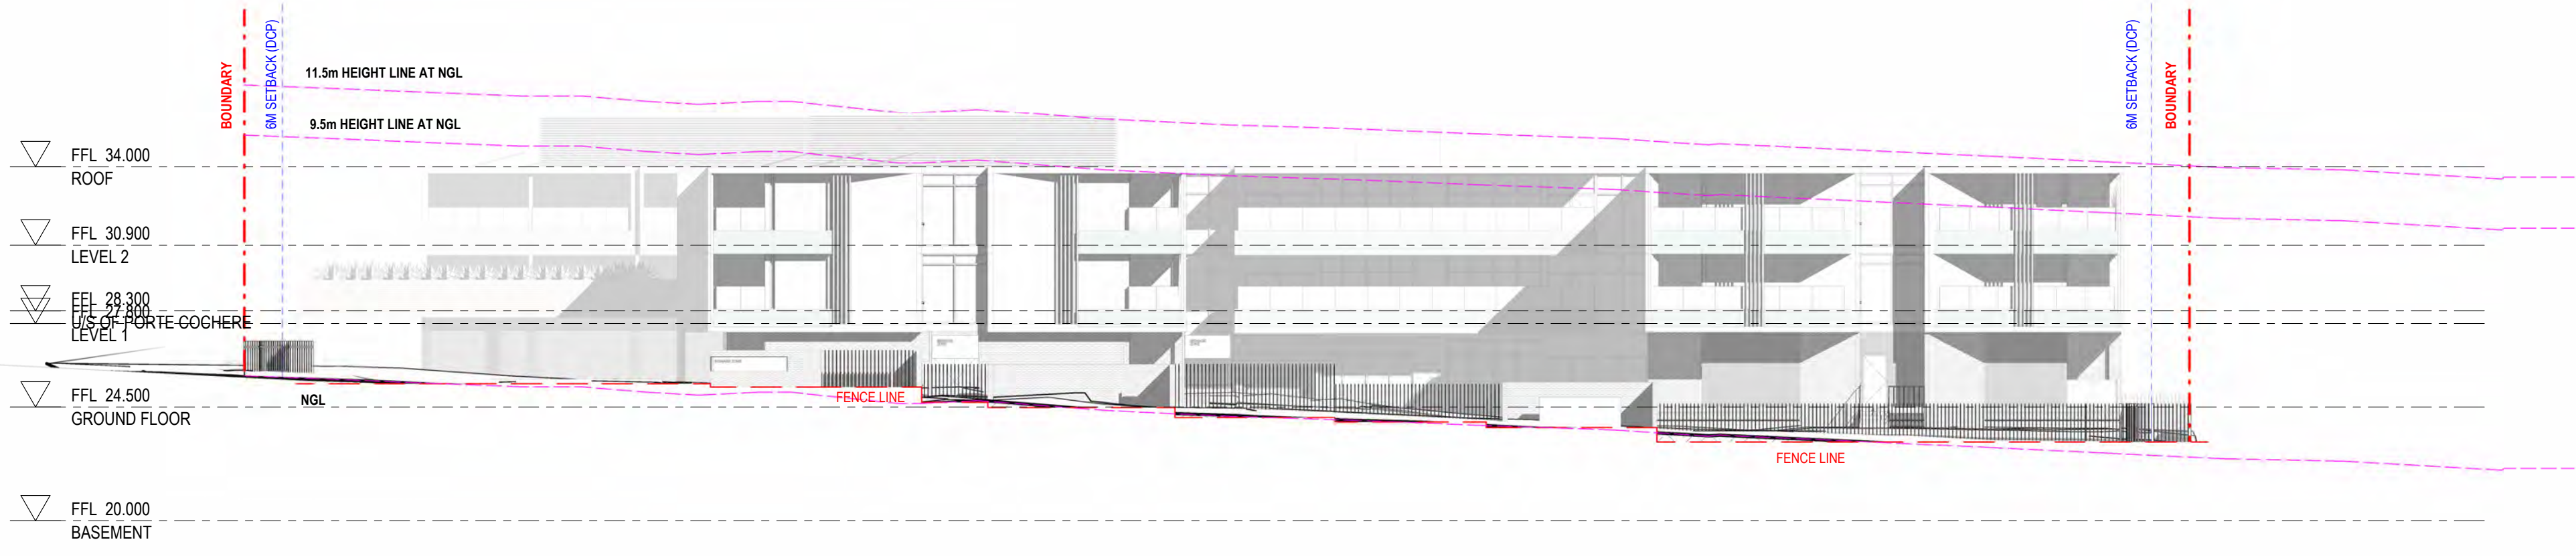

4 WEST ELEVATION

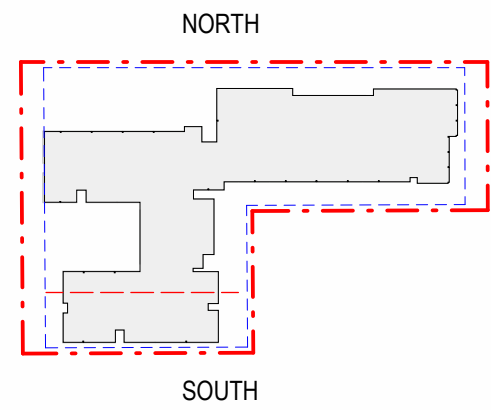

DA SUBMISSION

Project Manager
CYRE
Level 8 Suite 18 / 100 Walker Street
North Sydney NSW 2060
BCA
Formiga 1
Level 2, 10 King Street
Rockdale NSW 2216
Structural & Civil
Henry & Hymas
Suite 2.01, 828 Pacific Highway
Gordon NSW 2072
Building Services
DSC Consulting
57 - 59 Hill Street
Roseville NSW 2069
Laundry / Kitchen / Utility
UFD
P.O. Box 236
Ourmah NSW 2258
Client
OPAL HEALTHCARE
Level 11, 420 George Street
Sydney NSW 2000



Group GSA Pty Ltd ABN 76 002 113 779
Level 7, 80 William St East Sydney NSW
Australia 2011
www.groupgsa.com
T +612 9361 4144 F +612 9332 3458
architecture interior design urban design landscape
nom architect Lisa-Maree Carrigan 7568
Project Title

NARWEE PARKLANDS CARE COMMUNITY

Drawing Title

FENCE ELEVATIONS

Scale	As indicated	
Drawing Created (date)	20/07/2022	
Drawing Created (by)	PL	
Plotted and checked by	GGSA	
Verified	AS	
Approved	Approver	
Project No	Drawing No	Issue

A220594 DA3010


B

This drawing is the copyright of Group GSA Pty Ltd and may not be altered, reproduced or transmitted in any form or by any means in part or in whole without the written permission of Group GSA Pty Ltd. All levels and dimensions are to be checked and verified on site prior to the commencement of any work, making of shop drawings or fabrication of components.
Do not scale drawings. Use figured Dimensions.


7/11/2023 1:48:10 AM




1 Section AA
1 : 200

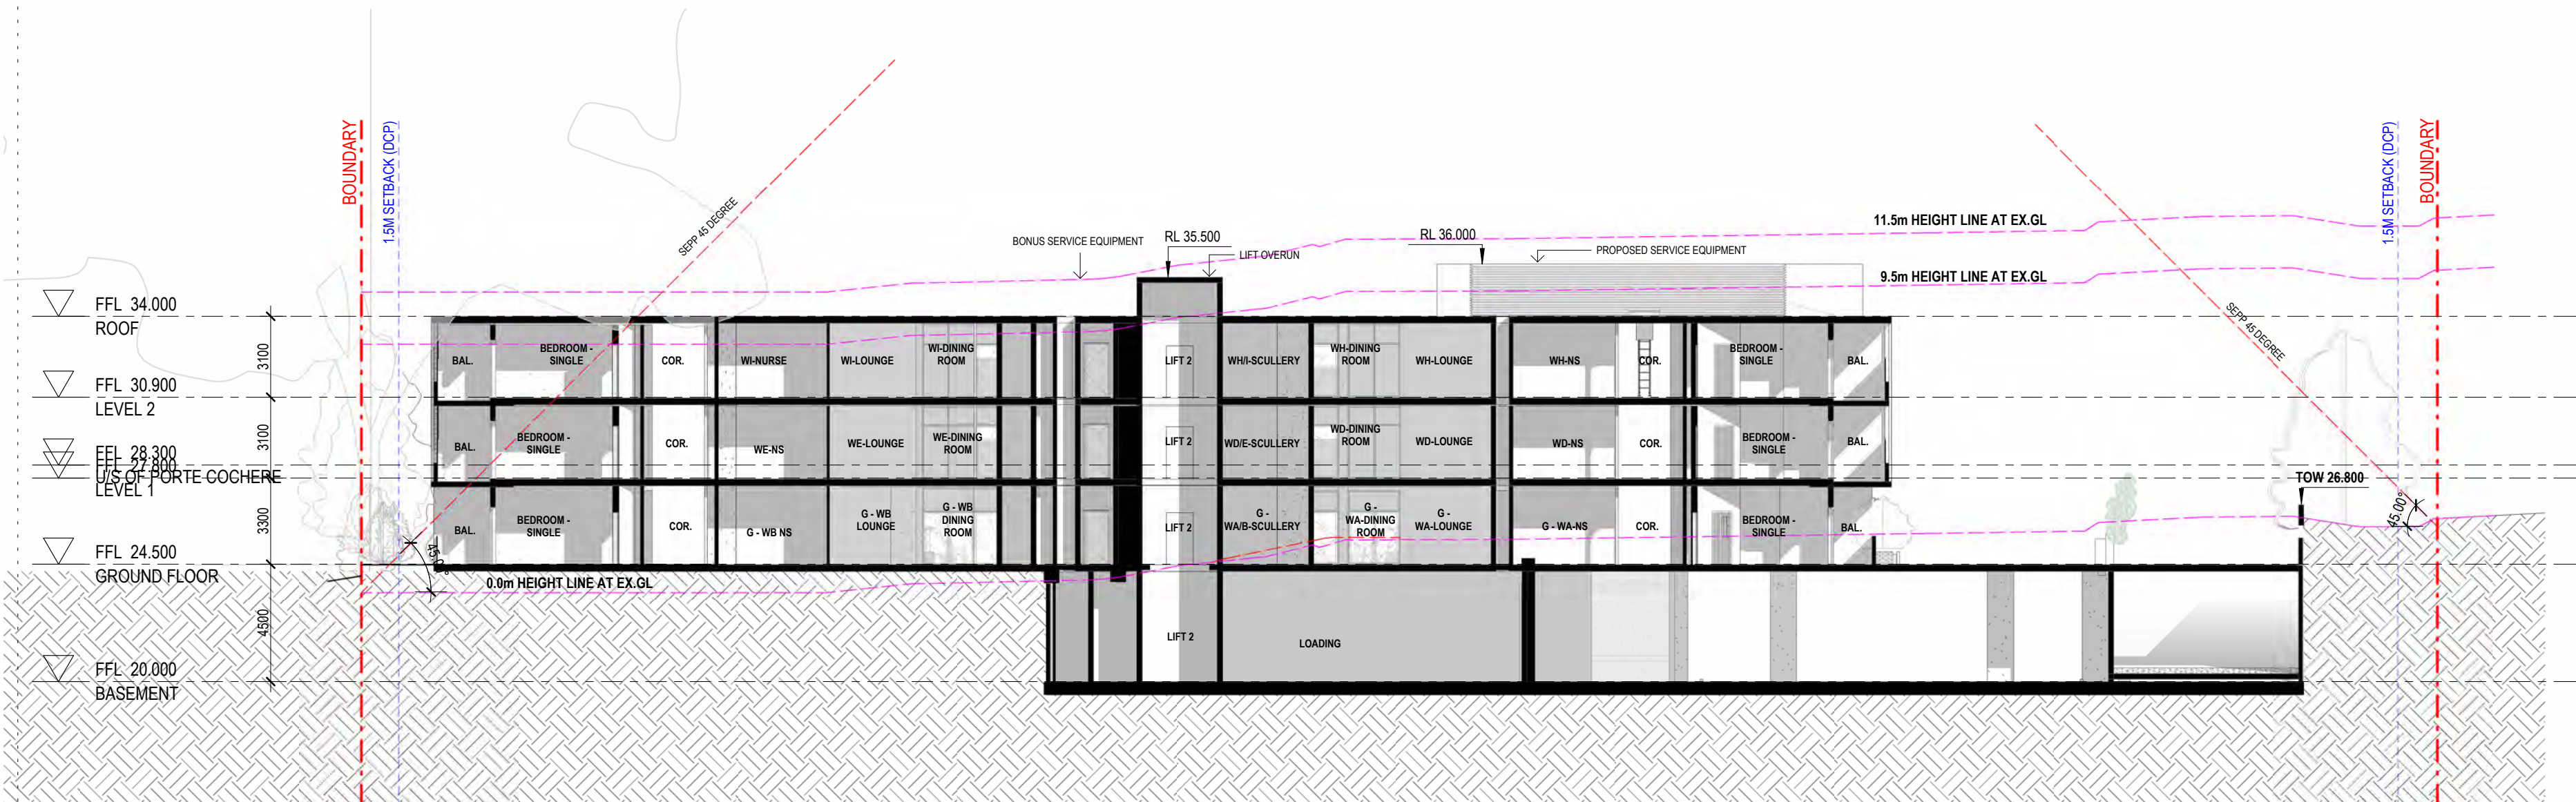

2 Section BB
1 : 200

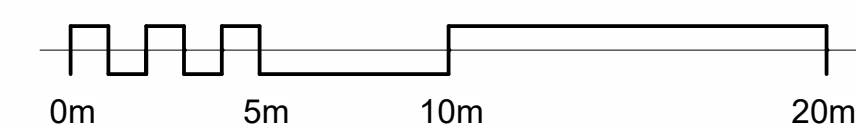

Amendments		
Issue	Description	Date
A	ISSUE FOR INFORMATION	29/11/2022
B	ISSUE FOR INFORMATION	02/12/2022
C	ISSUE FOR INFORMATION	19/12/2022
D	ISSUE FOR SSDA	29/06/2023
E	ISSUE FOR SSDA	18/08/2023

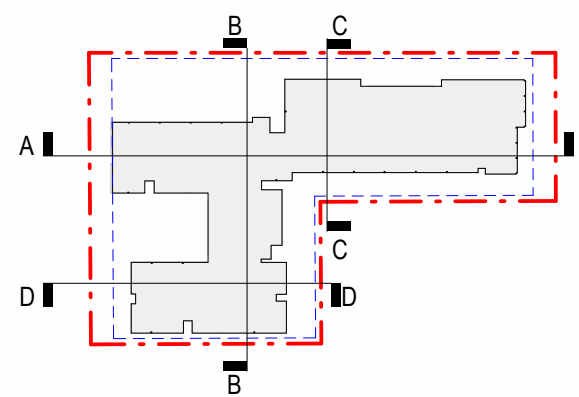

DA SUBMISSION

Project Manager

CYRE
Level 8 Suite 18 / 100 Walker Street
North Sydney NSW 2060
BCA

Formiga 1

Level 2, 10 King Street
Rockdale NSW 2216
Structural & Civil

Henry & Hymas

Suite 2.01, 828 Pacific Highway
Gordon NSW 2072

Building Services

DSC Consulting

57 - 59 Hill Street
Roseville NSW 2069
Laundry / Kitchen / Utility

UFD

PQ Box 236
Oximbah NSW 2258
Client

OPAL HEALTHCARE

Level 11, 420 George Street
Sydney NSW 2000

GROUP GSA

Group GSA Pty Ltd ABN 76 002 113 779
Level 7, 80 William St East Sydney NSW
Australia 2011
www.groupgsa.com

T +612 9361 4144 F +612 9332 3458

architecture interior design urban design landscape
nom architect Lisa-Maree Carrigan 7568
Project Title

**NARWEE PARKLANDS
CARRE COMMUNITY**

Drawing Title

SECTIONS

Scale As indicated

Drawing Created (date) 28/09/2022

Drawing Created (by) PL

Plotted and checked by GGSA

Verified AS

Approved PG

Project No Drawing No Issue

A220594 DA3100

E

This drawing is the copyright of Group GSA Pty Ltd and may not be altered, reproduced or transmitted in any form or by any means in part or in whole without the written permission of Group GSA Pty Ltd. All levels and dimensions are to be checked and verified on site prior to the commencement of any work, making of shop drawings or fabrication of components.
Do not scale drawings. Use figured Dimensions.


7/11/2023 1:49:04 AM




1 Section CC
1 : 200



2 Section DD
1 : 200

 

Amendments		
Issue	Description	Date
A	ISSUE FOR INFORMATION	29/11/2022
B	ISSUE FOR INFORMATION	02/12/2022
C	ISSUE FOR INFORMATION	19/12/2022
D	ISSUE FOR SSDA	29/06/2023
E	ISSUE FOR SSDA	18/08/2023

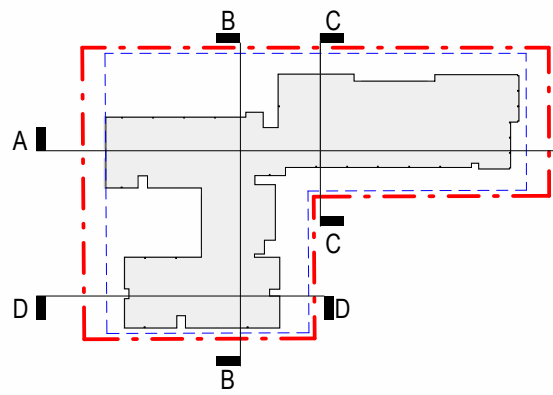

DA SUBMISSION

Project Manager

CYRE
Level & Suite 18 / 100 Walker Street
North Sydney NSW 2060
BCA

Formiga 1

Level 2, 10 King Street
Rockdale NSW 2216
Structural & Civil

Henry & Hymas

Suite 2.01, 828 Pacific Highway
Gordon NSW 2072
Building Services

DSC Consulting

57 - 59 Hill Street
Roseville NSW 2069
Laundry / Kitchen / Utility

UFD

PQ Box 236
Oxymiah NSW 2258
Client

OPAL HEALTHCARE

Level 11, 420 George Street
Sydney NSW 2000

GROUP GSA

Group GSA Pty Ltd ABN 76 002 113 779
Level 7, 80 William St East Sydney NSW
Australia 2011
www.groupgsa.com

T +612 9361 4144 F +612 9332 3458

architecture interior design urban design landscape
nom architect Lisa-Maree Carrigan 7568
Project Title

NARWEE PARKLANDS CARE COMMUNITY

Drawing Title

SECTIONS


Scale		As indicated
Drawing Created (date)		09/28/22
Drawing Created (by)		PL
Plotted and checked by		GGSA
Verified		AS
Approved		PG
Project No	Drawing No	Issue

A220594 DA3101


E

This drawing is the copyright of Group GSA Pty Ltd and may not be altered, reproduced or transmitted in any form or by any means in part or in whole without the written permission of Group GSA Pty Ltd. All levels and dimensions are to be checked and verified on site prior to the commencement of any work, making of shop drawings or fabrication of components.
Do not scale drawings. Use figured Dimensions.


7/11/2023 1:49:42 AM

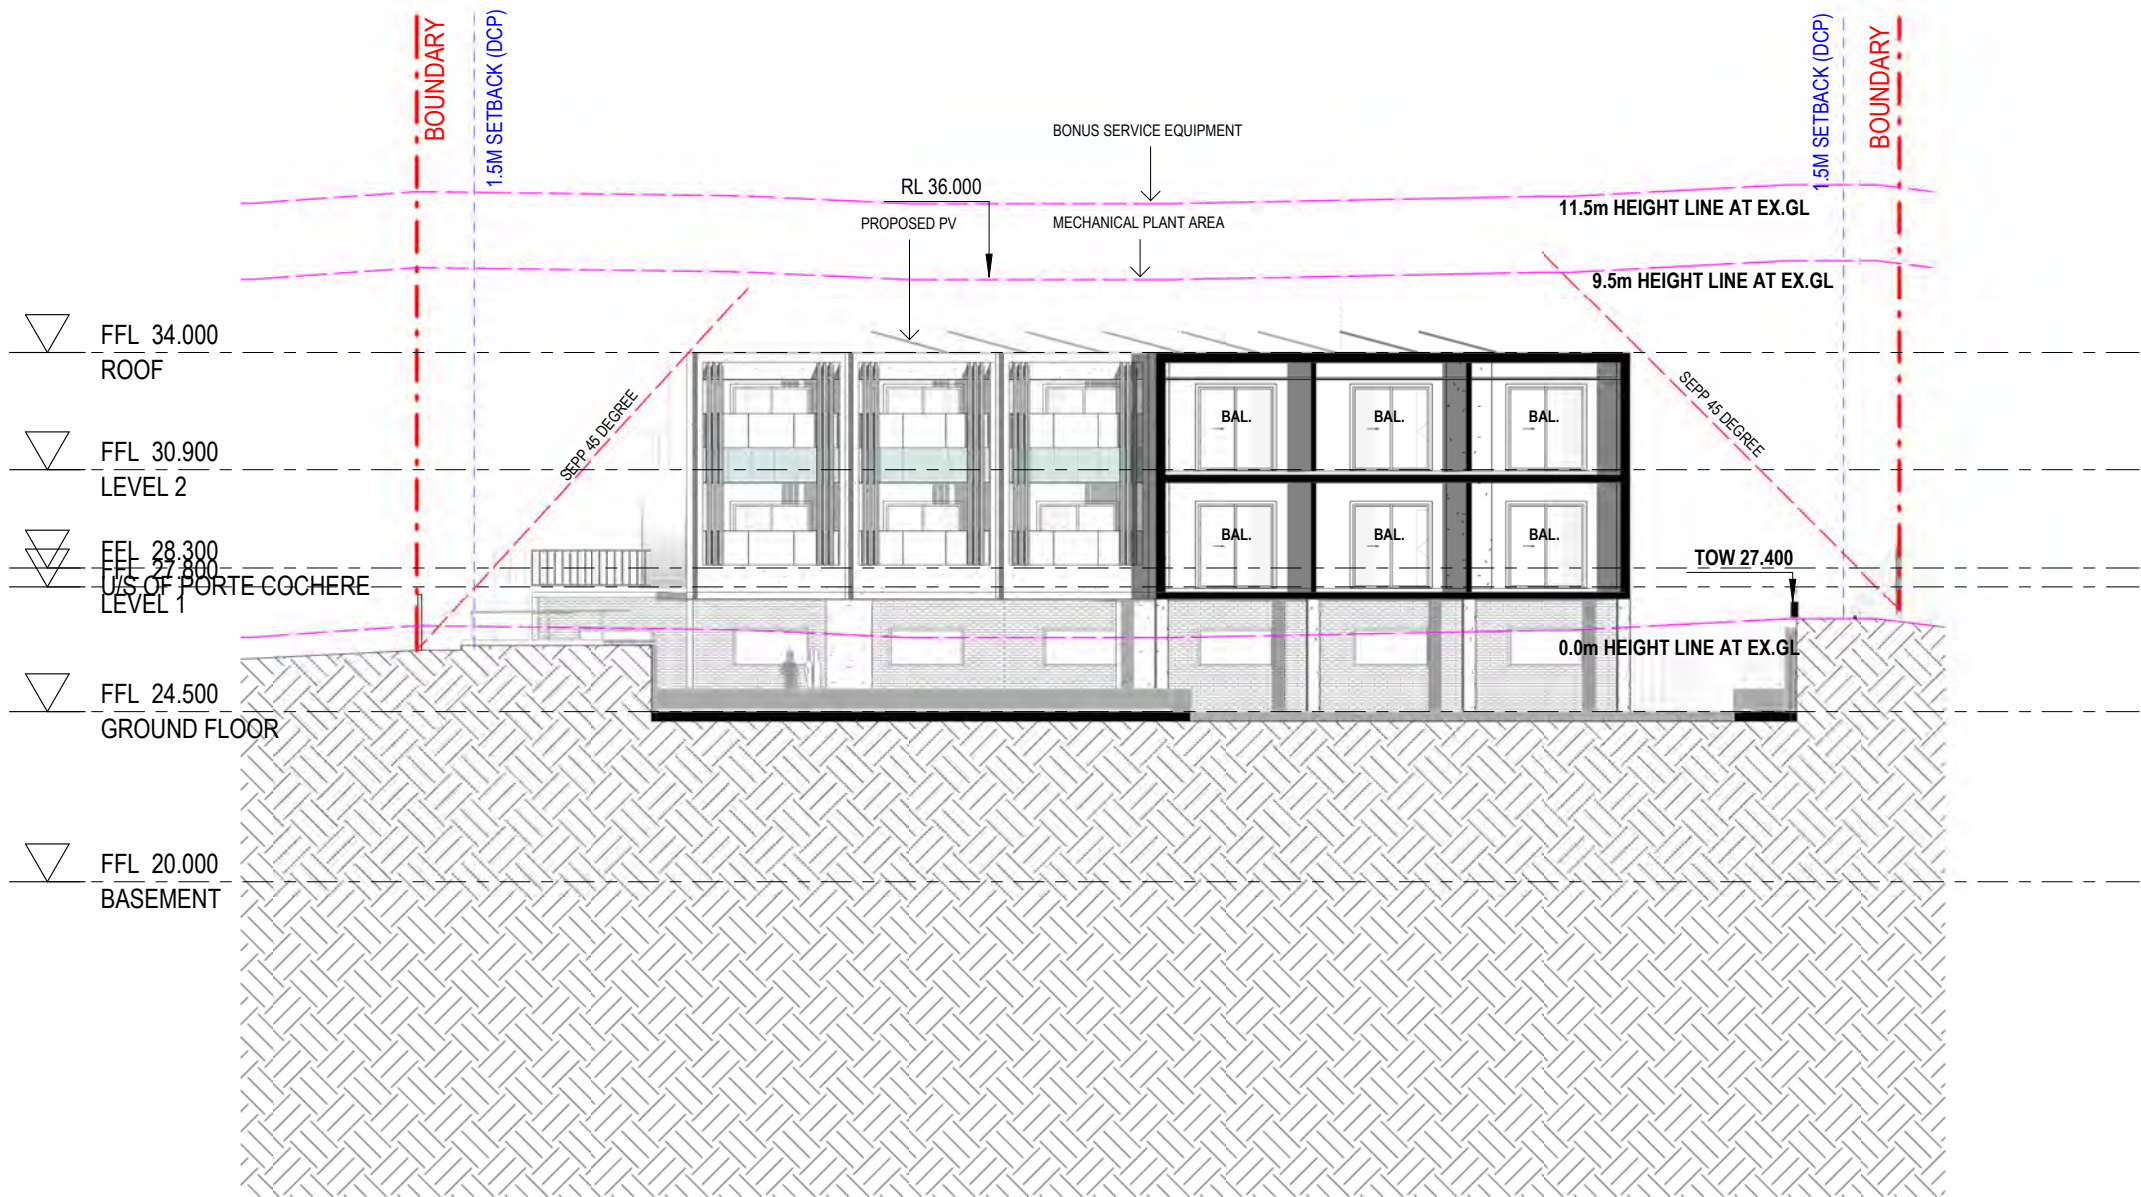


1 EASTERN SECTION AA1
1 : 200

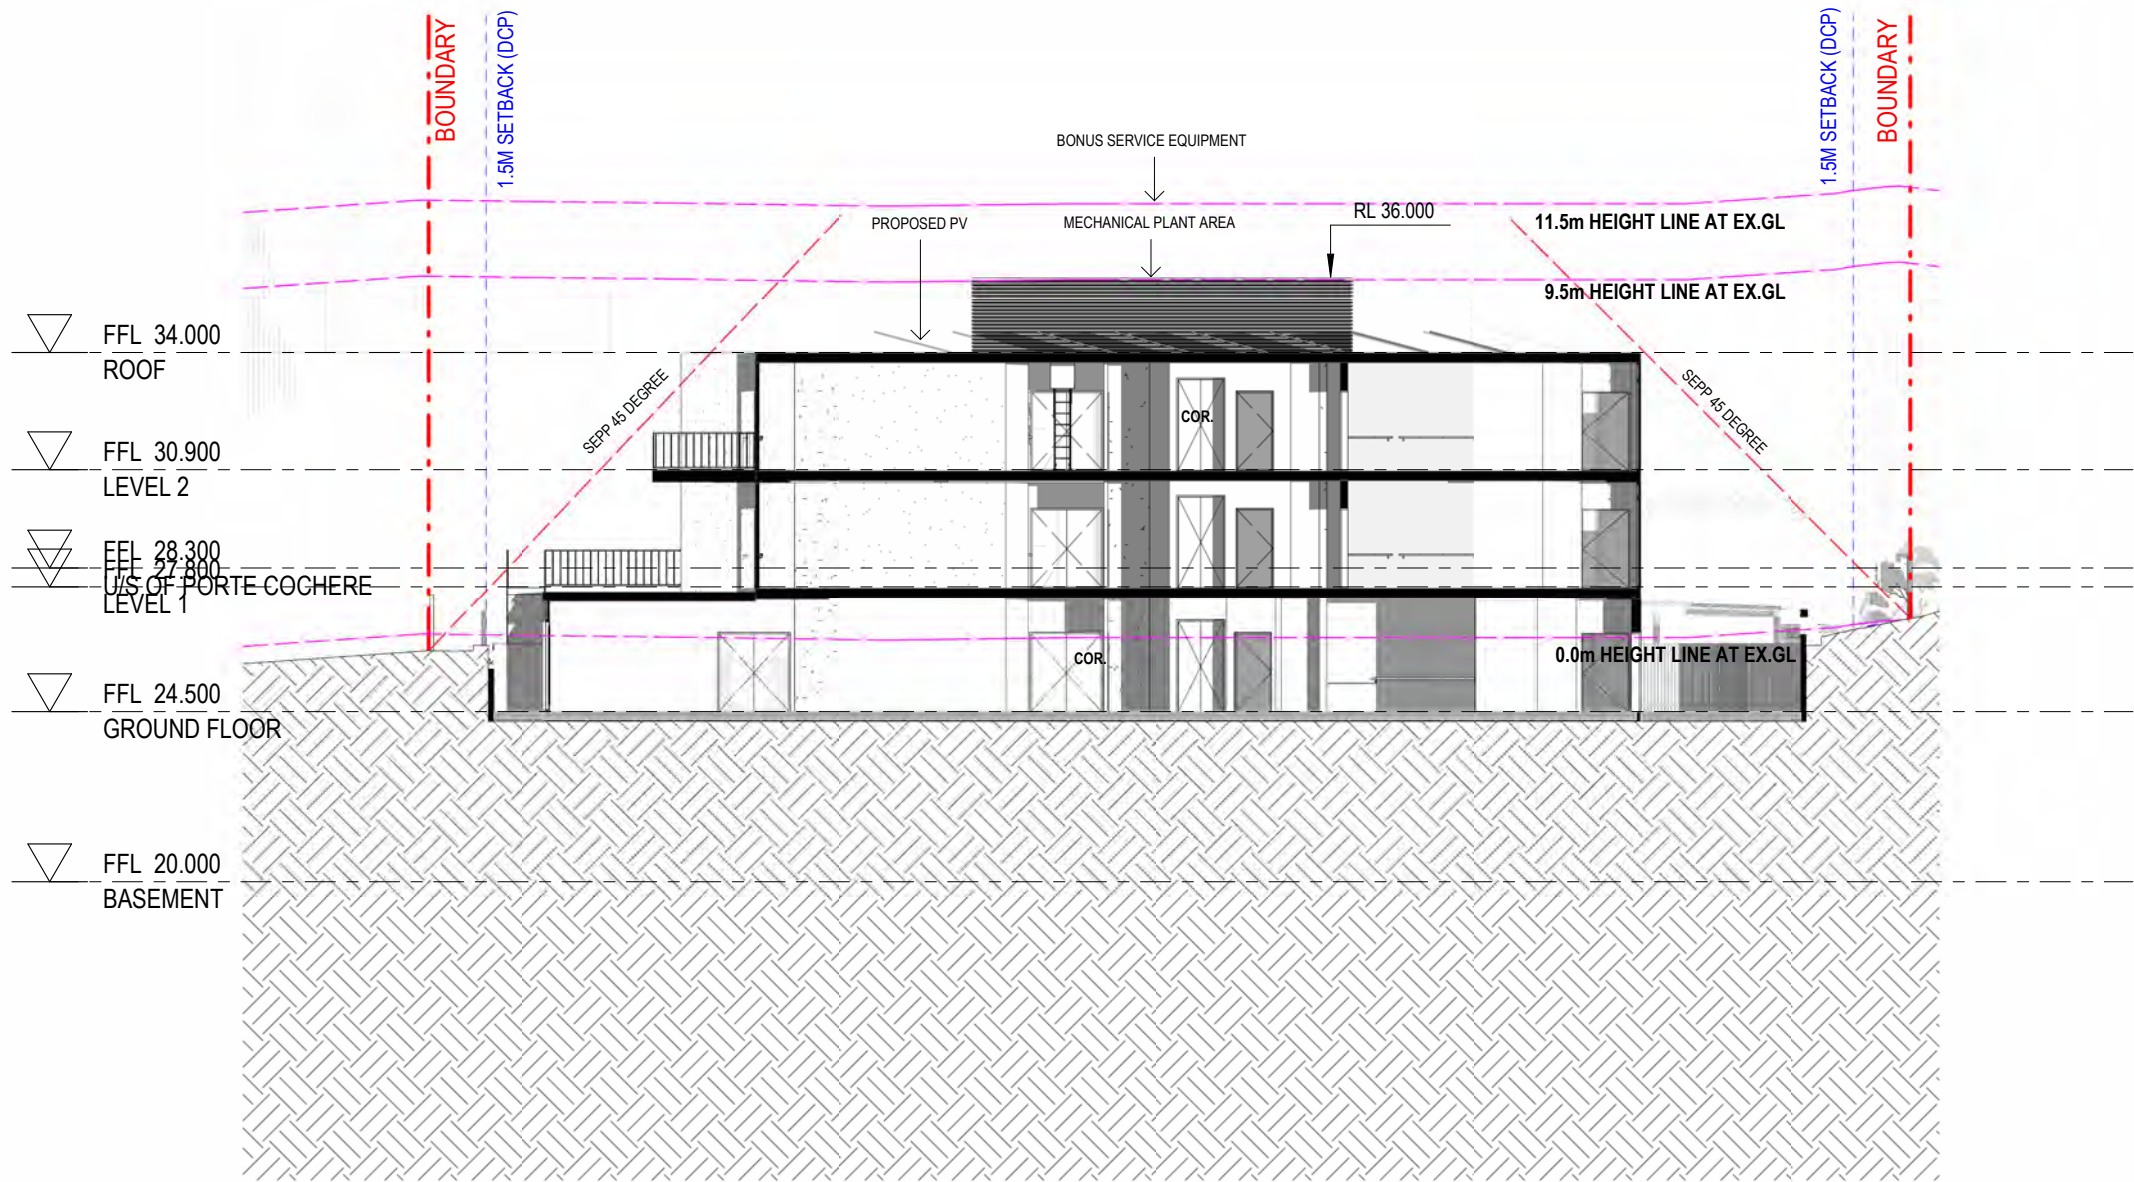

2 EASTERN SECTION AA2
1 : 200

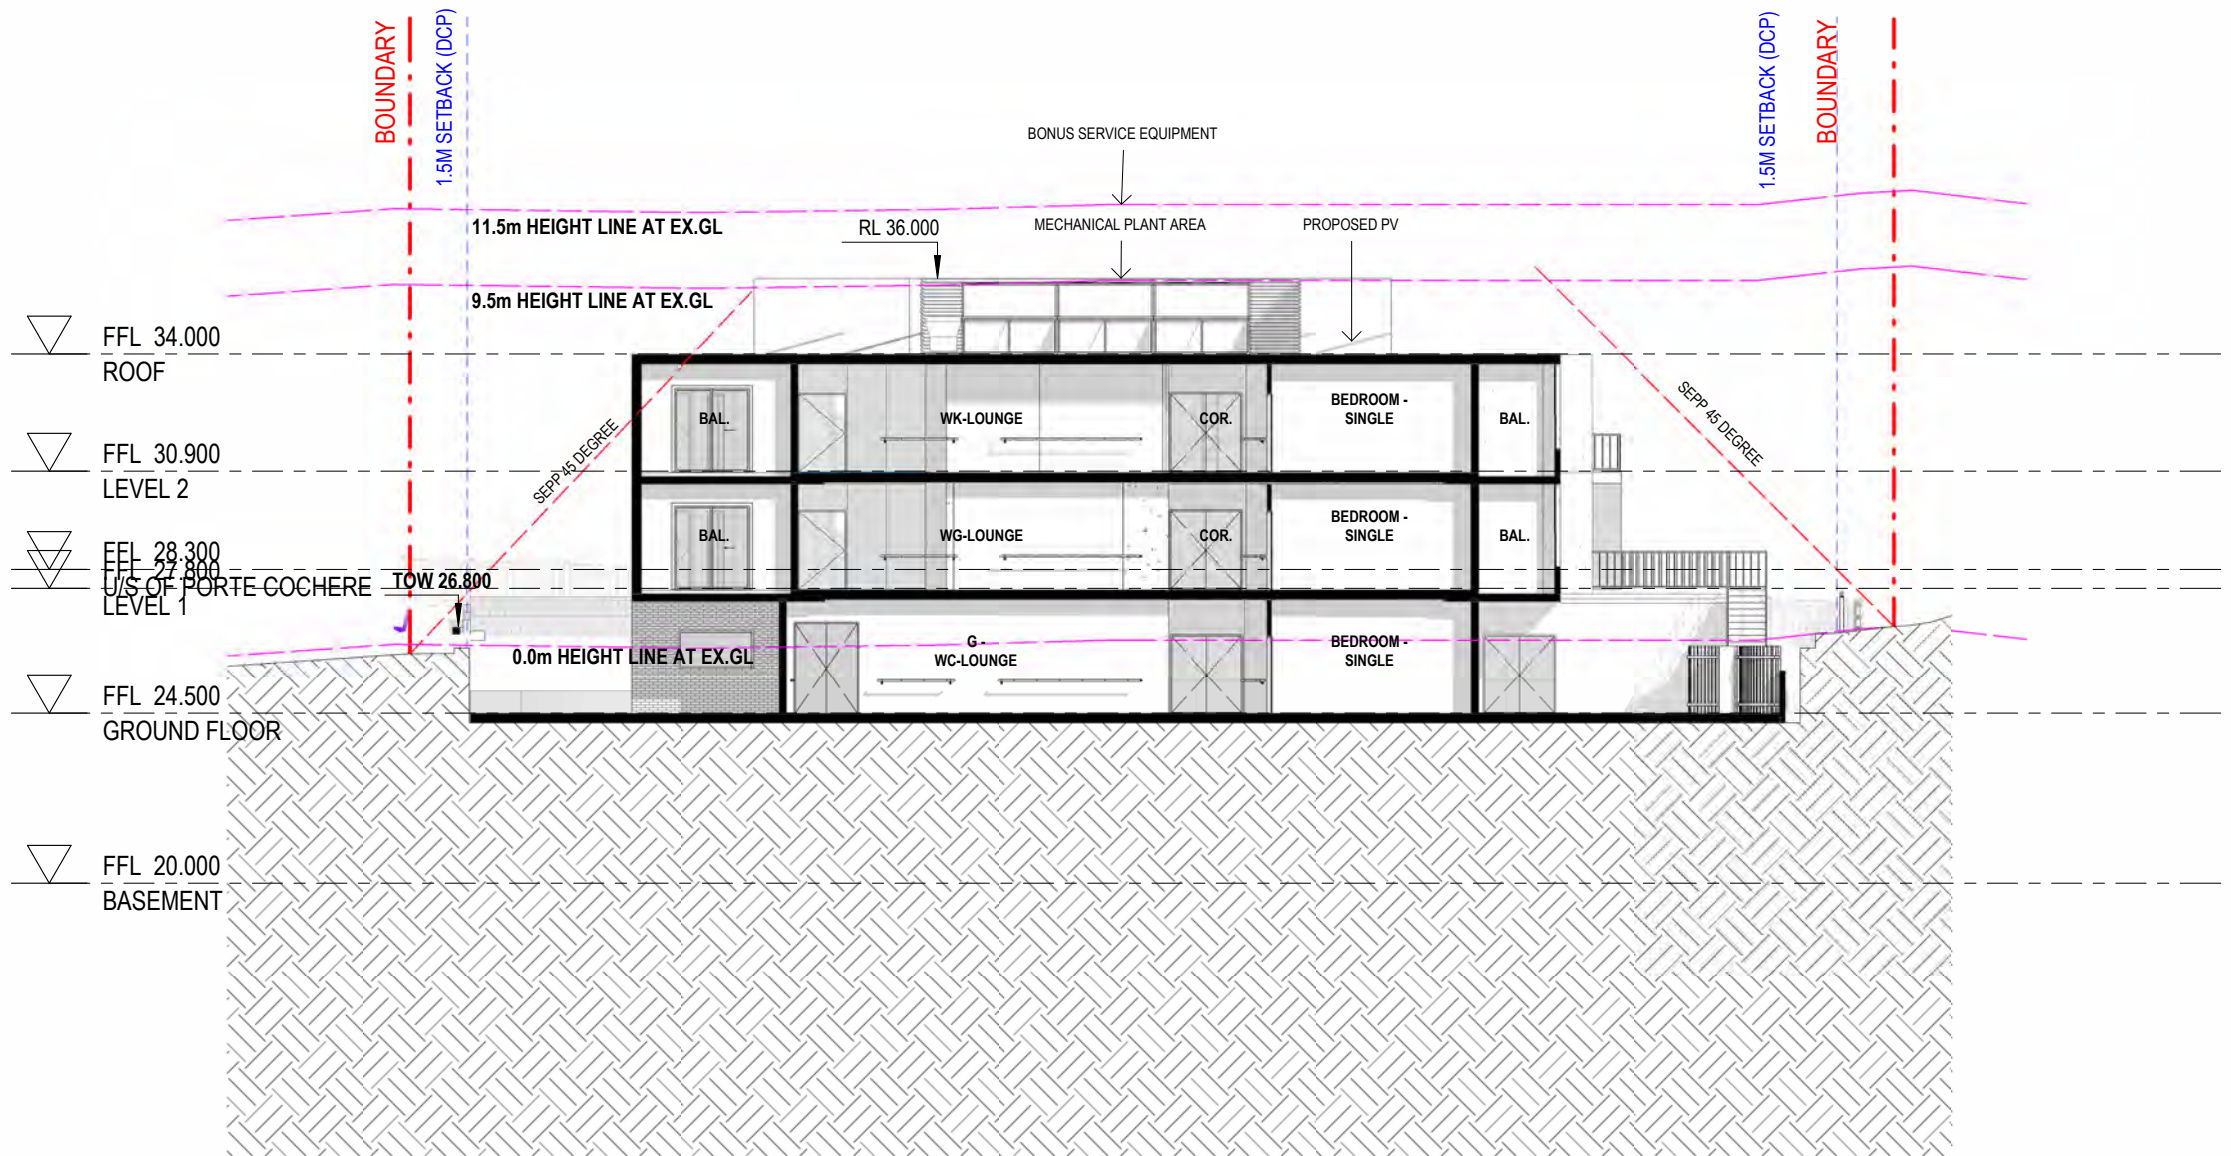

3 EASTERN SECTION AA3
1 : 200

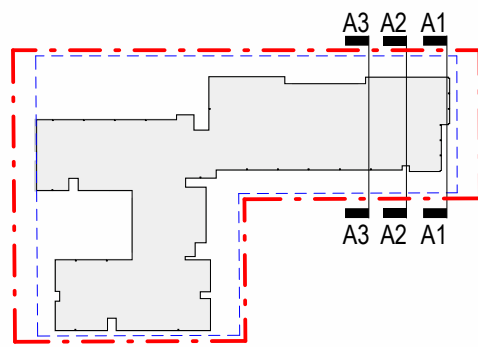

DA SUBMISSION

Project Manager
CYRE
Level 8 Suite 18 / 100 Walker Street
North Sydney NSW 2060
BCA
Formiga 1
Level 2, 10 King Street
Rockdale NSW 2216
Structural & Civil
Henry & Hymas
Suite 2.01, 828 Pacific Highway
Gordon NSW 2072
Building Services
DSC Consulting
57 - 59 Hill Street
Roseville NSW 2069
Laundry / Kitchen / Utility
UFD
P.O. Box 236
Ournimbah NSW 2258
Client
OPAL HEALTHCARE
Level 11, 420 George Street
Sydney NSW 2000



Group GSA Pty Ltd ABN 76 002 113 779
Level 7, 80 William St East Sydney NSW
Australia 2011
www.groupgsa.com
T +612 9361 4144 F +612 9332 3458
architecture interior design urban design landscape
nom architect Lisa-Maree Carrigan 7568
Project Title

NARWEE PARKLANDS CARE COMMUNITY

Drawing Title

SECTIONS 01


Scale	As indicated	
Drawing Created (date)	21/03/23	
Drawing Created (by)	PL	
Plotted and checked by	GGSA	
Verified	AS	
Approved	PG	
Project No	Drawing No	Issue

A220594 DA3102 B

This drawing is the copyright of Group GSA Pty Ltd and may not be altered, reproduced or transmitted in any form or by any means in part or in whole without the written permission of Group GSA Pty Ltd. All levels and dimensions are to be checked and verified on site prior to the commencement of any work, making of shop drawings or fabrication of components.
Do not scale drawings. Use figured Dimensions.




Amendments		
Issue	Description	Date
A	ISSUE FOR SSDA	29/06/2023
B	ISSUE FOR SSDA	18/08/2023

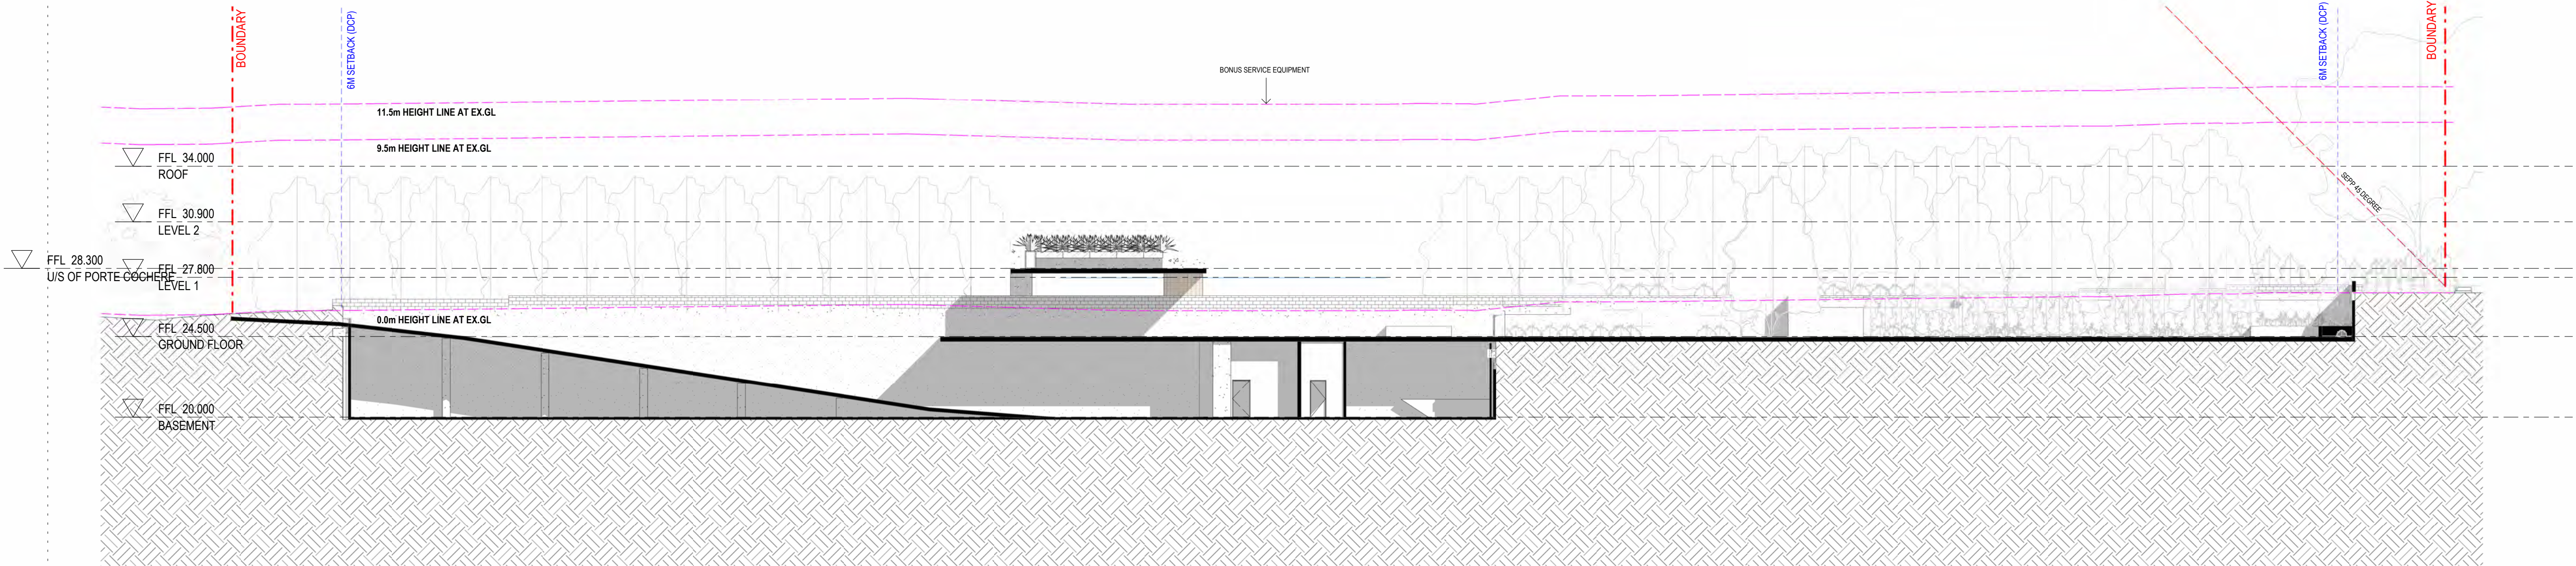

1 NORTHERN SECTION BB1
1:200



2 NORTHERN SECTION BB2
1:200

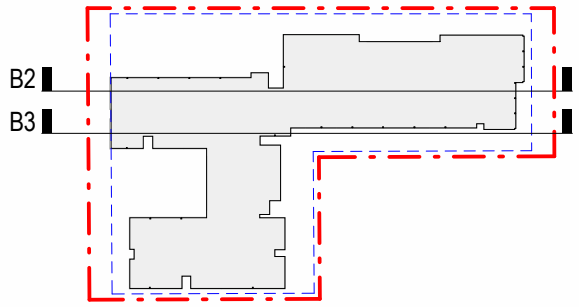

DA SUBMISSION

Project Manager
CYRE
Level 8 Suite 18 / 100 Walker Street
North Sydney NSW 2060
BCA
Formiga 1
Level 2, 10 King Street
Rockdale NSW 2216
Structural & Civil
Henry & Hymas
Suite 2.01, 828 Pacific Highway
Gordon NSW 2072
Building Services
DSC Consulting
57 - 59 Hill Street
Roseville NSW 2069
Laundry / Kitchen / Utility
UFD
PQ Box 236
Oxymiah NSW 2258
Client
OPAL HEALTHCARE
Level 11, 420 George Street
Sydney NSW 2000

GROUP GSA
Group GSA Pty Ltd ABN 76 002 113 779
Level 7, 80 William St East Sydney NSW
Australia 2011
www.groupgsa.com
T +612 9361 4144 F +612 9332 3458
architecture interior design urban design landscape
nom architect Lisa-Maree Carrigan 7568
Project Title

NARWEE PARKLANDS CARE COMMUNITY

Drawing Title

SECTIONS 03

Scale	As indicated	
Drawing Created (date)	21/03/23	
Drawing Created (by)	PL	
Plotted and checked by	GGSA	
Verified	AS	
Approved	PG	
Project No	Drawing No	Issue


A220594 DA3104 B

This drawing is the copyright of Group GSA Pty Ltd and may not be altered, reproduced or transmitted in any form or by any means in part or in whole without the written permission of Group GSA Pty Ltd. All levels and dimensions are to be checked and verified on site prior to the commencement of any work, making of shop drawings or fabrication of components.
Do not scale drawings. Use figured Dimensions.

7/11/2023 11:52 AM



1 NORTHERN SECTION BB3
1 : 200

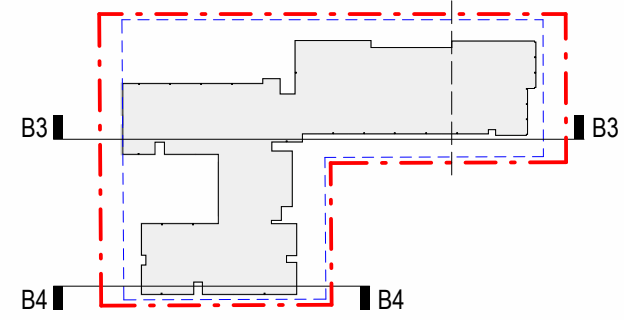

DA SUBMISSION

Project Manager

CYRE
Level 8 Suite 18 / 100 Walker Street
North Sydney NSW 2060
BCA

Formiga 1
Level 2, 10 King Street
Rockdale NSW 2216
Structural & Civil

Henry & Hymas
Suite 2.01, 828 Pacific Highway
Gordon NSW 2072

DSC Consulting
57 - 59 Hill Street
Roseville NSW 2069
Laundry / Kitchen / Utility

UFD
PO Box 236
Oxymiah NSW 2258
Client

OPAL HEALTHCARE
Level 11, 420 George Street
Sydney NSW 2000

GROUP GSA

Group GSA Pty Ltd ABN 76 002 113 779
Level 7, 80 William St East Sydney NSW
Australia 2011
www.groupgsa.com

T +612 9361 4144 F +612 9332 3458

architecture interior design urban design landscape
nom architect Lisa-Maree Carrigan 7568
Project Title

**NARWEE PARKLANDS
CARE COMMUNITY**

Drawing Title

SECTIONS 04

Scale As indicated

Drawing Created (date) 21/03/23

Drawing Created (by) PL

Plotted and checked by GGSA

Verified AS

Approved PG

Project No Drawing No Issue


A220594 DA3105

B


This drawing is the copyright of Group GSA Pty Ltd and may not be altered, reproduced or transmitted in any form or by any means in part or in whole without the written permission of Group GSA Pty Ltd. All levels and dimensions are to be checked and verified on site prior to the commencement of any work, making of shop drawings or fabrication of components.
Do not scale drawings. Use figured Dimensions.

7/11/2023 1:52:50 AM


Amendments		
Issue	Description	Date
A	ISSUE FOR SSDA	29/06/2023
B	ISSUE FOR SSDA	18/08/2023
C	ADDRESS DA COND. CL.C1(a)(b)	30/10/2023

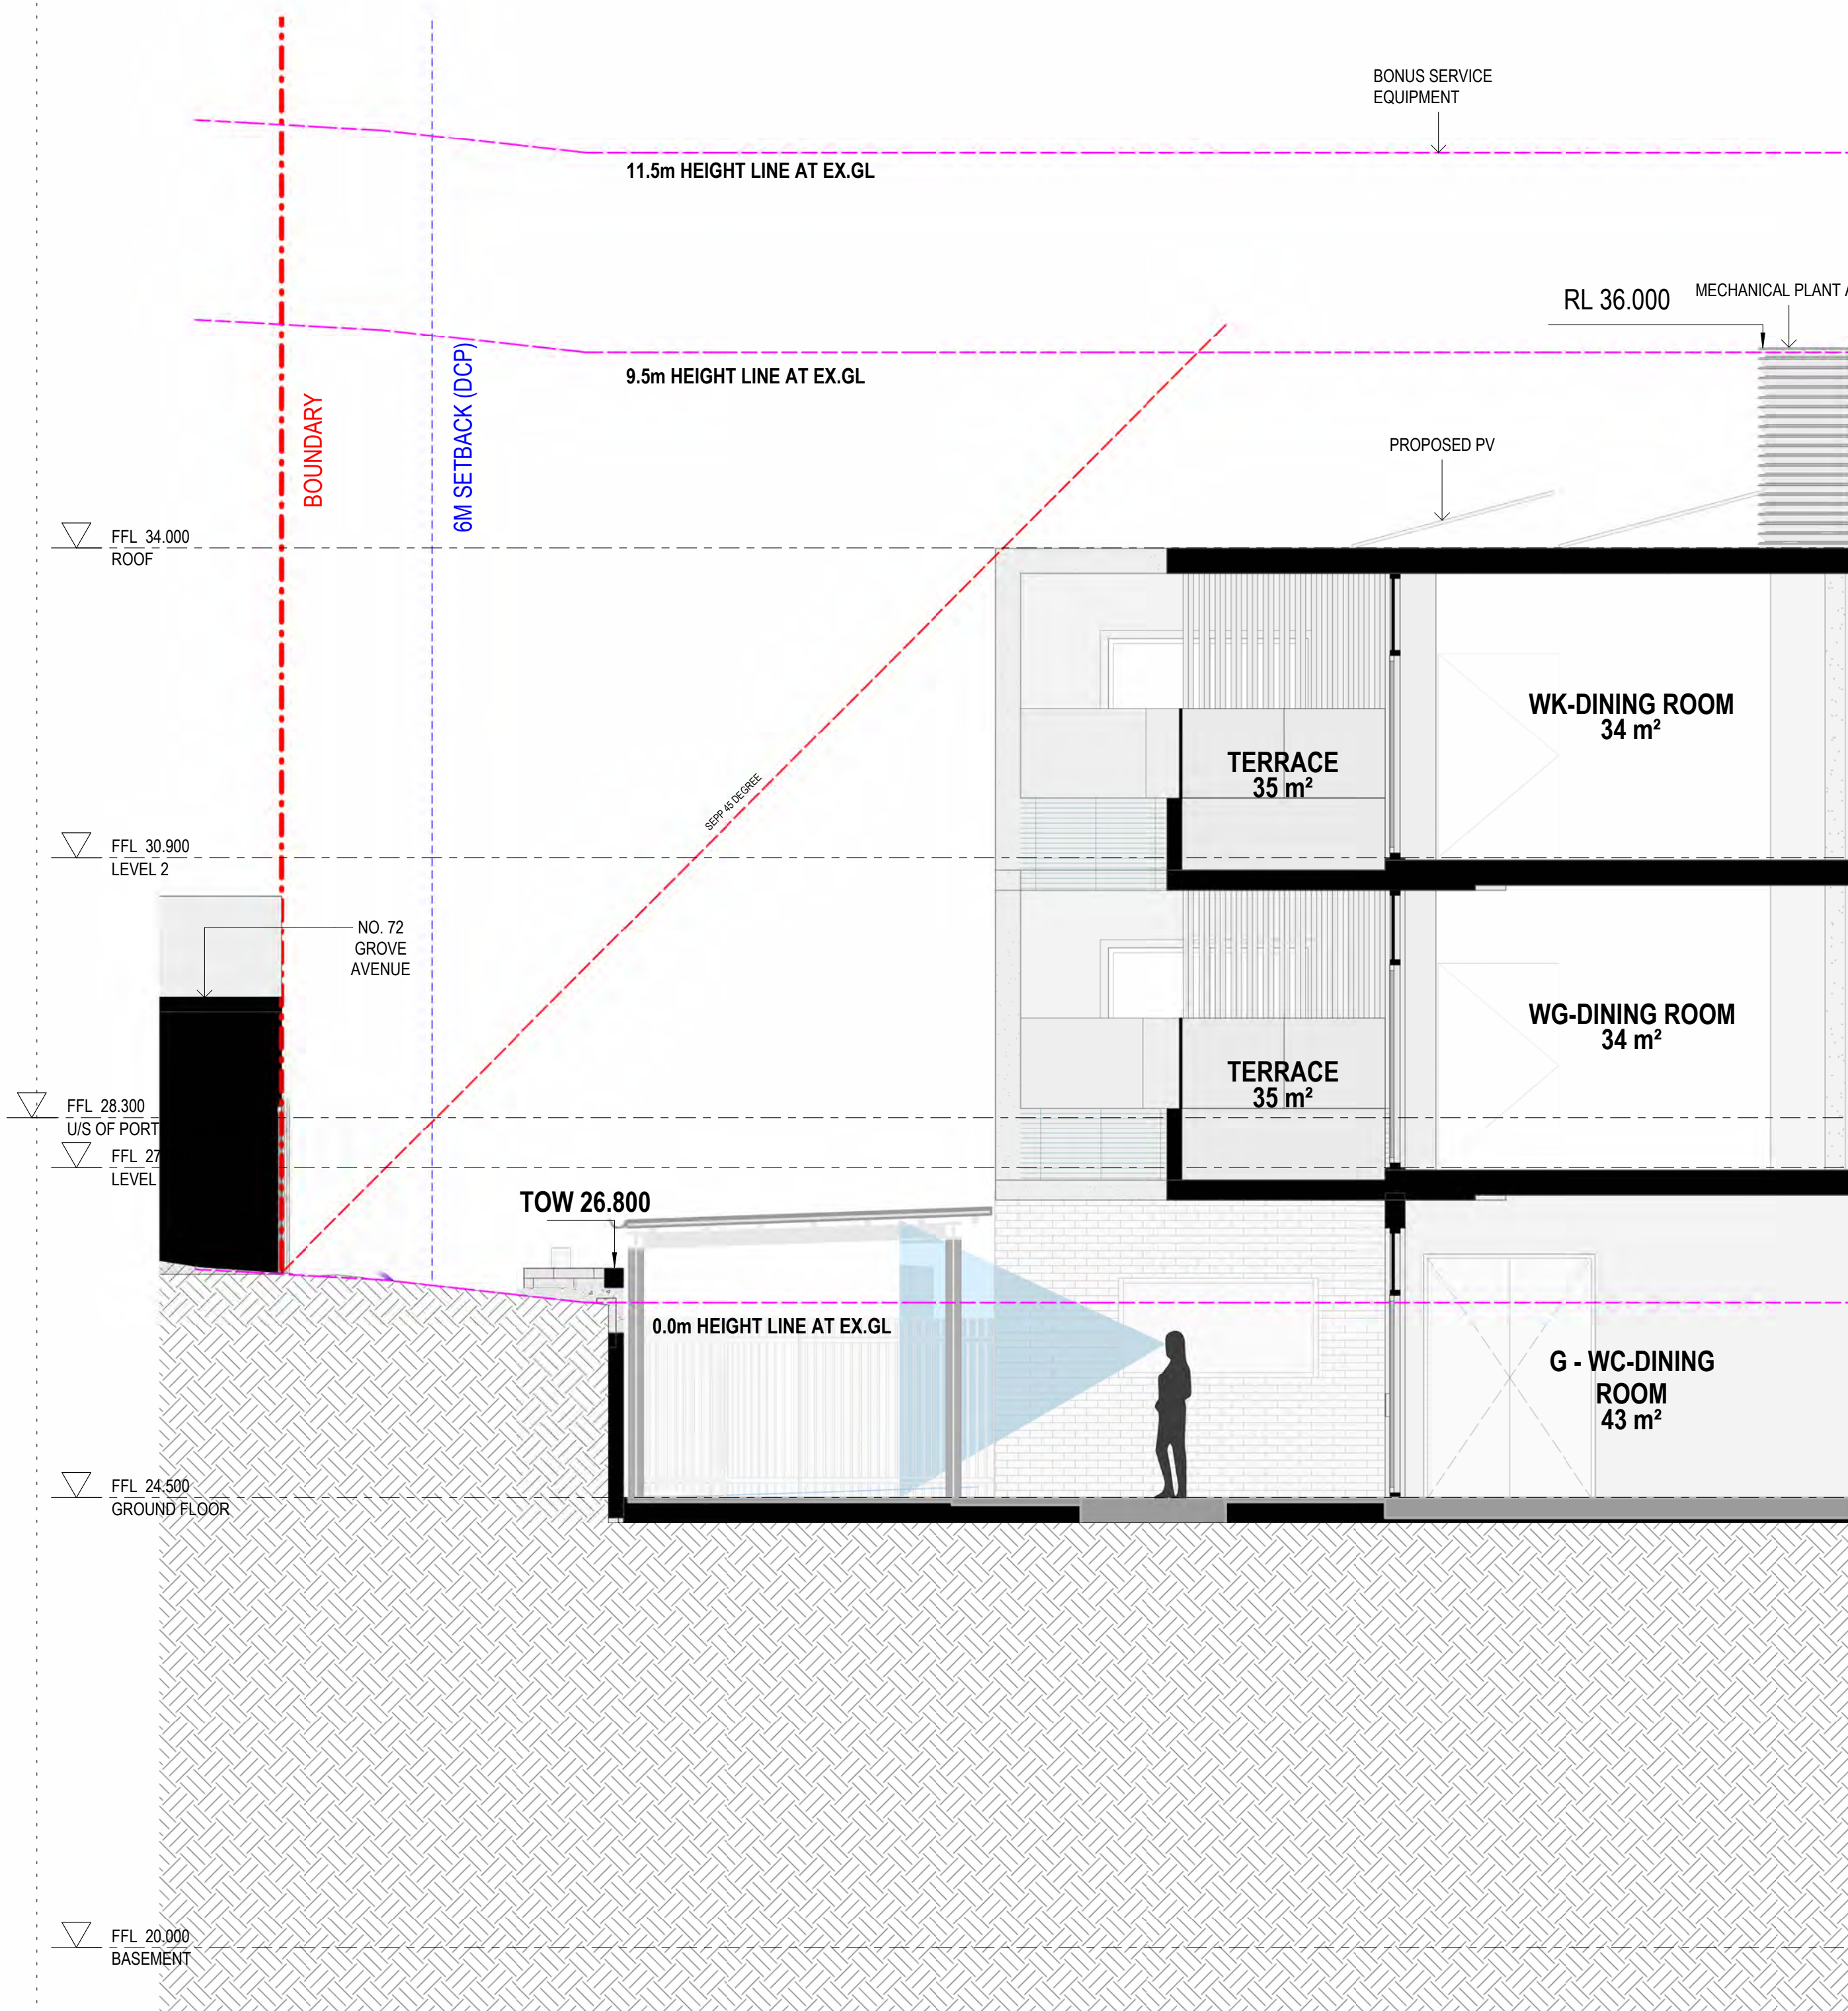

1 NORTHERN SECTION C1
1:50

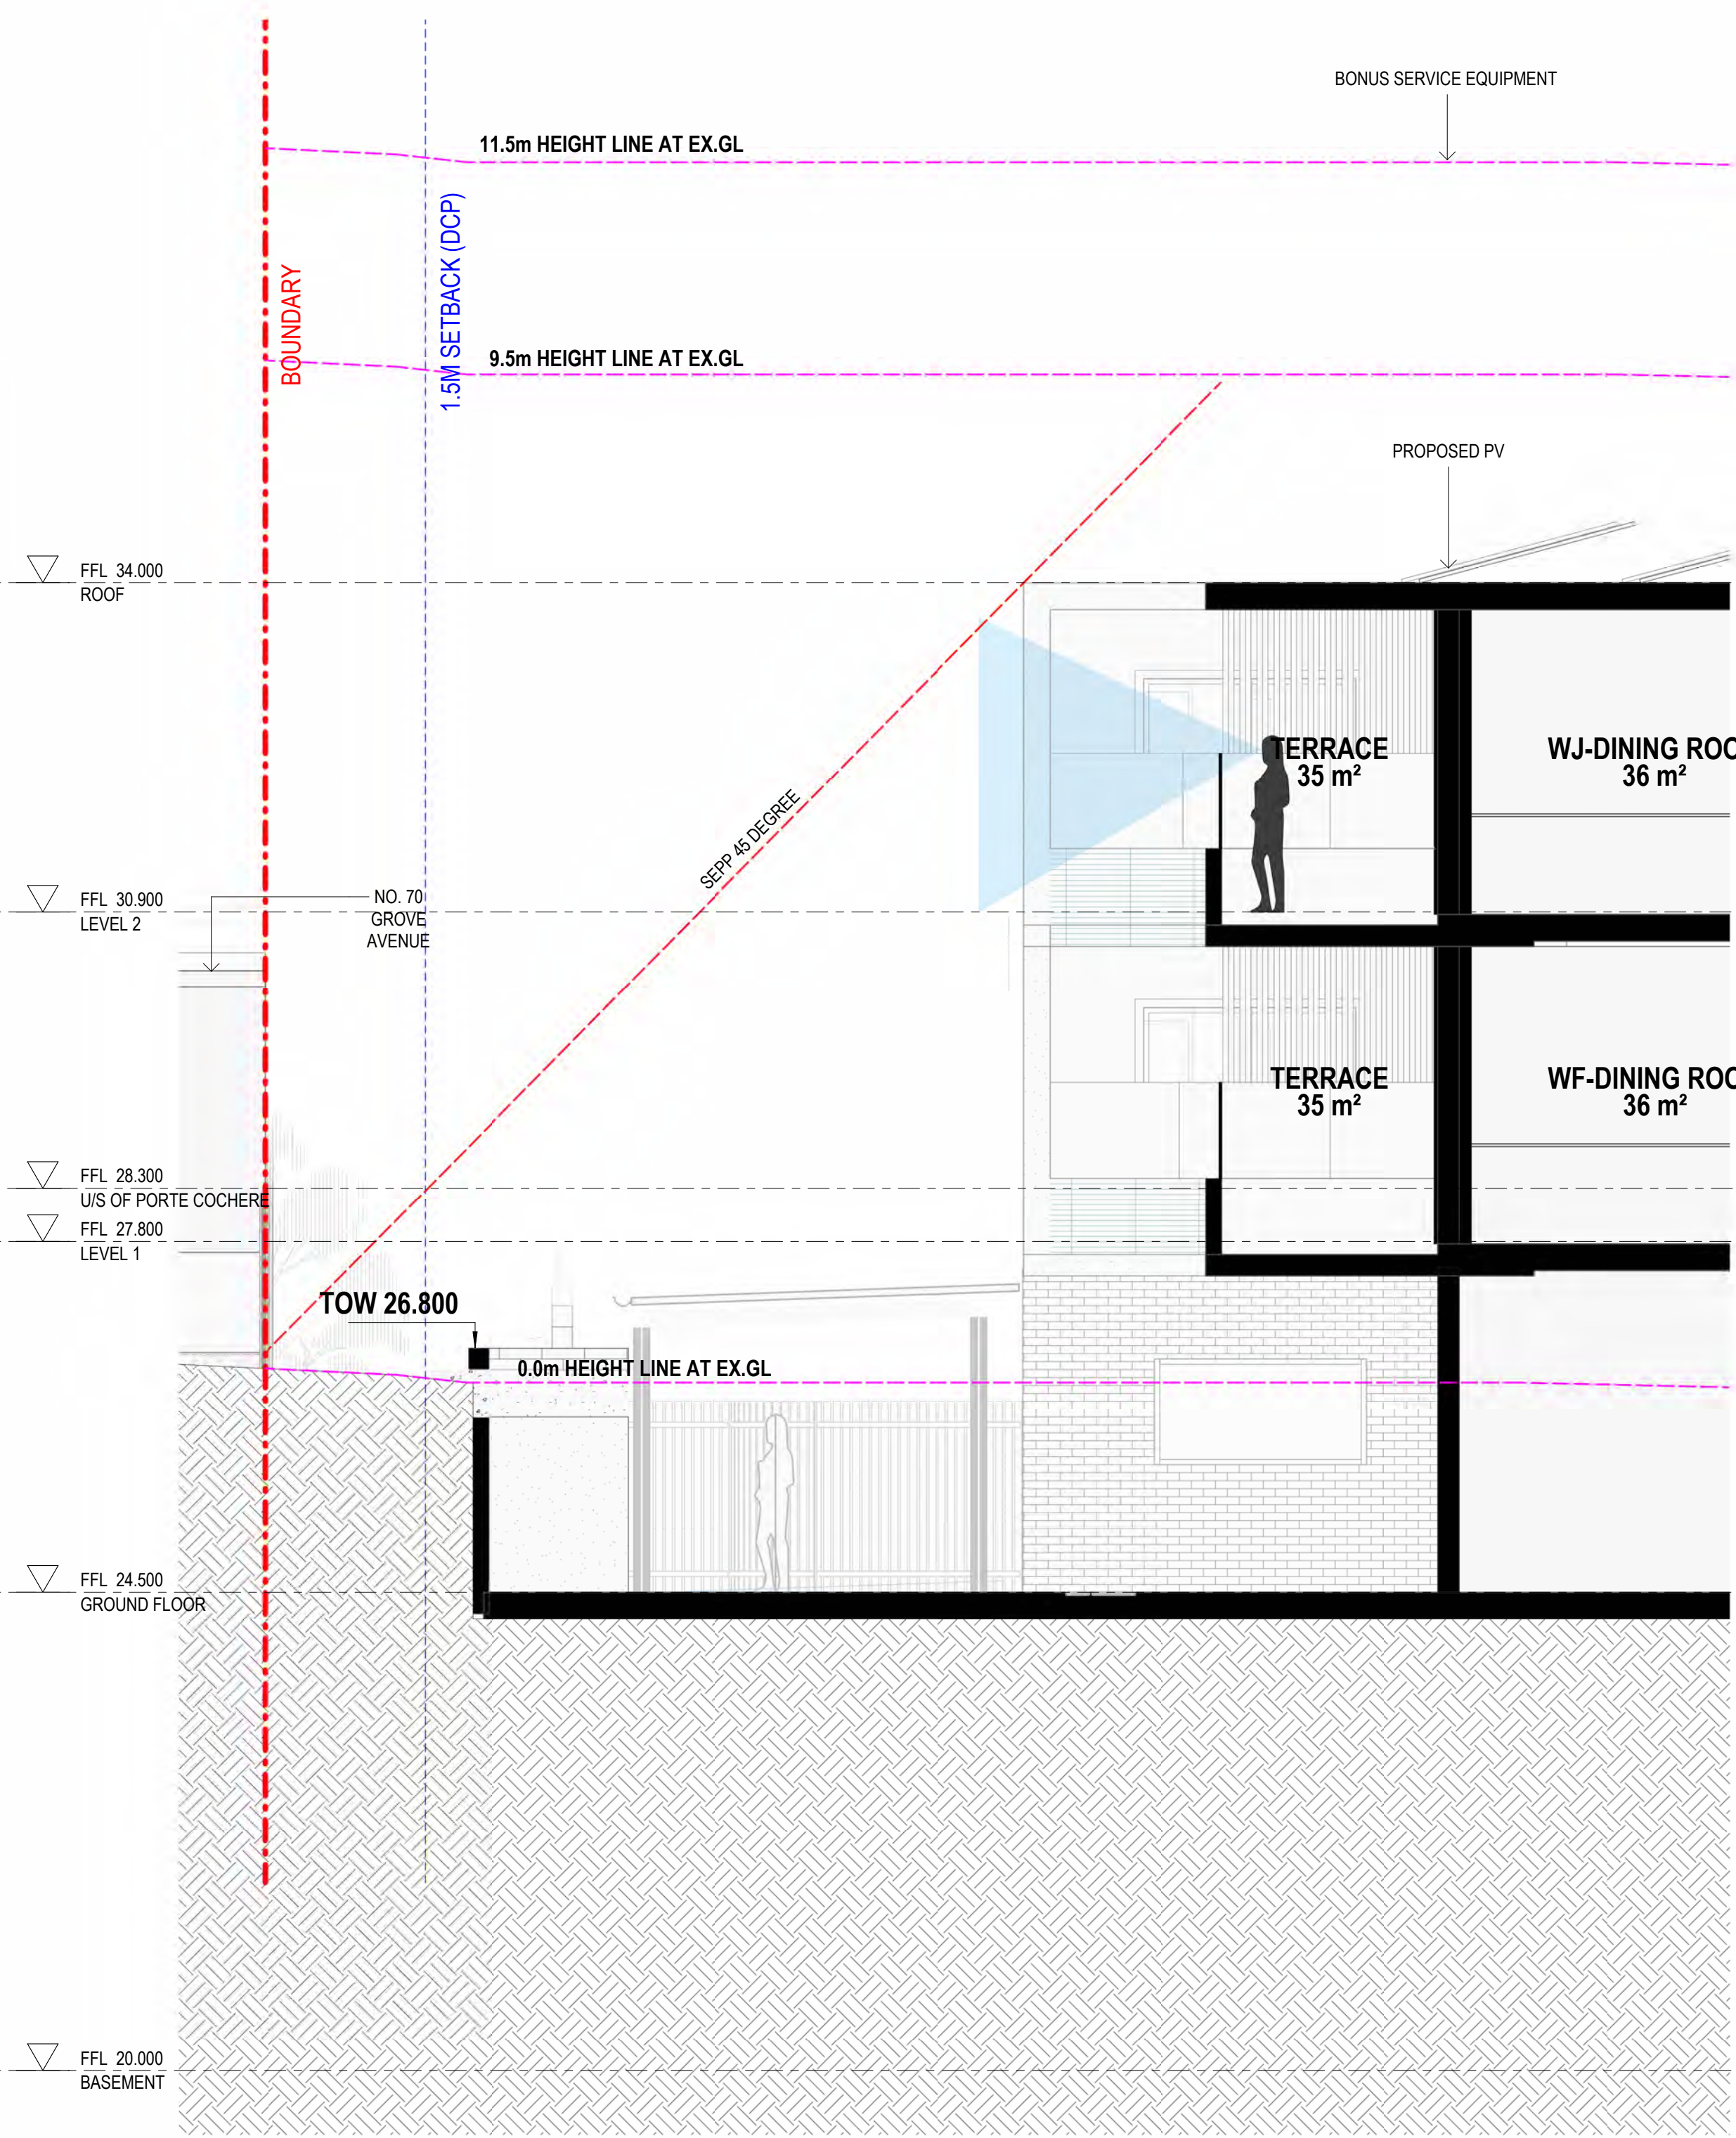

2 NORTHERN SECTION C2
1:50

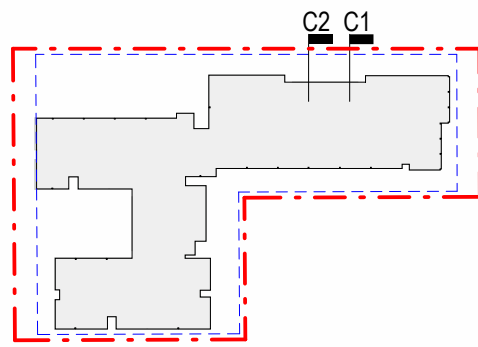

DA SUBMISSION

Project Manager
CYRE
Level 8 Suite 18 / 100 Walker Street
North Sydney NSW 2060
BCA
Formiga 1
Level 2, 10 King Street
Rockdale NSW 2216
Structural & Civil
Henry & Hymas
Suite 2.01, 828 Pacific Highway
Gordon NSW 2072
Building Services
DSC Consulting
57 - 59 Hill Street
Roseville NSW 2069
Laundry / Kitchen / Utility
UFD
P.O. Box 236
Oxymiah NSW 2258
Client
OPAL HEALTHCARE
Level 11, 420 George Street
Sydney NSW 2000



Group GSA Pty Ltd ABN 76 002 113 779
Level 7, 80 William St East Sydney NSW
Australia 2011
www.groupgsa.com
T +612 9361 4144 F +612 9332 3458
architecture interior design urban design landscape
nom architect Lisa-Maree Carrigan 7568
Project Title

NARWEE PARKLANDS CAR COMMUNITY

Drawing Title


DETAIL SECTIONS 01

Scale	As indicated	
Drawing Created (date)	21/03/23	
Drawing Created (by)	PL	
Plotted and checked by	GGSA	
Verified	AS	
Approved	PG	
Project No	Drawing No	Issue


A220594 DA3106 C

This drawing is the copyright of Group GSA Pty Ltd and may not be altered, reproduced or transmitted in any form or by any means in part or in whole without the written permission of Group GSA Pty Ltd. All levels and dimensions are to be checked and verified on site prior to the commencement of any work, making of shop drawings or fabrication of components.
Do not scale drawings. Use figured Dimensions.


7/11/2023 1:53:22 AM

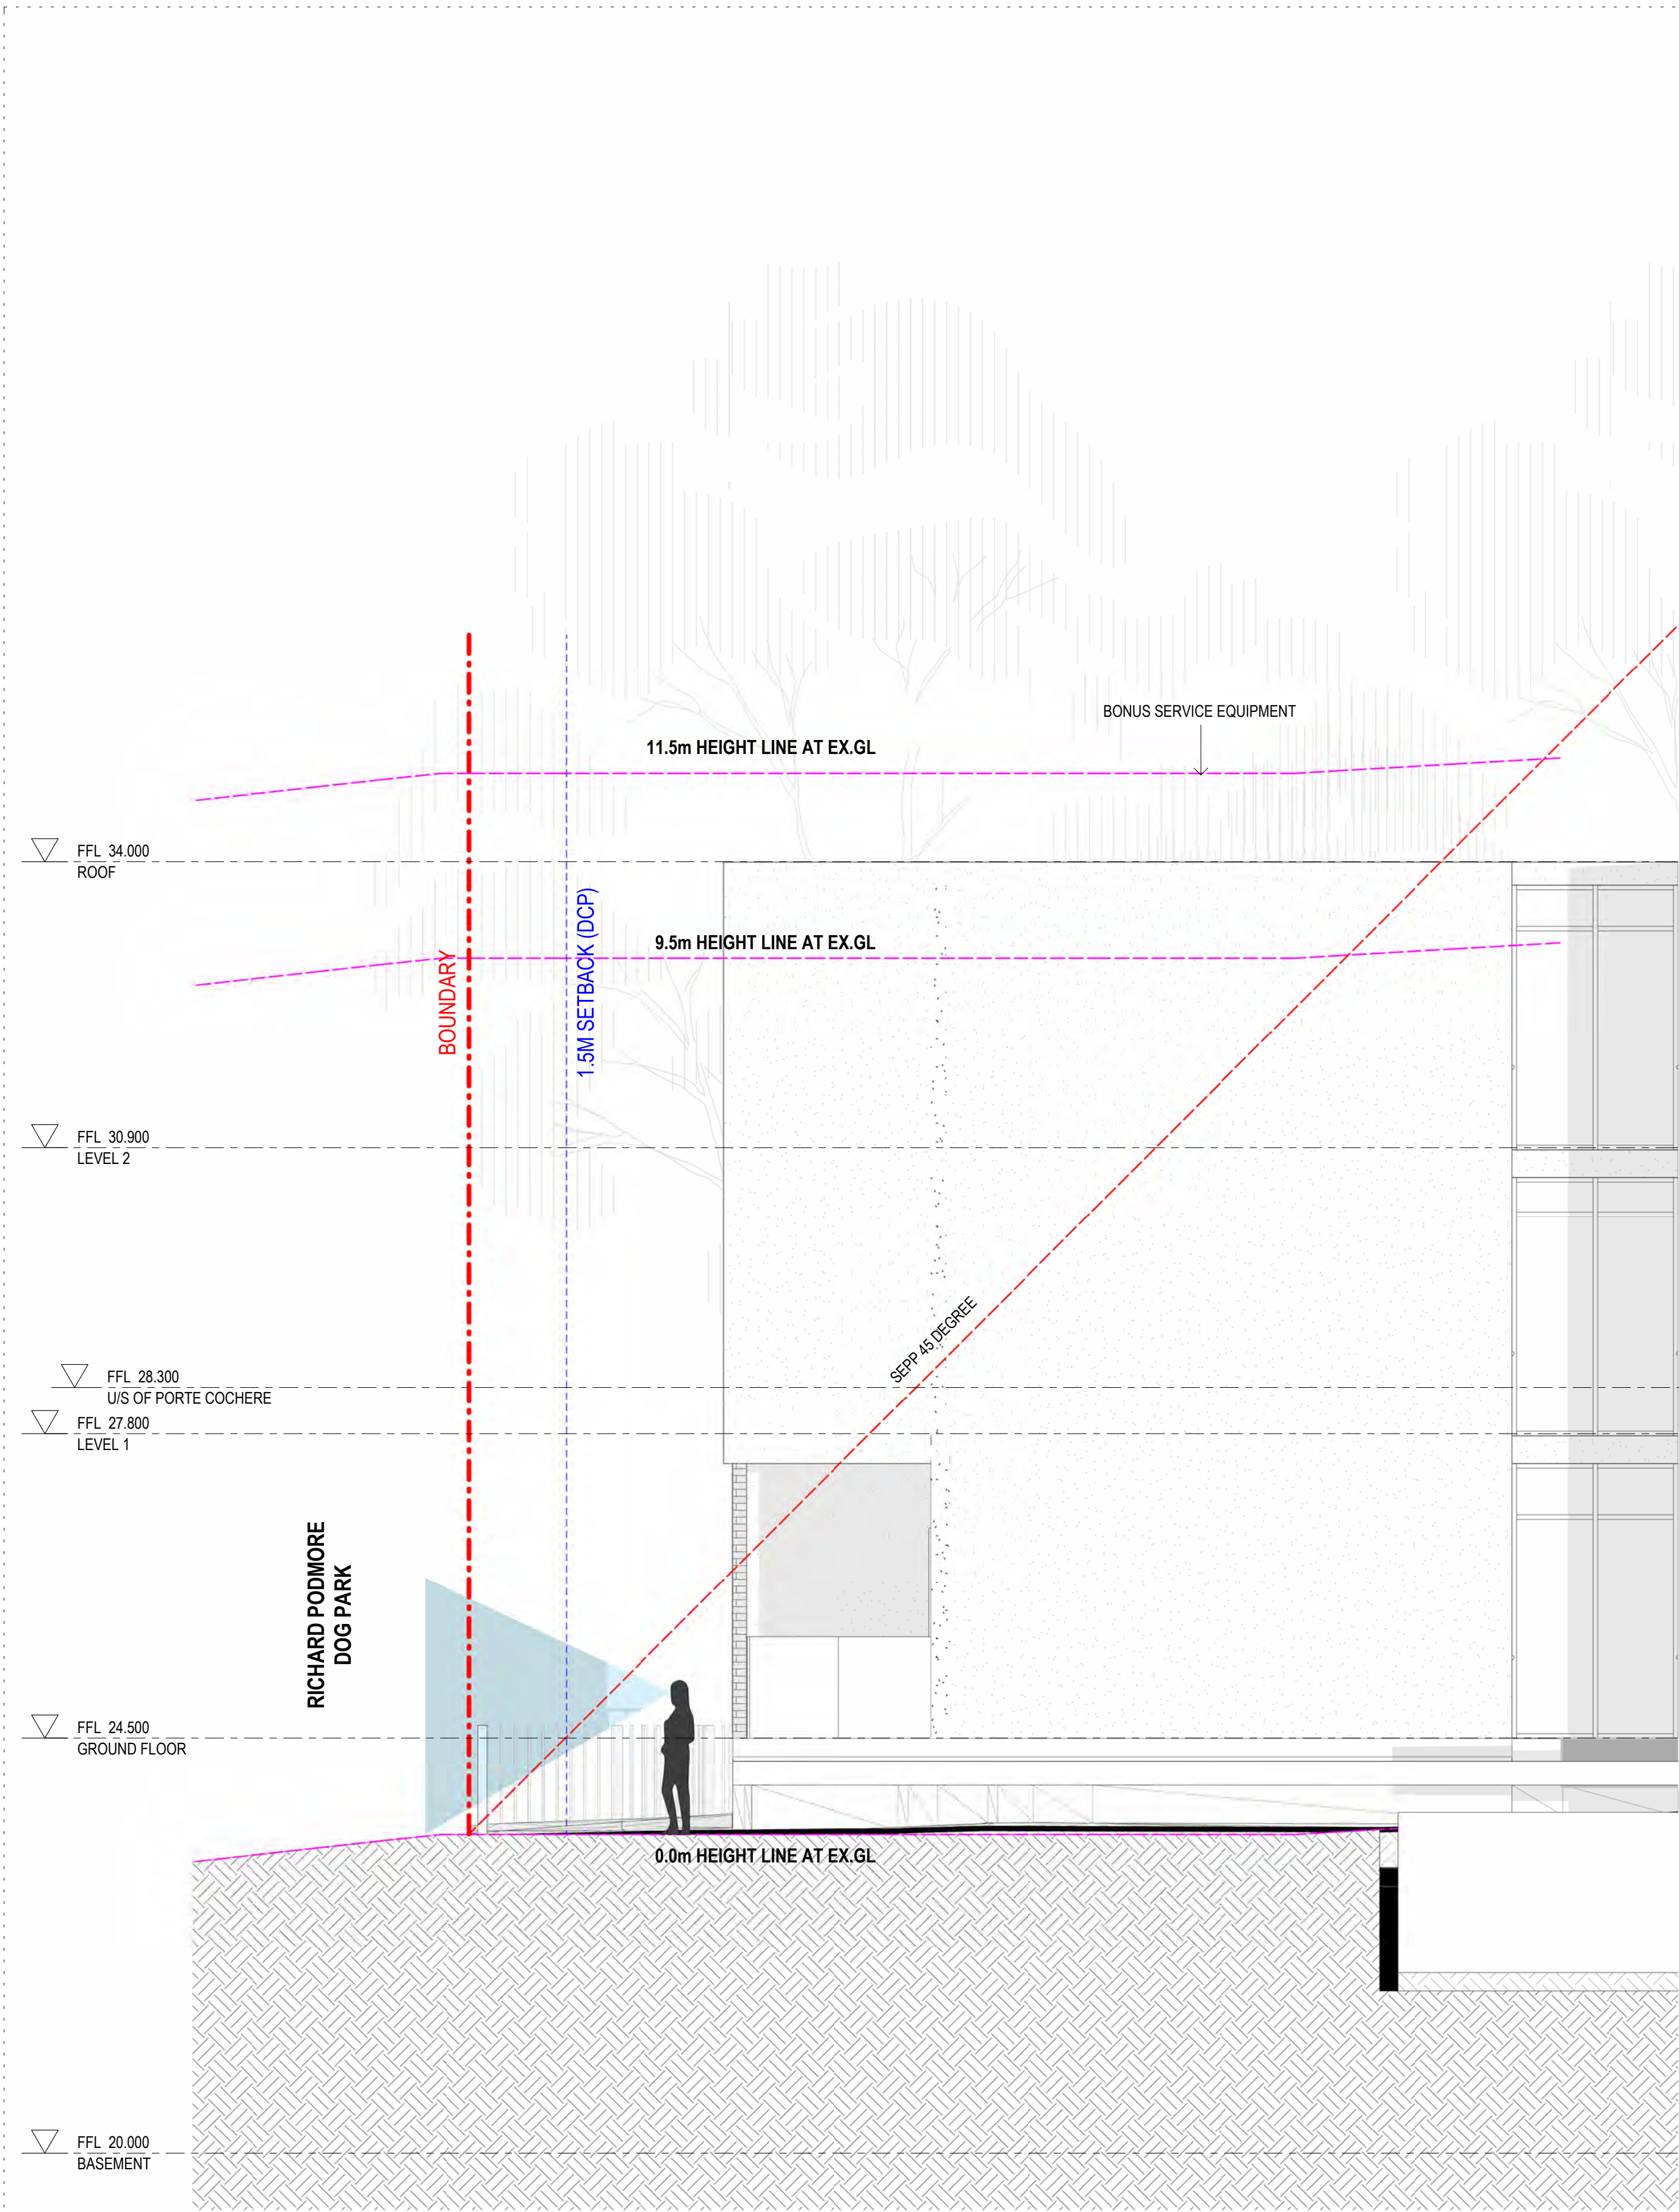

1 SOUTHERN SECTION C3
1 : 50

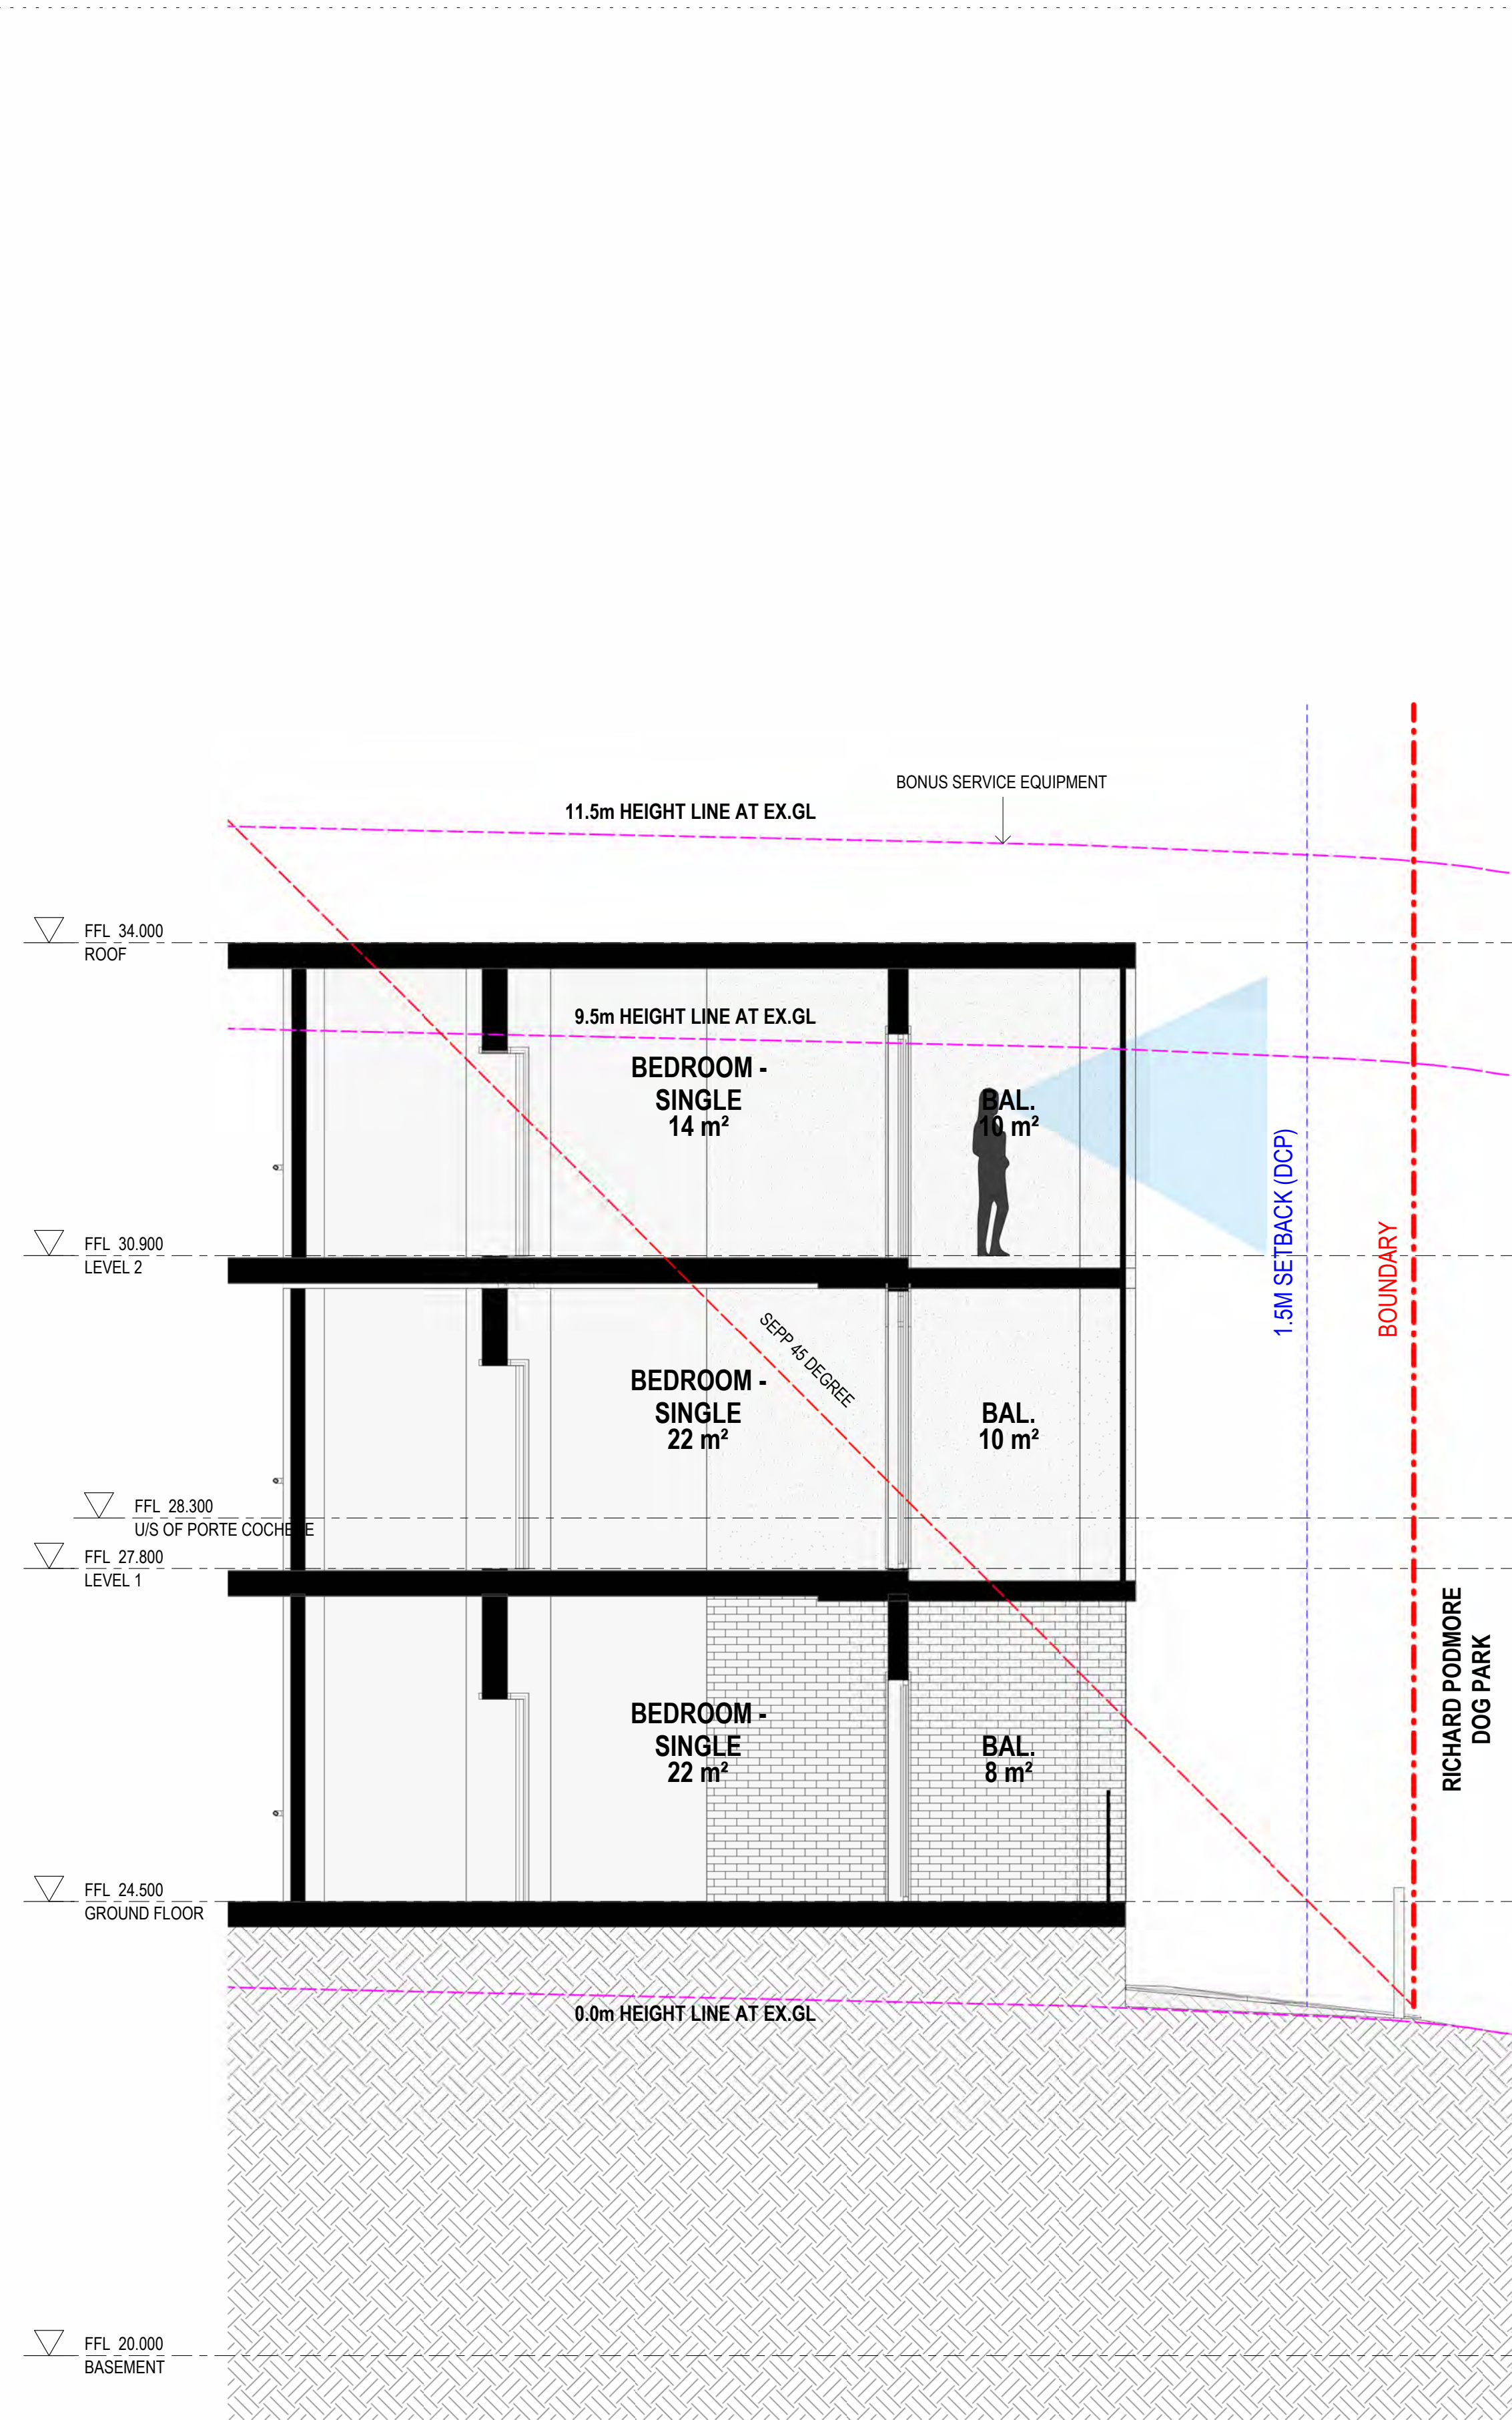

2 SOUTHERN SECTION C4
1 : 50

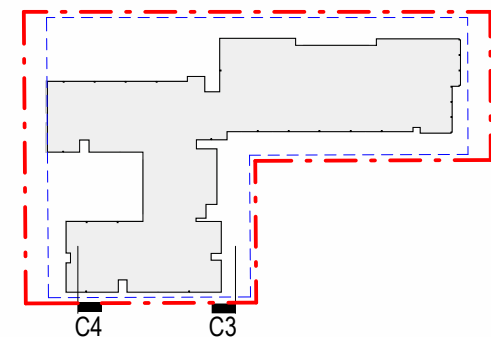

DA SUBMISSION

Project Manager
CYRE Level 8 Suite 18 / 100 Walker Street North Sydney NSW 2060 BCA
Formiga 1 Level 2, 10 King Street Rockdale NSW 2216 Structural & Civil
Henry & Hymas Suite 2.01, 828 Pacific Highway Gordon NSW 2072 Building Services
DSC Consulting 57 - 59 Hill Street Roseville NSW 2069 Laundry / Kitchen / Utility
UFD PO Box 236 Oxymiah NSW 2258 Client
OPAL HEALTHCARE Level 11, 420 George Street Sydney NSW 2000



Group GSA Pty Ltd ABN 76 002 113 779
Level 7, 80 William St East Sydney NSW
Australia 2011
www.groupgsa.com
T +612 9361 4144 F +612 9332 3458
architecture interior design urban design landscape
nom architect Lisa-Maree Carrigan 7568
Project Title

NARWEE PARKLANDS CARE COMMUNITY


Drawing Title

DETAIL SECTIONS 02


Scale	As indicated	
Drawing Created (date)	21/03/23	
Drawing Created (by)	PL	
Plotted and checked by	GGSA	
Verified	AS	
Approved	PG	
Project No	Drawing No	Issue

A220594 DA3107 A

This drawing is the copyright of Group GSA Pty Ltd and may not be altered, reproduced or transmitted in any form or by any means in part or in whole without the written permission of Group GSA Pty Ltd. All levels and dimensions are to be checked and verified on site prior to the commencement of any work, making of shop drawings or fabrication of components.
Do not scale drawings. Use figured Dimensions.

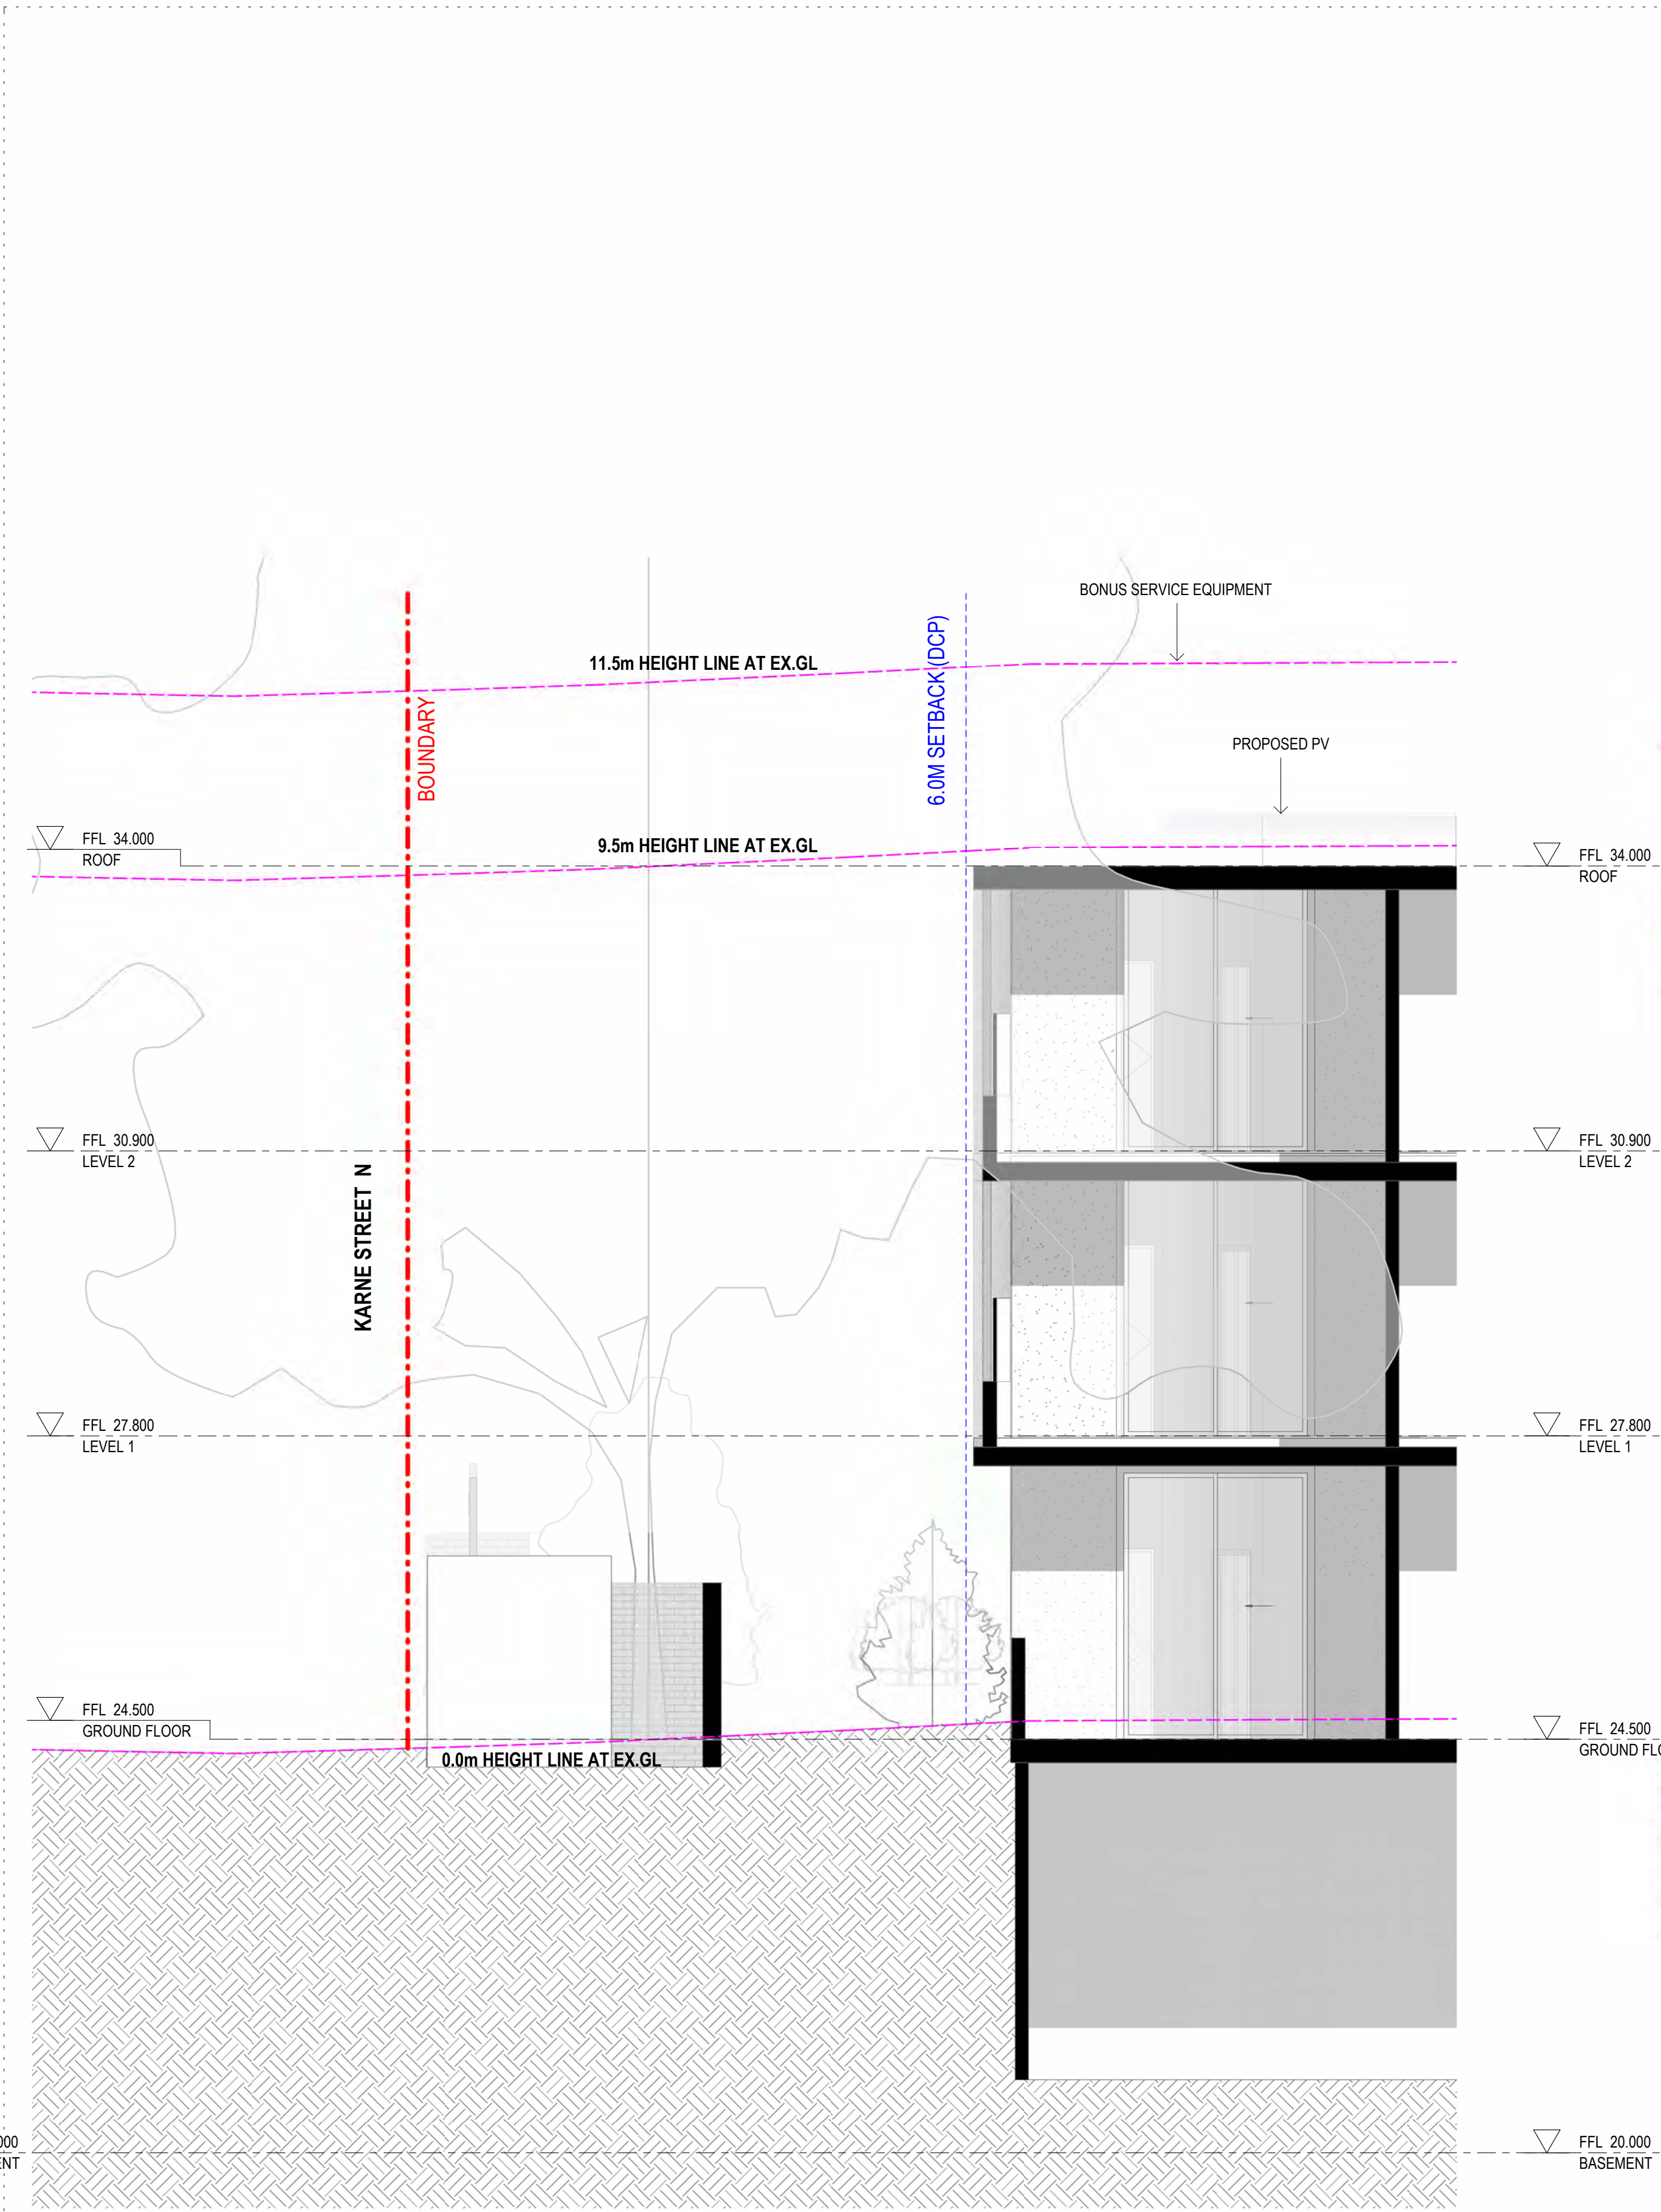

1 WESTERN SECTION D1
1:50

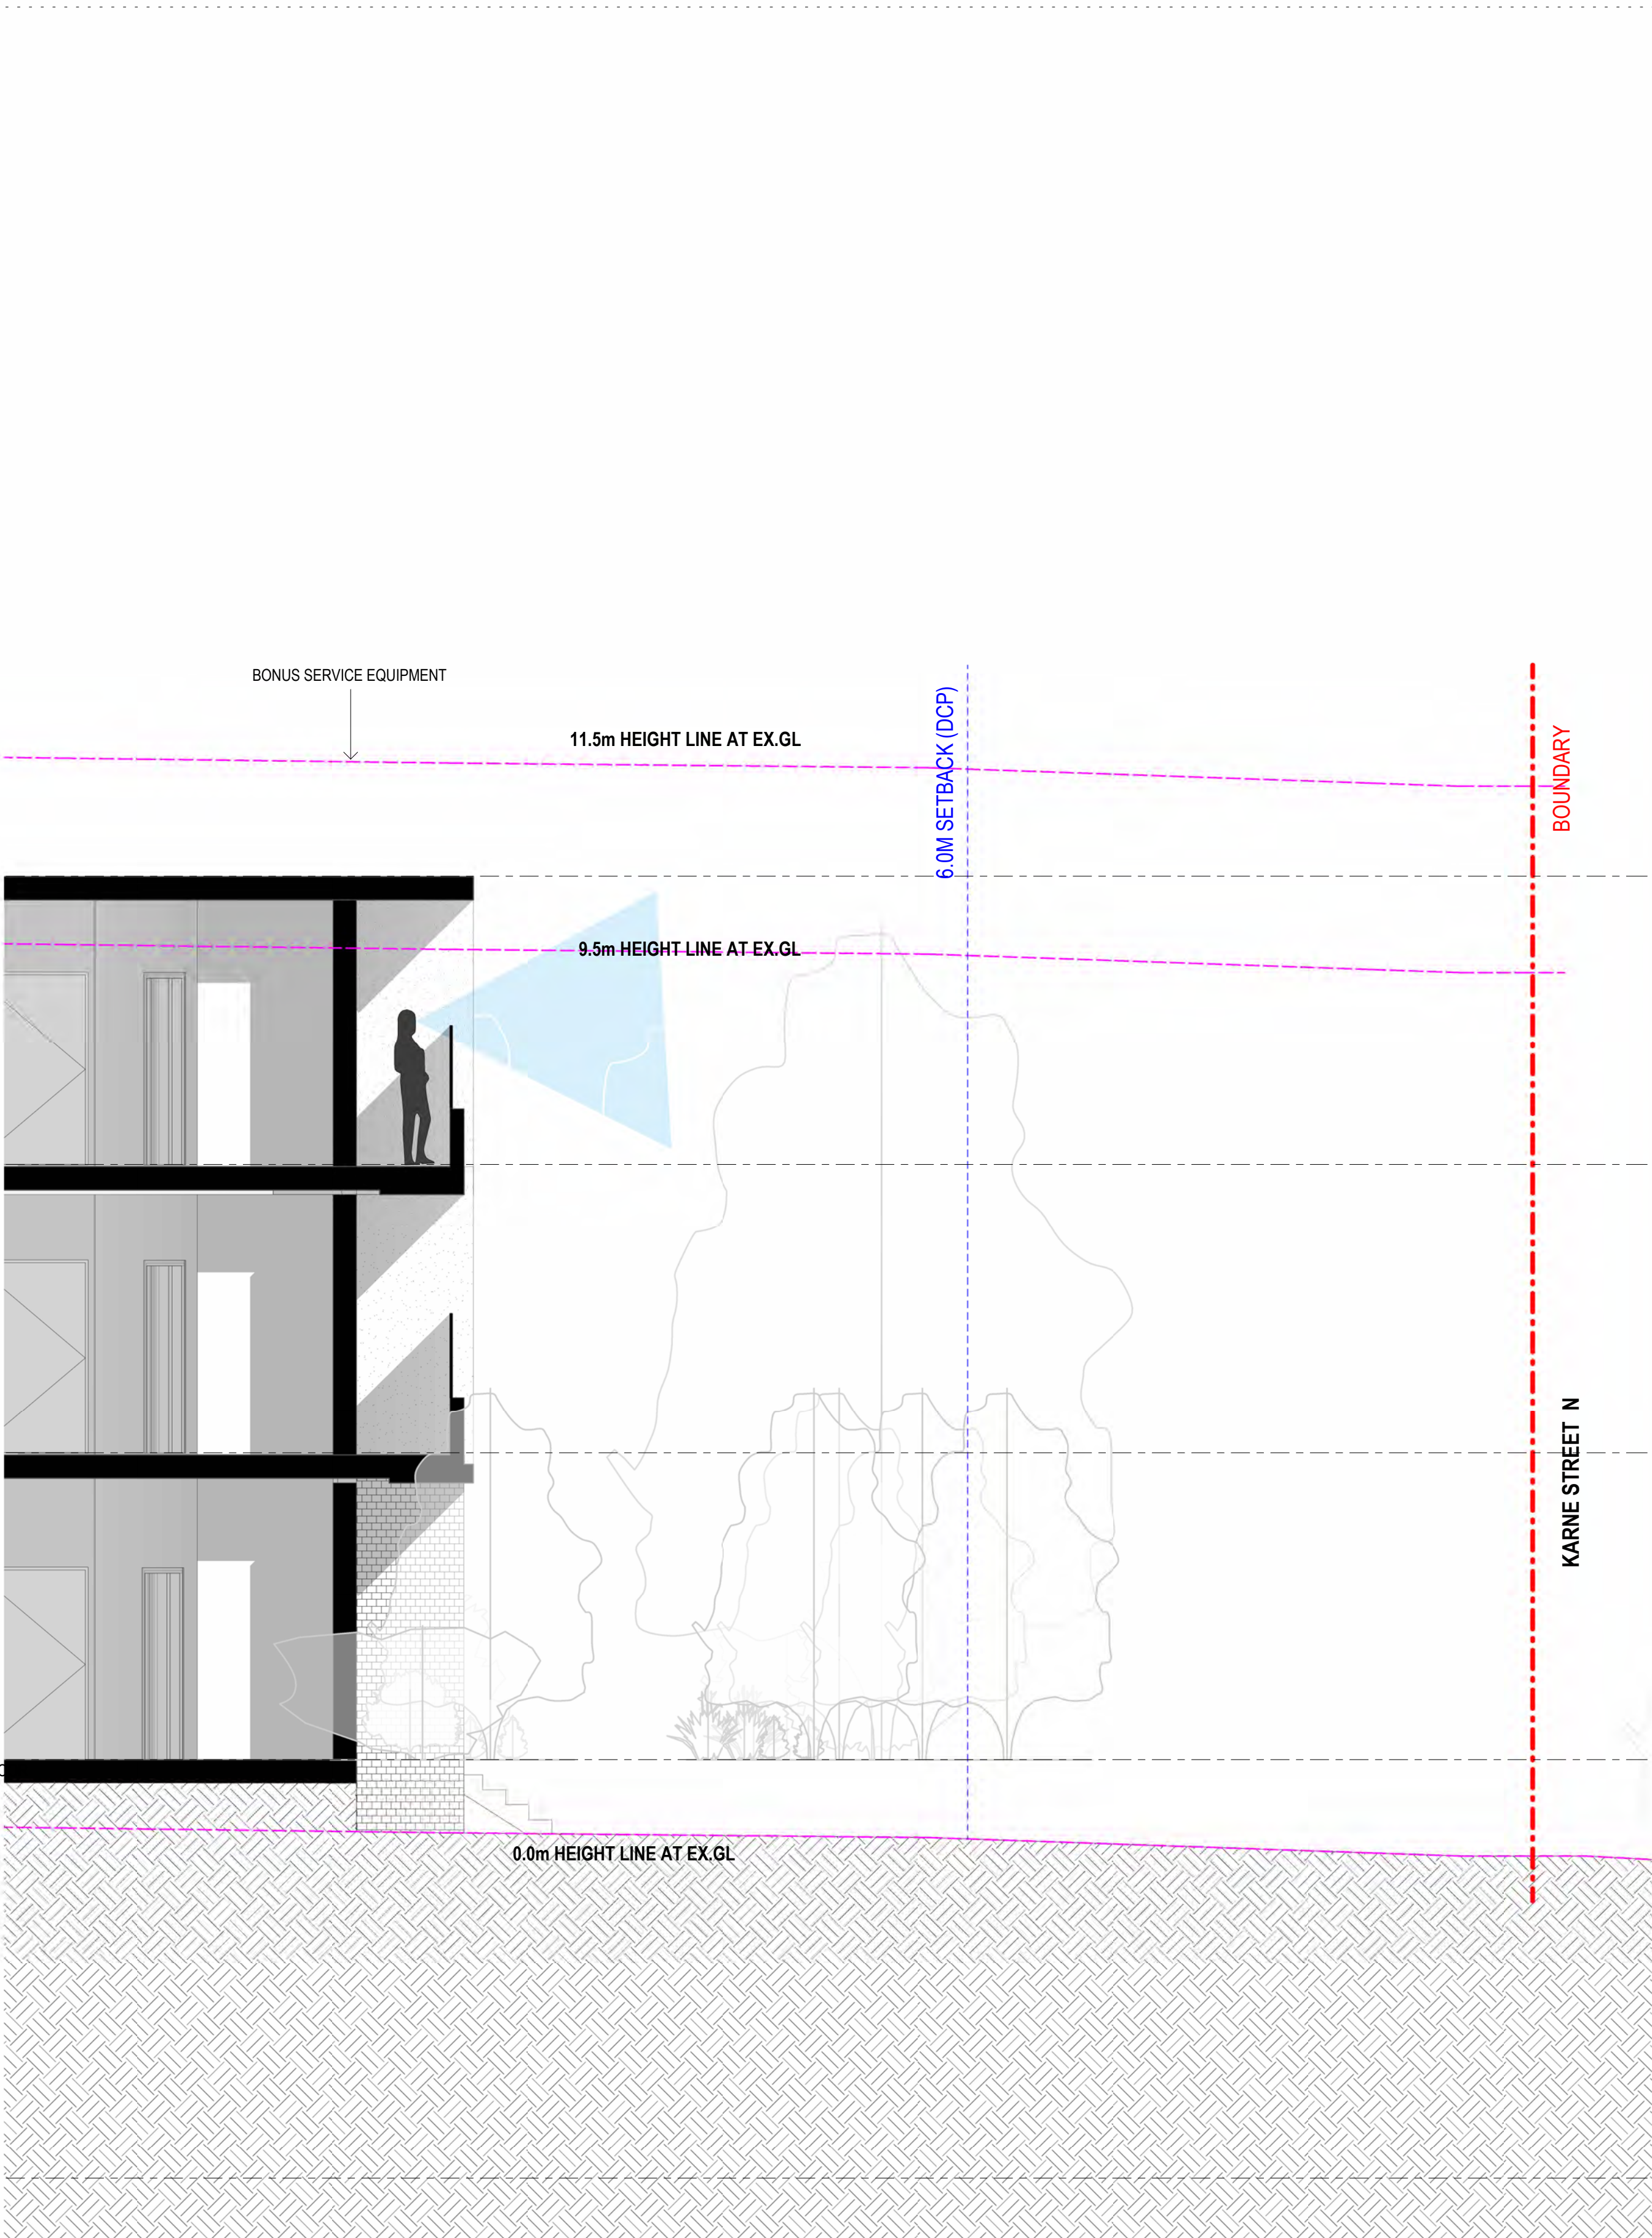

2 WESTERN SECTION D2
1:50

Amendments		Date
Issue	Description	
A	ISSUE FOR SSDA	29/06/2023

D1

D2

DA SUBMISSION

Project Manager

CYRE

Level 8 Suite 18 / 100 Walker Street

North Sydney NSW 2060

BCA

Formiga 1

Level 2, 10 King Street

Rockdale NSW 2216

Structural & Civil

Henry & Hymas

Suite 2.01, 828 Pacific Highway

Gordon NSW 2072

Building Services

DSC Consulting

57 - 59 Hill Street

Roseville NSW 2069

Laundry / Kitchen / Utility

UFD

P.O. Box 236

Oxymiah NSW 2258

Client

OPAL HEALTHCARE

Level 11, 420 George Street

Sydney NSW 2000

GROUP GSA

Group GSA Pty Ltd ABN 76 002 113 779

Level 7, 80 William St East Sydney NSW

Australia 2011

www.groupgsa.com

T +612 9361 4144 F +612 9332 3458

architecture interior design urban design landscape

nom architect Lisa-Maree Carrigan 7568

Project Title

NARWEE PARKLANDS
CARE COMMUNITY

Drawing Title

DETAIL SECTIONS 03

Scale

As indicated

Drawing Created (date)

21/03/23

Drawing Created (by)

PL

Plotted and checked by

GGSA

Verified

AS

Approved

PG

Project No

Drawing No


Issue

A220594 DA3108 A

This drawing is the copyright of Group GSA Pty Ltd and may not be altered, reproduced or transmitted in any form or by any means in part or in whole without the written permission of Group GSA Pty Ltd. All levels and dimensions are to be checked and verified on site prior to the commencement of any work, making of shop drawings or fabrication of components.

Do not scale drawings. Use figured Dimensions.

8/25/2023 4:15:46 PM

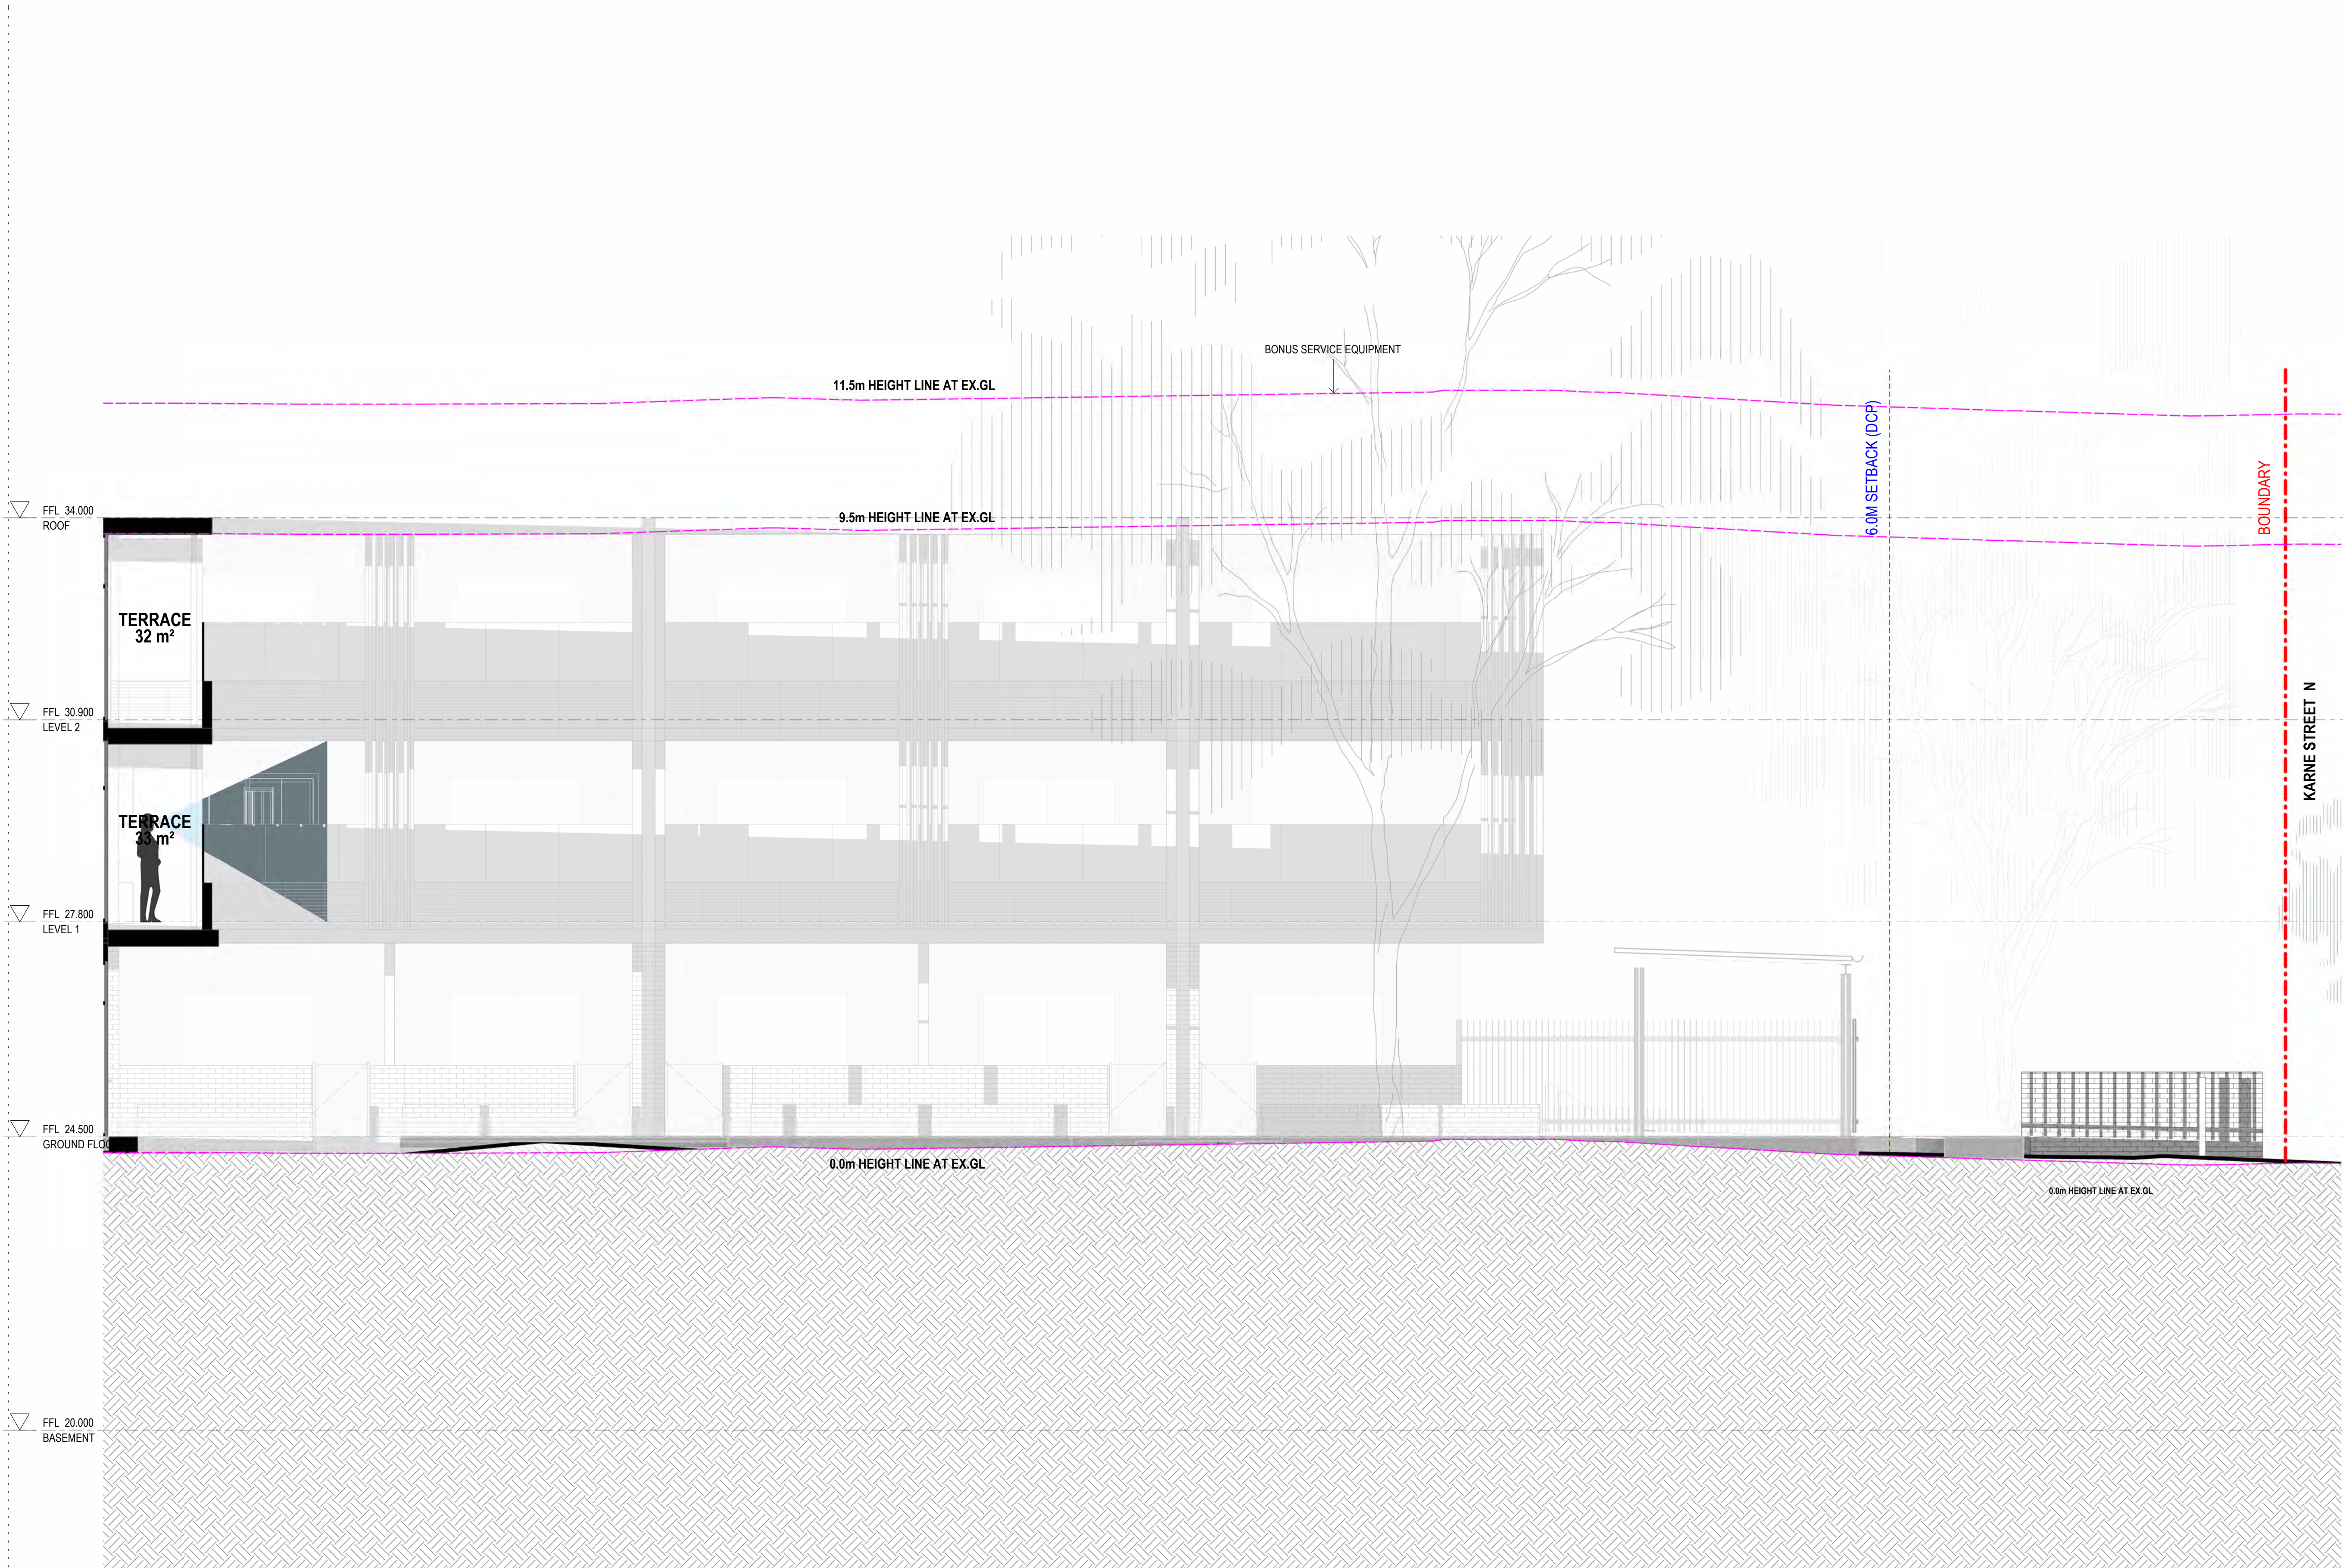

1 WESTERN SECTION D3
1:50

Amendments		Date
Issue	Description	
A	ISSUE FOR SSDA	29/06/2023

DA SUBMISSION

Project Manager

CYRE
Level 8 Suite 18 / 100 Walker Street
North Sydney NSW 2060
BCA

Formiga 1
Level 2, 10 King Street
Rockdale NSW 2216
Structural & Civil

Henry & Hymas
Suite 2.01, 828 Pacific Highway
Gordon NSW 2072
Building Services

DSC Consulting
57 - 59 Hill Street
Roseville NSW 2069
Laundry / Kitchen / Utility

UFD
PO Box 236
Oxlinbah NSW 2258
Client

OPAL HEALTHCARE
Level 11, 420 George Street
Sydney NSW 2000

GROUPGSA

Group GSA Pty Ltd ABN 76 002 113 779
Level 7, 80 William St East Sydney NSW
Australia 2011
www.groupgsa.com
T +612 9361 4144 F +612 9332 3458
architecture interior design urban design landscape
nom architect Lisa-Maree Carrigan 7568
Project Title

NARWEE PARKLANDS
CARE COMMUNITY

Drawing Title

DETAIL SECTIONS 04

Scale	As indicated	
Drawing Created (date)	21/03/23	
Drawing Created (by)	PL	
Plotted and checked by	GGSA	
Verified	AS	
Approved	PG	
Project No	Drawing No	Issue
A220594	DA3109	A

This drawing is the copyright of Group GSA Pty Ltd and may not be altered, reproduced or transmitted in any form or by any means in part or in whole without the written permission of Group GSA Pty Ltd. All levels and dimensions are to be checked and verified on site prior to the commencement of any work, making of shop drawings or fabrication of components.

Do not scale drawings. Use figured Dimensions.

8/25/2023 4:16:26 PM



The diagram shows a complex, irregular floor plan of a building. The building is represented by a solid grey area. A red dashed line outlines the perimeter of the building. A black dot is located on the right side of the building, near the bottom, and is labeled 'D4'.


GROUP USA

NARWEE PARKLANDS
CARE COMMUNITY

A220594 DA3110 B_{PM}


This drawing is the copyright of Group GSA Pty Ltd and may not be altered, reproduced or transmitted in any form or by any means in part or in whole without the written permission of Group GSA Pty Ltd. All levels and dimensions are to be checked and verified on site prior to the commencement of any work, making of shop drawings or fabrication of components.

Do not scale drawings. Use figured Dimensions.

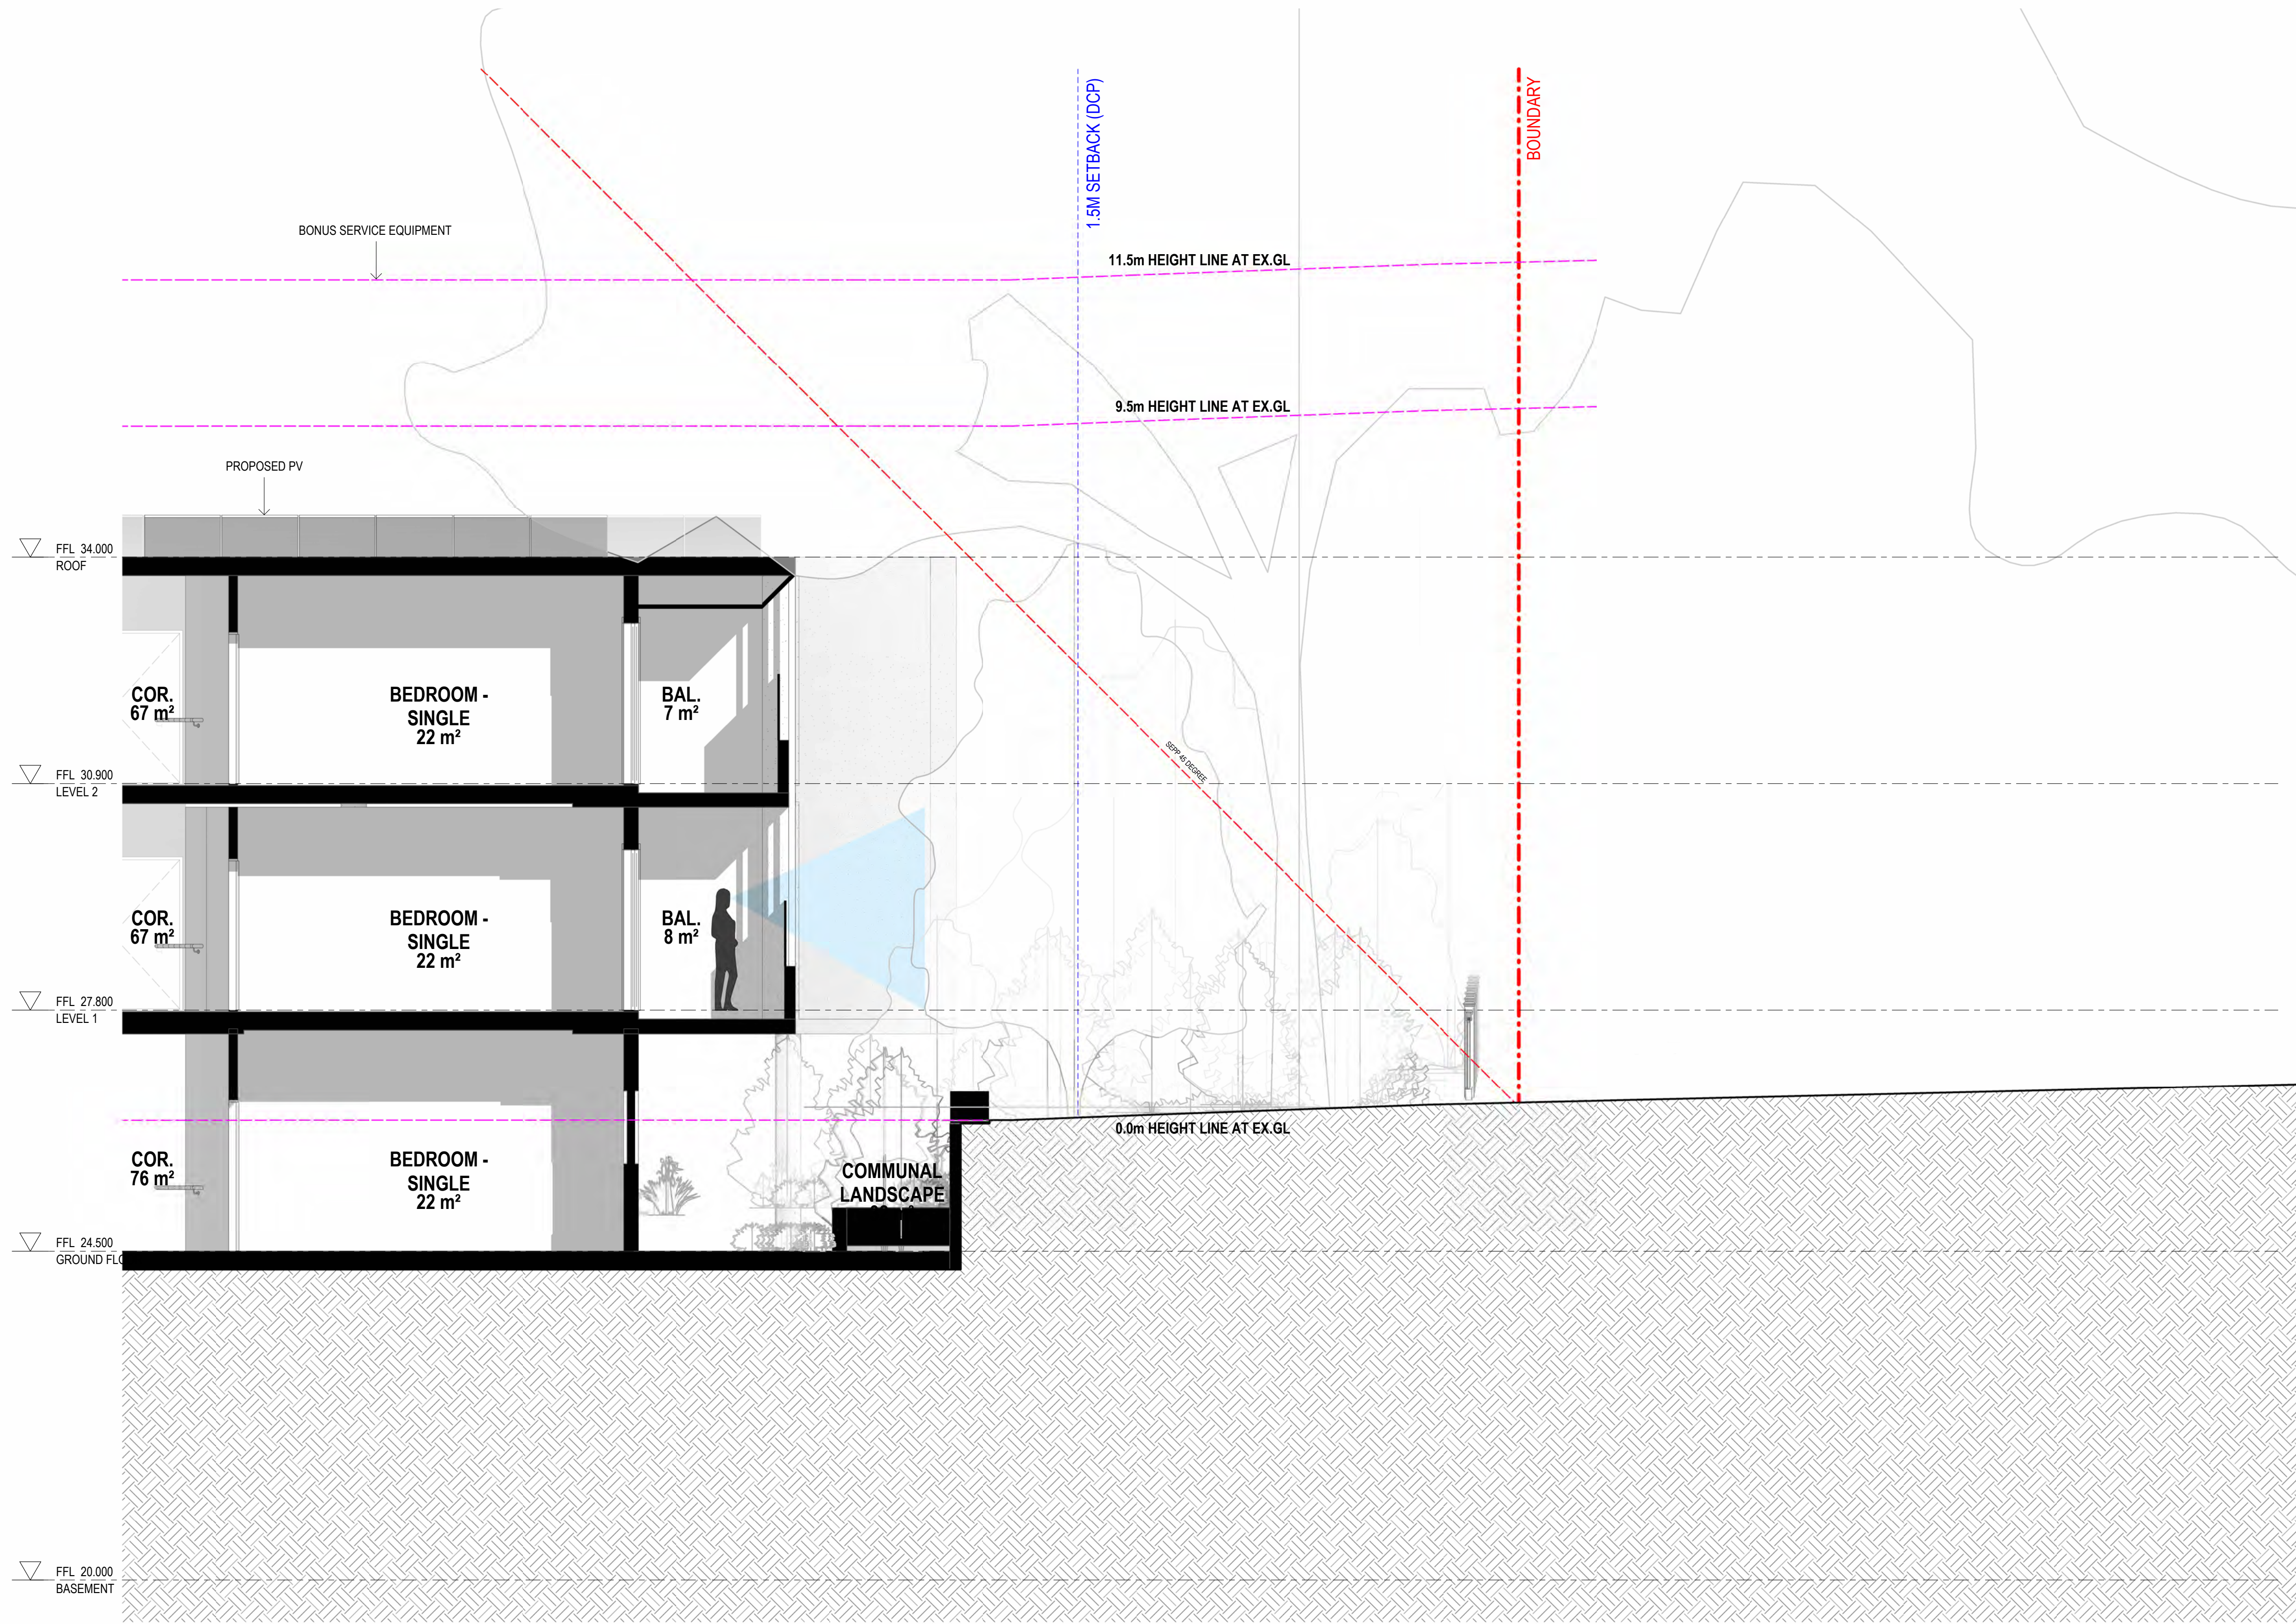

1 SECTION D5
1:50

Amendments		Date
Issue	Description	
A	ISSUE FOR SSDA	29/06/2023

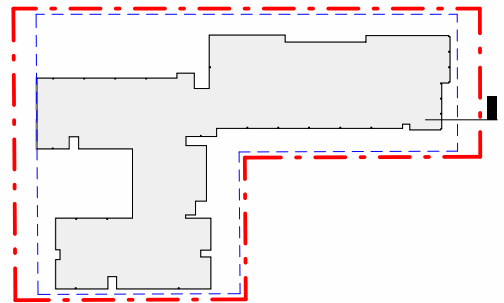

DA SUBMISSION

Project Manager
CYRE Level 8 Suite 18 / 100 Walker Street North Sydney NSW 2060 BCA
Formiga 1 Level 2, 10 King Street Rockdale NSW 2216 Structural & Civil
Henry & Hymas Suite 2.01, 828 Pacific Highway Gordon NSW 2072 Building Services
DSC Consulting 57 - 59 Hill Street Roseville NSW 2069 Laundry / Kitchen / Utility
UFD PO Box 236 Oximbah NSW 2258 Client
OPAL HEALTHCARE Level 11, 420 George Street Sydney NSW 2000

GROUP GSA
Group GSA Pty Ltd ABN 76 002 113 779 Level 7, 80 William St East Sydney NSW Australia 2011 www.groupgsa.com T +612 9361 4144 F +612 9332 3458 architecture interior design urban design landscape nom architect Lisa-Maree Carrigan 7568 Project Title


NARWEE PARKLANDS CARE COMMUNITY

Drawing Title		
DETAIL SECTIONS 06		
Scale	As indicated	
Drawing Created (date)	21/03/23	
Drawing Created (by)	PL	
Plotted and checked by	GGSA	
Verified	AS	
Approved	PG	
Project No	Drawing No	Issue

A220594 DA3111 A


This drawing is the copyright of Group GSA Pty Ltd and may not be altered, reproduced or transmitted in any form or by any means in part or in whole without the written permission of Group GSA Pty Ltd. All levels and dimensions are to be checked and verified on site prior to the commencement of any work, making of shop drawings or fabrication of components.
Do not scale drawings. Use figured Dimensions.

8/25/2023 4:17:47 PM

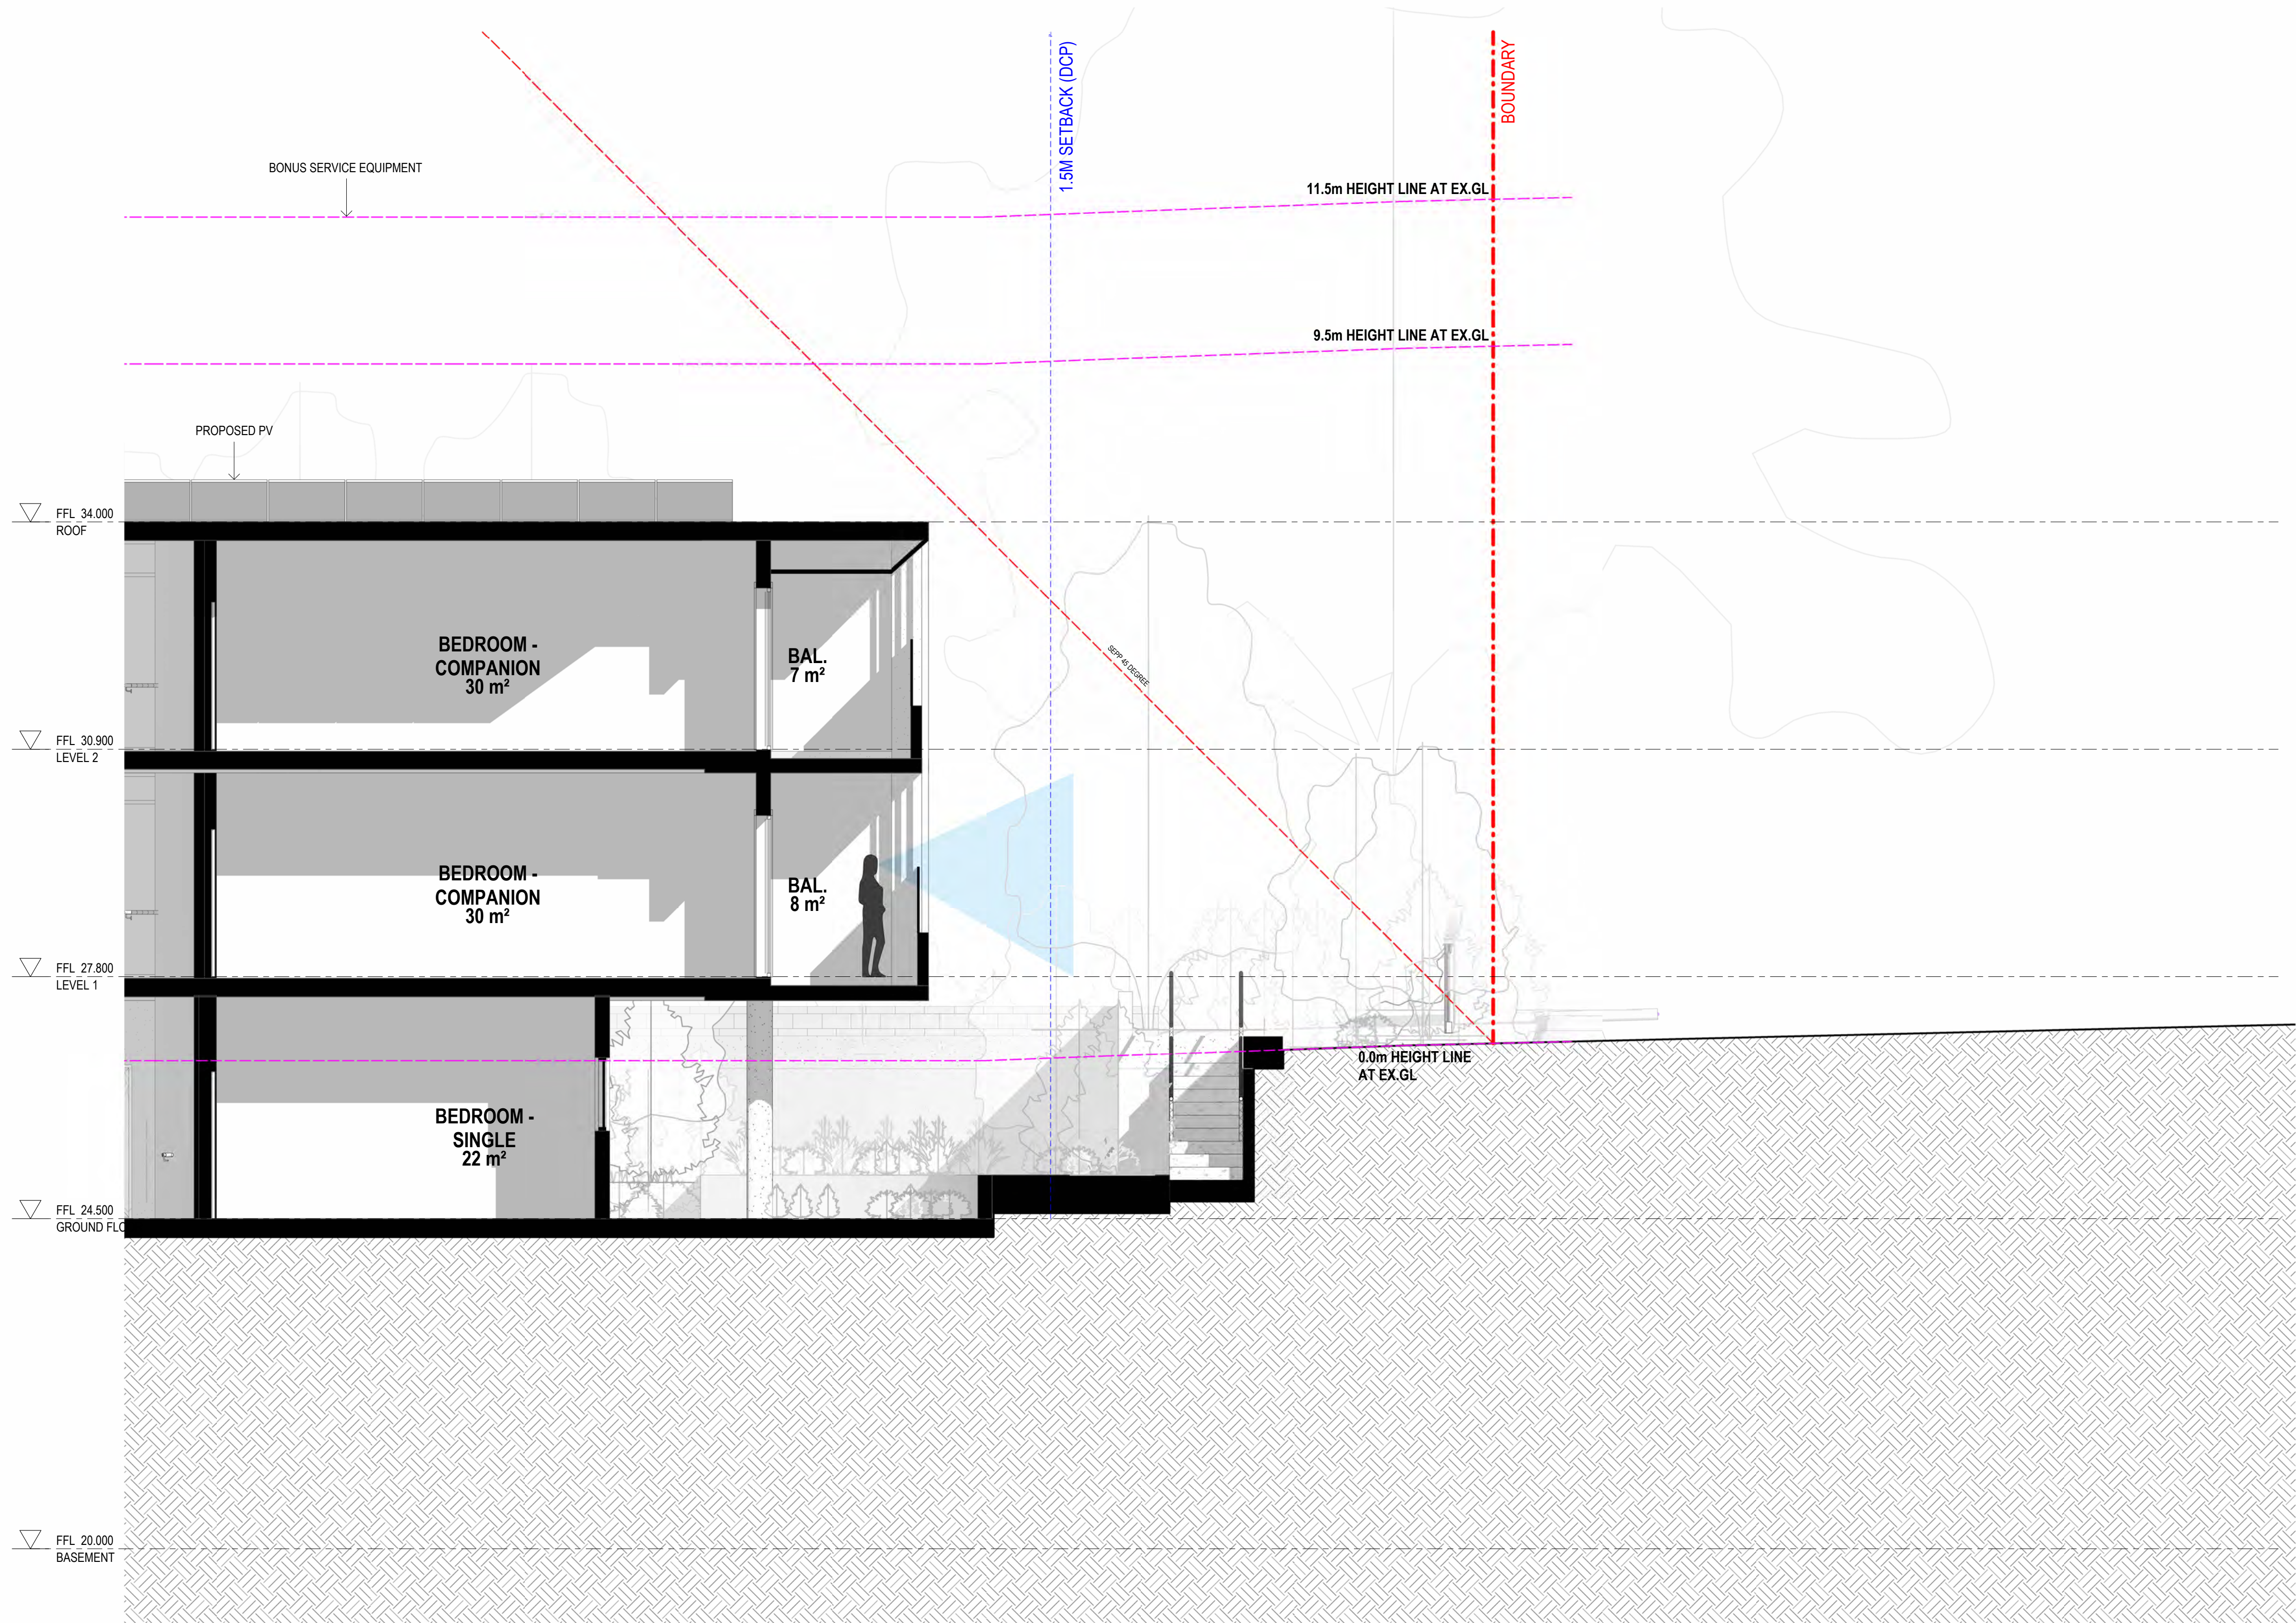

1 SECTION D6
1:50

Amendments		Date
Issue	Description	
A	ISSUE FOR SSDA	29/06/2023

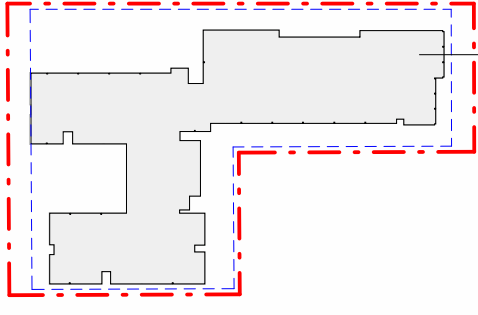

DA SUBMISSION

Project Manager
CYRE Level 8 Suite 18 / 100 Walker Street North Sydney NSW 2060 BCA
Formiga 1 Level 2, 10 King Street Rockdale NSW 2216 Structural & Civil
Henry & Hymas Suite 2.01, 828 Pacific Highway Gordon NSW 2072
Building Services
DSC Consulting 57 - 59 Hill Street Roseville NSW 2069 Laundry / Kitchen / Utility
UFD PO Box 236 Oxymiah NSW 2258 Client
OPAL HEALTHCARE Level 11, 420 George Street Sydney NSW 2000

GROUP GSA
Group GSA Pty Ltd ABN 76 002 113 779
Level 7, 80 William St East Sydney NSW
Australia 2011
www.groupgsa.com
T +612 9361 4144 F +612 9332 3458
architecture interior design urban design landscape
nom architect Lisa-Maree Carrigan 7568
Project Title

NARWEE PARKLANDS CARE COMMUNITY

Drawing Title


DETAIL SECTIONS 07

Scale		As indicated
Drawing Created (date)		21/03/23
Drawing Created (by)		PL
Plotted and checked by		GGSA
Verified		AS
Approved		PG
Project No	Drawing No	Issue


A220594 DA3112 A

This drawing is the copyright of Group GSA Pty Ltd and may not be altered, reproduced or transmitted in any form or by any means in part or in whole without the written permission of Group GSA Pty Ltd. All levels and dimensions are to be checked and verified on site prior to the commencement of any work, making of shop drawings or fabrication of components.
Do not scale drawings. Use figured Dimensions.


8/25/2023 4:18:18 PM

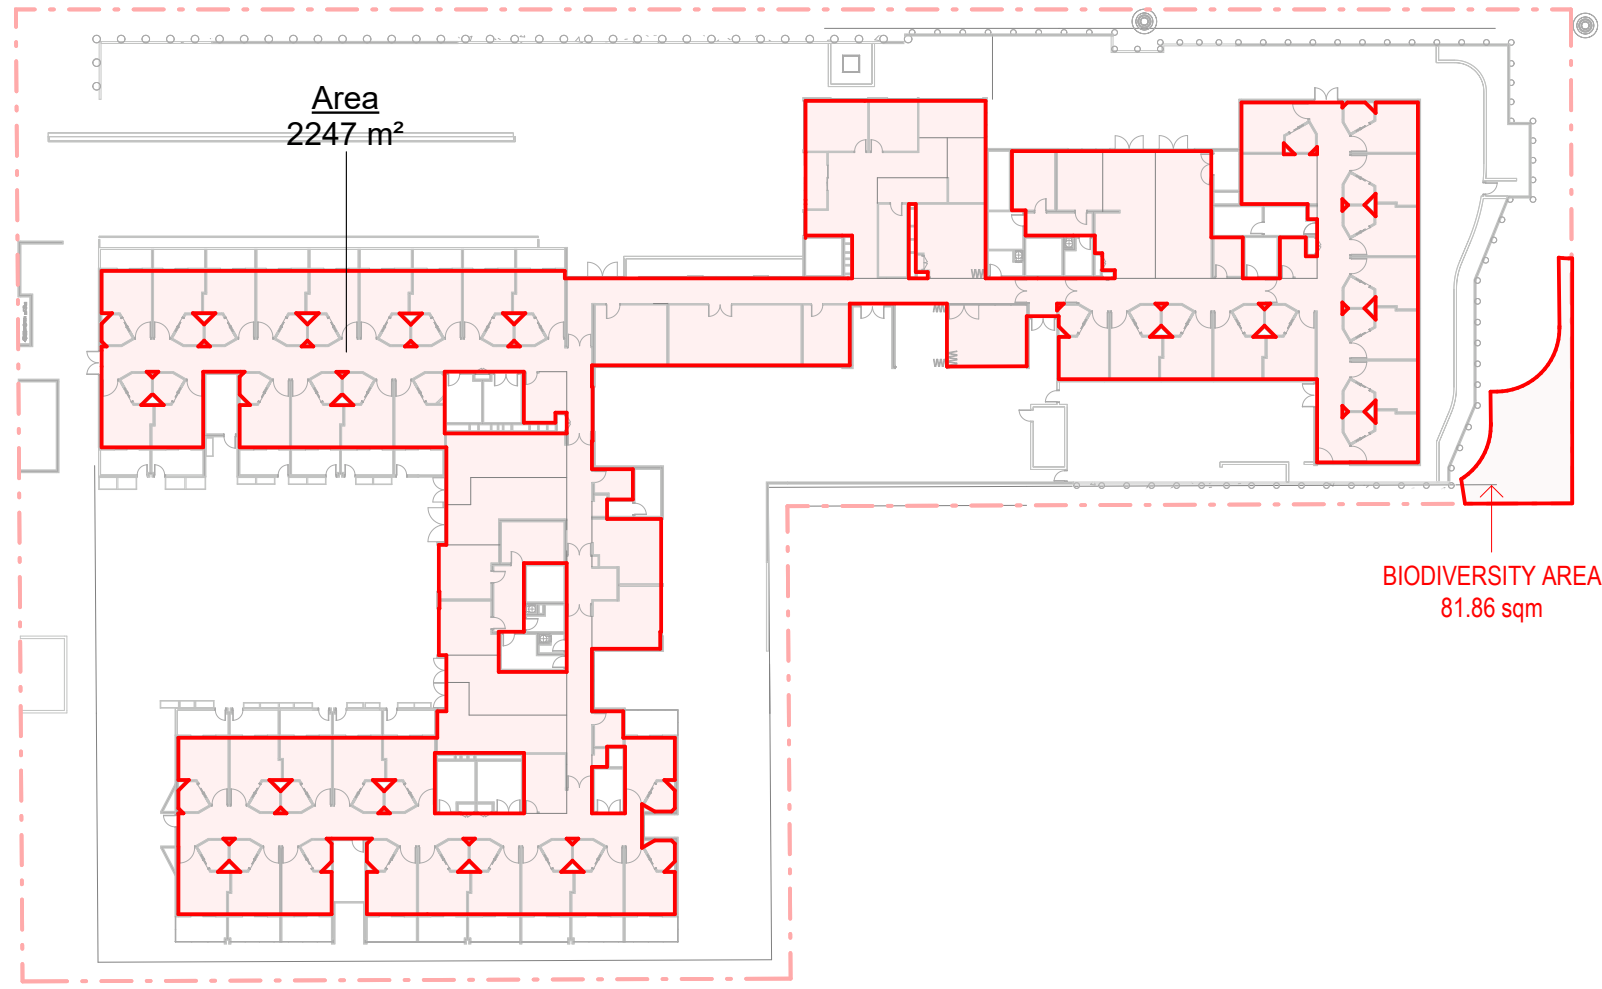

1 GROUND FLOOR
1 : 600

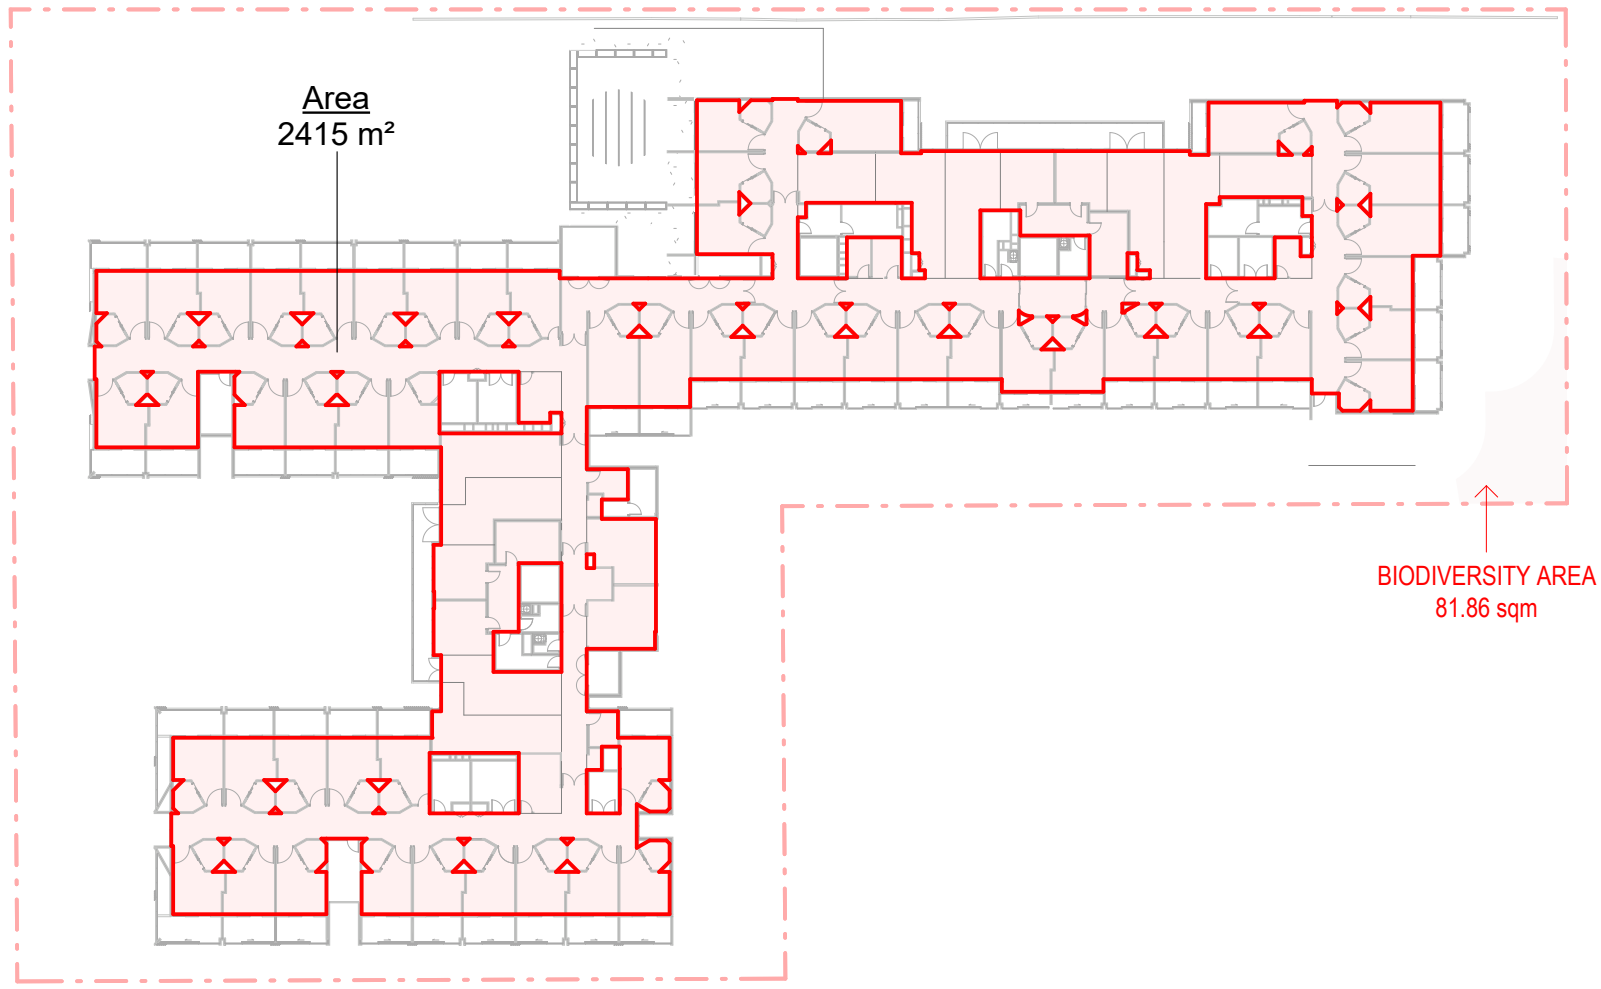

2 LEVEL 1
1 : 600

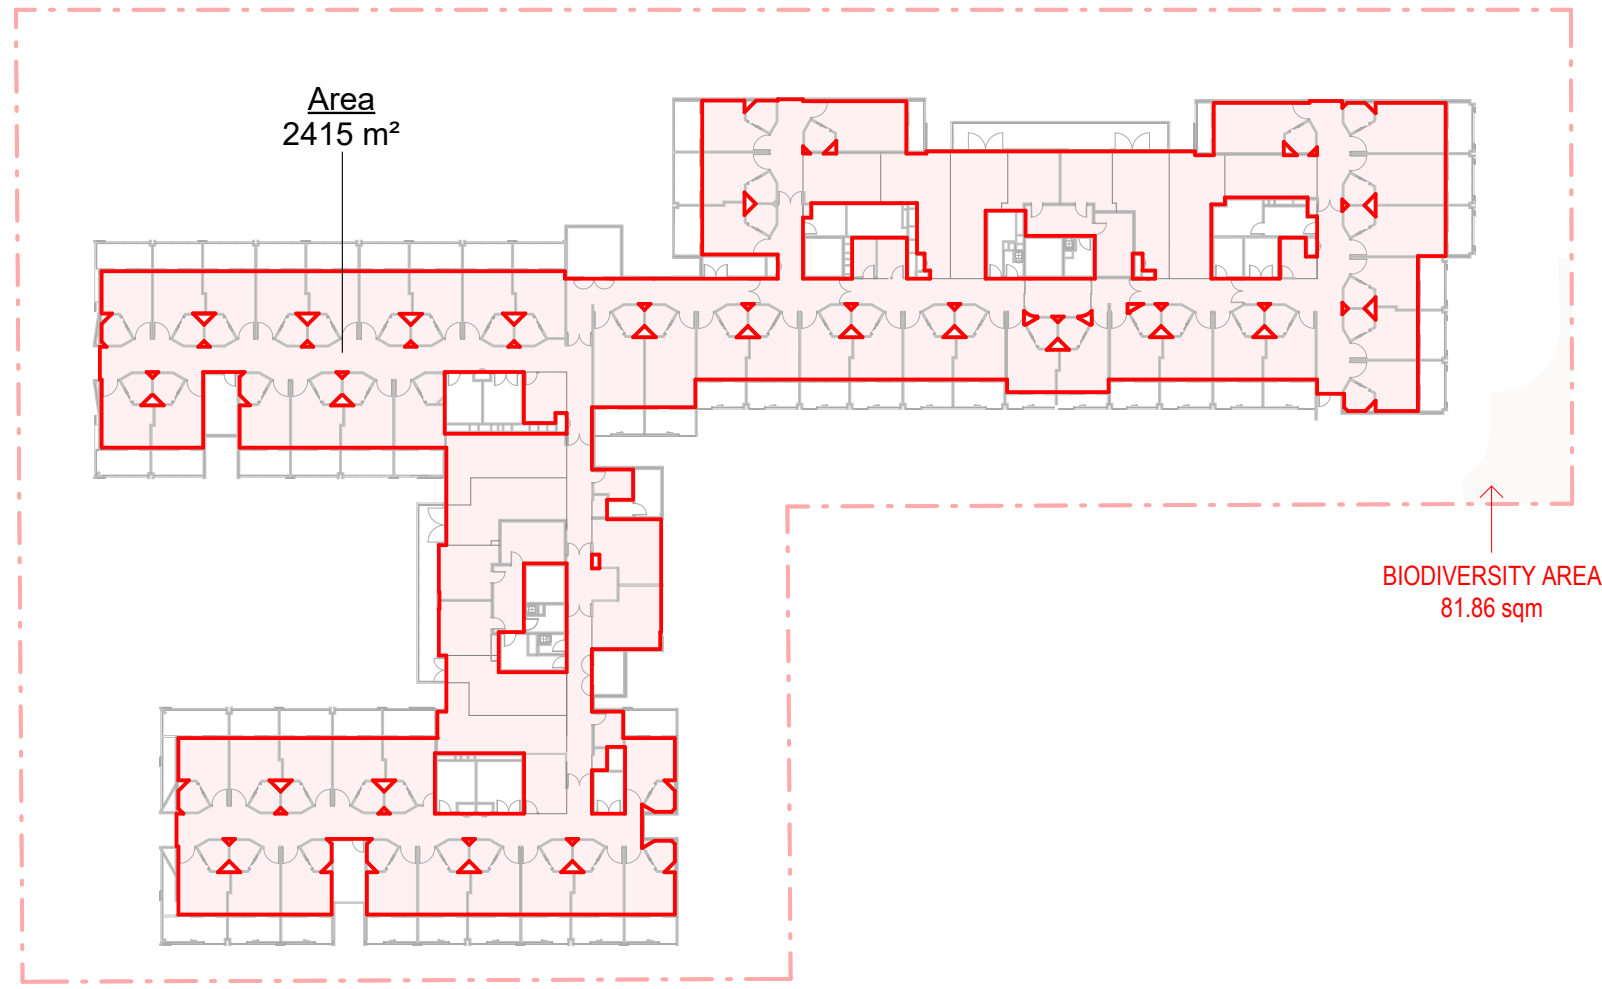

3 LEVEL 2
1 : 600

SITE AREA:	7,159.6 sqm
BIODIVERSITY AREA:	81.86 sqm
PERMISSIBLE AREA:	7,077.74 sqm (EXCLUDING BIODIVERSITY)
BASEMENT:	0 sqm
GF:	2,247 sqm
L1:	2,415 sqm
L2:	2,415 sqm
GFA:	7,077 sqm
FSR:	0.99 : 1
FSR:	1 : 1 (EXCL. BIODIVERSITY)

PERMISSIBLE AREA:


gross floor area means the sum of the floor area of each floor of a building measured from the internal face of external walls, or from the internal face of walls separating the building from another building, measured at a height of 1.4m above the floor—

(a) excluding the following—

- (i) columns, fin walls, sun control devices and elements, projections or works outside the general lines of the internal face of an external wall,
- (ii) cooling towers, machinery and plant rooms, ancillary storage space and vertical air conditioning ducts,
- (iii) car parking and internal access to the car parking,
- (iv) space for the loading and unloading of goods, including access to the space,
- (v) areas for common vertical circulation, including lifts and stairs,
- (vi) storage, vehicular access, garbage and services within the basement,
- (vii) for a residential care facility—floor space used for service activities provided by the facility within the basement,
- (viii) terraces and balconies with outer walls less than 1.4m high,
- (ix) voids above a floor at the level of a storey or storey above, and

(b) for in-fill self-care housing—including car parking provided at ground level, other than for visitors, in excess of 1 per dwelling.

Amendments		
Issue	Description	Date
A	ISSUE FOR INFORMATION	29/11/2022
B	ISSUE FOR INFORMATION	02/12/2022
C	ISSUE FOR SSDA	29/06/2023
D	ISSUE FOR SSDA	18/08/2023
E	ADDRESS DA COND. CL C1(a)(b)	30/10/2023

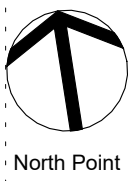

DA SUBMISSION

Project Manager
CYRE
Level 8 Suite 18 / 100 Walker Street
North Sydney NSW 2060
BCA
Formiga 1
Level 2, 10 King Street
Rockdale NSW 2216
Structural & Civil
Henry & Hymas
Suite 2.01, 828 Pacific Highway
Gordon NSW 2072
Building Services
DSC Consulting
57 - 59 Hill Street
Roseville NSW 2069
Laundry / Kitchen / Utility
UFD
PQ Box 236
Oxymiah NSW 2258
Client
OPAL HEALTHCARE
Level 11, 420 George Street
Sydney NSW 2000



Group GSA Pty Ltd ABN 76 002 113 779
Australia 2011
www.groupgsa.com
T +612 9361 4144 F +612 9332 3458
architecture interior design urban design landscape
nom architect Lisa-Maree Carrigan 7568
Project Title

NARWEE PARKLANDS
CARE COMMUNITY


Drawing Title

GFA CALCULATIONS


Scale		1 : 600
Drawing Created (date)		29/11/2022
Drawing Created (by)		PL
Plotted and checked by		GGSA
Verified		AS
Approved		PG
Project No	Drawing No	Issue

A220594 DA4101 E


This drawing is the copyright of Group GSA Pty Ltd and may not be altered, reproduced or transmitted in any form or by any means in part or in whole without the written permission of Group GSA Pty Ltd. All levels and dimensions are to be checked and verified on site prior to the commencement of any work, making of shop drawings or fabrication of components.
Do not scale drawings. Use figured Dimensions.

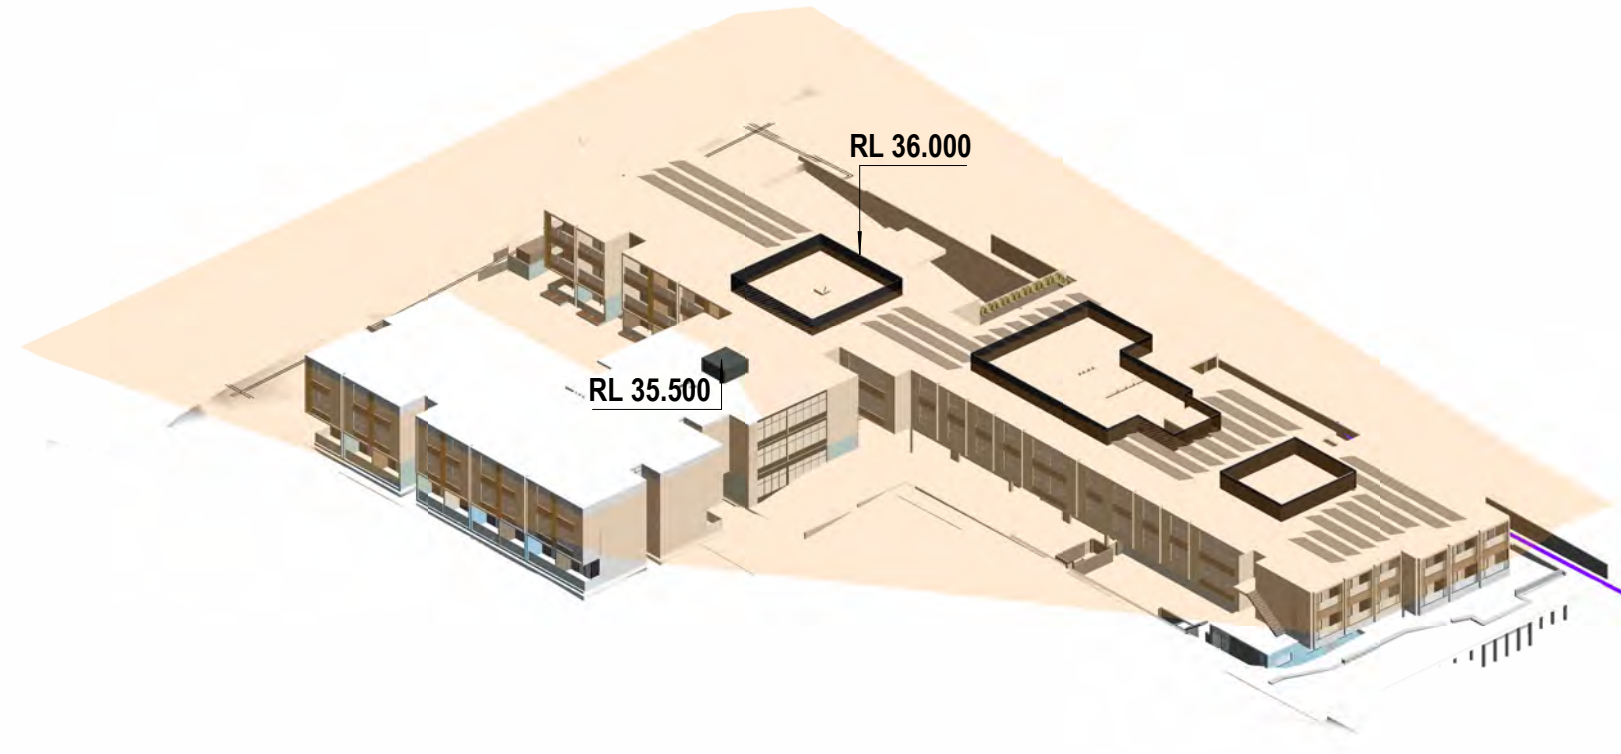


1 HEIGHT PLANE DIAGRAM - SEPP 9.5m

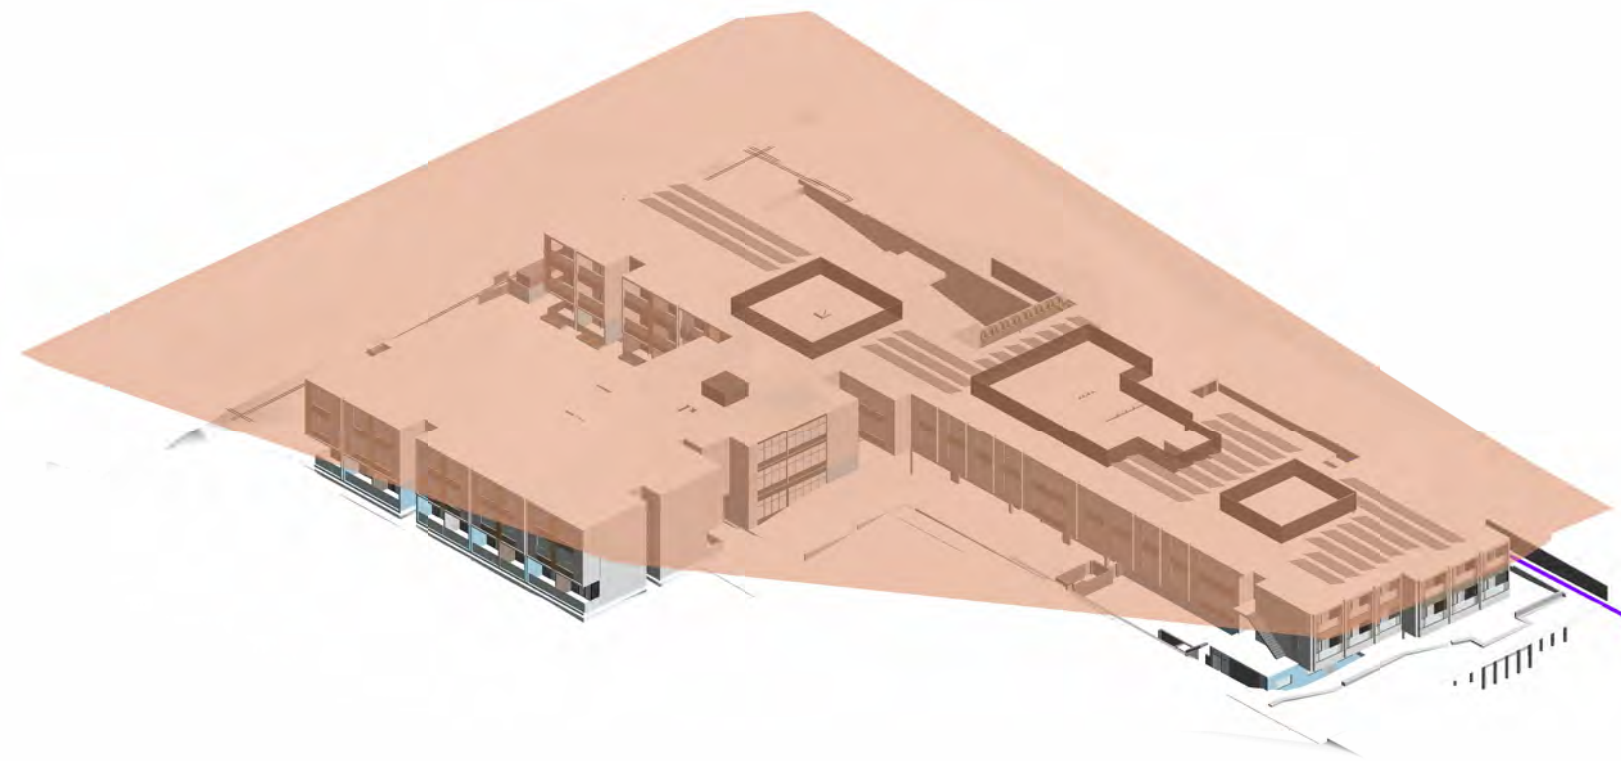


2 HEIGHT PLANE DIAGRAM - SEPP 11.5m

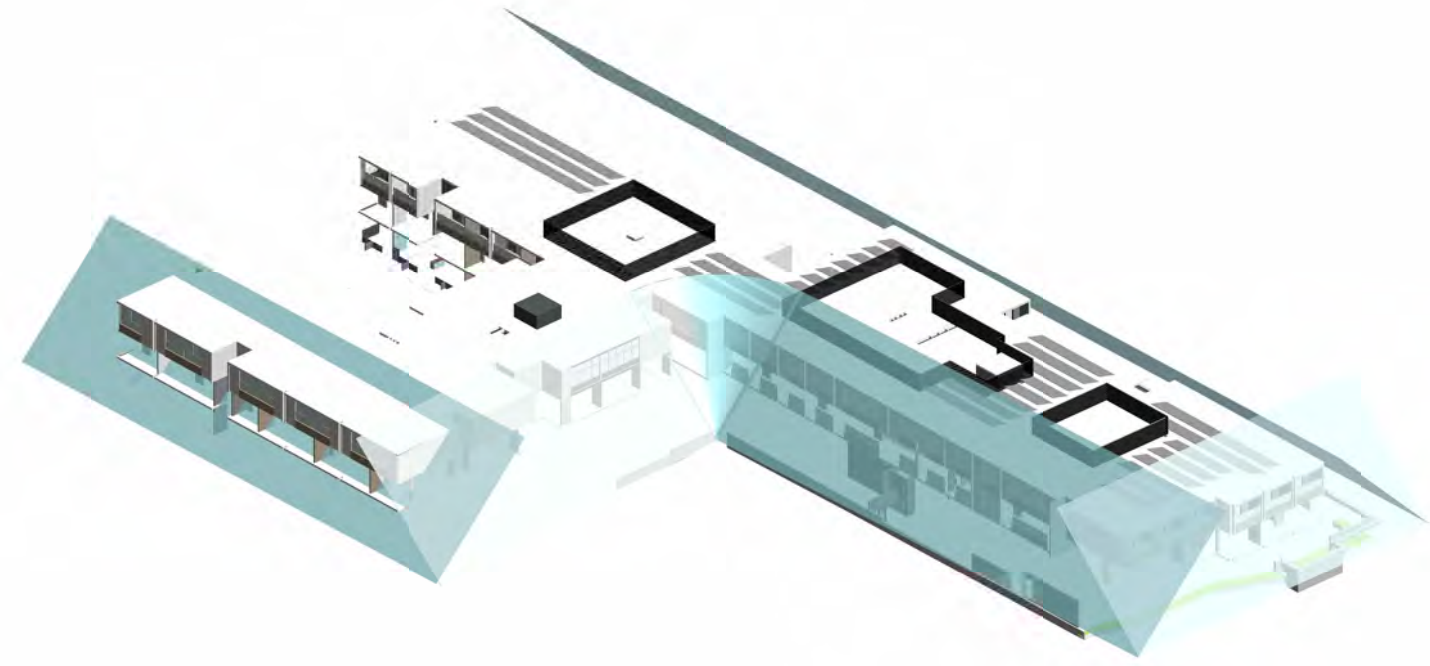

4 45 DEGREE PLANE VIEW 1

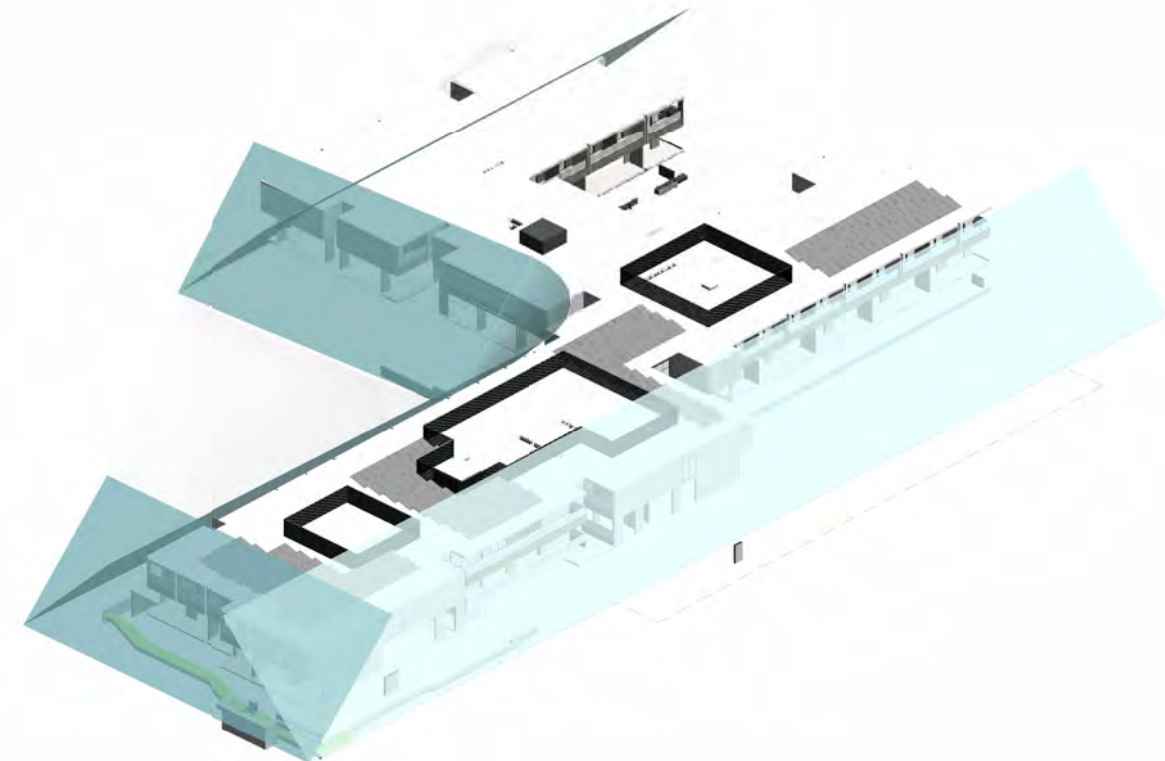


5 45 DEGREE PLANE VIEW 2

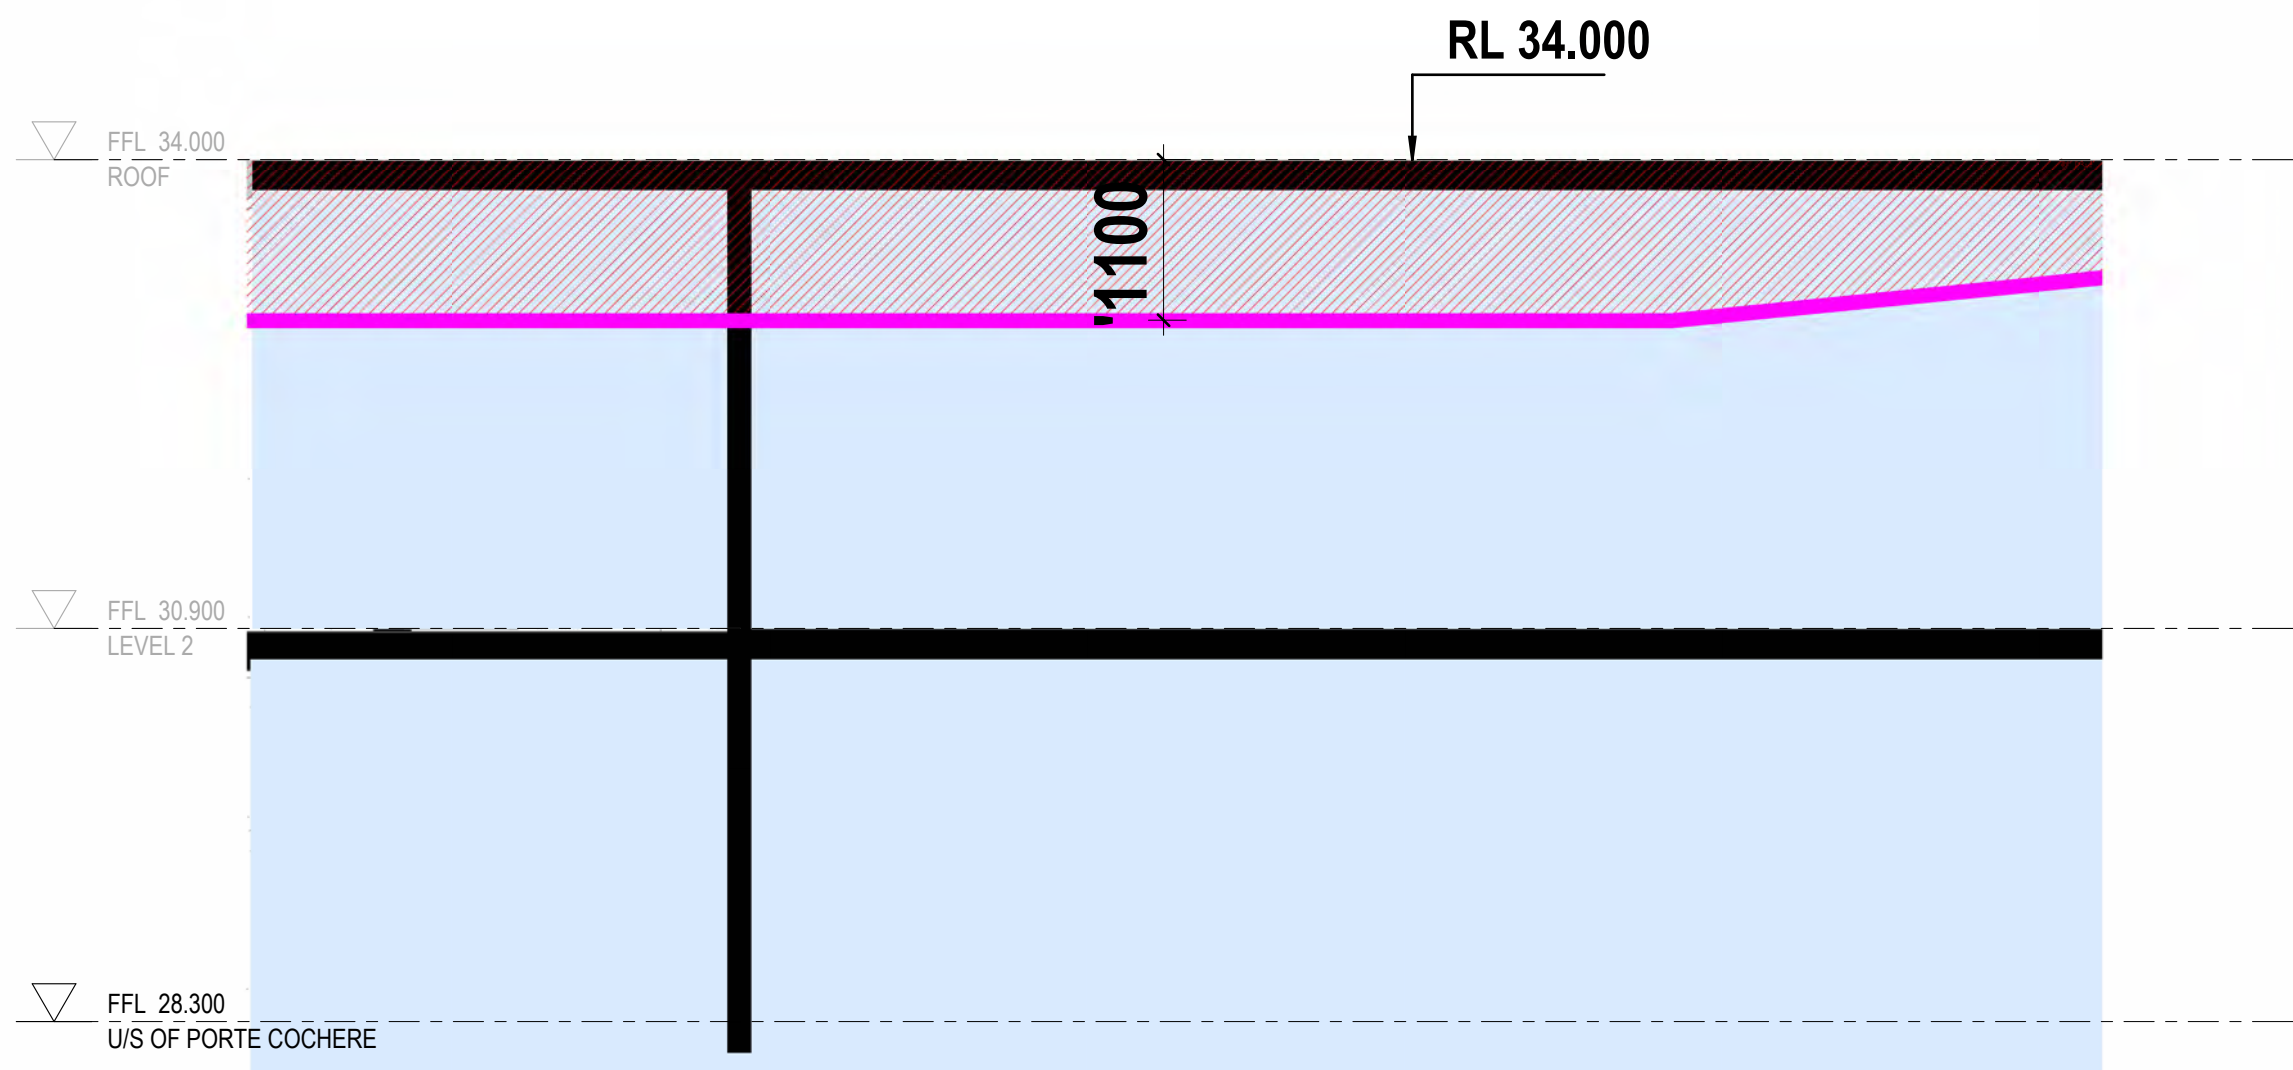

3 Section BB COMPLIANCE
1:50

Amendments		Date
Issue	Description	
A	ISSUE FOR INFORMATION	02/12/2022
B	ISSUE FOR SSDA	29/06/2023

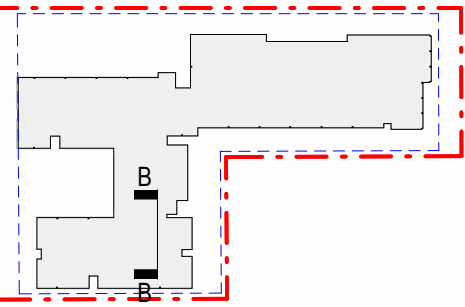

DA SUBMISSION

Project Manager

CYRE
Level 8 Suite 18 / 100 Walker Street
North Sydney NSW 2060
BCA

Formiga 1
Level 2, 10 King Street
Rockdale NSW 2216

Structural & Civil
Henry & Hymas
Suite 2.01, 828 Pacific Highway
Gordon NSW 2072

Building Services
DSC Consulting
57 - 59 Hill Street
Roseville NSW 2069
Laundry / Kitchen / Utility

UFD
PO Box 236
Oxymiah NSW 2258
Client

OPAL HEALTHCARE
Level 11, 420 George Street
Sydney NSW 2000

GROUP GSA

Group GSA Pty Ltd ABN 76 002 113 779
Level 7, 80 William St East Sydney NSW
Australia 2011
www.groupgsa.com

T +612 9361 4144 F +612 9332 3458

architecture interior design urban design landscape
nom architect Lisa-Maree Carrigan 7568
Project Title

NARWEE PARKLANDS
CARE COMMUNITY

Drawing Title

COMPLIANCE DIAGRAM

Scale As indicated

Drawing Created (date) 17/08/22

Drawing Created (by) PL

Plotted and checked by GGSA



Verified AS

Approved PG

Project No Drawing No Issue

A220594 DA4102 B

This drawing is the copyright of Group GSA Pty Ltd and may not be altered, reproduced or transmitted in any form or by any means in part or in whole without the written permission of Group GSA Pty Ltd. All levels and dimensions are to be checked and verified on site prior to the commencement of any work, making of shop drawings or fabrication of components.
Do not scale drawings. Use figured Dimensions.

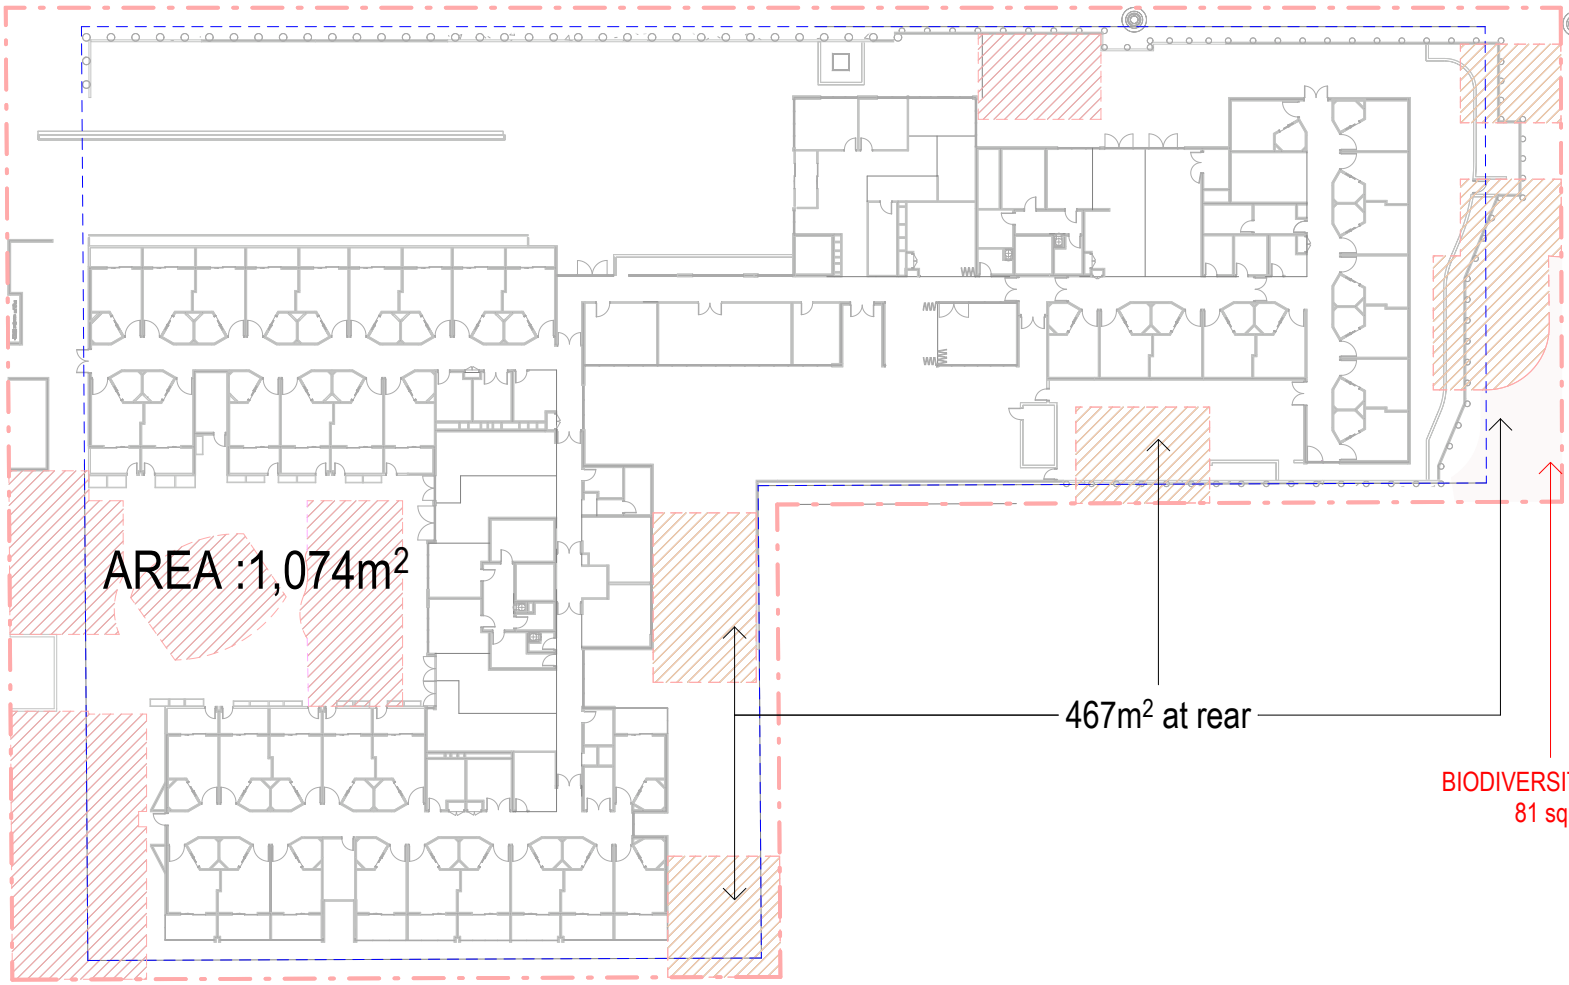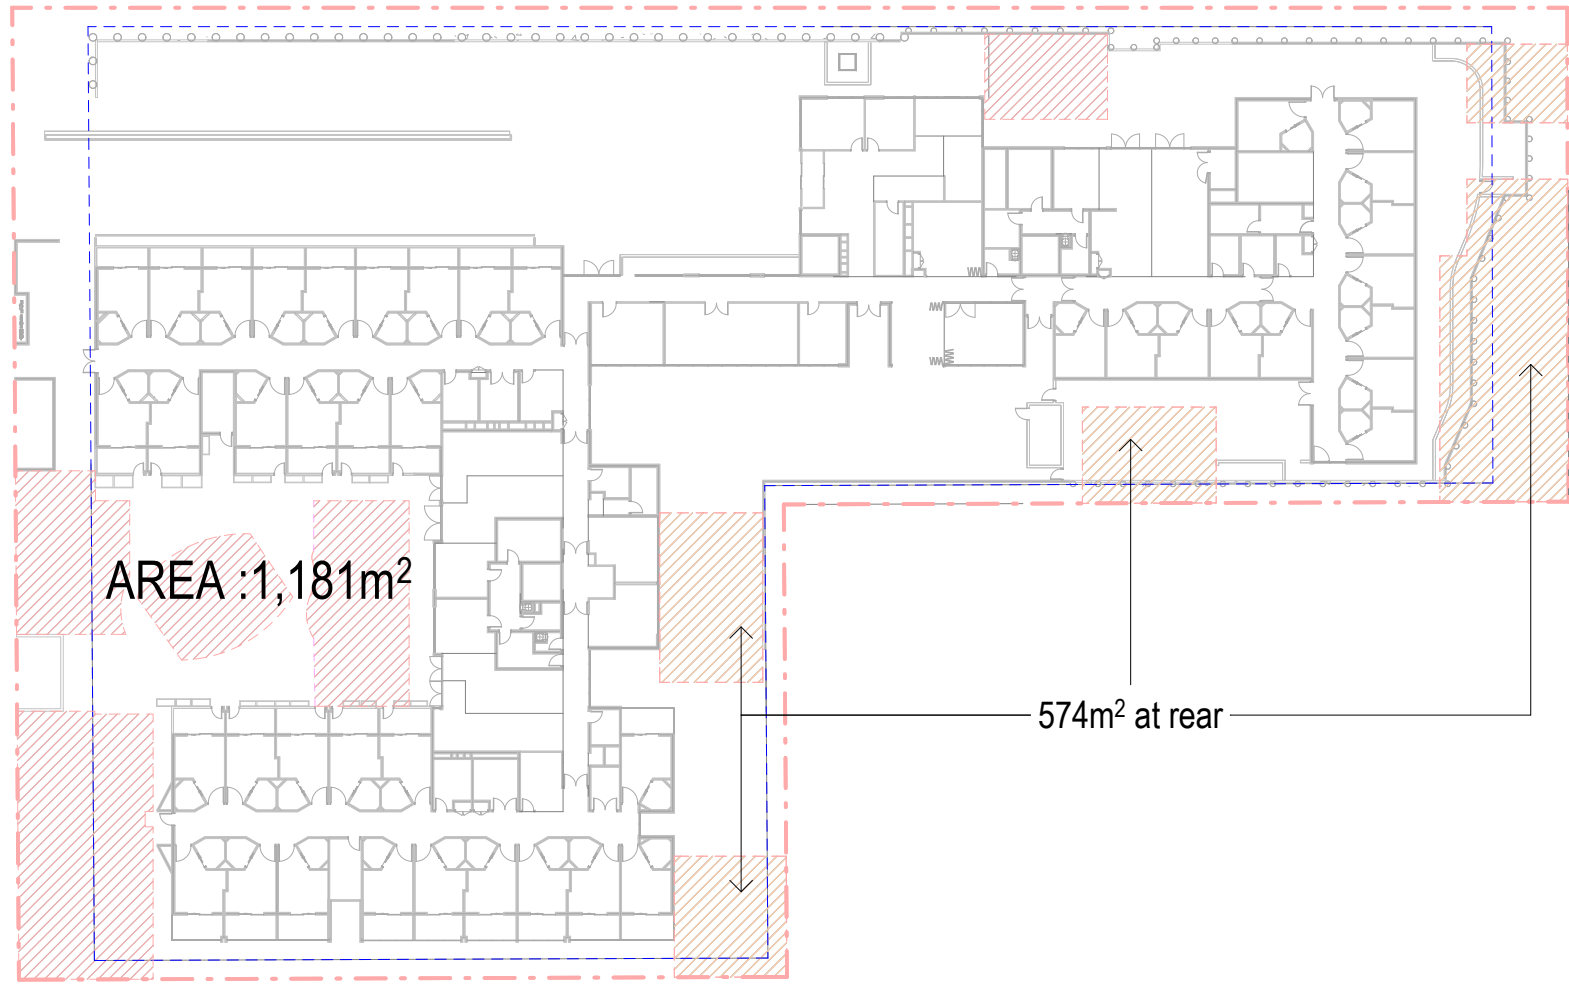

1 DEEP SOIL INCLUDING BIODIVERISTY
1 : 600

2 DEEP SOIL EXCLUDING BIODIVERSITY
1 : 600

SITE AREA:	7,159.6 sqm
DEEP SOIL AREA	1,181qm
	1,074 sqm (EXCLUDING BIODIVERSITY)
REAR DEEP SOIL AREA	574 sqm
	467 sqm (EXCLUDING BIODIVERSITY)
REQUIRED:	PROVIDED:
1,074 sqm (15% of the Site area)	16%
	15% (EXCLUDING BIODIVERSITY)
698sqm (65% of total deep soil area at rear of site)	49%
	43% (EXCLUDING BIODIVERSITY)


PERMISSIBLE AREA:

(f) a deep soil zone on at least 15% of the site area, where each deep soil zone has minimum dimensions of 6m and, if practicable, at least 65% of the deep soil zone is located at the rear of the site,

Excluded:

- Basement
- Impreviuous Surfaces
- Timber Deck
- Concrete Footpath
- Unit Paving
- Undercroft

Amendments		
Issue	Description	Date
A	ISSUE FOR INFORMATION	29/11/2022
B	ISSUE FOR INFORMATION	02/12/2022
C	ISSUE FOR SSDA	29/06/2023
D	ISSUE FOR SSDA	18/08/2023

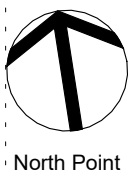

DA SUBMISSION

Project Manager
CYRE
Level 8 Suite 18 / 100 Walker Street
North Sydney NSW 2060
BCA
Formiga 1
Level 2, 10 King Street
Rockdale NSW 2216
Structural & Civil
Henry & Hymas
Suite 2.01, 828 Pacific Highway
Gordon NSW 2072
Building Services
DSC Consulting
57 - 59 Hill Street
Roseville NSW 2069
Laundry / Kitchen / Utility
UFD
P.O.Box 236
Oxymiah NSW 2258
Client
OPAL HEALTHCARE
Level 11, 420 George Street
Sydney NSW 2000

GROUP GSA
Group GSA Pty Ltd ABN 76 002 113 779
Level 7, 80 William St East Sydney NSW
Australia 2011
www.groupgsa.com
T +612 9361 4144 F +612 9332 3458
architecture interior design urban design landscape
nom architect Lisa-Maree Carrigan 7568
Project Title

NARWEE PARKLANDS
CARE COMMUNITY


Drawing Title

DEEP SOIL DIAGRAM


Scale		1 : 600
Drawing Created (date)		29/11/2022
Drawing Created (by)		PL
Plotted and checked by		GGSA
Verified		AS
Approved		PG
Project No	Drawing No	Issue

A220594 DA4103 D

This drawing is the copyright of Group GSA Pty Ltd and may not be altered, reproduced or transmitted in any form or by any means in part or in whole without the written permission of Group GSA Pty Ltd. All levels and dimensions are to be checked and verified on site prior to the commencement of any work, making of shop drawings or fabrication of components.
Do not scale drawings. Use figured Dimensions.

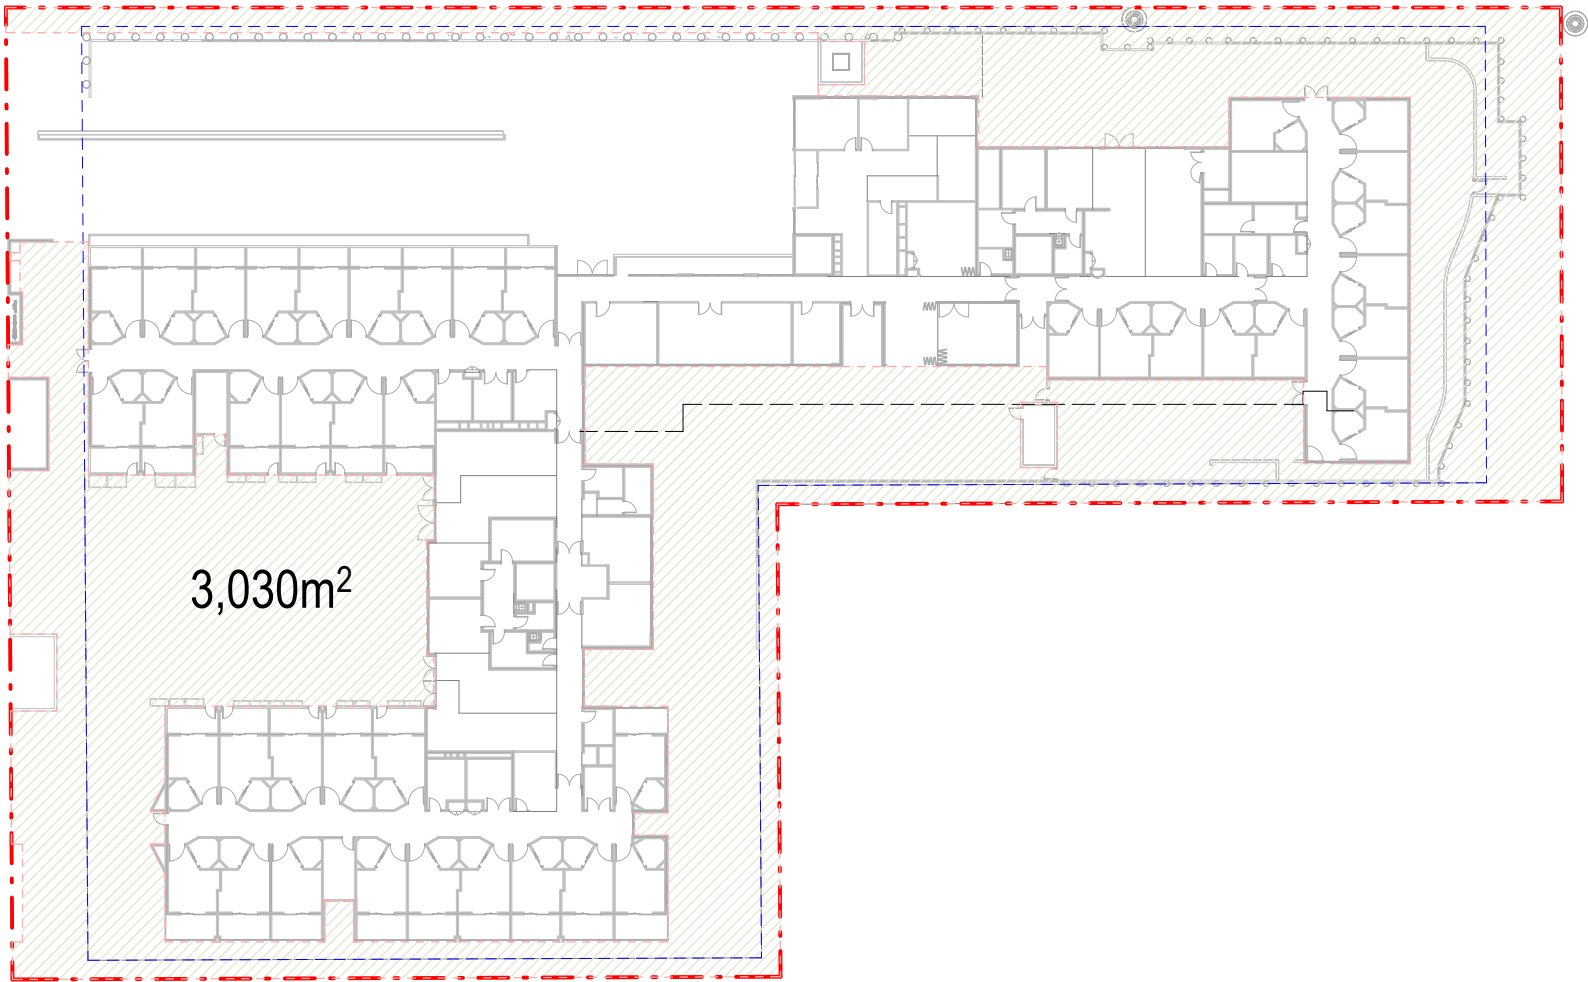

1 LANDSCAPE INCLUDING BIODIVERSITY

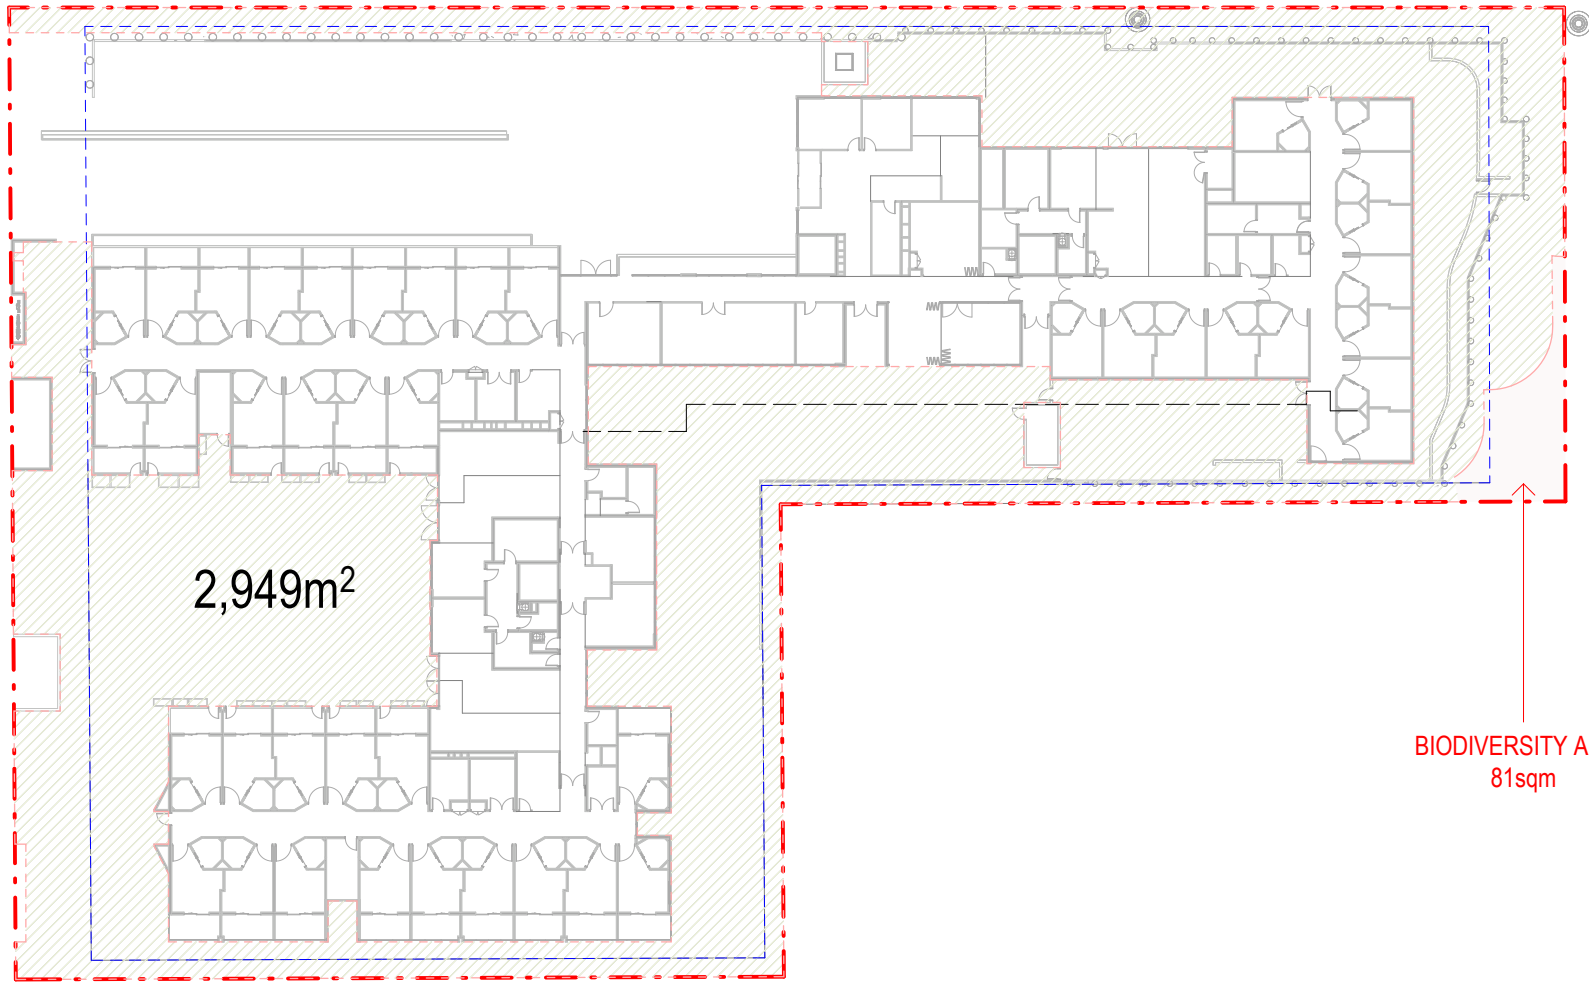

2 LANDSCAPE EXCLUDING BIODIVERSITY

SITE AREA:	7,159.6 sqm
LANDSCAPE AREA:	3,030 sqm
	2,949 sqm (EXCLUDING BIODIVERSITY)
REQUIRED:	PROVIDED:
2,445 sqm (15 sqm per Bed)	18 sqm per Bed
	18 sqm per Bed (EXCLUDING BIODIVERSITY)

Amendments

Issue	Description	Date
A	ISSUE FOR INFORMATION	29/11/2022
B	ISSUE FOR INFORMATION	02/12/2022
C	ISSUE FOR SSDA	29/06/2023

North Point

DA SUBMISSION

Project Manager

CYRE

Level 8 Suite 18 / 100 Walker Street

North Sydney NSW 2060

BCA

Formiga 1

Level 2, 10 King Street

Rockdale NSW 2216

Structural & Civil

Henry & Hymas

Suite 2.01, 828 Pacific Highway

Gordon NSW 2072

Building Services

DSC Consulting

57 - 59 Hill Street

Roseville NSW 2069

Laundry / Kitchen / Utility

UFD

P.O. Box 236

Oxymiah NSW 2258

Client

OPAL HEALTHCARE

Level 11, 420 George Street

Sydney NSW 2000

GROUPGSA

Group GSA Pty Ltd ABN 76 002 113 779

Level 7, 80 William St East Sydney NSW

Australia 2011

www.groupgsa.com

T +612 9361 4144 F +612 9332 3458

architecture interior design urban design landscape

nom architect Lisa-Maree Carrigan 7568

Project Title

NARWEE PARKLANDS
CARE COMMUNITY

Drawing Title

LANDSCAPE DIAGRAM

Scale

1 : 600

Drawing Created (date)

29/11/2022

Drawing Created (by)

PL

Plotted and checked by

Designer

Verified

AS

Approved

PG

Project No

Drawing No


Issue

A220594 DA4104 C


This drawing is the copyright of Group GSA Pty Ltd and may not be altered, reproduced or transmitted in any form or by any means in part or in whole without the written permission of Group GSA Pty Ltd. All levels and dimensions are to be checked and verified on site prior to the commencement of any work, making of shop drawings or fabrication of components.

Do not scale drawings. Use figured Dimensions.


8/25/2023 4:19:39 PM

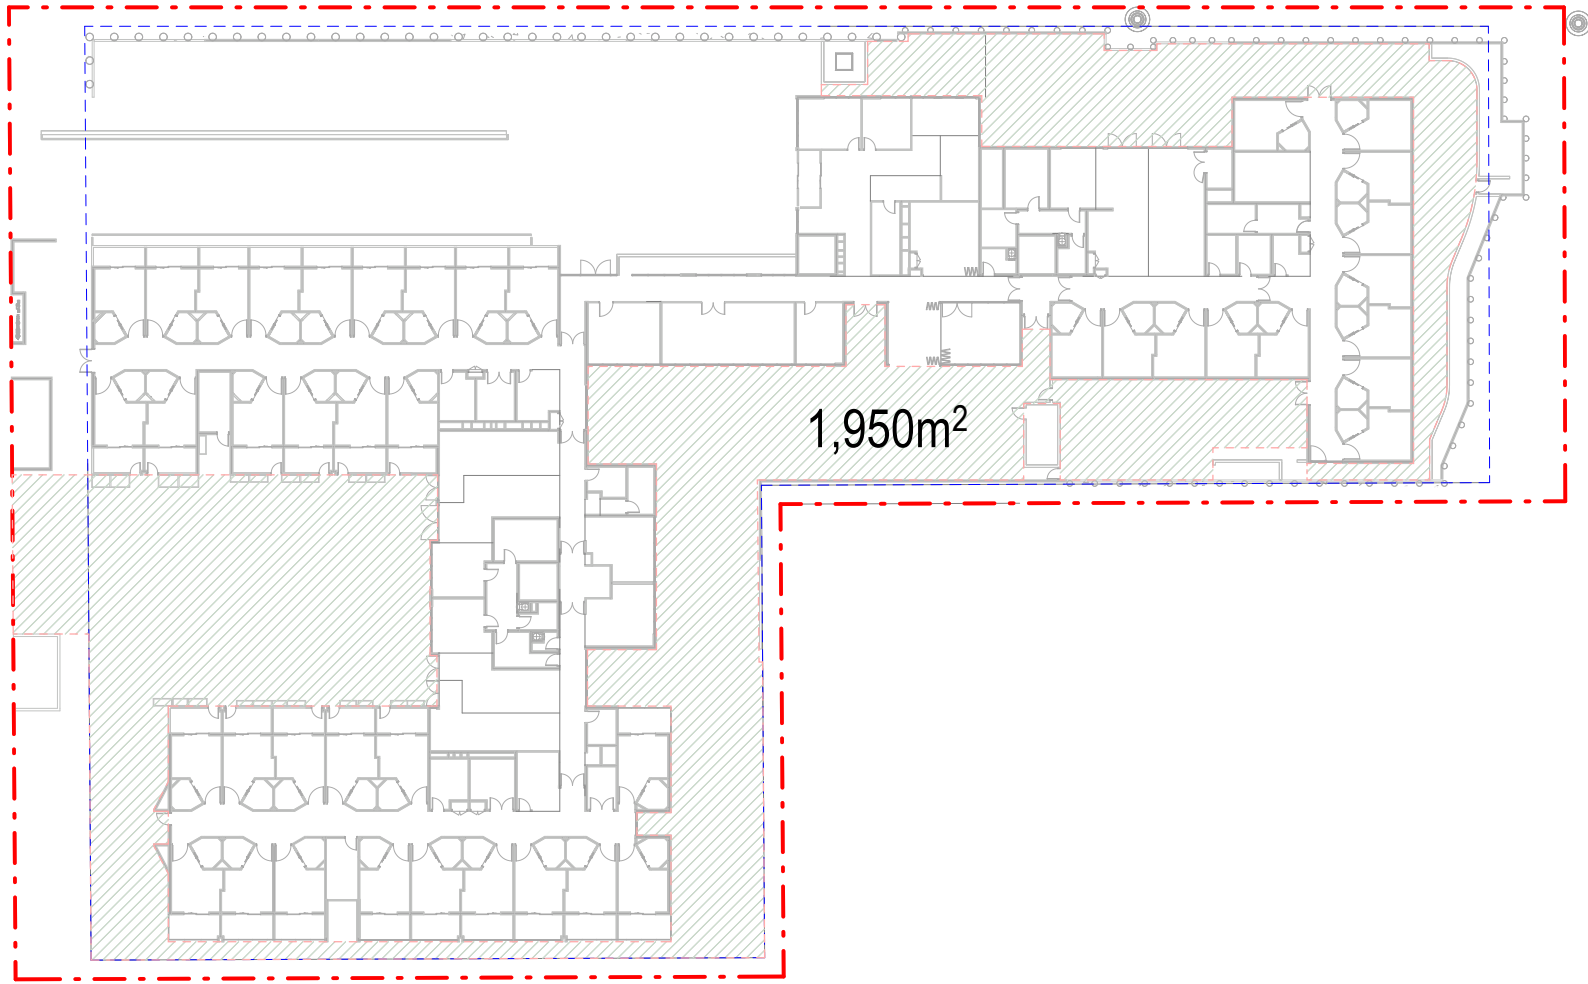

1 GF COMMUNAL OPEN SPACE
1 : 600

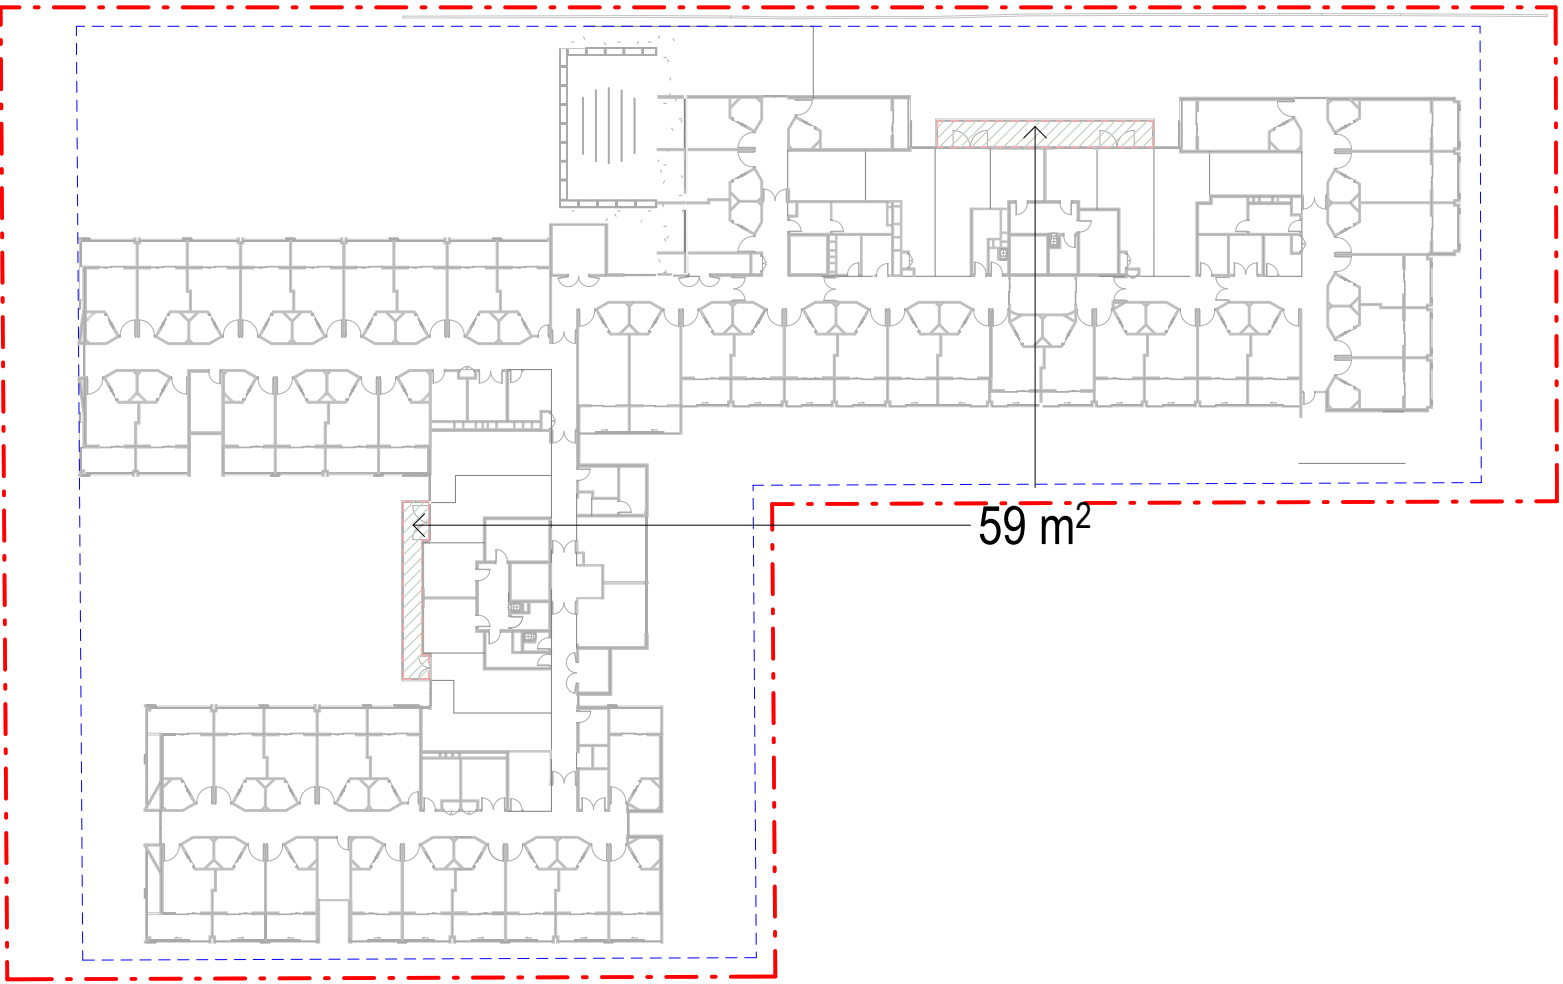


2 LEVEL 1 COMMUNAL OPEN SPACE
1 : 600

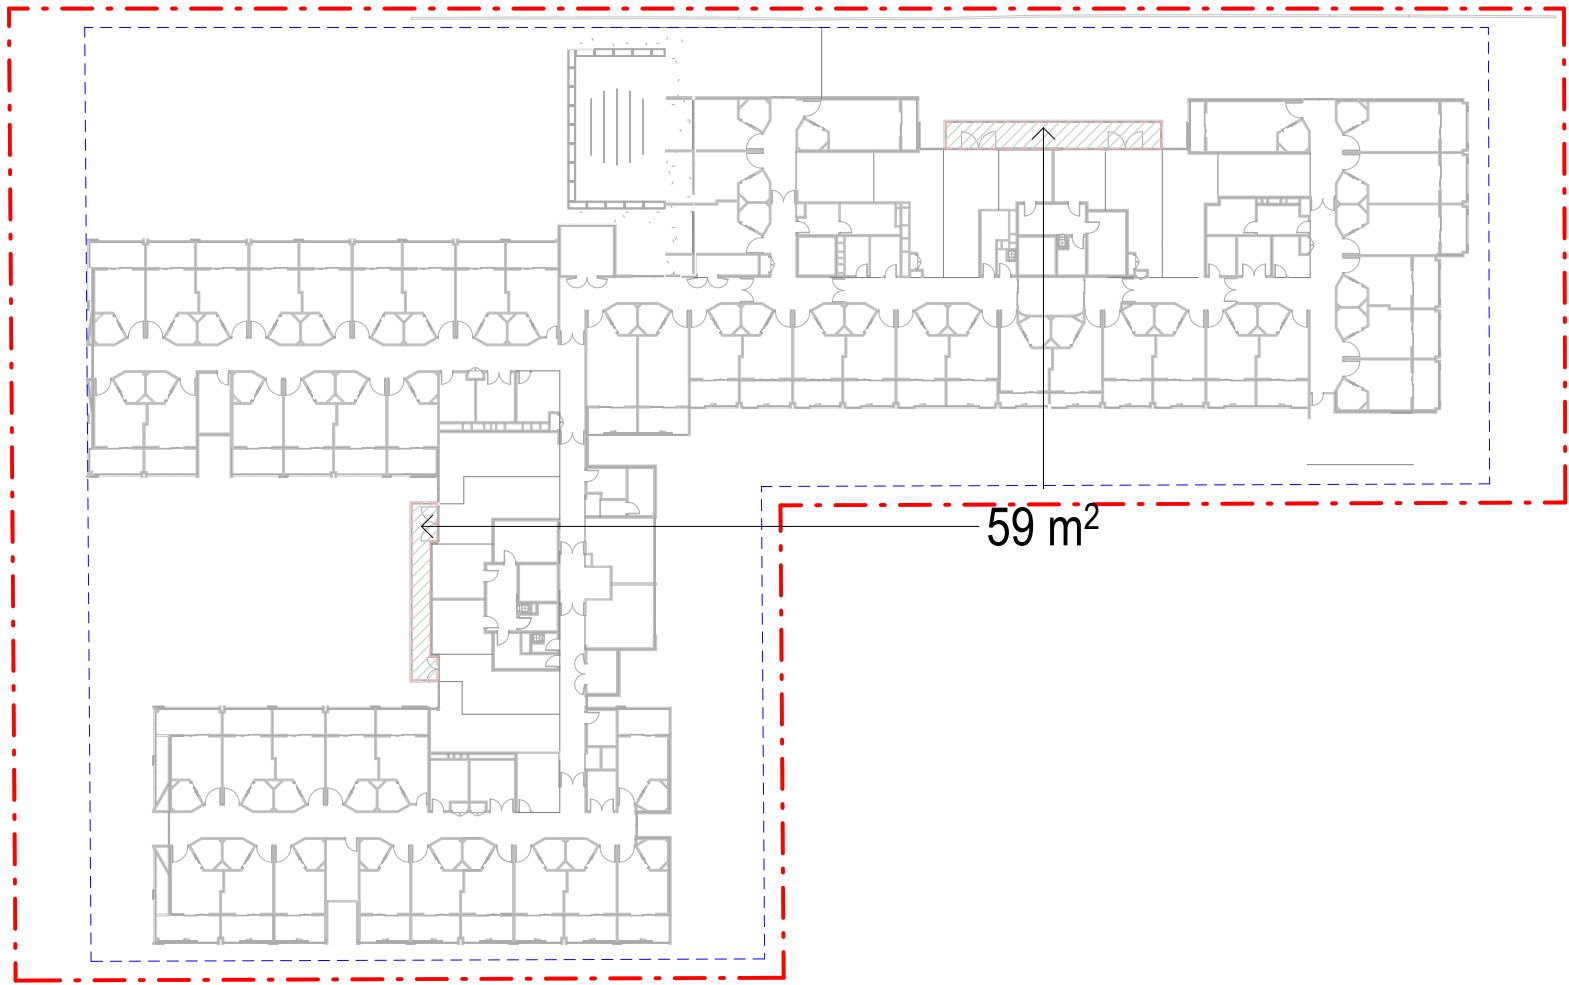

3 LEVEL 2 COMMUNAL OPEN SPACE
1 : 600

SITE AREA:		7,159.6 sqm
COMMUNAL OPEN SPACE AREA:		2,068 sqm
GF:	1,950 sqm	
L1:	59 sqm	
L2:	59 sqm	
REQUIRED:		PROVIDED:
1,650 sqm (10 sqm per Bed)		12.5 sqm per Bed

Amendments		
Issue	Description	Date
A	ISSUE FOR INFORMATION	29/11/2022
B	ISSUE FOR INFORMATION	02/12/2022
C	ISSUE FOR SSDA	29/06/2023
D	ADDRESS DA COND. CL.C1(a)(b)	30/10/2023

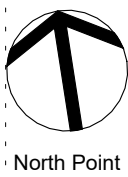

DA SUBMISSION

Project Manager

CYRE
Level 8 Suite 18 / 100 Walker Street
North Sydney NSW 2060
BCA

Formiga 1
Level 2, 10 King Street
Rockdale NSW 2216

Structural & Civil
Henry & Hymas
Suite 2.01, 828 Pacific Highway
Gordon NSW 2072

Building Services
DSC Consulting
57 - 59 Hill Street
Roseville NSW 2069
Laundry / Kitchen / Utility

UFD
PQ Box 236
Oxymiah NSW 2258
Client

OPAL HEALTHCARE
Level 11, 420 George Street
Sydney NSW 2000

GROUP GSA

Group GSA Pty Ltd ABN 76 002 113 779
Level 7, 80 William St East Sydney NSW
Australia 2011
www.groupgsa.com

T +612 9361 4144 F +612 9332 3458

architecture interior design urban design landscape
nom architect Lisa-Maree Carrigan 7568
Project Title

NARWEE PARKLANDS
CARE COMMUNITY

Drawing Title

COMMUNAL OPEN
SPACE DIAGRAM

Scale 1 : 600

Drawing Created (date) 29/11/2022

Drawing Created (by) PL

Plotted and checked by GGSA

Verified AS

Approved PG

Project No Drawing No Issue

A220594 DA4105

D

This drawing is the copyright of Group GSA Pty Ltd and may not be altered, reproduced or transmitted in any form or by any means in part or in whole without the written permission of Group GSA Pty Ltd. All levels and dimensions are to be checked and verified on site prior to the commencement of any work, making of shop drawings or fabrication of components.
Do not scale drawings. Use figured Dimensions.

7/11/2023 1:56:20 AM

