



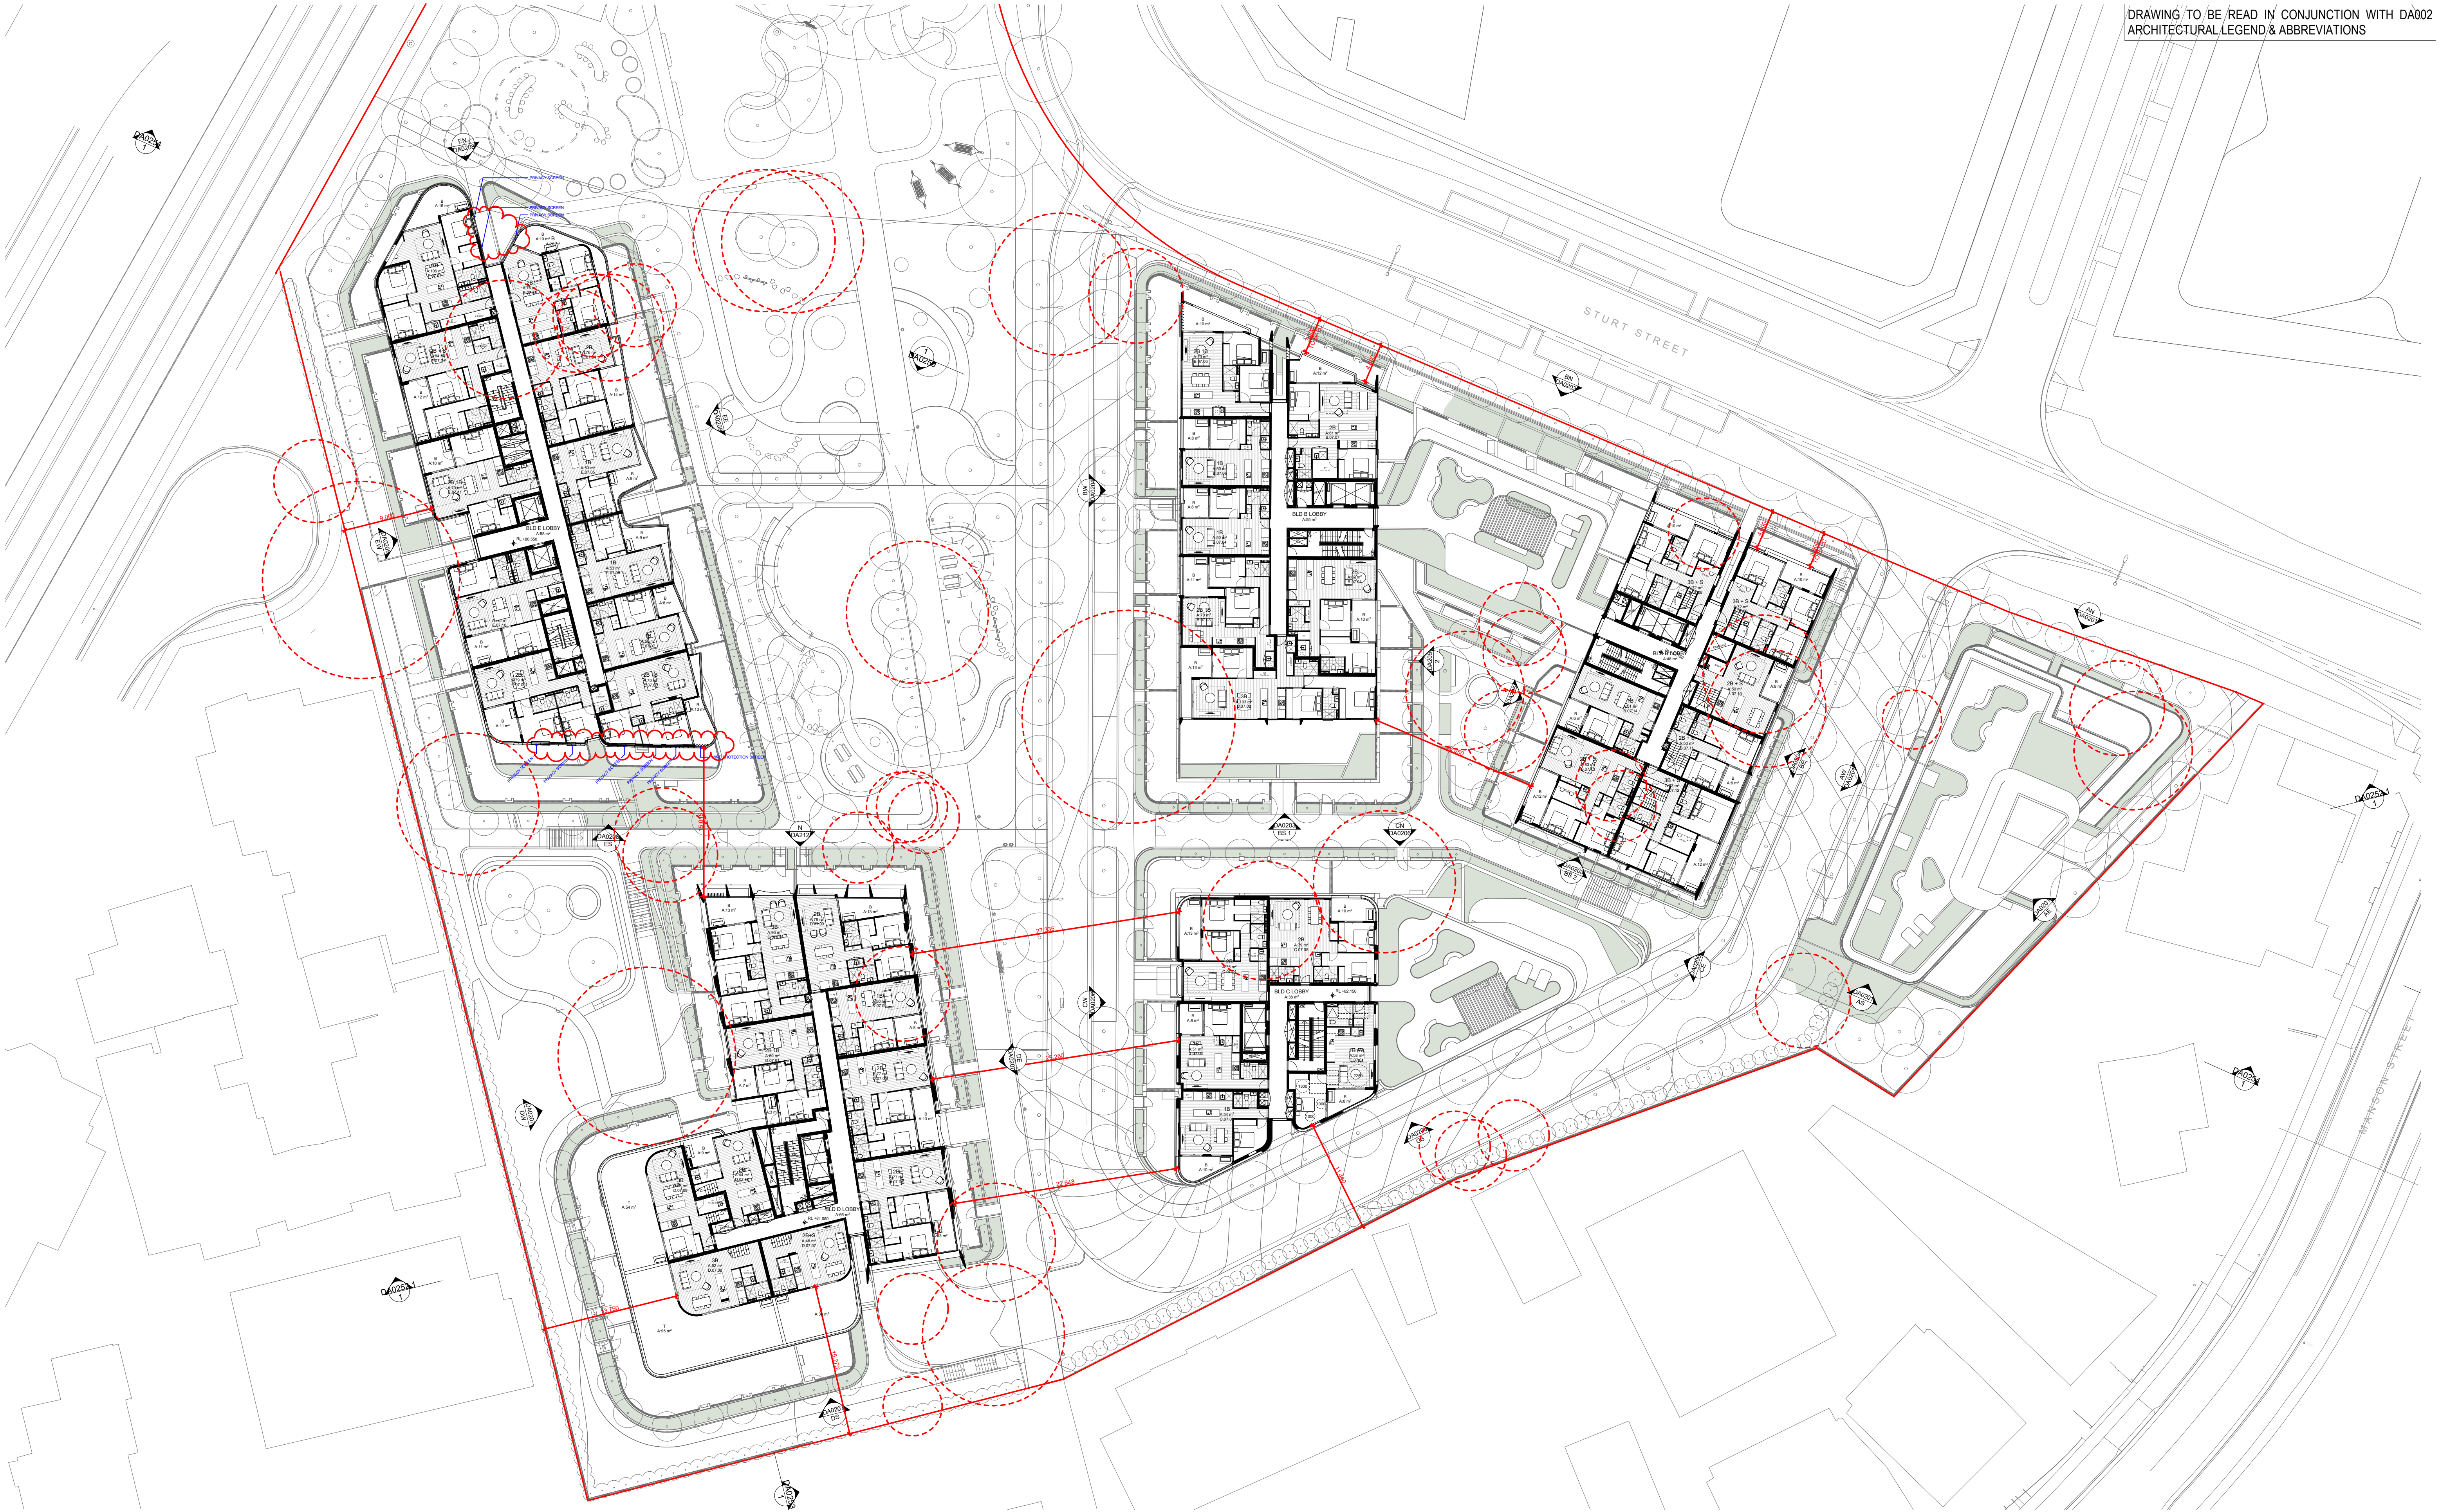

DATE	Issue Name	BY	CHK	NO.
04/11/2020	DEVELOPMENT APPLICATION		B	
28/03/2022	DEVELOPMENT APPLICATION	SH	DC	C
10/10/2022	DRAFT DEVELOPMENT APPLICATION		D	
14/10/2022	DEVELOPMENT APPLICATION	AH	GH	E
26/10/2022	DEVELOPMENT APPLICATION	AH	GH	F
04/11/2022	DEVELOPMENT APPLICATION	AH	GH	G
19/05/2023	FOR INFORMATION	AH,AS,JW	AH	H
26/05/2023	DEVELOPMENT APPLICATION	AH,AS	RP	I
11/09/2023	DEVELOPMENT APPLICATION	AH	RP	J
10/12/2023	FOR INFORMATION	DC	RP	K

CONSULTANTS			
MASTERPLAN	☐	BATES SMART	T: 02 8354 5100
URBAN & LANDSCAPE	☐	HASELL	T: 02 9101 2000
CIVIL ENGINEER	☐	J WYNNEHAM PRINCE	T: 02 4720 5362
CPED / HERITAGE / TOWN PLANNING	☐	URBIS	T: 02 8233 7621
TRAFFIC ENGINEER	☐	ASON GROUP	T: 02 9083 6601
FIRE ENGINEER	☐	AFFINITY FIRE	T: 02 9194 0990
ENVIRONMENTAL SERVICES	☐	ENVIRONMENTAL EARTH SCIENCES	T: 02 9822 1777
GEOTECHNICAL ENGINEER	☐	JK GEOTECHNICS	T: 02 9886 5000
MEP SERVICES	☐	DSE	T: 02 9416 1177
BCA-PCA	☐	CITY PLAN	T: 02 8270 3500

CONSULTANTS			
ACCESSIBILITY	☐	WALL TO WALL CONSULTING	T: 0402 550 570
ACOUSTIC	☐	WHITE NOISE CONSULTING	T: 0408 728 363
STRUCTURAL ENGINEER	☐	ROBERT BIRD	T: 02 8246 5805
WASTE MANAGEMENT / WIND CONSULTANT	☐	SLR	T: 02 9420 8166

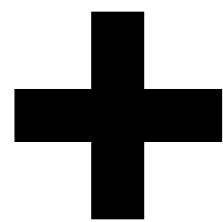

Level 4, 223 Clarence St
Sydney NSW 2000 Australia
Plus Architecture Pty. Ltd
ACN 600506303

plus
architecture
Melbourne
Brisbane
Christchurch
Sydney
Western Australia
Auckland
Telephone
Instagram
+61 2 8823 7000
#plusarchitecture
Nom. Registered
Architect (NSW): Amit Julka 10002
arch@plusarchitecture.com.au
www.plusarchitecture.com.au

PROJECT
Telopea Masterplan
Lot 5-7 Telopea 2117
Stage 1A Residential

DRAWING TITLE
LEVEL 07 FLOOR PLAN

In accepting and utilising this document the recipient agrees that #B#B ACN #B#B, remain all common law, statutory law and other rights including copyright and intellectual property rights. The recipient agrees not to use this document for any purpose other than its intended use, to waive all claims against #B#B resulting from unauthorised changes, or to reuse the document on other projects without the prior written consent of #B#B. Under no circumstances shall transfer of this document be deemed a sale. #B#B makes no warranties or fitness for any purpose. The Builder/Contractor shall verify job dimensions prior to any work commencing. Figured dimensions shall take precedence over scaled work.

SCALE
1:300 @A1


DATE
17/02/2020
DRAWN
DC

JOB NO.
20320


PLOT DATE
10/12/2023
CHECKED
RP

DRAWING NO.
PLA-AR-DA0107

FOR INFORMATION

 


REVISION
K

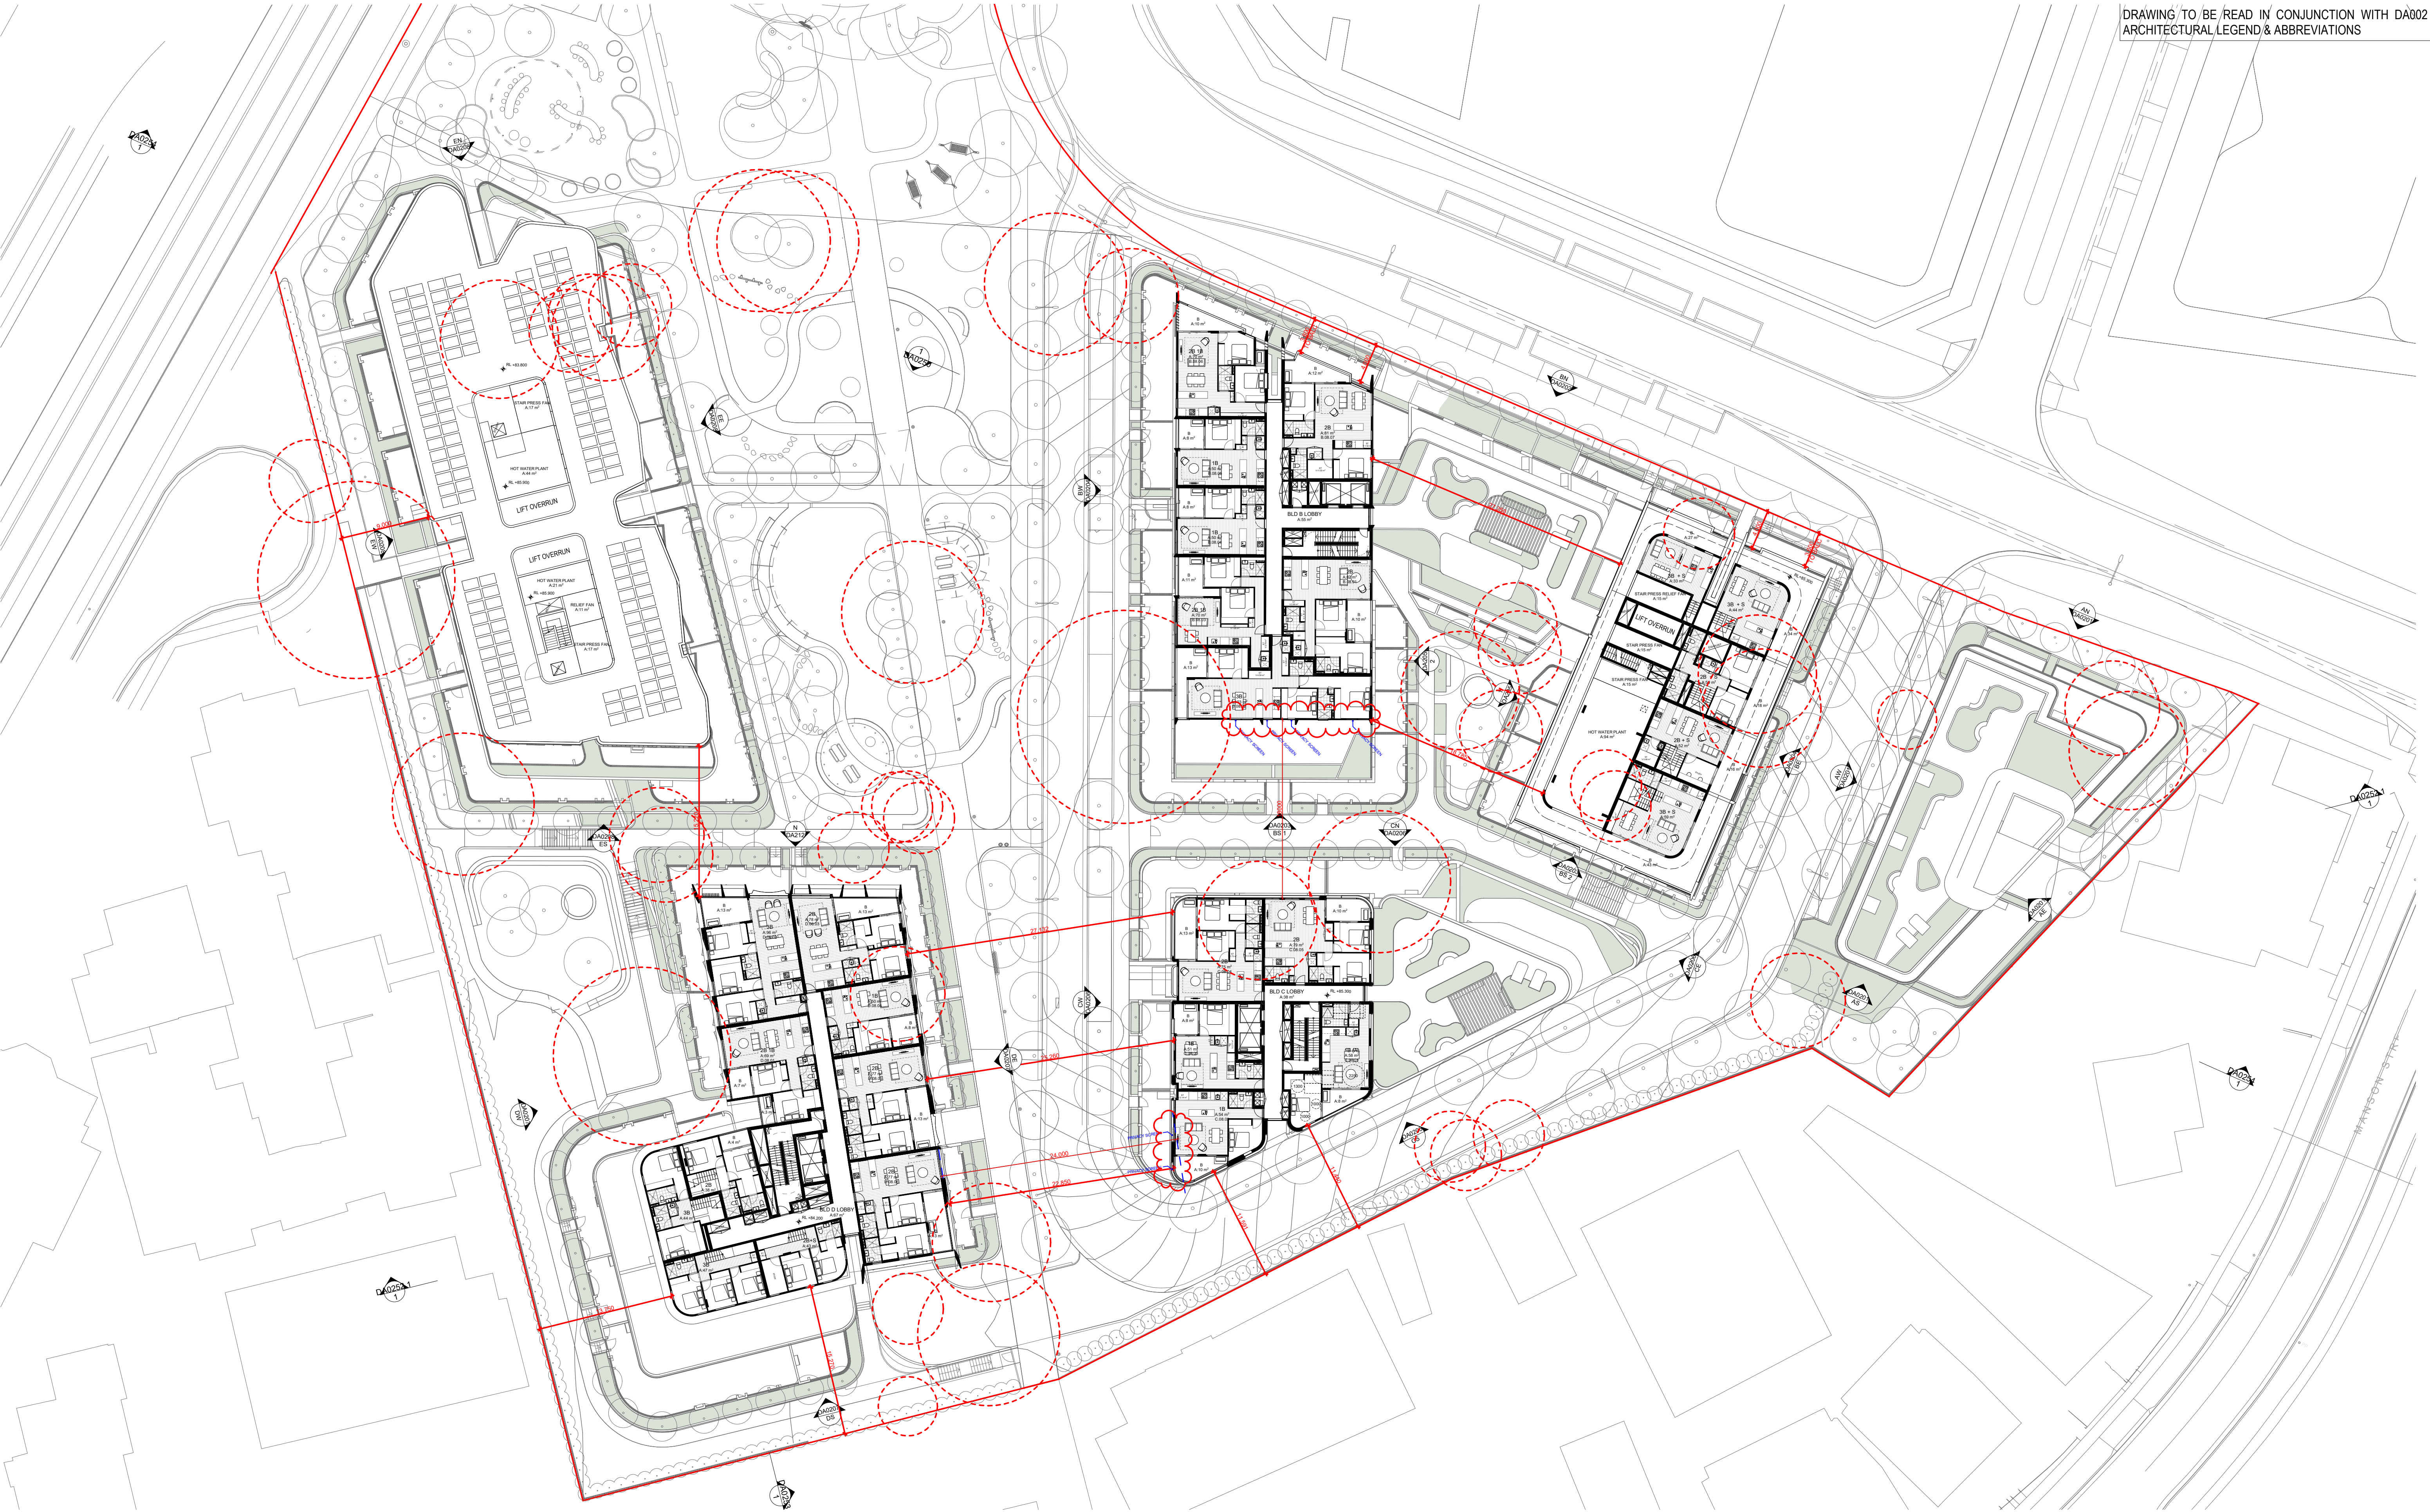

DATE	Issue Name	BY	CHK	NO.
19/08/2020	DEVELOPMENT APPLICATION			A
04/11/2020	DEVELOPMENT APPLICATION			B
28/03/2022	DEVELOPMENT APPLICATION	SH	DC	C
10/10/2022	DRAFT DEVELOPMENT APPLICATION			D
14/10/2022	DEVELOPMENT APPLICATION	AH	GH	E
26/10/2022	DEVELOPMENT APPLICATION	AH	GH	F
19/05/2023	FOR INFORMATION	AH,AS,JW	AH	G
26/05/2023	DEVELOPMENT APPLICATION	AH,AS	RP	H
11/09/2023	DEVELOPMENT APPLICATION	AH	RP	I
10/12/2023	FOR INFORMATION	DC	RP	J

CONSULTANTS			
MASTERPLAN	☐	BATES SMART	T: 02 8354 5100
URBAN & LANDSCAPE	☐	HASELL	T: 02 9101 2000
CIVIL ENGINEER	☐	J WYNDHAM PRINCE	T: 02 9720 5340
CPED / HERITAGE / TOWN PLANNING	☐	URBIS	T: 02 8233 7821
TRAFFIC ENGINEER	☐	ASON GROUP	T: 02 9083 6601
FIRE ENGINEER	☐	AFFINITY FIRE	T: 02 9194 0990
ENVIRONMENTAL SERVICES	☐	ENVIRONMENTAL EARTH SCIENCES	T: 02 9822 1777
GEOTECHNICAL ENGINEER	☐	JK GEOTECHNICS	T: 02 9888 5000
MEP SERVICES	☐	DSE	T: 02 9416 1177
BCA-PCA	☐	CITY PLAN	T: 02 8270 3500

CONSULTANTS			
ACCESSIBILITY	☐	WALL TO WALL CONSULTING	T: 0402 550 570
ACOUSTIC	☐	WHITE NOISE CONSULTING	T: 0408 728 303
STRUCTURAL ENGINEER	☐	ROBERT BIRD	T: 02 8246 5000
WASTE MANAGEMENT / WIND CONSULTANT	☐	SLR	T: 02 9420 9166

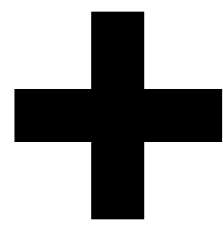

Level 4, 223 Clarence St
Sydney NSW 2000 Australia
ACN 600506303

plus
architecture
Melbourne
Brisbane
Christchurch
Sydney
Western Australia
Auckland
Telephone
Instagram
+61 2 8823 7000
#plusarchitecture
Non-Registered
Architect (NSW): Amit Julka 10002
arch@plusarchitecture.com.au
www.plusarchitecture.com.au

PROJECT
Telopea Masterplan
Lot 5-7 Telopea 2117
Stage 1A Residential

DRAWING TITLE
LEVEL 08 FLOOR PLAN

SCALE
1:300 @A1

DATE
17/02/2020

DRAWN
DC

JOB NO.
20320


PLOT DATE
10/12/2023

CHECKED
RP

DRAWING NO.
PLA-AR-DA0108

REVISION
J

FOR INFORMATION

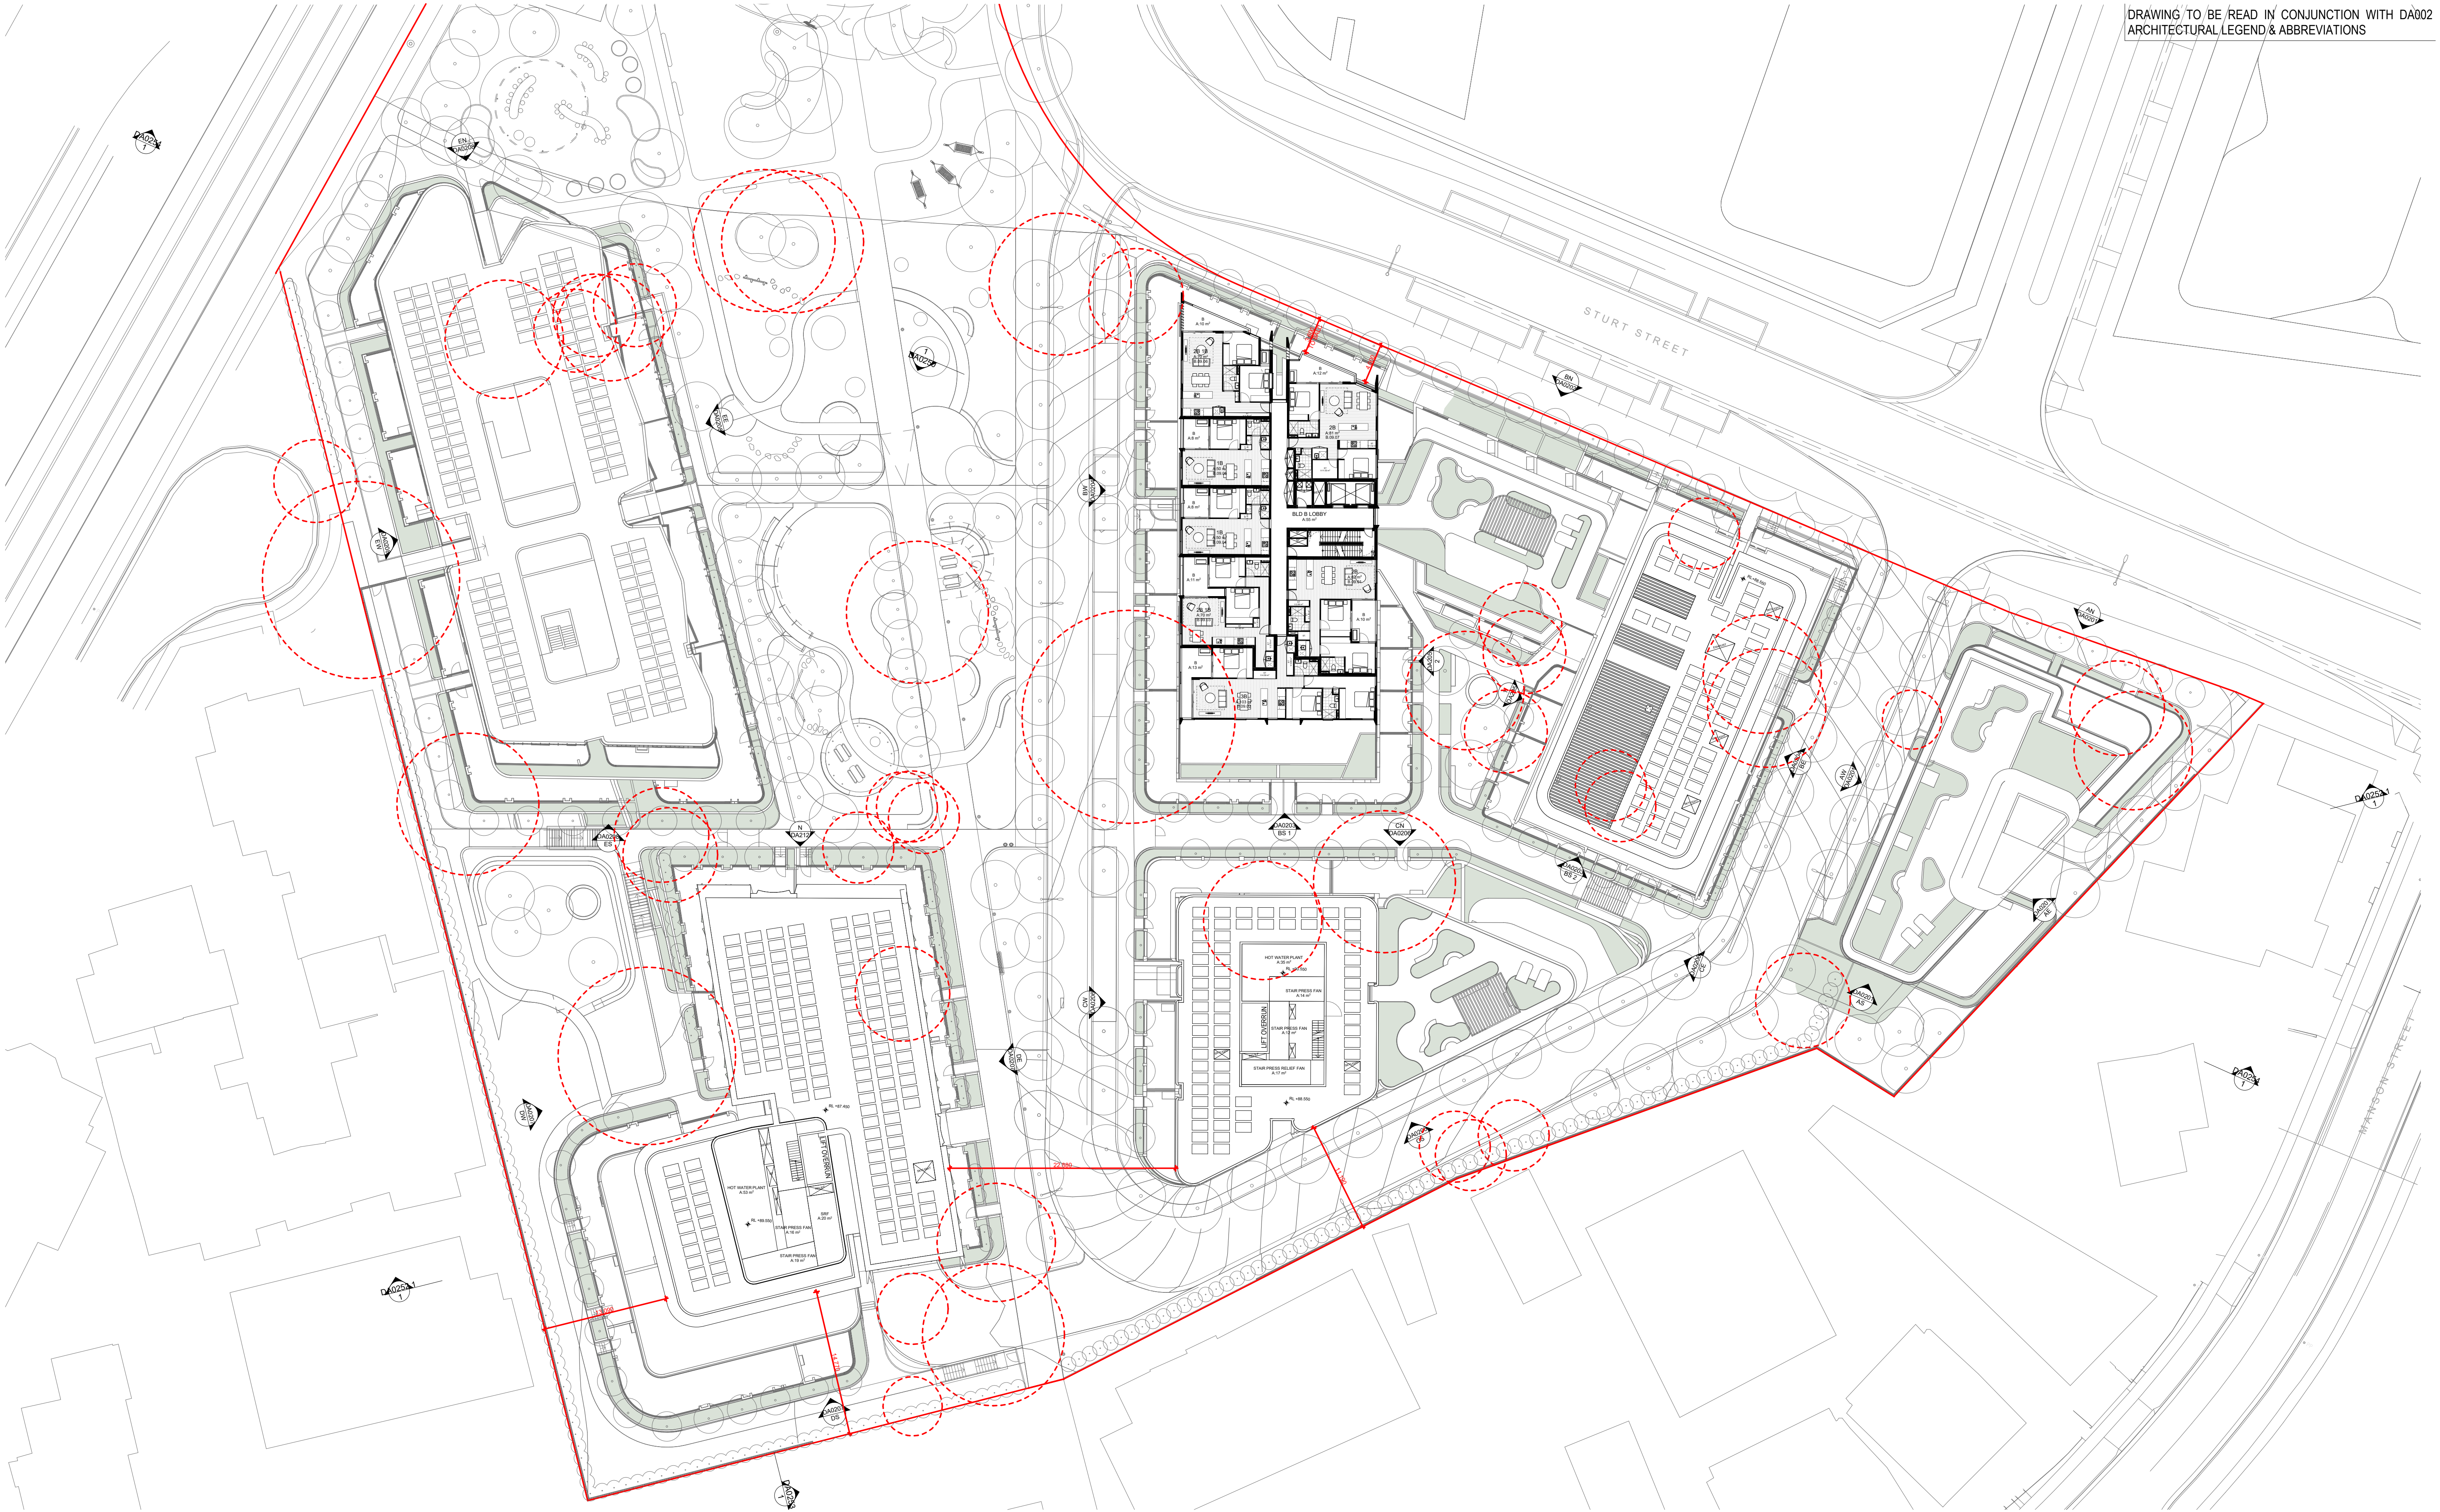

DATE	Issue Name	BY	CHK	NO.
19/08/2020	DEVELOPMENT APPLICATION			A
04/11/2020	DEVELOPMENT APPLICATION			B
28/03/2022	DEVELOPMENT APPLICATION	SH	DC	C
05/10/2022	DEVELOPMENT APPLICATION	SH	DC	D
10/10/2022	DRAFT DEVELOPMENT APPLICATION			E
14/10/2022	DEVELOPMENT APPLICATION	AH	GH	F
26/10/2022	DEVELOPMENT APPLICATION	AH	GH	G
19/05/2023	FOR INFORMATION	AH,AS,JW	AH	H
26/05/2023	DEVELOPMENT APPLICATION	AH,AS	RP	I
11/09/2023	DEVELOPMENT APPLICATION	AH	RP	J

CONSULTANTS			
MASTERPLAN	☐	BATES SMART	T: 02 8354 5100
URBAN & LANDSCAPE	☐	HASELL	T: 02 9101 2000
CIVIL ENGINEER	☐	J WYNNHAM PRINCE	T: 02 9270 5360
CPED / HERITAGE / TOWN PLANNING	☐	URBIS	T: 02 8233 7821
TRAFFIC ENGINEER	☐	ASON GROUP	T: 02 9083 6601
FIRE ENGINEER	☐	AFFINITY FIRE	T: 02 9194 0990
ENVIRONMENTAL SERVICES	☐	ENVIRONMENTAL EARTH SCIENCES	T: 02 9822 1777
GEOTECHNICAL ENGINEER	☐	JK GEOTECHNICS	T: 02 9886 5000
MEP SERVICES	☐	DSE	T: 02 9416 1177
BCA-PCA	☐	CITY PLAN	T: 02 8270 3500

CONSULTANTS			
ACCESSIBILITY	☐	WALL TO WALL CONSULTING	T: 0402 550 570
ACOUSTIC	☐	WHITE NOISE CONSULTING	T: 0408 728 363
STRUCTURAL ENGINEER	☐	ROBERT BIRD	T: 02 8246 5000
WASTE MANAGEMENT / WIND CONSULTANT	☐	SLR	T: 02 9420 8166



plus
architecture
Melbourne
Brisbane
Christchurch
Sydney
Western Australia
Auckland
Telephone
Instagram
+61 2 8823 7000
#plusarchitecture
Nom. Registered
Architect (NSW): Amit Julka 10002
arch@plusarchitecture.com.au
www.plusarchitecture.com.au

PROJECT
Telopea Masterplan
Lot 5-7 Telopea 2117
Stage 1A Residential


DRAWING TITLE
LEVEL 09 FLOOR PLAN

SCALE
1:300 @A1
DATE
17/02/2020
DRAWN
AH
JOB NO.
20320

PLOT DATE
10/12/2023
CHECKED
RP
DRAWING NO.
PLA-AR-DA0109

REVISION
J


FOR INFORMATION

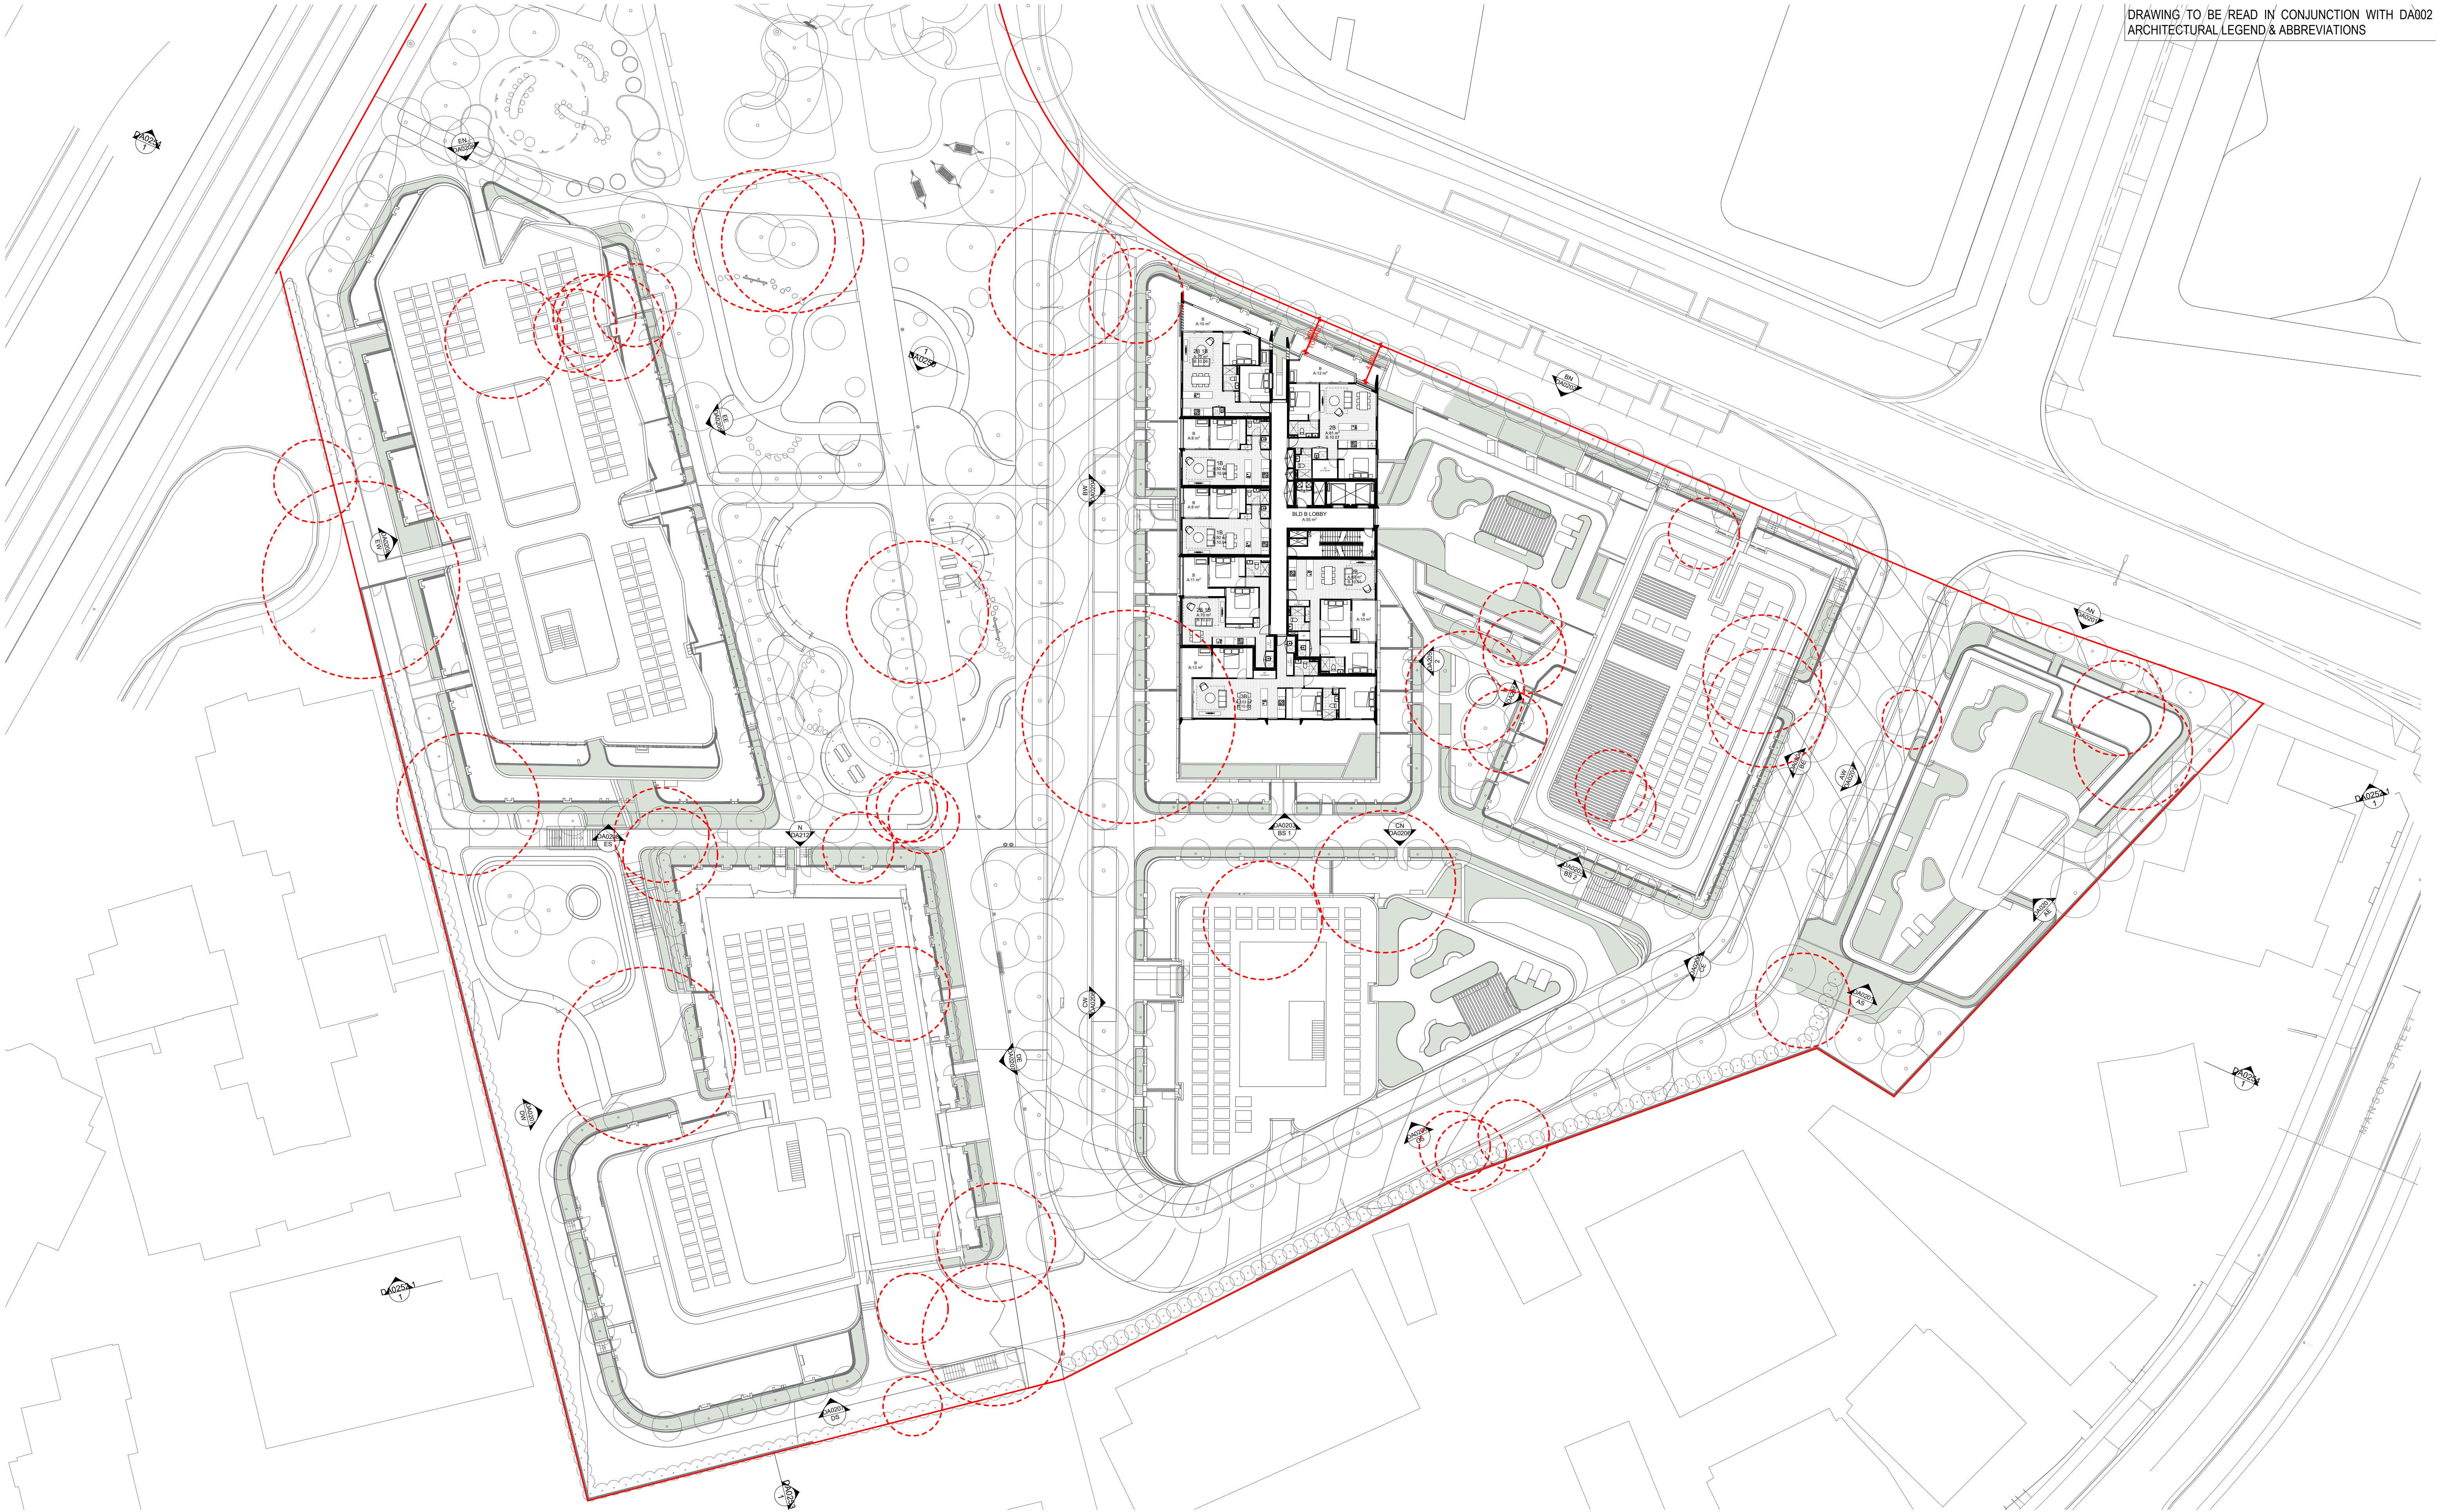

DATE	Issue Name	BY	CHK	NO.
13/08/2020	FOR INFORMATION			05
19/08/2020	DEVELOPMENT APPLICATION			A
04/11/2020	DEVELOPMENT APPLICATION			B
28/03/2022	DEVELOPMENT APPLICATION	SH	DC	C
10/10/2022	DRAFT DEVELOPMENT APPLICATION			D
14/10/2022	DEVELOPMENT APPLICATION	AH	GH	E
26/10/2022	DEVELOPMENT APPLICATION	AH	GH	F
19/05/2023	FOR INFORMATION	AH,AS,JW	AH	G
26/05/2023	DEVELOPMENT APPLICATION	AH,AS	RP	H
11/09/2023	DEVELOPMENT APPLICATION	AH	RP	I

CONSULTANTS			
MASTERPLAN	☐	BATES SMART	T: 02 8354 5100
URBAN & LANDSCAPE	☐	HASELL	T: 02 9101 2000
CIVIL ENGINEER	☐	J WYNDENHAM PRINCE	T: 02 9720 5260
CPTED / HERITAGE / TOWN PLANNING	☐	URBIS	T: 02 8233 7621
TRAFFIC ENGINEER	☐	ASDN GROUP	T: 02 9083 6601
FIRE ENGINEER	☐	AFFINITY FIRE	T: 02 9194 0990
ENVIRONMENTAL SERVICES	☐	ENVIRONMENTAL EARTH SCIENCES	T: 02 9822 1777
GEOTECHNICAL ENGINEER	☐	JK GEOTECHNICS	T: 02 9888 5000
MEP SERVICES	☐	DSE	T: 02 9416 1177
BCA-PCA	☐	CITY PLAN	T: 02 8270 3500

CONSULTANTS			
ACCESSIBILITY	☐	WALL TO WALL CONSULTING	T: 0402 550 570
ACOUSTIC	☐	WHITE NOISE CONSULTING	T: 0408 728 303
STRUCTURAL ENGINEER	☐	ROBERT BIRD	T: 02 8246 2000
WASTE MANAGEMENT / WIND CONSULTANT	☐	SLR	T: 02 9420 8166

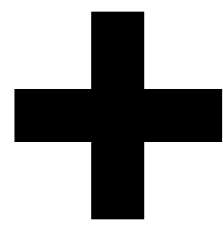

Level 4, 223 Clarence St
Sydney NSW 2000 Australia
Plus Architecture Pty. Ltd
ACN 600506303

plus
architecture

Melbourne
Brisbane
Christchurch

Sydney
Western Australia
Auckland

Telephone
Instagram

+61 2 8823 7000
#plusarchitecture

Nom. Registered
Architect (NSW): Amit Julka 10002
arch@plusarchitecture.com.au
www.plusarchitecture.com.au

PROJECT
Telopea Masterplan
Lot 5-7 Telopea 2117
Stage 1A Residential

DRAWING TITLE
LEVEL 10 -12 FLOOR
PLAN

SCALE
1:300 @A1

DATE
17/02/2020


DRAWN
AH

JOB NO.
20320

DRAWING NO.
PLA-AR-DA0110

REVISION
I


FOR INFORMATION

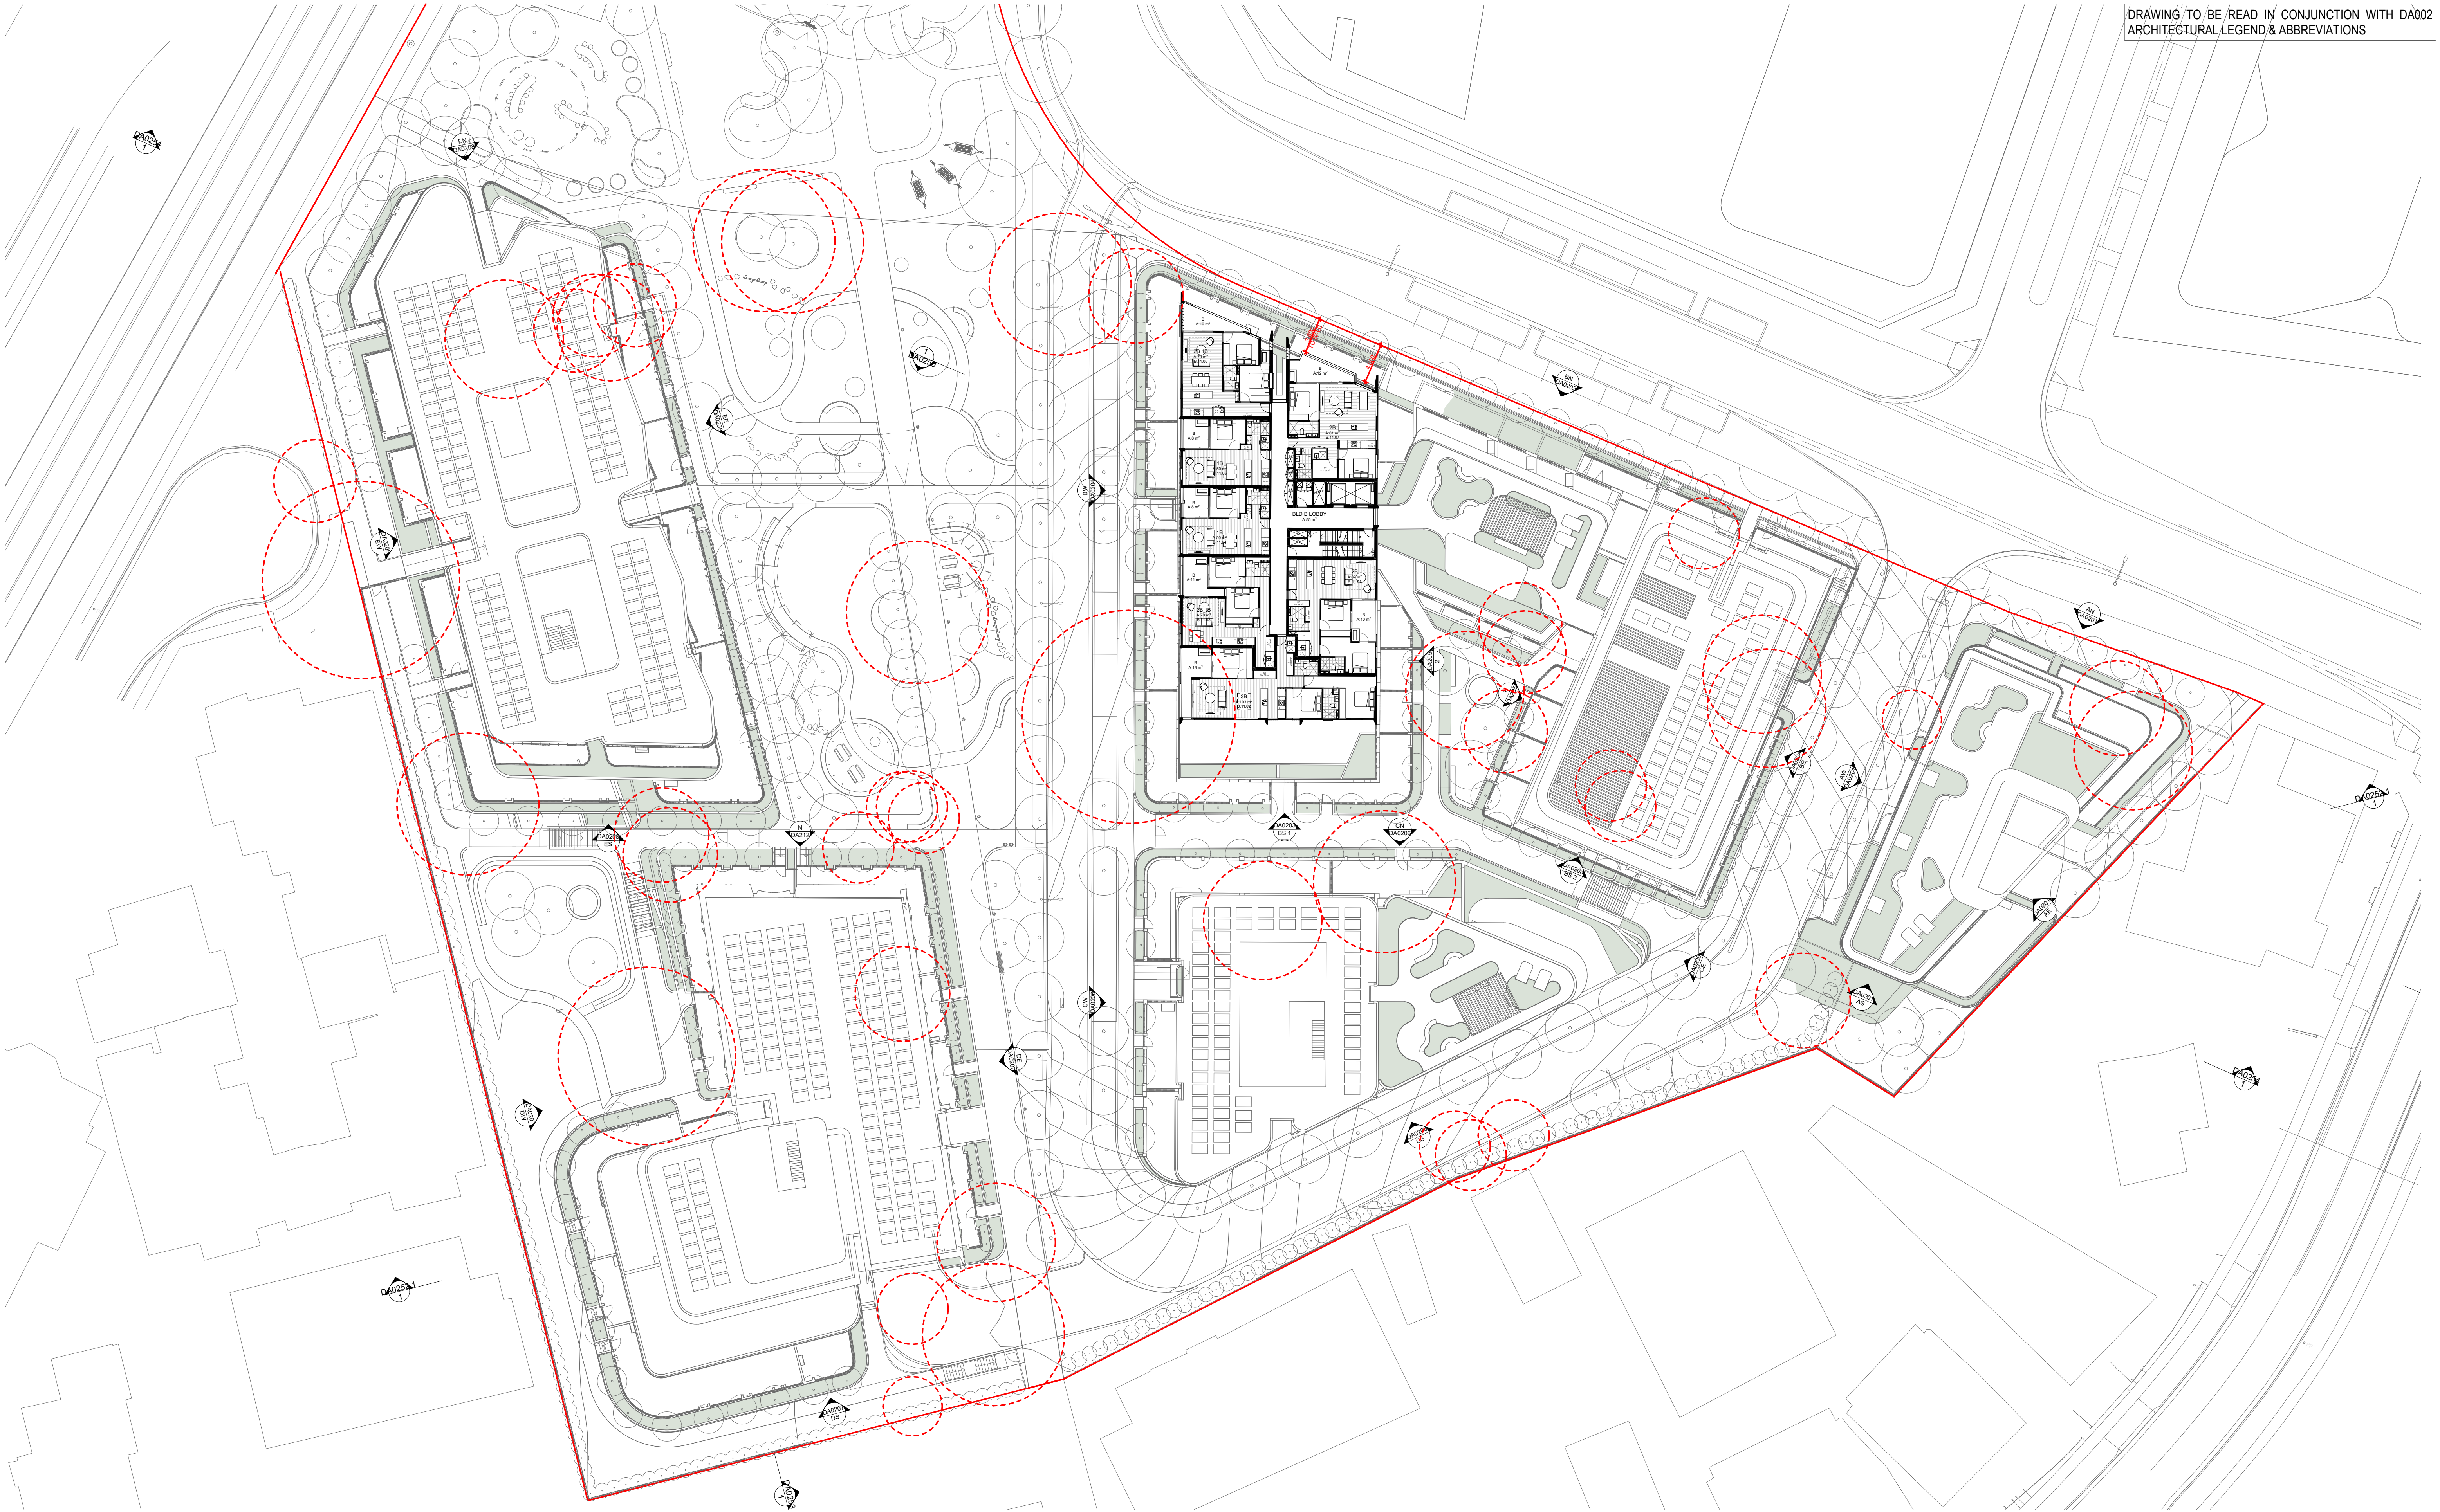

DATE	Issue Name	BY	CHK	NO.
13/08/2020	FOR INFORMATION			10
19/08/2020	DEVELOPMENT APPLICATION			A
04/11/2020	DEVELOPMENT APPLICATION			B
28/03/2022	DEVELOPMENT APPLICATION	SH	DC	C
10/10/2022	DRAFT DEVELOPMENT APPLICATION			D
14/10/2022	DEVELOPMENT APPLICATION	AH	GH	E
26/10/2022	DEVELOPMENT APPLICATION	AH	GH	F
19/05/2023	FOR INFORMATION	AH,AS,JW	AH	G
26/05/2023	DEVELOPMENT APPLICATION	AH,AS	RP	H
11/09/2023	DEVELOPMENT APPLICATION	AH	RP	I

CONSULTANTS			
MASTERPLAN	☐	BATES SMART	T: 02 8354 5100
URBAN & LANDSCAPE	☐	HASELL	T: 02 9101 2000
CIVIL ENGINEER	☐	J WYNNEHAM PRINCE	T: 02 9720 5260
CPTED / HERITAGE / TOWN PLANNING	☐	URBIS	T: 02 8233 7621
TRAFFIC ENGINEER	☐	ASDN GROUP	T: 02 9083 6601
FIRE ENGINEER	☐	AFFINITY FIRE	T: 02 9194 0990
ENVIRONMENTAL SERVICES	☐	ENVIRONMENTAL EARTH SCIENCES	T: 02 9822 1777
GEOTECHNICAL ENGINEER	☐	JK GEOTECHNICS	T: 02 9888 5000
MEP SERVICES	☐	DSE	T: 02 9416 1177
BCA-PCA	☐	CITY PLAN	T: 02 8270 3500

CONSULTANTS			
ACCESSIBILITY	☐	WALL TO WALL CONSULTING	T: 0402 550 570
ACOUSTIC	☐	WHITE NOISE CONSULTING	T: 0408 728 303
STRUCTURAL ENGINEER	☐	ROBERT BIRD	T: 02 8246 5000
WASTE MANAGEMENT / WIND CONSULTANT	☐	SLR	T: 02 9420 8166

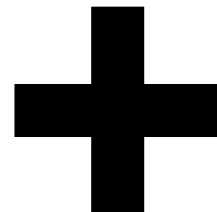

Level 4, 223 Clarence St
Sydney NSW 2000 Australia
Plus Architecture Pty. Ltd
ACN 600506303

plus
architecture

Melbourne
Brisbane
Christchurch
Sydney
Western Australia
Auckland

Telephone
Instagram

+61 2 8823 7000
#plusarchitecture

Nom. Registered
Architect (NSW): Amit Julka 10002
arch@plusarchitecture.com.au
www.plusarchitecture.com.au

PROJECT
Telopea Masterplan
Lot 5-7 Telopea 2117
Stage 1A Residential

DRAWING TITLE
LEVEL 11 FLOOR PLAN

SCALE
1:300 @A1

DATE
17/02/2023

DRAWN
AH

JOB NO.
20320


PLOT DATE
10/12/2023

CHECKED
RP

DRAWING NO.
PLA-AR-DA0111

REVISION
I


FOR INFORMATION

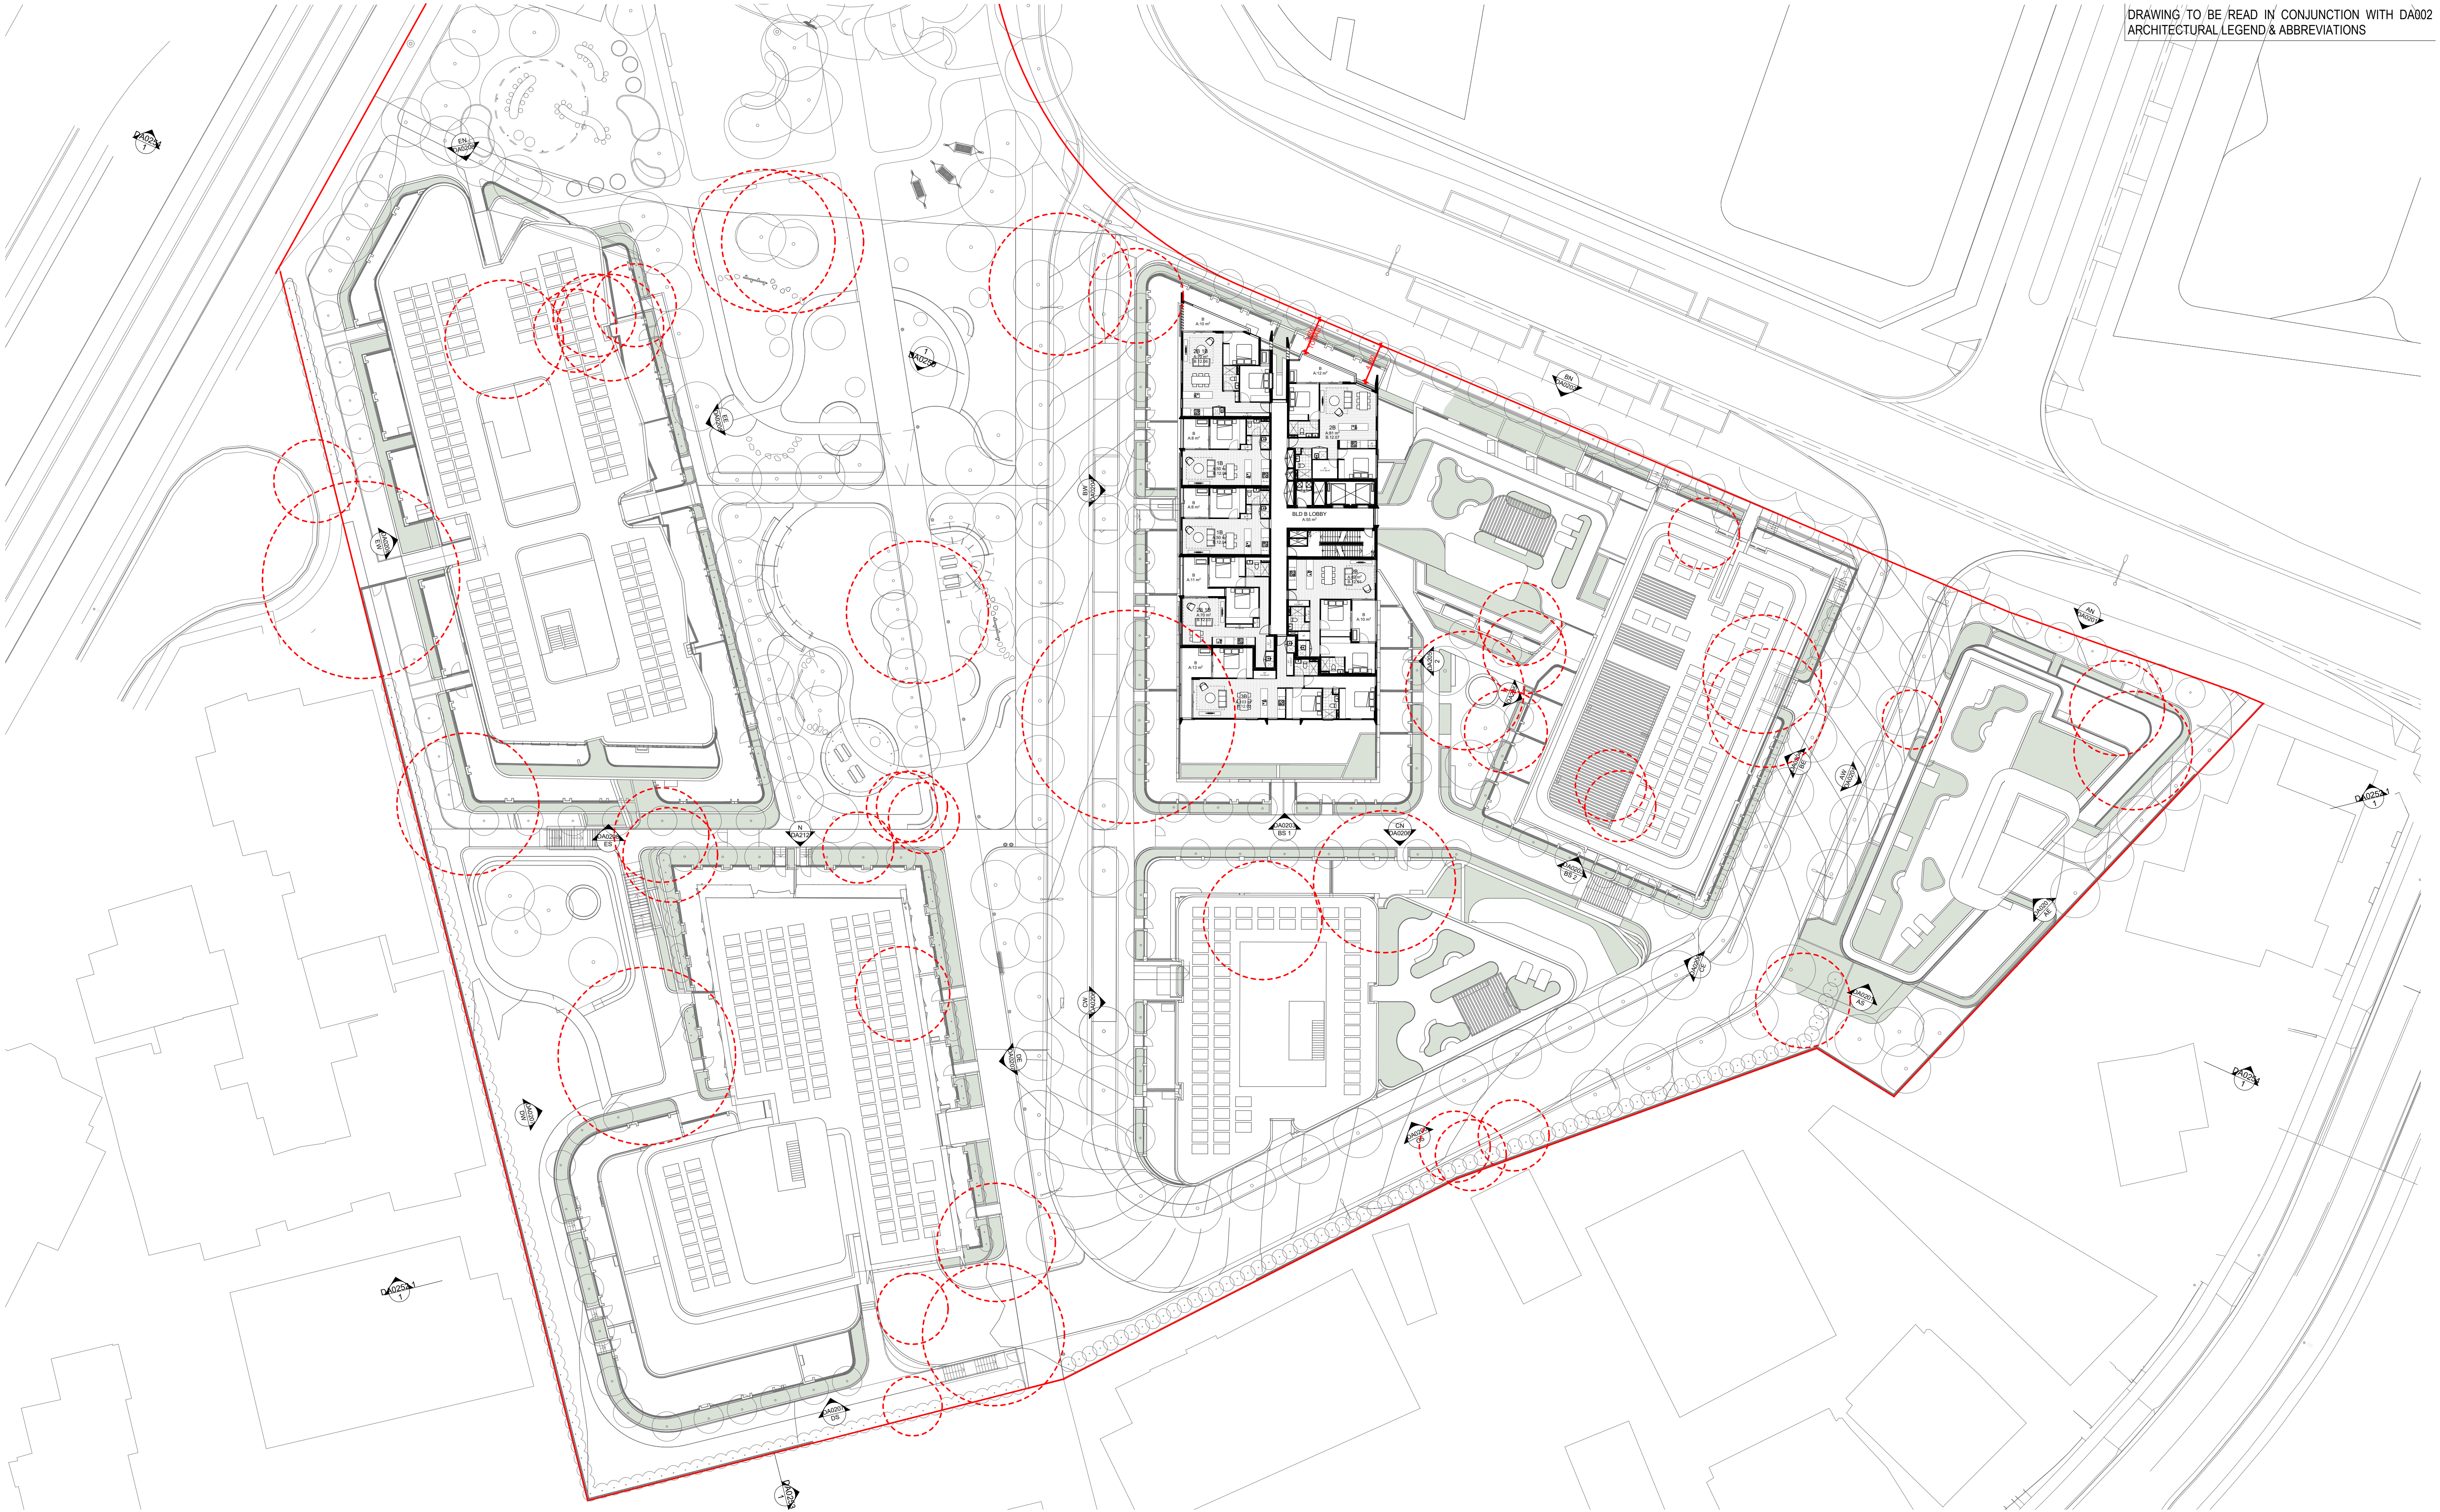

DATE	Issue Name	BY	CHK	NO.
28/03/2022	DEVELOPMENT APPLICATION	SH	DC	B
10/10/2022	DRAFT DEVELOPMENT APPLICATION			C
14/10/2022	DEVELOPMENT APPLICATION	AH	GH	D
26/10/2022	DEVELOPMENT APPLICATION	AH	GH	E
19/05/2023	FOR INFORMATION	AH,AS,JW	AH	F
26/05/2023	DEVELOPMENT APPLICATION	AH,AS	RP	G
11/09/2023	DEVELOPMENT APPLICATION	AH	RP	H

CONSULTANTS			
MASTERPLAN	☐	BATES SMART	T: 02 8354 5100
URBAN & LANDSCAPE	☐	HASELL	T: 02 9101 2000
CIVIL ENGINEER	☐	J WYNNEHAM PRINCE	T: 02 9720 5360
CPED / HERITAGE / TOWN PLANNING	☐	URBIS	T: 02 8233 7621
TRAFFIC ENGINEER	☐	ASDN GROUP	T: 02 9083 6601
FIRE ENGINEER	☐	AFFINITY FIRE	T: 02 9194 0990
ENVIRONMENTAL SERVICES	☐	ENVIRONMENTAL EARTH SCIENCES	T: 02 9822 1777
GEOTECHNICAL ENGINEER	☐	JK GEOTECHNICS	T: 02 9888 5000
MEP SERVICES	☐	DSE	T: 02 9416 1177
BCA-PCA	☐	CITY PLAN	T: 02 8270 3500

CONSULTANTS			
ACCESSIBILITY	☐	WALL TO WALL CONSULTING	T: 0402 550 570
ACOUSTIC	☐	WHITE NOISE CONSULTING	T: 0408 728 303
STRUCTURAL ENGINEER	☐	ROBERT BIRD	T: 02 8246 5805
WASTE MANAGEMENT / WIND CONSULTANT	☐	SLR	T: 02 9420 8166

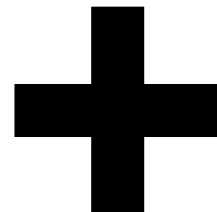

Level 4, 223 Clarence St
Sydney NSW 2000 Australia
ACN 600506303

plus
architecture

Melbourne
Brisbane
Christchurch
Sydney
Western Australia
Auckland

Telephone
Instagram

+61 2 8823 7000
#plusarchitecture

Nom. Registered
Architect (NSW): Amit Julka 10002
arch@plusarchitecture.com.au
www.plusarchitecture.com.au

PROJECT
Telopea Masterplan
Lot 5-7 Telopea 2117
Stage 1A Residential

DRAWING TITLE
LEVEL 12 FLOOR PLAN

In accepting and utilising this document the recipient agrees that #B#B ACN #B#B#, remain all common law, statutory law and other rights including copyright and intellectual property rights. The recipient agrees not to use this document for any purpose other than its intended use, to waive all claims against #B#B# resulting from unauthorised changes, or to reuse the document on other projects without the prior written consent of #B#B#. Under no circumstances shall transfer of this document be deemed a sale. #B#B# makes no warranties or fitness for any purpose. The Builder/Contractor shall verify job dimensions prior to any work commencing. Figured dimensions shall take precedence over scaled work.


SCALE
1:300 @A1

DATE
17/02/2020
DRAWN
AH

JOB NO.
20320


PLOT DATE
10/12/2023
CHECKED
RP

DRAWING NO.
PLA-AR-DA0112

 

REVISION
H

FOR INFORMATION

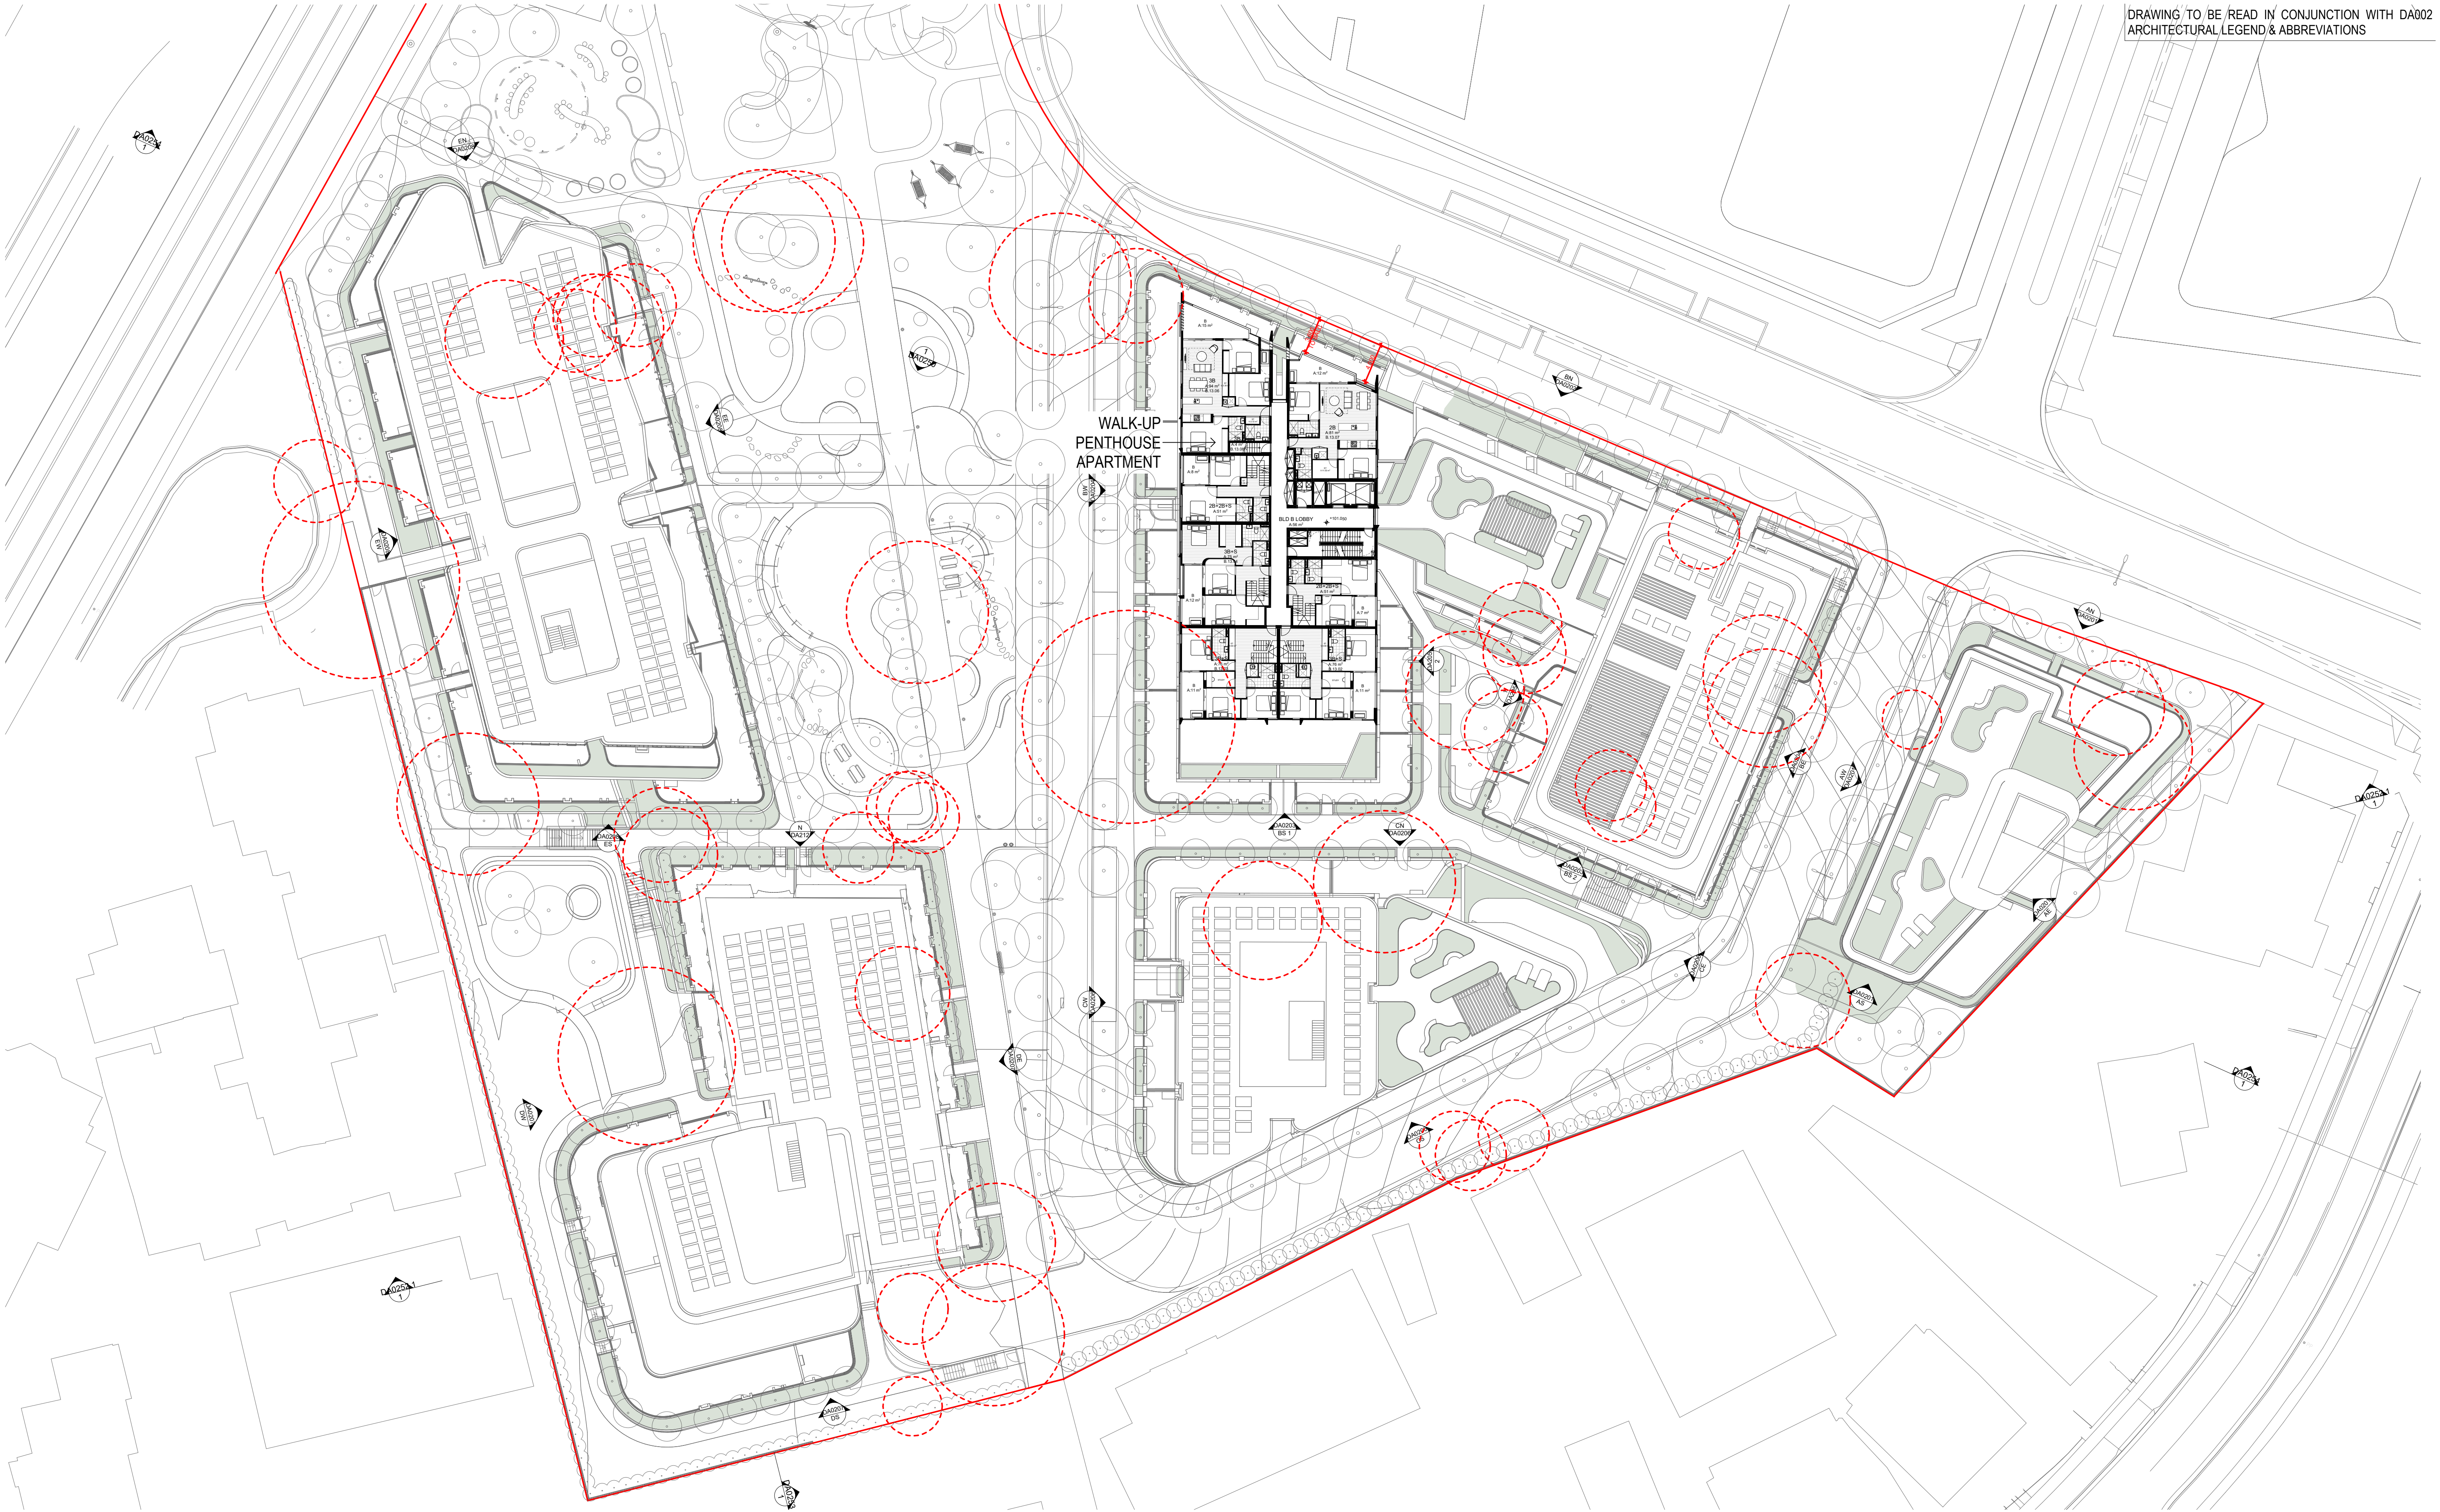

DATE	Issue Name	BY	CHK	NO.
28/03/2022	DEVELOPMENT APPLICATION	SH	DC	B
10/10/2022	DRAFT DEVELOPMENT APPLICATION			C
14/10/2022	DEVELOPMENT APPLICATION	AH	GH	D
26/10/2022	DEVELOPMENT APPLICATION	AH	GH	E
19/05/2023	FOR INFORMATION	AH,AS,JW	AH	F
26/05/2023	DEVELOPMENT APPLICATION	AH,AS	RP	G
11/09/2023	DEVELOPMENT APPLICATION	AH	RP	H

CONSULTANTS			
MASTERPLAN	☐	BATES SMART	T: 02 8354 5100
URBAN & LANDSCAPE	☐	HASELL	T: 02 9101 2000
CIVIL ENGINEER	☐	J WYNNEHAM PRICE	T: 02 9229 5360
CPED / HERITAGE / TOWN PLANNING	☐	URBIS	T: 02 8233 7821
TRAFFIC ENGINEER	☐	ASDN GROUP	T: 02 9083 6601
FIRE ENGINEER	☐	AFFINITY FIRE	T: 02 9194 0990
ENVIRONMENTAL SERVICES	☐	ENVIRONMENTAL EARTH SCIENCES	T: 02 9822 1777
GEOTECHNICAL ENGINEER	☐	JK GEOTECHNICS	T: 02 9888 5000
MEP SERVICES	☐	DSE	T: 02 9416 1177
BCA-PCA	☐	CITY PLAN	T: 02 8270 3500

CONSULTANTS			
ACCESSIBILITY	☐	WALL TO WALL CONSULTING	T: 0402 550 570
ACOUSTIC	☐	WHITE NOISE CONSULTING	T: 0408 728 303
STRUCTURAL ENGINEER	☐	ROBERT BIRD	T: 02 8246 2400
WASTE MANAGEMENT / WIND CONSULTANT	☐	SLR	T: 02 9420 8166



FRASERS
PROPERTY

+
Level 4, 223 Clarence St
Sydney NSW 2000 Australia
Plus Architecture Pty. Ltd
ACN 600506303

plus
architecture

Melbourne
Brisbane
Christchurch

Sydney
Western Australia
Auckland

Telephone
Instagram

+61 2 8823 7000
#plusarchitecture

Nom. Registered
Architect (NSW): Amit Julka 10002
arch@plusarchitecture.com.au
www.plusarchitecture.com.au

PROJECT
**Teloepa Masterplan
Lot 5-7 Teloepa 2117
Stage 1A Residential**

DRAWING TITLE
LEVEL 13 FLOOR PLAN

In accepting and utilising this document the recipient agrees that #B#B ACN #B#B#, remain all common law, statutory law and other rights including copyright and intellectual property rights. The recipient agrees not to use this document for any purpose other than its intended use, to waive all claims against #B#B# resulting from unauthorised changes, or to reuse the document on other projects without the prior written consent of #B#B#. Under no circumstances shall transfer of this document be deemed a sale. #B#B# makes no warranties of fitness for any purpose. The Builder/Contractor shall verify job dimensions prior to any work commencing. Figured dimensions shall take precedence over scaled work.

SCALE
1:300 @A1

DATE
17/02/2020

DRAWN
AH

JOB NO.
20320


PLOT DATE
10/12/2023

CHECKED
RP

DRAWING NO.
PLA-AR-DA0113

REVISION
H

FOR INFORMATION

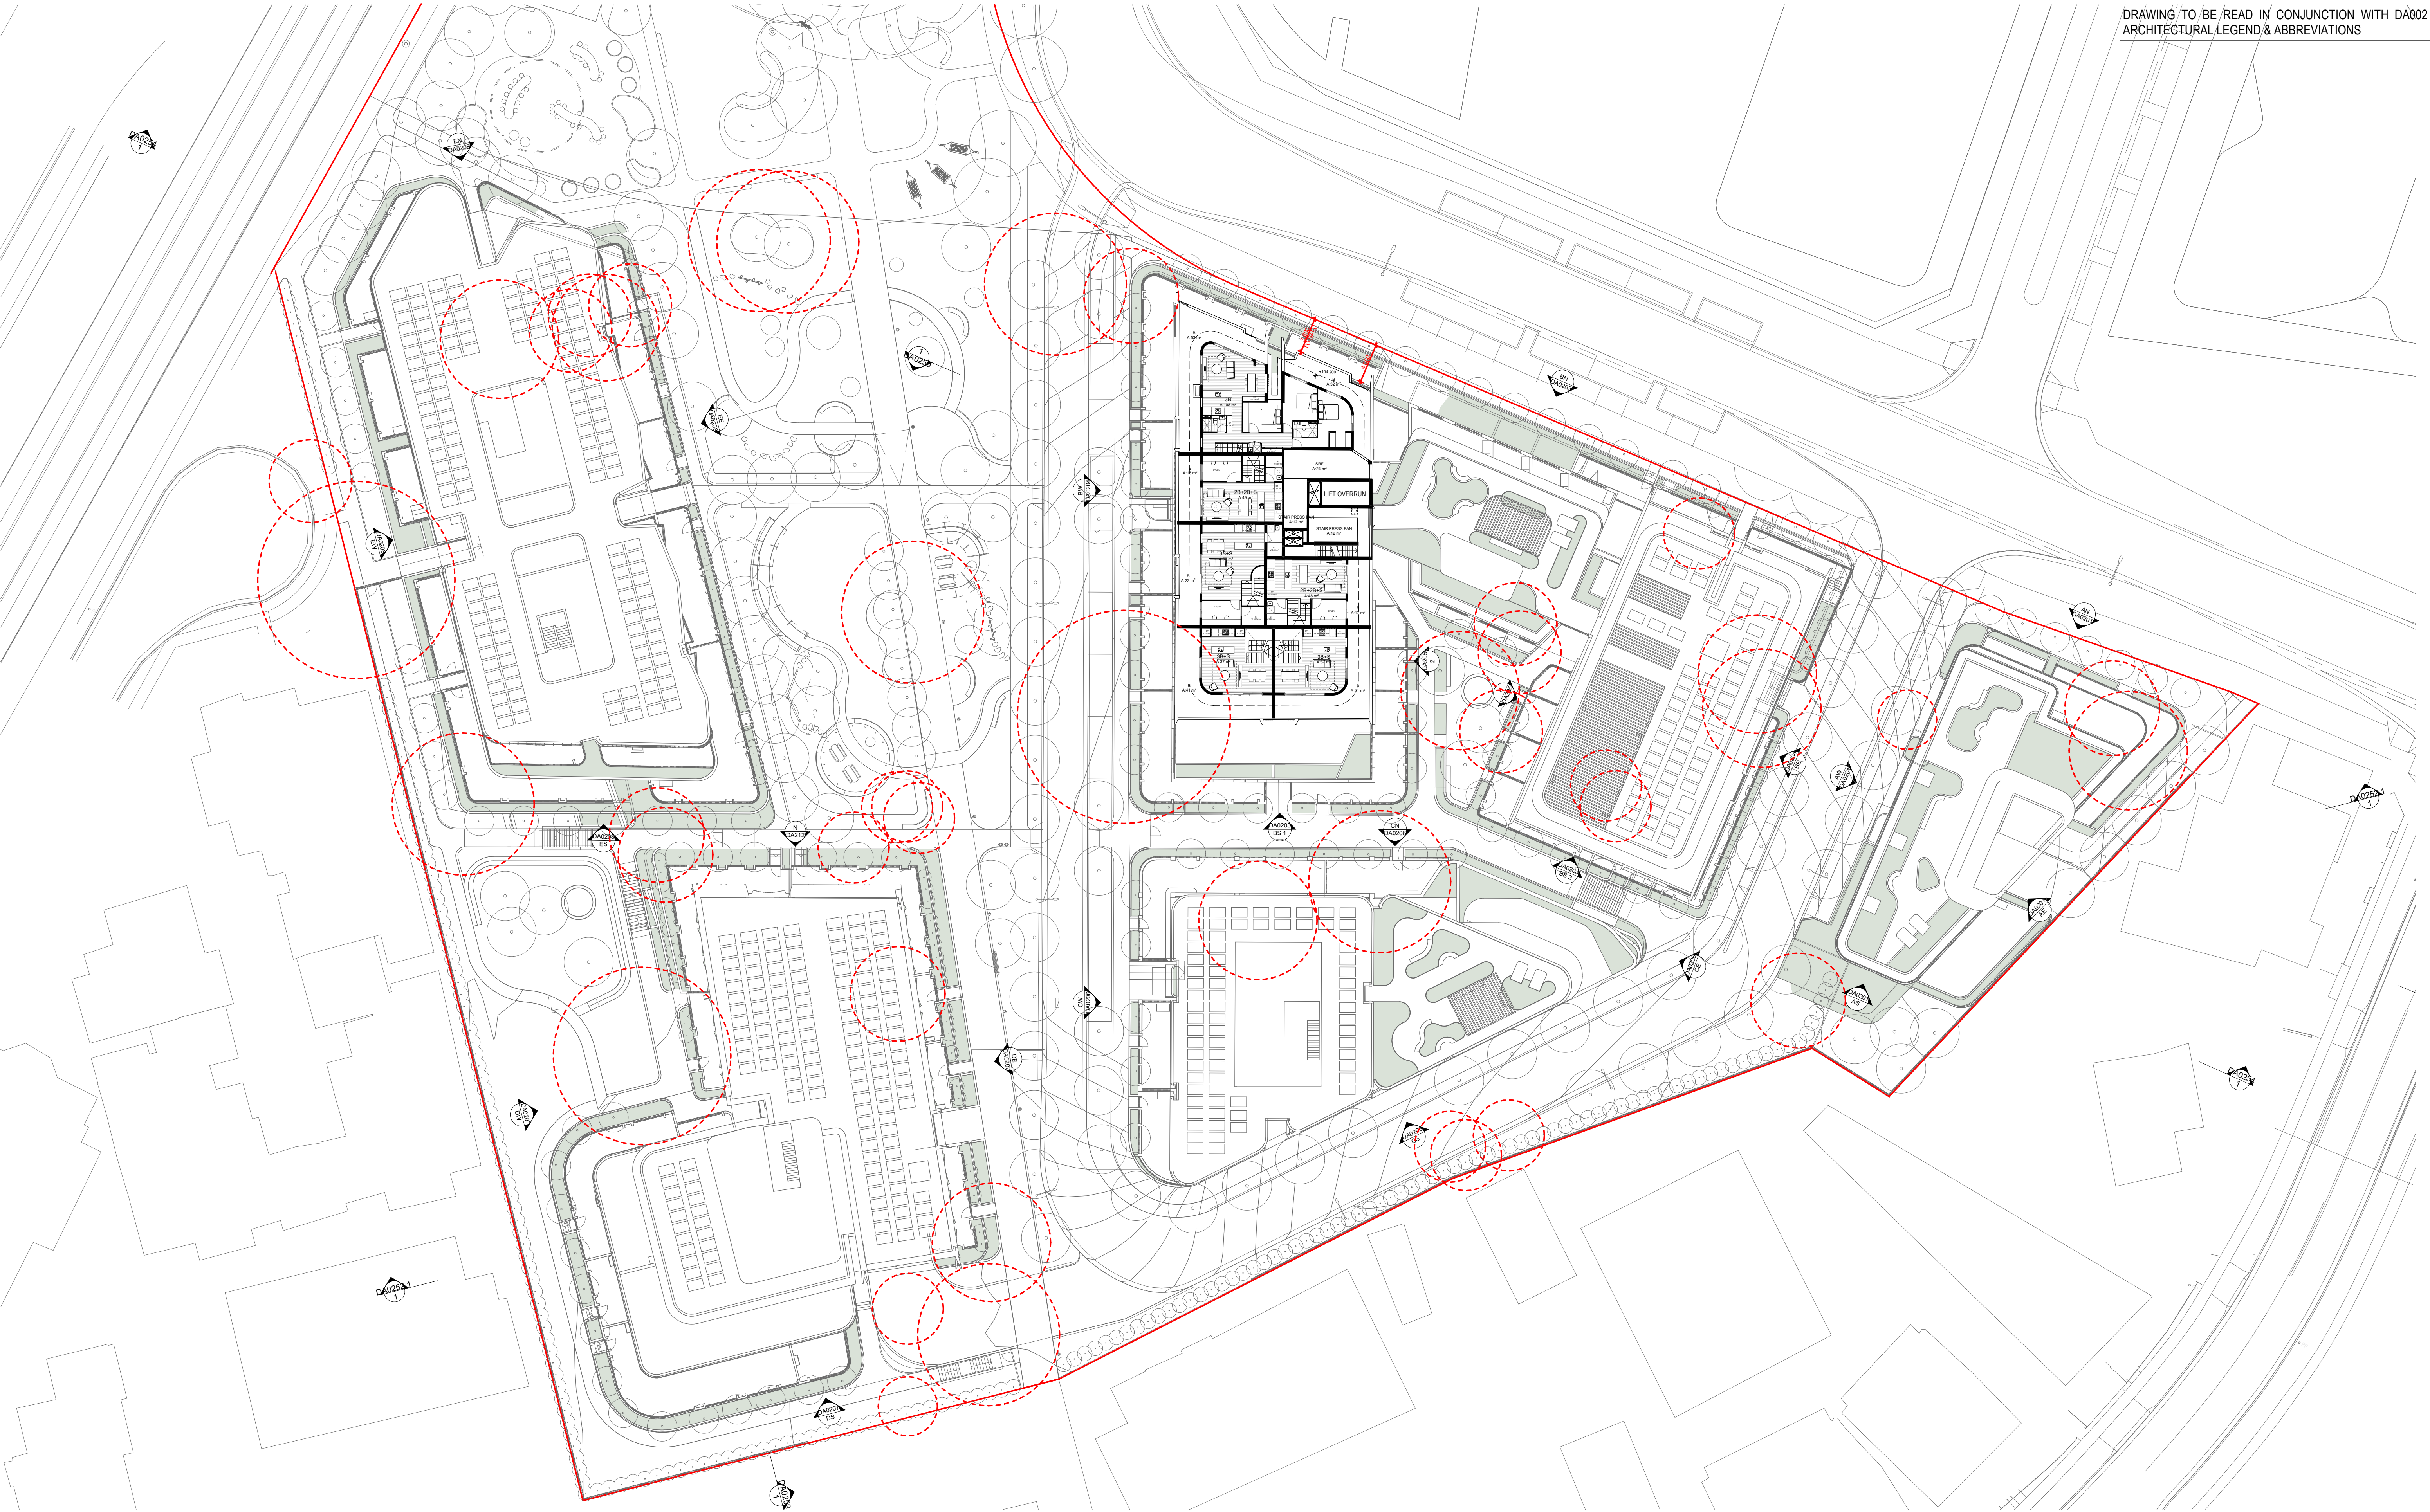

DATE	Issue Name	BY	CHK	NO.
28/03/2022	DEVELOPMENT APPLICATION	SH	DC	B
10/10/2022	DRAFT DEVELOPMENT APPLICATION			C
14/10/2022	DEVELOPMENT APPLICATION	AH	GH	D
26/10/2022	DEVELOPMENT APPLICATION	AH	GH	E
19/05/2023	FOR INFORMATION	AH,AS,JW	AH	F
26/05/2023	DEVELOPMENT APPLICATION	AH,AS	RP	G
11/09/2023	DEVELOPMENT APPLICATION	AH	RP	H

CONSULTANTS			
MASTERPLAN	☐	BATES SMART	T: 02 8354 5100
URBAN & LANDSCAPE	☐	HASELL	T: 02 9101 2000
CIVIL ENGINEER	☐	J WYNDENHAM PRICE	T: 02 9229 5360
CPED / HERITAGE / TOWN PLANNING	☐	URBIS	T: 02 8233 7821
TRAFFIC ENGINEER	☐	ASDN GROUP	T: 02 9083 6601
FIRE ENGINEER	☐	AFFINITY FIRE	T: 02 9194 0990
ENVIRONMENTAL SERVICES	☐	ENVIRONMENTAL EARTH SCIENCES	T: 02 9822 1777
GEOTECHNICAL ENGINEER	☐	JK GEOTECHNICS	T: 02 9888 5000
MEP SERVICES	☐	DSE	T: 02 9416 1177
BCA-PCA	☐	CITY PLAN	T: 02 8270 3500

CONSULTANTS			
ACCESSIBILITY	☐	WALL TO WALL CONSULTING	T: 0402 550 570
ACOUSTIC	☐	WHITE NOISE CONSULTING	T: 0408 728 303
STRUCTURAL ENGINEER	☐	ROBERT BIRD	T: 02 8246 2400
WASTE MANAGEMENT / WIND CONSULTANT	☐	SLR	T: 02 9420 8166



Level 4, 223 Clarence St
Sydney NSW 2000 Australia
Plus Architecture Pty. Ltd
ACN 600506303

plus
architecture
Melbourne
Brisbane
Christchurch
Sydney
Western Australia
Auckland
Telephone
Instagram
+61 2 8823 7000
#plusarchitecture
Non-Registered
Architect (NSW): Amit Julka 10002
arch@plusarchitecture.com.au
www.plusarchitecture.com.au


PROJECT
Telopea Masterplan
Lot 5-7 Telopea 2117
Stage 1A Residential

DRAWING TITLE
LEVEL 14 FLOOR PLAN
In accepting and utilising this document the recipient agrees that #B#B ACN #B#B#, remain all common law, statutory law and other rights including copyright and intellectual property rights. The recipient agrees not to use this document for any purpose other than its intended use, to waive all claims against #B#B# resulting from unauthorised changes, or to reuse the document on other projects without the prior written consent of #B#B#. Under no circumstances shall transfer of this document be deemed a sale. #B#B# makes no warranties of fitness for any purpose. The Builder/Contractor shall verify job dimensions prior to any work commencing. Figured dimensions shall take precedence over scaled work.

SCALE
1:300 @A1
DATE
17/02/2020
DRAWN
AH
JOB NO.
20320

PLOT DATE
10/12/2023
CHECKED
RP
DRAWING NO.
PLA-AR-DA0114


FOR INFORMATION
REVISION
H

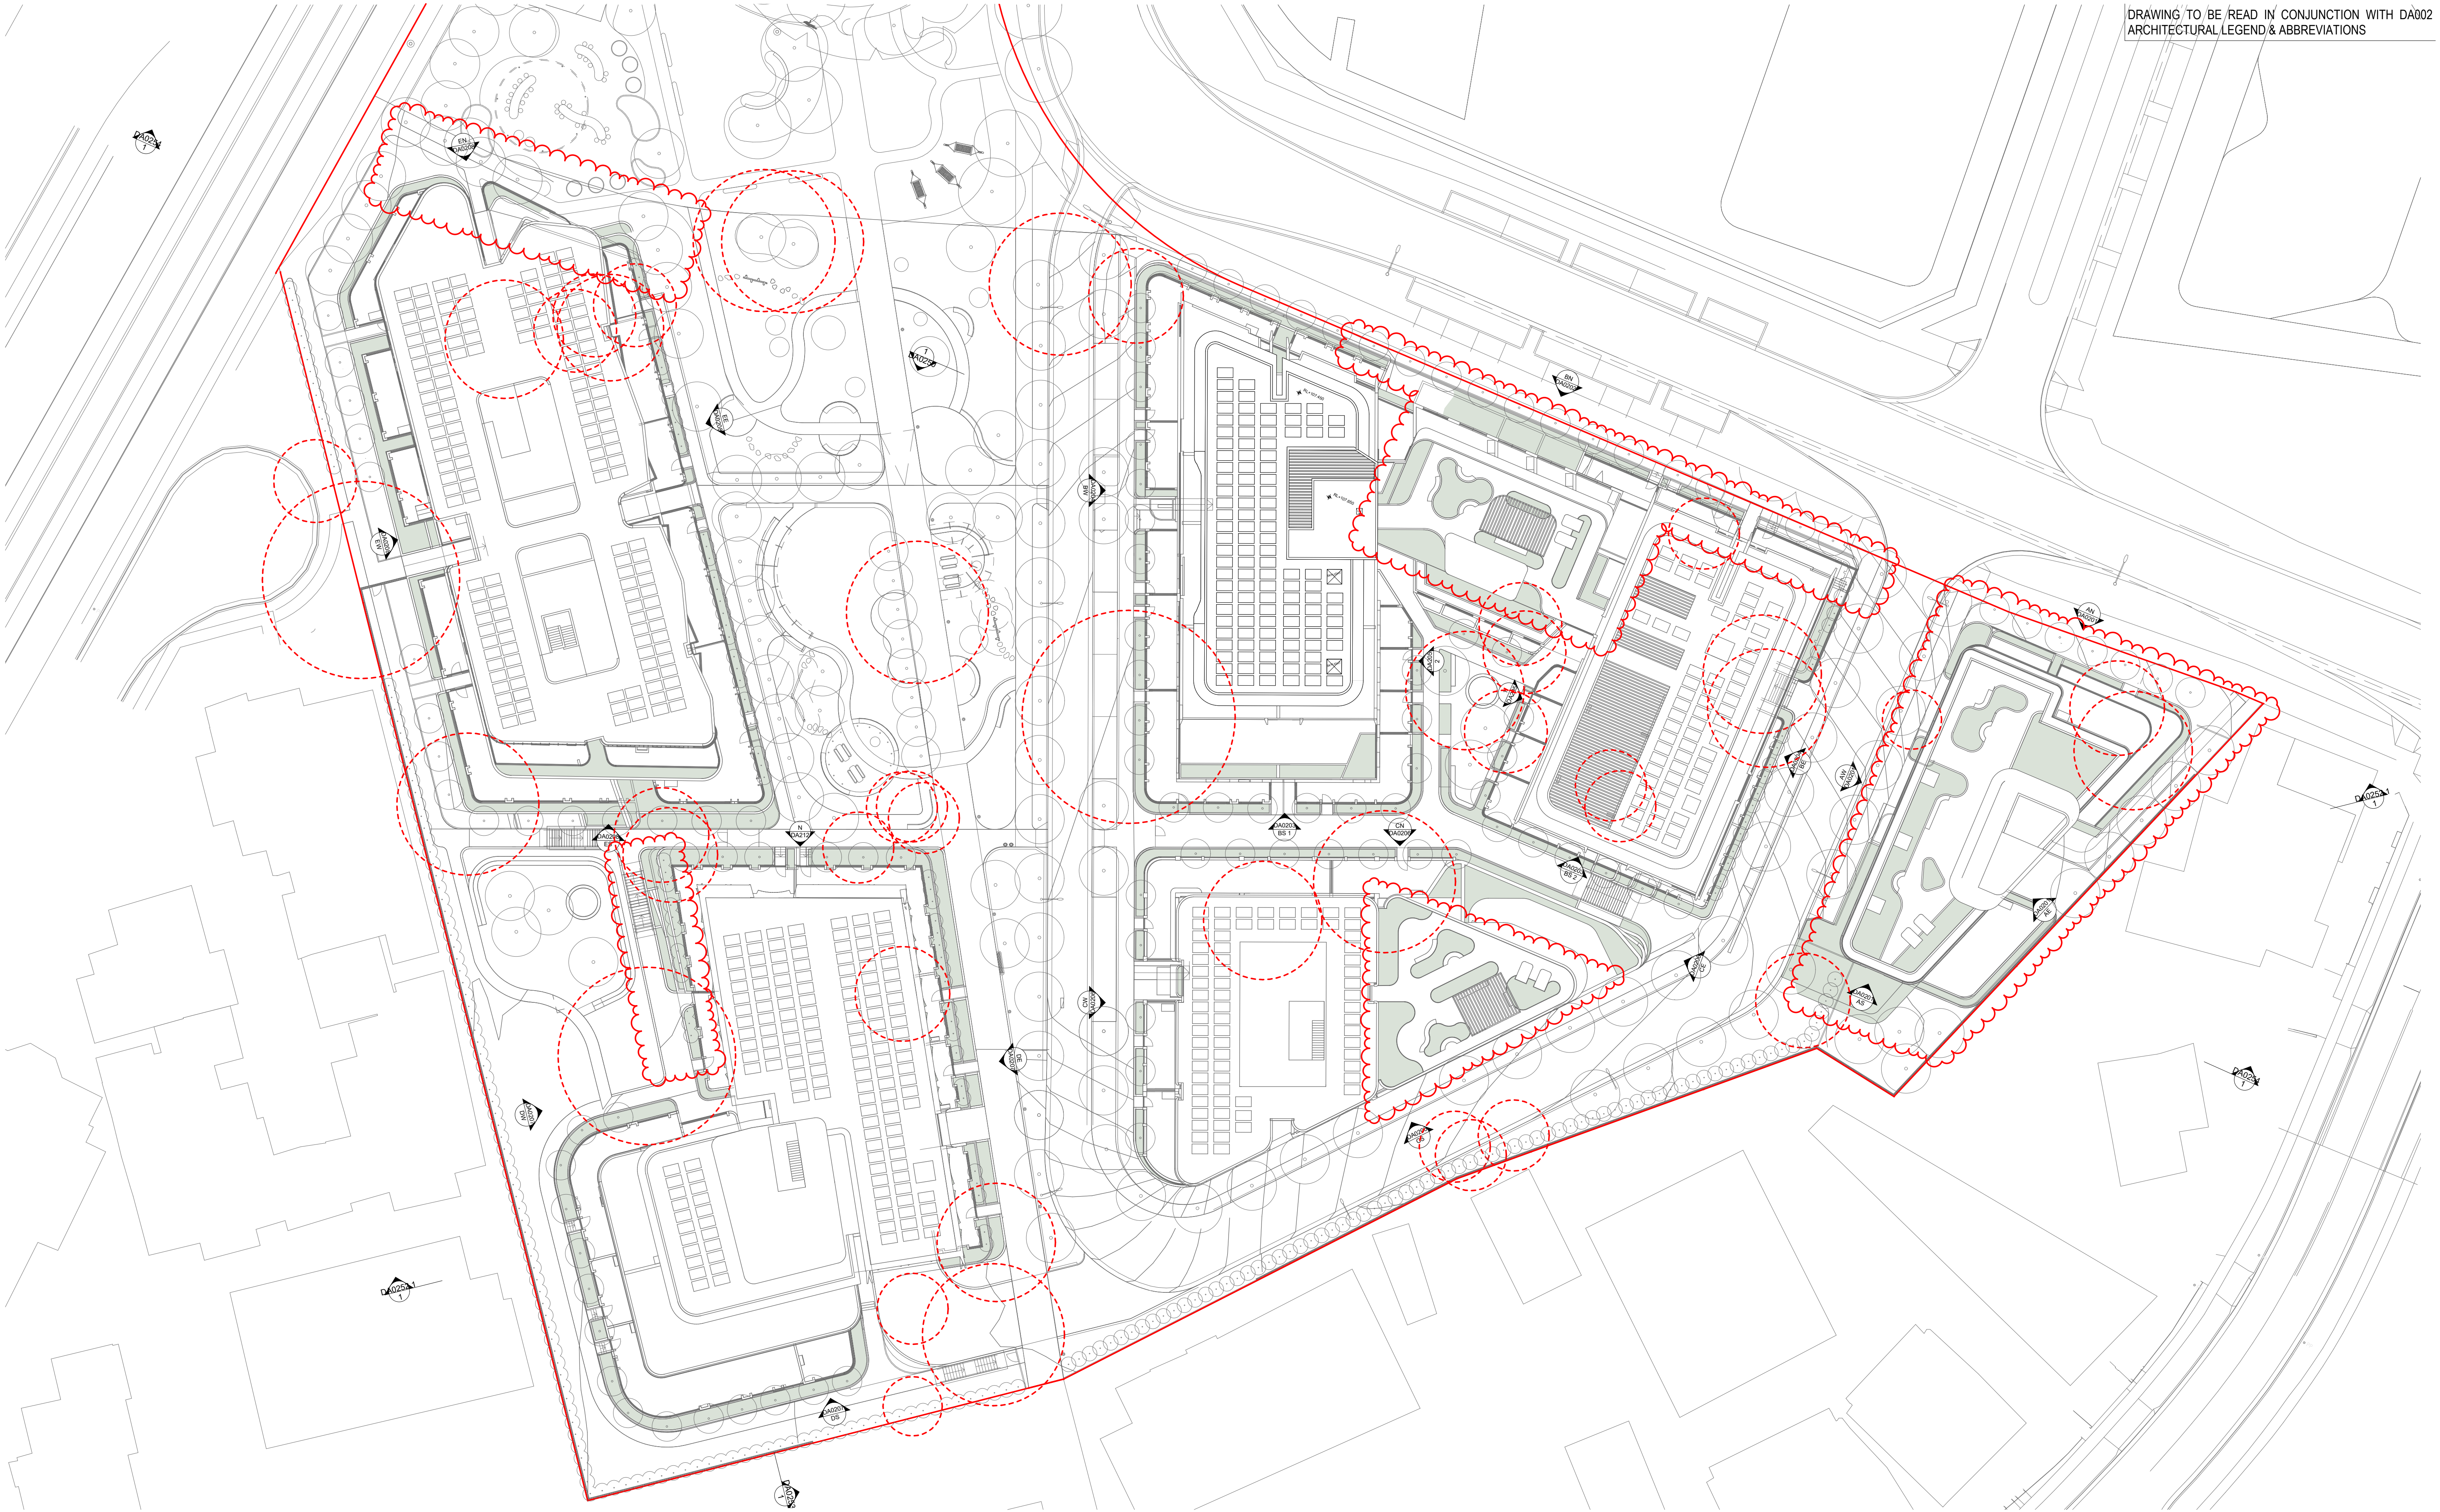

DATE	Issue Name	BY	CHK	NO.
05/10/2022	DEVELOPMENT APPLICATION	SH	DC	A
10/10/2022	DRAFT DEVELOPMENT APPLICATION			B
14/10/2022	DEVELOPMENT APPLICATION	AH	GH	C
19/05/2023	FOR INFORMATION	AH,AS,JW	AH	D
26/05/2023	DEVELOPMENT APPLICATION	AH,AS	RP	E
11/09/2023	DEVELOPMENT APPLICATION	AH	RP	F
10/12/2023	FOR INFORMATION	DC	RP	G

CONSULTANTS			
MASTERPLAN	☐	BATES SMART	T: 02 8354 5100
URBAN & LANDSCAPE	☐	HASELL	T: 02 9101 2000
CIVIL ENGINEER	☐	J WYNNHAM PRINCE	T: 02 9720 5360
CPED / HERITAGE / TOWN PLANNING	☐	URBIS	T: 02 8233 7621
TRAFFIC ENGINEER	☐	ASDN GROUP	T: 02 9083 6601
FIRE ENGINEER	☐	AFFINITY FIRE	T: 02 9194 0990
ENVIRONMENTAL SERVICES	☐	ENVIRONMENTAL EARTH SCIENCES	T: 02 9822 1777
GEOTECHNICAL ENGINEER	☐	JK GEOTECHNICS	T: 02 9888 5000
MEP SERVICES	☐	DSE	T: 02 9416 1177
BCA-PCA	☐	CITY PLAN	T: 02 8270 3500

CONSULTANTS			
ACCESSIBILITY	☐	WALL TO WALL CONSULTING	T: 0402 550 570
ACOUSTIC	☐	WHITE NOISE CONSULTING	T: 0408 728 363
STRUCTURAL ENGINEER	☐	ROBERT BIRD	T: 02 8246 2400
WASTE MANAGEMENT / WIND CONSULTANT	☐	SLR	T: 02 9420 8166

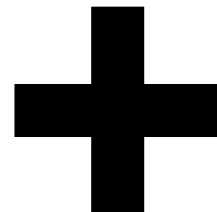

Level 4, 223 Clarence St
Sydney NSW 2000 Australia
Plus Architecture Pty. Ltd
ACN 600506303

plus
architecture

Melbourne
Brisbane
Christchurch
Sydney
Western
Australia
Auckland

Telephone
Instagram

+61 2 8823 7000
#plusarchitecture

Nom. Registered
Architect (NSW): Amit Julka 10002
arch@plusarchitecture.com.au
www.plusarchitecture.com.au

PROJECT
Telopea Masterplan
Lot 5-7 Telopea 2117
Stage 1A Residential

DRAWING TITLE
ROOF PLAN

SCALE
1:300 @A1
DATE
17/02/2020
DRAWN
DC
JOB NO.
20320

PLOT DATE
10/12/2023
CHECKED
RP
DRAWING NO.
PLA-AR-DA0115

FOR INFORMATION
REVISION
G