



- LEGEND**
- E ELEC**
- CABLE JUNCTION BOX (PEJB)
 - CABLE MANHOLE (PEMH)
 - DISTRIBUTION FUSE POINT
 - POLE - LIGHT (PLPL)
 - SUSPENDED LIGHT (PLSU)
 - GARDEN LIGHT (PLGN)
 - POLE - POWER (PPPL)
 - POLE - POWER & LIGHT (PLPL)
 - POWER SERVICE PILLAR - UNDERGROUND (PEUP)
 - TRANSFORMER CABINET CENTRE (PETC)
 - LIGHT WITH OUTREACH (LI)
 - LINE-MAJOR OVERHEAD (UE) (DIA UNK)
- E TCS**
- TRAFFIC CONTROL SIGNAL (PSGL)
 - TRAFFIC SIGNAL CONTROLLER (PSCL)
 - TRAFFIC SIGNAL DETECTOR (PSDR)
 - TRAFFIC SIGNAL JUNCTION BOX (PSJX)
 - TRAFFIC LIGHT WITH OUTREACH (TO)
- E COMMS (COMMUNICATIONS)**
- TELEPHONE DISTRIBUTION PILLAR (PTDP)
 - ABOVE GROUND JOINING POST (PTJP)
 - OPTICAL FIBRE JUNCTION BOX (POFJ)
 - OPTICAL FIBRE PIT (POFP)
 - STD 1.1 m BY 1.1 m MAIN PIT (PTMP)
 - TELEPHONE BOX POINT (PTBX)
 - TELEPHONE POLE (PTPL)
 - TELEPHONE SINGLE CONCRETE PIT (PTSP)
 - TELEPHONE TRIPLE CONCRETE PIT (PTTP)
 - TELEPHONE TWIN CONCRETE PIT (PTTP)
- E FUEL**
- MANHOLE COVER (PGHL)
 - METER (PGMR)
 - PIPELINE MARKER (PGPM)
 - PIPELINE MARKER - HIGH PRESSURE (PGHM)
 - VALVE BOX (PGAS)
 - VENT PIPE (PGVP)
 - TEST POINT (PGTP)
- E WATR**
- AIR VALVE (PWAV)
 - EARTH TERMINAL (PWET)
 - FIRE HYDRANT (PWFB)
 - HYDRANT (PWHY)
 - METER (PWMR)
 - STOP VALVE (PWSV)
 - TAP (PWTP)
 - MAIN MARKER (PWMM)
- E SWER**
- MANHOLE COVER (PSMH)
 - VENT PIPE (PSVP)
 - LAMPHOLE (PSLH)
- E DRAIN (STORMWATER)**
- DRAINAGE JUNCTION MANHOLE (PDJM)
 - GULLY PIT POINT (PGUL)
 - INLET TO PUMP (PLIT)
 - INVERT OF PIPE (PINV)
 - TOP OF CONCRETE JUNCTION BOX (PJXB)
 - SUBSOIL DRAIN FLUSH POINT (PSFP)
 - OBVERT OF PIPE (POBV)
 - KERB INLET (KI)
 - DRAINAGE PIT (DP)
 - DISH DRAIN (DD)
 - NO PIPE VISIBLE
- E BUIL (BUILDING & STRUCTURES)**
- AWNING POINT (PTDP)
 - FLOOR LEVEL (PFLR)
 - BUILDING COLUMN
- E BDGE (BRIDGE STRUCTURES)**
- CYCLE LINE MARKINGS
- E RAIL**
- RAILWAY SIGNAL (PRSG)
 - RAIL OVERHEAD WIRES (CONT) (DIA UNK)
 - RAIL OVERHEAD WIRES (CATY) (DIA UNK)
- E CULT (CULTURAL)**
- SIGN POST (PSIN)
 - LARGE SIGN (SI)
 - BOLLARD (AC)
 - RUBBISH BIN (PSIN)
 - METAL FENCE
 - MANROOF FENCE
 - FENCE (OTHER)
- E MISC**
- GATIC COVER LID (PGAT)
 - UNIDENTIFIED SERVICE (PUSR)
 - UNIDENTIFIED SERVICE (PUSR)
 - BORE HOLE (PBHX)
- E TOPO**
- SPOT HEIGHT (PSHT)
 - NATURAL SURFACE
 - TREE
 - TRUNK=0.2
 - SPREAD=10
 - HEIGHT=15

- (D) EASEMENT FOR BATTER (H826581)
- (E) PROPOSED EASEMENT FOR ACCESS VARIABLE WIDTH
- (E1) PROPOSED EASEMENT FOR ACCESS VARIABLE WIDTH
- (F) EXCEPTS LAND BELOW A DEPTH OF 20m FROM THE SURFACE

BOUNDARY NOTES:

THE BOUNDARIES OF THE SUBJECT PROPERTY ARE BASED ON THE DRAFT PLAN OF SUBDIVISION PREPARED BY REGISTERED SURVEYOR MATHEW RUSSEL STANLEY OF RPS, DATED 21 MAY 2024, AND SUPPLIED BY LANDCOM.

EASEMENTS SHOWN AS PROPOSED ON THIS DRAFT PLAN OF SUBDIVISION ARE SUBJECT TO REGISTRATION WITH NEW SOUTH WALES LAND REGISTRY SERVICES (NSW LRS).

NOTES:

THE BOUNDARY COMPONENT OF THIS SURVEY HAS BEEN UNDERTAKEN IN ACCORDANCE WITH CLAUSE 9 OF THE SURVEYING AND SPATIAL INFORMATION REGULATION 2024 "SURVEYS NOT REQUIRING STRICT ACCURACY" AND IS A COMPILED PLAN WITHIN THE MEANING OF THOSE REGULATIONS. BEARINGS AND DIMENSIONS ARE FROM TITLE ONLY AND HAVE NOT BEEN SURVEYED.

THIS SURVEY IS ON MGA2020 WITH AN ORIGIN OF CO-ORDINATES SSM165515 WITH MGA CO-ORDINATE VALUES OF E331450.308 N6257918.74 AND SHOWS GROUND DISTANCES.

LEVELS ARE BASED ON AUSTRALIAN HEIGHT DATUM (AHD) USING SSM165515 WITH RL 103.995m (ACC LC) LOCATED AT INTN. MOWBRAY ROAD & PACIFIC HIGHWAY.

THIS SURVEY PLAN REPRESENTS THE LOCATION OF FEATURES THAT WERE VISIBLE AND ACCESSIBLE AT THE TIME OF SURVEY.

BUILDING FOOTPRINTS SHOWN ARE AT GROUND LEVEL. FOOTPRINTS MAY DIFFER AT OTHER LEVELS.

RIDGE, EAVE & GUTTER HEIGHTS HAS BEEN OBTAINED BY AN INDIRECT METHOD AND ARE ACCURATE FOR PLANNING PURPOSES ONLY.

ADJOINING BUILDINGS HAS BEEN PLOTTED FOR DIAGRAMMATIC PURPOSES ONLY.

SERVICES SHOWN ARE INDICATIVE ONLY. POSITIONS ARE BASED ON SURFACE INDICATOR(S) LOCATED DURING FIELD SURVEY. CONFIRMATION OF THE EXACT POSITION SHOULD BE MADE TO THE RELEVANT AUTHORITIES PRIOR TO ANY EXCAVATION WORK. OTHER SERVICES MAY EXIST WHICH ARE NOT SHOWN

FOR REASONS OF PLAN PRESENTATION, NOT ALL OF THE INFORMATION CAN BE SHOWN ON THIS PLAN. PLEASE REFER TO ACCOMPANYING DIGITAL DATA FOR ALL SURVEY INFORMATION AND ATTRIBUTES.

IT REMAINS THE RESPONSIBILITY OF THOSE CONDUCTING PHYSICAL WORKS TO ENSURE AN UP-TO-DATE VERSION OF DIAL BEFORE YOU DIG PLANS IS CONSULTED AND AVAILABLE ON SITE.


CONTOURS ARE AN INDICATION OF LANDFORM AND SHOULD NOT BE TAKEN IN PREFERENCE TO SPOT LEVELS SHOWN.

CONTOUR INTERVAL 0.2 m


	Head Office (NSW) Suite 604, Level 6, 45 Jones Street, Ultimo, NSW, 2007. PO Box 1807, Strawberry Hills, NSW, 2012.			ISSUE	AMENDMENT	DATE	LEGEND	CLIENT  		PROJECT 339 MOWBRAY ROAD, CHATSWOOD BEING LOT 2 IN DP221896		DRAWING TITLE DETAIL AND LEVEL SURVEY		QUALITY ASSURANCE				THIS DOCUMENT IS BOTH ELECTRONIC AND PHYSICAL IN COPYRIGHT, AND REMAINS THE PROPERTY OF VERIS. IT IS TO BE USED ONLY FOR THE PROJECTS AND PURPOSES FOR WHICH IT WAS APPROVED OR USED FOR ANY OTHER PURPOSE WITHOUT THE WRITTEN APPROVAL OF VERIS. COMPLETION OF QUALITY ASSURANCE IS EVIDENCE THAT THE SURVEY WORKS UNDERTAKEN AND THE DRAWINGS HAVE BEEN REVIEWED AND CONFORM WITH THE REQUIREMENTS OF THE QUALITY PLAN. WHERE THE QUALITY ASSURANCE IS INCOMPLETE, ALL INFORMATION ON THE DRAWING IS INTENDED FOR PRELIMINARY PURPOSES ONLY AS IT IS UNCHECKED.			
	F	BOUNDARIES & TUNNEL INFO UPDATED	08/10/25																		
	E	BROADCAST TOWER ADDED	25/09/2025																		
	D	INITIAL ISSUE	30/07/2025																		
	C	PRE FINAL SURVEY SURFACE	28/07/2025																		
	A	ADDITIONAL SURVEY ADDED	27/06/2025																		
	T: (02) 9052 4200 E: sydney@veris.com.au W: www.veris.com.au ABN 53 615 735 727																				
												COPYRIGHT © Cad ref : 204017_DET_REV F									
												JOB NUMBER 204017									
												DRAWING NUMBER / ISSUE 0001 / F									



veris Head Office (NSW) Suite 604, Level 6, 45 Jones Street, Ultimo, NSW, 2007. PO Box 1807, Strawberry Hills, NSW, 2012. T: (02) 9052 4200 E: sydney@veris.com.au W: www.veris.com.au ABN 53 615 735 727	ISSUE	AMENDMENT	DATE	LEGEND	CLIENT  	PROJECT 339 MOWBRAY ROAD, CHATSWOOD BEING LOT 2 IN DP221896	DRAWING TITLE DETAIL AND LEVEL SURVEY	QUALITY ASSURANCE		THIS DOCUMENT IN BOTH ELECTRONIC AND HARD COPY IS CONFIDENTIAL AND REMAINS THE PROPERTY OF VERIS. IT MUST NOT BE REPRODUCED OR USED FOR ANY OTHER PROJECT WITHOUT THE WRITTEN APPROVAL OF VERIS. COPYRIGHT © Cad ref : 204017_DET_REV F JOB NUMBER 204017 DRAWING NUMBER / ISSUE 0001 / F	
	F	BOUNDARIES & TUNNEL INFO UPDATED	08/10/25					Surveyor: TJ / TW	Date of Survey: 06/2025		Date of Plan: 08/10/25
	E	BROADCAST TOWER ADDED	25/09/2025					Drawn: BN	Datum: AHD		Co-ords: MGA2020
	D	INITIAL ISSUE	30/07/2025					Checked by: SP	Date: 29/07/25		Scale: 1: 100
	C	PRE FINAL SURVEY SURFACE	28/07/2025					Approved by: AR	Date: 30/07/25		(Original size A1)
	B	ADDITIONAL SURVEY ADDED	27/06/2025								Sheet 2 of 25

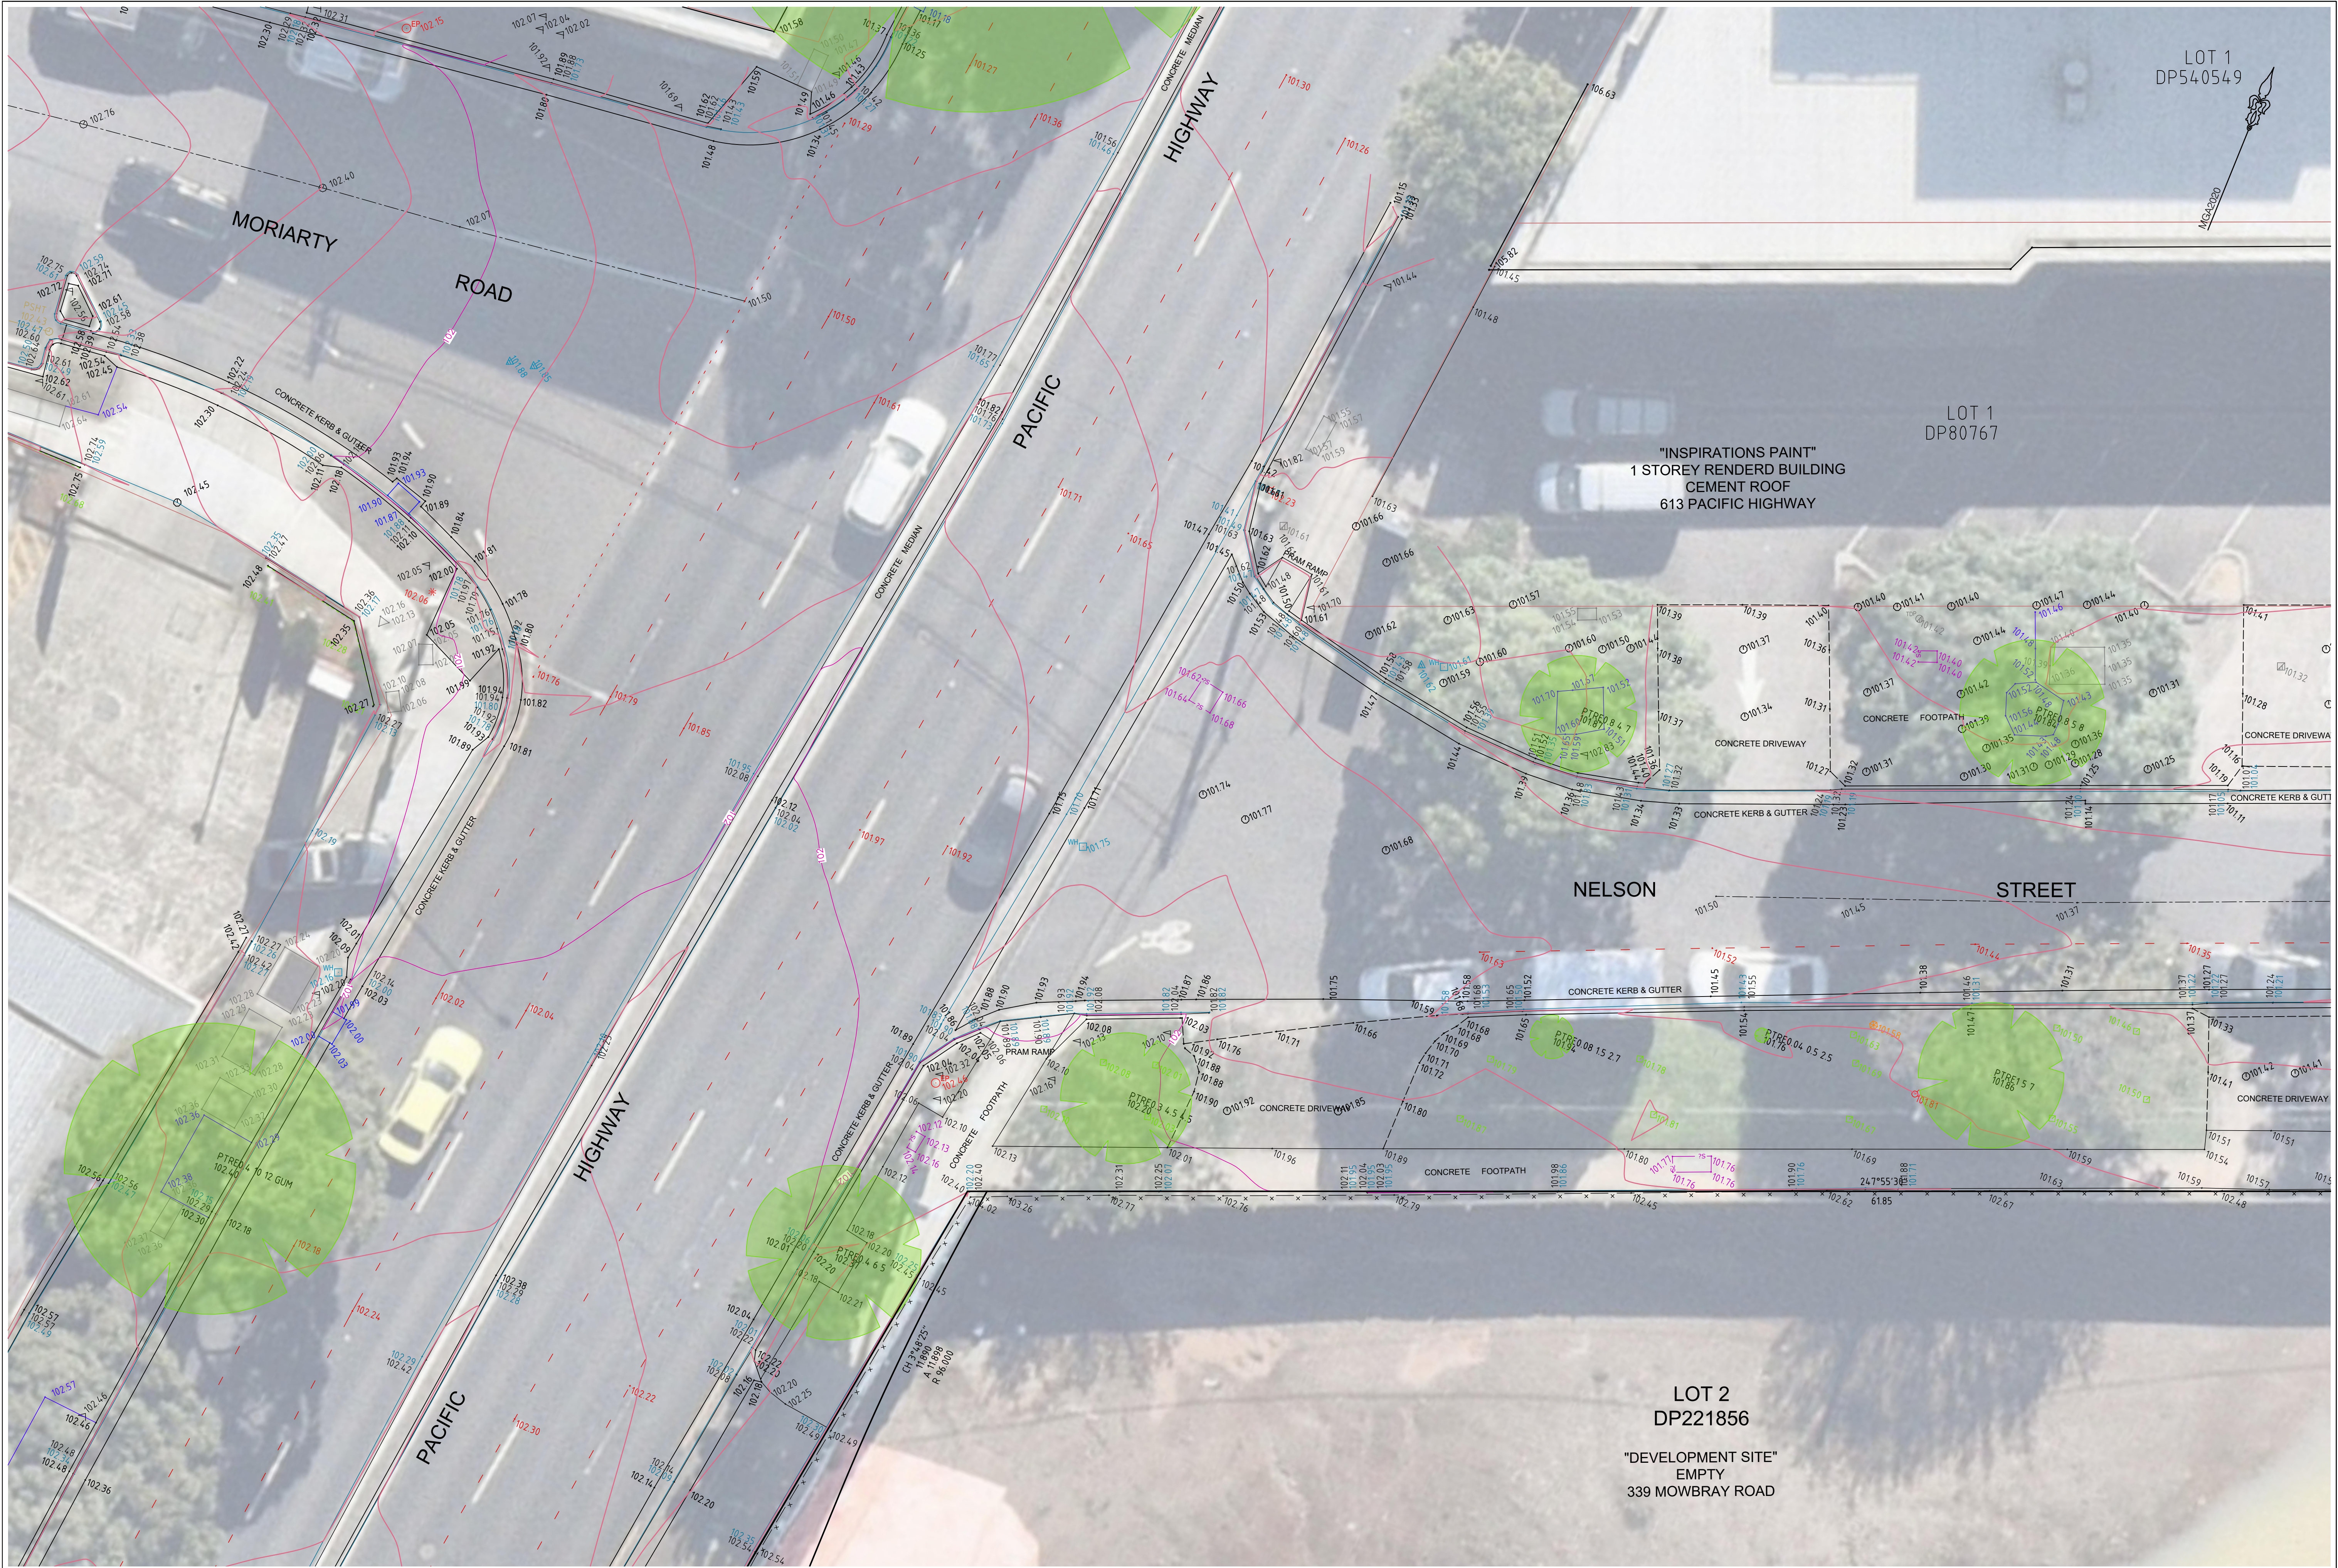


veris Head Office (NSW) Suite 604, Level 6, 45 Jones Street, Ultimo, NSW, 2007, PO Box 1807, Strawberry Hills, NSW, 2012. T: (02) 9052 4200 E: sydney@veris.com.au W: www.veris.com.au ABN 53 615 735 727	ISSUE	AMENDMENT	DATE	LEGEND	CLIENT NSW GOVERNMENT LANDCOM	PROJECT 339 MOWBRAY ROAD, CHATSWOOD BEING LOT 2 IN DP221856	DRAWING TITLE DETAIL AND LEVEL SURVEY	QUALITY ASSURANCE Surveyor: TJ / TW Drawn: BN Checked by: SP Approved by: AR Date: 29/07/25 Date: 30/07/25 COMPLETION OF QUALITY ASSURANCE IS EVIDENCE THAT THE SURVEY WORKS UNDERPAIN AND THE DRAWINGS HAVE BEEN REVIEWED AND APPROVED BY THE QUALITY ASSURANCE TEAM. THE QUALITY ASSURANCE IS NOT A GUARANTEE OF THE ACCURACY OF THE DRAWINGS. THIS DOCUMENT IS BOTH ELECTRONIC AND HARD COPY. IT IS THE PROPERTY OF VERIS. IT MUST NOT BE REPRODUCED OR USED IN ANY PROJECT WITHOUT THE WRITTEN APPROVAL OF VERIS. COPYRIGHT © Cad ref: 204017_DET_REV F	Date of Survey: 06/2025 Datum: AHD Scale: 1: 100 Sheet 4 of 25	Date of Plan: 08/10/25 Co-ords: MGA2020 (Original size A1)
	F	BOUNDARIES & TUNNEL INFO UPDATED	08/10/25								
	E	BROADCAST TOWER ADDED	25/09/2025								
	D	INITIAL ISSUE	30/07/2025								
	C	PRE FINAL SURVEY SURFACE	28/07/2025								
	B	ADDITIONAL SURVEY ADDED	27/06/2025								
JOB NUMBER 204017 DRAWING NUMBER / ISSUE 0001 / F											

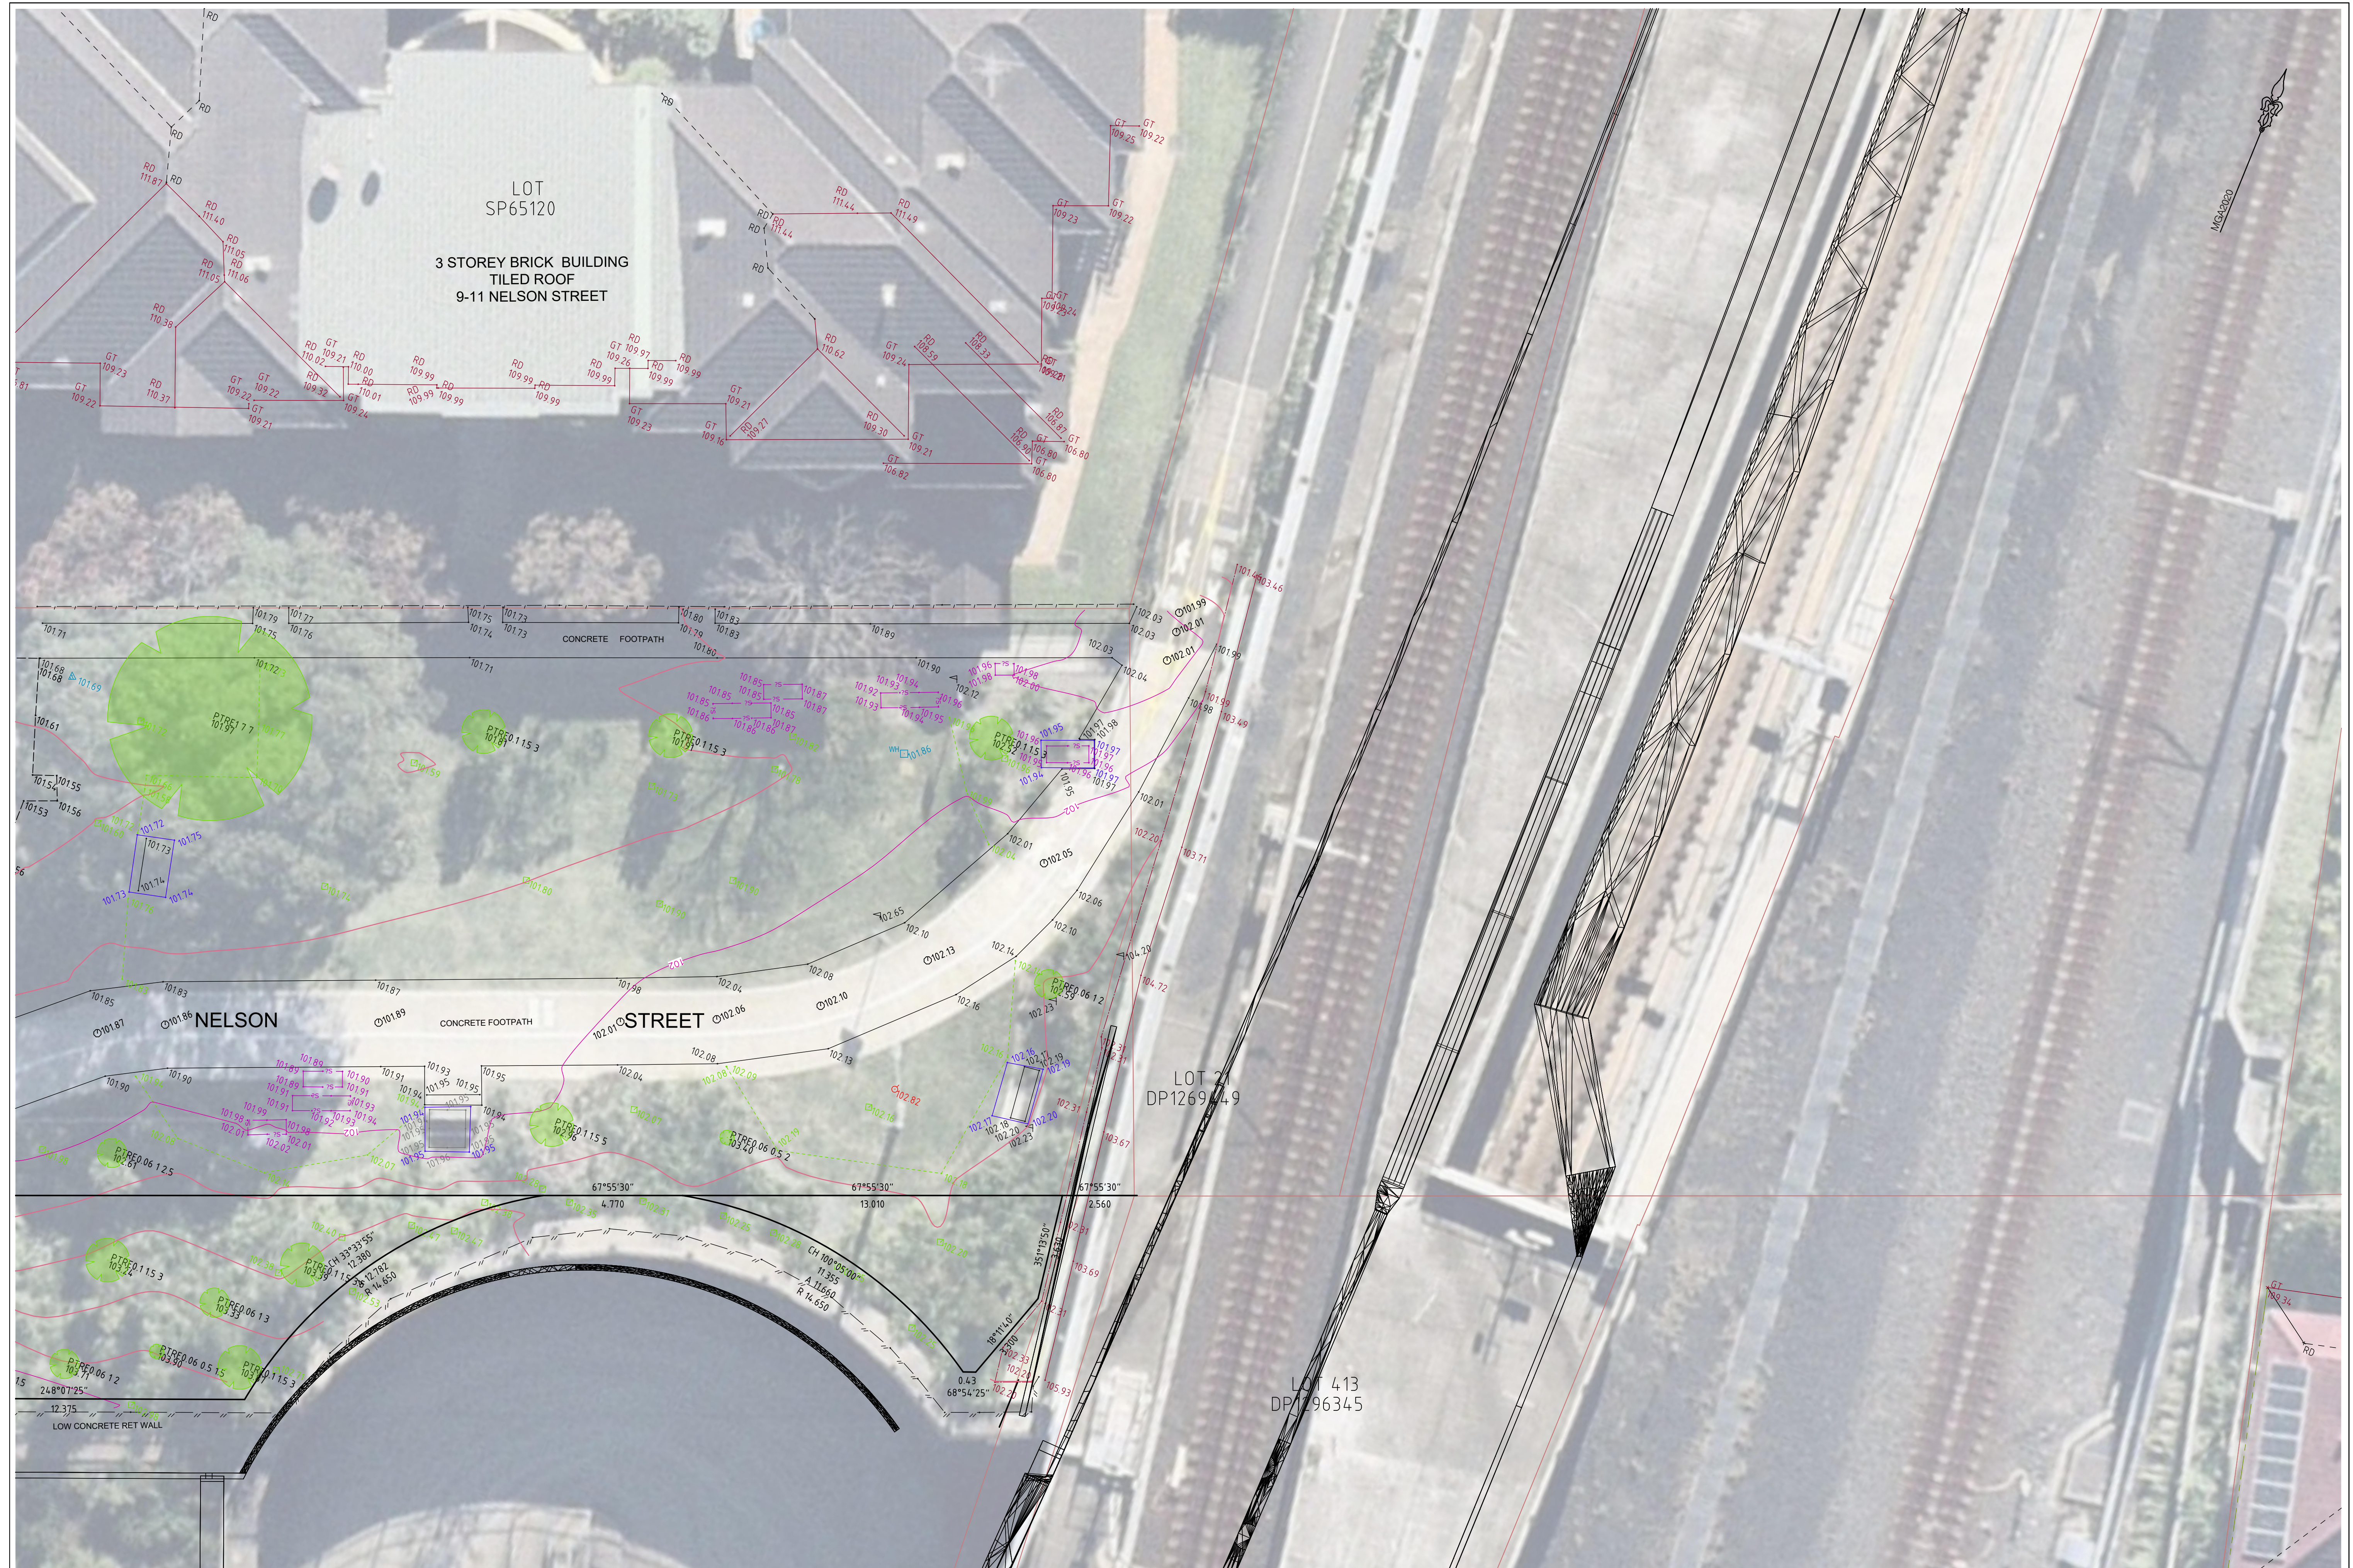



veris Head Office (NSW) Suite 604, Level 6, 45 Jones Street, Ultimo, NSW, 2007. PO Box 1807, Strawberry Hills, NSW, 2012. T: (02) 9052 4200 E: sydney@veris.com.au W: www.veris.com.au ABN 53 615 735 727	ISSUE	AMENDMENT	DATE	LEGEND	CLIENT 	PROJECT	DRAWING TITLE	QUALITY ASSURANCE	THIS DOCUMENT IN BOTH ELECTRONIC AND HARD COPY IS CONFIDENTIAL AND REMAINS THE PROPERTY OF VERIS. IT MUST NOT BE REPRODUCED OR USED IN ANY PROJECT WITHOUT THE WRITTEN APPROVAL OF VERIS.	Date of Survey: 06/2025	Date of Plan: 08/10/25								
	F	BOUNDARIES & TUNNEL INFO UPDATED	08/10/25																
	E	BROADCAST TOWER ADDED	25/09/2025																
	D	INITIAL ISSUE	30/07/2025																
	C	PRE FINAL SURVEY SURFACE	28/07/2025																
	B	ADDITIONAL SURVEY ADDED	27/06/2025																
					NSW GOVERNMENT LANDCOM	339 MOWBRAY ROAD, CHATSWOOD BEING LOT 2 IN DP221896	DETAIL AND LEVEL SURVEY	COMPLETION OF QUALITY ASSURANCE IS EVIDENCE THAT THE SURVEY WORKS UNDERTAKEN AND THE DRAWINGS HAVE BEEN REVIEWED AND APPROVED BY THE QUALITY ASSURANCE TEAM. THE QUALITY ASSURANCE IS INCORPORATED INTO THE DRAWINGS. THE QUALITY ASSURANCE IS NOT A GUARANTEE OF THE ACCURACY OF THE INFORMATION PROVIDED IN THIS DRAWING. COPYRIGHT © 2025 VERIS	Cad ref : 204017_DET_REV.F	JOB NUMBER 204017	DRAWING NUMBER / ISSUE 0001 / F							

 


veris Head Office (NSW) Suite 604, Level 6, 45 Jones Street, Ultimo, NSW, 2007. PO Box 1807 Strawberry Hills, NSW, 2012. T: (02) 9052 4200 E: sydney@veris.com.au W: www.veris.com.au ABN 53 615 735 727	ISSUE	AMENDMENT	DATE	LEGEND	CLIENT  PROJECT 339 MOWBRAY ROAD, CHATSWOOD BEING LOT 2 IN DP221896	DRAWING TITLE	QUALITY ASSURANCE		THIS DOCUMENT IS BOTH ELECTRONIC AND HARD COPY. IT IS CONFIDENTIAL AND REMAINS THE PROPERTY OF VERIS. IT MUST NOT BE REPRODUCED OR ANY PROJECT WITHOUT THE WRITTEN APPROVAL OF VERIS. COPYRIGHT © 204017_DET_REV_F	Date of Survey: 06/2025	Date of Plan: 08/10/25
	F	BOUNDARIES & TUNNEL INFO UPDATED	08/10/25								
	E	BROADCAST TOWER ADDED	25/09/2025								
	D	INITIAL ISSUE	30/07/2025								
	C	PRE FINAL SURVEY SURFACE	28/07/2025								
	B	ADDITIONAL SURVEY ADDED	27/06/2025								
	Surveyor: TJ / TW		Date: 29/07/25								
Drawn: BN		Date: 30/07/25									
Checked by: SP		Date: 30/07/25									
Approved by: AF		Date: 30/07/25									
JOB NUMBER 204017		DRAWING NUMBER / ISSUE 0001 / F									
COMPLETION OF QUALITY ASSURANCE IS EVIDENCE THAT THE SURVEY WORKS UNDERPAIN AND THE DRAWINGS HAVE BEEN REVIEWED AND APPROVED BY THE QUALITY ASSURANCE TEAM. THE QUALITY ASSURANCE IS INCOMPLETE. ALL INFORMATION ON THIS DRAWING IS INTENDED FOR PRELIMINARY PURPOSES ONLY AS IT IS UNCORRECTED.											



veris Head Office (NSW) Suite 604, Level 6, 45 Jones Street, Ultimo, NSW, 2007, PO Box 1807, Strawberry Hills, NSW, 2012. T: (02) 9052 4200 E: sydney@veris.com.au W: www.veris.com.au ABN 53 615 735 727	ISSUE	AMENDMENT	DATE	LEGEND	CLIENT NSW GOVERNMENT LANDCOM	PROJECT 339 MOWBRAY ROAD, CHATSWOOD BEING LOT 2 IN DP221856	DRAWING TITLE DETAIL AND LEVEL SURVEY	QUALITY ASSURANCE Surveyor: TJ / TW Drawn: BN Checked by: SP Date: 29/07/25 Approved by: AR Date: 30/07/25 COMPLETION OF QUALITY ASSURANCE IS EVIDENCE THAT THE SURVEY WORKS UNDERPAIN AND THE DRAWINGS HAVE BEEN REVIEWED AND CONFORM WITH THE REQUIREMENTS OF THE QUALITY PLAN. WHERE THE QUALITY ASSURANCE IS INCOMPLETE, ALL INFORMATION ON THIS DRAWING IS INTENDED FOR PRELIMINARY PURPOSES ONLY AS IT IS UNCORRECTED.	THIS DOCUMENT IN BOTH ELECTRONIC AND HARD COPY IS CONFIDENTIAL AND REMAINS THE PROPERTY OF VERIS. IT MUST NOT BE REPRODUCED OR IN ANY MANNER USED FOR ANY OTHER PROJECT WITHOUT THE WRITTEN APPROVAL OF VERIS.	Date of Survey: 06/2025 Datum: AHD Scale: 1: 100 Cad ref : 204017_DET_REV F	Date of Plan: 08/10/25 Co-ords: MGA2020 (Original size A1) Sheet 9 of 25 DRAWING NUMBER / ISSUE 204017 0001 / F
	F	BOUNDARIES & TUNNEL INFO UPDATED	08/10/25								
	E	BROADCAST TOWER ADDED	25/09/2025								
	D	INITIAL ISSUE	30/07/2025								
	C	PRE FINAL SURVEY SURFACE	28/07/2025								
	B	ADDITIONAL SURVEY ADDED	27/06/2025								



veris Head Office (NSW) Suite 604, Level 6, 45 Jones Street, Ultimo, NSW, 2007. PO Box 1807, Strawberry Hills, NSW, 2012. T: (02) 9052 4200 E: sydney@veris.com.au W: www.veris.com.au ABN 53 615 735 727	ISSUE	AMENDMENT	DATE	LEGEND	CLIENT 	PROJECT 339 MOWBRAY ROAD, CHATSWOOD BEING LOT 2 IN DP221896	DRAWING TITLE DETAIL AND LEVEL SURVEY	QUALITY ASSURANCE THIS DOCUMENT IS BOTH ELECTRONIC AND HARD COPY IS CONFIDENTIAL AND REMAINS THE PROPERTY OF VERIS. IT MUST NOT BE REPRODUCED OR IN ANY PROJECT WITHOUT THE WRITTEN APPROVAL OF VERIS. COPYRIGHT © 2025 Cad ref : 204017_DET_REV F COMPLETION OF QUALITY ASSURANCE IS EVIDENCE THAT THE SURVEY WORKS UNDERPANNED AND THE DRAWINGS HAVE BEEN REVIEWED AS CONFORMING WITH THE REQUIREMENTS OF THE QUALITY PLAN, WHERE THE QUALITY ASSURANCE IS INCOMPLETE ALL INFORMATION ON THIS DRAWING IS INTENDED FOR PRELIMINARY PURPOSES ONLY AS IT IS UNCORRECTED.	JOB NUMBER 204017		DRAWING NUMBER / ISSUE 0001 / F
	F	BOUNDARIES & TUNNEL INFO UPDATED	08/10/25						Date of Survey: 06/2025 Date of Plan: 08/10/25		
	E	BROADCAST TOWER ADDED	25/09/2025						Datum: AHD Co-ords: MGA2020		
	D	INITIAL ISSUE	30/07/2025						Scale: 1: 100 (Original size A1)		
	C	PRE FINAL SURVEY SURFACE	28/07/2025						Sheet 11 of 25		
	B	ADDITIONAL SURVEY ADDED	27/06/2025								

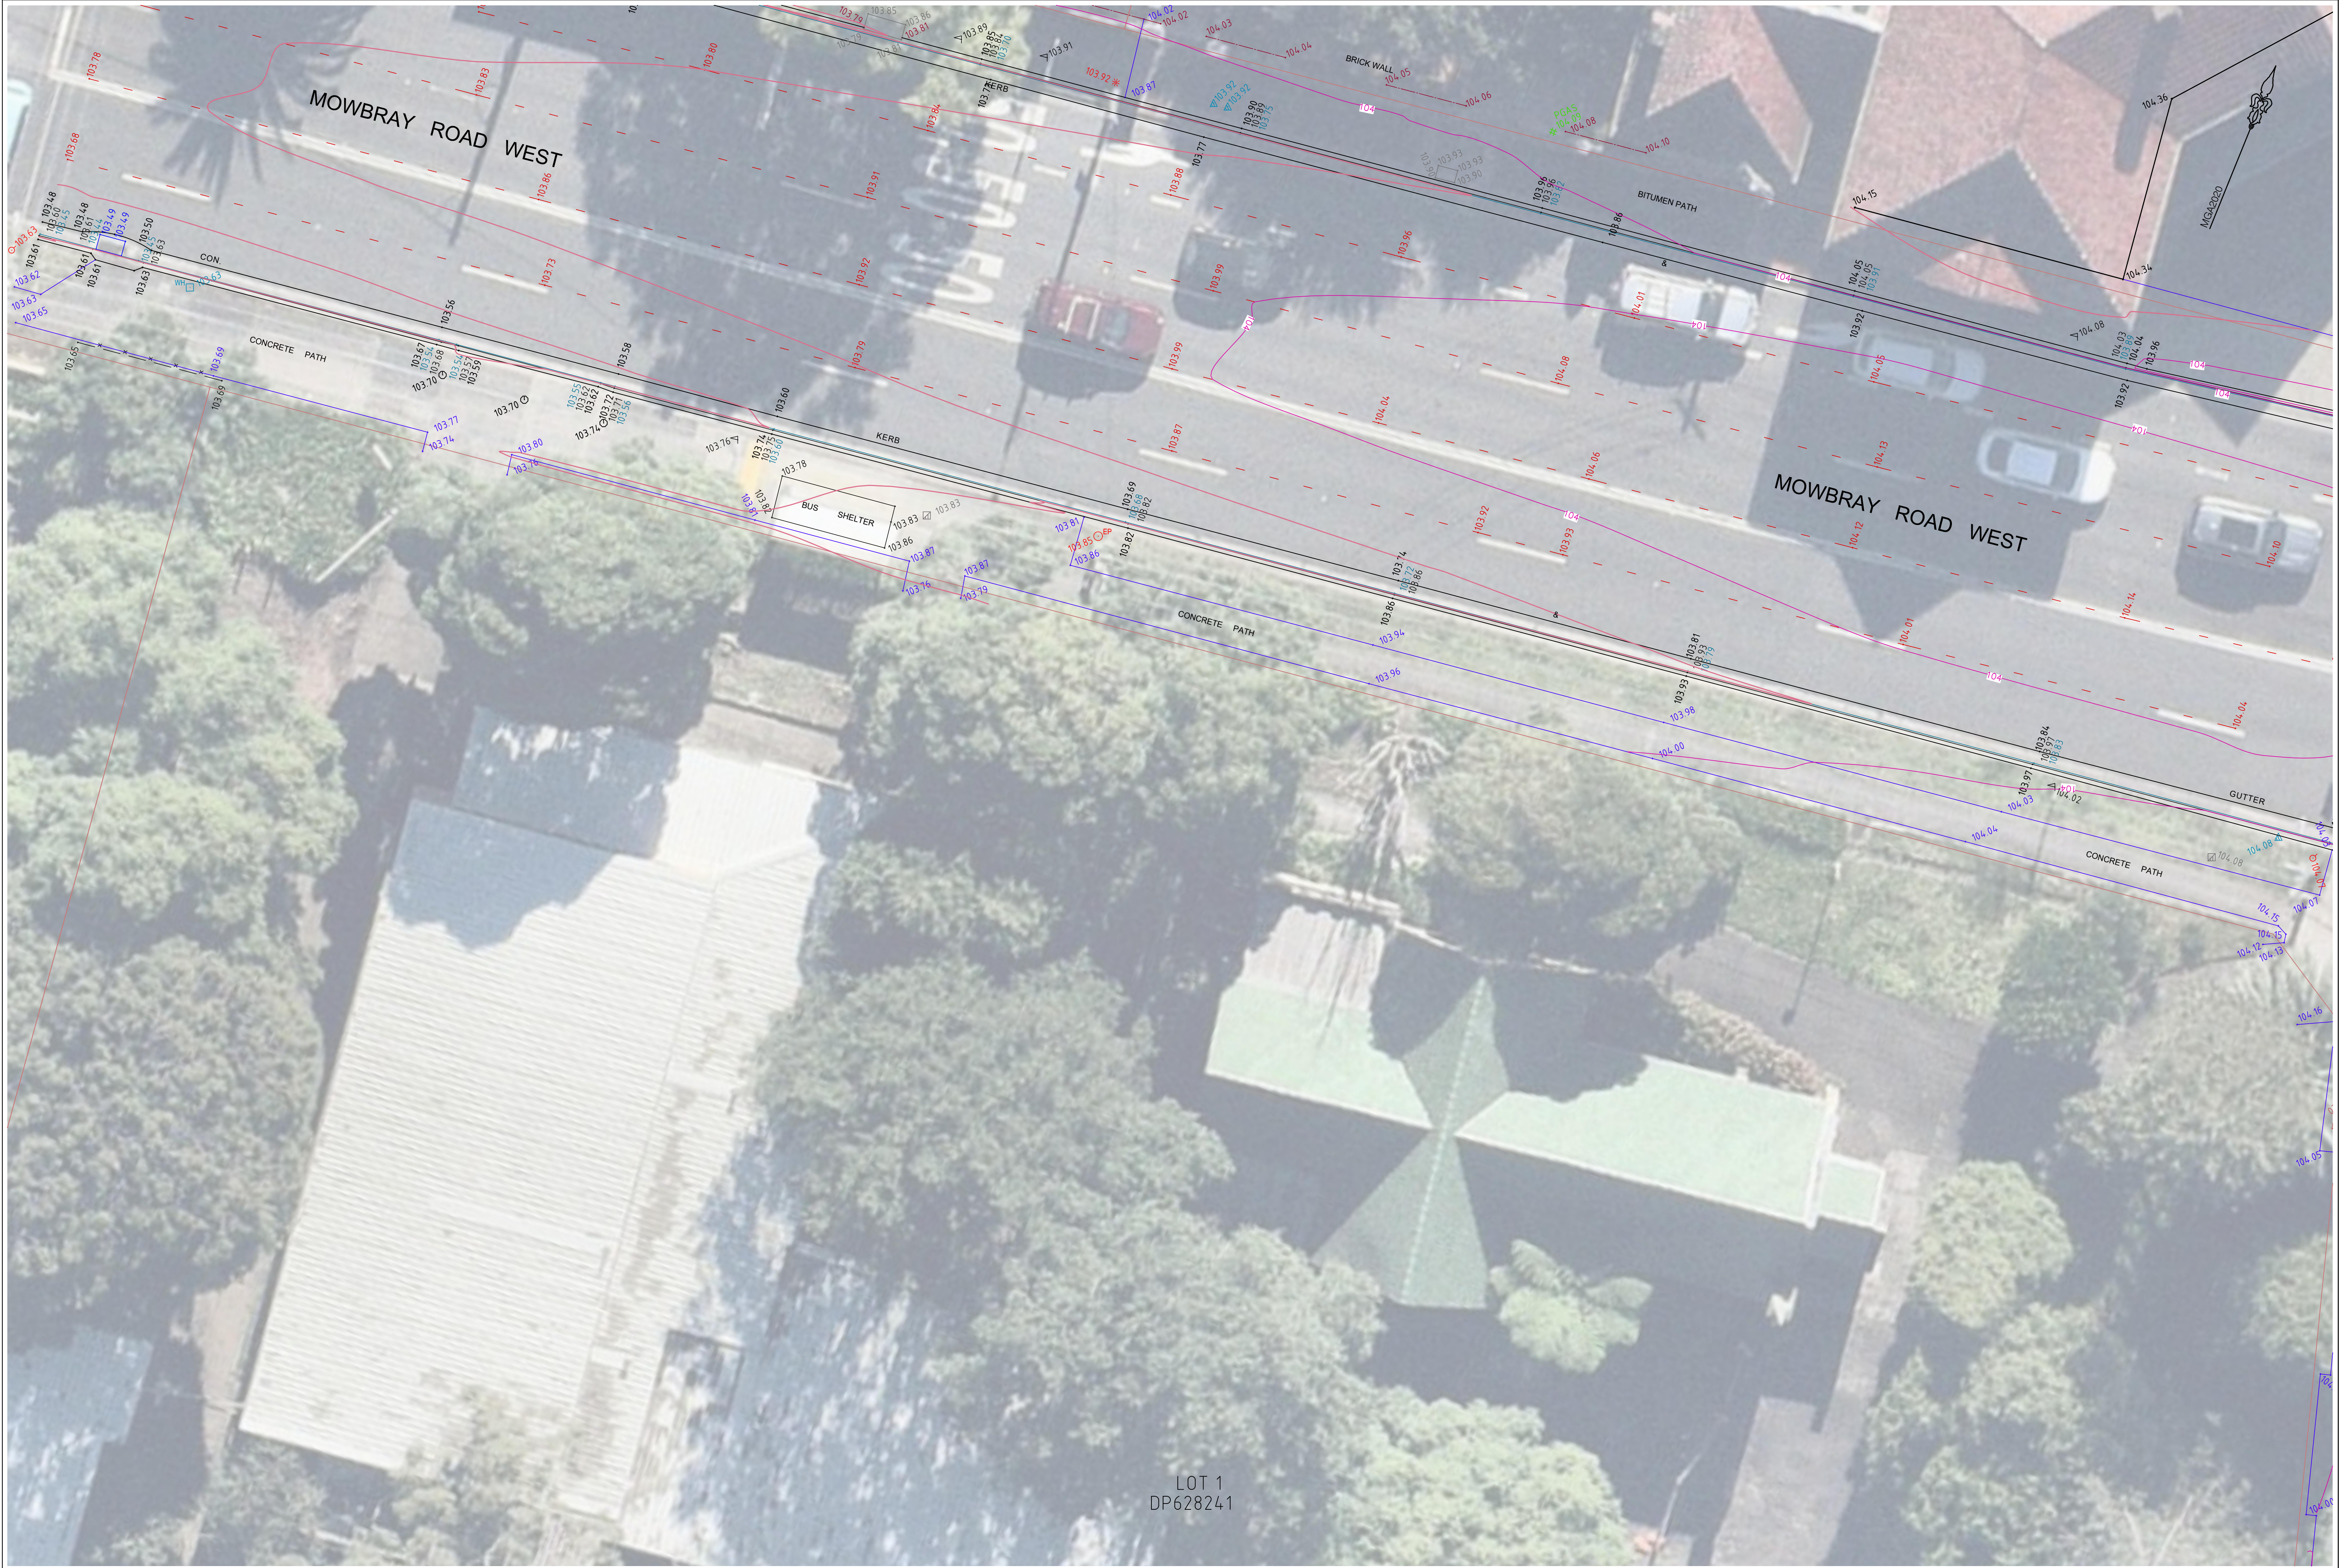

veris Head Office (NSW) Suite 604, Level 6, 45 Jones Street, Ultimo, NSW, 2007, PO Box 1807, Strawberry Hills, NSW, 2012. T: (02) 9052 4200 E: sydney@veris.com.au W: www.veris.com.au ABN 53 615 735 727	ISSUE	AMENDMENT	DATE	LEGEND	CLIENT NSW GOVERNMENT LANDCOM	PROJECT 339 MOWBRAY ROAD, CHATSWOOD BEING LOT 2 IN DP221896	DRAWING TITLE DETAIL AND LEVEL SURVEY	QUALITY ASSURANCE Surveyor: TJ / TW Drawn: BN Checked by: SP Approved by: AR DATE 29/07/25 DATE 30/07/25 COMPLETION OF QUALITY ASSURANCE IS EVIDENCE THAT THE SURVEY WORKS UNDERPENNED AND THE DRAWINGS HAVE BEEN REVIEWED AND CONFORM WITH THE REQUIREMENTS OF THE QUALITY PLAN. WHERE THE QUALITY ASSURANCE IS INCOMPLETE, ALL INFORMATION ON THIS DRAWING IS INTENDED FOR PRELIMINARY PURPOSES ONLY AS IT IS UNCHECKED.	THIS DOCUMENT IN BOTH ELECTRONIC AND HARD COPY IS CONFIDENTIAL AND REMAINS THE PROPERTY OF VERIS. IT MUST NOT BE REPRODUCED OR IN ANY WAY BE LOANED OR USED FOR ANY OTHER PROJECT WITHOUT THE WRITTEN APPROVAL OF VERIS.	Date of Survey: 06/2025 Datum: AHD Scale: 1: 100 Co-ords: MGA2020 (Original size A1)	Date of Plan: 08/10/25 Co-ords: MGA2020 Sheet 12 of 25 DRAWING NUMBER / ISSUE 0001 / F
	F	BOUNDARIES & TUNNEL INFO UPDATED	08/10/25								
	E	BROADCAST TOWER ADDED	25/09/2025								
	D	INITIAL ISSUE	30/07/2025								
	C	PRE FINAL SURVEY SURFACE	28/07/2025								
	B	ADDITIONAL SURVEY ADDED	27/06/2025								



veris Head Office (NSW) Suite 604, Level 6, 45 Jones Street, Ultimo, NSW, 2007, PO Box 1807, Strawberry Hills, NSW, 2012. T: (02) 9052 4200 E: sydney@veris.com.au W: www.veris.com.au ABN 53 615 735 727	ISSUE	AMENDMENT	DATE	LEGEND	NSW GOVERNMENT LANDCOM	PROJECT 339 MOWBRAY ROAD, CHATSWOOD BEING LOT 2 IN DP221896	DRAWING TITLE DETAIL AND LEVEL SURVEY	QUALITY ASSURANCE Surveyor: TJ / TW Drawn: BN Checked by: SP Date: 29/07/25 Approved by: AR Date: 30/07/25 COMPLETION OF QUALITY ASSURANCE IS EVIDENCE THAT THE SURVEY WORKS UNDERTAKEN AND THE DRAWINGS HAVE BEEN REVIEWED AND CONFORM WITH THE REQUIREMENTS OF THE QUALITY PLAN. WHERE THE QUALITY ASSURANCE IS INCOMPLETE ALL INFORMATION ON THIS DRAWING IS INTENDED FOR PRELIMINARY PURPOSES ONLY AND IT IS UNRELIABLE.	THIS DOCUMENT IN BOTH ELECTRONIC AND HARD COPY IS CONFIDENTIAL AND REMAINS THE PROPERTY OF VERIS. IT MUST NOT BE REPRODUCED OR OTHERWISE USED FOR ANY OTHER PROJECT WITHOUT THE WRITTEN APPROVAL OF VERIS.	Date of Survey: 06/2025 Datum: AHD Scale: 1: 100 COPYRIGHT © Cad ref : 204017_DET_REV F	Date of Plan: 08/10/25 Co-ords: MGA2020 (Original size A1) Sheet 13 of 25 DRAWING NUMBER / ISSUE
	F	BOUNDARIES & TUNNEL INFO UPDATED	08/10/25								
	E	BROADCAST TOWER ADDED	25/09/2025								
	D	INITIAL ISSUE	30/07/2025								
	C	PRE FINAL SURVEY SURFACE	28/07/2025								
	B	ADDITIONAL SURVEY ADDED	27/06/2025								
	JOB NUMBER 204017										
DRAWING NUMBER / ISSUE 0001 / F											




veris Head Office (NSW) Suite 804, Level 6, 45 Jones Street, Ultimo, NSW, 2007. PO Box 1807 Strawberry Hills, NSW, 2012. T: (02) 9052 4200 E: sydney@veris.com.au W: www.veris.com.au ABN 53 615 735 727	ISSUE	AMENDMENT	DATE	LEGEND	CLIENT  	PROJECT 339 MOWBRAY ROAD, CHATSWOOD BEING LOT 2 IN DP221896	DRAWING TITLE DETAIL AND LEVEL SURVEY	QUALITY ASSURANCE Surveyor: TJ / TW Drawn: BN Checked by: SP Approved by: AR Date: 29/07/25 Date: 30/07/25 COPYRIGHT © Cad ref: 204017_DET_REV F JOB NUMBER 204017	THIS DOCUMENT IS BOTH ELECTRONIC AND HARD COPY. IT IS THE PROPERTY OF VERIS. IT MUST NOT BE REPRODUCED OR COPIED IN ANY FORM OR BY ANY MEANS WITHOUT THE WRITTEN APPROVAL OF VERIS. COPYRIGHT © Cad ref: 204017_DET_REV F JOB NUMBER 204017 DRAWING NUMBER / ISSUE 0001 / F	Date of Survey: 06/2025 Datum: AHD Scale: 1: 100 (Original size A1) Sheet 14 of 25	Date of Plan: 08/10/25 Co-ords: MGA2020
	F	BOUNDARIES & TUNNEL INFO UPDATED	08/10/25								
	E	BROADCAST TOWER ADDED	25/09/2025								
	D	INITIAL ISSUE	30/07/2025								
	C	PRE FINAL SURVEY SURFACE	28/07/2025								
	B	ADDITIONAL SURVEY ADDED	27/06/2025								
	COMPLIATION OF QUALITY ASSURANCE IS EVIDENCE THAT THE SURVEYING WORK UNDERTAKEN AND THE DRAWING HAVE BEEN PREPARED IN ACCORDANCE WITH THE REQUIREMENTS OF THE QUALITY PLAN. WHERE THE QUALITY ASSURANCE IS INCOMPLETE, THE ALL INFORMATION ON THIS DRAWING IS INTENDED FOR PRELIMINARY PURPOSES ONLY AND IT IS NOT TO BE USED FOR ANY OTHER PURPOSES WITHOUT THE WRITTEN APPROVAL OF VERIS.										





veris Head Office (NSW) Suite 604, Level 6, 45 Jones Street, Ultimo, NSW, 2007, PO Box 1807, Strawberry Hills, NSW, 2012. T: (02) 9052 4200 E: sydney@veris.com.au W: www.veris.com.au ABN 53 615 735 727	ISSUE	AMENDMENT	DATE	LEGEND	CLIENT NSW GOVERNMENT LANDCOM	PROJECT 339 MOWBRAY ROAD, CHATSWOOD BEING LOT 2 IN DP221856	DRAWING TITLE DETAIL AND LEVEL SURVEY	QUALITY ASSURANCE Surveyor: TJ / TW Drawn: BN Checked by: SP Approved by: AR Date: 29/07/25 Date: 30/07/25 COMPLETION OF QUALITY ASSURANCE IS EVIDENCE THAT THE SURVEY WORKS UNDERPAIN AND THE DRAWINGS HAVE BEEN REVIEWED AND CONFORM WITH THE REQUIREMENTS OF THE QUALITY PLAN. WHERE THE QUALITY ASSURANCE IS INCOMPLETE, ALL INFORMATION ON THIS DRAWING IS INTENDED FOR PRELIMINARY PURPOSES ONLY AS IT IS UNCHECKED.	THIS DOCUMENT IN BOTH ELECTRONIC AND HARD COPY IS CONFIDENTIAL AND REMAINS THE PROPERTY OF VERIS. IT MUST NOT BE REPRODUCED OR IN ANY MANNER USED FOR ANY OTHER PROJECT WITHOUT THE WRITTEN APPROVAL OF VERIS.	Date of Survey: 06/2025 Datum: AHD Scale: 1: 100 Cad ref : 204017_DET_REV F	Date of Plan: 08/10/25 Co-ords: MGA2020 (Original size A1) Sheet 18 of 25 DRAWING NUMBER / ISSUE 0001 / F
	F	BOUNDARIES & TUNNEL INFO UPDATED	08/10/25								
	E	BROADCAST TOWER ADDED	25/09/2025								
	D	INITIAL ISSUE	30/07/2025								
	C	PRE FINAL SURVEY SURFACE	28/07/2025								
	B	ADDITIONAL SURVEY ADDED	27/06/2025								

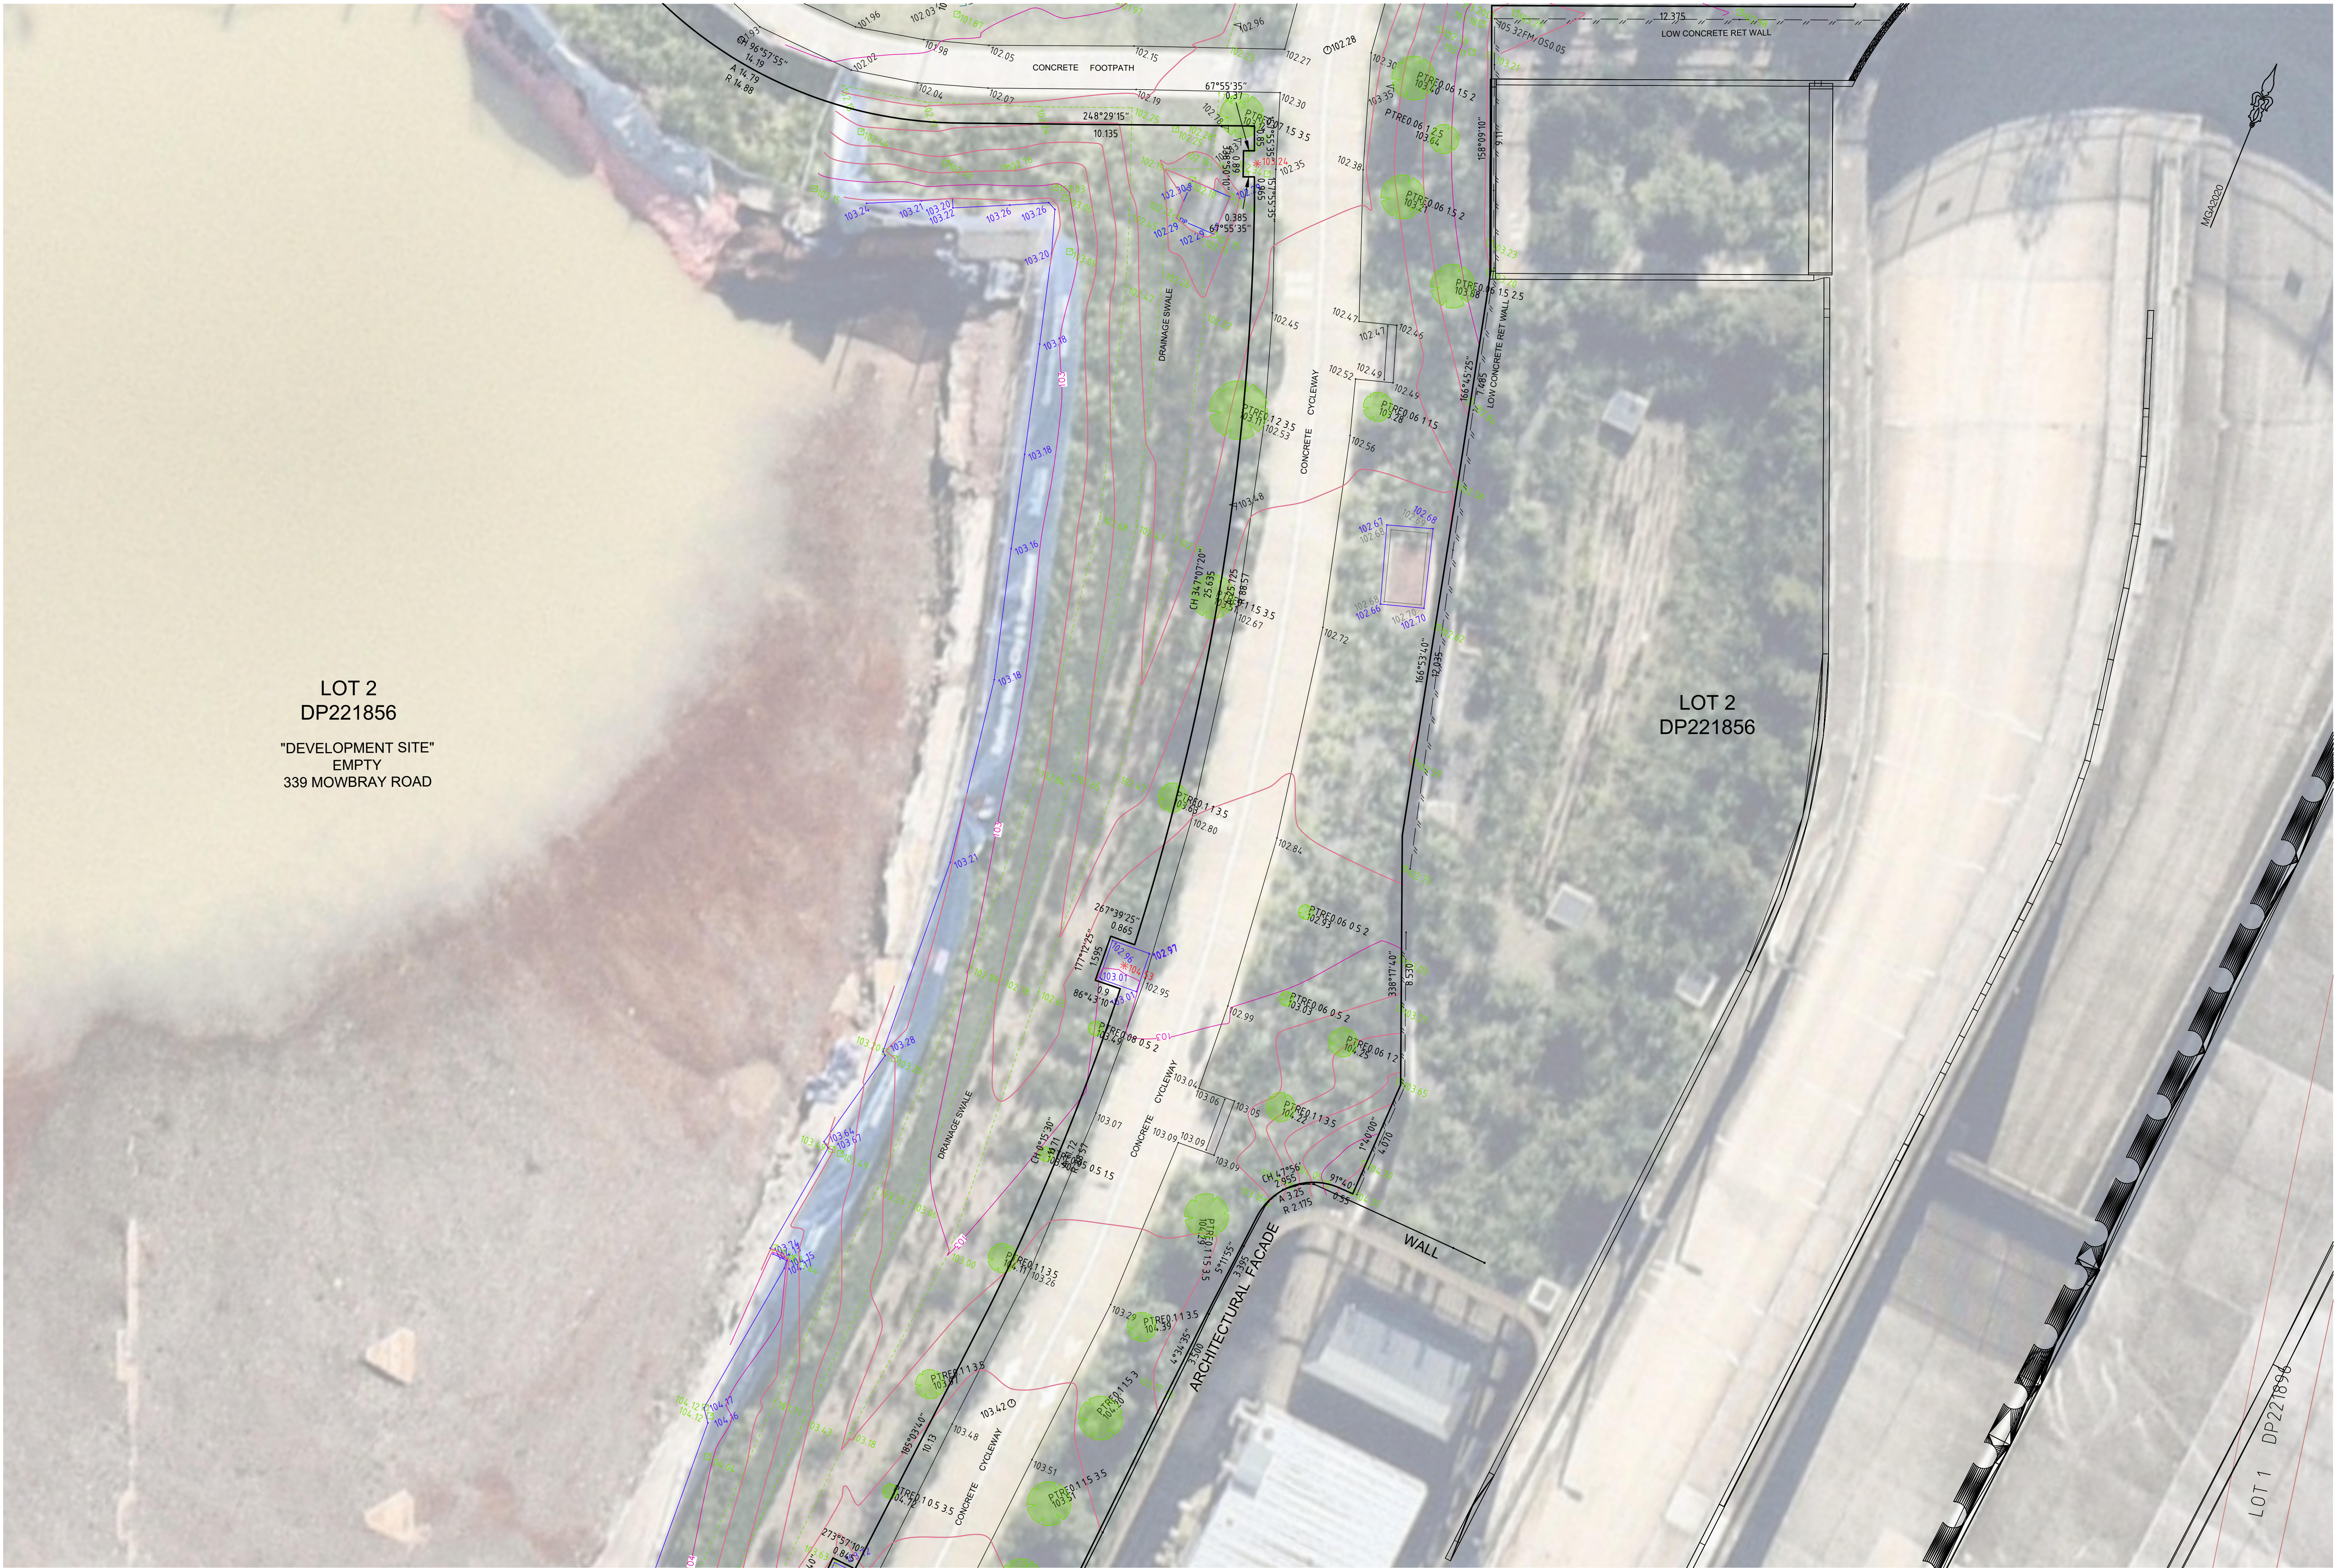

LOT 2
DP221856
"DEVELOPMENT SITE"
EMPTY
339 MOWBRAY ROAD

LOT 2
DP221856

LOT 1 DP221896

veris Head Office (NSW) Suite 604, Level 6, 45 Jones Street, Ultimo, NSW, 2007, PO Box 1807, Strawberry Hills, NSW, 2012. T: (02) 9052 4200 E: sydney@veris.com.au W: www.veris.com.au ABN 53 615 735 727	ISSUE	AMENDMENT	DATE	LEGEND	CLIENT NSW GOVERNMENT LANDCOM	PROJECT 339 MOWBRAY ROAD, CHATSWOOD BEING LOT 2 IN DP221896	DRAWING TITLE DETAIL AND LEVEL SURVEY	QUALITY ASSURANCE Surveyor: TJ / TW Drawn: BN Checked by: SP Approved by: AR Date: 29/07/25 Date: 30/07/25	THIS DOCUMENT IN BOTH ELECTRONIC AND HARD COPY IS CONFIDENTIAL AND REMAINS THE PROPERTY OF VERIS. IT MUST NOT BE REPRODUCED OR USED IN ANY OTHER PROJECT WITHOUT THE WRITTEN APPROVAL OF VERIS. COMPLETION OF QUALITY ASSURANCE IS EVIDENCE THAT THE SURVEY WORKS UNDERPAIN AND THE DRAWINGS HAVE BEEN REVIEWED AND CONFORM WITH THE REQUIREMENTS OF THE QUALITY PLAN. WHERE THE QUALITY ASSURANCE IS INCOMPLETE, ALL INFORMATION ON THIS DRAWING IS INTENDED FOR PRELIMINARY PURPOSES ONLY AS IT IS UNCHECKED.	Date of Survey: 06/2025 Datum: AHD Scale: 1: 100 COPYRIGHT © Job ref : 204017_DET_REV F	Date of Plan: 08/10/25 Co-ords: MGA2020 (Original size A1) Sheet 19 of 25 DRAWING NUMBER / ISSUE 204017 0001 / F
	F	BOUNDARIES & TUNNEL INFO UPDATED	08/10/25								
	E	BROADCAST TOWER ADDED	25/09/2025								
	D	INITIAL ISSUE	30/07/2025								
	C	PRE FINAL SURVEY SURFACE	28/07/2025								
	B	ADDITIONAL SURVEY ADDED	27/06/2025								




veris Head Office (NSW) Suite 604, Level 6, 45 Jones Street, Ultimo, NSW, 2007, PO Box 1807, Strawberry Hills, NSW, 2012. T: (02) 9052 4200 E: sydney@veris.com.au W: www.veris.com.au ABN 53 615 735 727	ISSUE	AMENDMENT	DATE	LEGEND	CLIENT NSW GOVERNMENT LANDCOM	PROJECT 339 MOWBRAY ROAD, CHATSWOOD BEING LOT 2 IN DP221896	DRAWING TITLE DETAIL AND LEVEL SURVEY	QUALITY ASSURANCE Surveyor: TJ / TW Drawn: BN Checked by: SP Date: 29/07/25 Approved by: AR Date: 30/07/25 COMPLETION OF QUALITY ASSURANCE IS EVIDENCE THAT THE SURVEY WORKS UNDERTAKEN AND THE DRAWINGS HAVE BEEN REVIEWED AS CONFORMING WITH THE REQUIREMENTS OF THE QUALITY PLAN, INSURE THE QUALITY ASSURANCE IS INCOMPLETE ALL INFORMATION ON THIS DRAWING IS INTENDED FOR PRELIMINARY PURPOSES ONLY AS IT IS UNCHECKED	THIS DOCUMENT IN BOTH ELECTRONIC AND HARD COPY IS CONFIDENTIAL AND REMAINS THE PROPERTY OF VERIS. IT MUST NOT BE REPRODUCED OR IN ANY MANNER USED FOR ANY OTHER PROJECT WITHOUT THE WRITTEN APPROVAL OF VERIS.	Date of Survey: 06/2025 Datum: AHD Scale: 1: 100 Copyright © Cad ref: 204017_DET_REV F	Date of Plan: 08/10/25 Co-ords: MGA2020 (Original size A1) Job Number 204017 Drawing Number / Issue 0001 / F
	F	BOUNDARIES & TUNNEL INFO UPDATED	08/10/25								
	E	BROADCAST TOWER ADDED	25/09/2025								
	D	INITIAL ISSUE	30/07/2025								
	C	PRE FINAL SURVEY SURFACE	28/07/2025								
	B	ADDITIONAL SURVEY ADDED	27/06/2025								




veris Head Office (NSW) Suite 604, Level 6, 45 Jones Street, Ultimo, NSW, 2007. PO Box 1807, Strawberry Hills, NSW, 2012. T: (02) 9052 4200 E: sydney@veris.com.au W: www.veris.com.au ABN 53 615 735 727	ISSUE	AMENDMENT	DATE	LEGEND	NSW GOVERNMENT LANDCOM	CLIENT	PROJECT	DRAWING TITLE	QUALITY ASSURANCE		THIS DOCUMENT IN BOTH ELECTRONIC AND HARD COPY IS CONFIDENTIAL AND REMAINS THE PROPERTY OF VERIS. IT MUST NOT BE REPRODUCED OR IN ANY MANNER USED FOR ANY OTHER PROJECT WITHOUT THE WRITTEN APPROVAL OF VERIS. COMPLETION OF QUALITY ASSURANCE IS EVIDENCE THAT THE SURVEY WORKS UNDERTAKEN AND THE DRAWINGS HAVE BEEN REVIEWED AND CONFORM WITH THE REQUIREMENTS OF THE QUALITY PLAN. WHERE THE QUALITY ASSURANCE IS INCOMPLETE, ALL INFORMATION ON THIS DRAWING IS INTENDED FOR PRELIMINARY PURPOSES ONLY AS IT IS UNCHECKED.	Date of Survey: 06/2025 Datum: AHD Scale: 1: 100 Cad ref : 204017_DET_REV F	Date of Plan: 08/10/25 Co-ords: MGA2020 (Original size A1) Sheet 21 of 25 DRAWING NUMBER / ISSUE 204017 0001 / F
	F	BOUNDARIES & TUNNEL INFO UPDATED	08/10/25						Surveyor: TJ / TW				
	E	BROADCAST TOWER ADDED	25/09/2025						Drawn: BN				
	D	INITIAL ISSUE	30/07/2025						Checked by: SP Date: 29/07/25				
	C	PRE FINAL SURVEY SURFACE	28/07/2025						Approved by: AR Date: 30/07/25				
	B	ADDITIONAL SURVEY ADDED	27/06/2025										


- LEGEND
AW AWNING
RL RIDGE LEVEL
WN WINDOW
DO DOOR
TW TOP PARAPET WALL
BK BACK OF KERB
VE CONC. SLAB AT GROUND
SO STAIRS

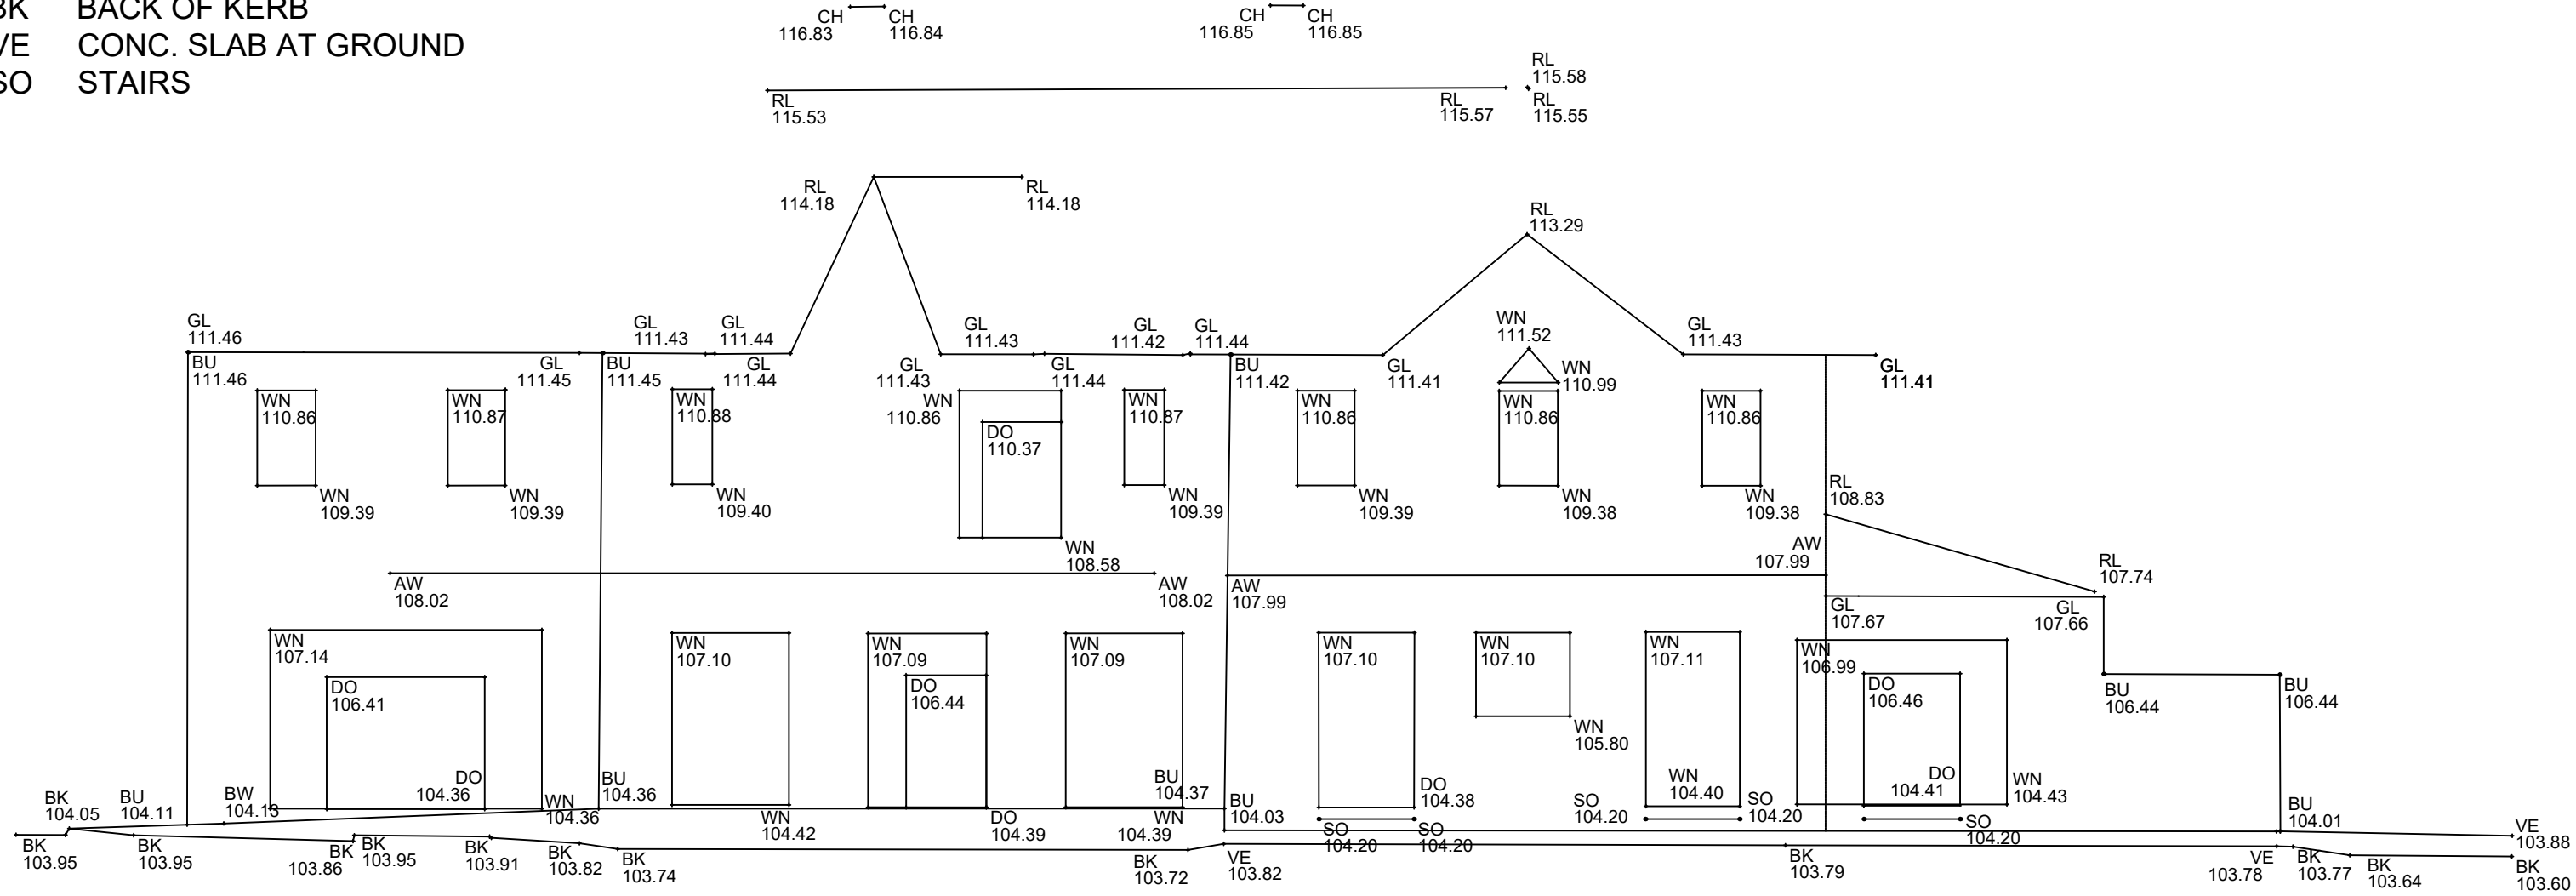

EAST ELEVATION - OVERALL
THE GREAT NORTHERN HOTEL
522 PACIFIC HIGHWAY

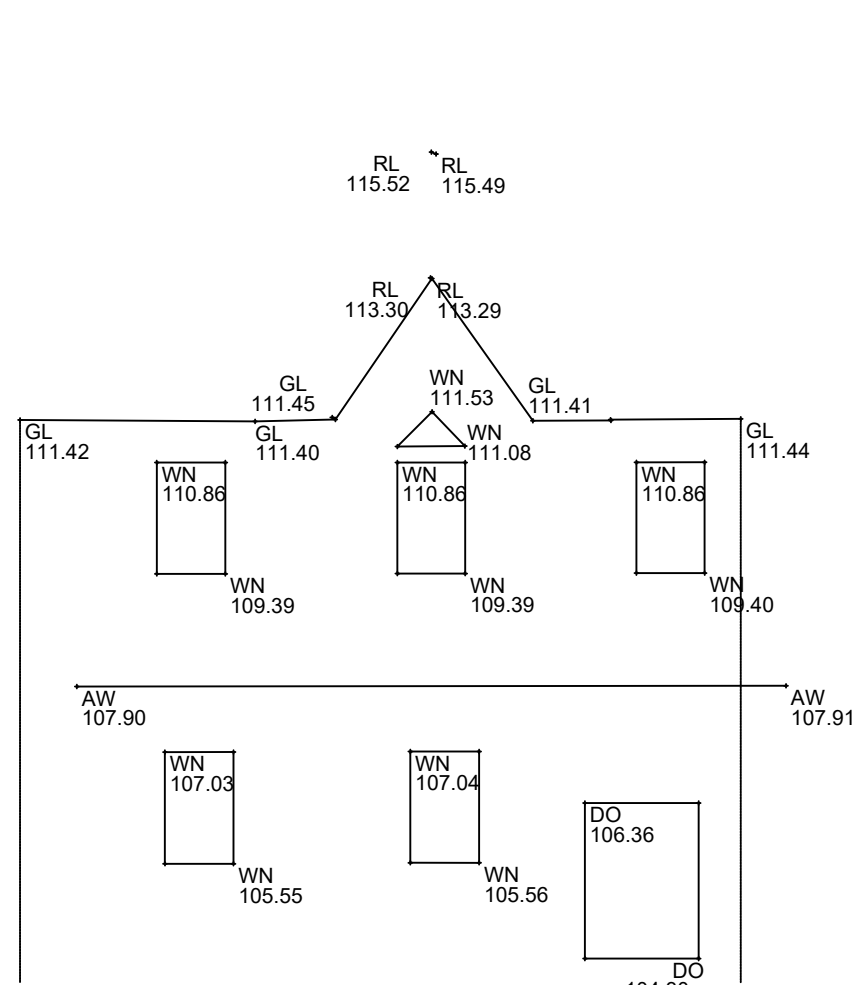


SOUTH ELEVATION
THE GREAT NORTHERN HOTEL
522 PACIFIC HIGHWAY

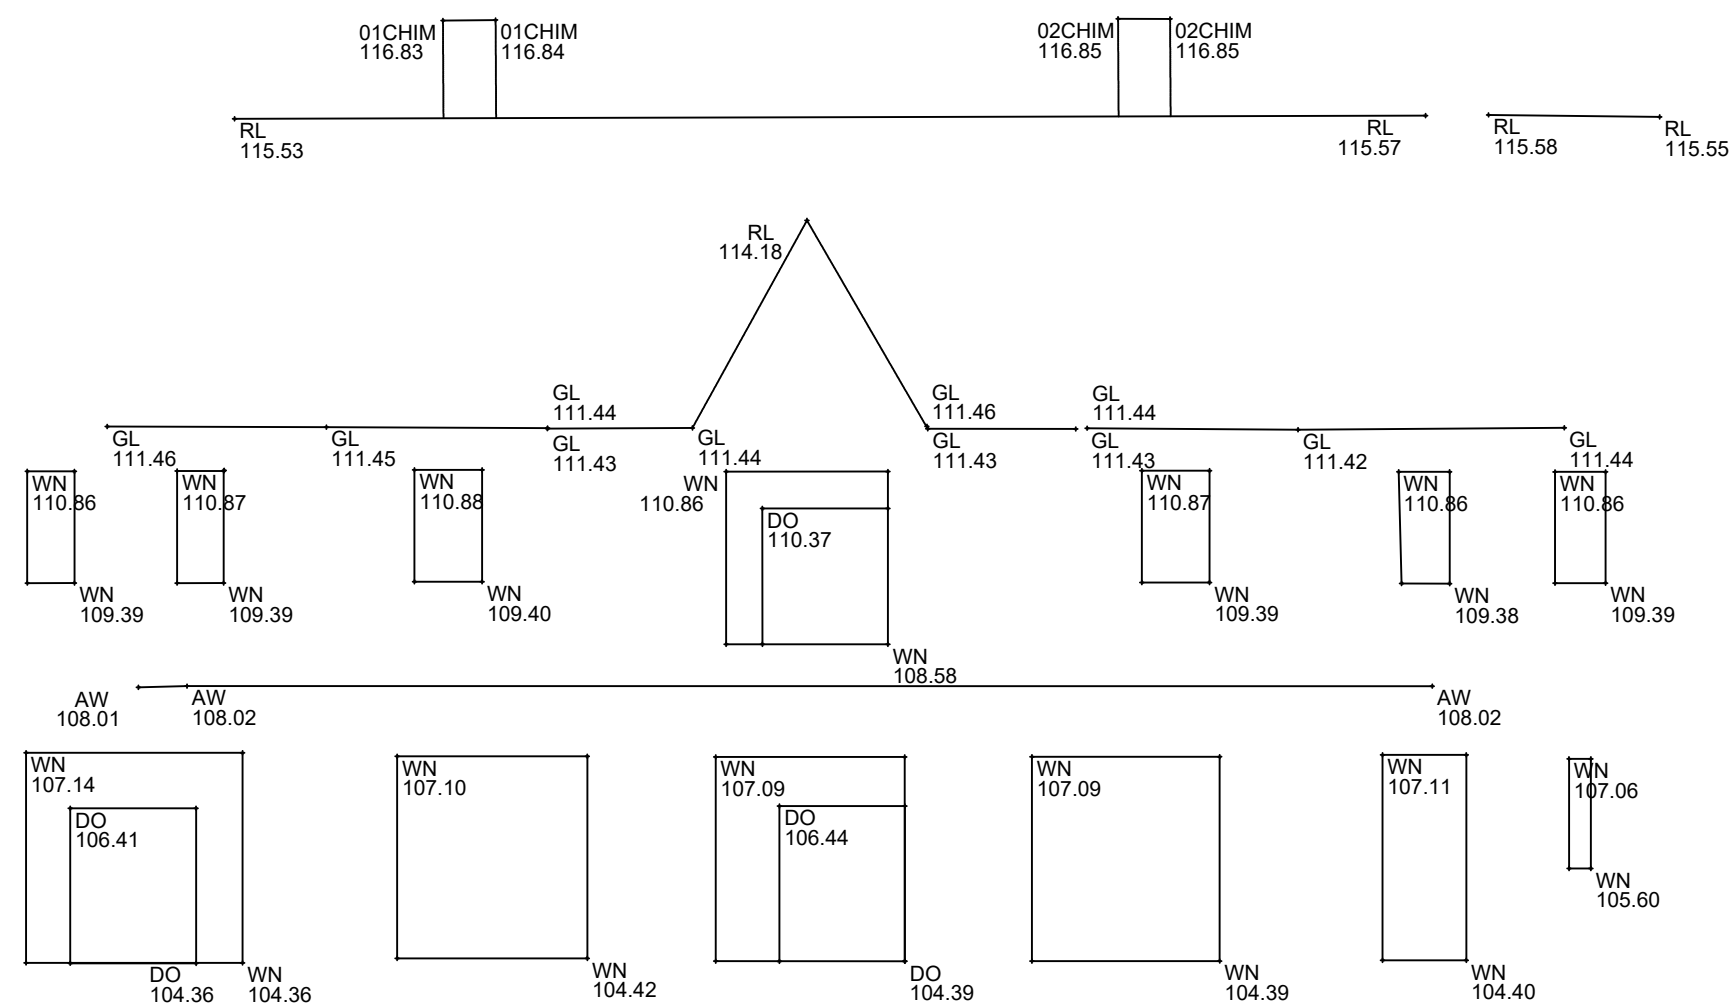


SOUTHEAST ELEVATION
THE GREAT NORTHERN HOTEL
522 PACIFIC HIGHWAY

- LEGEND
AW AWNING
RL RIDGE LEVEL
WN WINDOW
DO DOOR
TW TOP PARAPET WALL
BK BACK OF KERB
VE CONC. SLAB AT GROUND
SO STAIRS

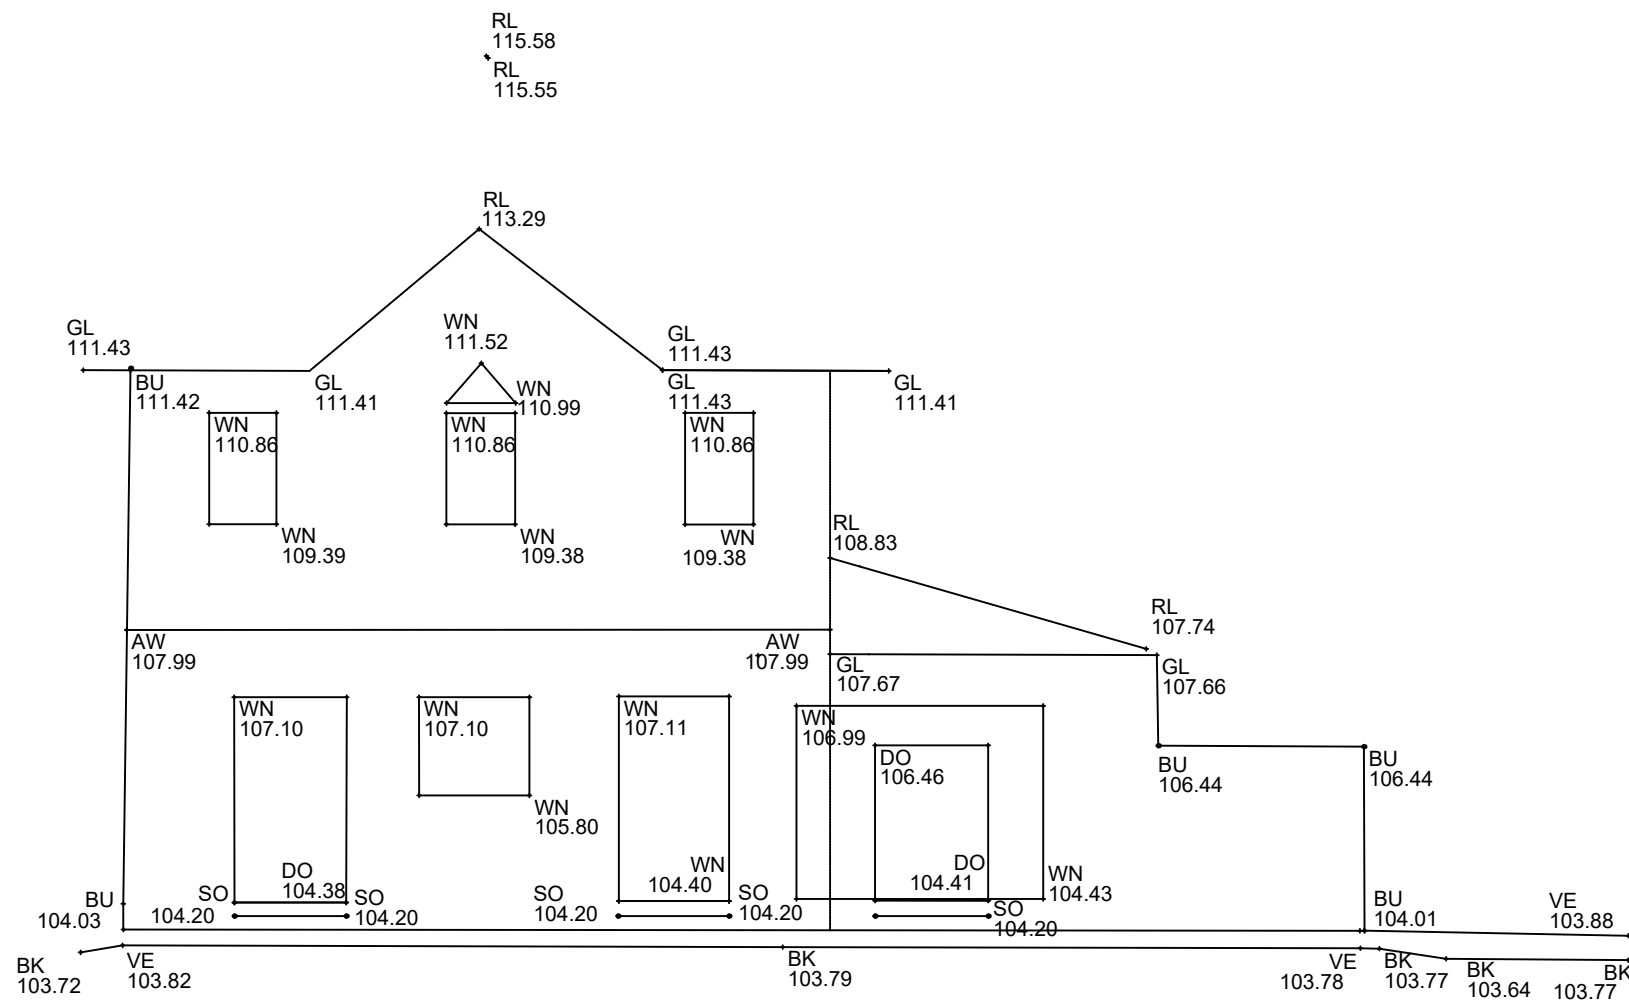

EAST ELEVATION
THE GREAT NORTHERN HOTEL
522 PACIFIC HIGHWAY

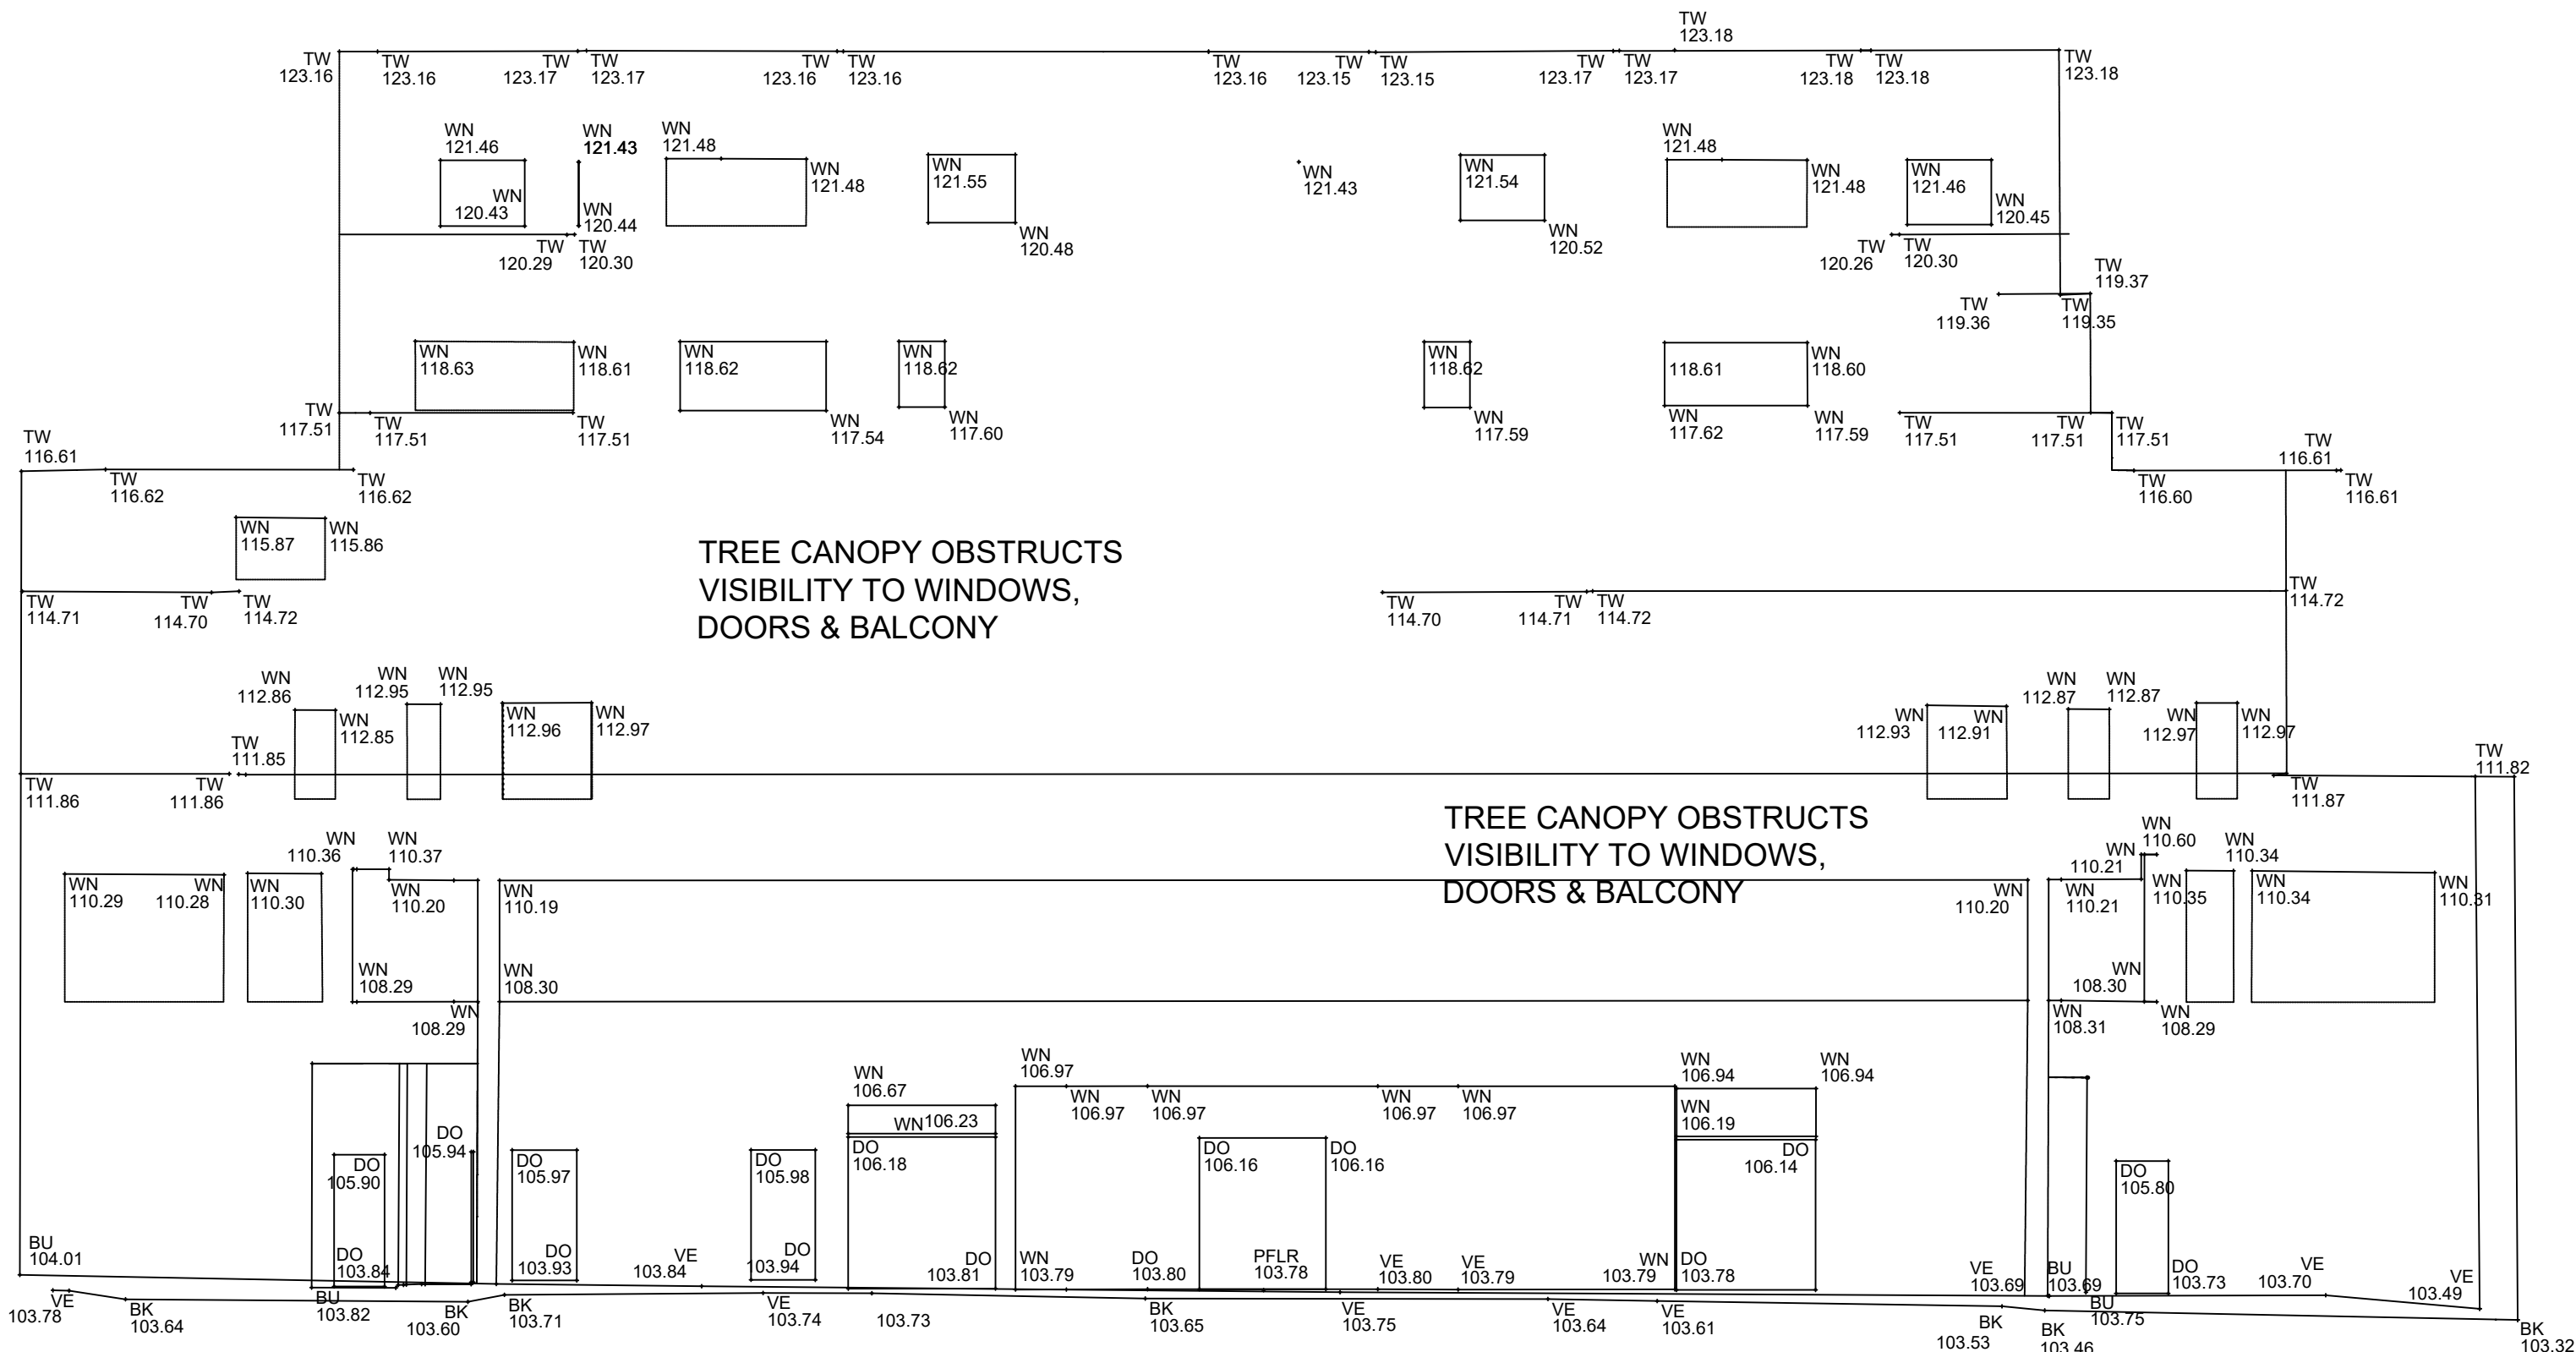

EAST ELEVATION
524-542 PACIFIC HIGHWAY

veris

Head Office (NSW)
Suite 604, Level 6, 45 Jones Street,
Ultimo, NSW, 2007,
PO Box 1807,
Strawberry Hills, NSW, 2012.

T: (02) 9052 4200
E: sydney@veris.com.au
W: www.veris.com.au
ABN 53 615 735 727

ISSUE	AMENDMENT	DATE
F	BOUNDARIES & TUNNEL INFO UPDATED	08/10/25
E	BROADCAST TOWER ADDED	25/09/2025
D	INITIAL ISSUE	30/07/2025
C	PRE FINAL SURVEY SURFACE	28/07/2025
B	ADDITIONAL SURVEY ADDED	27/06/2025

LEGEND

CLIENT



PROJECT

339 MOWBRAY ROAD,
CHATSWOOD
BEING LOT 2 IN DP221896

DRAWING TITLE

DETAIL AND LEVEL SURVEY

QUALITY ASSURANCE


Surveyor: TJ / TW	Date: 29/07/25
Drawn: BN	Date: 30/07/25
Checked by: SP	Date: 30/07/25
Approved by: AR	Date: 30/07/25

COMPLETION OF QUALITY ASSURANCE IS EVIDENCE THAT THE SURVEY WORKS UNDERTAKEN AND THE DRAWINGS HAVE BEEN REVIEWED AND APPROVED IN ACCORDANCE WITH THE REQUIREMENTS OF THE QUALITY PLAN. WHERE THE QUALITY ASSURANCE IS INCOMPLETE, ALL INFORMATION ON THIS DRAWING IS INTENDED FOR PRELIMINARY PURPOSES ONLY AND IS NOT TO BE USED FOR ANY OTHER PURPOSES.


Date of Survey: 06/2025	Date of Plan: 08/10/25
Datum: AHD	Co-ords: MGA2020
Scale: 1: 100	Sheer 24 of 25
Cad ref: 204017_DET_REV F	DRAWING NUMBER / ISSUE
204017	0001 / F

V:\PROJECTS\02\SYD\204017_LANDCOM_MOWBRAY ROAD, CHATSWOOD\40_PROJECTDATA\07_DRAFTING\204017_DET_REV.F_251008.DWG

- LEGEND
- AW AWNING
 - RL RIDGE LEVEL
 - WN WINDOW
 - DO DOOR
 - TW TOP PARAPET WALL
 - BK BACK OF KERB
 - VE CONC. SLAB AT GROUND
 - SO STAIRS

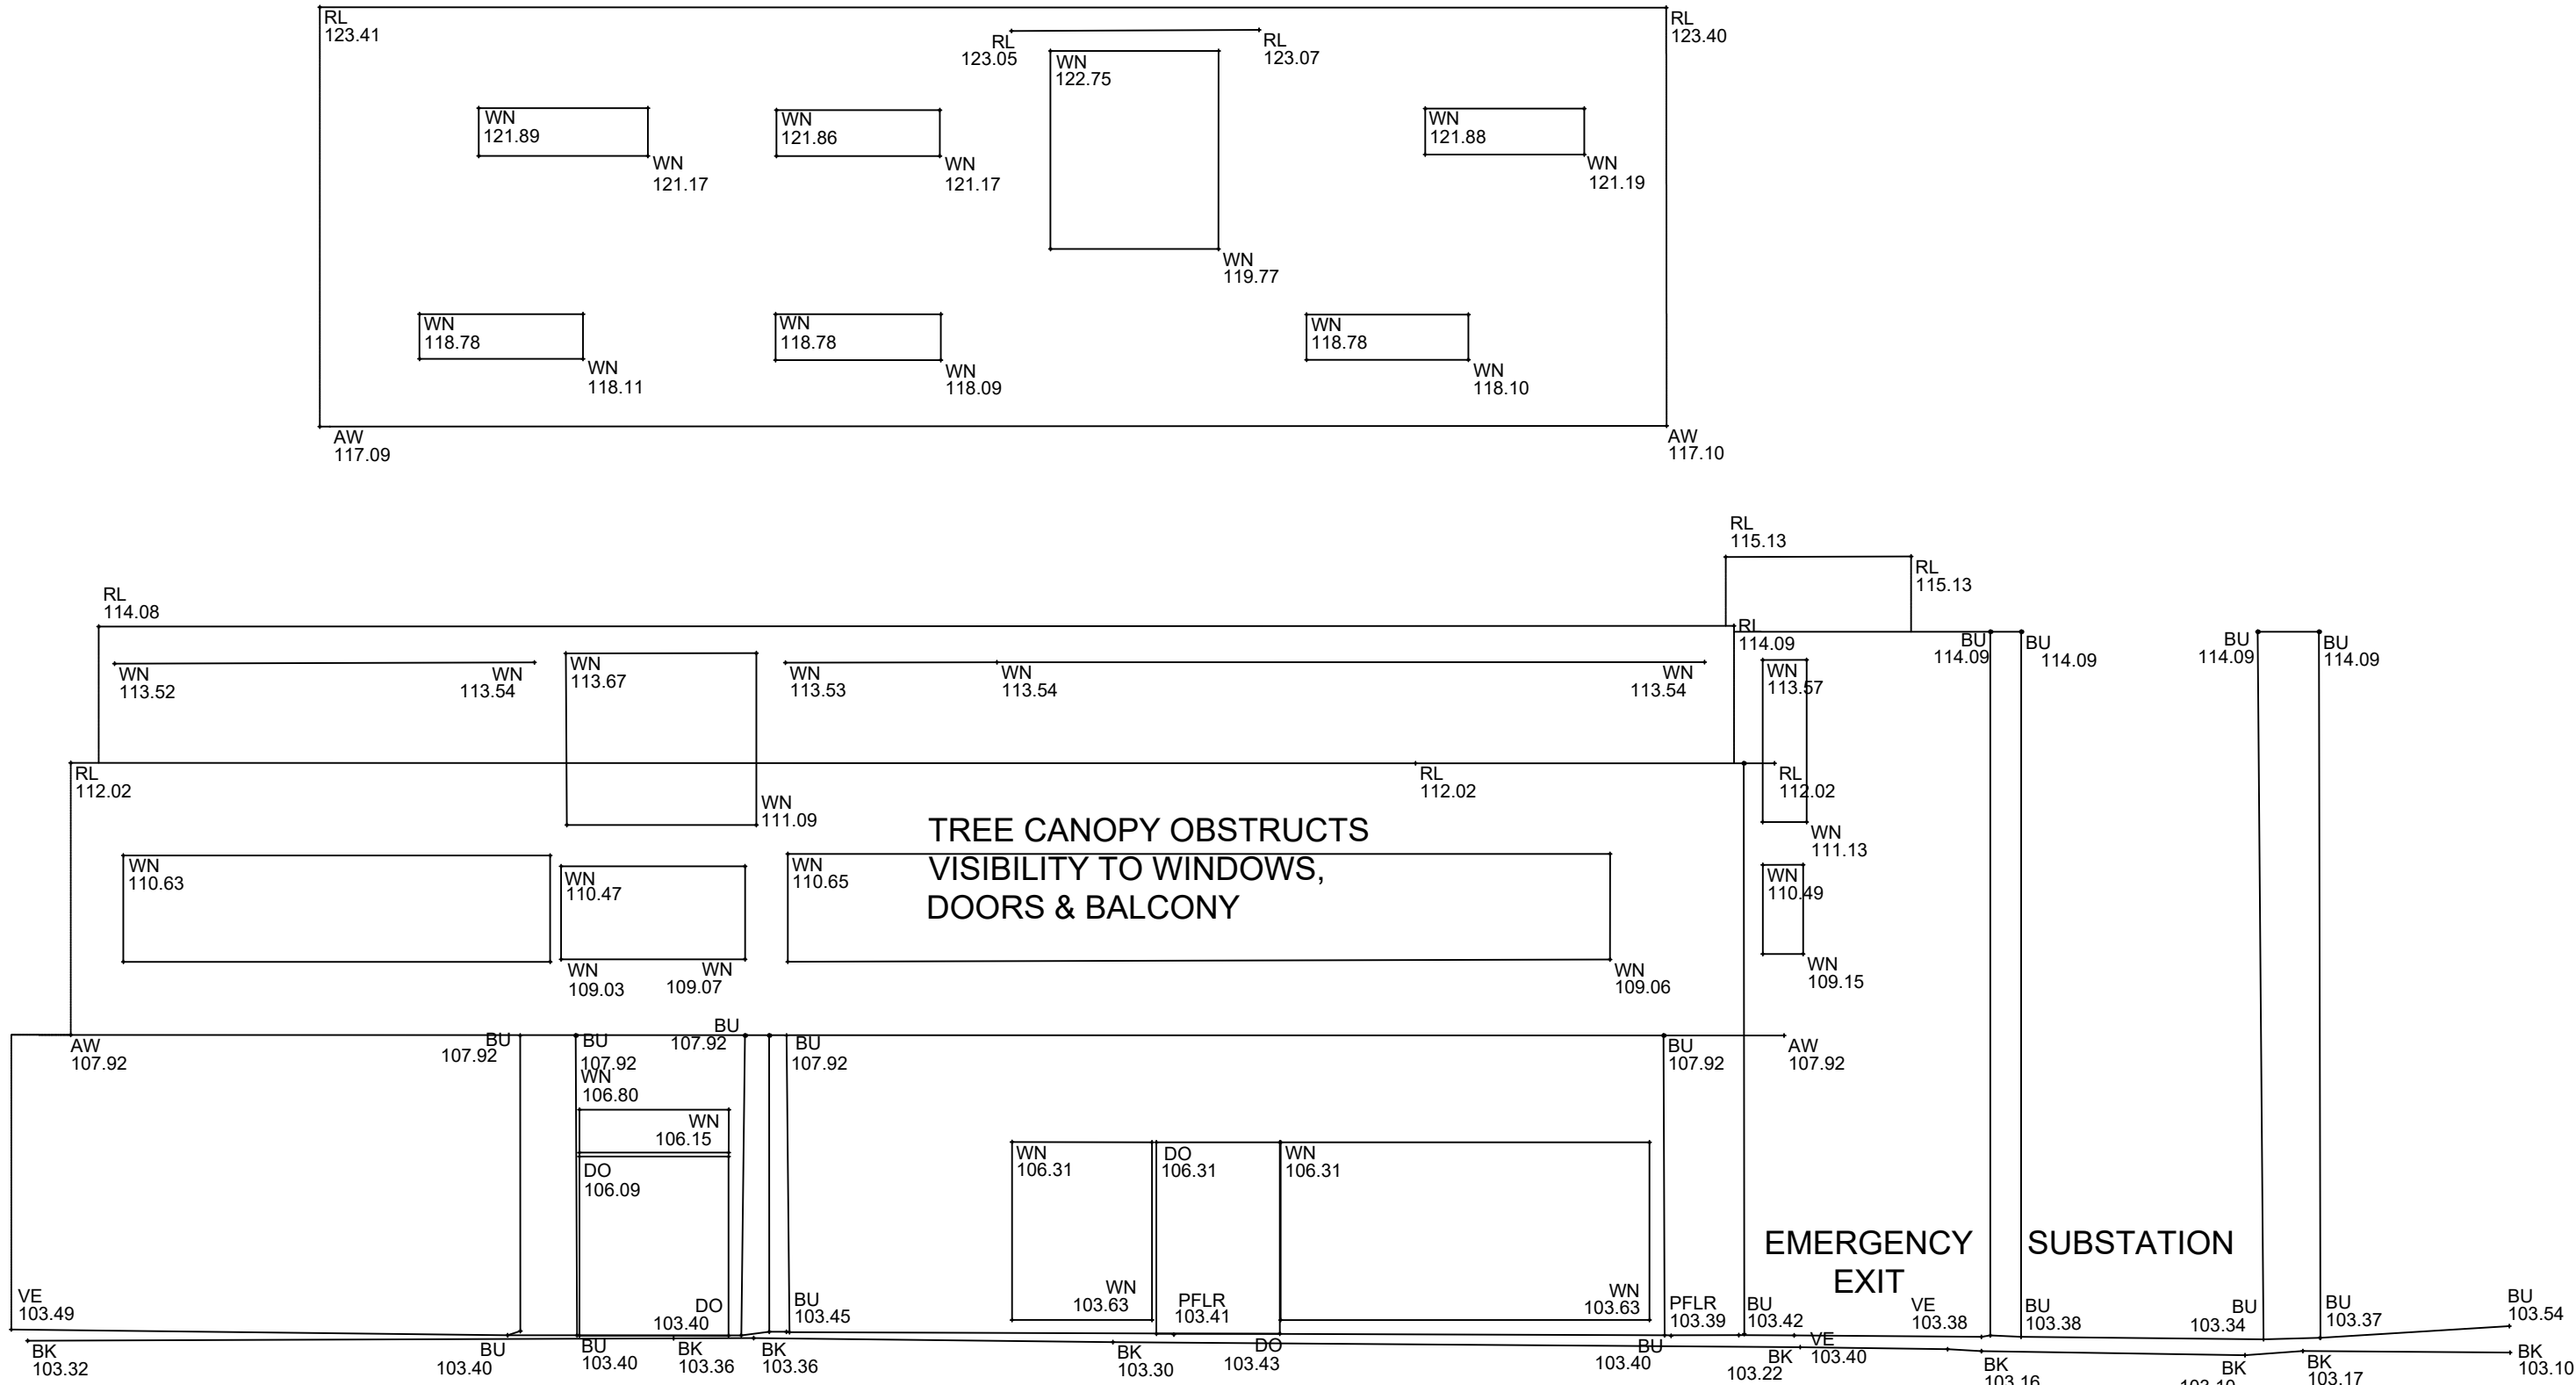


EAST ELEVATION
544 PACIFIC HIGHWAY

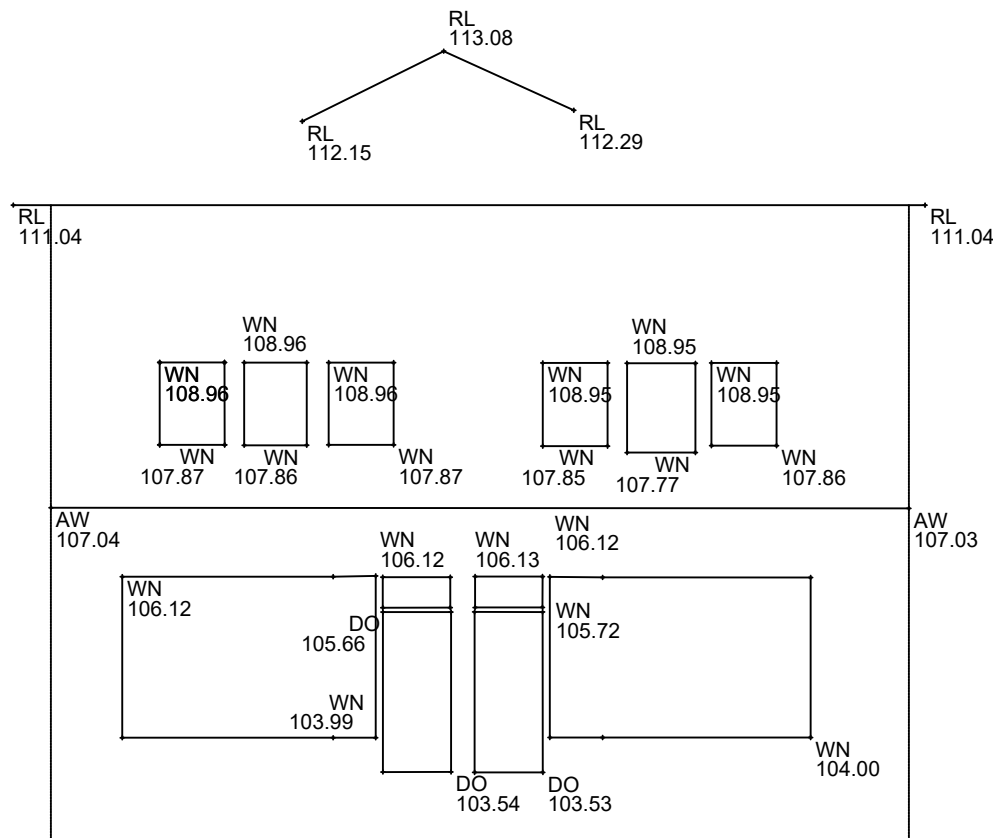


EAST ELEVATION
546-548 PACIFIC HIGHWAY

- LEGEND
- AW AWNING
 - RL RIDGE LEVEL
 - WN WINDOW
 - DO DOOR
 - TW TOP PARAPET WALL
 - BK BACK OF KERB
 - VE CONC. SLAB AT GROUND
 - SO STAIRS

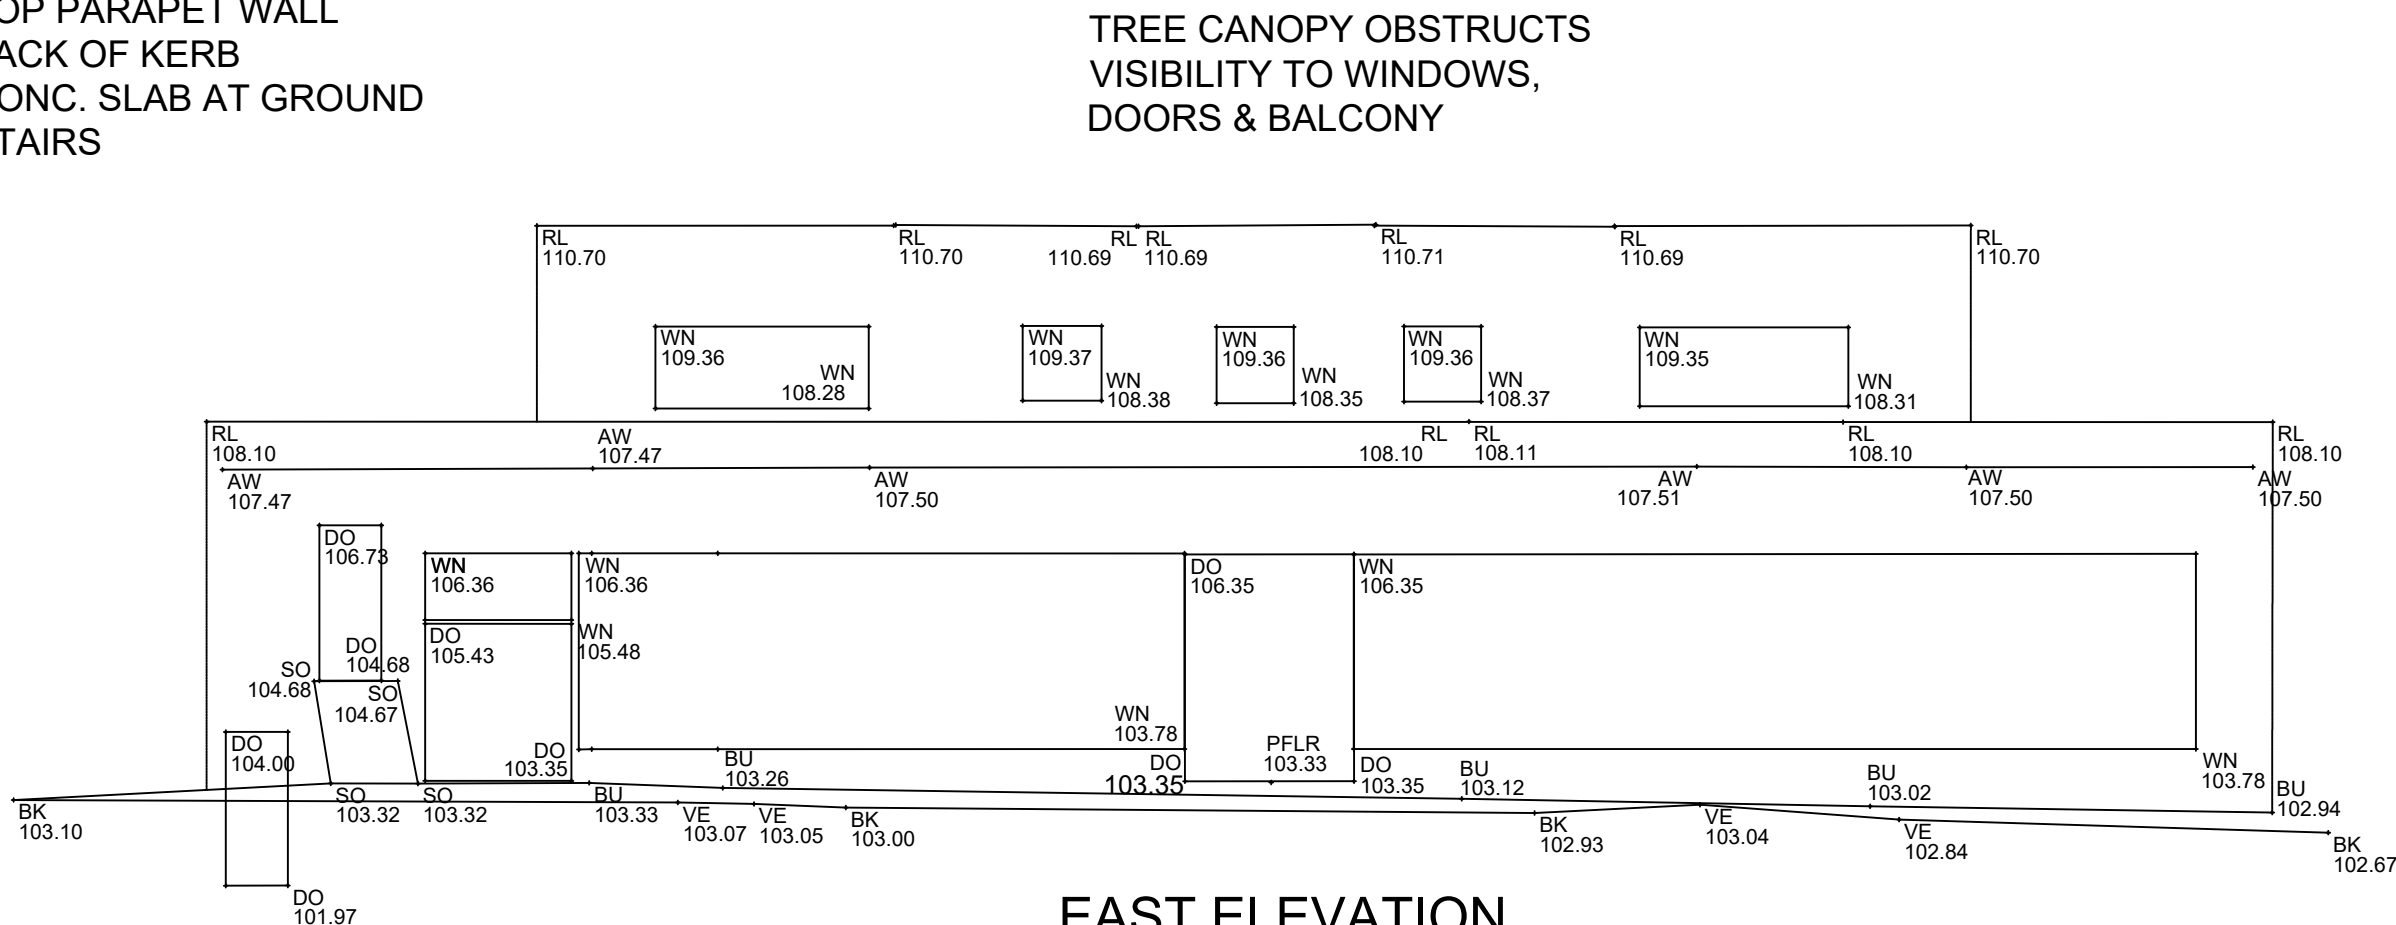

EAST ELEVATION
552-554 PACIFIC HIGHWAY

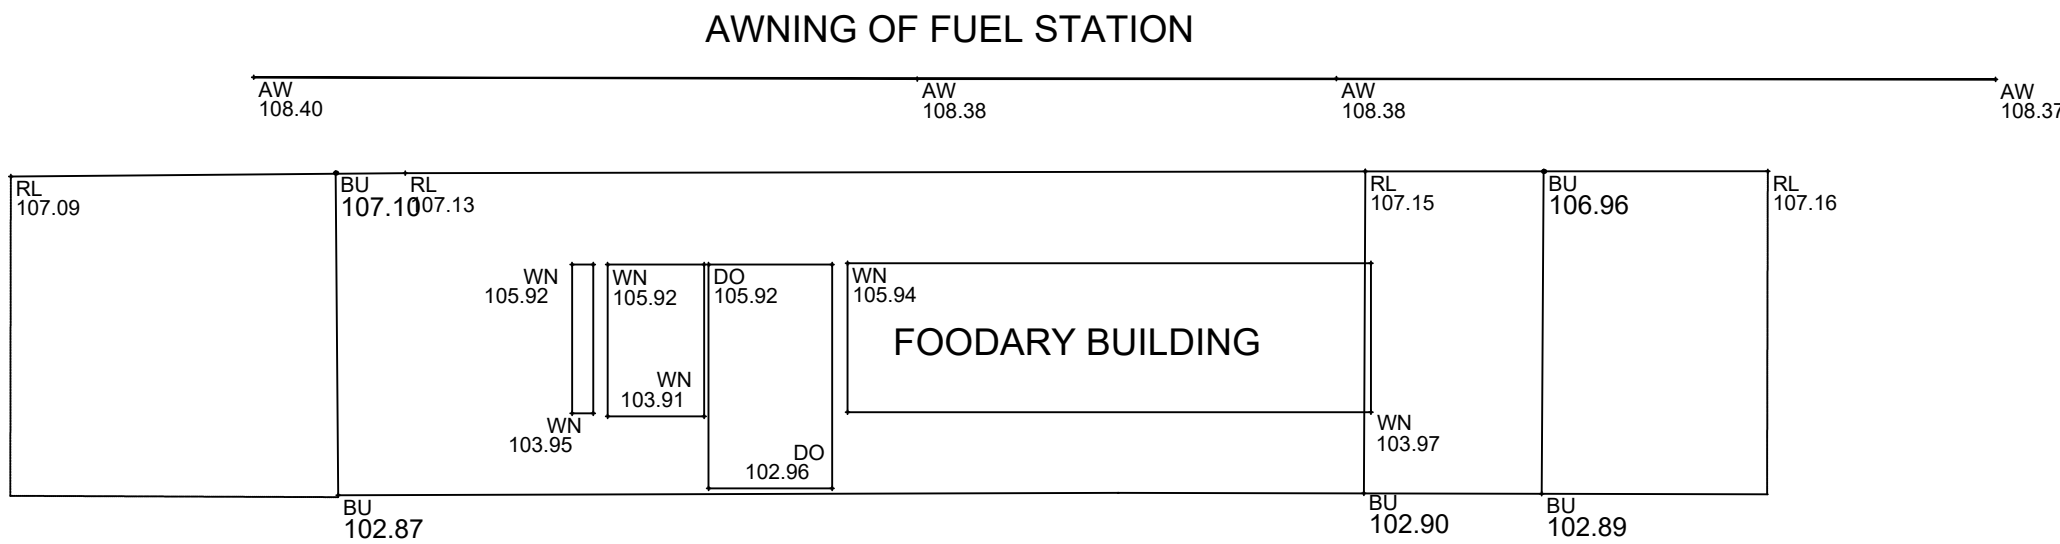

EAST ELEVATION
572 PACIFIC HIGHWAY



Head Office (NSW)
Suite 604, Level 6, 45 Jones Street,
Ultimo, NSW, 2007.
PO Box 1807,
Strawberry Hills, NSW, 2012.

T: (02) 9052 4200
E: sydney@veris.com.au
W: www.veris.com.au
ABN 53 615 735 727

ISSUE	AMENDMENT	DATE
F	BOUNDARIES & TUNNEL INFO UPDATED	08/10/25
E	BROADCAST TOWER ADDED	25/09/2025
D	INITIAL ISSUE	30/07/2025
C	PRE FINAL SURVEY SURFACE	28/07/2025
B	ADDITIONAL SURVEY ADDED	27/06/2025

LEGEND

CLIENT



PROJECT

339 MOWBRAY ROAD,
CHATSWOOD
BEING LOT 2 IN DP221896

DRAWING TITLE

DETAIL AND LEVEL SURVEY

QUALITY ASSURANCE

Surveyor: TJ / TW
Drawn: BN
Checked by: SP Date: 29/07/25
Approved by: AR Date: 30/07/25

THIS DOCUMENT IN BOTH ELECTRONIC AND HARD COPY IS CONFIDENTIAL AND REMAINS THE PROPERTY OF VERIS. IT MUST NOT BE REPRODUCED OR IN ANY MANNER USED FOR ANY OTHER PROJECT WITHOUT THE WRITTEN APPROVAL OF VERIS.

Date of Survey: 06/2025
Datum: AHD
Co-ords: MGA2020
Scale: 1: 100
Copyright © 204017_DET_REV F

Job Number: 204017
Drawing Number / Issue: 0001 / F