




CLIENT
NSW Department of
Education | School
Infrastructure NSW
T+ (02) 9561 8287

Richard Crookes
Constructions

T+ (02) 9902 4700

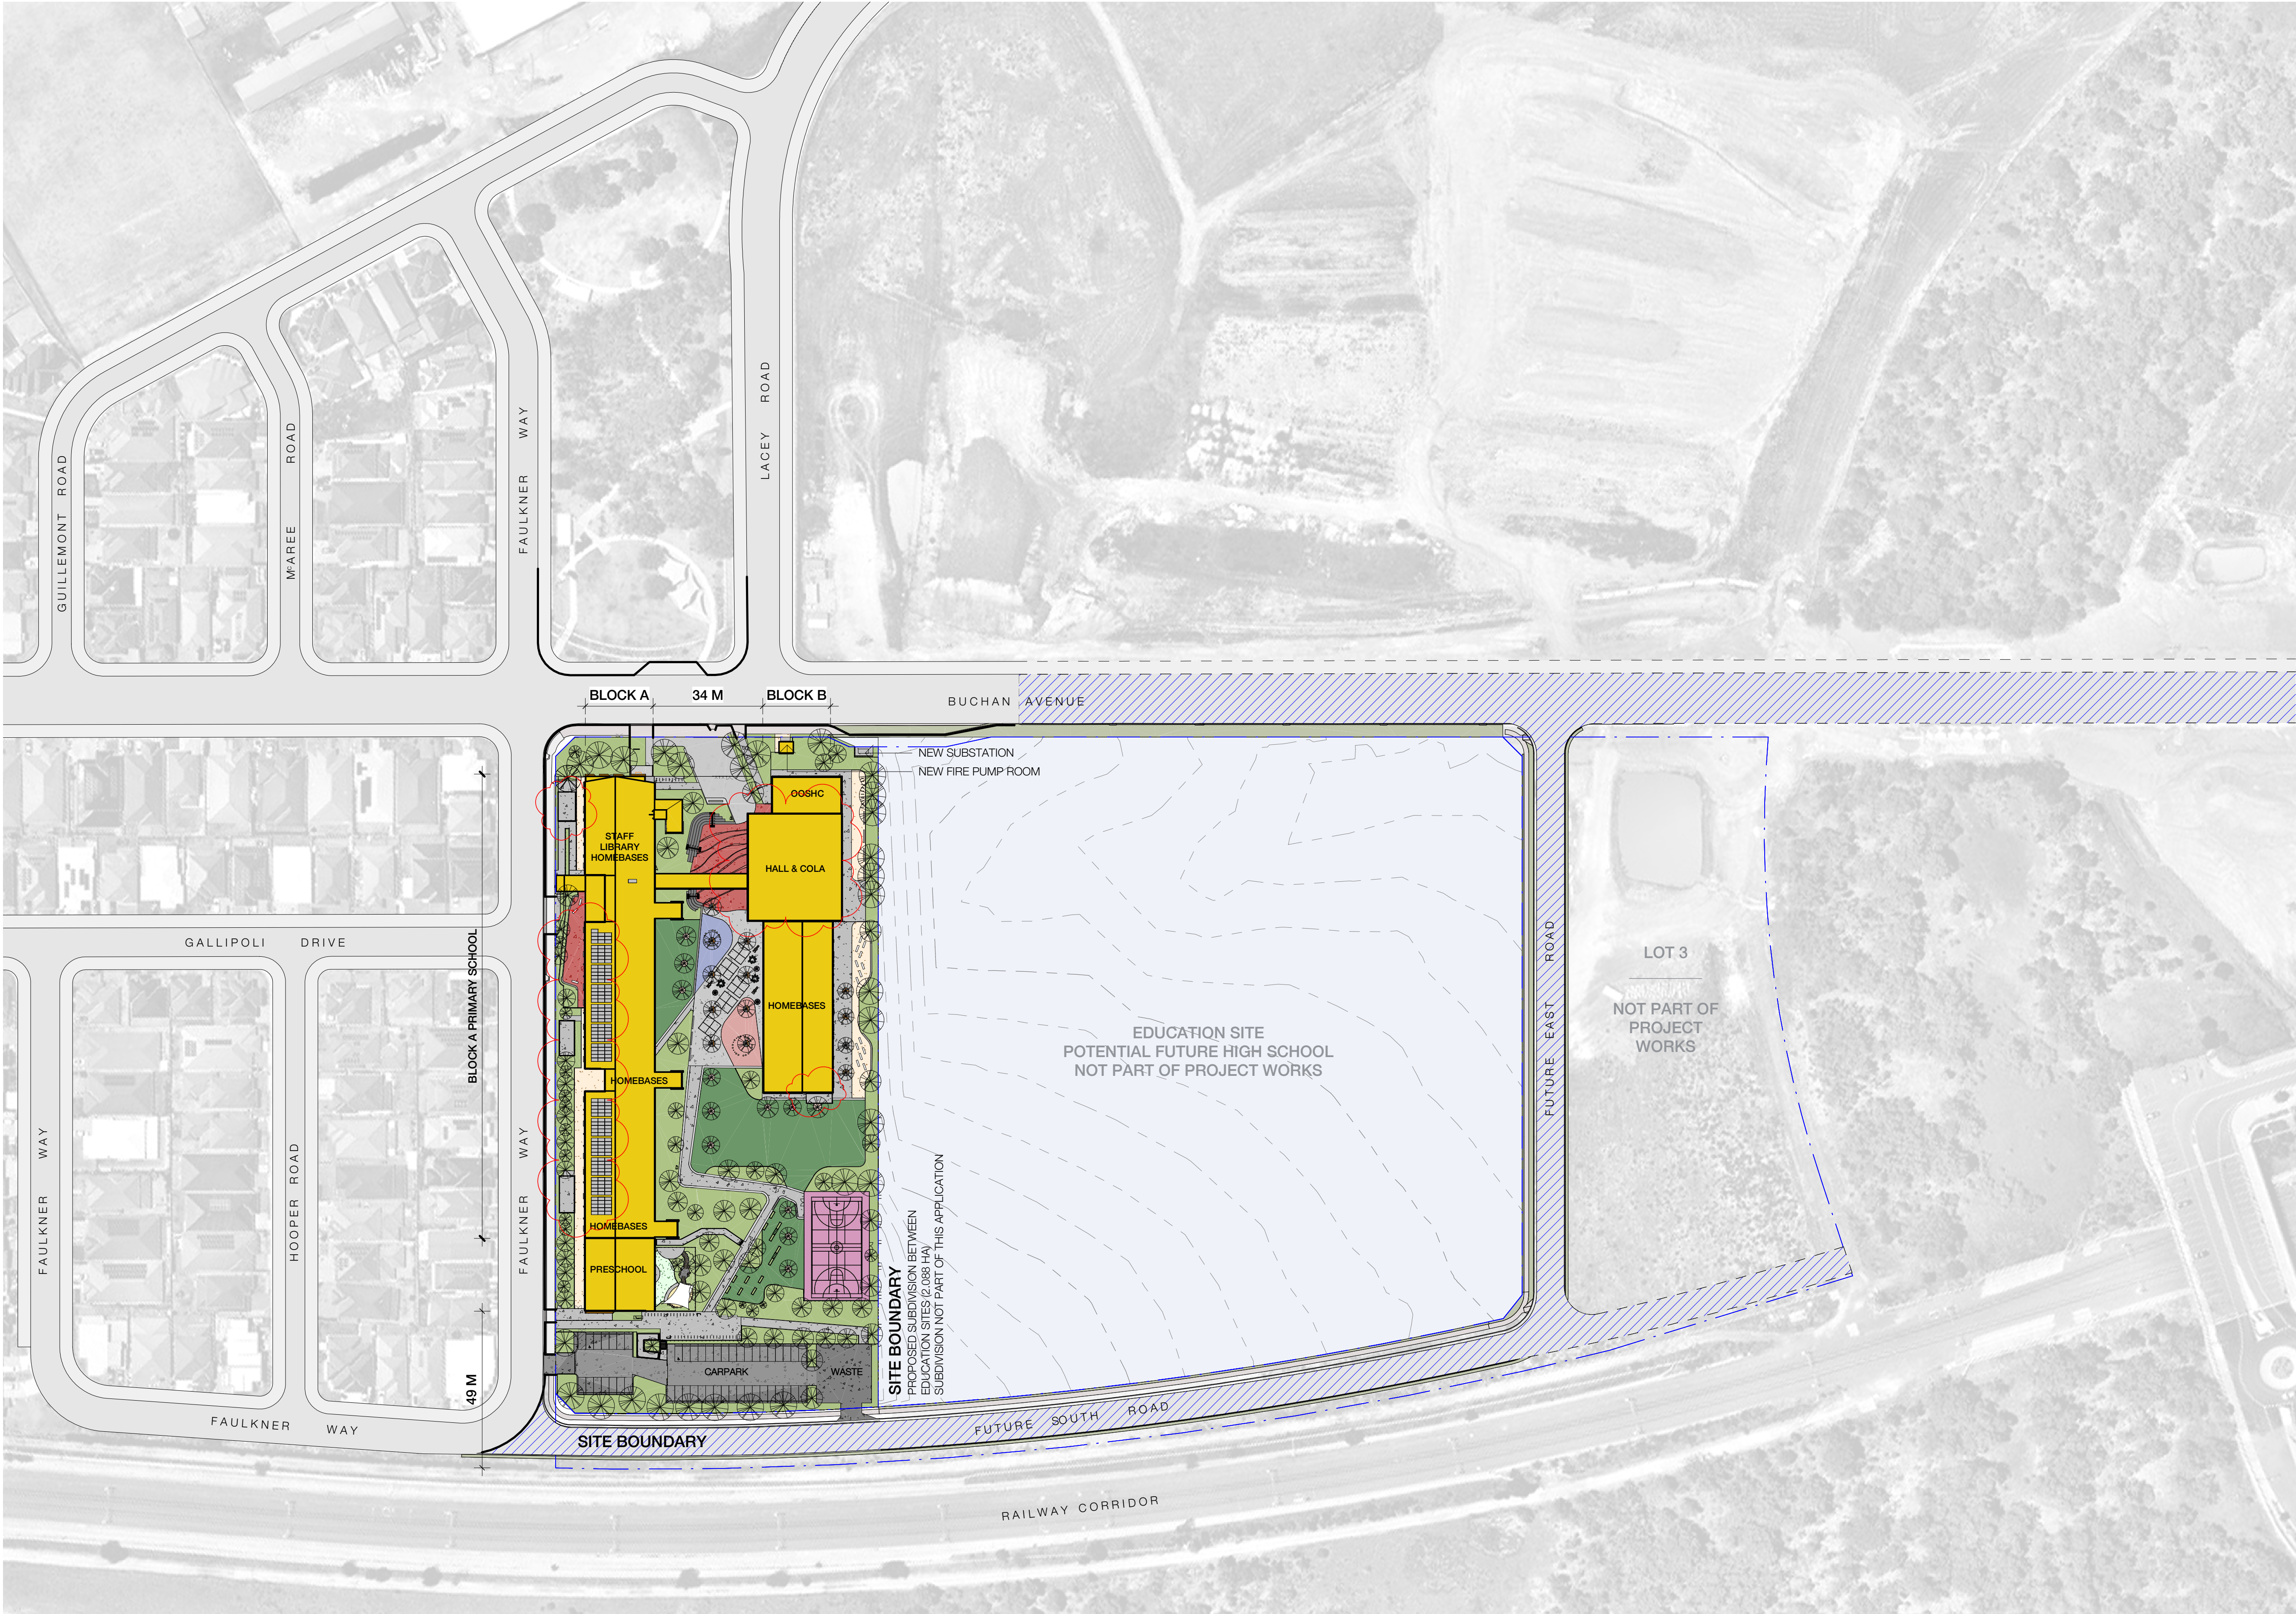

RICHARD CROOKES
CONSTRUCTIONS

Landscape Architecture

OCULUS

T+ (02) 9557 5533

Structural and Civil

NORTHROP

T+ (02) 9241 4188

Multidisciplinary Services

JHA CONSULTING ENGINEERS

T+ (02) 9437 1000

Project Managers

COLLIERS

T+ (02) 9249 2001

Traffic Consultant

PTC

T+ (02) 8920 0800



**Planning &
Environment**

Issued under the Environmental Planning and Assessment Act 1979

Approved Section: 4.55(1A)

Application No: SSD-10224 Mod-1

Granted on 28th April 2022

Sheet no: 1 of 14

Signed:

[Signature]

SW Nominated Architects: Robert Denton Reg. No. 5782, Alex Kibble Reg. No. 6015

> not scale drawings. Verify all dimensions on site. Notify architect of all discrepancies

ev Date	Description	Chkd	Auth
29.04.21	Issue for Coordination	HC	AK
31.05.21	Issue for SSDA	HC	AK
10.06.21	Issue for SSDA	HC	AK
13.08.21	Draft RTS Issue	HC	AK
19.08.21	Response to Submissions	HC	AK
12.10.21	Response to Submissions	HC	AK
07.02.22	Modification to SSDA Submission	HC	AK
17.03.22	Removal of Buchanan Avenue Mechanical Enclosure	HC	AK

Project

**NEW PRIMARY SCHOOL IN
EDMONDSON PARK**

BUCHAN AVE
EDMONDSON PARK

Drawing Title

SITE PLAN

Proj. Dir

AK

Proj. Arch

AH

Drawn

HC

Sheet

A1

Job No.

210002

Date

17.03.22

Scale

1 : 1000

Drawing No.

AR W- DW- 1001

Revision

H

0M 20 40 60 80 100

Tanner Kibble Denton Architects Pty Ltd

PO Box 660 Darlinghurst NSW 1300 Australia
Level 1, 19 Foster Street, Surry Hills NSW 2010 Australia

T +61 2 9281 4399


F +61 2 9281 4337

www.tkda.com.au



TKDArchitects

Tanner Kibble Denton

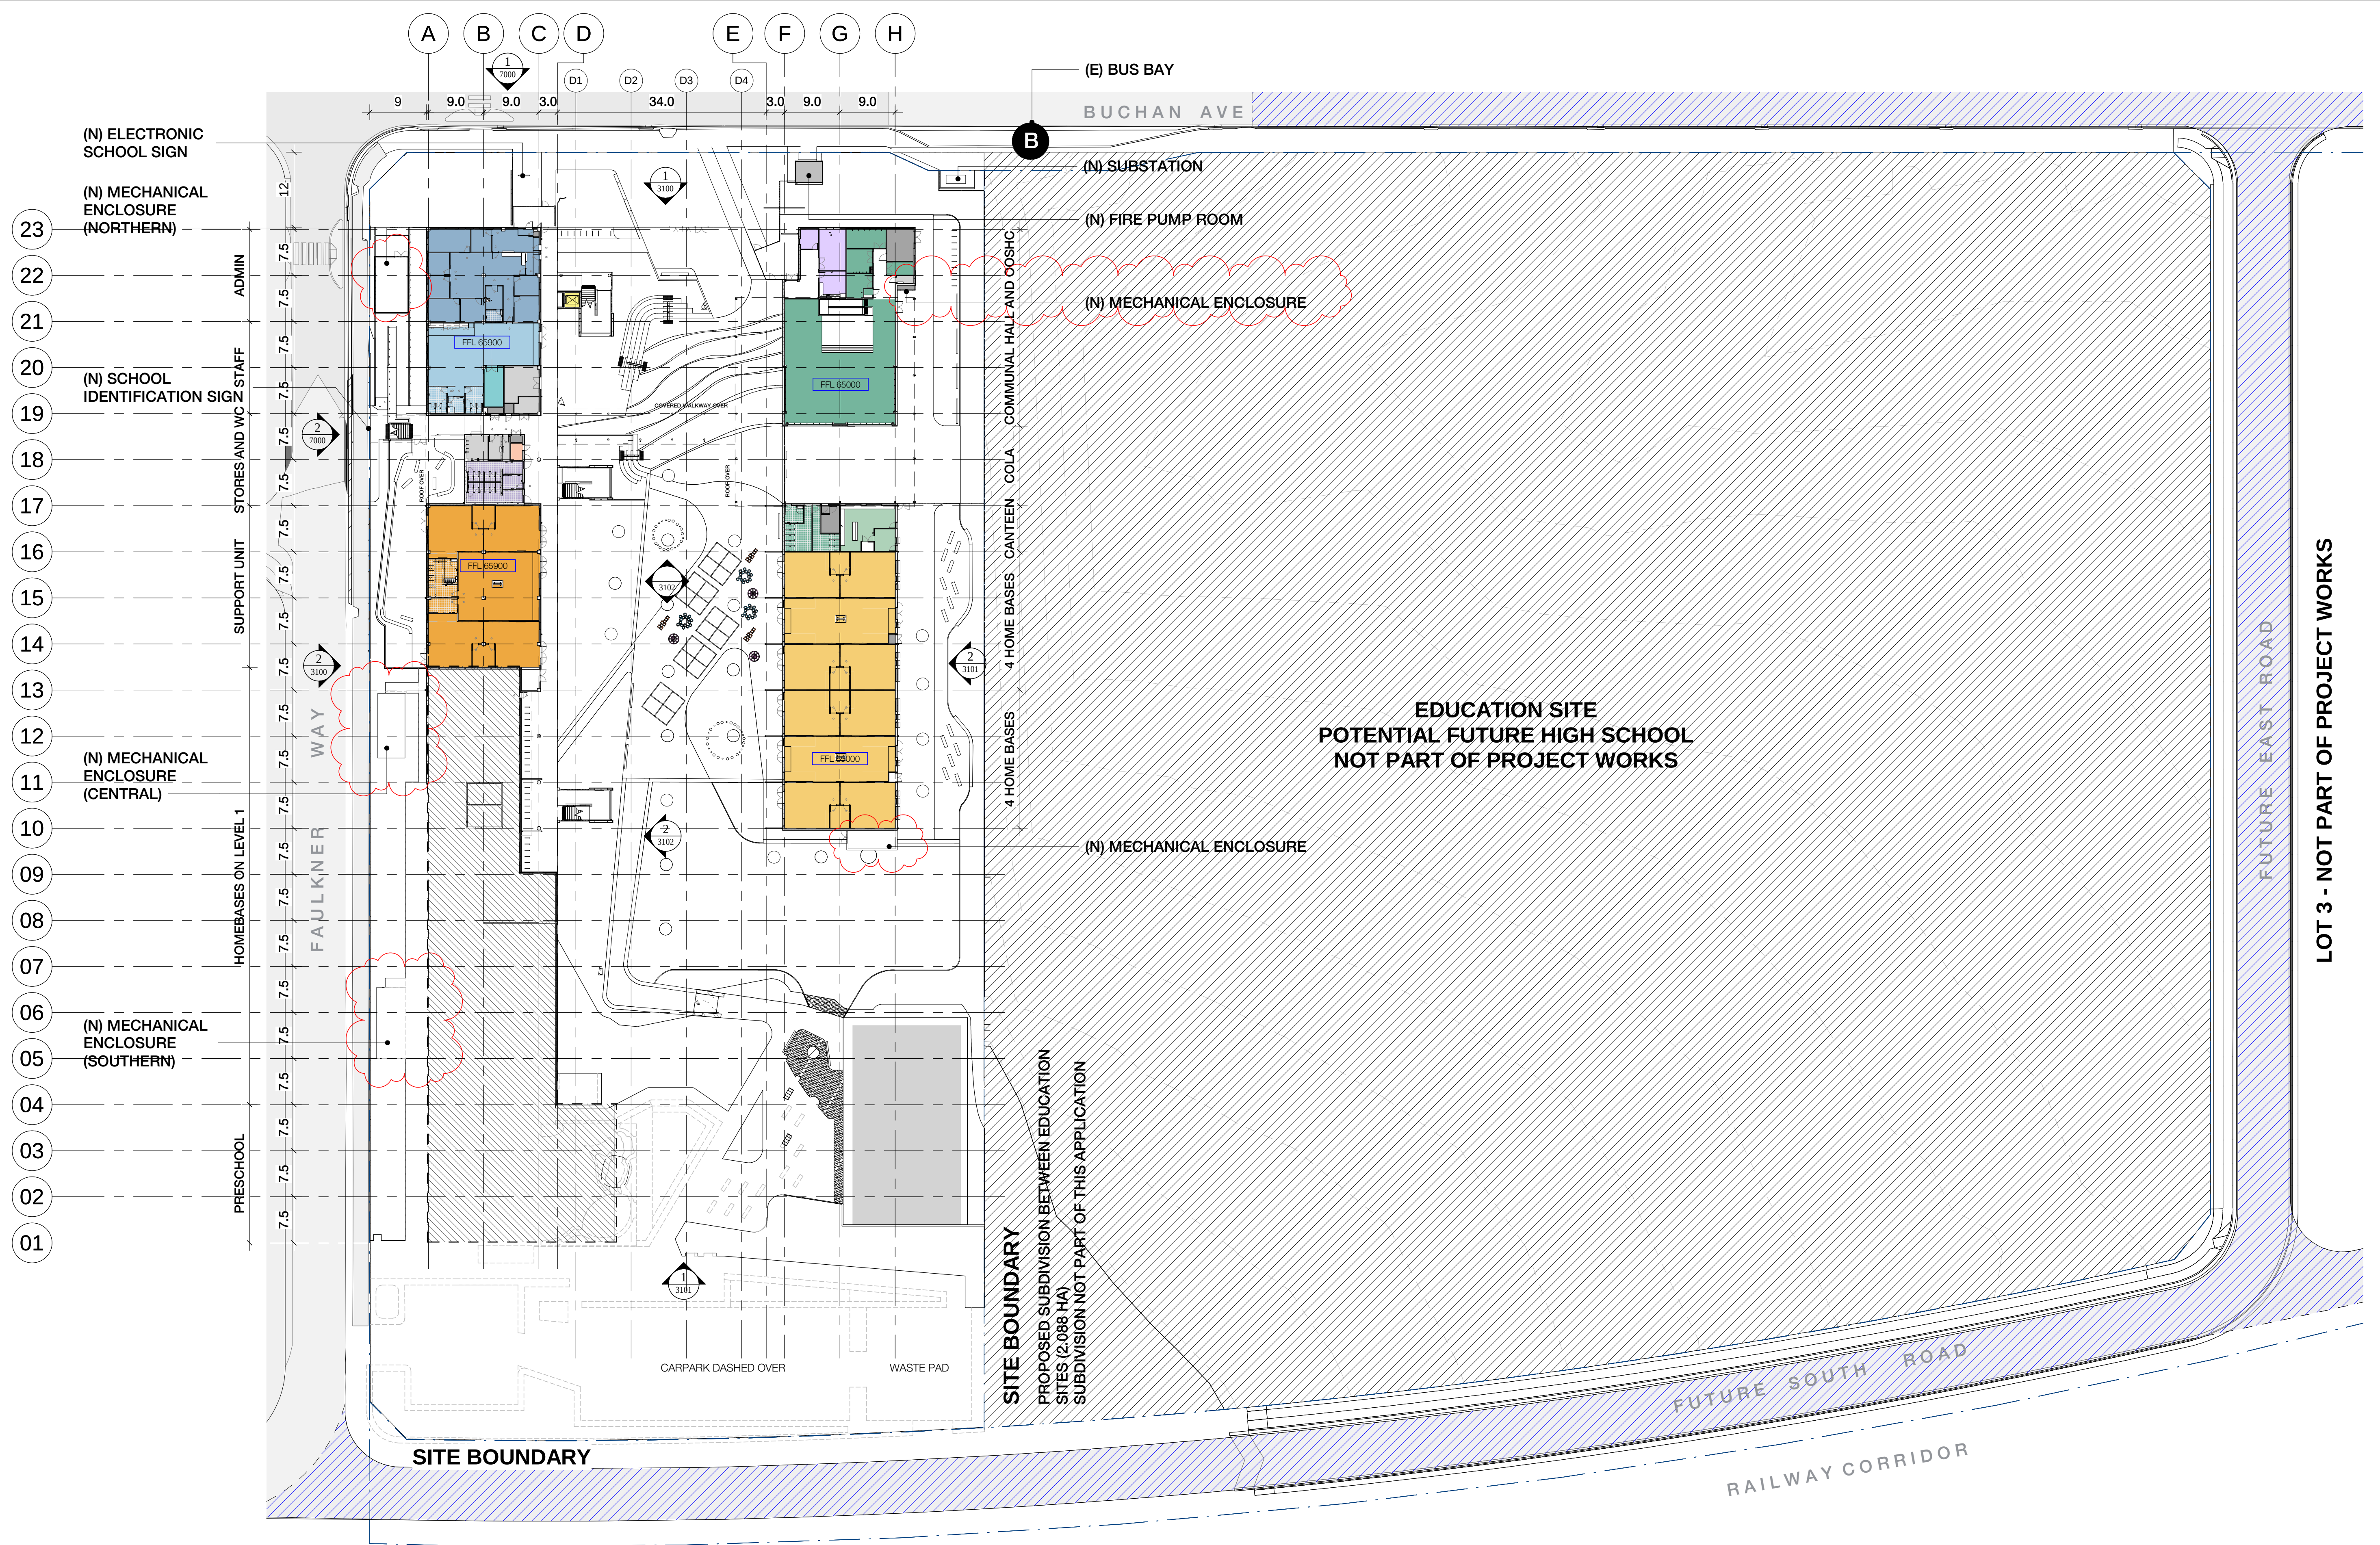

CLIENT
NSW Department of
Education | School
Infrastructure NSW
T+ (02) 9561 8287

Richard Crookes
Constructions

T+ (02) 9902 4700



RICHARD CROOKES
CONSTRUCTIONS

Landscape Architecture

OCULUS

T+ (02) 9557 5533

Structural and

NORTHROP

Multidisciplinary

JHA CONSULTING ENGINEERS

T+ (02) 9437 1000

Project Managers

COLLIERS

T+ (02) 9249 2001

Traffic Consultant

PTC

T+ (02) 8920 0800



Issued under the Environmental Planning and Assessment Act 1979

Approved Section: 4.55(1A) Application No: SSD-10224

NSW Nominated Architects: Robert Denton Reg. No. 5782, Alex Kibble Reg. No. 6015

Do not scale drawings. Verify all dimensions on site. Notify architect of all discrepancies

Rev	Date	Description	Chkd	Auth
C	29.04.21	Issue for Coordination	HC	AK
D	31.05.21	Issue for SSDA	HC	AK
E	10.06.21	Issue for SSDA	HC	AK
F	13.08.21	Draft RfS Issue	HC	AK
G	19.08.21	Response to Submissions	HC	AK
H	12.10.21	Response to Submissions	HC	AK
I	07.02.22	Modification to SSDA Submission	HC	AK
J	17.03.22	Removal of Buchan Avenue Mechanical Enclosure	HC	AK

Project

NEW PRIMARY SCHOOL IN EDMONDSON PARK

BUCHAN AVE
EDMONDSON PARK

Drawing Title
CAMPUS PLAN - GROUND FLOOR
PLAN

Proj. Dir	Proj. Arch	Drawn	Sheet
AK	AH	HC	A1
Job No.	Date	Scale	
210002	17.03.22	1 : 500	

Drawing No. Revision
AR W- DW- 2000 .J


DO Box 660 Darlinghurst NSW 1200 Australia

Level 1, 19 Foster Street, Surry Hills NSW 2010 Australia

T +61 2 9281 4399

F +61 2 9281 4337
www.tkda.com.au



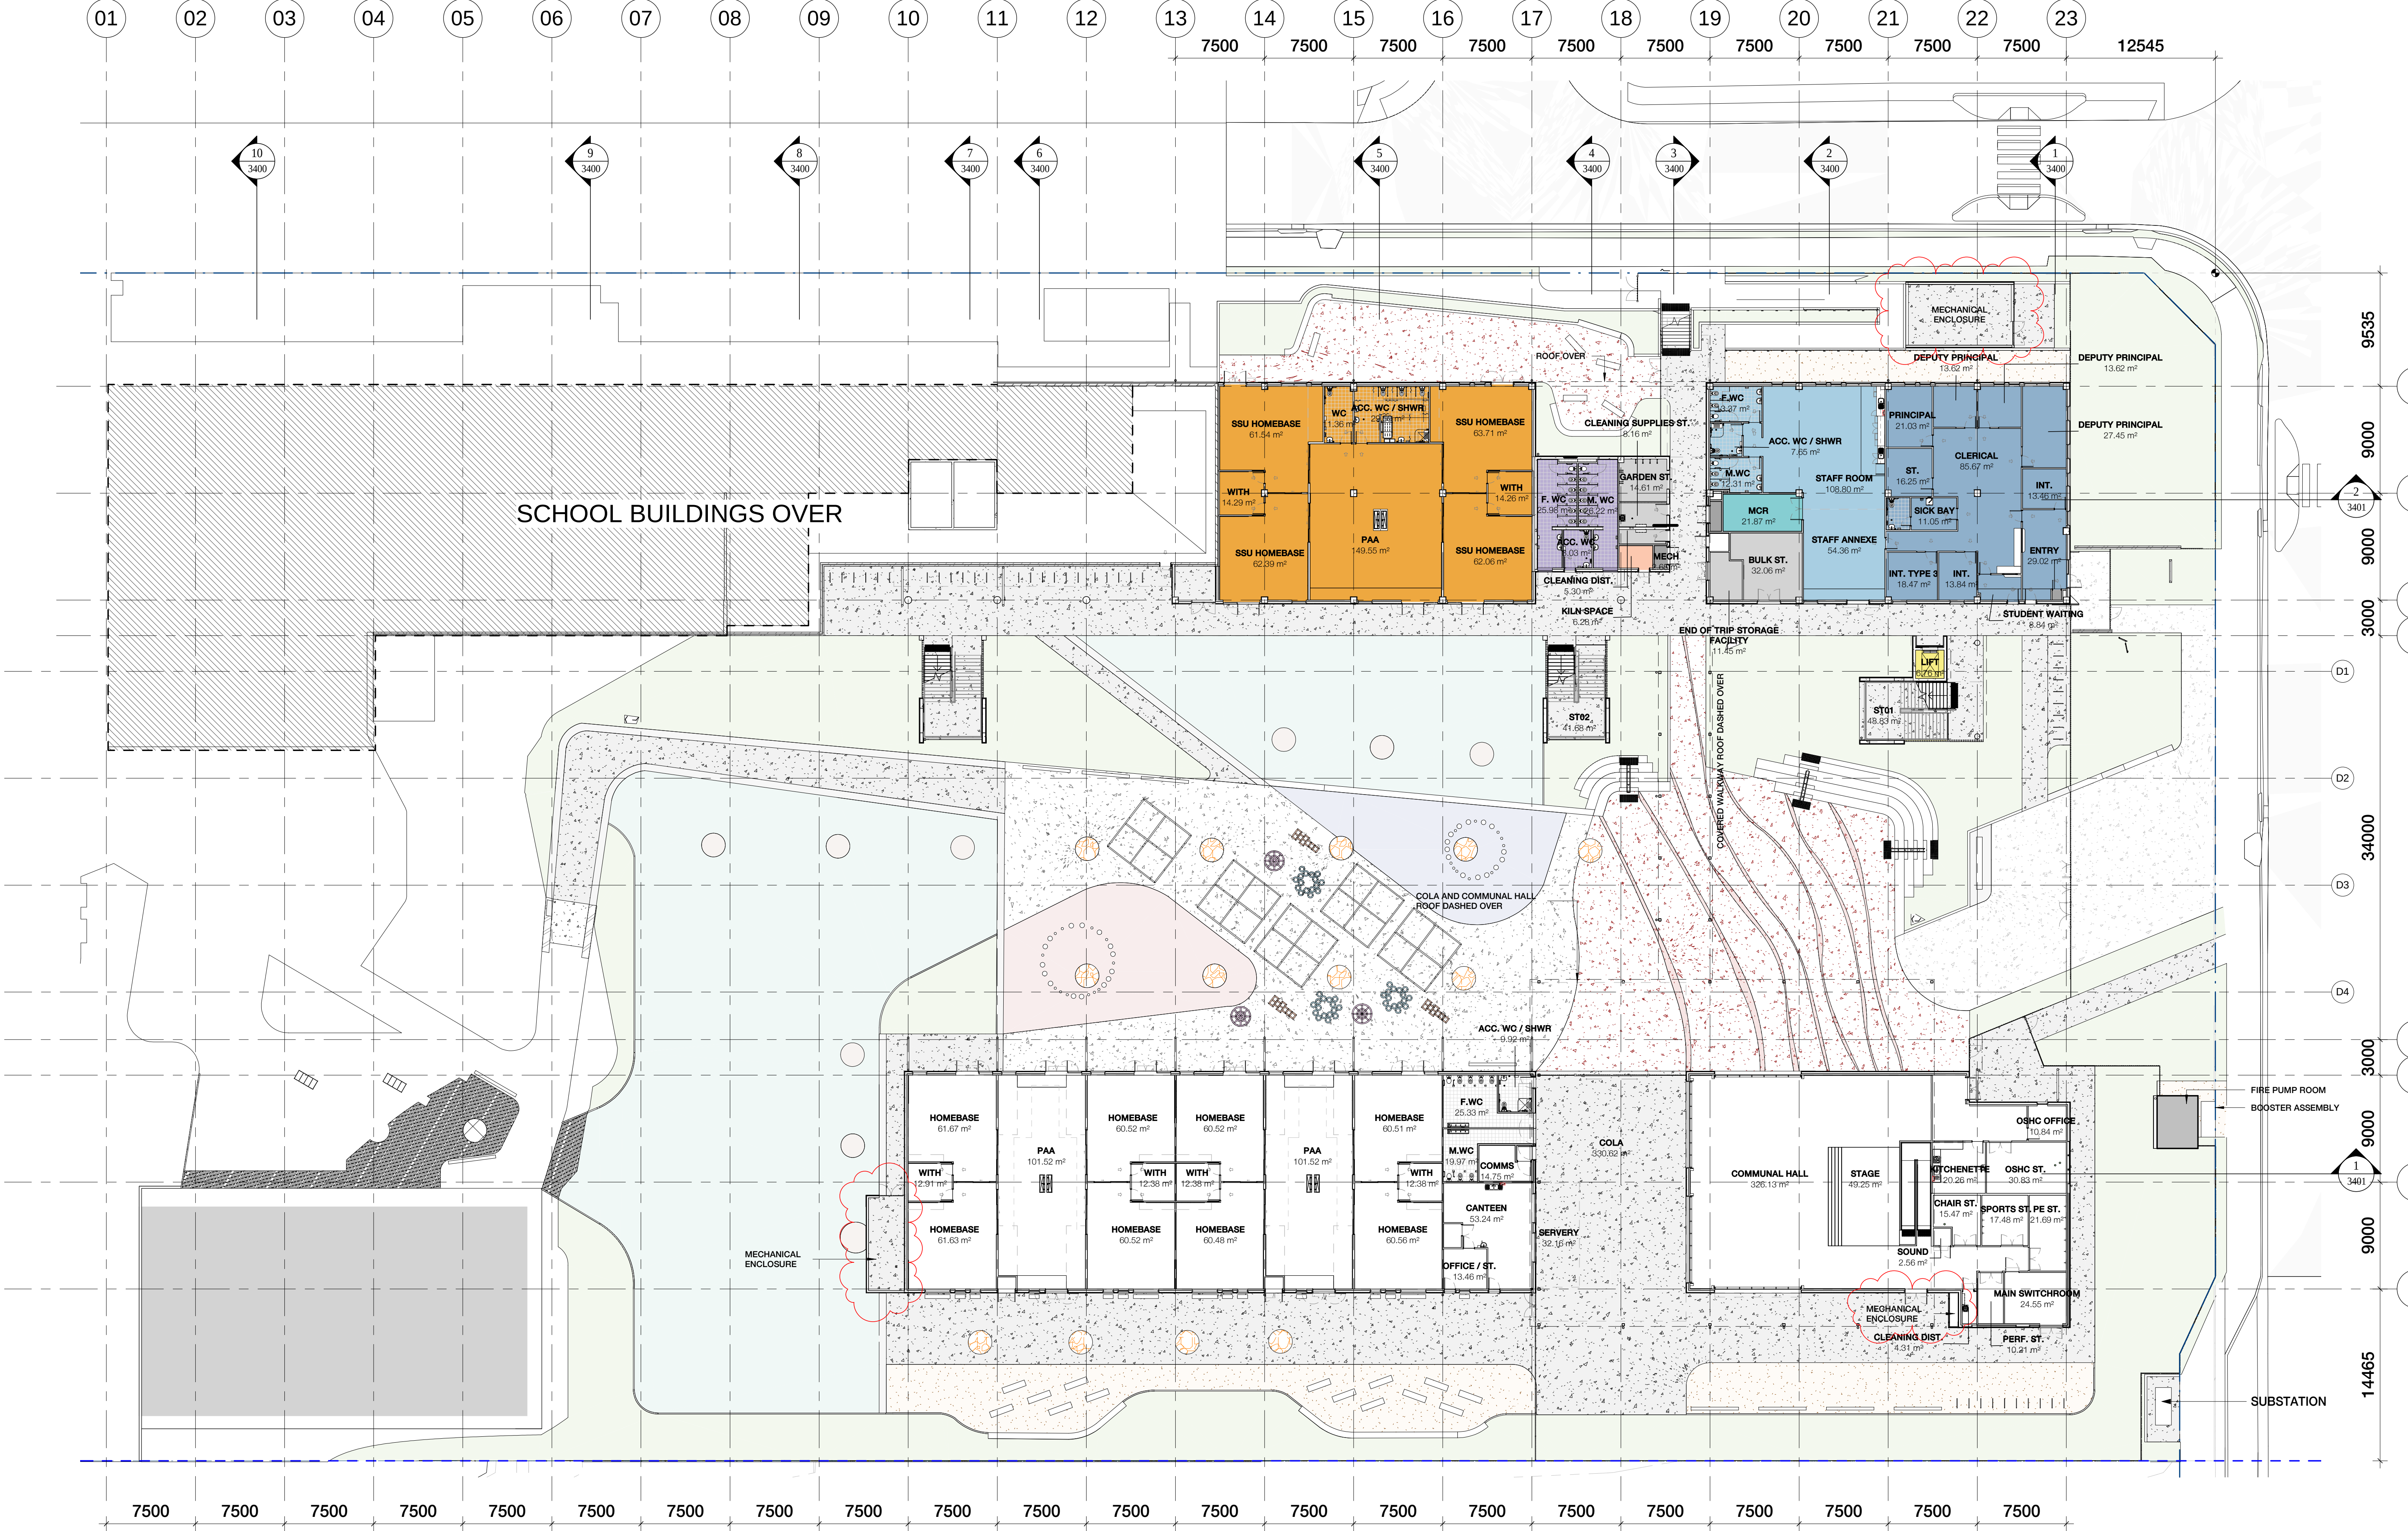


CLIENT
NSW Department of
Education | School
Infrastructure NSW
T+ (02) 9561 8287

Richard Crookes
Constructions
T+ (02) 9902 4700

Landscape Architecture
OCULUS
T+ (02) 9557 5533
Structural and Civil
NORTHROP
T+ (02) 9241 4188
Multidisciplinary Services
JHA CONSULTING ENGINEERS
T+ (02) 9437 1000

Project Managers
COLLIERS
T+ (02) 9249 2001
Traffic Consultant
PTC
T+ (02) 8920 0800

 
Planning & Environment
Issued under the Environmental Planning and Assessment Act 1979
Approved Section: 4.55(1A) Application No: SSD-10224 Mod-1
Granted on 28th April 2022 Sheet no: 5 of 14 Signed: 

NSW Nominated Architects: Robert Denton Reg. No. 5782, Alex Kibble Reg. No. 6015
Do not scale drawings. Verify all dimensions on site. Notify architect of all discrepancies

Rev	Date	Description	Chkd	Auth
C	29.04.21	Issue for Coordination	HC	AK
D	31.05.21	Issue for SSDA	HC	AK
E	10.06.21	Issue for SSDA	HC	AK
F	13.08.21	Draft RTS Issue	HC	AK
G	19.08.21	Response to Submissions	HC	AK
H	12.10.21	Response to Submissions	HC	AK
I	07.02.22	Modification to SSDA Submission	HC	AK
J	17.03.22	Removal of Buchanan Avenue Mechanical Enclosure	HC	AK

Project
NEW PRIMARY SCHOOL IN EDMONDSON PARK
BUCHAN AVE
EDMONDSON PARK
Drawing Title
GROUND FLOOR PLAN


Proj. Dir	Proj. Arch	Drawn	Sheet
AK	AH	HC	A1

Job No.	Date	Scale
210002	17.03.22	1 : 250

Drawing No. **AR W- DW- 2100 J**

Tanner Kibble Denton Architects Pty Ltd
PO Box 660 Darlinghurst NSW 1300 Australia
Level 1, 19 Foster Street, Surry Hills NSW 2010 Australia
T +61 2 9281 4399
F +61 2 9281 4337
www.tkda.com.au


TKD Architects
Tanner Kibble Denton

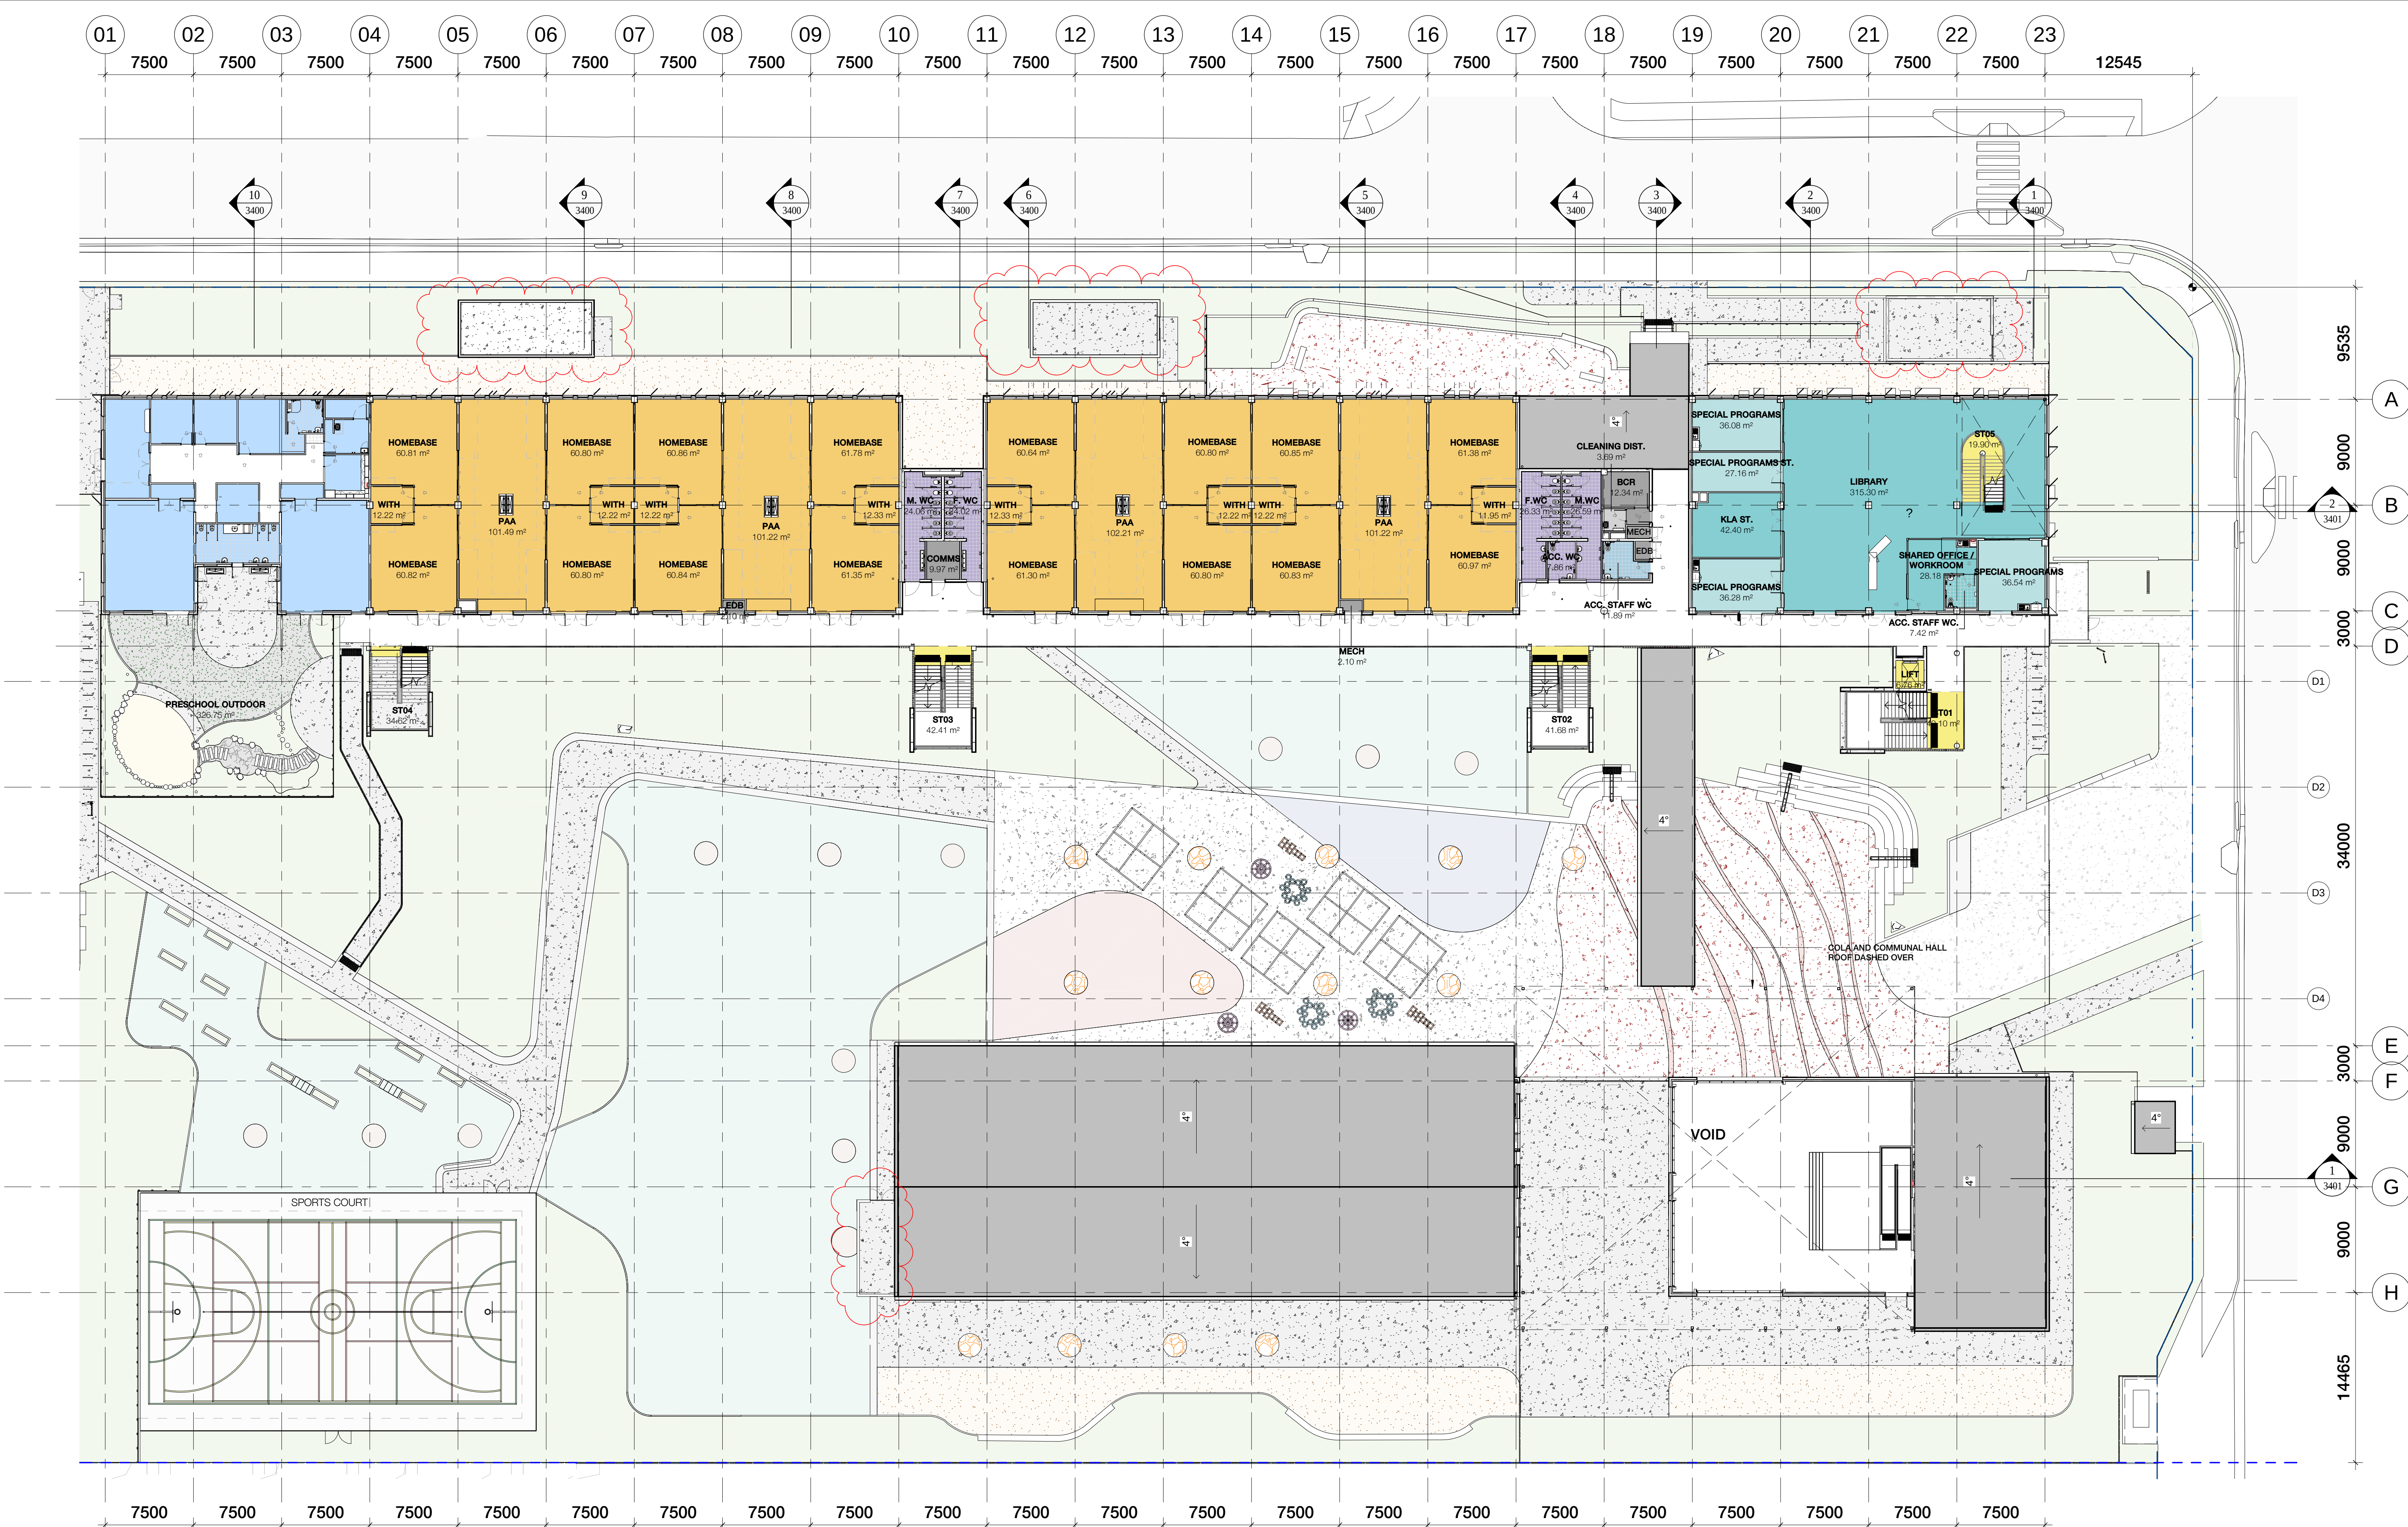

CLIENT
NSW Department of
Education | School
Infrastructure NSW
T+ (02) 9561 8287

Richard Crookes
Constructions

T+ (02) 9902 4700



RICHARD CROOKES
CONSTRUCTIONS

Landscape Architecture

OCULUS

T+ (02) 9557 5533

Structural and Civil

NORTHROP

T+ (02) 9241 4188

Multidisciplinary Services

JHA CONSULTING ENGINEERS

T+ (02) 9437 1000

Project Managers


COLLIERS

T+ (02) 9249 2001

Traffic Consultant

PTC

T+ (02) 8920 0800

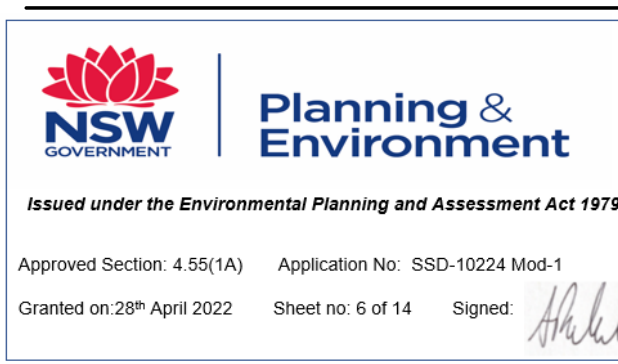

NSW Nominated Architects: Robert Denton Reg. No. 5782, Alex Kibble Reg. No. 6015

Do not scale drawings. Verify all dimensions on site. Notify architect of all discrepancies

Rev	Date	Description	Chkd	Auth
C	29.04.21	Issue for Coordination	HC	AK
D	31.05.21	Issue for SSDA	HC	AK
E	10.06.21	Issue for SSDA	HC	AK
F	13.08.21	Draft RTS Issue	HC	AK
G	19.08.21	Response to Submissions	HC	AK
H	12.10.21	Response to Submissions	HC	AK
I	07.02.22	Modification to SSDA Submission	HC	AK
J	17.03.22	Removal of Buchanan Avenue Mechanical Enclosure	HC	AK

Project
NEW PRIMARY SCHOOL IN
EDMONDSON PARK

BUCHAN AVE
EDMONDSON PARK


Drawing Title
FIRST FLOOR PLAN


Proj. Dir	Proj. Arch	Drawn	Sheet
AK	AH	HC	A1
Job No.	Date	Scale	
210002	17.03.22	1 : 250	


Drawing No. AR W- DW- 2101 J
Revision

Tanner Kibble Denton Architects Pty Ltd
PO Box 660 Darlinghurst NSW 1300 Australia
Level 1, 19 Foster Street, Surry Hills NSW 2010 Australia
T +61 2 9281 4399
F +61 2 9281 4337
www.tkda.com.au




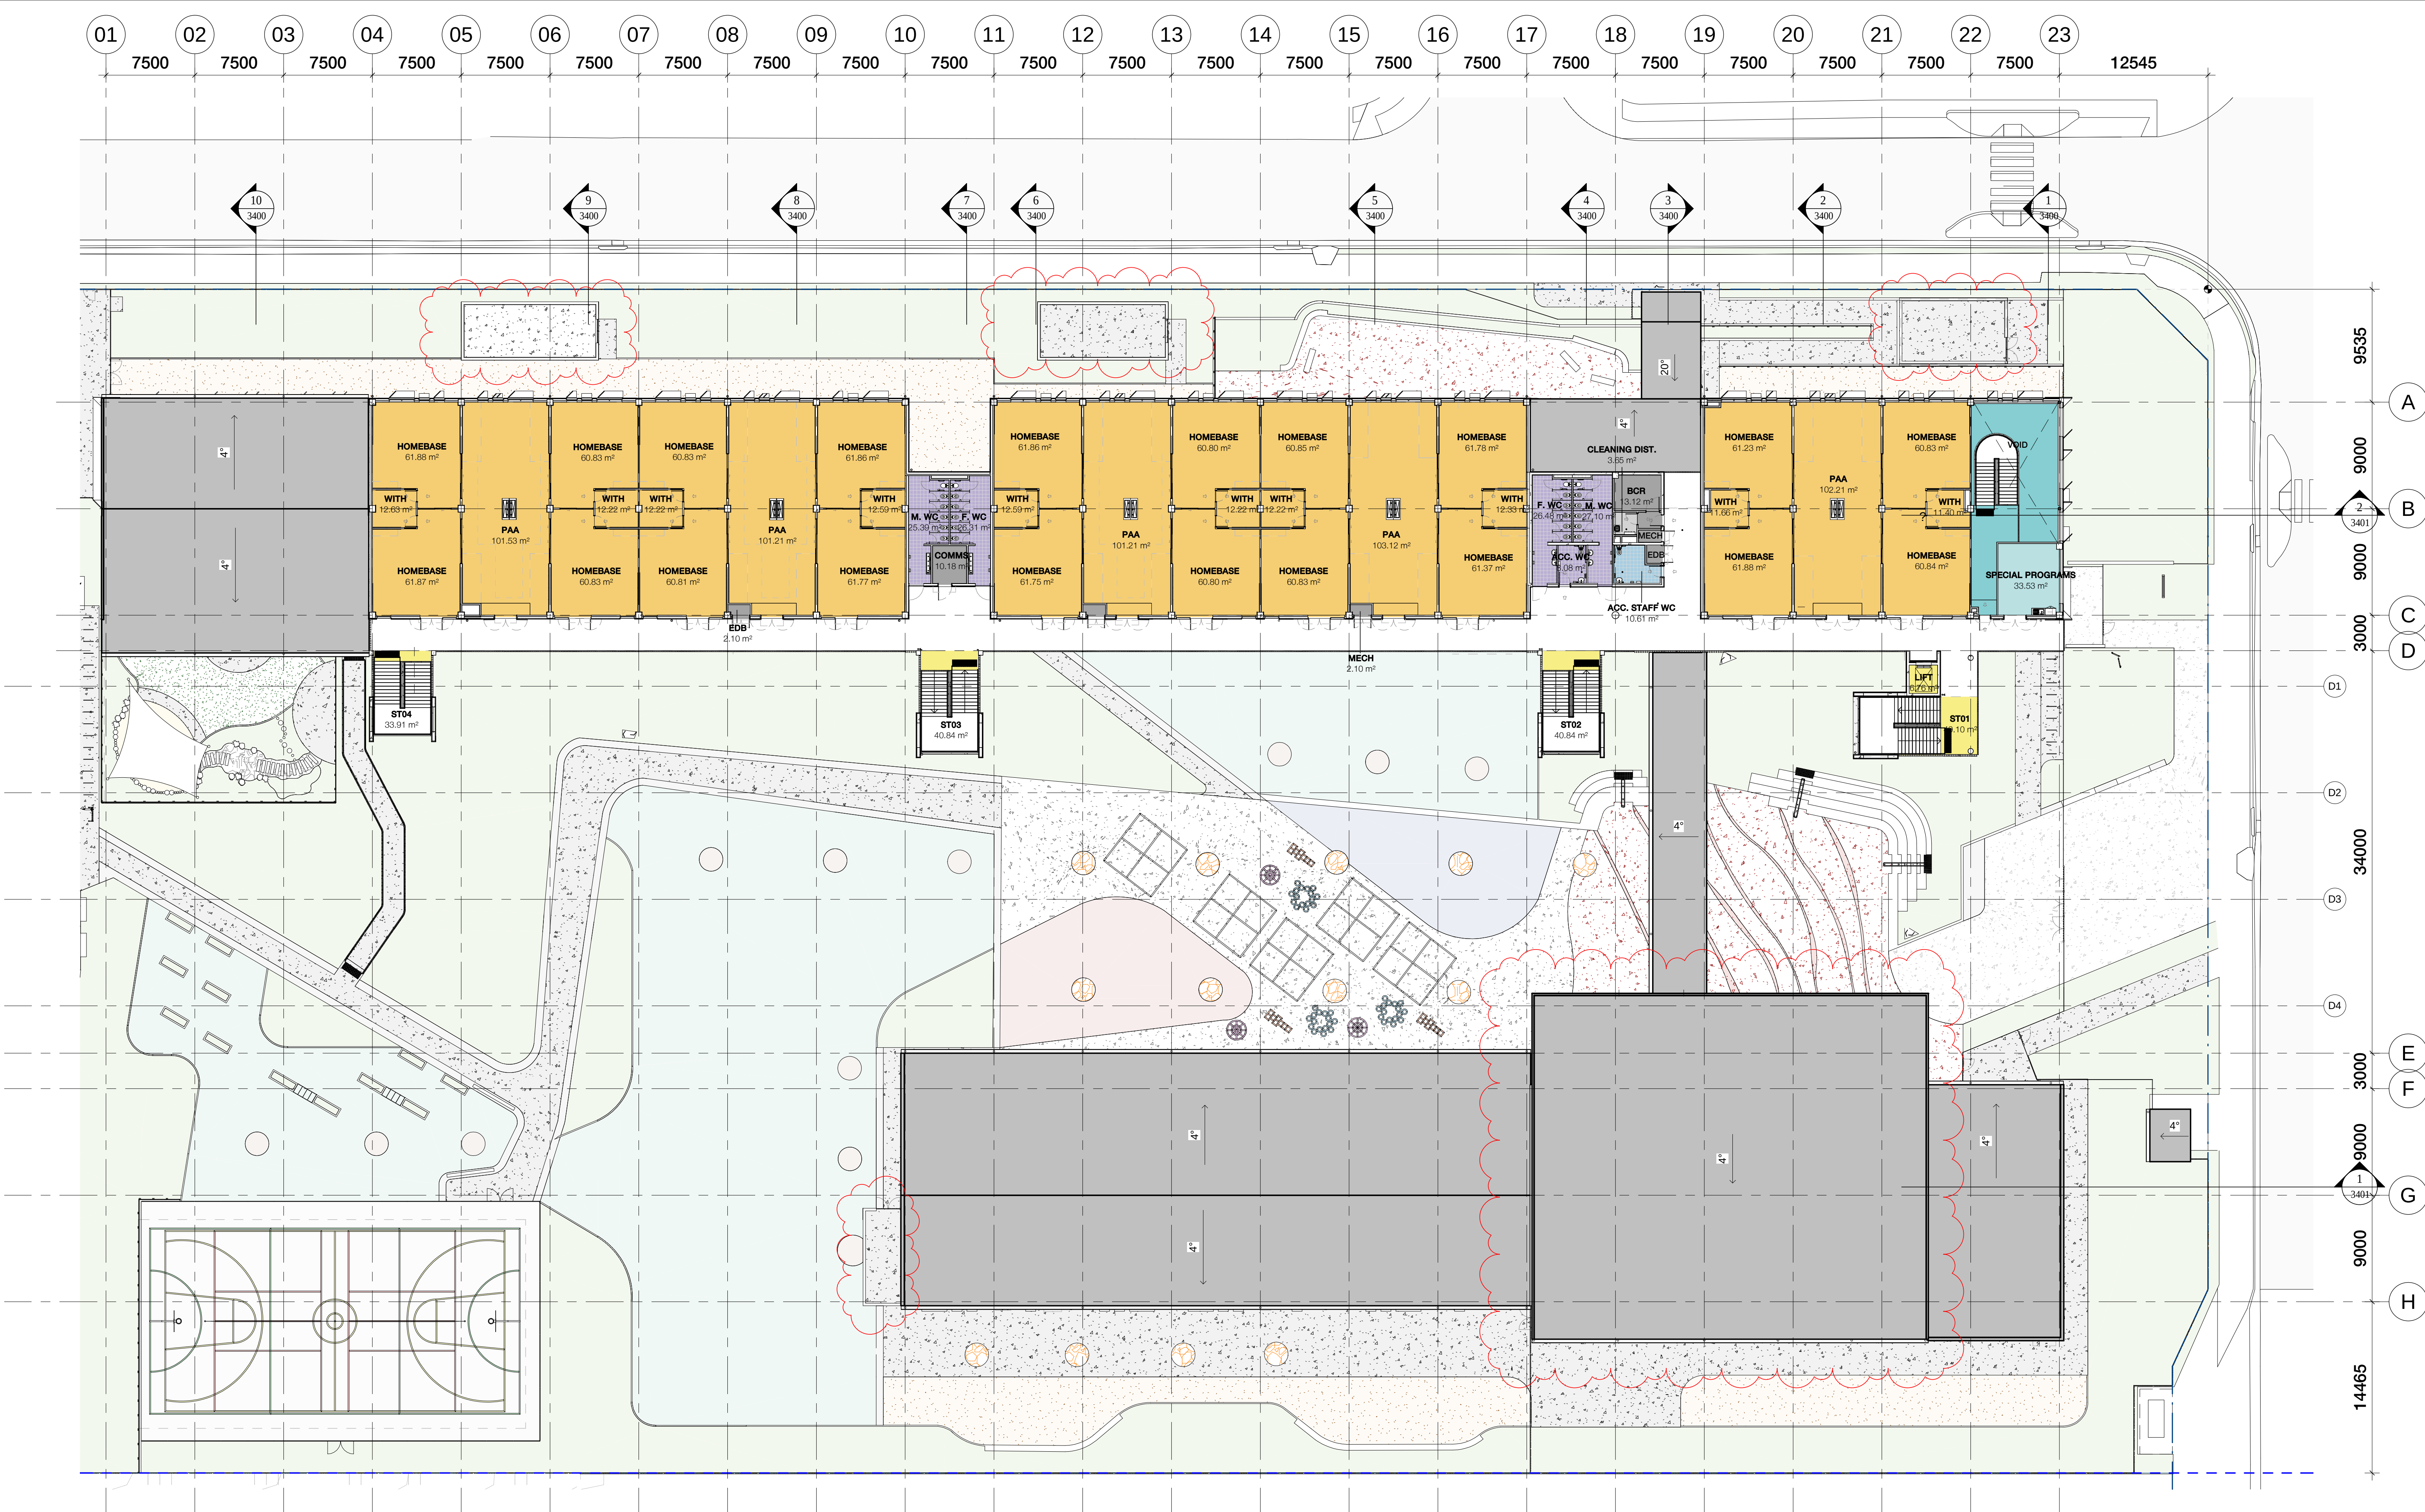

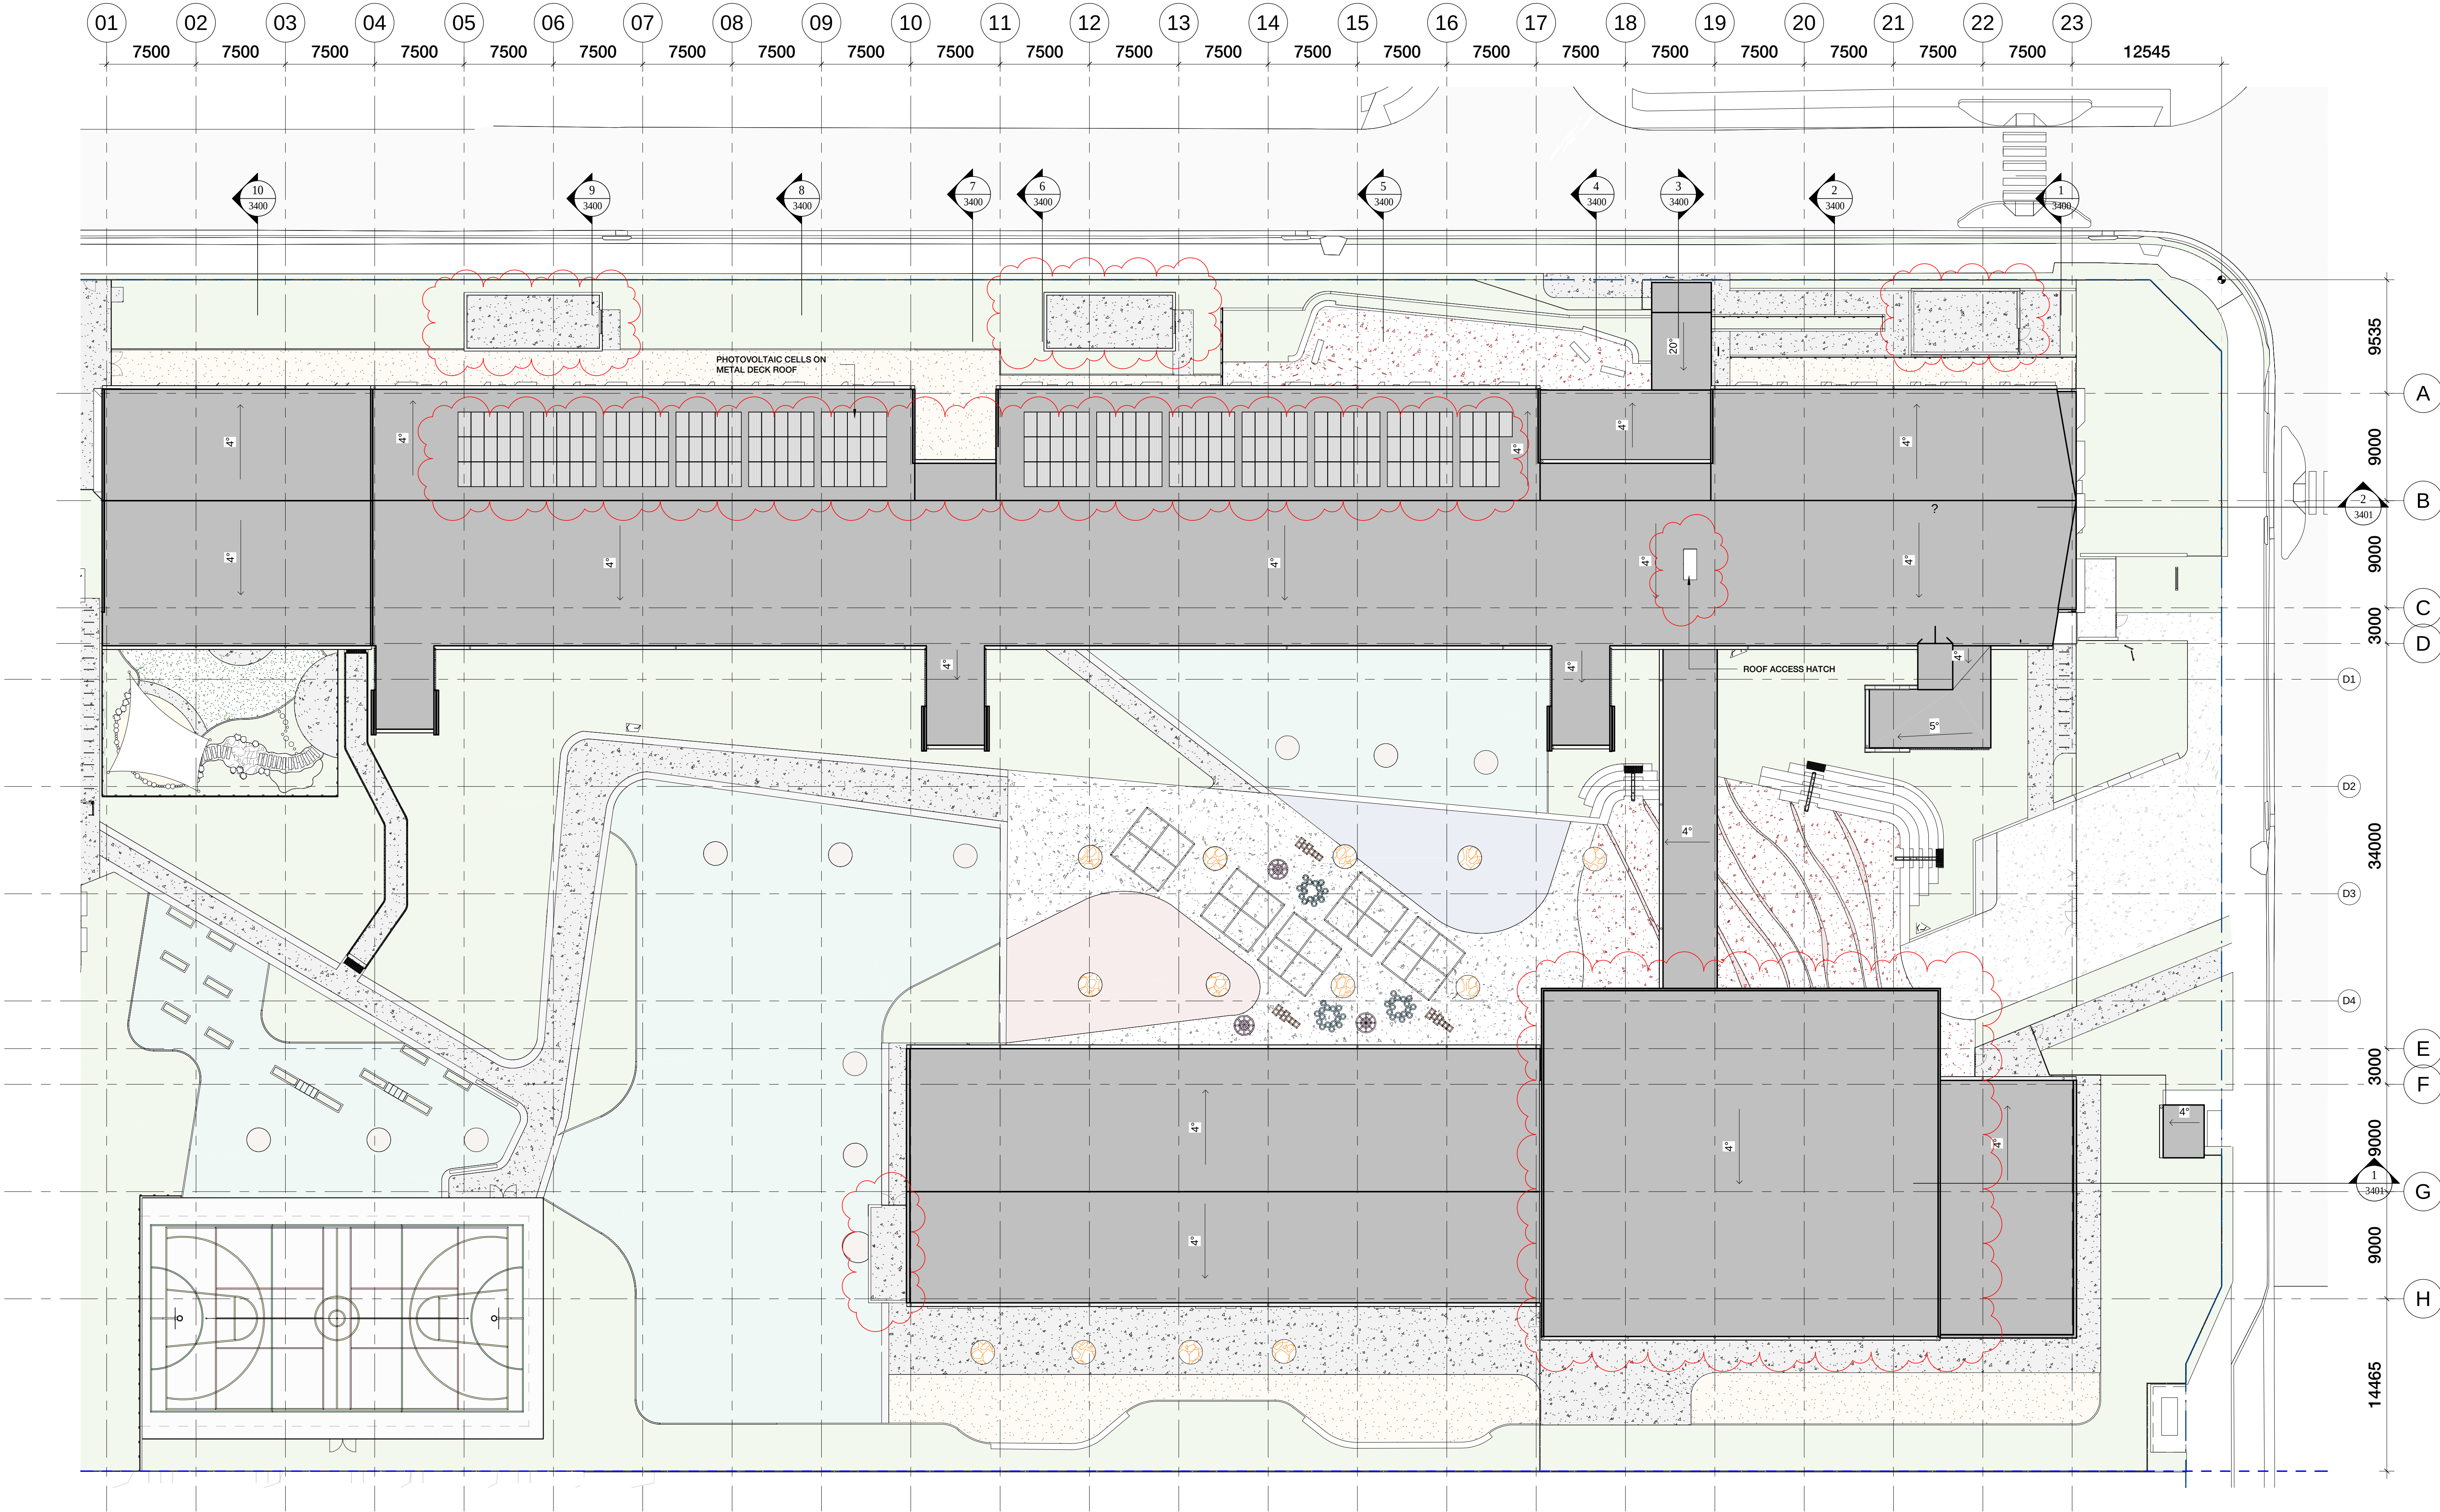


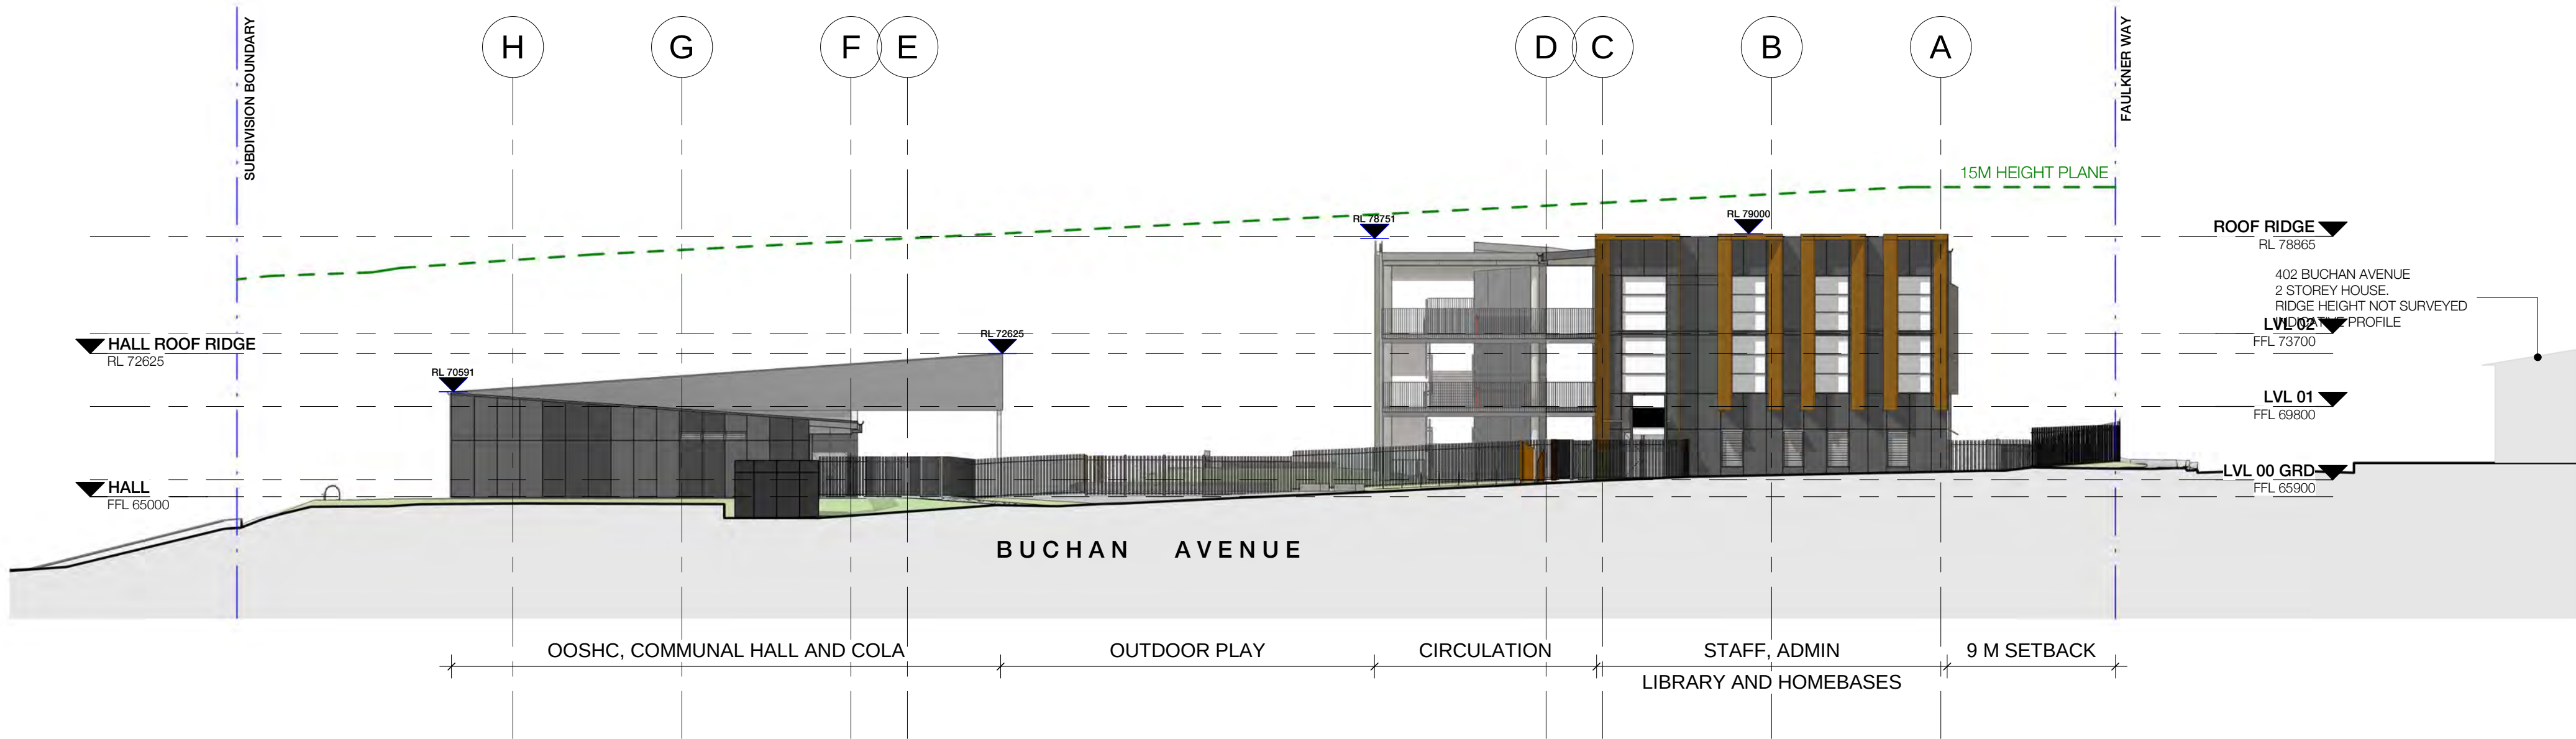

1 NORTH - EAST ELEVATION (BUCHAN AVENUE)
2000 1 : 250

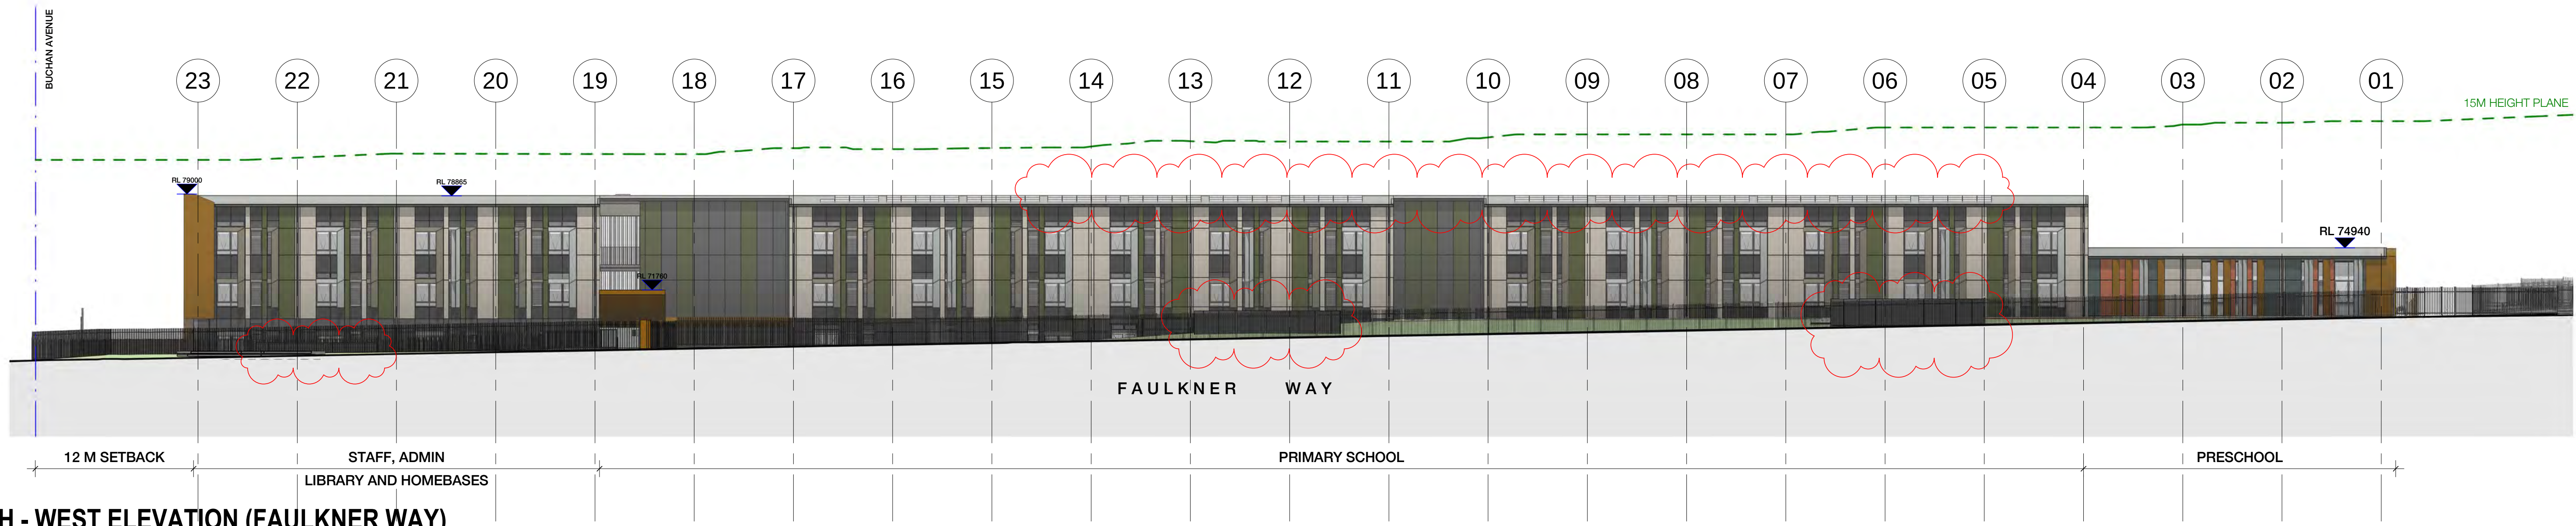




2 NORTH - WEST ELEVATION (FAULKNER WAY)
0005 1 : 250

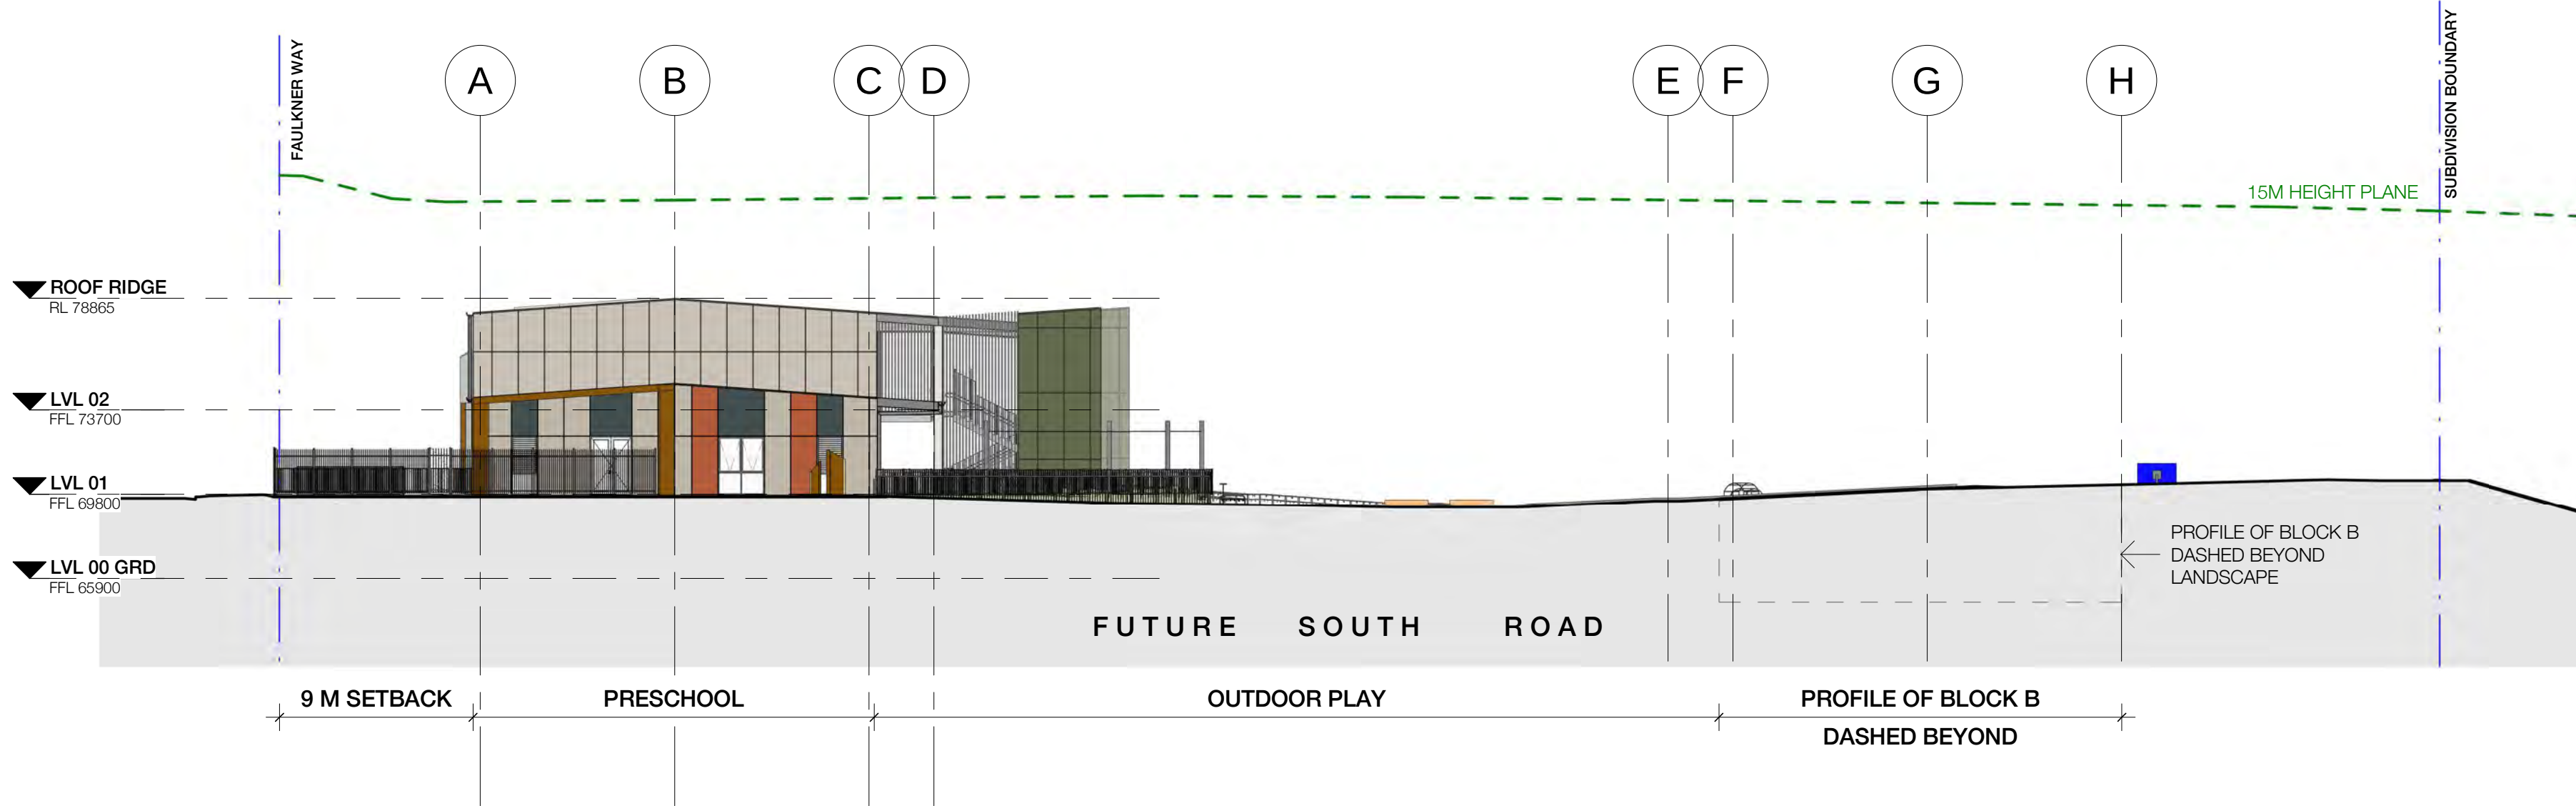

1 SOUTH - WEST ELEVATION
0005 1 : 250



2 SOUTH-EAST ELEVATION
2000 1 : 250

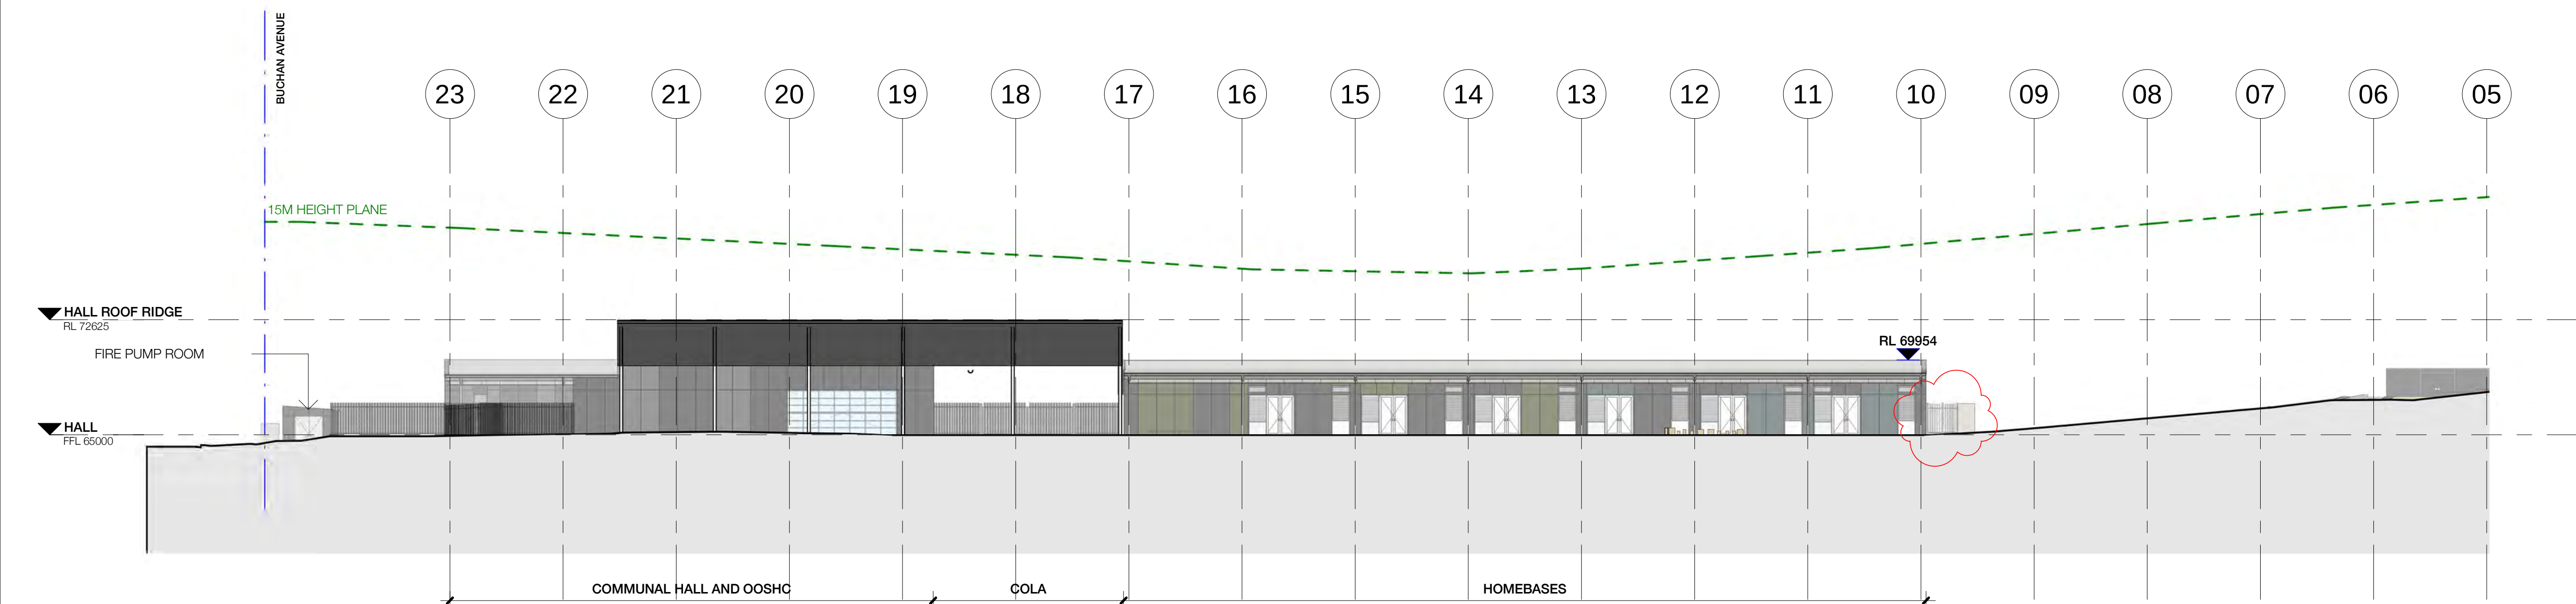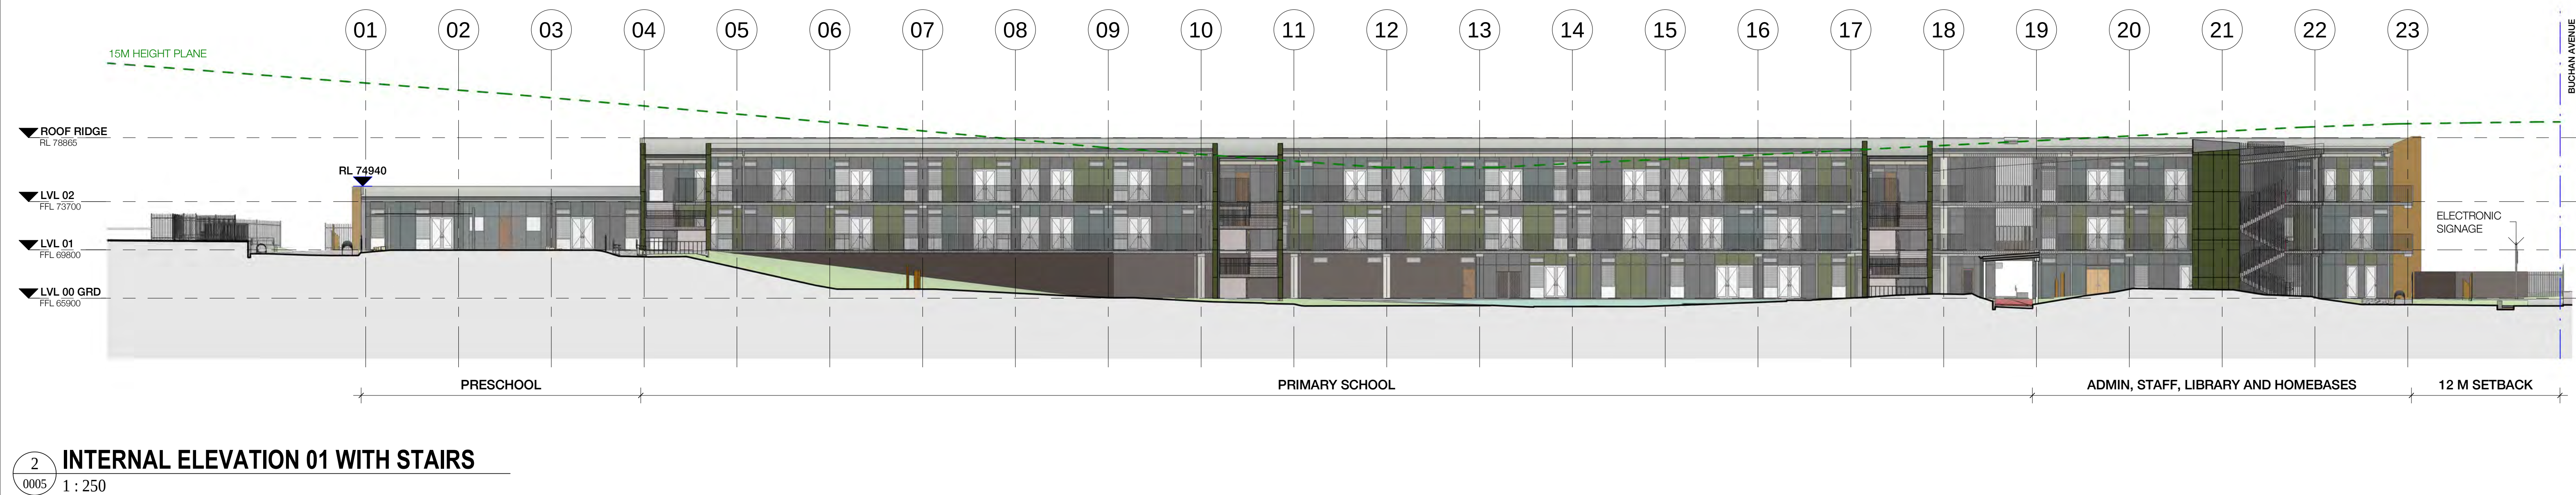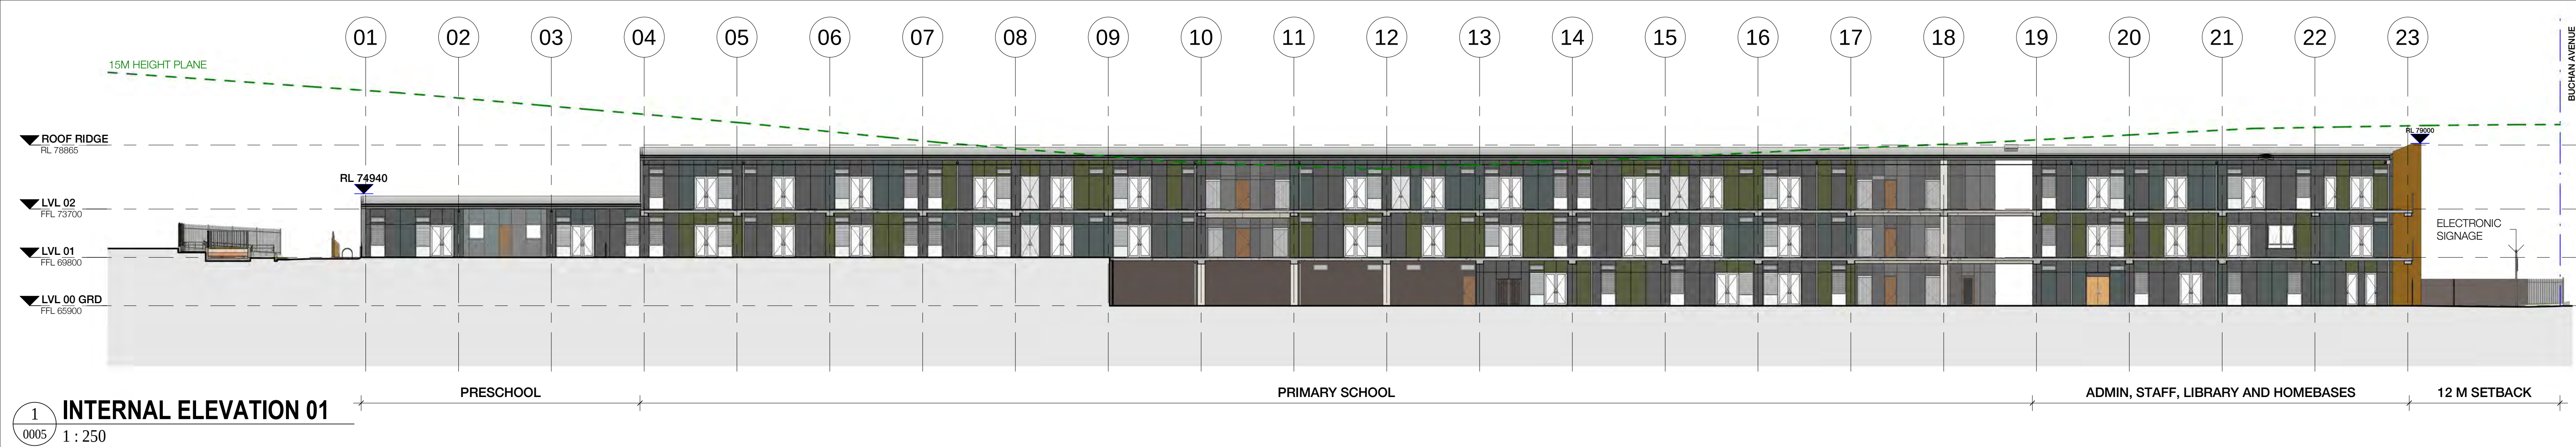

3 INTERNAL ELEVATION 02
2000 1 : 250

CLIENT
NSW Department of
Education | School
Infrastructure NSW
T+ (02) 9561 8287

Richard Crookes
Constructions
T+ (02) 9902 4700



Landscape Architecture
OCULUS
T+ (02) 9557 5533
Structural and Civil
NORTHROP
T+ (02) 9241 4188
Multidisciplinary Services
JHA CONSULTING ENGINEERS
T+ (02) 9437 1000

Project Managers
COLLIERS
T+ (02) 9249 2001
Traffic Consultant
PTC
T+ (02) 8920 0800



NSW Nominated Architects: Robert Denton Reg. No. 5782, Alex Kibble Reg. No. 6015
Do not scale drawings. Verify all dimensions on site. Notify architect of all discrepancies

Rev	Date	Description	Chkd	Auth
P1	06.04.21	Issue for Coordination	HC	AK
A	29.04.21	Issue for Coordination	HC	AK
B	31.05.21	Issue for SSDA	HC	AK
C	10.06.21	Issue for SSDA	HC	AK
D	13.08.21	Draft RIS Issue	HC	AK
E	19.08.21	Response to Submissions	HC	AK
F	12.10.21	Response to Submissions	HC	AK
G	07.02.22	Modification to SSDA Submission	HC	AK


Project
**NEW PRIMARY SCHOOL IN
EDMONDSON PARK**
BUCHAN AVE
EDMONDSON PARK
Drawing Title
INTERNAL BUILDING ELEVATIONS

Proj. Dir AK	Proj. Arch AH	Drawn HC	Sheet A1
Job No. 210002	Date 07.02.22	Scale 1 : 250	
Drawing No.		Revision	


0M 5 10 15 20 25

Tanner Kibble Denton Architects Pty Ltd
PO Box 660 Darlinghurst NSW 1300 Australia
Level 1, 19 Foster Street, Surry Hills NSW 2010 Australia
T +61 2 9281 4399
F +61 2 9281 4337
www.tkda.com.au


TKDArchitects
Tanner Kibble Denton

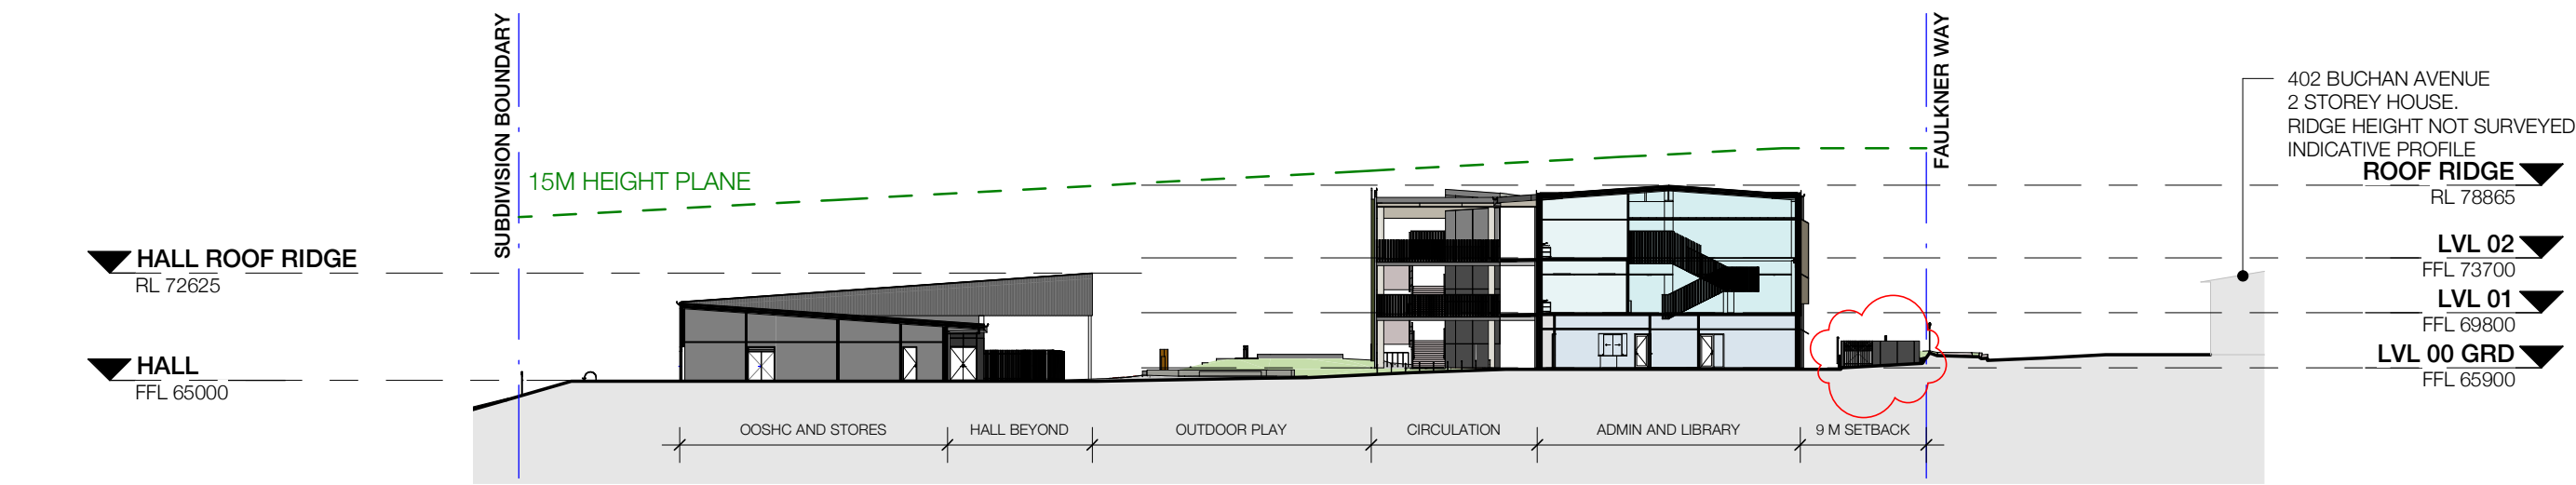


1 SECTION 1
2100 1 : 500

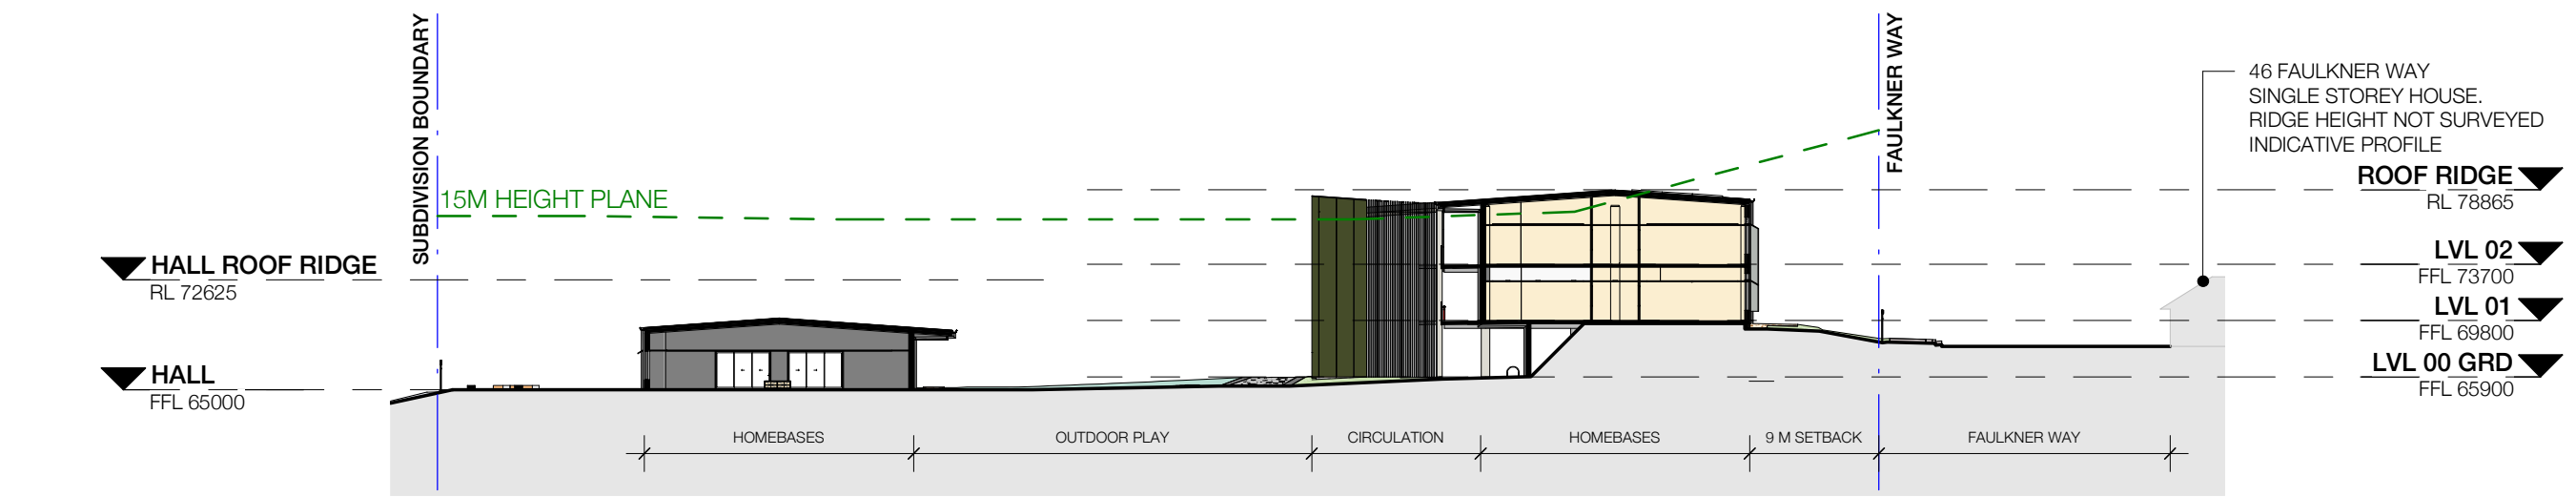


6 SECTION 6
2100 1 : 500

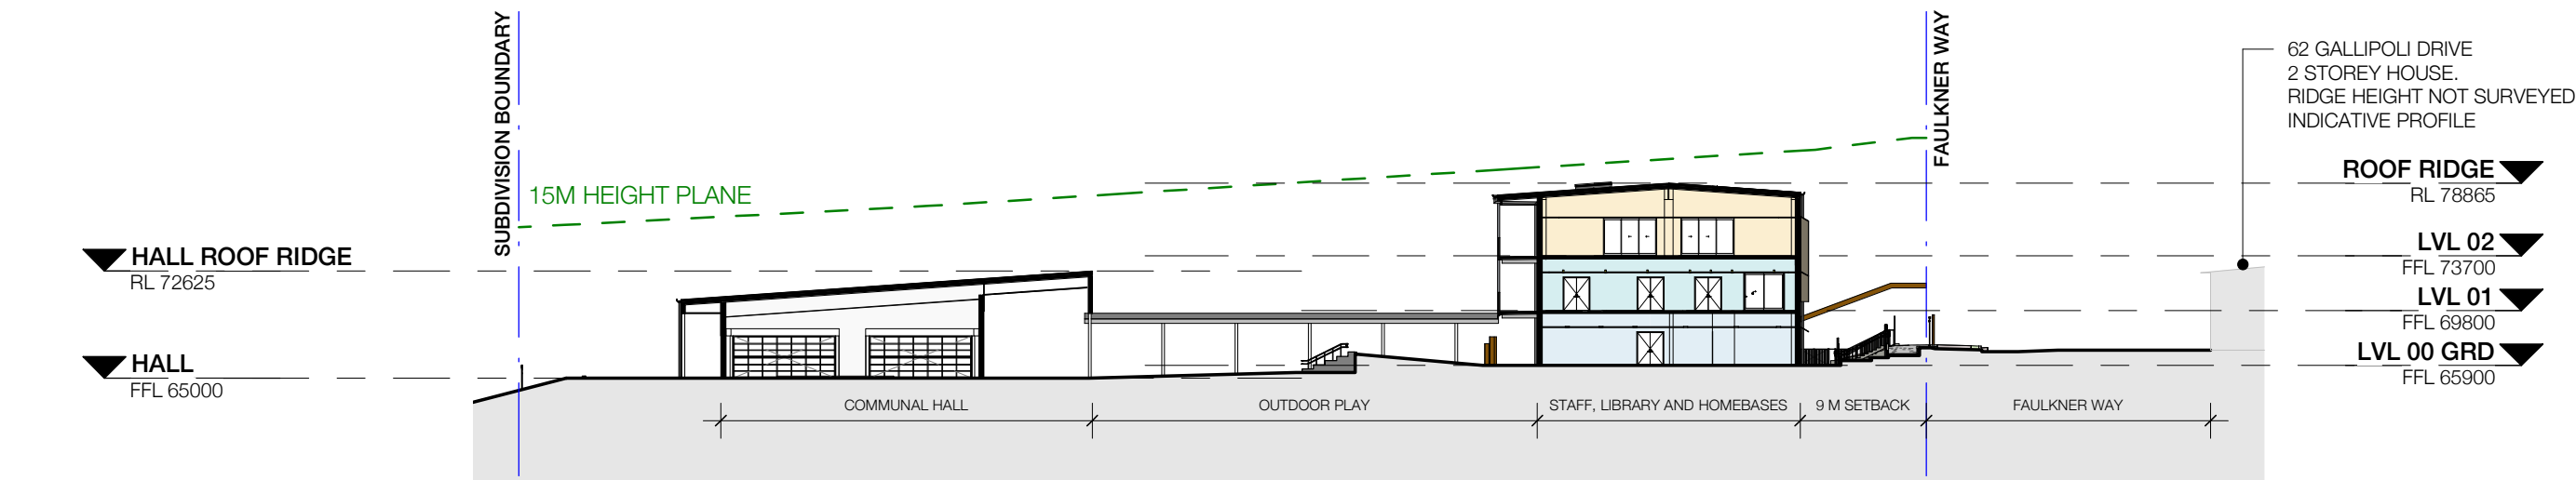


2 SECTION 2
2100 1 : 500

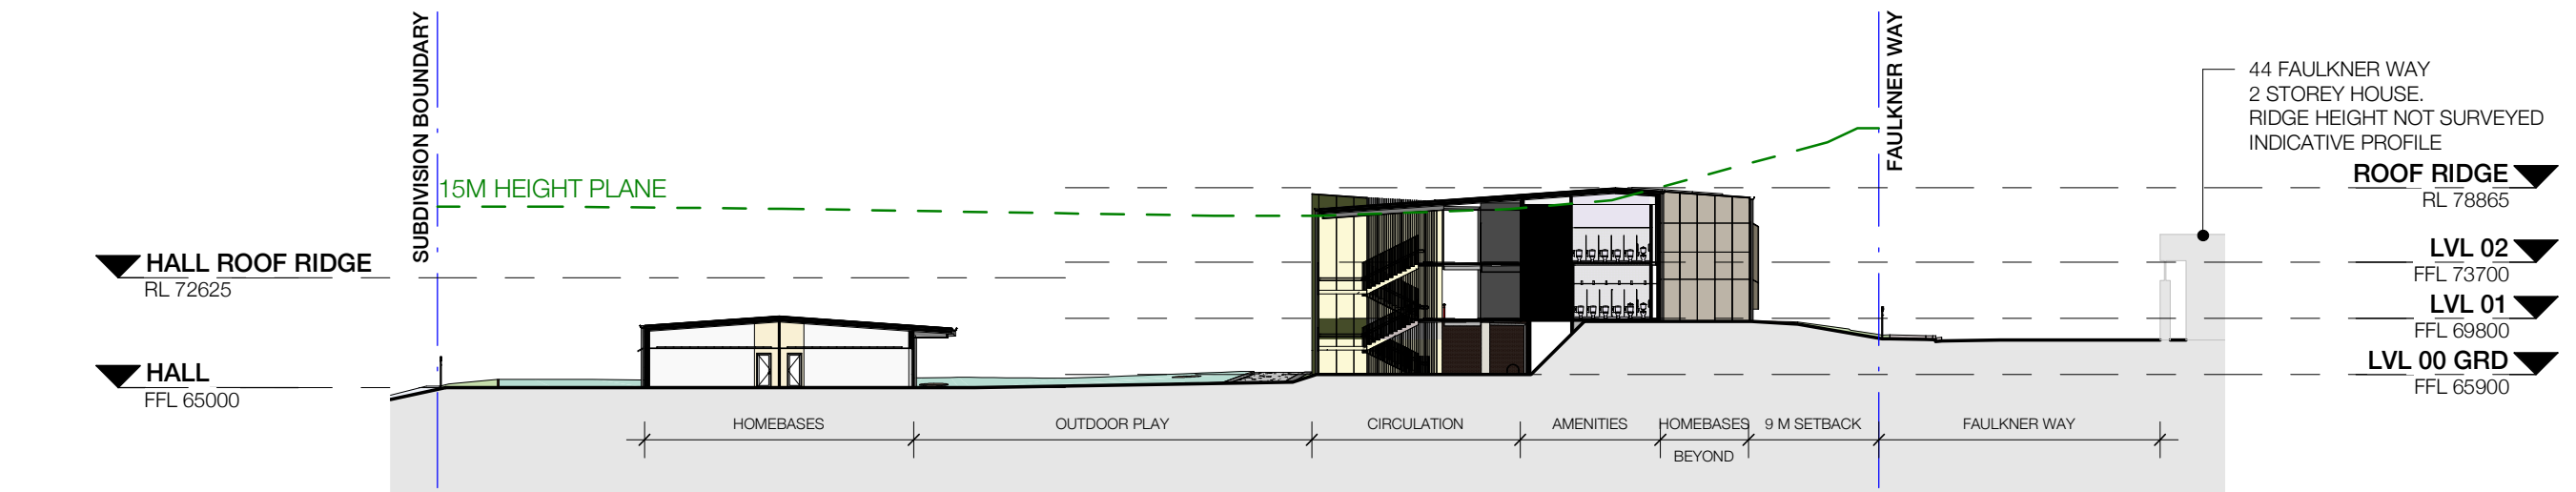


7 SECTION 7
2100 1 : 500

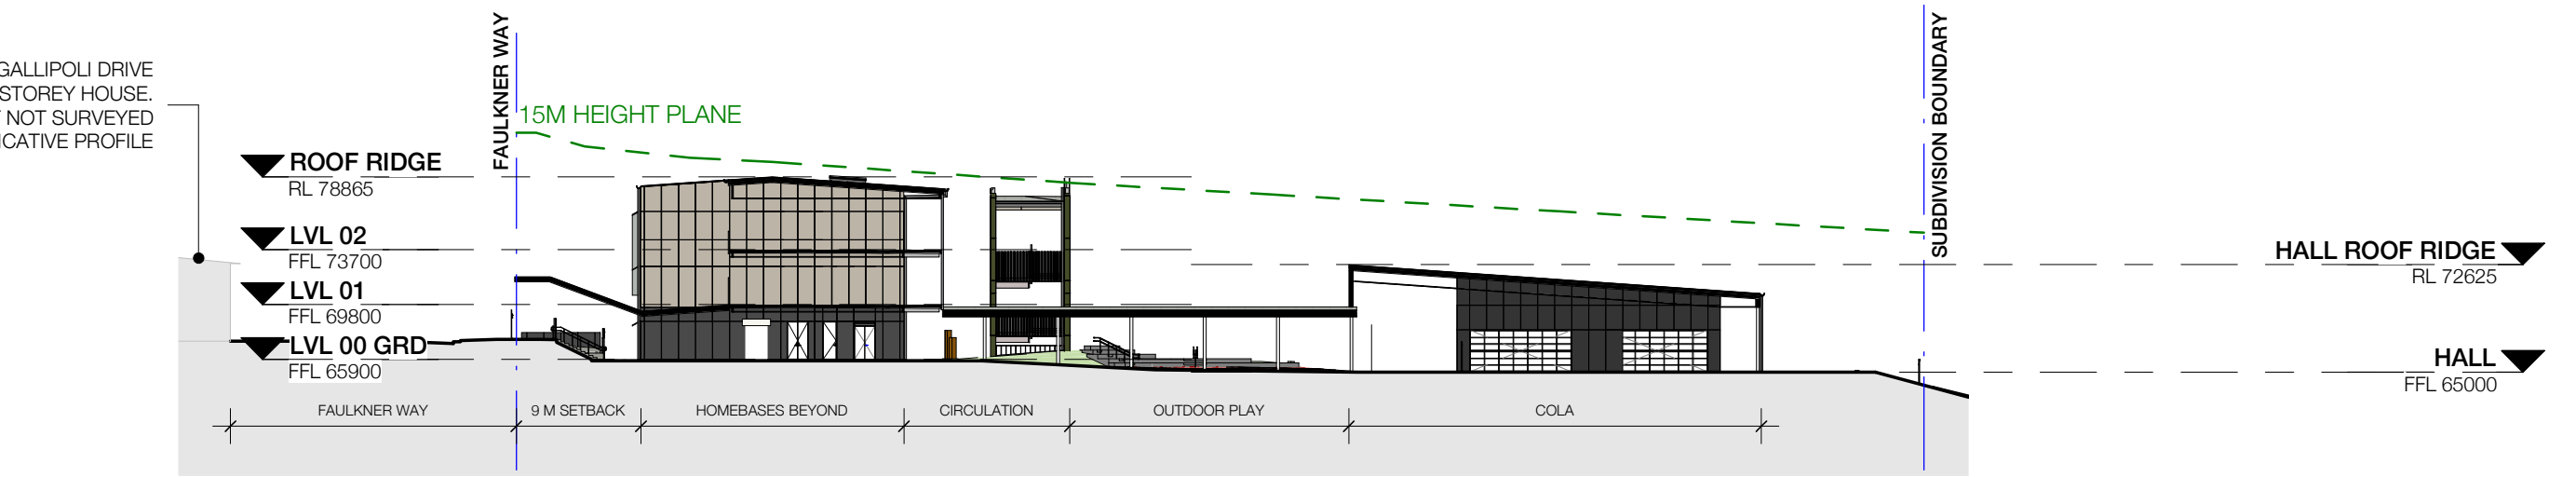


3 SECTION 3
2100 1 : 500

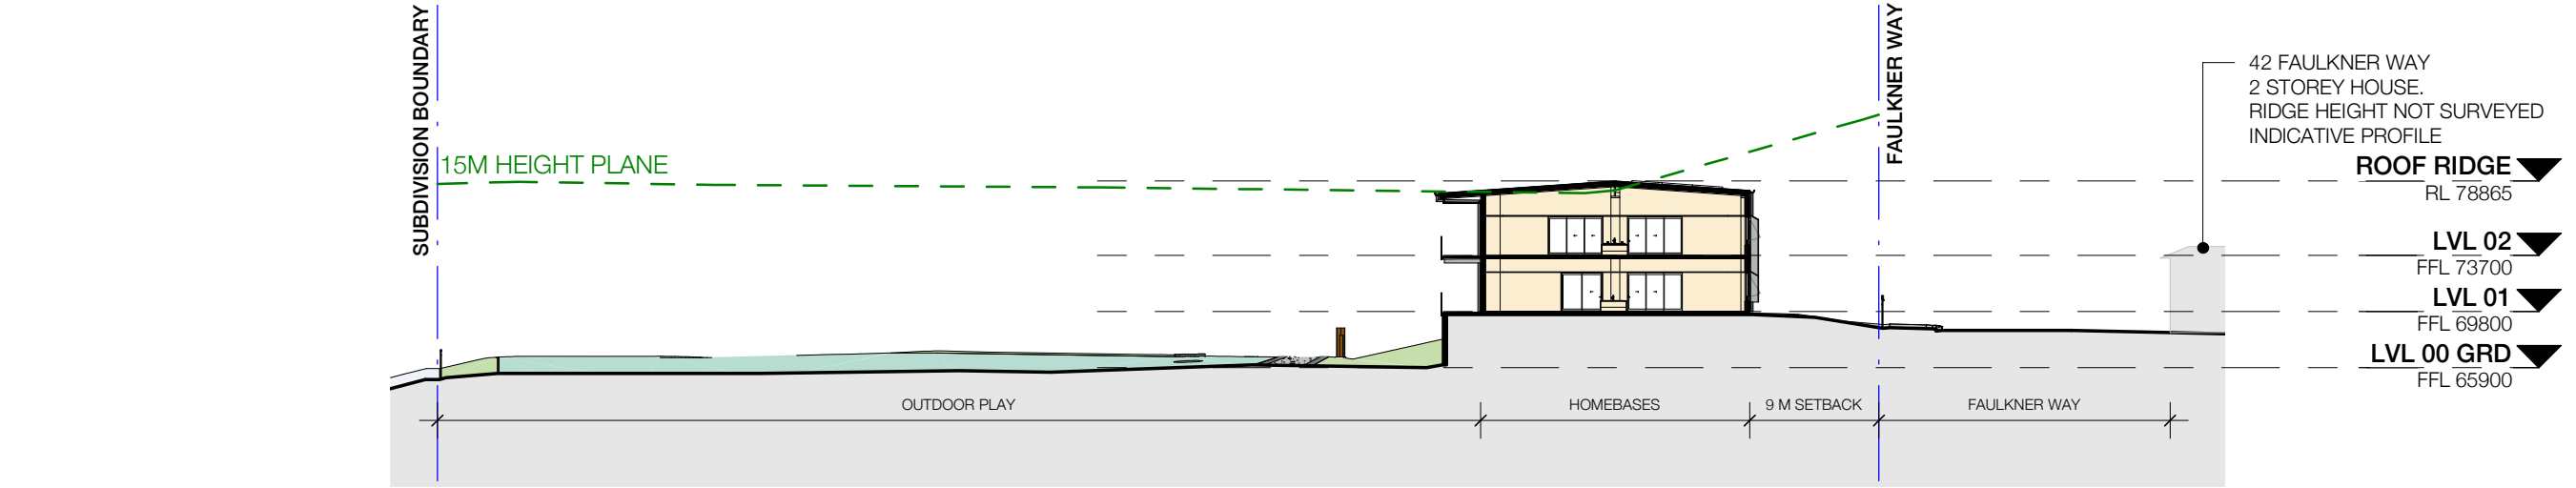


8 SECTION 8
2100 1 : 500

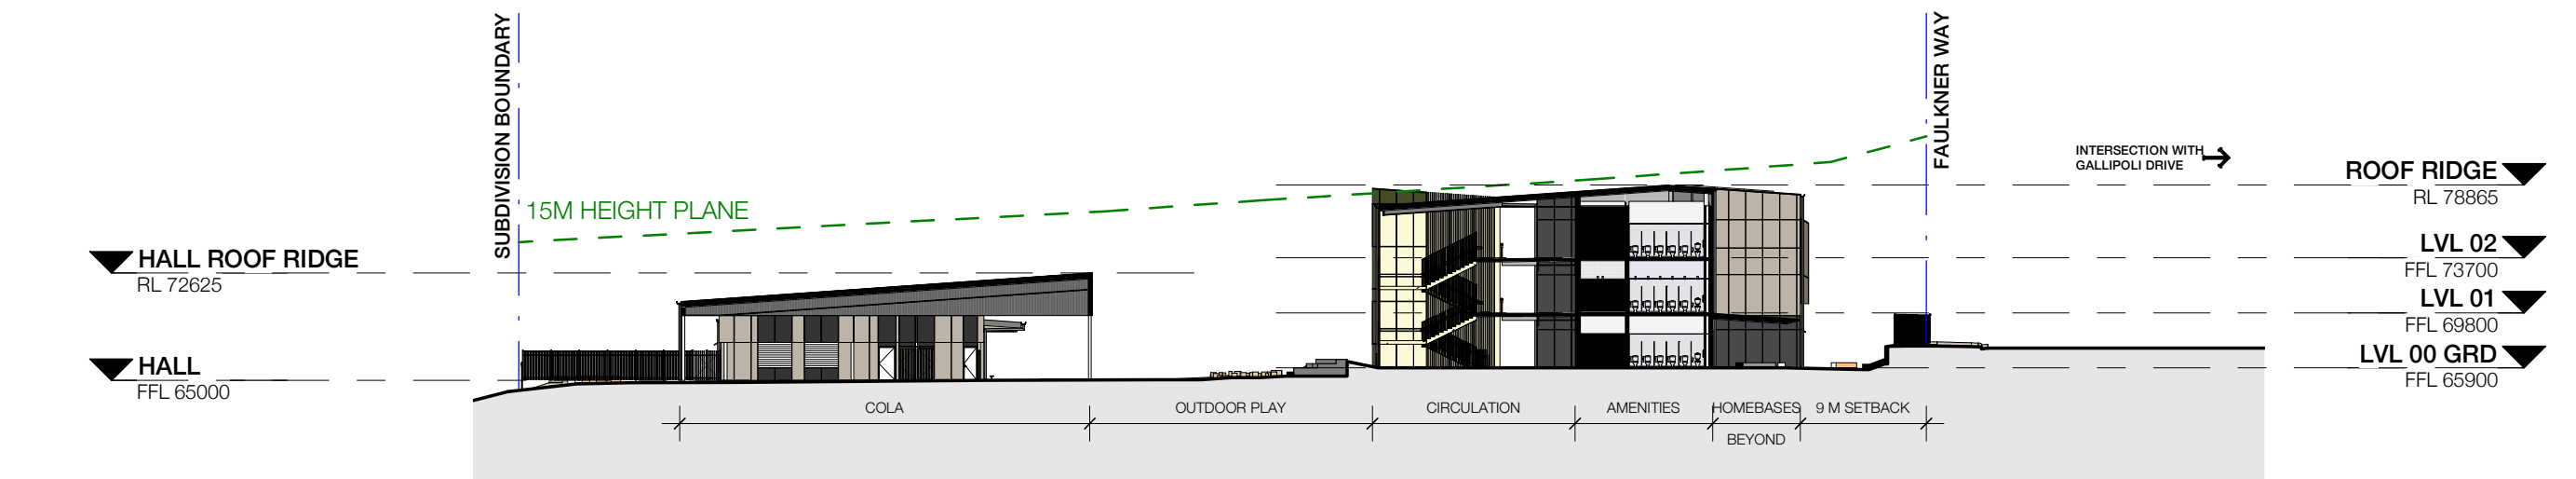


4 SECTION 4
2100 1 : 500

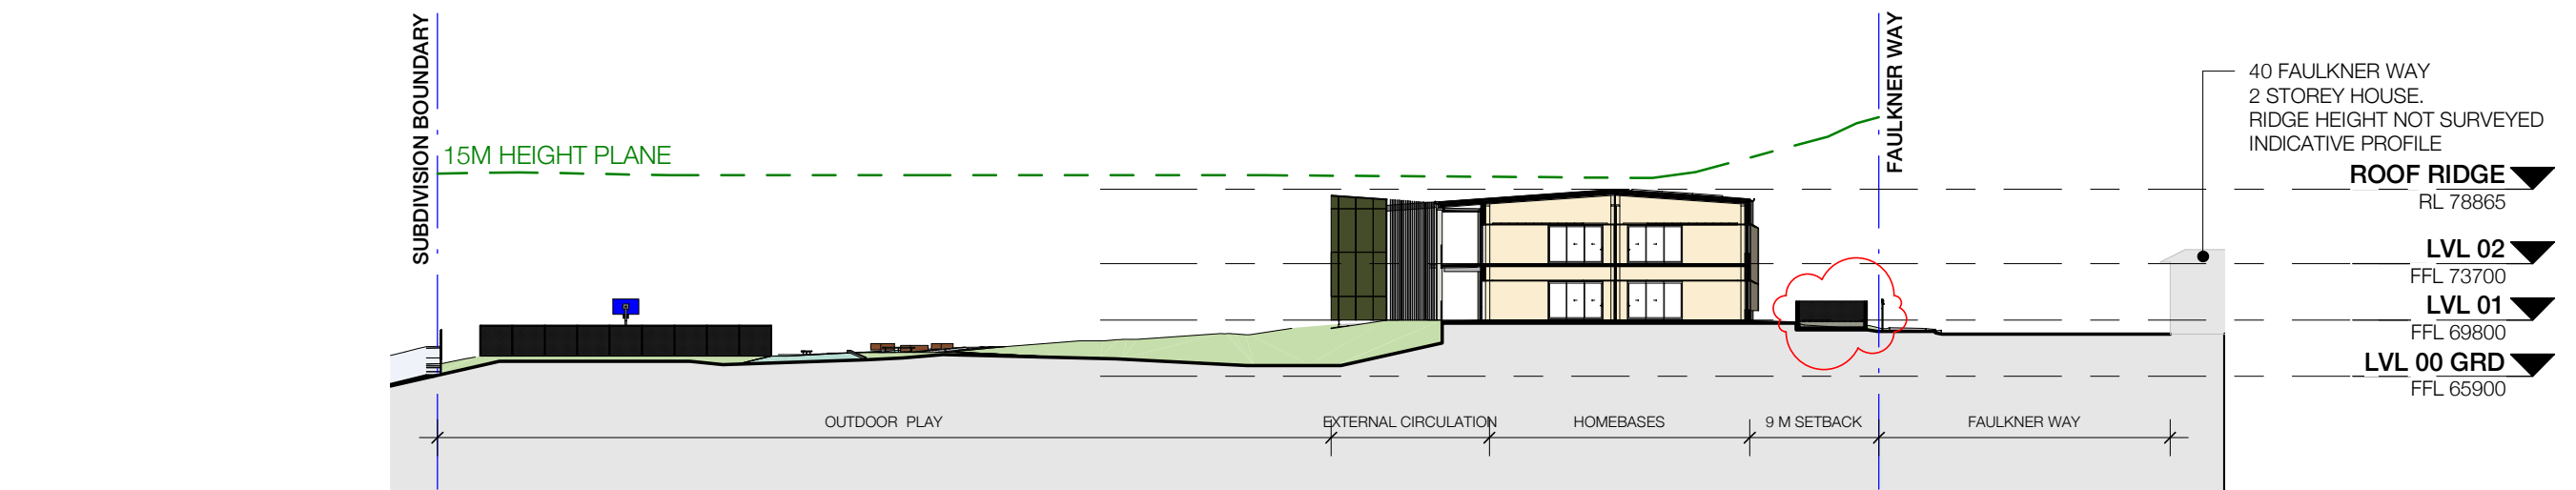


9 SECTION 9
2100 1 : 500

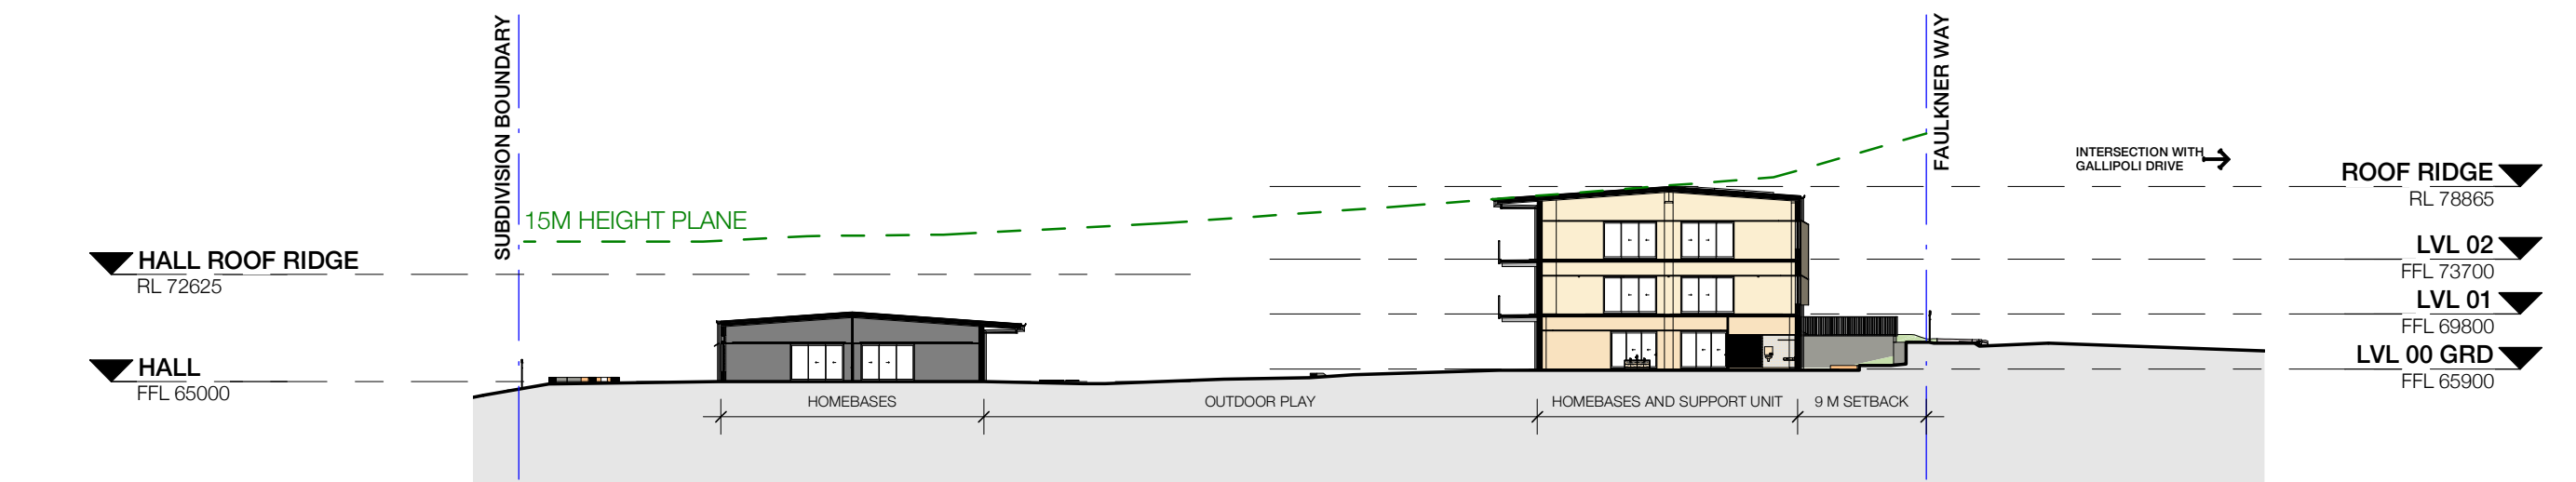


5 SECTION 5
2100 1 : 500

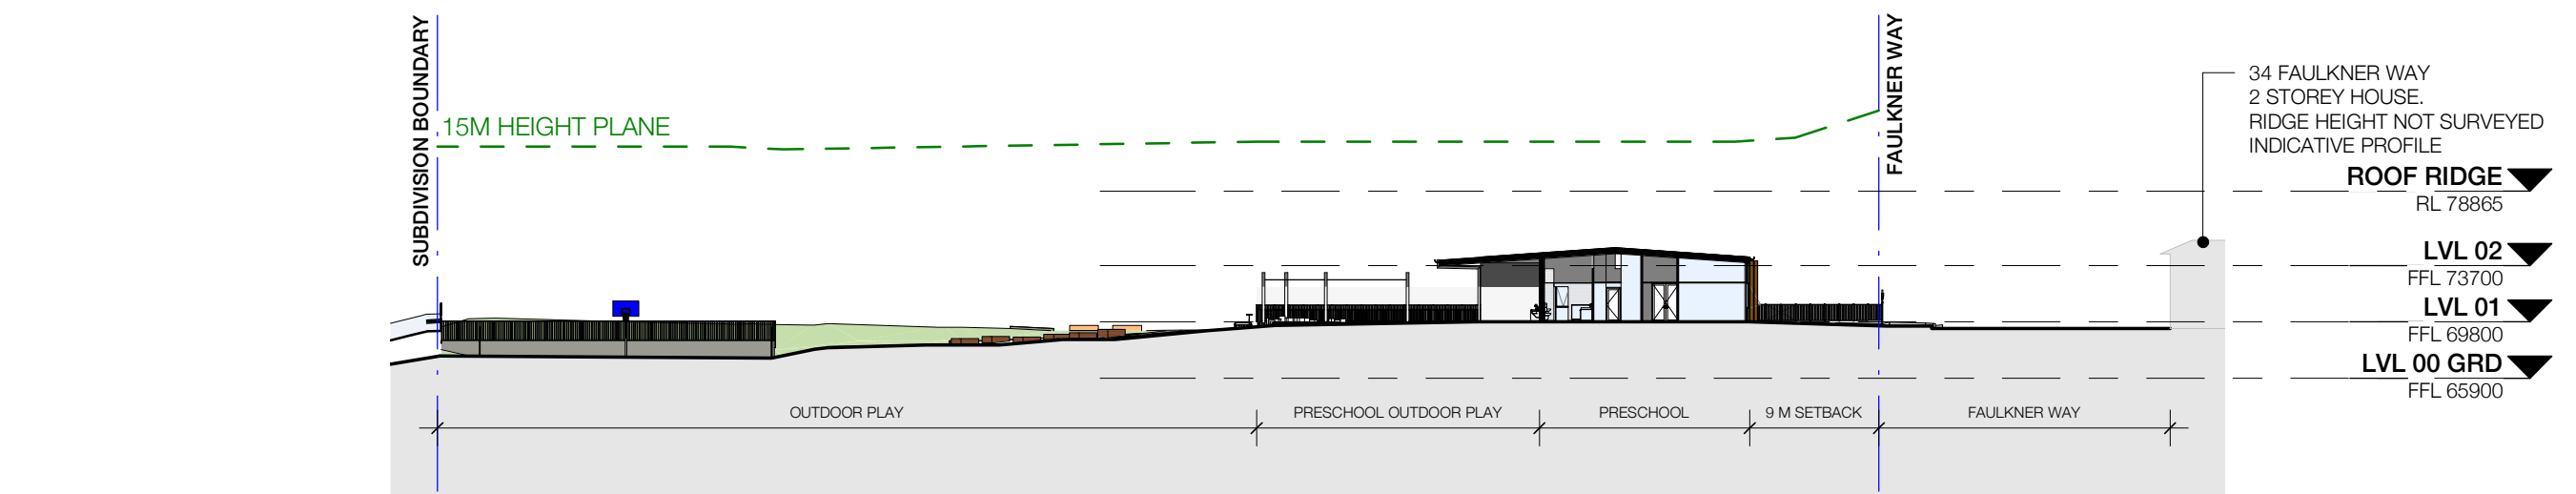


10 SECTION 10
2100 1 : 500

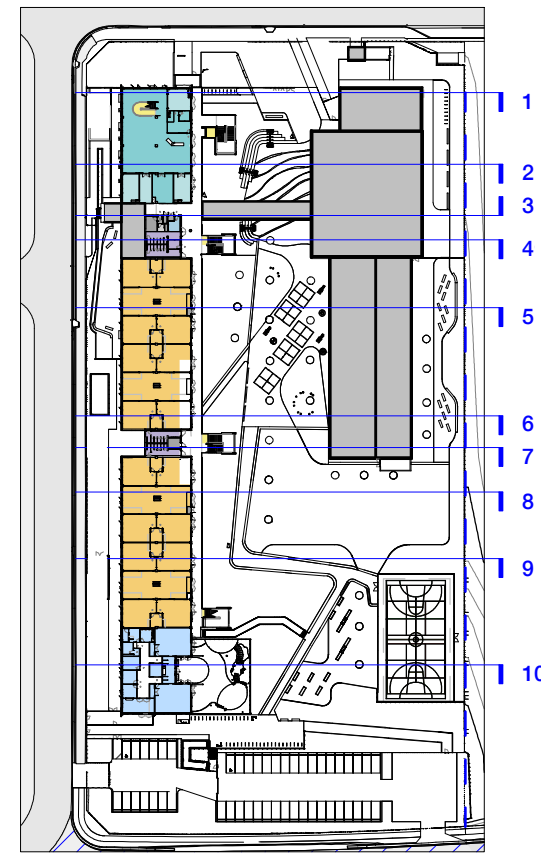


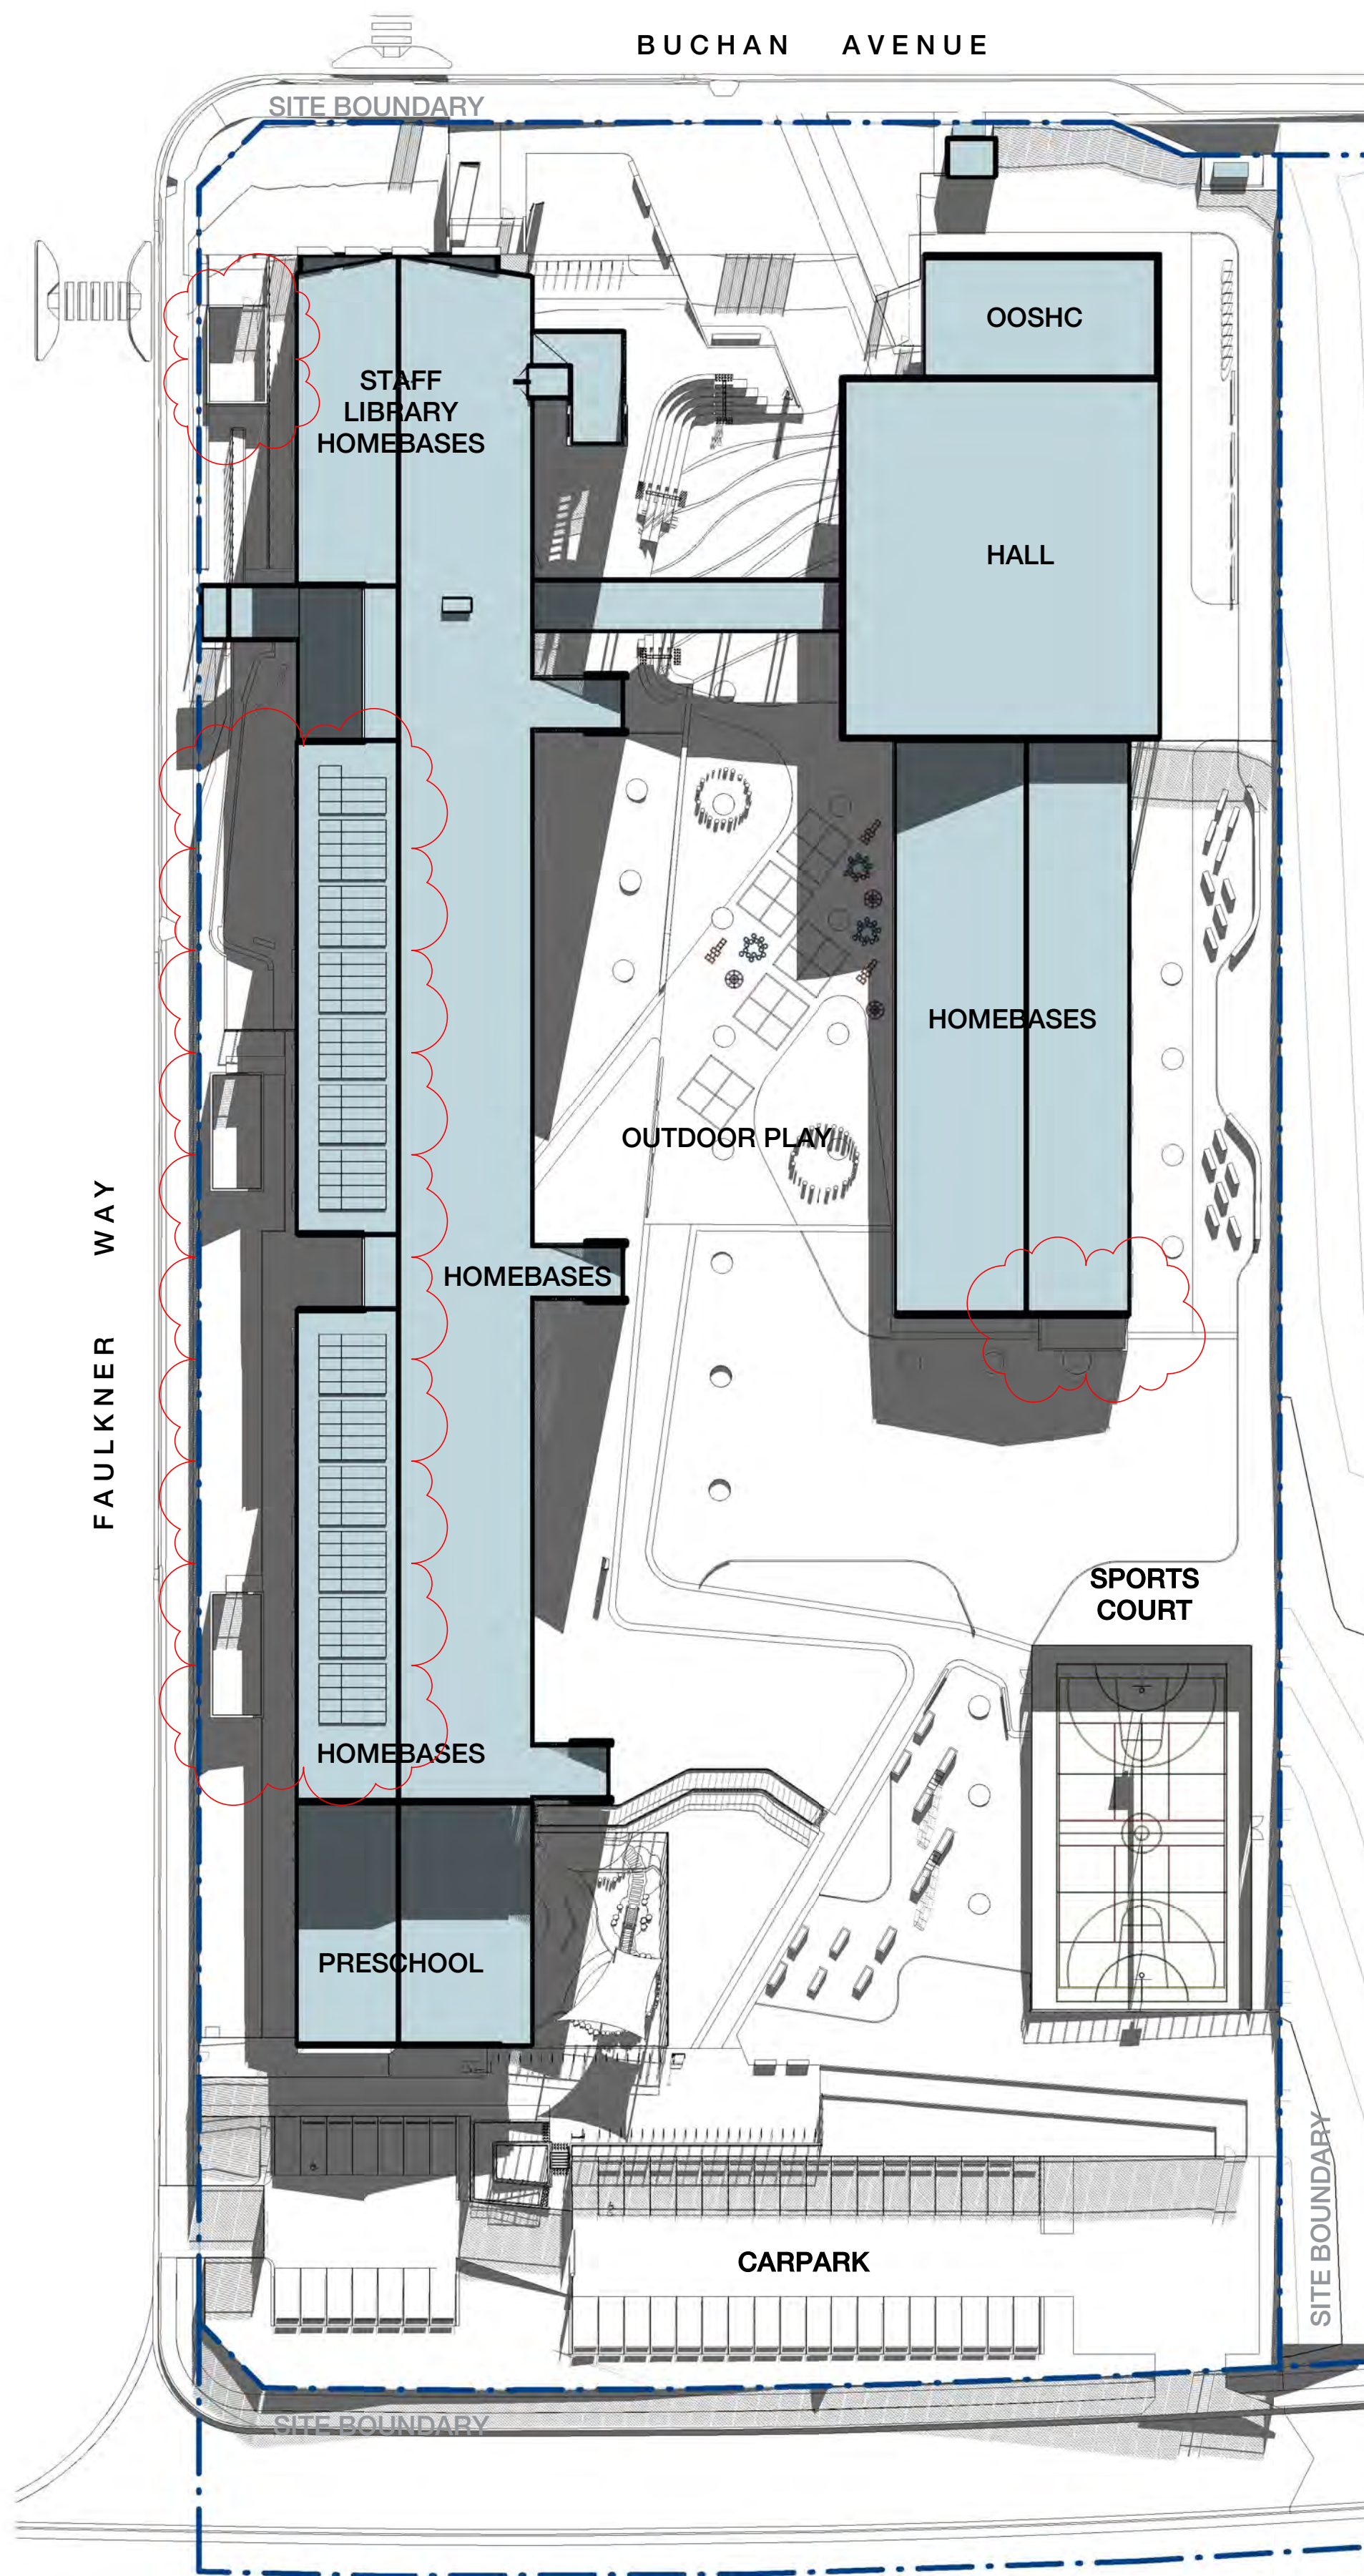

1 SITE PLAN - Winter 9am
0003 1: 500

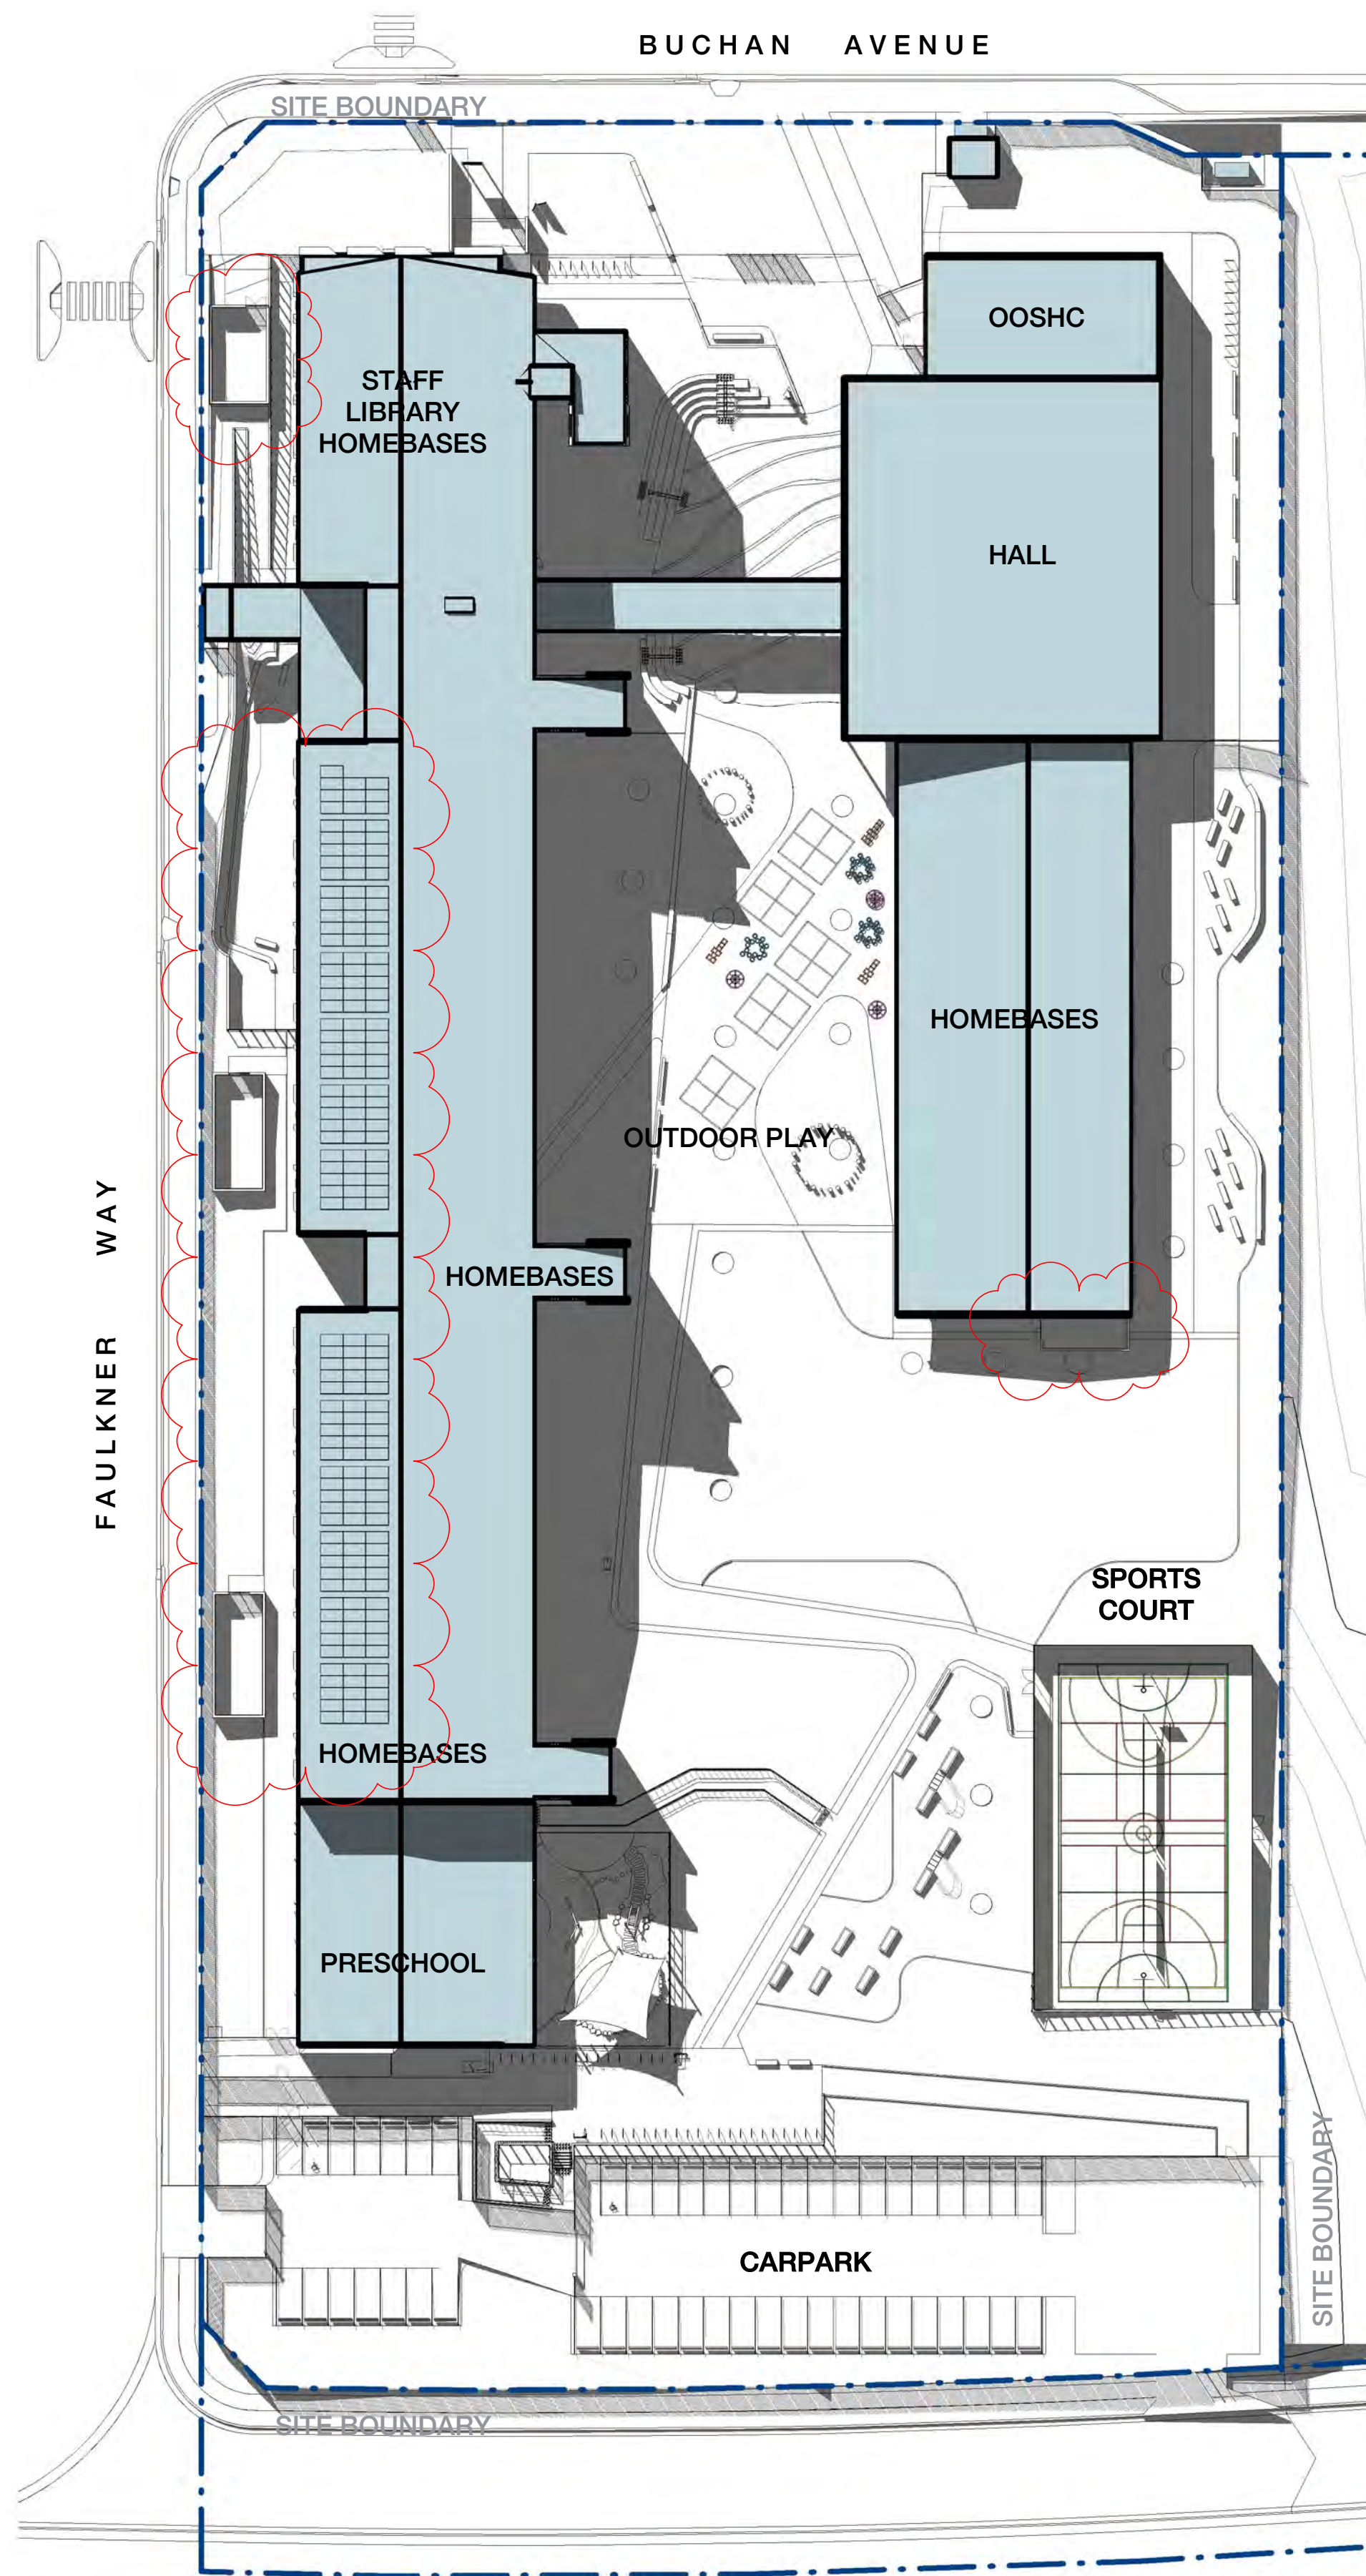

2 SITE PLAN - Winter 12pm
0003 1: 500

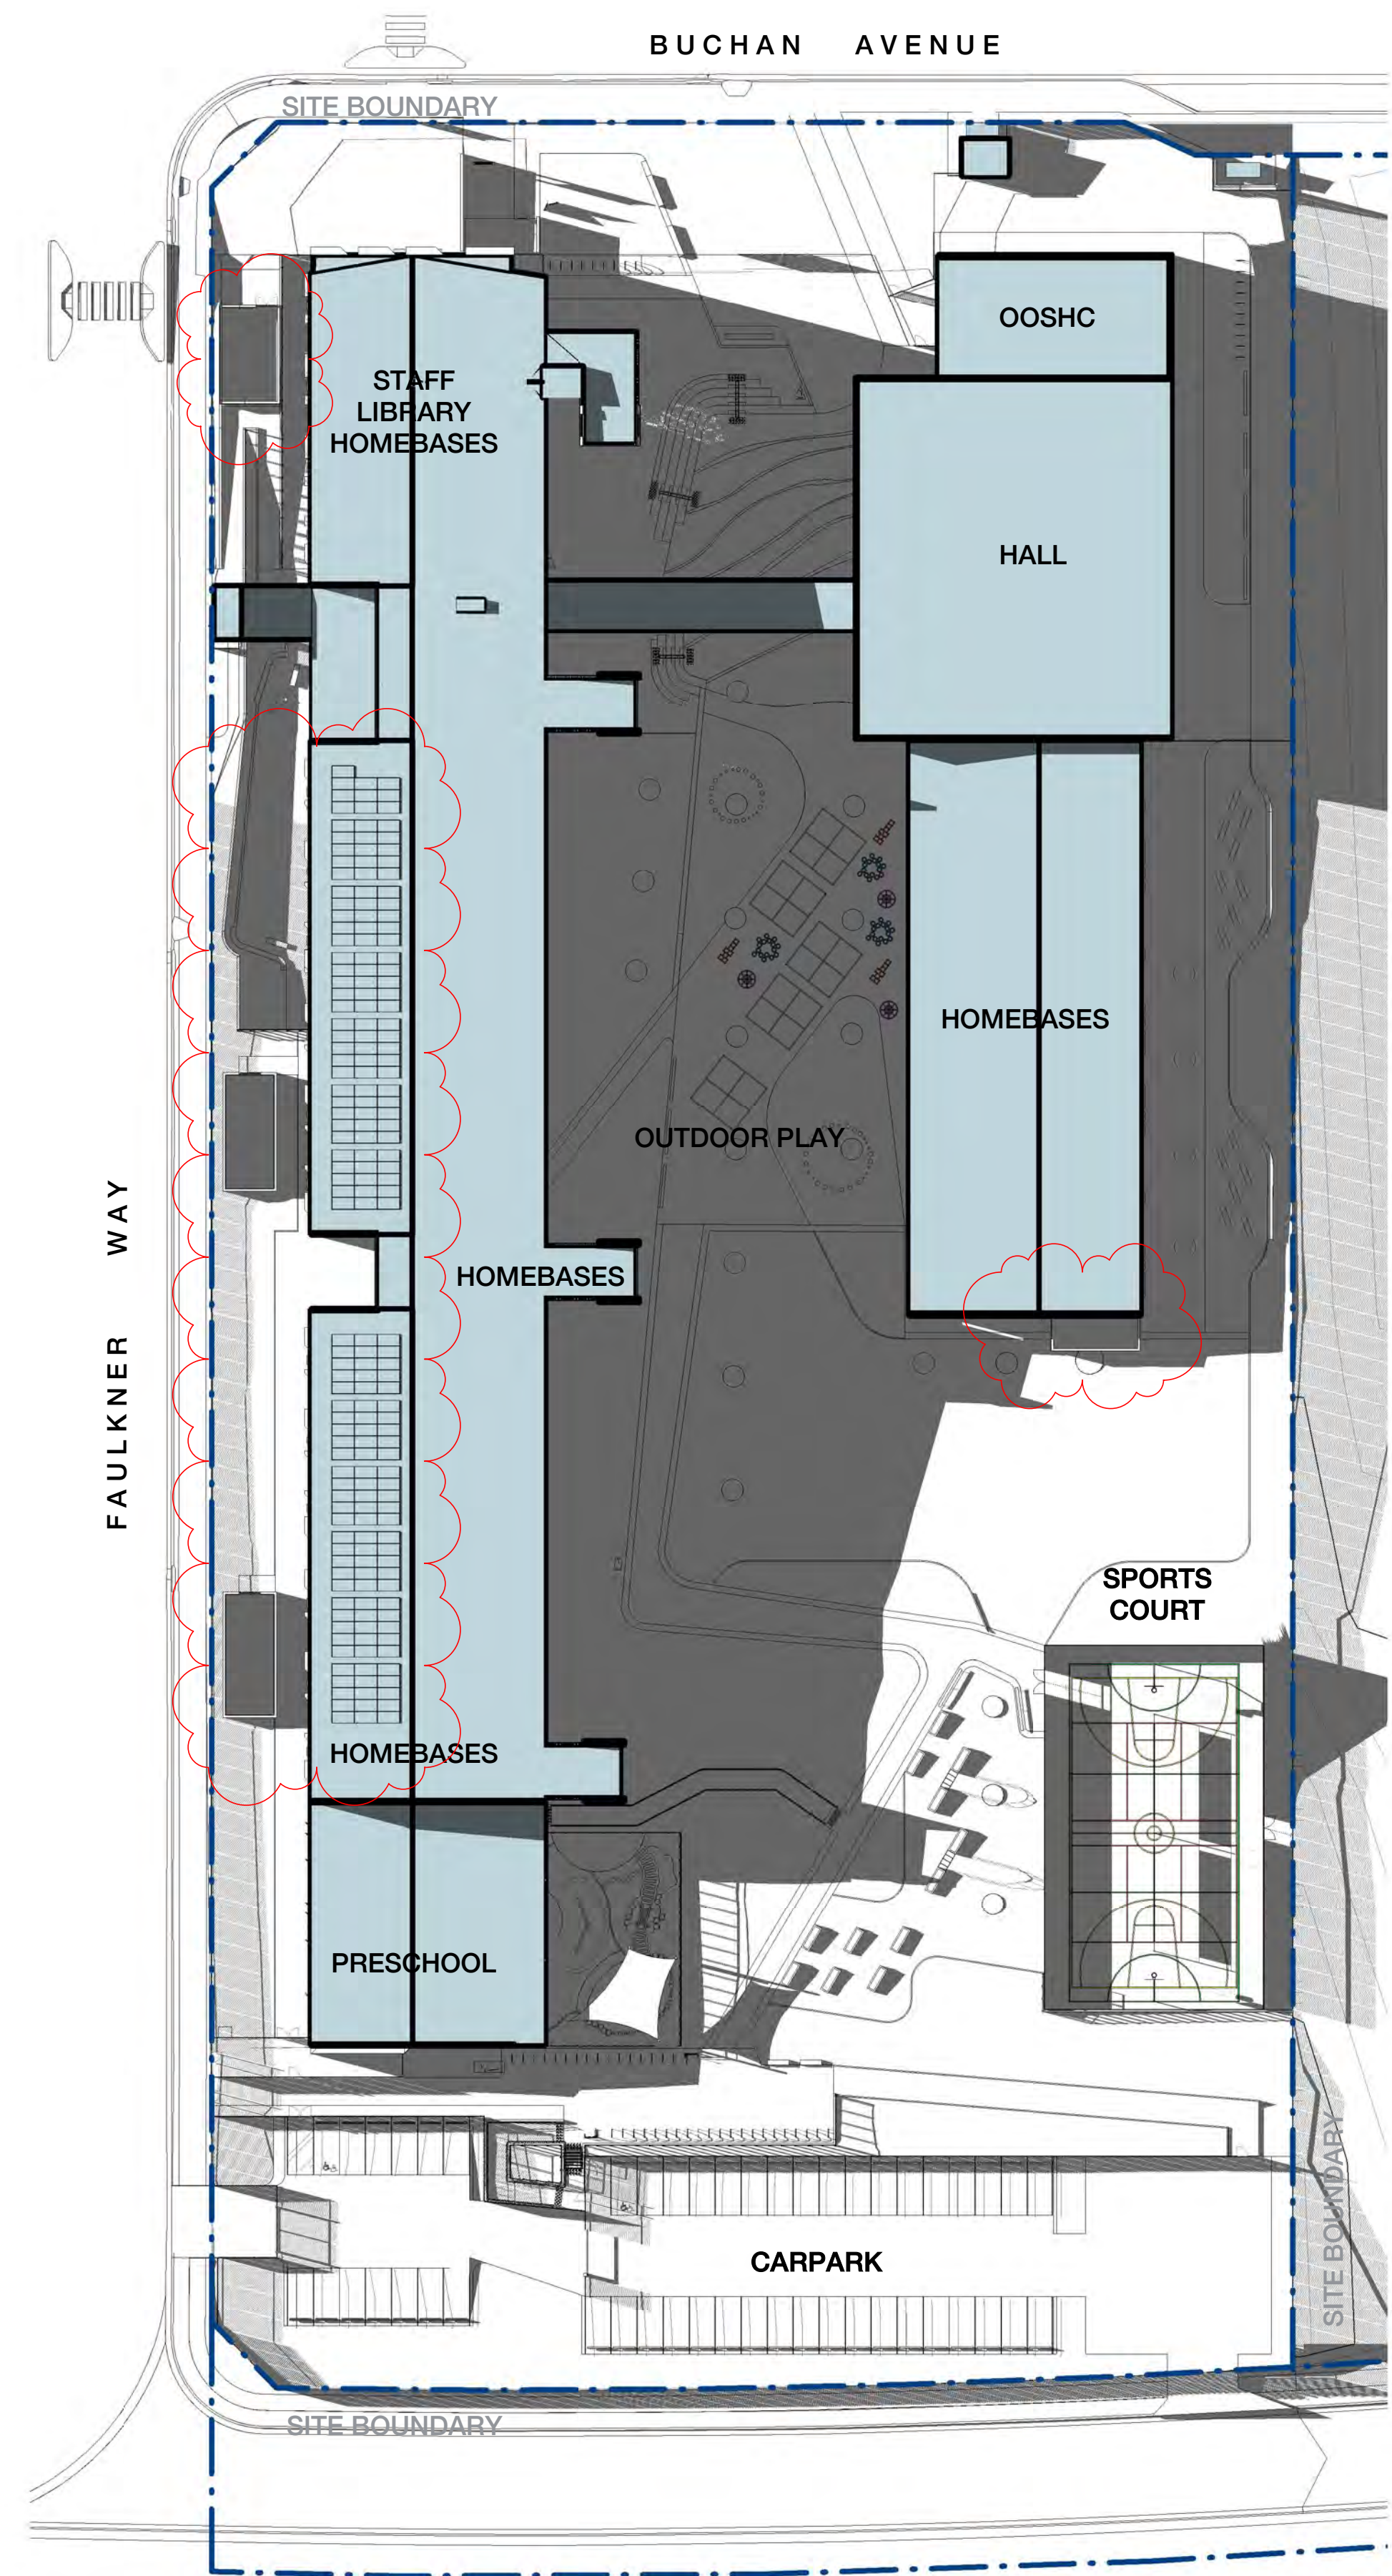

3 SITE PLAN - Winter 3pm
0003 1: 500



1| PERSPECTIVE OF NORTHERN MECHANICAL ENCLOSURE FROM FAULKNER WAY



2| PERSPECTIVE OF CENTRAL MECHANICAL ENCLOSURE FROM FAULKNER WAY



3| PERSPECTIVE OF SOUTHERN MECHANICAL ENCLOSURE FROM FAULKNER WAY



4| PERSPECTIVE LOOKING DOWN FAULKNER WAY TOWARDS THE SOUTH



5| PERSPECTIVE LOOKING DOWN FAULKNER WAY TOWARDS THE NORTH


CLIENT
NSW Department of
Education | School
Infrastructure NSW
T+ (02) 9561 8287



Richard Crookes
Constructions
T+ (02) 9902 4700

Landscape Architecture
OCULUS
T+ (02) 9557 5533
Structural and Civil
NORTHROP
T+ (02) 9241 4188
Multidisciplinary Services
JHA CONSULTING ENGINEERS
T+ (02) 9437 1000

Project Managers
COLLIERS
T+ (02) 9249 2001
Traffic Consultant
PTC
T+ (02) 8920 0800

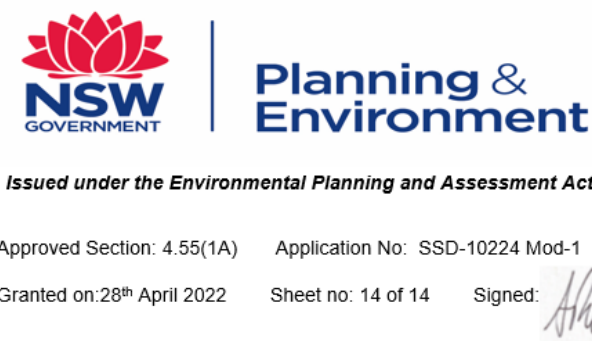

Approved Section: 4.55(1A) Application No: SSD-10224 Mod-1
Granted on 28th April 2022 Sheet no: 14 of 14 Signed *Michael*

NSW Nominated Architects: Robert Denton Reg. No. 5782, Alex Kibble Reg. No. 6015
Do not scale drawings. Verify all dimensions on site. Notify architect of all discrepancies
Rev Date Description Chkd Auth
A 07.02.22 Modification to SSDA Submission HC AK

Project
**NEW PRIMARY SCHOOL IN
EDMONDSON PARK**
BUCHAN AVE
EDMONDSON PARK
Drawing Title
MECHANICAL ENCLOSURES

Proj. Dir	Proj. Arch	Drawn	Sheet
AK	AH	HC	
Job No.	Date	Scale	
210002	07.02.22		
Drawing No.	Revision		
AR W- DW- 8201	A		

Tanner Kibble Denton Architects Pty Ltd
PO Box 660 Darlinghurst NSW 1300 Australia
Level 1, 19 Foster Street, Surry Hills NSW 2010 Australia
T +61 2 9281 4399
F +61 2 9281 4337
www.tkda.com.au

