

LIST OF CHANGES SINCE CONTRACT DOCUMENTATION:

- 0. 06.12.2021 Fence and steel edge location clarified on plan; Light pole locations updated; Gate added to waste pad in carpark.
- 1. 06.04.2022 Steel edge replaced by timber edge, SELU fence removed. Additional handrail added to concrete steps and tactile indicators updated. Fence and gate location to the carpark updated.
- 2. 21.09.2022 Bike racks and fence relocated. Gate location to carpark updated. Trees in carpark removed. Substation removed. Mass planting beds and edging updated.

AMENDMENTS				
REV	BY	DATE	DESCRIPTION	
0	BH	06.12.2021	ISSUED FOR CONSTRUCTION	
1	BH	06.04.2022	ISSUED FOR CONSTRUCTION	
2	BH	21.09.2022	ISSUED FOR CONSTRUCTION	



DRAWING NAME
LANDSCAPE: SITE PLAN

PROJECT
NEW PRIMARY SCHOOL
IN GOOGONG
GORMAN DRIVE, GOOGONG

NORTH

5000 10000 15000 20000 25000 50000

SCALE 1 : 500 @ A1

21 SEPTEMBER 2022

PROJECT	DISCIPLINE	PHASE	SERIES NUMBER	REVISION
GOOG - LA - CD - L100				2



- LIST OF CHANGES SINCE CONTRACT DOCUMENTATION:
- 0. 06.12.2021 Fence and steel edge location clarified on plan. Light pole locations updated. Gate added to waste pad in carpark.
 - 1. 06.04.2022 Steel edge replaced by timber edge. Concrete paving under stairs replaced by mulch bed. SELU fence removed. Additional handrail added to concrete steps and tactile indicators updated. Fence and gate location to the carpark updated.
 - 2. 09.06.2022 Planting updated in the centre garden bed on Gorman Drive.
 - 3. 21.09.2022 Bike racks and fence relocated. Gate location to carpark updated. Substation removed. Mass planting beds and edging updated.

AMENDMENTS				
REV	BY	DATE	DESCRIPTION	
0	BH	06.12.2021	ISSUED FOR CONSTRUCTION	
1	BH	06.04.2022	ISSUED FOR CONSTRUCTION	
2	HK	09.06.2022	ISSUED FOR CONSTRUCTION	
3	BH	21.09.2022	ISSUED FOR CONSTRUCTION	

HANSEN YUNCKEN

NSW
GOVERNMENT

Education

TaylorBrammer

TAYLOR BRAMMER LANDSCAPE ARCHITECTS PTY LTD


AUSTINER STUDIO

28 Moore St | PO Box 5064 Australia, NSW, 2511 E: info@taylorbrammer.com.au T: 612 9387 8855
Copyright © Taylor Brammer Landscape Architects Pty Ltd. ABRN 611 588 730 988

DRAWING NAME
LANDSCAPE: SITE FINISHES PLAN

PROJECT
NEW PRIMARY SCHOOL
IN GOOGONG
GORMAN DRIVE, GOOGONG

NORTH

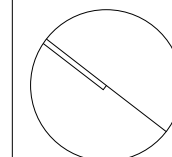


5000 10000 15000 20000 25000 50000

SCALE 1 : 500 @ A1

21 SEPTEMBER 2022

PROJECT	DISCIPLINE	PHASE	SERIES NUMBER	REVISION
GOOG - LA - CD - L200				3

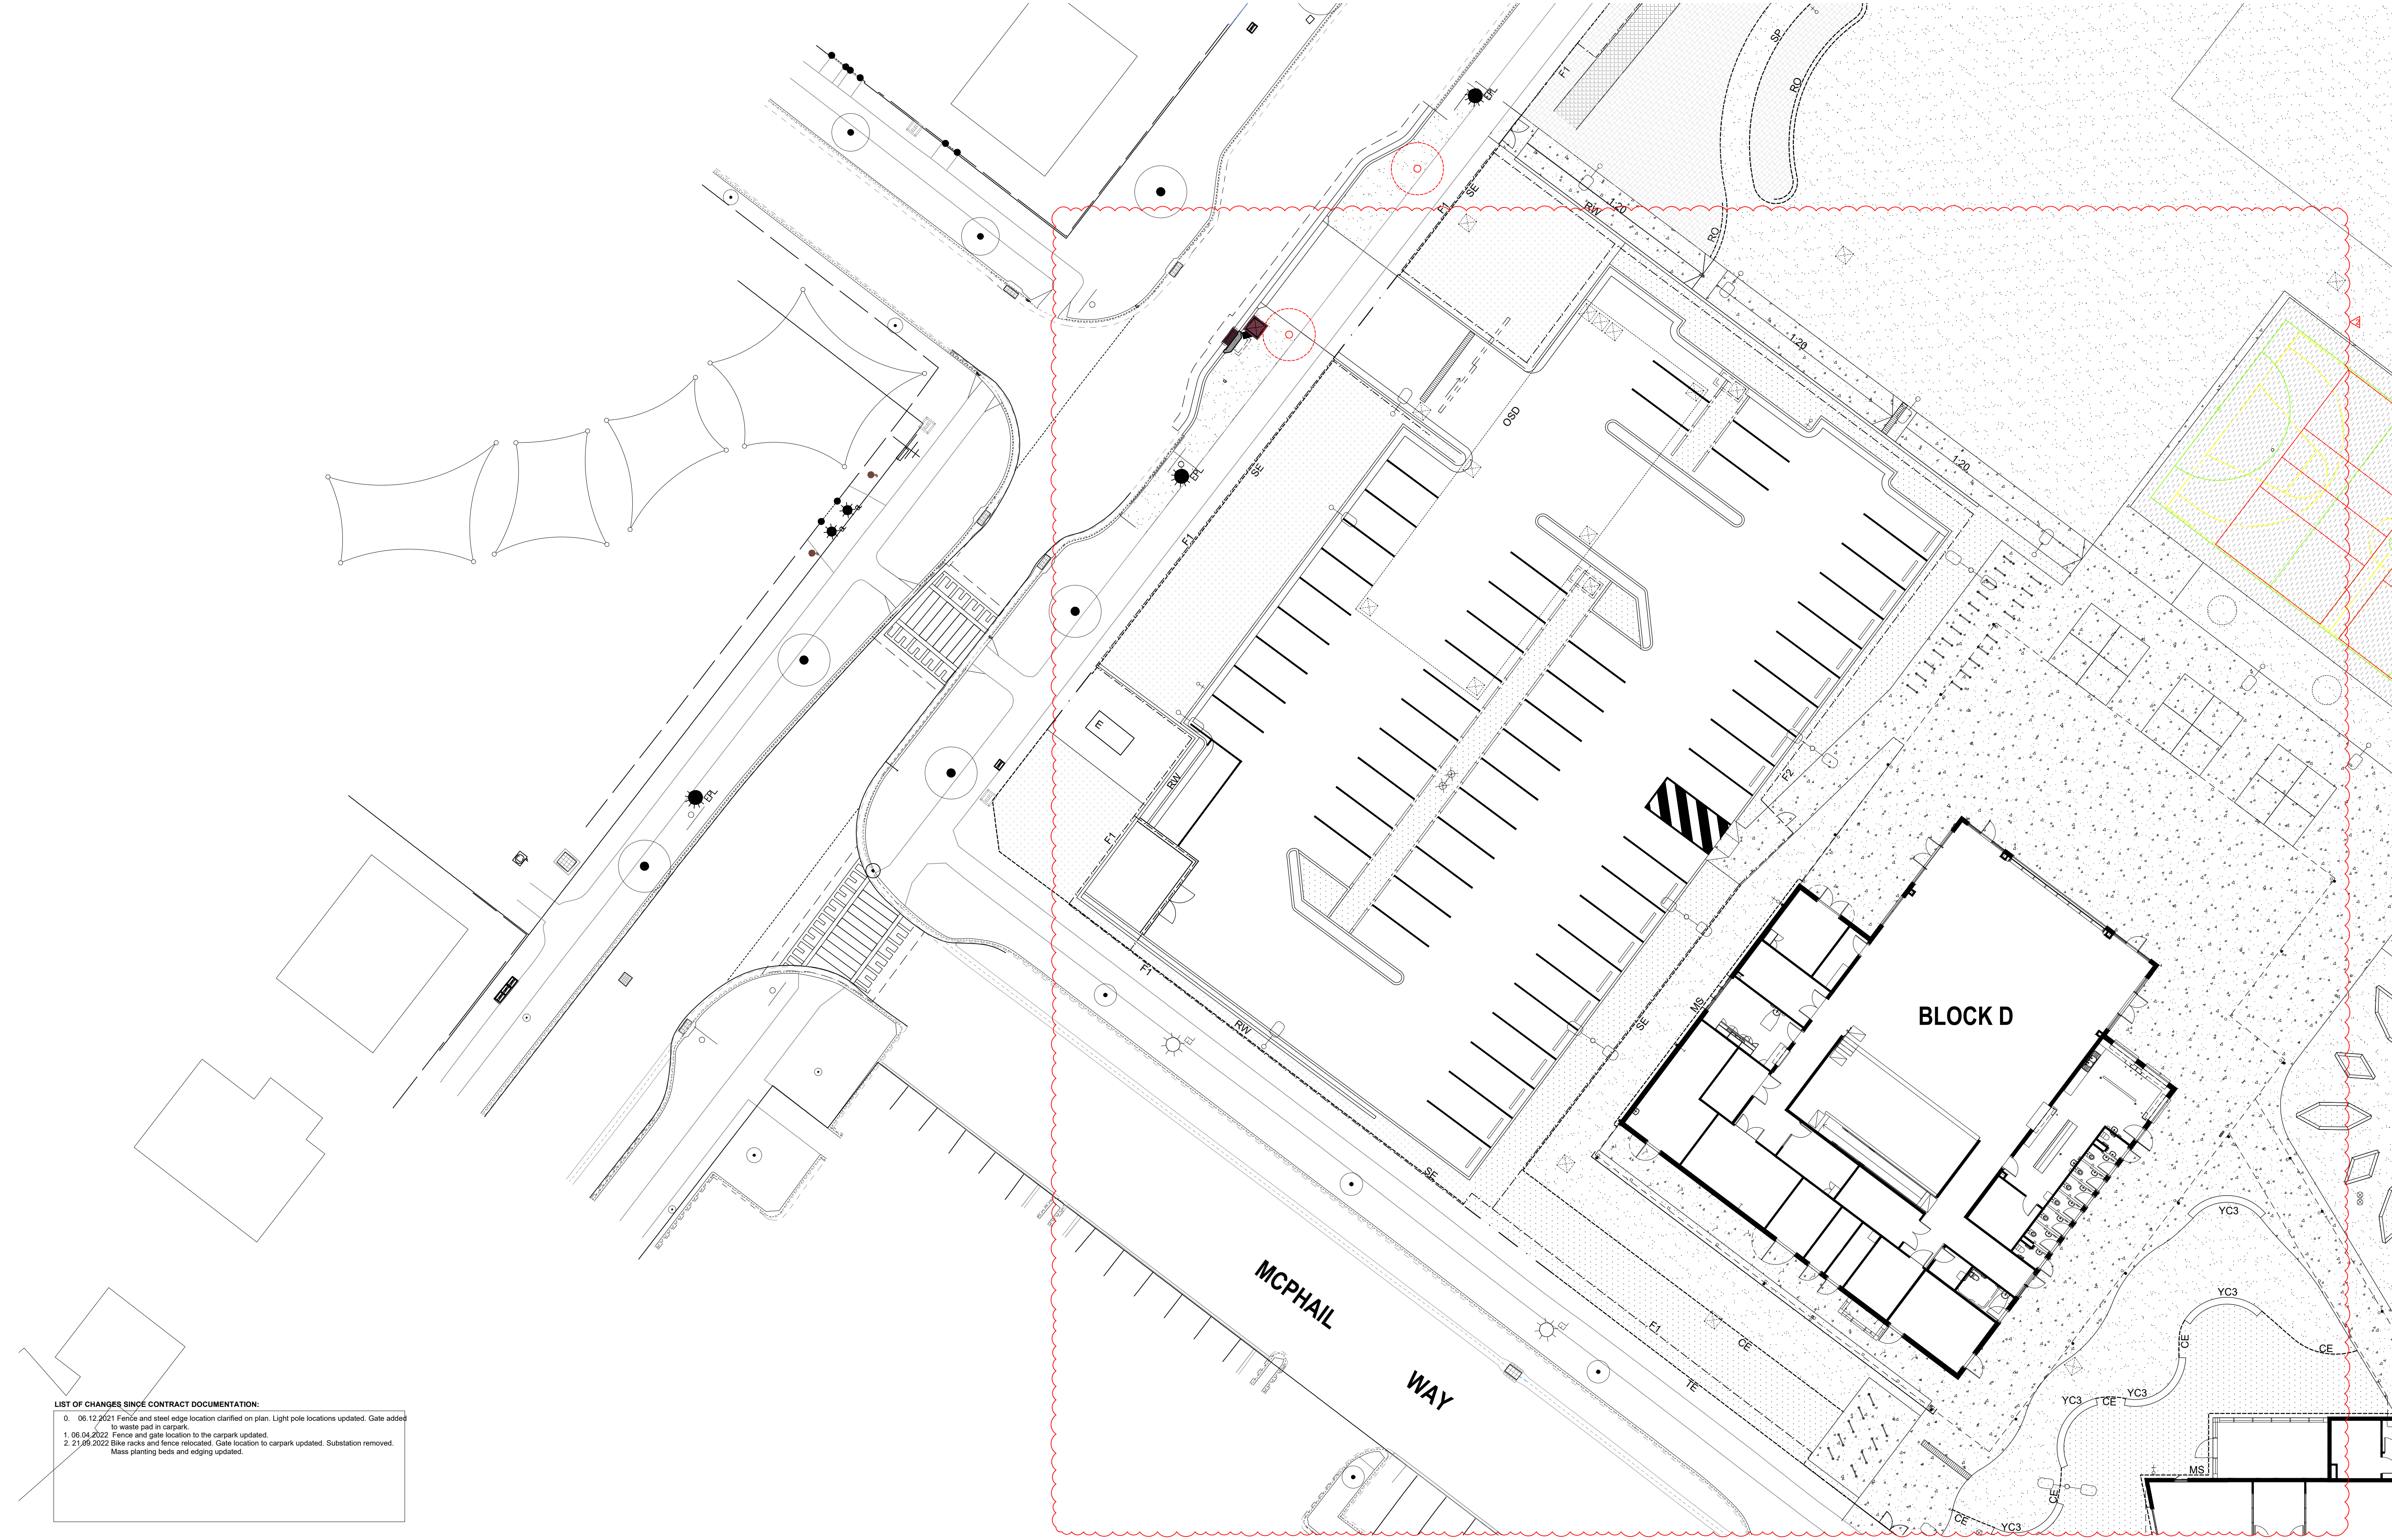

LIST OF CHANGES SINCE CONTRACT DOCUMENTATION:

- 0. 06.12.2021 Fence and steel edge location clarified on plan. Light pole locations updated. Gate added to waste pad in carpark.
- 1. 06.04.2022 Fence and gate location to the carpark updated.
- 2. 21.09.2022 Bike racks and fence relocated. Gate location to carpark updated. Substation removed. Mass planting beds and edging updated.

AMENDMENTS				
REV	BY	DATE	DESCRIPTION	
0	BH	06.12.2021	ISSUED FOR CONSTRUCTION	
1	BH	06.04.2022	ISSUED FOR CONSTRUCTION	
2	BH	21.09.2022	ISSUED FOR CONSTRUCTION	



TaylorBrammer
TAYLOR BRAMMER LANDSCAPE ARCHITECTS PTY LTD
AUSTINMER STUDIO
28 Moore St / PO Box 3064 Austinmer, NSW, 2511 E: info@taylorbrammer.com.au T: 612 9387 8855
Copyright © Taylor Brammer Landscape Architects Pty Ltd. 490411 080 720 988

DRAWING NAME
LANDSCAPE: FINISHES PLAN

PROJECT
**NEW PRIMARY SCHOOL
IN GOOGONG
GORMAN DRIVE, GOOGONG**


NORTH

2000 4000 6000 8000 12000 20000

SCALE 1 : 200 @ A1

21 SEPTEMBER 2022

PROJECT	DISCIPLINE	PHASE	SERIES NUMBER	REVISION
GOOG - LA - CD - L202				2

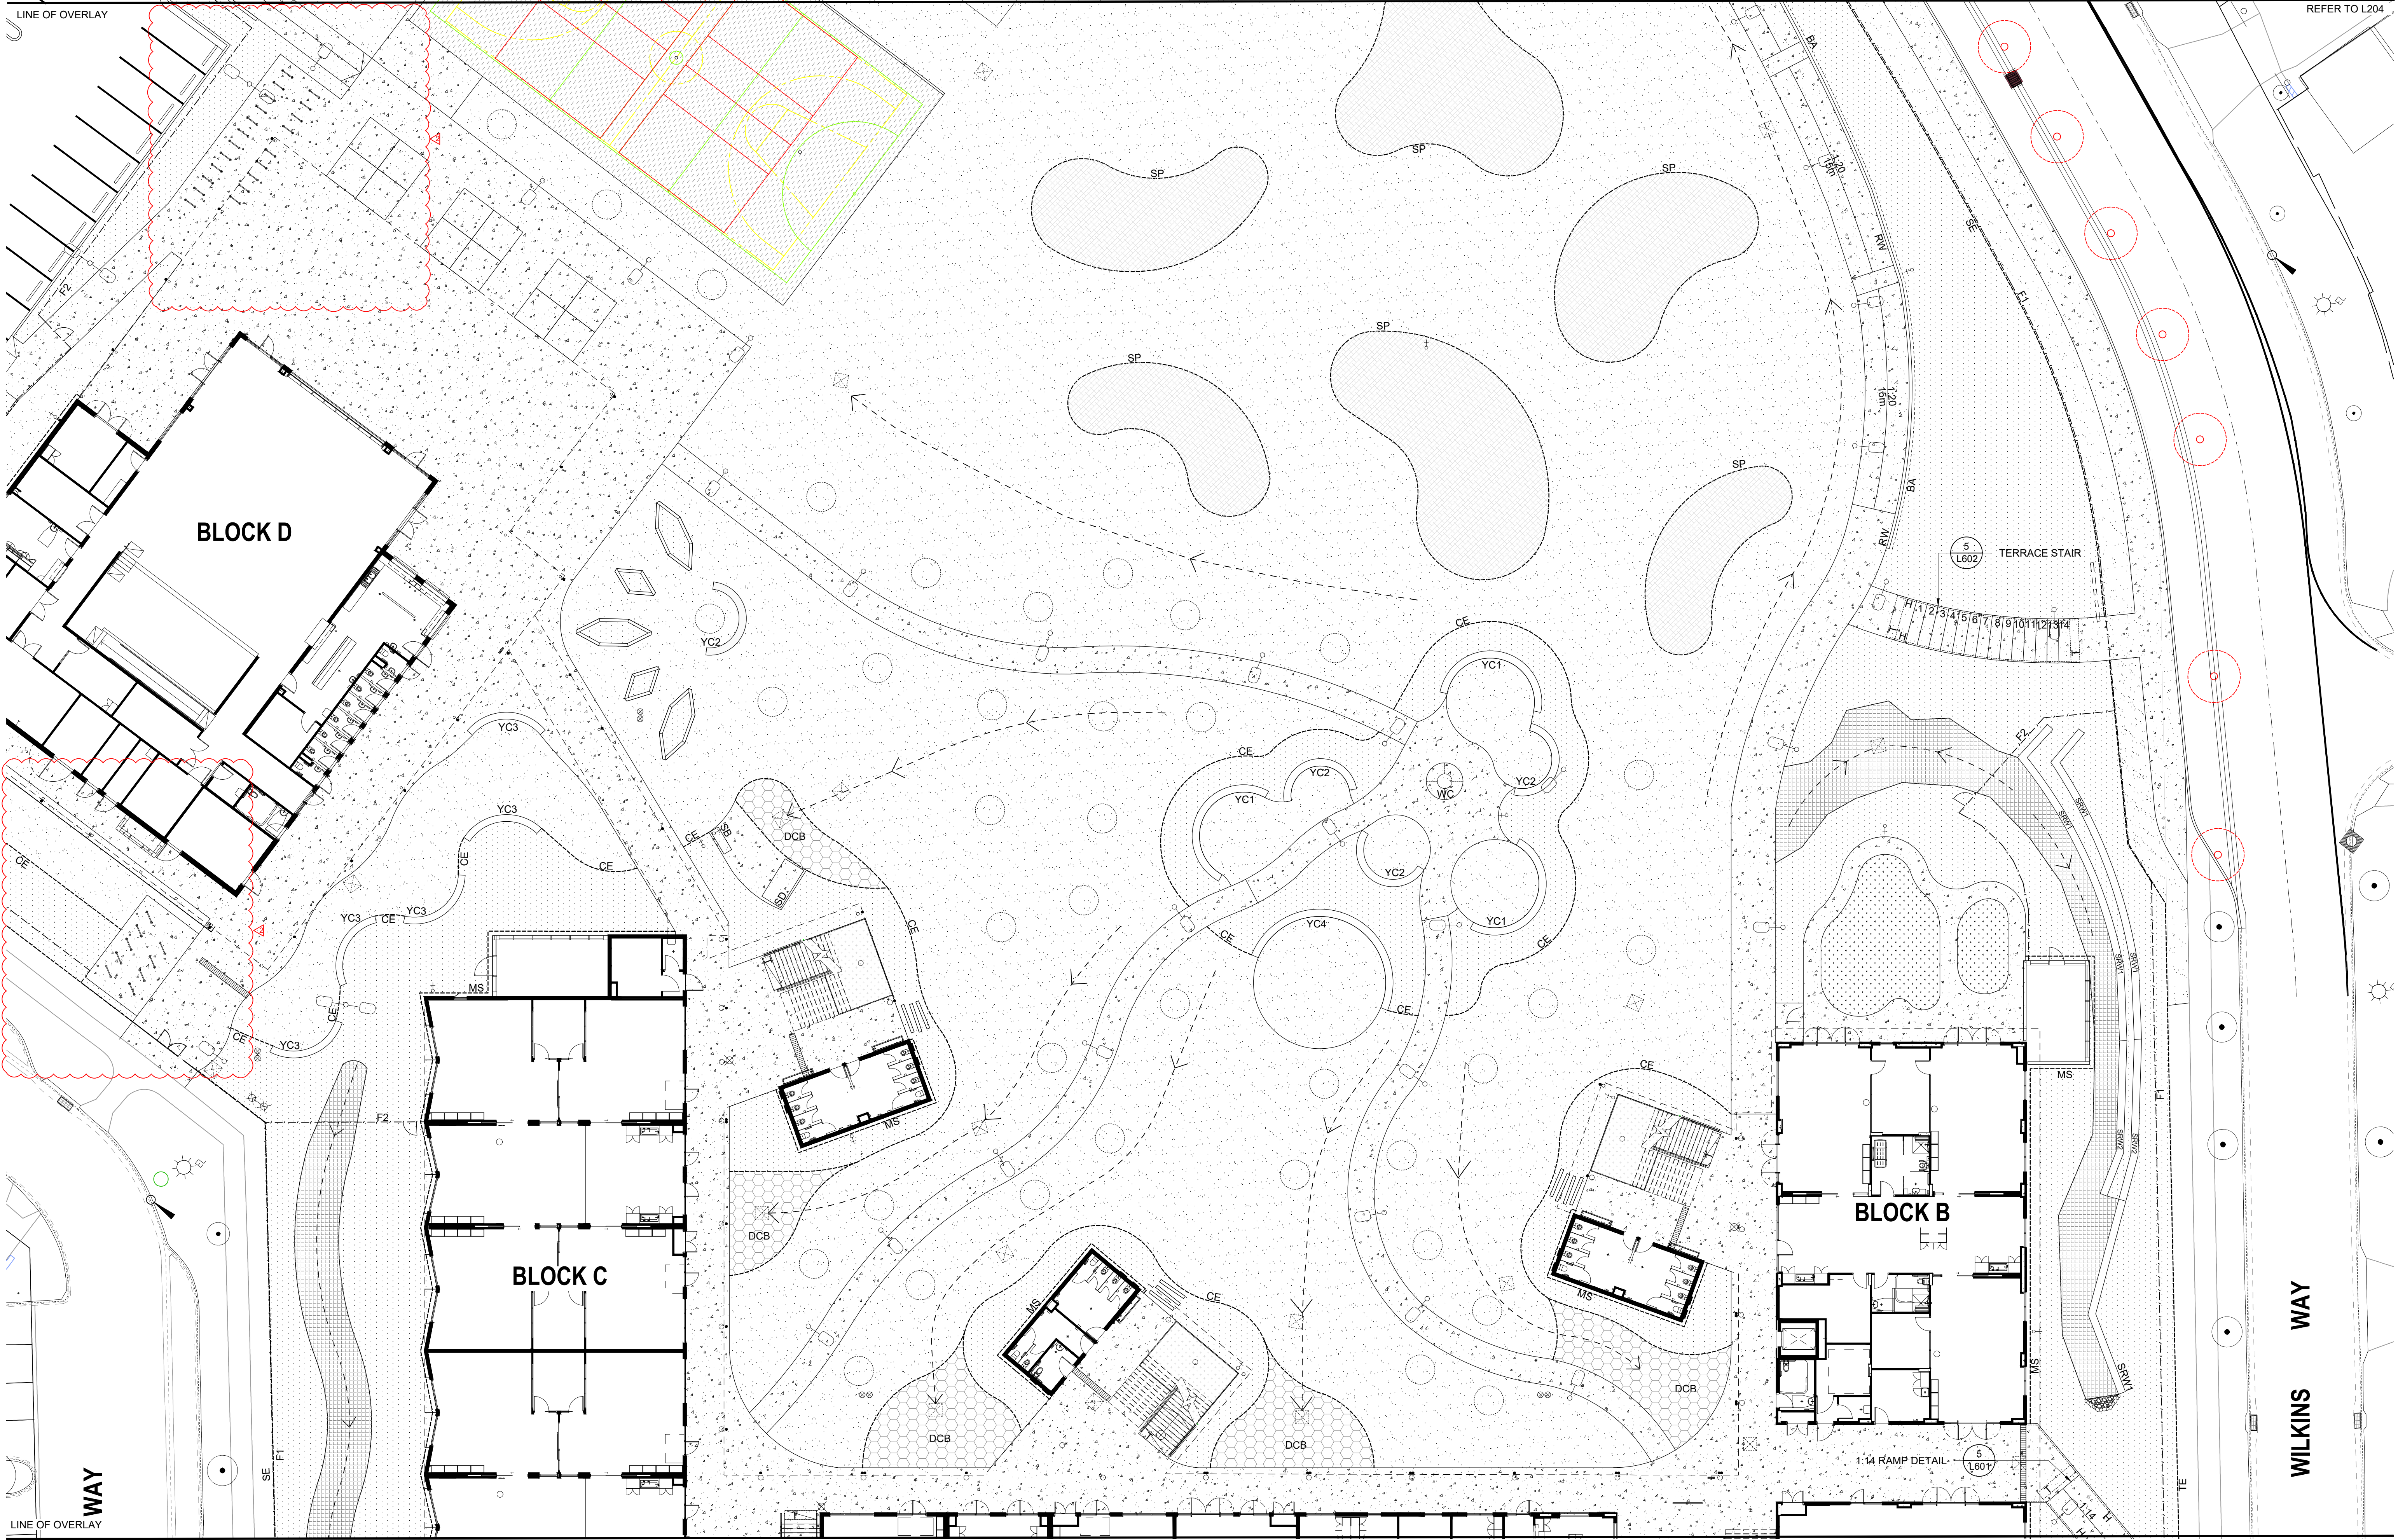

AMENDMENTS			DESCRIPTION
REV	BY	DATE	
0	BH	06.12.2021	ISSUED FOR CONSTRUCTION
1	BH	06.04.2022	ISSUED FOR CONSTRUCTION
2	BH	21.09.2022	ISSUED FOR CONSTRUCTION

- LIST OF CHANGES SINCE CONTRACT DOCUMENTATION:
- 06.12.2021 Fence and steel edge location clarified on plan. Light pole locations updated.
 - 06.04.2022 Steel edge replaced by timber edge. Concrete paving under stairs replaced by mulch bed. SELU fence removed. Fence and gate location to the carpark updated.
 - 21.09.2022 Bike racks and fence relocated. Mass planting beds and edging updated.



TaylorBrammer
TAYLOR BRAMMER LANDSCAPE ARCHITECTS PTY LTD
AUSTINMER STUDIO
28 Moore St / PO Box 3064 Austimere, NSW, 2511 E: info@taylorbrammer.com.au T: 612 9387 8855
Copyright © Taylor Brammer Landscape Architects Pty Ltd. 4/20/21 1001 720 000

DRAWING NAME
LANDSCAPE: FINISHES PLAN

PROJECT
**NEW PRIMARY SCHOOL
IN GOOGONG
GORMAN DRIVE, GOOGONG**

NORTH


2000 4000 6000 8000 12000 20000

SCALE 1 : 200 @ A1

21 SEPTEMBER 2022

PROJECT DISCIPLINE PHASE SERIES NUMBER REVISION

GOOG - LA - CD - L203 2

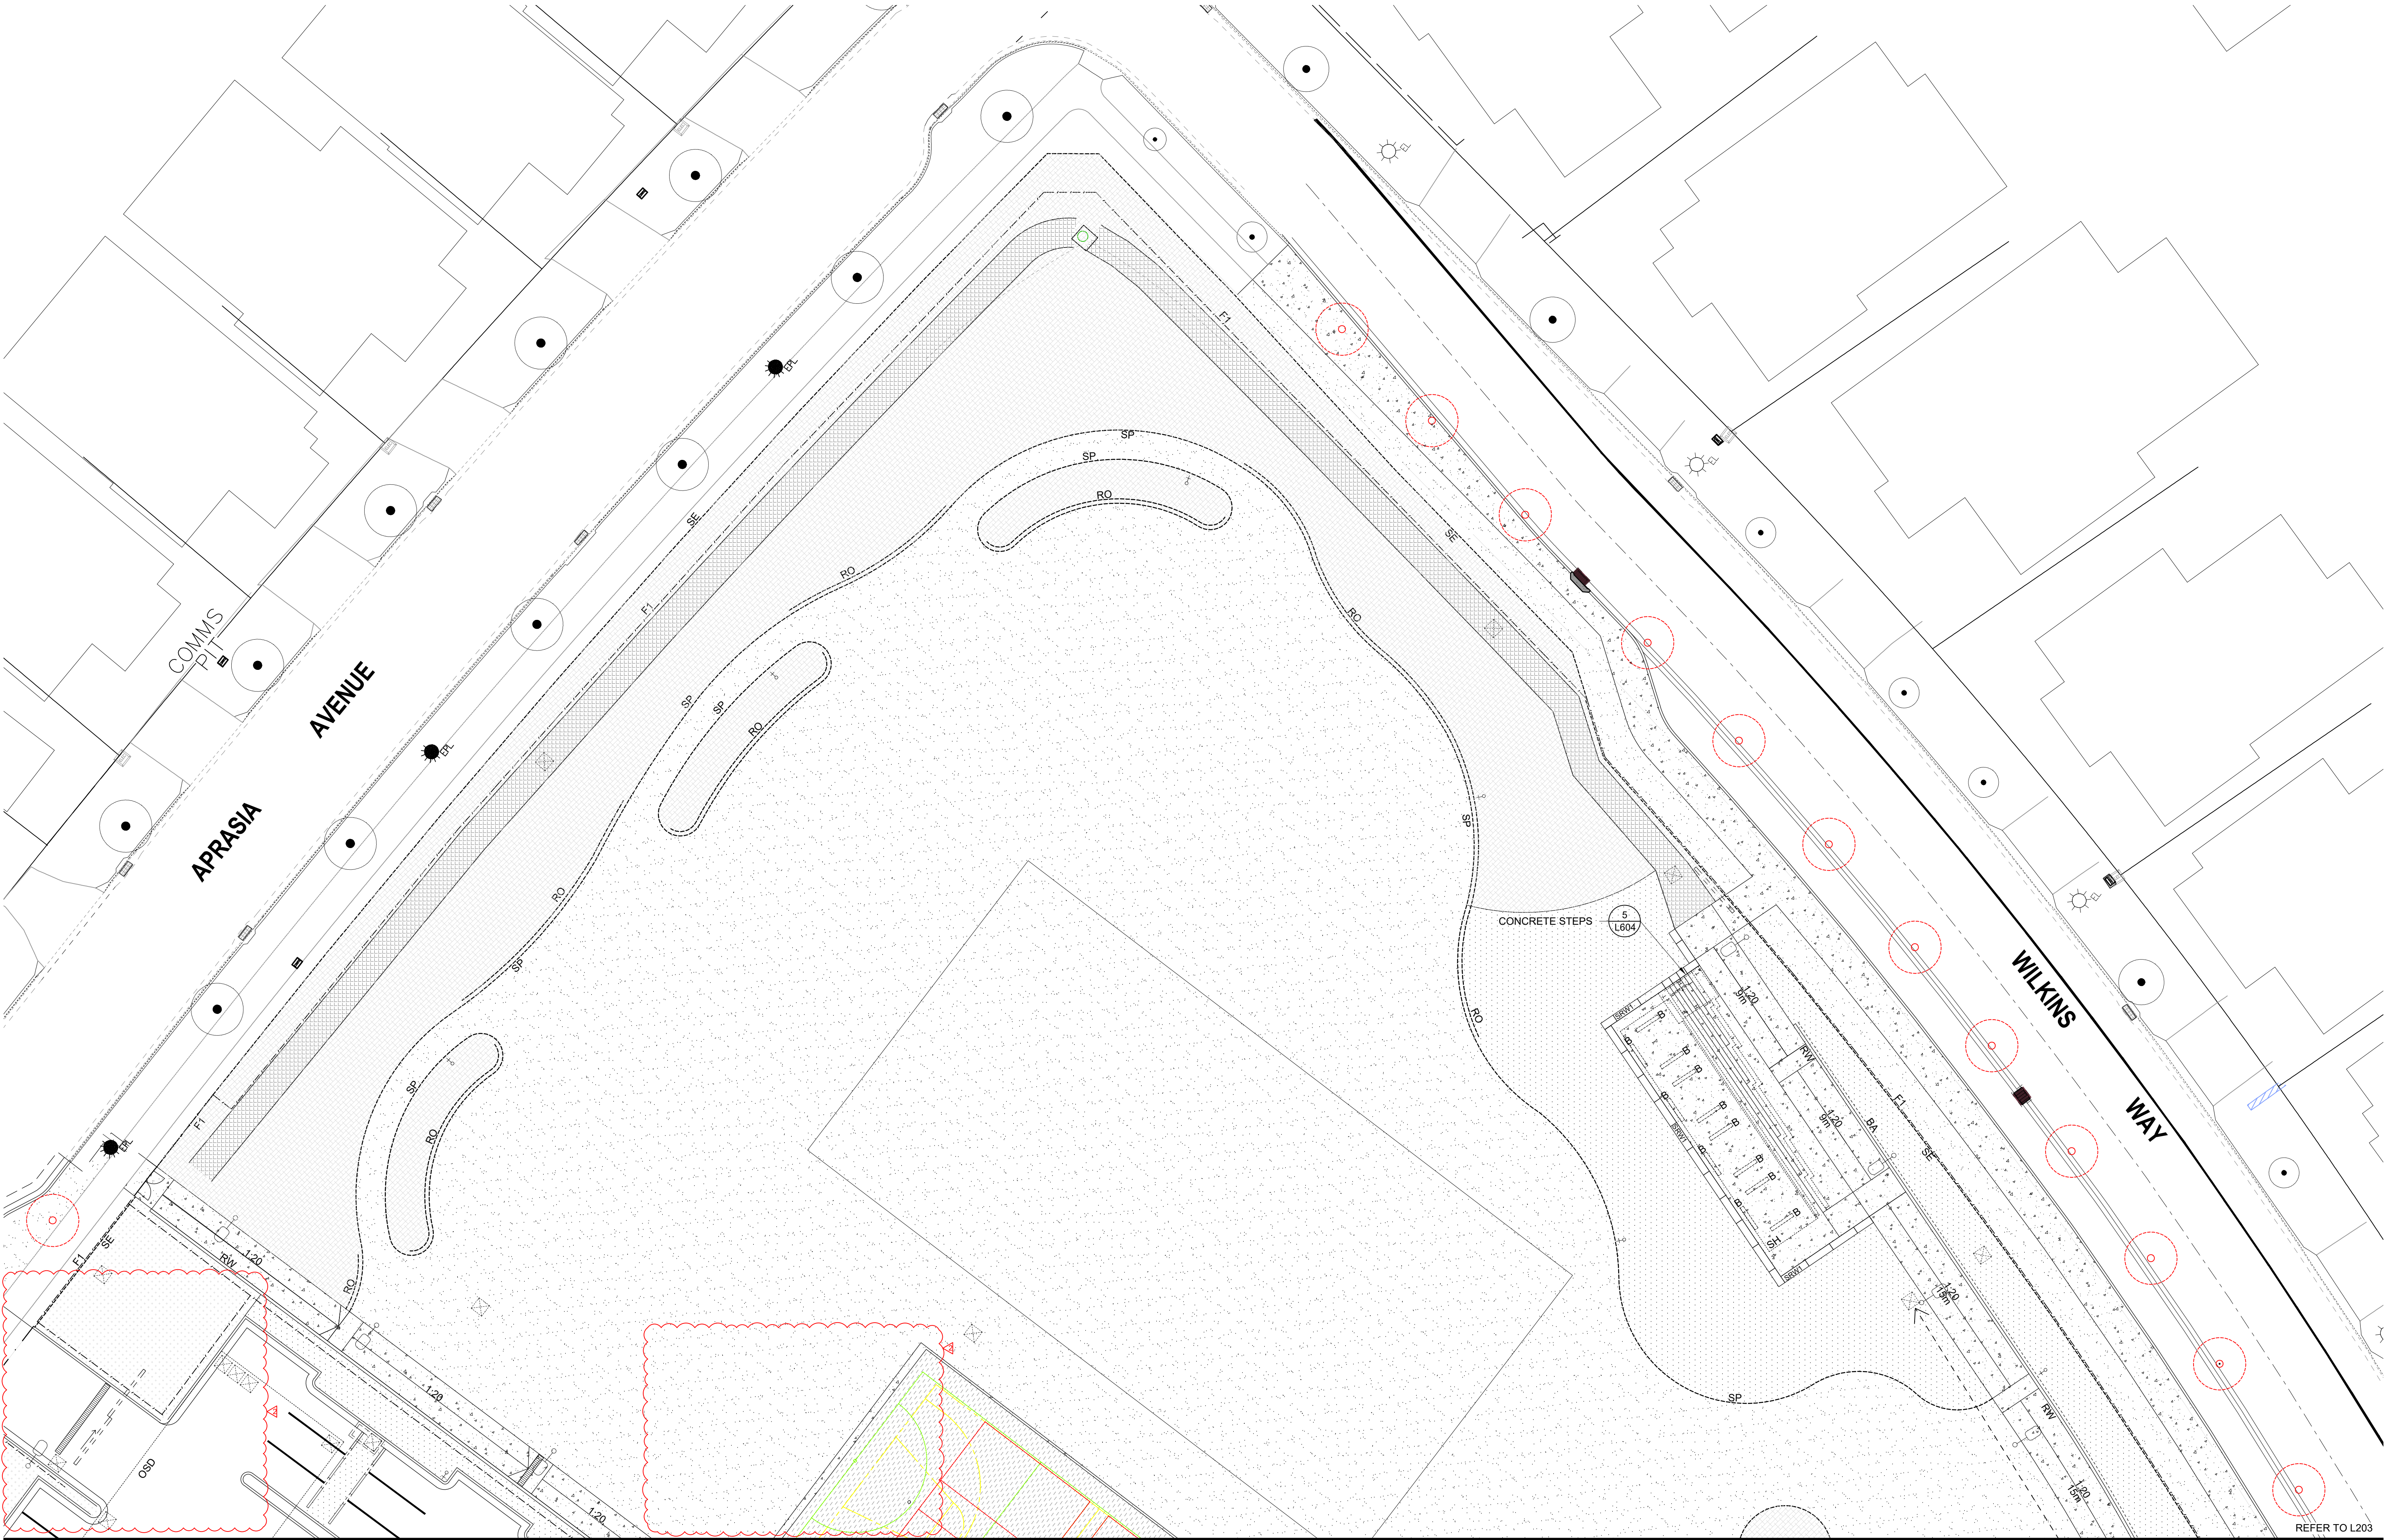

REFER TO L203

AMENDMENTS				DESCRIPTION
REV	BY	DATE		
0	BH	06.12.2021		ISSUED FOR CONSTRUCTION
1	BH	06.04.2022		ISSUED FOR CONSTRUCTION
2	BH	21.09.2022		ISSUED FOR CONSTRUCTION


- LIST OF CHANGES:
- 06.12.2021 Fence and steel edge location clarified on plan. Light pole locations updated.
 - 06.04.2022 Additional handrail added to concrete steps and tactile indicators updated.
 - 21.09.2022 Bike racks and fence relocated. Gate location to carpark updated. Mass planting beds and edging updated.



TaylorBrammer
TAYLOR BRAMMER LANDSCAPE ARCHITECTS PTY LTD
AUSTINMER STUDIO
28 Moore St | PO Box 3064 Austinmer, NSW, 2511 E: info@taylorbrammer.com.au T: 612 9387 8855
Copyright © Taylor Brammer Landscape Architects Pty Ltd. 490411 000 720 988

DRAWING NAME
LANDSCAPE: FINISHES PLAN

PROJECT
**NEW PRIMARY SCHOOL
IN GOOGONG
GORMAN DRIVE, GOOGONG**

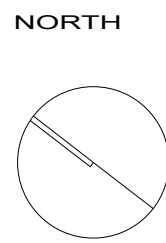

SCALE 1 : 200 @ A1				
2000 4000 6000 8000 12000 20000				
21 SEPTEMBER 2022				
PROJECT	DISCIPLINE	PHASE	SERIES NUMBER	REVISION
GOOG - LA - CD - L204				2



- LIST OF CHANGES SINCE CONTRACT DOCUMENTATION:
- 0. 06.12.2021 Fence and steel edge location clarified on plan. Light pole locations updated. Gate added to waste pad in carpark.
 - 1. 06.04.2022 Steel edge replaced by timber edge. SELU fence removed. Additional handrail added to concrete steps and tactile indicators updated. Fence and gate location to the carpark updated.
 - 2. 21.09.2022 Bike racks and fence relocated. Gate location to carpark updated. Substation removed. Mass planting beds and edging updated. Proposed contours updated.


AMENDMENTS				DESCRIPTION
REV	BY	DATE		
0	BH	06.12.2021		ISSUED FOR CONSTRUCTION
1	BH	06.04.2022		ISSUED FOR CONSTRUCTION
2	BH	21.09.2022		ISSUED FOR CONSTRUCTION




TaylorBrammer
TAYLOR BRAMMER LANDSCAPE ARCHITECTS PTY LTD
AUSTINER STUDIO
28 Moore St / PO Box 3064 Australia, NSW, 2511 E: info@taylorbrammer.com.au T: 61 2 9387 8855
Copyright © Taylor Brammer Landscape Architects Pty Ltd. 490411 0001 000 000 000

DRAWING NAME
LANDSCAPE: SITE GRADING PLAN

PROJECT
**NEW PRIMARY SCHOOL
IN GOOGONG
GORMAN DRIVE, GOOGONG**

 

5000 10000 15000 20000 25000 50000					SCALE 1 : 500 @ A1
					21 SEPTEMBER 2022
PROJECT	DISCIPLINE	PHASE	SERIES NUMBER	REVISION	
GOOG - LA - CD - L300				2	

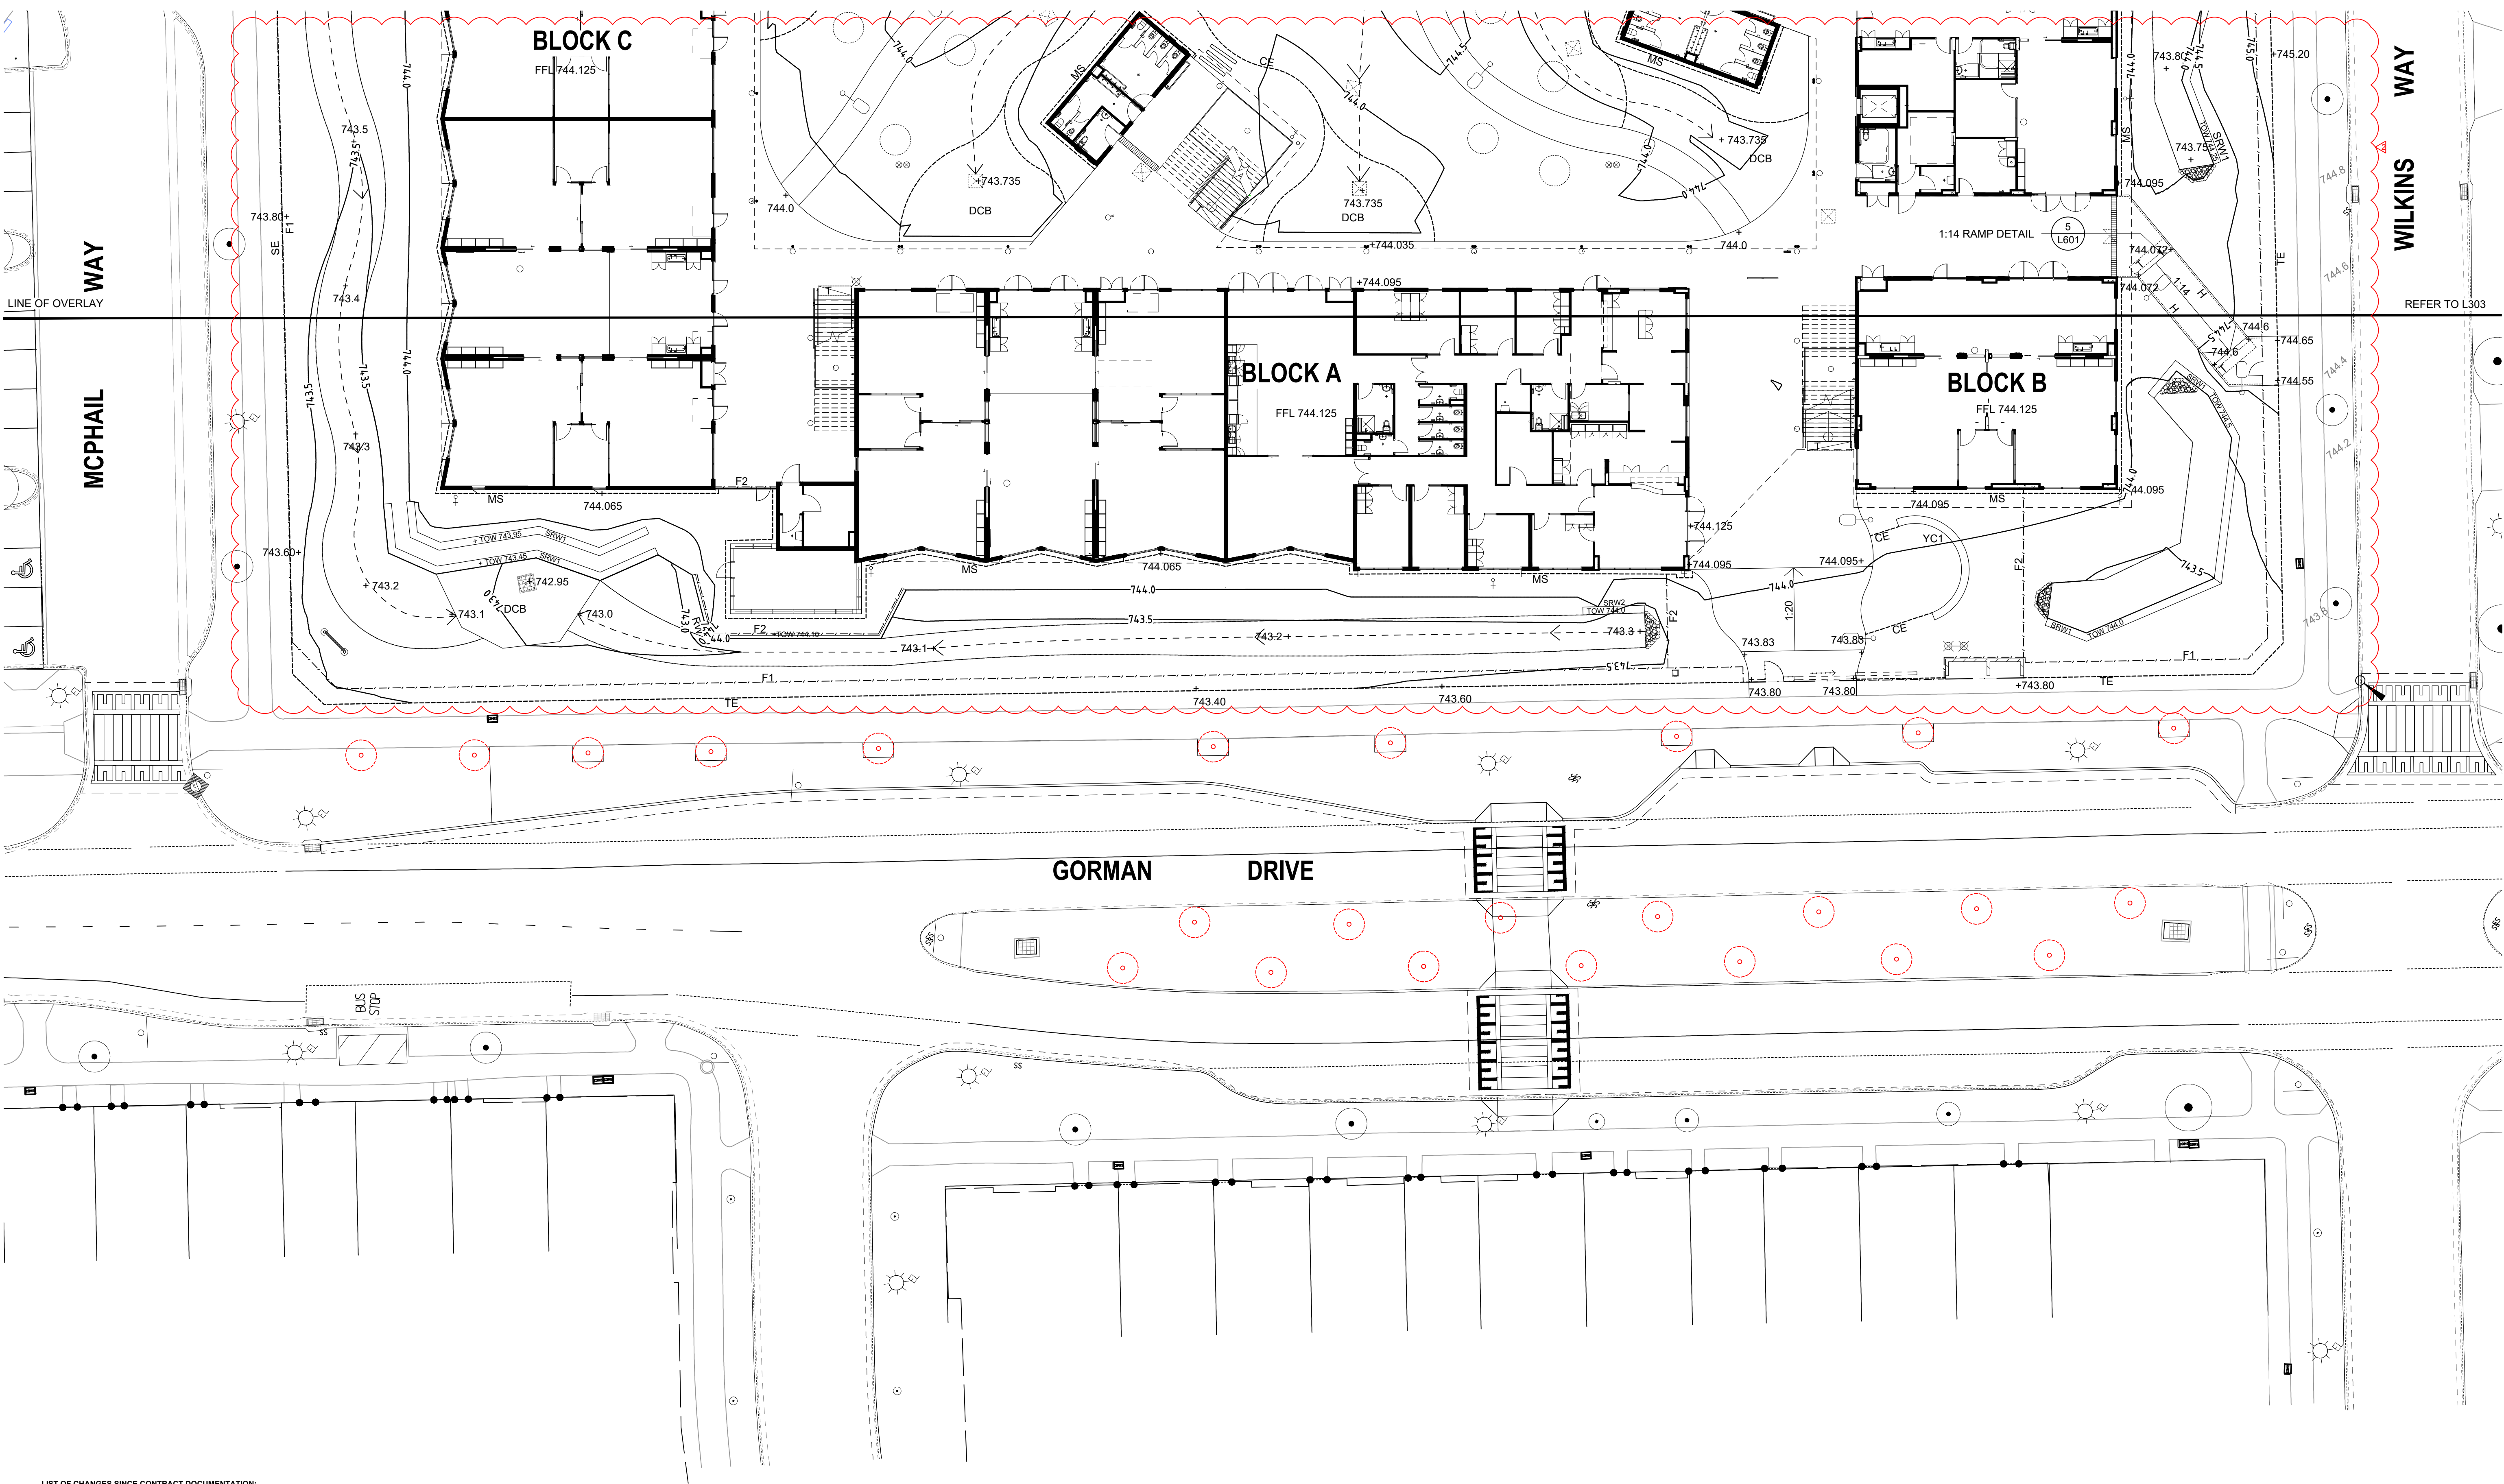

LIST OF CHANGES SINCE CONTRACT DOCUMENTATION:

0.	06.12.2021	Fence and steel edge location clarified on plan. Light pole locations updated.
1.	06.04.2022	Steel edge replaced by timber edge.
2.	21.09.2022	Proposed contours updated.

AMENDMENTS				DESCRIPTION
REV	BY	DATE		
0	BH	06.12.2021		ISSUED FOR CONSTRUCTION
1	BH	06.04.2022		ISSUED FOR CONSTRUCTION
2	BH	21.09.2022		ISSUED FOR CONSTRUCTION



TaylorBrammer
TAYLOR BRAMMER LANDSCAPE ARCHITECTS PTY LTD
AUSTINMER STUDIO
28 Moore St | PO Box 3064 Austinmer, NSW, 2511 | E: info@taylorbrammer.com.au | T: 612 9387 8855
Copyright © Taylor Brammer Landscape Architects Pty Ltd. | 490471 000 720 000

DRAWING NAME
LANDSCAPE: GRADING PLAN

PROJECT
**NEW PRIMARY SCHOOL
IN GOOGONG
GORMAN DRIVE, GOOGONG**

NORTH

2000 4000 6000 8000 12000 20000

SCALE 1 : 200 @ A1

21 SEPTEMBER 2022

PROJECT	DISCIPLINE	PHASE	SERIES NUMBER	REVISION
GOOG - LA - CD - L301				2



LIST OF CHANGES SINCE CONTRACT DOCUMENTATION:

- 0. 06.12.2021 Fence and steel edge location clarified on plan. Light pole locations updated. Gate added to waste pad in carpark.
- 1. 06.04.2022 Fence and gate location to the carpark updated.
- 2. 21.09.2022 Bike racks and fence relocated. Gate location to carpark updated. Substation removed. Mass planting beds and edging updated. Proposed contours updated.

AMENDMENTS				
REV	BY	DATE	DESCRIPTION	
0	BH	06.12.2021	ISSUED FOR CONSTRUCTION	
1	BH	06.04.2022	ISSUED FOR CONSTRUCTION	
2	BH	21.09.2022	ISSUED FOR CONSTRUCTION	



TaylorBrammer
TAYLOR BRAMMER LANDSCAPE ARCHITECTS PTY LTD
AUSTINMER STUDIO
28 Moore St / PO Box 3064 Austinmer, NSW, 2517 E: info@taylorbrammer.com.au T: 612 9387 8855
Copyright © Taylor Brammer Landscape Architects Pty Ltd. 490411 1001 1001 1001

DRAWING NAME
LANDSCAPE: GRADING PLAN

PROJECT
**NEW PRIMARY SCHOOL
IN GOOGONG
GORMAN DRIVE, GOOGONG**


NORTH

2000 4000 6000 8000 12000 20000

SCALE 1 : 200 @ A1

21 SEPTEMBER 2022

PROJECT	DISCIPLINE	PHASE	SERIES NUMBER	REVISION
GOOG - LA - CD - L302				2

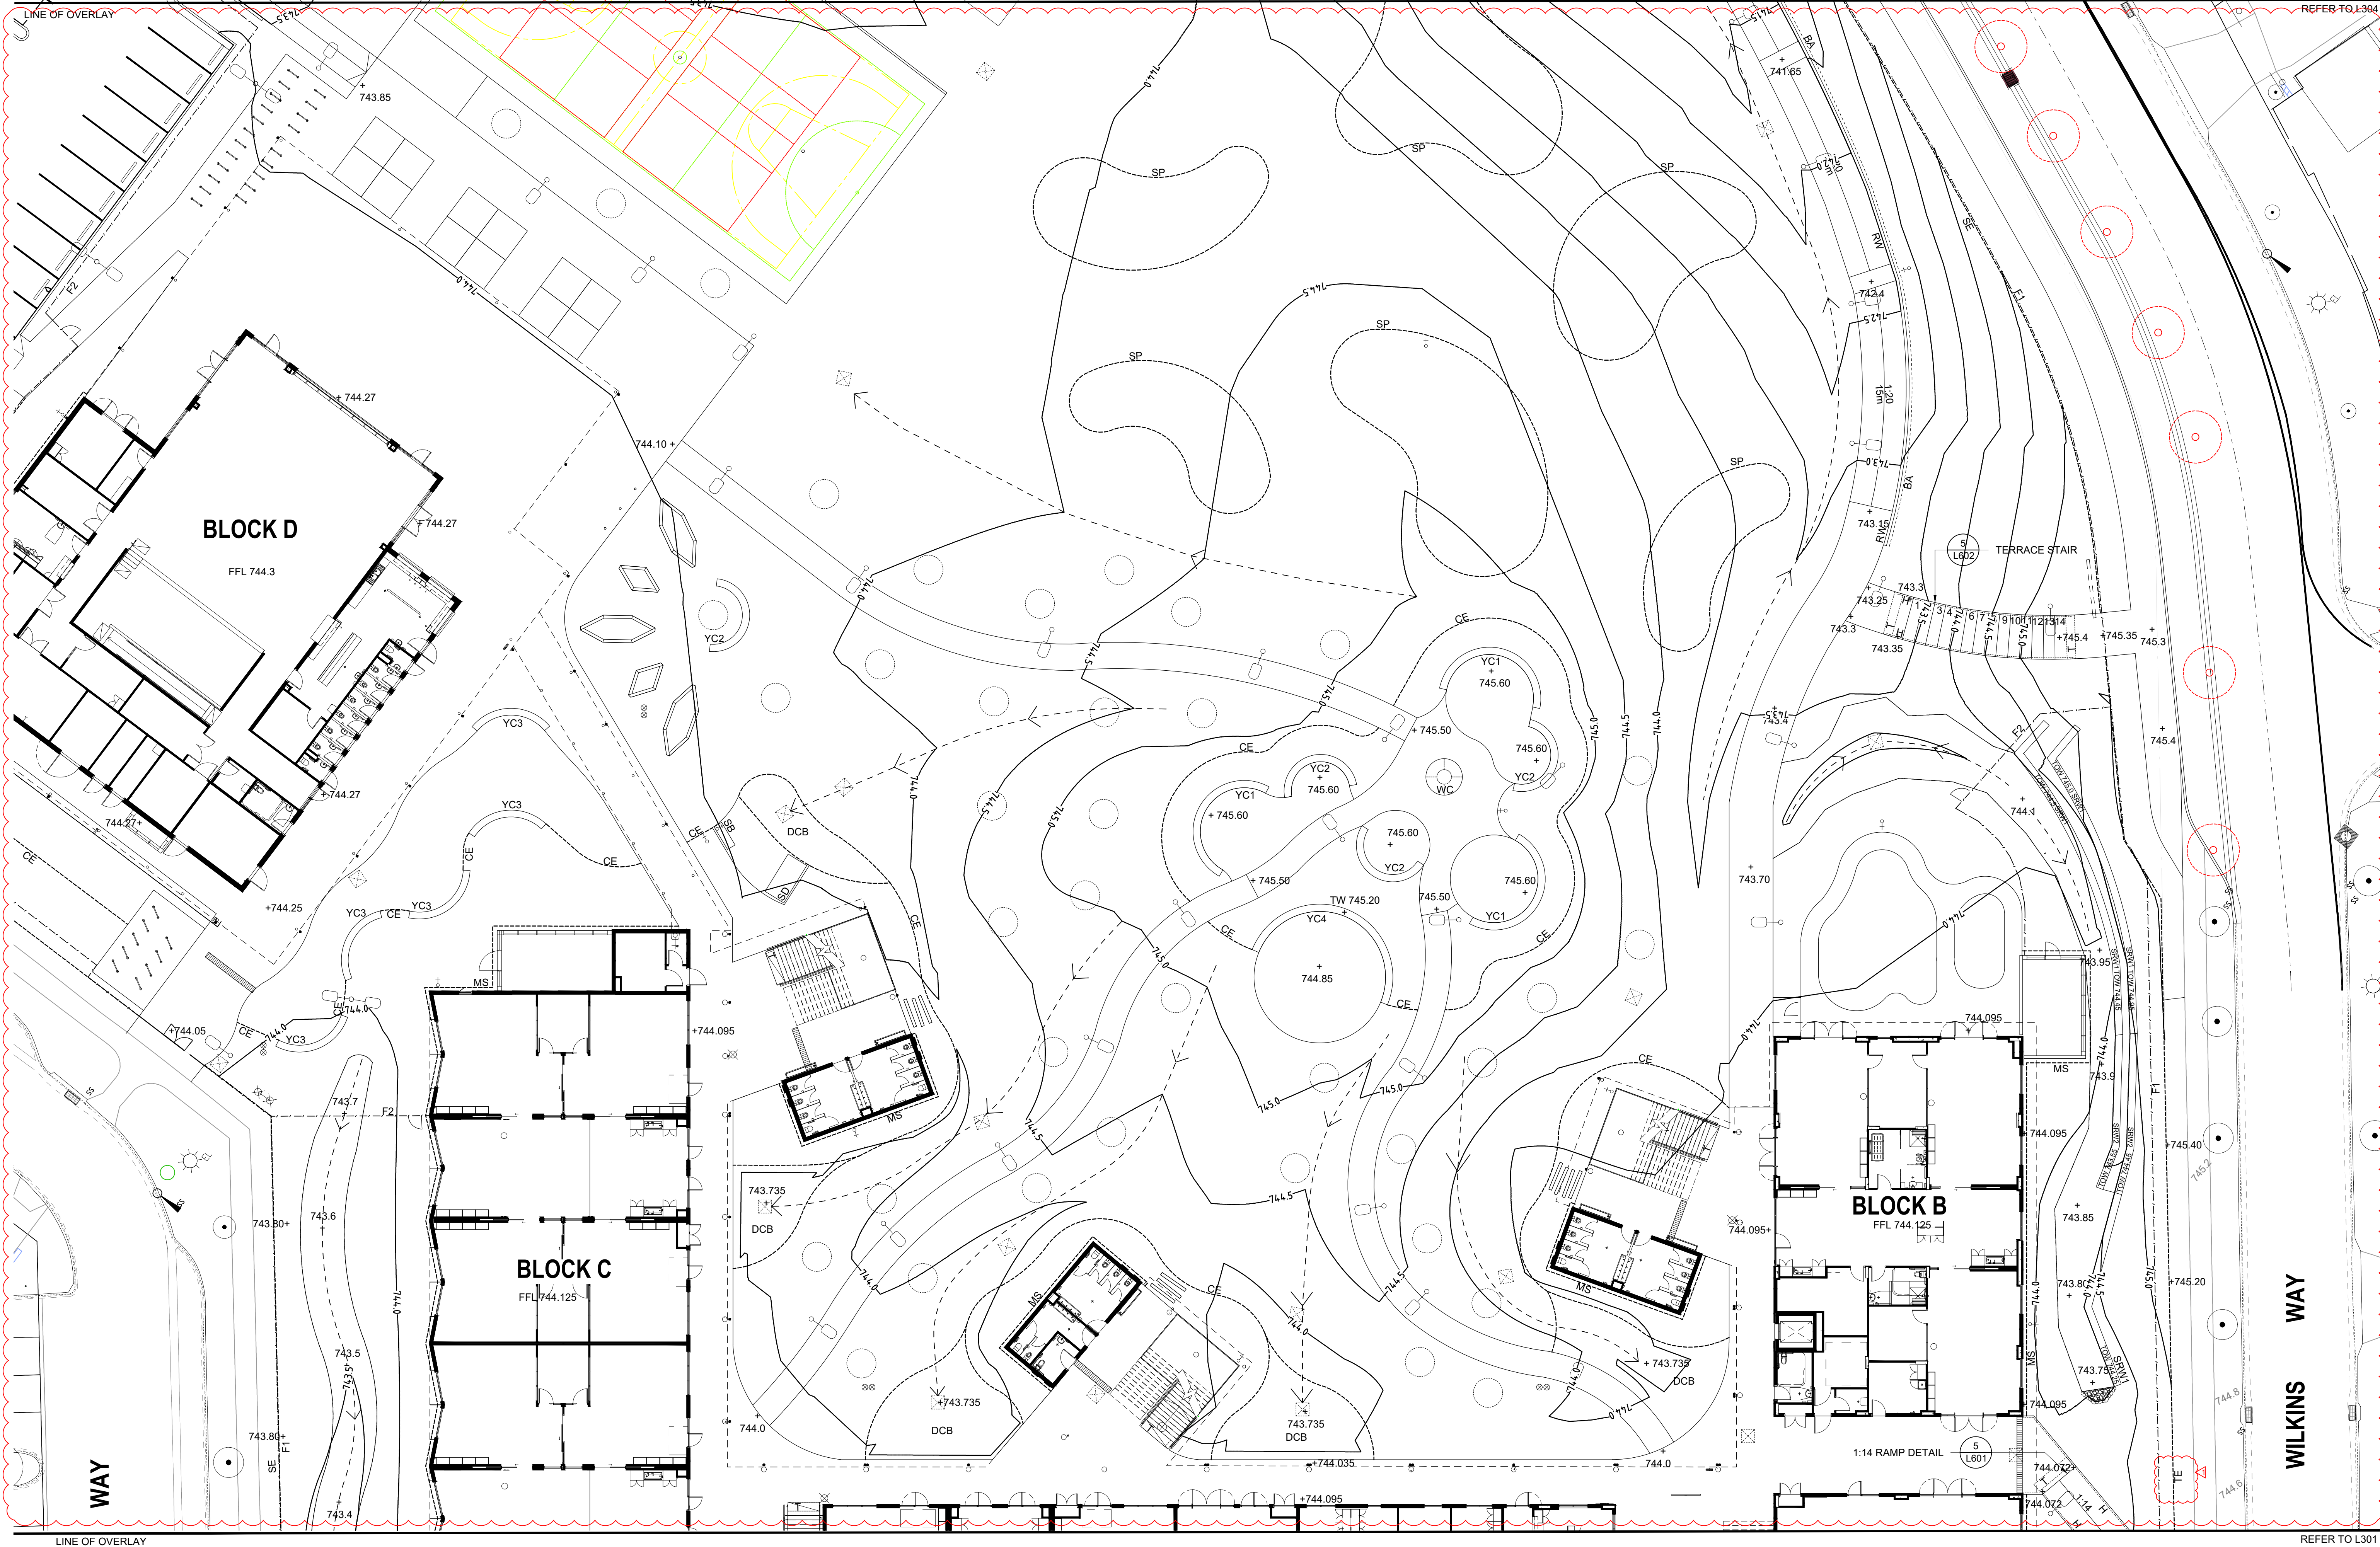

AMENDMENTS				DESCRIPTION
REV	BY	DATE		
0	BH	06.12.2021		ISSUED FOR CONSTRUCTION
1	BH	06.04.2022		ISSUED FOR CONSTRUCTION
2	BH	21.09.2022		ISSUED FOR CONSTRUCTION

- LIST OF CHANGES SINCE CONTRACT DOCUMENTATION:
- 06.12.2021 Fence and steel edge location clarified on plan. Light pole locations updated.
 - 06.04.2022 Steel edge replaced by timber edge. SELU fence removed. Fence and gate location to the carpark updated.
 - 21.09.2022 Bike racks and fence relocated. Mass planting beds and edging updated. Proposed contours updated.



TaylorBrammer
TAYLOR BRAMMER LANDSCAPE ARCHITECTS PTY LTD
AUSTINER STUDIO
28 Moore St PO Box 3064 Australia, NSW, 2511 E: info@taylorbrammer.com.au T: 612 9387 8855
Copyright © Taylor Brammer Landscape Architects Pty Ltd. 490611 1001 1001 1001

DRAWING NAME
LANDSCAPE: GRADING PLAN

PROJECT
**NEW PRIMARY SCHOOL
IN GOOGONG
GORMAN DRIVE, GOOGONG**

NORTH


2000 4000 6000 8000 12000 20000

SCALE 1: 200 @ A1

21 SEPTEMBER 2022

PROJECT DISCIPLINE PHASE SERIES NUMBER REVISION

GOOG - LA - CD - L303 2

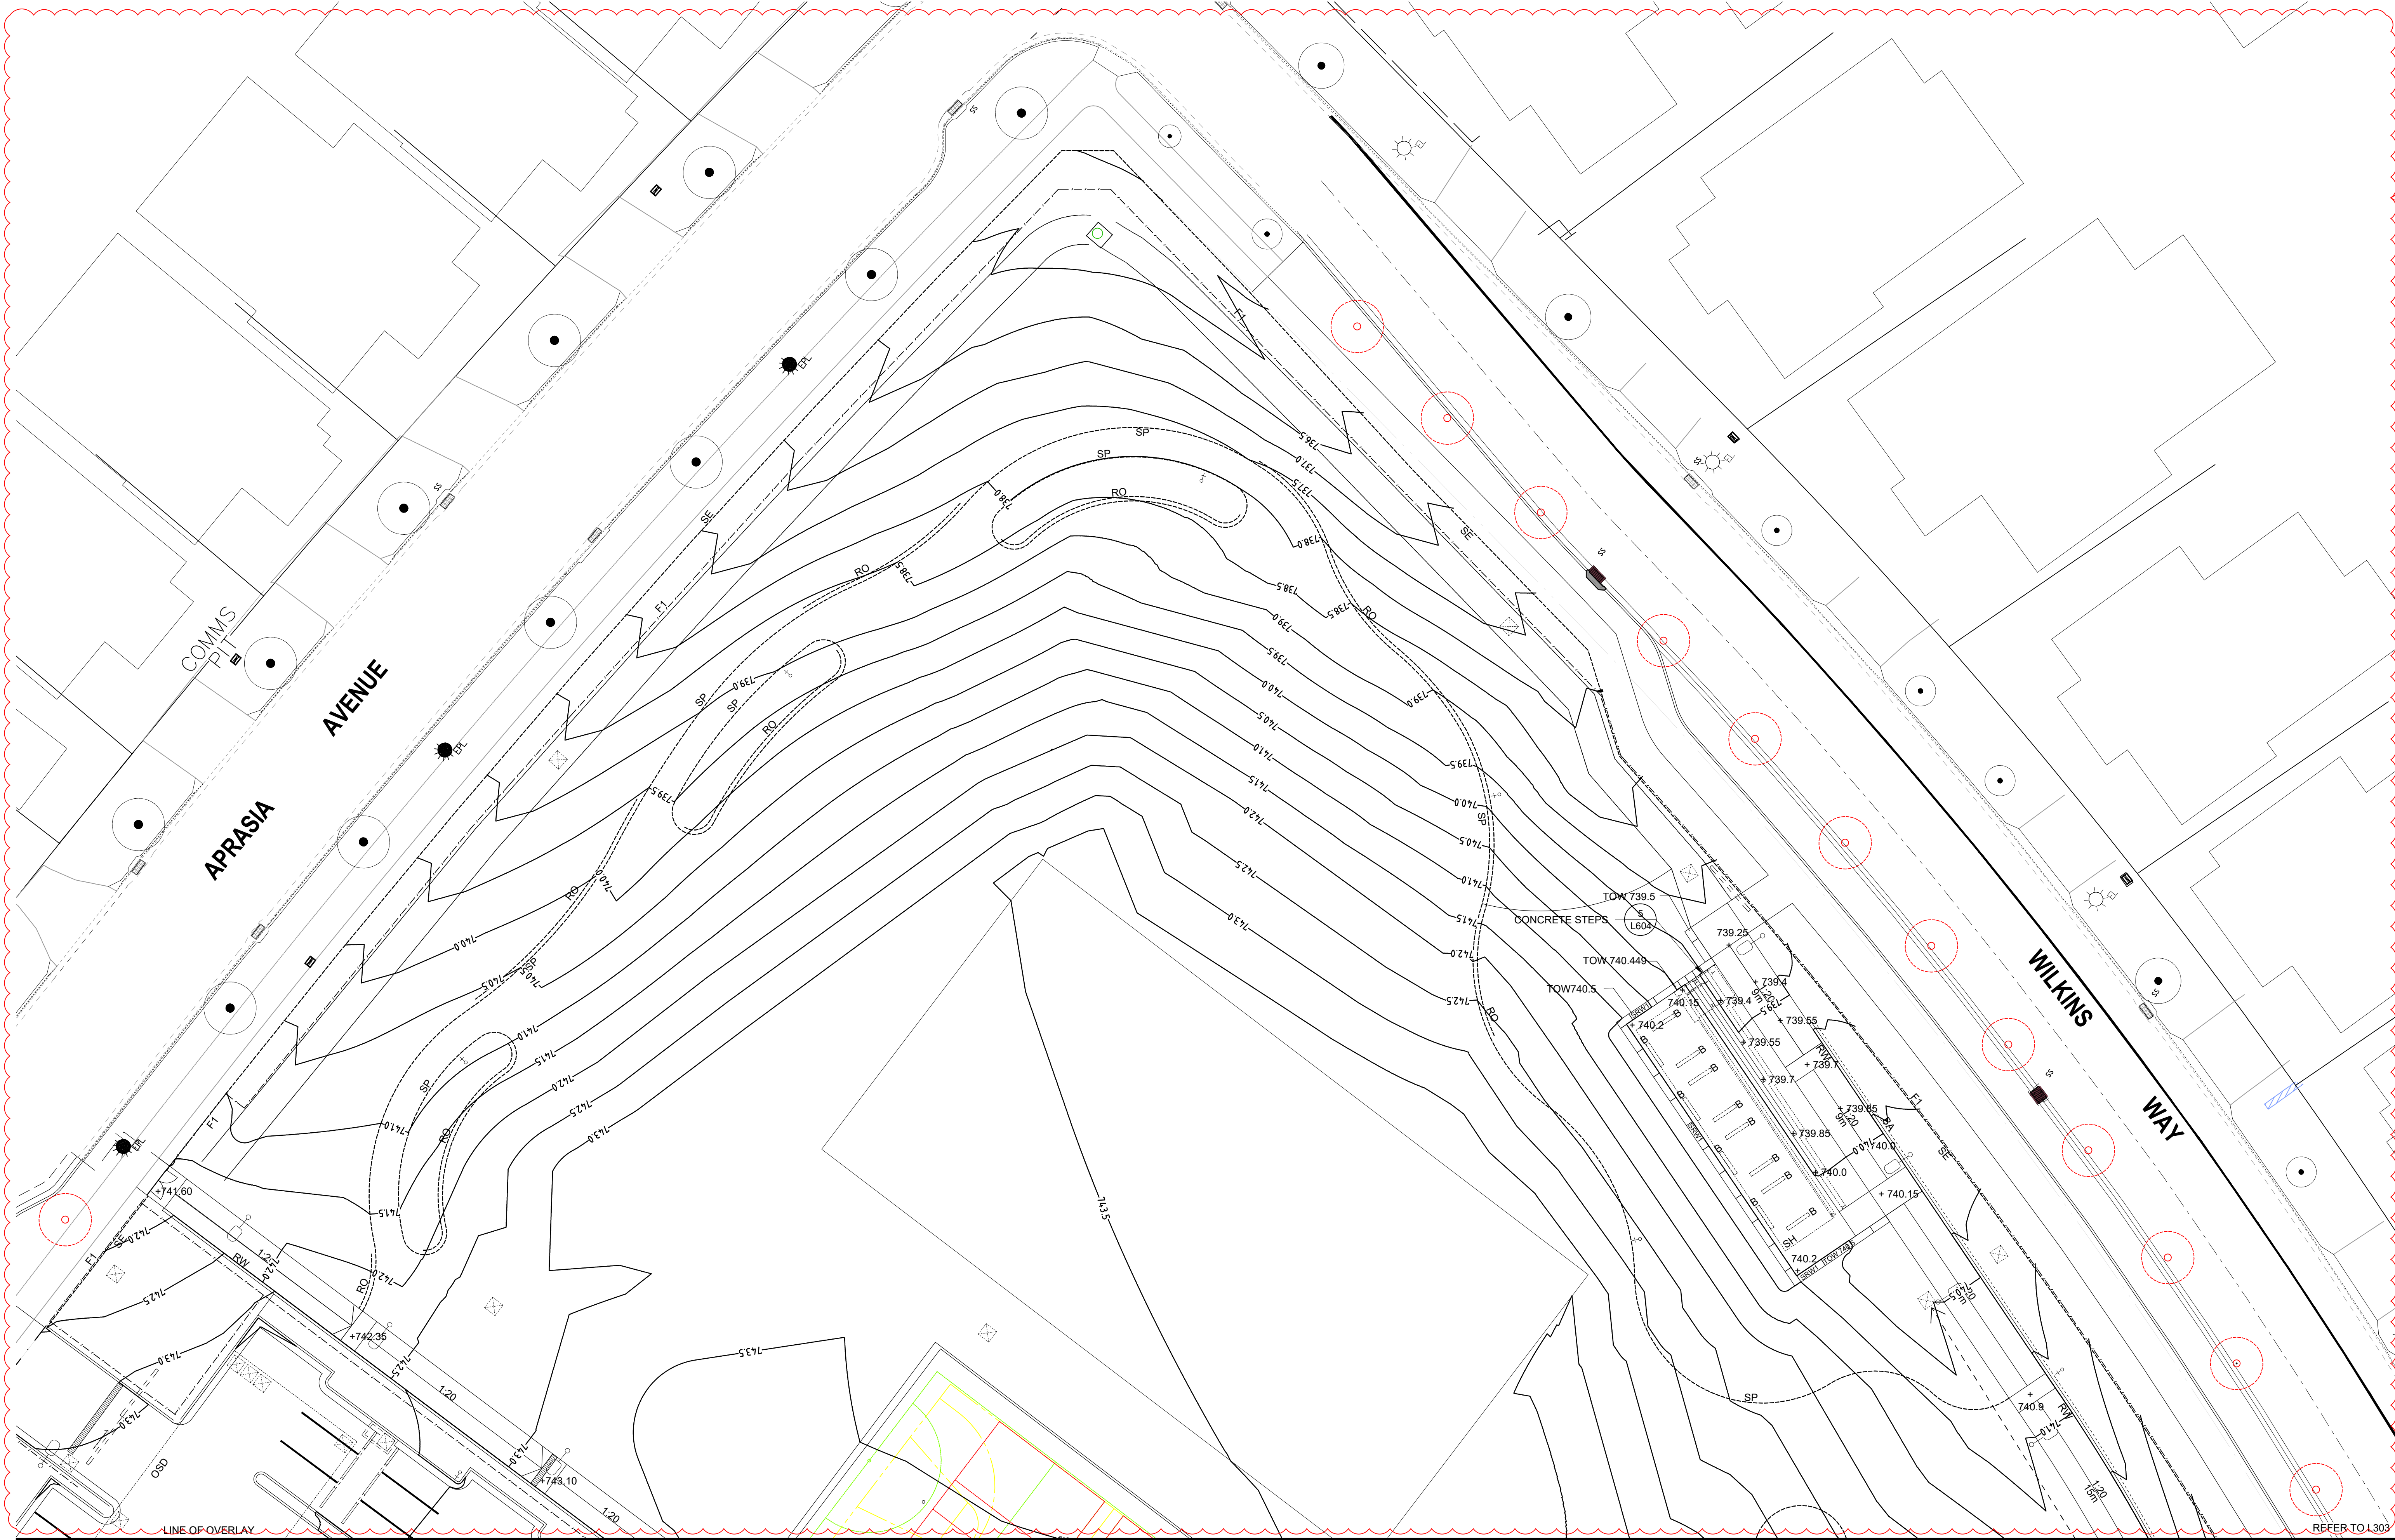

AMENDMENTS				DESCRIPTION
REV	BY	DATE		
0	BH	06.12.2021		ISSUED FOR CONSTRUCTION
1	BH	06.04.2022		ISSUED FOR CONSTRUCTION
2	BH	21.09.2022		ISSUED FOR CONSTRUCTION

- LIST OF CHANGES SINCE CONTRACT DOCUMENTATION:
- 06.12.2021 Fence and steel edge location clarified on plan. Light pole locations updated.
 - 06.04.2022 Additional handrail added to concrete steps and tactile indicators updated.
 - 21.09.2022 Bike racks and fence relocated. Gate location to carpark updated. Mass planting beds and edging updated. Proposed contours updated.

TAYLOR BRAMMER LANDSCAPE ARCHITECTS PTY LTD
AUSTINER STUDIO
28 Moore St PO Box 3064 Australia, NSW, 2511 E: studio@taylorbrammer.com.au T: 61 2 9387 8855
Copyright © Taylor Brammer Landscape Architects Pty Ltd. 490411 000 720 000

Education

DRAWING NAME
LANDSCAPE: GRADING PLAN


PROJECT
**NEW PRIMARY SCHOOL
IN GOOGONG
GORMAN DRIVE, GOOGONG**

NORTH

2000 4000 6000 8000 12000 20000
SCALE 1 : 200 @ A1

21 SEPTEMBER 2022


PROJECT	DISCIPLINE	PHASE	SERIES NUMBER	REVISION
GOOG - LA - CD - L304				2

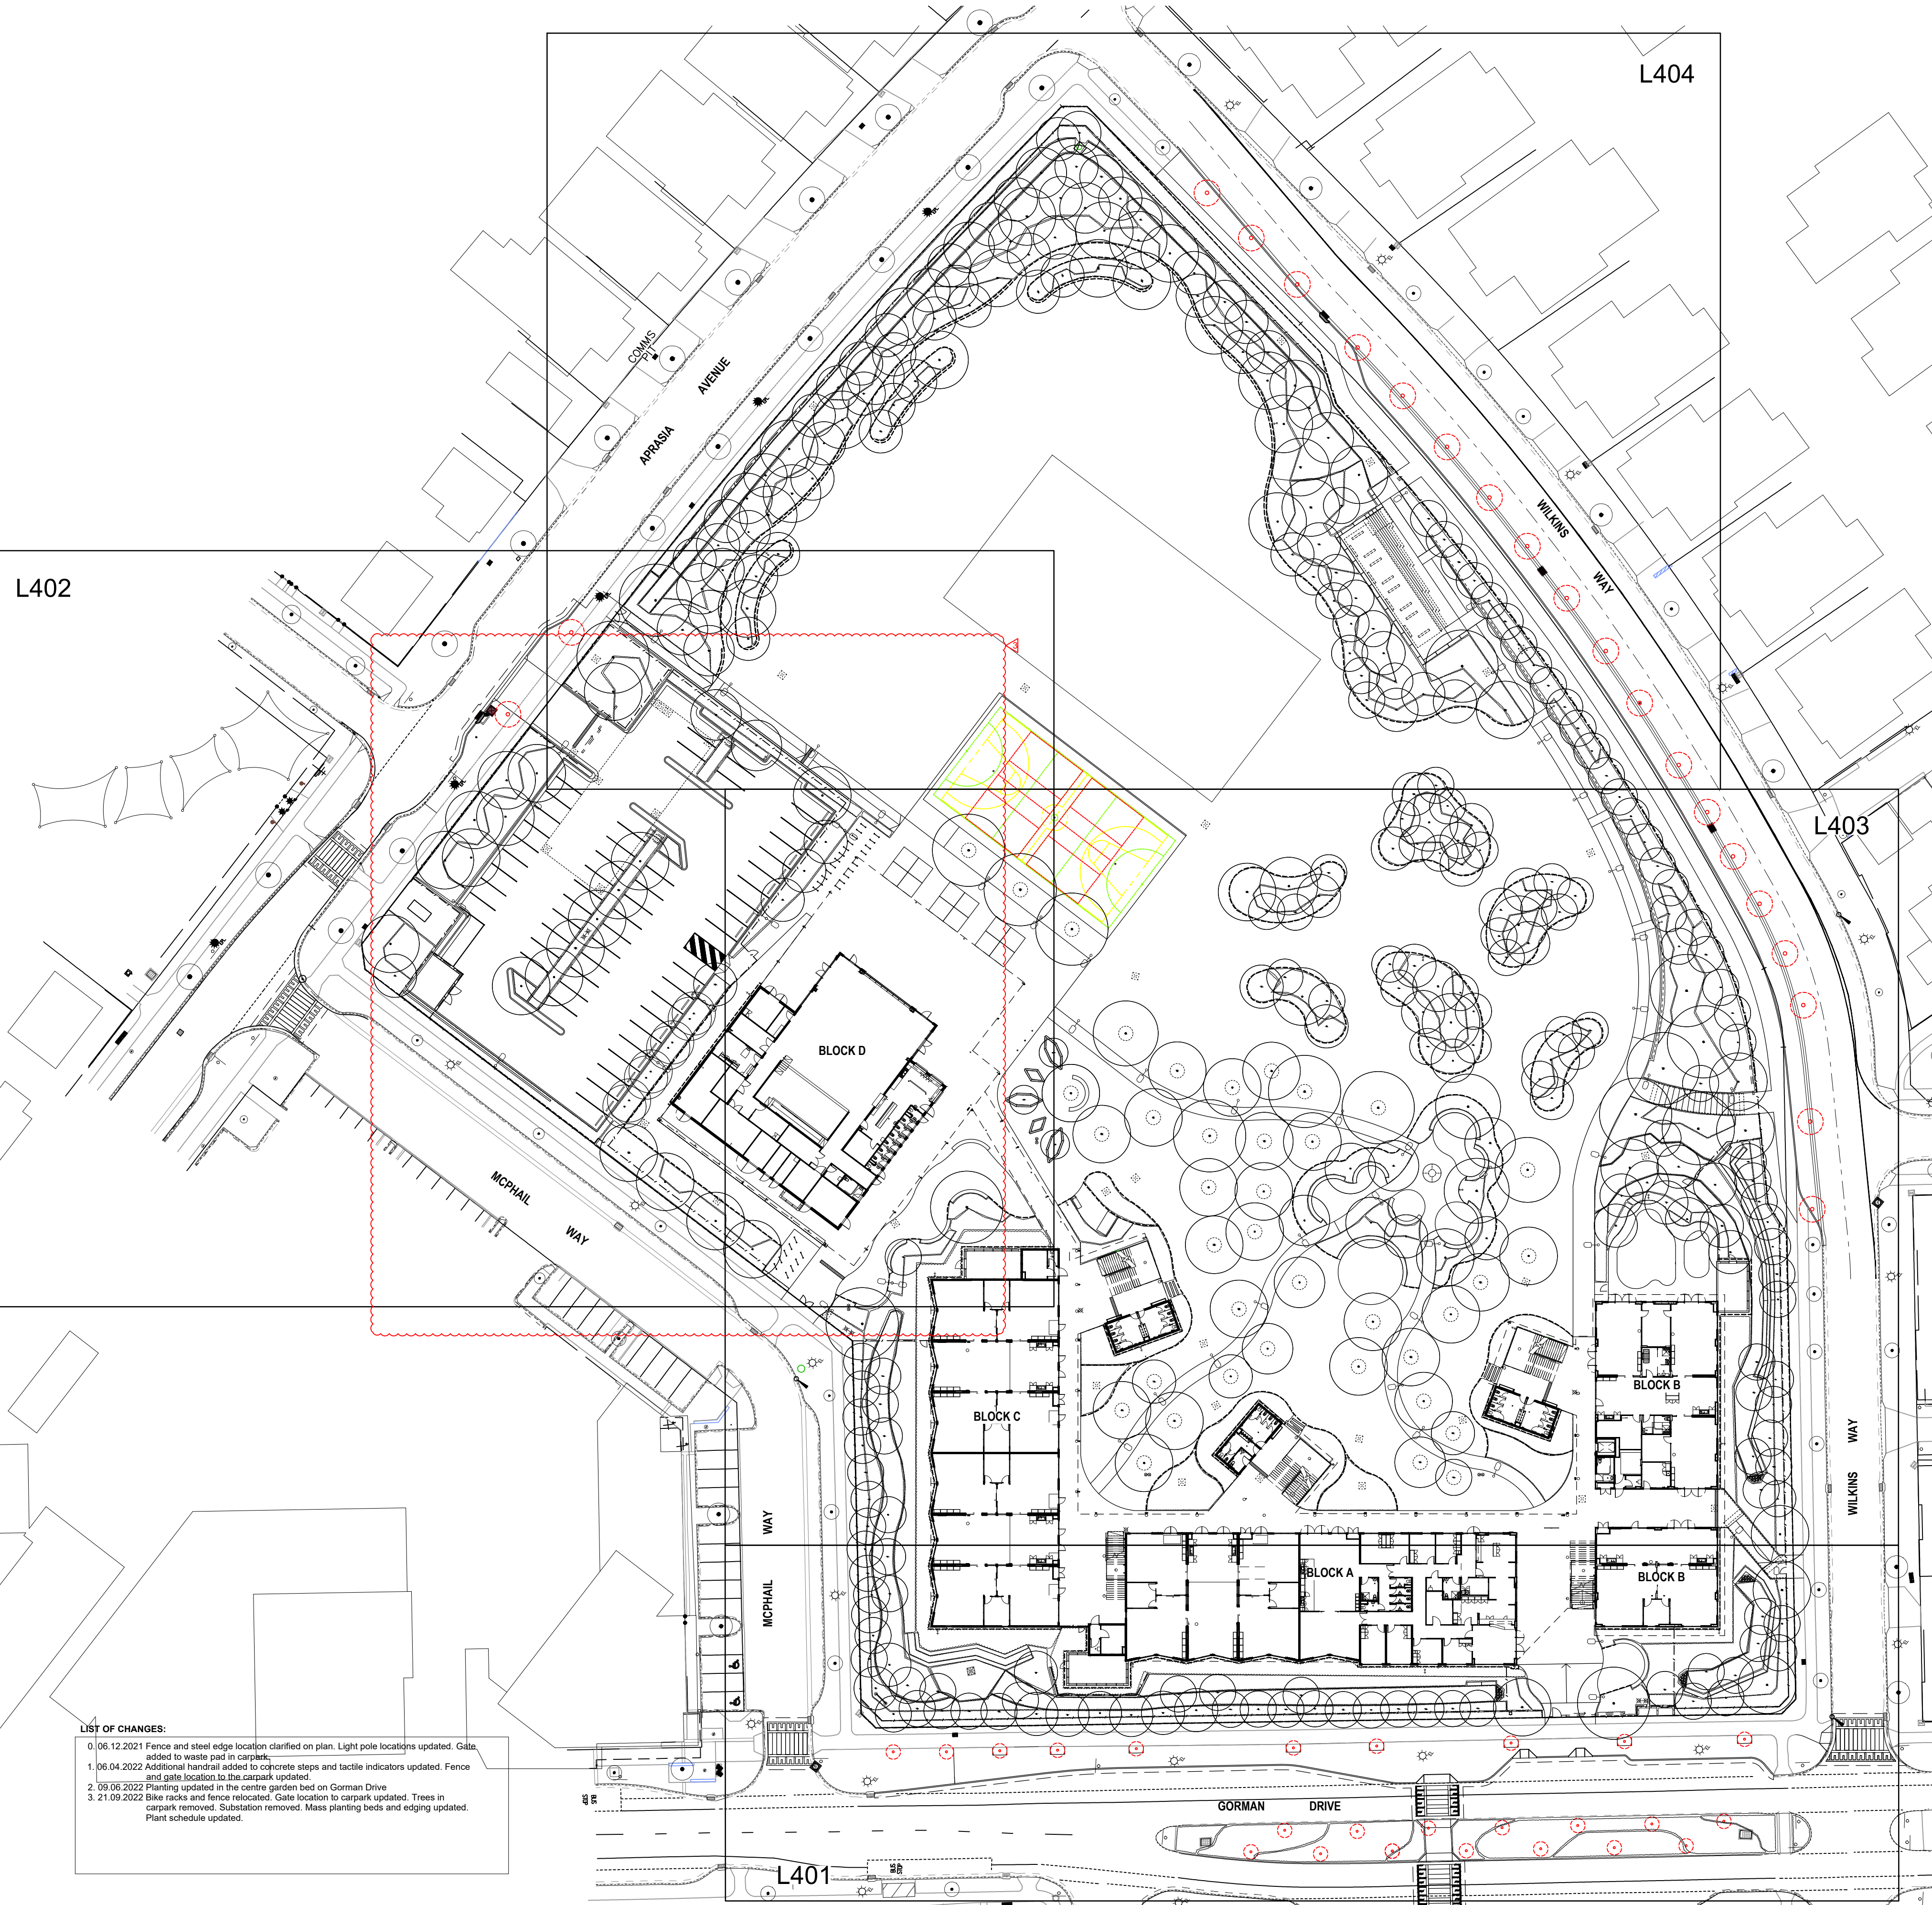

LIST OF CHANGES:

0	06.12.2021	Fence and steel edge location clarified on plan. Light pole locations updated. Gate added to waste pad in carpark.
1	06.04.2022	Additional handrail added to concrete steps and tactile indicators updated. Fence and gate location to the carpark updated.
2	09.06.2022	Planting updated in the centre garden bed on Gorman Drive
3	21.09.2022	Bike racks and fence relocated. Gate location to carpark updated. Trees in carpark removed. Substation removed. Mass planting beds and edging updated. Plant schedule updated.

AMENDMENTS				DESCRIPTION
REV	BY	DATE		
0	BH	06.12.2021		ISSUED FOR CONSTRUCTION
1	BH	06.04.2022		ISSUED FOR CONSTRUCTION
2	HK	09.06.2022		ISSUED FOR CONSTRUCTION
3	BH	21.09.2022		ISSUED FOR CONSTRUCTION

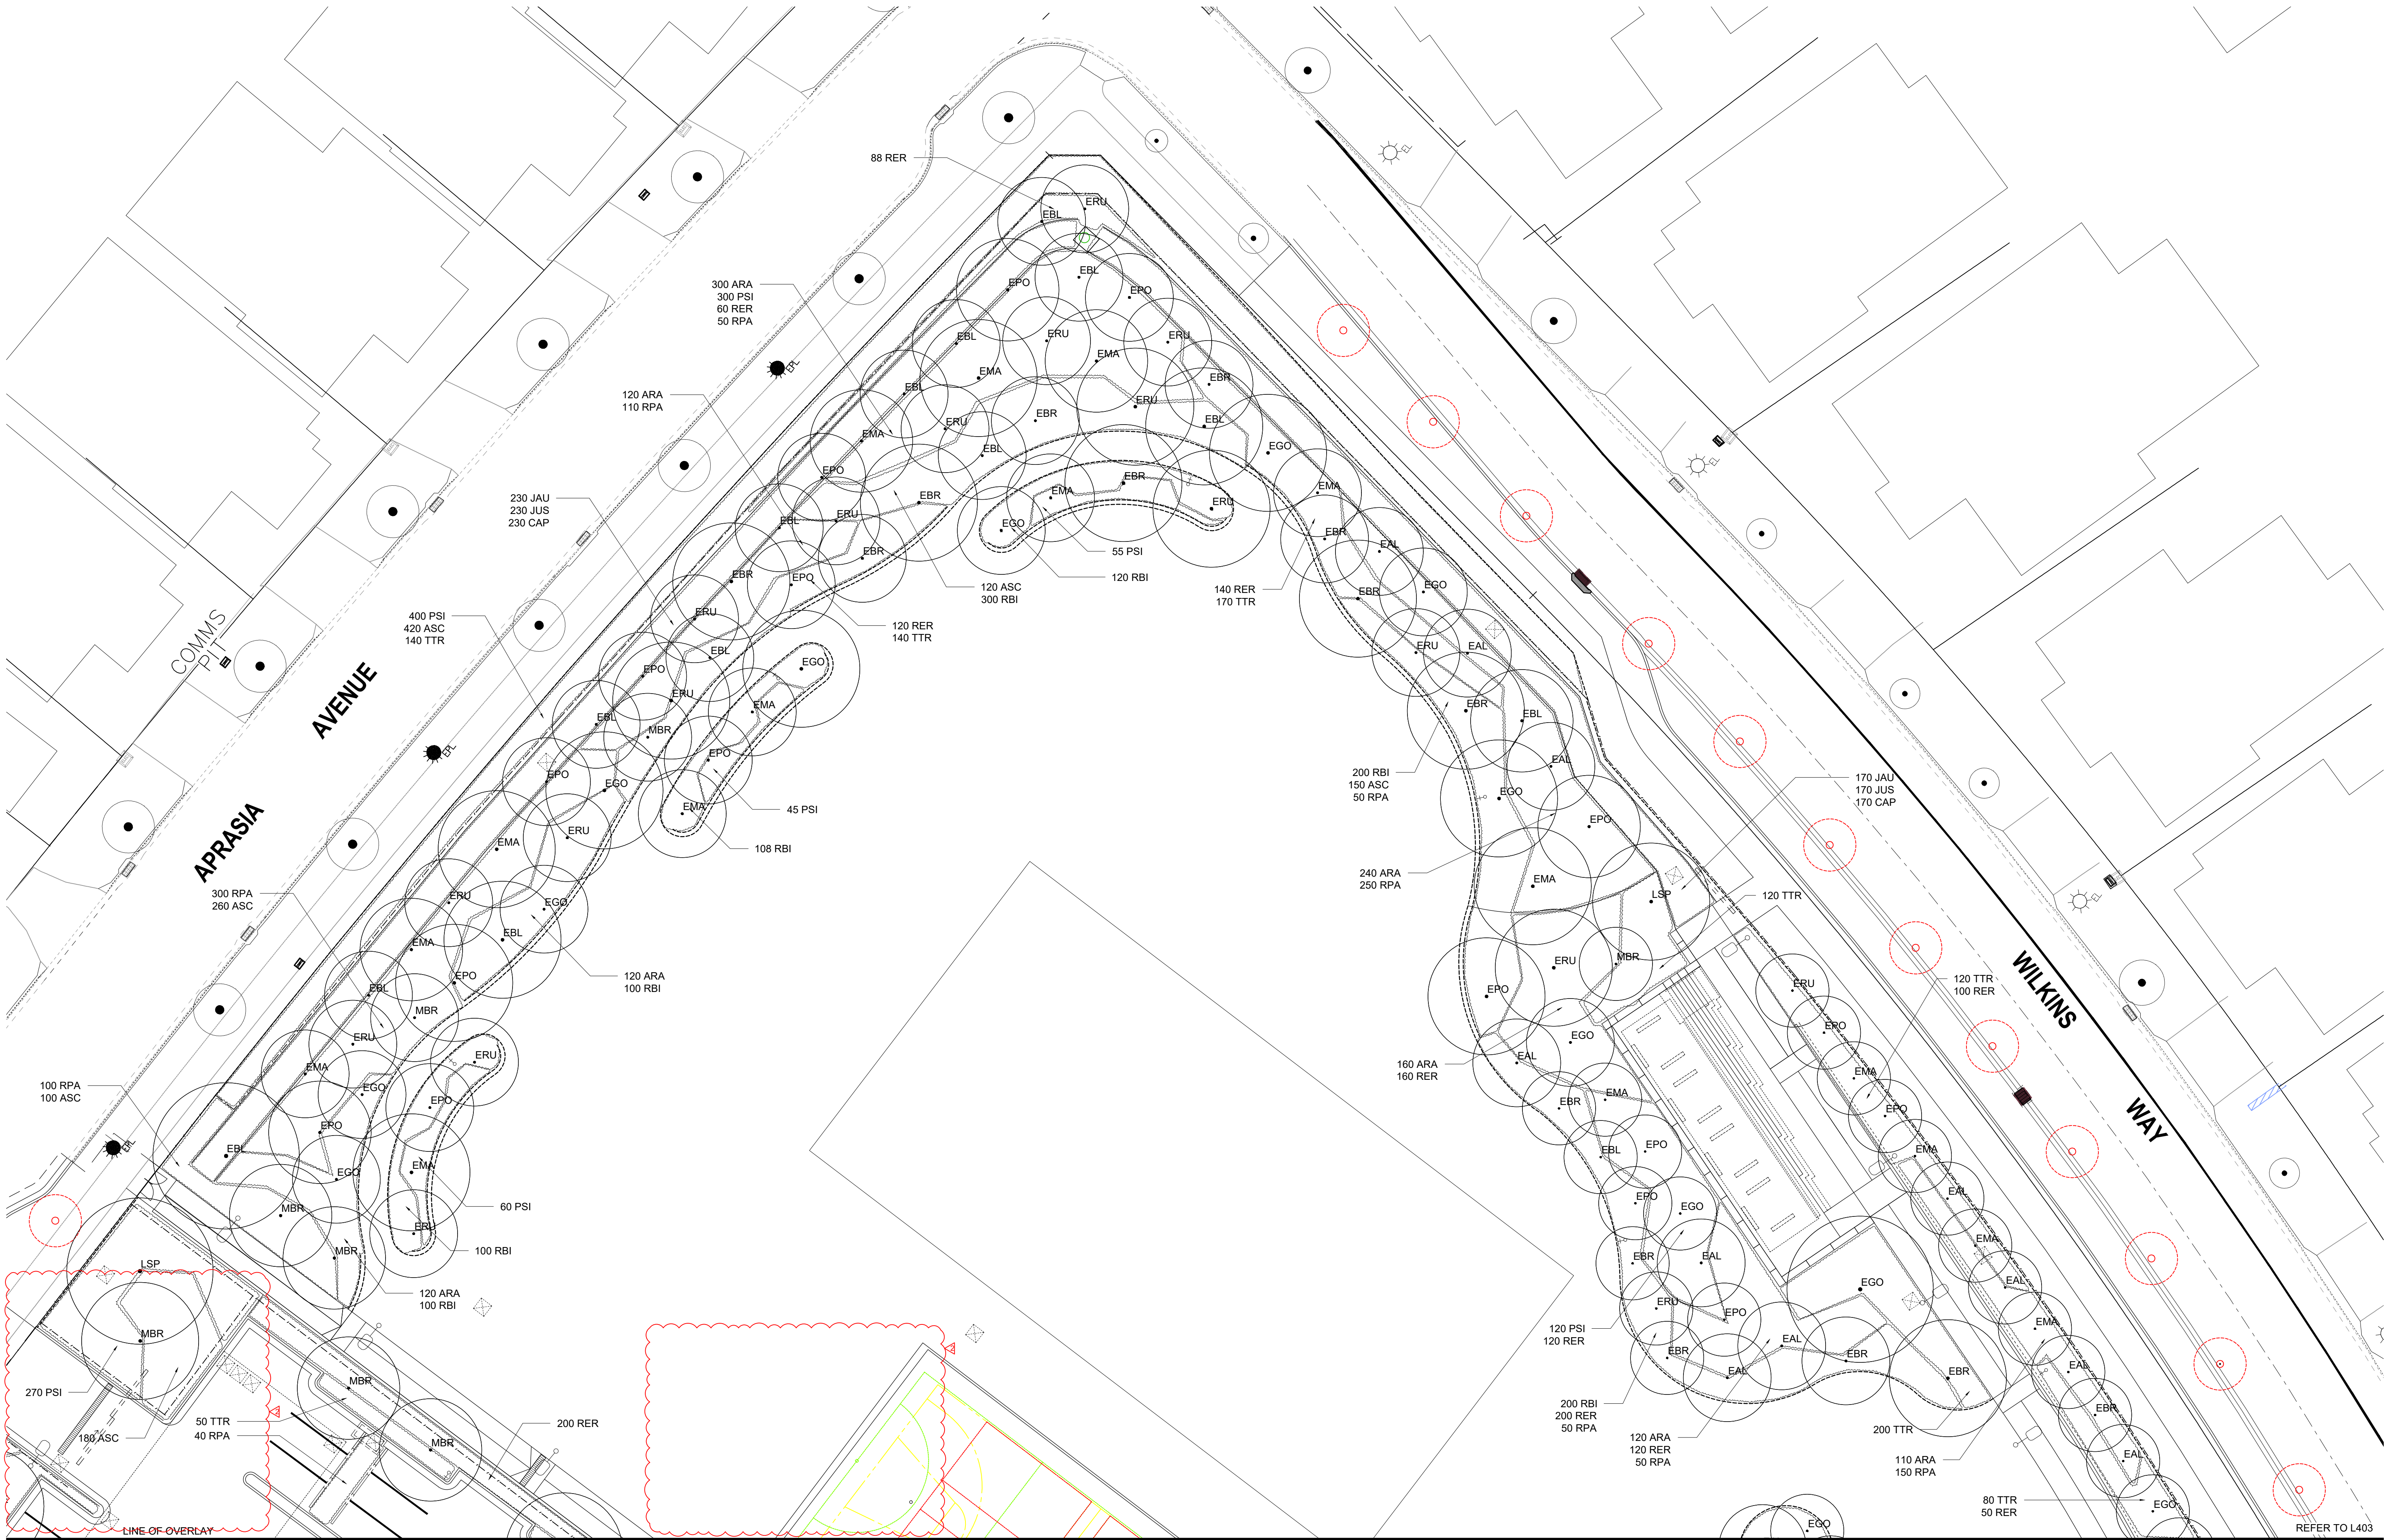

AMENDMENTS				DESCRIPTION
REV	BY	DATE		
0	BH	06.12.2021		ISSUED FOR CONSTRUCTION
1	BH	06.04.2022		ISSUED FOR CONSTRUCTION
2	BH	21.09.2022		ISSUED FOR CONSTRUCTION

LIST OF CHANGES SINCE CONTRACT DOCUMENTATION:			
0.	06.12.2021	Fence and steel edge location clarified on plan. Light pole locations updated.	
1.	06.04.2022	Additional handrail added to concrete steps and tactile indicators updated.	
2.	21.09.2022	Bike racks and fence relocated. Gate location to carpark updated. Trees in carpark removed. Mass planting beds and edging updated.	



HANSEN YUNCKEN

Taylor Brammer

TAYLOR BRAMMER LANDSCAPE ARCHITECTS PTY LTD
AUSTRALIAN STUDIO
28 Moore St | PO Box 1064 Audlem, NSW, 2511 | E: info@taylorbrammer.com.au | T: 612 9387 8855
Copyright © Taylor Brammer Landscape Architects Pty Ltd. | 4581/1/100 720 100


DRAWING NAME

LANDSCAPE: PLANTING PLAN

PROJECT

NEW PRIMARY SCHOOL
IN GOOGONG
GORMAN DRIVE, GOOGONG

NORTH

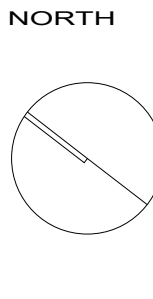


2000 4000 6000 8000 12000 20000

SCALE 1 : 200 @ A1

21 SEPTEMBER 2022

PROJECT DISCIPLINE PHASE SERIES NUMBER REVISION

GOOG - LA - CD - L404 2

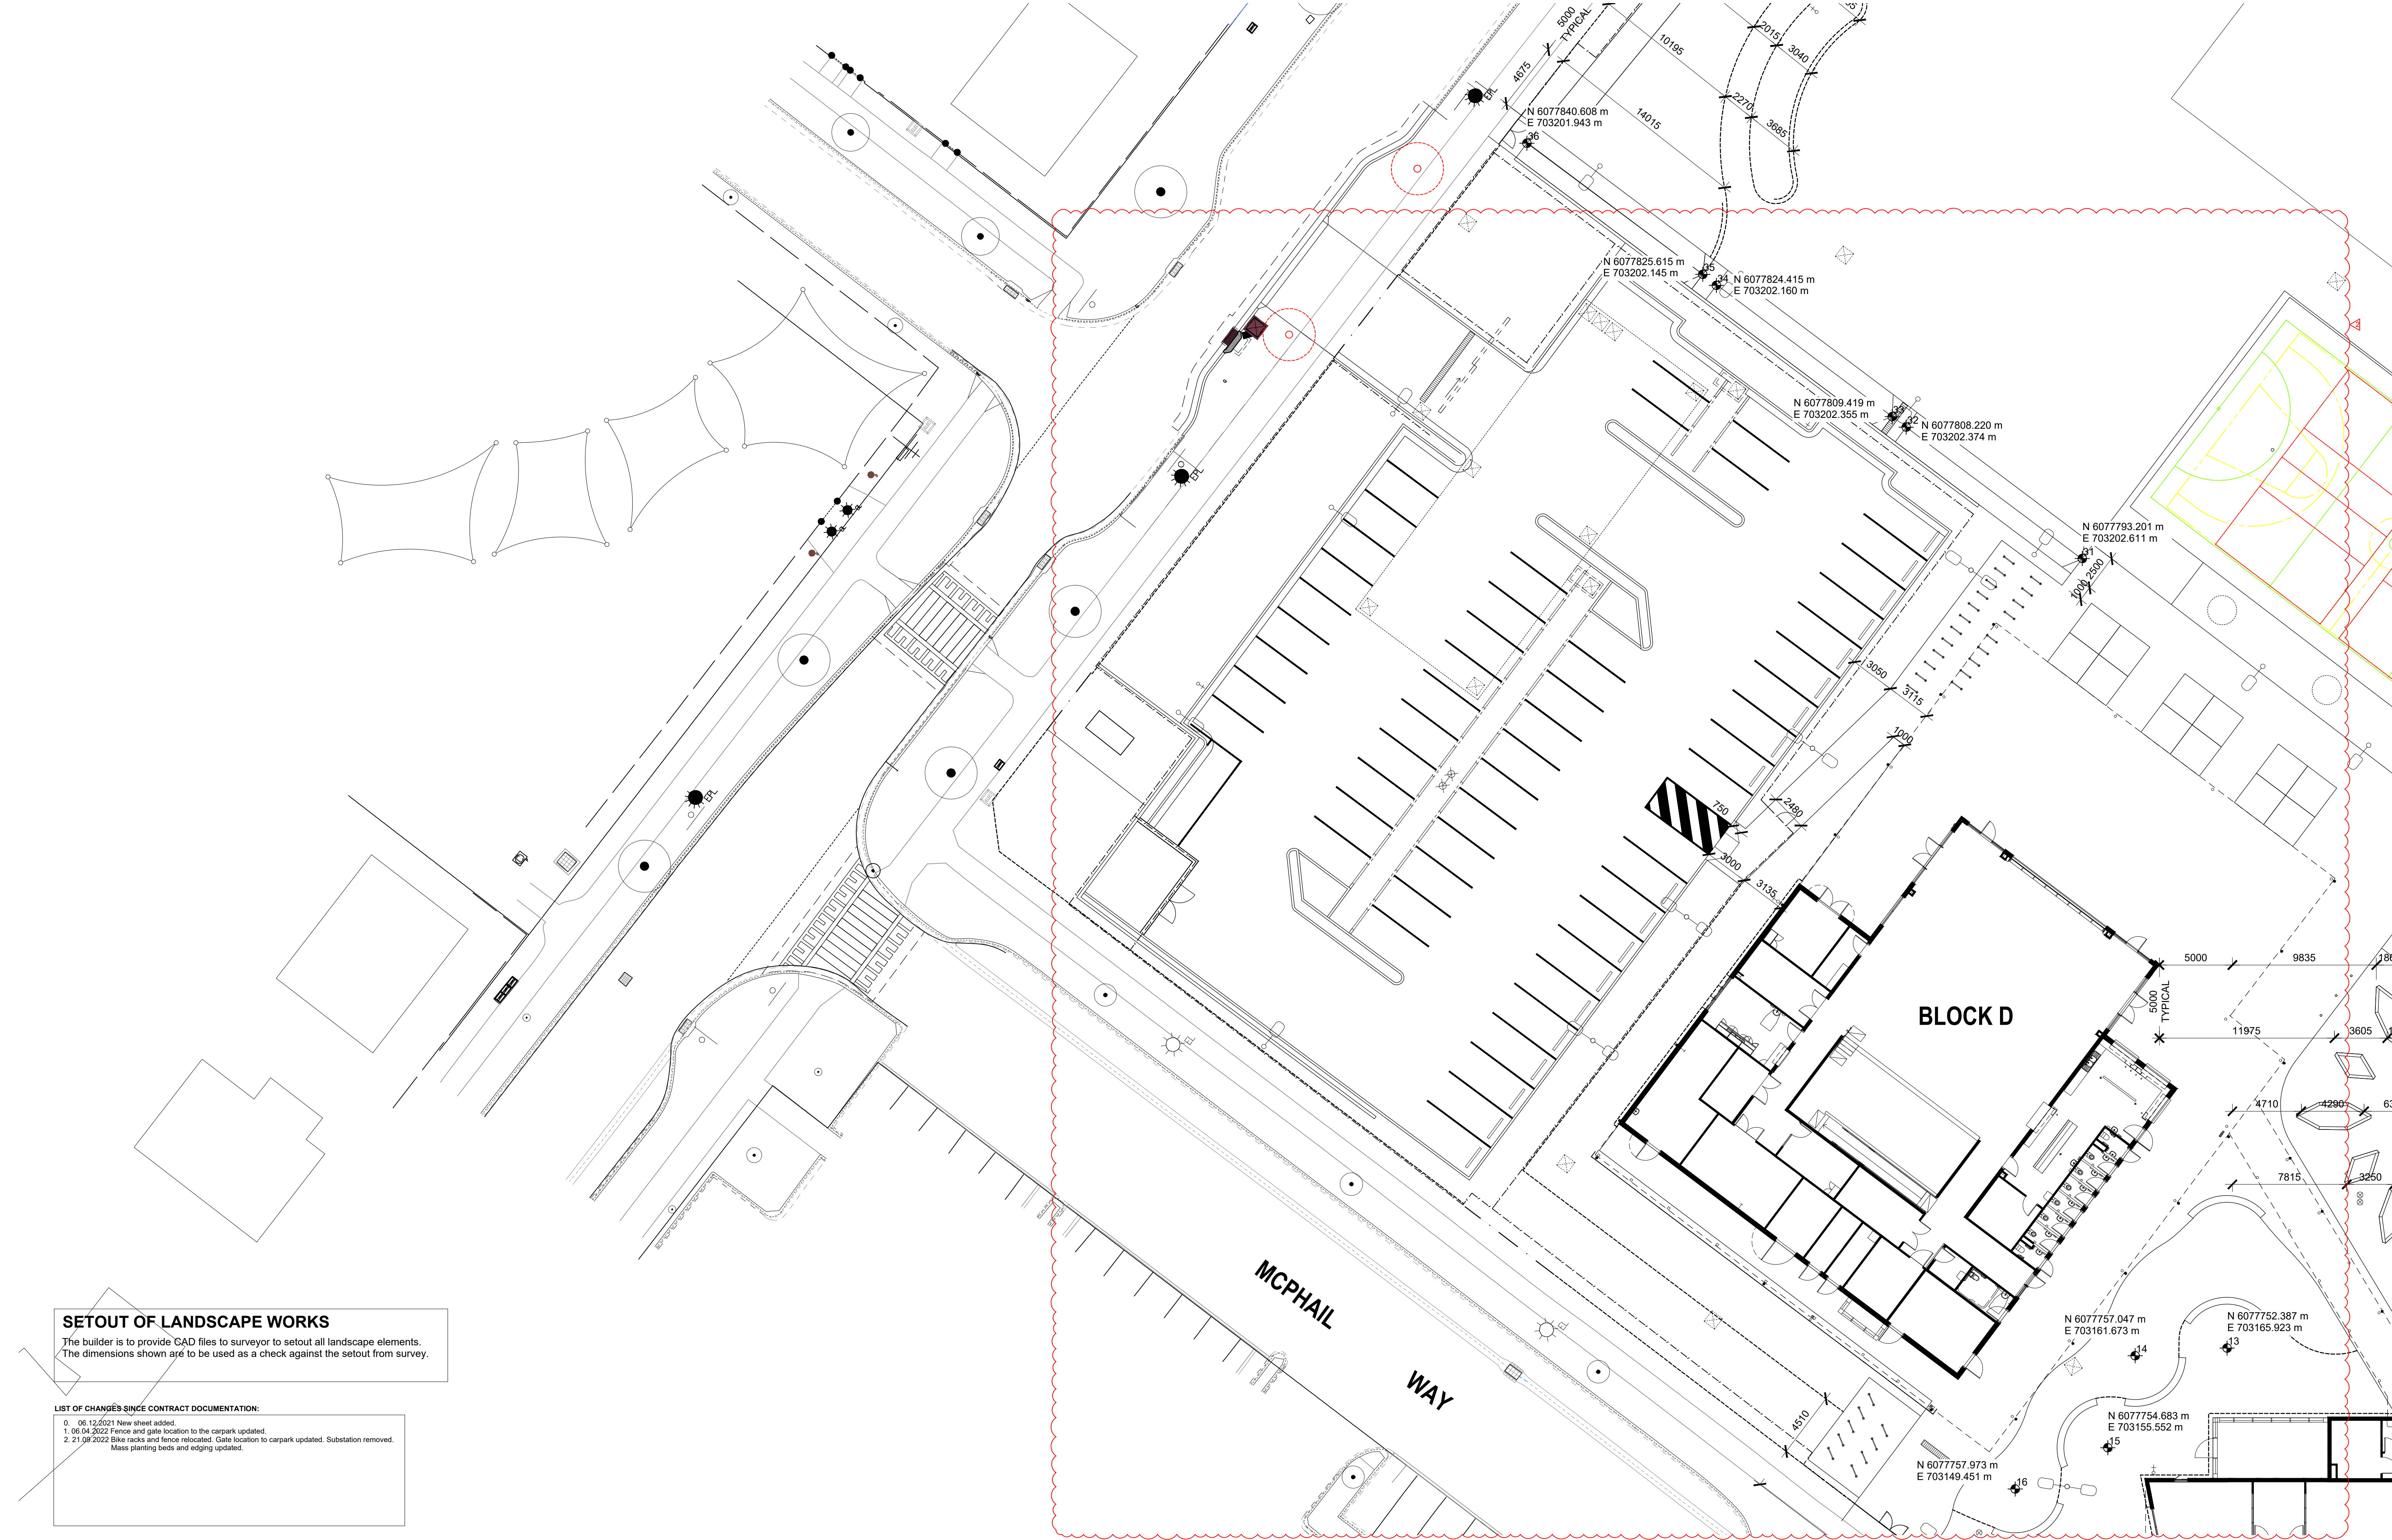

SETOUT OF LANDSCAPE WORKS
The builder is to provide CAD files to surveyor to setout all landscape elements.
The dimensions shown are to be used as a check against the setout from survey.

- LIST OF CHANGES SINCE CONTRACT DOCUMENTATION:
- 0. 06.12.2021 New sheet added.
 - 1. 06.04.2022 Fence and gate location to the carpark updated.
 - 2. 21.09.2022 Bike racks and fence relocated. Gate location to carpark updated. Substation removed. Mass planting beds and edging updated.

AMENDMENTS				
REV	BY	DATE	DESCRIPTION	
0	BH	06.12.2021	ISSUED FOR CONSTRUCTION	
1	BH	06.04.2022	ISSUED FOR CONSTRUCTION	
2	BH	21.09.2022	ISSUED FOR CONSTRUCTION	



TaylorBrammer
TAYLOR BRAMMER LANDSCAPE ARCHITECTS PTY LTD
AUSTINMER STUDIO
28 Moore St / PO Box 3064 Austinmer, NSW, 2517 E: info@taylorbrammer.com.au T: 612 9387 8855
Copyright © Taylor Brammer Landscape Architects Pty Ltd. 490411 000 701 000

DRAWING NAME
LANDSCAPE: SETOUT PLAN

PROJECT
**NEW PRIMARY SCHOOL
IN GOOGONG
GORMAN DRIVE, GOOGONG**

NORTH

2000 4000 6000 8000 12000 20000


SCALE 1 : 200 @ A1

21 SEPTEMBER 2022

PROJECT	DISCIPLINE	PHASE	SERIES NUMBER	REVISION
GOOG - LA - CD - L801				2

SETOUT OF LANDSCAPE WORKS

The builder is to provide CAD files to surveyor to setout all landscape elements.
The dimensions shown are to be used as a check against the setout from survey.

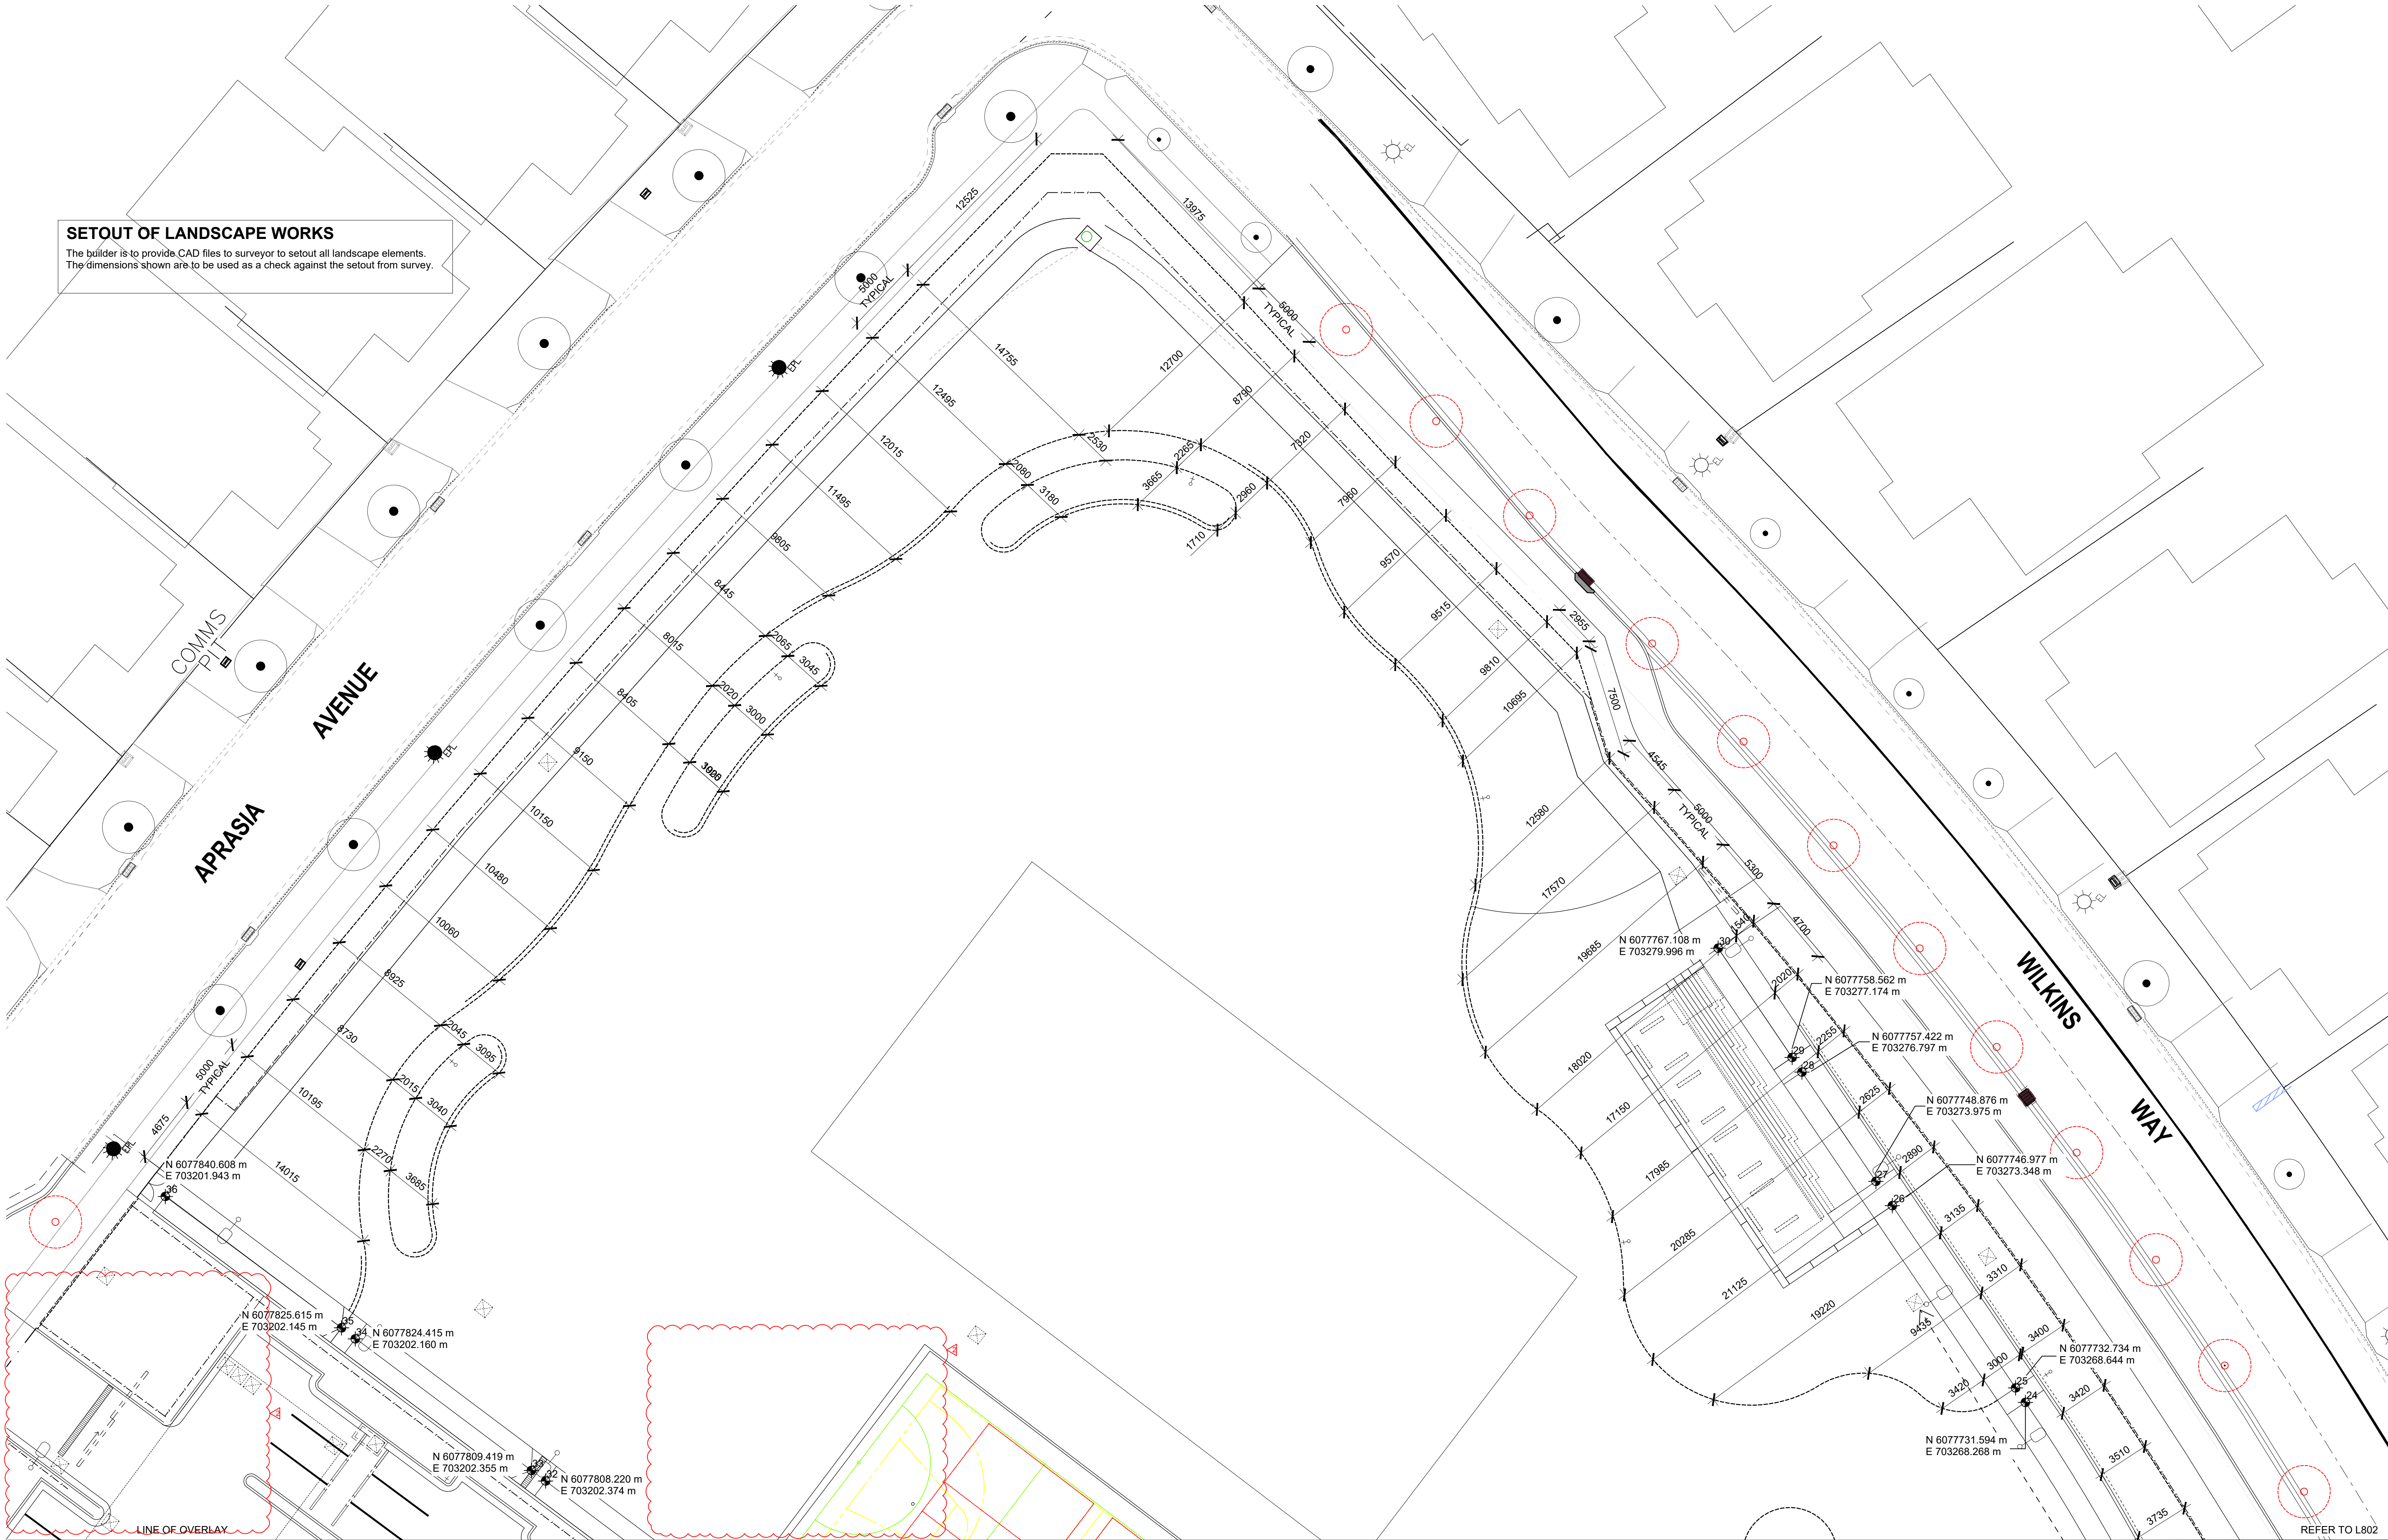

AMENDMENTS				DESCRIPTION
REV	BY	DATE		
0	BH	06.12.2021		ISSUED FOR CONSTRUCTION
1	BH	06.04.2022		ISSUED FOR CONSTRUCTION
2	BH	21.09.2022		ISSUED FOR CONSTRUCTION

LIST OF CHANGES SINCE CONTRACT DOCUMENTATION:			
0	06.12.2021	New sheet added.	
1	06.04.2022	Additional handrail added to concrete steps and tactile indicators updated.	
2	21.09.2022	Bike racks and fence relocated. Gate location to carpark updated. Substation removed. Mass planting beds and edging updated.	

HANSEN YUNCKEN
NSW GOVERNMENT Education

TaylorBrammer
TAYLOR BRAMMER LANDSCAPE ARCHITECTS PTY LTD
AUSTINMER STUDIO
28 Moore St | PO Box 3064 Austinmer, NSW, 2511 | E: info@taylorbrammer.com.au | T: 61 2 9387 8855
Copyright © Taylor Brammer Landscape Architects Pty Ltd. | 490411 000 720 000

DRAWING NAME
LANDSCAPE: SETOUT PLAN

PROJECT
**NEW PRIMARY SCHOOL
IN GOOGONG
GORMAN DRIVE, GOOGONG**

NORTH

2000 4000 6000 8000 12000 20000

SCALE 1 : 200 @ A1

21 SEPTEMBER 2022

PROJECT	DISCIPLINE	PHASE	SERIES NUMBER	REVISION
GOOG - LA - CD - L803				2