


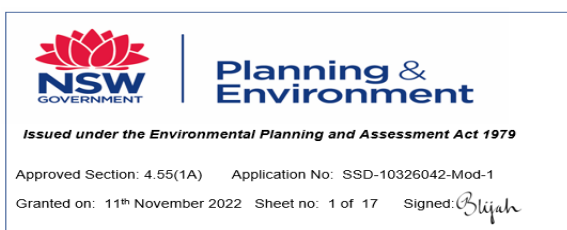


- LIST OF CHANGES SINCE CONTRACT DOCUMENTATION:
- 0. 06.12.2021 Fence and steel edge location clarified on plan; Light pole locations updated; Gate added to waste pad in carpark.
 - 1. 06.04.2022 Steel edge replaced by timber edge; SELU fence removed. Additional handrail added to concrete steps and tactile indicators updated. Fence and gate location to the carpark updated.
 - 2. 21.09.2022 Bike racks and fence relocated. Gate location to carpark updated. Trees in carpark removed. Substation removed. Mass planting beds and edging updated.

AMENDMENTS				
REV	BY	DATE	DESCRIPTION	
0	BH	06.12.2021	ISSUED FOR CONSTRUCTION	
1	BH	06.04.2022	ISSUED FOR CONSTRUCTION	
2	BH	21.09.2022	ISSUED FOR CONSTRUCTION	



DRAWING NAME
LANDSCAPE: SITE PLAN

PROJECT
NEW PRIMARY SCHOOL
IN GOOGONG
GORMAN DRIVE, GOOGONG

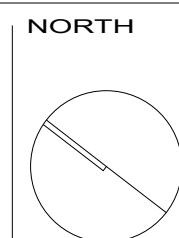

50001000015000200002500050000

SCALE 1 : 500 @ A1

21 SEPTEMBER 2022

PROJECT	DISCIPLINE	PHASE	SERIES NUMBER	REVISION
GOOG - LA - CD - L100				2



- LIST OF CHANGES SINCE CONTRACT DOCUMENTATION:
- 0. 06.12.2021 Fence and steel edge location clarified on plan. Light pole locations updated. Gate added to waste pad in carpark.
 - 1. 06.04.2022 Steel edge replaced by timber edge. Concrete paving under stairs replaced by mulch bed. SELLU fence removed. Additional handrail added to concrete steps and tactile indicators updated. Fence and gate location to the carpark updated.
 - 2. 09.06.2022 Planting updated in the centre garden bed on Gorman Drive.
 - 3. 21.09.2022 Bike racks and fence relocated. Gate location to carpark updated. Substation removed. Mass planting beds and edging updated.

AMENDMENTS				
REV	BY	DATE	DESCRIPTION	
0	BH	06.12.2021	ISSUED FOR CONSTRUCTION	
1	BH	06.04.2022	ISSUED FOR CONSTRUCTION	
2	HK	09.06.2022	ISSUED FOR CONSTRUCTION	
3	BH	21.09.2022	ISSUED FOR CONSTRUCTION	



Planning & Environment

Issued under the Environmental Planning and Assessment Act 1979
Approved Section: 4.55(1A) Application No: SSD-10326042-M005-1
Granted on: 11th November 2022 Sheet no: 2 of 17 Signed: 



TaylorBrammer


TAYLOR BRAMMER LANDSCAPE ARCHITECTS PTY LTD
AUSTINER STUDIO
28 Moore St PO Box 3064 Adelaide, NSW, 2511 E: info@taylorbrammer.com.au T: 612 9387 8855
Copyright © Taylor Brammer Landscape Architects Pty Ltd. 490411 1001 100 100



Education

DRAWING NAME
LANDSCAPE: SITE FINISHES PLAN

PROJECT
NEW PRIMARY SCHOOL
IN GOOGONG
GORMAN DRIVE, GOOGONG

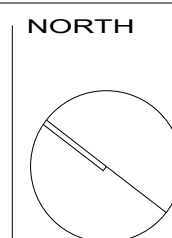

NORTH




5000 10000 15000 20000 25000 50000

SCALE 1 : 500 @ A1

21 SEPTEMBER 2022

PROJECT	DISCIPLINE	PHASE	SERIES NUMBER	REVISION
GOOG - LA - CD - L200				3

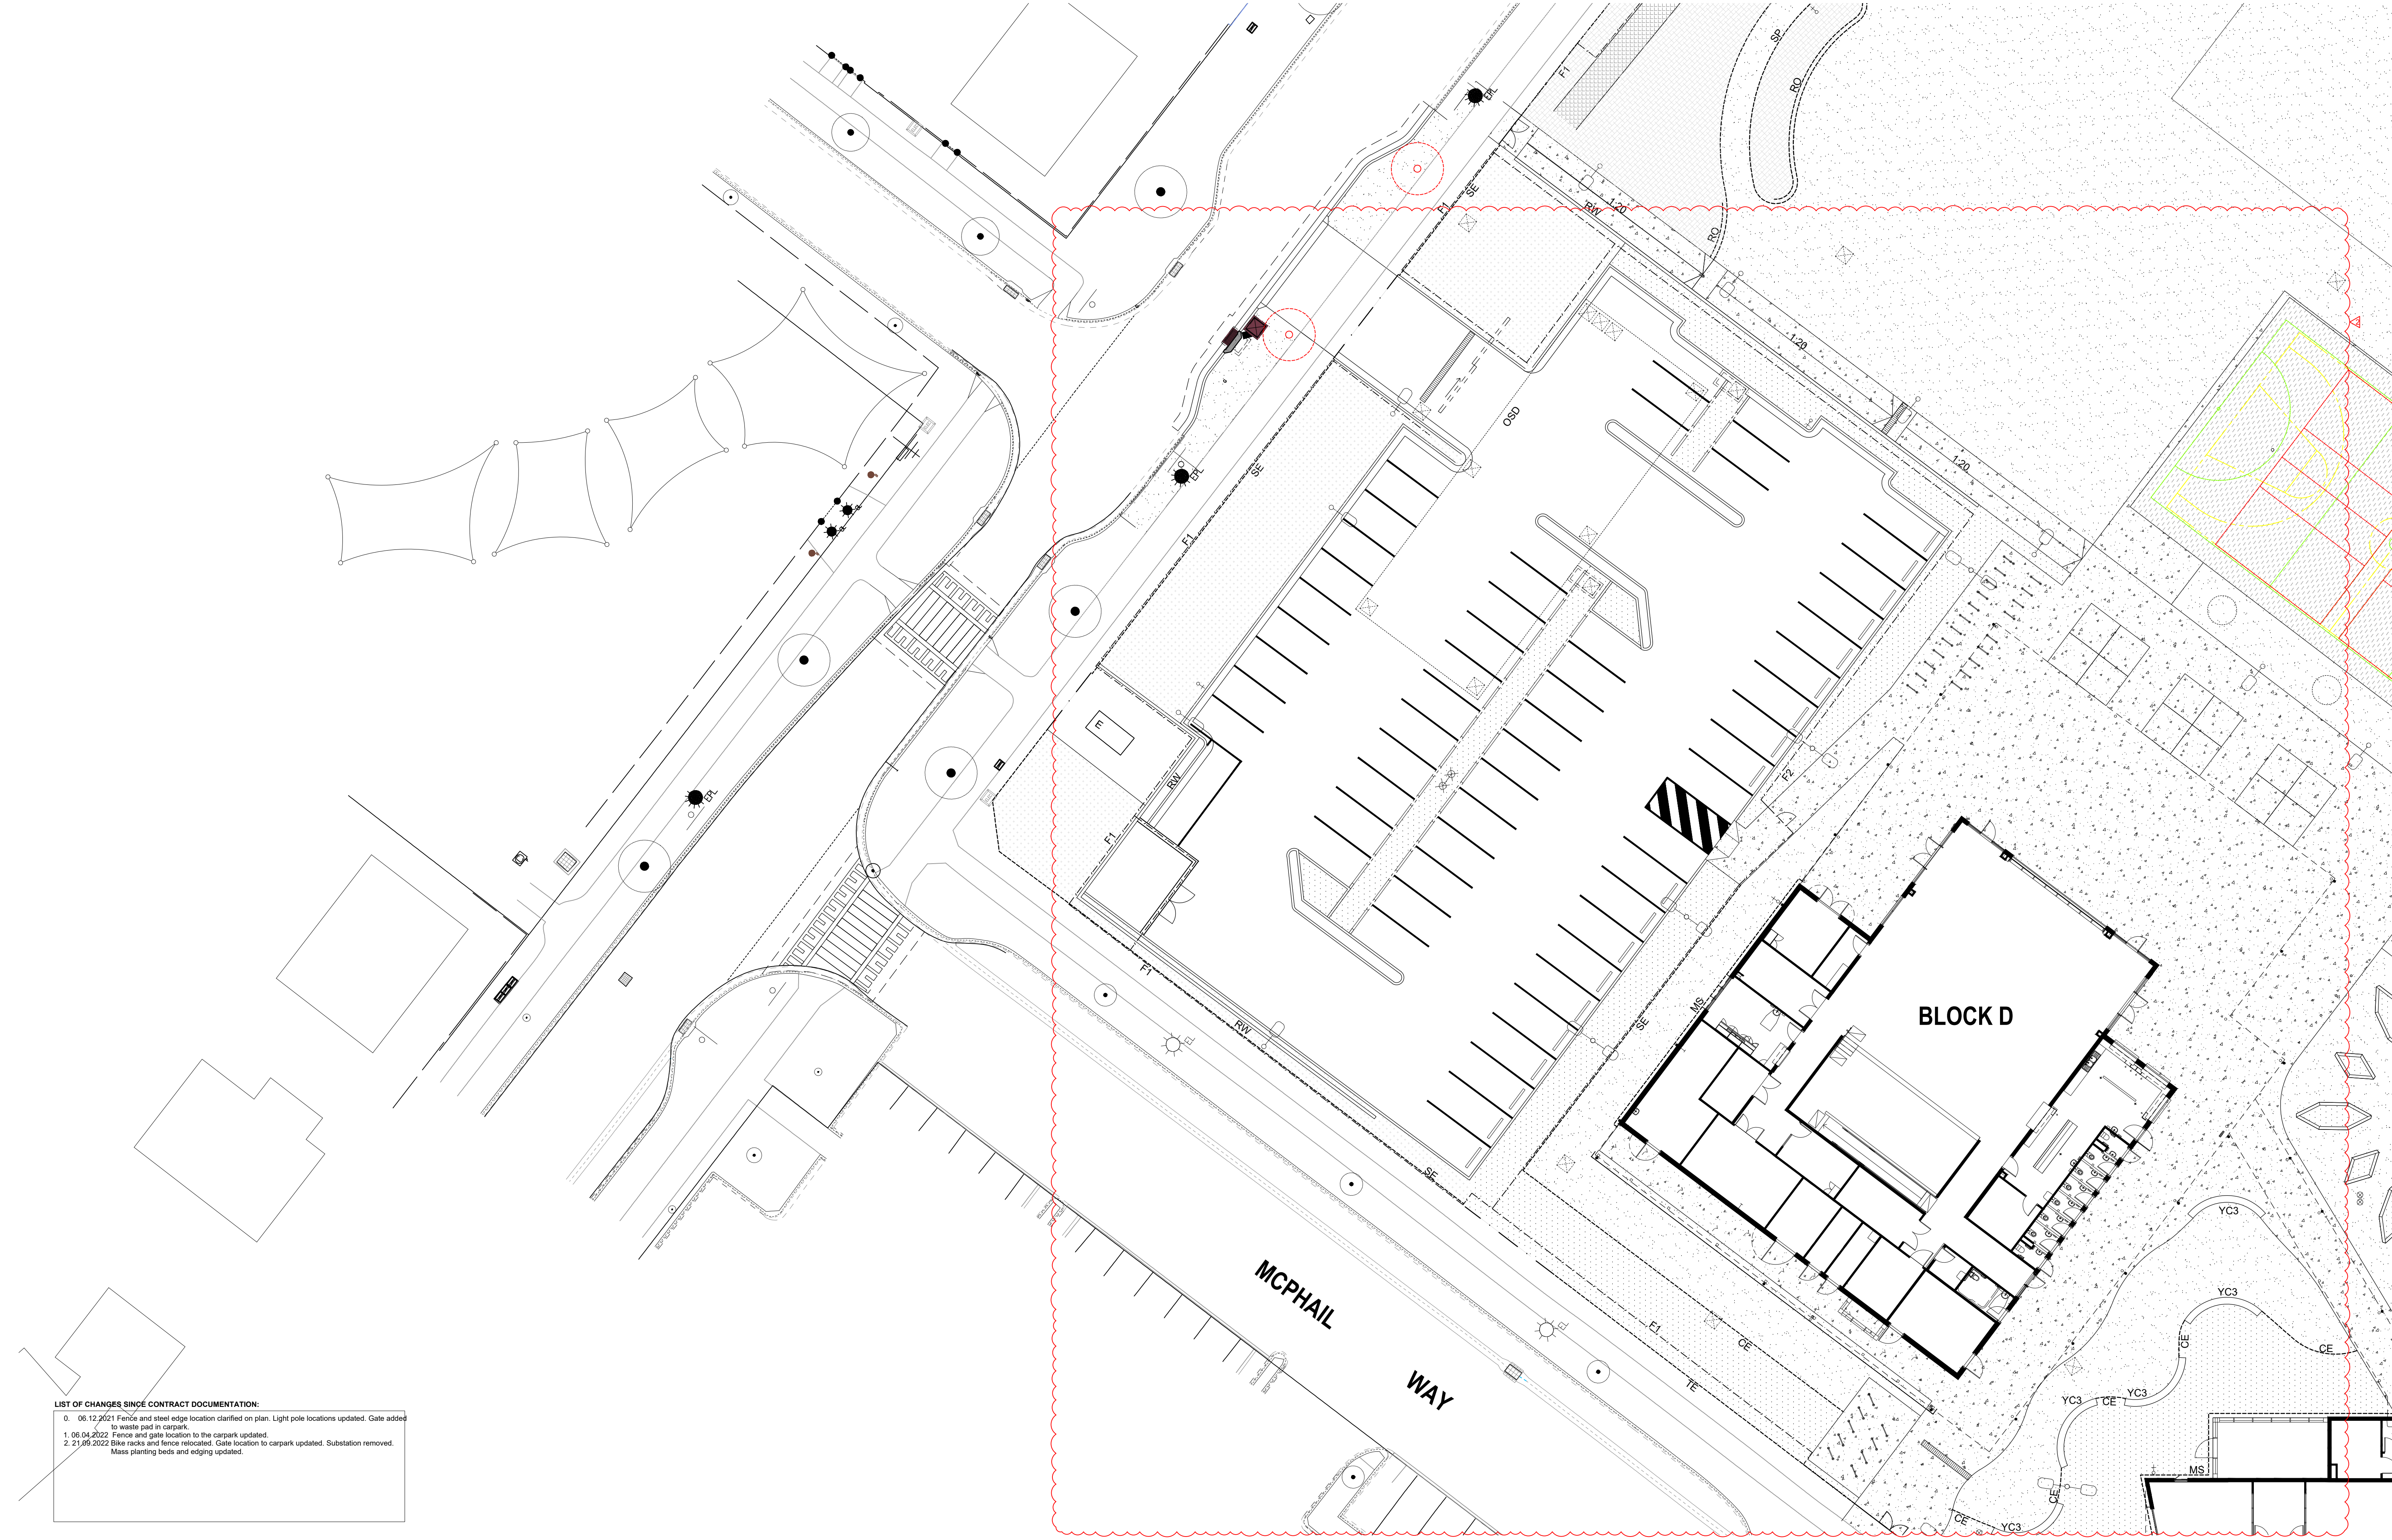


- LIST OF CHANGES SINCE CONTRACT DOCUMENTATION:
- 0. 06.12.2021 Fence and steel edge location clarified on plan. Light pole locations updated. Gate added to waste pad in carpark.
 - 1. 06.04.2022 Fence and gate location to the carpark updated.
 - 2. 21.09.2022 Bike racks and fence relocated. Gate location to carpark updated. Substation removed. Mass planting beds and edging updated.

AMENDMENTS				
REV	BY	DATE	DESCRIPTION	
0	BH	06.12.2021	ISSUED FOR CONSTRUCTION	
1	BH	06.04.2022	ISSUED FOR CONSTRUCTION	
2	BH	21.09.2022	ISSUED FOR CONSTRUCTION	



Planning & Environment

 Issued under the Environmental Planning and Assessment Act 1979
Approved Section: 4.55(1A) Application No: SSD-10326042-Mod-1
Granted on: 11th November 2022 Sheet no. 3 of 17 Signed: 




TaylorBrammer


TAYLOR BRAMMER LANDSCAPE ARCHITECTS PTY LTD
AUSTINMER STUDIO
28 Moore St / PO Box 3064 Austimere, NSW, 2511 E: landscapes@taylorbrammer.com.au T: 612 9387 8855
Copyright © Taylor Brammer Landscape Architects Pty Ltd. 490411 080 720 988

DRAWING NAME
LANDSCAPE: FINISHES PLAN

PROJECT
NEW PRIMARY SCHOOL
IN GOOGONG
GORMAN DRIVE, GOOGONG

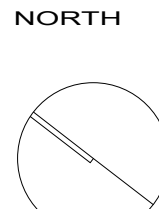

NORTH

 


2000 4000 6000 8000 12000 20000

SCALE 1 : 200 @ A1

21 SEPTEMBER 2022

PROJECT	DISCIPLINE	PHASE	SERIES NUMBER	REVISION
GOOG - LA - CD - L202				2

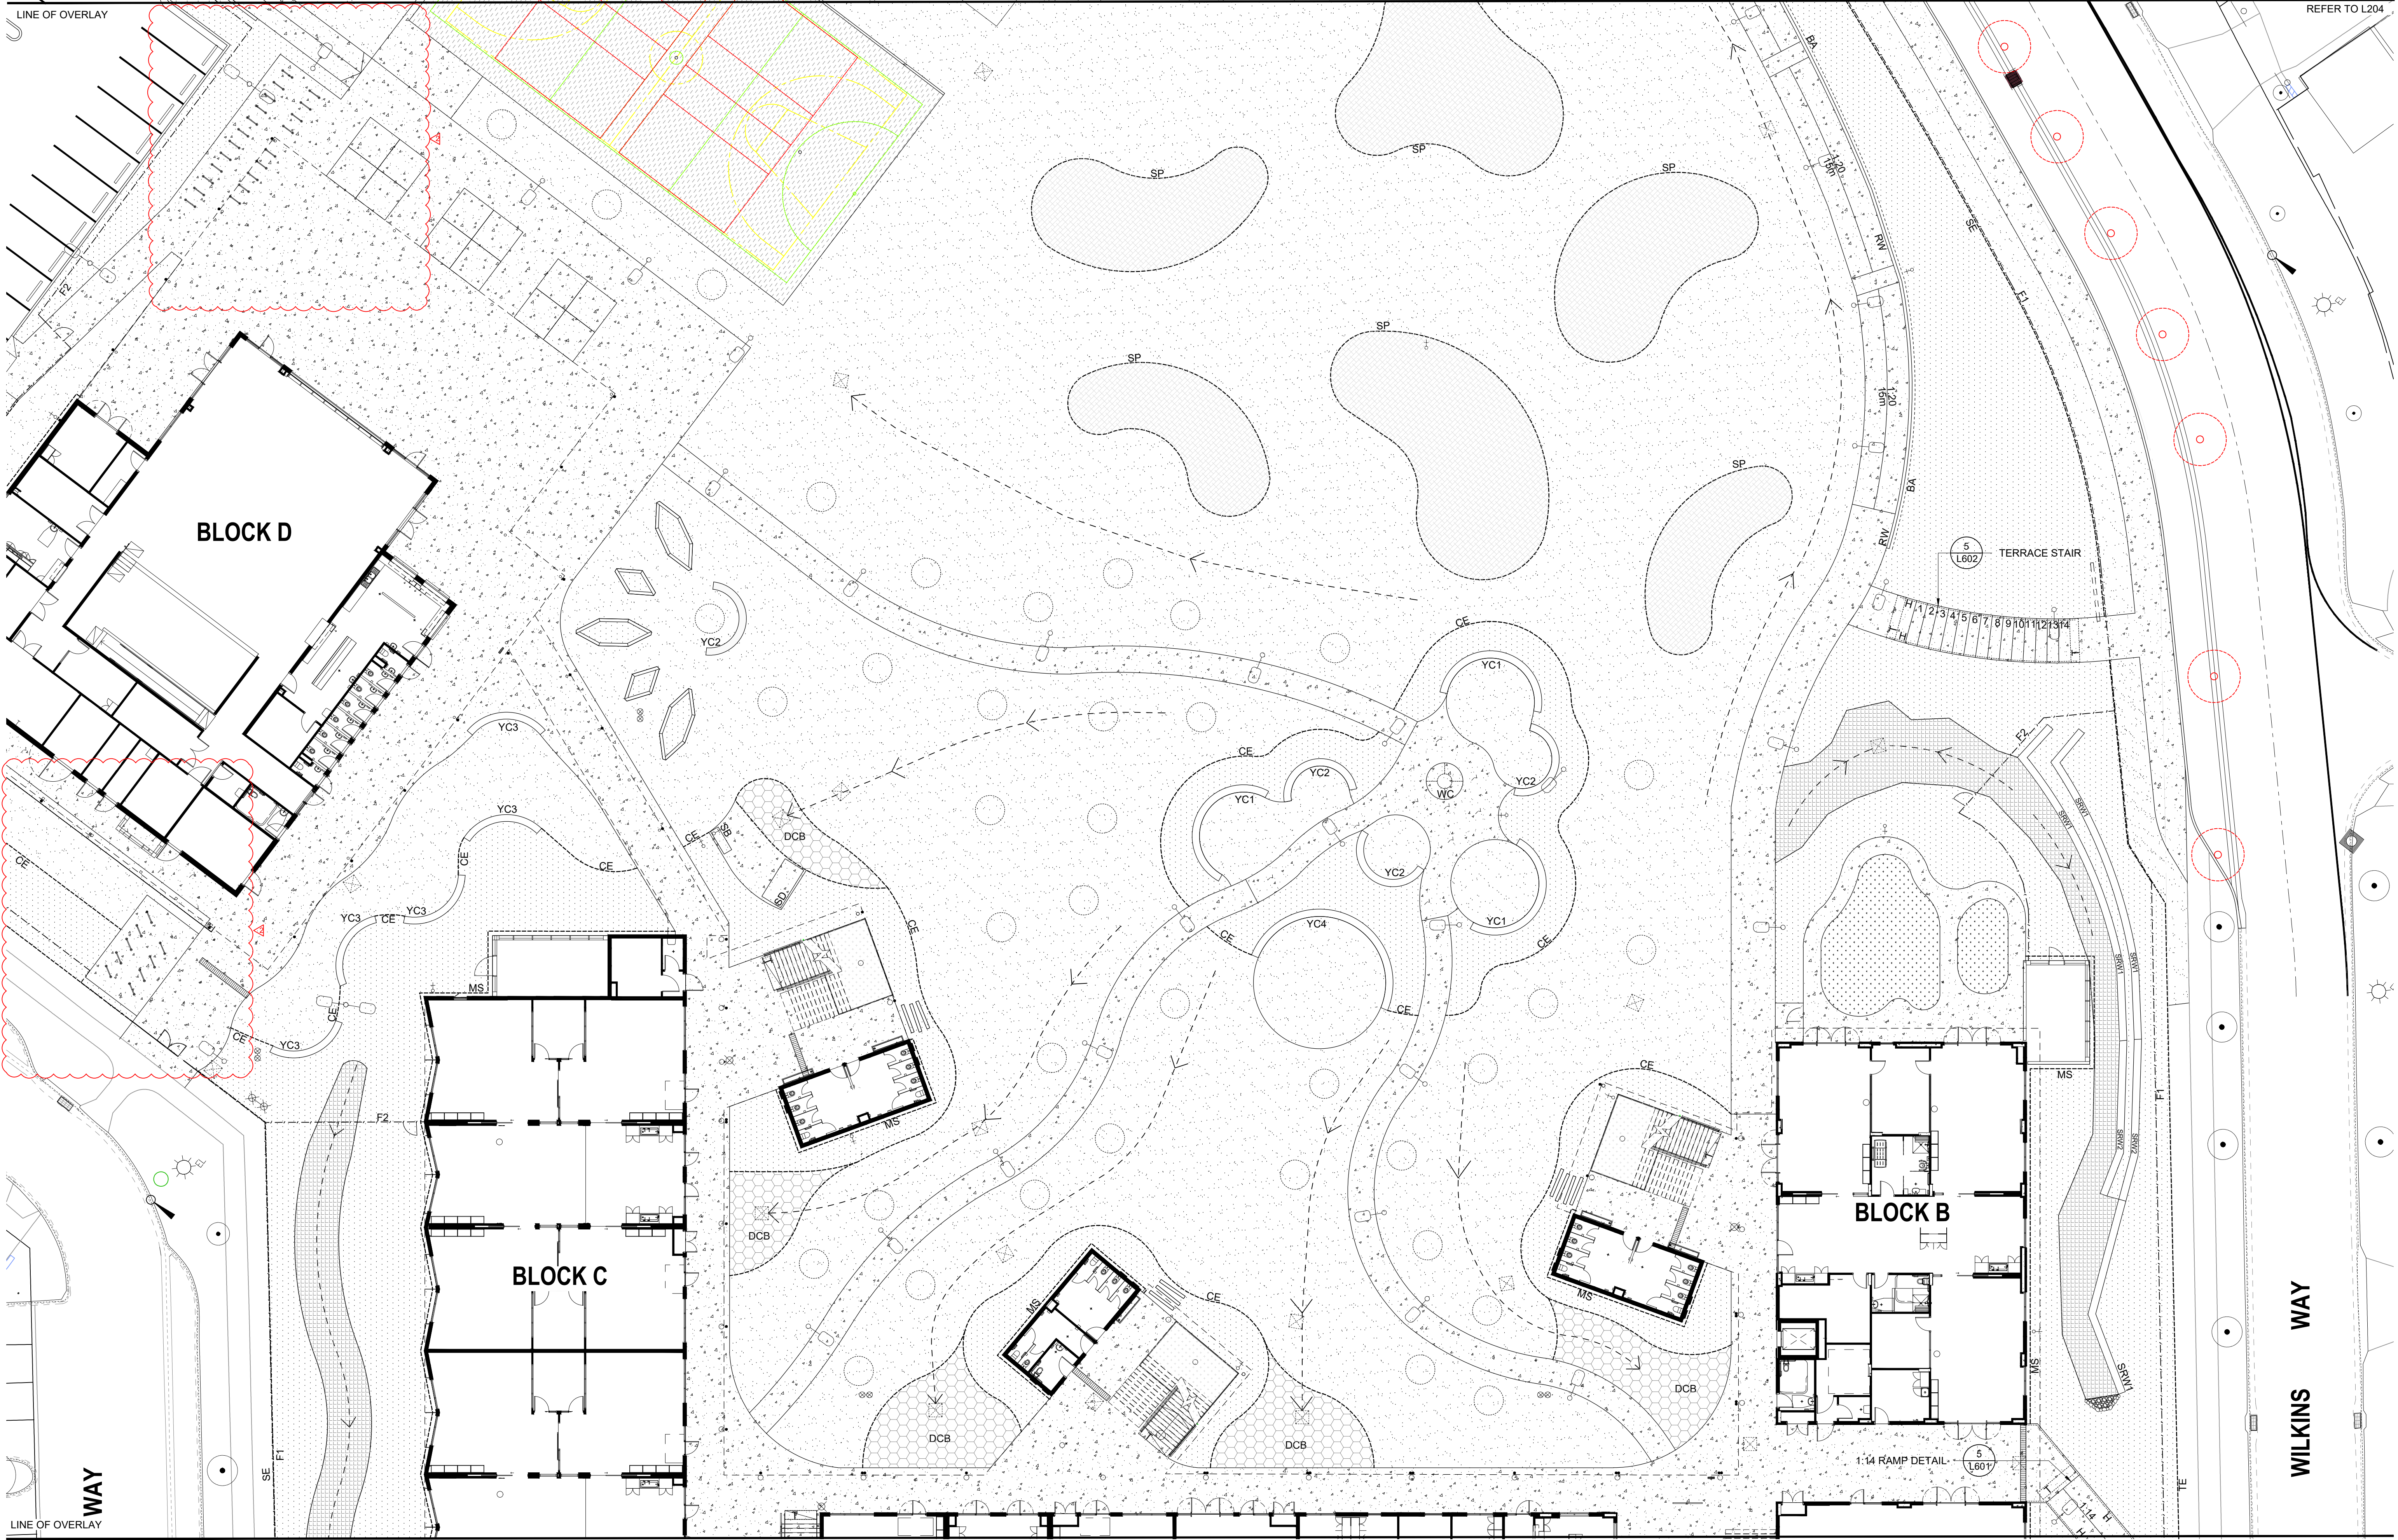


AMENDMENTS				DESCRIPTION
REV	BY	DATE		
0	BH	06.12.2021		ISSUED FOR CONSTRUCTION
1	BH	06.04.2022		ISSUED FOR CONSTRUCTION
2	BH	21.09.2022		ISSUED FOR CONSTRUCTION

- LIST OF CHANGES SINCE CONTRACT DOCUMENTATION:
- 06.12.2021 Fence and steel edge location clarified on plan. Light pole locations updated.
 - 06.04.2022 Steel edge replaced by timber edge. Concrete paving under stairs replaced by mulch bed. SELU fence removed. Fence and gate location to the carpark updated.
 - 21.09.2022 Bike racks and fence relocated. Mass planting beds and edging updated.




DRAWING NAME
LANDSCAPE: FINISHES PLAN

PROJECT
NEW PRIMARY SCHOOL
IN GOOGONG
GORMAN DRIVE, GOOGONG

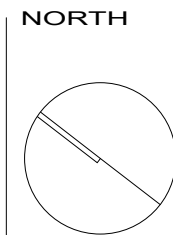

2000 4000 6000 8000 12000 20000				
SCALE 1 : 200 @ A1				
21 SEPTEMBER 2022				
PROJECT	DISCIPLINE	PHASE	SERIES NUMBER	REVISION
GOOG - LA - CD - L203				2

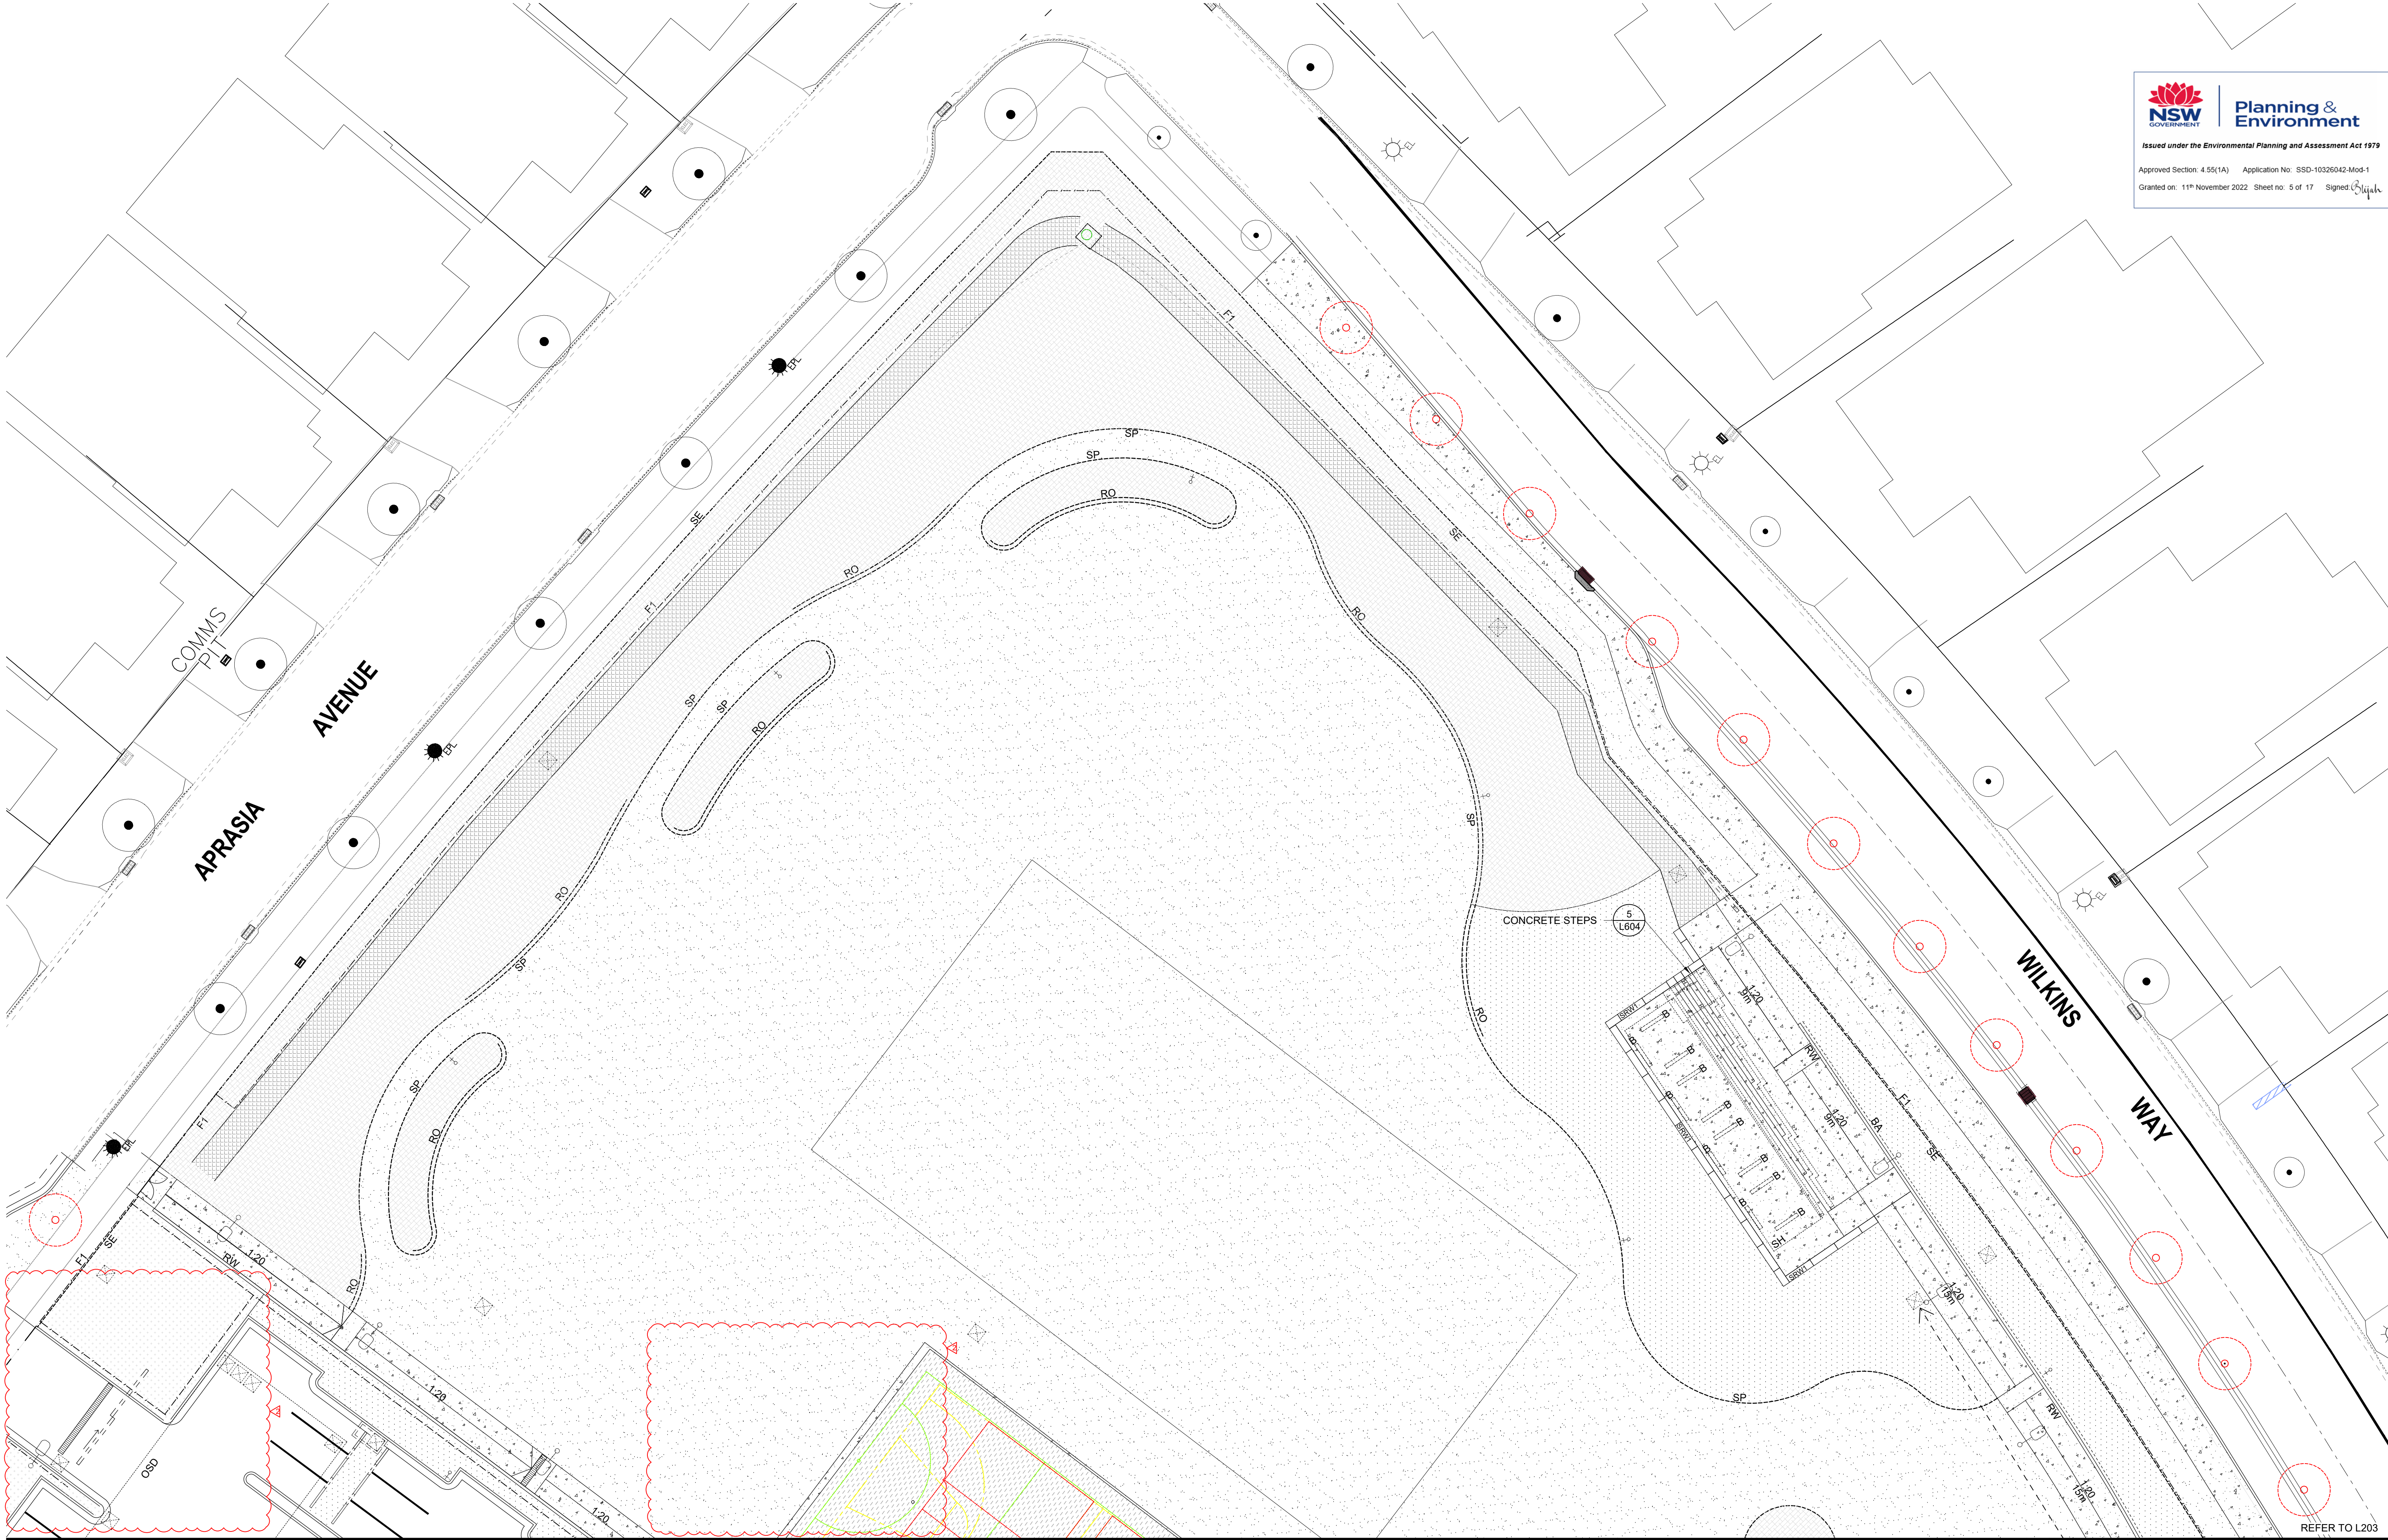

AMENDMENTS				DESCRIPTION
REV	BY	DATE		
0	BH	06.12.2021		ISSUED FOR CONSTRUCTION
1	BH	06.04.2022		ISSUED FOR CONSTRUCTION
2	BH	21.09.2022		ISSUED FOR CONSTRUCTION

- LIST OF CHANGES:
- 0. 06.12.2021 Fence and steel edge location clarified on plan. Light pole locations updated.
 - 1. 06.04.2022 Additional handrail added to concrete steps and tactile indicators updated.
 - 2. 21.09.2022 Bike racks and fence relocated. Gate location to carpark updated. Mass planting beds and edging updated.




DRAWING NAME

LANDSCAPE: FINISHES PLAN

PROJECT

NEW PRIMARY SCHOOL
IN GOOGONG
GORMAN DRIVE, GOOGONG

NORTH

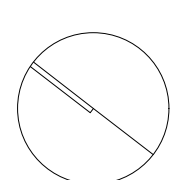

2000 4000 6000 8000 12000 20000

SCALE 1 : 200 @ A1


21 SEPTEMBER 2022

PROJECT	DISCIPLINE	PHASE	SERIES NUMBER	REVISION
GOOG - LA - CD - L204				2



- LIST OF CHANGES SINCE CONTRACT DOCUMENTATION:
- 0. 06.12.2021 Fence and steel edge location clarified on plan. Light pole locations updated. Gate added to waste pad in carpark.
 - 1. 06.04.2022 Steel edge replaced by timber edge. SELU fence removed. Additional handrail added to concrete steps and tactile indicators updated. Fence and gate location to the carpark updated.
 - 2. 21.09.2022 Bike racks and fence relocated. Gate location to carpark updated. Substation removed. Mass planting beds and edging updated. Proposed contours updated.

AMENDMENTS				DESCRIPTION
REV	BY	DATE		
0	BH	06.12.2021		ISSUED FOR CONSTRUCTION
1	BH	06.04.2022		ISSUED FOR CONSTRUCTION
2	BH	21.09.2022		ISSUED FOR CONSTRUCTION

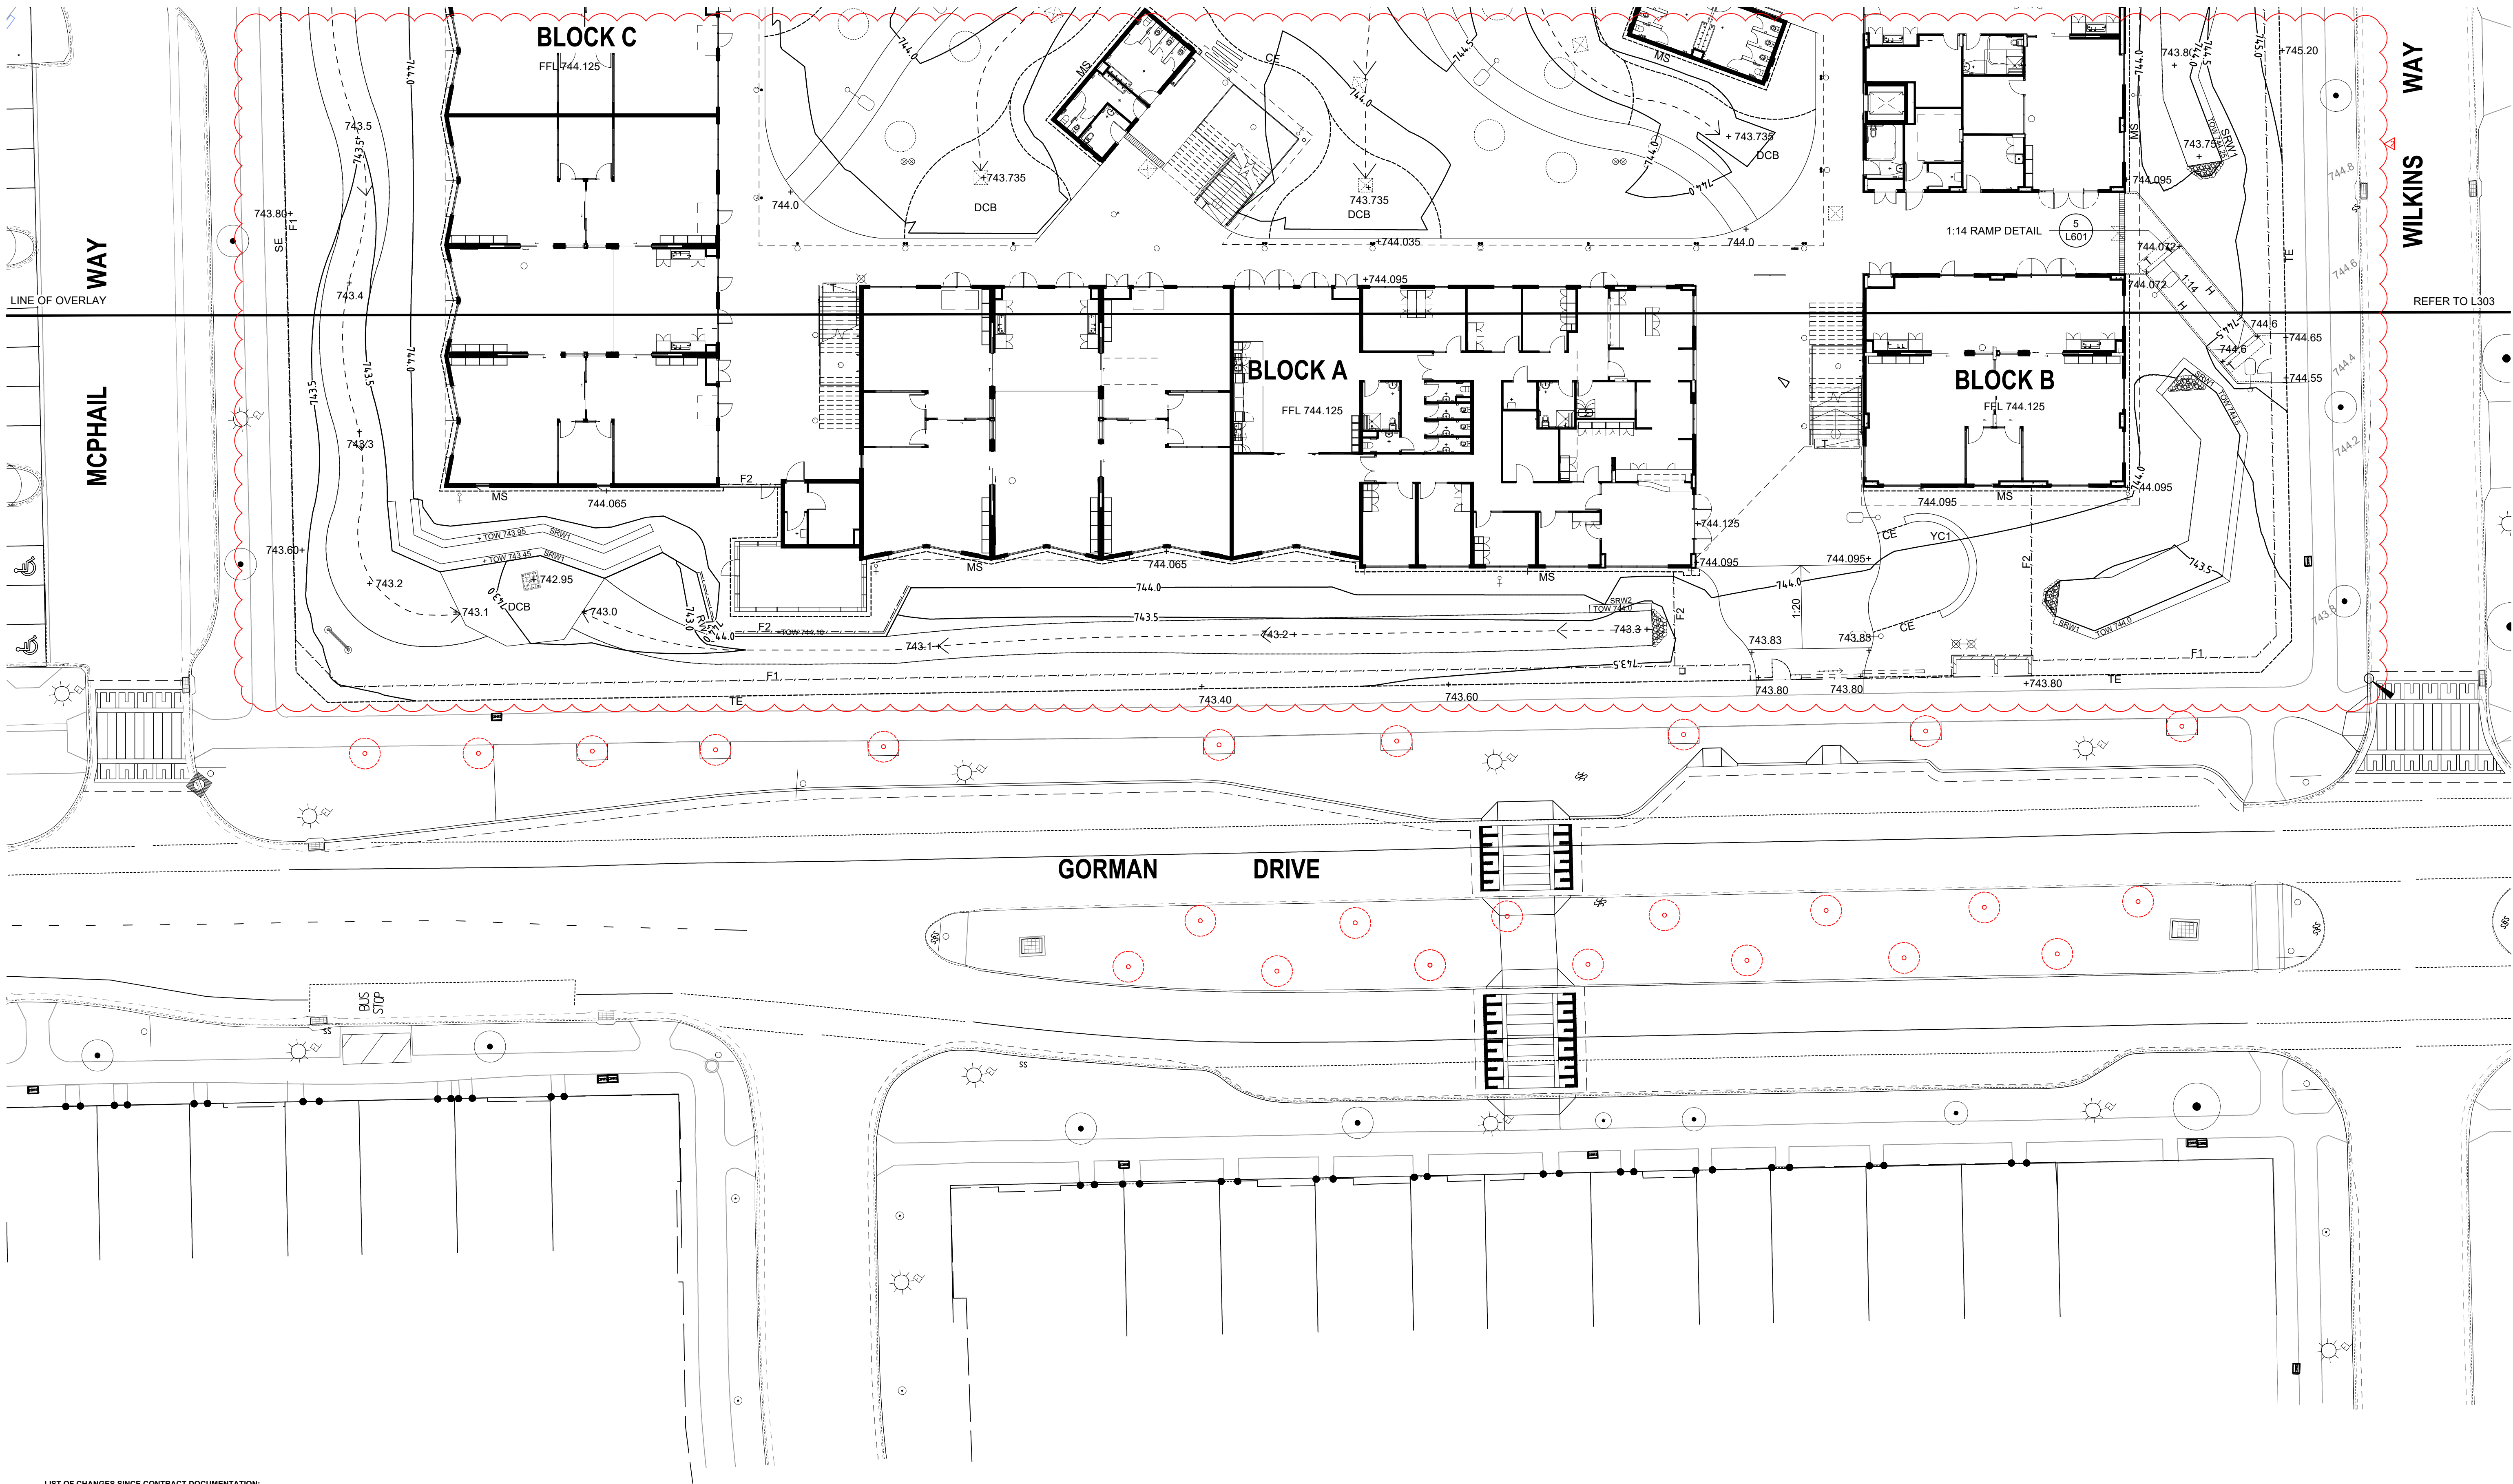

LIST OF CHANGES SINCE CONTRACT DOCUMENTATION:

- 0. 06.12.2021 Fence and steel edge location clarified on plan. Light pole locations updated.
- 1. 06.04.2022 Steel edge replaced by timber edge.
- 2. 21.09.2022 Proposed contours updated.

AMENDMENTS				
REV	BY	DATE	DESCRIPTION	
0	BH	06.12.2021	ISSUED FOR CONSTRUCTION	
1	BH	06.04.2022	ISSUED FOR CONSTRUCTION	
2	BH	21.09.2022	ISSUED FOR CONSTRUCTION	



Planning & Environment

Issued under the Environmental Planning and Assessment Act 1979

Approved Section: 4.55(1A) Application No: SSD-10326042-Mod-1

Granted on: 11th November 2022 Sheet no: 7 of 17 Signed: [Signature]



TaylorBrammer

TAYLOR BRAMMER LANDSCAPE ARCHITECTS PTY LTD


AUSTINMER STUDIO

28 Moore St / PO Box 3064 Austimere, NSW, 2511 E: studio@taylorbrammer.com.au T: 612 9387 8855

Copyright © Taylor Brammer Landscape Architects Pty Ltd. 4/20/21 1001 7/21/2022

DRAWING NAME
LANDSCAPE: GRADING PLAN

PROJECT
NEW PRIMARY SCHOOL
IN GOOGONG
GORMAN DRIVE, GOOGONG

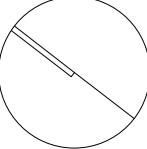

2000 4000 6000 8000 12000 20000

SCALE 1 : 200 @ A1

21 SEPTEMBER 2022

PROJECT	DISCIPLINE	PHASE	SERIES NUMBER	REVISION
GOOG - LA - CD - L301				2



LIST OF CHANGES SINCE CONTRACT DOCUMENTATION:

- 0. 06.12.2021 Fence and steel edge location clarified on plan. Light pole locations updated. Gate added to waste pad in carpark.
- 1. 06.04.2022 Fence and gate location to the carpark updated.
- 2. 21.09.2022 Bike racks and fence relocated. Gate location to carpark updated. Substation removed. Mass planting beds and edging updated. Proposed contours updated.

AMENDMENTS				DESCRIPTION
REV	BY	DATE		
0	BH	06.12.2021		ISSUED FOR CONSTRUCTION
1	BH	06.04.2022		ISSUED FOR CONSTRUCTION
2	BH	21.09.2022		ISSUED FOR CONSTRUCTION



Issued under the Environmental Planning and Assessment Act 1979

Approved Section: 4.55(1A) Application No: SSD-10326042-Mod-1


Granted on: 11th November 2022 Sheet no: 8 of 17 Signed: 



TAYLOR BRAMMER LANDSCAPE ARCHITECTS PTY LTD
AUSTINMER STUDIO
28 Moore St / PO Box 3064 Austimere, NSW, 2511 E: info@taylorbrammer.com.au T: 611 2 9387 8855
Copyright © Taylor Brammer Landscape Architects Pty Ltd 490411 1001 100 100

DRAWING NAME
LANDSCAPE: GRADING PLAN

PROJECT
NEW PRIMARY SCHOOL
IN GOOGONG
GORMAN DRIVE, GOOGONG

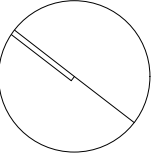


NORTH

SCALE 1 : 200 @ A1

21 SEPTEMBER 2022

PROJECT	DISCIPLINE	PHASE	SERIES NUMBER	REVISION
GOOG - LA - CD - L302				2

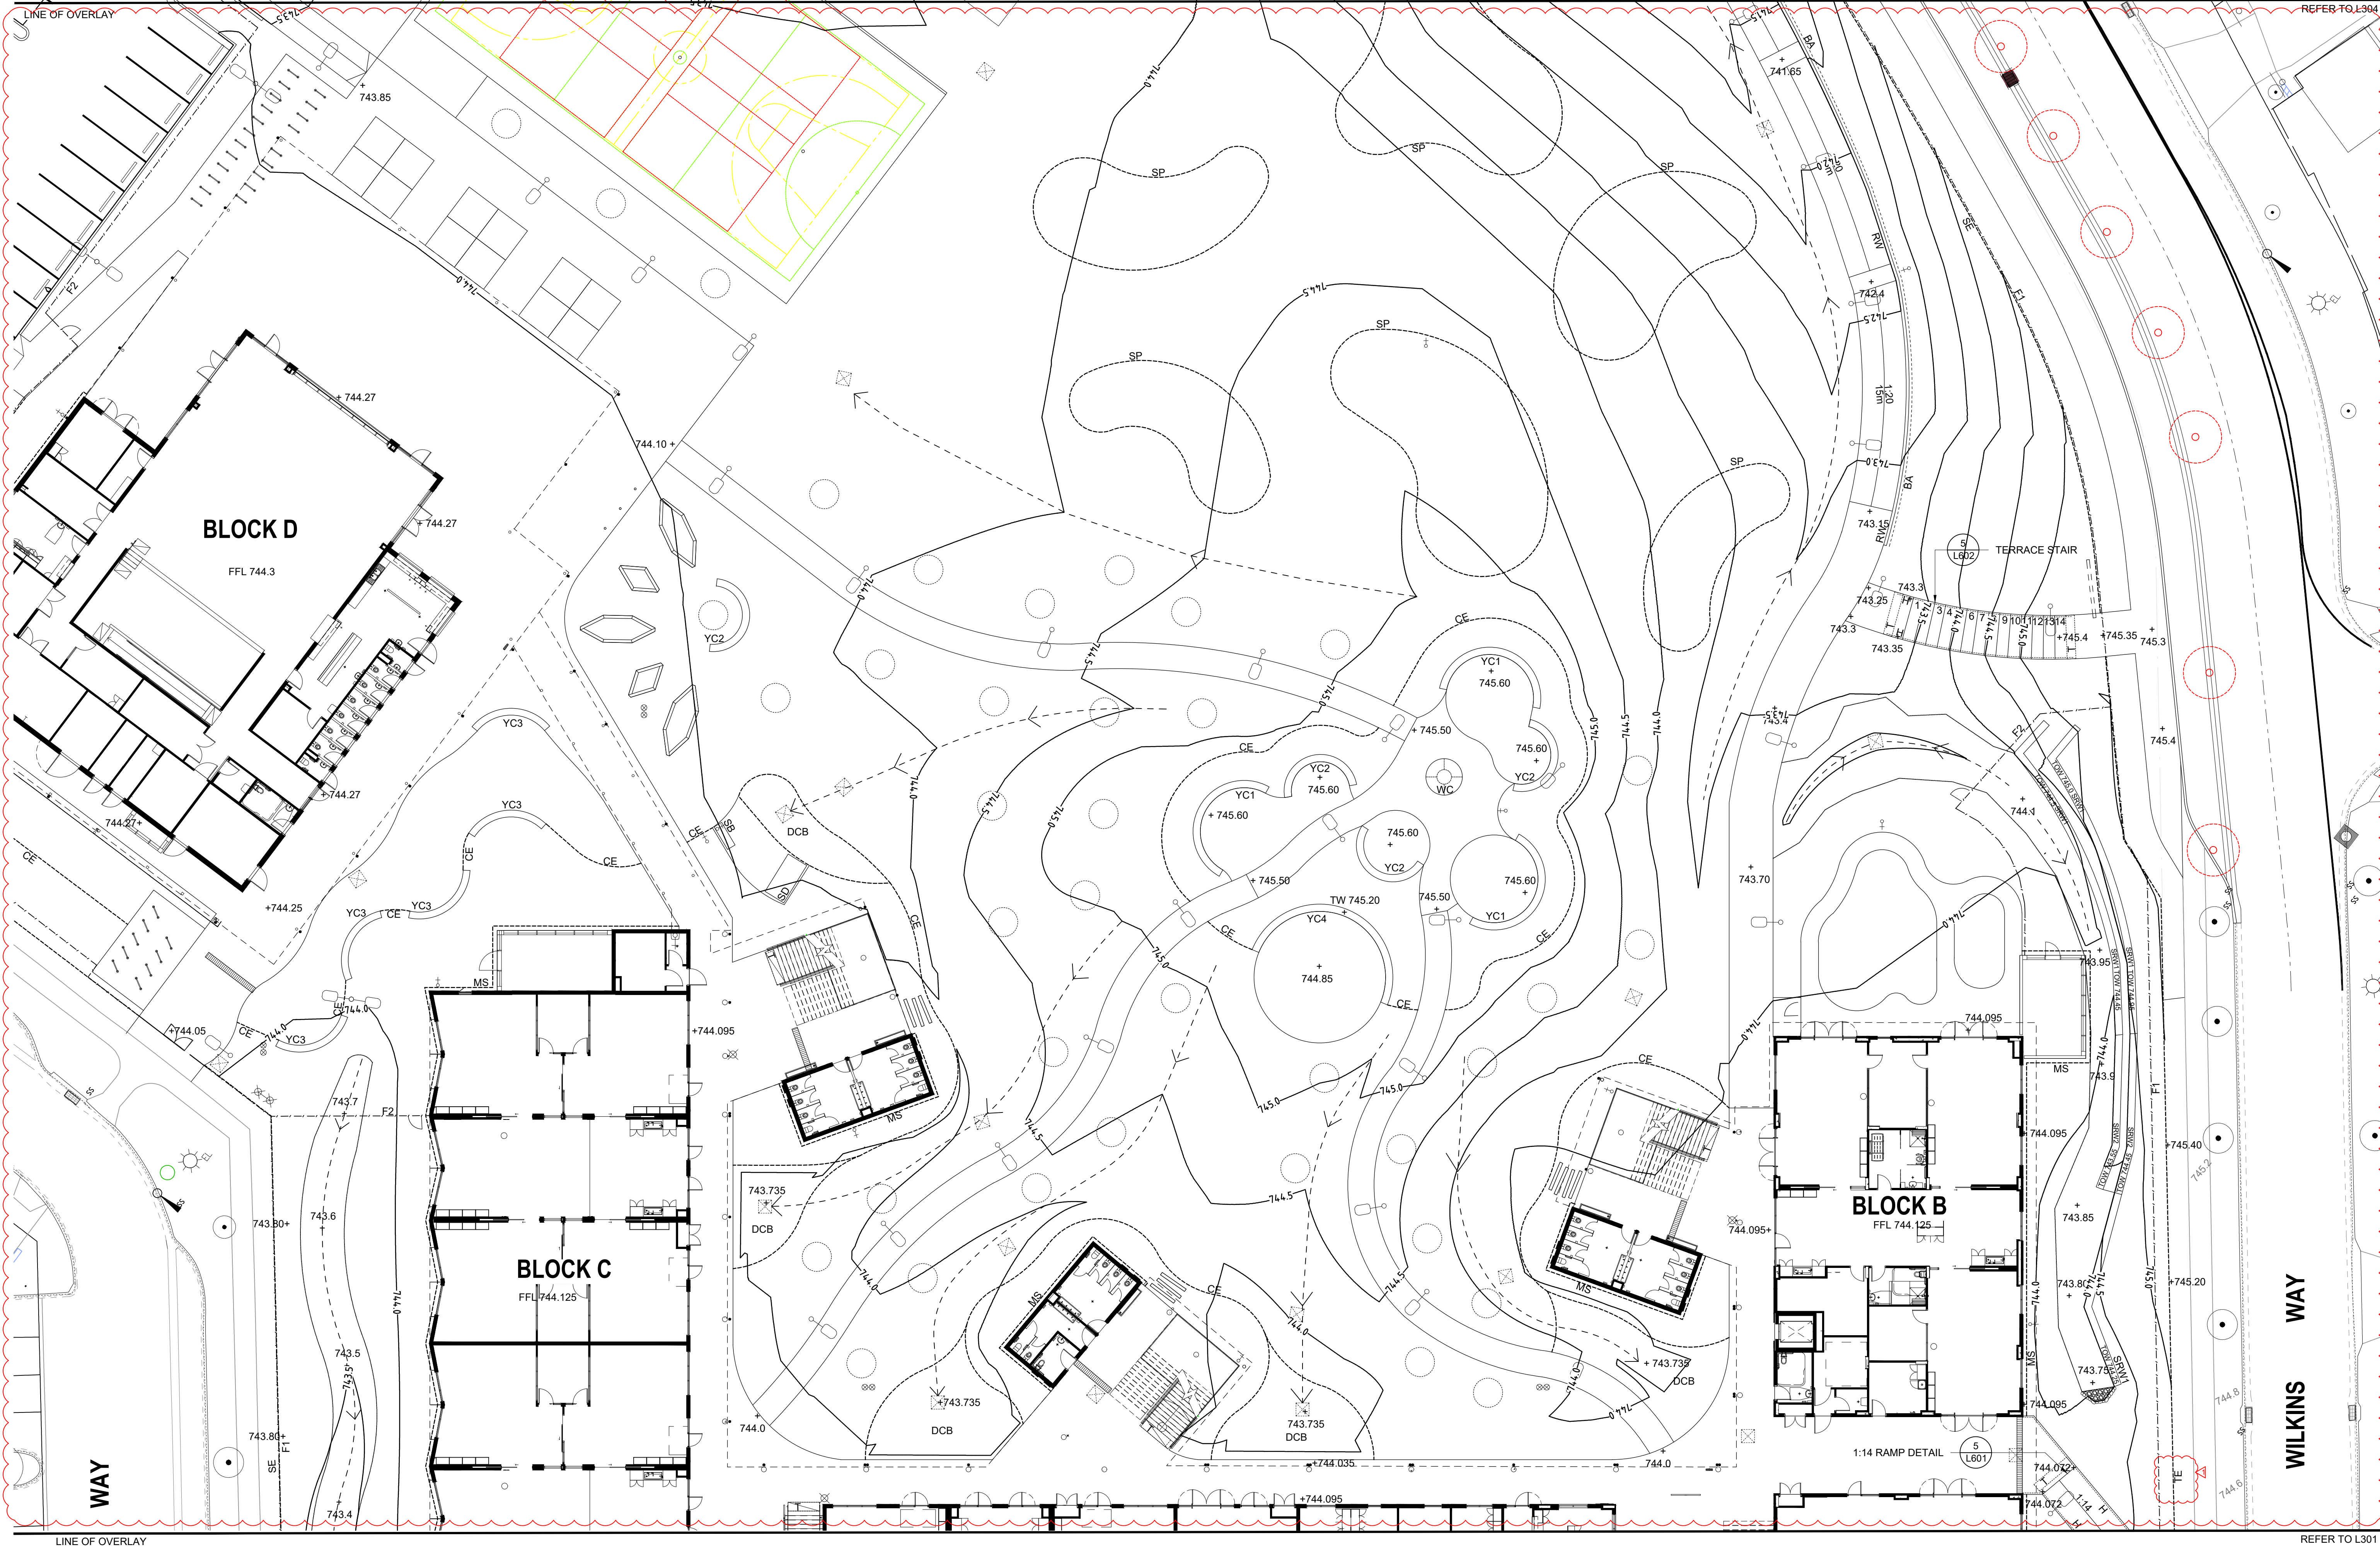

AMENDMENTS			DESCRIPTION
REV	BY	DATE	
0	BH	06.12.2021	ISSUED FOR CONSTRUCTION
1	BH	06.04.2022	ISSUED FOR CONSTRUCTION
2	BH	21.09.2022	ISSUED FOR CONSTRUCTION

- LIST OF CHANGES SINCE CONTRACT DOCUMENTATION:
- 06.12.2021 Fence and steel edge location clarified on plan. Light pole locations updated.
 - 06.04.2022 Steel edge replaced by timber edge. SELU fence removed. Fence and gate location to the carpark updated.
 - 21.09.2022 Bike racks and fence relocated. Mass planting beds and edging updated. Proposed contours updated.



TAYLOR BRAMMER LANDSCAPE ARCHITECTS PTY LTD
AUSTRALIAN STUDIO
28 Moore St PO Box 3064 Australia, NSW, 2511 E: studio@taylorbrammer.com.au T: 61 2 9387 8855
Copyright © Taylor Brammer Landscape Architects Pty Ltd. 4/20/21 1001 700 1000

DRAWING NAME
LANDSCAPE: GRADING PLAN



PROJECT
**NEW PRIMARY SCHOOL
IN GOOGONG**
GORMAN DRIVE, GOOGONG

NORTH

2000 4000 6000 8000 12000 20000

SCALE 1:200 @ A1

21 SEPTEMBER 2022

PROJECT	DISCIPLINE	PHASE	SERIES NUMBER	REVISION
GOOG - LA - CD - L303				2



AMENDMENTS				DESCRIPTION
REV	BY	DATE		
0	BH	06.12.2021		ISSUED FOR CONSTRUCTION
1	BH	06.04.2022		ISSUED FOR CONSTRUCTION
2	BH	21.09.2022		ISSUED FOR CONSTRUCTION

- LIST OF CHANGES SINCE CONTRACT DOCUMENTATION:
- 06.12.2021 Fence and steel edge location clarified on plan. Light pole locations updated.
 - 06.04.2022 Additional handrail added to concrete steps and tactile indicators updated.
 - 21.09.2022 Bike racks and fence relocated. Gate location to carpark updated. Mass planting beds and edging updated. Proposed contours updated.




TaylorBrammer
TAYLOR BRAMMER LANDSCAPE ARCHITECTS PTY LTD
AUSTINER STUDIO
28 Moore St PO Box 3064 Adelaide, NSW, 2511 E: studio@taylorbrammer.com.au T: 612 9387 8855
Copyright © Taylor Brammer Landscape Architects Pty Ltd. 490411 1001 101 000


DRAWING NAME
LANDSCAPE: GRADING PLAN



PROJECT
**NEW PRIMARY SCHOOL
IN GOOGONG**
GORMAN DRIVE, GOOGONG

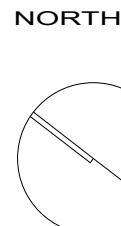

PROJECT				
PROJECT	DISCIPLINE	PHASE	SERIES NUMBER	REVISION
GOOG - LA - CD - L304				2

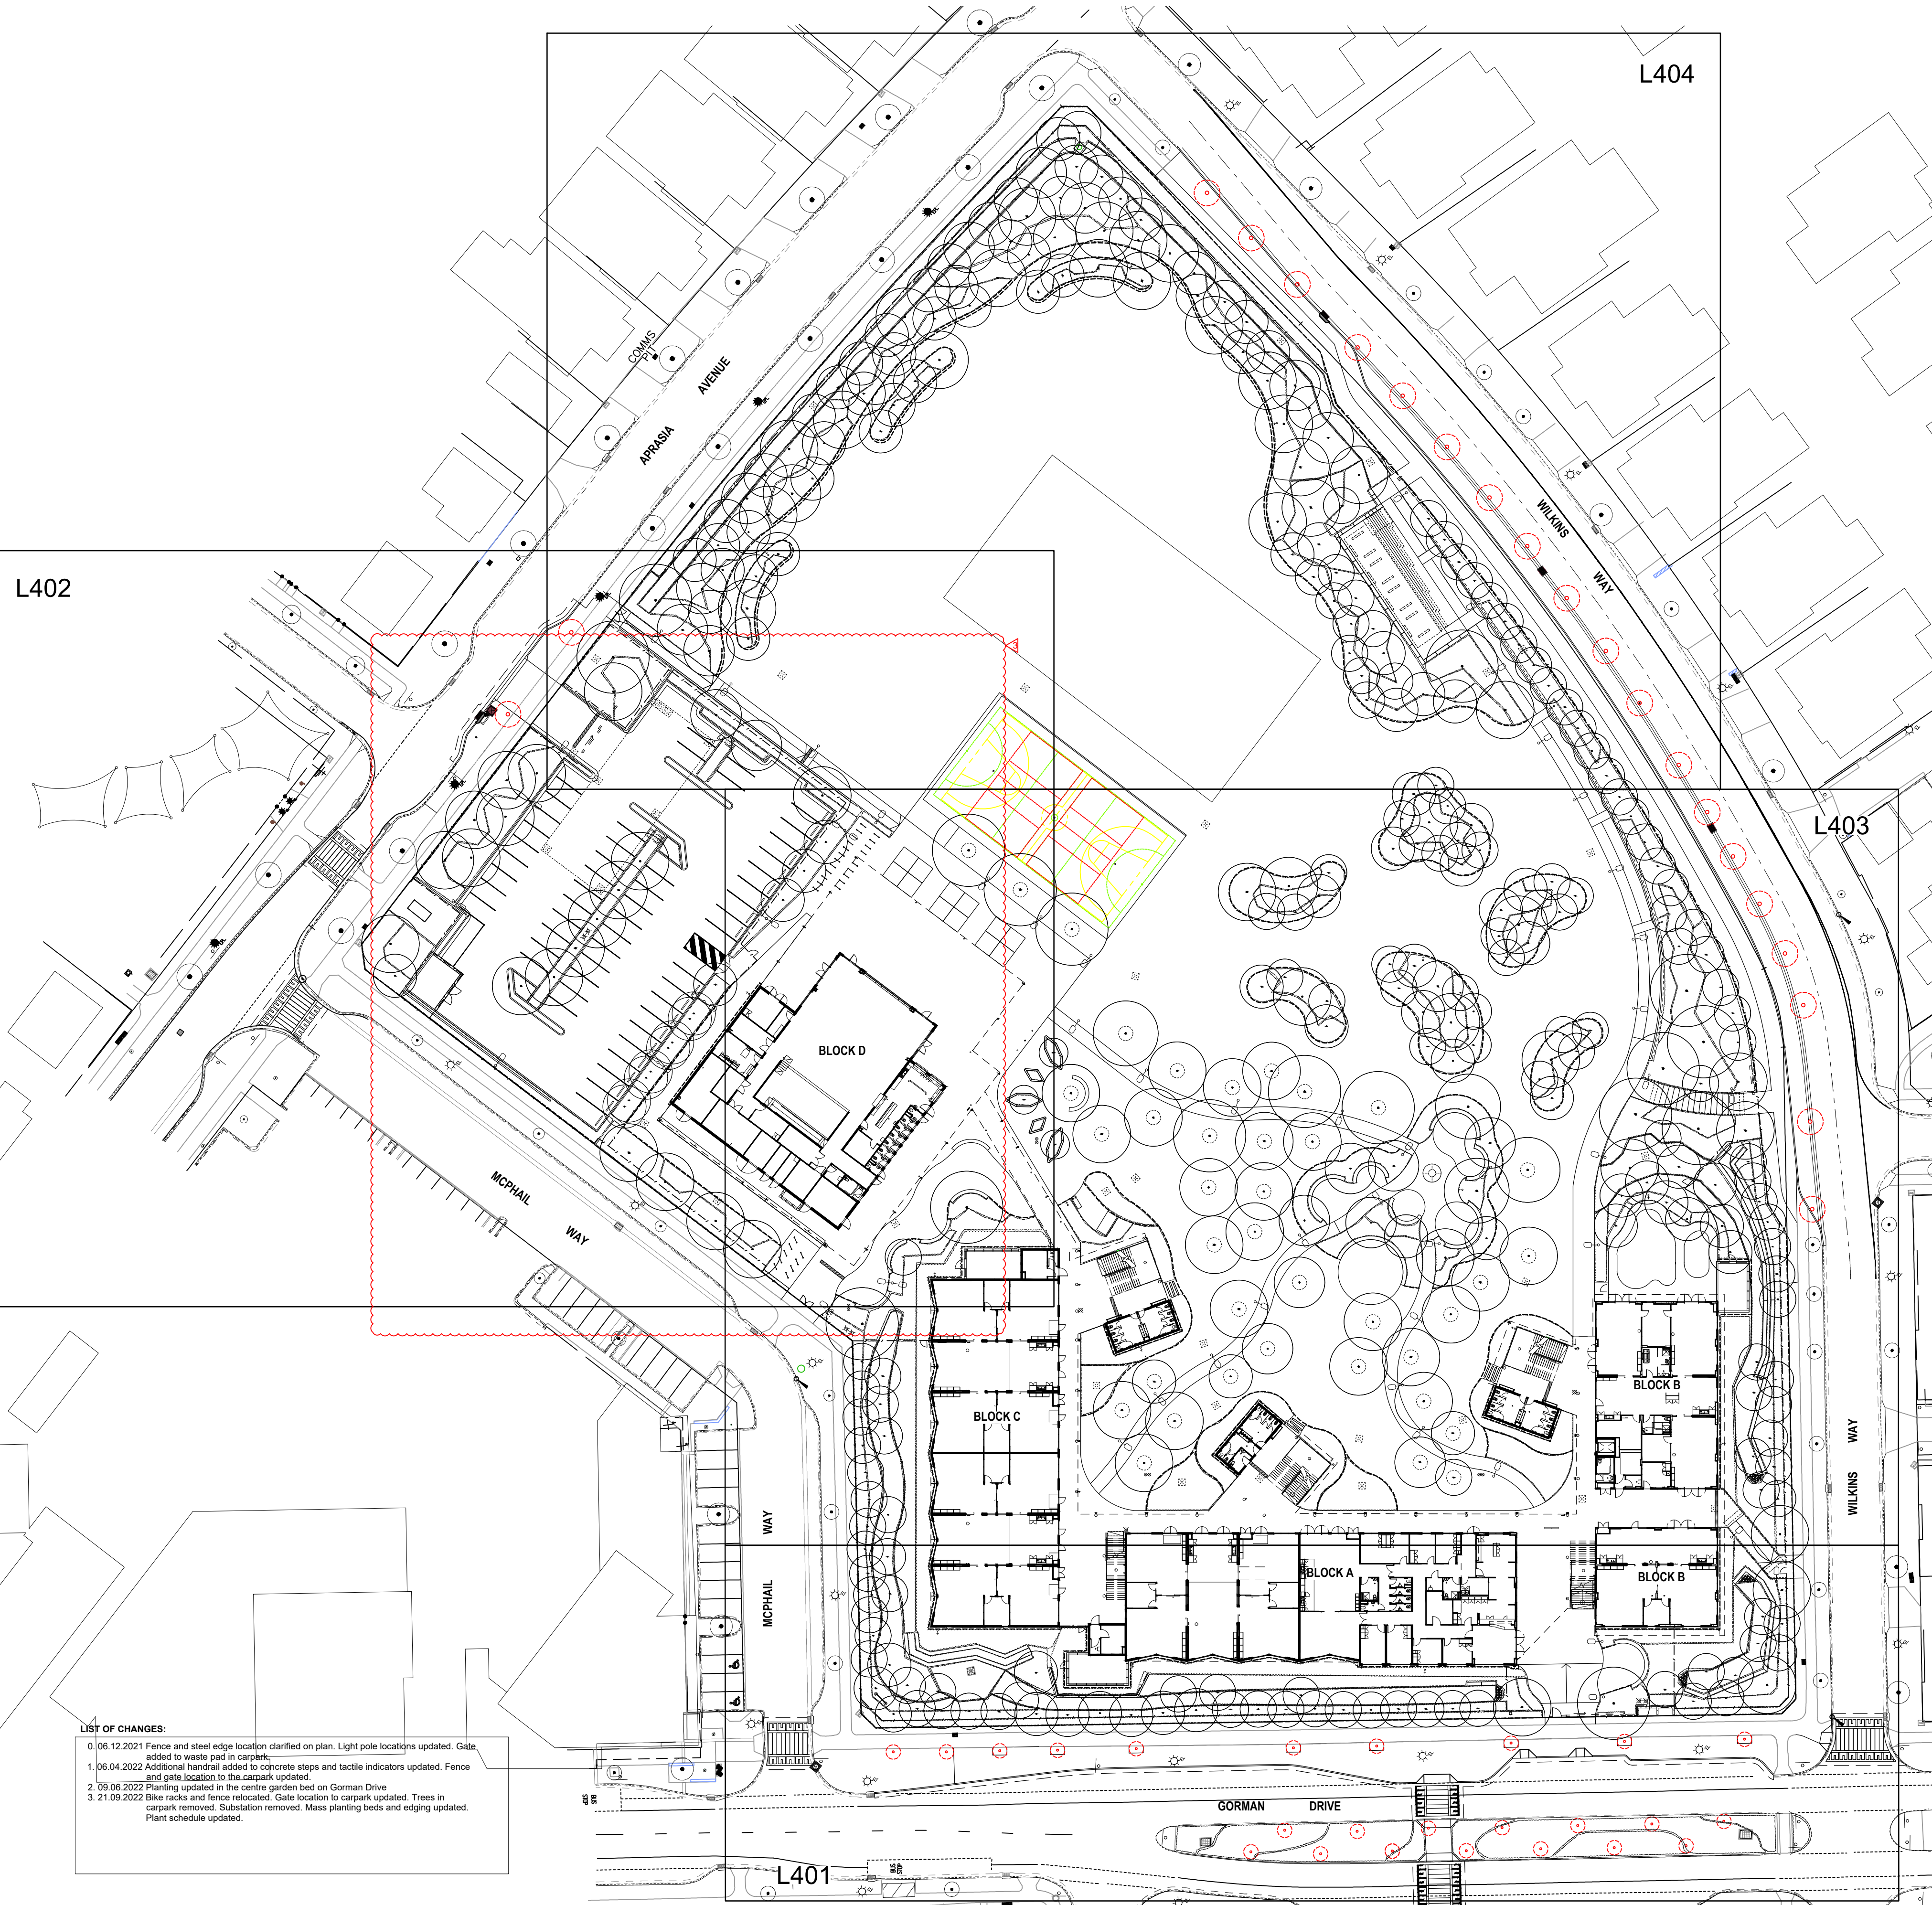

LIST OF CHANGES:

0.	06.12.2021	Fence and steel edge location clarified on plan. Light pole locations updated. Gate added to waste pad in carpark.
1.	06.04.2022	Additional handrail added to concrete steps and tactile indicators updated. Fence and gate location to the carpark updated.
2.	09.06.2022	Planting updated in the centre garden bed on Gorman Drive.
3.	21.09.2022	Bike racks and fence relocated. Gate location to carpark updated. Trees in carpark removed. Substation removed. Mass planting beds and edging updated. Plant schedule updated.

REV	BY	DATE	DESCRIPTION
0	BH	06.12.2021	ISSUED FOR CONSTRUCTION
1	BH	06.04.2022	ISSUED FOR CONSTRUCTION
2	HK	09.06.2022	ISSUED FOR CONSTRUCTION
3	BH	21.09.2022	ISSUED FOR CONSTRUCTION



Issued under the Environmental Planning and Assessment Act 1979

Approved Section: 4.55(1A) Application No: SSD-10326042-Mod-1

Granted on: 11th November 2022 Sheet no: 11 of 17 Signed: 



TAYLOR BRAMMER LANDSCAPE ARCHITECTS PTY LTD
AUSTRALIAN STUDIO
28 Moore St PO Box 3064 Adelaide, NSW, 2511 E: studio@taylorbrammer.com.au T: 612 9387 8855
Copyright © Taylor Brammer Landscape Architects Pty Ltd. 490411/100/10/100


DRAWING NAME
LANDSCAPE: SITE PLANTING PLAN

PLANT SCHEDULE								
SYMBOL	BOTANICAL NAME	COMMON NAME	QUANTITY	SIZE	SPACING	HEIGHT X WIDTH	NATIVE SPECIES	NGUNNAWAL SIGNIFICANT VALUE
ENDANGERED ECOLOGICAL COMMUNITY								
TREES								
EAL	<i>Eucalyptus albens</i>	White Box	23	300 Pot	As shown	25 x 20m	Y	
EME	<i>Eucalyptus melliodora</i>	Yellow Box	23	300 Pot	As shown	15 x 8m	Y	Used of making shields, coolamons and as a marker tree for pathway.
EBR	<i>Eucalyptus bridgesiana</i>	Apple box	23	300 Pot	As shown	20 x 15m	Y	Used of making shields, coolamons and heating wair.
EGO	<i>Eucalyptus gonicalyx</i>	Long-leaved box	23	300 Pot	As shown	20 x 15m	Y	Used of making shields, coolamons.
EMA	<i>Eucalyptus macrothyrsa</i>	Red stringybark	23	300 Pot	As shown	15 x 10m	Y	Used of making shelters and rope.
EPO	<i>Eucalyptus polyanthemus</i>	Red box	23	300 Pot	As shown	20 x 15m	Y	Used of making shields, coolamons and as a marker tree for pathway.
ERU	<i>Eucalyptus rubida</i>	Candlebark	23	300 Pot	As shown	18 x 15m	Y	Used of making shields, coolamons and as a marker tree for pathway.
EBL	<i>Eucalyptus blakelyi</i>	Blakely's Red Gum	23	300 Pot	As shown	20 x 15m	Y	Used of making shields, coolamons and canoes and as a marker tree for pathway.
UNDERTOREY								
RBI	<i>Rytidosperma bipartita</i>	Leafy wallaby grass	2200	100 Pot	4/m ²	0.15x0.15m	Y	Used of making strings and fishing nets.
RER	<i>Rytidosperma erianthum</i>	Hill Wallaby Grass	2200	100 Pot	4/m ²	0.2x0.2m	Y	Used of making strings and fishing nets.
RPA	<i>Rytidosperma pallidum</i>	Red-anther wallaby grass	2200	100 Pot	4/m ²	0.7x0.7m	Y	Used of making strings and fishing nets.
TTR	<i>Themeda triandra</i>	kangaroo grass	2200	100 Pot	4/m ²	0.4x0.3m	Y	Used of making strings and fishing nets.
PSI	<i>Poa sieberiana</i>	Blue tussock grass	2200	100 Pot	4/m ²	0.3x0.3m	Y	
ASC	<i>Austrostipa scabra</i>	Speargrass	2200	100 Pot	4/m ²	0.3x0.3m	Y	
ARA	<i>Austrostipa ramosissima</i>	Bamboo Grass	2200	100 Pot	4/m ²	0.3x0.3m	Y	
NATIVE SPECIES								
NATIVE TREES								
ALI	<i>Allocasuarina littoralis</i>	Black sheoak	17	300 Pot	As shown	12 x 4m	Y	Used of making Boomerang and axe handle and childrens toys. Find this tree and stay when get lost.
MBR	<i>Melaleuca bracteata</i>	Black tea-tree	26	300 Pot	As shown	12 x 8m	Y	
AVE	<i>Allocasuarina verticillata</i>	Drooping she-oak	17	300 Pot	As shown	6 x 4m	Y	Used of making Boomerang and axe handle and childrens toys. Find this tree and stay when get lost.
CHA	<i>Callistemon 'harkness'</i>	Bottlebrush	17	300 Pot	As shown	6 x 3m	Y	Used as paint brushes and making sweet drinks.
SMALL TREES								
MER	<i>Melaleuca ericifolia</i>	Swamp paperbark	17	300 Pot	As shown	4 x 3m	Y	Used for painting, blankets and roofing for shelters. Leaves and flowers used for medicine and making sweet drinks.
CSA	<i>Callistemon salignus</i>	Willow bottlebrush	17	300 Pot	As shown	4 x 3m	Y	Used as paint brushes and making sweet drinks.
SMALL SHRUBS (1-2m)								
CVC	<i>Callistemon viminalis 'Captain Cook'</i>	Bottlebrush	268	150 Pot	2/m ²	1.5 x 1.5m	y	Used as paint brushes and making sweet drinks.
GLA	<i>Grevillea lanigera</i>	Woollygrevillea	268	150 Pot	2/m ²	1.5 x 1.5m	y	Used for making sweet drinks.
CTE	<i>Calytrix tetragona</i>	Fringe Myrtle	268	150 Pot	2/m ²	1.5 x 1m	y	Used for wind breaks and shade.
SMALL SHRUBS (TO 1m)								
CWA	<i>Callistemon 'White Anzac'</i>	Bottlebrushes	296	150 Pot	2/m ²	1 x 3m	y	
CLJ	<i>Callistemon 'Little John'</i>	Bottlebrushes	296	150 Pot	2/m ²	1 x 1m	y	
CDB	<i>Correa 'Dusky Bells'</i>	Native Fuchsia	296	150 Pot	2/m ²	0.5 x 0.7m	y	
CRE	<i>Correa reflexa</i>	Native fuchsia	296	150 Pot	2/m ²	1x 1m	y	Used for wind breaks and shade.
CEX	<i>Correa oxalata</i>	small crowea	296	150 Pot	2/m ²	0.7 x 0.7m	y	Used for wind breaks and fragrant flowers.
ANA	<i>Allocasuarina nana</i>	Dwarf she-oak	296	150 Pot	2/m ²	1 x 1.5m	y	Leaves and young cones are used as food.
GROUND COVER								
GAU	<i>Grevillea australis</i>	Southern grevillea	370	150 Pot	2/m ²	0.2 x 0.4m	y	Used of making sweet drinks.
MPA	<i>Myoporum parvifolium</i>	Creeeping Boobialla	370	100 Pot	2/m ²	0.1 x 2m	y	
VHE	<i>Viola hederacea</i>	Australian Violet	370	100 Pot	2/m ²	0.2 x 0.2m	y	Flowers are used as food.
CGC	<i>Casuarina glauca 'cousin it'</i>	Sheoak	370	100 Pot	2/m ²	0.1 x 1m	y	
GIU	<i>Grevillea juniperina</i>	Juniper leaf	370	100 Pot	2/m ²	0.3 x 1.5m	y	Used of making sweet drinks.
GRASSES								
JAU	<i>Juncus australis</i>	Austral rush	1520	100 Pot	4/m ²	1 x 1m	y	Used of making baskets and fishing traps.
JUS	<i>Juncus ustulatus</i>	Common rush	1520	100 Pot	4/m ²	1 x 1m	y	
CAP	<i>Carex appressa</i>	Tall sedge	1520	100 Pot	4/m ²	1 x 1m	y	
CLIMBERS								
HV	<i>Hardenbergia violacea</i>	Happy Wanderer	12	200 Pot	As shown		y	Leaves are used as tea. Vines were used as rope.
BSC	<i>Billardia scandens</i>	Apple Berry	12	200 Pot	As shown		y	Fruits are used as food.
EXOTIC TREES								
LSP	<i>Liquidambar styraciflua 'Palo Alto'</i>	Palo Alto sweet gum	9	400LT	As shown	15 x 12m		
FAR	<i>Fraxinus angustifolia 'Raywood'</i>	Claire Ash	8	400LT	As shown	15 x 15m		
PSM	<i>Pistacia sinensis 'male form'</i>	Chinese pistachio	8	400LT	As shown	10 x 6m		
PCC	<i>Pyrus calleryana 'chanticleer'</i>	Chanticleer Pear	8	400LT	As shown	11 x 6m		
PCA	<i>Pyrus calleryana 'capita'</i>	Ornamental pear	8	400LT	As shown	11 x 4m		
ARO	<i>Acer rubrum 'October Glory'</i>	Lipstick Maple - October Glory	8	400LT	As shown	9 x 5m		
ZSG	<i>Zebrakia serrata 'green vase'</i>	Green Vase zebrakia	8	400LT	As shown	14 x 10m		
BUSHFOOD								
FOOD TREES								
PAN	<i>Pittosporum angustifolium</i>	Gumby Gumby	3	200 Pot	As shown	6 x 4m		
SHRUB								
RSP	<i>Rhagodia spinescens</i>	Salt Bush	3	200 Pot	2/m ²	0.5M X 1M		
GRASSES/GROUNDCOVERS								
DLO	<i>Dianella longifolia</i>	blueberry lily	10	150 Pot	2/m ²	1.2 x 1m		
LLO	<i>Lomandra longifolia</i>	Matt Rush	11	150 Pot	2/m ²	0.5 x 1m	y	Used as sweet, starchy morsel and high protein food.
MLA	<i>Microseris lanceolata</i>	Mumong Yam Daisy	12	150 Pot	2/m ²	0.3m x 0.3m	y	
DCA	<i>Dianella caerulea</i>	Paroo Lily	13	150 Pot	2/m ²	0.5m x 1m		
ELA	<i>Eustrephus latifolius</i>	Wombat Berry	14	150 Pot	2/m ²	0.5M X 0.5M		
TTE	<i>Tetragonia tetragonioides</i>	Native Spinach	15	150 Pot	2/m ²	0.2M X 1M		
CLIMBERS								
SAU	<i>Smilax australis</i>	Lawyer Vine	2	150 Pot	As shown	to 8m		
MEDICINE TREES								
MLI	<i>Melaleuca linanifolia</i>	Snow-in-summer	1	300 Pot	As shown	8 x 7m	Y	Used to treat coughs, colds, wounds, sore throats and skin ailments.
SHRUB								
DVP	<i>Dodonaea viscosa 'purpurea'</i>	Stickychop bush	5	150 Pot	2/m ²	3 x 2m	y	Used to relieve toothache
GRASSES/GROUNDCOVERS								
DRE	<i>Dianella revoluta</i>	blueberry lily	3	150 Pot	2/m ²	0.6m x 1.5m	y	Used as tea ingredient and to remedy colds and headaches.
CLIMBERS								
DAM	<i>Deeringia amaranthoides</i>	Deeringia	2	150 Pot	As shown	to 4m		
SELI GARDEN								
SHRUB								
CCI	<i>Callistemon citrinus</i>	crimson bottlebrush	40	200 Pot	4/m ²	0.9 x 0.9m		
CUN	<i>Chamaelacium uncinatum</i>	Geraldton Wax	40	200 Pot	4/m ²	2 x 2m		
HGI	<i>Helianthus giganteus</i>	giant sunflower	40	200 Pot	4/m ²	3 x 1.2m		
LAN	<i>lavender angustifolia</i>	English lavender	40	200 Pot	4/m ²	0.6 x 0.3m		
SOF	<i>Salvia officinalis</i>	common sage	40	200 Pot	4/m ²	0.8 x 1m		
SRO	<i>Salvia rosmarinus</i>	rosemary	40	200 Pot	4/m ²	0.6 x 0.6m		
SBY	<i>Stachys byzantina</i>	lamb's-ear	40	200 Pot	4/m ²	0.6 x 0.9m		
GRASSES/GROUNDCOVERS								
CSE	<i>Cenchrus setaceus</i>	crimson fountain grass	64	150 Pot	4/m ²	0.9 x 0.9m		
STE	<i>Sempervivum tectorum</i>	Hens and chicks	64	150 Pot	4/m ²	0.15 x 0.3 m		
TCI	<i>Thymus citriodorus</i>	lemon thyme	64	150 Pot	4/m ²	0.15 x 0.3 m		
PUBLIC DOMAIN GROUNDCOVERS								
GRM	<i>Grevillea Royal Mantle</i>	Grevillea	368	150 Pot	2/m ²	0.2x6m	y	
JCO	<i>Juniperus Conferata</i>	Shore Juniper	252	150 Pot	2/m ²	0.3x2.5m		
MPA	<i>Myoporum parvifolium</i>	Boobialla	124	150 Pot	2/m ²	0.2x3m	y	

PROJECT

**NEW PRIMARY SCHOOL
IN GOOGONG
GORMAN DRIVE, GOOGONG**

NORTH

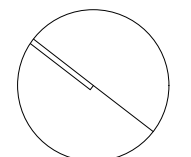


5000 10000 15000 20000 25000 50000

SCALE 1 : 500 @ A1

21 SEPTEMBER 2022

PROJECT	DISCIPLINE	PHASE	SERIES NUMBER	REVISION
GOOG - LA - CD - L400				3

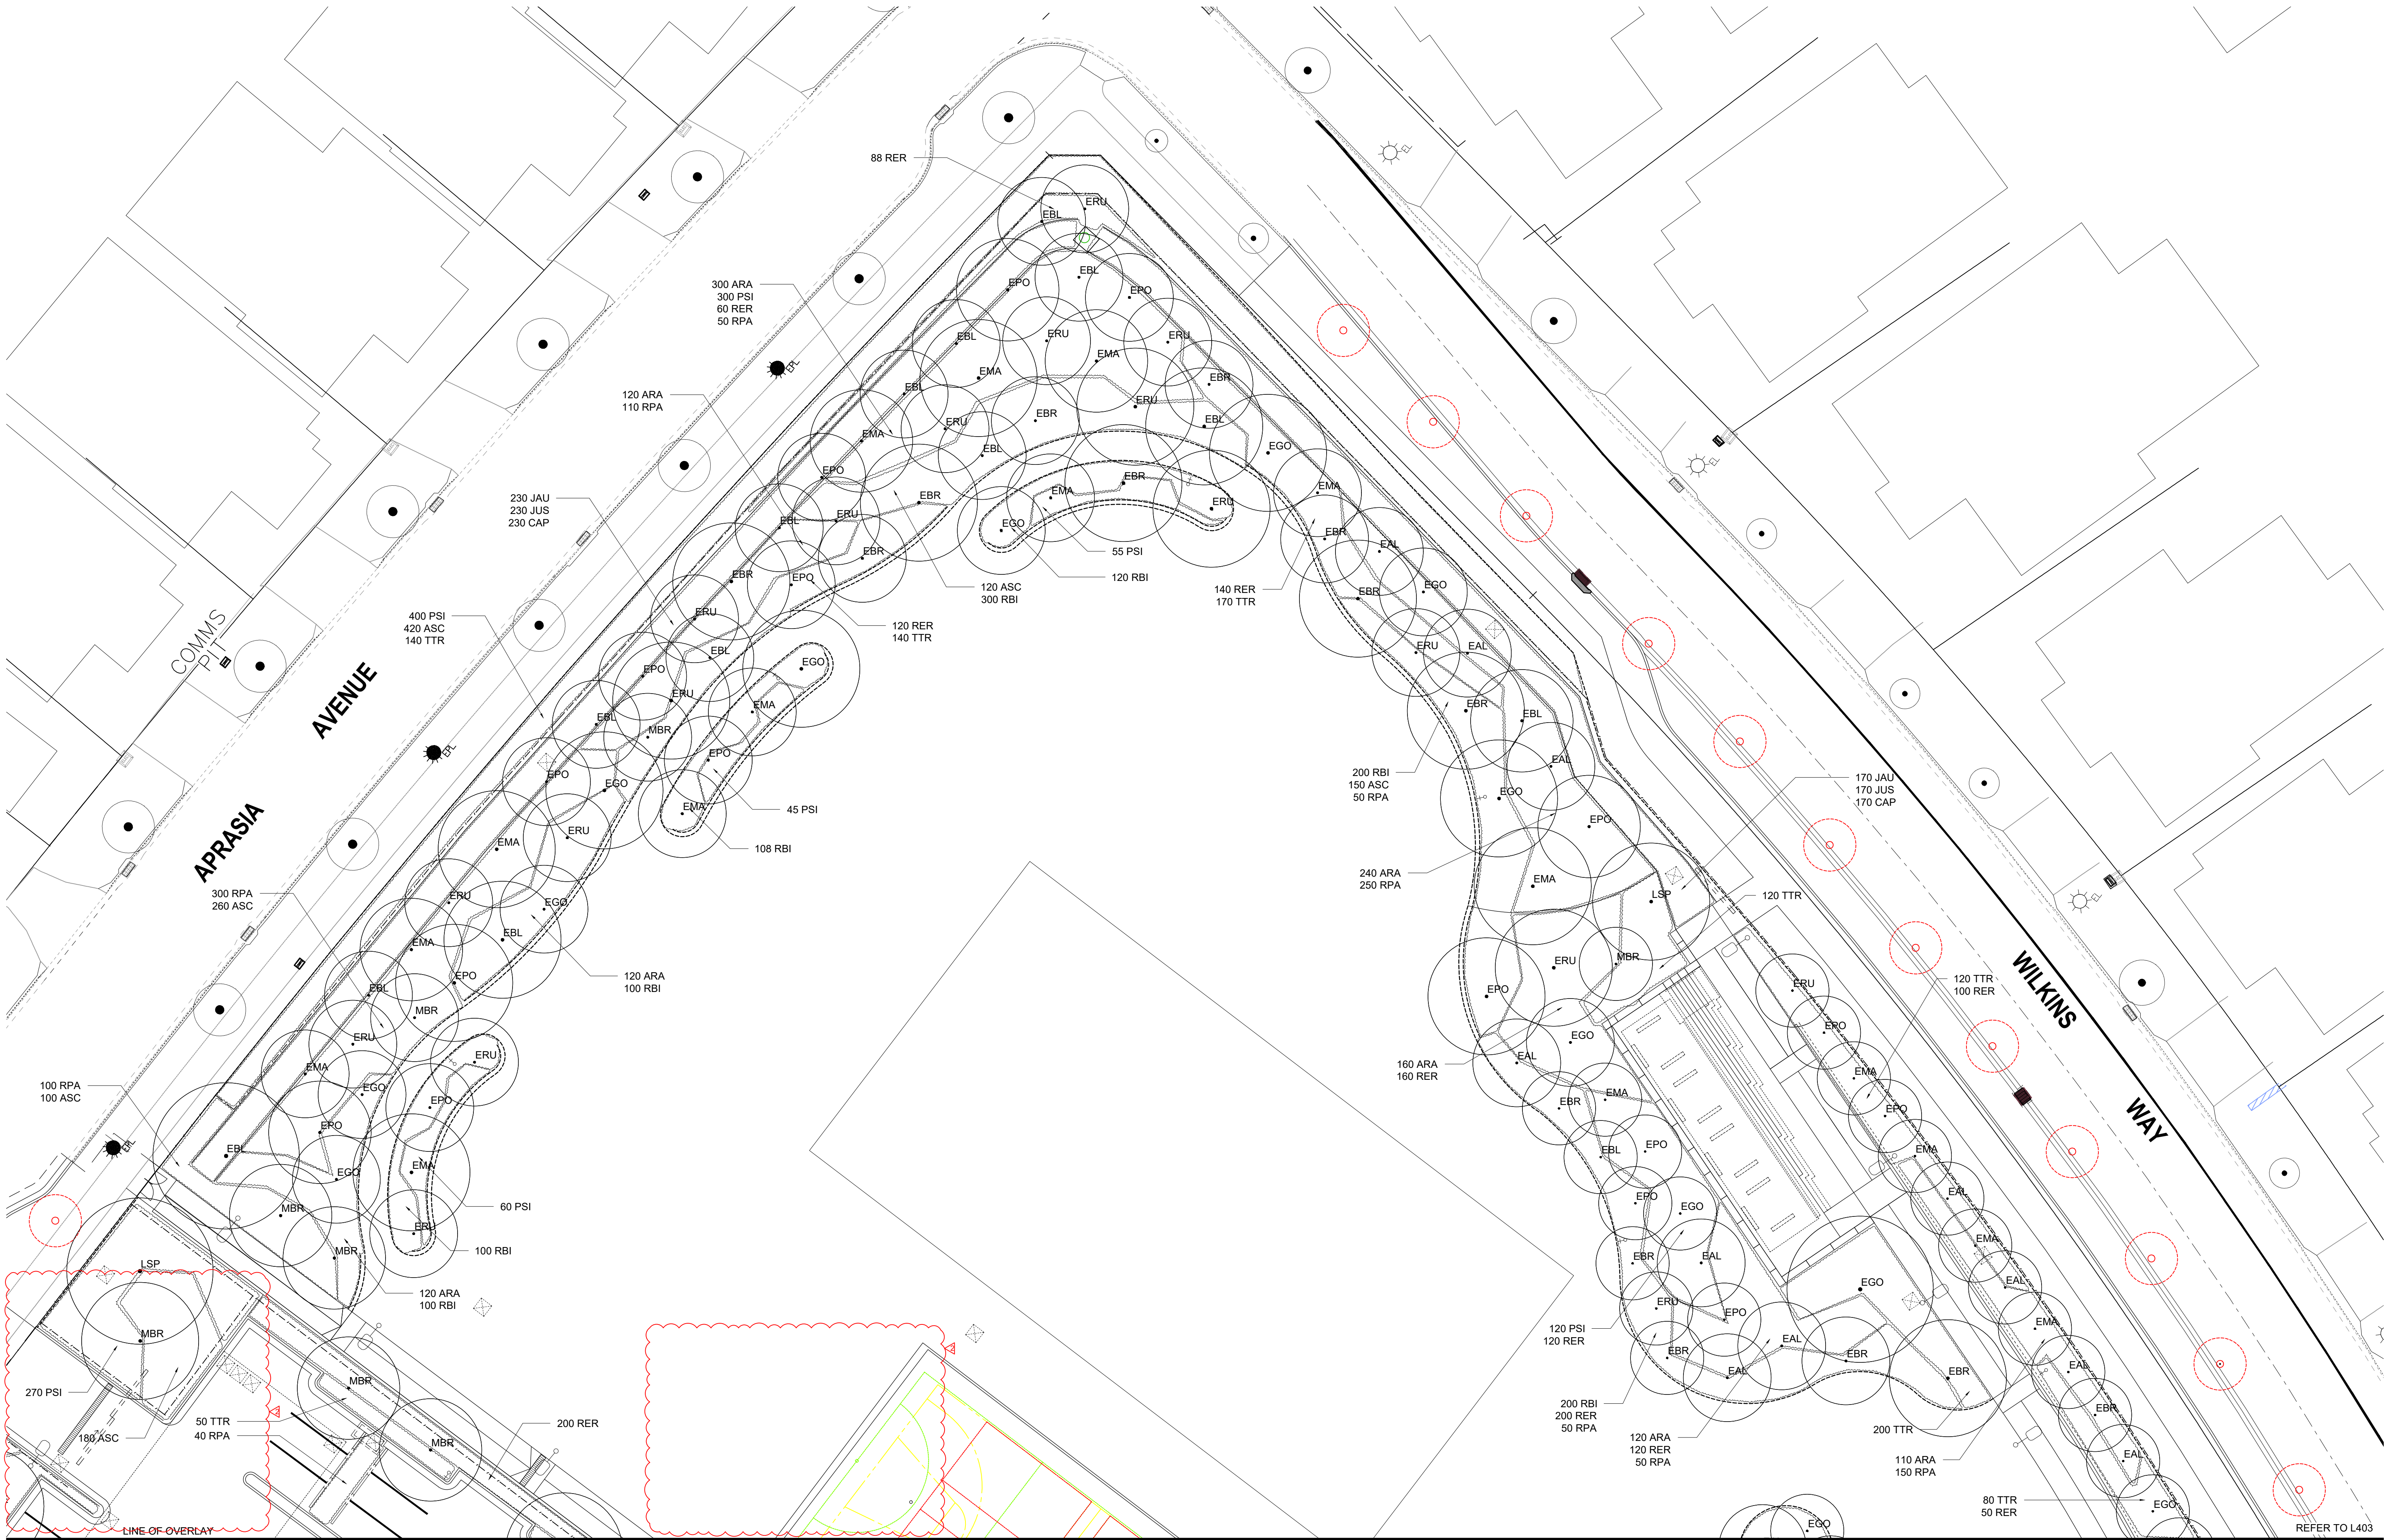

AMENDMENTS				DESCRIPTION
REV	BY	DATE		
0	BH	06.12.2021		ISSUED FOR CONSTRUCTION
1	BH	06.04.2022		ISSUED FOR CONSTRUCTION
2	BH	21.09.2022		ISSUED FOR CONSTRUCTION

- LIST OF CHANGES SINCE CONTRACT DOCUMENTATION:
- 0. 06.12.2021 Fence and steel edge location clarified on plan. Light pole locations updated.
 - 1. 06.04.2022 Additional handrail added to concrete steps and tactile indicators updated.
 - 2. 21.09.2022 Bike racks and fence relocated. Gate location to carpark updated. Trees in carpark removed. Mass planting beds and edging updated.

HANSEN YUNCKEN

NSW GOVERNMENT

Education

TaylorBrammer

TAYLOR BRAMMER LANDSCAPE ARCHITECTS PTY LTD

AUSTINMER STUDIO

28 Moore St | PO Box 1064 Austinmer, NSW, 2511 E: info@taylorbrammer.com.au T: 612 9387 8855

Copyright © Taylor Brammer Landscape Architects Pty Ltd. 4/20/21 1007 120 1000

DRAWING NAME
LANDSCAPE: PLANTING PLAN

NSW GOVERNMENT

Planning & Environment

Issued under the Environmental Planning and Assessment Act 1979

Approved Section: 4.55(1A) Application No: 350-1032042 Mod-1

Granted on: 11th November 2022 Sheet no: 14 of 17 Signed: [Signature]

PROJECT
NEW PRIMARY SCHOOL
IN GOOGONG
GORMAN DRIVE, GOOGONG

NORTH


2000 4000 6000 8000 12000 20000

SCALE 1 : 200 @ A1

21 SEPTEMBER 2022

PROJECT DISCIPLINE PHASE SERIES NUMBER REVISION

GOOG - LA - CD - L404 2

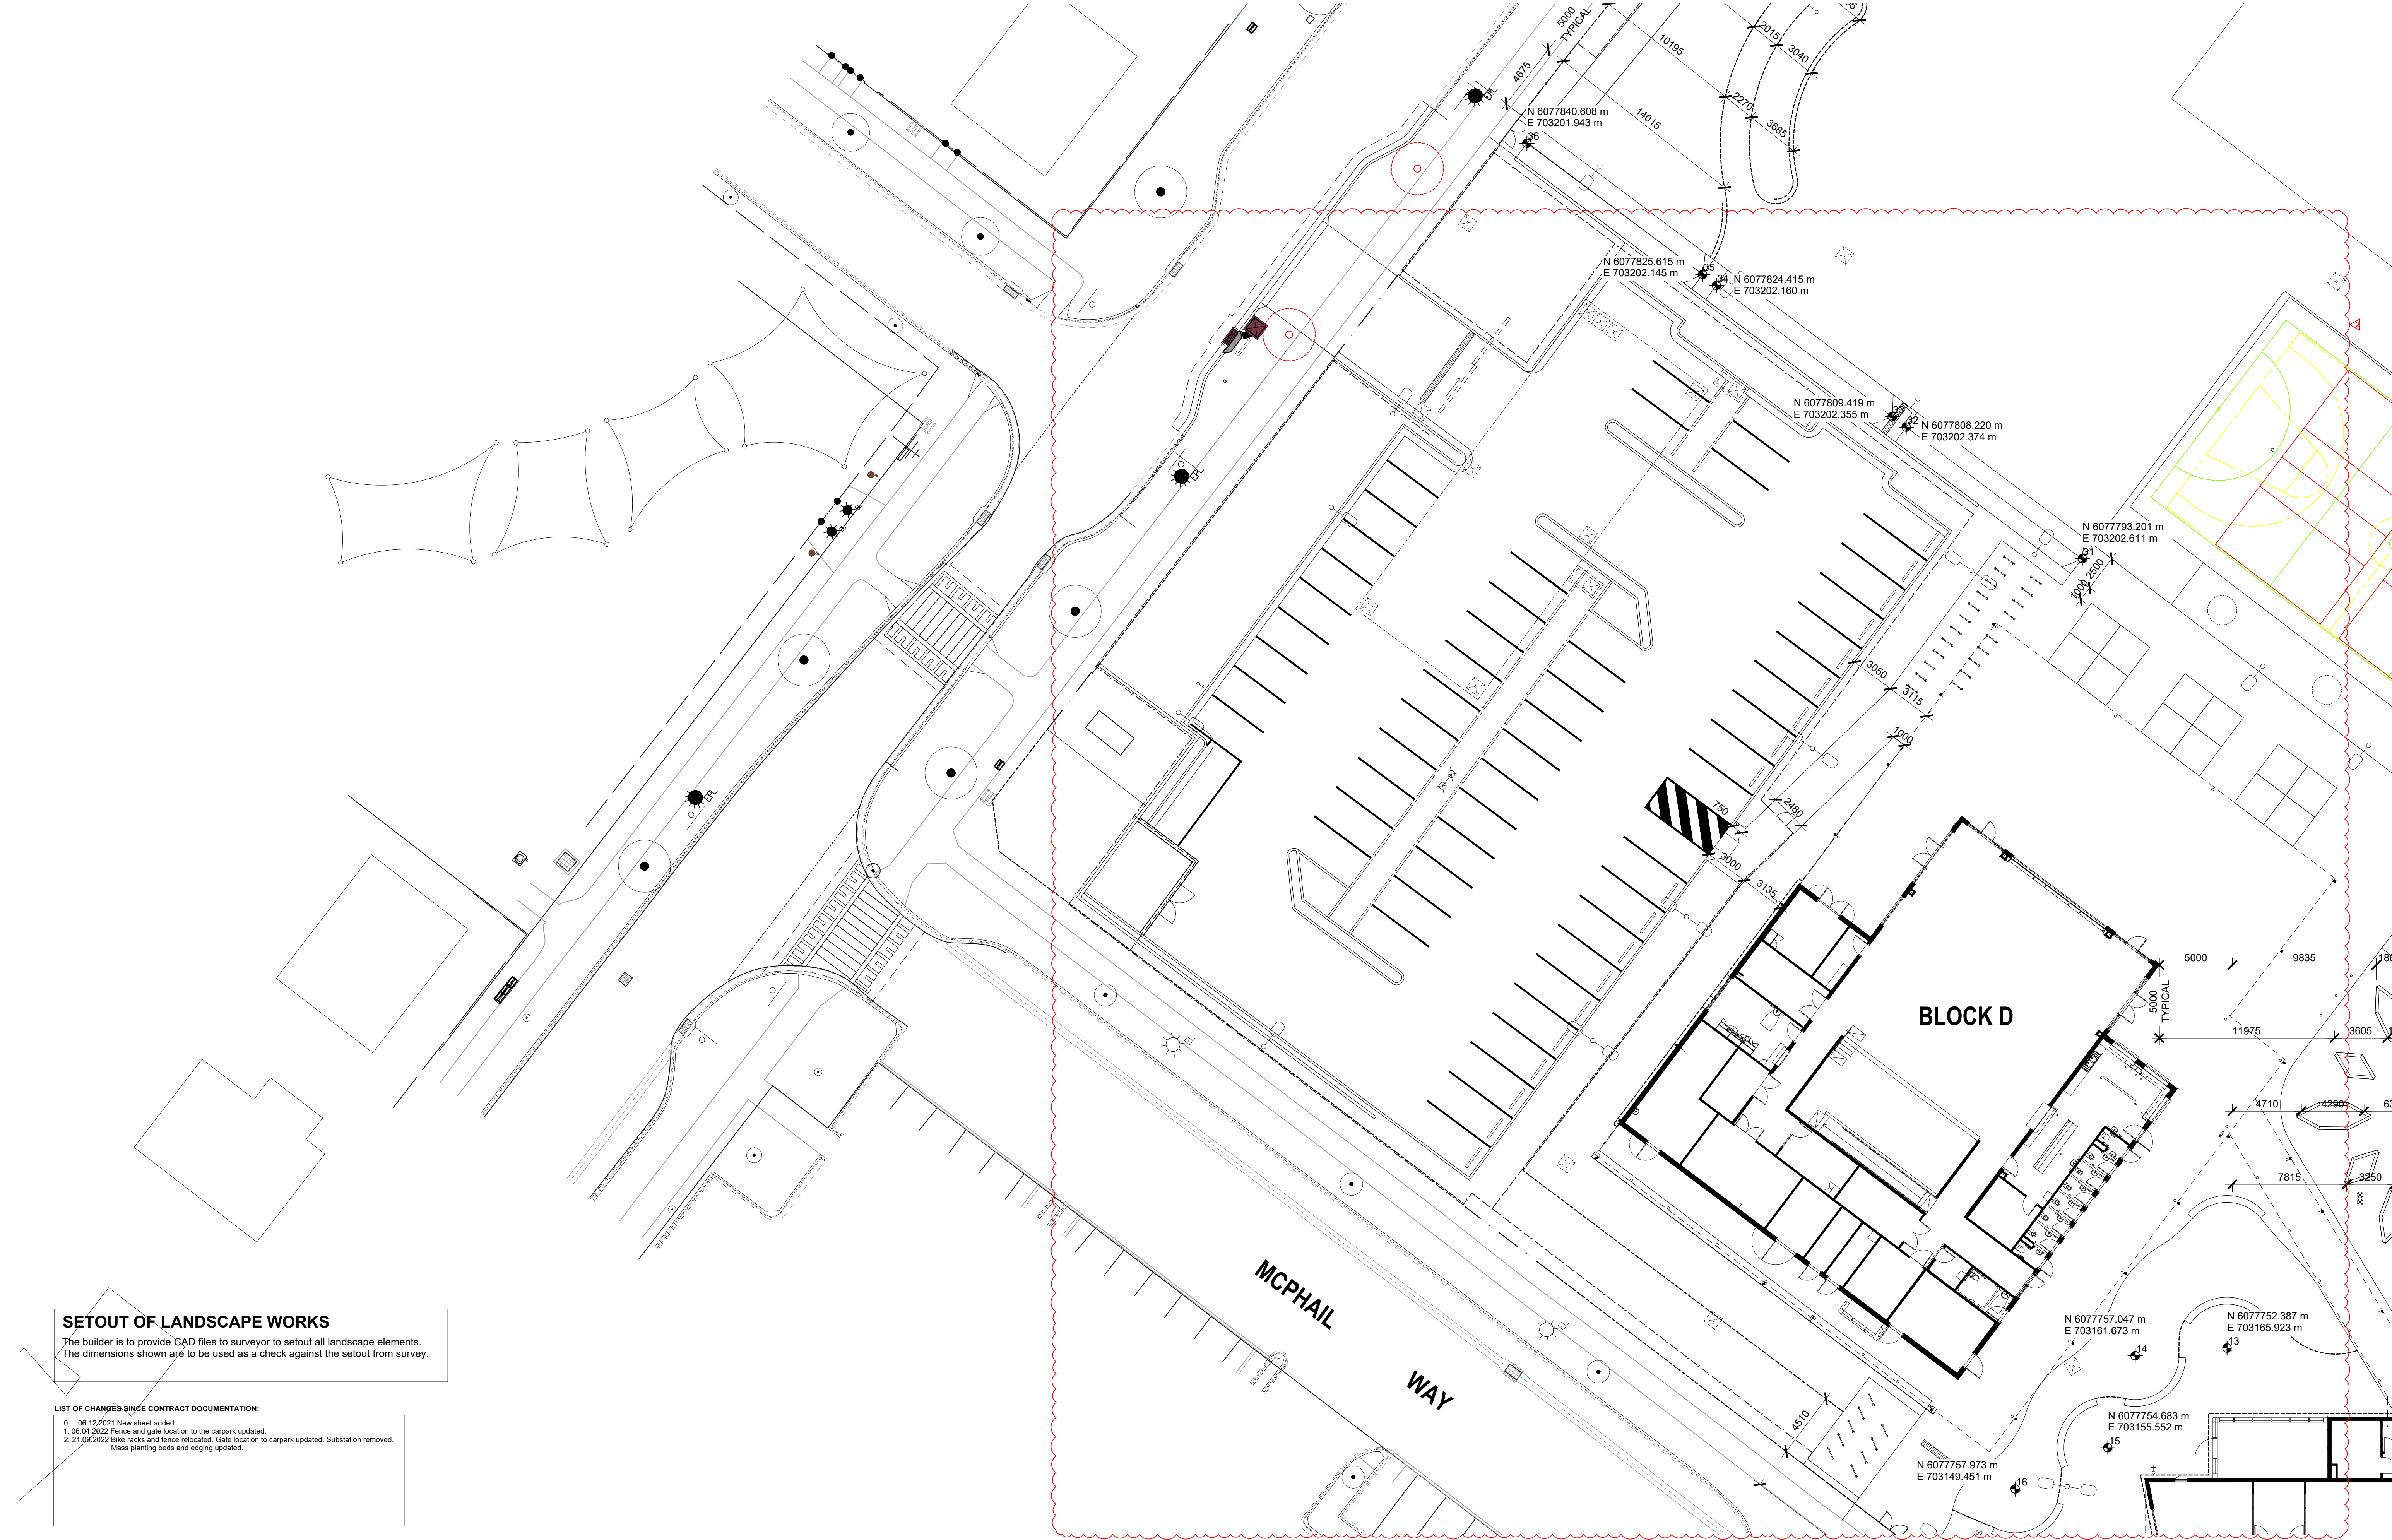

SETOUT OF LANDSCAPE WORKS
The builder is to provide CAD files to surveyor to setout all landscape elements.
The dimensions shown are to be used as a check against the setout from survey.

- LIST OF CHANGES SINCE CONTRACT DOCUMENTATION:
- 0. 06.12.2021 New sheet added.
 - 1. 06.04.2022 Fence and gate location to the carpark updated.
 - 2. 21.09.2022 Bike racks and fence relocated. Gate location to carpark updated. Substation removed. Mass planting beds and edging updated.

AMENDMENTS				
REV	BY	DATE	DESCRIPTION	
0	BH	06.12.2021	ISSUED FOR CONSTRUCTION	
1	BH	06.04.2022	ISSUED FOR CONSTRUCTION	
2	BH	21.09.2022	ISSUED FOR CONSTRUCTION	



Issued under the Environmental Planning and Assessment Act 1979

Approved Section: 4.55(1A) Application No: SSD-10326042-Mod-1


Granted on: 11th November 2022 Sheet no: 15 of 17 Signed: 



TAYLOR BRAMMER LANDSCAPE ARCHITECTS PTY LTD
AUSTINMER STUDIO
28 Moore St | PO Box 3064 Austinmer, NSW, 2511 E: enquiries@taylorbrammer.com.au T: 61 2 9387 8855
Copyright © Taylor Brammer Landscape Architects Pty Ltd. 490411 1001 101 988

DRAWING NAME
LANDSCAPE: SETOUT PLAN

PROJECT
**NEW PRIMARY SCHOOL
IN GOOGONG
GORMAN DRIVE, GOOGONG**

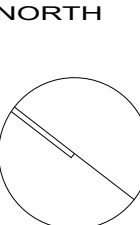


NORTH

SCALE 1 : 200 @ A1

21 SEPTEMBER 2022

PROJECT	DISCIPLINE	PHASE	SERIES NUMBER	REVISION
GOOG - LA - CD - L801				2

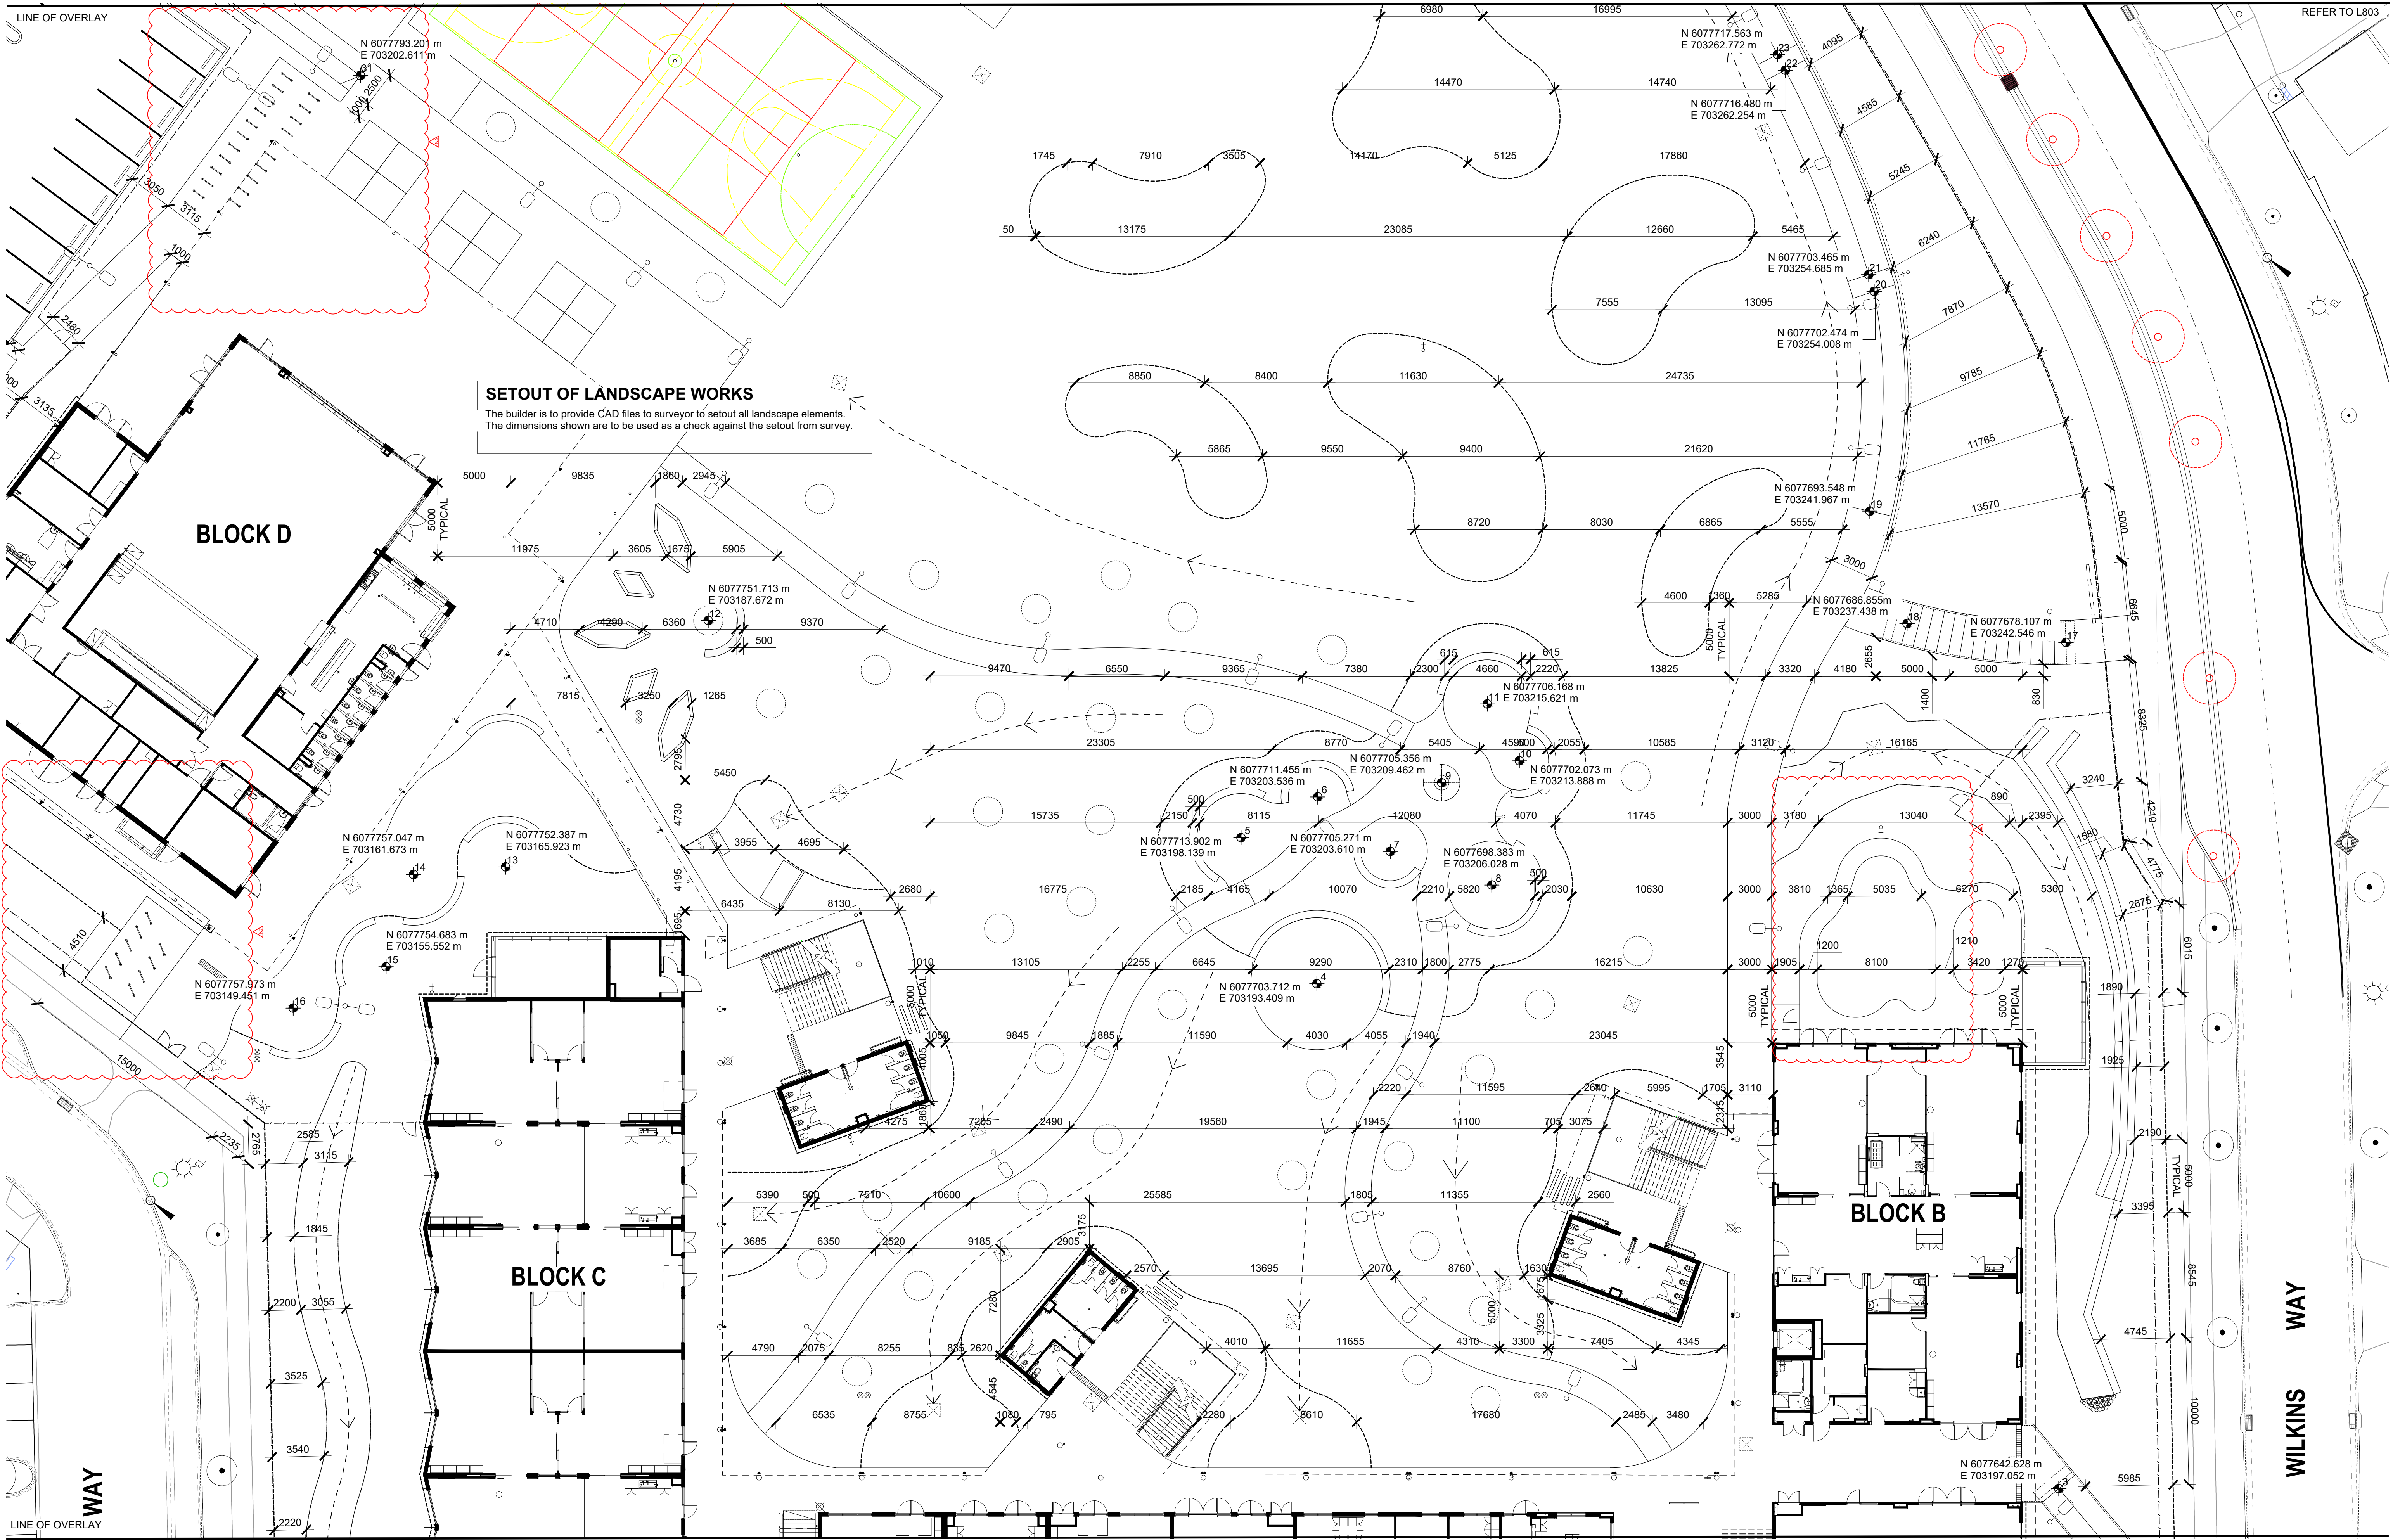

AMENDMENTS				DESCRIPTION
REV	BY	DATE		
0	BH	06.12.2021		ISSUED FOR CONSTRUCTION
1	BH	06.04.2022		ISSUED FOR CONSTRUCTION
2	BH	21.09.2022		ISSUED FOR CONSTRUCTION

LIST OF CHANGES SINCE CONTRACT DOCUMENTATION:			
0	06.12.2021	New sheet added.	
1	06.04.2022	SELU fence removed. Fence and gate location to the carpark updated.	
2	21.09.2022	Bike racks and fence relocated. Mass planting beds and edging updated.	



DRAWING NAME
LANDSCAPE: SETOUT PLAN




PROJECT
**NEW PRIMARY SCHOOL
IN GOOGONG
GORMAN DRIVE, GOOGONG**

PROJECT DISCIPLINE PHASE SERIES NUMBER REVISION				
GOOG - LA - CD - L802				
2				

SETOUT OF LANDSCAPE WORKS

The builder is to provide CAD files to surveyor to setout all landscape elements.
The dimensions shown are to be used as a check against the setout from survey.

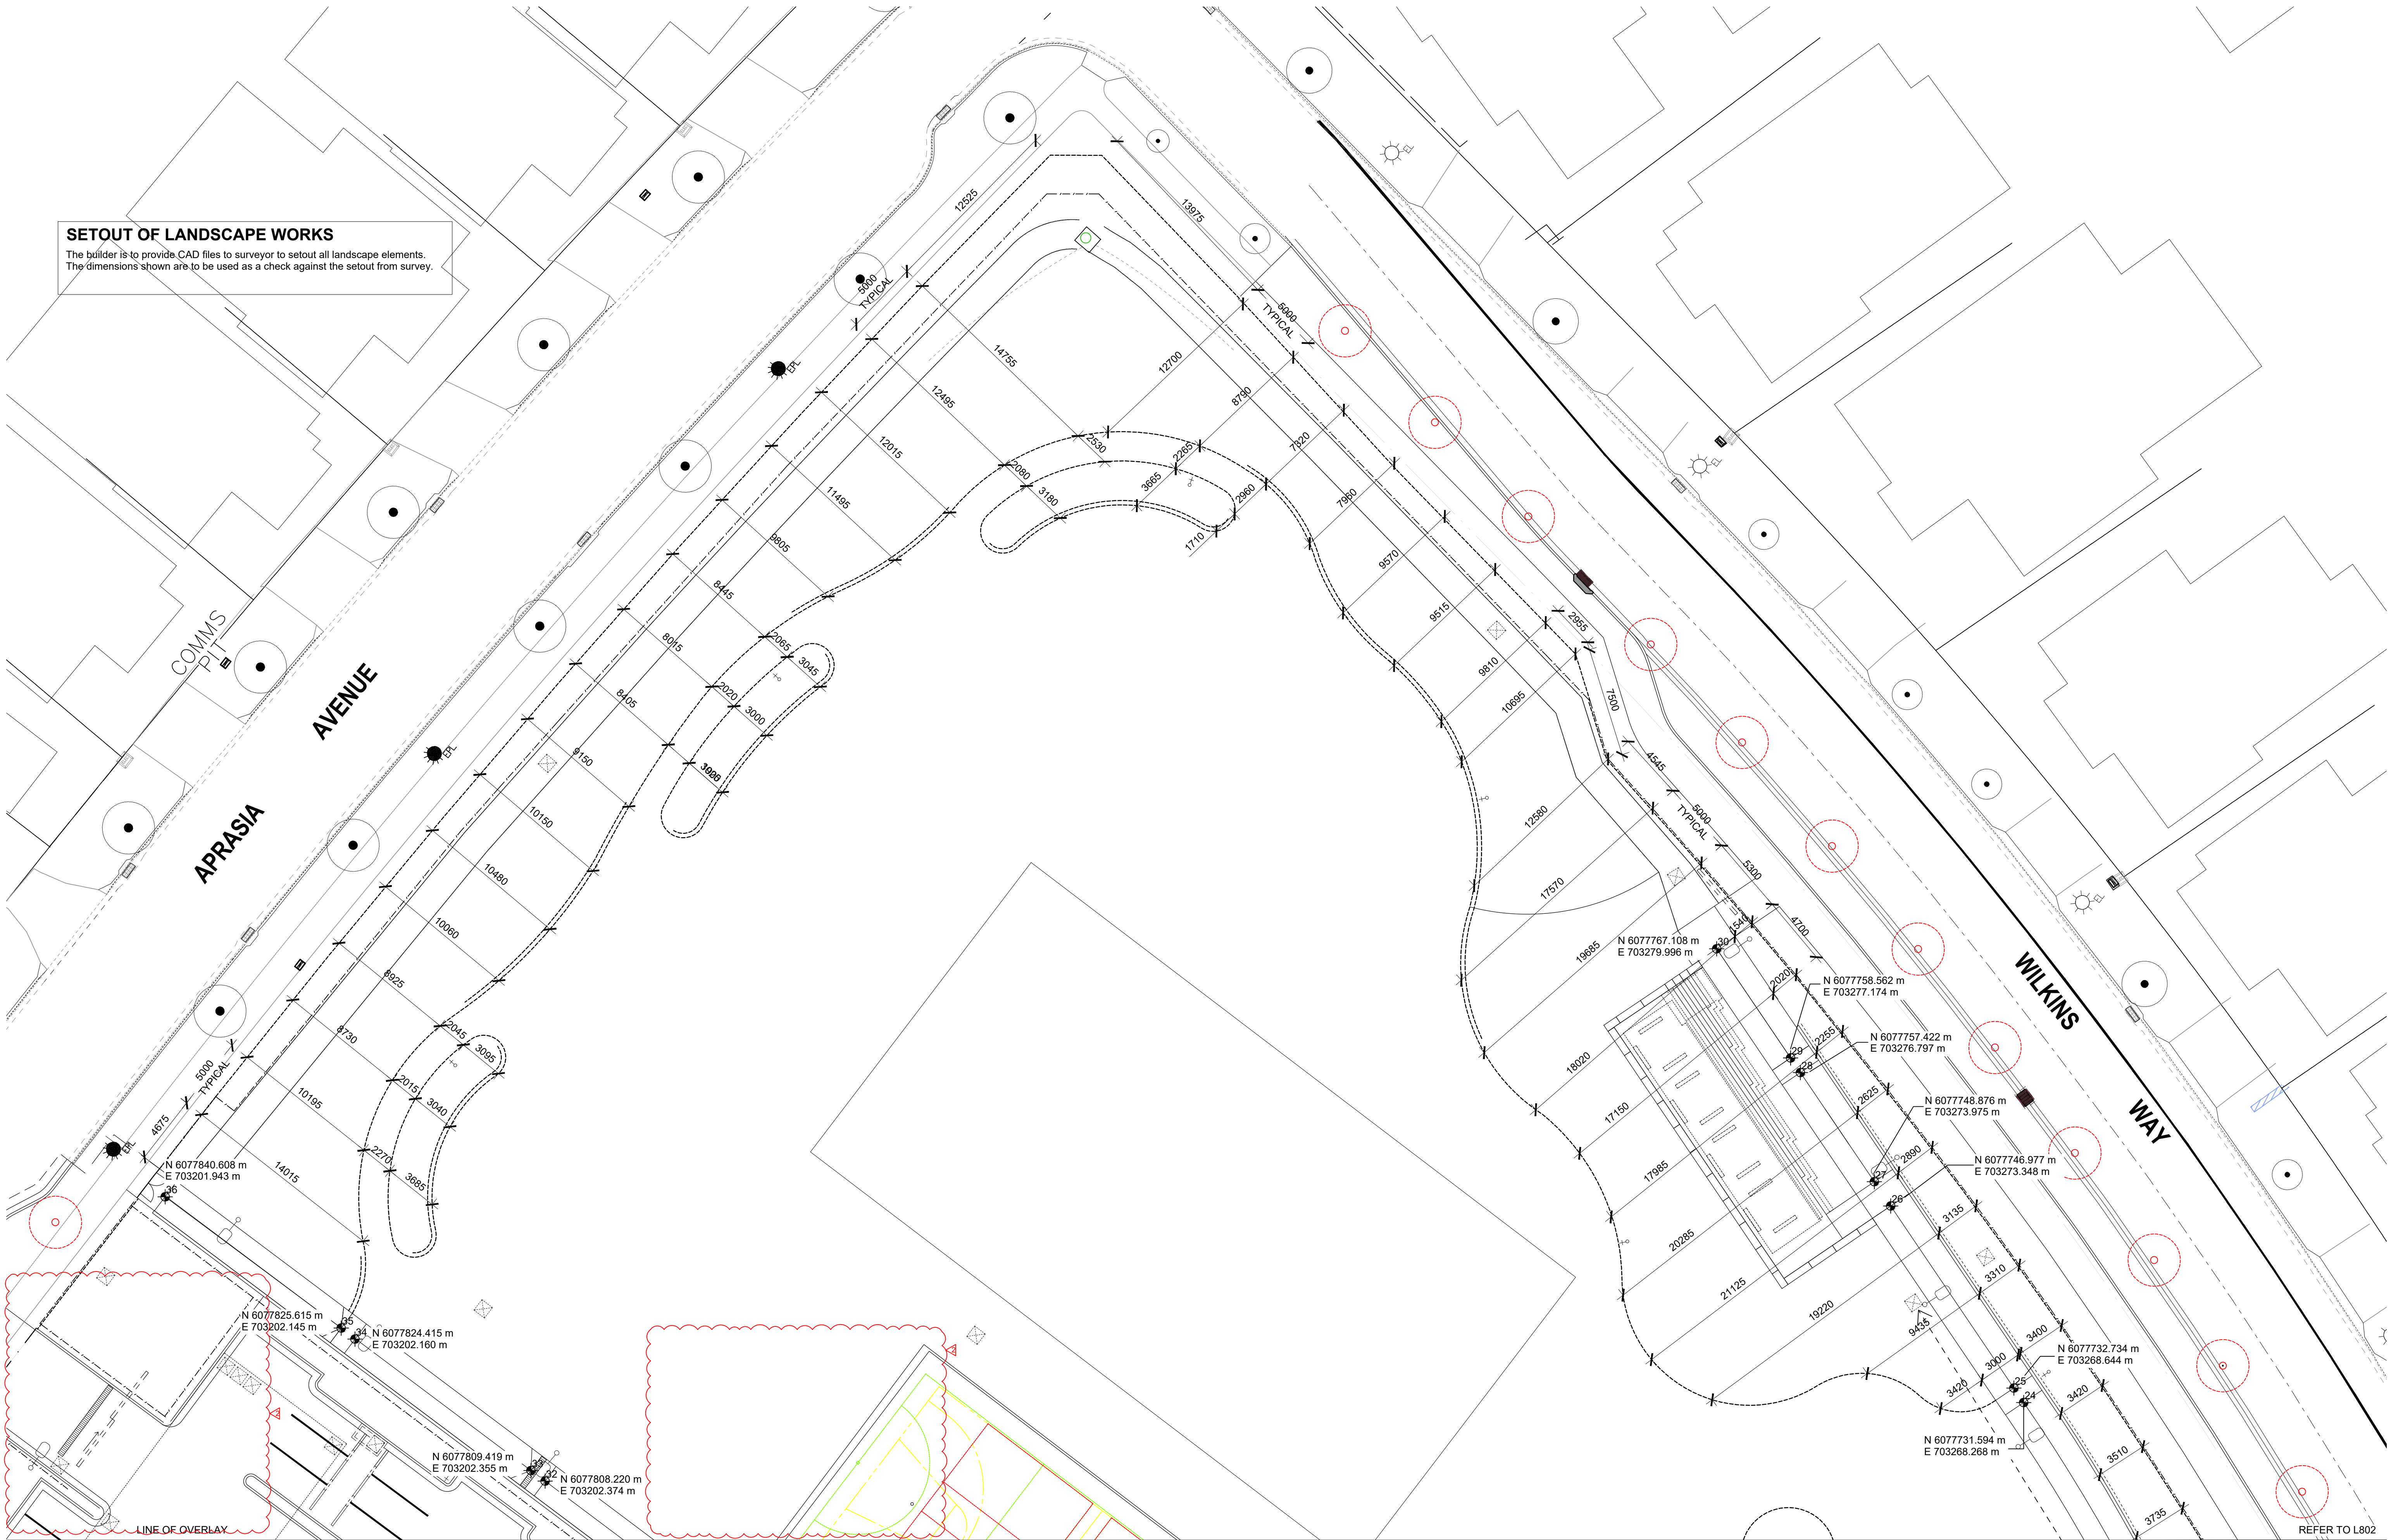

AMENDMENTS				DESCRIPTION
REV	BY	DATE		
0	BH	06.12.2021		ISSUED FOR CONSTRUCTION
1	BH	06.04.2022		ISSUED FOR CONSTRUCTION
2	BH	21.09.2022		ISSUED FOR CONSTRUCTION

LIST OF CHANGES SINCE CONTRACT DOCUMENTATION:			
0	06.12.2021	New sheet added.	
1	06.04.2022	Additional handrail added to concrete steps and tactile indicators updated.	
2	21.09.2022	Bike racks and fence relocated. Gate location to carpark updated. Substation removed. Mass planting beds and edging updated.	



TAYLOR BRAMMER LANDSCAPE ARCHITECTS PTY LTD
AUSTRALIAN STUDIO
28 Moore St | PO Box 1064 Audubon, NSW, 2511 | E: info@taylorbrammer.com.au | T: 61 2 9387 8855
Copyright © Taylor Brammer Landscape Architects Pty Ltd. | 4926111 1001 101 1001

DRAWING NAME
LANDSCAPE: SETOUT PLAN

NSW GOVERNMENT
Planning & Environment
Issued under the Environmental Planning and Assessment Act 1979
Approved Section: 4.55(1A) Application No: SSD-10326042-Mood-1
Granted on: 11th November 2022 Sheet no: 17 of 17 Signed [Signature]

PROJECT
NEW PRIMARY SCHOOL
IN GOOGONG
GORMAN DRIVE, GOOGONG

NORTH
2000 4000 6000 8000 12000 20000
SCALE 1 : 200 @ A1
21 SEPTEMBER 2022
PROJECT DISCIPLINE PHASE SERIES NUMBER REVISION
GOOG - LA - CD - L803 2