

ISSUED FOR DEVELOPMENT APPLICATION

1000 Cover Sheet			
1000	Coversheet		07
1200 Site Plan			
1200	Site photo		02
2000 General Arrangement Plans			
2000	Basement 5 -Residential Parking		01
2001	Basement 4 -Residential Parking		06
2002	Basement 3 - Residential Parking+Plant		06
2003	Basement 2 - Hotel Parking+Residential Parking+Plant		06
2004	Basement 1 - Loading Dock+Telstra Parking+Hotel BOH+Plant		06
2005	Mezzanine - Residential Storage & Bike park		06
2006	Lower Ground Plan-Hotel Drop off+Retail Parking+Plant		06
2007	Ground Floor - Hotel Lobby+Residential Lobby+Retail		06
2008	Level 1 - Retail		06
2009	Level 2 - Hotel Function and BOH+Retail+Plant		06
2010	Level 3 - Hotel Function and BOH+Retail+Plant (Double height)		06
2011	Level 4 - Hotel+Retail rooftop bar+Residential Amenity and Rooftop garden+Plant		06
2012	Level 5 - Hotel+Residential Amenity (Double height)		06
2013	Level 06-07 - Hotel+Residential		07
2014	Level 08 - Hotel+Hotel Rooftop Spa + Residential		07
2015	Level 09-16 - Hotel+Typical Residential low rise 1 in North Tower		07
2016	Level 17 -Typical Residential low rise 1 in North Tower+ Hotel presidential suit		04
2017	Level 18 Residential		06
2018	Level 19-30 Typical Residential low rise 1		07
2019	Level 31 - Plant		07
2020	Level 32 - Sky Bridge - F&B		07
2021	Level 33 - Sky Bridge - Residential		07
2022	Level 34 - Sky Bridge - Hotel Amenity+Residential Amenity		07
2023	Level 35 - Sky Bridge - Residential		07
2024	Level 36 - Sky Bridge - Residential Amenity+Roof		07
2025	Level 37 - Residential		07
2026	Level 38 - Riser transfer		07
2027	Level 39-55 Typical Low Rise 2		07
2028	Residential set back 56		07
2029	Level 57 - Plant		07
2030	Level 58-71 Typical High Rise		07
2031	Level 72-75 Typical Penthouse Levels		07
2032	Level 76 - Penthouse		07

ISSUED FOR DEVELOPMENT APPLICATION

2033	Level 77 - Duplex Penthouse		07
2034	Level 78 - Duplex Penthouse		07
2035	Level 79 and 80 - Plant		07
2036	Roof		06
3000 General Elevation			
3000	East Elevation - Castlereagh Street		07
3001	South Elevation - Liverpool Street		07
3002	West Elevation - Pitt Street		07
3003	North Elevation		07
3100 Podium Elevation			
3101	East Podium Elevation - Castlereagh Street		04
3102	West Podium Elevation - Pitt Street		04
3103	South Podium Elevation - Liverpool Street		04
4000 General Sections			
4000	Section- North Tower		07
4200 1:200 Sections			
4200	Podium Section - East West A		04
4201	Podium Section - East West B		04
4202	Podium Section - East West C		04
4203	Podium Section - North South A		04
4204	Podium Section - North South B		04
4205	Podium Section - North South C		04
6100 GFA Plans			
6100	GFA Level B04 - Level 02		03
6101	GFA Level 03 - 31		03
6102	GFA Level 32-56		03
6103	GFA Level 57-80		03
6200 DDA Complane and Universal Design			
6200	Adaptable Apartments		03
6201	Universal Design Apartments		03
6202	Adaptable Design Hotels		01
6300 Sun eye view			
6300	Sun Eye View- June 21 9:00		03
6301	Sun Eye View- June 21 9:15		03
6302	Sun Eye View- June 21 9:30		03
6303	Sun Eye View- June 21 9:45		03
6304	Sun Eye View- June 21 10:00		03
6305	Sun Eye View- June 21 10:15		03


ISSUED FOR DEVELOPMENT APPLICATION

6306	Sun Eye View- June 21 10:30		03
6307	Sun Eye View- June 21 10:45		03
6308	Sun Eye View- June 21 11:00		03
6309	Sun Eye View- June 21 11:15		03
6310	Sun Eye View- June 21 11:30		03
6311	Sun Eye View- June 21 11:45		03
6312	Sun Eye View- June 21 12:00		03
6313	Sun Eye View- June 21 12:15		03
6314	Sun Eye View- June 21 12:30		03
6315	Sun Eye View- June 21 12:45		03
6316	Sun Eye View- June 21 13:00		03
6317	Sun Eye View- June 21 13:15		03
6318	Sun Eye View- June 21 13:30		03
6319	Sun Eye View- June 21 13:45		03
6320	Sun Eye View- June 21 14:00		03
6321	Sun Eye View- June 21 14:15		03
6322	Sun Eye View- June 21 14:30		03
6323	Sun Eye View- June 21 14:45		03
6324	Sun Eye View- June 21 15:00		03

GENERAL NOTES

- ALL DIMENSIONS AND EXISTING CONDITIONS
- SHALL BE CHECKED AND VERIFIED BY THE CONTRACTOR BEFORE PROCEEDING WITH THE WORK.
- ALL LEVELS RELATIVE TO 'AUSTRALIAN HEIGHT DATUM'.
- DO NOT SCALE DRAWINGS.
- USE FIGURED DIMENSIONS ONLY.

legend

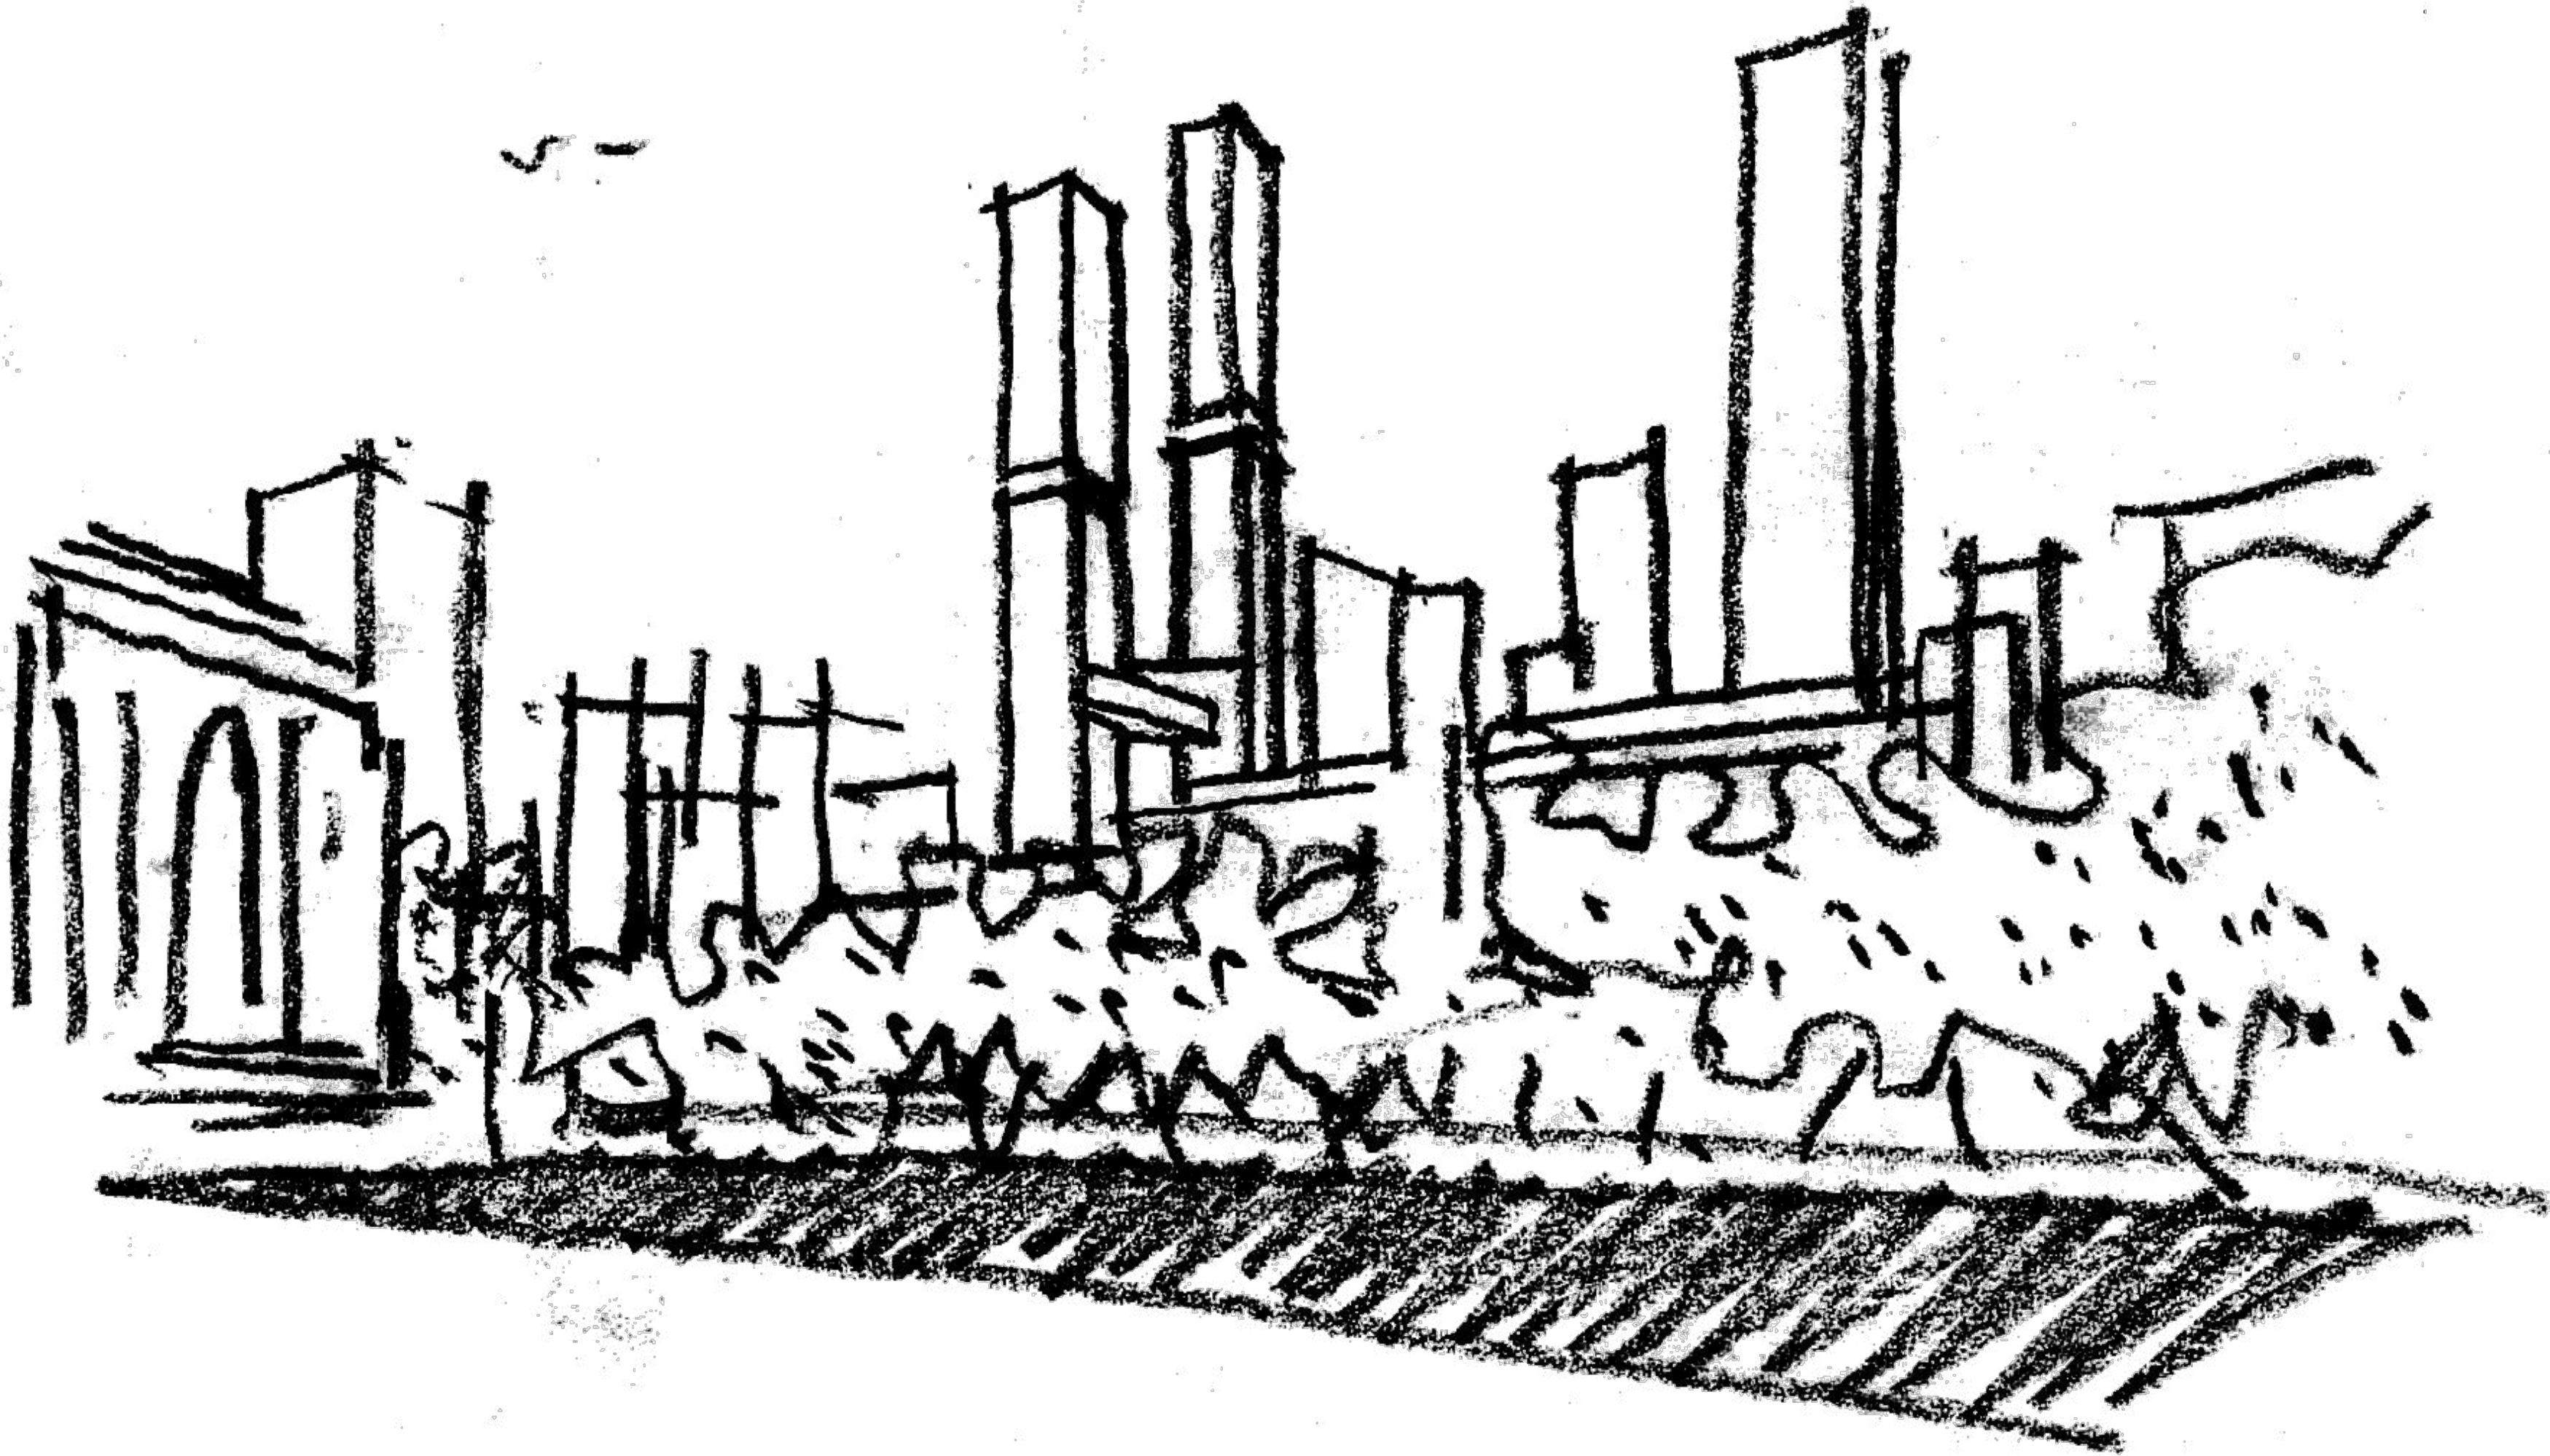

08	12/9/20	For Approval	TS
07	24/1/20	For Approval	KIK
06	14/1/20	For Development Application	KIK
05	10/12/19	For information	PN
04	6/12/19	For Coordination	TS
03	2/12/19	For Coordination	PN
02	22/11/19	For Coordination	KIK
01	8/11/19	For Coordination	KIK
rev	date	name	by chk

fjmt studio architecture interiors landscape urban community
sydney melbourne uk
Level 5, 70 King Street • +61 2 9251 7077 • fjmtstudio.com

fjmt

project
338 Pitt Street
338 Pitt Street
Sydney NSW 2000

title
Cover Sheet
Coversheet

scale	first issued	8/11/19
project code	sheet no.	revision
H338	1000	08

For Information

02510m

GENERAL NOTES

ALL DIMENSIONS AND EXISTING CONDITIONS

◦ SHALL BE CHECKED AND VERIFIED BY THE CONTRACTOR BEFORE PROCEEDING WITH THE WORK.

◦ ALL LEVELS RELATIVE TO 'AUSTRALIAN HEIGHT DATUM'.

◦ DO NOT SCALE DRAWINGS

◦ USE FIGURED DIMENSIONS ONLY.

legend



1 PLAN ORTHOPHOTO
1:1390.8425

03	12/3/20	For Approval	TS
02	24/1/20	For Approval	KIK
01	14/1/20	For Development Application	KIK
rev	date	name	by chk

fjmt studio architecture interiors landscape urban community

sydney melbourne uk

Level 5, 70 King Street t +61 2 9251 7077 w [fjmtstudio.com](#)

fjmt

project

338 Pitt Street

338 Pitt Street

Sydney NSW 2000

title

Site Plan

Site photo

scale 1:200 @ A1

first issued 14/1/20

project code H338

sheet no. 1200

revision 03

For Approval

02010

0

2

5

10m

GENERAL NOTES


ALL DIMENSIONS AND EXISTING CONDITIONS SHALL BE CHECKED AND VERIFIED BY THE CONTRACTOR BEFORE PROCEEDING WITH THE WORK.

ALL LEVELS RELATIVE TO AUSTRALIAN HEIGHT DATUM.

DO NOT SCALE DRAWINGS.

USE FIGURED DIMENSIONS ONLY.

legend

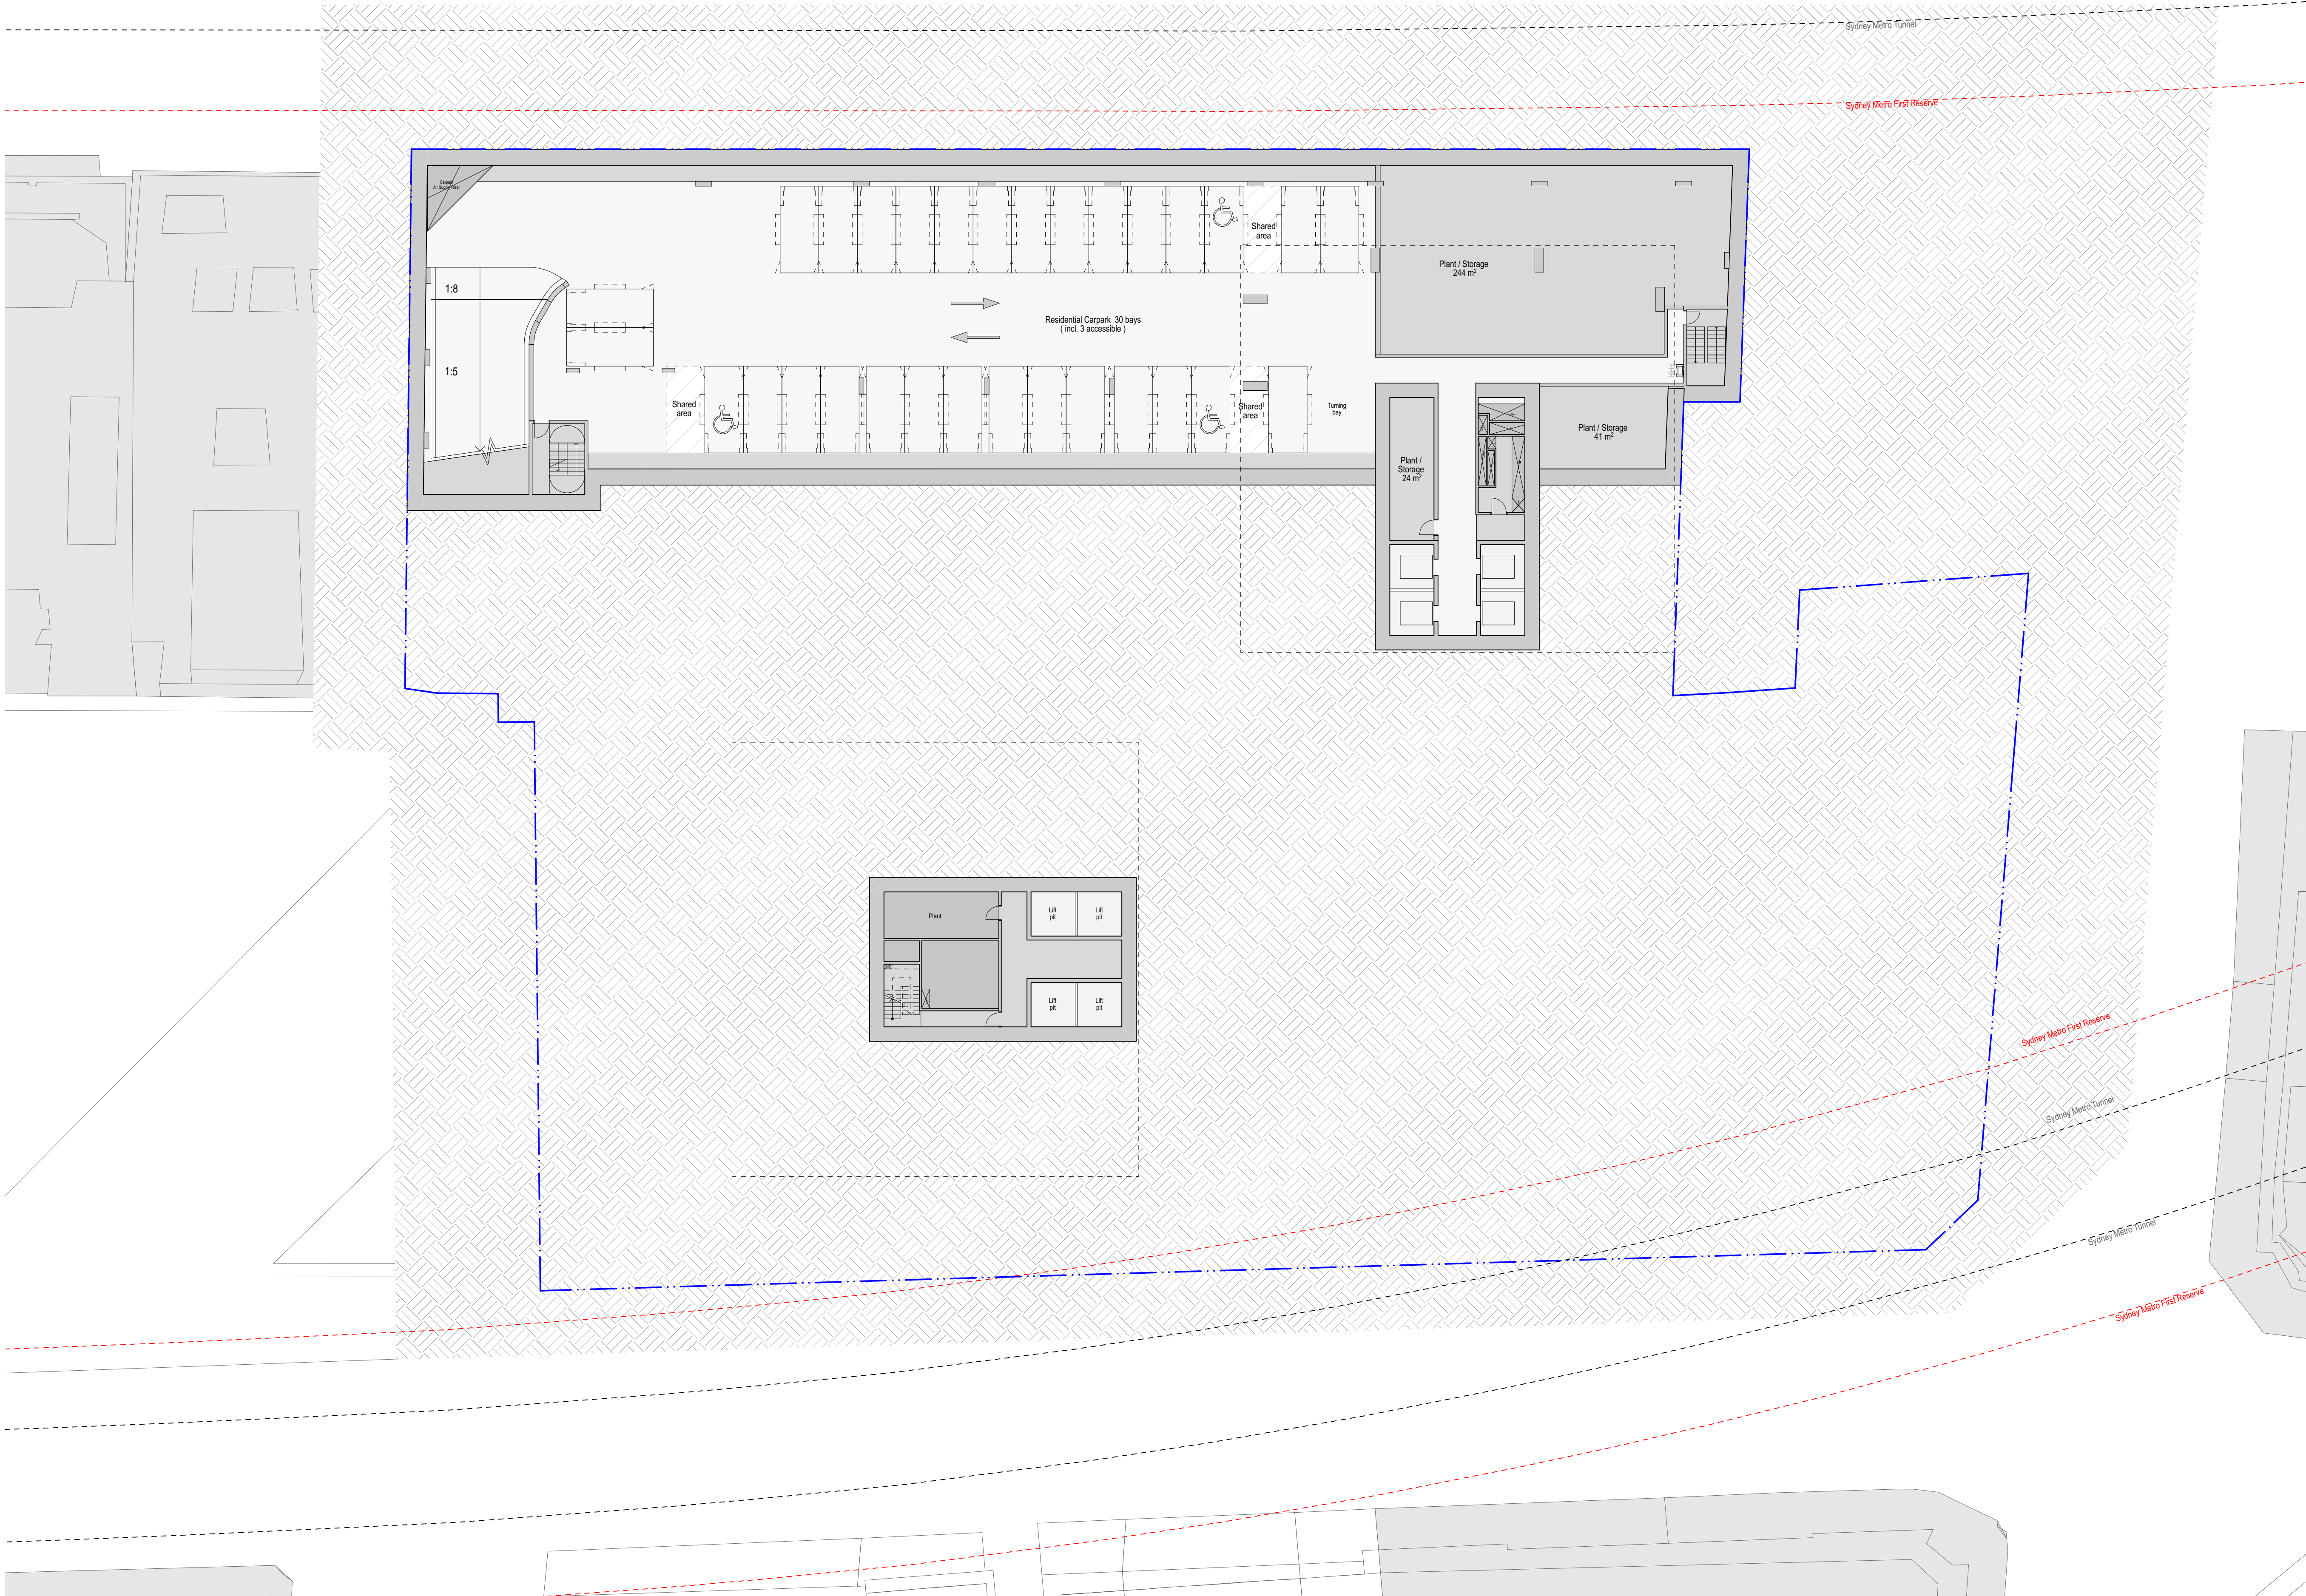

For Approval

020510

0

2

5

10m

GENERAL NOTES


ALL DIMENSIONS AND EXISTING CONDITIONS SHALL BE CHECKED AND VERIFIED BY THE CONTRACTOR BEFORE PROCEEDING WITH THE WORK.

ALL LEVELS RELATIVE TO 'AUSTRALIAN HEIGHT DATUM'.

DO NOT SCALE DRAWINGS.

USE FIGURED DIMENSIONS ONLY.

Legend

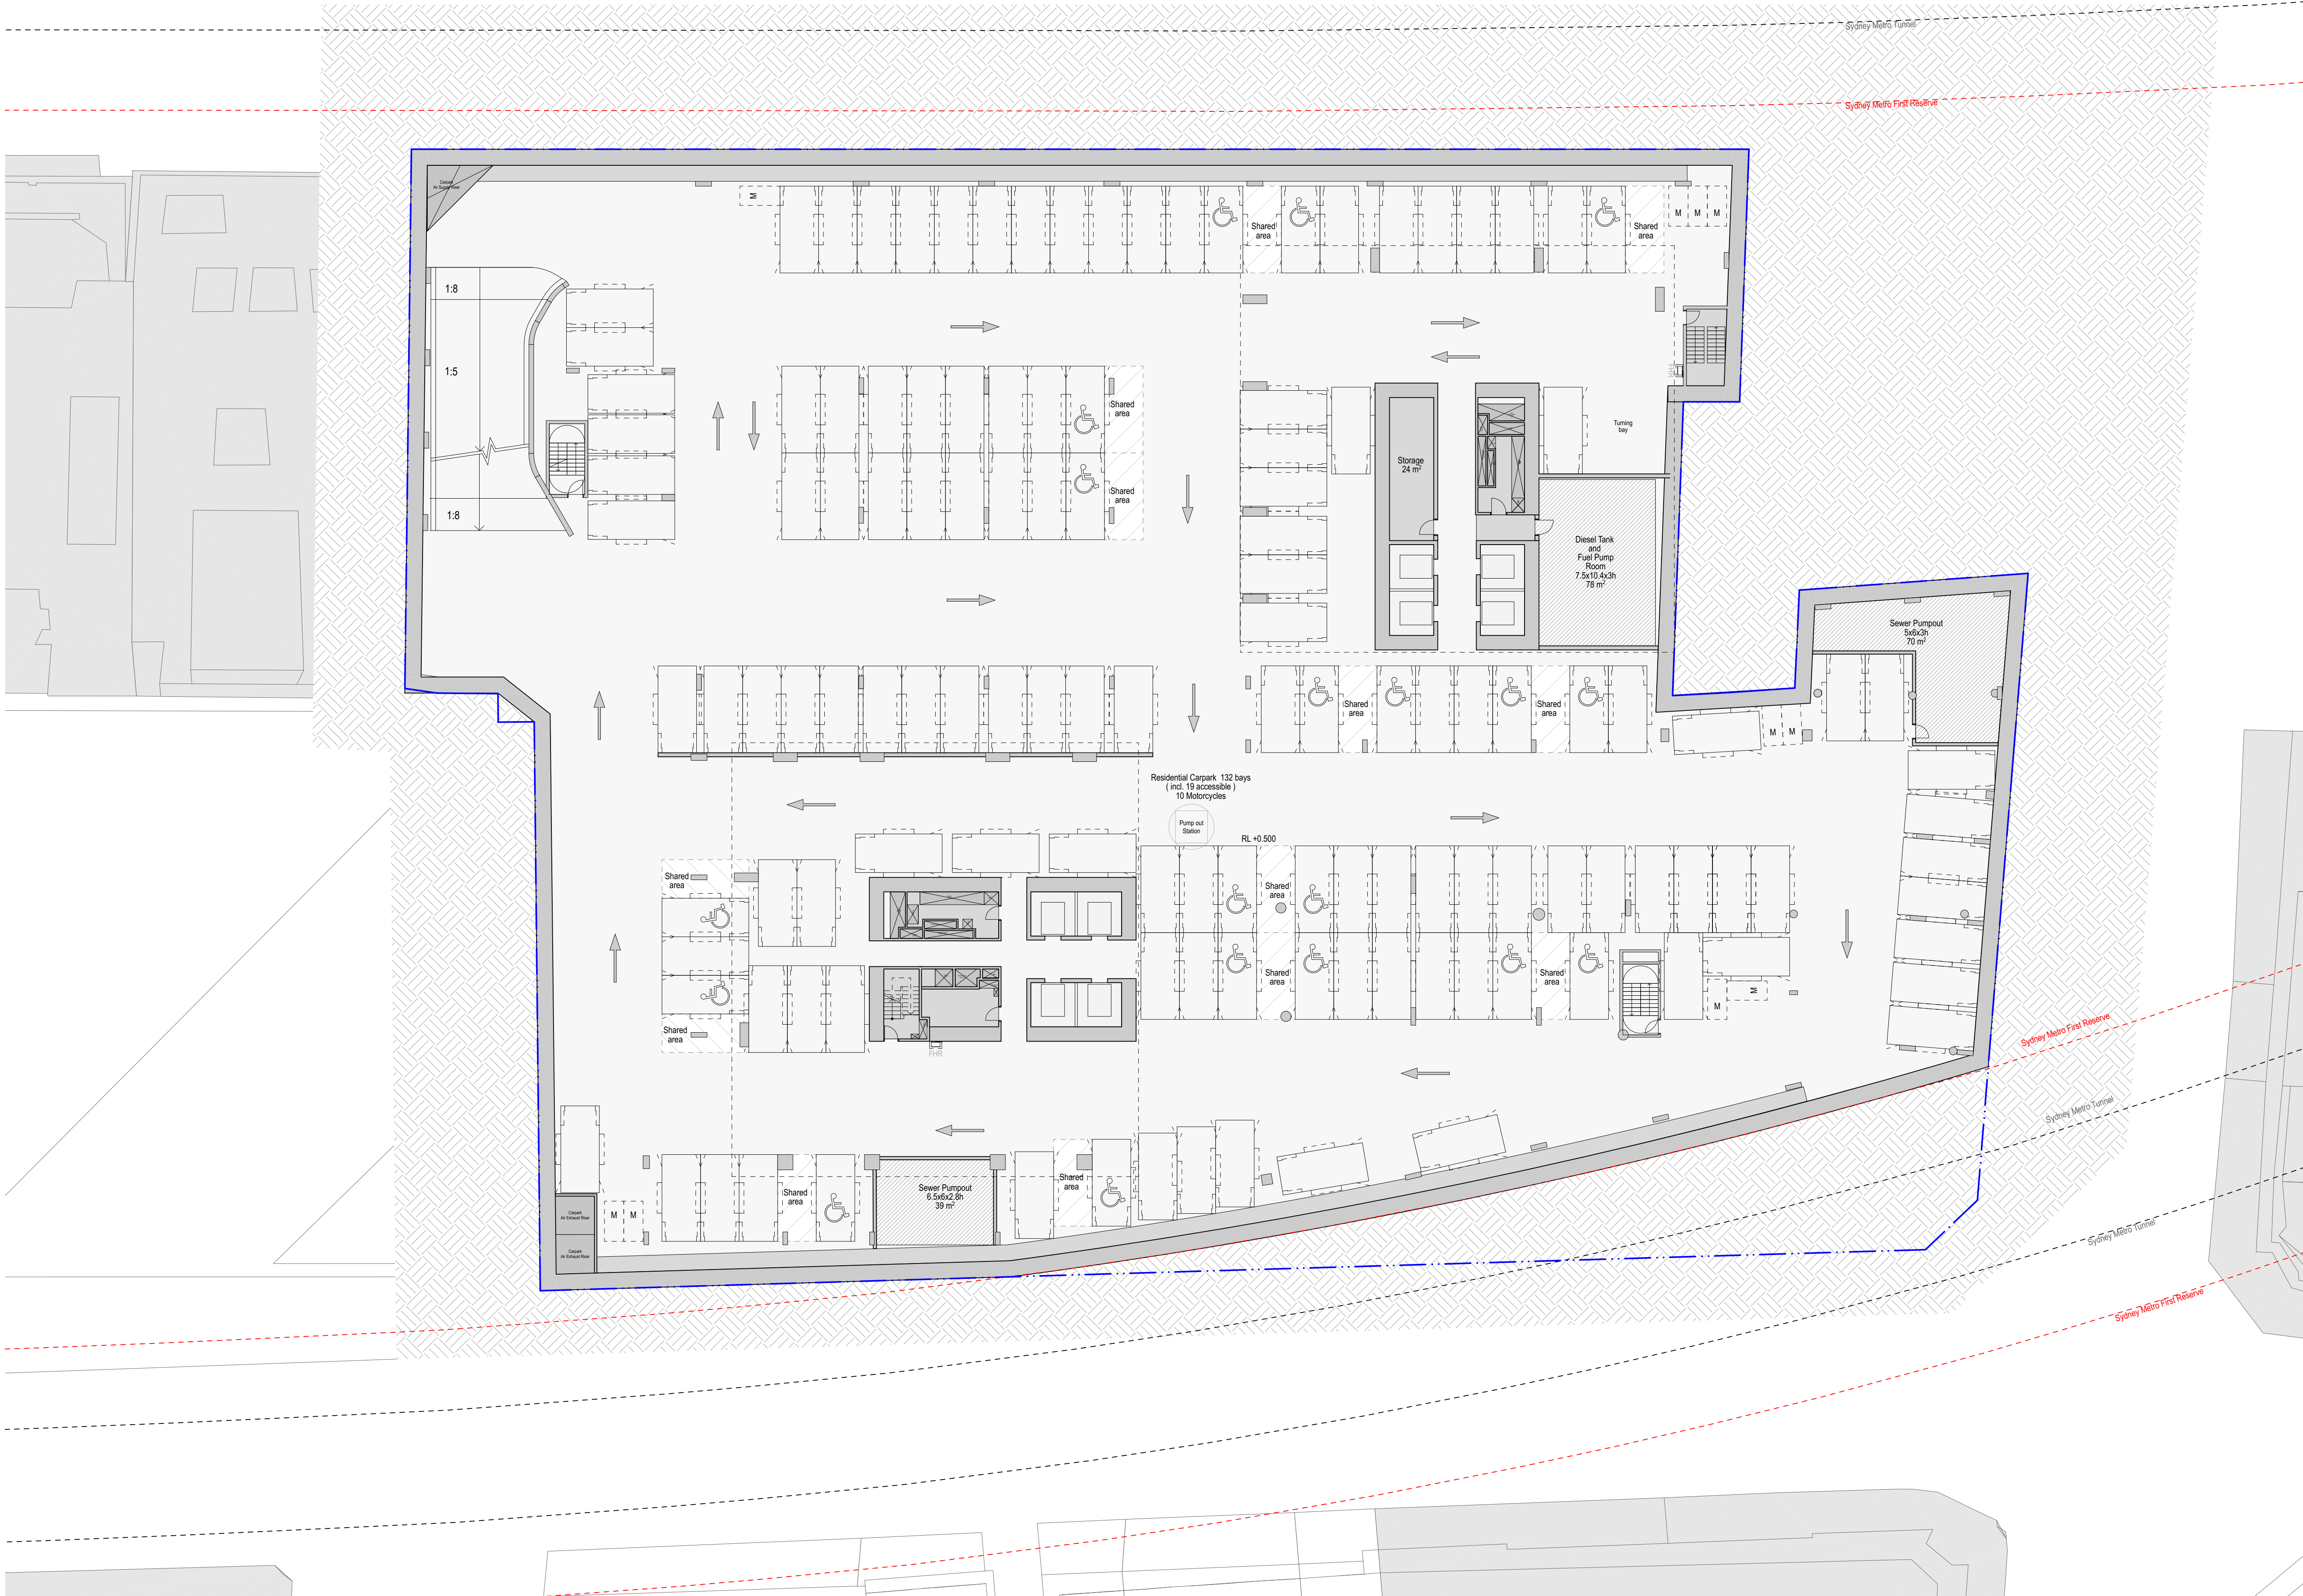

07	12/3/20	For Approval	TS	
06	24/1/20	For Approval	KIK	
05	14/1/20	For Development Application	KIK	
04	13/12/19	For information	KIK	
03	6/12/19	For Coordination	TS	
02	2/12/19	For Coordination	PN	
01	8/11/19	For Coordination	KIK	
rev	date	name	by	chk

fjmt studio architecture interiors landscape urban community

sydney melbourne uk

Level 5, 70 King Street t +61 2 9251 7077 w fjmtstudio.com

fjmt

project

338 Pitt Street
338 Pitt Street
Sydney NSW 2000

title

General Arrangement Plans
Basement 4 - Residential Parking

scale

1:200 @ A1

first issued

8/11/19

project code

H338

sheet no.

2001

revision

07

For Approval

020510

0

2


5

10m

GENERAL NOTES

- ALL DIMENSIONS AND EXISTING CONDITIONS SHALL BE CHECKED AND VERIFIED BY THE CONTRACTOR BEFORE PROCEEDING WITH THE WORK.
- ALL LEVELS RELATIVE TO 'AUSTRALIAN HEIGHT DATUM'.
- DO NOT SCALE DRAWINGS.
- USE FIGURED DIMENSIONS ONLY.

Legend

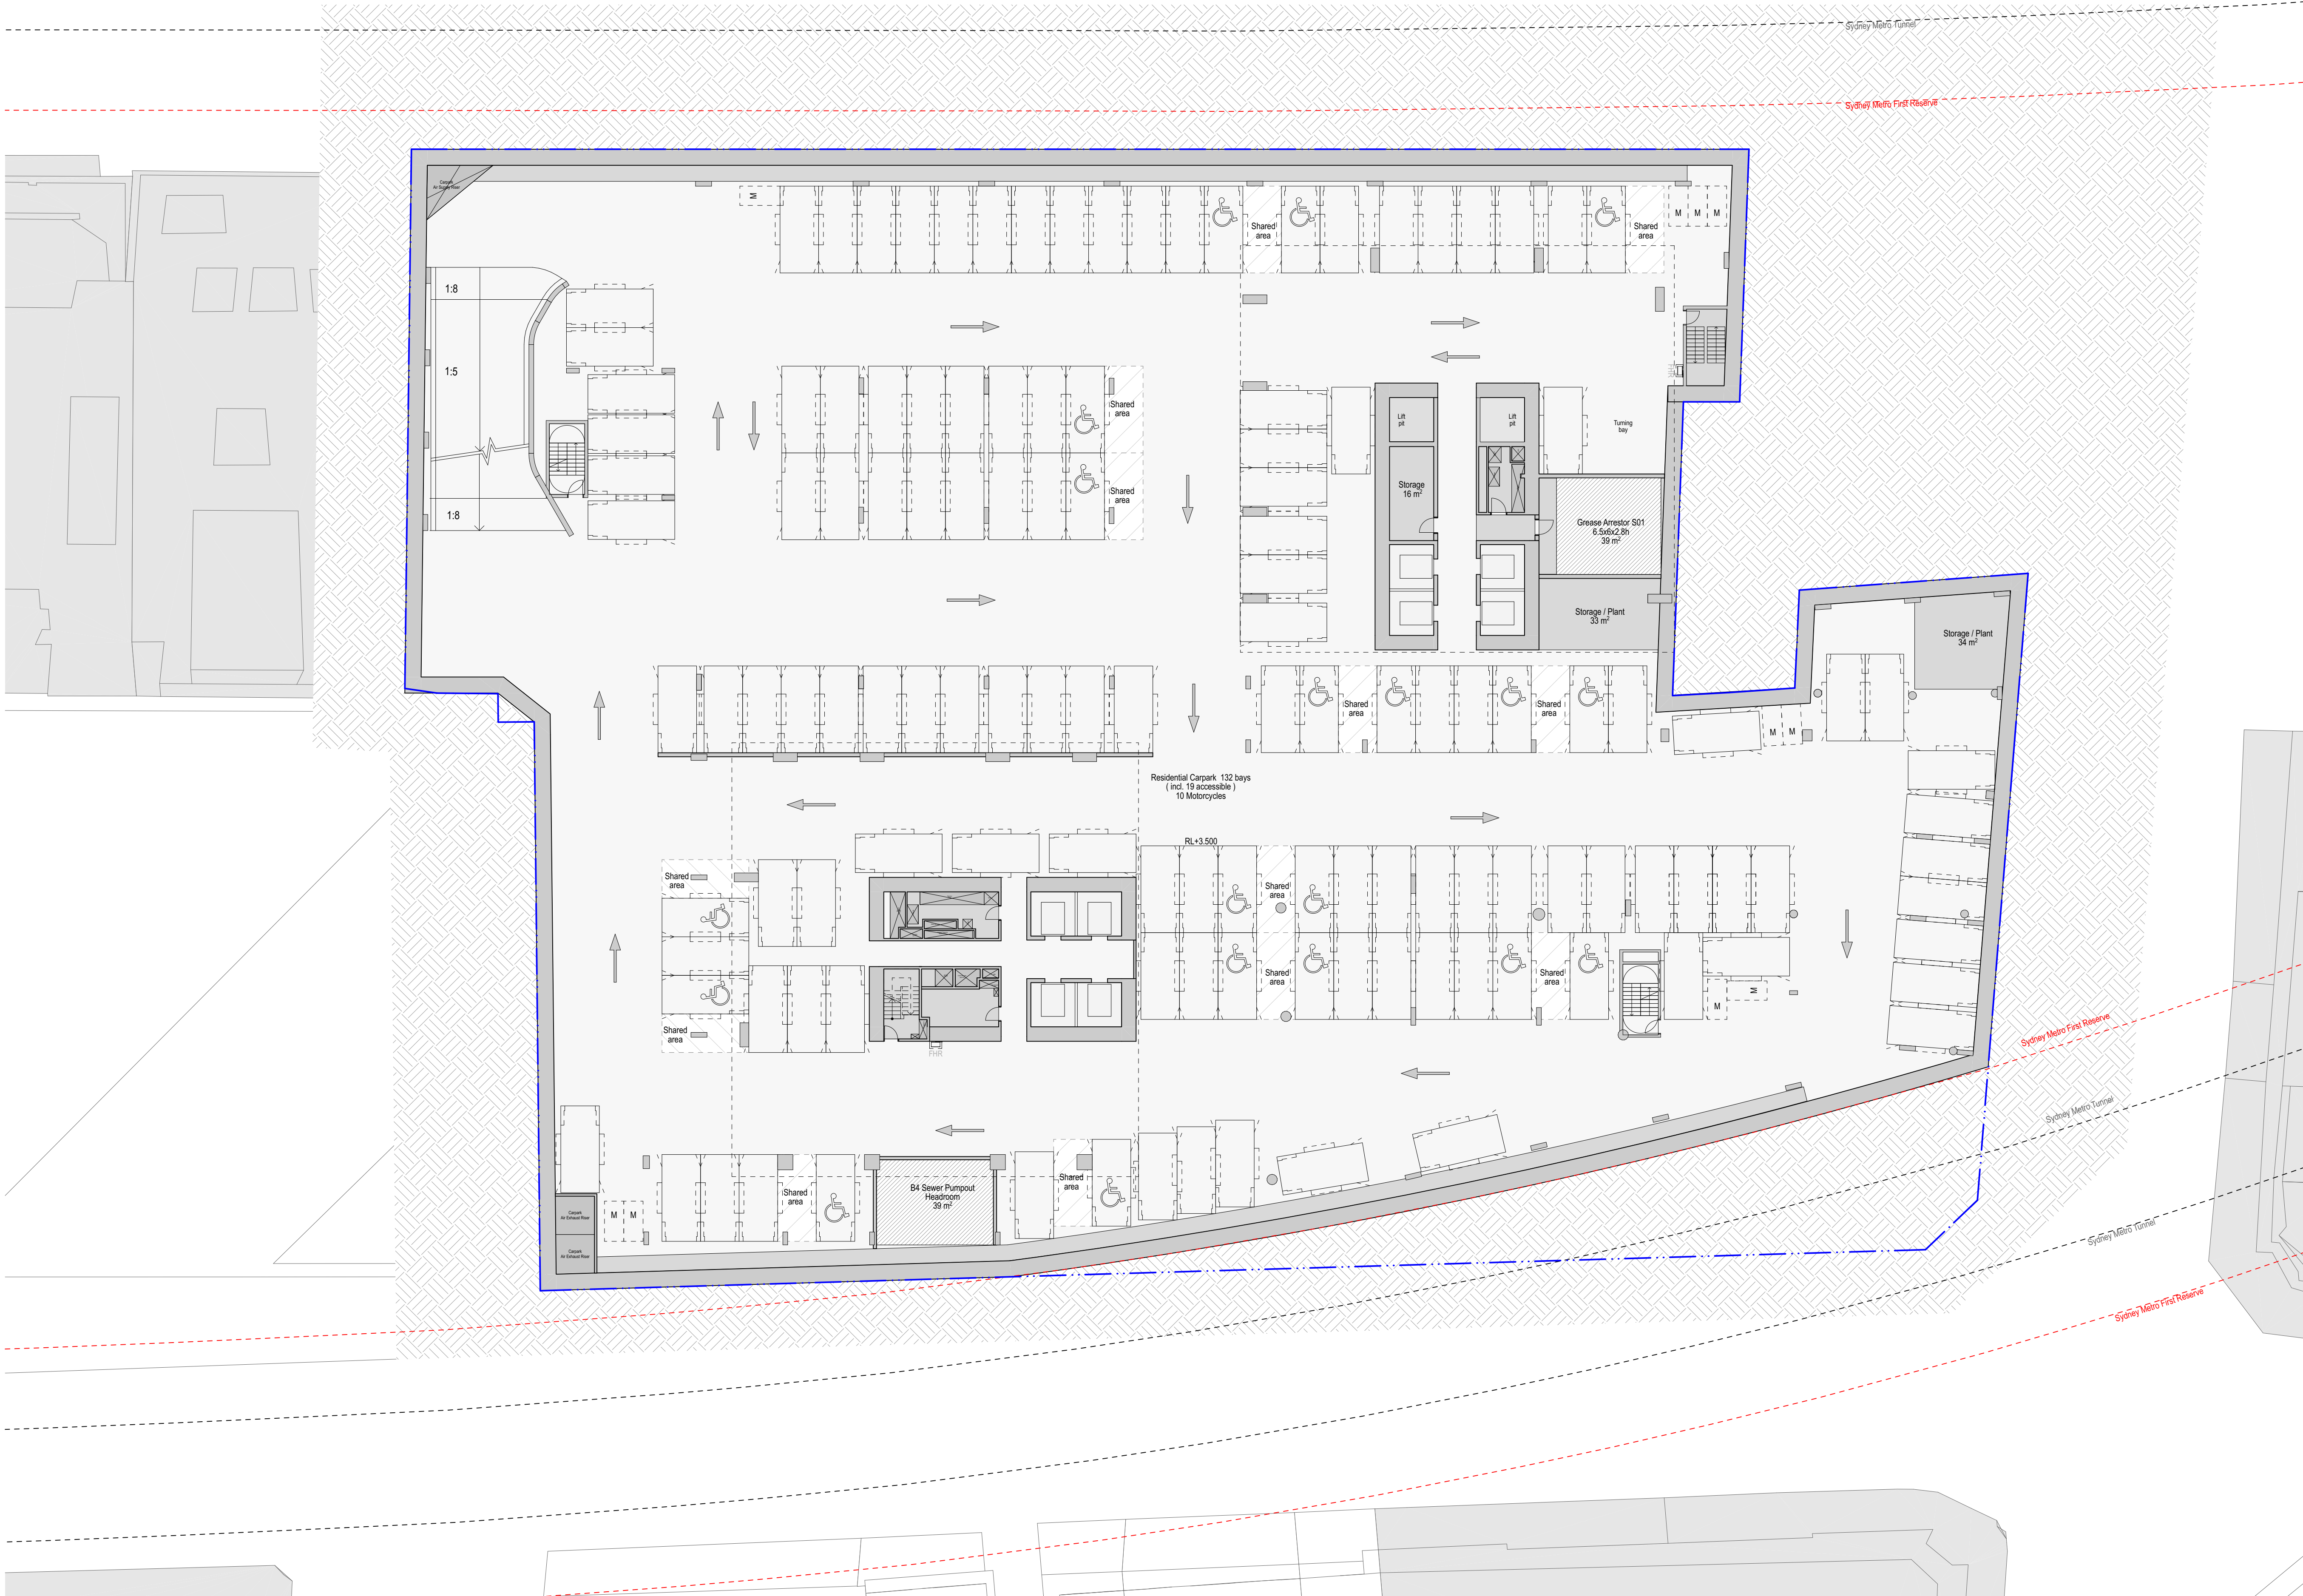

- 1 Bed Apartment
- 2 Bed Apartment
- 3 Bed Apartment
- Residential Amenities
- Parking
- Hotel Amenities
- Hotel
- Hotel Spa
- Hotel BOH
- Circulation
- Food and Beverage
- Retail
- Lift, Fire stair, Services
- Plant

Boundary

07	12/3/20	For Approval	TS	
06	24/1/20	For Approval	KIK	
05	14/1/20	For Development Application	KIK	
04	13/12/19	For information	KIK	
03	6/12/19	For Coordination	TS	
02	2/12/19	For Coordination	PN	
01	8/11/19	For Coordination	KIK	
rev	date	name	by	chk

fjmt studio architecture interiors landscape urban community

sydney melbourne uk

Level 5, 70 King Street t +61 2 9251 7077 w fjmtstudio.com

project

338 Pitt Street

338 Pitt Street

Sydney NSW 2000

title

General Arrangement Plans

Basement 3 - Residential Parking+Plant

scale

1:200 @ A1

first issued

8/11/19

project code

H338

sheet no.

2002

revision

07

For Approval

02510

GENERAL NOTES


ALL DIMENSIONS AND EXISTING CONDITIONS SHALL BE CHECKED AND VERIFIED BY THE CONTRACTOR BEFORE PROCEEDING WITH THE WORK.

ALL LEVELS RELATIVE TO 'AUSTRALIAN HEIGHT DATUM'.

DO NOT SCALE DRAWINGS.

USE FIGURED DIMENSIONS ONLY.

legend

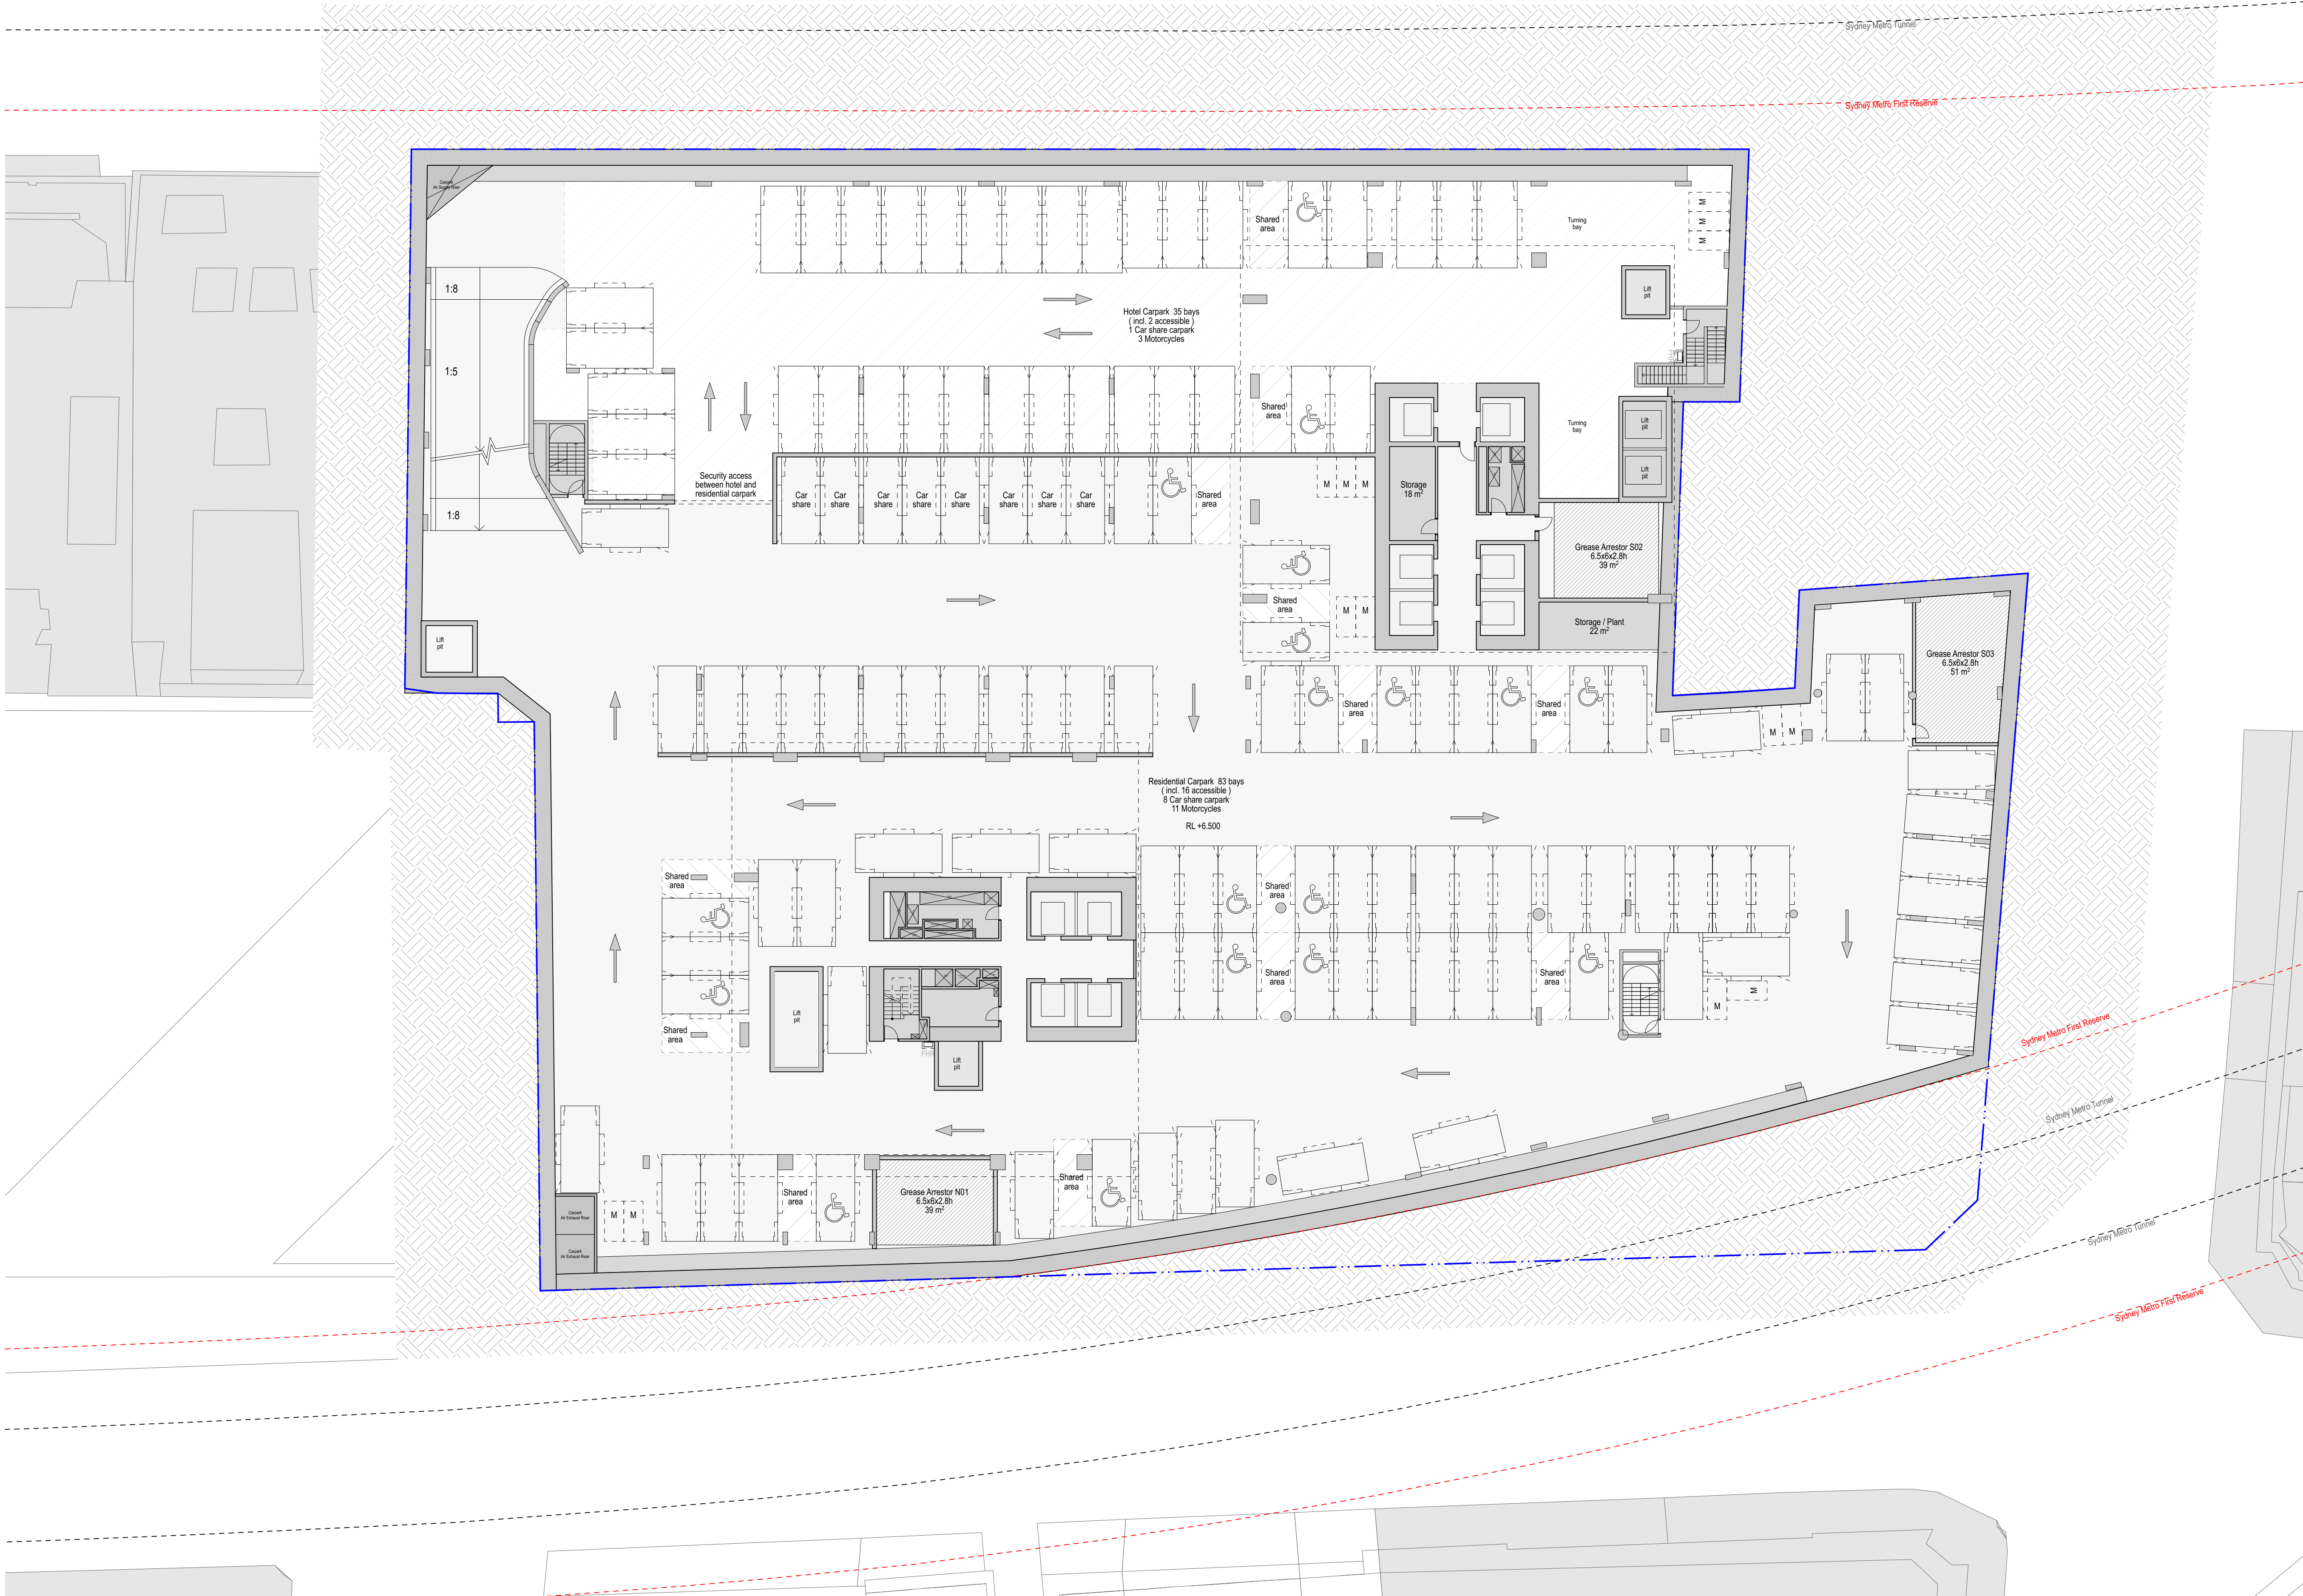

- 1 Bed Apartment
- 2 Bed Apartment
- 3 Bed Apartment
- Residential Amenities
- Parking
- Hotel Amenities
- Hotel
- Hotel Spa
- Hotel BOH
- Circulation
- Food and Beverage
- Retail
- Lift, Fire stair, Services
- Plant

Boundary

07	12/3/20	For Approval	TS
06	24/1/20	For Approval	KIK
05	14/1/20	For Development Application	KIK
04	13/12/19	For information	KIK
03	6/12/19	For Coordination	TS
02	2/12/19	For Coordination	PN
01	8/1/19	For Coordination	KIK
rev	date	name	by
chk			

fjmt studio architecture interiors landscape urban community
sydney melbourne uk
Level 5, 70 King Street t +61 2 9251 7077 w fjmtstudio.com



project
338 Pitt Street
338 Pitt Street
Sydney NSW 2000

title
General Arrangement Plans
Basement 2 - Hotel Parking+Residential
Parking+Plant

scale	1:200 @ A1	first issued	8/11/19
project code	H338	sheet no.	2003
		revision	07

For Approval



scale	1:200 @ A1	first issued	8/11/19
project code	sheet no.	revision	
H338	2004	07	

For Approval

020510

0

2

5

10m

GENERAL NOTES


ALL DIMENSIONS AND EXISTING CONDITIONS SHALL BE CHECKED AND VERIFIED BY THE CONTRACTOR BEFORE PROCEEDING WITH THE WORK.

ALL LEVELS RELATIVE TO AUSTRALIAN HEIGHT DATUM.


DO NOT SCALE DRAWINGS.

USE FIGURED DIMENSIONS ONLY.

legend

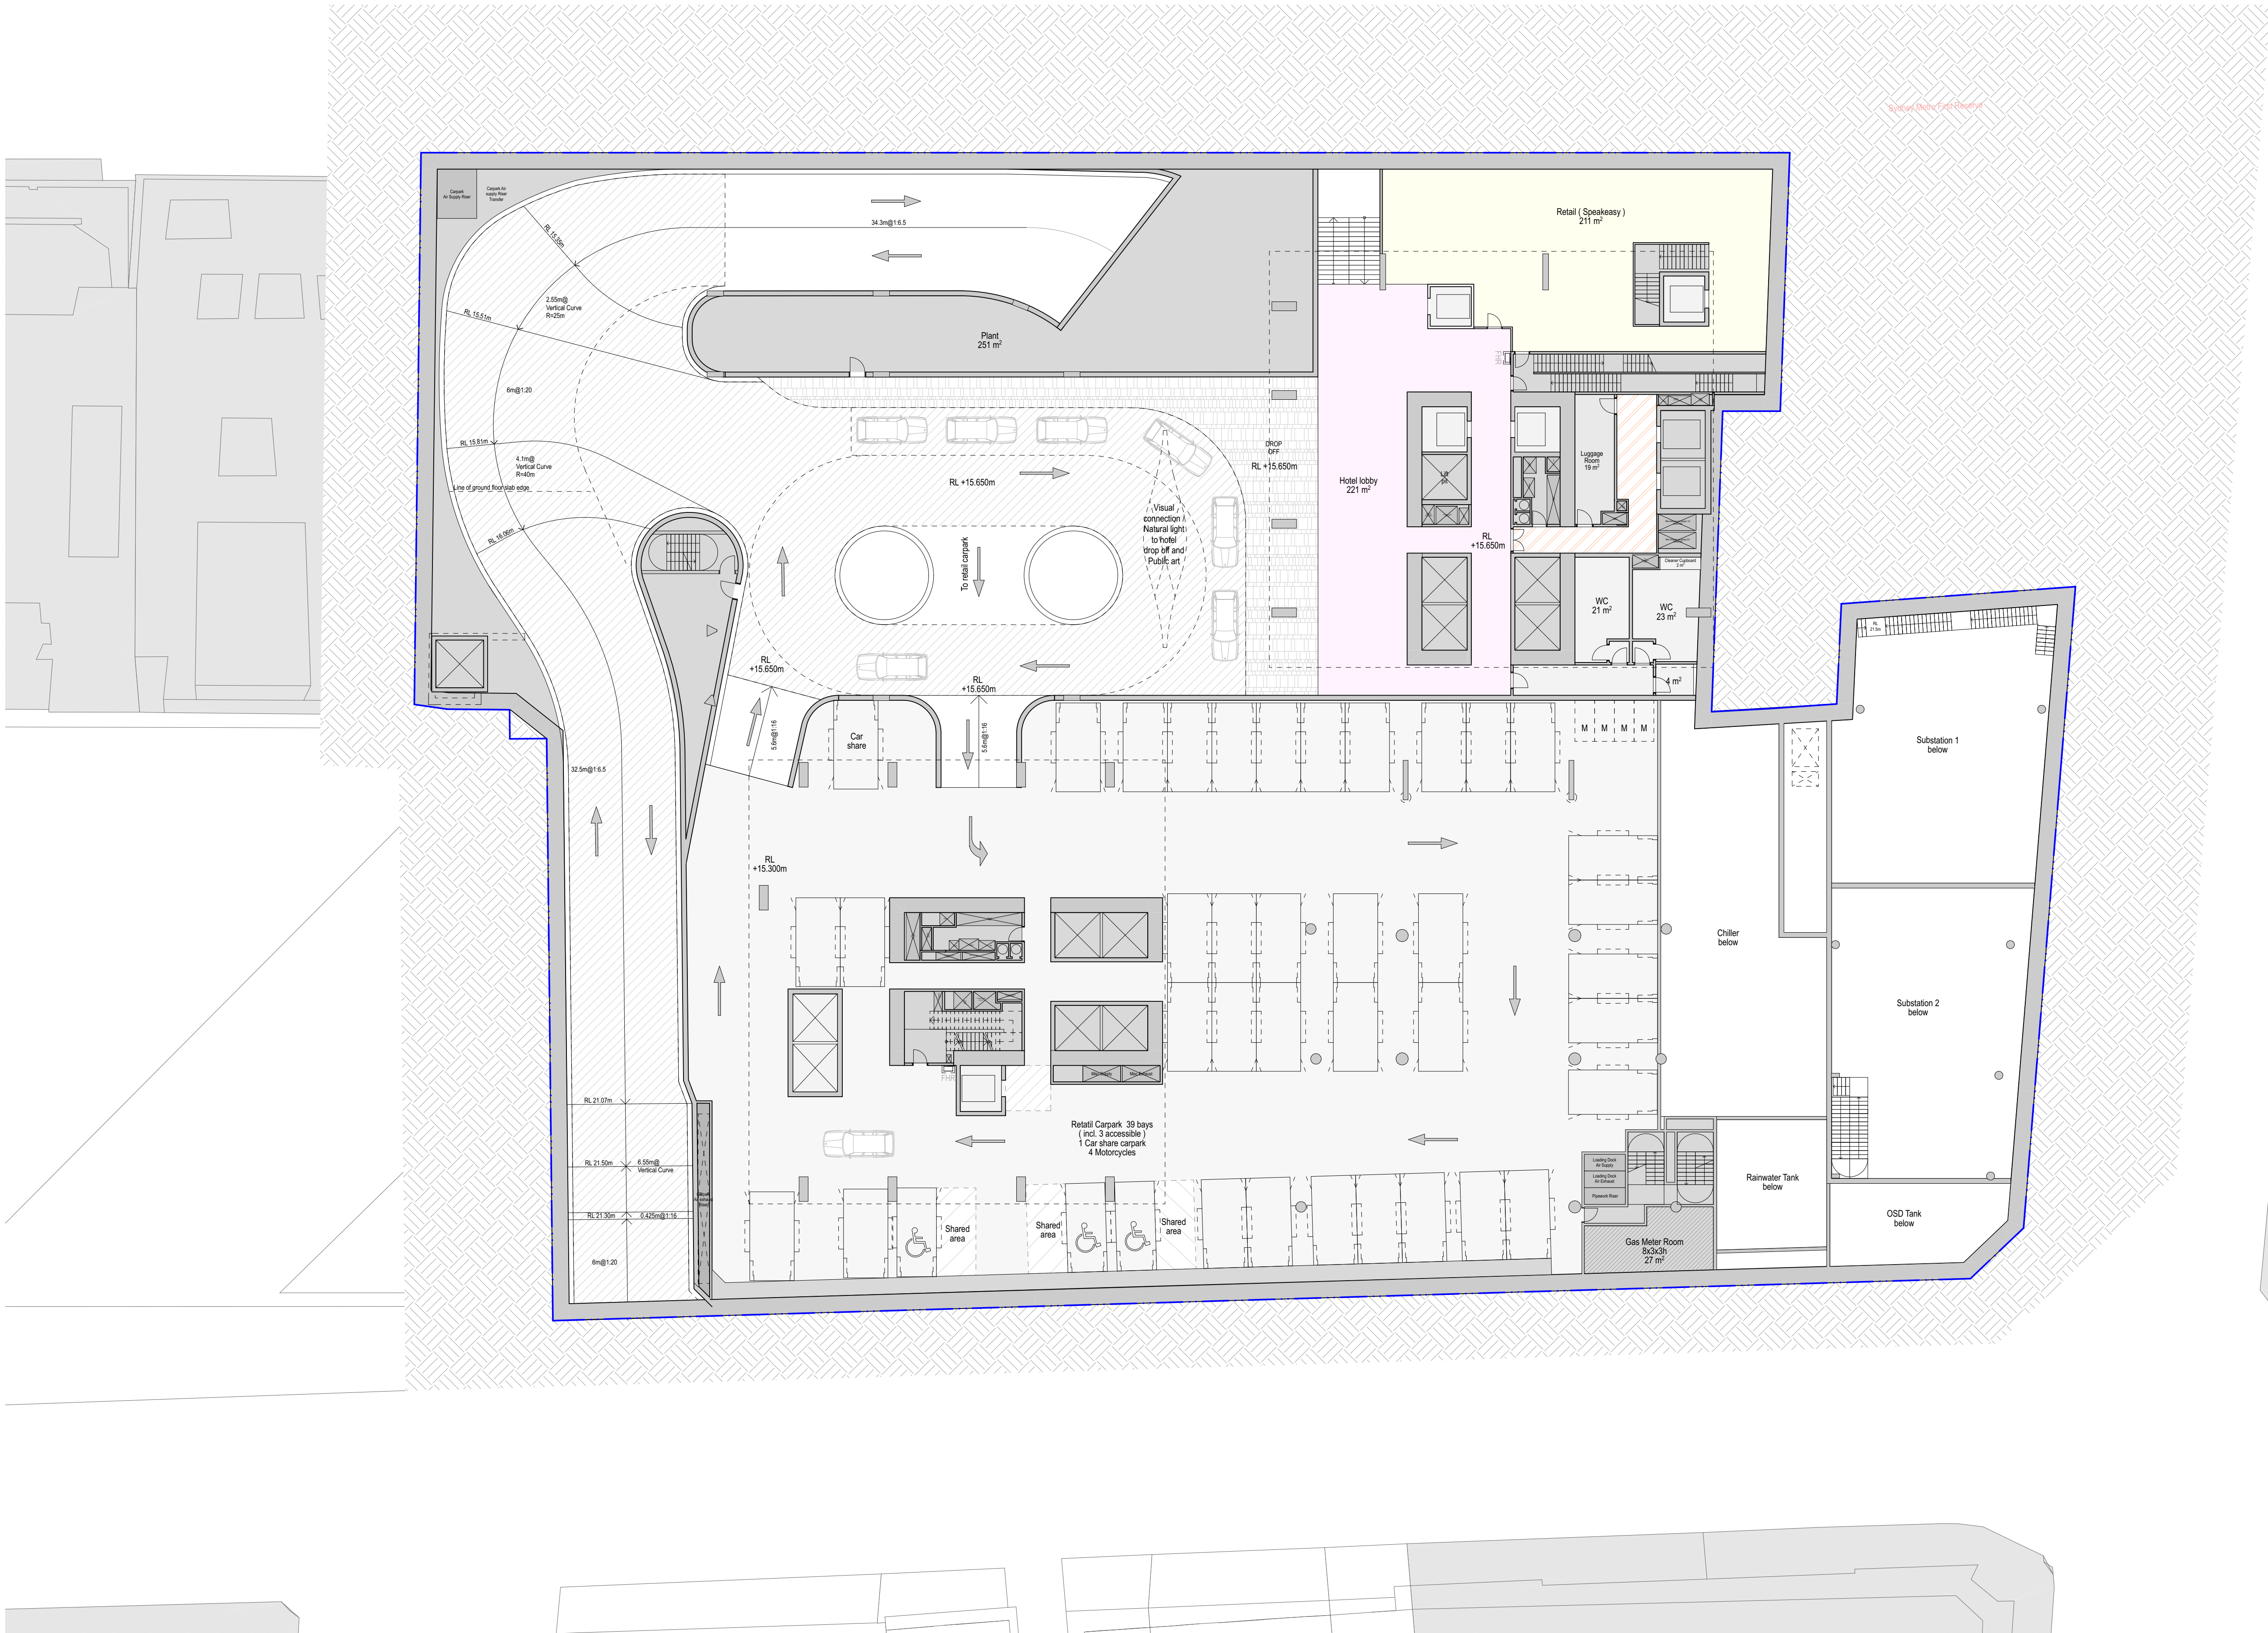

- 1 Bed Apartment
- 2 Bed Apartment
- 3 Bed Apartment
- Residential Amenities
- Parking
- Hotel Amenities
- Hotel
- Hotel Spa
- Hotel BOH
- Circulation
- Food and Beverage
- Retail
- Lift, Fire stair, Services
- Plant

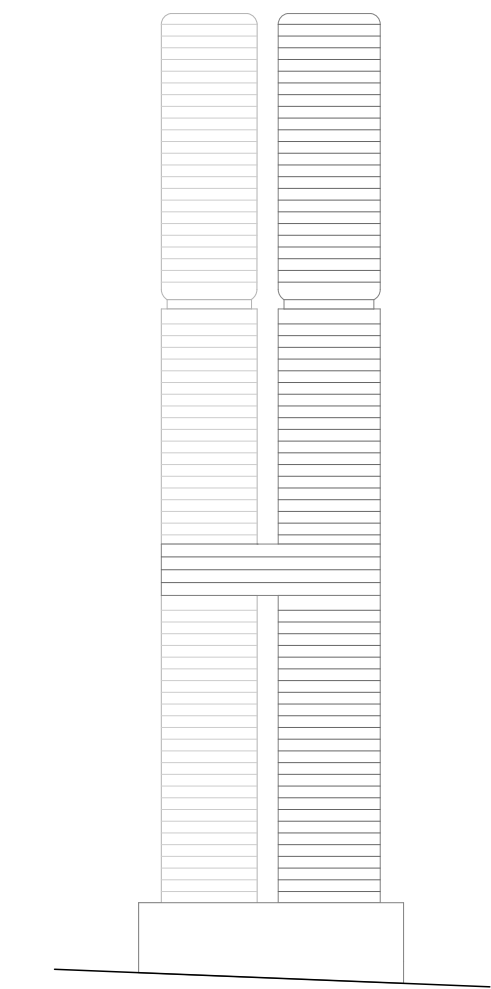Boundary

07	12/3/20	For Approval		TS
06	24/1/20	For Approval		KIK
05	14/1/20	For Development Application		KIK
04	13/12/19	For information		KIK
03	6/12/19	For Coordination		TS
02	2/12/19	For Coordination		PN
01	8/11/19	For Coordination		KIK
rev	date	name	by	chk

fjmt studio architecture interiors landscape urban community

sydney melbourne uk

Level 5, 70 King Street t +61 2 9251 7077 w fjmtstudio.com

project

338 Pitt Street

338 Pitt Street

Sydney NSW 2000

title

General Arrangement Plans

Lower Ground Plan-Hotel Drop off+Retail

Parking+Plant

scale

1:200 @ A1

first issued

8/11/19

project code

sheet no.

revision

H338

2006

07

For Approval

020510

0

2

5

10m

GENERAL NOTES


ALL DIMENSIONS AND EXISTING CONDITIONS SHALL BE CHECKED AND VERIFIED BY THE CONTRACTOR BEFORE PROCEEDING WITH THE WORK.

ALL LEVELS RELATIVE TO AUSTRALIAN HEIGHT DATUM.

DO NOT SCALE DRAWINGS.

USE FIGURED DIMENSIONS ONLY.

legend

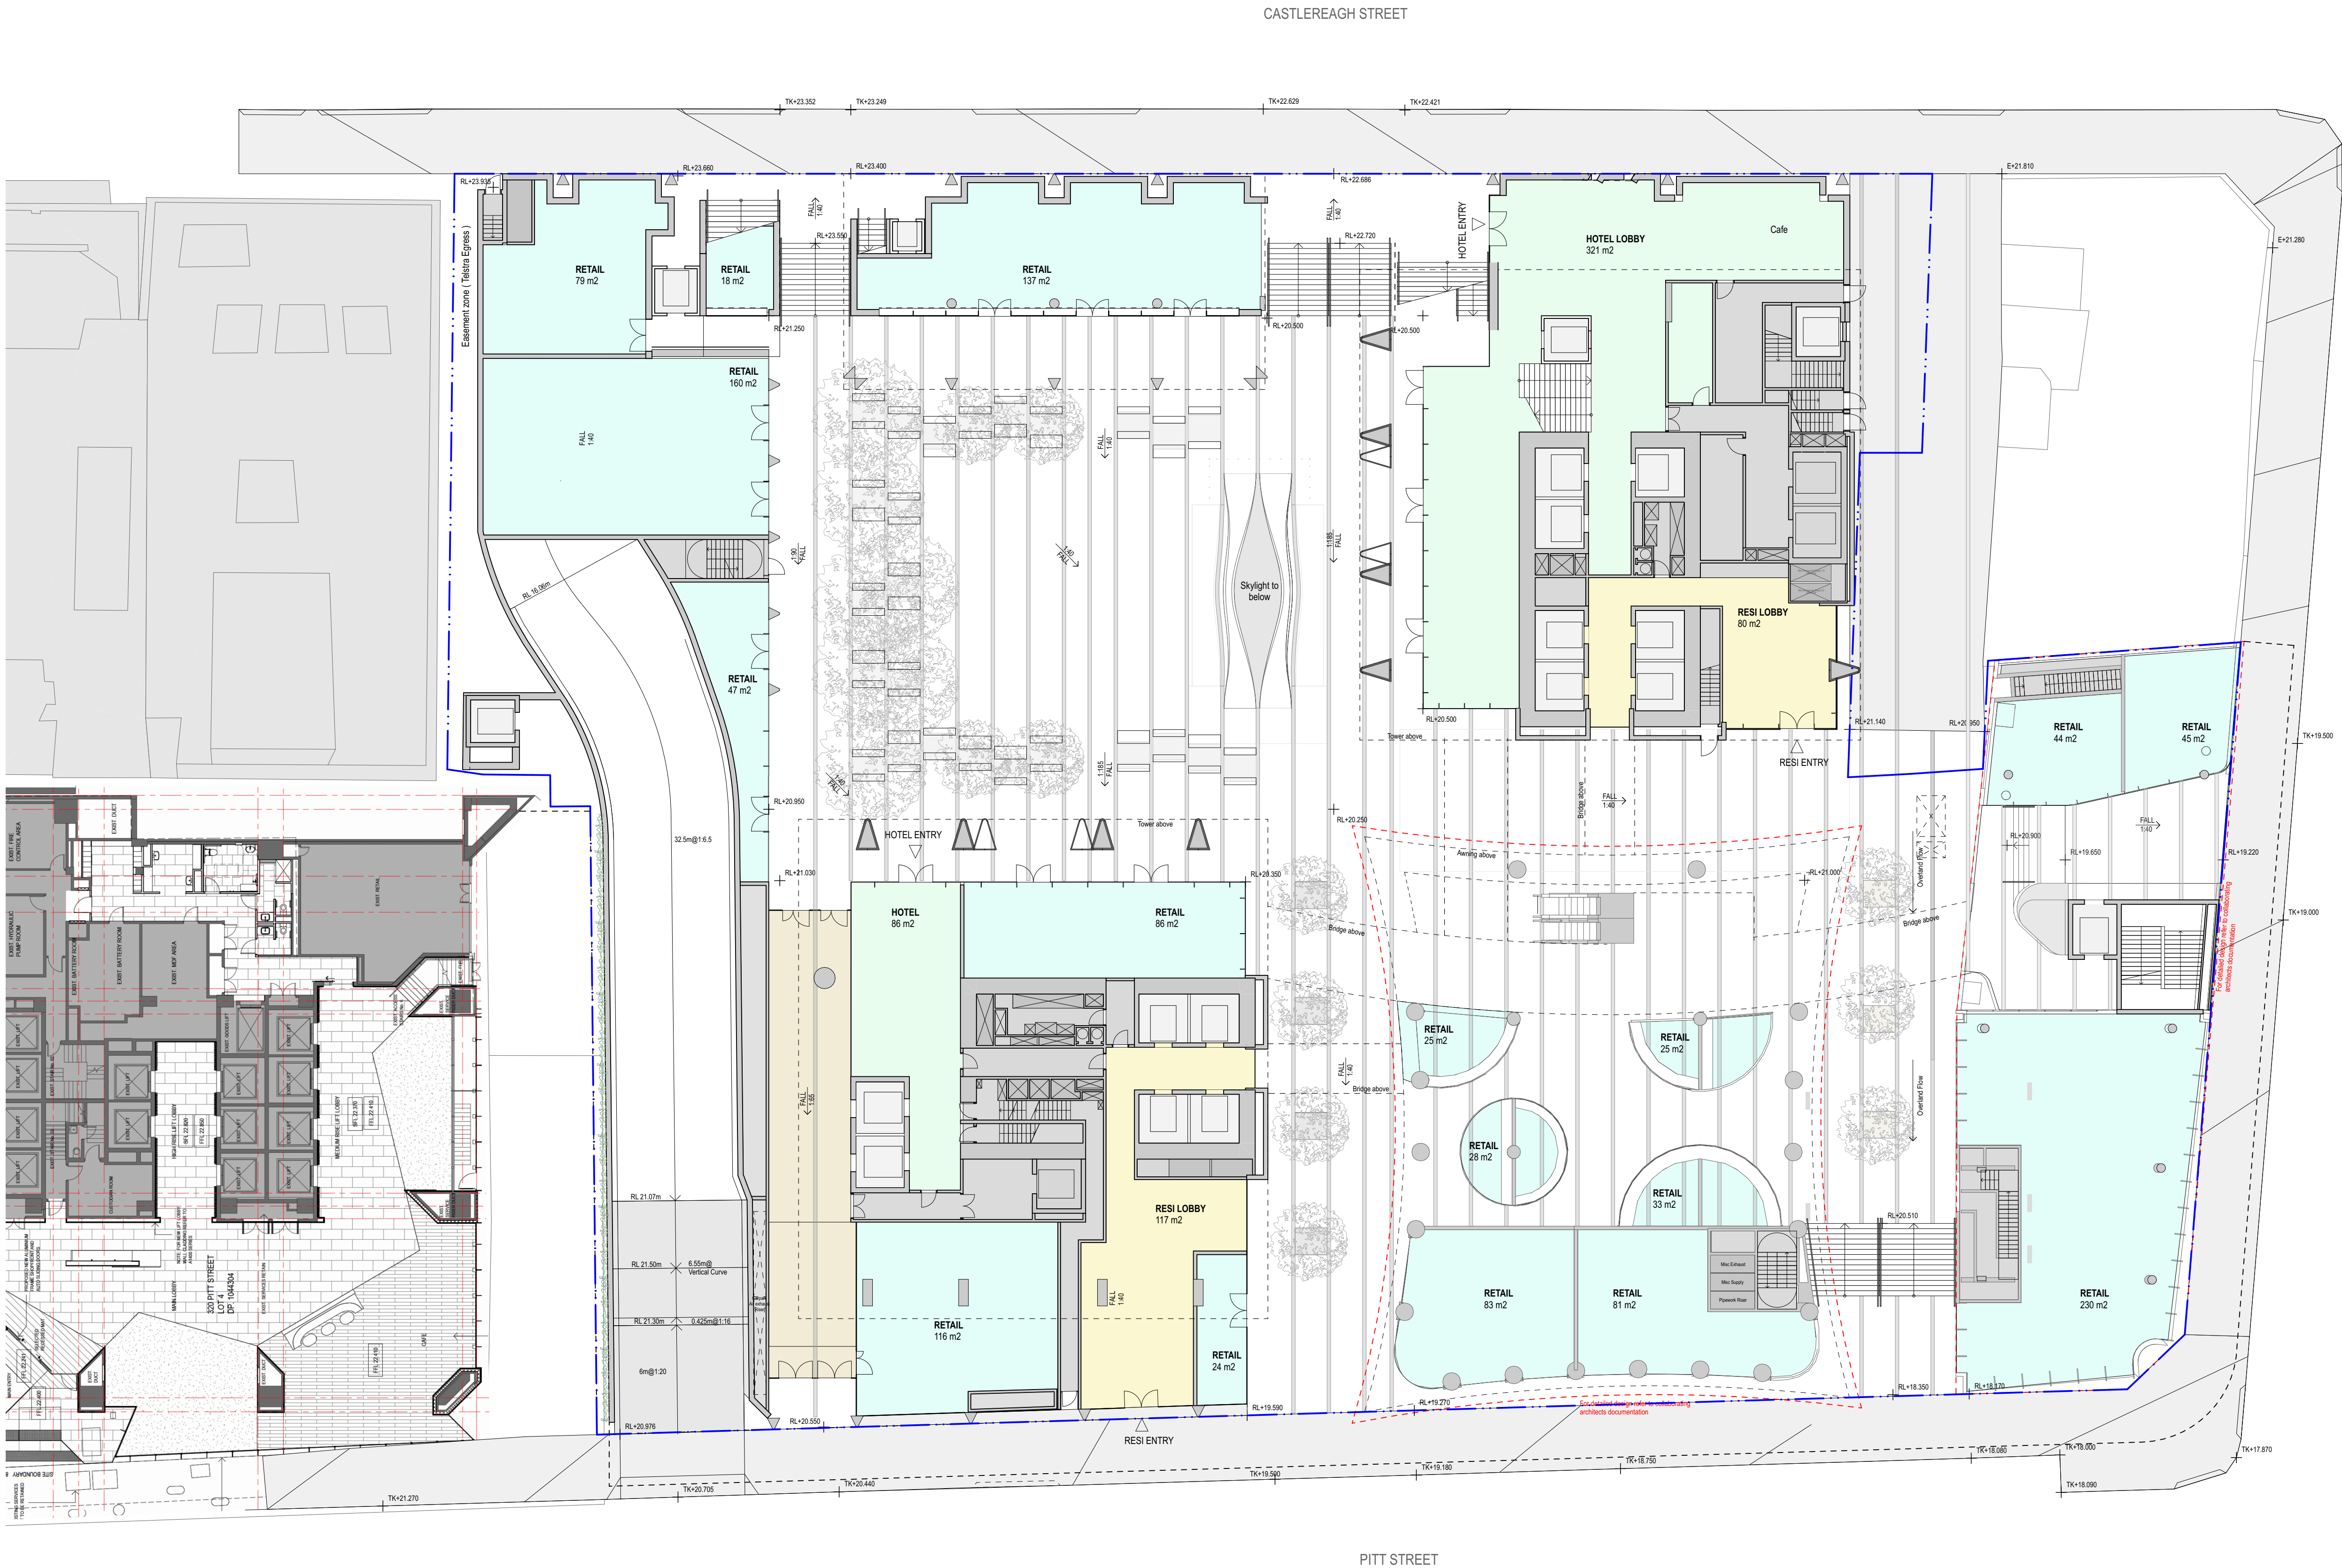

07	12/3/20	For Approval	TS
06	24/1/20	For Approval	KIK
05	14/1/20	For Development Application	KIK
04	13/12/19	For information	KIK
03	6/12/19	For Coordination	TS
02	27/12/19	For Coordination	PN
01	8/11/19	For Coordination	KIK
rev	date	name	by
chk			

fjmt studio architecture interiors landscape urban community
sydney melbourne uk
Level 5, 70 King Street t +61 2 9251 7077 w fjmtstudio.com


project
338 Pitt Street
338 Pitt Street
Sydney NSW 2000

title
General Arrangement Plans
Ground Floor - Hotel Lobby+Residential
Lobby+Retail

scale 1:200 @ A1 first issued 8/11/19

project code	sheet no.	revision
H338	2007	07

For Approval

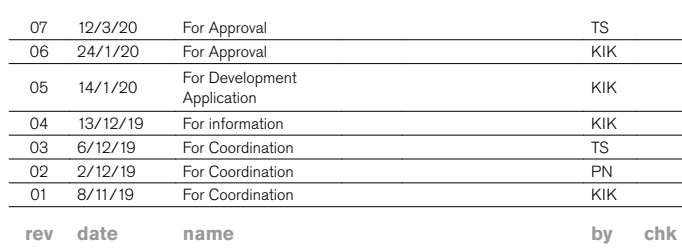

020510

0

2

5

10m

GENERAL NOTES



ALL DIMENSIONS AND EXISTING CONDITIONS SHALL BE CHECKED AND VERIFIED BY THE CONTRACTOR BEFORE PROCEEDING WITH THE WORK.

ALL LEVELS RELATIVE TO 'AUSTRALIAN HEIGHT DATUM'.

DO NOT SCALE DRAWINGS.

USE FIGURED DIMENSIONS ONLY.

legend

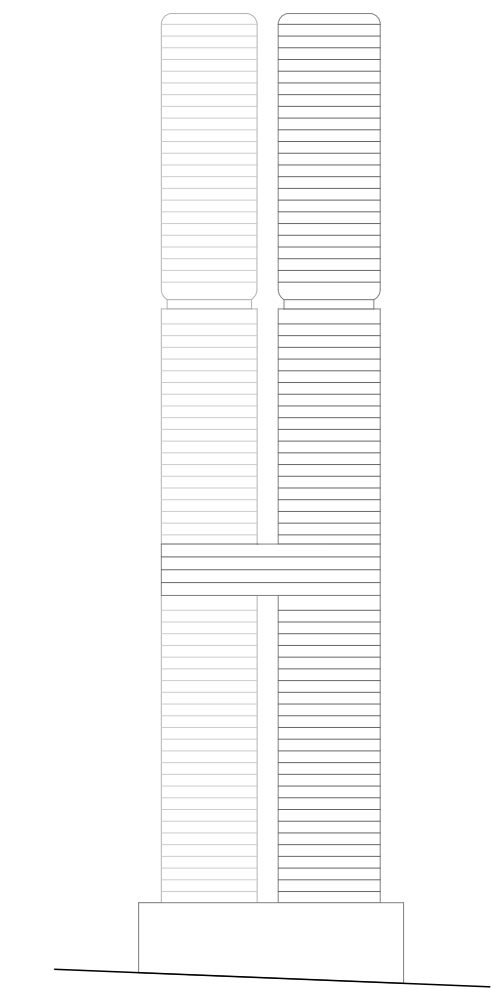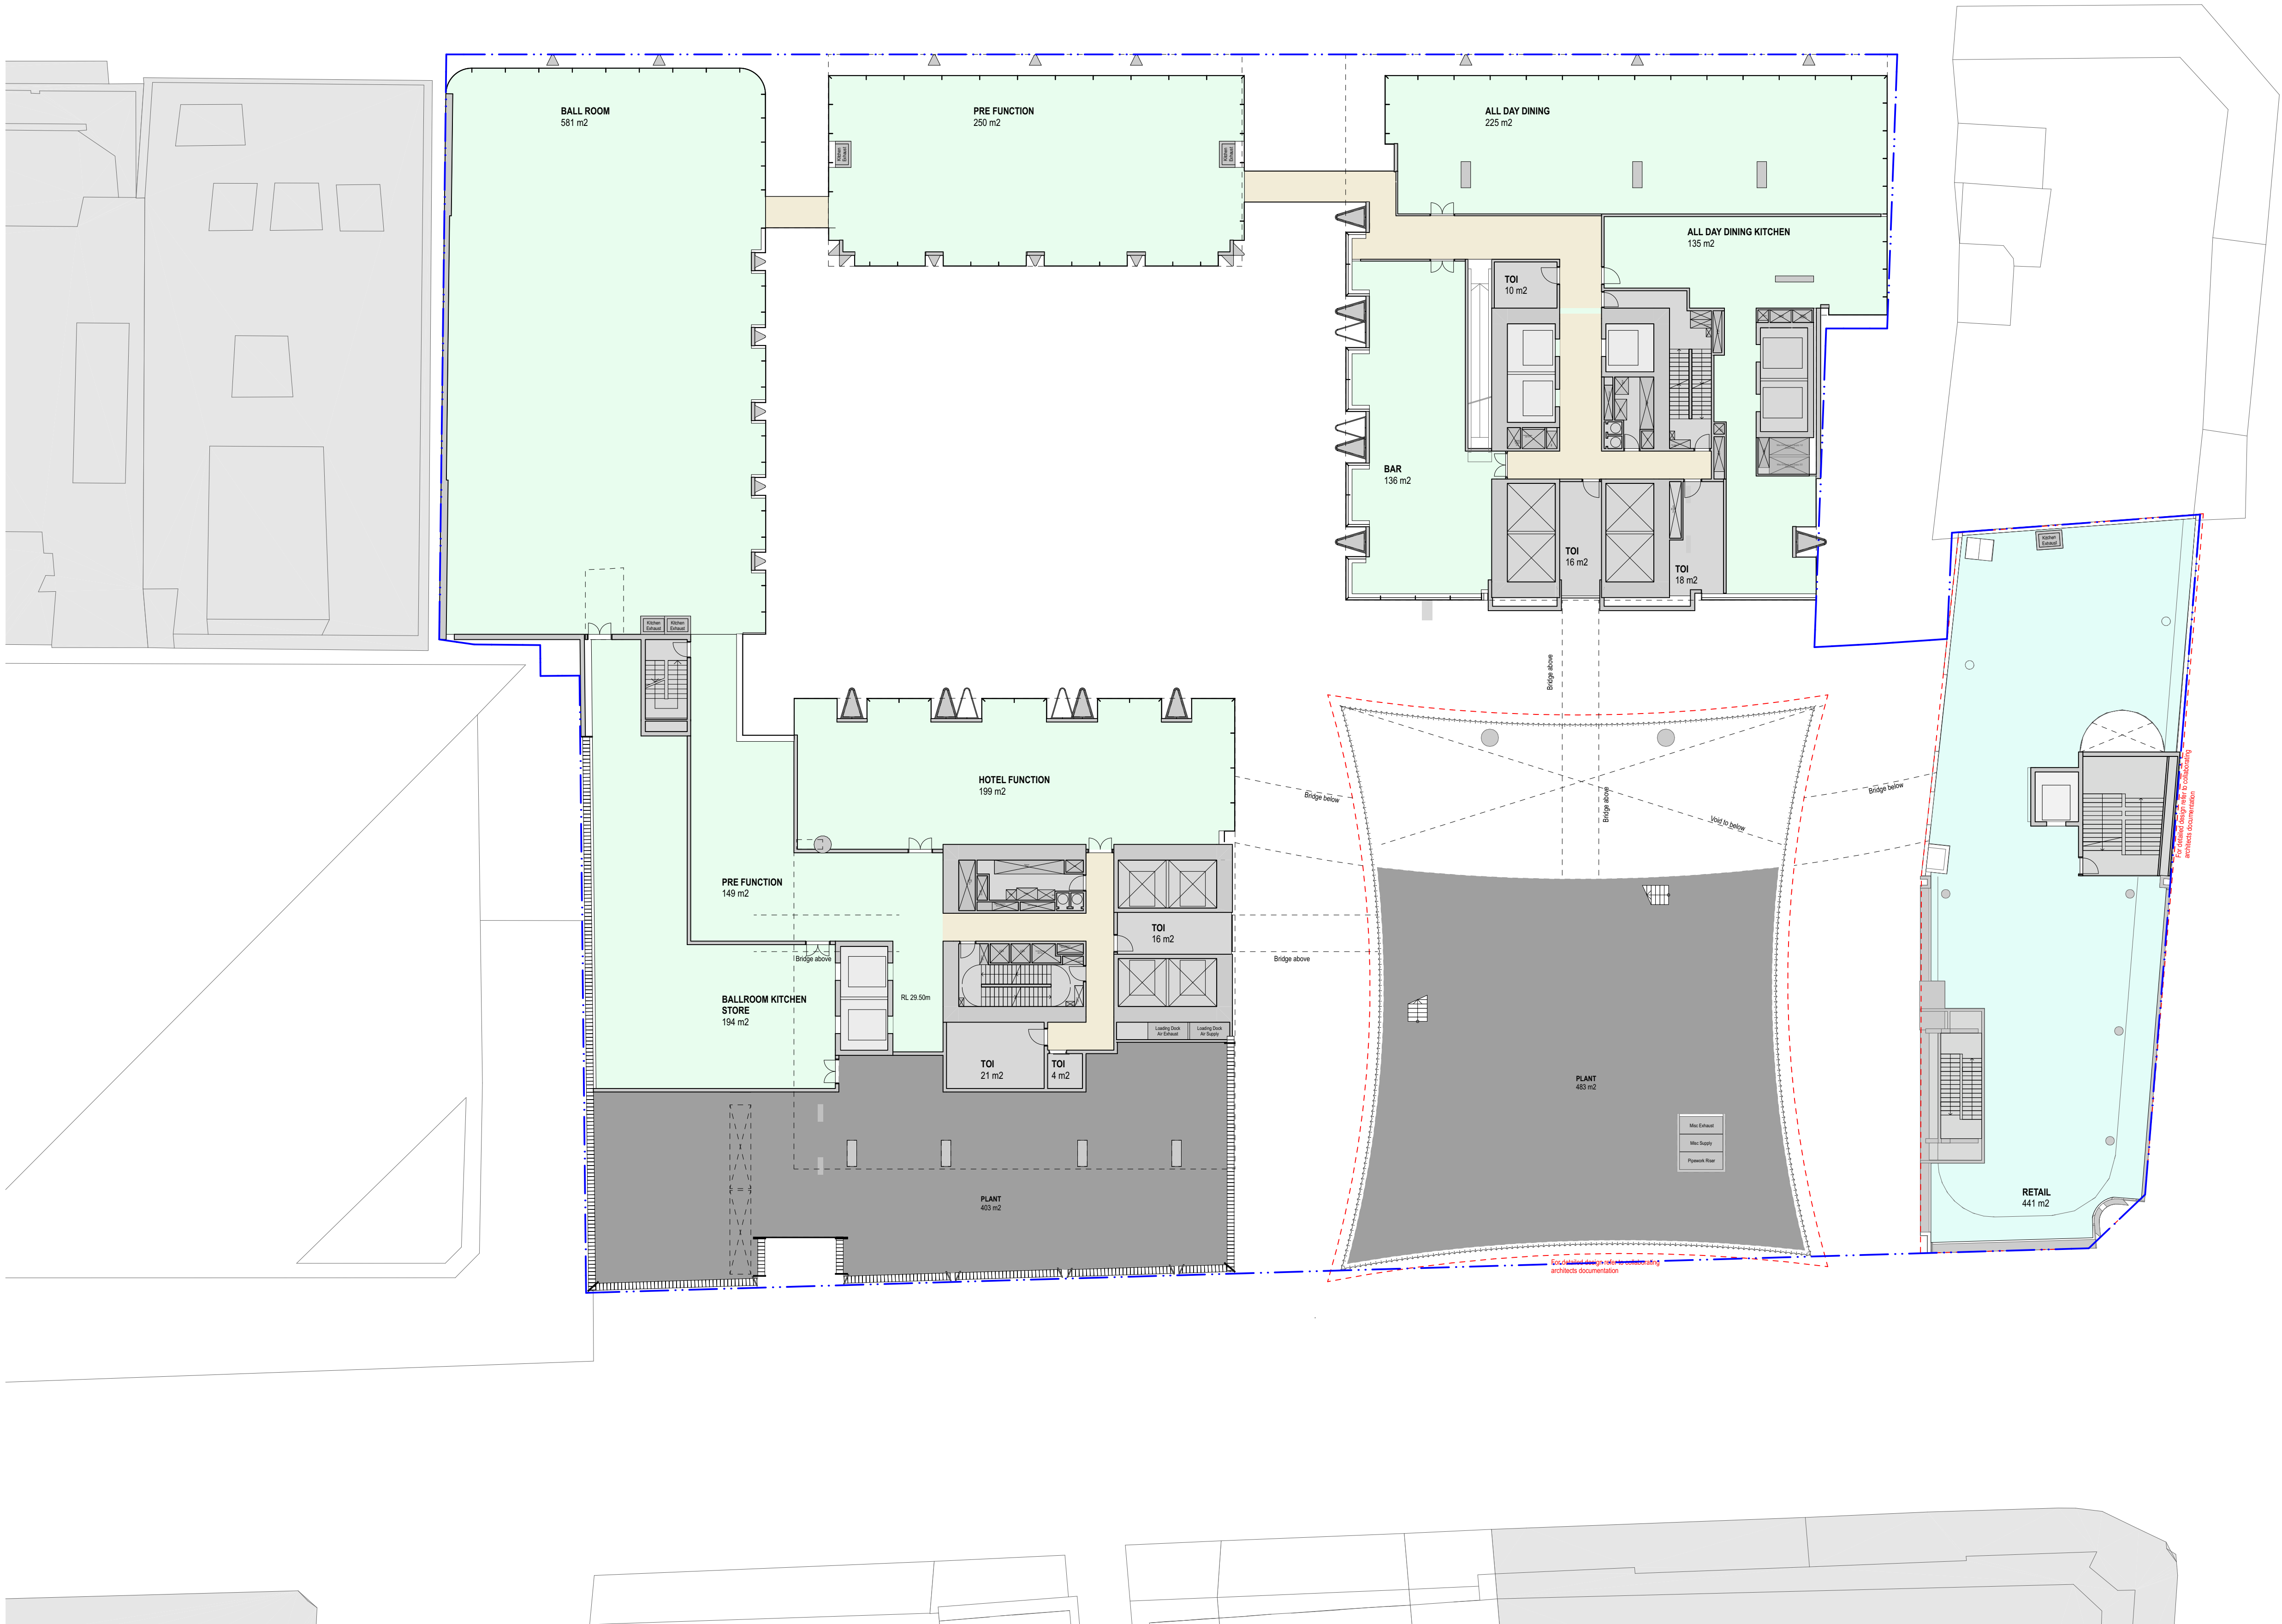

07	12/3/20	For Approval		TS
06	24/1/20	For Approval		KIK
05	14/1/20	For Development Application		KIK
04	13/12/19	For information		KIK
03	6/12/19	For Coordination		TS
02	2/12/19	For Coordination		PN
01	8/11/19	For Coordination		KIK
rev	date	name	by	chk

fjmt studio architecture interiors landscape urban community

sydney melbourne uk

Level 5, 70 King Street t +61 2 9251 7077 w [fjmtstudio.com](#)

project

338 Pitt Street
338 Pitt Street
Sydney NSW 2000

title

**General Arrangement Plans
Level 2 - Hotel Function and
BOH+Retail+Plant**

scale

1:200 @ A1

first issued

8/11/19

project code

sheet no.

revision

H338

2009

07

For Approval

02510

GENERAL NOTES

ALL DIMENSIONS AND EXISTING CONDITIONS SHALL BE CHECKED AND VERIFIED BY THE CONTRACTOR BEFORE PROCEEDING WITH THE WORK.

ALL LEVELS RELATIVE TO 'AUSTRALIAN HEIGHT DATUM'.


DO NOT SCALE DRAWINGS.

USE FIGURED DIMENSIONS ONLY.

legend

- 1 Bed Apartment
- 2 Bed Apartment
- 3 Bed Apartment
- Residential Amenities
- Parking
- Hotel Amenities
- Hotel
- Hotel Spa
- Hotel BOH
- Circulation
- Food and Beverage
- Retail
- Lift, Fire stair, Services
- Plant

Boundary

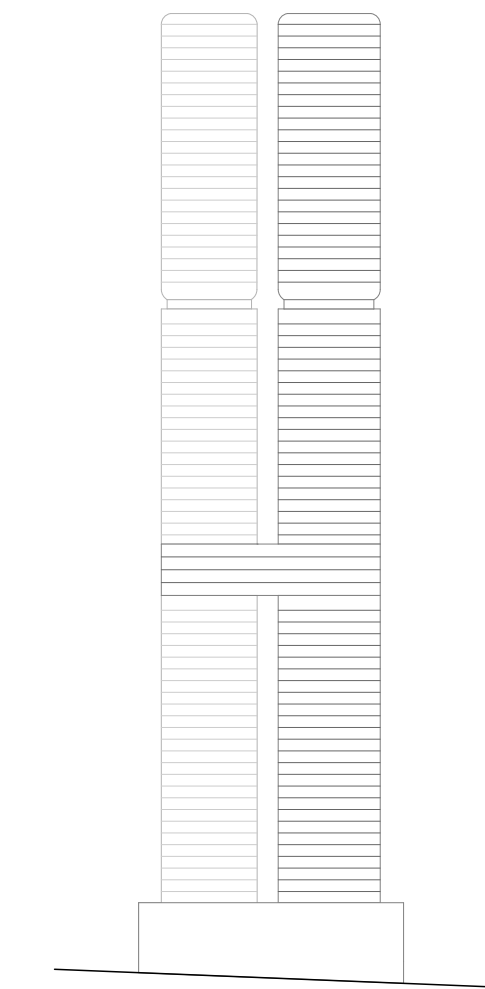

07	12/3/20	For Approval	TS
06	24/1/20	For Approval	KIK
05	14/1/20	For Development Application	KIK
04	13/12/19	For information	KIK
03	6/12/19	For Coordination	TS
02	2/12/19	For Coordination	PN
01	8/11/19	For Coordination	KIK
rev	date	name	by chk

fjmt studio architecture interiors landscape urban community
sydney melbourne uk
Level 5, 70 King Street t +61 2 9251 7077 w fjmtstudio.com



project
338 Pitt Street
338 Pitt Street
Sydney NSW 2000

title
**General Arrangement Plans
Level 3 - Hotel Function and
BOH+Retail+Plant (Double height)**

scale	1:200 @ A1	first issued	8/11/19
project code	H338	sheet no.	2010
		revision	07

For Approval

ALL DIMENSIONS AND EXISTING CONDITIONS
o SHALL BE CHECKED AND VERIFIED BY THE
CONTRACTOR BEFORE PROCEEDING WITH THE WORK.
o ALL LEVELS RELATIVE TO 'AUSTRALIAN HEIGHT DATUM'.

legend

-  1 Bed Apartment
-  2 Bed Apartment
-  3 Bed Apartment
-  Residential Amenities
-  Parking
-  Hotel Amenities
-  Hotel
-  Hotel Spa
-  Hotel BOH
-  Circulation
-  Food and Beverage
-  Retail
-  Lift, Fire stair,
Services
-  Plant

Boundary

07	12/3/20	For Approval	TS	
06	24/1/20	For Approval	KIK	
05	14/1/20	For Development Application	KIK	
04	13/12/19	For information	KIK	
03	6/12/19	For Coordination	TS	
02	2/12/19	For Coordination	TS	
01	8/11/19	For Coordination	KIK	
rev	date	name	by	chk

fjmt studio architecture interiors landscape urban community
sydney melbourne uk
Level 5, 70 King Street t +61 2 9251 7077 w fjmtstudio.com

fjmt

project
338 Pitt Street
338 Pitt Street
Sydney NSW 2000

title
**General Arrangement Plans
Level 4 - Hotel+Retail rooftop
bar+Residential Amenity and Rooftop
garden+Plant**

project code	sheet no.	revision
H338	2011	07

For Approval

fjmt studio architecture interiors landscape urban community
sydney melbourne uk
Level 5, 70 King Street t +61 2 9251 7077 w fjmtstudio.com

title
**General Arrangement Plans
Level 5 - Hotel+Residential Amenity
(Double height)**

scale	1:200 @ A1	first issued	8/11/19
project code	sheet no.	revision	
H338	2012	07	

02510

GENERAL NOTES

ALL DIMENSIONS AND EXISTING CONDITIONS SHALL BE CHECKED AND VERIFIED BY THE CONTRACTOR BEFORE PROCEEDING WITH THE WORK.

ALL LEVELS RELATIVE TO 'AUSTRALIAN HEIGHT DATUM'.

DO NOT SCALE DRAWINGS.

USE FIGURED DIMENSIONS ONLY.

legend



08	12/3/20	For Approval	TS	
07	24/1/20	For Approval	KIK	
06	14/1/20	For Development Application	KIK	
05	13/12/19	For information	KIK	
04	6/12/19	For Coordination	TS	
03	2/12/19	For Coordination	PH	
02	22/11/19	For Coordination	KIK	
01	8/11/19	For Coordination	KIK	
rev	date	name	by	chk

fjmt studio architecture interiors landscape urban community

sydney melbourne uk

Level 5, 70 King Street t +61 2 9251 7077 w fjmtstudio.com

project

338 Pitt Street

338 Pitt Street

Sydney NSW 2000

title

General Arrangement Plans

Level 08 - Hotel+Hotel Rooftop Spa + Residential

scale

1:200 @ A1

first issued

8/11/19

project code

H338

sheet no.

2014

revision

08

For Approval

0

2

5

10m


GENERAL NOTES

- ALL DIMENSIONS AND EXISTING CONDITIONS SHALL BE CHECKED AND VERIFIED BY THE CONTRACTOR BEFORE PROCEEDING WITH THE WORK.
- ALL LEVELS RELATIVE TO 'AUSTRALIAN HEIGHT DATUM'.
- DO NOT SCALE DRAWINGS.
- USE FIGURED DIMENSIONS ONLY.

legend

- 1 Bed Apartment
- 2 Bed Apartment
- 3 Bed Apartment
- Residential Amenities
- Parking
- Hotel Amenities
- Hotel
- Hotel Spa
- Hotel BOH
- Circulation
- Food and Beverage
- Retail
- Lift, Fire stair, Services
- Plant

Boundary

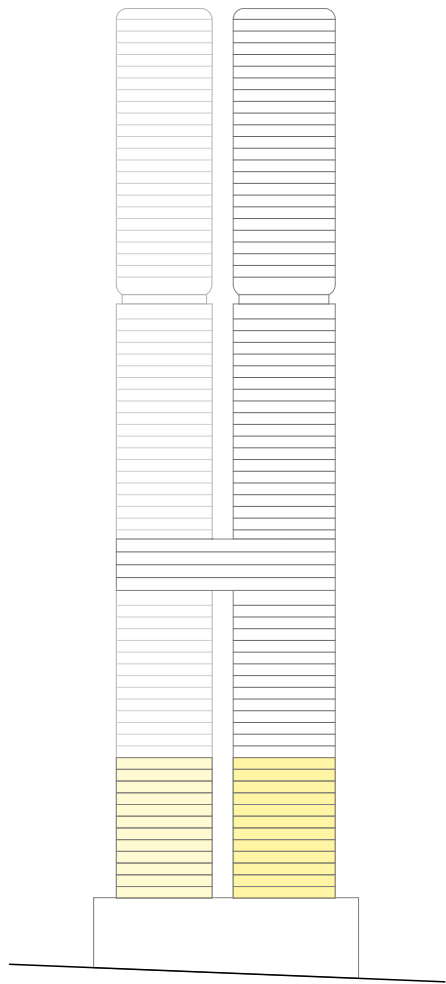

08	12/3/20	For Approval	TS	
07	24/1/20	For Approval	KIK	
06	14/1/20	For Development Application	KIK	
05	18/12/19	For information	KIK	
04	6/12/19	For Coordination	TS	
03	2/12/19	For Coordination	PH	
02	22/11/19	For Coordination	KIK	
01	8/11/19	For Coordination	KIK	
rev	date	name	by	chk

fjmt studio architecture interiors landscape urban community

sydney melbourne uk

Level 5, 70 King Street t +61 2 9251 7077 w [fjmtstudio.com](#)

project

338 Pitt Street
338 Pitt Street
Sydney NSW 2000

title

General Arrangement Plans
Level 09-16 - Hotel+Typical Residential
low rise 1 in North Tower

scale

1:200 @ A1

first issued

8/11/19

project code

sheet no.

revision

H338

2015

08

For Approval

0

2

5

10m


GENERAL NOTES

- ALL DIMENSIONS AND EXISTING CONDITIONS
- SHALL BE CHECKED AND VERIFIED BY THE CONTRACTOR BEFORE PROCEEDING WITH THE WORK.
- ALL LEVELS RELATIVE TO 'AUSTRALIAN HEIGHT DATUM'.
- DO NOT SCALE DRAWINGS.
- USE FIGURED DIMENSIONS ONLY.

legend

- 1 Bed Apartment
- 2 Bed Apartment
- 3 Bed Apartment
- Residential Amenities
- Parking
- Hotel Amenities
- Hotel
- Hotel Spa
- Hotel BOH
- Circulation
- Food and Beverage
- Retail
- Lift, Fire stair, Services
- Plant

Boundary

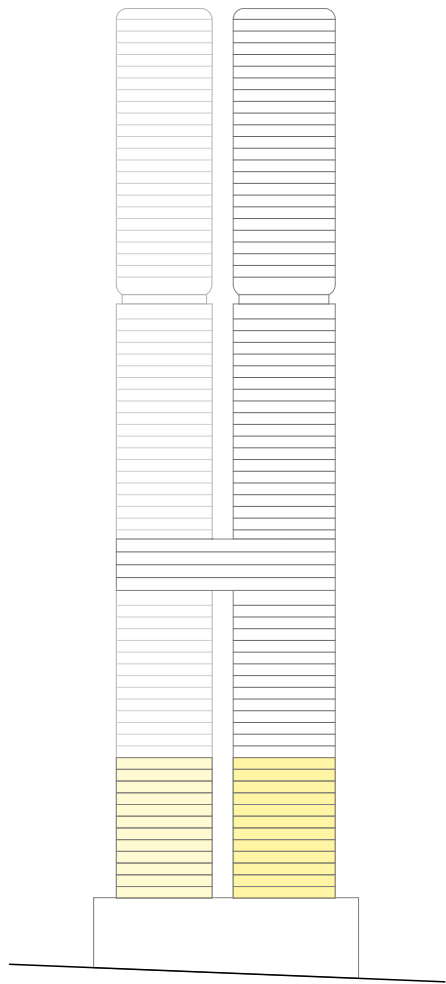

05	12/3/20	For Approval	TS
04	24/1/20	For Approval	KIK
03	14/1/20	For Development Application	KIK
02	18/12/19	For information	KIK
01	6/12/19	For Coordination	TS
rev	date	name	by chk

fjmt studio architecture interiors landscape urban community

sydney melbourne uk

Level 5, 70 King Street t +61 2 9251 7077 w fjmtstudio.com

project

338 Pitt Street
338 Pitt Street
Sydney NSW 2000

title

General Arrangement Plans
Level 17 -Typical Residential low rise 1 in
North Tower+ Hotel presidential suit

scale

1:200 @ A1

first issued

6/12/19

project code

sheet no.

revision

H338

2016

05

For Approval

0

2

5

10m


GENERAL NOTES

- ALL DIMENSIONS AND EXISTING CONDITIONS SHALL BE CHECKED AND VERIFIED BY THE CONTRACTOR BEFORE PROCEEDING WITH THE WORK.
- ALL LEVELS RELATIVE TO 'AUSTRALIAN HEIGHT DATUM'.
- DO NOT SCALE DRAWINGS.
- USE FIGURED DIMENSIONS ONLY.

legend

- 1 Bed Apartment
- 2 Bed Apartment
- 3 Bed Apartment
- Residential Amenities
- Parking
- Hotel Amenities
- Hotel
- Hotel Spa
- Hotel BOH
- Circulation
- Food and Beverage
- Retail
- Lift, Fire stair, Services
- Plant

Boundary

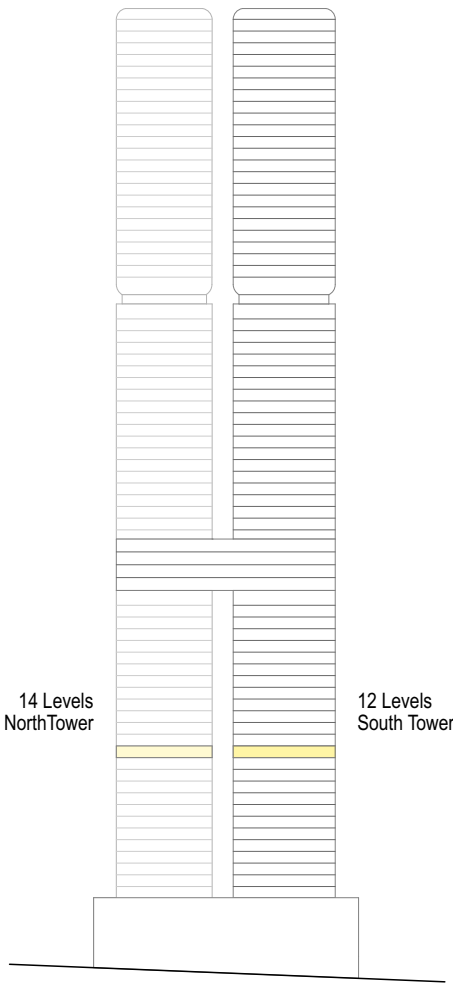

07	12/3/20	For Approval	TS
06	24/1/20	For Approval	KIK
05	14/1/20	For Development Application	KIK
04	13/12/19	For information	KIK
03	6/12/19	For Coordination	TS
02	2/12/19	For Coordination	PN
01	22/11/19	For Coordination	KIK
rev	date	name	by chk

fjmt studio architecture interiors landscape urban community
sydney melbourne uk
Level 5, 70 King Street t +61 2 9251 7077 w fjmtstudio.com



project
338 Pitt Street
338 Pitt Street
Sydney NSW 2000

title
General Arrangement Plans
Level 18 Residential

scale	1:200 @ A1	first issued	22/11/19
project code	sheet no.	revision	
H338	2017	07	

For Approval

0

2

5

10m

GENERAL NOTES

ALL DIMENSIONS AND EXISTING CONDITIONS

◦ SHALL BE CHECKED AND VERIFIED BY THE CONTRACTOR BEFORE PROCEEDING WITH THE WORK.

◦ ALL LEVELS RELATIVE TO 'AUSTRALIAN HEIGHT DATUM'.


◦ DO NOT SCALE DRAWINGS.

◦ USE FIGURED DIMENSIONS ONLY.

legend

- 1 Bed Apartment
- 2 Bed Apartment
- 3 Bed Apartment
- Residential Amenities
- Parking
- Hotel Amenities
- Hotel
- Hotel Spa
- Hotel BOH
- Circulation
- Food and Beverage
- Retail
- Lift, Fire stair, Services
- Plant

Boundary

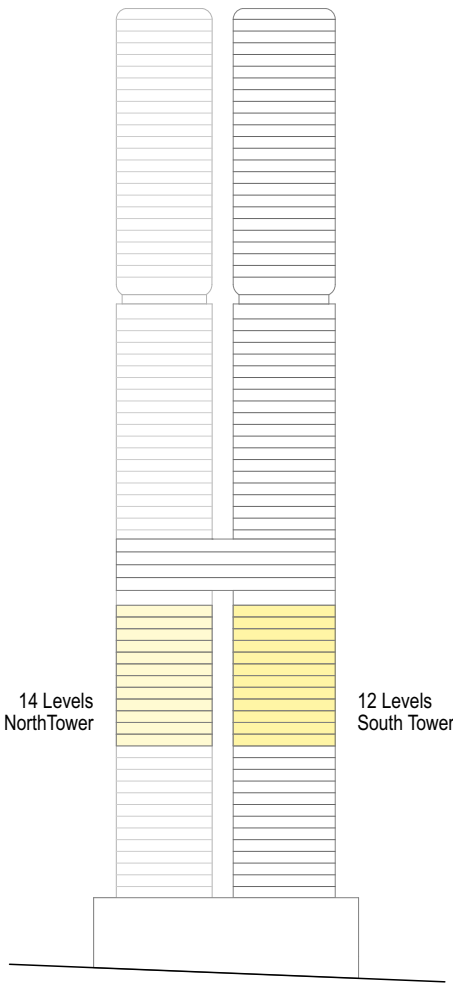

08	12/3/20	For Approval	TS
07	24/1/20	For Approval	KIK
06	14/1/20	For Development Application	KIK
05	13/12/19	For information	KIK
04	6/12/19	For Coordination	TS
03	2/12/19	For Coordination	PH
02	22/11/19	For Coordination	KIK
01	8/11/19	For Coordination	KIK
rev	date	name	by chk

fjmt studio architecture interiors landscape urban community

sydney melbourne uk

Level 5, 70 King Street t +61 2 9251 7077 w [fjmtstudio.com](#)

project

338 Pitt Street

338 Pitt Street

Sydney NSW 2000

title

General Arrangement Plans

Level 19-30 Typical Residential low rise 1

scale

1:200 @ A1

first issued

8/11/19

project code

sheet no.


revision

H338

2018

08

For Approval

 


GENERAL NOTES

- ALL DIMENSIONS AND EXISTING CONDITIONS SHALL BE CHECKED AND VERIFIED BY THE CONTRACTOR BEFORE PROCEEDING WITH THE WORK.
- ALL LEVELS RELATIVE TO 'AUSTRALIAN HEIGHT DATUM'.
- DO NOT SCALE DRAWINGS.
- USE FIGURED DIMENSIONS ONLY.

Legend

- 1 Bed Apartment
- 2 Bed Apartment
- 3 Bed Apartment
- Residential Amenities
- Parking
- Hotel Amenities
- Hotel
- Hotel Spa
- Hotel BOH
- Circulation
- Food and Beverage
- Retail
- Lift, Fire stair, Services
- Plant

Boundary

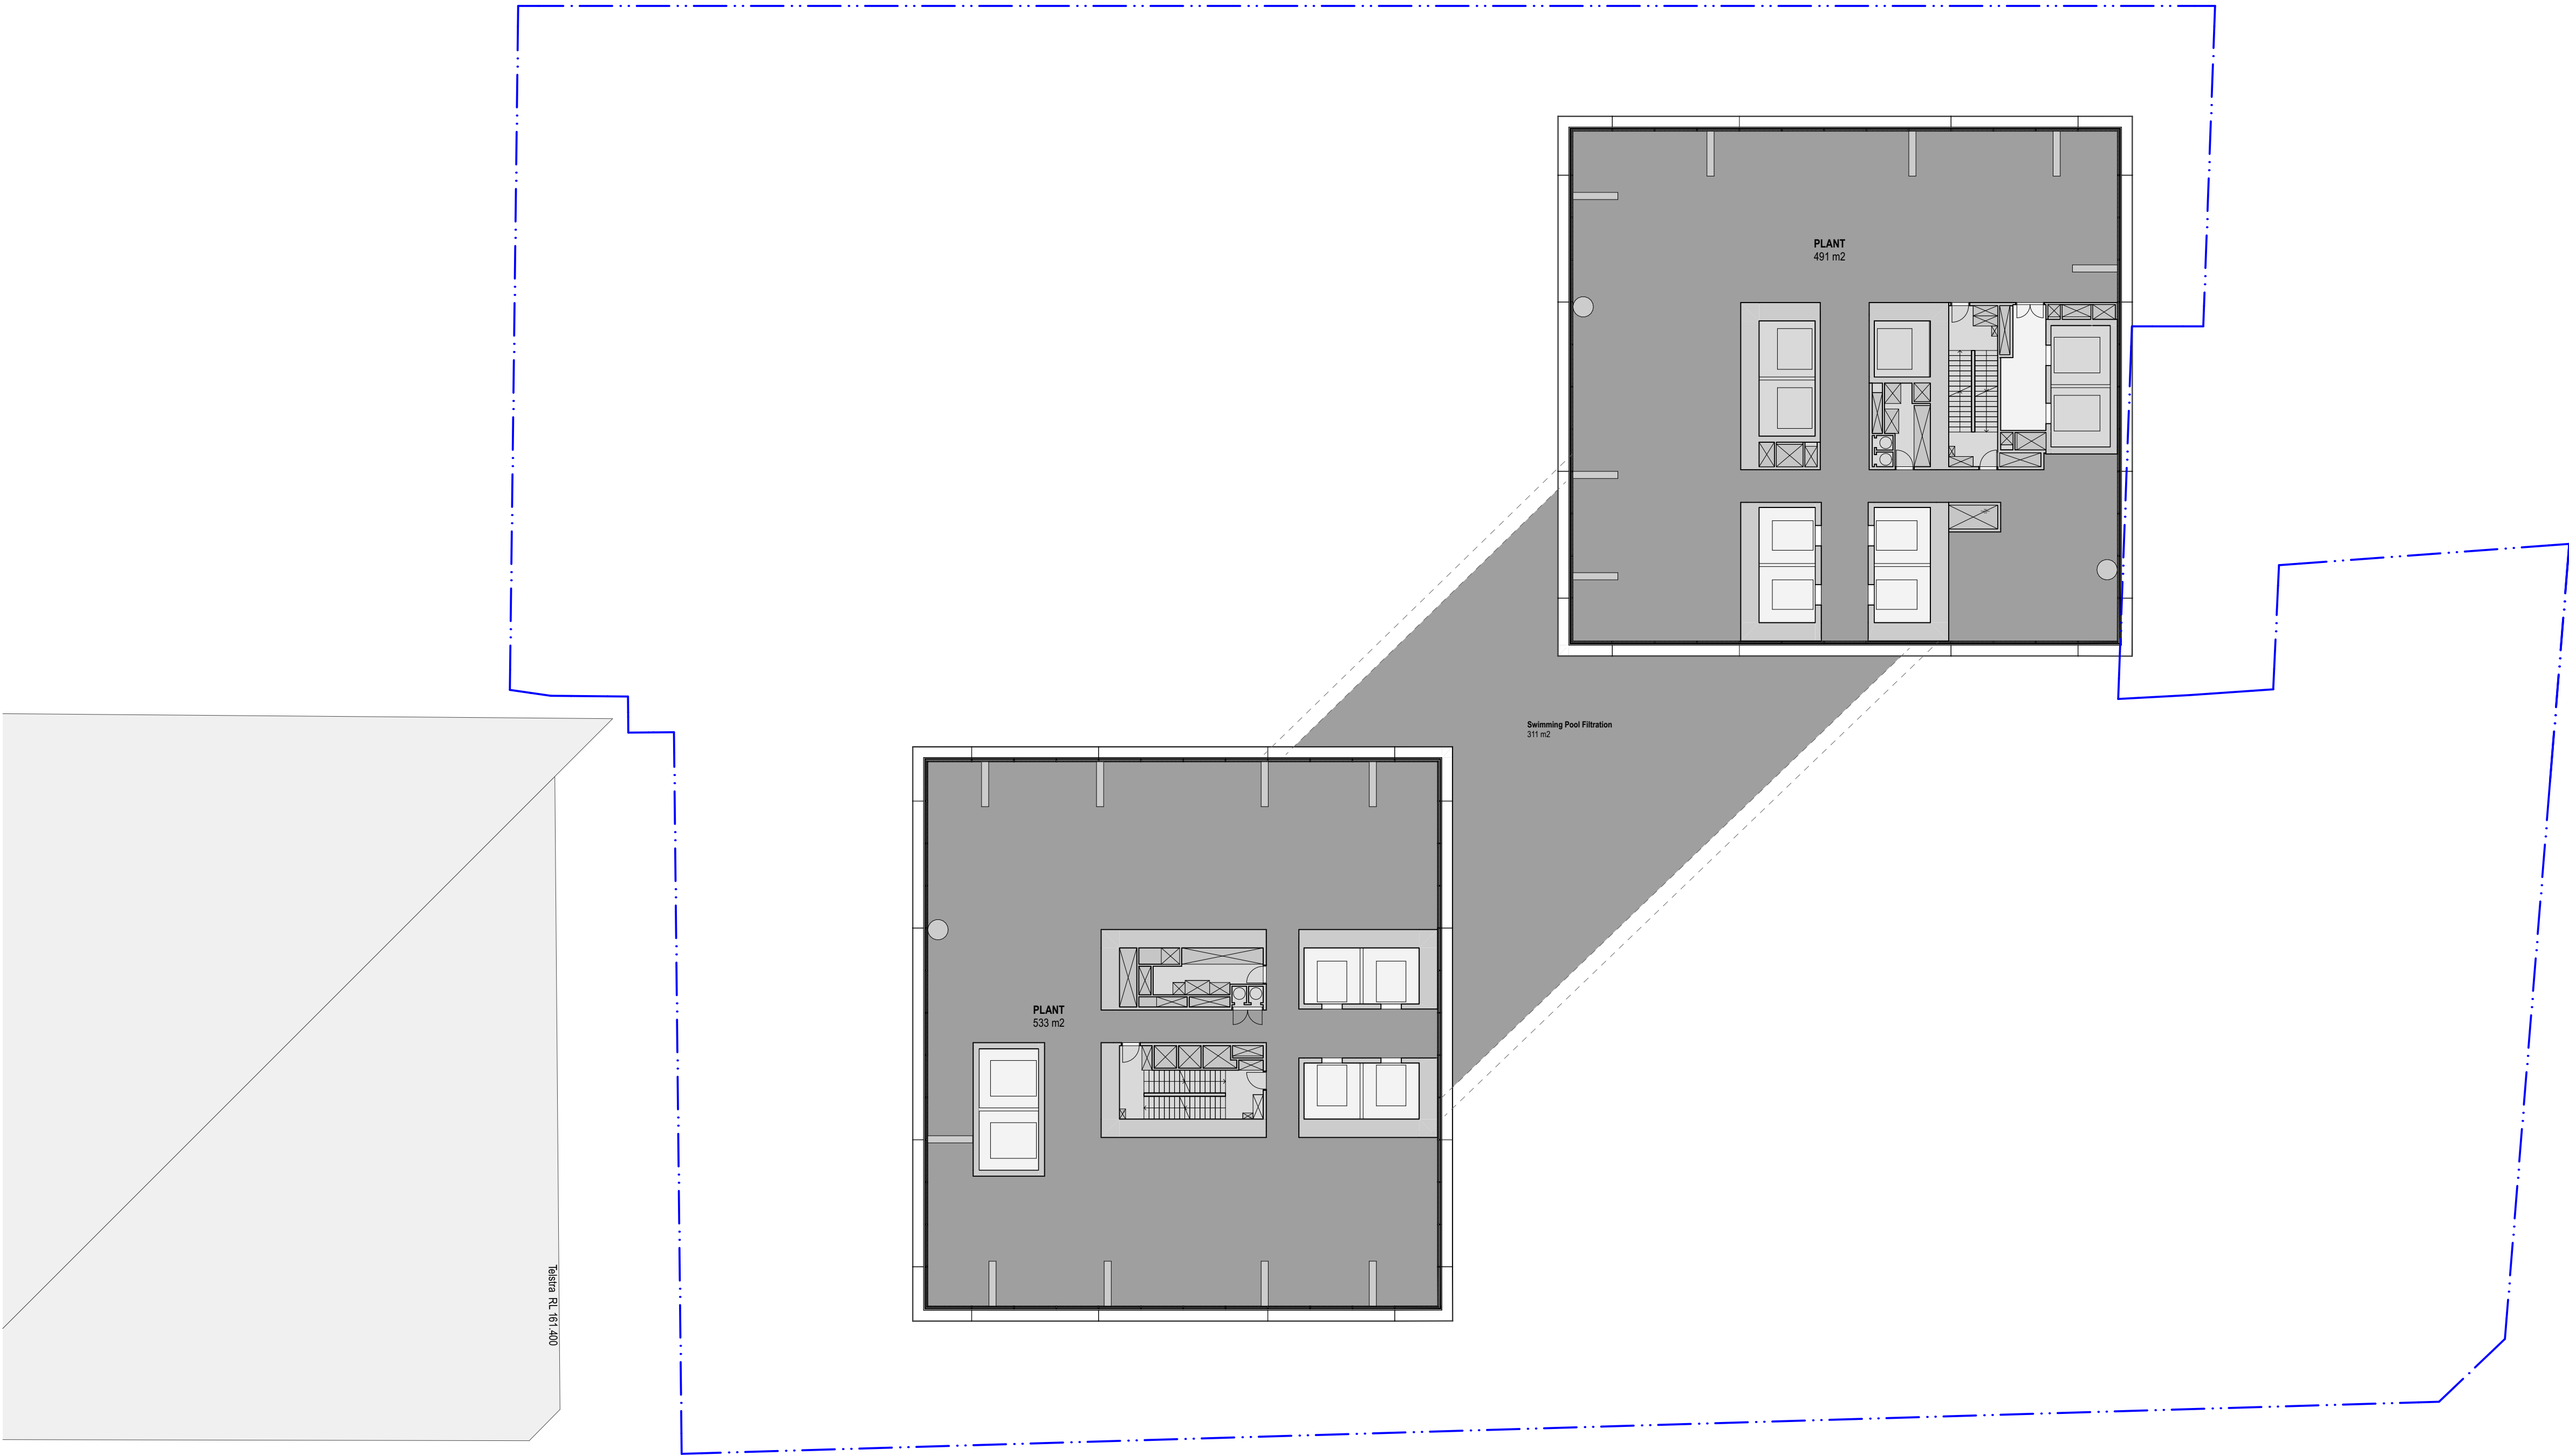

08	12/3/20	For Approval	TS
07	24/1/20	For Approval	KIK
06	14/1/20	For Development Application	KIK
05	13/12/19	For information	KIK
04	6/12/19	For Coordination	TS
03	2/12/19	For Coordination	PH
02	22/11/19	For Coordination	KIK
01	8/11/19	For Coordination	KIK
rev	date	name	by chk

fjmt studio architecture interiors landscape urban community
sydney melbourne uk
Level 5, 70 King Street t +61 2 9251 7077 w fjmtstudio.com


project
338 Pitt Street
338 Pitt Street
Sydney NSW 2000

title
General Arrangement Plans
Level 31 - Plant

scale	1:200 @ A1	first issued	8/11/19
project code	sheet no.	revision	
H338	2019	08	



For Approval

 



GENERAL NOTES

- ALL DIMENSIONS AND EXISTING CONDITIONS SHALL BE CHECKED AND VERIFIED BY THE CONTRACTOR BEFORE PROCEEDING WITH THE WORK.
- ALL LEVELS RELATIVE TO 'AUSTRALIAN HEIGHT DATUM'.
- DO NOT SCALE DRAWINGS.
- USE FIGURED DIMENSIONS ONLY.

Legend

- 1 Bed Apartment
- 2 Bed Apartment
- 3 Bed Apartment
- Residential Amenities
- Parking
- Hotel Amenities
- Hotel
- Hotel Spa
- Hotel BOH
- Circulation
- Food and Beverage
- Retail
- Lift, Fire stair, Services
- Plant

Boundary

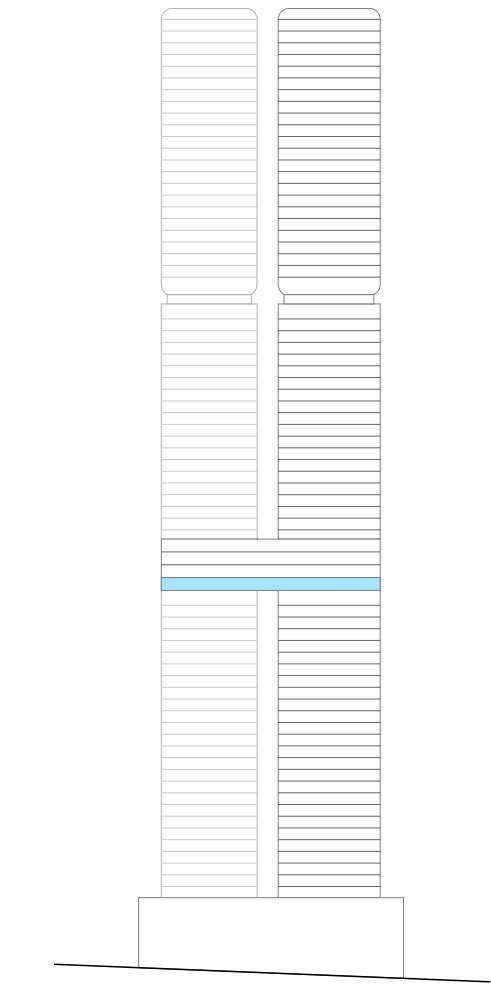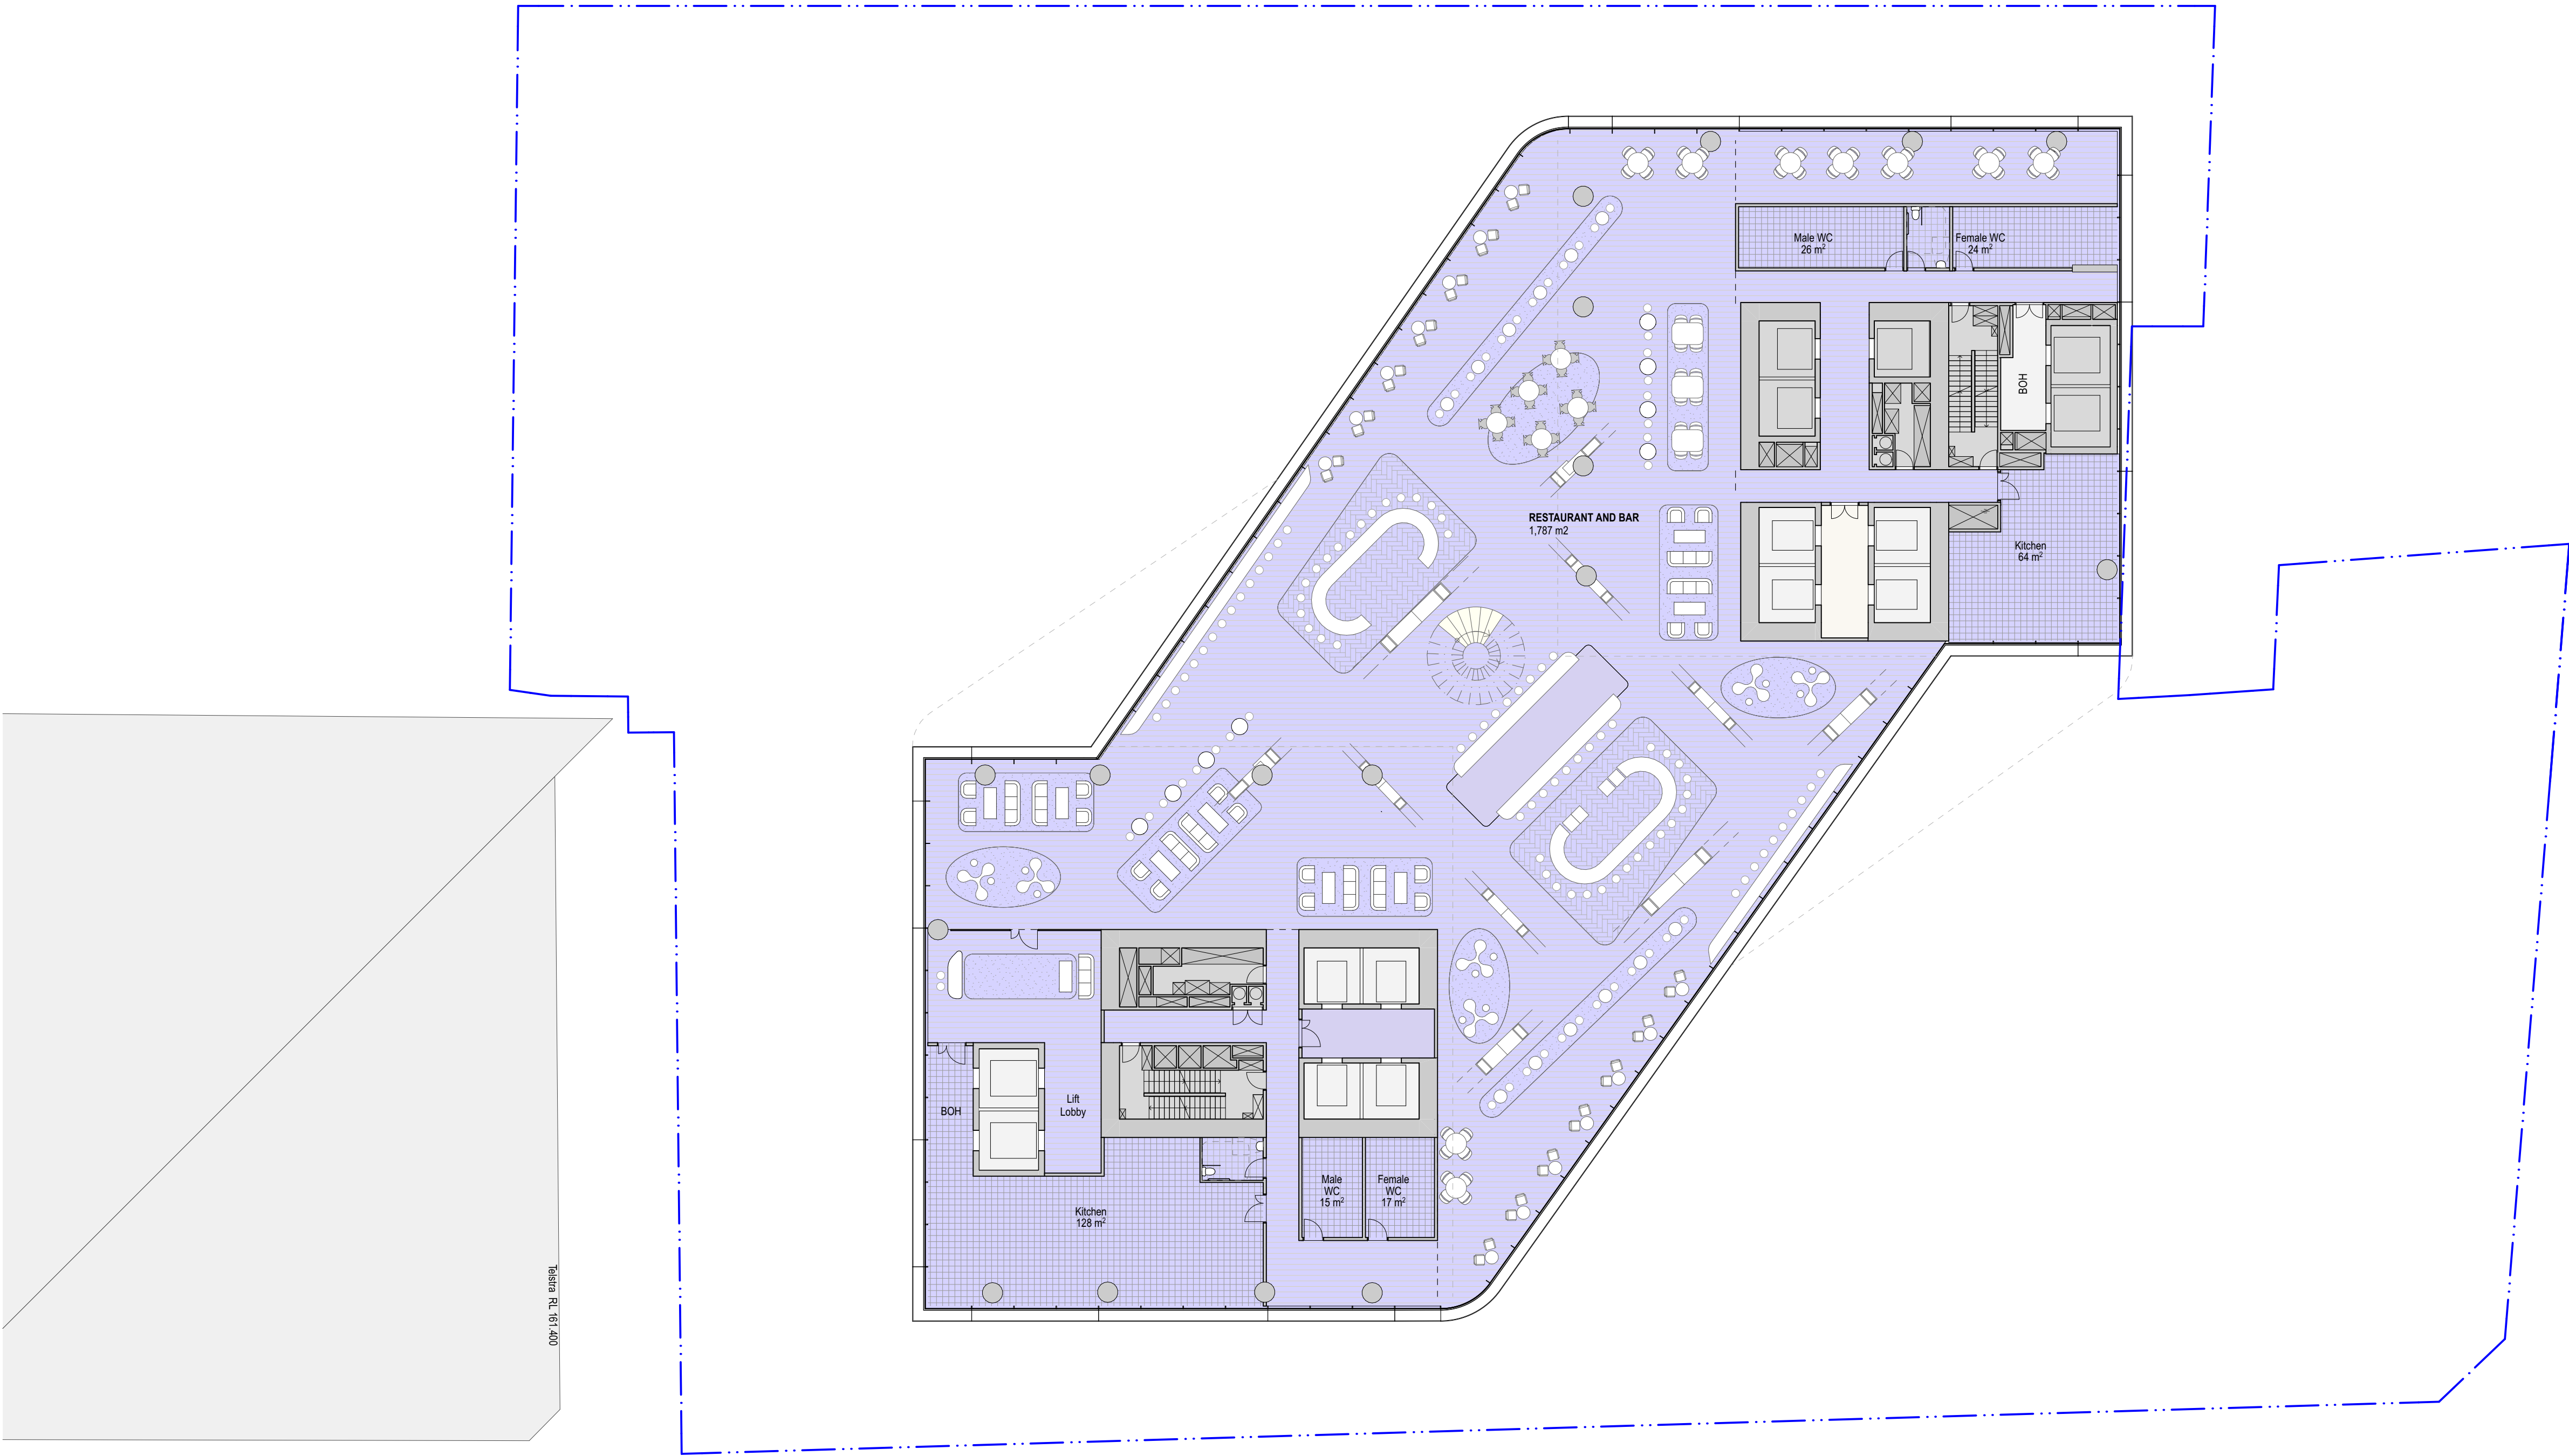

08	12/3/20	For Approval	TS
07	24/1/20	For Approval	KIK
06	14/1/20	For Development Application	KIK
05	13/12/19	For information	KIK
04	6/12/19	For Coordination	TS
03	2/12/19	For Coordination	PH
02	22/11/19	For Coordination	KIK
01	8/11/19	For Coordination	KIK
rev	date	name	by chk

fjmt studio architecture interiors landscape urban community
sydney melbourne uk
Level 5, 70 King Street t +61 2 9251 7077 w fjmtstudio.com

project
338 Pitt Street
338 Pitt Street
Sydney NSW 2000

title
General Arrangement Plans
Level 32 - Sky Bridge - F&B

scale	1:200 @ A1	first issued	8/11/19
project code	sheet no.	revision	
H338	2020	08	




For Approval

GENERAL NOTES

- ALL DIMENSIONS AND EXISTING CONDITIONS SHALL BE CHECKED AND VERIFIED BY THE CONTRACTOR BEFORE PROCEEDING WITH THE WORK.
- ALL LEVELS RELATIVE TO 'AUSTRALIAN HEIGHT DATUM'.
- DO NOT SCALE DRAWINGS.
- USE FIGURED DIMENSIONS ONLY.


legend

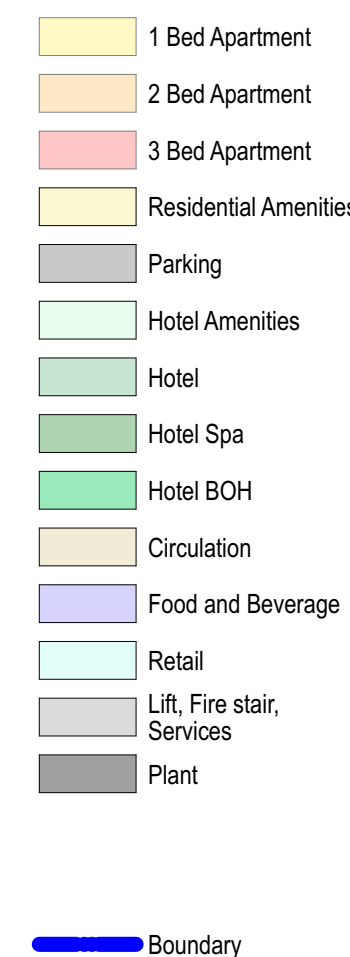

fjmt studio architecture interiors landscape urban community
sydney melbourne uk
Level 5, 70 King Street t +61 2 9251 7077 w fjmtstudio.com

title
**General Arrangement Plans
Level 33 - Sky Bridge - Residential**

scale	1:200 @ A1	first issued	8/11/19
project code	sheet no.	revision	
H338	2021	08	

 


GENERAL NOTES

- ALL DIMENSIONS AND EXISTING CONDITIONS SHALL BE CHECKED AND VERIFIED BY THE CONTRACTOR BEFORE PROCEEDING WITH THE WORK.
- ALL LEVELS RELATIVE TO 'AUSTRALIAN HEIGHT DATUM'.
- DO NOT SCALE DRAWINGS.
- USE FIGURED DIMENSIONS ONLY.

Legend

- 1 Bed Apartment
- 2 Bed Apartment
- 3 Bed Apartment
- Residential Amenities
- Parking
- Hotel Amenities
- Hotel
- Hotel Spa
- Hotel BOH
- Circulation
- Food and Beverage
- Retail
- Lift, Fire stair, Services
- Plant

Boundary

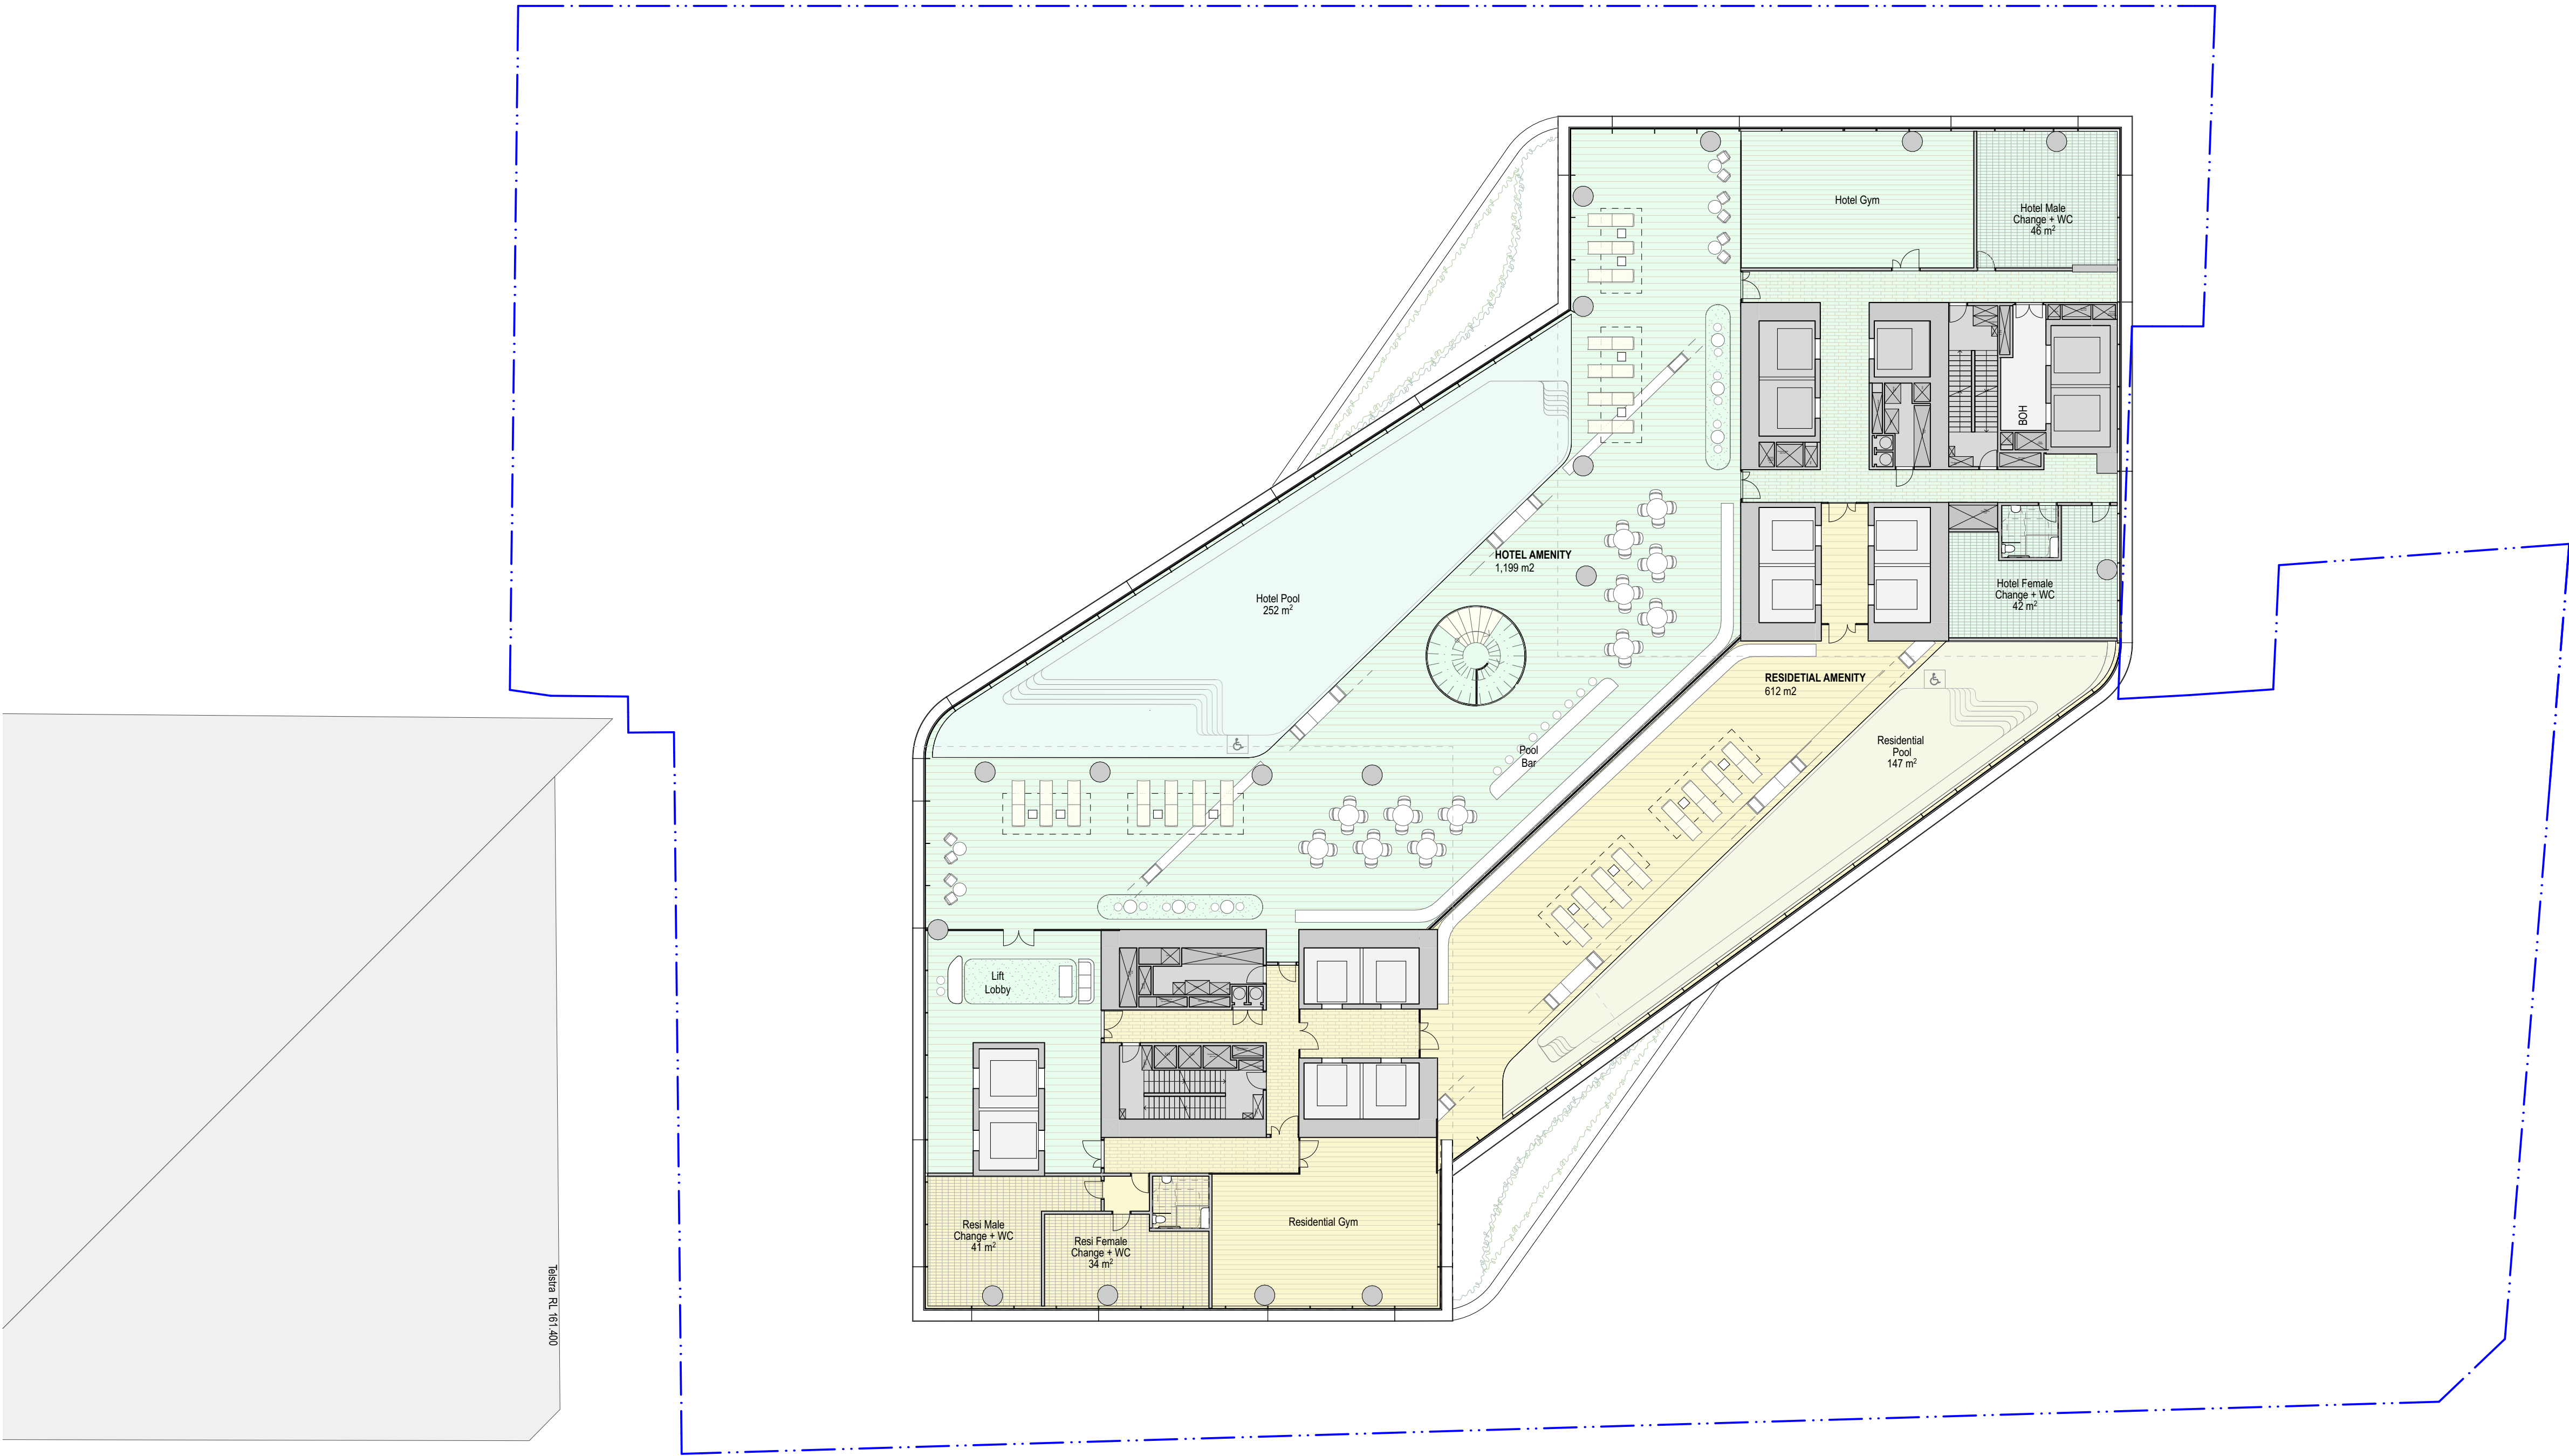

08	12/3/20	For Approval	TS
07	24/1/20	For Approval	KIK
06	14/1/20	For Development Application	KIK
05	13/12/19	For information	KIK
04	6/12/19	For Coordination	TS
03	2/12/19	For Coordination	PH
02	22/11/19	For Coordination	KIK
01	8/11/19	For Coordination	KIK
rev	date	name	by
chk			

fjmt studio architecture interiors landscape urban community
sydney melbourne uk
Level 5, 70 King Street t +61 2 9251 7077 w [fjmtstudio.com](#)

fjmt

project
338 Pitt Street
338 Pitt Street
Sydney NSW 2000

title
**General Arrangement Plans
Level 34 - Sky Bridge - Hotel
Amenity+Residential Amenity**

scale 1:200 @ A1 first issued 8/11/19


project code	sheet no.	revision
H338	2022	08

For Approval

- ALL DIMENSIONS AND EXISTING CONDITIONS SHALL BE CHECKED AND VERIFIED BY THE CONTRACTOR BEFORE PROCEEDING WITH THE WORK.
- ALL LEVELS RELATIVE TO 'AUSTRALIAN HEIGHT DATUM'.
- DO NOT SCALE DRAWINGS.
- USE FIGURED DIMENSIONS ONLY.

-  1 Bed Apartment
-  2 Bed Apartment
-  3 Bed Apartment
-  Residential Amenities
-  Parking
-  Hotel Amenities
-  Hotel
-  Hotel Spa
-  Hotel BOH
-  Circulation
-  Food and Beverage
-  Retail
-  Lift, Fire stair,
Services
-  Plant

Boundary

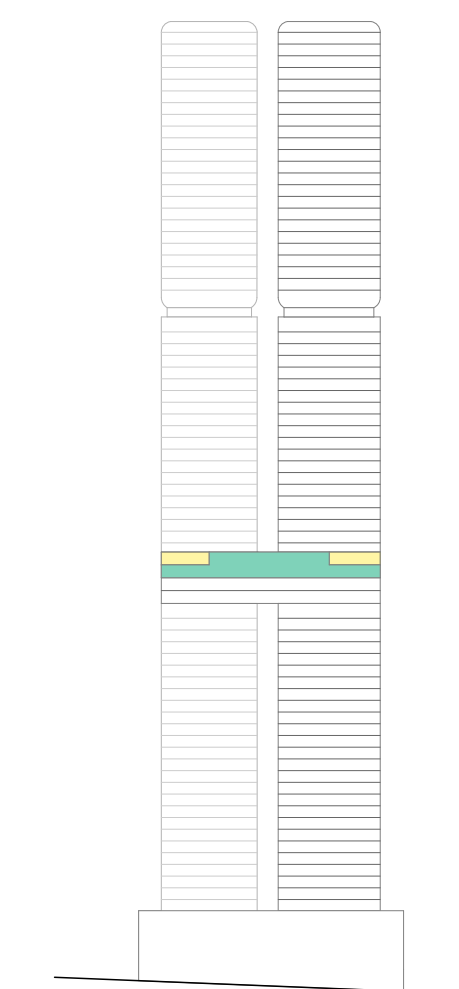

fjmt studio architecture interiors landscape urban community
sydney melbourne uk
Level 5, 70 King Street t +61 2 9251 7077 w fjmtstudio.com

title
**General Arrangement Plans
Level 35 - Sky Bridge - Residential**

scale	1:200 @ A1	first issued	8/11/19
project code	sheet no.	revision	
H338	2023	08	

For Approval

02510m

GENERAL NOTES

ALL DIMENSIONS AND EXISTING CONDITIONS



◦ SHALL BE CHECKED AND VERIFIED BY THE CONTRACTOR BEFORE PROCEEDING WITH THE WORK.

◦ ALL LEVELS RELATIVE TO 'AUSTRALIAN HEIGHT DATUM'.

◦ DO NOT SCALE DRAWINGS.

◦ USE FIGURED DIMENSIONS ONLY.

legend

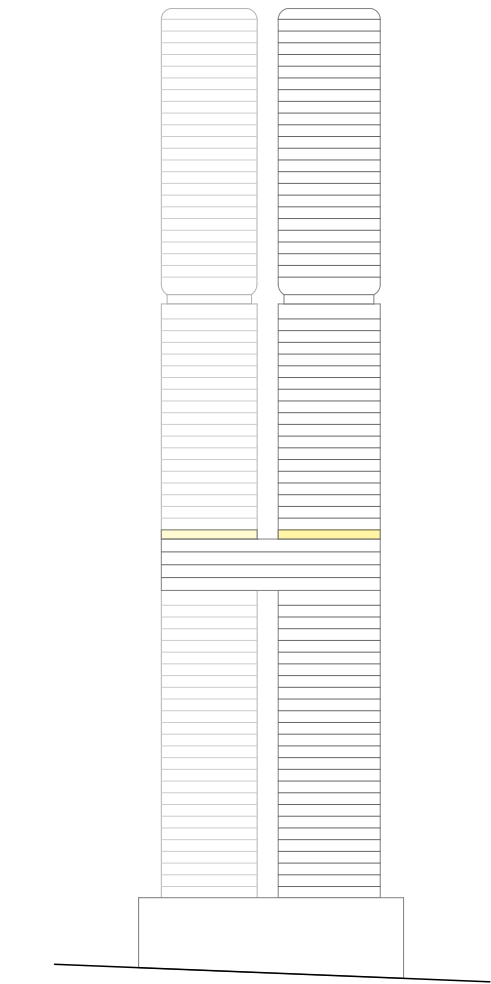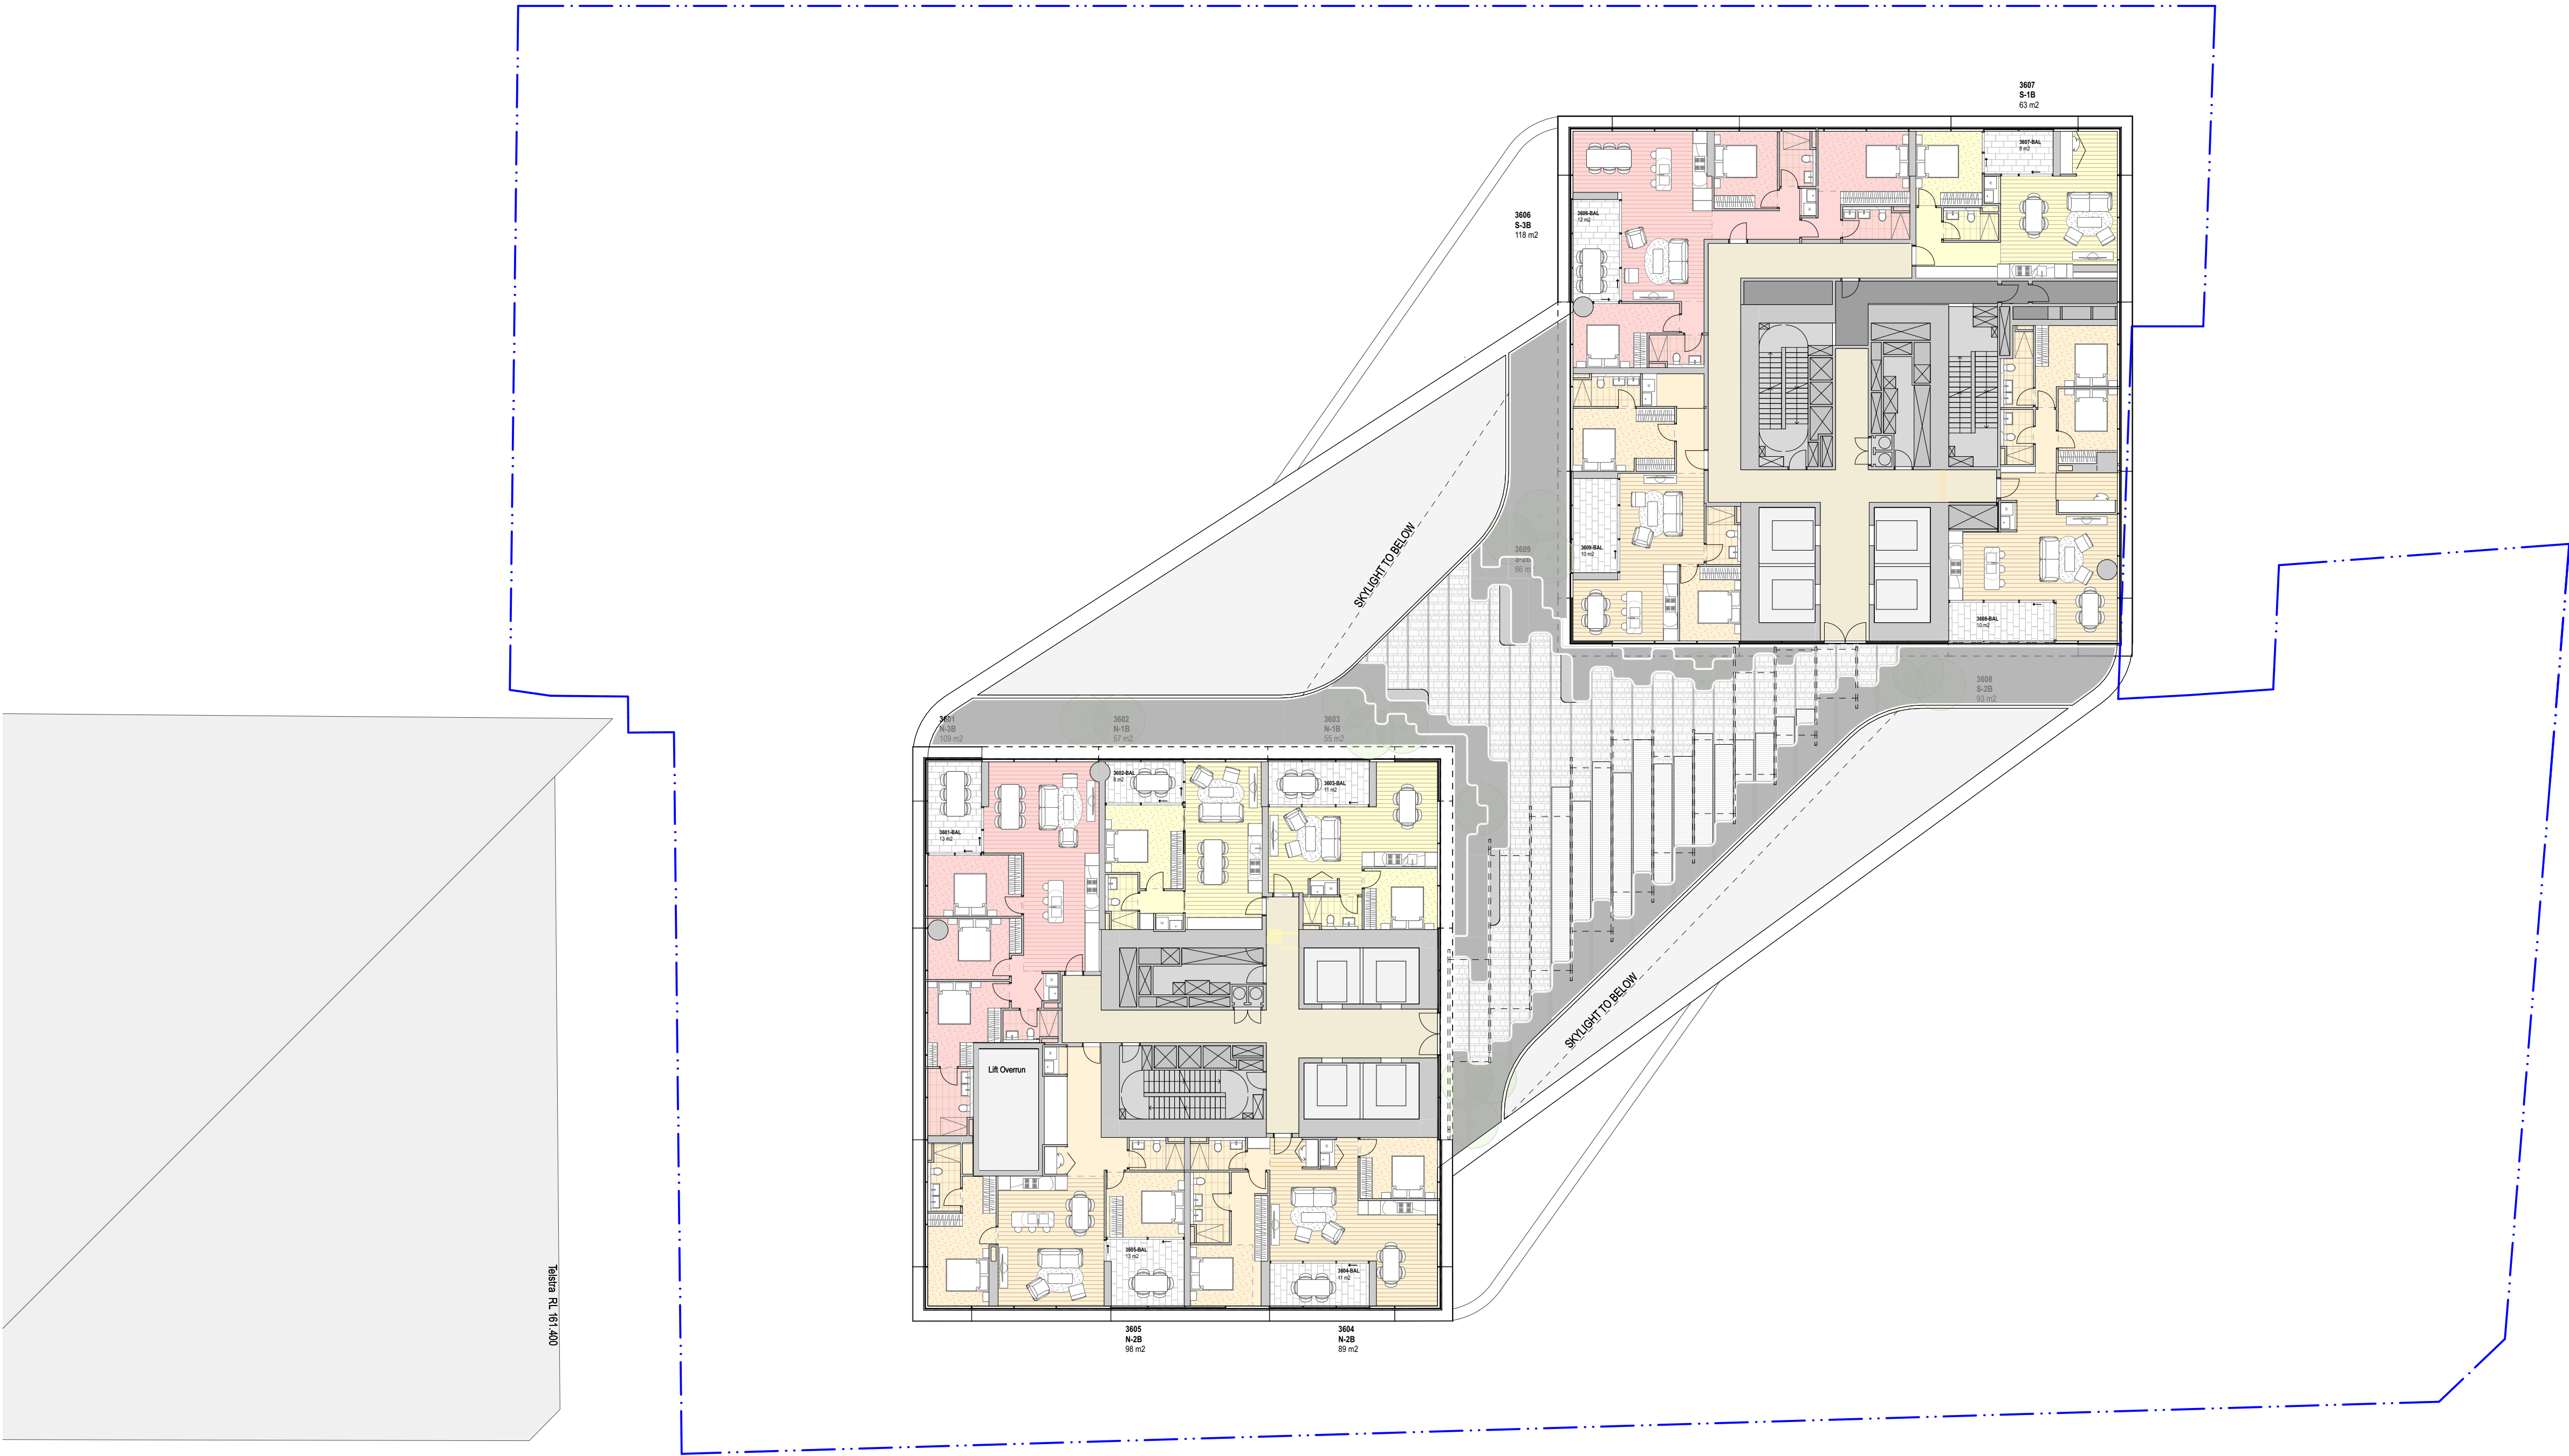

08	12/3/20	For Approval	TS	
07	24/1/20	For Approval	KIK	
06	14/1/20	For Development Application	KIK	
05	18/12/19	For information	KIK	
04	6/12/19	For Coordination	TS	
03	2/12/19	For Coordination	PH	
02	22/11/19	For Coordination	KIK	
01	8/11/19	For Coordination	KIK	
rev	date	name	by	chk

fjmt studio architecture interiors landscape urban community

sydney melbourne uk

Level 5, 70 King Street t +61 2 9251 7077 w fjmtstudio.com

fjmt

project

338 Pitt Street

338 Pitt Street

Sydney NSW 2000

title

General Arrangement Plans

Level 36 - Sky Bridge - Residential Amenity+Roof

scale

1:200 @ A1

first issued

8/11/19

project code

sheet no.

revision

H338

2024

08

For Approval

0

2

5

10m

GENERAL NOTES

ALL DIMENSIONS AND EXISTING CONDITIONS

◦ SHALL BE CHECKED AND VERIFIED BY THE CONTRACTOR BEFORE PROCEEDING WITH THE WORK.

◦ ALL LEVELS RELATIVE TO 'AUSTRALIAN HEIGHT DATUM'.


◦ DO NOT SCALE DRAWINGS.

◦ USE FIGURED DIMENSIONS ONLY.

legend

- 1 Bed Apartment
- 2 Bed Apartment
- 3 Bed Apartment
- Residential Amenities
- Parking
- Hotel Amenities
- Hotel
- Hotel Spa
- Hotel BOH
- Circulation
- Food and Beverage
- Retail
- Lift, Fire stair, Services
- Plant

Boundary

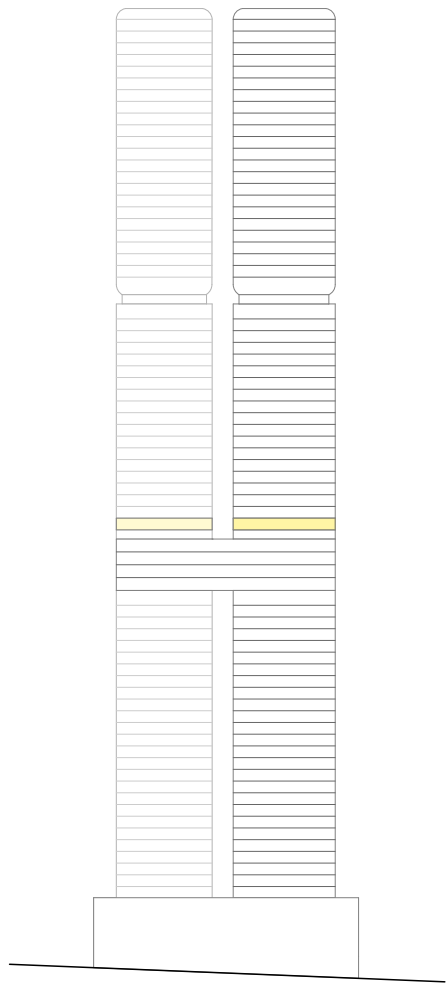

08	12/3/20	For Approval	TS
07	24/1/20	For Approval	KIK
06	14/1/20	For Development Application	KIK
05	13/12/19	For information	KIK
04	6/12/19	For Coordination	TS
03	2/12/19	For Coordination	PH
02	22/11/19	For Coordination	KIK
01	8/11/19	For Coordination	KIK

rev	date	name	by	chk
-----	------	------	----	-----

fjmt studio

architecture interiors landscape urban community

sydney melbourne uk

Level 5, 70 King Street t +61 2 9251 7077 w [fjmtstudio.com](#)

fjmt

project

338 Pitt Street

338 Pitt Street

Sydney NSW 2000

title

General Arrangement Plans

Level 37 - Residential

scale

1:200 @ A1

first issued

8/11/19

project code

sheet no.

revision

H338

2025

08

For Approval

0125m

GENERAL NOTES

- ALL DIMENSIONS AND EXISTING CONDITIONS SHALL BE CHECKED AND VERIFIED BY THE CONTRACTOR BEFORE PROCEEDING WITH THE WORK.
- ALL LEVELS RELATIVE TO 'AUSTRALIAN HEIGHT DATUM'.
- DO NOT SCALE DRAWINGS.
- USE FIGURED DIMENSIONS ONLY.

legend

1 Bed Apartment

2 Bed Apartment

3 Bed Apartment

Residential Amenities

Parking

Hotel Amenities

Hotel

Hotel Spa

Hotel BOH

Circulation



Food and Beverage

Retail

Lift, Fire stair, Services

Plant

Boundary

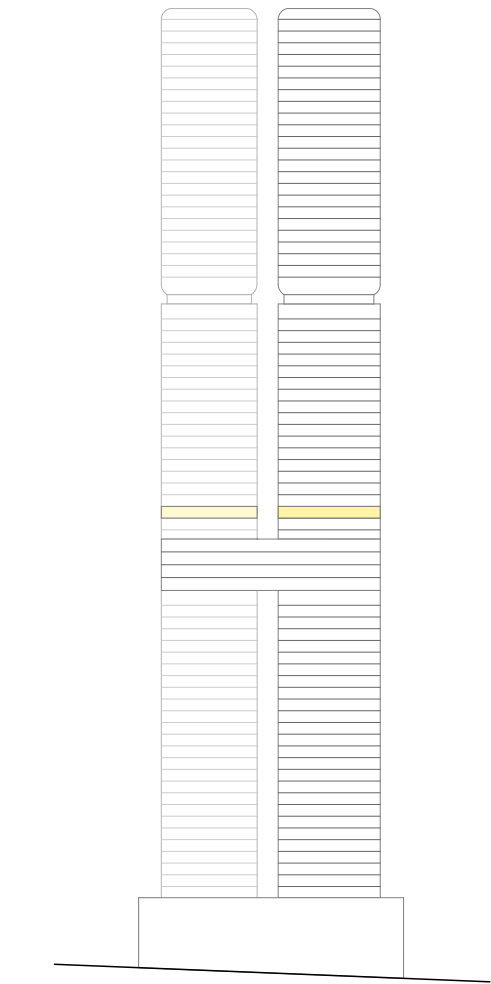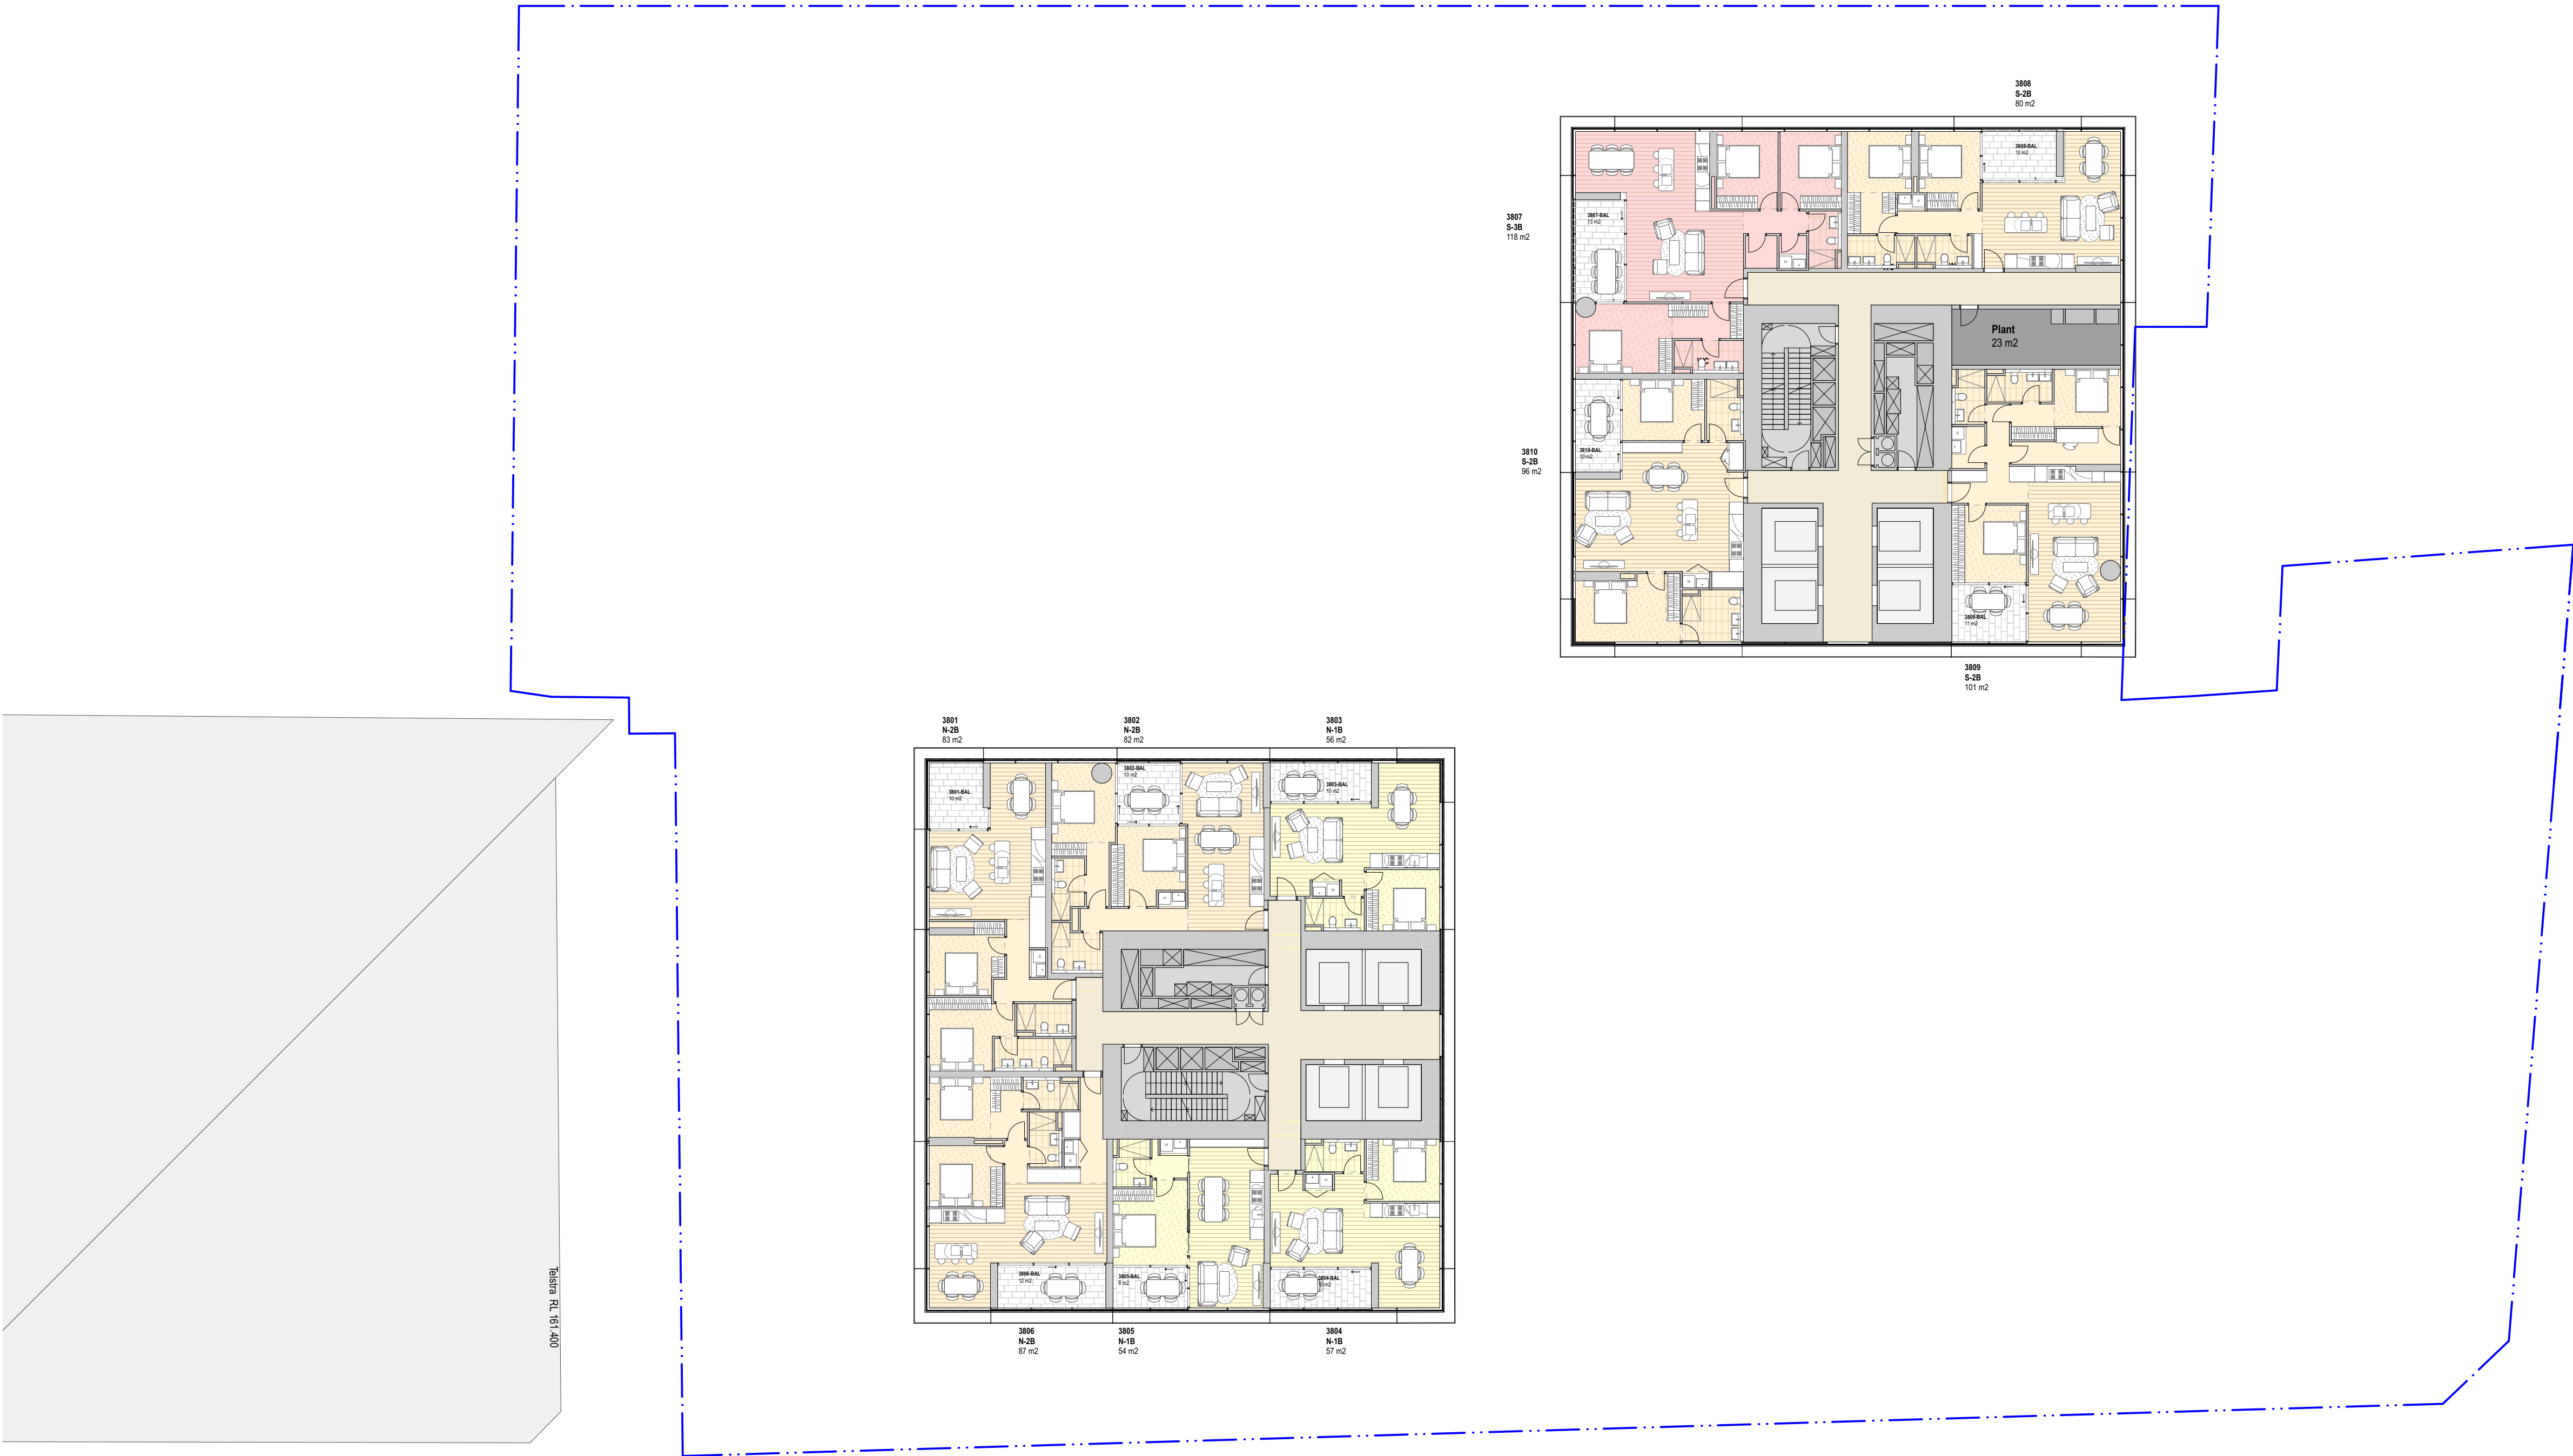

08	12/9/20	For Approval	TS
07	24/1/20	For Approval	KIK
06	14/1/20	For Development Application	KIK
05	18/12/19	For information	KIK
04	6/12/19	For Coordination	TS
03	2/12/19	For Coordination	PH
02	22/11/19	For Coordination	KIK
01	8/11/19	For Coordination	KIK
rev	date	name	by chk

fjmt studio architecture interiors landscape urban community

sydney melbourne uk

Level 5, 70 King Street t +61 2 9251 7077 w fjmtstudio.com

fjmt

project

338 Pitt Street
338 Pitt Street
Sydney NSW 2000

title

General Arrangement Plans
Level 38 - Riser transfer

scale

1:100 @ A1

first issued

8/11/19

project code

sheet no.


revision

H338

2026

08

For Approval

 



GENERAL NOTES

- ALL DIMENSIONS AND EXISTING CONDITIONS SHALL BE CHECKED AND VERIFIED BY THE CONTRACTOR BEFORE PROCEEDING WITH THE WORK.
- ALL LEVELS RELATIVE TO 'AUSTRALIAN HEIGHT DATUM'.
- DO NOT SCALE DRAWINGS.
- USE FIGURED DIMENSIONS ONLY.

Legend

- 1 Bed Apartment
- 2 Bed Apartment
- 3 Bed Apartment
- Residential Amenities
- Parking
- Hotel Amenities
- Hotel
- Hotel Spa
- Hotel BOH
- Circulation
- Food and Beverage
- Retail
- Lift, Fire stair, Services
- Plant

Boundary

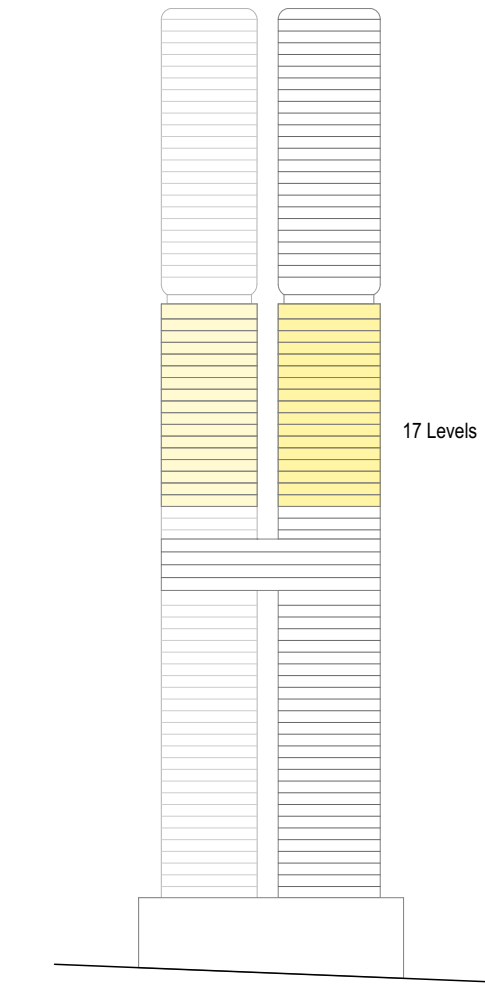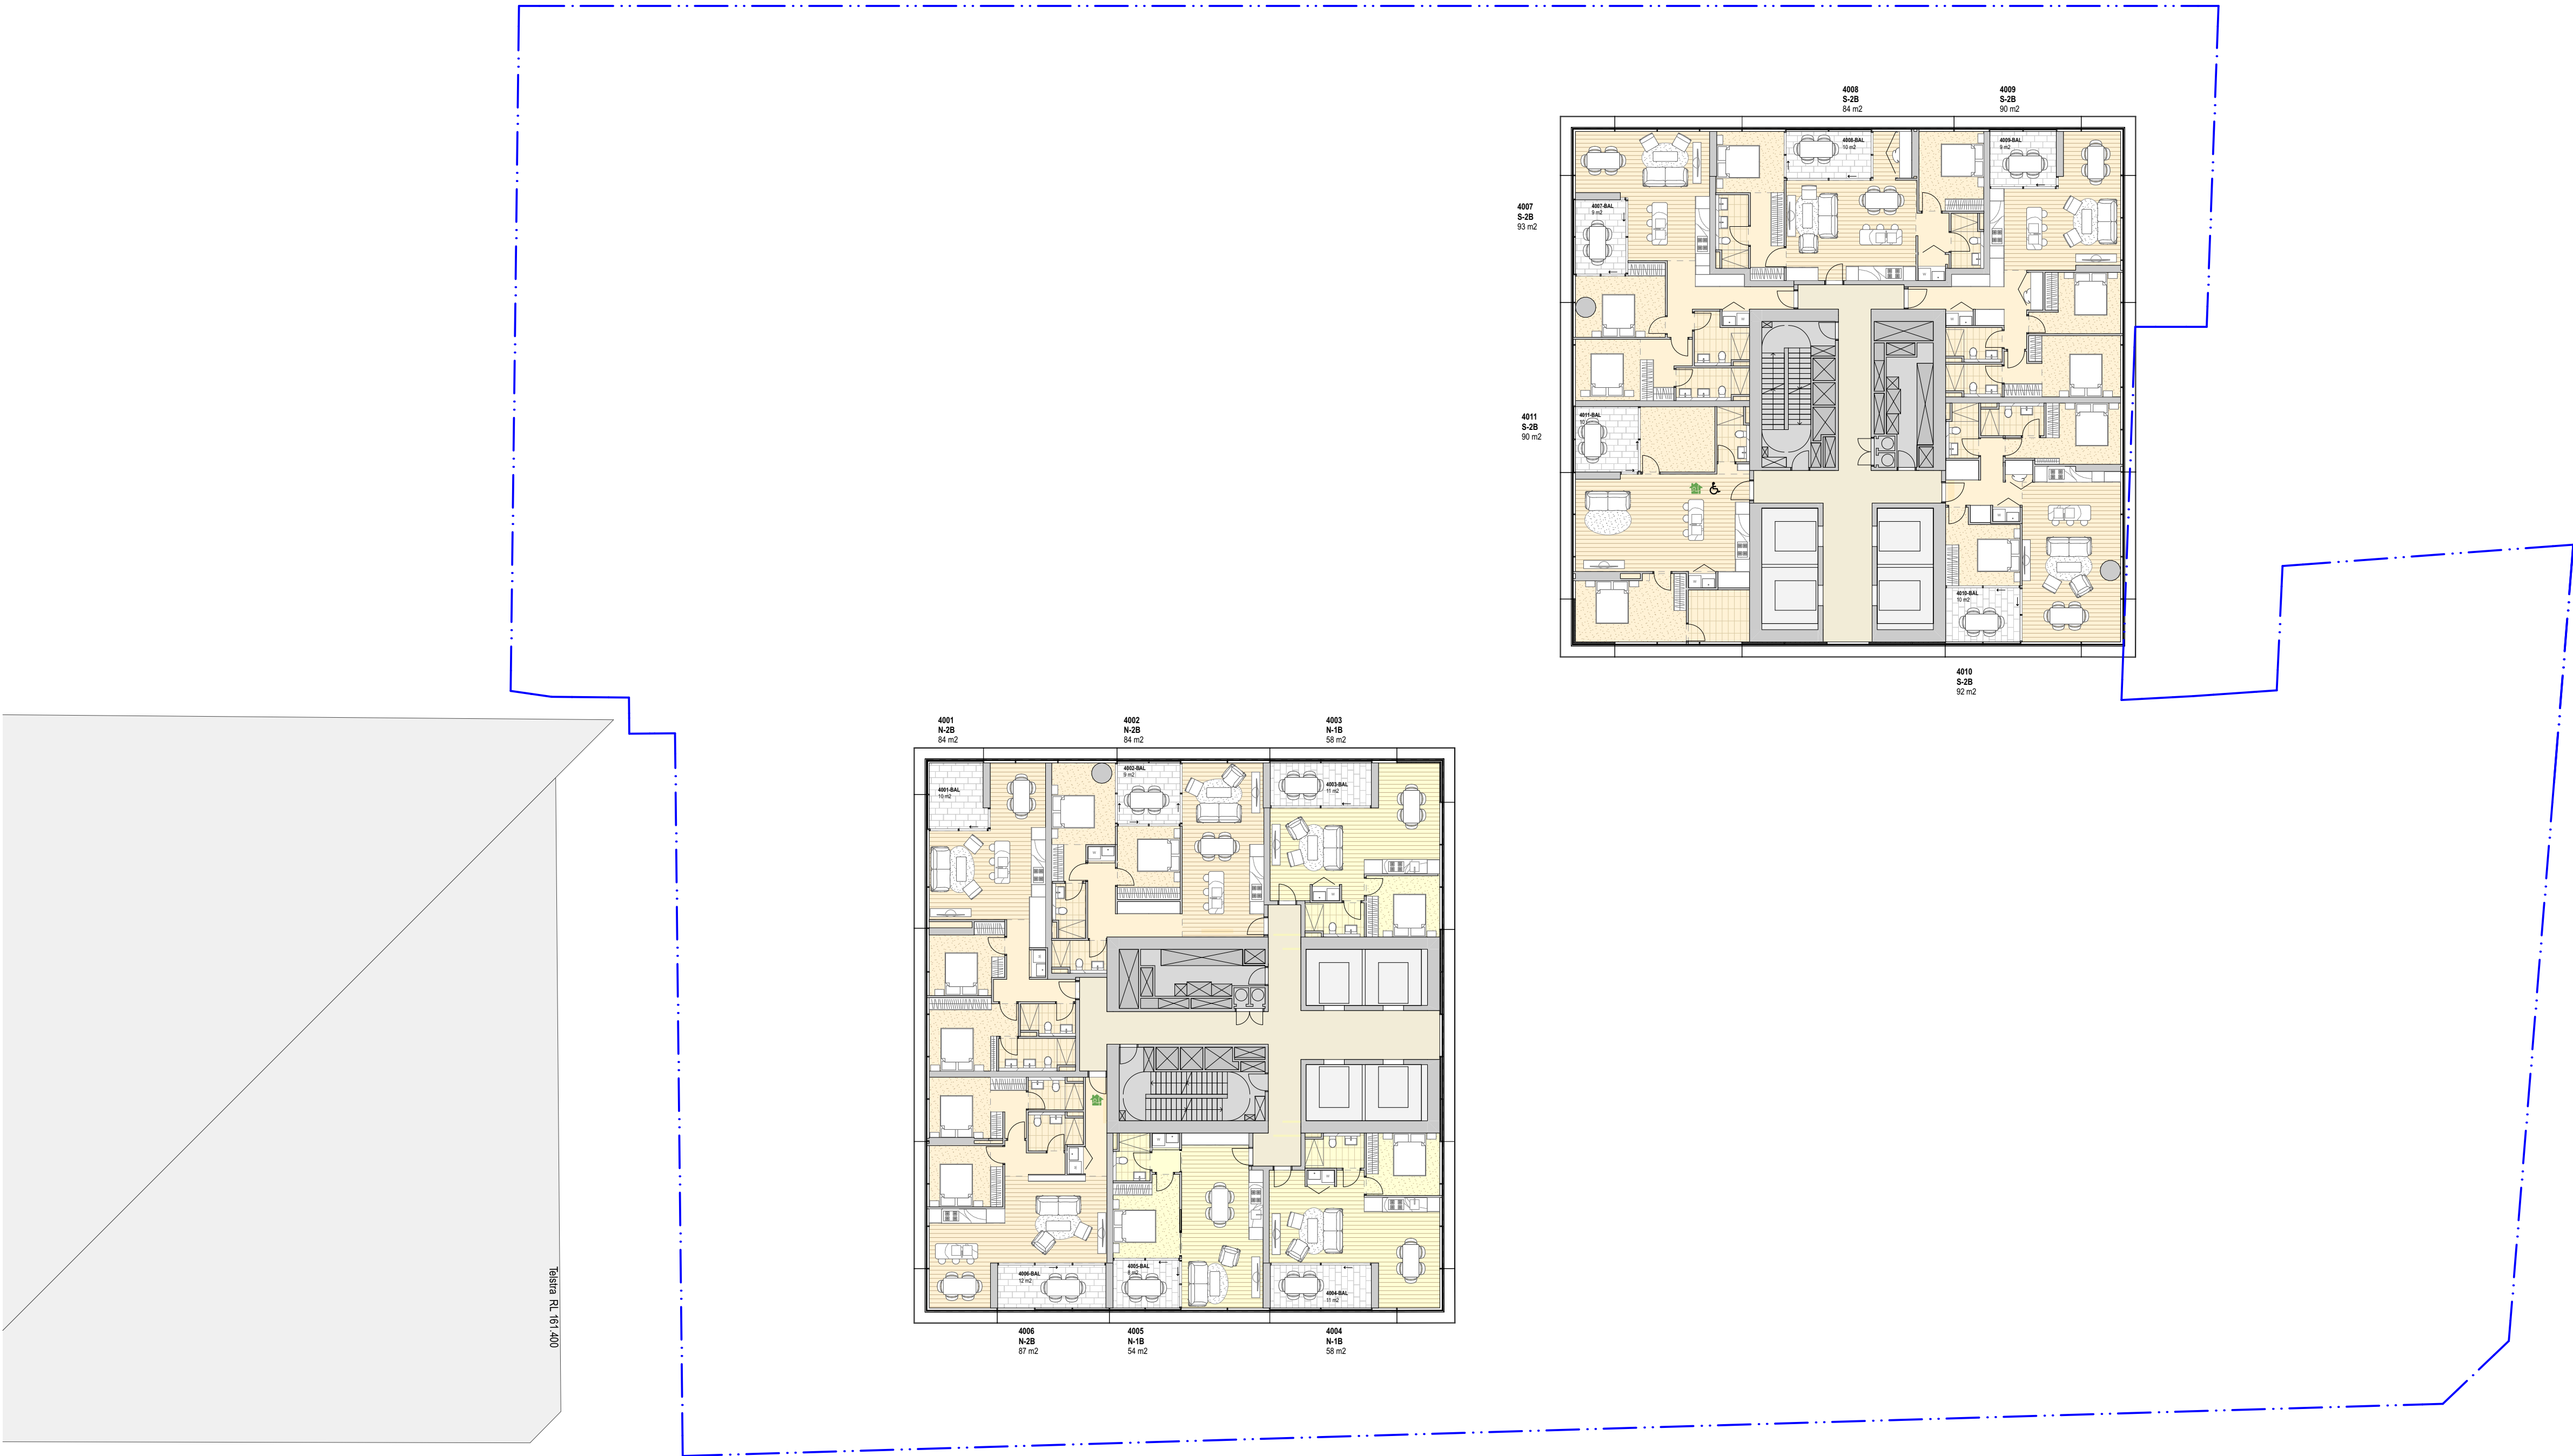

08	12/3/20	For Approval	TS
07	24/1/20	For Approval	KIK
06	14/1/20	For Development Application	KIK
05	13/12/19	For information	KIK
04	6/12/19	For Coordination	TS
03	2/12/19	For Coordination	PH
02	22/11/19	For Coordination	KIK
01	8/11/19	For Coordination	KIK
rev	date	name	by chk

fjmt studio architecture interiors landscape urban community
sydney melbourne uk
Level 5, 70 King Street t +61 2 9251 7077 w fjmtstudio.com

project
338 Pitt Street
338 Pitt Street
Sydney NSW 2000

title
General Arrangement Plans
Level 39-55 Typical Low Rise 2

scale 1:100 @ A1 first issued 8/11/19
project code sheet no. revision
H338 2027 08



For Approval

- ALL DIMENSIONS AND EXISTING CONDITIONS SHALL BE CHECKED AND VERIFIED BY THE CONTRACTOR BEFORE PROCEEDING WITH THE WORK.
- ALL LEVELS RELATIVE TO 'AUSTRALIAN HEIGHT DATUM'.
- DO NOT SCALE DRAWINGS.
- USE FIGURED DIMENSIONS ONLY.

-  1 Bed Apartment
-  2 Bed Apartment
-  3 Bed Apartment
-  Residential Amenities
-  Parking
-  Hotel Amenities
-  Hotel
-  Hotel Spa
-  Hotel BOH
-  Circulation
-  Food and Beverage
-  Retail
-  Lift, Fire stair,
Services
-  Plant

Boundary


fjnt studio architecture interiors landscape urban community
sydney melbourne uk
Level 5, 70 King Street t +61 2 9251 7077 w fjntstudio.com

fjmt

title
**General Arrangement Plans
Residential set back 56**

scale	1:200 @ A1	first issued	8/11/19
project code	sheet no.	revision	
H338	2028	08	

For Information

 


GENERAL NOTES

- ALL DIMENSIONS AND EXISTING CONDITIONS SHALL BE CHECKED AND VERIFIED BY THE CONTRACTOR BEFORE PROCEEDING WITH THE WORK.
- ALL LEVELS RELATIVE TO 'AUSTRALIAN HEIGHT DATUM'.
- DO NOT SCALE DRAWINGS.
- USE FIGURED DIMENSIONS ONLY.

legend

- 1 Bed Apartment
- 2 Bed Apartment
- 3 Bed Apartment
- Residential Amenities
- Parking
- Hotel Amenities
- Hotel
- Hotel Spa
- Hotel BOH
- Circulation
- Food and Beverage
- Retail
- Lift, Fire stair, Services
- Plant

Boundary

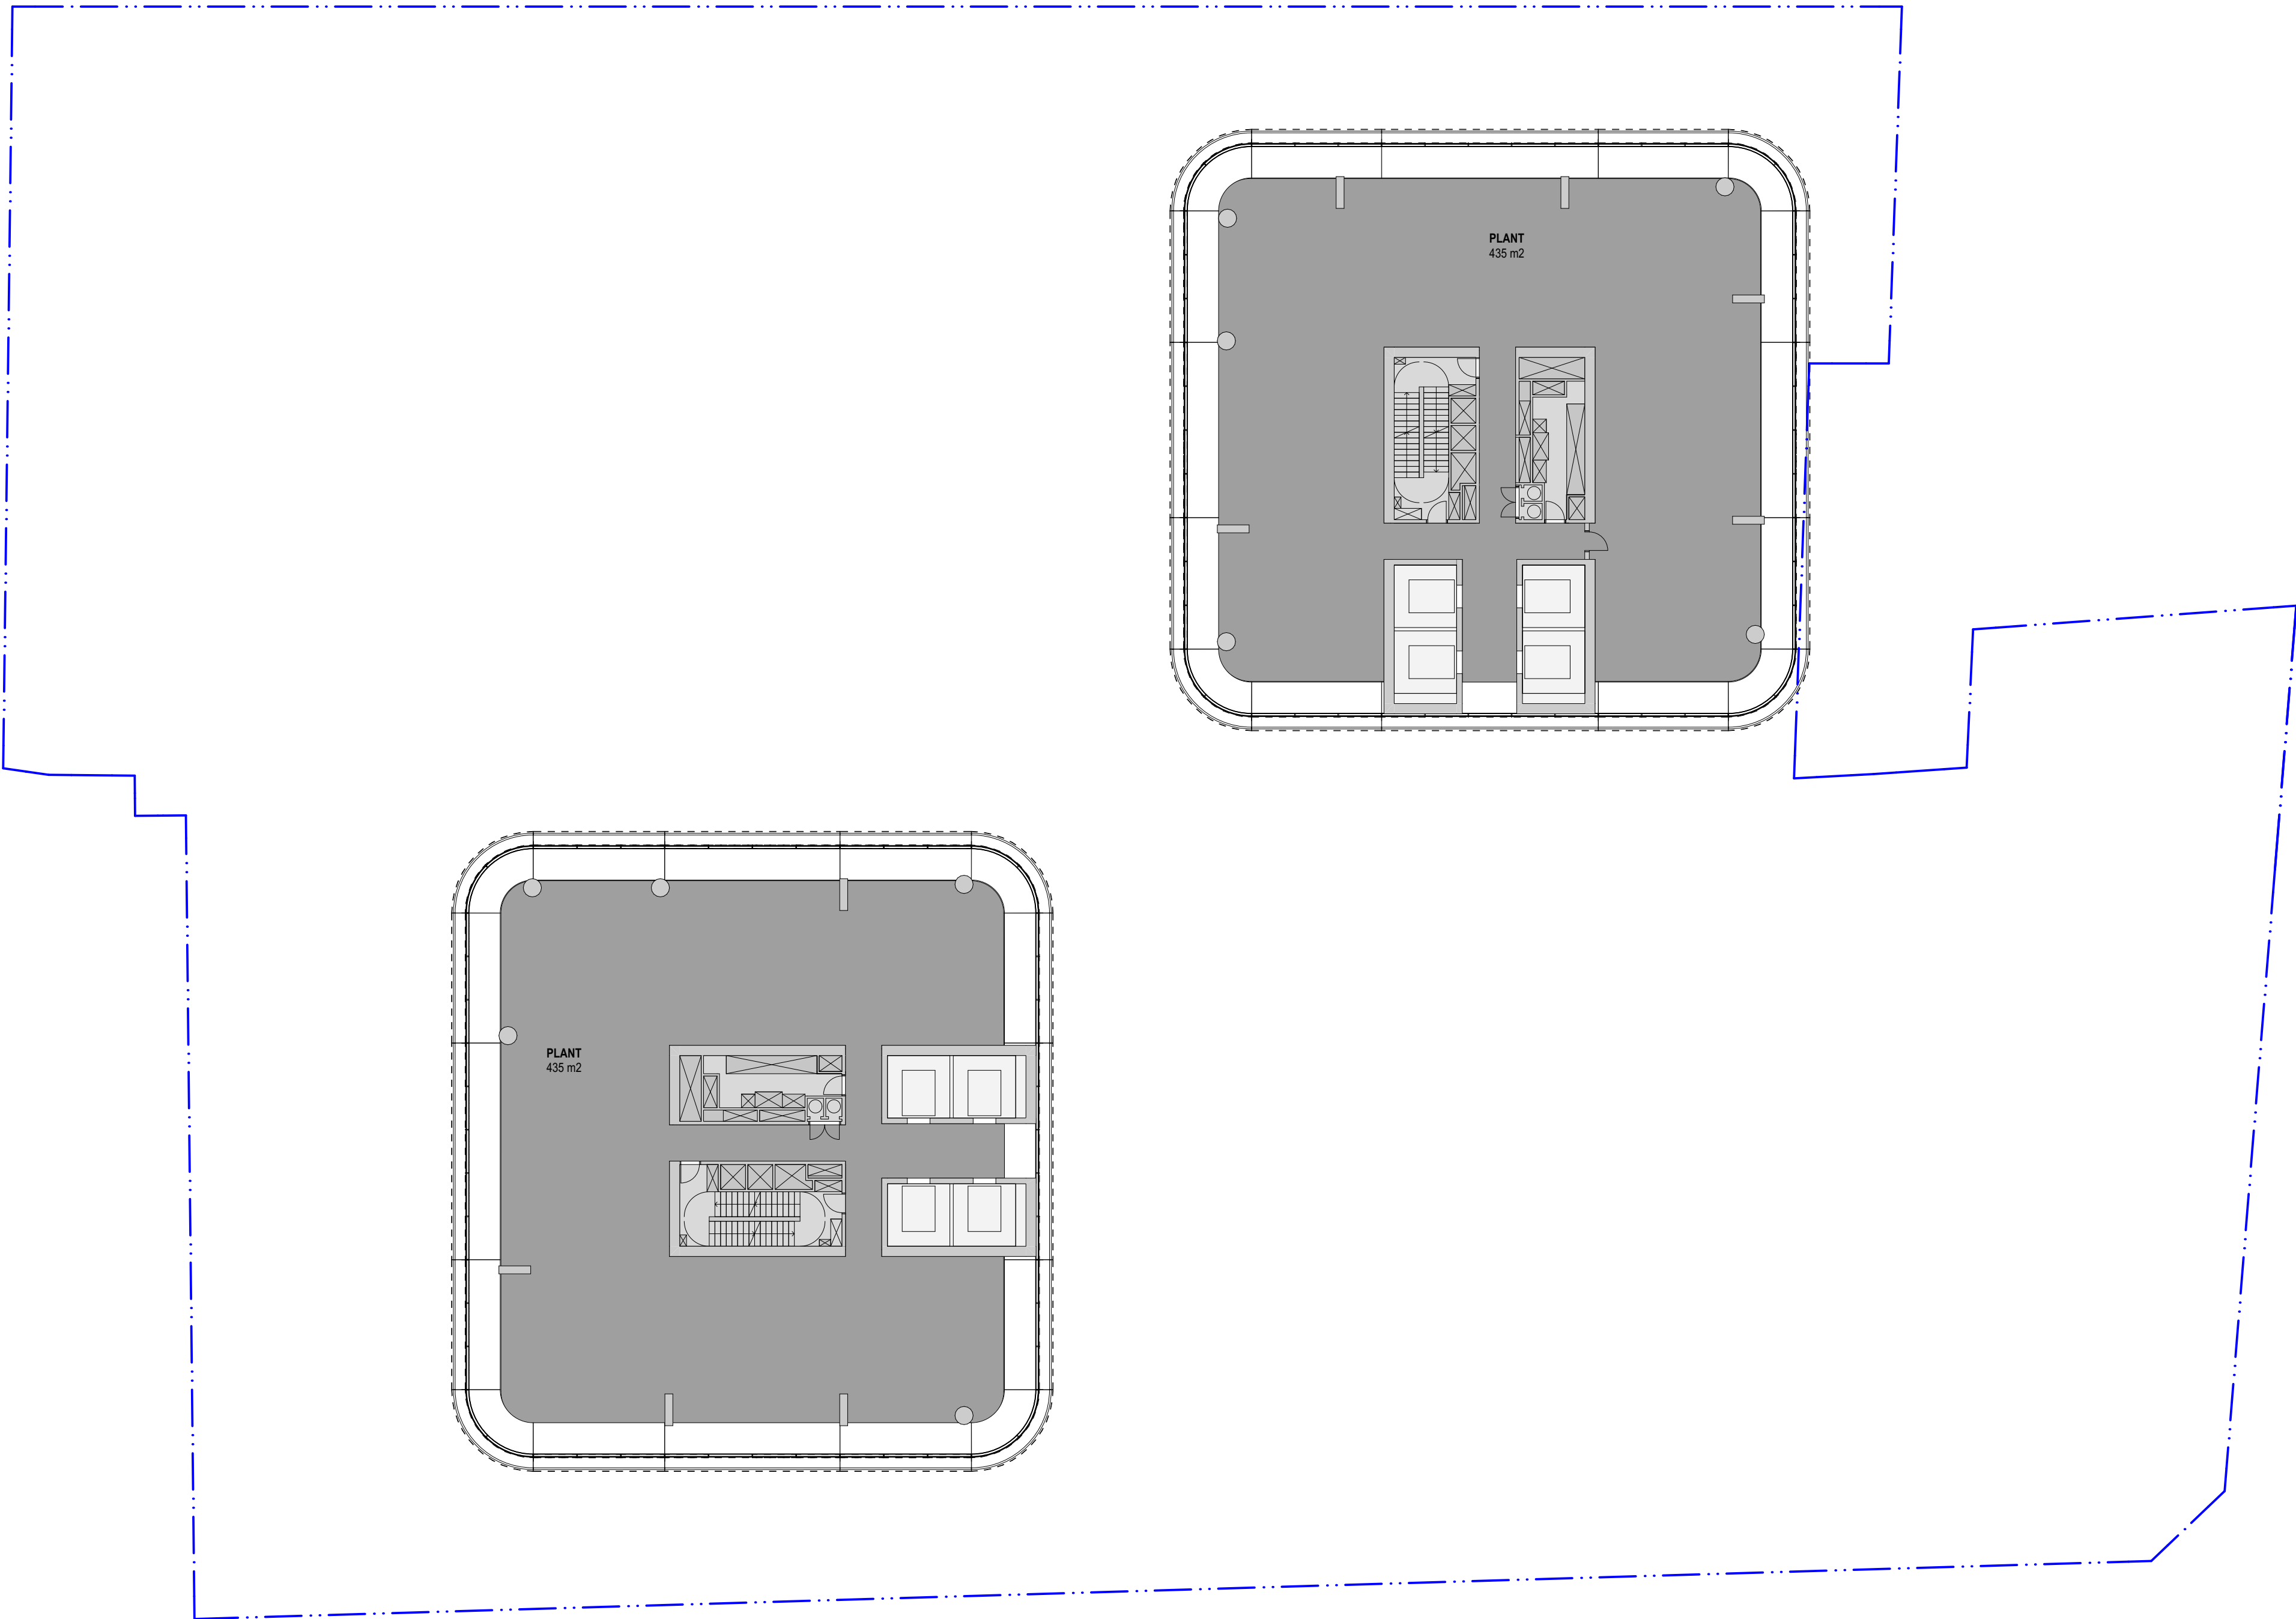

08	12/3/20	For Approval	TS
07	24/1/20	For Approval	KIK
06	14/1/20	For Development Application	KIK
05	13/12/19	For information	KIK
04	6/12/19	For Coordination	TS
03	2/12/19	For Coordination	PH
02	22/11/19	For Coordination	KIK
01	8/11/19	For Coordination	KIK
rev	date	name	by chk

fjmt studio architecture interiors landscape urban community
sydney melbourne uk
Level 5, 70 King Street t +61 2 9251 7077 w [fjmtstudio.com](#)

project
338 Pitt Street
338 Pitt Street
Sydney NSW 2000

title
General Arrangement Plans
Level 57 - Plant

scale	1:200 @ A1	first issued	8/11/19
project code	sheet no.	revision	
H338	2029	08	




For Approval

GENERAL NOTES

- ◊ ALL DIMENSIONS AND EXISTING CONDITIONS SHALL BE CHECKED AND VERIFIED BY THE CONTRACTOR BEFORE PROCEEDING WITH THE WORK.
- ◊ ALL LEVELS RELATIVE TO 'AUSTRALIAN HEIGHT DATUM'.
- ◊ DO NOT SCALE DRAWINGS.
- ◊ USE FIGURED DIMENSIONS ONLY.

legend

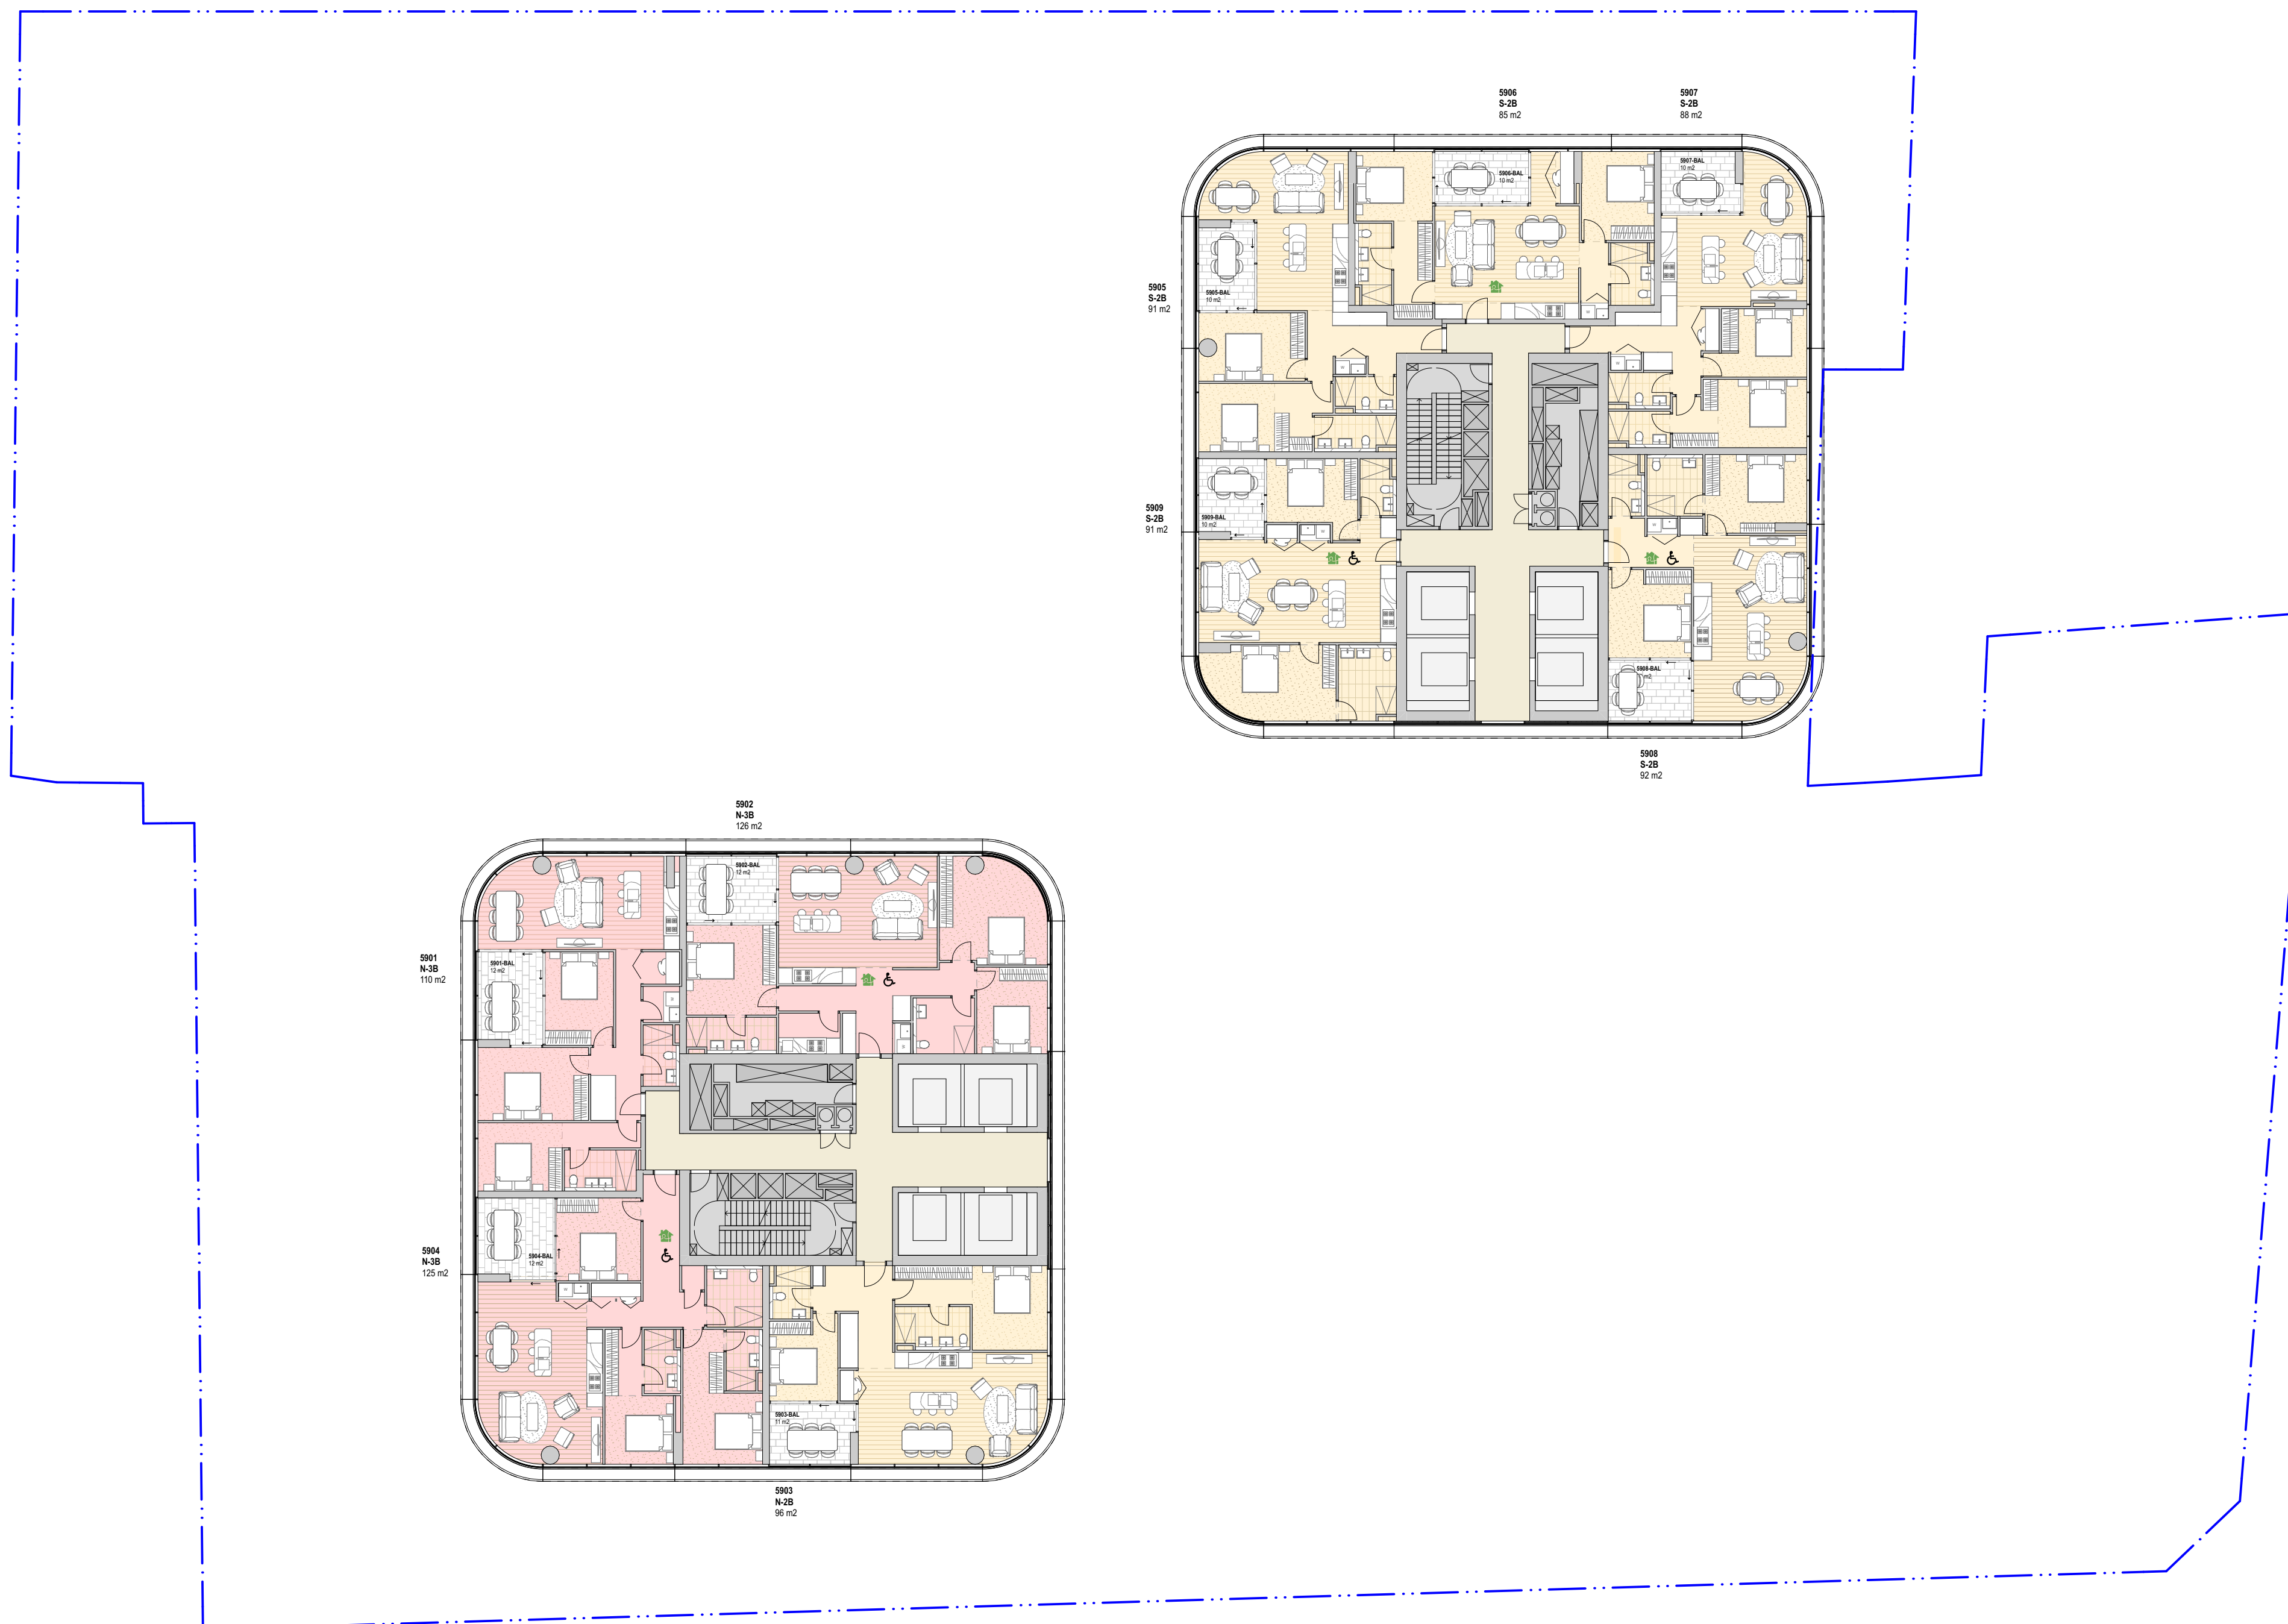

08	12/3/20	For Approval	TS
07	24/1/20	For Approval	KIK
06	14/1/20	For Development Application	KIK
05	12/12/19	For information	KIK
04	6/12/19	For Coordination	TS
03	2/12/19	For Coordination	PN
02	22/11/19	For Coordination	KIK
01	8/11/19	For Coordination	KIK
rev	date	name	by chik

fjmt studio architecture interiors landscape urban community
sydney melbourne uk
Level 5, 70 King Street t +61 2 9251 7077 w fjmtstudio.com

fjmt

project
338 Pitt Street
338 Pitt Street
Sydney NSW 2000

title
**General Arrangement Plans
Level 58-71 Typical High Rise**

scale	1:200 @ A1	first issued	8/11/19
project code	sheet no.	revision	
H338	2030	08	

For Approval

0

2

5

10m

GENERAL NOTES

ALL DIMENSIONS AND EXISTING CONDITIONS


◦ SHALL BE CHECKED AND VERIFIED BY THE CONTRACTOR BEFORE PROCEEDING WITH THE WORK.

◦ ALL LEVELS RELATIVE TO 'AUSTRALIAN HEIGHT DATUM'.

◦ DO NOT SCALE DRAWINGS.


◦ USE FIGURED DIMENSIONS ONLY.

legend

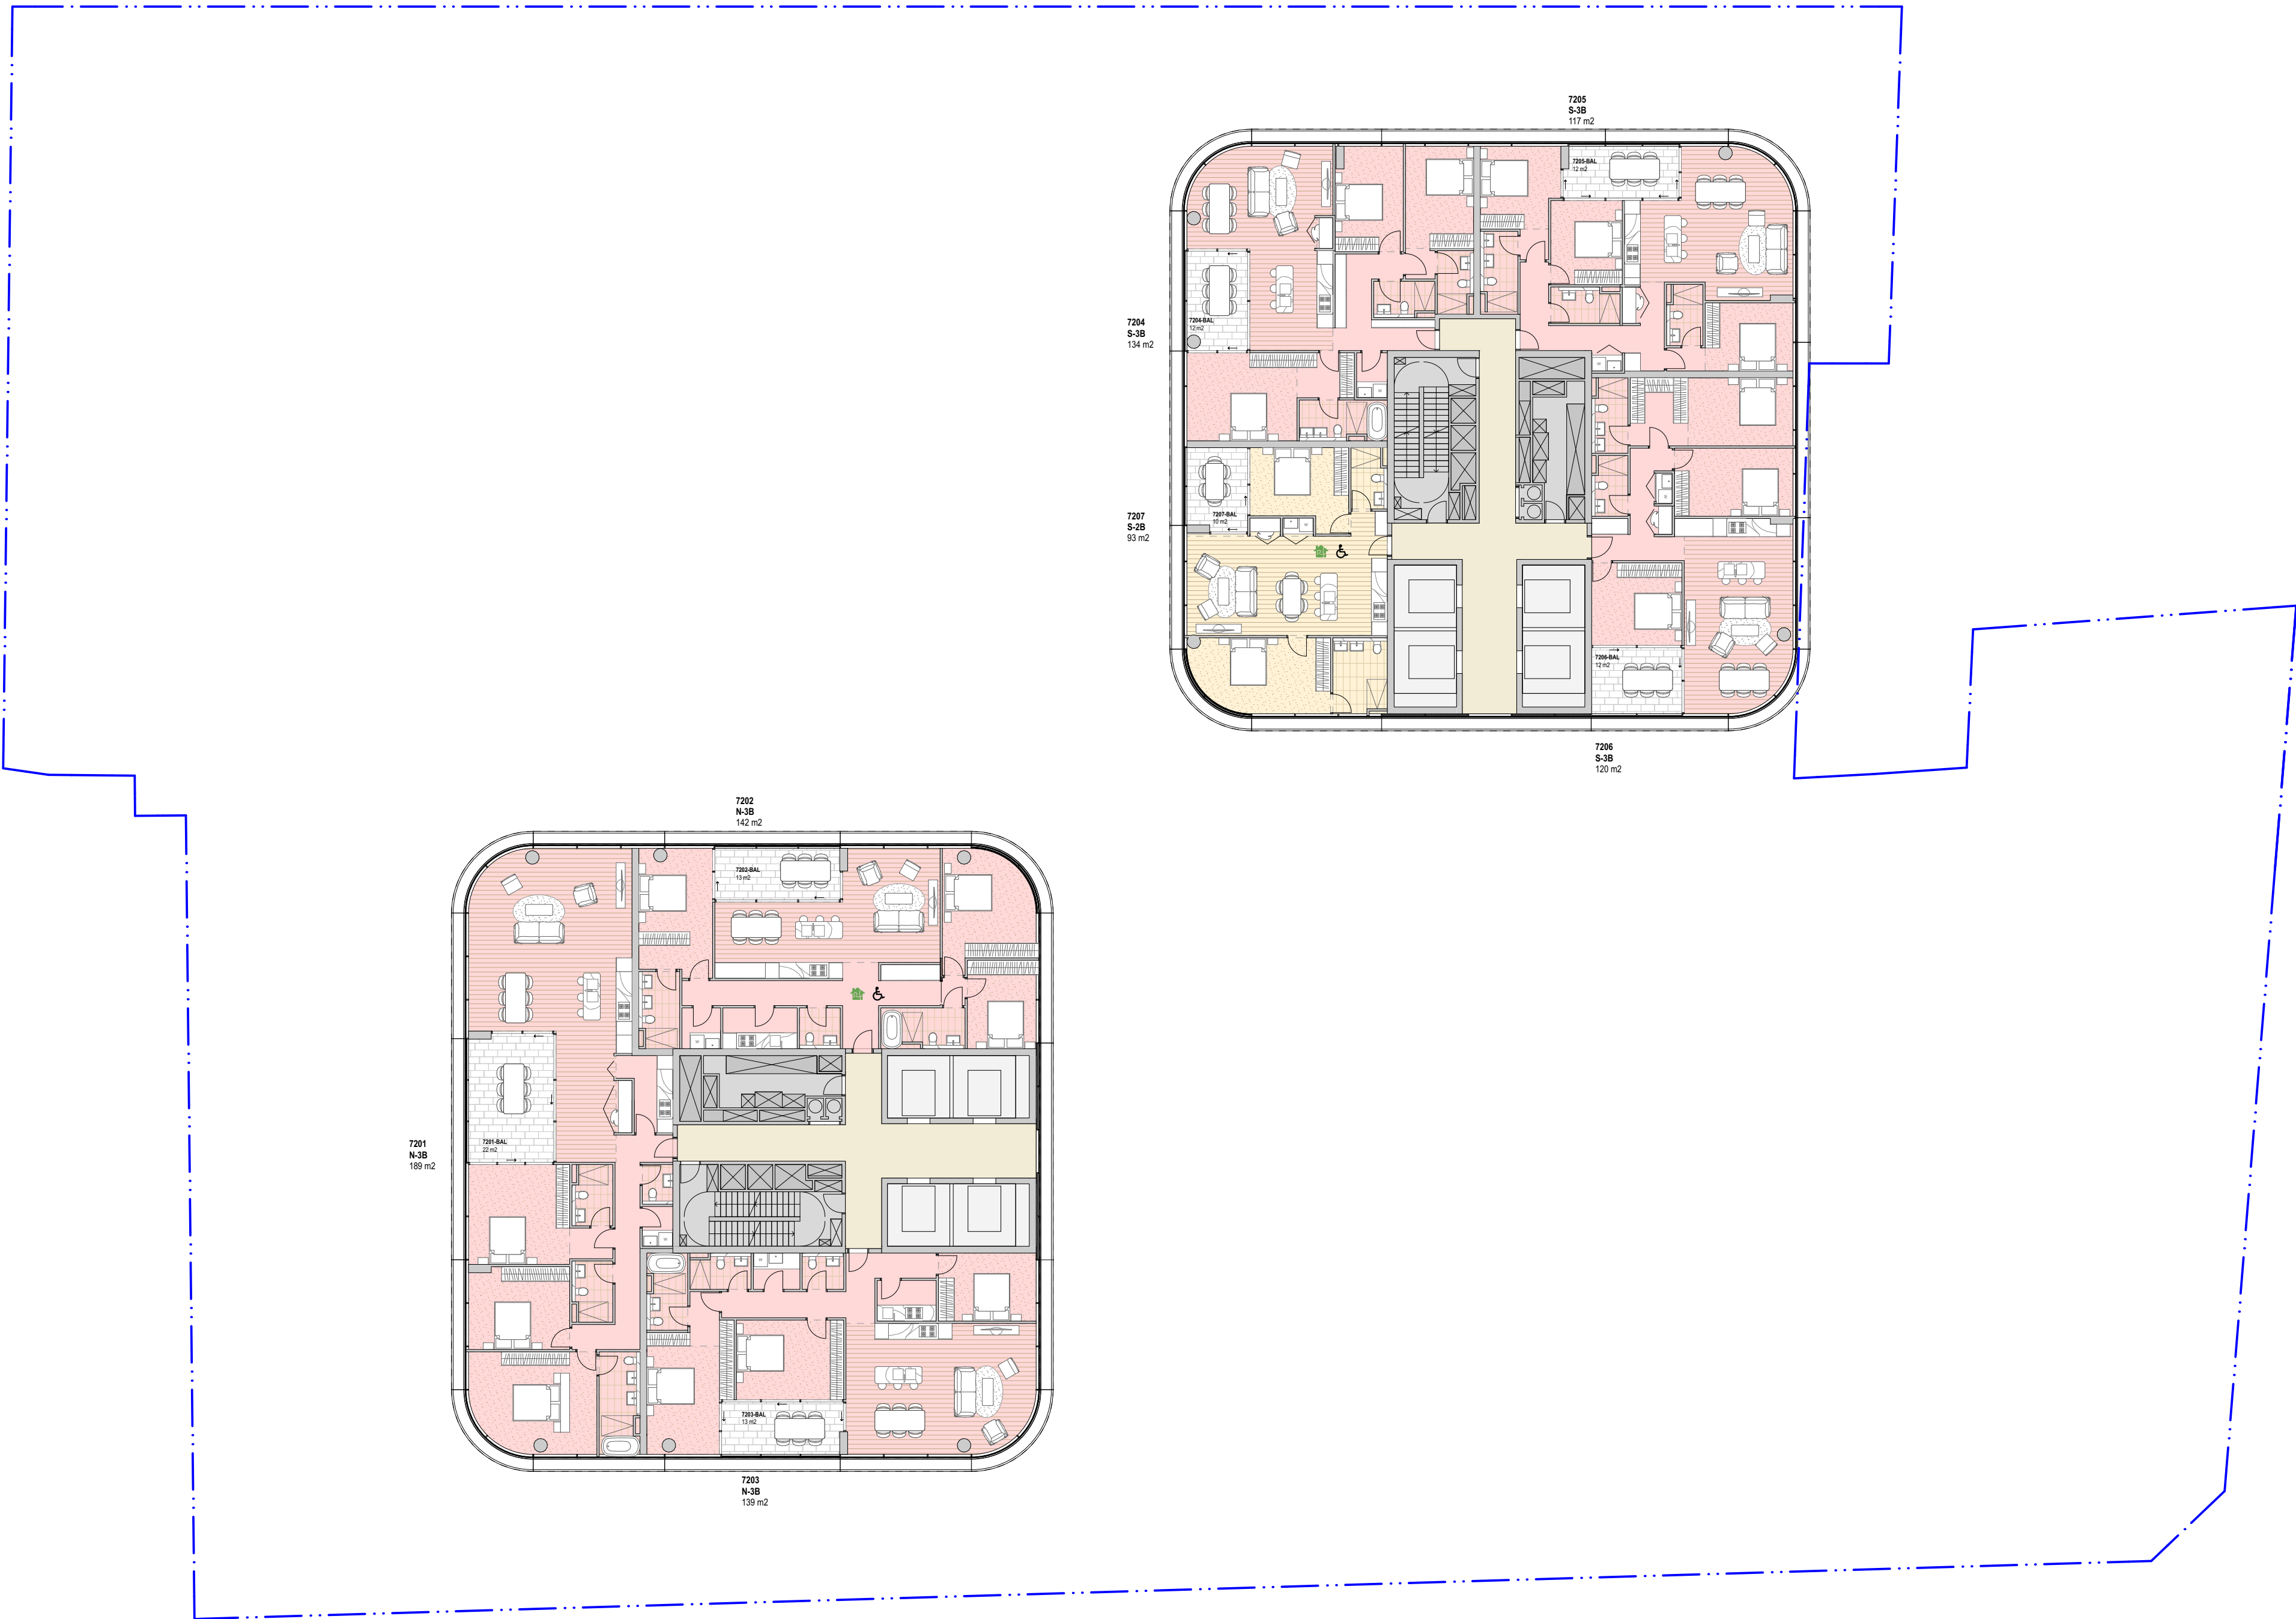

- 1 Bed Apartment
- 2 Bed Apartment
- 3 Bed Apartment
- Residential Amenities
- Parking
- Hotel Amenities
- Hotel
- Hotel Spa
- Hotel BOH
- Circulation
- Food and Beverage
- Retail
- Lift, Fire stair, Services
- Plant

Boundary

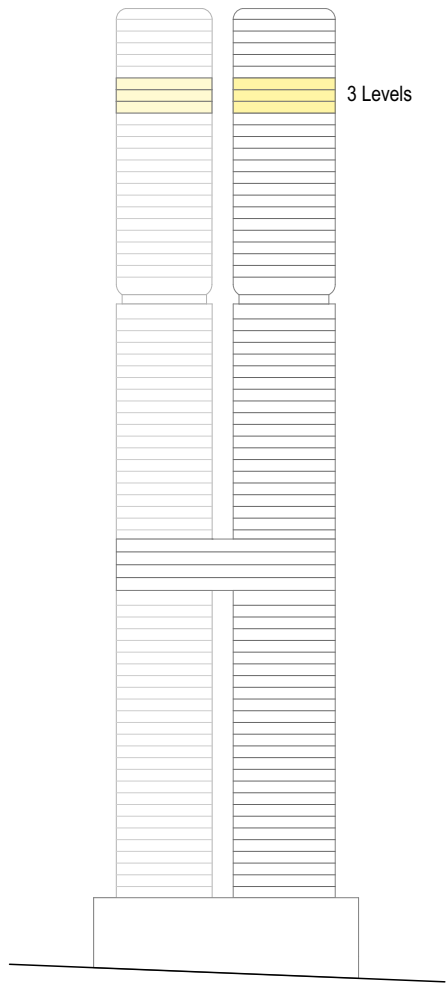

08	12/3/20	For Approval	TS	
07	24/1/20	For Approval	KIK	
06	14/1/20	For Development Application	KIK	
05	18/12/19	For information	KIK	
04	6/12/19	For Coordination	TS	
03	2/12/19	For Coordination	PH	
02	22/11/19	For Coordination	KIK	
01	8/11/19	For Coordination	KIK	
rev	date	name	by	chk

fjmt studio architecture interiors landscape urban community

sydney melbourne uk

Level 5, 70 King Street t +61 2 9251 7077 w fjmtstudio.com

project

338 Pitt Street

338 Pitt Street

Sydney NSW 2000

title

General Arrangement Plans

Level 72-75 Typical Penthouse Levels

scale

1:200 @ A1

first issued

8/11/19

project code

sheet no.


revision

H338

2031

08

For Approval

 


GENERAL NOTES

- ALL DIMENSIONS AND EXISTING CONDITIONS SHALL BE CHECKED AND VERIFIED BY THE CONTRACTOR BEFORE PROCEEDING WITH THE WORK.
- ALL LEVELS RELATIVE TO 'AUSTRALIAN HEIGHT DATUM'.
- DO NOT SCALE DRAWINGS.
- USE FIGURED DIMENSIONS ONLY.

legend

- 1 Bed Apartment
- 2 Bed Apartment
- 3 Bed Apartment
- Residential Amenities
- Parking
- Hotel Amenities
- Hotel
- Hotel Spa
- Hotel BOH
- Circulation
- Food and Beverage
- Retail
- Lift, Fire stair, Services
- Plant

Boundary

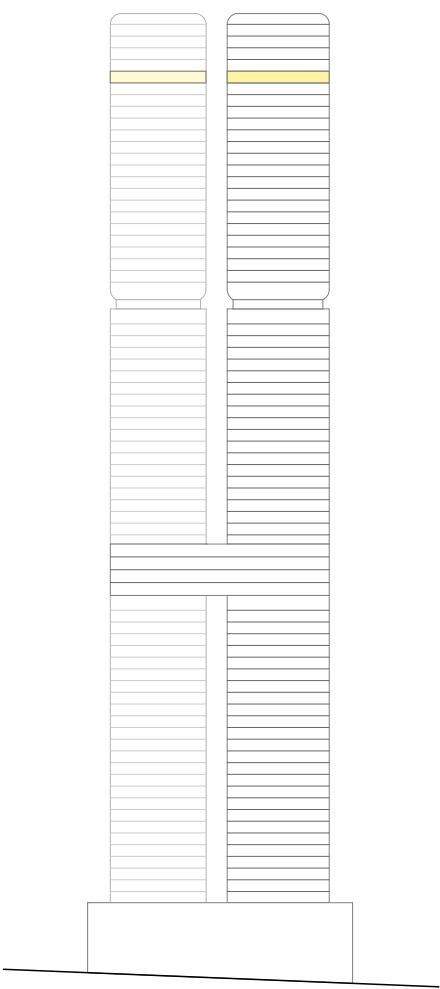

08	12/3/20	For Approval	TS
07	24/1/20	For Approval	KIK
06	14/1/20	For Development Application	KIK
05	13/12/19	For information	KIK
04	6/12/19	For Coordination	TS
03	2/12/19	For Coordination	PH
02	22/11/19	For Coordination	KIK
01	8/11/19	For Coordination	KIK
rev	date	name	by chk

fjmt studio architecture interiors landscape urban community
sydney melbourne uk
Level 5, 70 King Street t +61 2 9251 7077 w fjmtstudio.com



project
338 Pitt Street
338 Pitt Street
Sydney NSW 2000

title
General Arrangement Plans
Level 76 - Penthouse

scale	1:200 @ A1	first issued	8/11/19
project code	sheet no.	revision	
H338	2032	08	

For Approval

- ALL DIMENSIONS AND EXISTING CONDITIONS SHALL BE CHECKED AND VERIFIED BY THE CONTRACTOR BEFORE PROCEEDING WITH THE WORK.
- ALL LEVELS RELATIVE TO 'AUSTRALIAN HEIGHT DATUM'.
- DO NOT SCALE DRAWINGS.
- USE FIGURED DIMENSIONS ONLY.

-  1 Bed Apartment
-  2 Bed Apartment
-  3 Bed Apartment
-  Residential Amenities
-  Parking
-  Hotel Amenities
-  Hotel
-  Hotel Spa
-  Hotel BOH
-  Circulation
-  Food and Beverage
-  Retail
-  Lift, Fire stair,
Services
-  Plant

Boundary

fjmt studio architecture interiors landscape urban community
sydney melbourne uk
Level 5, 70 King Street t +61 2 9251 7077 w fjmtstudio.com

scale	1:200 @ A1	first issued	8/11/19
-------	------------	--------------	---------

project code	sheet no.	revision
--------------	-----------	----------

H338 2033 08

For Approval

02510m

GENERAL NOTES

ALL DIMENSIONS AND EXISTING CONDITIONS SHALL BE CHECKED AND VERIFIED BY THE CONTRACTOR BEFORE PROCEEDING WITH THE WORK.

ALL LEVELS RELATIVE TO 'AUSTRALIAN HEIGHT DATUM'.


DO NOT SCALE DRAWINGS.

USE FIGURED DIMENSIONS ONLY.

legend

- 1 Bed Apartment
- 2 Bed Apartment
- 3 Bed Apartment
- Residential Amenities
- Parking
- Hotel Amenities
- Hotel
- Hotel Spa
- Hotel BOH
- Circulation
- Food and Beverage
- Retail
- Lift, Fire stair, Services
- Plant

Boundary

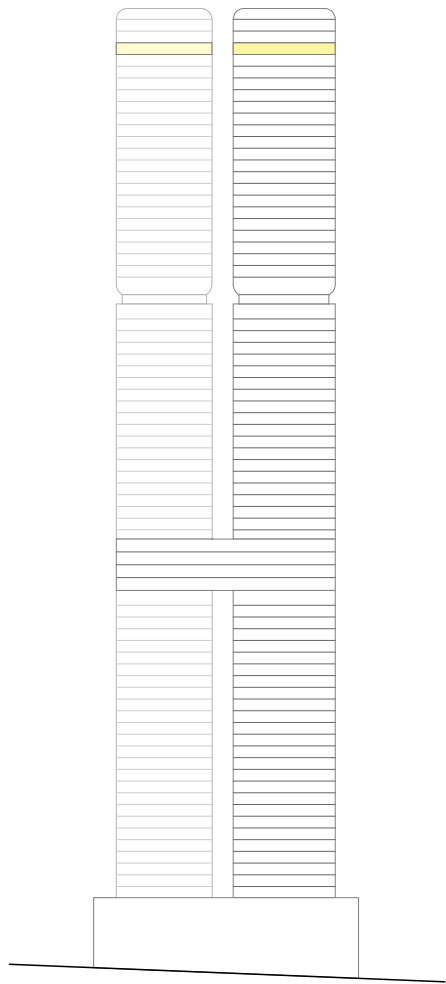

08	12/3/20	For Approval	TS	
07	24/1/20	For Approval	KIK	
06	14/1/20	For Development Application	KIK	
05	13/12/19	For information	KIK	
04	6/12/19	For Coordination	TS	
03	2/12/19	For Coordination	PH	
02	22/11/19	For Coordination	KIK	
01	8/11/19	For Coordination	KIK	
rev	date	name	by	chk

fjmt studio architecture interiors landscape urban community
sydney melbourne uk
Level 5, 70 King Street t +61 2 9251 7077 w fjmtstudio.com




project
338 Pitt Street
338 Pitt Street
Sydney NSW 2000

title
General Arrangement Plans
Level 78 - Duplex Penthouse

scale	1:200 @ A1	first issued	8/11/19
project code	sheet no.	revision	
H338	2034	08	

For Approval

 

GENERAL NOTES

- ALL DIMENSIONS AND EXISTING CONDITIONS SHALL BE CHECKED AND VERIFIED BY THE CONTRACTOR BEFORE PROCEEDING WITH THE WORK.
- ALL LEVELS RELATIVE TO 'AUSTRALIAN HEIGHT DATUM'.
- DO NOT SCALE DRAWINGS.
- USE FIGURED DIMENSIONS ONLY.

legend

1 Bed Apartment

2 Bed Apartment

3 Bed Apartment

Residential Amenities

Parking

Hotel Amenities

Hotel

Hotel Spa

Hotel BOH

Circulation



Food and Beverage

Retail

Lift, Fire stair, Services

Plant

Boundary

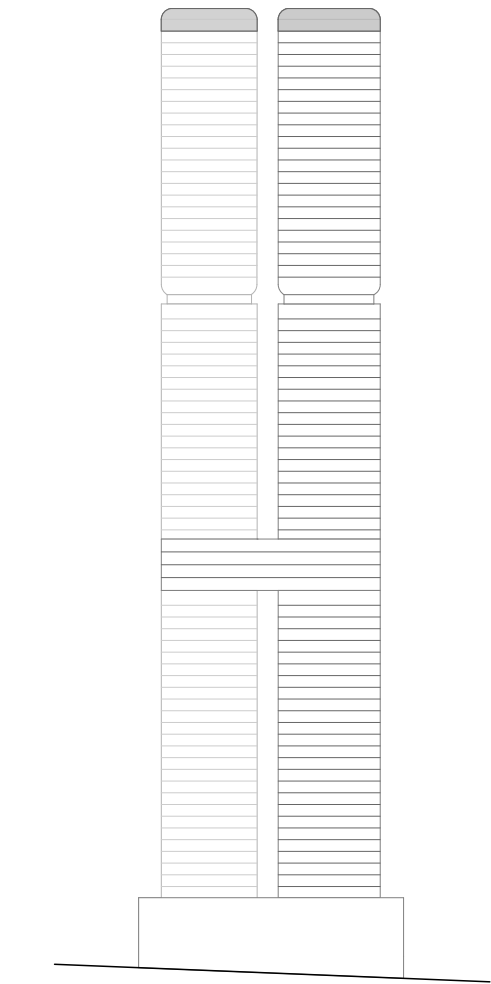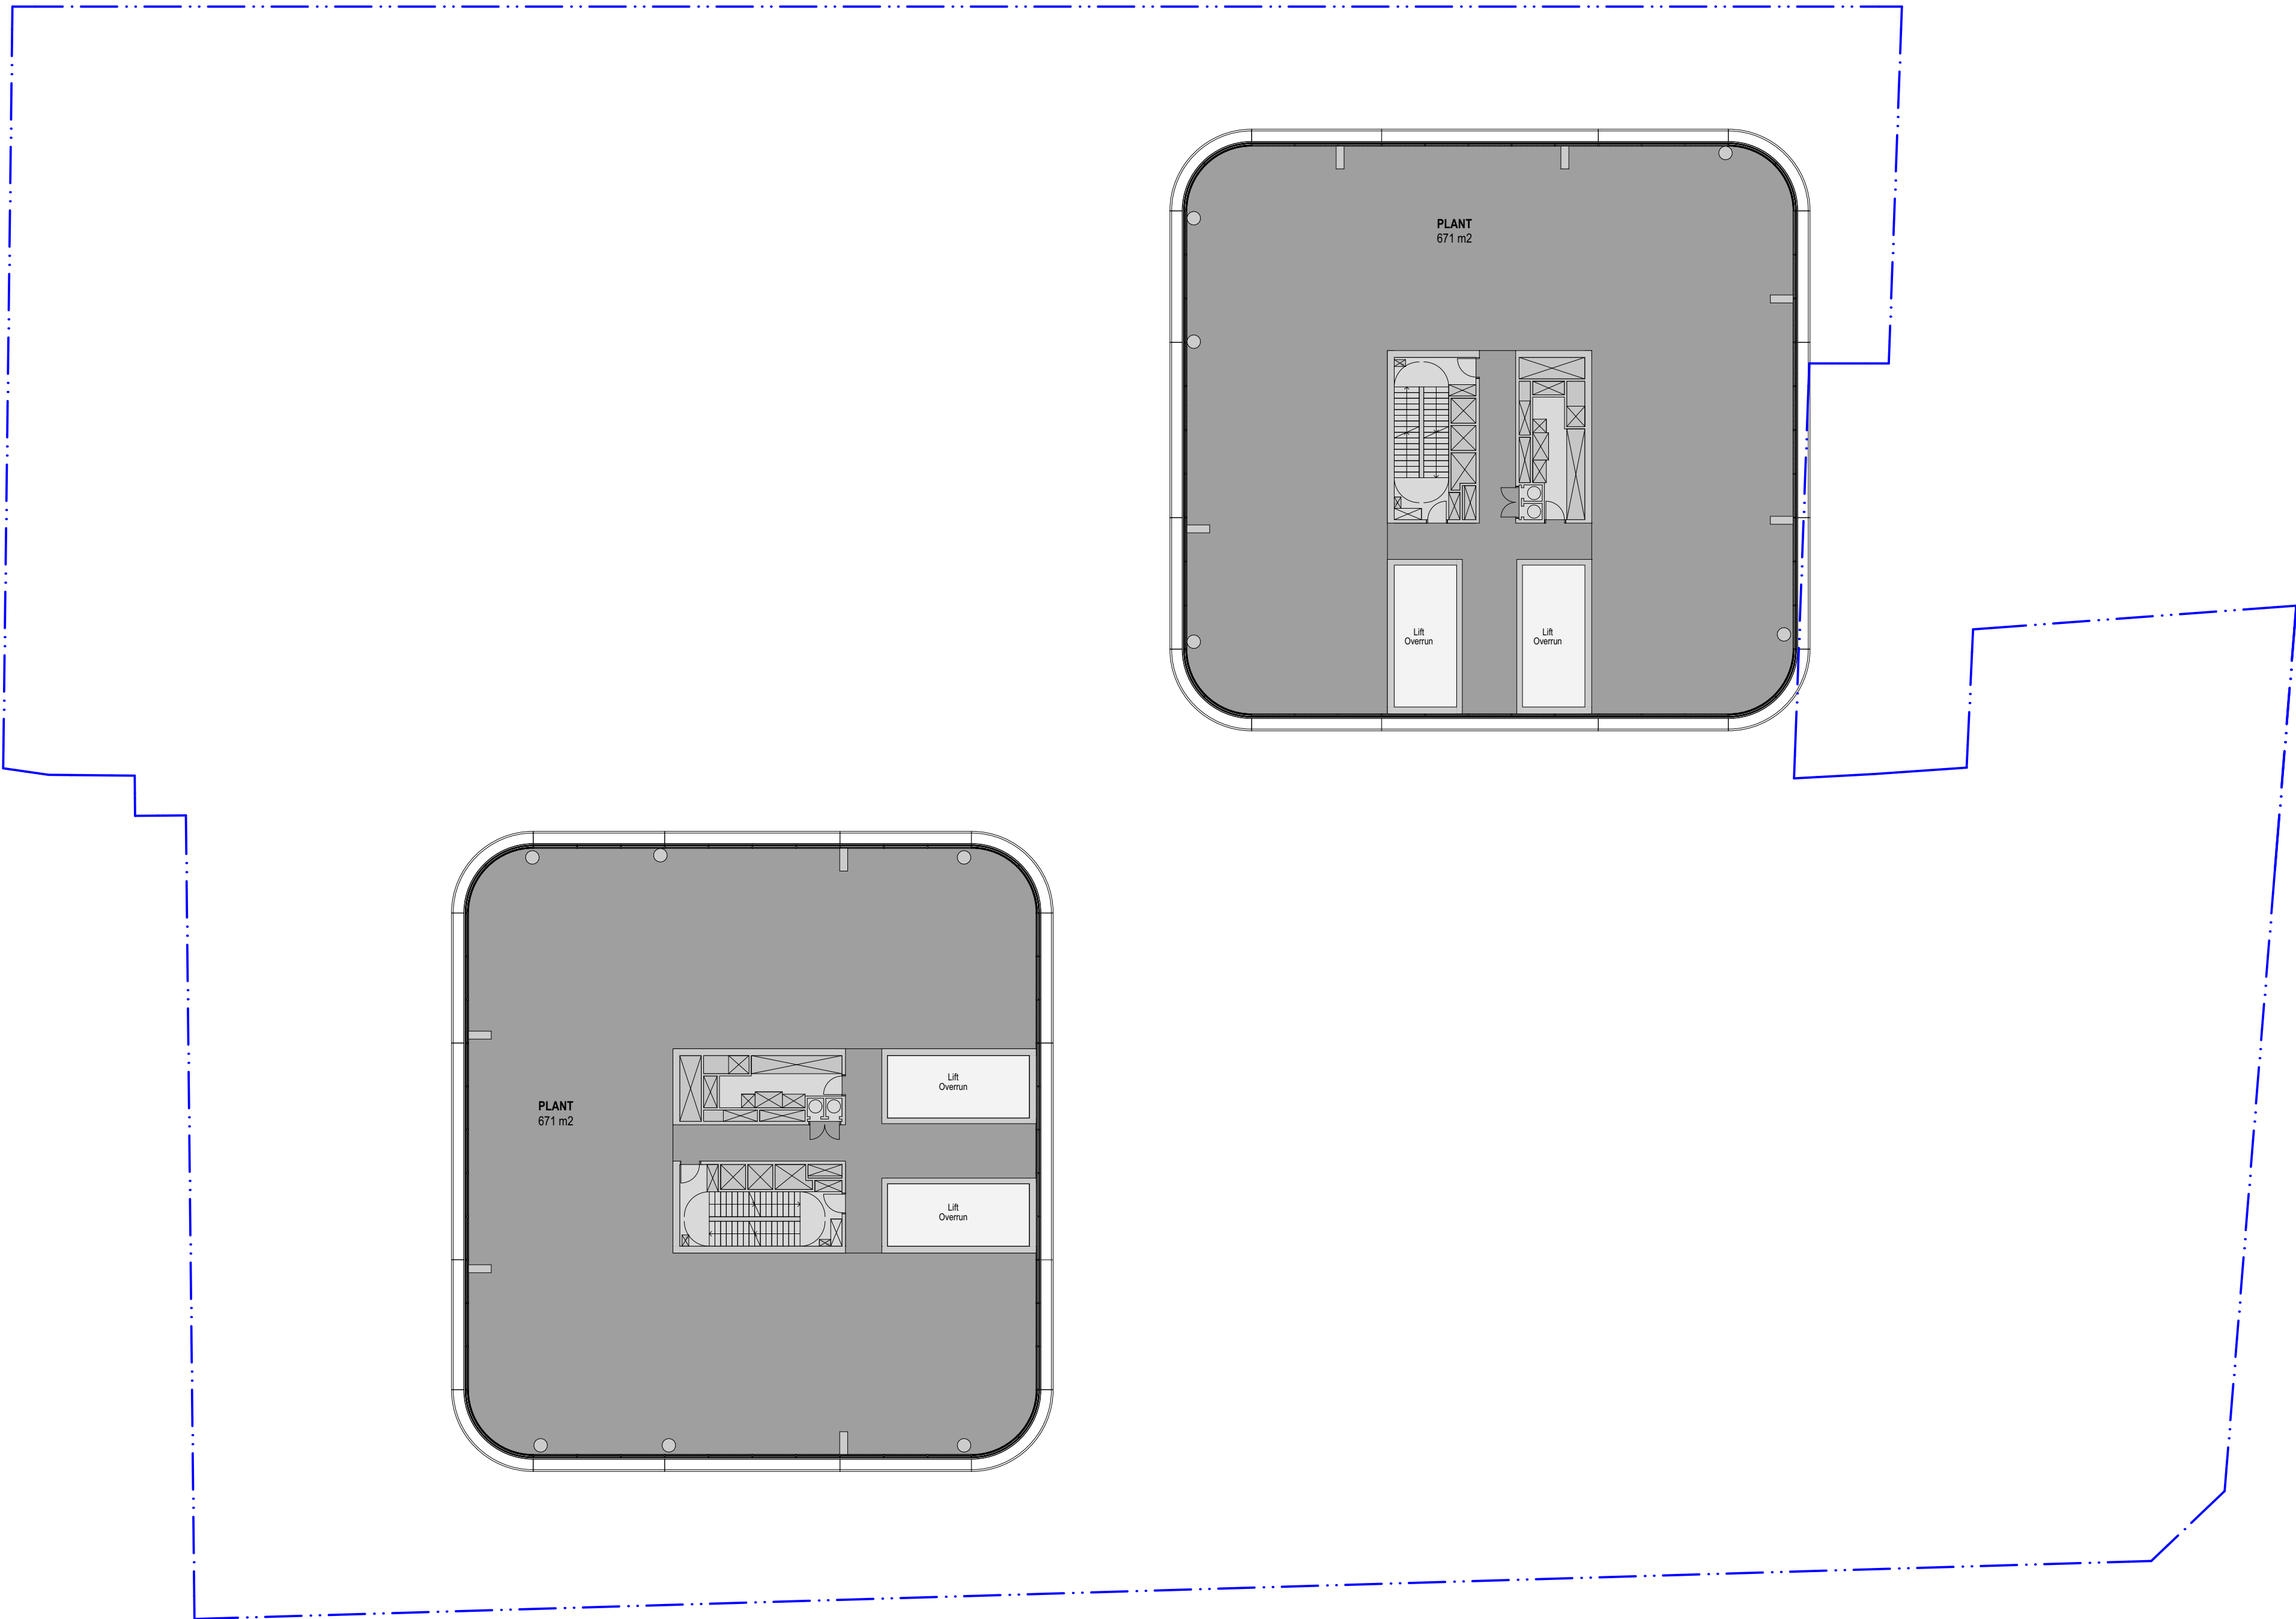

08	12/3/20	For Approval	TS
07	24/1/20	For Approval	KIK
06	14/1/20	For Development Application	KIK
05	13/12/19	For information	KIK
04	6/12/19	For Coordination	TS
03	2/12/19	For Coordination	PH
02	22/11/19	For Coordination	KIK
01	8/11/19	For Coordination	KIK
rev	date	name	by chk

fjmt studio architecture interiors landscape urban community

sydney melbourne uk

Level 5, 70 King Street • +61 2 9251 7077 • [fjmtstudio.com](#)

project

338 Pitt Street
338 Pitt Street
Sydney NSW 2000

title

General Arrangement Plans
Level 79 and 80 - Plant

scale

1:200 @ A1

first issued

8/11/19

project code

sheet no.


revision

H338

2035

08

For Approval

 



GENERAL NOTES

- ALL DIMENSIONS AND EXISTING CONDITIONS SHALL BE CHECKED AND VERIFIED BY THE CONTRACTOR BEFORE PROCEEDING WITH THE WORK.
- ALL LEVELS RELATIVE TO 'AUSTRALIAN HEIGHT DATUM'.
- DO NOT SCALE DRAWINGS.
- USE FIGURED DIMENSIONS ONLY.

Legend

- 1 Bed Apartment
- 2 Bed Apartment
- 3 Bed Apartment
- Residential Amenities
- Parking
- Hotel Amenities
- Hotel
- Hotel Spa
- Hotel BOH
- Circulation
- Food and Beverage
- Retail
- Lift, Fire stair, Services
- Plant

Boundary

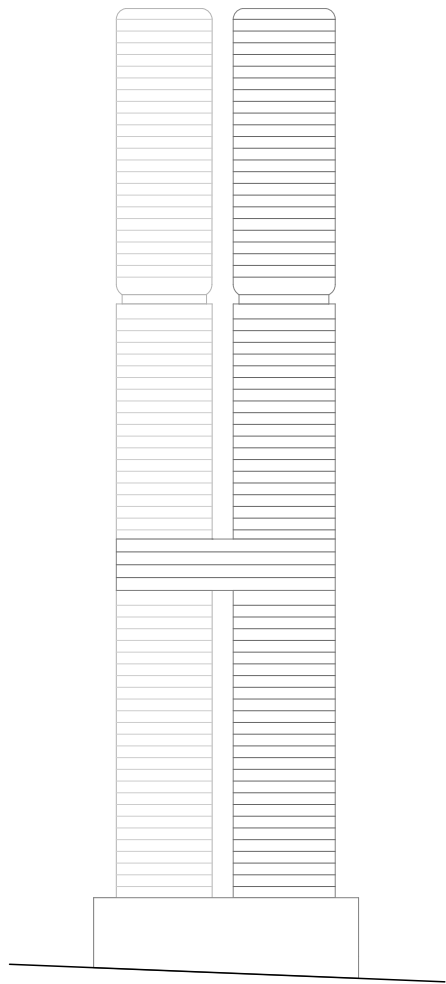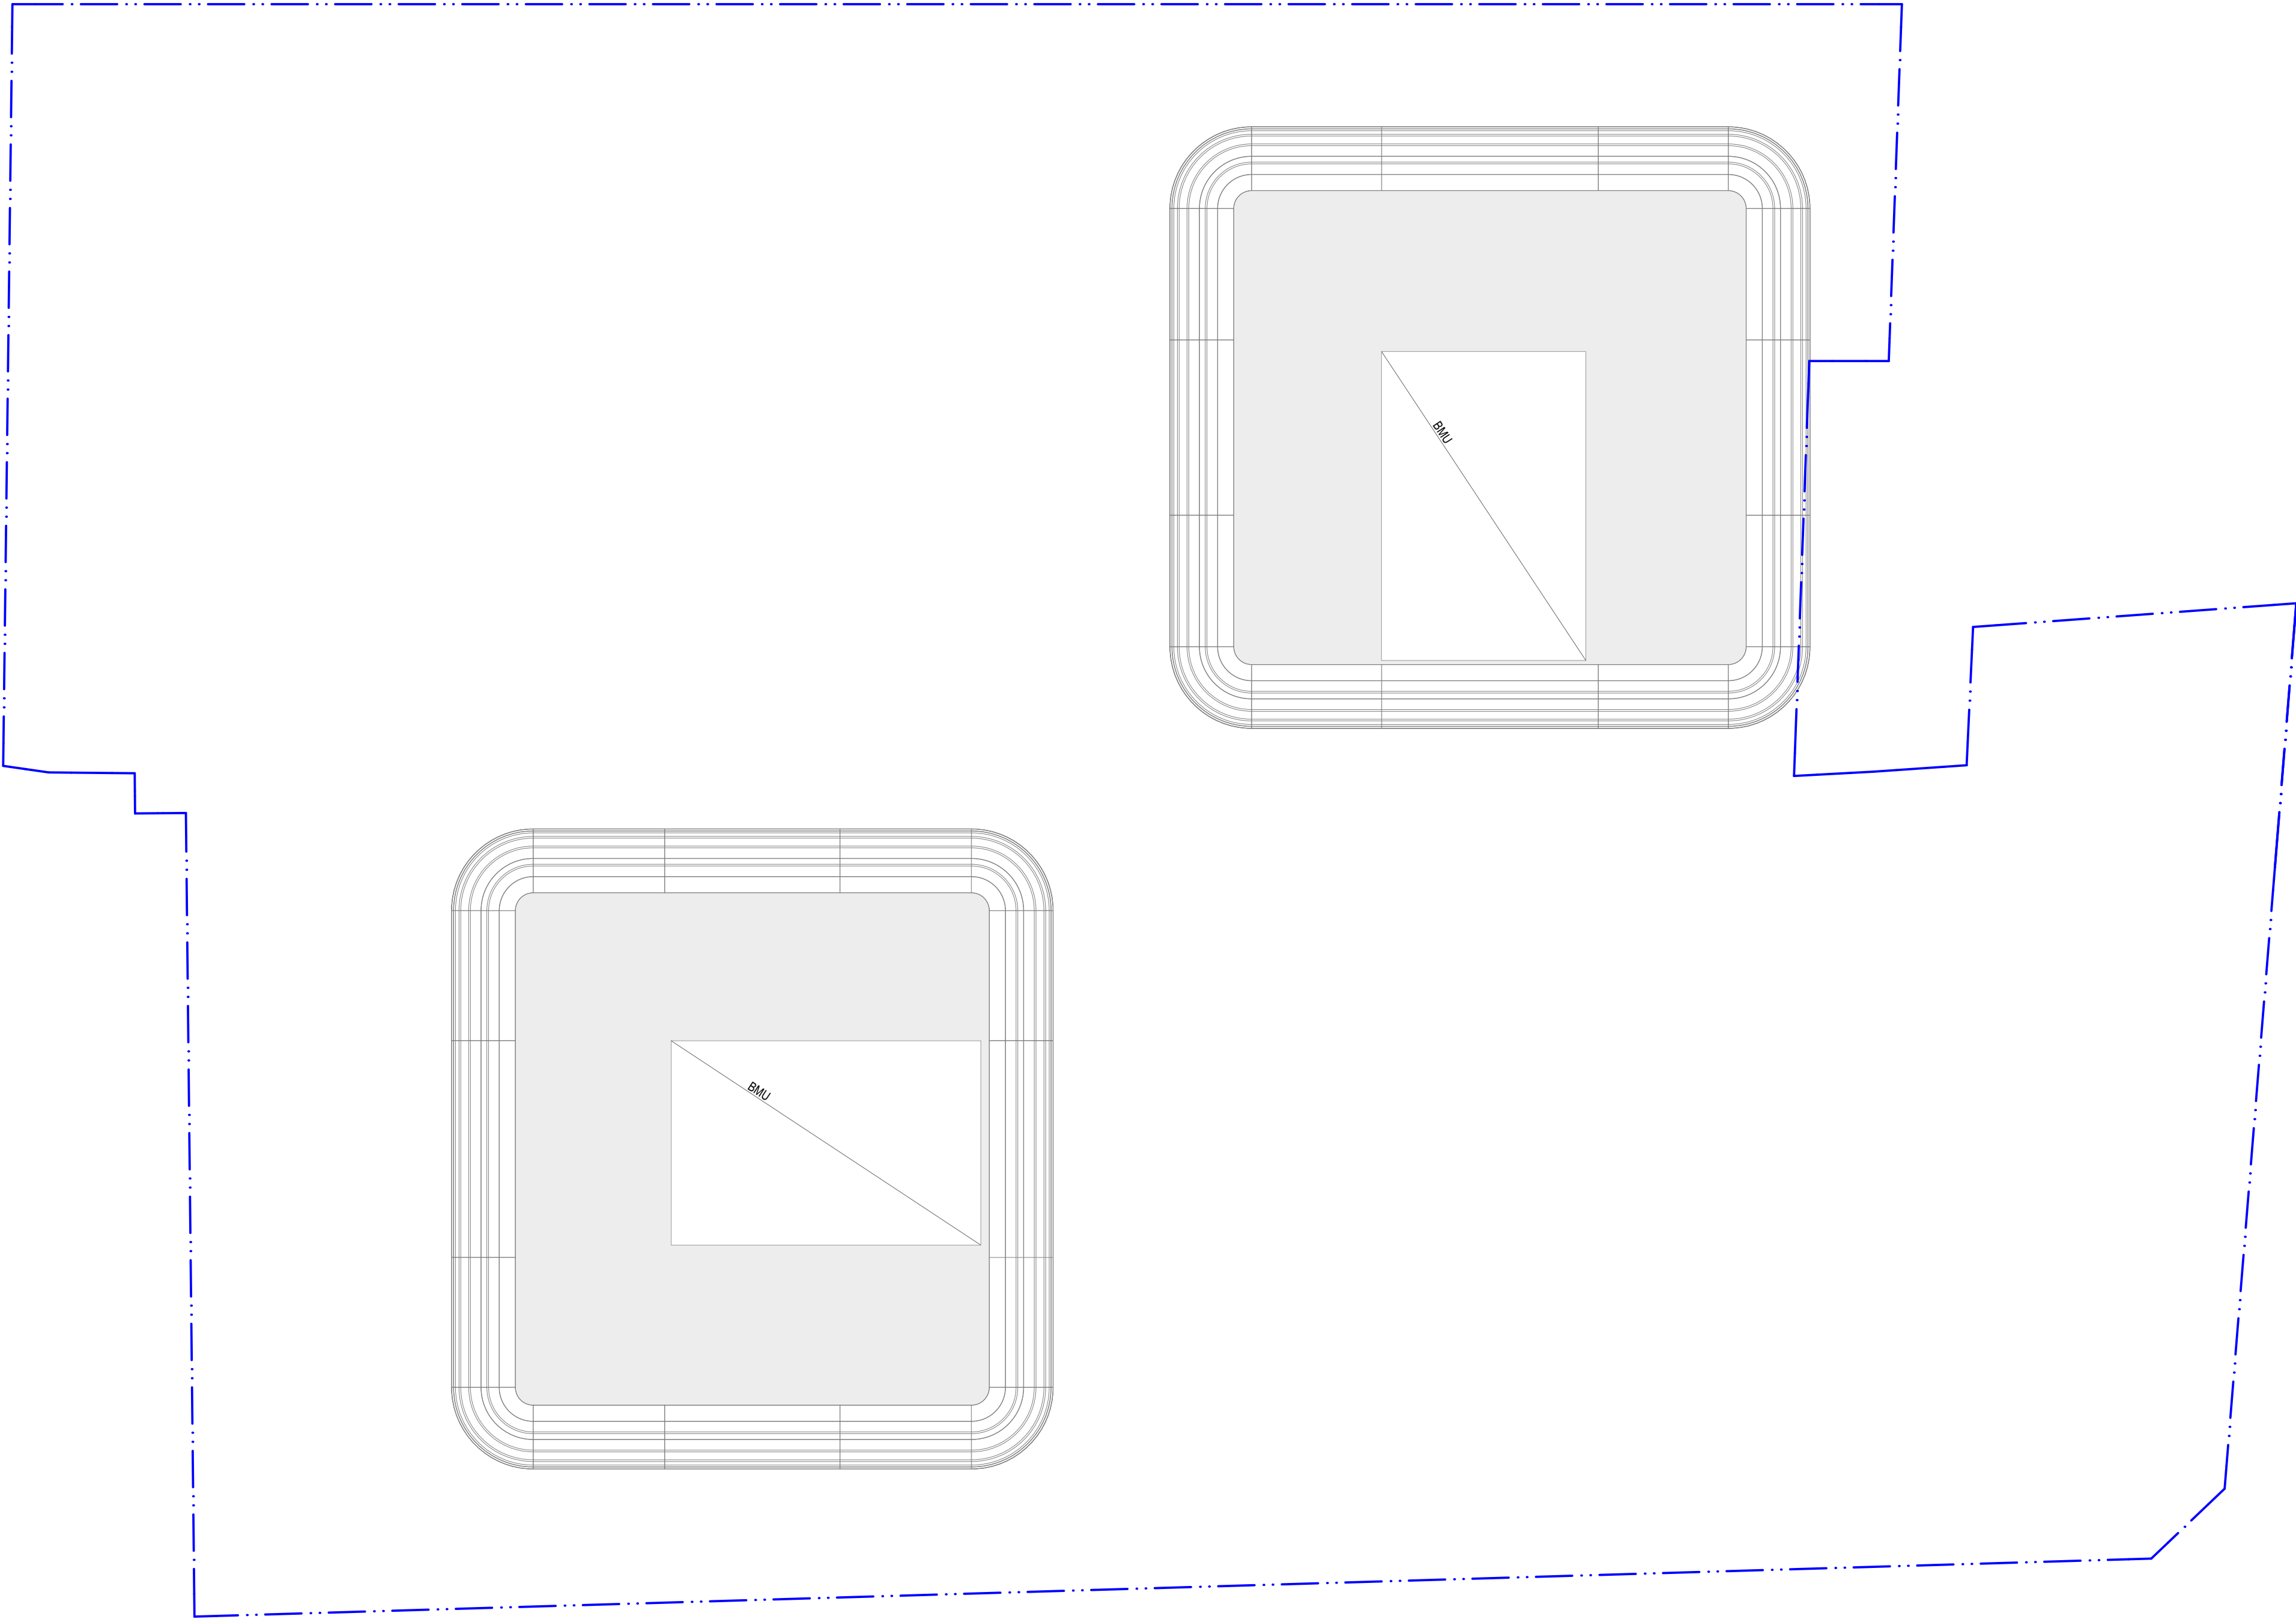

07	12/3/20	For Approval	TS
06	24/1/20	For Approval	KIK
05	14/1/20	For Development Application	KIK
04	6/12/19	For Coordination	TS
03	2/12/19	For Coordination	PH
02	22/11/19	For Coordination	KIK
01	8/11/19	For Coordination	KIK
rev	date	name	by chk

first studio architecture interiors landscape urban community
sydney melbourne uk
Level 5, 70 King Street t +61 2 9251 7077 w firststudio.com



project
338 Pitt Street
338 Pitt Street
Sydney NSW 2000

title
General Arrangement Plans
Roof

scale	1:200 @ A1	first issued	8/11/19
project code	sheet no.	revision	
H338	2036		07

For Approval