

SIRIUS SITE

2-60 CUMBERLAND STREET, THE ROCKS, SYDNEY

STATE SIGNIFICANT DEVELOPMENT APPLICATION ARCHITECTURAL DRAWINGS

03 MARCH 2020

SSDA DRAWING LIST

SHEET NUMBER	SHEET NAME	Current Revision Date	Current Revision
A-00-01	COVER SHEET	18.09.20	2
A-00-02	DRAWING LIST	27.10.20	4
A-00-03	LOCAL CONTEXT PLAN	18.09.20	2
A-00-04	SITE CONTEXT PLAN	18.09.20	2
A-00-05	LOT BOUNDARY / SITE AREA	18.09.20	2
A-00-06	EXISTING SITE PLAN	18.09.20	2
A-00-07	PROPOSED SITE PLAN	18.09.20	8
A-00-08	ENVIRONMENTAL ANALYSIS	18.09.20	2
A-00-09	BULK EARTH WORK PLAN	18.09.20	2
B-10-01	BASEMENT B2b-B2a	23.10.20	29
B-10-02	BASEMENT B1b-B1a	27.10.20	25
B-10-03	LEVEL 01-03	23.10.20	18
B-10-04	LEVEL 03-05	28.10.20	19
B-10-05	LEVEL 05-07	18.09.20	14
B-10-06	LEVEL 07-09	18.09.20	13
B-10-07	LEVEL 09-11	18.09.20	13
B-10-08	LEVEL 11-13	18.09.20	12
B-10-09	LEVEL 13-15	18.09.20	12
B-10-10	LEVEL 15-17	18.09.20	12
B-10-11	LEVEL 18-19	18.09.20	11
B-10-12	LEVEL 20-21	18.09.20	11
B-10-13	LEVEL 22-23	18.09.20	12
B-10-14	LEVEL 24-27	18.09.20	8
B-10-15	ROOF PLAN	18.09.20	5
B-11-61	DDA APARTMENTS_TYPE 3H AND 3F	18.09.20	3
B-11-62	LIVABLE APARTMENTS	23.10.20	4
B-21-01	BASEMENT B2b-B2a DEMOLITION	18.09.20	4
B-21-02	BASEMENT B1b-B1a DEMOLITION	18.09.20	4
B-21-03	LEVEL 01-03 DEMOLITION	18.09.20	4
B-21-04	LEVEL 03-05 DEMOLITION	23.10.20	5
B-21-05	LEVEL 05-07 DEMOLITION	18.09.20	4
B-21-06	LEVEL 07-09 DEMOLITION	18.09.20	4
B-21-07	LEVEL 09-11 DEMOLITION	18.09.20	4
B-21-08	LEVEL 11-13 DEMOLITION	18.09.20	4
B-21-09	LEVEL 13-15 DEMOLITION	18.09.20	4
B-21-10	LEVEL 15-17 DEMOLITION	18.09.20	4
B-21-11	LEVEL 17-19 DEMOLITION	18.09.20	4
B-21-12	LEVEL 19-21 DEMOLITION	18.09.20	4
B-21-13	LEVEL 21-23 DEMOLITION	18.09.20	4
B-21-14	LEVEL 23-24 DEMOLITION	18.09.20	4
B-21-15	LEVEL 24-25 & PLANT DEMOLITION	18.09.20	4
B-31-01	DEMOLITION_ EAST AND WEST ELEVATIONS	23.10.20	5
B-31-02	DEMOLITION_ NORTH AND SOUTH ELEVATIONS	18.09.20	4
C-10-00	EAST & WEST ELEVATIONS - STREETSCAPE	23.10.20	9
C-10-01	EAST & WEST ELEVATIONS - SIRIUS BUILDING	23.10.20	8
C-10-02	NORTH & SOUTH ELEVATIONS - OVERALL	18.09.20	6
C-10-03	NORTH & SOUTH ELEVATIONS - SIRIUS TOWER	18.09.20	6
C-10-04	EAST & WEST ELEVATIONS - CUMBERLAND BLDG	18.09.20	4
C-10-05	MATERIAL BOARD	18.09.20	2
C-11-01	TYPICAL FACADE DETAILS - WEST ELEVATION	18.09.20	1
C-11-02	TYPICAL FACADE DETAILS - NORTH ELEVATION	18.09.20	1
D-10-01	SECTIONS	18.09.20	7
D-10-02	SECTIONS	18.09.20	3
T-30-01	ADG PART 3B - OVERSHADOW ANALYSIS	25.09.20	2
T-40-01	ADG PART 4A - SOLAR ANALYSIS	18.09.20	2
T-40-02	ADG PART 4A - SOLAR ANALYSIS	18.09.20	2
T-40-20	ADG PART 4B - VENTILATION ANALYSIS	23.10.20	3
T-40-21	ADG PART 4B - VENTILATION ANALYSIS	18.09.20	2
T-40-22	ADG PART 4B - VENTILATION ANALYSIS	23.10.20	3
T-40-23	APARTMENT SCHEDULE / MIX / STORAGE	23.10.20	6
U-10-01	GFA LEVEL B2b-11	27.10.20	11
U-10-02	GFA LEVEL 12-PLANT	18.09.20	9
U-10-03	GFA SCHEDULE	27.10.20	11
Grand total: 63			



NSW ARCHITECTS REGISTRATION BOARD /
NOMINATED ARCHITECTS
6501 ABBIE GALVIN
8556 WINDTSCHEIM TITCHKOSKY
7155 JULIAN ASHTON
7153 MATTHEW BLAIR
7151 PHILIP ROSSINGTON
4937 JAMES GROSE

Telephone +61 2 8297 7200
Facsimile +61 2 8297 7299
www.bvm.com.au

INTELLECTUAL PROPERTY
COPYRIGHT BVM ARCHITECTURE PTY LIMITED. UNLESS OTHERWISE
AGREED IN WRITING ALL RIGHTS TO THIS DOCUMENT ARE SUBJECT TO
PAYMENT IN FULL OF ALL BVM CHARGES. THIS DOCUMENT MAY ONLY
BE USED FOR THE EXPRESS PURPOSE AND PROJECT FOR WHICH IT
HAS BEEN CREATED AND DELIVERED. AS NOTIFIED IN WRITING BY
BVM AND THIS DOCUMENT MAY NOT BE, OTHERWISE USED, OR COPIED.
ANY UNAUTHORISED USE OF THIS DOCUMENT IS AT THE USER'S SOLE
RISK AND WITHOUT LIMITING BVM'S RIGHTS THE USER RELEASES AND
INDEMNIFIES BVM FROM AND AGAINST ALL LOSS SO ARISING.

NOTE
CONTRACTOR TO CHECK AND VERIFY ALL DIMENSIONS ON SITE PRIOR
TO COMMENCEMENT OF WORK OR PREPARATION OF SHOP DRAWINGS.
DO NOT SCALE THIS DRAWING

ISSUE	DATE	FOR
1	04.09.20	NOT FOR SSDA - DRAFT
2	17.09.20	NOT FOR SSDA - DRAFT
3	18.09.20	FOR SSDA
4	27.10.20	FOR SSDA

PROJECT MANAGER
DEDICO DEVELOPMENT SERVICES


CLIENT

SIRIUS DEVELOPMENTS PTY LTD
CLIENT NUMBER

PROJECT

SIRIUS SITE
2-60 CUMBERLAND ST, THE ROCKS
BVM PROJECT NUMBER


1712011
DRAWING KEY

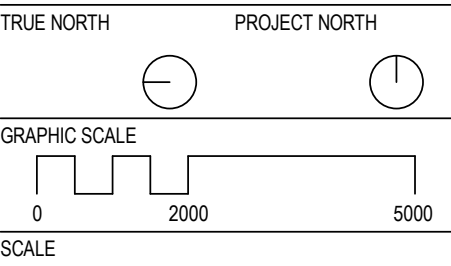

@A1
STATUS

FOR SSDA
DRAWING

DRAWING LIST	ISSUE
AR-A-00-02	4

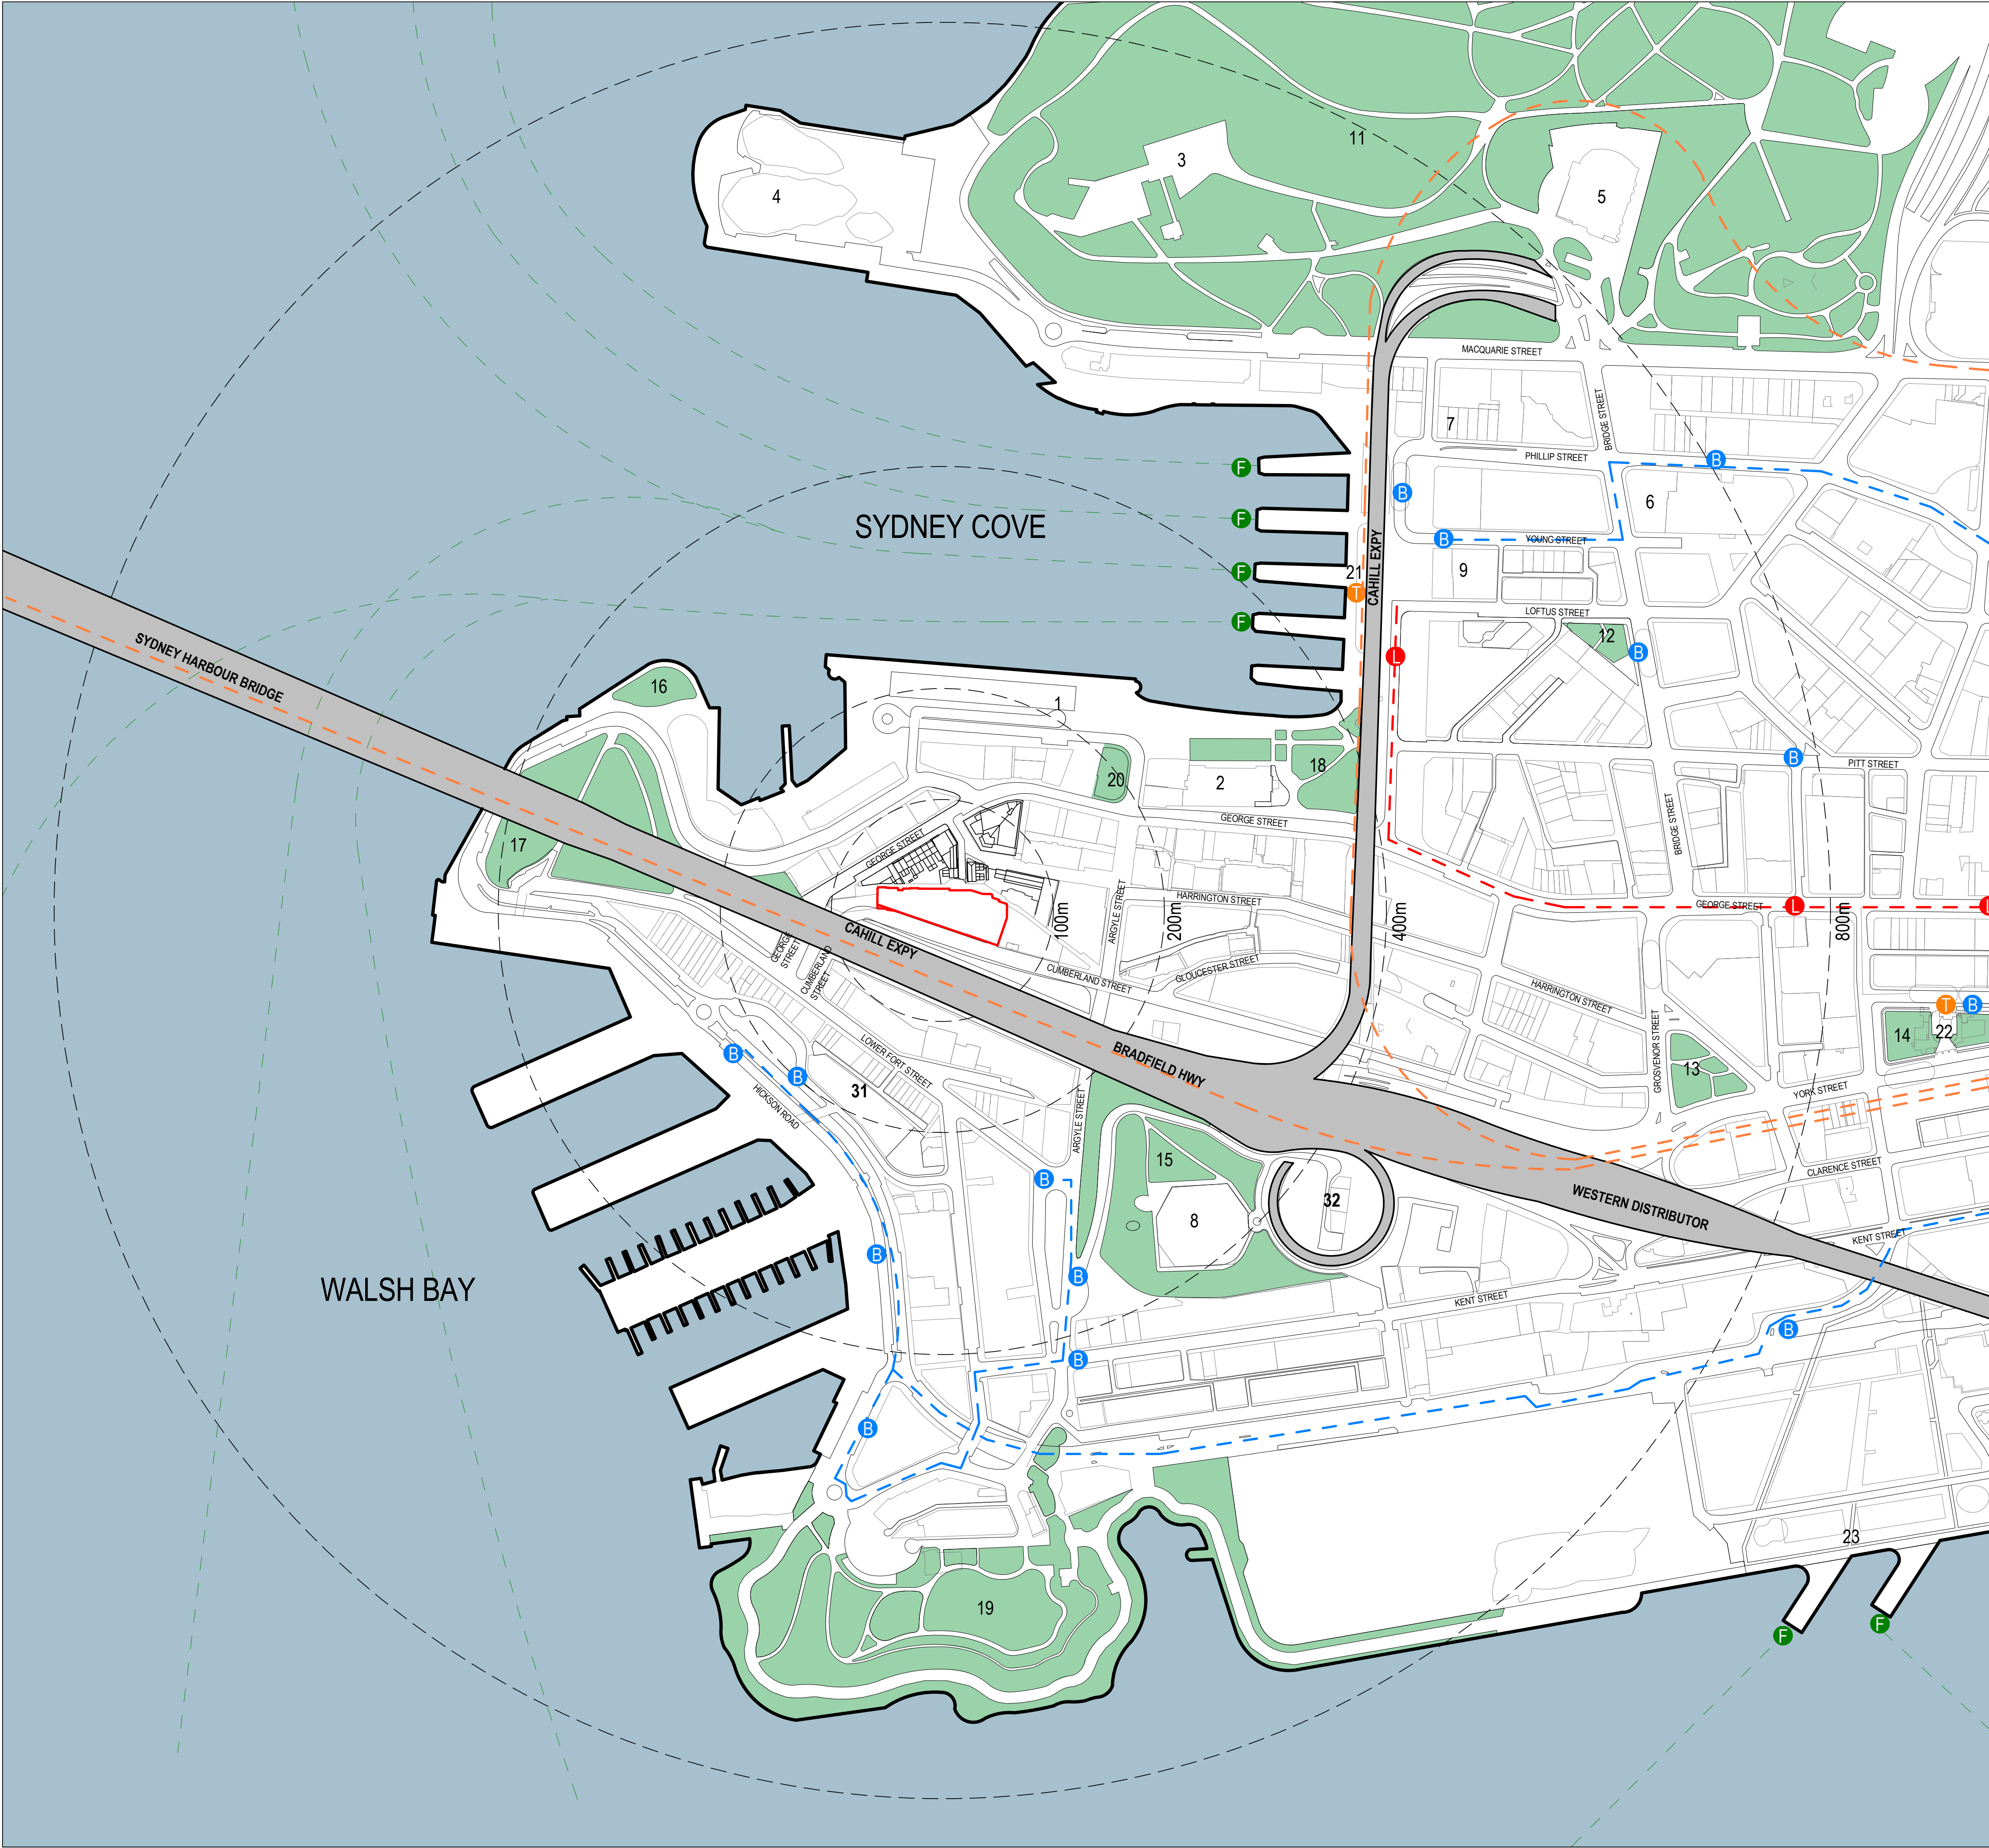

MAJOR PUBLIC BUILDING

- 1 OVERSEAS PASSENGER TERMINAL
- 2 MUSEUM OF CONTEMPORARY ART
- 3 GOVERNMENT HOUSE
- 4 SYDNEY OPERA HOUSE
- 5 SYDNEY CONSERVATORIUM OF MUSIC
- 6 MUSEUM OF SYDNEY
- 7 JUSTICE AND POLICE MUSEUM
- 8 SYDNEY OBSERVATORY
- 9 CUSTOMS HOUSE

MAJOR PUBLIC OPEN SPACE


- 11 ROYAL BOTANIC GARDEN
- 12 MACQUARIE PLACE PARK
- 13 LANG PARK
- 14 WYNYARD PARK
- 15 OBSERVATORY HILL PARK
- 16 HICKSON ROAD RESERVE
- 17 DAWES POINT RESERVE
- 18 FIRST FLEET PARK
- 19 BARANGAROO RESERVE
- 20 BARNEY AND BLIGH RESERVE

MAJOR PUBLIC TRANSPORT CONNECTION

- 21 CIRCULAR QUAY STATION & WHARF
- 22 WYNYARD STATION
- 23 BARANGAROO WHARF
- F FERRY
- T TRAIN
- B BUS
- L LIGHTRAIL

OTHER BUILDINGS

- 31 SYDNEY THEATRE
- 32 FORT STREET PUBLIC SCHOOL

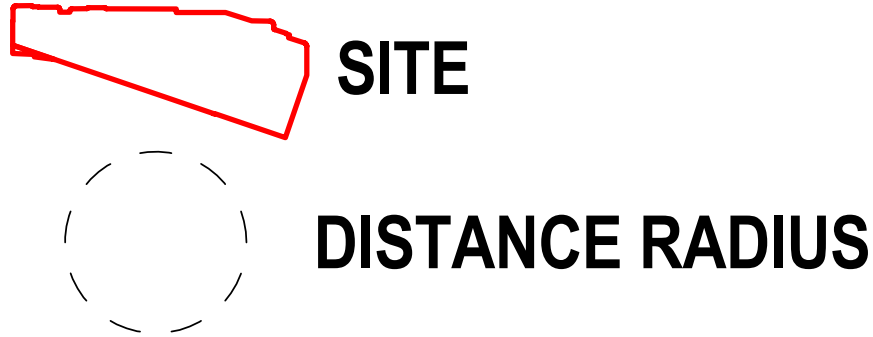

NSW ARCHITECTS REGISTRATION BOARD /
NOMINATED ARCHITECTS
6501 ABBIE GALVIN
8556 WINDYCHAKA TCHOKOSKY
7115 JULIAN ASHTON
7053 MATTHEW BLAIR
7151 PHILIP ROSSIGNON
4937 JAMES GROSSE
Telephone +61 2 8297 7200
Facsimile +61 2 8297 7299
www.bvm.com.au

INTELLECTUAL PROPERTY
COPYRIGHT BVM ARCHITECTURE PTY LIMITED. UNLESS OTHERWISE
AGREED IN WRITING ALL RIGHTS TO THIS DOCUMENT ARE SUBJECT TO
PAYMENT IN FULL OF ALL BVM CHARGES. THIS DOCUMENT MAY ONLY
BE USED FOR THE EXPRESS PURPOSE AND PROJECT FOR WHICH IT
HAS BEEN CREATED AND DELIVERED. AS NOTIFIED IN WRITING BY
BVM AND THIS DOCUMENT MAY NOT BE OTHERWISE USED OR COPIED.
ANY UNAUTHORISED USE OF THIS DOCUMENT IS AT THE USER'S SOLE
RISK AND WITHOUT LIMITING BVM'S RIGHTS THE USER RELEASES AND
INDEMNIFIES BVM FROM AND AGAINST ALL LOSS SO ARISING.

NOTE
CONTRACTOR TO CHECK AND VERIFY ALL DIMENSIONS ON SITE PRIOR
TO COMMENCEMENT OF WORK OR PREPARATION OF SHOP DRAWINGS.
DO NOT SCALE THIS DRAWING

ISSUE	DATE	FOR
1	04.09.20	NOT FOR SSDA - DRAFT
2	18.09.20	FOR SSDA

PROJECT MANAGER
DEDICO DEVELOPMENT SERVICES

CLIENT

SIRIUS DEVELOPMENTS PTY LTD
CLIENT NUMBER

PROJECT

SIRIUS SITE
2-60 CUMBERLAND ST, THE ROCKS
BVM PROJECT NUMBER

1712011
DRAWING KEY

GRAPHIC SCALE

SCALE


1: 3000@A1
STATUS

FOR INFORMATION
DRAWING

LOCAL CONTEXT PLAN

AR-A-00-03

ISSUE
2

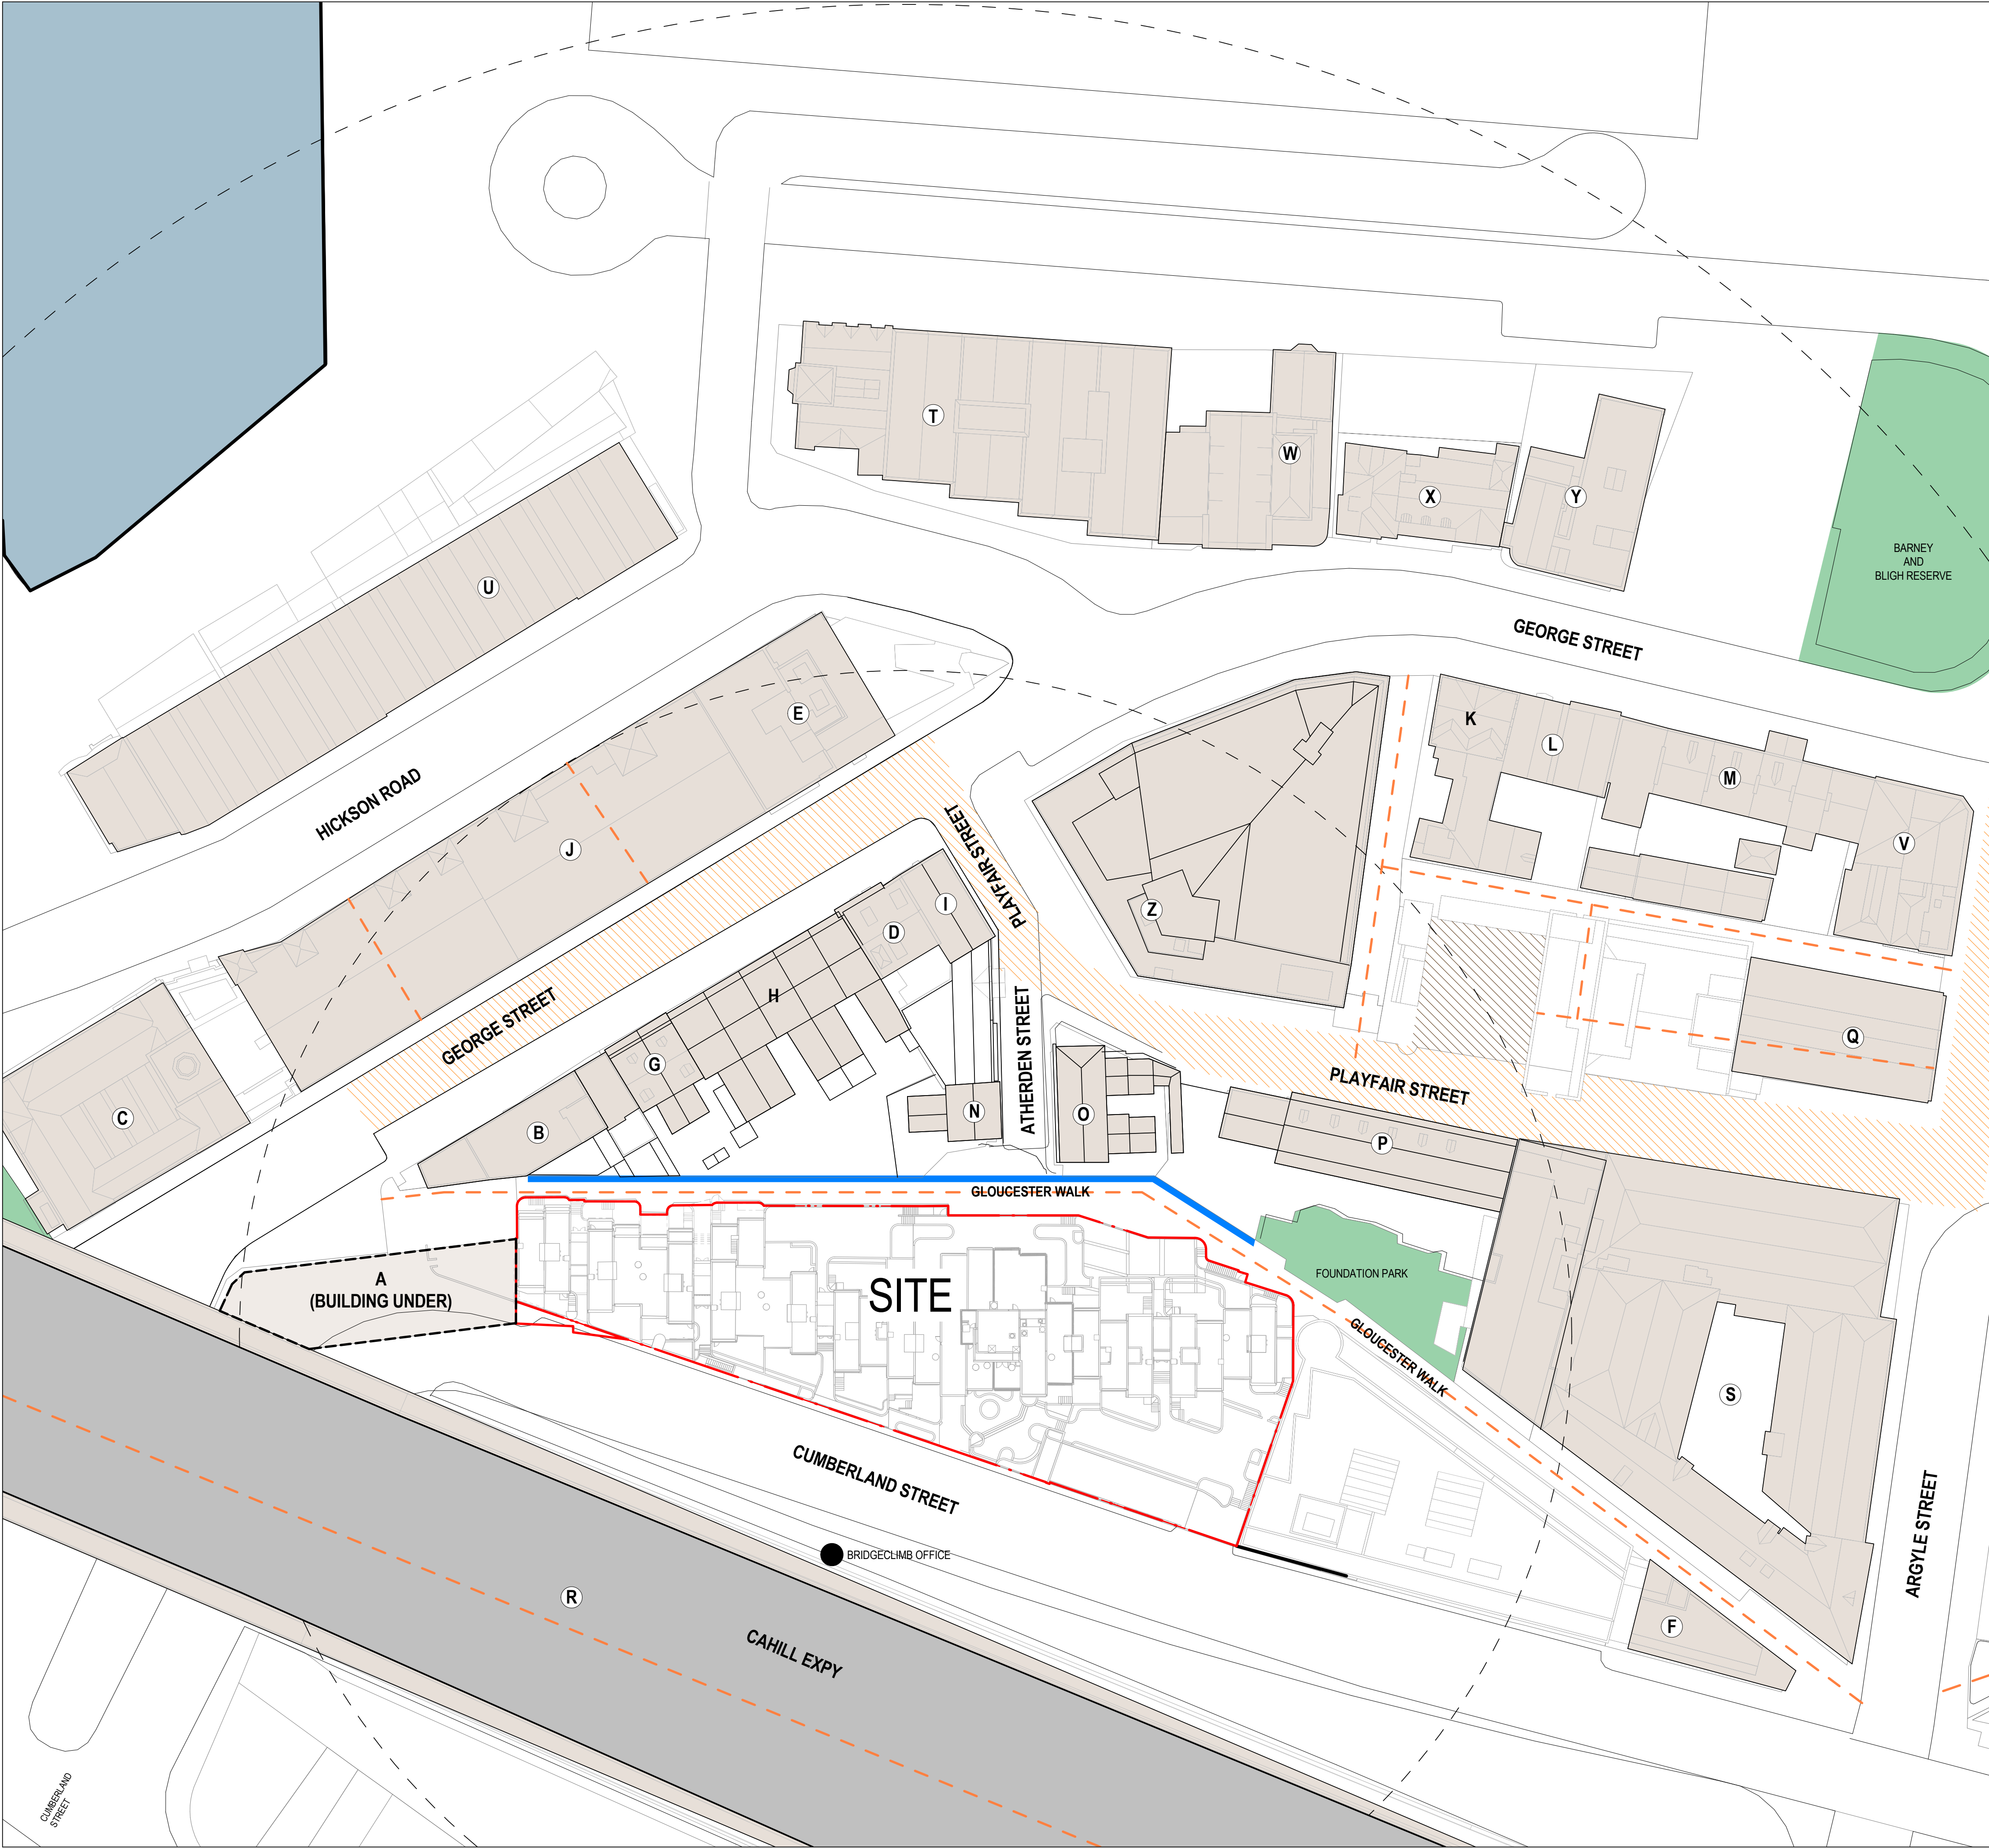

- LANEWAY NETWORK
- THE ROCKS MARKET
- PLAYFAIR STREET EXTERNAL FOODCOURT
- PUBLIC OPEN SPACE
- SIGNIFICANT CHANGE IN LEVEL
- HERITAGE
- HERITAGE STATE REGISTERED

- A Ajax Building
- B Mercantile Hotel
- C Mining Museum (former)
- D Merchants House
- E Old Bushells Factory & Warehouse & Bushells Place
- F Glenmore Hotel
- G Terraces
- H Sergeant Majors Row
- I Union Bond Store (former), Westpac Bank
- J Metcalfe Bond Stores
- K Observer Hotel
- L Ken Duncan Gallery
- M Unwin's Stores
- N Avery Terrace
- O Playfair's Terrace
- P Playfair Street Terraces
- Q Penrhyn House
- R Sydney Harbour Bridge
- S Argyle Stores
- T ACN CO Building
- U Campbell's Stores
- V Orient Hotel
- W Mariners' Church
- X Coroner's Court (former)
- Y Sailor's Home (former)
- Z Old Sydney Holiday Inn



NSW ARCHITECTS REGISTRATION BOARD /
NOMINATED ARCHITECTS
6501 ABBIE GALVIN
8556 WANDZCHAKA TITOVSKY
7115 JULIAN ASHTON
7053 MATTHEW BLAIR
7151 PHILIP ROSSINGTON
4937 JAMES GROSE
Telephone +61 2 8297 7200
Facsimile +61 2 8297 7299
www.bvm.com.au

INTELLECTUAL PROPERTY
COPYRIGHT BVM ARCHITECTURE PTY LIMITED. UNLESS OTHERWISE
AGREED IN WRITING ALL RIGHTS TO THIS DOCUMENT ARE SUBJECT TO
PAYMENT IN FULL OF ALL BVM CHARGES. THIS DOCUMENT MAY ONLY
BE USED FOR THE EXPRESS PURPOSE AND PROJECT FOR WHICH IT
HAS BEEN CREATED AND DELIVERED. AS NOTIFIED IN WRITING BY
BVM AND THIS DOCUMENT MAY NOT BE OTHERWISE USED OR COPIED.
ANY UNAUTHORIZED USE OF THIS DOCUMENT IS AT THE USER'S SOLE
RISK AND WITHOUT LIMITING BVM'S RIGHTS THE USER RELEASES AND
INDEMNIFIES BVM FROM AND AGAINST ALL LOSS SO ARISING.

NOTE
CONTRACTOR TO CHECK AND VERIFY ALL DIMENSIONS ON SITE PRIOR TO
COMMENCEMENT OF WORK OR PREPARATION OF SHOP DRAWINGS.
DO NOT SCALE THIS DRAWING

ISSUE	DATE	FOR
1	04.09.20	NOT FOR SSDA - DRAFT
2	18.09.20	FOR SSDA

PROJECT MANAGER
DEDICO DEVELOPMENT SERVICES


CLIENT

SIRIUS DEVELOPMENTS PTY LTD
CLIENT NUMBER

PROJECT

SIRIUS SITE
2-60 CUMBERLAND ST, THE ROCKS
BVM PROJECT NUMBER

1712011
DRAWING KEY

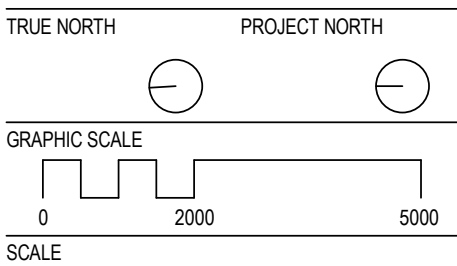

1 : 500@A1
STATUS


FOR INFORMATION
DRAWING

SITE CONTEXT PLAN

AR-A-00-04

ISSUE
2



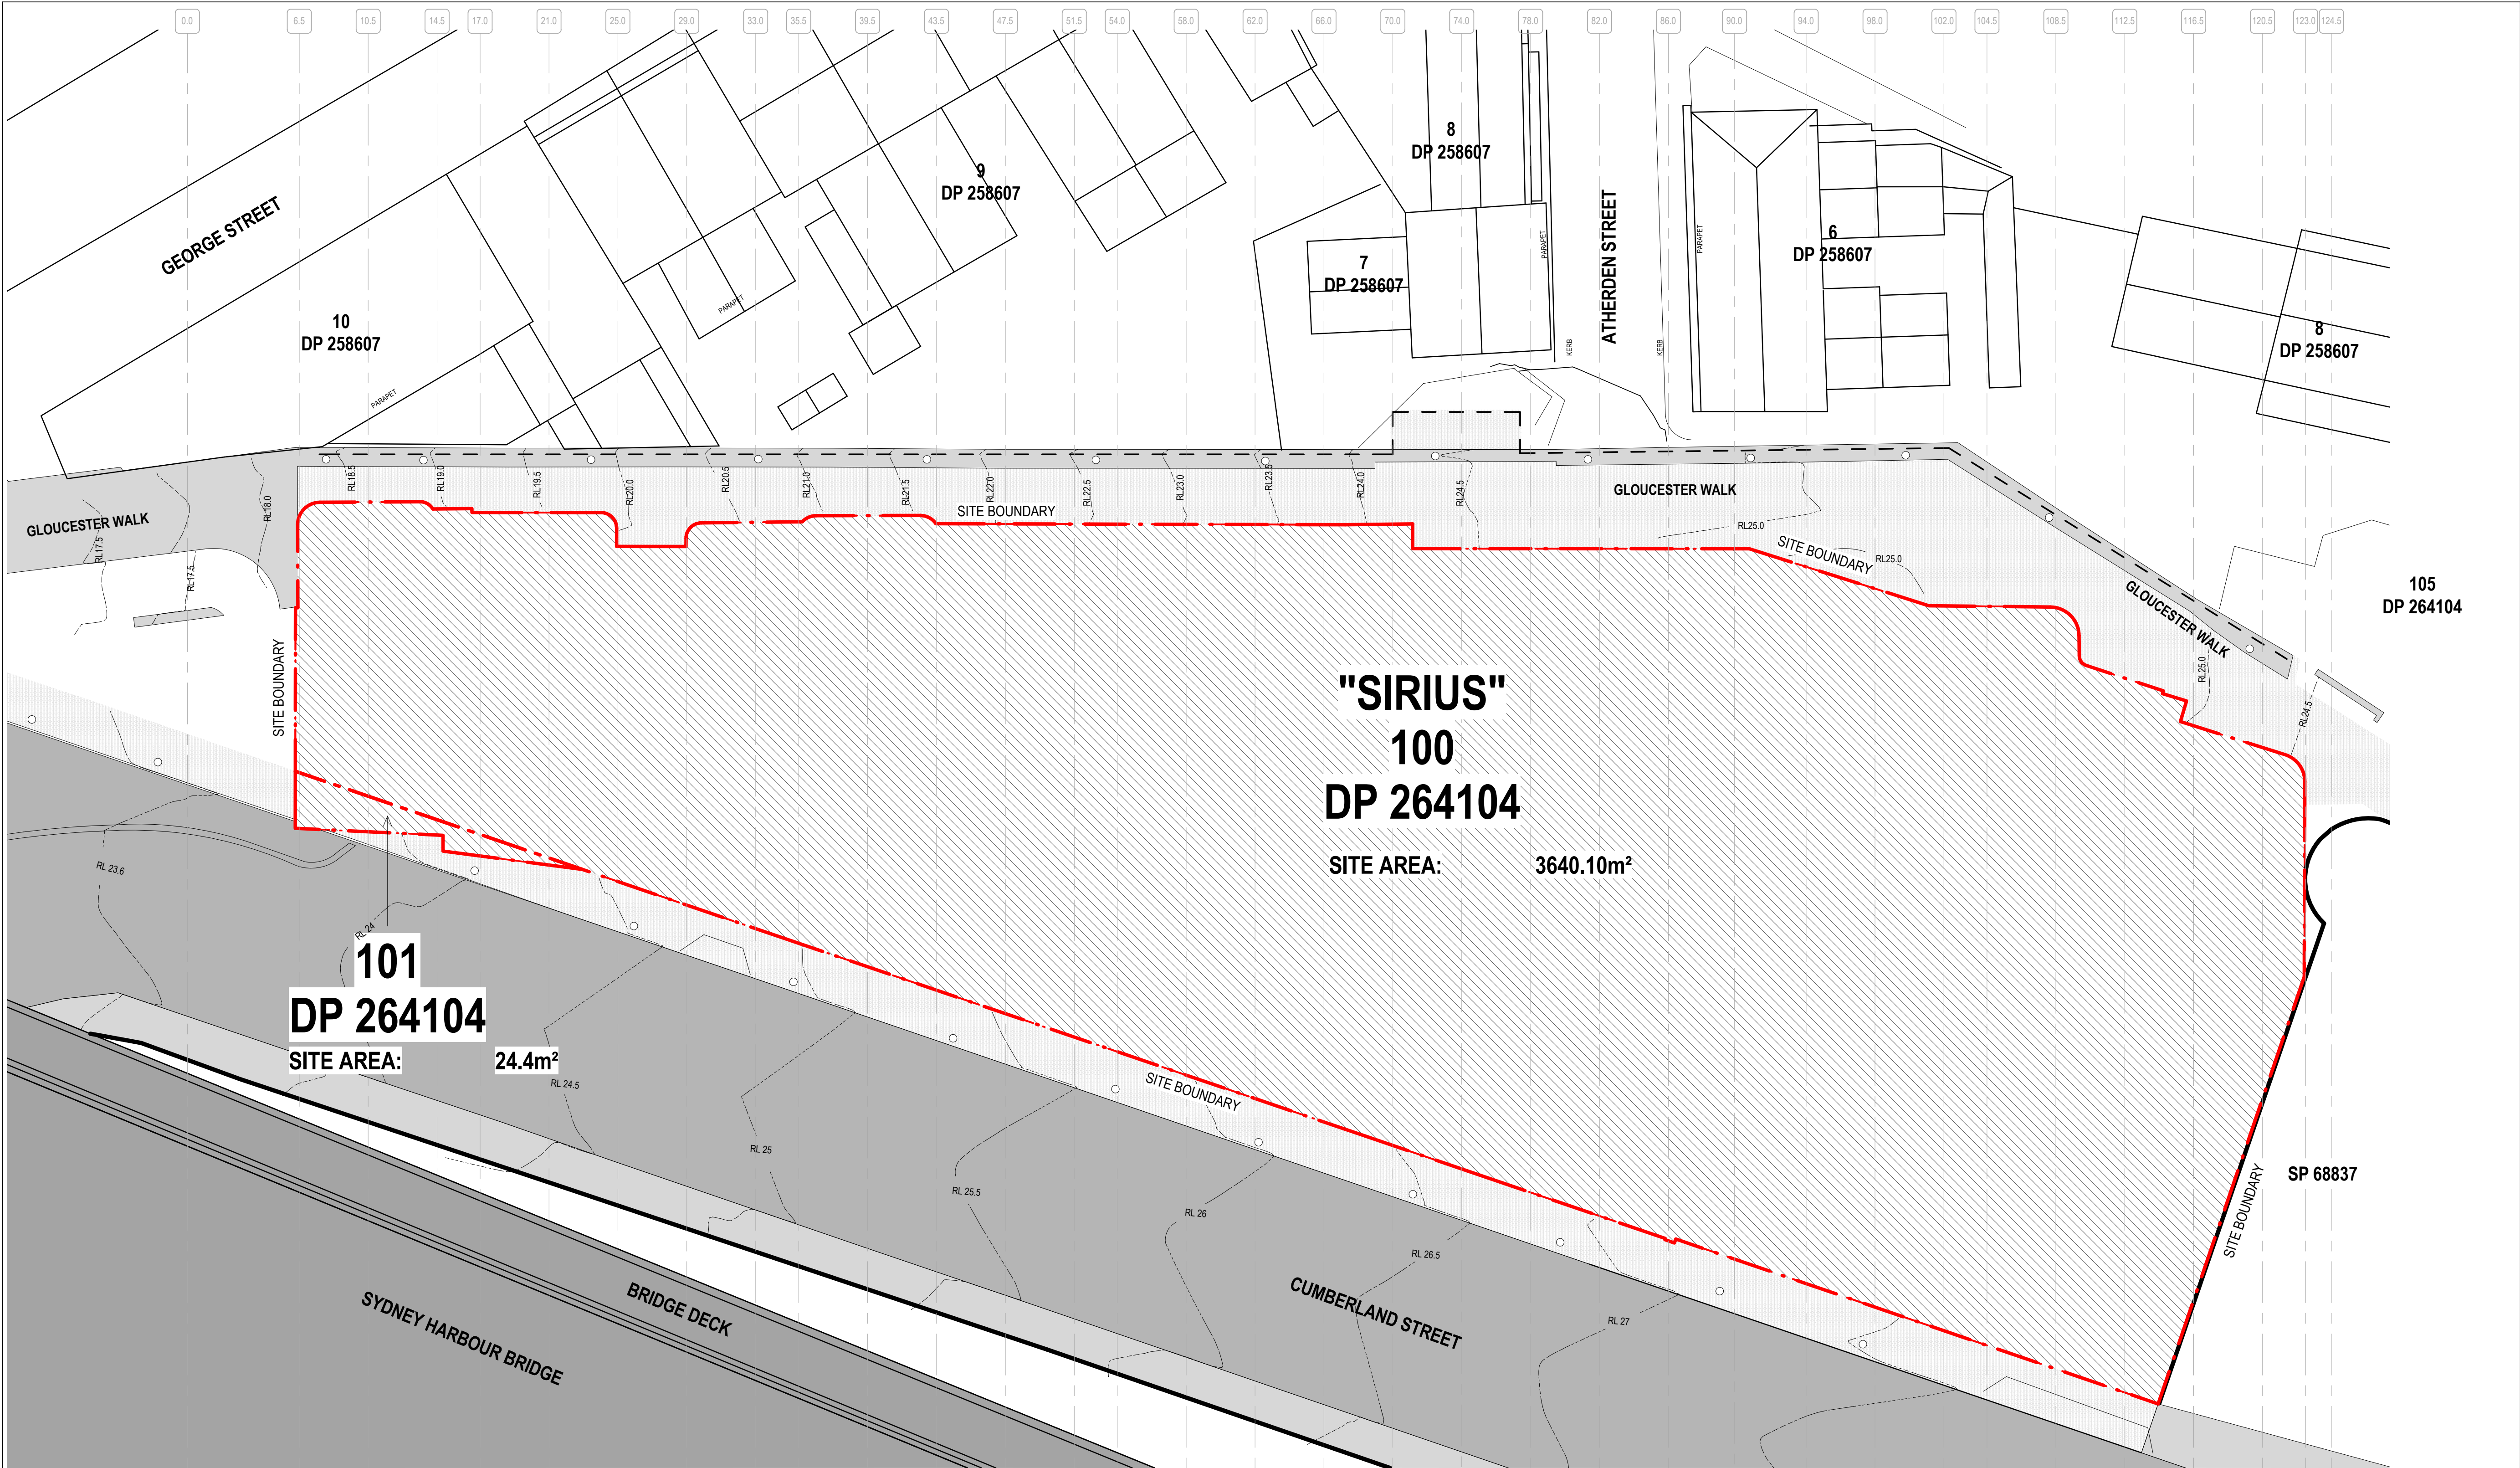

LOT AREA SCHEDULE		
100 - SIRIUS SITE (DP264104)	=	3640.10 SQM
101 - SIRIUS SITE (DP264104)	=	24.40 SQM
TOTAL SITE AREA	=	3664.5 SQM



NSW ARCHITECTS REGISTRATION BOARD /
NOMINATED ARCHITECTS
6501 ABBIE GALVIN
8556 WATSONIA TCHOKOSKY
7115 JULIAN ASHTON
7053 MATTHEW BLAIR
7157 PHILIP ROSSINGTON
4937 JAMES GROSE
Telephone +61 2 8297 7200
Facsimile +61 2 8297 7299
www.bvn.com.au

INTELLECTUAL PROPERTY
COPYRIGHT BVN ARCHITECTURE PTY LIMITED. UNLESS OTHERWISE
AGREED IN WRITING ALL RIGHTS TO THIS DOCUMENT ARE SUBJECT TO
PAYMENT IN FULL OF ALL BVN CHARGES. THIS DOCUMENT MAY ONLY
BE USED FOR THE EXPRESS PURPOSE AND PROJECT FOR WHICH IT
HAS BEEN CREATED AND DELIVERED. AS NOTIFIED IN WRITING BY
BVN AND THIS DOCUMENT MAY NOT BE OTHERWISE USED OR COPIED.
ANY UNAUTHORISED USE OF THIS DOCUMENT IS AT THE USER'S SOLE
RISK AND WITHOUT LIMITING BVN'S RIGHTS THE USER RELEASES AND
INDEMNIFIES BVN FROM AND AGAINST ALL LOSS SO ARISING.

NOTE
CONTRACTOR TO CHECK AND VERIFY ALL DIMENSIONS ON SITE PRIOR TO
COMMENCEMENT OF WORK OR PREPARATION OF SHOP DRAWINGS.
DO NOT SCALE THIS DRAWING

ISSUE	DATE	FOR
1	04.09.20	NOT FOR SSDA - DRAFT
2	18.09.20	FOR SSDA

PROJECT MANAGER
DEDICO DEVELOPMENT SERVICES


CLIENT

SIRIUS DEVELOPMENTS PTY LTD
CLIENT NUMBER

PROJECT

SIRIUS SITE
2-60 CUMBERLAND ST, THE ROCKS
BVN PROJECT NUMBER

1712011
DRAWING KEY

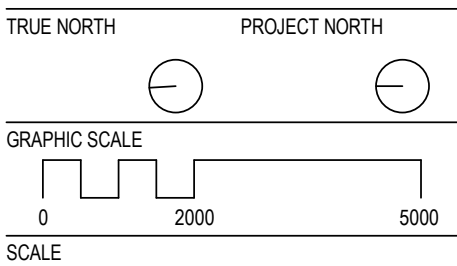


STATUS

FOR SSDA
DRAWING

LOT BOUNDARY / SITE AREA

ISSUE
AR-A-00-05 2

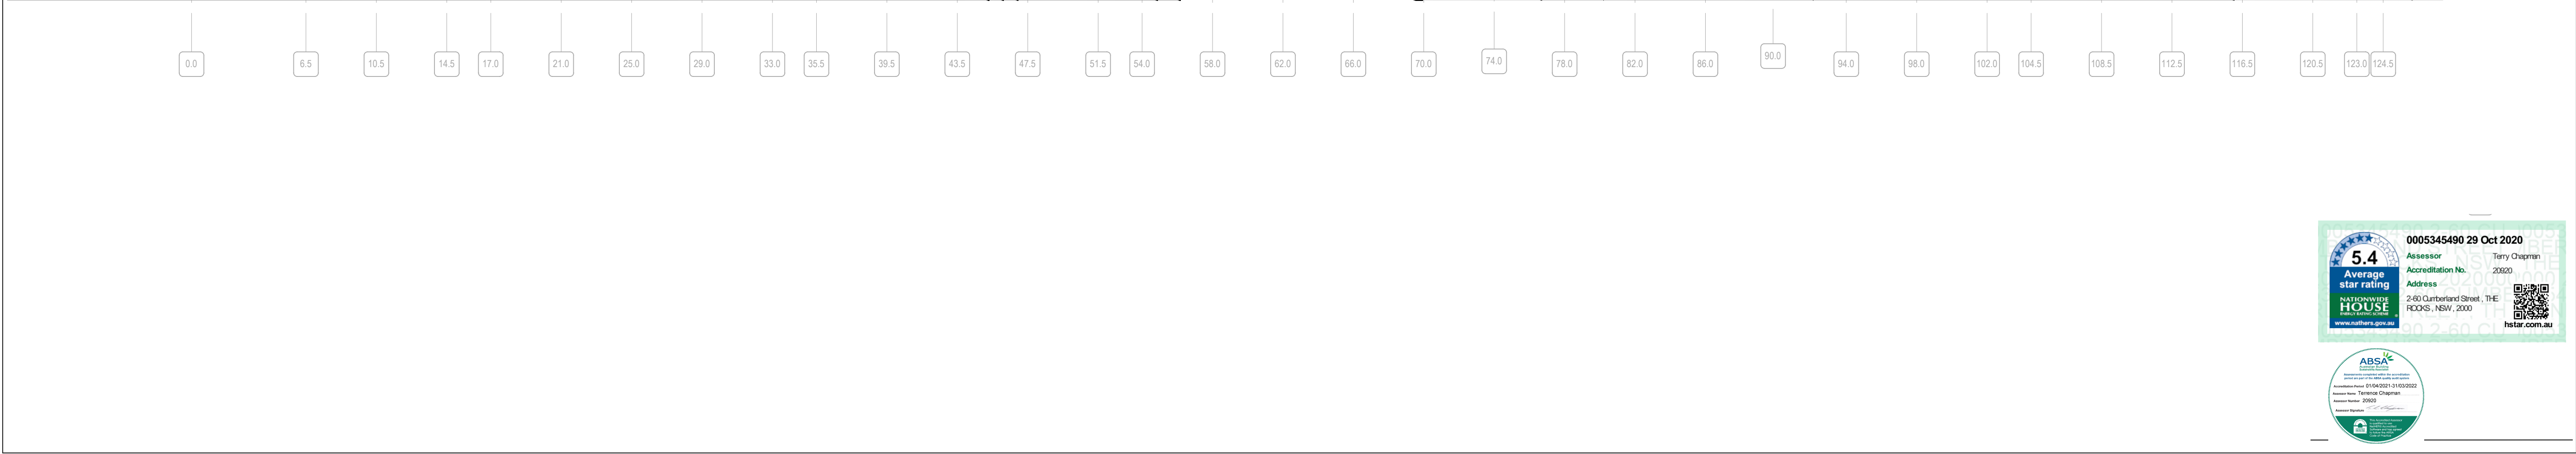



NSW ARCHITECTS REGISTRATION BOARD /
NOMINATED ARCHITECTS
6501 ABBIE GALVIN
8556 WINDSCHAKA TITCHENSKY
7115 JULIAN ASTON
7053 MATTHEW BLAIR
7151 PHILIP ROSSINGTON
4937 JAMES GROSE
Telephone +61 2 8297 7200
Facsimile +61 2 8297 7299
www.bvm.com.au

INTELLECTUAL PROPERTY
COPYRIGHT BVM ARCHITECTURE PTY LIMITED. UNLESS OTHERWISE
AGREED IN WRITING ALL RIGHTS TO THIS DOCUMENT ARE SUBJECT TO
PAYMENT IN FULL OF ALL BVM CHARGES. THIS DOCUMENT MAY ONLY
BE USED FOR THE EXPRESS PURPOSE AND PROJECT FOR WHICH IT
HAS BEEN CREATED AND DELIVERED. AS NOTIFIED IN WRITING BY
BVM AND THIS DOCUMENT MAY NOT BE, OTHERWISE USED, OR COPIED.
ANY UNAUTHORISED USE OF THIS DOCUMENT IS AT THE USER'S SOLE
RISK AND WITHOUT LIMITING BVM'S RIGHTS THE USER RELEASES AND
INDEMNIFIES BVM FROM AND AGAINST ALL LOSS SO ARISING.

NOTE
CONTRACTOR TO CHECK AND VERIFY ALL DIMENSIONS ON SITE PRIOR
TO COMMENCEMENT OF WORK OR PREPARATION OF SHOP DRAWINGS.
DO NOT SCALE THIS DRAWING.

ISSUE	DATE	FOR
1	04.09.20	NOT FOR SSDA - DRAFT
2	18.09.20	FOR SSDA

PROJECT MANAGER
DEDICO DEVELOPMENT SERVICES

CLIENT

SIRIUS DEVELOPMENTS PTY LTD
CLIENT NUMBER

PROJECT

SIRIUS SITE
2-60 CUMBERLAND ST, THE ROCKS
BVM PROJECT NUMBER

1712011
DRAWING KEY

TRUE NORTH PROJECT NORTH

GRAPHIC SCALE

0 2000 5000

SCALE

1:200@A1
STATUS

FOR SSDA
DRAWING

EXISTING SITE PLAN

ISSUE

AR-A-00-06

2



0005345490 29 Oct 2020
Assessor Terry Chapman
Accreditation No. 20920
Address 2-60 Cumberland Street, THE ROCKS, NSW, 2000
www.ustr.gov.au
ustr.com.au



ABSAR
Accreditation No. 51040201-51030202
Assessor Terry Chapman
Address 2-60 Cumberland Street, THE ROCKS, NSW, 2000
www.ustr.gov.au
ustr.com.au



BASIX COMMITMENTS NOTES			
FOR 6 NEW UNITS: 07.08.01 / 07.08.02 / 07.08.03 / 08.10.01 / 08.10.02 / 08.10.03			
TO BE MADE IN CONJUNCTION WITH BASIX REPORT			
WATER			
Fixtures	All Shower Heads	All Toilet Flushing Systems	All Bathroom taps
	3 star (<4.5 but <=6L/min)	3 star	3 star
Appliances	All Dishwashers	5 star	
	All Clothes washers	5 star	
Landscape	All Planting to be indigenous or low water use species		
Common areas	Toilet 3 star / Taps 3 star		
Central water tank	5000L		
ENERGY			
Hot Water System	Central hot water system (Gas-fired storage) / Piping insulated		
Cooling System	Central cooling system (zoned)		
Heating System	Central heating system (zoned)		
Artificial Lighting	per BASIX		
Natural Lighting	per BASIX		
Appliances	Cooktop/oven: Refrigerator: Dishwasher: Clothes Washer: Clothes Dryer: Outdoor drying line:	Gas Cooktop & Electric Oven 3 star 4.5 star 5 star 5 star No	
Ventilated Fridge:	No		
Pool/Spa:	09.10.01 gas heated spa: Volume 2.0 KL 09.10.02 gas heated pool: Volume 12.9KL		
COMMON AREAS			
	REFER TO BASIX		
BASIX CONSTRUCTION NOTES			
FOR 70 UNITS ALTERNATION AND ADDITION			
INSULATION			
External wall	Materials	Requirement	
	cavity brick	nil	
	concrete block / plasterboard	R1.18 (or R1.70 including construction)	
	panel / weatherboards, fibre, metal clad	R1.30 (or R1.70 including construction)	
	others	R1.70 (including construction)	
Roof / Ceiling	Concrete / plasterboard internal	R2.50 (up), roof foil / sarking	
GLAZING			
Orientation	Shading Device	Frame and glass type	
East	East / verandah / Pergola / Balcony >=450mm	U-Value: 3.64 / SHGC: 0.42	
West	East / verandah / Pergola / Balcony >=450mm	U-Value: 3.64 / SHGC: 0.42	
North	East / verandah / Pergola / Balcony >=450mm	U-Value: 3.64 / SHGC: 0.42	
South	None	U-Value: 3.64 / SHGC: 0.42	



NSW ARCHITECTS REGISTRATION BOARD /
NOMINATED ARCHITECTS
6501 ABBIE GALVIN
8588 WATSONS CREEK TOWNSHIP
7115 JULIAN ASHTON
7053 MATTHEW BLUM
7151 PHILIP ROSSINGTON
4937 JAMES GROCE
Telephone +61 2 8297 7200
Facsimile +61 2 8297 7299
www.bvm.com.au

INTELLECTUAL PROPERTY
COPYRIGHT BVM ARCHITECTURE PTY LIMITED. UNLESS OTHERWISE
AGREED IN WRITING ALL RIGHTS TO THIS DOCUMENT ARE SUBJECT TO
PAYMENT IN FULL OF ALL BVM CHARGES. THIS DOCUMENT MAY ONLY
BE USED FOR THE EXPRESS PURPOSE AND PROJECT FOR WHICH IT
HAS BEEN CREATED AND DELIVERED. AS NOTIFIED IN WRITING BY
BVM AND THIS DOCUMENT MAY NOT BE OTHERWISE USED OR COPIED.
ANY UNAUTHORIZED USE OF THIS DOCUMENT IS AT THE USER'S SOLE
RISK AND WITHOUT LIMITING BVM'S RIGHTS THE USER RELEASES AND
INDEMNIFIES BVM FROM AND AGAINST ALL LOSS SO ARISING.

NOTE
CONTRACTOR TO CHECK AND VERIFY ALL DIMENSIONS ON SITE PRIOR
TO COMMENCEMENT OF WORK OR PREPARATION OF SHOP DRAWINGS.
DO NOT SCALE THIS DRAWING

ISSUE	DATE	FOR
1	25.08.20	FOR INFORMATION
2	28.08.20	FOR INFORMATION
3	31.08.20	FOR INFORMATION
4	04.09.20	NOT FOR SSDA - DRAFT
5	15.09.20	NOT FOR SSDA - DRAFT
6	16.09.20	NOT FOR SSDA - DRAFT
7	17.09.20	NOT FOR SSDA - DRAFT
8	18.09.20	FOR SSDA

PROJECT MANAGER
DEDICO DEVELOPMENT SERVICES


CLIENT

SIRIUS DEVELOPMENTS PTY LTD
CLIENT NUMBER

PROJECT

SIRIUS SITE
2-60 CUMBERLAND ST, THE ROCKS
BVM PROJECT NUMBER

1712011
DRAWING KEY

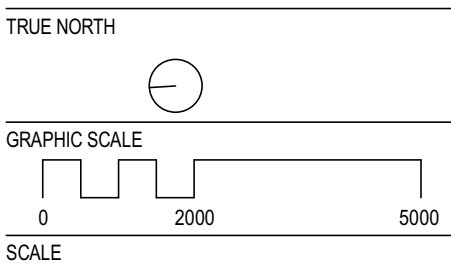

1:200@A1
STATUS


FOR INFORMATION
DRAWING

PROPOSED SITE PLAN

AR-DA-A-00-07

ISSUE

8

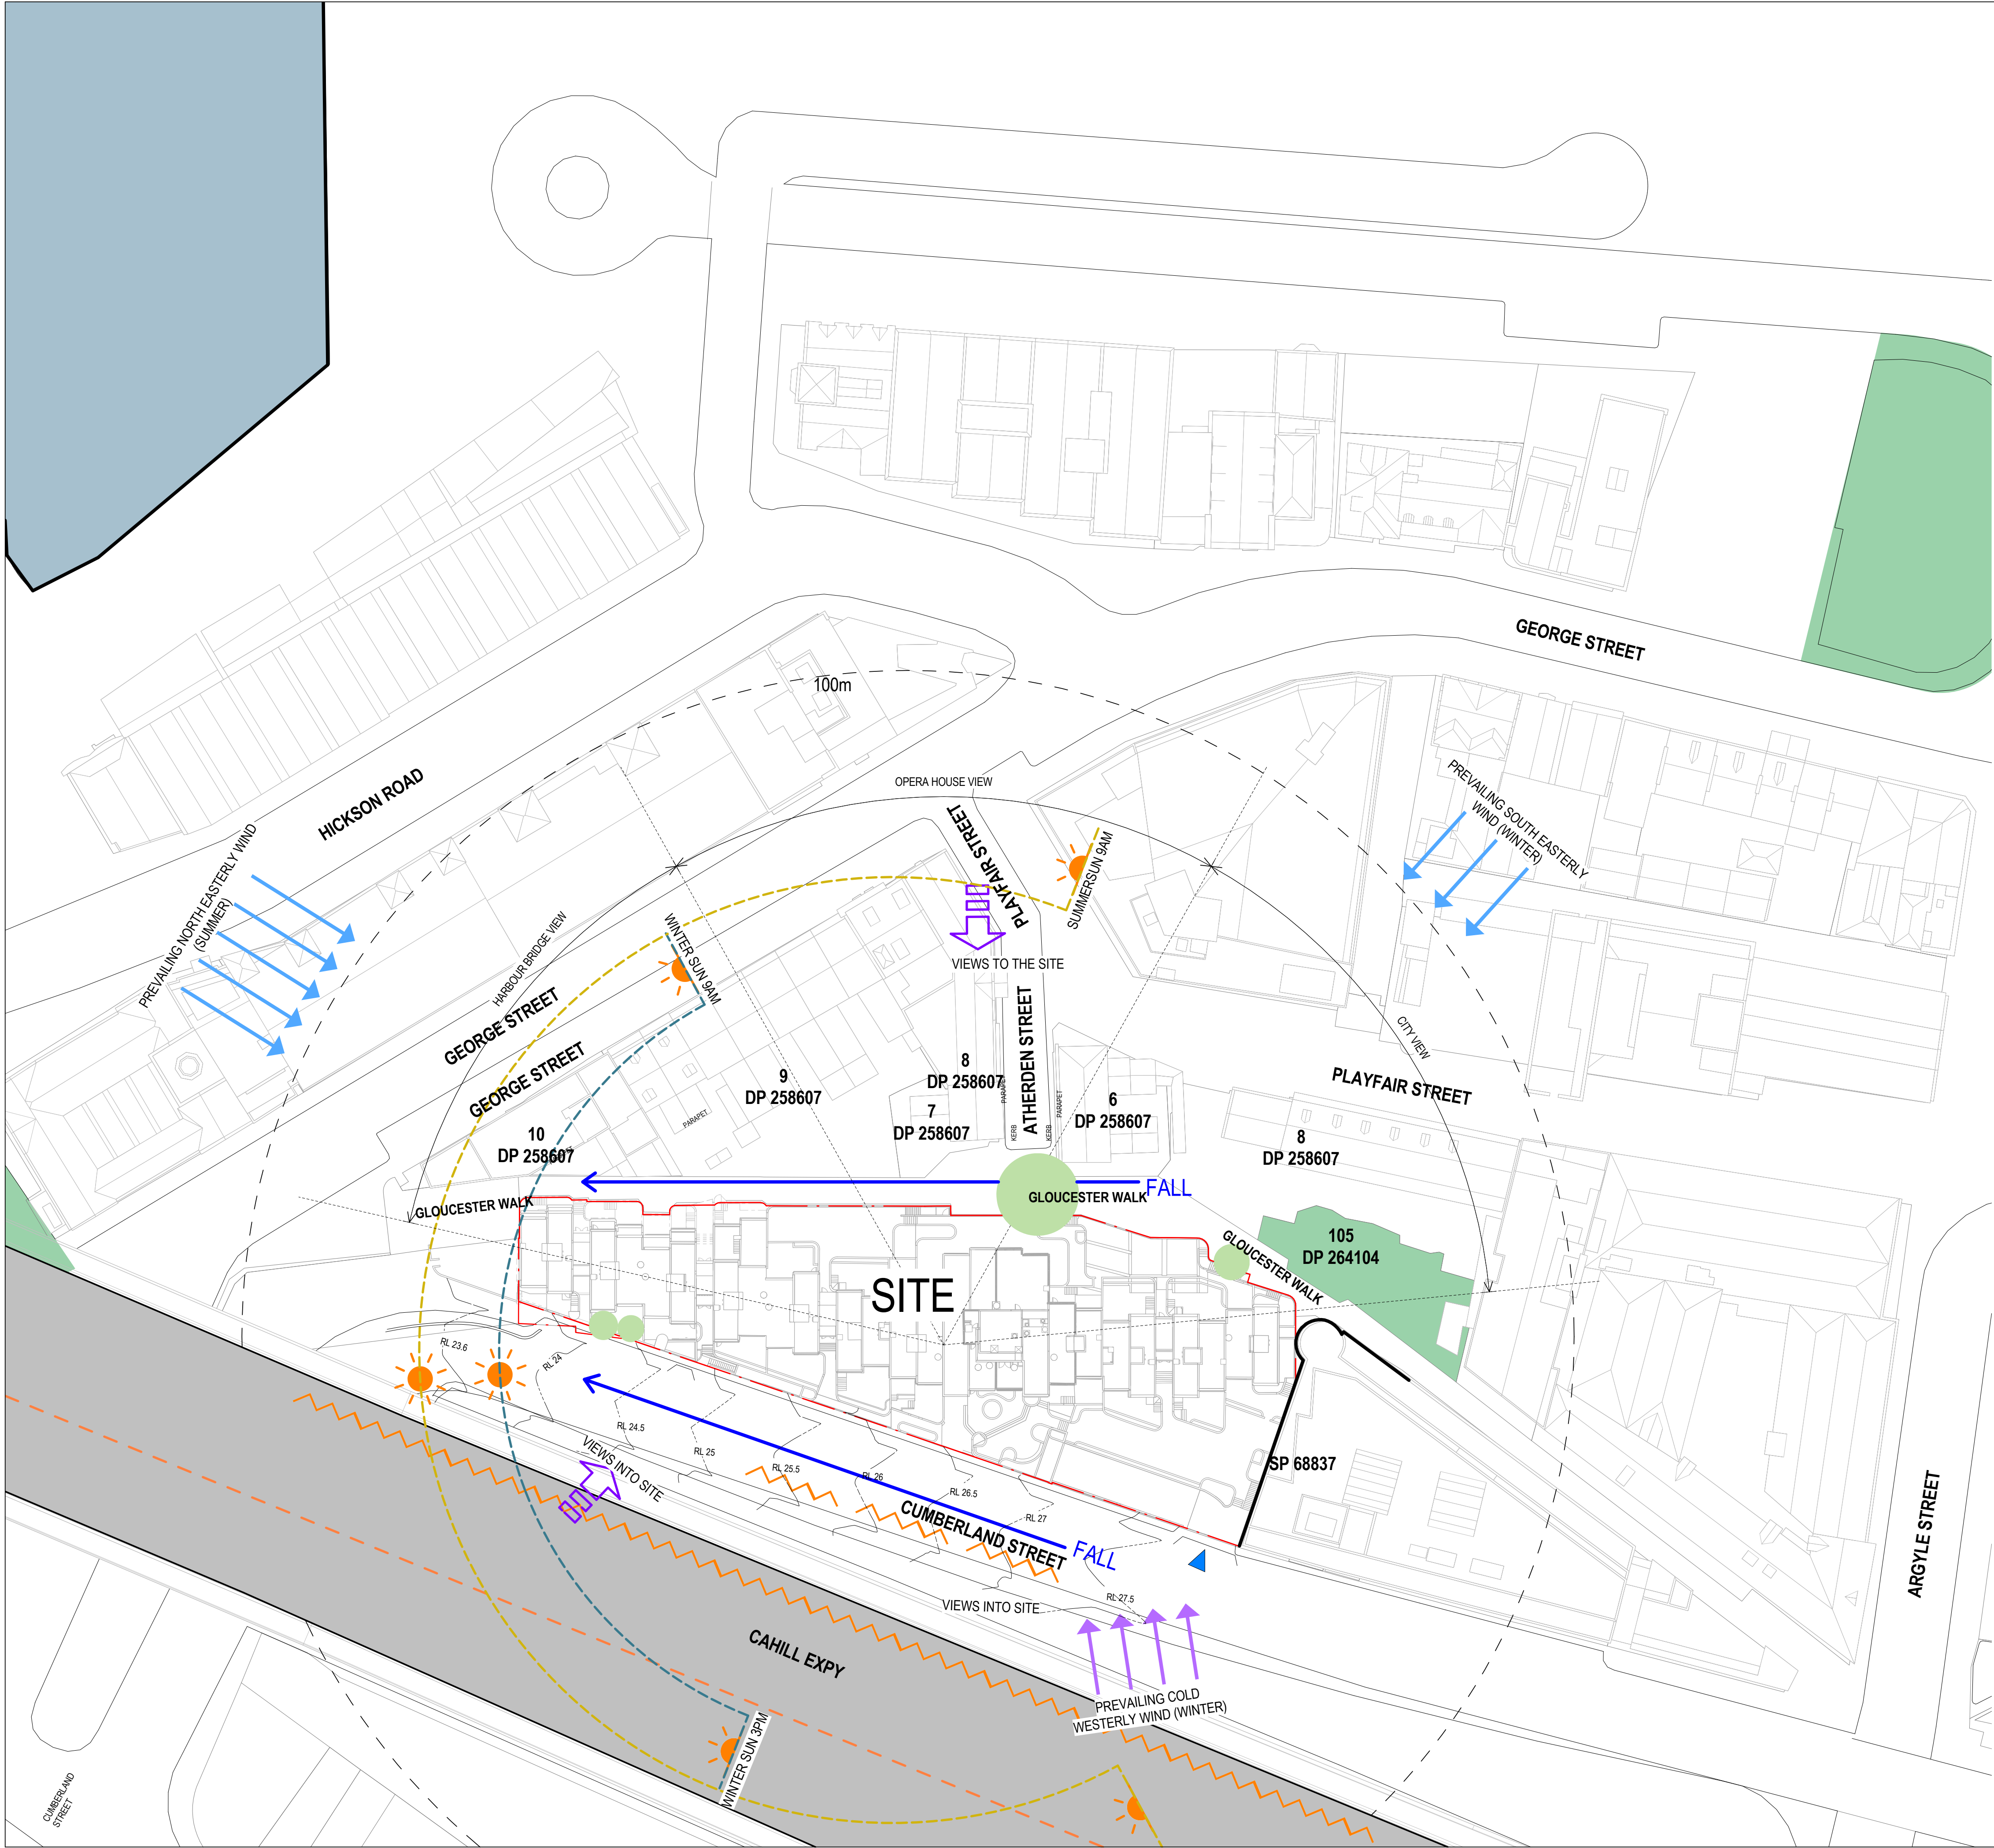

- EXISTING TREES
- VEHICLE ENTRY/EXIT
- NOISE
- CROSS FALL



NSW ARCHITECTS REGISTRATION BOARD /
NOMINATED ARCHITECTS
6501 ABBIE GALVIN
8556 WINDSCHAKA TITCHKOSKY
7115 JULIAN ASHTON
7053 MATTHEW BLAIR
7151 PHILIP ROSSINGTON
4937 JAMES GRISE
Telephone +61 2 8297 7200
Facsimile +61 2 8297 7299
www.bvm.com.au

INTELLECTUAL PROPERTY
COPYRIGHT BVM ARCHITECTURE PTY LIMITED. UNLESS OTHERWISE
AGREED IN WRITING ALL RIGHTS TO THIS DOCUMENT ARE SUBJECT TO
PAYMENT IN FULL OF ALL BVM CHARGES. THIS DOCUMENT MAY ONLY
BE USED FOR THE EXPRESS PURPOSE AND PROJECT FOR WHICH IT
HAS BEEN CREATED AND DELIVERED. AS NOTIFIED IN WRITING BY
BVM AND THIS DOCUMENT MAY NOT BE OTHERWISE USED OR COPIED.
ANY UNAUTHORISED USE OF THIS DOCUMENT IS AT THE USER'S SOLE
RISK AND WITHOUT LIMITING BVM'S RIGHTS THE USER RELEASES AND
INDEMNIFIES BVM FROM AND AGAINST ALL LOSS SO ARISING.

NOTE
CONTRACTOR TO CHECK AND VERIFY ALL DIMENSIONS ON SITE PRIOR
TO COMMENCEMENT OF WORK OR PREPARATION OF SHOP DRAWINGS.
DO NOT SCALE THIS DRAWING

ISSUE	DATE	FOR
1	04.09.20	NOT FOR SSDA - DRAFT
2	18.09.20	FOR SSDA

PROJECT MANAGER
DEDICO DEVELOPMENT SERVICES


CLIENT

SIRIUS DEVELOPMENTS PTY LTD
CLIENT NUMBER

PROJECT

SIRIUS SITE
2-60 CUMBERLAND ST, THE ROCKS
BVM PROJECT NUMBER

1712011
DRAWING KEY

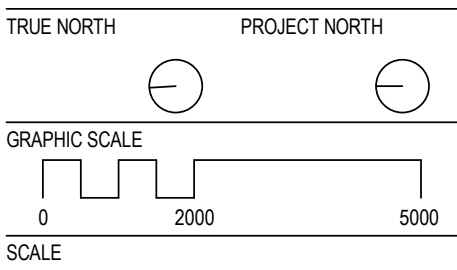

As indicated @A1
STATUS

FOR INFORMATION
DRAWING

ENVIRONMENTAL ANALYSIS

ISSUE
AR-A-00-08 2





COPYRIGHT BVN ARCHITECTURE PTY LIMITED. UNLESS OTHERWISE
 AGREED IN WRITING, ALL RIGHTS TO THIS DOCUMENT ARE SUBJECT TO
 PAYMENT IN FULL OF ALL BVN CHARGES. THIS DOCUMENT MAY ONLY
 BE USED FOR THE EXPRESS PURPOSE AND PROJECT FOR WHICH IT
 HAS BEEN CREATED AND DELIVERED, AS NOTIFIED IN WRITING BY
 BVN AND THIS DOCUMENT MAY NOT BE OTHERWISE USED, OR COPIED.
 ANY UNAUTHORISED USE OF THIS DOCUMENT IS AT THE USER'S SOLE
 RISK AND WITHOUT LIMITING BVN'S RIGHTS THE USER RELEASES AND
 INDEMNIFIES BVN FROM AND AGAINST ALL LOSS SO ARISING.

CONTRACTOR TO CHECK AND VERIFY ALL DIMENSIONS ON SITE PRIOR
TO COMMENCEMENT OF WORK OR PREPARATION OF SHOP DRAWINGS.
DO NOT SCALE THIS DRAWING


ISSUE	DATE	FOR
1	04.09.20	NOT FOR SSDA - DRAFT
2	18.09.20	FOR SSDA

MEDICO DEVELOPMENT SERVICES

PROJECT

IRIUS SITE
-60 CUMBERLAND ST, THE ROCKS
VN PROJECT NUMBER

RAWING KEY

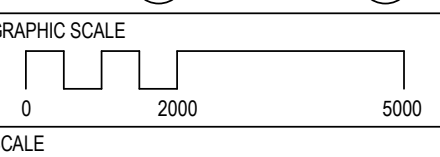

STATUS

RAWING

AR-A-00-09	ISSUE 2
------------	------------



BULK EARTHWORK PLAN_GROUND WORK
GLOUCESTER WALK

3 BULK EARTHWORK PLAN_GROUND WORK
CUMBERLAND





INTELLECTUAL PROPERTY

COPYRIGHT BVN ARCHITECTURE PTY LIMITED. UNLESS OTHERWISE AGREED IN WRITING, ALL RIGHTS TO THIS DOCUMENT ARE SUBJECT TO PAYMENT IN FULL OF ALL BVN CHARGES. THIS DOCUMENT MAY ONLY BE USED FOR THE EXPRESS PURPOSE AND PROJECT FOR WHICH IT HAS BEEN CREATED AND DELIVERED, AS NOTIFIED IN WRITING BY BVN AND THIS DOCUMENT MAY NOT BE OTHERWISE USED, OR COPIED, ANY UNAUTHORISED USE OF THIS DOCUMENT IS AT THE USER'S SOLE RISK AND WITHOUT LIMITING BVN'S RIGHTS THE USER RELEASES AND INDEMNIFIES BVN FROM AND AGAINST ALL LOSS SO ARISING.

NOTE
CONTRACTOR TO CHECK AND VERIFY ALL DIMENSIONS ON SITE PRIOR TO COMMENCEMENT OF WORK OR PREPARATION OF SHOP DRAWINGS. DO NOT SCALE THIS DRAWING.

ISSUE	DATE	FOR
2	08.04.20	FOR INFORMATION
3	17.04.20	FOR INFORMATION
4	20.04.20	FOR INFORMATION
5	05.05.20	FOR INFORMATION
6	06.05.20	FOR INFORMATION
7	08.05.20	FOR INFORMATION
8	11.05.20	FOR INFORMATION
9	12.05.20	FOR INFORMATION
10	19.05.20	FOR INFORMATION
11	22.05.20	FOR INFORMATION
12	26.05.20	FOR INFORMATION
13	29.05.20	FOR INFORMATION
14	01.06.20	FOR INFORMATION
15	03.06.20	FOR INFORMATION
16	17.06.20	FOR INFORMATION
17	23.06.20	FOR INFORMATION
18	30.06.20	FOR INFORMATION
19	22.07.20	FOR INFORMATION
20	22.07.20	FOR INFORMATION, REV
21	23.07.20	FOR INFORMATION
22	05.08.20	FOR INFORMATION
23	05.08.20	FOR INFORMATION
24	26.08.20	FOR INFORMATION
25	27.08.20	FOR INFORMATION
26	31.08.20	FOR INFORMATION
27	04.09.20	NOT FOR SSDA - DRAFT
28	18.09.20	FOR SSDA
29	18.09.20	FOR SSDA

PROJECT MANAGER
DEDICO DEVELOPMENT SERVICES

CLIENT

SIRIUS DEVELOPMENTS PTY LTD
CLIENT NUMBER

PROJECT

SIRIUS SITE
2-60 CUMBERLAND ST, THE ROCKS
BVN PROJECT NUMBER

1712011

DRAWING KEY

TRUE NORTH



GRAPHIC SCALE

SCALE

1:200@A1

STATU

FOR INFORMATION


DRAWING

BASEMENT B2b-B2a

AR-DA-B-10-01

ISSUE

29

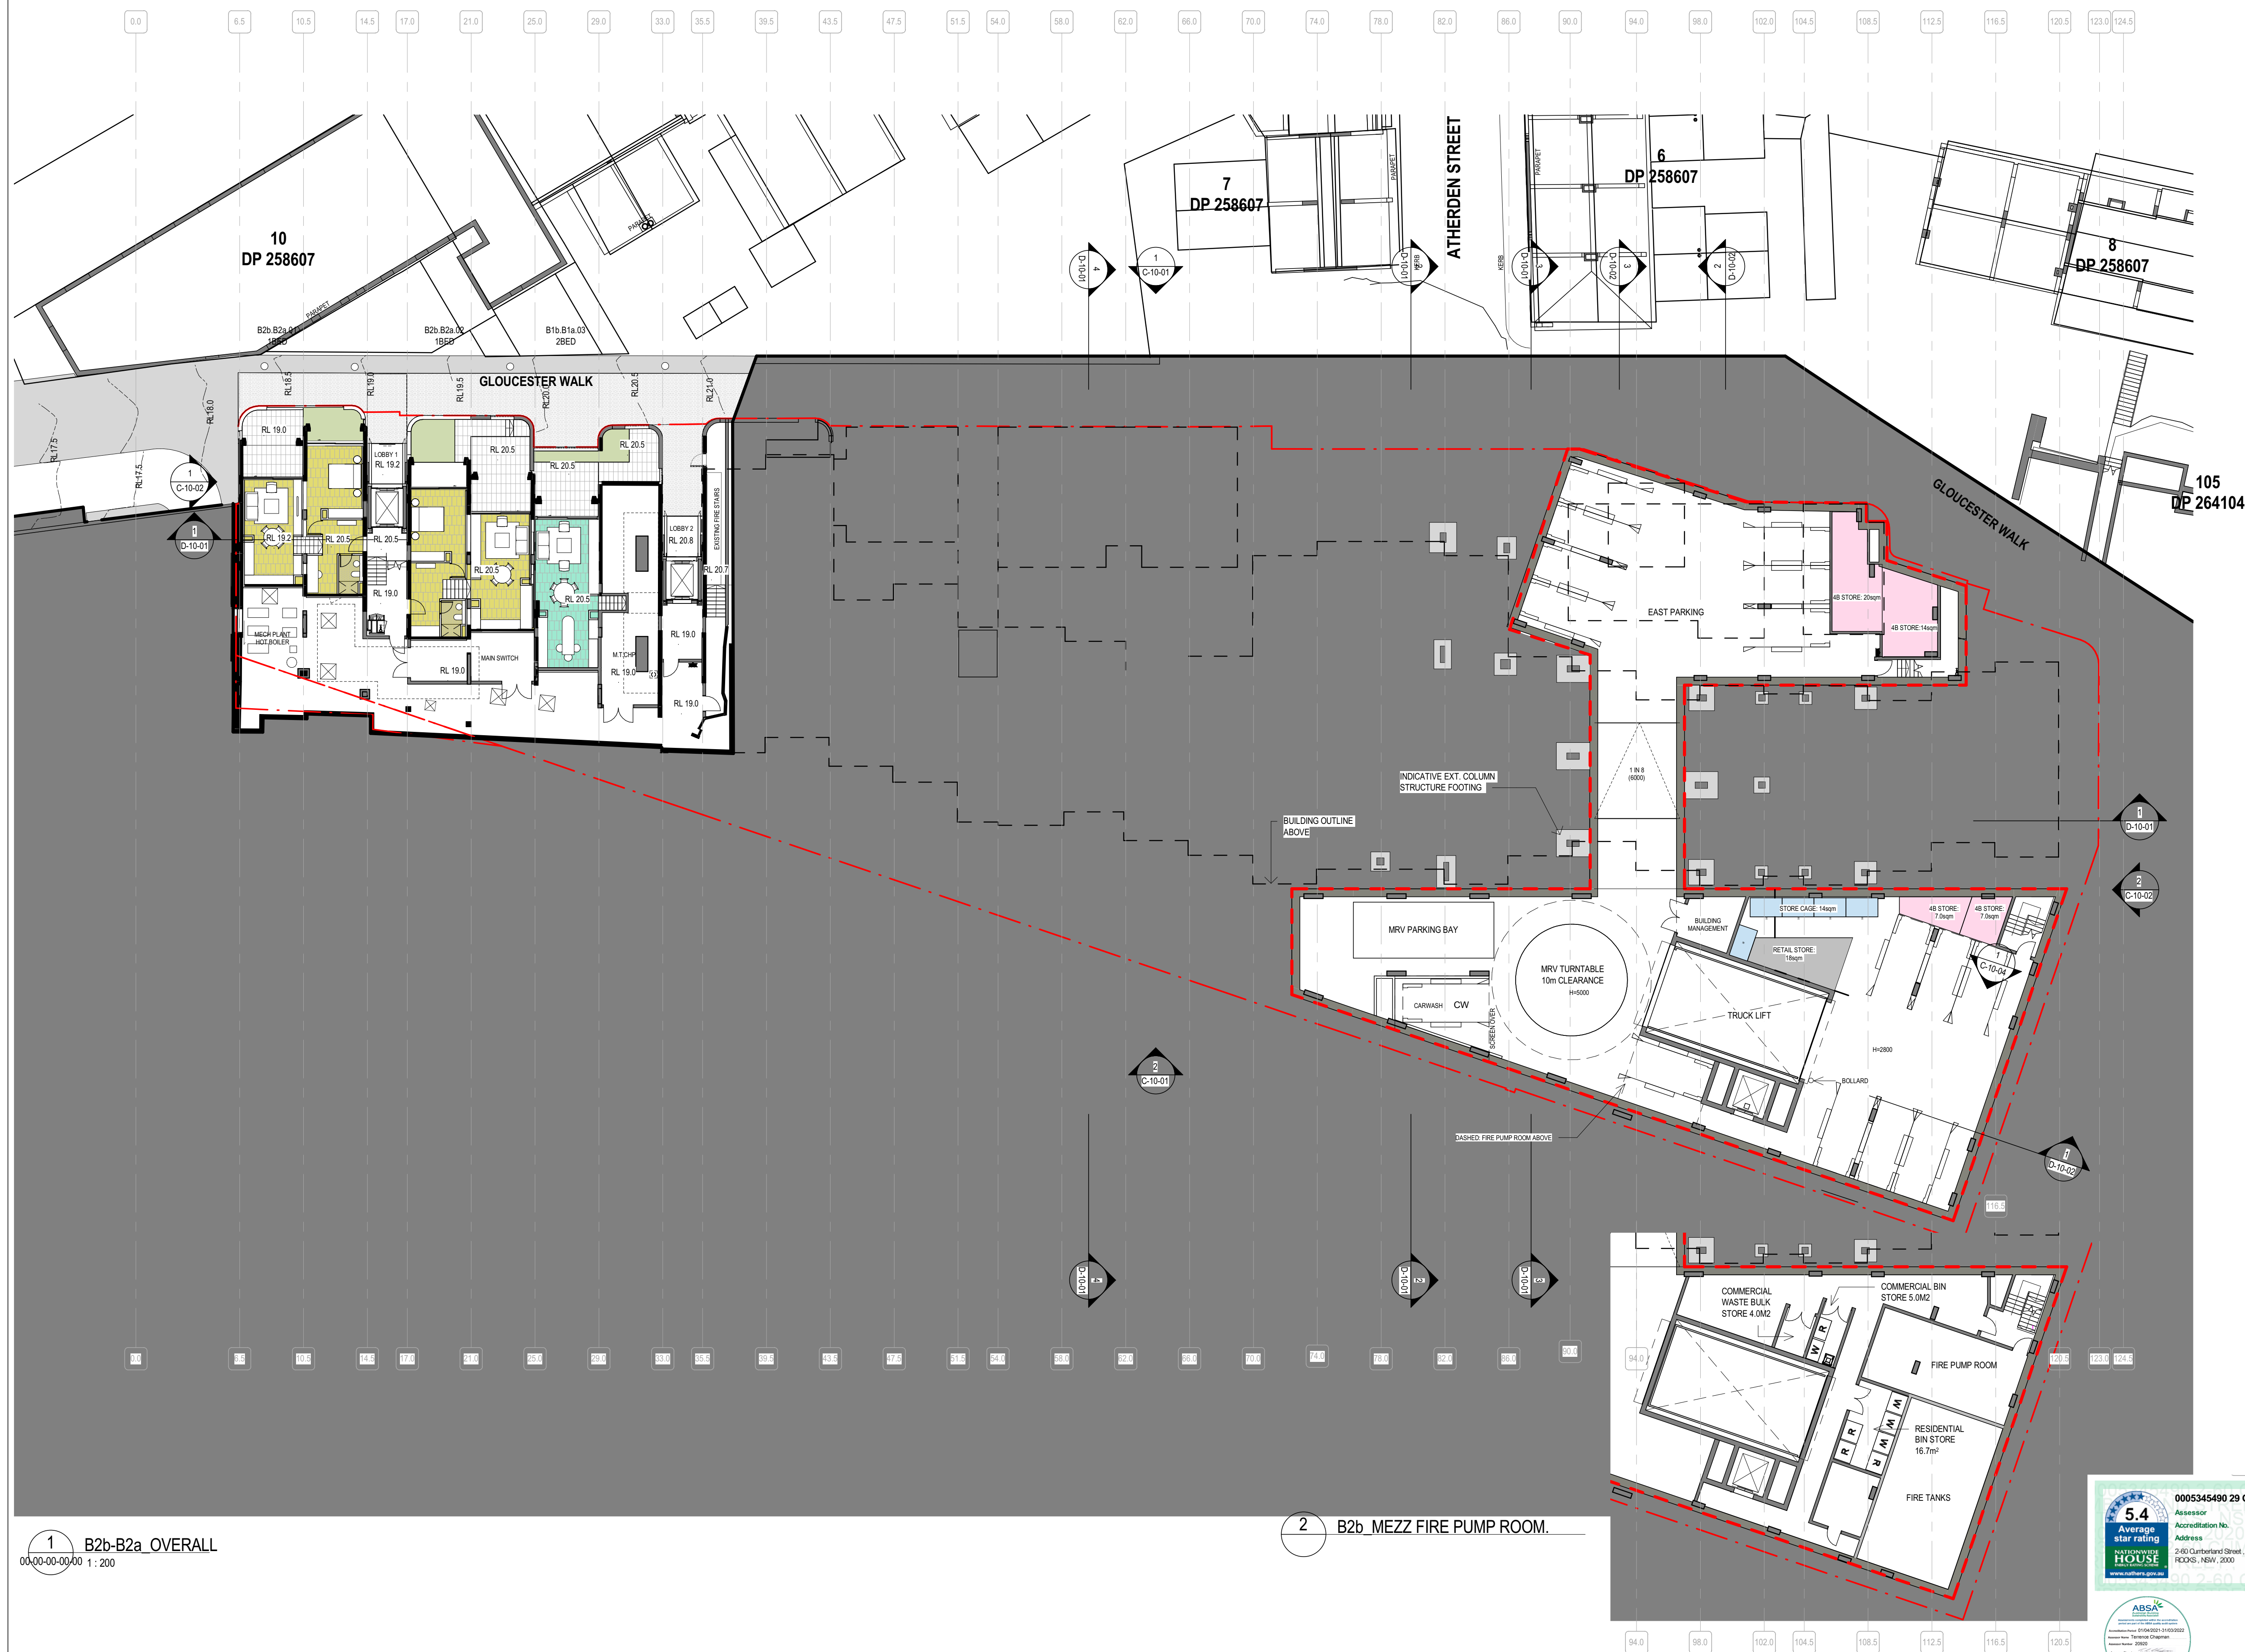

1 B2b-B2a_OVERALL
00:00-00:00:00 1 : 200

2 B2b MEZZ FIRE PUMP ROOM.





INTELLECTUAL PROPERTY

COPYRIGHT BVN ARCHITECTURE PTY LIMITED. UNLESS OTHERWISE AGREED IN WRITING, ALL RIGHTS TO THIS DOCUMENT ARE SUBJECT TO PAYMENT IN FULL OF ALL BVN CHARGES. THIS DOCUMENT MAY ONLY BE USED FOR THE EXPRESS PURPOSE AND PROJECT FOR WHICH IT HAS BEEN CREATED AND DELIVERED, AS NOTIFIED IN WRITING BY BVN AND THIS DOCUMENT MAY NOT BE OTHERWISE USED, OR COPIED ANY UNAUTHORISED USE OF THIS DOCUMENT IS AT THE USER'S SOLE RISK AND WITHOUT LIMITING BVN'S RIGHTS THE USER RELEASES AND INDEMNIFIES BVN FROM AND AGAINST ALL LOSSES SO ARISING.

NOTE
CONTRACTOR TO CHECK AND VERIFY ALL DIMENSIONS ON SITE PRIOR TO COMMENCEMENT OF WORK OR PREPARATION OF SHOP DRAWINGS. DO NOT SCALE THIS DRAWING.

ISSUE	DATE	FOR
1	03.04.20	FOR INFORMATION
2	08.04.20	FOR INFORMATION
3	17.04.20	FOR INFORMATION
4	06.05.20	FOR INFORMATION
5	08.05.20	FOR INFORMATION
6	11.05.20	FOR INFORMATION
7	12.05.20	FOR INFORMATION
8	22.05.20	FOR INFORMATION
9	26.05.20	FOR INFORMATION
10	29.05.20	FOR INFORMATION
11	01.06.20	FOR INFORMATION
12	03.06.20	FOR INFORMATION
13	17.06.20	FOR INFORMATION
14	23.06.20	FOR INFORMATION
15	22.07.20	FOR INFORMATION
16	22.07.20	FOR INFORMATION, REV
17	23.07.20	FOR INFORMATION
18	14.08.20	FOR INFORMATION
19	26.08.20	FOR INFORMATION
20	27.08.20	FOR INFORMATION
21	31.08.20	FOR INFORMATION
22	04.09.20	NOT FOR SSDA - DRAFT
23	SSDA	FOR INFORMATION
24	23.10.20	FOR INFORMATION
25	27.10.20	FOR SSDA
26	30.11.20	FOR INFORMATION

PROJECT MANAGER
DEDICO DEVELOPMENT SERVICES

CLIENT

SIRIUS DEVELOPMENTS PTY LTD
CLIENT NUMBER


PROJECT

SIRIUS SITE
2-60 CUMBERLAND ST, THE ROCKS
BVN PROJECT NUMBER

1712011

DRAWING KEY

TRUE NORTH

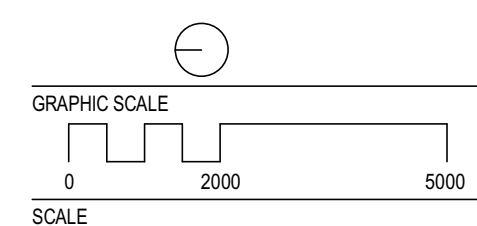

1:200@A1

STATUS

FOR INFORMATION
DRAWING

BASEMENT B1b-B1a

AR-DA-B-10-02

ISSUE

26



1 B1b-B1a OVERALL





NSW ARCHITECTS REGISTRATION BOARD /
NOMINATED ARCHITECTS

6501 ABBIE GALVIN
8558 WATSONIA TITCHKOSKY
7115 JULIAN ASHTON
7053 MATTHEW BLAIR
7151 PHILIP ROSSIGNON
4937 JAMES GROSE

Telephone +61 2 8297 7200
Facsimile +61 2 8297 7299
www.bvm.com.au

INTELLECTUAL PROPERTY

COPYRIGHT BVM ARCHITECTURE PTY LIMITED. UNLESS OTHERWISE
AGREED IN WRITING ALL RIGHTS TO THIS DOCUMENT ARE SUBJECT TO
PAYMENT IN FULL OF ALL BVM CHARGES. THIS DOCUMENT MAY ONLY
BE USED FOR THE EXPRESS PURPOSE AND PROJECT FOR WHICH IT
HAS BEEN CREATED AND DELIVERED. AS NOTED IN WRITING BY
BVM AND THIS DOCUMENT MAY NOT BE OTHERWISE USED OR COPIED.
ANY UNAUTHORISED USE OF THIS DOCUMENT IS AT THE USER'S SOLE
RISK AND WITHOUT LIMITING BVM'S RIGHTS THE USER RELEASES AND
INDEMNIFIES BVM FROM AND AGAINST ALL LOSS SO ARISING.

NOTE

CONTRACTOR TO CHECK AND VERIFY ALL DIMENSIONS ON SITE PRIOR
TO COMMENCEMENT OF WORK OR PREPARATION OF SHOP DRAWINGS.
DO NOT SCALE THIS DRAWING

ISSUE	DATE	FOR
1	08.04.20	FOR INFORMATION
2	17.04.20	FOR INFORMATION
3	05.05.20	FOR INFORMATION
4	08.05.20	FOR INFORMATION
5	11.05.20	FOR INFORMATION
6	22.05.20	FOR INFORMATION
7	01.06.20	FOR INFORMATION
8	03.06.20	FOR INFORMATION
9	23.06.20	FOR INFORMATION
10	09.07.20	FOR INFORMATION
11	14.07.20	FOR INFORMATION
12	14.07.20	FOR INFORMATION, REV
13	22.07.20	FOR INFORMATION
14	14.08.20	FOR INFORMATION
15	31.08.20	FOR INFORMATION
16	04.09.20	NOT FOR SSDA - DRAFT
17	18.09.20	FOR SSDA
18	23.10.20	FOR SSDA
19	20.11.20	FOR SSDA

PROJECT MANAGER

DEDICO DEVELOPMENT SERVICES

CLIENT

SIRIUS DEVELOPMENTS PTY LTD

CLIENT NUMBER

PROJECT

SIRIUS SITE
2-60 CUMBERLAND ST, THE ROCKS
BVM PROJECT NUMBER

1712011

DRAWING KEY

TRUE NORTH

GRAPHIC SCALE

0 2000 5000
SCALE

1:200@A1

STATUS

FOR INFORMATION

DRAWING

LEVEL 01-03

AR-DA-B-10-03

ISSUE

19



1 LEVEL 01-02

2 LEVEL 02-03



C:\REVIT_LOCAL\2020\AR_1712011_BSR_SIRIUS_SSDA_2_S4\mxd.dwg

12/03/2021 4:00:15 PM



NSW ARCHITECTS REGISTRATION BOARD /
NOMINATED ARCHITECTS

6501 ASHIE GALVIN
8558 WATKINSON TITCHKOSKY
7115 JULIAN ASHTON
7053 MATTHEW BLAIR
7155 PHILIP ROSSINGTON
4937 JAMES GROSE

Telephone +61 2 8297 7200
Facsimile +61 2 8297 7299
www.bvm.com.au

INTELLECTUAL PROPERTY

COPYRIGHT BVM ARCHITECTURE PTY LIMITED. UNLESS OTHERWISE
AGREED IN WRITING ALL RIGHTS TO THIS DOCUMENT ARE SUBJECT TO
PAYMENT IN FULL OF ALL BVM CHARGES. THIS DOCUMENT MAY ONLY
BE USED FOR THE EXPRESS PURPOSE AND PROJECT FOR WHICH IT
HAS BEEN CREATED AND DELIVERED. AS NOTIFIED IN WRITING BY
BVM AND THIS DOCUMENT MAY NOT BE OTHERWISE USED OR COPIED.
ANY UNAUTHORISED USE OF THIS DOCUMENT IS AT THE USER'S SOLE
RISK AND WITHOUT LIMITING BVM'S RIGHTS THE USER RELEASES AND
INDEMNIFIES BVM FROM AND AGAINST ALL LOSS SO ARISING.

NOTE

CONTRACTOR TO CHECK AND VERIFY ALL DIMENSIONS ON SITE PRIOR
TO COMMENCEMENT OF WORK OR PREPARATION OF SHOP DRAWINGS.
DO NOT SCALE THIS DRAWING

ISSUE	DATE	FOR
1	08.04.20	FOR INFORMATION
2	17.04.20	FOR INFORMATION
3	05.05.20	FOR INFORMATION
4	08.05.20	FOR INFORMATION
5	22.05.20	FOR INFORMATION
6	01.06.20	FOR INFORMATION
7	03.06.20	FOR INFORMATION
8	23.06.20	FOR INFORMATION
9	09.07.20	FOR INFORMATION
10	14.07.20	FOR INFORMATION
11	22.07.20	FOR INFORMATION
12	27.07.20	FOR INFORMATION
13	14.08.20	FOR INFORMATION
14	31.08.20	FOR INFORMATION
15	04.09.20	NOT FOR SSDA - DRAFT
16	15.09.20	NOT FOR SSDA - DRAFT
17	18.09.20	FOR SSDA
18	23.10.20	FOR SSDA
19	28.10.20	FOR SSDA

PROJECT MANAGER
DEDICO DEVELOPMENT SERVICES

CLIENT

SIRIUS DEVELOPMENTS PTY LTD
CLIENT NUMBER

PROJECT

SIRIUS SITE
2-60 CUMBERLAND ST, THE ROCKS
BVM PROJECT NUMBER

1712011

DRAWING KEY

TRUE NORTH

GRAPHIC SCALE

SCALE

1 : 200@A1

STATUS

FOR INFORMATION
DRAWING

LEVEL 03-05

AR-DA-B-10-04

ISSUE

19





COPYRIGHT BVN ARCHITECTURE PTY LIMITED. UNLESS OTHERWISE
 STATED IN WRITING ALL RIGHTS TO THIS DOCUMENT ARE SUBJECT TO
 PAYMENT IN FULL OF ALL BVN CHARGES. THIS DOCUMENT MAY ONLY
 BE USED FOR THE EXPRESS PURPOSE AND PROJECT FOR WHICH IT
 HAS BEEN CREATED AND DELIVERED, AS NOTIFIED IN WRITING BY
 BVN AND THIS DOCUMENT MAY NOT BE OTHERWISE USED, OR COPIED,
 ANY UNAUTHORISED USE OF THIS DOCUMENT IS AT THE USER'S SOLE
 RISK AND WITHOUT LIMITING BVN'S RIGHTS THE USER RELEASES AND
 INDEMNIFIES BVN FROM AND AGAINST ALL LOSS SO ARISING.

CONTRACTOR TO CHECK AND VERIFY ALL DIMENSIONS ON SITE PRIOR
TO COMMENCEMENT OF WORK OR PREPARATION OF SHOP DRAWINGS.
DO NOT SCALE THIS DRAWING

ISSUE	DATE	FOR
1	17.04.20	FOR INFORMATION
2	05.05.20	FOR INFORMATION
3	08.05.20	FOR INFORMATION
4	22.05.20	FOR INFORMATION
5	01.06.20	FOR INFORMATION
6	23.06.20	FOR INFORMATION
7	14.07.20	FOR INFORMATION
8	22.07.20	FOR INFORMATION
9	14.08.20	FOR INFORMATION
10	31.08.20	FOR INFORMATION
11	01.09.20	NOT FOR SSDA - DRAFT
12	15.09.20	NOT FOR SSDA - DRAFT
13	17.09.20	NOT FOR SSDA - DRAFT
14	18.09.20	FOR SSDA

MEDICO DEVELOPMENT SERVICES

SIRIUS DEVELOPMENTS PTY LTD


SIRIUS SITE

-60 CUMBERLAND ST, THE ROCKS
VN PROJECT NUMBER

712011

DRAWING KEY

TRUE NORTH

 

0 2000 5000

SALE

1 : 200@A1

STATUS

FOR INFORMATION

RAWING

LEVEL 05-07

AR-DA-B-10-05

UE

4

5.4

Average star rating

NATIONAL HOUSE

www.bvn.com.au

0005345490 29 Oct 2020

Assessor Terry Chipman

Accreditation No. 20020

Address 2-60 Cumberland Street, THE ROCKS, NSW, 2000

hstar.com.au

ABSA

Architectural Board of South Australia

Accreditation No. 01/04/2020 21/05/2022

Assessor Name Terry Chipman

Assessment Year 2020

Member Number 01/04/2020 21/05/2022



NSW ARCHITECTS REGISTRATION BOARD /
NOMINATED ARCHITECTS
6501 ABBIE GALVIN
8558 WATTS/CHAKA TITOVSKY
7115 JULIAN ASHTON
7053 MATTHEW BLAIR
7151 PHILIP ROSSINGTON
4937 JAMES GROSE
Telephone +61 2 8297 7200
Facsimile +61 2 8297 7299
www.bvn.com.au

INTELLECTUAL PROPERTY
COPYRIGHT BVN ARCHITECTURE PTY LIMITED. UNLESS OTHERWISE
AGREED IN WRITING ALL RIGHTS TO THIS DOCUMENT ARE SUBJECT TO
PAYMENT IN FULL OF ALL BVN CHARGES. THIS DOCUMENT MAY ONLY
BE USED FOR THE EXPRESS PURPOSE AND PROJECT FOR WHICH IT
HAS BEEN CREATED AND DELIVERED. AS NOTED IN WRITING BY
BVN AND THIS DOCUMENT MAY NOT BE OTHERWISE USED OR COPIED.
ANY UNAUTHORISED USE OF THIS DOCUMENT IS AT THE USER'S SOLE
RISK AND WITHOUT LIMITING BVN'S RIGHTS THE USER RELEASES AND
INDEMNIFIES BVN FROM AND AGAINST ALL LOSS SO ARISING.

NOTE
CONTRACTOR TO CHECK AND VERIFY ALL DIMENSIONS ON SITE PRIOR
TO COMMENCEMENT OF WORK OR PREPARATION OF SHOP DRAWINGS.
DO NOT SCALE THIS DRAWING

ISSUE	DATE	FOR
1	17.04.20	FOR INFORMATION
2	12.05.20	FOR INFORMATION
3	22.05.20	FOR INFORMATION
4	01.06.20	FOR INFORMATION
5	23.06.20	FOR INFORMATION
6	14.07.20	FOR INFORMATION
7	22.07.20	FOR INFORMATION
8	14.08.20	FOR INFORMATION
9	31.08.20	FOR INFORMATION
10	04.09.20	NOT FOR SSDA - DRAFT
11	15.09.20	NOT FOR SSDA - DRAFT
12	17.09.20	NOT FOR SSDA - DRAFT
13	18.09.20	FOR SSDA

PROJECT MANAGER
DEDICO DEVELOPMENT SERVICES


CLIENT

SIRIUS DEVELOPMENTS PTY LTD
CLIENT NUMBER

PROJECT

SIRIUS SITE
2-60 CUMBERLAND ST, THE ROCKS
BVN PROJECT NUMBER


1712011
DRAWING KEY

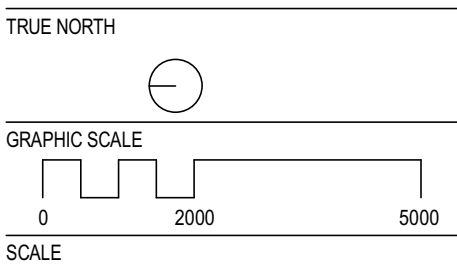

1 : 200@A1
STATUS

FOR INFORMATION
DRAWING

LEVEL 07-09	ISSUE
AR-DA-B-10-06	13

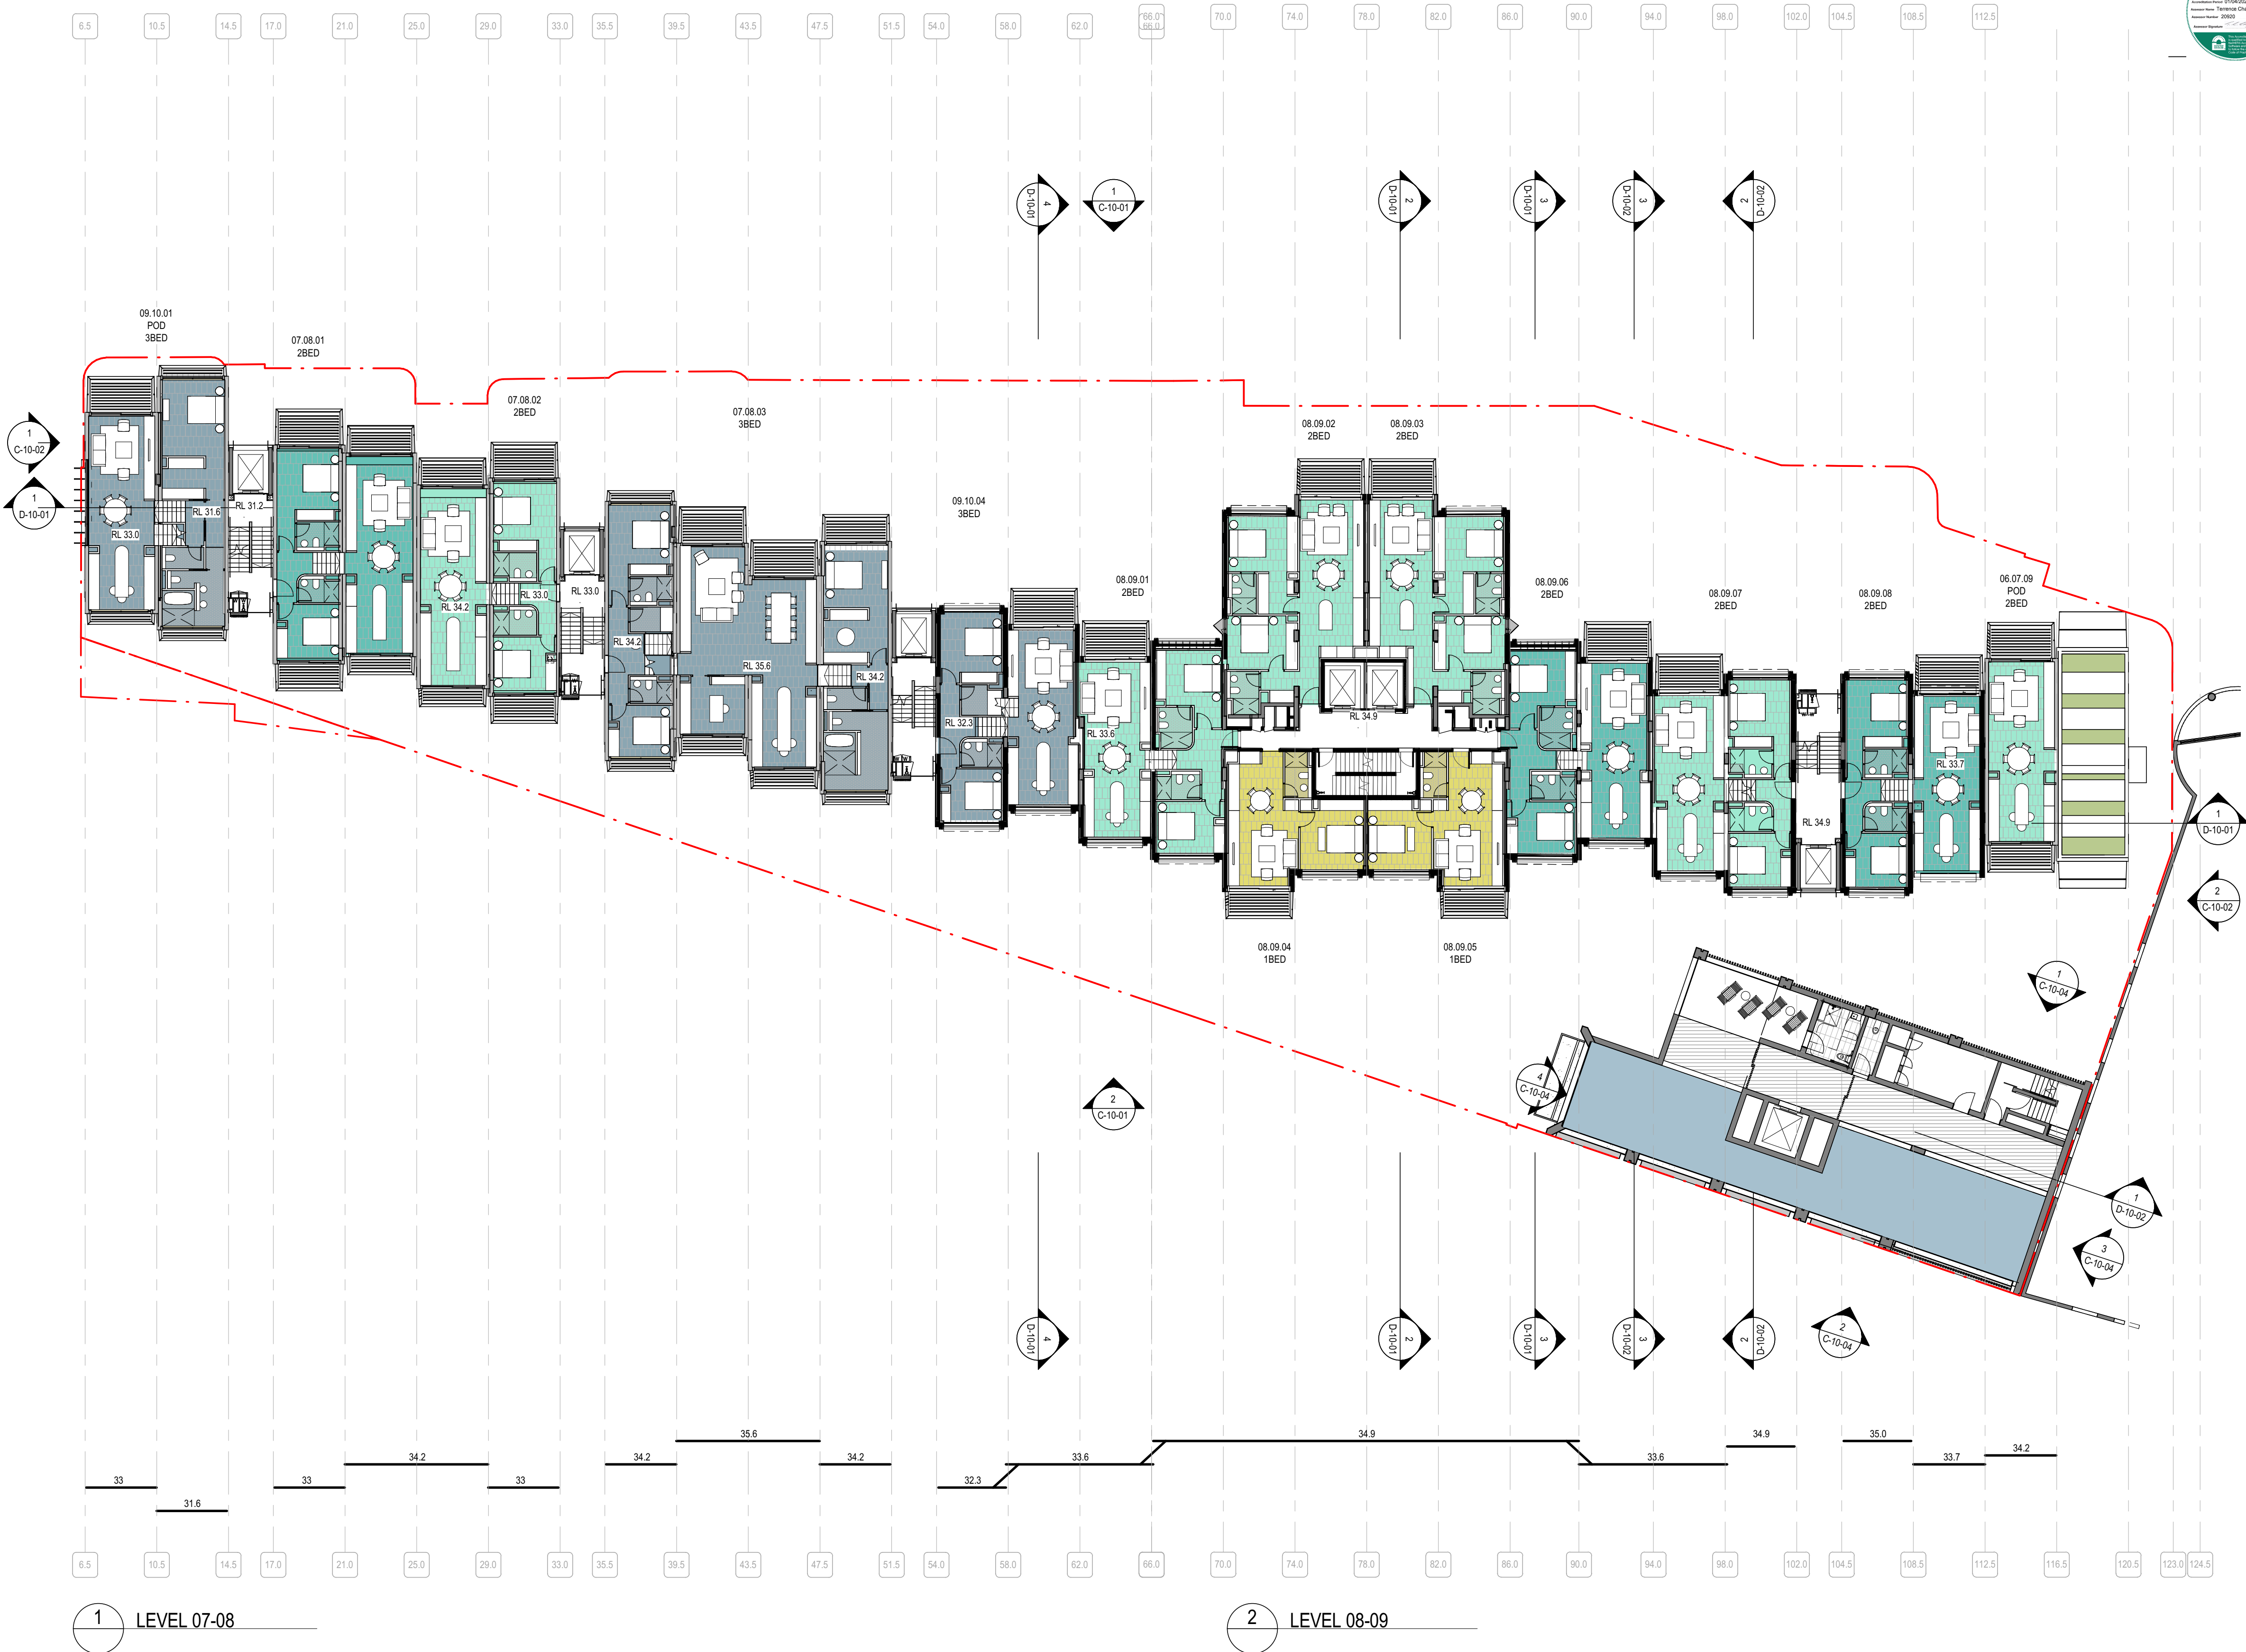

5.4

Average star rating

NATIONAL HOUSE

www.bvn.com.au

Assessor

Terry Chipman

Accreditation No.

20620

Address

2-60 Cumberland Street, THE ROCKS, NSW, 2000

hstar.com.au

ABSA

Architectural Building Surveyors Association of Australia

Member No. 12164252 21/03/2022

Member Name Terry Chipman

Member Number 20620

Member Status Active



NSW ARCHITECTS REGISTRATION BOARD /
NOMINATED ARCHITECTS
6501 ABBIE GALVIN
8556 WATKINSONA TITKOWSKY
7115 JULIAN ASHTON
7053 MATTHEW BLAKE
7151 PHILIP ROSSINGTON
4937 JAMES GROSE
Telephone +61 2 8297 7200
Facsimile +61 2 8297 7299
www.bvn.com.au

INTELLECTUAL PROPERTY
COPYRIGHT BVN ARCHITECTURE PTY LIMITED. UNLESS OTHERWISE
AGREED IN WRITING ALL RIGHTS TO THIS DOCUMENT ARE SUBJECT TO
PAYMENT IN FULL OF ALL BVN CHARGES. THIS DOCUMENT MAY ONLY
BE USED FOR THE EXPRESS PURPOSE AND PROJECT FOR WHICH IT
HAS BEEN CREATED AND DELIVERED. AS NOTIFIED IN WRITING BY
BVN AND THIS DOCUMENT MAY NOT BE OTHERWISE USED OR COPIED.
ANY UNAUTHORISED USE OF THIS DOCUMENT IS AT THE USER'S SOLE
RISK AND WITHOUT LIMITING BVN'S RIGHTS THE USER RELEASES AND
INDEMNIFIES BVN FROM AND AGAINST ALL LOSS SO ARISING.

NOTE
CONTRACTOR TO CHECK AND VERIFY ALL DIMENSIONS ON SITE PRIOR
TO COMMENCEMENT OF WORK OR PREPARATION OF SHOP DRAWINGS.
DO NOT SCALE THIS DRAWING

ISSUE	DATE	FOR
1	17.04.20	FOR INFORMATION
2	22.05.20	FOR INFORMATION
3	01.06.20	FOR INFORMATION
4	23.06.20	FOR INFORMATION
5	14.07.20	FOR INFORMATION
6	22.07.20	FOR INFORMATION
7	14.08.20	FOR INFORMATION
8	31.08.20	FOR INFORMATION
9	01.09.20	FOR INFORMATION
10	04.09.20	NOT FOR SSDA - DRAFT
11	15.09.20	NOT FOR SSDA - DRAFT
12	17.09.20	NOT FOR SSDA - DRAFT
13	18.09.20	FOR SSDA

PROJECT MANAGER
DEDICO DEVELOPMENT SERVICES

CLIENT

SIRIUS DEVELOPMENTS PTY LTD
CLIENT NUMBER

PROJECT

SIRIUS SITE
2-60 CUMBERLAND ST, THE ROCKS
BVN PROJECT NUMBER

1712011
DRAWING KEY

TRUE NORTH

GRAPHIC SCALE

SCALE

1 : 200@A1
STATUS

FOR INFORMATION
DRAWING

LEVEL 09-11	ISSUE
AR-DA-B-10-07	13





NSW ARCHITECTS REGISTRATION BOARD /
NOMINATED ARCHITECTS
6501 ASHBY GAVIN
8558 WATTS/CHAMBERS/CHAMBERS
7115 JULIAN ASHBY
7153 MATTHEW BLAIR
7153 PHILIP ROSSINGTON
4937 JAMES GROSS

Telephone +61 2 8297 7200
Facsimile +61 2 8297 7299
www.bvm.com.au

INTELLECTUAL PROPERTY
COPYRIGHT BVM ARCHITECTURE PTY LIMITED. UNLESS OTHERWISE
AGREED IN WRITING ALL RIGHTS TO THIS DOCUMENT ARE SUBJECT TO
PAYMENT IN FULL OF ALL BVM CHARGES. THIS DOCUMENT MAY ONLY
BE USED FOR THE EXPRESS PURPOSE AND PROJECT FOR WHICH IT
HAS BEEN CREATED AND DELIVERED. AS NOTIFIED IN WRITING BY
BVM AND THIS DOCUMENT MAY NOT BE OTHERWISE USED OR COPIED.
ANY UNAUTHORIZED USE OF THIS DOCUMENT IS AT THE USER'S SOLE
RISK AND WITHOUT LIMITING BVM'S RIGHTS THE USER RELEASES AND
INDEMNIFIES BVM FROM AND AGAINST ALL LOSS SO ARISING.

NOTE
CONTRACTOR TO CHECK AND VERIFY ALL DIMENSIONS ON SITE PRIOR
TO COMMENCEMENT OF WORK OR PREPARATION OF SHOP DRAWINGS.
DO NOT SCALE THIS DRAWING

ISSUE	DATE	FOR
1	17.04.20	FOR INFORMATION
2	22.05.20	FOR INFORMATION
3	01.06.20	FOR INFORMATION
4	23.06.20	FOR INFORMATION
5	14.07.20	FOR INFORMATION
6	22.07.20	FOR INFORMATION
7	14.08.20	FOR INFORMATION
8	31.08.20	FOR INFORMATION
9	04.09.20	NOT FOR SSDA - DRAFT
10	15.09.20	NOT FOR SSDA - DRAFT
11	17.09.20	NOT FOR SSDA - DRAFT
12	18.09.20	FOR SSDA

PROJECT MANAGER
DEDICO DEVELOPMENT SERVICES


CLIENT

SIRIUS DEVELOPMENTS PTY LTD
CLIENT NUMBER

PROJECT

SIRIUS SITE
2-60 CUMBERLAND ST, THE ROCKS
BVM PROJECT NUMBER

1712011
DRAWING KEY

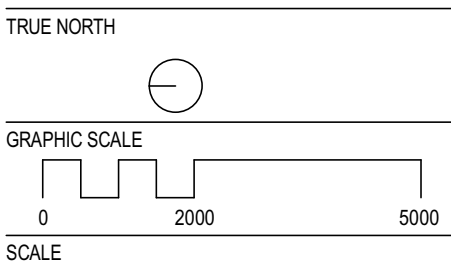

1:200@A1
STATUS

FOR INFORMATION
DRAWING

LEVEL 11-13

AR-DA-B-10-08

ISSUE
12



2 LEVEL 11-12

1 LEVEL 12-13



NSW ARCHITECTS REGISTRATION BOARD /
NOMINATED ARCHITECTS
6501 ASBIE GALVIN
8556 WATTSCHAKA TITCHKOSKY
7115 JULIAN ASHTON
7153 MATTHEW BLAIR
7151 PHILIP ROSSINGTON
4937 JAMES GROSE

Telephone +61 2 8297 7200
Facsimile +61 2 8297 7299
www.bvm.com.au

INTELLECTUAL PROPERTY
COPYRIGHT BVM ARCHITECTURE PTY LIMITED. UNLESS OTHERWISE
AGREED IN WRITING ALL RIGHTS TO THIS DOCUMENT ARE SUBJECT TO
PAYMENT IN FULL OF ALL BVM CHARGES. THIS DOCUMENT MAY ONLY
BE USED FOR THE EXPRESS PURPOSE AND PROJECT FOR WHICH IT
HAS BEEN CREATED AND DELIVERED. AS NOTIFIED IN WRITING BY
BVM AND THIS DOCUMENT MAY NOT BE OTHERWISE USED OR COPIED.
ANY UNAUTHORISED USE OF THIS DOCUMENT IS AT THE USER'S SOLE
RISK AND WITHOUT LIMITING BVM'S RIGHTS THE USER RELEASES AND
INDEMNIFIES BVM FROM AND AGAINST ALL LOSS SO ARISING.

NOTE
CONTRACTOR TO CHECK AND VERIFY ALL DIMENSIONS ON SITE PRIOR
TO COMMENCEMENT OF WORK OR PREPARATION OF SHOP DRAWINGS.
DO NOT SCALE THIS DRAWING

ISSUE	DATE	FOR
1	17.04.20	FOR INFORMATION
2	22.05.20	FOR INFORMATION
3	01.06.20	FOR INFORMATION
4	23.06.20	FOR INFORMATION
5	14.07.20	FOR INFORMATION
9	22.07.20	FOR INFORMATION
7	14.08.20	FOR INFORMATION
8	31.08.20	FOR INFORMATION
9	04.09.20	NOT FOR SSDA - DRAFT
10	15.09.20	NOT FOR SSDA - DRAFT
11	17.09.20	NOT FOR SSDA - DRAFT
12	18.09.20	FOR SSDA

PROJECT MANAGER
DEDICO DEVELOPMENT SERVICES


CLIENT

SIRIUS DEVELOPMENTS PTY LTD
CLIENT NUMBER

PROJECT

SIRIUS SITE
2-60 CUMBERLAND ST, THE ROCKS
BVM PROJECT NUMBER


1712011
DRAWING KEY

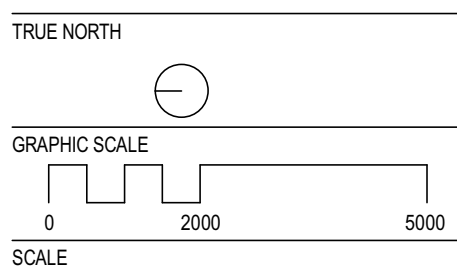

1 : 200@A1
STATUS

FOR INFORMATION
DRAWING

LEVEL 13-15
AR-DA-B-10-09
ISSUE
12

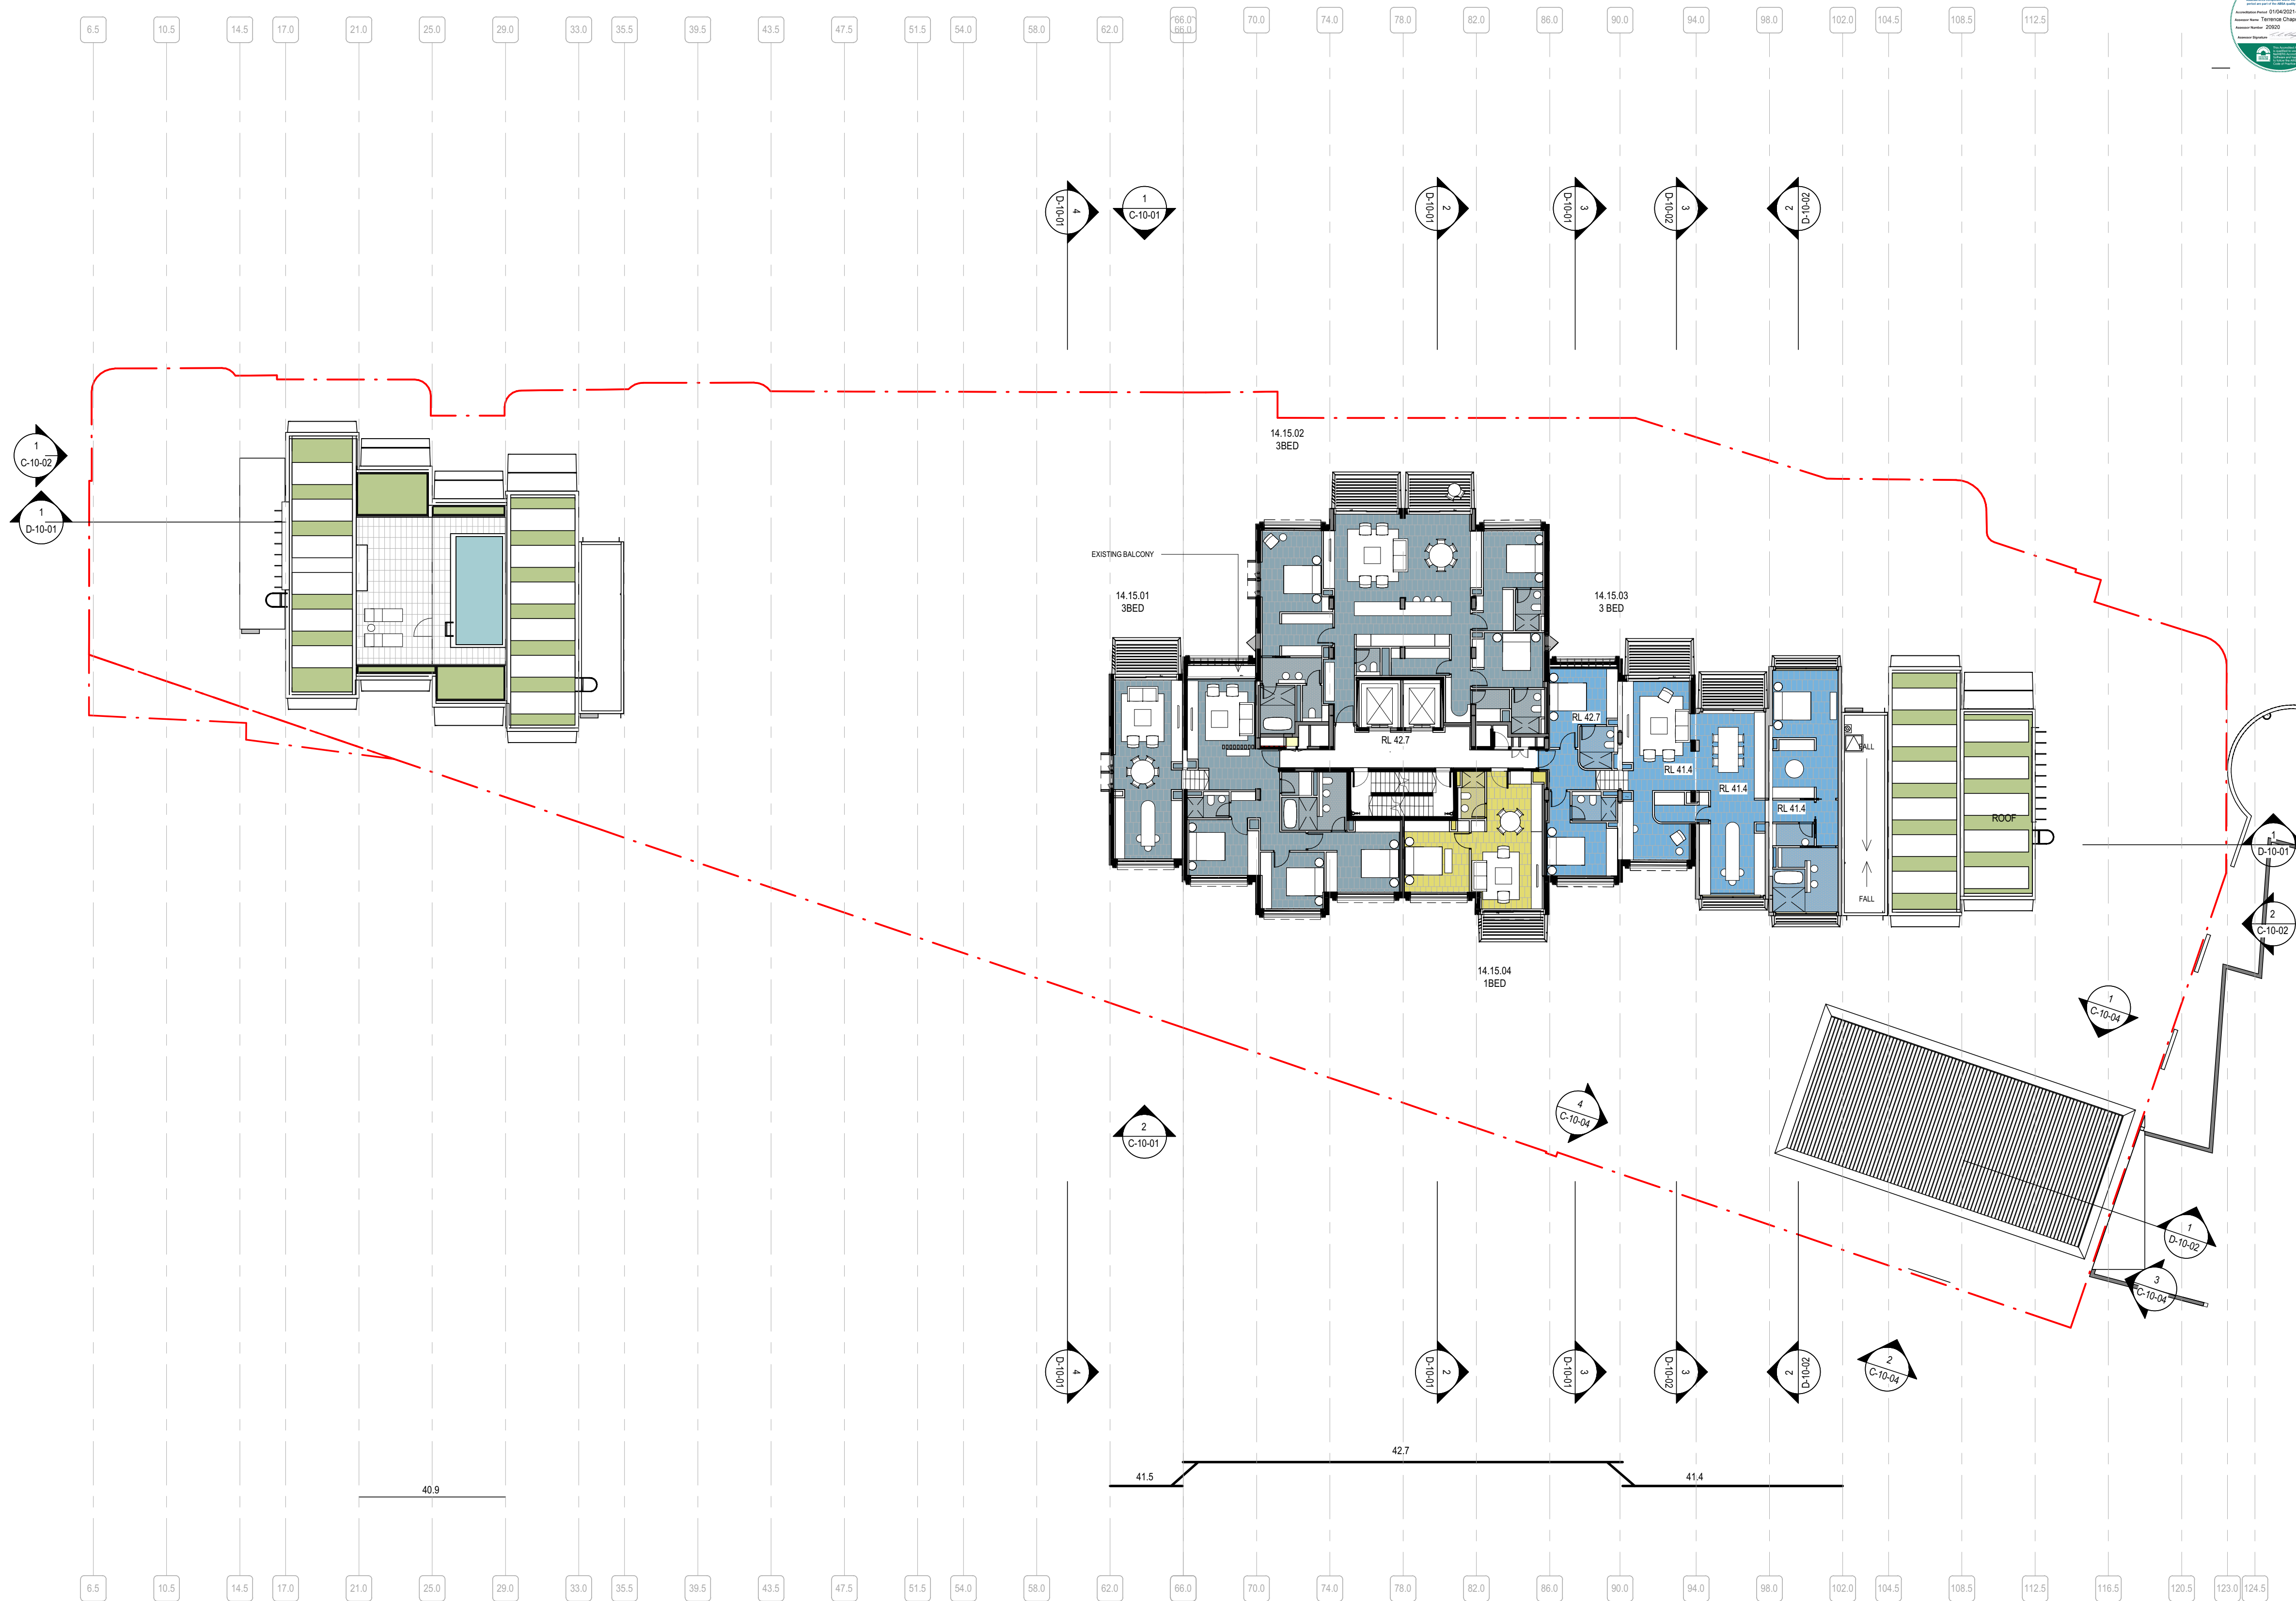

1 LEVEL 13-14

2 LEVEL 14-15



NSW ARCHITECTS REGISTRATION BOARD /
NOMINATED ARCHITECTS

6501 ABBIE GALVIN
8556 WINDYBUSHA TITCHKOSKY
7115 JULIAN ASHTON
7053 MATTHEW BLAIR
7151 PHILIP ROSSINGTON
4937 JAMES GROSE

Telephone +61 2 8297 7200
Facsimile +61 2 8297 7299
www.bvm.com.au

INTELLECTUAL PROPERTY

COPYRIGHT BVM ARCHITECTURE PTY LIMITED. UNLESS OTHERWISE
AGREED IN WRITING ALL RIGHTS TO THIS DOCUMENT ARE SUBJECT TO
PAYMENT IN FULL OF ALL BVM CHARGES. THIS DOCUMENT MAY ONLY
BE USED FOR THE EXPRESS PURPOSE AND PROJECT FOR WHICH IT
HAS BEEN CREATED AND DELIVERED. AS NOTIFIED IN WRITING BY
BVM AND THIS DOCUMENT MAY NOT BE, OTHERWISE USED, OR COPIED.
ANY UNAUTHORISED USE OF THIS DOCUMENT IS AT THE USER'S SOLE
RISK AND WITHOUT LIMITING BVM'S RIGHTS THE USER RELEASES AND
INDEMNIFIES BVM FROM AND AGAINST ALL LOSS SO ARISING.

NOTE

CONTRACTOR TO CHECK AND VERIFY ALL DIMENSIONS ON SITE PRIOR
TO COMMENCEMENT OF WORK OR PREPARATION OF SHOP DRAWINGS.
DO NOT SCALE THIS DRAWING

ISSUE	DATE	FOR
1	17.04.20	FOR INFORMATION
2	22.05.20	FOR INFORMATION
3	01.06.20	FOR INFORMATION
4	23.06.20	FOR INFORMATION
5	14.07.20	FOR INFORMATION
6	22.07.20	FOR INFORMATION
7	14.08.20	FOR INFORMATION
8	31.08.20	FOR INFORMATION
9	04.09.20	NOT FOR SSDA - DRAFT
10	15.09.20	NOT FOR SSDA - DRAFT
11	17.09.20	NOT FOR SSDA - DRAFT
12	18.09.20	FOR SSDA

PROJECT MANAGER

DEDICO DEVELOPMENT SERVICES

CLIENT

SIRIUS DEVELOPMENTS PTY LTD

CLIENT NUMBER

PROJECT

SIRIUS SITE

2-60 CUMBERLAND ST, THE ROCKS

BVM PROJECT NUMBER

1712011

DRAWING KEY

TRUE NORTH

GRAPHIC SCALE

0 2000 5000
SCALE

1 : 200@A1

STATUS

FOR INFORMATION


DRAWING

LEVEL 15-17

AR-DA-B-10-10

ISSUE

12

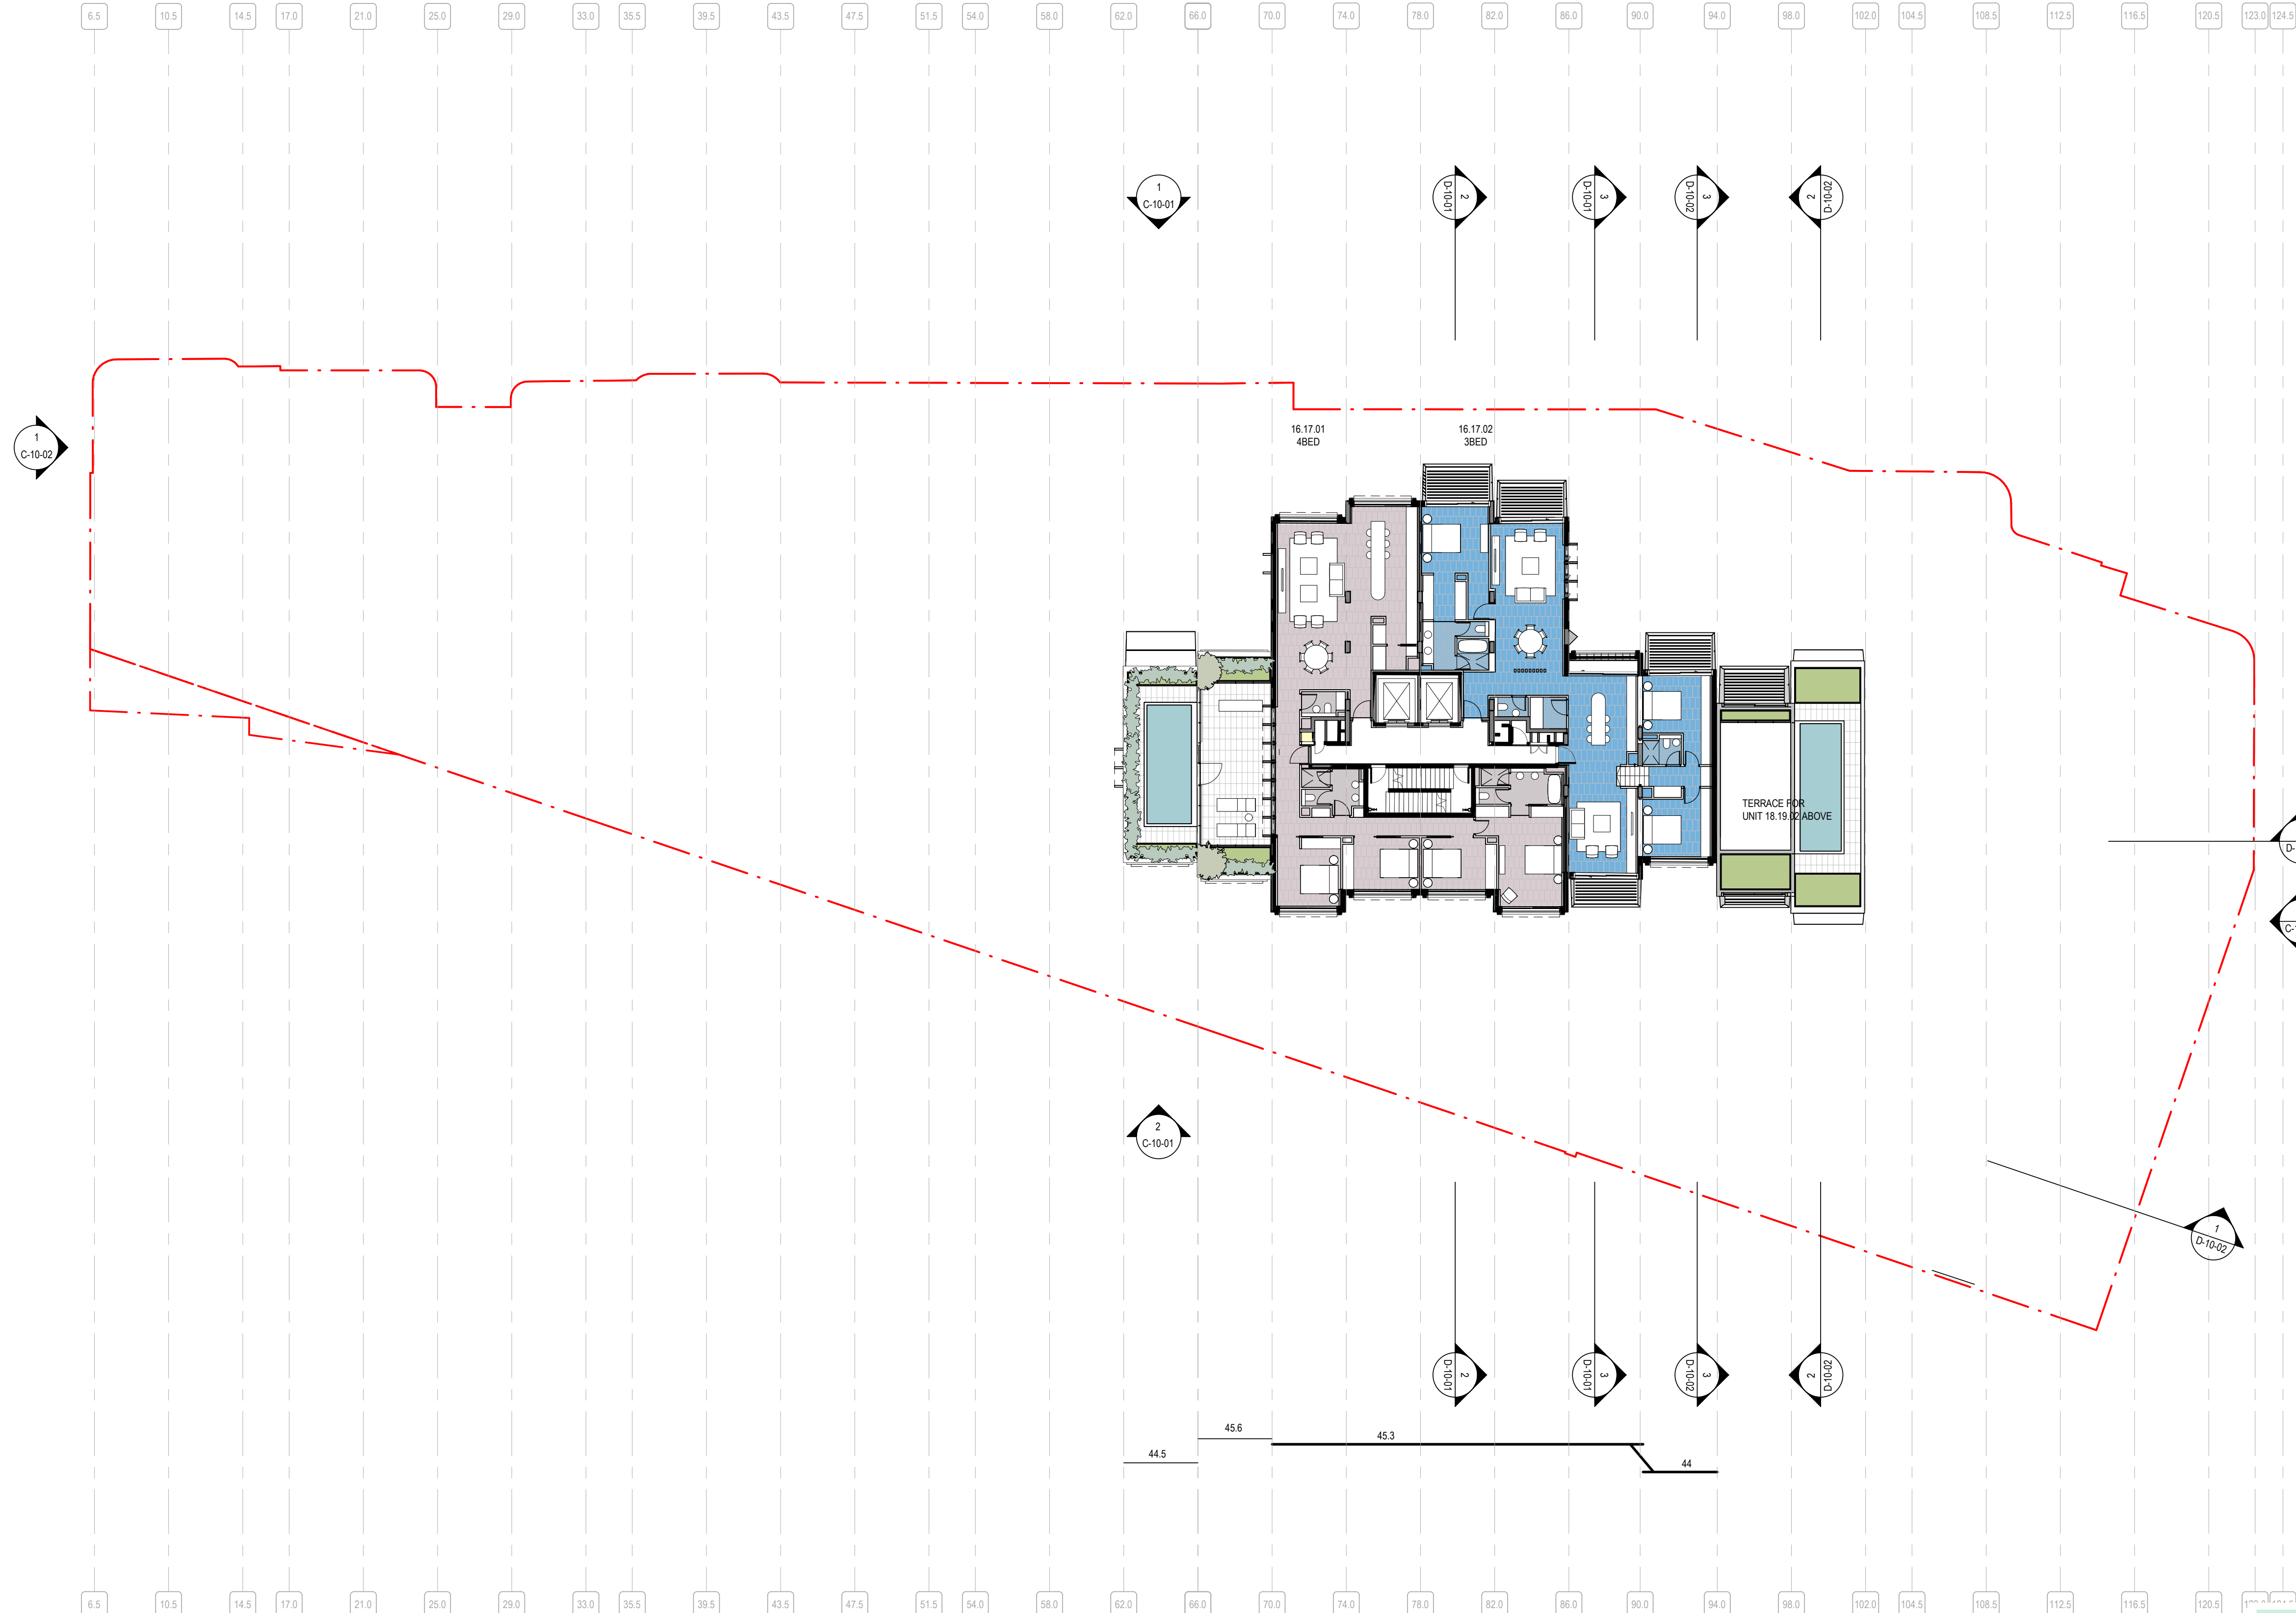

1 LEVEL 15-16

2 LEVEL 16-17





NSW ARCHITECTS REGISTRATION BOARD /
NOMINATED ARCHITECTS
6501 ASHIE GALVIN
8556 WINDSCHAKA TCHOWSKY
7115 JULIAN ASHTON
7053 MATTHEW BLAIR
7151 PHILIP ROSSINGTON
4937 JAMES GROSE
Telephone +61 2 8297 7200
Facsimile +61 2 8297 7299
www.bvm.com.au

INTELLECTUAL PROPERTY
COPYRIGHT BVM ARCHITECTURE PTY LIMITED. UNLESS OTHERWISE
AGREED IN WRITING ALL RIGHTS TO THIS DOCUMENT ARE SUBJECT TO
PAYMENT IN FULL OF ALL BVM CHARGES. THIS DOCUMENT MAY ONLY
BE USED FOR THE EXPRESS PURPOSE AND PROJECT FOR WHICH IT
HAS BEEN CREATED AND DELIVERED. AS NOTIFIED IN WRITING BY
BVM AND THIS DOCUMENT MAY NOT BE OTHERWISE USED OR COPIED.
ANY UNAUTHORISED USE OF THIS DOCUMENT IS AT THE USER'S SOLE
RISK AND WITHOUT LIMITING BVM'S RIGHTS THE USER RELEASES AND
INDEMNIFIES BVM FROM AND AGAINST ALL LOSS SO ARISING.

NOTE
CONTRACTOR TO CHECK AND VERIFY ALL DIMENSIONS ON SITE PRIOR
TO COMMENCEMENT OF WORK OR PREPARATION OF SHOP DRAWINGS.
DO NOT SCALE THIS DRAWING

ISSUE	DATE	FOR
1	17.04.20	FOR INFORMATION
2	22.05.20	FOR INFORMATION
3	01.06.20	FOR INFORMATION
4	23.06.20	FOR INFORMATION
5	22.07.20	FOR INFORMATION
6	14.08.20	FOR INFORMATION
7	31.08.20	FOR INFORMATION
8	04.09.20	NOT FOR SSDA - DRAFT
9	15.09.20	NOT FOR SSDA - DRAFT
10	17.09.20	NOT FOR SSDA - DRAFT
11	18.09.20	FOR SSDA

PROJECT MANAGER
DEDICO DEVELOPMENT SERVICES

CLIENT

SIRIUS DEVELOPMENTS PTY LTD
CLIENT NUMBER

PROJECT

SIRIUS SITE
2-60 CUMBERLAND ST, THE ROCKS
BVM PROJECT NUMBER

1712011
DRAWING KEY

TRUE NORTH
GRAPHIC SCALE
0 2000 5000
SCALE

1 : 200@A1
STATUS

FOR INFORMATION
DRAWING


LEVEL 18-19

AR-DA-B-10-11

ISSUE

11

0.0 6.5 10.5 14.5 17.0 21.0 25.0 29.0 33.0 35.5 39.5 43.5 47.5 51.5 54.0 58.0 62.0 66.0 70.0 74.0 78.0 82.0 86.0 90.0 94.0 98.0 102.0 104.5 108.5 112.5 116.5 120.5 123.0 124.5

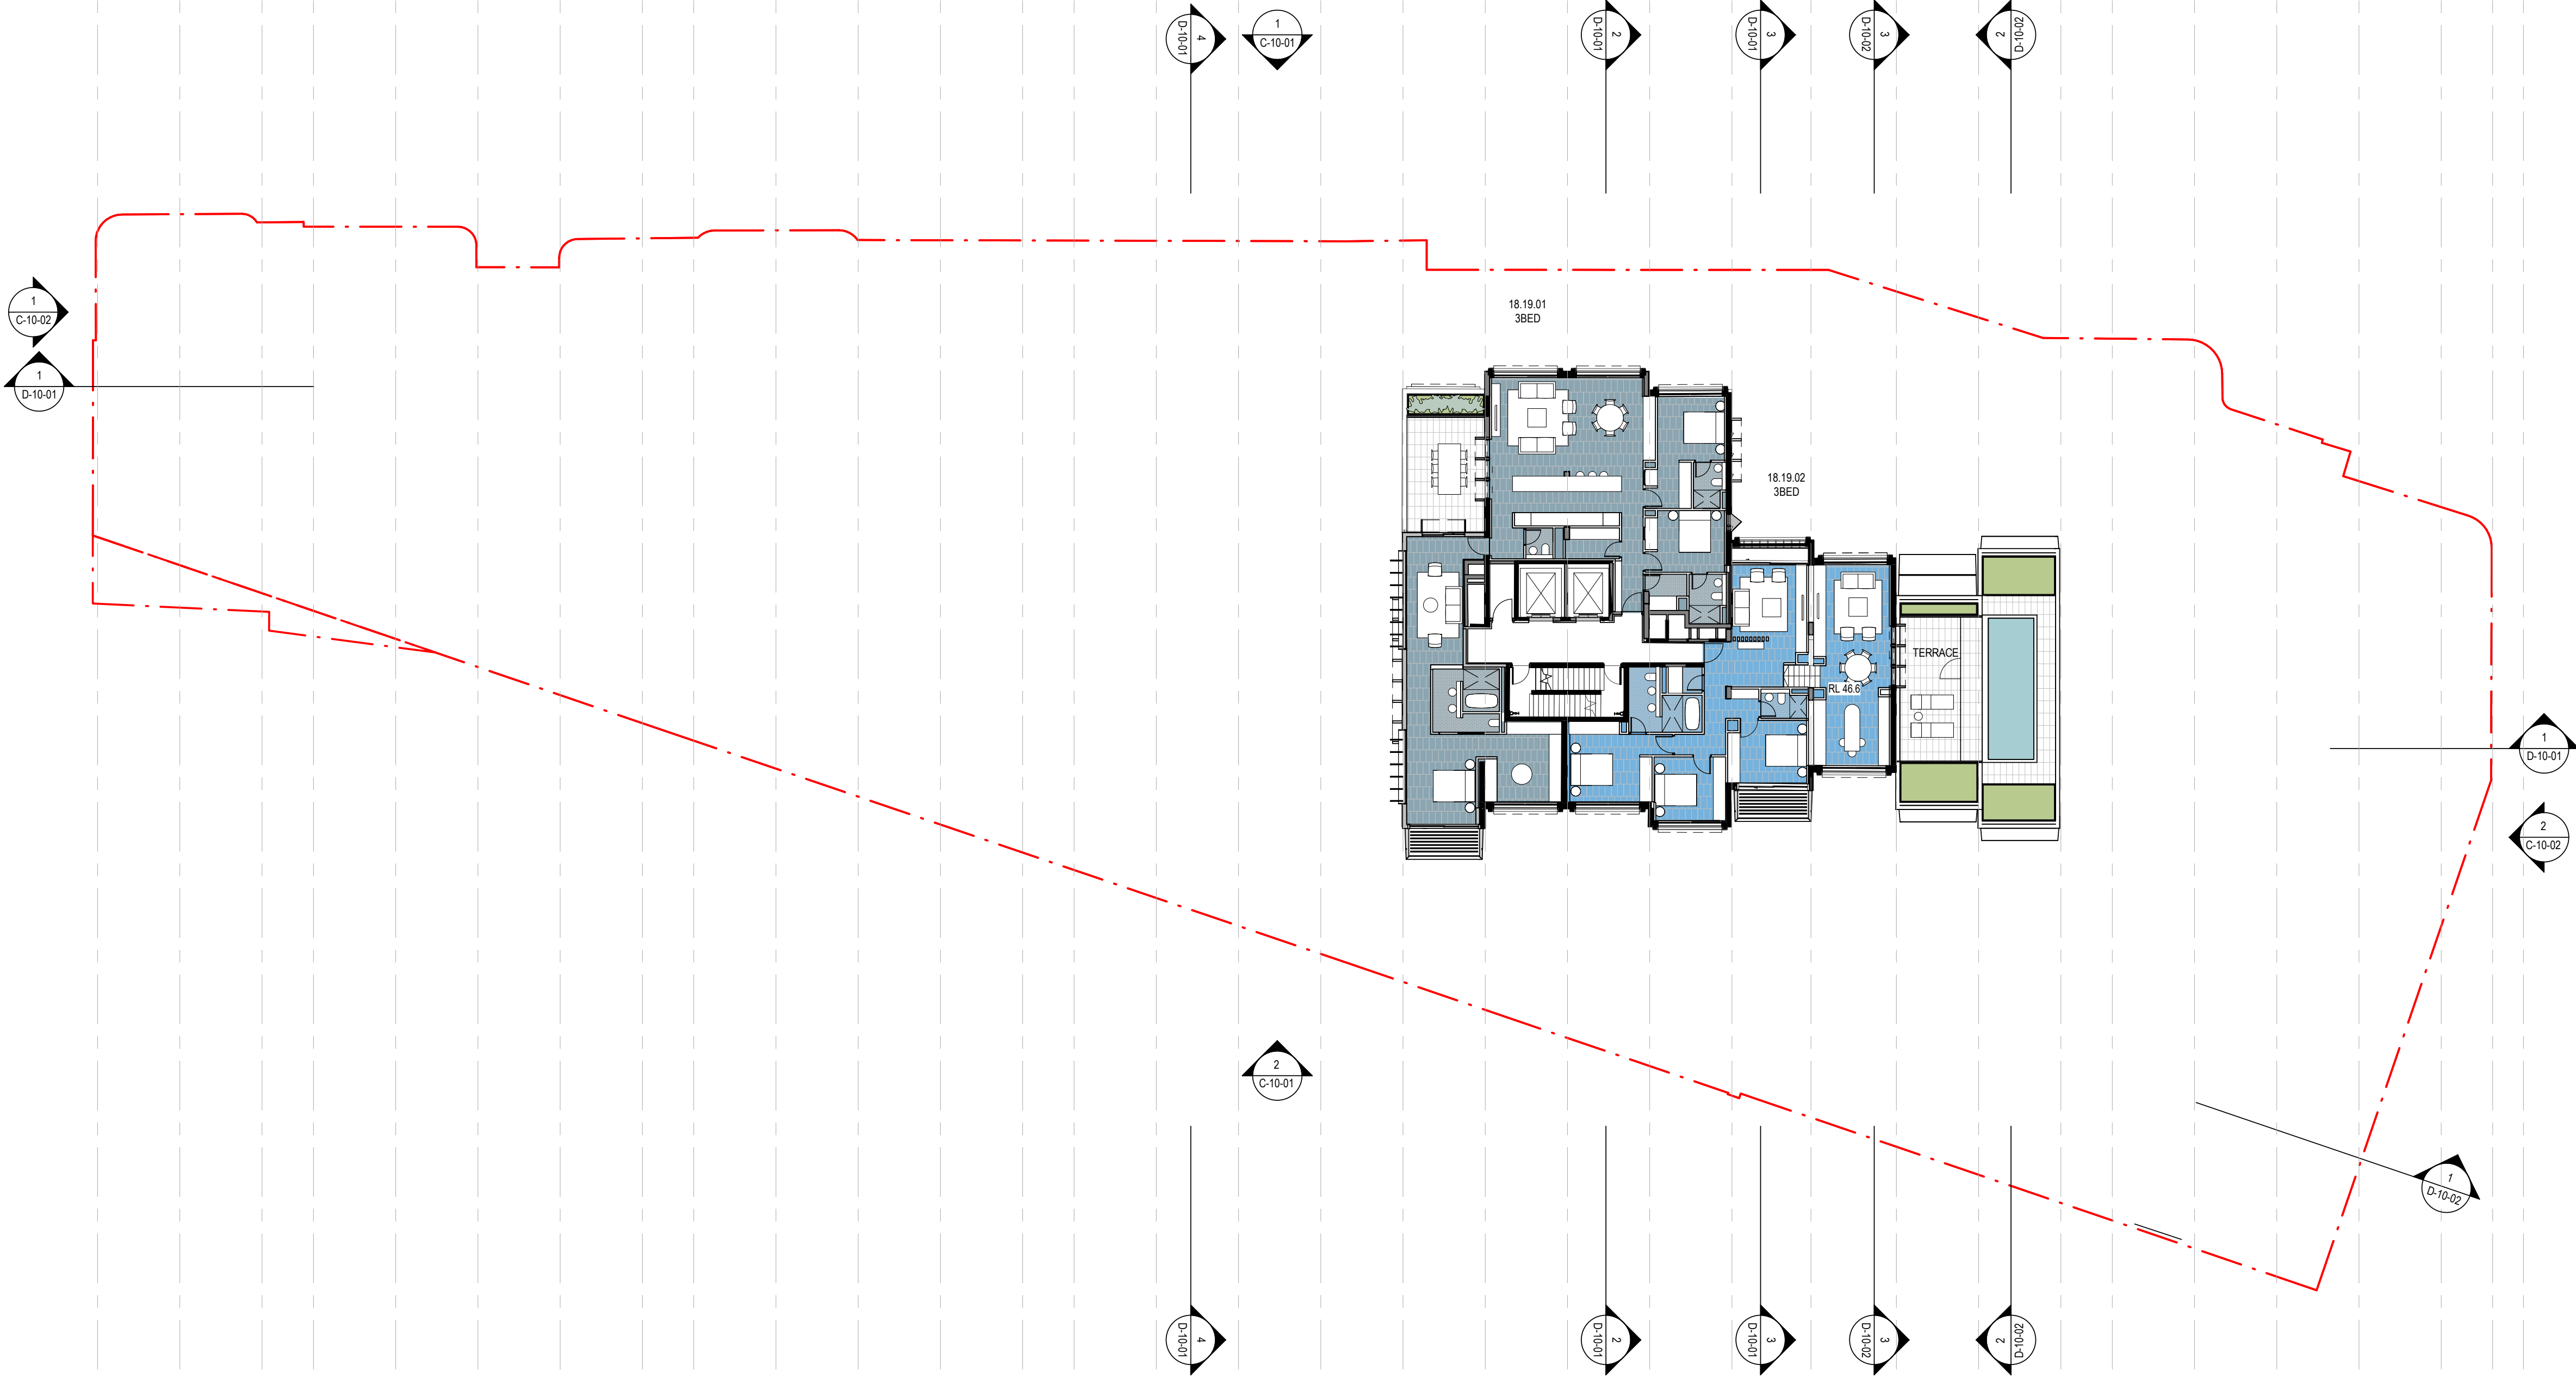



NSW ARCHITECTS REGISTRATION BOARD /
NOMINATED ARCHITECTS
6501 ASBIE GALVIN
8556 WROTSCHAKA TCHOWSKY
7115 JULIAN ASHTON
7053 MATTHEW BLAIR
7151 PHILIP ROSSINGTON
4937 JAMES GROSE
Telephone +61 2 8297 7200
Facsimile +61 2 8297 7299
www.bvn.com.au

INTELLECTUAL PROPERTY
COPYRIGHT BVN ARCHITECTURE PTY LIMITED. UNLESS OTHERWISE
AGREED IN WRITING ALL RIGHTS TO THIS DOCUMENT ARE SUBJECT TO
PAYMENT IN FULL OF ALL BVN CHARGES. THIS DOCUMENT MAY ONLY
BE USED FOR THE EXPRESS PURPOSE AND PROJECT FOR WHICH IT
HAS BEEN CREATED AND DELIVERED. AS NOTIFIED IN WRITING BY
BVN AND THIS DOCUMENT MAY NOT BE, OTHERWISE USED, OR COPIED.
ANY UNAUTHORISED USE OF THIS DOCUMENT IS AT THE USER'S SOLE
RISK AND WITHOUT LIMITING BVN'S RIGHTS THE USER RELEASES AND
INDEMNIFIES BVN FROM AND AGAINST ALL LOSS SO ARISING.

NOTE
CONTRACTOR TO CHECK AND VERIFY ALL DIMENSIONS ON SITE PRIOR
TO COMMENCEMENT OF WORK OR PREPARATION OF SHOP DRAWINGS.
DO NOT SCALE THIS DRAWING

ISSUE	DATE	FOR
1	17.04.20	FOR INFORMATION
2	22.05.20	FOR INFORMATION
3	01.06.20	FOR INFORMATION
4	23.06.20	FOR INFORMATION
5	22.07.20	FOR INFORMATION
6	14.08.20	FOR INFORMATION
7	31.08.20	FOR INFORMATION
8	04.09.20	NOT FOR SSDA - DRAFT
9	15.09.20	NOT FOR SSDA - DRAFT
10	17.09.20	NOT FOR SSDA - DRAFT
11	18.09.20	FOR SSDA

PROJECT MANAGER
DEDICO DEVELOPMENT SERVICES

CLIENT

SIRIUS DEVELOPMENTS PTY LTD
CLIENT NUMBER

PROJECT

SIRIUS SITE
2-60 CUMBERLAND ST, THE ROCKS
BVN PROJECT NUMBER

1712011
DRAWING KEY


TRUE NORTH
GRAPHIC SCALE
0 2000 5000
SCALE


1 : 200@A1
STATUS

FOR INFORMATION
DRAWING

LEVEL 20-21

AR-DA-B-10-12 11

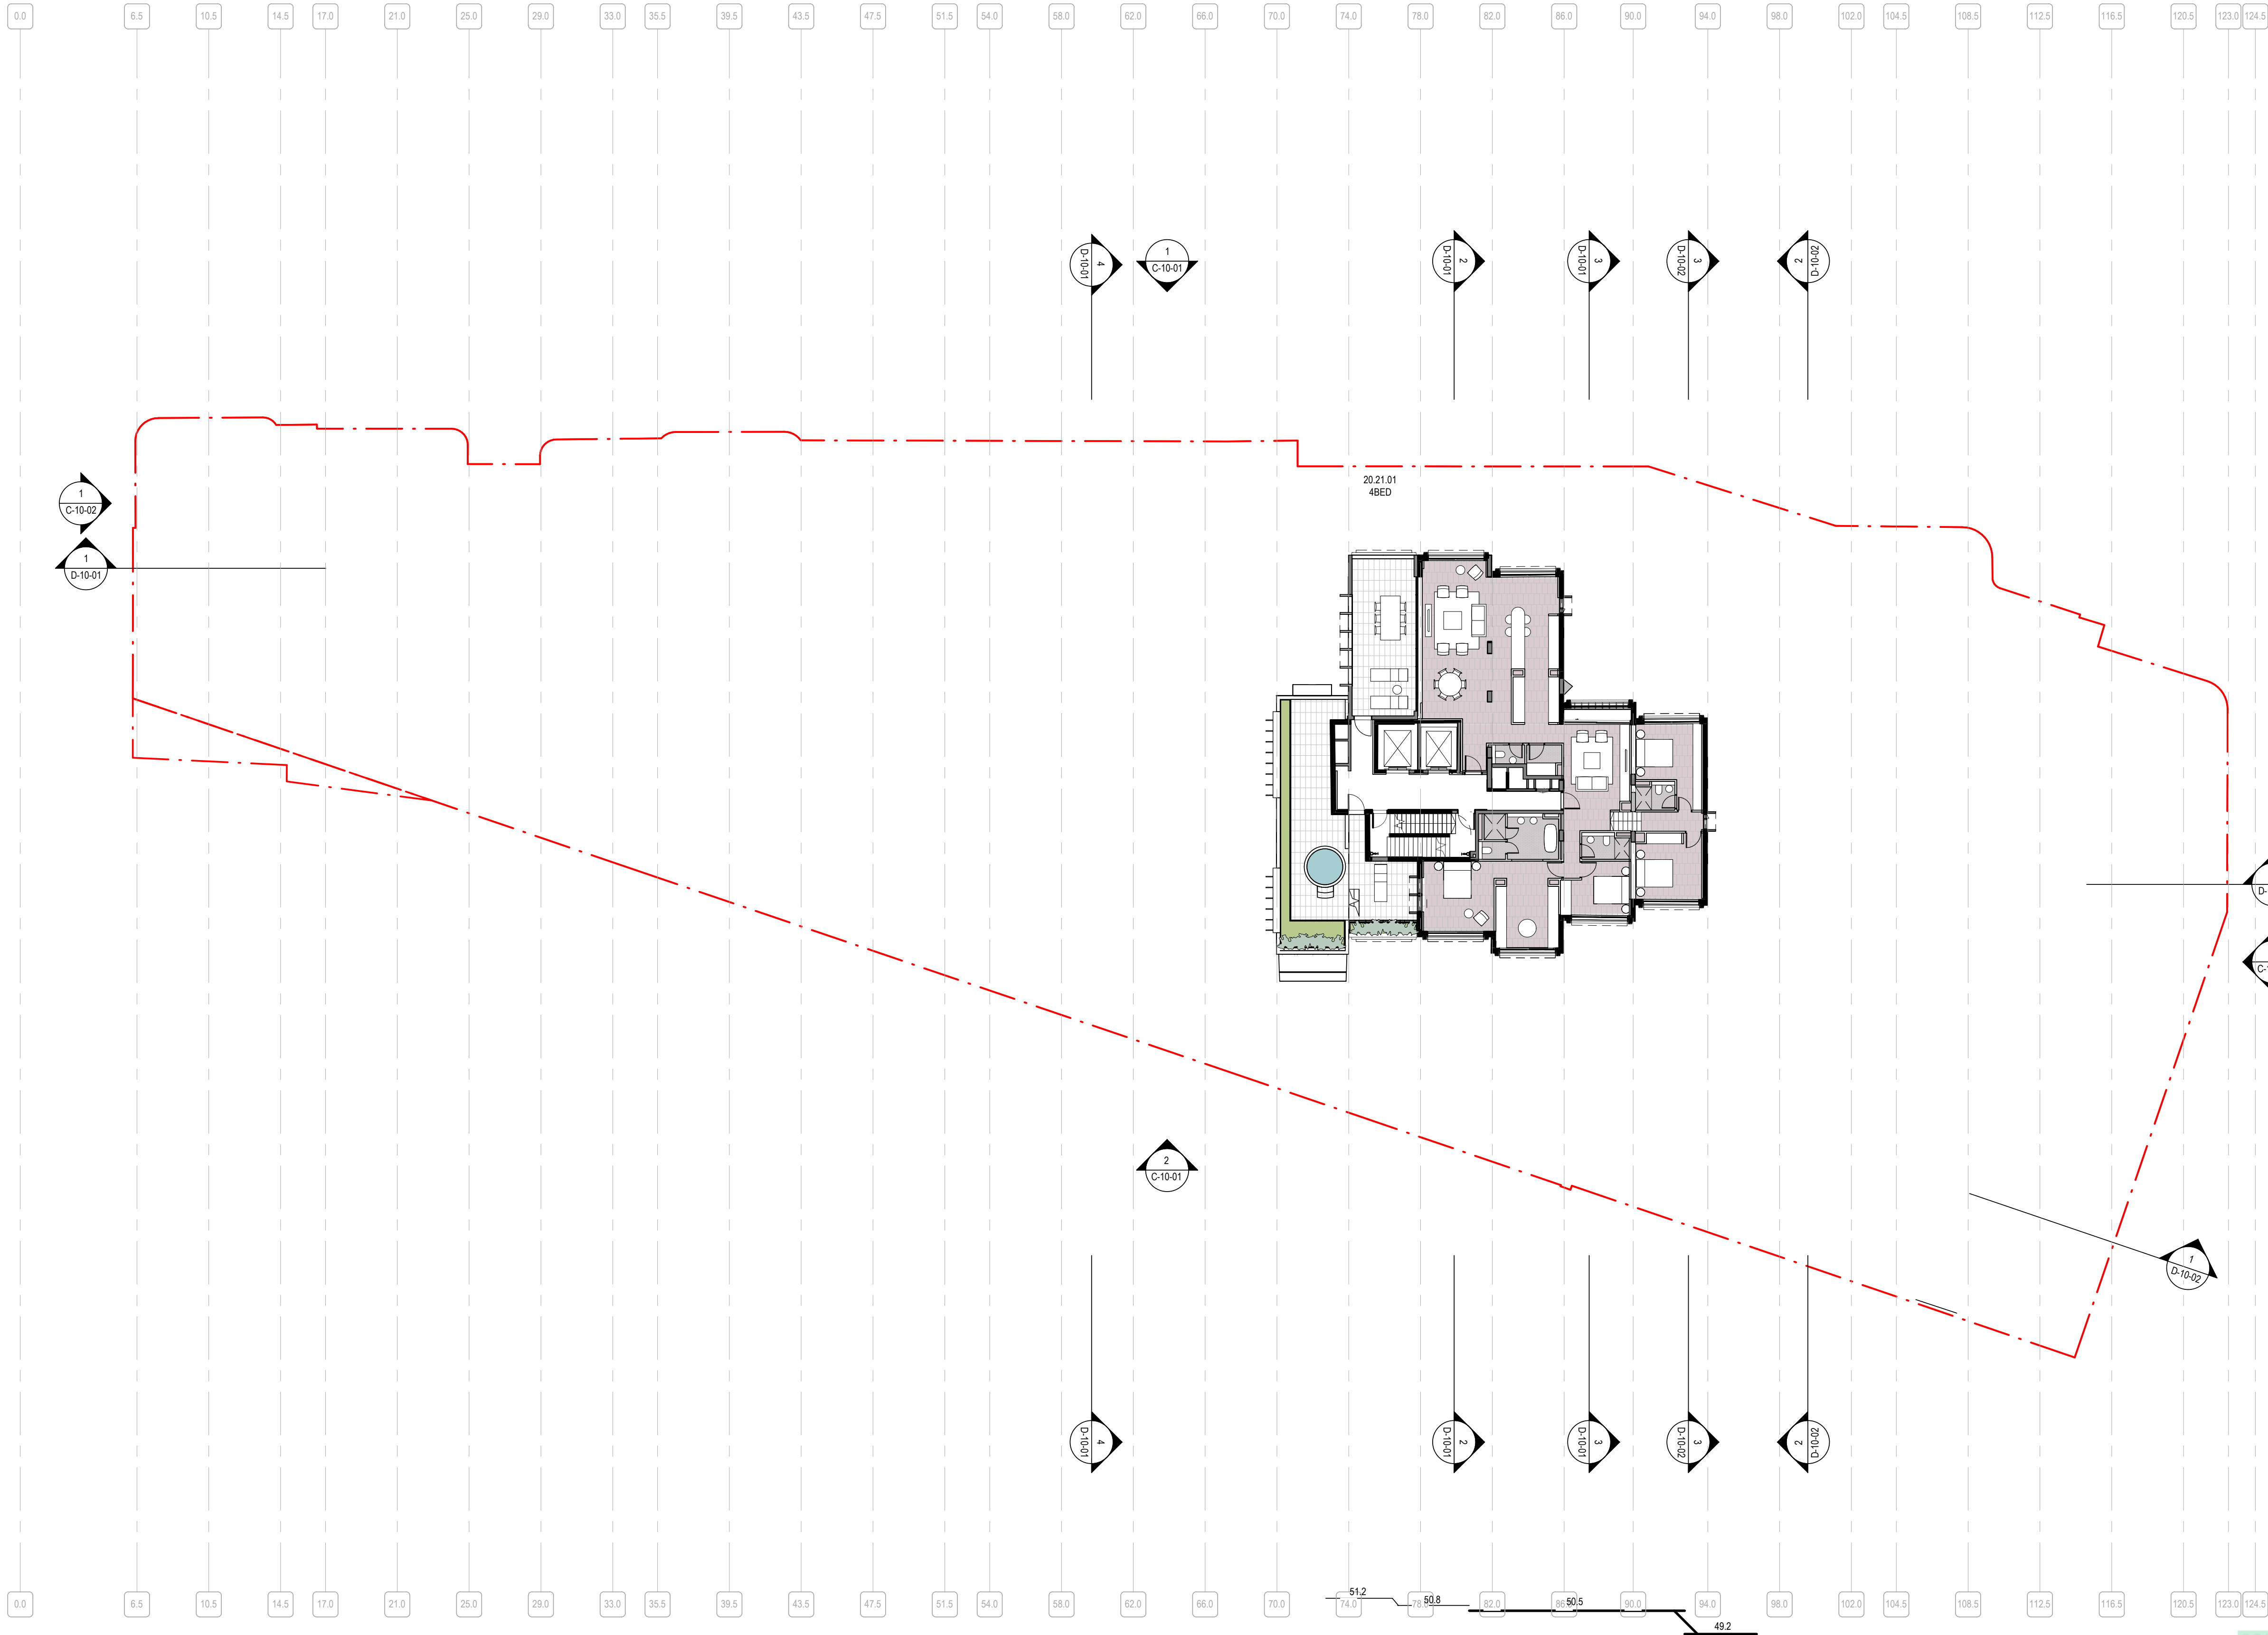

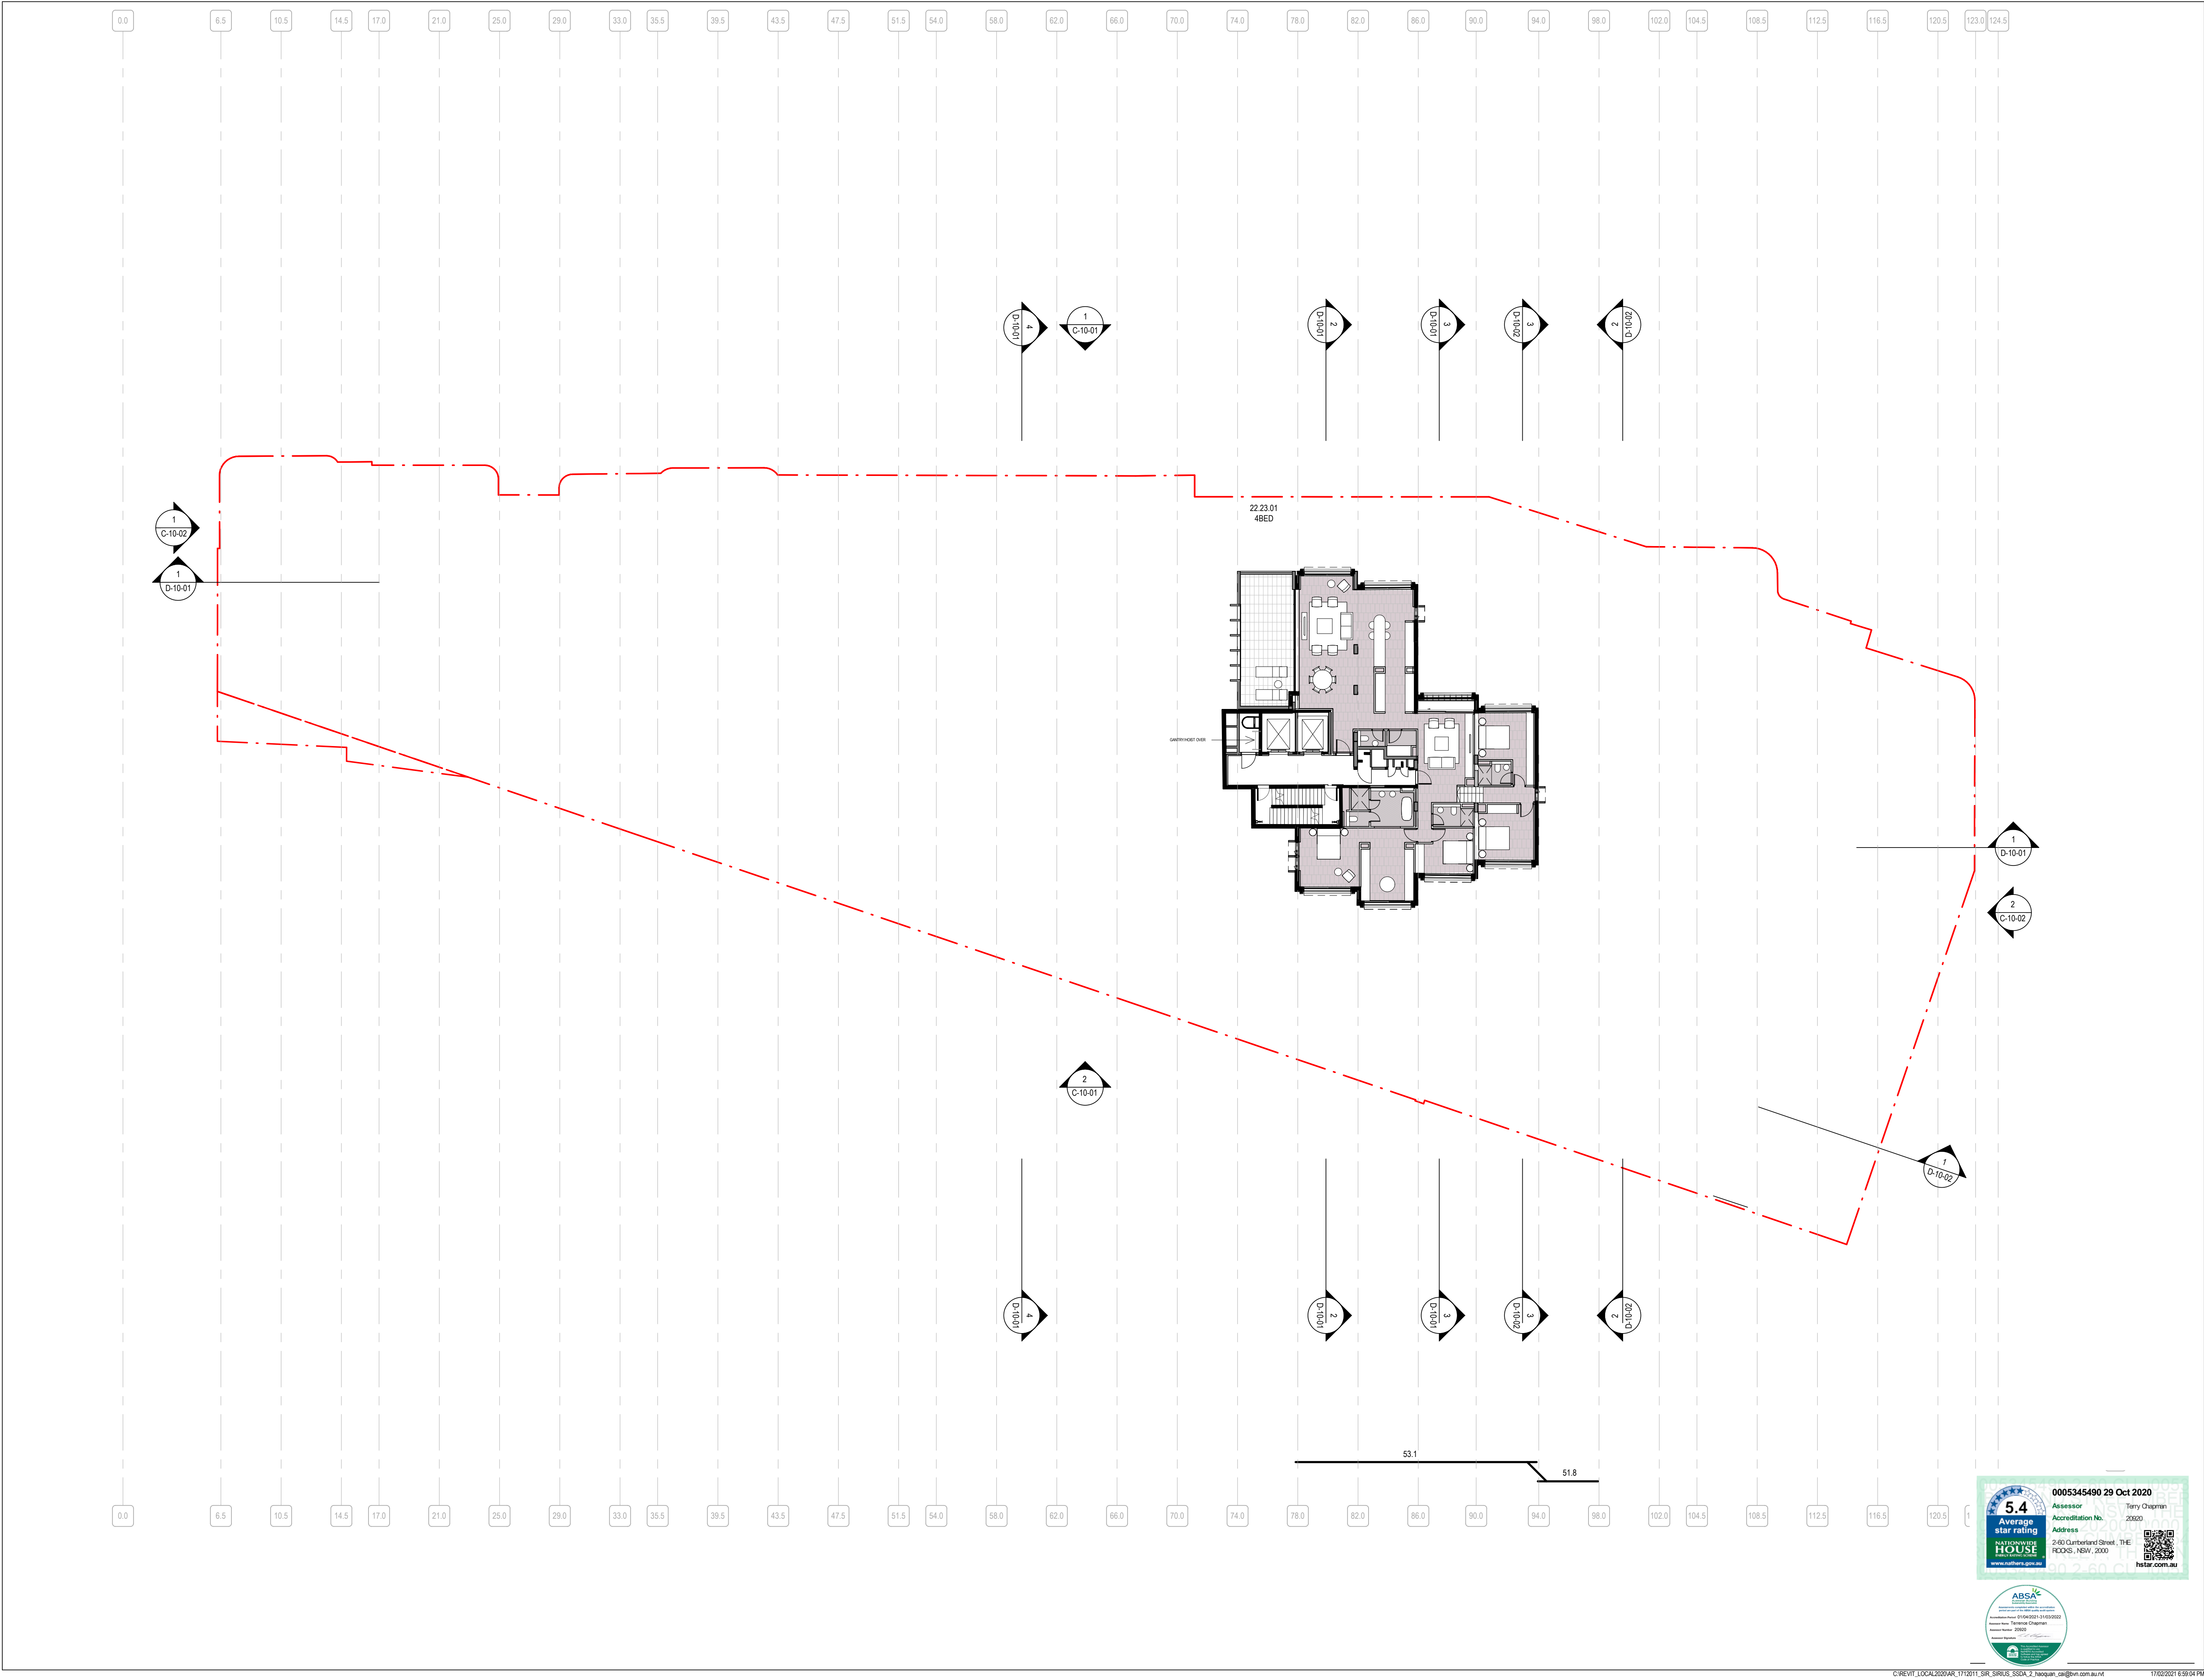

NSW ARCHITECTS REGISTRATION BOARD /
NOMINATED ARCHITECTS
6501 ABBIE GALVIN
8556 WINDYBUSH TOWN
7115 JULIAN ASTON
7053 MATTHEW BLAIR
7151 PHILIP ROSSINGTON
4937 JAMES GROSE
Telephone +61 2 8297 7200
Facsimile +61 2 8297 7299
www.bvm.com.au

INTELLECTUAL PROPERTY
COPYRIGHT BVM ARCHITECTURE PTY LIMITED. UNLESS OTHERWISE
AGREED IN WRITING ALL RIGHTS TO THIS DOCUMENT ARE SUBJECT TO
PAYMENT IN FULL OF ALL BVM CHARGES. THIS DOCUMENT MAY ONLY
BE USED FOR THE EXPRESS PURPOSE AND PROJECT FOR WHICH IT
HAS BEEN CREATED AND DELIVERED. AS NOTIFIED IN WRITING BY
BVM AND THIS DOCUMENT MAY NOT BE OTHERWISE USED OR COPIED.
ANY UNAUTHORIZED USE OF THIS DOCUMENT IS AT THE USER'S SOLE
RISK AND WITHOUT LIMITING BVM'S RIGHTS THE USER RELEASES AND
INDEMNIFIES BVM FROM AND AGAINST ALL LOSS SO ARISING.

NOTE
CONTRACTOR TO CHECK AND VERIFY ALL DIMENSIONS ON SITE PRIOR
TO COMMENCEMENT OF WORK OR PREPARATION OF SHOP DRAWINGS.
DO NOT SCALE THIS DRAWING

ISSUE	DATE	FOR
1	17.04.20	FOR INFORMATION
2	22.05.20	FOR INFORMATION
3	01.06.20	FOR INFORMATION
4	23.06.20	FOR INFORMATION
5	26.06.20	FOR INFORMATION
6	22.07.20	FOR INFORMATION
7	14.08.20	FOR INFORMATION
8	31.08.20	FOR INFORMATION
9	04.09.20	NOT FOR SSDA - DRAFT
10	15.09.20	NOT FOR SSDA - DRAFT
11	17.09.20	NOT FOR SSDA - DRAFT
12	18.09.20	FOR SSDA

PROJECT MANAGER
DEDICO DEVELOPMENT SERVICES

CLIENT

SIRIUS DEVELOPMENTS PTY LTD
CLIENT NUMBER

PROJECT

SIRIUS SITE
2-60 CUMBERLAND ST, THE ROCKS
BVM PROJECT NUMBER

1712011
DRAWING KEY

TRUE NORTH
GRAPHIC SCALE
0 2000 5000
SCALE

1 : 200@A1
STATUS

FOR INFORMATION
DRAWING

LEVEL 22-23
AR-DA-B-10-13
ISSUE
12





Telephone +61 2 8297 7200
Facsimile +61 2 8297 7299
www.bvn.com.au

INTELLECTUAL PROPERTY

COPYRIGHT BVN ARCHITECTURE PTY LIMITED, UNLESS OTHERWISE
 GREED IN WRITING. ALL RIGHTS TO THIS DOCUMENT ARE SUBJECT TO
 PAYMENT IN FULL OF ALL BVN CHARGES. THIS DOCUMENT MAY ONLY
 BE USED FOR THE EXPRESS PURPOSE AND PROJECT FOR WHICH IT
 WAS BEEN CREATED AND DELIVERED, AS NOTIFIED IN WRITING BY
 BVN AND THIS DOCUMENT MAY NOT BE OTHERWISE USED, OR COPIED,
 UNAUTHORISED USE OF THIS DOCUMENT IS AT THE USER'S SOLE
 RISK AND WITHOUT LIMITING BVN'S RIGHTS THE USER RELEASES AND
 IDENTIFIES BVN FROM AND AGAINST ALL LOSS SO ARISING.

NOTE

CONTRACTOR TO CHECK AND VERIFY ALL DIMENSIONS ON SITE PRIOR
TO COMMENCEMENT OF WORK OR PREPARATION OF SHOP DRAWINGS.
DO NOT SCALE THIS DRAWING

ISSUE	DATE	FOR
1	26.06.20	FOR INFORMATION
2	22.07.20	FOR INFORMATION
3	14.08.20	FOR INFORMATION
4	31.08.20	FOR INFORMATION
5	04.09.20	NOT FOR SSDA - DRAFT
6	15.09.20	NOT FOR SSDA - DRAFT
7	17.09.20	NOT FOR SSDA - DRAFT
8	18.09.20	FOR SSDA

PROJECT MANAGER

MEDICO DEVELOPMENT SERVICES

LIENT

SIRIUS DEVELOPMENTS PTY LTD

CLIENT NUMBER

PROJECT

IRIDIUM SITE
-60 CUMBERLAND ST, THE ROCKS
OWN PROJECT NUMBER

712011

DRAWING KEY

RUE NORTH

PROJECT NORTH

GRAPHIC SCALE

0

1:200@A1

TATU

FOR INFORMATION

RAWING

LEVEL 24-27

AR-DA-B-10-14

SUE



3 LEVEL 27

2 LEVEL 26

1 : 200

1 LEVEL 24-25

1 : 200





NSW ARCHITECTS REGISTRATION BOARD /
NOMINATED ARCHITECTS
6501 ABBIE GALVIN
858 WATSONIA TITCHKOSKY
7115 JULIAN ASHTON
7053 MATTHEW BLAIR
7151 PHILIP ROSSINGTON
4937 JAMES GROSE
Telephone +61 2 8297 7200
Facsimile +61 2 8297 7299
www.bvm.com.au

INTELLECTUAL PROPERTY
COPYRIGHT BVM ARCHITECTURE PTY LIMITED. UNLESS OTHERWISE
AGREED IN WRITING ALL RIGHTS TO THIS DOCUMENT ARE SUBJECT TO
PAYMENT IN FULL OF ALL BVM CHARGES. THIS DOCUMENT MAY ONLY
BE USED FOR THE EXPRESS PURPOSE AND PROJECT FOR WHICH IT
HAS BEEN CREATED AND DELIVERED. AS NOTIFIED IN WRITING BY
BVM AND THIS DOCUMENT MAY NOT BE OTHERWISE USED OR COPIED.
ANY UNAUTHORISED USE OF THIS DOCUMENT IS AT THE USER'S SOLE
RISK AND WITHOUT LIMITING BVM'S RIGHTS THE USER RELEASES AND
INDEMNIFIES BVM FROM AND AGAINST ALL LOSS SO ARISING.

NOTE
CONTRACTOR TO CHECK AND VERIFY ALL DIMENSIONS ON SITE PRIOR TO
COMMENCEMENT OF WORK OR PREPARATION OF SHOP DRAWINGS.
DO NOT SCALE THIS DRAWING

ISSUE	DATE	FOR
1	04.09.20	NOT FOR SSDA - DRAFT
2	15.09.20	NOT FOR SSDA - DRAFT
3	16.09.20	NOT FOR SSDA - DRAFT
4	17.09.20	NOT FOR SSDA - DRAFT
5	18.09.20	FOR SSDA

PROJECT MANAGER
DEDICO DEVELOPMENT SERVICES


CLIENT

SIRIUS DEVELOPMENTS PTY LTD
CLIENT NUMBER

PROJECT

SIRIUS SITE
2-60 CUMBERLAND ST, THE ROCKS
BVM PROJECT NUMBER

1712011
DRAWING KEY

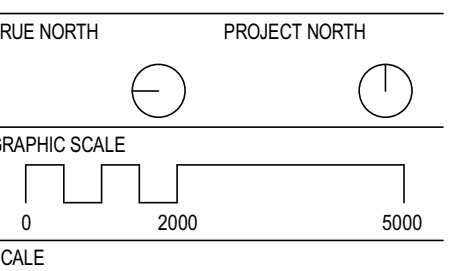

1 : 200 @ A1
STATUS

FOR INFORMATION
DRAWING

ROOF PLAN

AR-DA-B-10-15 5




1 ROOF PLAN



C:\PROJECTS\LOCAL\2020\AR-1712011_BSR_SIRIUS_SSDA_2_5490\DA-10-15


6/9/2021 5:18:01 PM

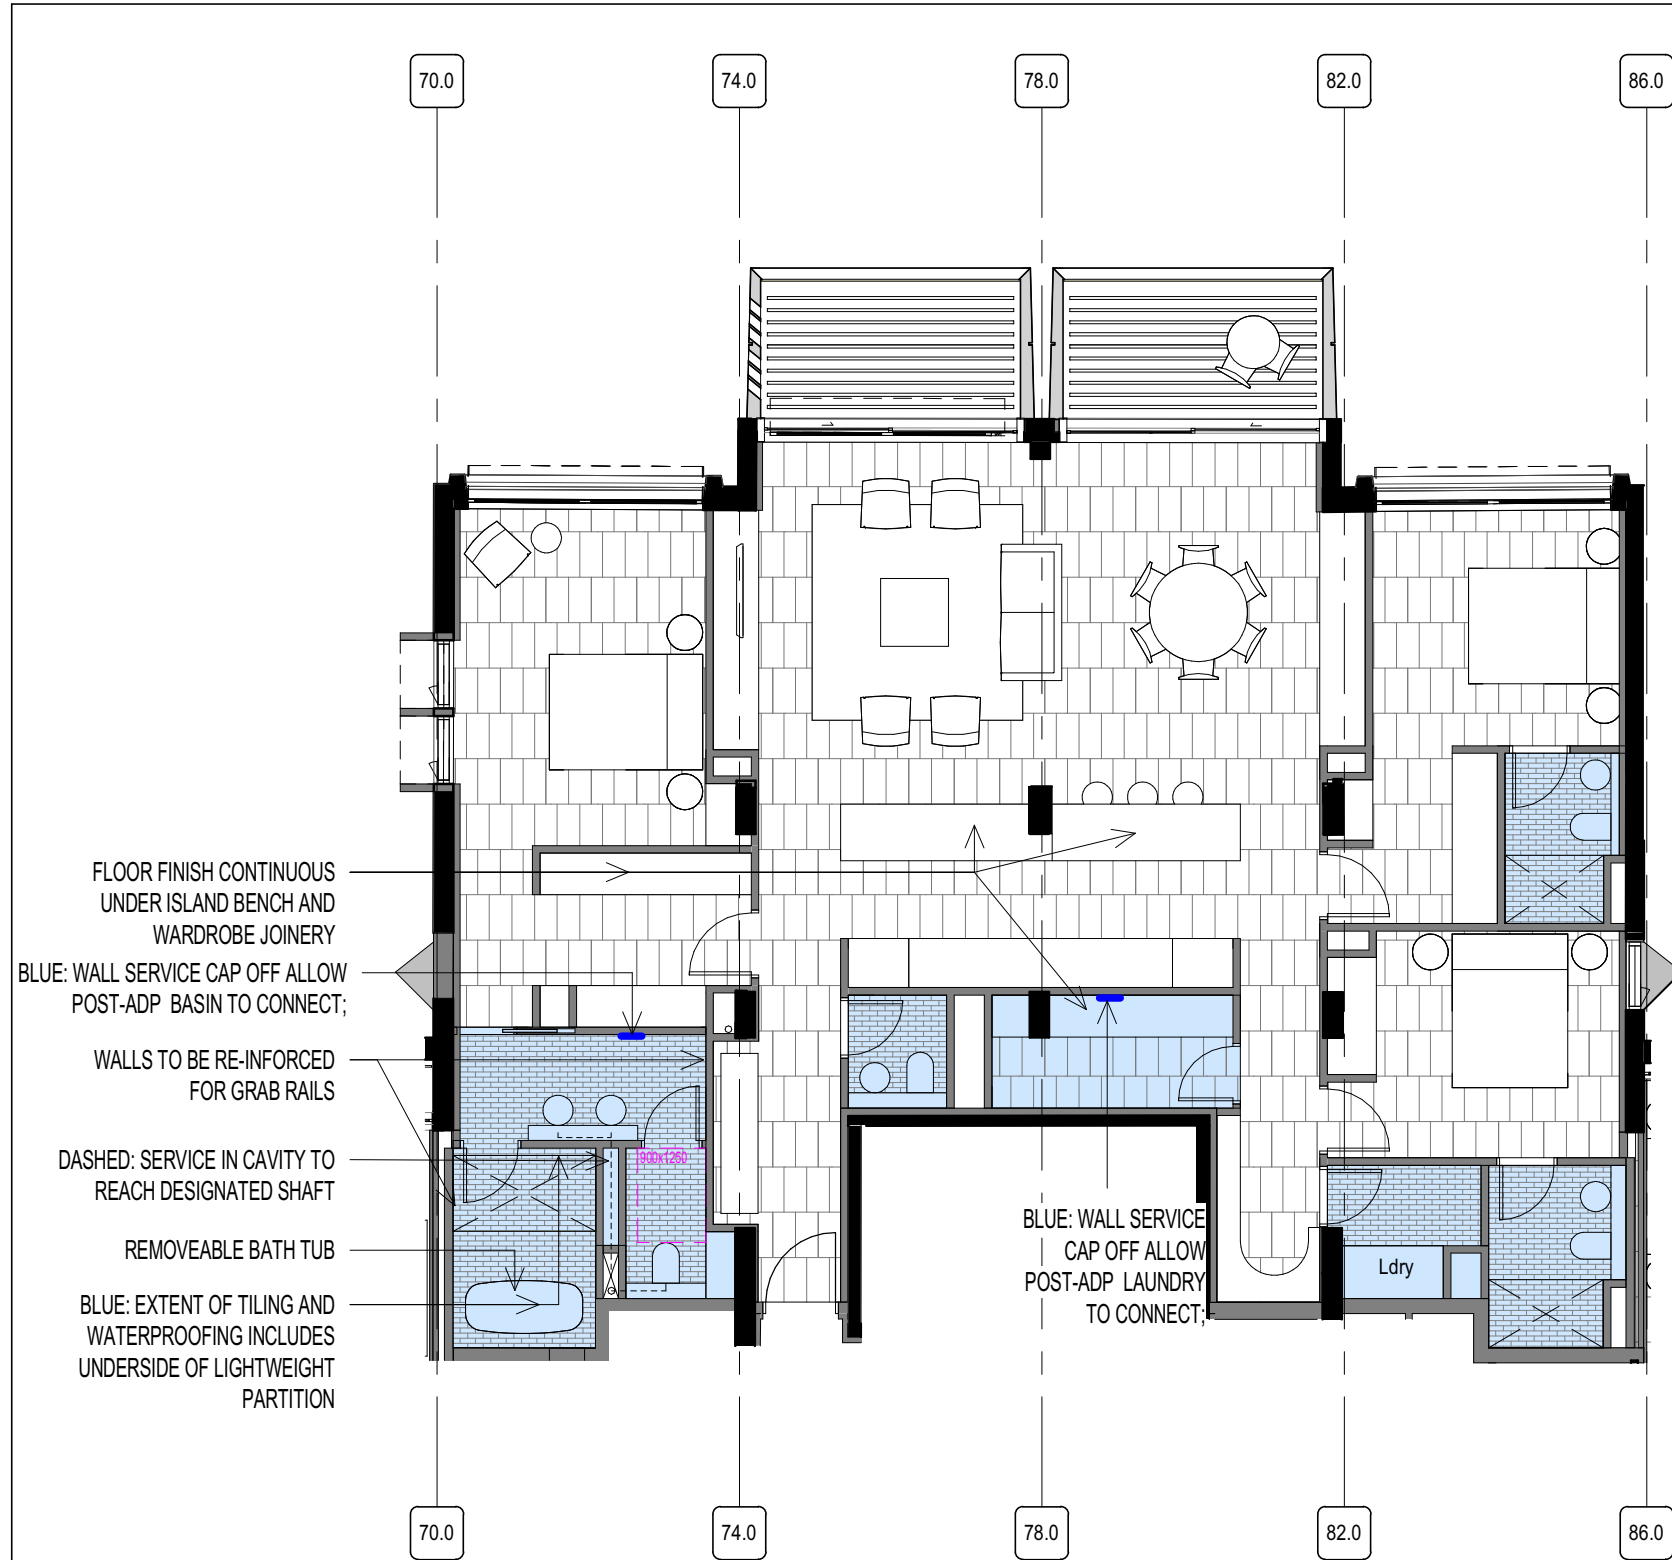


1 DDA TYPE 3F - 14.15.02 - PRE



2 DDA TYPE 3F - 14.15.02 - POST

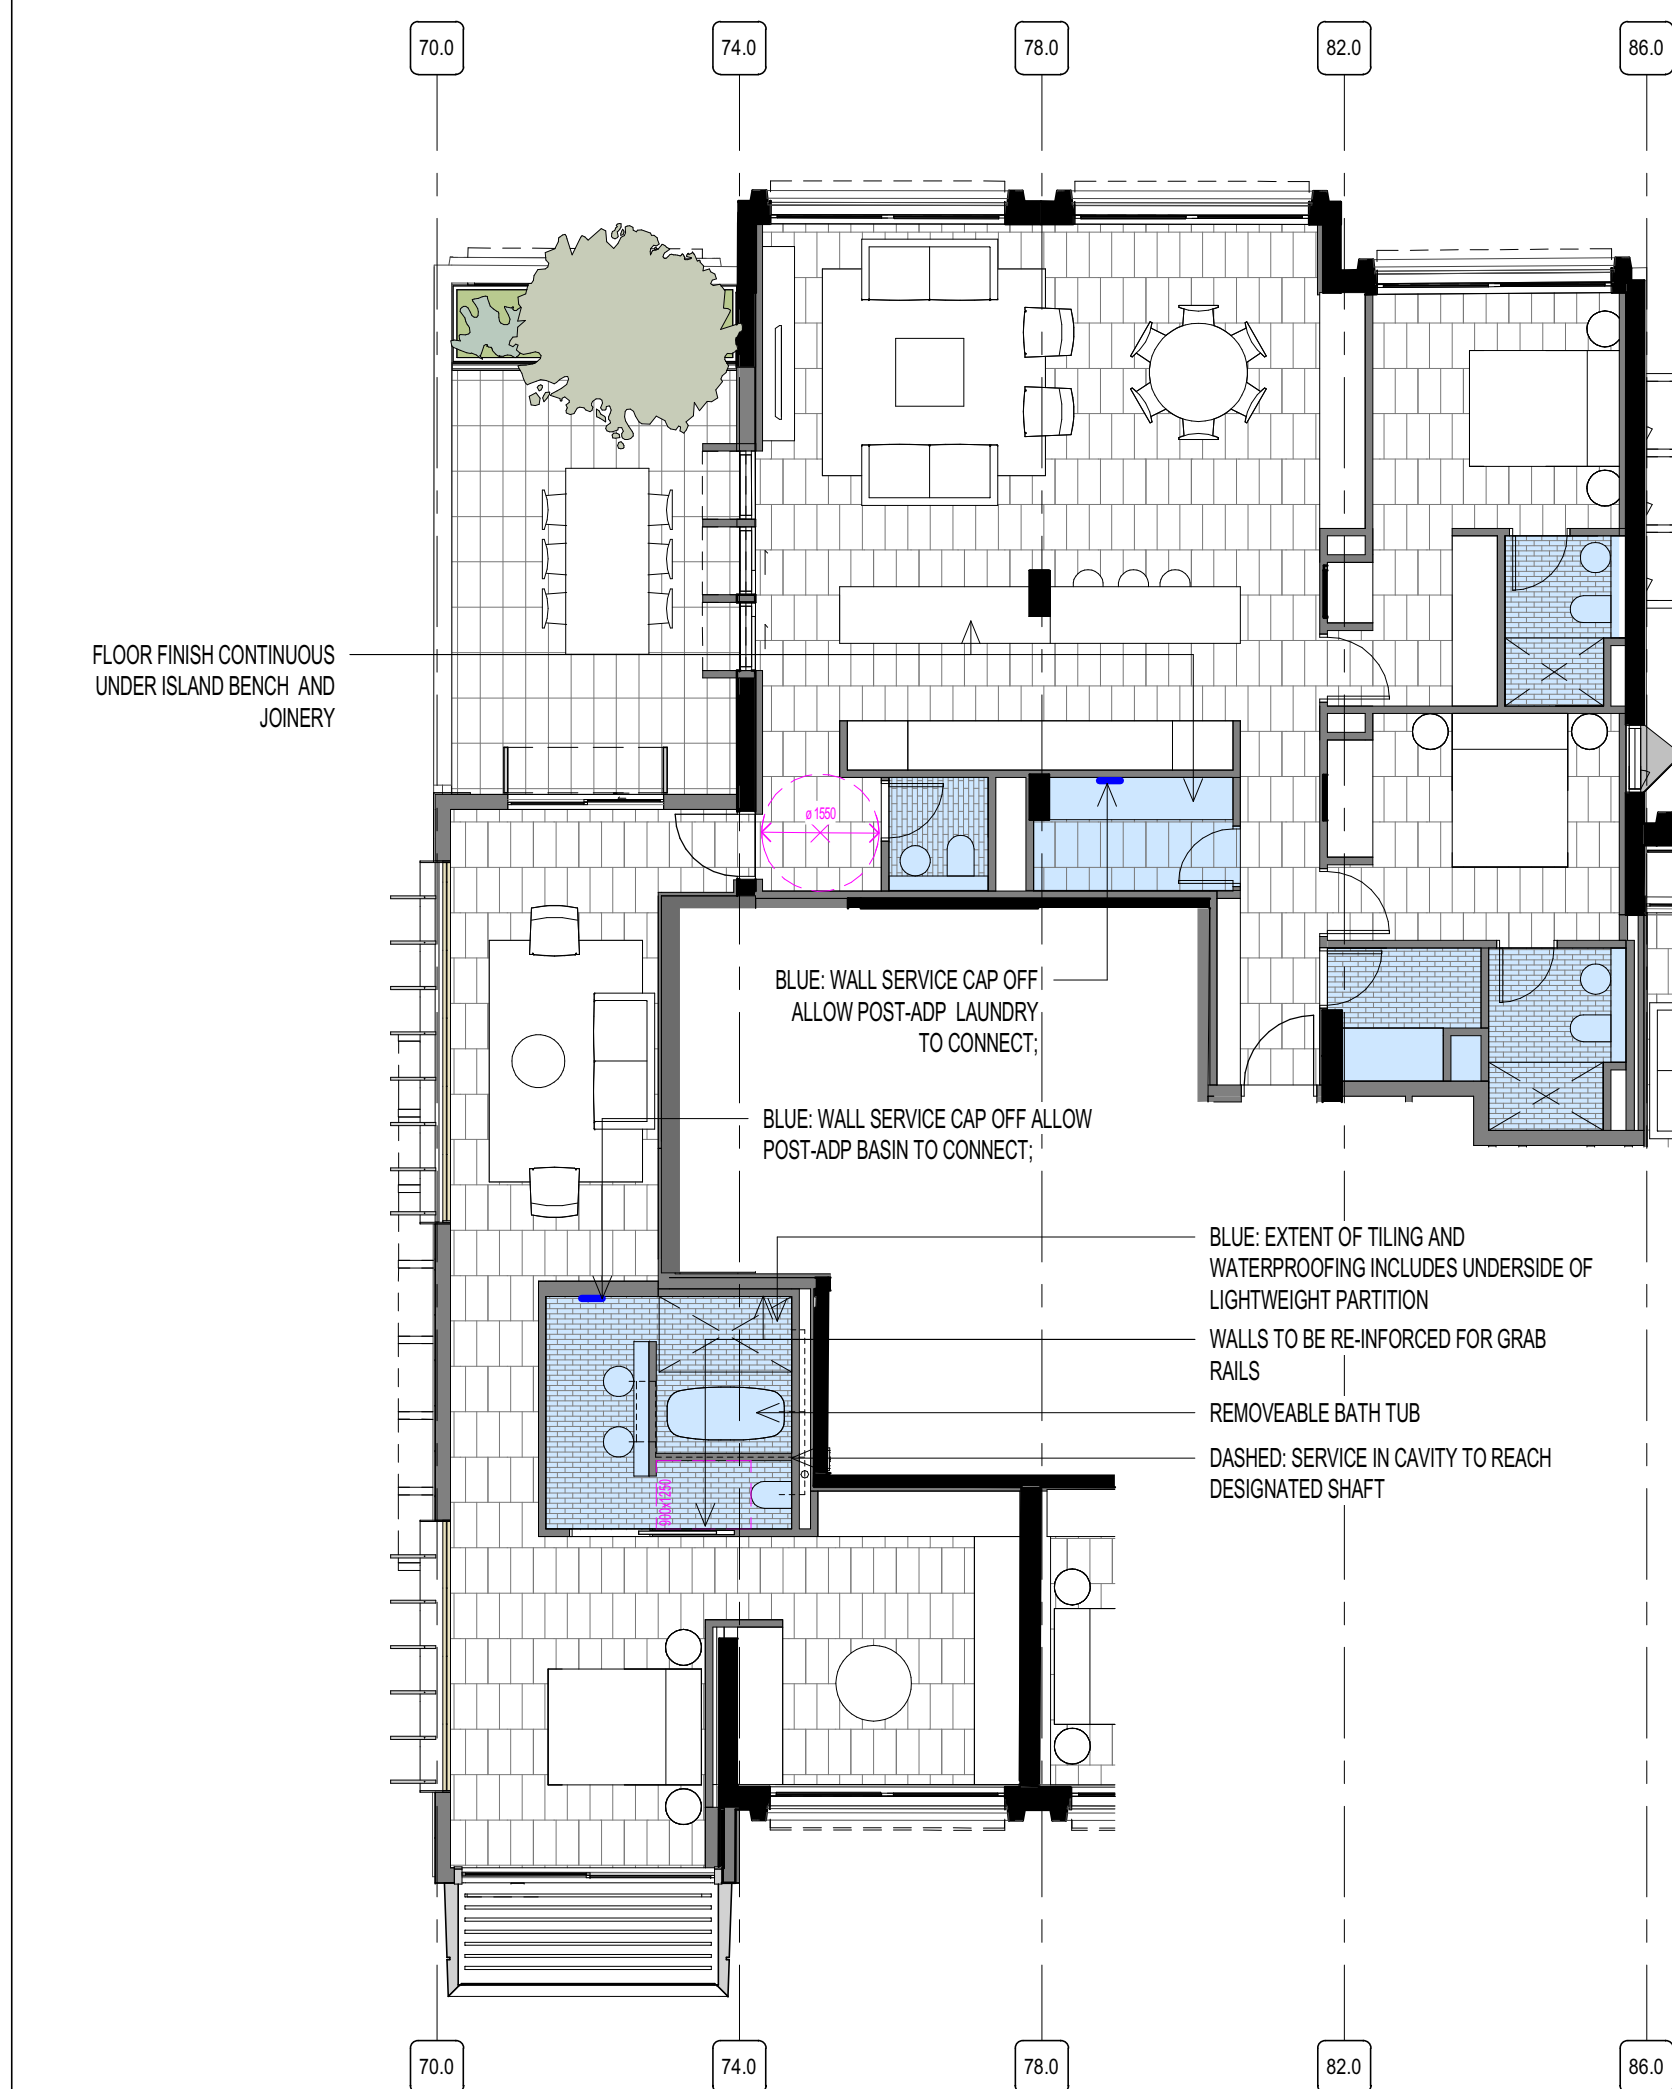

3 DDA TYPE 3H - 18.19.01 - PRE

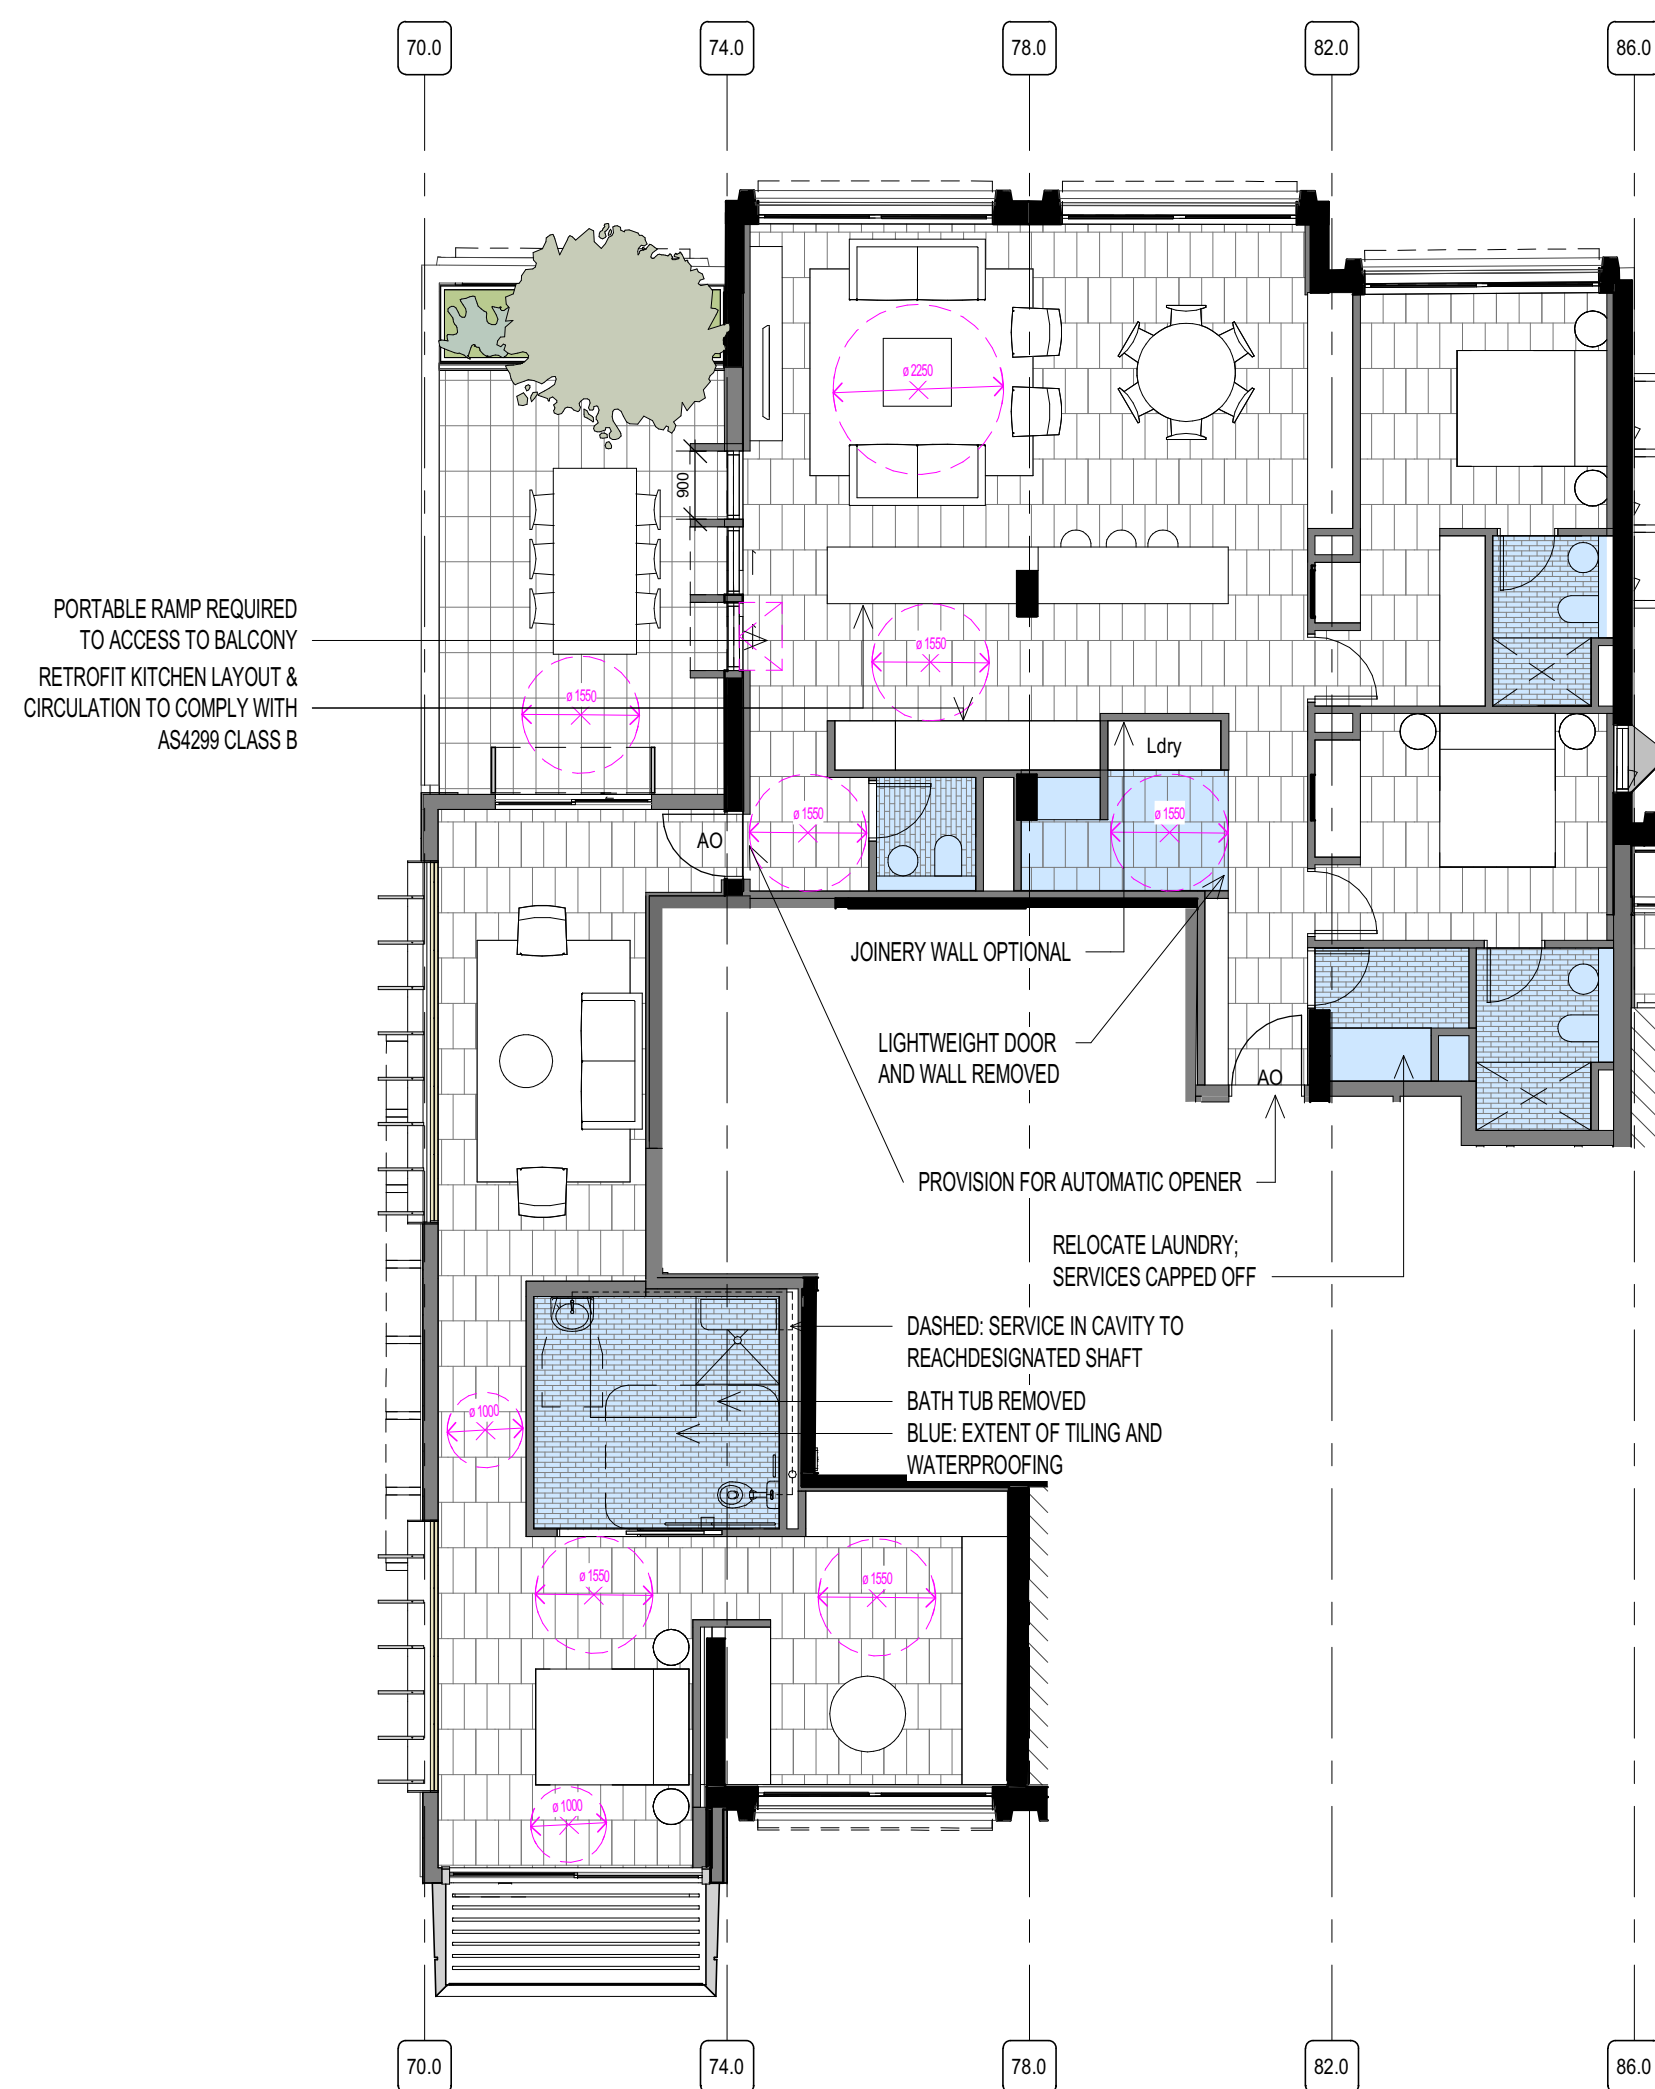

4 DDA TYPE 3H - 18.19.01 - POST

- ADAPTABLE APARTMENT SPECIFICATION**
STANDARD AS 4299; AS 1428.1:2009; AS 1428.2:1992
SCHEDULE OF REQUIREMENTS FOR ADAPTABLE APARTMENTS
- ACCESSIBLE ENTRY**
1. ENTRY DOORS MIN. 850MM LEAF CLEAR
 2. DOOR HARDWARE TO AS 1428.1
 3. IF AUTO DOOR TO BE INSTALLED, PROVISION OF POWER ON CEILING IN PRE-ADAPTABLE MODE
- INTERNAL GENERALLY**
3. DOORS TO MAIN BEDROOM & ACCESSIBLE BATHROOM TO BE MIN. 850MM LEAF
 4. CORRIDORS MIN. 1000MM CLEAR
 5. DOOR APPROACHES TO MASTER BEDROOM & ACCESSIBLE TOILET AS PER AS 1428.1
- LIVING ROOM**
6. PROVISION FOR CIRCULATION SPACE OF MIN. 2250MM DIA.
 7. POWER PROVIDED 4X DOUBLE GPOS
 8. TELEPHONE OUTLET ADJACENT TO GPO
 9. POTENTIAL ILLUMINATION LEVEL MIN. 300LUX
- KITCHEN**
10. BENCHES MIN. WIDTH 2700MM. MIN. 1550 BETWEEN BENCHES TO POST ADAPTED UNIT.
 11. CIRCULATION TO COMPLY WITH AS 1428.1
 12. BENCH ADJUSTABLE / REMOVABLE SURFACE 800MM WIDE ADJACENT TO OVEN
 13. REFRIGERATOR LOCATED ADJACENT TO WORK SURFACE
 14. SINK PLUMBING TO ALLOW FOR ADJUSTABLE HEIGHT
 15. SINK BOWL MAX. DEPTH 150MM
 16. TAP LEVER HANDLES
 17. TAPS LOCATED TO EITHER SIDE OF SINK
 18. OVEN PROVIDE SIDE LOCATED CROSSBAR CONTROL
 19. OVEN PROVIDE ISOLATION SWITCH
 20. WORK SURFACE MIN. 800MM LENGTH ADJACENT TO OVEN AT SAME HEIGHT
 21. OVEN LOCATED ADJACENT TO AN ADJUSTABLE HEIGHT OR REPLACEABLE WORK SURFACE
 22. GPOS TO COMPLY WITH AS 1428.1
 23. POWER GPOS TO BE LOCATED SIDE OF REFRIGERATOR
 24. FLOOR SLIP RESISTANT FLOOR SURFACES
- MAIN BEDROOMS**
25. BEDROOM CIRCULATION TO COMPLY WITH AS 1428.1
 26. POWER TWO POWER OUTLETS ON EITHER SIDE OF BED LOCATIONS
 27. POWER ONE GPO OPPOSITE WALL TO BED
 28. PHONE OUTLET PROVIDE NEAR BED
 29. TV WALL OUTLET PROVIDE ON WALL OPPOSITE TO BED
 30. TWO WAY LIGHT SWITCH; ONE SWITCH LOCATED AT BED, OTHER SWITCH TO BE LOCATED AT DOOR
 31. ILLUMINATION MIN. 300 LUX.
 32. ROBE SLIDING MIRROR DOORS
- BATHROOMS**
33. BATHROOMS TO COMPLY WITH AS 1428.1
 34. FLOOR SLIP RESISTANT FLOOR SURFACES
 35. SHOWER WATERPROOFING TO COMPLY WITH AS 3740
 36. SOAP HOLDER TO BE RECESSED
 37. ALL FF&E TO COMPLY WITH AS1428.1
 38. SHOWER WALL STUDS TO BE RE-INFORCED FOR GRAB RAILS
 39. POWER DOUBLE GPOS BESIDE MIRROR
- LAUNDRY**
40. CIRCULATION AT DOORS TO COMPLY WITH AS 1428.1
 41. CIRCULATION MIN. 1550MM CLEARANCE IN FRONT OF APPLIANCE
 42. PROVIDE AUTOMATIC WASHING MACHINE
 43. CLOTHING LINE - NOT APPLICABLE
 44. POWER DOUBLE GPOS
 45. FLOOR SLIP RESISTANT FLOOR SURFACES
- DOOR LOCKS**
46. HARDWARE LOCATE BETWEEN 900MM - 1100MM ABOVE FLOOR
- EXTERNAL FLOOR COVERING**
47. FLOOR SLIP RESISTANT FLOOR SURFACES
- PLUMBING**
48. PROVISION FOR FUTURE PLUMBING FOR POST ADAPTABLE APARTMENT TO BE PROVIDED IN SLAB (TO BE CAPPED OFF AS REQUIRED FOR PRE ADAPTABLE APARTMENT FOR FUTURE CONNECTION)
- FF&E**
49. THE INSTALLATION OF SWITCHES AND GENERAL PURPOSE OUTLETS WILL BE LOCATED AT HEIGHT ABOVE FINISHED FLOOR LEVEL AT PRE-ADAPTATION, IN ACCORDANCE WITH AS 1428
- BCA PART D3**
- AN ACCESSIBLE PATH OF TRAVEL IS PROVIDED TO THE ENTRANCE DOORWAYS OF EACH SOLE OCCUPANCY UNIT SERVED BY THE LIFT FROM THE STREET AND CARSPACE.
- REFER TO SPECIFICATIONS FOR SETOUT OF FITTINGS**



NSW ARCHITECTS REGISTRATION BOARD /
NOMINATED ARCHITECTS

6501 ASHIE GALVIN
8558 WATTSCHAKA TCHOWSKY
7153 JULIAN ASHTON
7153 MATTHEW BLAIR
7153 PHILIP ROSSIGNON
4937 JAMES GROCE

Telephone +61 2 8297 7200
Facsimile +61 2 8297 7299
www.bvm.com.au

INTELLECTUAL PROPERTY

COPYRIGHT BVM ARCHITECTURE PTY LIMITED. UNLESS OTHERWISE AGREED IN WRITING ALL RIGHTS TO THIS DOCUMENT ARE SUBJECT TO PAYMENT IN FULL OF ALL BVM CHARGES. THIS DOCUMENT MAY ONLY BE USED FOR THE EXPRESS PURPOSE AND PROJECT FOR WHICH IT HAS BEEN CREATED AND DELIVERED. AS NOTIFIED IN WRITING BY BVM AND THIS DOCUMENT MAY NOT BE OTHERWISE USED OR COPIED. ANY UNAUTHORISED USE OF THIS DOCUMENT IS AT THE USER'S SOLE RISK AND WITHOUT LIMITING BVM'S RIGHTS THE USER RELEASES AND INDEMNIFIES BVM FROM AND AGAINST ALL LOSS SO ARISING.

NOTE

CONTRACTOR TO CHECK AND VERIFY ALL DIMENSIONS ON SITE PRIOR TO COMMENCEMENT OF WORK OR PREPARATION OF SHOP DRAWINGS. DO NOT SCALE THIS DRAWING

ISSUE	DATE	FOR
1	04.09.20	NOT FOR SSDA - DRAFT
2	11.09.20	FOR INFORMATION
3	18.09.20	FOR SSDA

PROJECT MANAGER
DEDICO DEVELOPMENT SERVICES


CLIENT

SIRIUS DEVELOPMENTS PTY LTD
CLIENT NUMBER

PROJECT

SIRIUS SITE
2-60 CUMBERLAND ST, THE ROCKS
BVM PROJECT NUMBER

1712011
DRAWING KEY

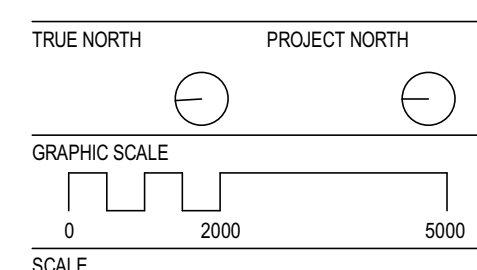

1:100@A1
STATUS

FOR INFORMATION
DRAWING

DDA APARTMENTS_TYPE 3H AND 3F

AR-DA-B11-61
3





COPYRIGHT BVN ARCHITECTURE PTY LIMITED. UNLESS OTHERWISE
 STATED IN WRITING, ALL RIGHTS TO THIS DOCUMENT ARE SUBJECT TO
 PAYMENT IN FULL OF ALL BVN CHARGES. THIS DOCUMENT MAY ONLY
 BE USED FOR THE EXPRESS PURPOSE AND PROJECT FOR WHICH IT
 HAS BEEN CREATED AND DELIVERED. AS NOTIFIED IN WRITING BY
 BVN AND THIS DOCUMENT MAY NOT BE OTHERWISE USED, OR COPIED,
 OR ANY UNAUTHORISED USE OF THIS DOCUMENT IS AT THE USER'S SOLE
 RISK AND WITHOUT LIMITING BVN'S RIGHTS THE USER RELEASES AND
 INDEMNIFIES BVN FROM AND AGAINST ALL LOSS SO ARISING.

CONTRACTOR TO CHECK AND VERIFY ALL DIMENSIONS ON SITE PRIOR
TO COMMENCEMENT OF WORK OR PREPARATION OF SHOP DRAWINGS.
DO NOT SCALE THIS DRAWING


[illegible]

MEDICO DEVELOPMENT SERVICES

CLIENT NUMBER

IRIDIUM SITE
-60 CUMBERLAND ST, THE ROCKS

RAWING KEY

 

FOR SSSA

LIVABLE APARTMENTS

AR-B-11-62





00\00-00-00\00

00\00-00-00\00

— DEMOLISHED

— RETAINED

- SELECTED LOCATIONS OF PRECAST PANELS TO BE REMOVED FOR NEW BALCONY POD ADDITIONS
- SELECTED LOCATIONS OF PARAPETS TRIMMED OR SCRABBLED TO ALLOW FOR NEW PODS
- REMOVAL OF NON-STRUCTURAL INTERNAL BLOCKWORK WALLS
- REMOVAL AND REPOSITIONING OF INTERNAL APARTMENT STAIRCASES – EXCEPT FOR UNITS SERVICED BY CORE 4/ THE TOWER.
- REMOVAL OF PODIUM STAIR CORES (1, 2, 3 AND 5) – REPLACED WITH NEW CORE DESIGN
- REMOVAL OF ALL GROUND SLAB OUTSIDE OF EXISTING BUILDING FOOTPRINT
- REMOVAL OF ALL COURTYARD WALLS AND EXISTING LANDSCAPING
- REMOVAL OF THROUGH SITE LINK POD
- SCABBLING BACK OF EXISTING ROOF TERRACES TO ACHIEVE LEVEL FINISHES WHERE FORMER EXTERNAL AREAS ARE NOW INTERNAL.
- DEMOLITION OF EXISTING BASEMENT RAMP
- DEMOLITION OF SOME BASEMENT COLUMNS
- DEMOLITION OF PORTIONS OF BASEMENT SLAB TO ALLOW EXCAVATION FOR NEW BASEMENT LEVEL
- DEMOLITION OF SLABS TO ACHIEVE DOUBLE HEIGHT LIVING SPACES IN APARTMENTS
- DEMOLITION OF EXISTING MODULES TO ACHIEVE THROUGH SITE LINK.
- DEMOLITION OF EXISTING CARPARK WALL TO GLOUCESTER WALK



5501 ABBIE GALVIN
3356 NINOTSCHKA TITCHKOSKY
7115 JULIAN ASHTON
7063 MATTHEW BLAIR
7151 PHILLIP ROSSINGTON
1937 JAMES GROSE

Telephone +61 2 8297 7200
Facsimile +61 2 8297 7299
www.bvn.com.au

INTELLECTUAL PROPERTY

COPIRIGHT BY BUN ARCHITECTURE PTY LIMITED, UNLESS OTHERWISE
AGREED IN WRITING ALL RIGHTS TO THIS DOCUMENT ARE SUBJECT TO
PAYMENT IN FULL OF ALL BUN CHARGES. THIS DOCUMENT MAY ONLY
BE USED FOR THE EXPRESS PURPOSE AND PROJECT FOR WHICH IT
HAS BEEN CREATED AND DELIVERED, AS NOTIFIED IN WRITING BY
BUN AND THIS DOCUMENT MAY NOT BE OTHERWISE USED, OR COPIED,
OR ANY UNAUTHORISED USE OF THIS DOCUMENT IS AT THE USER'S SOLE
RISK AND WITHOUT LIMITING BUN'S RIGHTS THE USER RELEASES AND
INDEMNIFIES BUN FROM AND AGAINST ALL LOSS SO ARISING.

NOTE

CONTRACTOR TO CHECK AND VERIFY ALL DIMENSIONS ON SITE PRIOR
TO COMMENCEMENT OF WORK OR PREPARATION OF SHOP DRAWINGS.
DO NOT SCALE THIS DRAWING

ISSUE	DATE	FOR
1	20.08.20	FOR INFORMATION
2	27.08.20	FOR INFORMATION
3	04.09.20	NOT FOR SSDA - DRAFT
4	18.09.20	FOR SSDA

PROJECT MANAGER

DEDICO DEVELOPMENT SERVICES

CLIENT

SIRIUS DEVELOPMENTS PTY LTD

CLIENT NUMBER

PROJECT

SIRIUS SITE
2-60 CUMBERLAND ST, THE ROCKS
SVN PROJECT NUMBER

1712011

DRAWING KEY

TRUE NORTH



GRAPHIC SCALE

The graph shows a step function $x(t)$ over time t from 0 to 5000. The signal is 0 for $t < 0$. At $t = 0$, it steps up to 1. At $t = 1000$, it steps down to 0. At $t = 2000$, it steps up to 1 and remains at 1 until $t = 5000$.

SCALE F

As indicated@A1

STATU

FOR INFORMATION

DRAWING

BASEMENT B2b-B2a
DEMOLITION

AR-B-21-01

ISSUE

4

5.4

Average star rating

NATIONWIDE HOUSE

www.nationwide.gov.au

0005345490 29 Oct 2020

Assessor Terry Chapman

Accreditation No. 20020

Address 240 Cumberland Street, THE ROCKS, NSW, 2000

hstar.com.au

ABSA

Architectural Board of South Australia

Member since 2014

Member No. 20020

Member Name Terry Chapman

Member Address 20020

Member Email terry.chapman@hstar.com.au



NSW ARCHITECTS REGISTRATION BOARD /
NOMINATED ARCHITECTS

6501 ABBIE GALVIN
8556 WINDYCHAM TITCHENSKY
7115 JULIAN ASTHON
7053 MATTHEW BLAIR
7151 PHILIP ROSSINGTON
4937 JAMES GROSE

Telephone +61 2 8297 7200
Facsimile +61 2 8297 7299
www.bvm.com.au

INTELLECTUAL PROPERTY
COPYRIGHT BVM ARCHITECTURE PTY LIMITED. UNLESS OTHERWISE
AGREED IN WRITING ALL RIGHTS TO THIS DOCUMENT ARE SUBJECT TO
PAYMENT IN FULL OF ALL BVM CHARGES. THIS DOCUMENT MAY ONLY
BE USED FOR THE EXPRESS PURPOSE AND PROJECT FOR WHICH IT
HAS BEEN CREATED AND DELIVERED. AS NOTIFIED IN WRITING BY
BVM AND THIS DOCUMENT MAY NOT BE OTHERWISE USED OR COPIED.
ANY UNAUTHORISED USE OF THIS DOCUMENT IS AT THE USER'S SOLE
RISK AND WITHOUT LIMITING BVM'S RIGHTS THE USER RELEASES AND
INDEMNIFIES BVM FROM AND AGAINST ALL LOSS SO ARISING.

NOTE
CONTRACTOR TO CHECK AND VERIFY ALL DIMENSIONS ON SITE PRIOR
TO COMMENCEMENT OF WORK OR PREPARATION OF SHOP DRAWINGS.
DO NOT SCALE THIS DRAWING

ISSUE	DATE	FOR
1	20.08.20	FOR INFORMATION
2	27.08.20	FOR INFORMATION
3	04.09.20	NOT FOR SSDA - DRAFT
4	18.09.20	FOR SSDA

PROJECT MANAGER
DEDICO DEVELOPMENT SERVICES


CLIENT

SIRIUS DEVELOPMENTS PTY LTD
CLIENT NUMBER

PROJECT

SIRIUS SITE
2-60 CUMBERLAND ST, THE ROCKS
BVM PROJECT NUMBER

1712011
DRAWING KEY

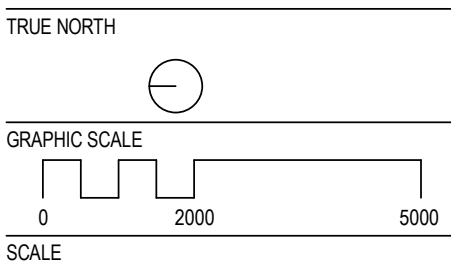

As indicated @A1
STATUS

FOR INFORMATION
DRAWING

BASEMENT B1b-B1a
DEMOLITION

AR-B-21-02

ISSUE
4

1 B01 DEMO

00-00-00-00-00

2 B02 DEMO

00-00-00-00-00

LEGEND

- DEMOLISHED
- RETAINED

- PLEASE NOTE ALL WINDOWS ARE TO BE REMOVED AND REPLACED WITH ENHANCED SPECIFICATION GLAZING SYSTEMS.
- SELECTED LOCATIONS OF PRECAST PANELS TO BE REMOVED FOR NEW BALCONY POD ADDITIONS
- SELECTED LOCATIONS OF PARAPETS TRIMMED OR SCRABBLED TO ALLOW FOR NEW PODS
- REMOVAL OF NON-STRUCTURAL INTERNAL BLOCKWORK WALLS
- REMOVAL AND REPOSITIONING OF INTERNAL APARTMENT STAIRCASES - EXCEPT FOR UNITS SERVICED BY CORE 4/ THE TOWER.
- REMOVAL OF PODIUM STAIR CORES (1, 2, 3 AND 5) - REPLACED WITH NEW CORE DESIGN
- REMOVAL OF ALL GROUND SLAB OUTSIDE OF EXISTING BUILDING FOOTPRINT
- REMOVAL OF ALL COURTYARD WALLS AND EXISTING LANDSCAPING
- REMOVAL OF THROUGH SITE LINK POD
- SCABBING BACK OF EXISTING ROOF TERRACES TO ACHIEVE LEVEL FINISHES WHERE FORMER EXTERNAL AREAS ARE NOW INTERNAL.
- DEMOLITION OF EXISTING BASEMENT RAMP
- DEMOLITION OF SOME BASEMENT COLUMNS
- DEMOLITION OF PORTIONS OF BASEMENT SLAB TO ALLOW EXCAVATION FOR NEW BASEMENT LEVEL
- DEMOLITION OF SLABS TO ACHIEVE DOUBLE HEIGHT LIVING SPACES IN APARTMENTS
- DEMOLITION OF EXISTING MODULES TO ACHIEVE THROUGH SITE LINK.
- DEMOLITION OF EXISTING CARPARK WALL TO GLOUCESTER WALK

5.4

Average star rating

NATIONWIDE HOUSE

www.nationwide.gov.au

0005345490 29 Oct 2020

Assessor
Terry Chapman

Accreditation No.
20020

Address
2-60 Cumberland Street, THE ROCKS, NSW, 2000

hstar.com.au

ABSA

Architectural Board of South Australia

Member since 19/06/2020 15/06/2020

Member name: Terence Chapman

Member number: 2000

1 LEVEL 01-02 DEMO
00-00-00-00-00

2 LEVEL 02-03 DEMO
00-00-00-00-00

LEGEND

- DEMOLISHED
- RETAINED

- PLEASE NOTE ALL WINDOWS ARE TO BE REMOVED AND REPLACED WITH ENHANCED SPECIFICATION GLAZING SYSTEMS.
- SELECTED LOCATIONS OF PRECAST PANELS TO BE REMOVED FOR NEW BALCONY POD ADDITIONS
- SELECTED LOCATIONS OF PARAPETS TRIMMED OR SCRABBLED TO ALLOW FOR NEW PODS
- REMOVAL OF NON-STRUCTURAL INTERNAL BLOCKWORK WALLS
- REMOVAL AND REPOSITIONING OF INTERNAL APARTMENT STAIRCASES – EXCEPT FOR UNITS SERVICED BY CORE 4/ THE TOWER.
- REMOVAL OF PODIUM STAIR CORES (1, 2, 3 AND 5) – REPLACED WITH NEW CORE DESIGN
- REMOVAL OF ALL GROUND SLAB OUTSIDE OF EXISTING BUILDING FOOTPRINT
- REMOVAL OF ALL COURTYARD WALLS AND EXISTING LANDSCAPING
- REMOVAL OF THROUGH SITE LINK POD
- SCRABBLED BACK OF EXISTING ROOF TERRACES TO ACHIEVE LEVEL FINISHES WHERE FORMER EXTERNAL AREAS ARE NOW INTERNAL.
- DEMOLITION OF EXISTING BASEMENT RAMP
- DEMOLITION OF SOME BASEMENT COLUMNS
- DEMOLITION OF PORTIONS OF BASEMENT SLAB TO ALLOW EXCAVATION FOR NEW BASEMENT LEVEL
- DEMOLITION OF SLABS TO ACHIEVE DOUBLE HEIGHT LIVING SPACES IN APARTMENTS
- DEMOLITION OF EXISTING MODULES TO ACHIEVE THROUGH SITE LINK.
- DEMOLITION OF EXISTING CARPARK WALL TO GLOUCESTER WALK



NSW ARCHITECTS REGISTRATION BOARD /
NOMINATED ARCHITECTS

6501 ABBIE GALVIN
8556 WROTCZAKA TITOWSKY
7115 JULIAN ASTHON
7053 MATTHEW BLAIR
7151 PHILIP ROSSINGTON
4937 JAMES GROSE

Telephone +61 2 8297 7200
Facsimile +61 2 8297 7299
www.bvm.com.au

INTELLECTUAL PROPERTY

COPYRIGHT BVM ARCHITECTURE PTY LIMITED. UNLESS OTHERWISE AGREED IN WRITING ALL RIGHTS TO THIS DOCUMENT ARE SUBJECT TO PAYMENT IN FULL OF ALL BVM CHARGES. THIS DOCUMENT MAY ONLY BE USED FOR THE EXPRESS PURPOSE AND PROJECT FOR WHICH IT HAS BEEN CREATED AND DELIVERED. AS NOTIFIED IN WRITING BY BVM AND THIS DOCUMENT MAY NOT BE OTHERWISE USED OR COPIED. ANY UNAUTHORISED USE OF THIS DOCUMENT IS AT THE USER'S SOLE RISK AND WITHOUT LIMITING BVM'S RIGHTS THE USER RELEASES AND INDEMNIFIES BVM FROM AND AGAINST ALL LOSS SO ARISING.

NOTE

CONTRACTOR TO CHECK AND VERIFY ALL DIMENSIONS ON SITE PRIOR TO COMMENCEMENT OF WORK OR PREPARATION OF SHOP DRAWINGS. DO NOT SCALE THIS DRAWING

ISSUE	DATE	FOR
1	20.08.20	FOR INFORMATION
2	27.08.20	FOR INFORMATION
3	04.09.20	NOT FOR SSDA - DRAFT
4	18.09.20	FOR SSDA

PROJECT MANAGER

DEDICO DEVELOPMENT SERVICES

CLIENT

SIRIUS DEVELOPMENTS PTY LTD

CLIENT NUMBER

PROJECT

SIRIUS SITE

2-60 CUMBERLAND ST, THE ROCKS

BVM PROJECT NUMBER

1712011

DRAWING KEY

TRUE NORTH

GRAPHIC SCALE

0 2000 5000
SCALE

As indicated @A1

STATUS

FOR SSDA

DRAWING

LEVEL 01-03 DEMOLITION

AR-B-21-03

ISSUE

4



1 LEVEL 03-04 DEMO

2 LEVEL 04-05 DEMO

LEGEND

- DEMOLISHED
- RETAINED

- PLEASE NOTE ALL WINDOWS ARE TO BE REMOVED AND REPLACED WITH ENHANCED SPECIFICATION GLAZING SYSTEMS.
- SELECTED LOCATIONS OF PRECAST PANELS TO BE REMOVED FOR NEW BALCONY POD ADDITIONS
- SELECTED LOCATIONS OF PARAPETS TRIMMED OR SCRABBLED TO ALLOW FOR NEW PODS
- REMOVAL OF NON-STRUCTURAL INTERNAL BLOCKWORK WALLS
- REMOVAL AND REPOSITIONING OF INTERNAL APARTMENT STAIRCASES – EXCEPT FOR UNITS SERVICED BY CORE 4/ THE TOWER.
- REMOVAL OF PODIUM STAIR CORES (1, 2, 3 AND 5) – REPLACED WITH NEW CORE DESIGN
- REMOVAL OF ALL GROUND SLAB OUTSIDE OF EXISTING BUILDING FOOTPRINT
- REMOVAL OF ALL COURTYARD WALLS AND EXISTING LANDSCAPING
- REMOVAL OF THROUGH SITE LINK POD
- SCABBING BACK OF EXISTING ROOF TERRACES TO ACHIEVE LEVEL FINISHES WHERE FORMER EXTERNAL AREAS ARE NOW INTERNAL.
- DEMOLITION OF EXISTING BASEMENT RAMP
- DEMOLITION OF SOME BASEMENT COLUMNS
- DEMOLITION OF PORTIONS OF BASEMENT SLAB TO ALLOW EXCAVATION FOR NEW BASEMENT LEVEL
- DEMOLITION OF SLABS TO ACHIEVE DOUBLE HEIGHT LIVING SPACES IN APARTMENTS
- DEMOLITION OF EXISTING MODULES TO ACHIEVE THROUGH SITE LINK.
- DEMOLITION OF EXISTING CARPARK WALL TO GLOUCESTER WALK



NSW ARCHITECTS REGISTRATION BOARD /
NOMINATED ARCHITECTS

6501 ASHIE GALVIN
8556 WROTCOWA TITCHKOSKY
7115 JULIAN ASHTON
7053 MATTHEW BLAIR
7151 PHILIP ROSSINGTON
4937 JAMES GROSE

Telephone +61 2 8297 7200
Facsimile +61 2 8297 7299
www.bvm.com.au

INTELLECTUAL PROPERTY
COPYRIGHT BVM ARCHITECTURE PTY LIMITED. UNLESS OTHERWISE
AGREED IN WRITING ALL RIGHTS TO THIS DOCUMENT ARE SUBJECT TO
PAYMENT IN FULL OF ALL BVM CHARGES. THIS DOCUMENT MAY ONLY
BE USED FOR THE EXPRESS PURPOSE AND PROJECT FOR WHICH IT
HAS BEEN CREATED AND DELIVERED. AS NOTIFIED IN WRITING BY
BVM AND THIS DOCUMENT MAY NOT BE OTHERWISE USED OR COPIED.
ANY UNAUTHORISED USE OF THIS DOCUMENT IS AT THE USER'S SOLE
RISK AND WITHOUT LIMITING BVM'S RIGHTS THE USER RELEASES AND
INDEMNIFIES BVM FROM AND AGAINST ALL LOSS SO ARISING.

NOTE
CONTRACTOR TO CHECK AND VERIFY ALL DIMENSIONS ON SITE PRIOR
TO COMMENCEMENT OF WORK OR PREPARATION OF SHOP DRAWINGS.
DO NOT SCALE THIS DRAWING

ISSUE	DATE	FOR
1	20.08.20	FOR INFORMATION
2	27.08.20	FOR INFORMATION
3	04.09.20	NOT FOR SSDA - DRAFT
4	18.09.20	FOR SSDA
5	23.10.20	FOR SSDA

PROJECT MANAGER
DEDICO DEVELOPMENT SERVICES

CLIENT

SIRIUS DEVELOPMENTS PTY LTD
CLIENT NUMBER

PROJECT

SIRIUS SITE
2-60 CUMBERLAND ST, THE ROCKS
BVM PROJECT NUMBER

1712011

DRAWING KEY

TRUE NORTH

GRAPHIC SCALE

0 2000 5000

SCALE

As indicated @A1

STATUS

FOR INFORMATION

DRAWING

LEVEL 03-05 DEMOLITION

AR-DA-B-21-04

ISSUE

5



1 LEVEL 05-06 DEMO
00:00-00:00:00

2 LEVEL 06-07 DEMO
00:00-00:00:00

LEGEND

- DEMOLISHED
- RETAINED

- PLEASE NOTE ALL WINDOWS ARE TO BE REMOVED AND REPLACED WITH ENHANCED SPECIFICATION GLAZING SYSTEMS.
- SELECTED LOCATIONS OF PRECAST PANELS TO BE REMOVED FOR NEW BALCONY POD ADDITIONS
- SELECTED LOCATIONS OF PARAPETS TRIMMED OR SCRABBLED TO ALLOW FOR NEW PODS
- REMOVAL OF NON-STRUCTURAL INTERNAL BLOCKWORK WALLS
- REMOVAL AND REPOSITIONING OF INTERNAL APARTMENT STAIRCASES – EXCEPT FOR UNITS SERVICED BY CORE 4/ THE TOWER.
- REMOVAL OF PODIUM STAIR CORES (1, 2, 3 AND 5) – REPLACED WITH NEW CORE DESIGN
- REMOVAL OF ALL GROUND SLAB OUTSIDE OF EXISTING BUILDING FOOTPRINT
- REMOVAL OF ALL COURTYARD WALLS AND EXISTING LANDSCAPING
- REMOVAL OF THROUGH SITE LINK POD
- SCABBING BACK OF EXISTING ROOF TERRACES TO ACHIEVE LEVEL FINISHES WHERE FORMER EXTERNAL AREAS ARE NOW INTERNAL.
- DEMOLITION OF EXISTING BASEMENT RAMP
- DEMOLITION OF SOME BASEMENT COLUMNS
- DEMOLITION OF PORTIONS OF BASEMENT SLAB TO ALLOW EXCAVATION FOR NEW BASEMENT LEVEL
- DEMOLITION OF SLABS TO ACHIEVE DOUBLE HEIGHT LIVING SPACES IN APARTMENTS
- DEMOLITION OF EXISTING MODULES TO ACHIEVE THROUGH SITE LINK.
- DEMOLITION OF EXISTING CARPARK WALL TO GLOUCESTER WALK



NSW ARCHITECTS REGISTRATION BOARD /
NOMINATED ARCHITECTS

6501 ABBIE GALVIN
8556 WROTCZAKA TITOWSKY
7115 JULIAN ASHTON
7053 MATTHEW BLAIR
7151 PHILIP ROSSINGTON
4937 JAMES GRIESE

Telephone +61 2 8297 7200
Facsimile +61 2 8297 7299
www.bvm.com.au

INTELLECTUAL PROPERTY

COPYRIGHT BVM ARCHITECTURE PTY LIMITED. UNLESS OTHERWISE AGREED IN WRITING ALL RIGHTS TO THIS DOCUMENT ARE SUBJECT TO PAYMENT IN FULL OF ALL BVM CHARGES. THIS DOCUMENT MAY ONLY BE USED FOR THE EXPRESS PURPOSE AND PROJECT FOR WHICH IT HAS BEEN CREATED AND DELIVERED. AS NOTIFIED IN WRITING BY BVM AND THIS DOCUMENT MAY NOT BE OTHERWISE USED OR COPIED. ANY UNAUTHORISED USE OF THIS DOCUMENT IS AT THE USER'S SOLE RISK AND WITHOUT LIMITING BVM'S RIGHTS THE USER RELEASES AND INDEMNIFIES BVM FROM AND AGAINST ALL LOSS SO ARISING.

NOTE

CONTRACTOR TO CHECK AND VERIFY ALL DIMENSIONS ON SITE PRIOR TO COMMENCEMENT OF WORK OR PREPARATION OF SHOP DRAWINGS. DO NOT SCALE THIS DRAWING

ISSUE	DATE	FOR
1	20.08.20	FOR INFORMATION
2	27.08.20	FOR INFORMATION
3	04.09.20	NOT FOR SSDA - DRAFT
4	18.09.20	FOR SSDA

PROJECT MANAGER

DEDICO DEVELOPMENT SERVICES

CLIENT

SIRIUS DEVELOPMENTS PTY LTD

CLIENT NUMBER

PROJECT

SIRIUS SITE

2-60 CUMBERLAND ST, THE ROCKS

BVM PROJECT NUMBER

1712011

DRAWING KEY

TRUE NORTH

GRAPHIC SCALE

0 2000 5000
SCALE

As indicated@A1

STATUS

FOR INFORMATION

DRAWING

LEVEL 05-07 DEMOLITION

AR-B-21-05

ISSUE

4



1 LEVEL 07-08 DEMO
00-00-00-00-00

2 LEVEL 08-09 DEMO
00-00-00-00-00

LEGEND

- DEMOLISHED
- RETAINED

- PLEASE NOTE ALL WINDOWS ARE TO BE REMOVED AND REPLACED WITH ENHANCED SPECIFICATION GLAZING SYSTEMS.
- SELECTED LOCATIONS OF PRECAST PANELS TO BE REMOVED FOR NEW BALCONY POD ADDITIONS
- SELECTED LOCATIONS OF PARAPETS TRIMMED OR SCRABBLED TO ALLOW FOR NEW PODS
- REMOVAL OF NON-STRUCTURAL INTERNAL BLOCKWORK WALLS
- REMOVAL AND REPOSITIONING OF INTERNAL APARTMENT STAIRCASES – EXCEPT FOR UNITS SERVICED BY CORE 4/ THE TOWER.
- REMOVAL OF PODIUM STAIR CORES (1, 2, 3 AND 5) – REPLACED WITH NEW CORE DESIGN
- REMOVAL OF ALL GROUND SLAB OUTSIDE OF EXISTING BUILDING FOOTPRINT
- REMOVAL OF ALL COURTYARD WALLS AND EXISTING LANDSCAPING
- REMOVAL OF THROUGH SITE LINK POD
- SCABBING BACK OF EXISTING ROOF TERRACES TO ACHIEVE LEVEL FINISHES WHERE FORMER EXTERNAL AREAS ARE NOW INTERNAL.
- DEMOLITION OF EXISTING BASEMENT RAMP
- DEMOLITION OF SOME BASEMENT COLUMNS
- DEMOLITION OF PORTIONS OF BASEMENT SLAB TO ALLOW EXCAVATION FOR NEW BASEMENT LEVEL
- DEMOLITION OF SLABS TO ACHIEVE DOUBLE HEIGHT LIVING SPACES IN APARTMENTS
- DEMOLITION OF EXISTING MODULES TO ACHIEVE THROUGH SITE LINK.
- DEMOLITION OF EXISTING CARPARK WALL TO GLOUCESTER WALK



NSW ARCHITECTS REGISTRATION BOARD /
NOMINATED ARCHITECTS
6501 ABBIE GALVIN
8556 WINDUSCHKA TITCHENSKY
7115 JULIAN ASTHON
7053 MATTHEW BLAIR
7151 PHILIP ROSSINGTON
4937 JAMES GROSE
Telephone +61 2 8297 7200
Facsimile +61 2 8297 7299
www.bvm.com.au

INTELLECTUAL PROPERTY
COPYRIGHT BVM ARCHITECTURE PTY LIMITED. UNLESS OTHERWISE
AGREED IN WRITING ALL RIGHTS TO THIS DOCUMENT ARE SUBJECT TO
PAYMENT IN FULL OF ALL BVM CHARGES. THIS DOCUMENT MAY ONLY
BE USED FOR THE EXPRESS PURPOSE AND PROJECT FOR WHICH IT
HAS BEEN CREATED AND DELIVERED. AS NOTIFIED IN WRITING BY
BVM AND THIS DOCUMENT MAY NOT BE OTHERWISE USED OR COPIED.
ANY UNAUTHORISED USE OF THIS DOCUMENT IS AT THE USER'S SOLE
RISK AND WITHOUT LIMITING BVM'S RIGHTS THE USER RELEASES AND
INDEMNIFIES BVM FROM AND AGAINST ALL LOSS SO ARISING.

NOTE
CONTRACTOR TO CHECK AND VERIFY ALL DIMENSIONS ON SITE PRIOR
TO COMMENCEMENT OF WORK OR PREPARATION OF SHOP DRAWINGS.
DO NOT SCALE THIS DRAWING

ISSUE	DATE	FOR
1	20.08.20	FOR INFORMATION
2	27.08.20	FOR INFORMATION
3	04.09.20	NOT FOR SSDA - DRAFT
4	18.09.20	FOR SSDA

PROJECT MANAGER
DEDICO DEVELOPMENT SERVICES


CLIENT

SIRIUS DEVELOPMENTS PTY LTD
CLIENT NUMBER

PROJECT

SIRIUS SITE
2-60 CUMBERLAND ST, THE ROCKS
BVM PROJECT NUMBER

1712011
DRAWING KEY

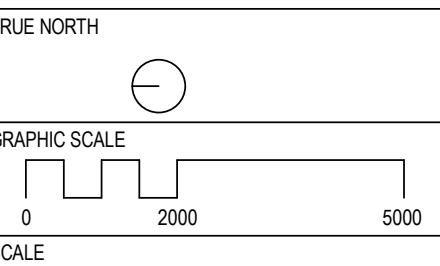

As indicated @A1
STATUS

FOR INFORMATION
DRAWING

LEVEL 07-09 DEMOLITION

AR-B-21-06
4



1 LEVEL 09-10 DEMO
AR-SK-XX-01

2 LEVEL 10-11 DEMO
00-00-00-00/00

LEGEND

- DEMOLISHED
- RETAINED

- PLEASE NOTE ALL WINDOWS ARE TO BE REMOVED AND REPLACED WITH ENHANCED SPECIFICATION GLAZING SYSTEMS.
- SELECTED LOCATIONS OF PRECAST PANELS TO BE REMOVED FOR NEW BALCONY POD ADDITIONS
- SELECTED LOCATIONS OF PARAPETS TRIMMED OR SCRABBLED TO ALLOW FOR NEW PODS
- REMOVAL OF NON-STRUCTURAL INTERNAL BLOCKWORK WALLS
- REMOVAL AND REPOSITIONING OF INTERNAL APARTMENT STAIRCASES – EXCEPT FOR UNITS SERVICED BY CORE 4/ THE TOWER.
- REMOVAL OF PODIUM STAIR CORES (1, 2, 3 AND 5) – REPLACED WITH NEW CORE DESIGN
- REMOVAL OF ALL GROUND SLAB OUTSIDE OF EXISTING BUILDING FOOTPRINT
- REMOVAL OF ALL COURTYARD WALLS AND EXISTING LANDSCAPING
- REMOVAL OF THROUGH SITE LINK POD
- SCABBING BACK OF EXISTING ROOF TERRACES TO ACHIEVE LEVEL FINISHES WHERE FORMER EXTERNAL AREAS ARE NOW INTERNAL.
- DEMOLITION OF EXISTING BASEMENT RAMP
- DEMOLITION OF SOME BASEMENT COLUMNS
- DEMOLITION OF PORTIONS OF BASEMENT SLAB TO ALLOW EXCAVATION FOR NEW BASEMENT LEVEL
- DEMOLITION OF SLABS TO ACHIEVE DOUBLE HEIGHT LIVING SPACES IN APARTMENTS
- DEMOLITION OF EXISTING MODULES TO ACHIEVE THROUGH SITE LINK.
- DEMOLITION OF EXISTING CARPARK WALL TO GLOUCESTER WALK



NSW ARCHITECTS REGISTRATION BOARD /
NOMINATED ARCHITECTS

6501 ABBIE GALVIN
8556 WROTCOWA TITCHKOSKY
7115 JULIAN ASTON
7053 MATTHEW BLAIR
7151 PHILIP ROSSINGTON
4937 JAMES GROSE

Telephone +61 2 8297 7200
Facsimile +61 2 8297 7299
www.bvm.com.au

INTELLECTUAL PROPERTY

COPYRIGHT BVM ARCHITECTURE PTY LIMITED. UNLESS OTHERWISE AGREED IN WRITING ALL RIGHTS TO THIS DOCUMENT ARE SUBJECT TO PAYMENT IN FULL OF ALL BVM CHARGES. THIS DOCUMENT MAY ONLY BE USED FOR THE EXPRESS PURPOSE AND PROJECT FOR WHICH IT HAS BEEN CREATED AND DELIVERED. AS NOTIFIED IN WRITING BY BVM AND THIS DOCUMENT MAY NOT BE OTHERWISE USED OR COPIED. ANY UNAUTHORISED USE OF THIS DOCUMENT IS AT THE USER'S SOLE RISK AND WITHOUT LIMITING BVM'S RIGHTS THE USER RELEASES AND INDEMNIFIES BVM FROM AND AGAINST ALL LOSS SO ARISING.

NOTE

CONTRACTOR TO CHECK AND VERIFY ALL DIMENSIONS ON SITE PRIOR TO COMMENCEMENT OF WORK OR PREPARATION OF SHOP DRAWINGS. DO NOT SCALE THIS DRAWING

ISSUE	DATE	FOR
1	20.08.20	FOR INFORMATION
2	27.08.20	FOR INFORMATION
3	04.09.20	NOT FOR SSDA - DRAFT
4	18.09.20	FOR SSDA

PROJECT MANAGER

DEDICO DEVELOPMENT SERVICES

CLIENT

SIRIUS DEVELOPMENTS PTY LTD

CLIENT NUMBER

PROJECT

SIRIUS SITE

2-60 CUMBERLAND ST, THE ROCKS

BVM PROJECT NUMBER

1712011

DRAWING KEY

TRUE NORTH

GRAPHIC SCALE

0 2000 5000
SCALE

As indicated @A1

STATUS

FOR INFORMATION

DRAWING

LEVEL 09-11 DEMOLITION

AR-B-21-07

ISSUE

4




1 LEVEL 11-12 DEMO
00:00-00:00:00

2 LEVEL 12-13 DEMO
00:00-00:00:00

LEGEND

- DEMOLISHED
- RETAINED

- PLEASE NOTE ALL WINDOWS ARE TO BE REMOVED AND REPLACED WITH ENHANCED SPECIFICATION GLAZING SYSTEMS.
- SELECTED LOCATIONS OF PRECAST PANELS TO BE REMOVED FOR NEW BALCONY POD ADDITIONS
- SELECTED LOCATIONS OF PARAPETS TRIMMED OR SCRABBLED TO ALLOW FOR NEW PODS
- REMOVAL OF NON-STRUCTURAL INTERNAL BLOCKWORK WALLS
- REMOVAL AND REPOSITIONING OF INTERNAL APARTMENT STAIRCASES – EXCEPT FOR UNITS SERVICED BY CORE 4/ THE TOWER.
- REMOVAL OF PODIUM STAIR CORES (1, 2, 3 AND 5) – REPLACED WITH NEW CORE DESIGN
- REMOVAL OF ALL GROUND SLAB OUTSIDE OF EXISTING BUILDING FOOTPRINT
- REMOVAL OF ALL COURTYARD WALLS AND EXISTING LANDSCAPING
- REMOVAL OF THROUGH SITE LINK POD
- SCABBING BACK OF EXISTING ROOF TERRACES TO ACHIEVE LEVEL FINISHES WHERE FORMER EXTERNAL AREAS ARE NOW INTERNAL.
- DEMOLITION OF EXISTING BASEMENT RAMP
- DEMOLITION OF SOME BASEMENT COLUMNS
- DEMOLITION OF PORTIONS OF BASEMENT SLAB TO ALLOW EXCAVATION FOR NEW BASEMENT LEVEL
- DEMOLITION OF SLABS TO ACHIEVE DOUBLE HEIGHT LIVING SPACES IN APARTMENTS
- DEMOLITION OF EXISTING MODULES TO ACHIEVE THROUGH SITE LINK.
- DEMOLITION OF EXISTING CARPARK WALL TO GLOUCESTER WALK

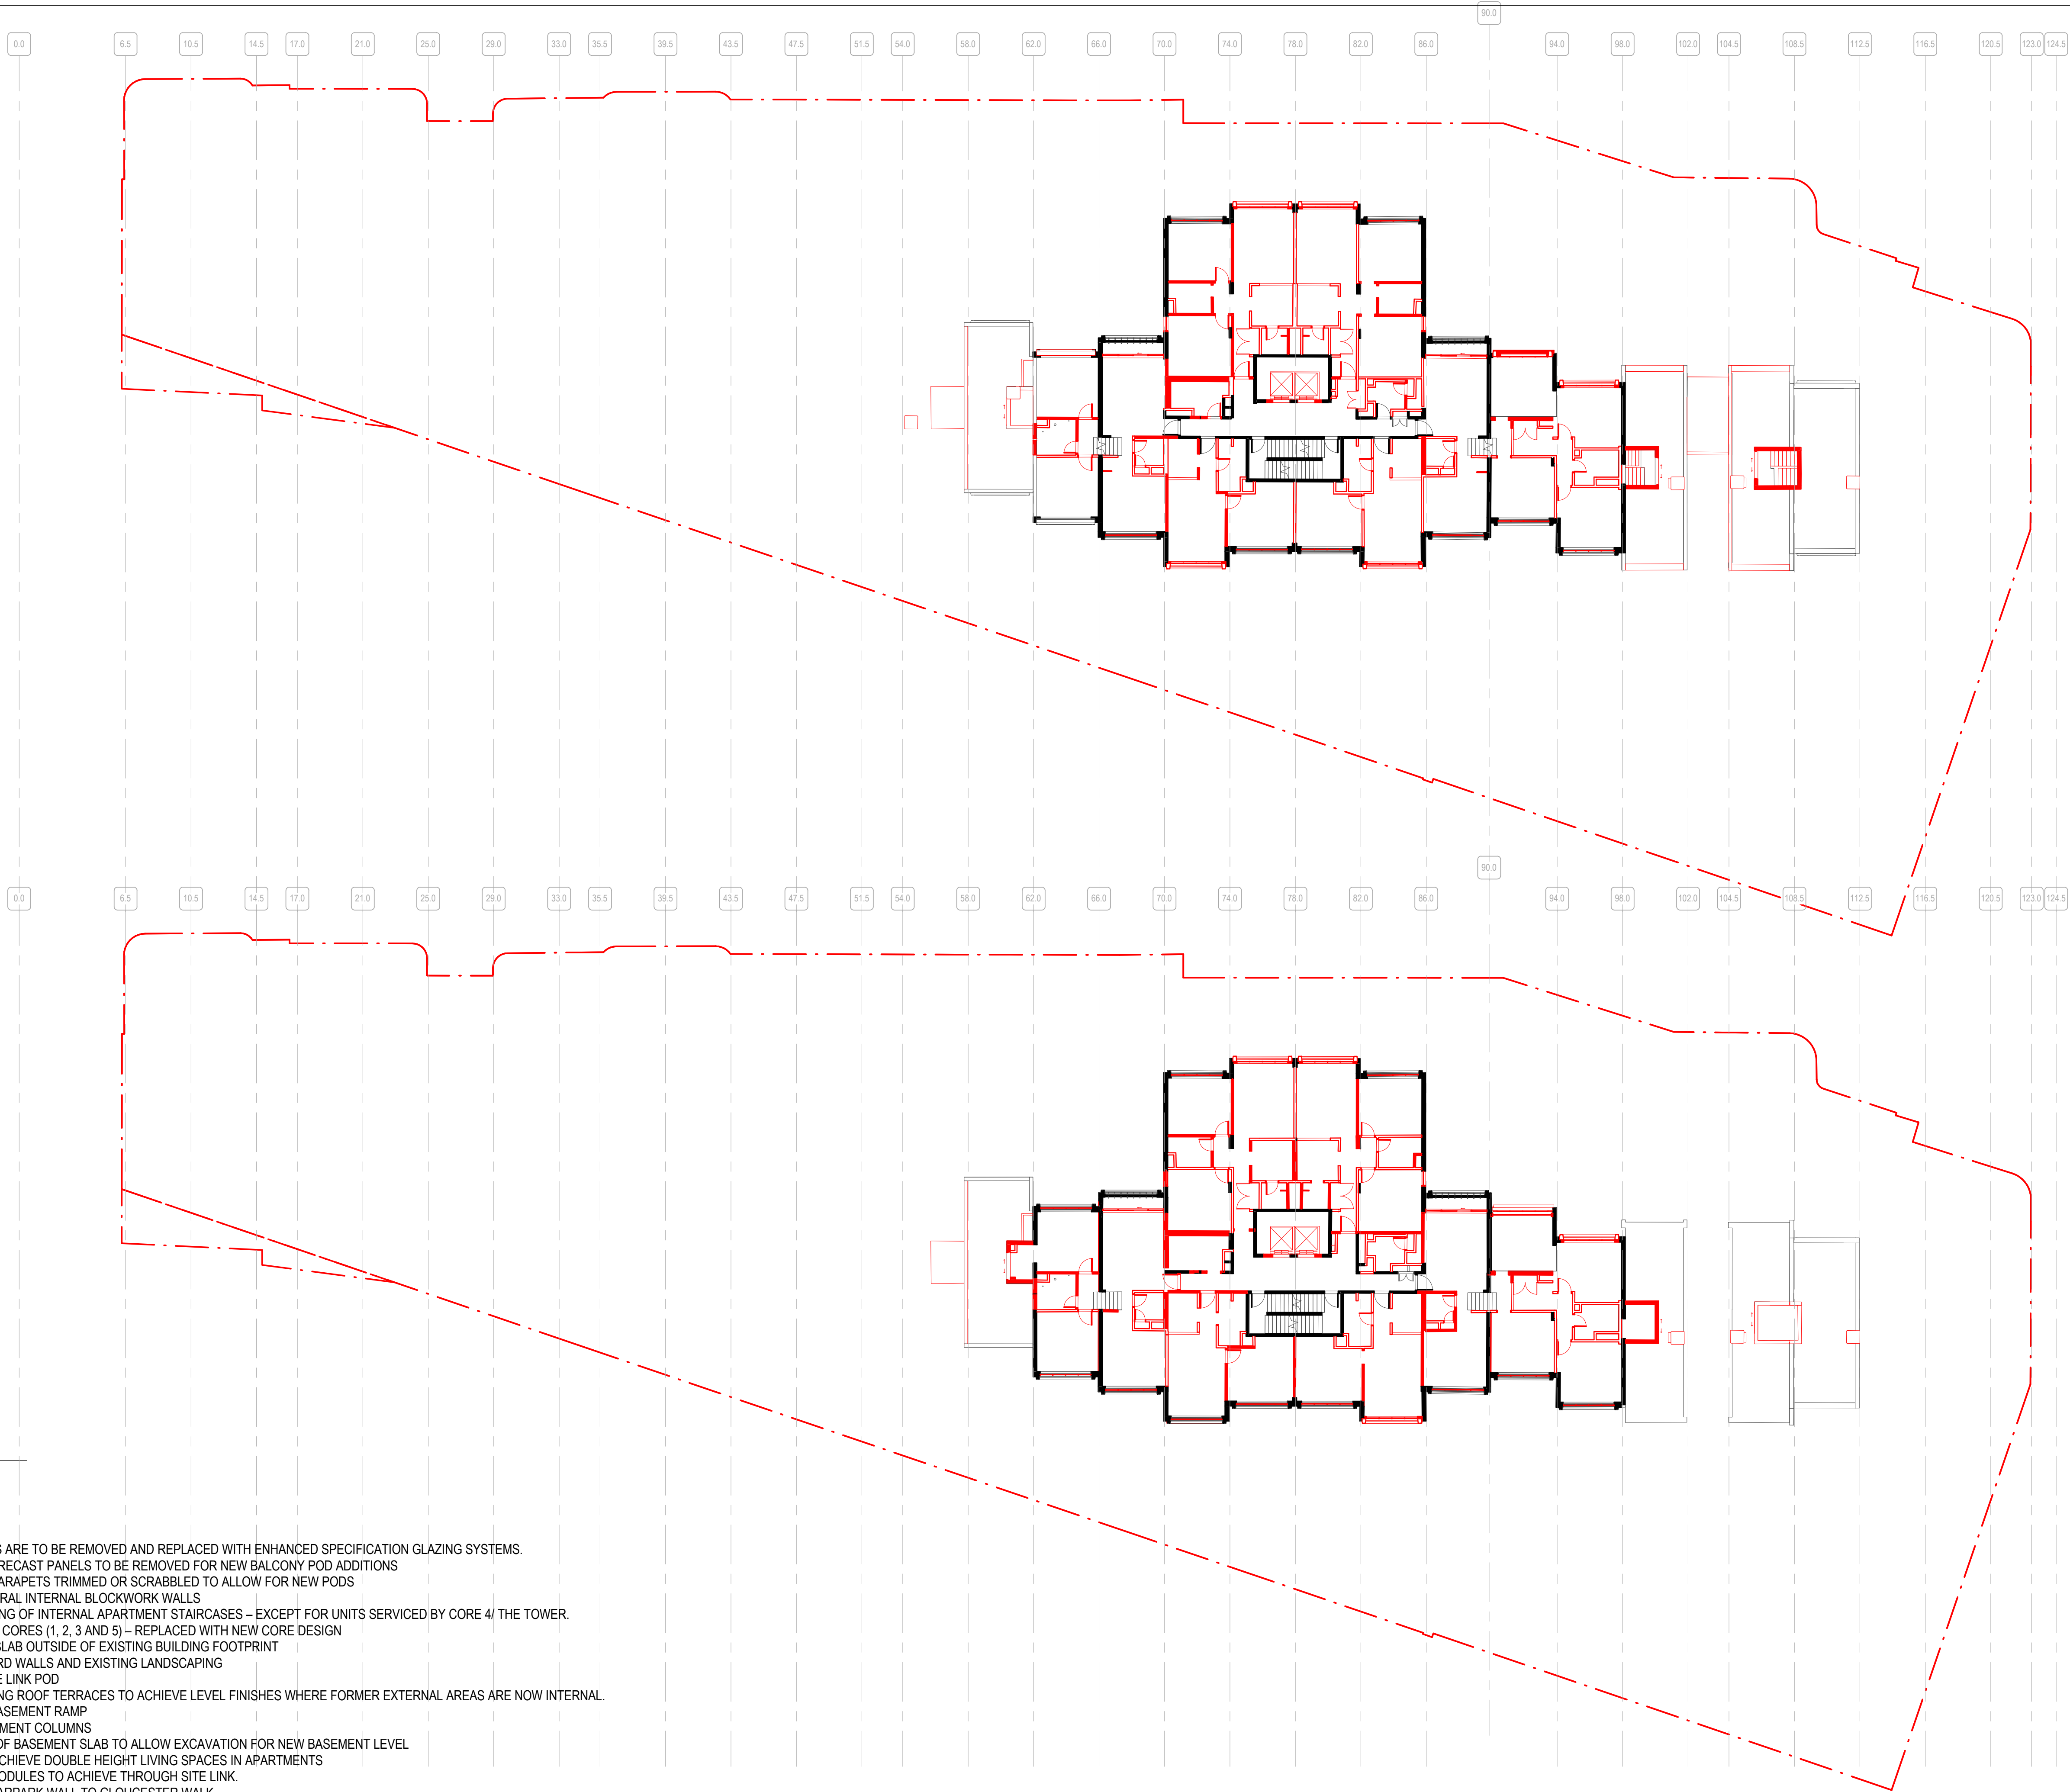

NSW ARCHITECTS REGISTRATION BOARD /
NOMINATED ARCHITECTS
6501 ABBIE GALVIN
8585 WINTOSHAWA TITCHENOSKY
7115 JULIAN ASTHON
7053 MATTHEW BLAIR
7151 PHILIP ROSSINGTON
4937 JAMES GROSE
Telephone +61 2 8297 7200
Facsimile +61 2 8297 7299
www.bvm.com.au

INTELLECTUAL PROPERTY
COPYRIGHT BVM ARCHITECTURE PTY LIMITED. UNLESS OTHERWISE
AGREED IN WRITING ALL RIGHTS TO THIS DOCUMENT ARE SUBJECT TO
PAYMENT IN FULL OF ALL BVM CHARGES. THIS DOCUMENT MAY ONLY
BE USED FOR THE EXPRESS PURPOSE AND PROJECT FOR WHICH IT
HAS BEEN CREATED AND DELIVERED. AS NOTIFIED IN WRITING BY
BVM AND THIS DOCUMENT MAY NOT BE OTHERWISE USED OR COPIED.
ANY UNAUTHORISED USE OF THIS DOCUMENT IS AT THE USER'S SOLE
RISK AND WITHOUT LIMITING BVM'S RIGHTS THE USER RELEASES AND
INDEMNIFIES BVM FROM AND AGAINST ALL LOSS SO ARISING.

NOTE
CONTRACTOR TO CHECK AND VERIFY ALL DIMENSIONS ON SITE PRIOR
TO COMMENCEMENT OF WORK OR PREPARATION OF SHOP DRAWINGS.
DO NOT SCALE THIS DRAWING

ISSUE	DATE	FOR
1	20.08.20	FOR INFORMATION
2	27.08.20	FOR INFORMATION
3	04.09.20	NOT FOR SSDA - DRAFT
4	18.09.20	FOR SSDA

PROJECT MANAGER
DEDICO DEVELOPMENT SERVICES

CLIENT

SIRIUS DEVELOPMENTS PTY LTD
CLIENT NUMBER

PROJECT

SIRIUS SITE
2-60 CUMBERLAND ST, THE ROCKS
BVM PROJECT NUMBER

1712011
DRAWING KEY

TRUE NORTH
GRAPHIC SCALE
0 2000 5000
SCALE

As indicated @A1
STATUS

FOR INFORMATION
DRAWING

LEVEL 11-13 DEMOLITION

AR-B-21-08

ISSUE
4




1 LEVEL 13-14 DEMO
00-00-00-00/00

2 LEVEL 14-15 DEMO
00-00-00-00/00

LEGEND

- DEMOLISHED
- RETAINED

- PLEASE NOTE ALL WINDOWS ARE TO BE REMOVED AND REPLACED WITH ENHANCED SPECIFICATION GLAZING SYSTEMS.
- SELECTED LOCATIONS OF PRECAST PANELS TO BE REMOVED FOR NEW BALCONY POD ADDITIONS
- SELECTED LOCATIONS OF PARAPETS TRIMMED OR SCRABBLED TO ALLOW FOR NEW PODS
- REMOVAL OF NON-STRUCTURAL INTERNAL BLOCKWORK WALLS
- REMOVAL AND REPOSITIONING OF INTERNAL APARTMENT STAIRCASES – EXCEPT FOR UNITS SERVICED BY CORE 4/ THE TOWER.
- REMOVAL OF PODIUM STAIR CORES (1, 2, 3 AND 5) – REPLACED WITH NEW CORE DESIGN
- REMOVAL OF ALL GROUND SLAB OUTSIDE OF EXISTING BUILDING FOOTPRINT
- REMOVAL OF ALL COURTYARD WALLS AND EXISTING LANDSCAPING
- REMOVAL OF THROUGH SITE LINK POD
- SCABBLING BACK OF EXISTING ROOF TERRACES TO ACHIEVE LEVEL FINISHES WHERE FORMER EXTERNAL AREAS ARE NOW INTERNAL.
- DEMOLITION OF EXISTING BASEMENT RAMP
- DEMOLITION OF SOME BASEMENT COLUMNS
- DEMOLITION OF PORTIONS OF BASEMENT SLAB TO ALLOW EXCAVATION FOR NEW BASEMENT LEVEL
- DEMOLITION OF SLABS TO ACHIEVE DOUBLE HEIGHT LIVING SPACES IN APARTMENTS
- DEMOLITION OF EXISTING MODULES TO ACHIEVE THROUGH SITE LINK.
- DEMOLITION OF EXISTING CARPARK WALL TO GLOUCESTER WALK

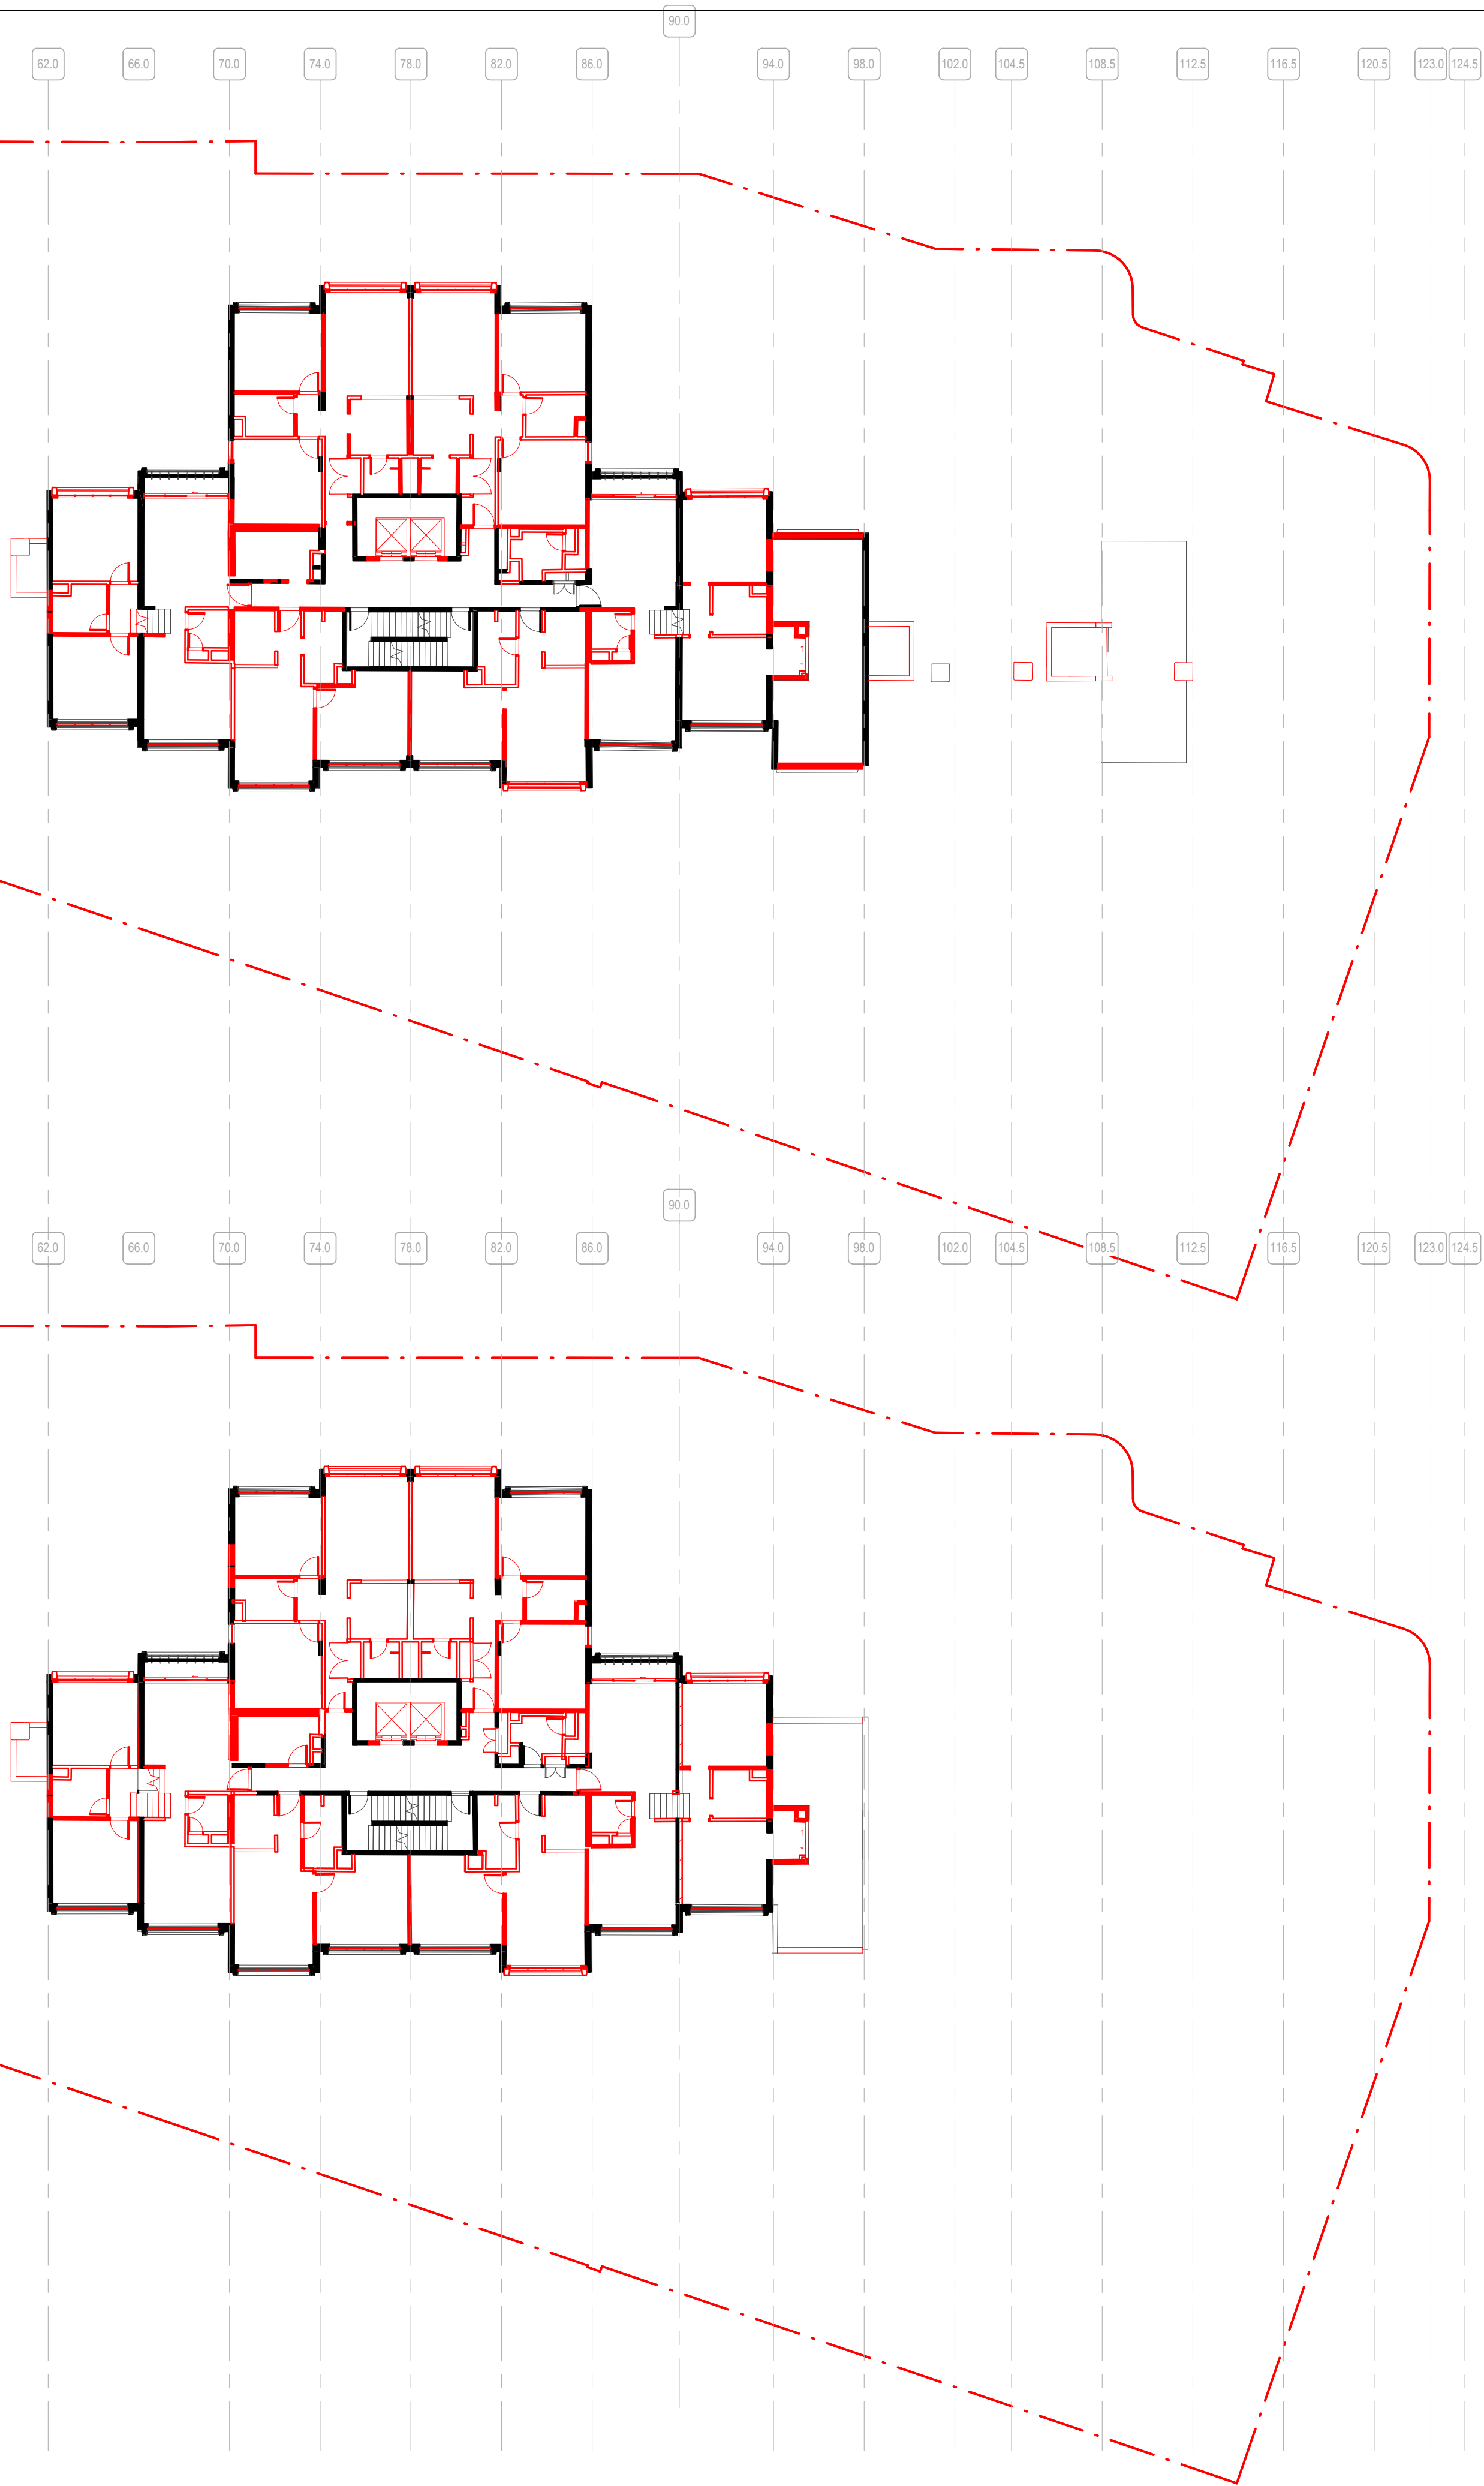

NSW ARCHITECTS REGISTRATION BOARD /
NOMINATED ARCHITECTS
6501 ABBIE GALVIN
8586 WINDTSCAMKA TITCHENSKY
7115 JULIAN ASHTON
7053 MATTHEW BLAIR
7151 PHILIP ROSSINGTON
4937 JAMES GROSE
Telephone +61 2 8297 7200
Facsimile +61 2 8297 7299
www.bvm.com.au

INTELLECTUAL PROPERTY
COPYRIGHT BVM ARCHITECTURE PTY LIMITED. UNLESS OTHERWISE
AGREED IN WRITING ALL RIGHTS TO THIS DOCUMENT ARE SUBJECT TO
PAYMENT IN FULL OF ALL BVM CHARGES. THIS DOCUMENT MAY ONLY
BE USED FOR THE EXPRESS PURPOSE AND PROJECT FOR WHICH IT
HAS BEEN CREATED AND DELIVERED. AS NOTIFIED IN WRITING BY
BVM AND THIS DOCUMENT MAY NOT BE OTHERWISE USED OR COPIED.
ANY UNAUTHORISED USE OF THIS DOCUMENT IS AT THE USER'S SOLE
RISK AND WITHOUT LIMITING BVM'S RIGHTS THE USER RELEASES AND
INDEMNIFIES BVM FROM AND AGAINST ALL LOSS SO ARISING.

NOTE
CONTRACTOR TO CHECK AND VERIFY ALL DIMENSIONS ON SITE PRIOR
TO COMMENCEMENT OF WORK OR PREPARATION OF SHOP DRAWINGS.
DO NOT SCALE THIS DRAWING

ISSUE	DATE	FOR
1	20.08.20	FOR INFORMATION
2	27.08.20	FOR INFORMATION
3	04.09.20	NOT FOR SSDA - DRAFT
4	18.09.20	FOR SSDA

PROJECT MANAGER
DEDICO DEVELOPMENT SERVICES

CLIENT

SIRIUS DEVELOPMENTS PTY LTD
CLIENT NUMBER

PROJECT

SIRIUS SITE
2-60 CUMBERLAND ST, THE ROCKS
BVM PROJECT NUMBER

1712011
DRAWING KEY

TRUE NORTH
GRAPHIC SCALE
0 2000 5000
SCALE

As indicated @A1
STATUS

FOR INFORMATION
DRAWING

LEVEL 13-15 DEMOLITION

AR-B-21-09

ISSUE

4

5.4

Average star rating

NATIONWIDE HOUSE

www.nationwide.gov.au

0005345490 29 Oct 2020

Assessor Terry Chapman

Accreditation No. 20620

Address 2-60 Cumberland Street, THE ROCKS, NSW, 2000

hstar.com.au

ABSA

Architectural Board of South Australia

Accreditation No. 17140201-01010202

Accreditation Terminals Chapter

Accreditation No. 20015

Accreditation Period 2015-2020

1

LEVEL 15-16 DEMO

00:00:00-00:00:00

2

LEVEL 16-17 DEMO

AR-SK-XX-02

LEGEND

- DEMOLISHED
- RETAINED
- PLEASE NOTE ALL WINDOWS ARE TO BE REMOVED AND REPLACED WITH ENHANCED SPECIFICATION GLAZING SYSTEMS.
 - SELECTED LOCATIONS OF PRECAST PANELS TO BE REMOVED FOR NEW BALCONY POD ADDITIONS
 - SELECTED LOCATIONS OF PARAPETS TRIMMED OR SCRABBLED TO ALLOW FOR NEW PODS
 - REMOVAL OF NON-STRUCTURAL INTERNAL BLOCKWORK WALLS
 - REMOVAL AND REPOSITIONING OF INTERNAL APARTMENT STAIRCASES – EXCEPT FOR UNITS SERVICED BY CORE 4/ THE TOWER.
 - REMOVAL OF PODIUM STAIR CORES (1, 2, 3 AND 5) – REPLACED WITH NEW CORE DESIGN
 - REMOVAL OF ALL GROUND SLAB OUTSIDE OF EXISTING BUILDING FOOTPRINT
 - REMOVAL OF ALL COURTYARD WALLS AND EXISTING LANDSCAPING
 - REMOVAL OF THROUGH SITE LINK POD
 - SCABBLED BACK OF EXISTING ROOF TERRACES TO ACHIEVE LEVEL FINISHES WHERE FORMER EXTERNAL AREAS ARE NOW INTERNAL.
 - DEMOLITION OF EXISTING BASEMENT RAMP
 - DEMOLITION OF SOME BASEMENT COLUMNS
 - DEMOLITION OF PORTIONS OF BASEMENT SLAB TO ALLOW EXCAVATION FOR NEW BASEMENT LEVEL
 - DEMOLITION OF SLABS TO ACHIEVE DOUBLE HEIGHT LIVING SPACES IN APARTMENTS
 - DEMOLITION OF EXISTING MODULES TO ACHIEVE THROUGH SITE LINK.
 - DEMOLITION OF EXISTING CARPARK WALL TO GLOUCESTER WALK



NSW ARCHITECTS REGISTRATION BOARD /
NOMINATED ARCHITECTS

6501 ABBIE GALVIN
8556 WROTCZAKA TICHOSKY
7115 JULIAN ASTON
7053 MATTHEW BLAIR
7151 PHILIP ROSSINGTON
4937 JAMES GROSE

Telephone +61 2 8297 7200
Facsimile +61 2 8297 7299
www.bvm.com.au

INTELLECTUAL PROPERTY

COPYRIGHT BVM ARCHITECTURE PTY LIMITED. UNLESS OTHERWISE AGREED IN WRITING ALL RIGHTS TO THIS DOCUMENT ARE SUBJECT TO PAYMENT IN FULL OF ALL BVM CHARGES. THIS DOCUMENT MAY ONLY BE USED FOR THE EXPRESS PURPOSE AND PROJECT FOR WHICH IT HAS BEEN CREATED AND DELIVERED. AS NOTIFIED IN WRITING BY BVM AND THIS DOCUMENT MAY NOT BE OTHERWISE USED OR COPIED. ANY UNAUTHORISED USE OF THIS DOCUMENT IS AT THE USER'S SOLE RISK AND WITHOUT LIMITING BVM'S RIGHTS THE USER RELEASES AND INDEMNIFIES BVM FROM AND AGAINST ALL LOSS SO ARISING.

NOTE

CONTRACTOR TO CHECK AND VERIFY ALL DIMENSIONS ON SITE PRIOR TO COMMENCEMENT OF WORK OR PREPARATION OF SHOP DRAWINGS. DO NOT SCALE THIS DRAWING

ISSUE	DATE	FOR
1	20.08.20	FOR INFORMATION
2	27.08.20	FOR INFORMATION
3	04.09.20	NOT FOR SSDA - DRAFT
4	18.09.20	FOR SSDA

PROJECT MANAGER

DEDICO DEVELOPMENT SERVICES

CLIENT

SIRIUS DEVELOPMENTS PTY LTD

CLIENT NUMBER

PROJECT


SIRIUS SITE

2-60 CUMBERLAND ST, THE ROCKS

BVM PROJECT NUMBER

1712011

DRAWING KEY

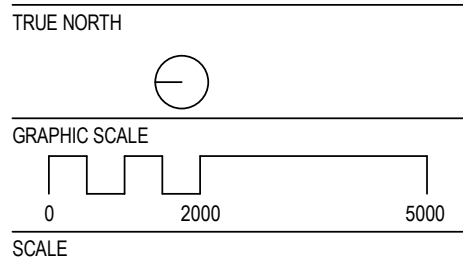

As indicated @A1

STATUS

FOR INFORMATION

DRAWING

LEVEL 15-17 DEMOLITION

ISSUE
AR-B-21-10
4




1 LEVEL 17 DEMO
AR-SK-XX-02

2 LEVEL 18-19 DEMO
AR-SK-XX-02

LEGEND

- DEMOLISHED
- RETAINED

- PLEASE NOTE ALL WINDOWS ARE TO BE REMOVED AND REPLACED WITH ENHANCED SPECIFICATION GLAZING SYSTEMS.
- SELECTED LOCATIONS OF PRECAST PANELS TO BE REMOVED FOR NEW BALCONY POD ADDITIONS
- SELECTED LOCATIONS OF PARAPETS TRIMMED OR SCRABBLED TO ALLOW FOR NEW PODS
- REMOVAL OF NON-STRUCTURAL INTERNAL BLOCKWORK WALLS
- REMOVAL AND REPOSITIONING OF INTERNAL APARTMENT STAIRCASES – EXCEPT FOR UNITS SERVICED BY CORE 4/ THE TOWER.
- REMOVAL OF PODIUM STAIR CORES (1, 2, 3 AND 5) – REPLACED WITH NEW CORE DESIGN
- REMOVAL OF ALL GROUND SLAB OUTSIDE OF EXISTING BUILDING FOOTPRINT
- REMOVAL OF ALL COURTYARD WALLS AND EXISTING LANDSCAPING
- REMOVAL OF THROUGH SITE LINK POD
- SCABBING BACK OF EXISTING ROOF TERRACES TO ACHIEVE LEVEL FINISHES WHERE FORMER EXTERNAL AREAS ARE NOW INTERNAL.
- DEMOLITION OF EXISTING BASEMENT RAMP
- DEMOLITION OF SOME BASEMENT COLUMNS
- DEMOLITION OF PORTIONS OF BASEMENT SLAB TO ALLOW EXCAVATION FOR NEW BASEMENT LEVEL
- DEMOLITION OF SLABS TO ACHIEVE DOUBLE HEIGHT LIVING SPACES IN APARTMENTS
- DEMOLITION OF EXISTING MODULES TO ACHIEVE THROUGH SITE LINK.
- DEMOLITION OF EXISTING CARPARK WALL TO GLOUCESTER WALK

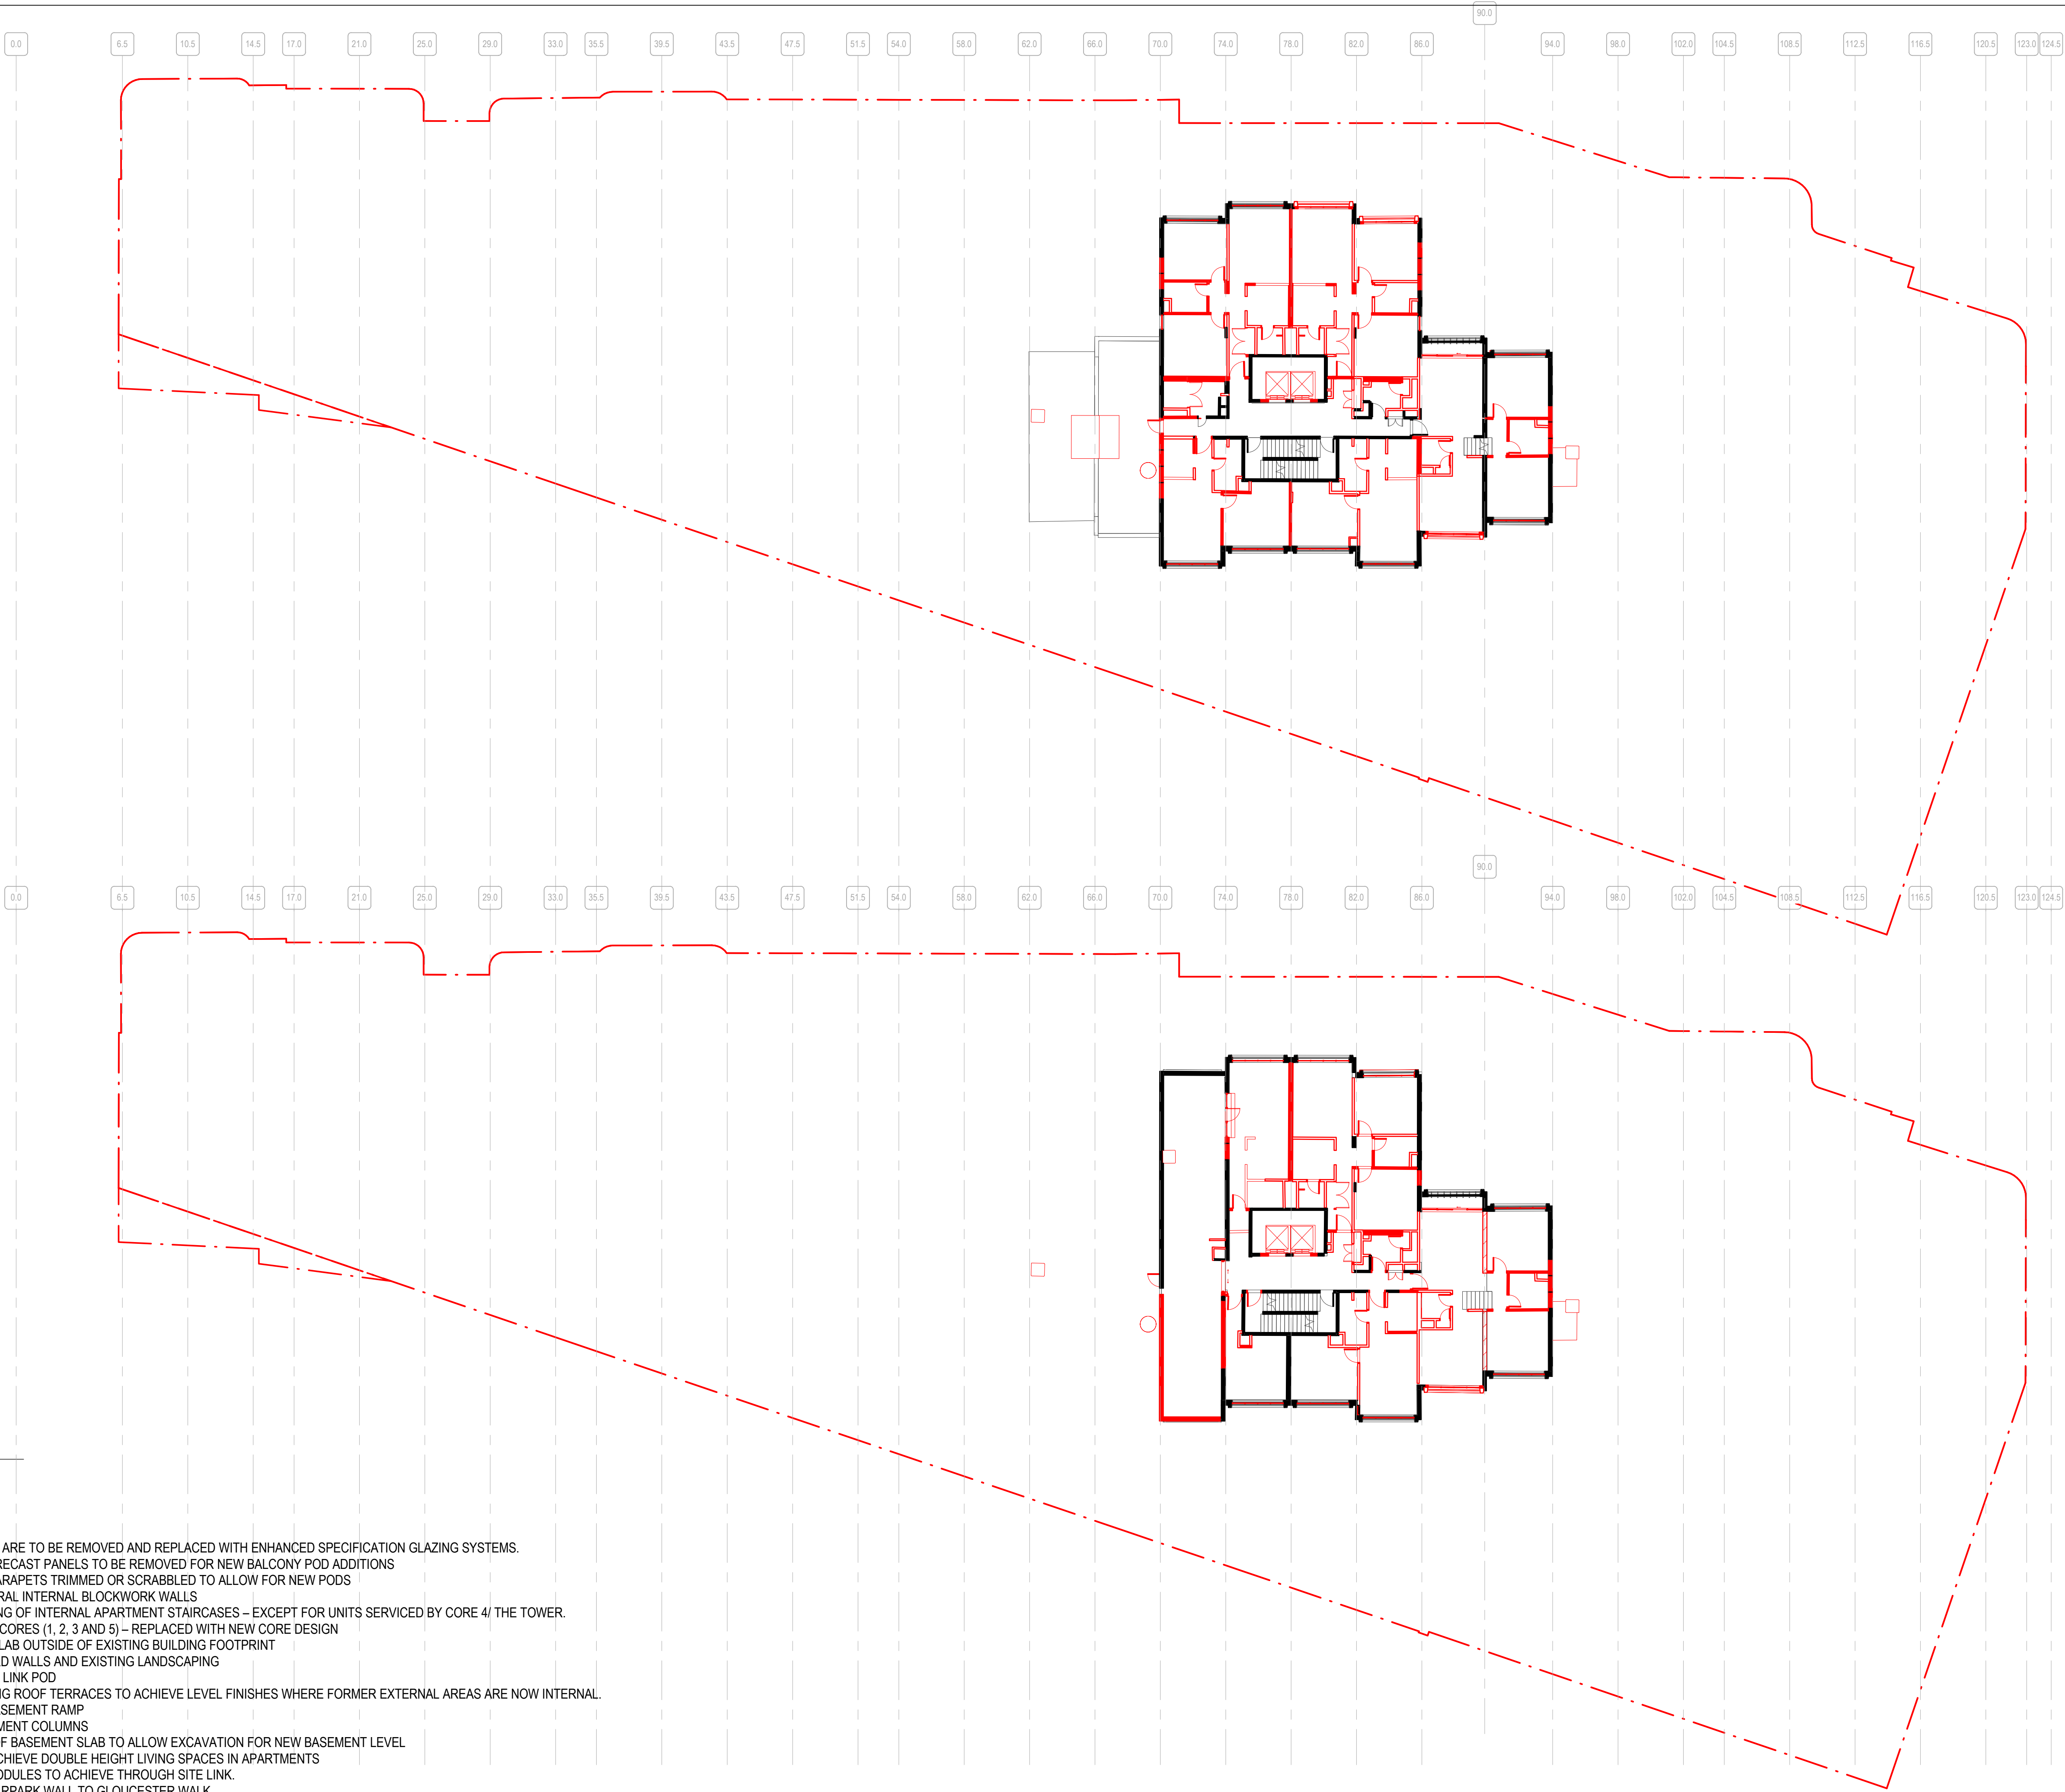

NSW ARCHITECTS REGISTRATION BOARD /
NOMINATED ARCHITECTS
6501 ABBIE GALVIN
8556 WINDYCHAM TITCHENSKY
7115 JULIAN ASTON
7053 MATTHEW BLAIR
7151 PHILIP ROSSINGTON
4937 JAMES GRISE
Telephone +61 2 8297 7200
Facsimile +61 2 8297 7299
www.bvm.com.au

INTELLECTUAL PROPERTY
COPYRIGHT BVM ARCHITECTURE PTY LIMITED. UNLESS OTHERWISE
AGREED IN WRITING ALL RIGHTS TO THIS DOCUMENT ARE SUBJECT TO
PAYMENT IN FULL OF ALL BVM CHARGES. THIS DOCUMENT MAY ONLY
BE USED FOR THE EXPRESS PURPOSE AND PROJECT FOR WHICH IT
HAS BEEN CREATED AND DELIVERED. AS NOTIFIED IN WRITING BY
BVM AND THIS DOCUMENT MAY NOT BE OTHERWISE USED OR COPIED.
ANY UNAUTHORISED USE OF THIS DOCUMENT IS AT THE USER'S SOLE
RISK AND WITHOUT LIMITING BVM'S RIGHTS THE USER RELEASES AND
INDEMNIFIES BVM FROM AND AGAINST ALL LOSS SO ARISING.

NOTE
CONTRACTOR TO CHECK AND VERIFY ALL DIMENSIONS ON SITE PRIOR
TO COMMENCEMENT OF WORK OR PREPARATION OF SHOP DRAWINGS.
DO NOT SCALE THIS DRAWING

ISSUE	DATE	FOR
1	20.08.20	FOR INFORMATION
2	27.08.20	FOR INFORMATION
3	04.09.20	NOT FOR SSDA - DRAFT
4	18.09.20	FOR SSDA

PROJECT MANAGER
DEDICO DEVELOPMENT SERVICES

CLIENT

SIRIUS DEVELOPMENTS PTY LTD
CLIENT NUMBER

PROJECT

SIRIUS SITE
2-60 CUMBERLAND ST, THE ROCKS
BVM PROJECT NUMBER

1712011
DRAWING KEY

TRUE NORTH
GRAPHIC SCALE
0 2000 5000
SCALE

As indicated @A1
STATUS

FOR INFORMATION
DRAWING

LEVEL 17-19 DEMOLITION

AR-B-21-11
4



1 LEVEL 19 DEMO

2 LEVEL 20-21 DEMO

LEGEND

- DEMOLISHED
- RETAINED

- PLEASE NOTE ALL WINDOWS ARE TO BE REMOVED AND REPLACED WITH ENHANCED SPECIFICATION GLAZING SYSTEMS.
- SELECTED LOCATIONS OF PRECAST PANELS TO BE REMOVED FOR NEW BALCONY POD ADDITIONS
- SELECTED LOCATIONS OF PARAPETS TRIMMED OR SCRABBLED TO ALLOW FOR NEW PODS
- REMOVAL OF NON-STRUCTURAL INTERNAL BLOCKWORK WALLS
- REMOVAL AND REPOSITIONING OF INTERNAL APARTMENT STAIRCASES – EXCEPT FOR UNITS SERVICED BY CORE 4/ THE TOWER.
- REMOVAL OF PODIUM STAIR CORES (1, 2, 3 AND 5) – REPLACED WITH NEW CORE DESIGN
- REMOVAL OF ALL GROUND SLAB OUTSIDE OF EXISTING BUILDING FOOTPRINT
- REMOVAL OF ALL COURTYARD WALLS AND EXISTING LANDSCAPING
- REMOVAL OF THROUGH SITE LINK POD
- SCABBING BACK OF EXISTING ROOF TERRACES TO ACHIEVE LEVEL FINISHES WHERE FORMER EXTERNAL AREAS ARE NOW INTERNAL.
- DEMOLITION OF EXISTING BASEMENT RAMP
- DEMOLITION OF SOME BASEMENT COLUMNS
- DEMOLITION OF PORTIONS OF BASEMENT SLAB TO ALLOW EXCAVATION FOR NEW BASEMENT LEVEL
- DEMOLITION OF SLABS TO ACHIEVE DOUBLE HEIGHT LIVING SPACES IN APARTMENTS
- DEMOLITION OF EXISTING MODULES TO ACHIEVE THROUGH SITE LINK.
- DEMOLITION OF EXISTING CARPARK WALL TO GLOUCESTER WALK



NSW ARCHITECTS REGISTRATION BOARD /
NOMINATED ARCHITECTS

6501 ABBIE GALVIN
8556 WANDSICHA TCHOSKY
7115 JULIAN ASTON
7053 MATTHEW BLAIR
7151 PHILIP ROSSINGTON
4937 JAMES GROSE

Telephone +61 2 8297 7200
Facsimile +61 2 8297 7299
www.bvm.com.au

INTELLECTUAL PROPERTY

COPYRIGHT BVM ARCHITECTURE PTY LIMITED. UNLESS OTHERWISE AGREED IN WRITING ALL RIGHTS TO THIS DOCUMENT ARE SUBJECT TO PAYMENT IN FULL OF ALL BVM CHARGES. THIS DOCUMENT MAY ONLY BE USED FOR THE EXPRESS PURPOSE AND PROJECT FOR WHICH IT HAS BEEN CREATED AND DELIVERED. AS NOTIFIED IN WRITING BY BVM AND THIS DOCUMENT MAY NOT BE OTHERWISE USED OR COPIED. ANY UNAUTHORISED USE OF THIS DOCUMENT IS AT THE USER'S SOLE RISK AND WITHOUT LIMITING BVM'S RIGHTS THE USER RELEASES AND INDEMNIFIES BVM FROM AND AGAINST ALL LOSS SO ARISING.

NOTE

CONTRACTOR TO CHECK AND VERIFY ALL DIMENSIONS ON SITE PRIOR TO COMMENCEMENT OF WORK OR PREPARATION OF SHOP DRAWINGS. DO NOT SCALE THIS DRAWING

ISSUE	DATE	FOR
1	20.08.20	FOR INFORMATION
2	27.08.20	FOR INFORMATION
3	04.09.20	NOT FOR SSDA - DRAFT
4	18.09.20	FOR SSDA

PROJECT MANAGER

DEDICO DEVELOPMENT SERVICES

CLIENT

SIRIUS DEVELOPMENTS PTY LTD

CLIENT NUMBER

PROJECT

SIRIUS SITE

2-60 CUMBERLAND ST, THE ROCKS

BVM PROJECT NUMBER

1712011

DRAWING KEY

TRUE NORTH

GRAPHIC SCALE

0 2000 5000
SCALE

As indicated @A1

STATUS

FOR INFORMATION

DRAWING

LEVEL 19-21 DEMOLITION

AR-DA-B-21-12

ISSUE

4

5.4

Average star rating

NATIONWIDE HOUSE

www.nationwidehouse.gov.au

0005345490 29 Oct 2020

Assessor Terry Chapman

Accreditation No. 20920

Address 2-60 Cumberland Street, THE ROCKS, NSW, 2000

hstar.com.au



1

C-10-01

LEVEL 21 DEMO

2

C-10-01

LEVEL 22-23 DEMO

LEGEND

- DEMOLISHED
- RETAINED

- PLEASE NOTE ALL WINDOWS ARE TO BE REMOVED AND REPLACED WITH ENHANCED SPECIFICATION GLAZING SYSTEMS.
- SELECTED LOCATIONS OF PRECAST PANELS TO BE REMOVED FOR NEW BALCONY POD ADDITIONS
- SELECTED LOCATIONS OF PARAPETS TRIMMED OR SCRABBLED TO ALLOW FOR NEW PODS
- REMOVAL OF NON-STRUCTURAL INTERNAL BLOCKWORK WALLS
- REMOVAL AND REPOSITIONING OF INTERNAL APARTMENT STAIRCASES – EXCEPT FOR UNITS SERVICED BY CORE 4/ THE TOWER.
- REMOVAL OF PODIUM STAIR CORES (1, 2, 3 AND 5) – REPLACED WITH NEW CORE DESIGN
- REMOVAL OF ALL GROUND SLAB OUTSIDE OF EXISTING BUILDING FOOTPRINT
- REMOVAL OF ALL COURTYARD WALLS AND EXISTING LANDSCAPING
- REMOVAL OF THROUGH SITE LINK POD
- SCRABBLING BACK OF EXISTING ROOF TERRACES TO ACHIEVE LEVEL FINISHES WHERE FORMER EXTERNAL AREAS ARE NOW INTERNAL.
- DEMOLITION OF EXISTING BASEMENT RAMP
- DEMOLITION OF SOME BASEMENT COLUMNS
- DEMOLITION OF PORTIONS OF BASEMENT SLAB TO ALLOW EXCAVATION FOR NEW BASEMENT LEVEL
- DEMOLITION OF SLABS TO ACHIEVE DOUBLE HEIGHT LIVING SPACES IN APARTMENTS
- DEMOLITION OF EXISTING MODULES TO ACHIEVE THROUGH SITE LINK.
- DEMOLITION OF EXISTING CARPARK WALL TO GLOUCESTER WALK



NSW ARCHITECTS REGISTRATION BOARD /
NOMINATED ARCHITECTS
6501 ABBIE GALVIN
8556 WINDYSCAMPA TITCHENSKY
7115 JULIAN ASHTON
7053 MATTHEW BLAIR
7151 PHILIP ROSSINGTON
4937 JAMES GROSE

Telephone +61 2 8297 7200
Facsimile +61 2 8297 7299
www.bvm.com.au

INTELLECTUAL PROPERTY
COPYRIGHT BVM ARCHITECTURE PTY LIMITED. UNLESS OTHERWISE AGREED IN WRITING ALL RIGHTS TO THIS DOCUMENT ARE SUBJECT TO PAYMENT IN FULL OF ALL BVM CHARGES. THIS DOCUMENT MAY ONLY BE USED FOR THE EXPRESS PURPOSE AND PROJECT FOR WHICH IT HAS BEEN CREATED AND DELIVERED. AS NOTIFIED IN WRITING BY BVM AND THIS DOCUMENT MAY NOT BE OTHERWISE USED OR COPIED. ANY UNAUTHORISED USE OF THIS DOCUMENT IS AT THE USER'S SOLE RISK AND WITHOUT LIMITING BVM'S RIGHTS THE USER RELEASES AND INDEMNIFIES BVM FROM AND AGAINST ALL LOSS SO ARISING.

NOTE
CONTRACTOR TO CHECK AND VERIFY ALL DIMENSIONS ON SITE PRIOR TO COMMENCEMENT OF WORK OR PREPARATION OF SHOP DRAWINGS. DO NOT SCALE THIS DRAWING

ISSUE	DATE	FOR
1	20.08.20	FOR INFORMATION
2	27.08.20	FOR INFORMATION
3	04.09.20	NOT FOR SSDA - DRAFT
4	18.09.20	FOR SSDA

PROJECT MANAGER
DEDICO DEVELOPMENT SERVICES

CLIENT

SIRIUS DEVELOPMENTS PTY LTD
CLIENT NUMBER


PROJECT

SIRIUS SITE
2-60 CUMBERLAND ST, THE ROCKS
BVM PROJECT NUMBER

1712011

DRAWING KEY

TRUE NORTH

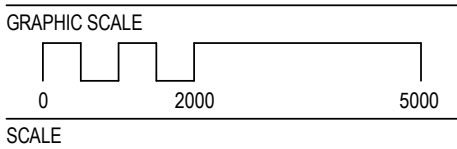

As indicated @A1
STATUS

FOR INFORMATION
DRAWING

LEVEL 21-23 DEMOLITION

AR-B-21-13

ISSUE

4

5.4

Average star rating

NATIONWIDE HOUSE

www.nationwidehouse.gov.au

0005345490 29 Oct 2020

Assessor Terry Chapman

Accreditation No. 20920

Address 2-60 Cumberland Street, THE ROCKS, NSW, 2000

hstar.com.au



1

LEVEL 23 DEMO

C-10-01

2

LEVEL 24 DEMO

C-10-01

LEGEND

- DEMOLISHED
- RETAINED
- PLEASE NOTE ALL WINDOWS ARE TO BE REMOVED AND REPLACED WITH ENHANCED SPECIFICATION GLAZING SYSTEMS.
 - SELECTED LOCATIONS OF PRECAST PANELS TO BE REMOVED FOR NEW BALCONY POD ADDITIONS
 - SELECTED LOCATIONS OF PARAPETS TRIMMED OR SCRABBLED TO ALLOW FOR NEW PODS
 - REMOVAL OF NON-STRUCTURAL INTERNAL BLOCKWORK WALLS
 - REMOVAL AND REPOSITIONING OF INTERNAL APARTMENT STAIRCASES – EXCEPT FOR UNITS SERVICED BY CORE 4/ THE TOWER.
 - REMOVAL OF PODIUM STAIR CORES (1, 2, 3 AND 5) – REPLACED WITH NEW CORE DESIGN
 - REMOVAL OF ALL GROUND SLAB OUTSIDE OF EXISTING BUILDING FOOTPRINT
 - REMOVAL OF ALL COURTYARD WALLS AND EXISTING LANDSCAPING
 - REMOVAL OF THROUGH SITE LINK POD
 - SCABBING BACK OF EXISTING ROOF TERRACES TO ACHIEVE LEVEL FINISHES WHERE FORMER EXTERNAL AREAS ARE NOW INTERNAL.
 - DEMOLITION OF EXISTING BASEMENT RAMP
 - DEMOLITION OF SOME BASEMENT COLUMNS
 - DEMOLITION OF PORTIONS OF BASEMENT SLAB TO ALLOW EXCAVATION FOR NEW BASEMENT LEVEL
 - DEMOLITION OF SLABS TO ACHIEVE DOUBLE HEIGHT LIVING SPACES IN APARTMENTS
 - DEMOLITION OF EXISTING MODULES TO ACHIEVE THROUGH SITE LINK.
 - DEMOLITION OF EXISTING CARPARK WALL TO GLOUCESTER WALK



NSW ARCHITECTS REGISTRATION BOARD /
NOMINATED ARCHITECTS
6501 ABBIE GALVIN
8556 WINDUSCHKA TICHONOSKY
7115 JULIAN ASHTON
7053 MATTHEW BLAIR
7151 PHILIP ROSSINGTON
4937 JAMES GROSE

Telephone +61 2 8297 7200
Facsimile +61 2 8297 7299
www.bvm.com.au

INTELLECTUAL PROPERTY
COPYRIGHT BVM ARCHITECTURE PTY LIMITED. UNLESS OTHERWISE AGREED IN WRITING ALL RIGHTS TO THIS DOCUMENT ARE SUBJECT TO PAYMENT IN FULL OF ALL BVM CHARGES. THIS DOCUMENT MAY ONLY BE USED FOR THE EXPRESS PURPOSE AND PROJECT FOR WHICH IT HAS BEEN CREATED AND DELIVERED. AS NOTIFIED IN WRITING BY BVM AND THIS DOCUMENT MAY NOT BE OTHERWISE USED OR COPIED. ANY UNAUTHORISED USE OF THIS DOCUMENT IS AT THE USER'S SOLE RISK AND WITHOUT LIMITING BVM'S RIGHTS THE USER RELEASES AND INDEMNIFIES BVM FROM AND AGAINST ALL LOSS SO ARISING.

NOTE
CONTRACTOR TO CHECK AND VERIFY ALL DIMENSIONS ON SITE PRIOR TO COMMENCEMENT OF WORK OR PREPARATION OF SHOP DRAWINGS. DO NOT SCALE THIS DRAWING

ISSUE	DATE	FOR
1	20.08.20	FOR INFORMATION
2	27.08.20	FOR INFORMATION
3	04.09.20	NOT FOR SSDA - DRAFT
4	18.09.20	FOR SSDA

PROJECT MANAGER
DEDICO DEVELOPMENT SERVICES

CLIENT

SIRIUS DEVELOPMENTS PTY LTD
CLIENT NUMBER


PROJECT

SIRIUS SITE
2-60 CUMBERLAND ST, THE ROCKS
BVM PROJECT NUMBER

1712011

DRAWING KEY

TRUE NORTH

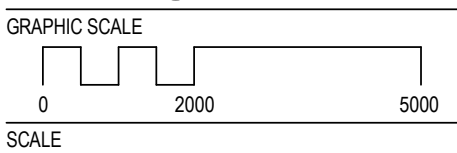

As indicated @A1

STATUS

FOR INFORMATION
DRAWING

LEVEL 23-24 DEMOLITION

AR-B-21-14

ISSUE

4





1 LEVEL 25 -24 DEMO
C-10-01

2 PLANT DEMO
C-10-01

LEGEND

- DEMOLISHED
- RETAINED

- PLEASE NOTE ALL WINDOWS ARE TO BE REMOVED AND REPLACED WITH ENHANCED SPECIFICATION GLAZING SYSTEMS.
- SELECTED LOCATIONS OF PRECAST PANELS TO BE REMOVED FOR NEW BALCONY POD ADDITIONS
- SELECTED LOCATIONS OF PARAPETS TRIMMED OR SCRABBLED TO ALLOW FOR NEW PODS
- REMOVAL OF NON-STRUCTURAL INTERNAL BLOCKWORK WALLS
- REMOVAL AND REPOSITIONING OF INTERNAL APARTMENT STAIRCASES – EXCEPT FOR UNITS SERVICED BY CORE 4/ THE TOWER.
- REMOVAL OF PODIUM STAIR CORES (1, 2, 3 AND 5) – REPLACED WITH NEW CORE DESIGN
- REMOVAL OF ALL GROUND SLAB OUTSIDE OF EXISTING BUILDING FOOTPRINT
- REMOVAL OF ALL COURTYARD WALLS AND EXISTING LANDSCAPING
- REMOVAL OF THROUGH SITE LINK POD
- SCABBING BACK OF EXISTING ROOF TERRACES TO ACHIEVE LEVEL FINISHES WHERE FORMER EXTERNAL AREAS ARE NOW INTERNAL.
- DEMOLITION OF EXISTING BASEMENT RAMP
- DEMOLITION OF SOME BASEMENT COLUMNS
- DEMOLITION OF PORTIONS OF BASEMENT SLAB TO ALLOW EXCAVATION FOR NEW BASEMENT LEVEL
- DEMOLITION OF SLABS TO ACHIEVE DOUBLE HEIGHT LIVING SPACES IN APARTMENTS
- DEMOLITION OF EXISTING MODULES TO ACHIEVE THROUGH SITE LINK.
- DEMOLITION OF EXISTING CARPARK WALL TO GLOUCESTER WALK

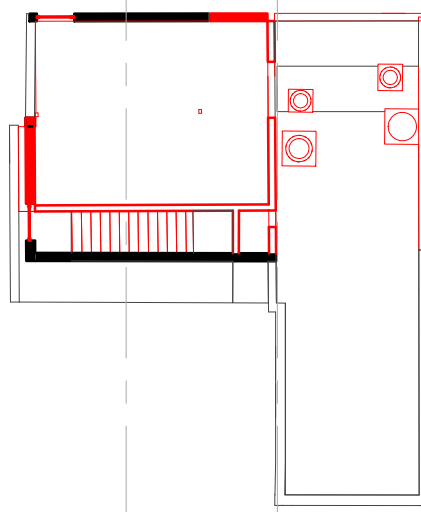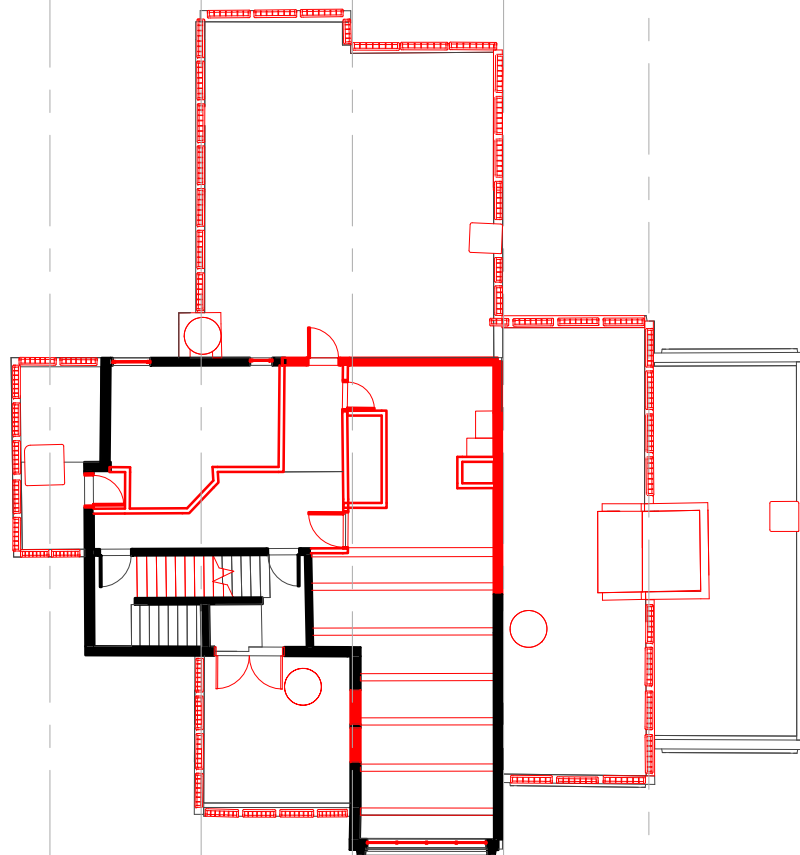

NSW ARCHITECTS REGISTRATION BOARD /
NOMINATED ARCHITECTS

6501 ABBIE GALVIN
8556 WINDYCHAM TITCHOSKY
7115 JULIAN ASHTON
7053 MATTHEW BLAIR
7151 PHILIP ROSSINGTON
4937 JAMES GROSE

Telephone +61 2 8297 7200
Facsimile +61 2 8297 7299
www.bvm.com.au

INTELLECTUAL PROPERTY

COPYRIGHT BVM ARCHITECTURE PTY LIMITED. UNLESS OTHERWISE AGREED IN WRITING ALL RIGHTS TO THIS DOCUMENT ARE SUBJECT TO PAYMENT IN FULL OF ALL BVM CHARGES. THIS DOCUMENT MAY ONLY BE USED FOR THE EXPRESS PURPOSE AND PROJECT FOR WHICH IT HAS BEEN CREATED AND DELIVERED. AS NOTIFIED IN WRITING BY BVM AND THIS DOCUMENT MAY NOT BE OTHERWISE USED OR COPIED. ANY UNAUTHORISED USE OF THIS DOCUMENT IS AT THE USER'S SOLE RISK AND WITHOUT LIMITING BVM'S RIGHTS THE USER RELEASES AND INDEMNIFIES BVM FROM AND AGAINST ALL LOSS SO ARISING.

NOTE

CONTRACTOR TO CHECK AND VERIFY ALL DIMENSIONS ON SITE PRIOR TO COMMENCEMENT OF WORK OR PREPARATION OF SHOP DRAWINGS. DO NOT SCALE THIS DRAWING

ISSUE	DATE	FOR
1	20.08.20	FOR INFORMATION
2	27.08.20	FOR INFORMATION
3	04.09.20	NOT FOR SSDA - DRAFT
4	18.09.20	FOR SSDA

PROJECT MANAGER

DEDICO DEVELOPMENT SERVICES

CLIENT

SIRIUS DEVELOPMENTS PTY LTD

CLIENT NUMBER

PROJECT

SIRIUS SITE

2-60 CUMBERLAND ST, THE ROCKS

BVM PROJECT NUMBER

1712011

DRAWING KEY

TRUE NORTH

GRAPHIC SCALE

0 2000 5000
SCALE

As indicated @A1

STATUS

FOR INFORMATION



DRAWING

LEVEL 24-25 & PLANT
DEMOLITION

AR-B-21-15

ISSUE

4

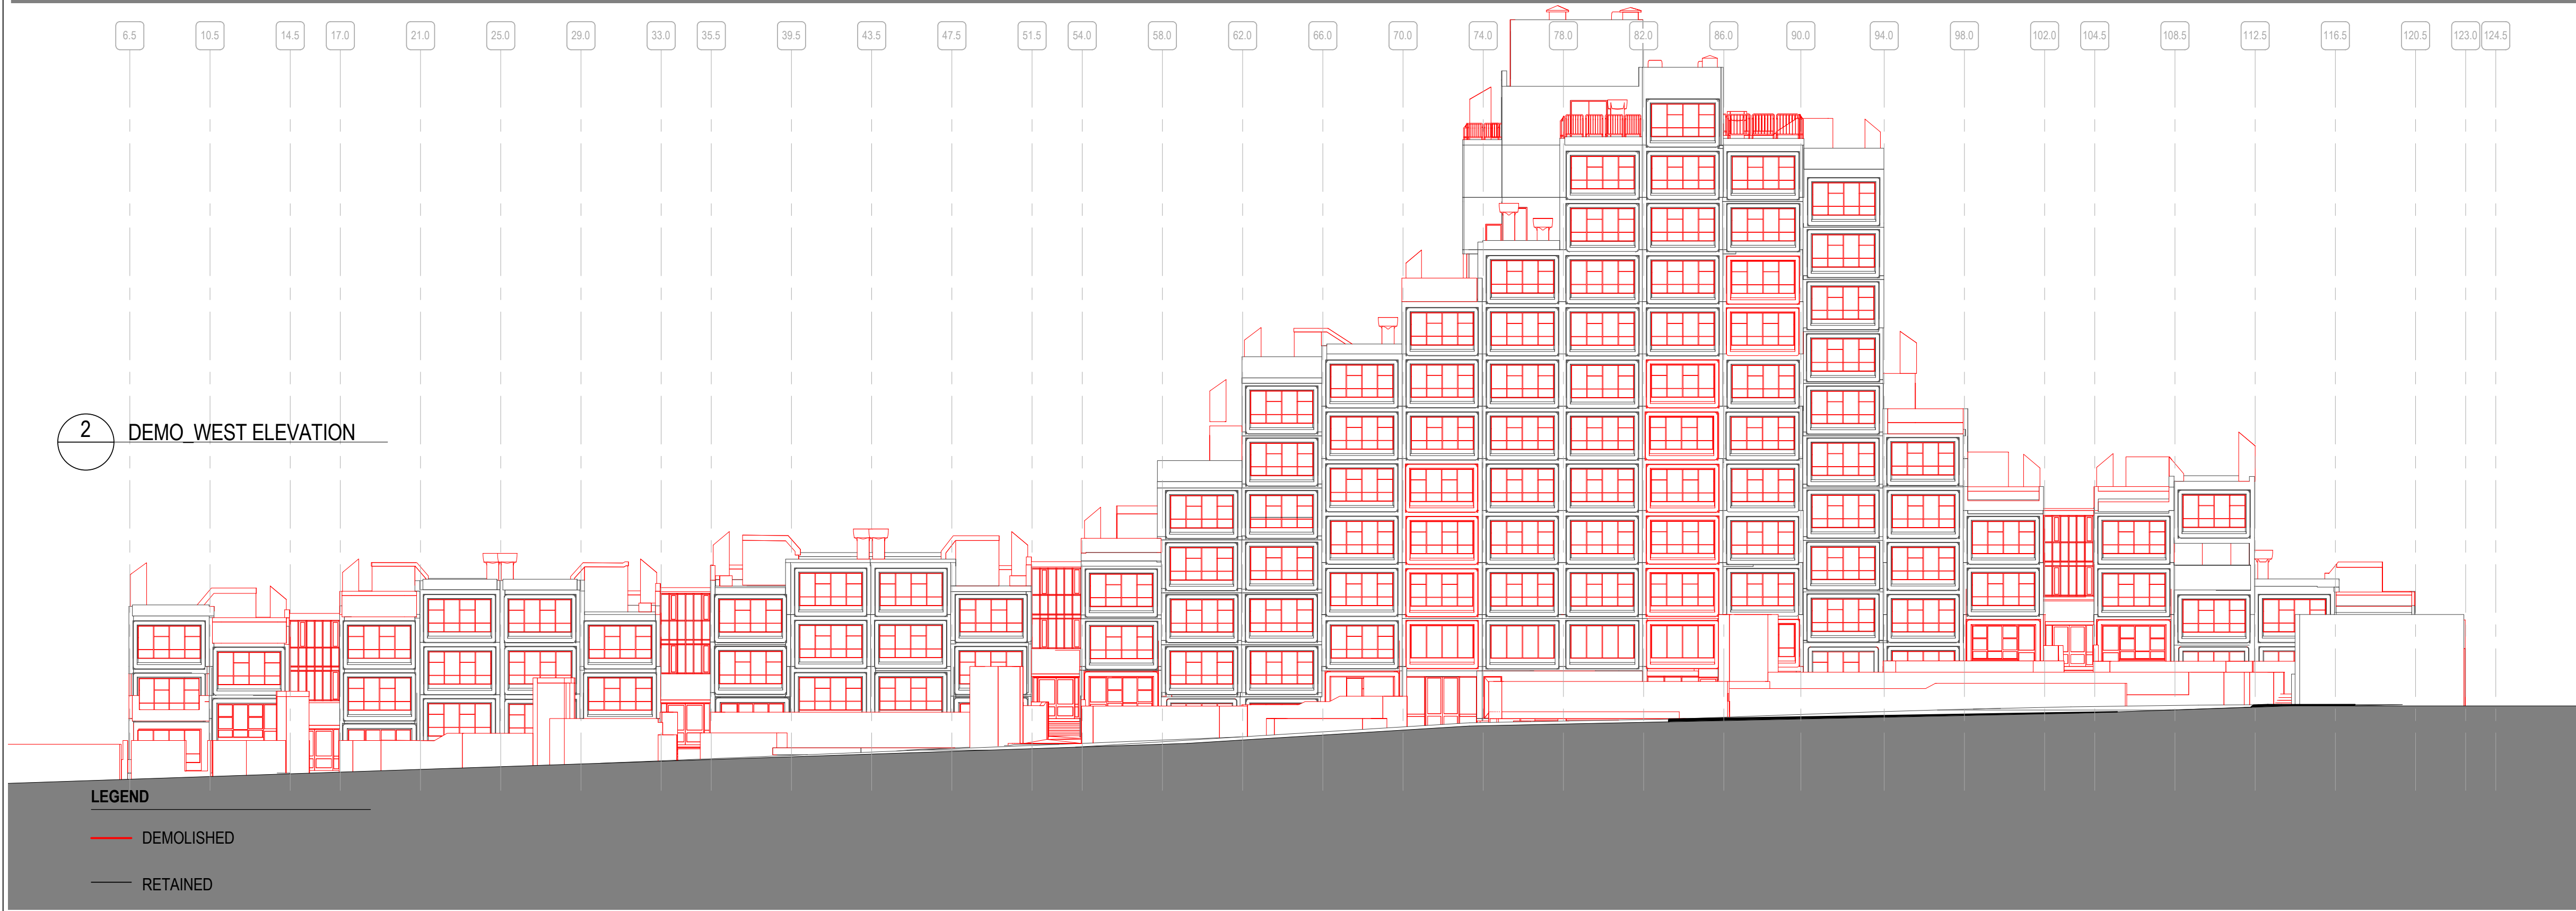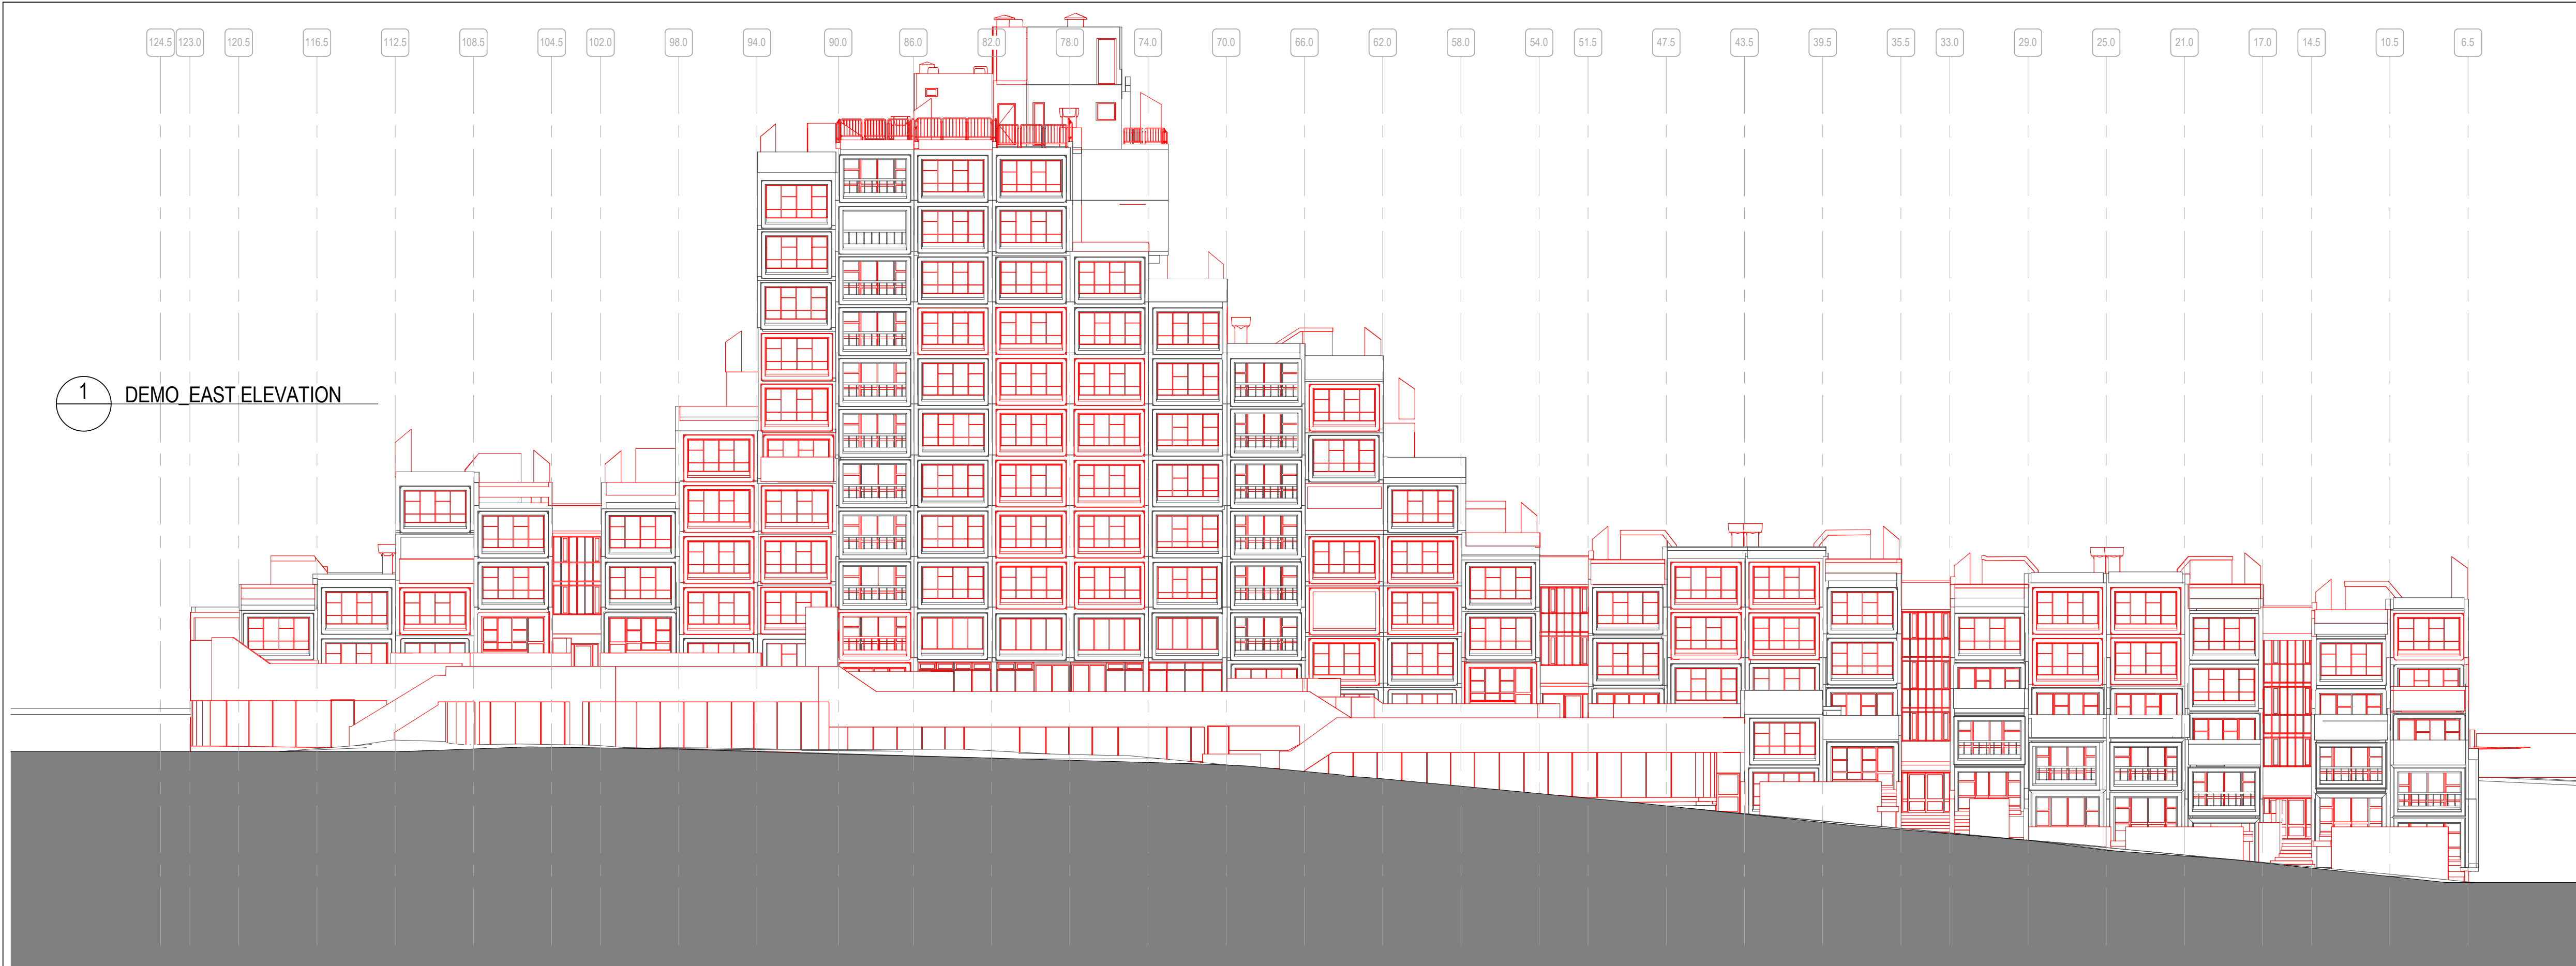

LEGEND

- DEMOLISHED
- RETAINED

- PLEASE NOTE ALL WINDOWS ARE TO BE REMOVED AND REPLACED WITH ENHANCED SPECIFICATION GLAZING SYSTEMS.
- SELECTED LOCATIONS OF PRECAST PANELS TO BE REMOVED FOR NEW BALCONY POD ADDITIONS
- SELECTED LOCATIONS OF PARAPETS TRIMMED OR SCRABBLED TO ALLOW FOR NEW PODS
- REMOVAL OF NON-STRUCTURAL INTERNAL BLOCKWORK WALLS
- REMOVAL AND REPOSITIONING OF INTERNAL APARTMENT STAIRCASES – EXCEPT FOR UNITS SERVICED BY CORE 4/ THE TOWER.
- REMOVAL OF PODIUM STAIR CORES (1, 2, 3 AND 5) – REPLACED WITH NEW CORE DESIGN
- REMOVAL OF ALL GROUND SLAB OUTSIDE OF EXISTING BUILDING FOOTPRINT
- REMOVAL OF ALL COURTYARD WALLS AND EXISTING LANDSCAPING
- REMOVAL OF THROUGH SITE LINK POD
- SCABBING BACK OF EXISTING ROOF TERRACES TO ACHIEVE LEVEL FINISHES WHERE FORMER EXTERNAL AREAS ARE NOW INTERNAL.
- DEMOLITION OF EXISTING BASEMENT RAMP
- DEMOLITION OF SOME BASEMENT COLUMNS
- DEMOLITION OF PORTIONS OF BASEMENT SLAB TO ALLOW EXCAVATION FOR NEW BASEMENT LEVEL
- DEMOLITION OF SLABS TO ACHIEVE DOUBLE HEIGHT LIVING SPACES IN APARTMENTS
- DEMOLITION OF EXISTING MODULES TO ACHIEVE THROUGH SITE LINK.
- DEMOLITION OF EXISTING CARPARK WALL TO GLOUCESTER WALK



NSW ARCHITECTS REGISTRATION BOARD /
NOMINATED ARCHITECTS

6501 ABBIE GALVIN
8556 WIKTOSZKA TITKOSKY
7115 JULIAN ASTON
7053 MATTHEW BLAIR
7151 PHILIP ROSSINGTON
4937 JAMES GRISE

Telephone +61 2 8297 7200
Facsimile +61 2 8297 7299
www.bvm.com.au

INTELLECTUAL PROPERTY

COPYRIGHT BVM ARCHITECTURE PTY LIMITED. UNLESS OTHERWISE AGREED IN WRITING ALL RIGHTS TO THIS DOCUMENT ARE SUBJECT TO PAYMENT IN FULL OF ALL BVM CHARGES. THIS DOCUMENT MAY ONLY BE USED FOR THE EXPRESS PURPOSE AND PROJECT FOR WHICH IT HAS BEEN CREATED AND DELIVERED. AS NOTIFIED IN WRITING BY BVM AND THIS DOCUMENT MAY NOT BE OTHERWISE USED OR COPIED. ANY UNAUTHORISED USE OF THIS DOCUMENT IS AT THE USER'S SOLE RISK AND WITHOUT LIMITING BVM'S RIGHTS THE USER RELEASES AND INDEMNIFIES BVM FROM AND AGAINST ALL LOSS SO ARISING.

NOTE

CONTRACTOR TO CHECK AND VERIFY ALL DIMENSIONS ON SITE PRIOR TO COMMENCEMENT OF WORK OR PREPARATION OF SHOP DRAWINGS. DO NOT SCALE THIS DRAWING

ISSUE	DATE	FOR
1	20.08.20	FOR INFORMATION
2	27.08.20	FOR INFORMATION
3	04.09.20	NOT FOR SSDA - DRAFT
4	18.09.20	FOR SSDA
5	23.10.20	FOR SSDA

PROJECT MANAGER

DEDICO DEVELOPMENT SERVICES

CLIENT

SIRIUS DEVELOPMENTS PTY LTD

CLIENT NUMBER

PROJECT

SIRIUS SITE


2-60 CUMBERLAND ST, THE ROCKS

BVM PROJECT NUMBER

1712011

DRAWING KEY

GRAPHIC SCALE

 

As indicated@A1

STATUS

FOR SSDA

DRAWING

DEMOLITION_ EAST AND
WEST ELEVATIONS

AR-B31-01

ISSUE

5



NSW ARCHITECTS REGISTRATION BOARD /
NOMINATED ARCHITECTS

6501 ABBIE GALVIN
8556 WINDYCHAM TITCHKOSKY
7115 JULIAN ASTON
7053 MATTHEW BLAIR
7151 PHILIP ROSSINGTON
4937 JAMES GRISE

Telephone +61 2 8297 7200
Facsimile +61 2 8297 7299
www.bvm.com.au

INTELLECTUAL PROPERTY

COPYRIGHT BVM ARCHITECTURE PTY LIMITED. UNLESS OTHERWISE AGREED IN WRITING ALL RIGHTS TO THIS DOCUMENT ARE SUBJECT TO PAYMENT IN FULL OF ALL BVM CHARGES. THIS DOCUMENT MAY ONLY BE USED FOR THE EXPRESS PURPOSE AND PROJECT FOR WHICH IT HAS BEEN CREATED AND DELIVERED. AS NOTIFIED IN WRITING BY BVM AND THIS DOCUMENT MAY NOT BE OTHERWISE USED OR COPIED. ANY UNAUTHORISED USE OF THIS DOCUMENT IS AT THE USER'S SOLE RISK AND WITHOUT LIMITING BVM'S RIGHTS THE USER RELEASES AND INDEMNIFIES BVM FROM AND AGAINST ALL LOSS SO ARISING.

NOTE

CONTRACTOR TO CHECK AND VERIFY ALL DIMENSIONS ON SITE PRIOR TO COMMENCEMENT OF WORK OR PREPARATION OF SHOP DRAWINGS. DO NOT SCALE THIS DRAWING.

ISSUE	DATE	FOR
1	20.08.20	FOR INFORMATION
2	27.08.20	FOR INFORMATION
3	04.09.20	NOT FOR SSDA - DRAFT
4	18.09.20	FOR SSDA

PROJECT MANAGER

DEDICO DEVELOPMENT SERVICES

CLIENT

SIRIUS DEVELOPMENTS PTY LTD

CLIENT NUMBER

PROJECT

SIRIUS SITE


2-60 CUMBERLAND ST, THE ROCKS

BVN PROJECT NUMBER

1712011

DRAWING KEY

GRAPHIC SCALE

 

As indicated @A1

STATUS

FOR INFORMATION

DRAWING

DEMOLITION_ NORTH AND
SOUTH ELEVATIONS

AR-B-31-02

ISSUE

4

1 DEMO_ NORTH ELEVATION

LEGEND

DEMOLISHED

RETAINED

- PLEASE NOTE ALL WINDOWS ARE TO BE REMOVED AND REPLACED WITH ENHANCED SPECIFICATION GLAZING SYSTEMS.
- SELECTED LOCATIONS OF PRECAST PANELS TO BE REMOVED FOR NEW BALCONY POD ADDITIONS
- SELECTED LOCATIONS OF PARAPETS TRIMMED OR SCRABBLED TO ALLOW FOR NEW PODS
- REMOVAL OF NON-STRUCTURAL INTERNAL BLOCKWORK WALLS
- REMOVAL AND REPOSITIONING OF INTERNAL APARTMENT STAIRCASES – EXCEPT FOR UNITS SERVICED BY CORE 4/ THE TOWER.
- REMOVAL OF PODIUM STAIR CORES (1, 2, 3 AND 5) – REPLACED WITH NEW CORE DESIGN
- REMOVAL OF ALL GROUND SLAB OUTSIDE OF EXISTING BUILDING FOOTPRINT
- REMOVAL OF ALL COURTYARD WALLS AND EXISTING LANDSCAPING
- REMOVAL OF THROUGH SITE LINK POD
- SCABBING BACK OF EXISTING ROOF TERRACES TO ACHIEVE LEVEL FINISHES WHERE FORMER EXTERNAL AREAS ARE NOW INTERNAL.
- DEMOLITION OF EXISTING BASEMENT RAMP
- DEMOLITION OF SOME BASEMENT COLUMNS
- DEMOLITION OF PORTIONS OF BASEMENT SLAB TO ALLOW EXCAVATION FOR NEW BASEMENT LEVEL
- DEMOLITION OF SLABS TO ACHIEVE DOUBLE HEIGHT LIVING SPACES IN APARTMENTS
- DEMOLITION OF EXISTING MODULES TO ACHIEVE THROUGH SITE LINK.
- DEMOLITION OF EXISTING CARPARK WALL TO GLOUCESTER WALK

2 DEMO_ SOUTH ELEVATION



COPYRIGHT BY BVN ARCHITECTURE PTY LIMITED, UNLESS OTHERWISE
 STATED IN WRITING. ALL RIGHTS TO THIS DOCUMENT ARE SUBJECT TO
 PAYMENT IN FULL OF ALL BVN CHARGES. THIS DOCUMENT MAY ONLY
 BE USED FOR THE EXPRESS PURPOSE AND PROJECT FOR WHICH IT
 WAS CREATED AND DELIVERED, AS NOTIFIED IN WRITING BY
 BVN. THIS DOCUMENT MAY NOT BE OTHERWISE USED, OR COPIED
 OR UNAUTHORISED USE OF THIS DOCUMENT IS AT THE USER'S SOLE
 RISK AND WITHOUT LIMITING BVN'S RIGHTS, THE USER RELEASES AND
 INDENIFIES BVN FROM AND AGAINST ALL LOSS SO ARISING.

NOTE
CONTRACTOR TO CHECK AND VERIFY ALL DIMENSIONS ON SITE PRIOR
TO COMMENCEMENT OF WORK OR PREPARATION OF SHOP DRAWINGS
DO NOT SCALE THIS DRAWING

ISSUE	DATE	FOR
1	23.07.20	FOR INFORMATION
2	28.08.20	FOR INFORMATION
3	04.09.20	NOT FOR SSDA - DRAFT
4	07.09.20	NOT FOR SSDA - DRAFT
5	09.09.20	NOT FOR SSDA - DRAFT
6	15.09.20	NOT FOR SSDA - DRAFT
7	17.09.20	NOT FOR SSDA - DRAFT
8	18.09.20	FOR SSDA
9	23.10.20	FOR SSDA

[illegible]


PROJECT MANAGER
MEDICO DEVELOPMENT SERVICES

CLIENT _____

IRIDIUM DEVELOPMENTS PTY LTD
CLIENT NUMBER

PROJECT

IRIUS SITE
-60 CUMBERLAND ST, THE ROCKS
OWN PROJECT NUMBER

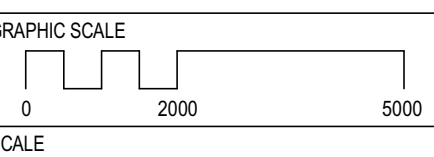712011
RAWING KEY: 300@A1
TATUS

FOR INFORMATION

DRAWING

EAST & WEST ELEVATIONS
STREETSCAPE


AR-DA-C-10-00	9
---------------	---





PR ROOF	67.370m
LEVEL 28	65.820m
LEVEL 27	62.720m
EX ROOF	61.700m
EX PLANT	59.240m
EX LEVEL 26	57.040m
LEVEL 25	55.740m
LEVEL 24	54.535m
LEVEL 23	53.130m
LEVEL 22	51.840m
LEVEL 21	50.520m
LEVEL 20	49.220m
LEVEL 19	47.930m
LEVEL 18	46.620m
LEVEL 17	45.320m
LEVEL 16	44.035m
LEVEL 15	42.710m
LEVEL 14	41.425m
LEVEL 13	40.100m
LEVEL 12	38.820m
LEVEL 11	37.510m
LEVEL 10	36.205m
LEVEL 09	34.910m
LEVEL 08	33.610m
LEVEL 07	32.320m
LEVEL 06	31.010m
LEVEL 05	29.730m
LEVEL 04	28.435m
LEVEL 03	27.130m
LEVEL 02	25.810m
LEVEL 01	24.535m
B1a	23.040m
B1b	21.770m
B2a	20.480m
B2b	19.000m

NOTE:
Relative Levels (RLs) indicated may be within 150mm of final levels, due to survey discrepancies and allowing for building tolerances.

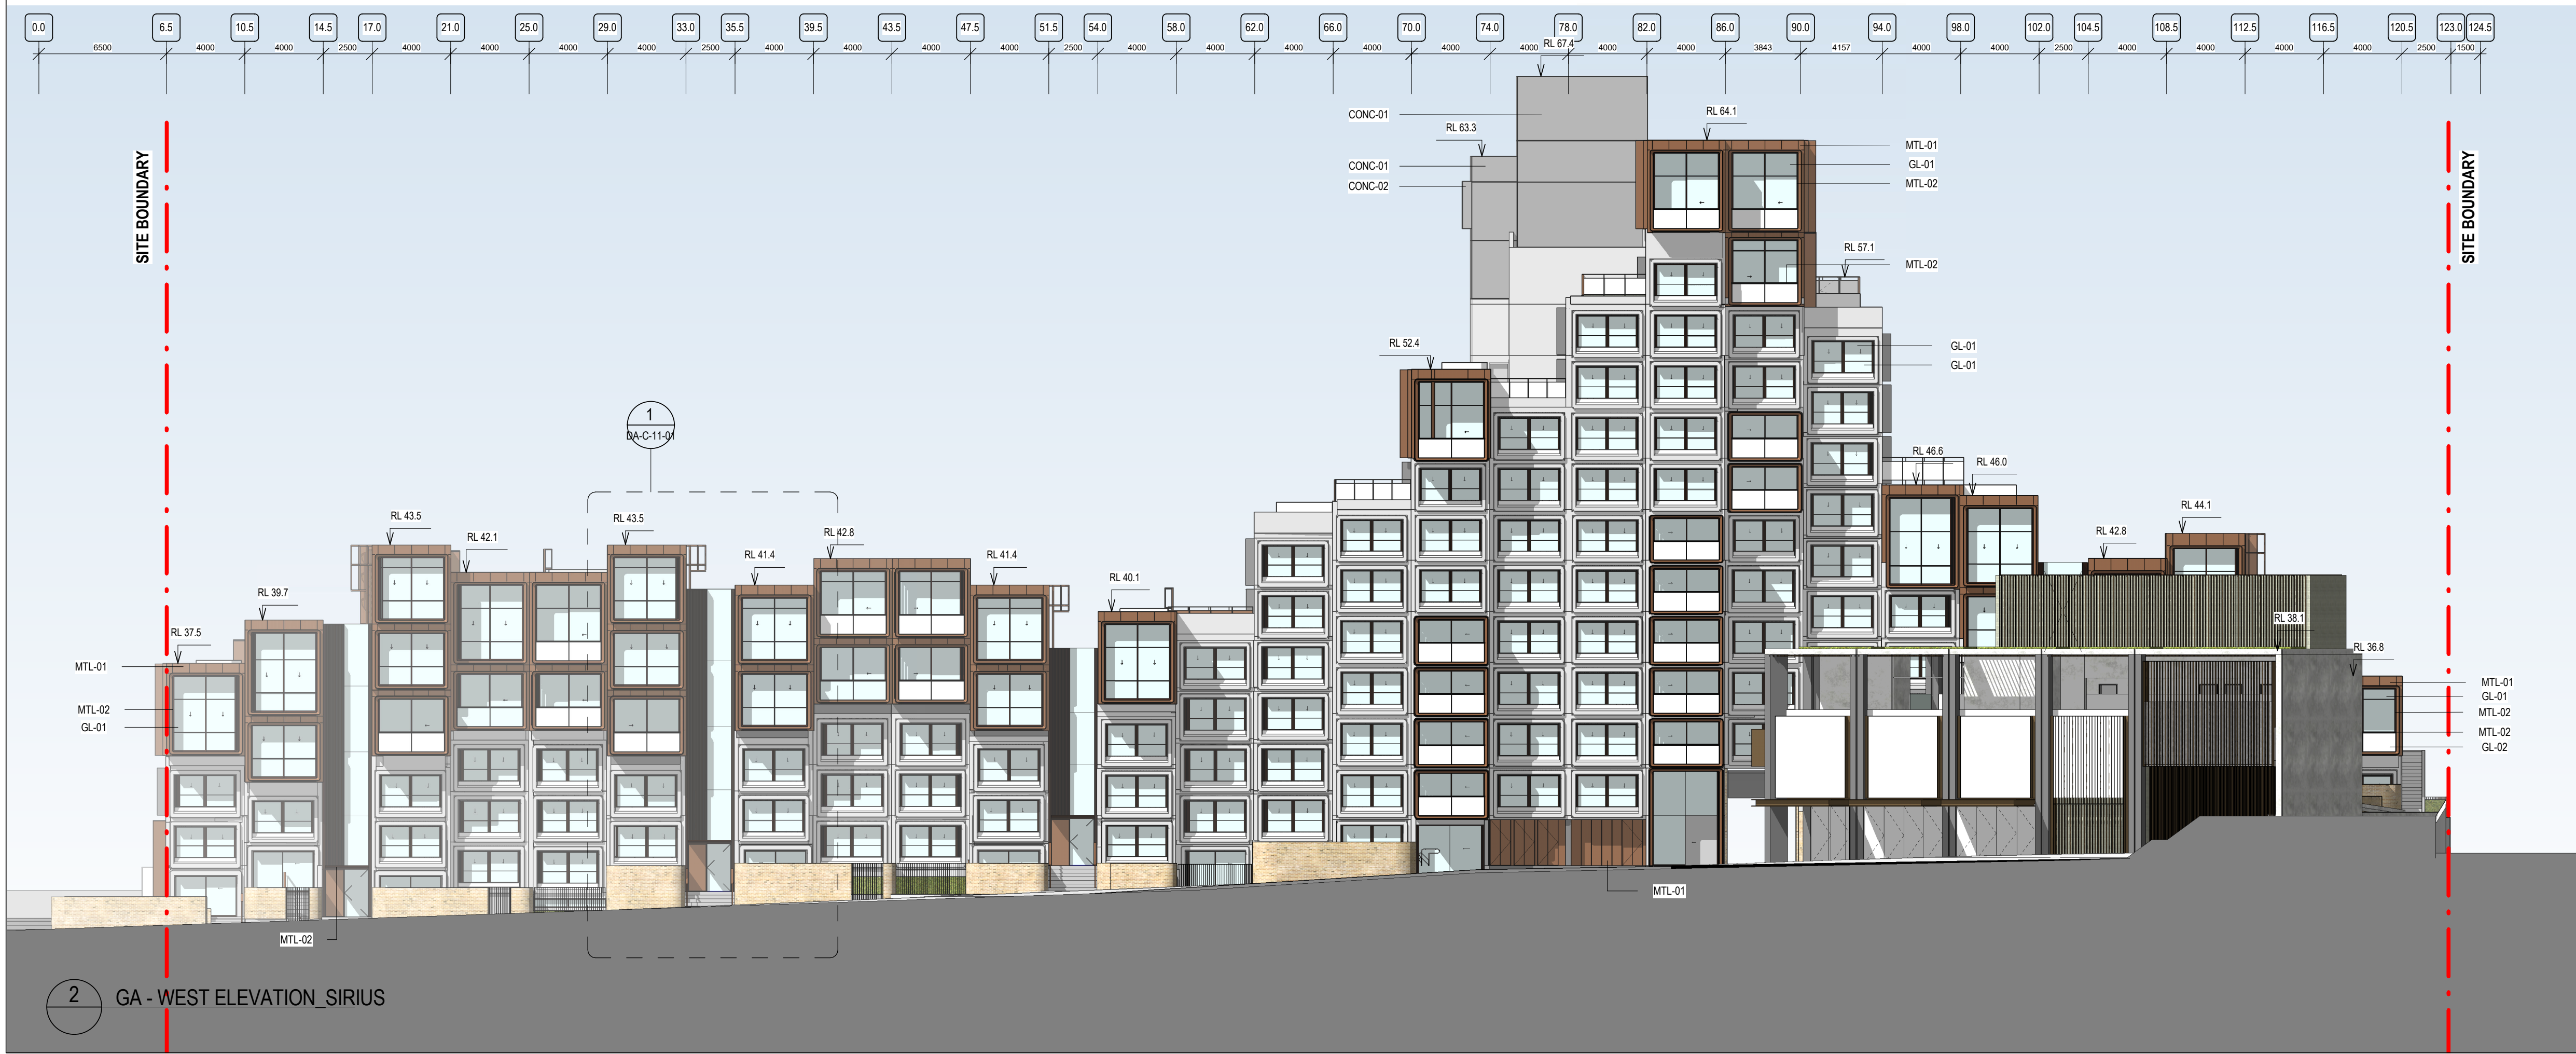

PR ROOF	67.370m
LEVEL 28	65.820m
LEVEL 27	62.720m
EX ROOF	61.700m
EX PLANT	59.240m
EX LEVEL 26	57.040m
LEVEL 25	55.740m
LEVEL 24	54.535m
LEVEL 23	53.130m
LEVEL 22	51.840m
LEVEL 21	50.520m
LEVEL 20	49.220m
LEVEL 19	47.930m
LEVEL 18	46.620m
LEVEL 17	45.320m
LEVEL 16	44.035m
LEVEL 15	42.710m
LEVEL 14	41.425m
LEVEL 13	40.100m
LEVEL 12	38.820m
LEVEL 11	37.510m
LEVEL 10	36.205m
LEVEL 09	34.910m
LEVEL 08	33.610m
LEVEL 07	32.320m
LEVEL 06	31.010m
LEVEL 05	29.730m
LEVEL 04	28.435m
LEVEL 03	27.130m
LEVEL 02	25.810m
LEVEL 01	24.535m
B1a	23.040m
B1b	21.770m
B2a	20.480m
B2b	19.000m

C:\REVIT_LOCAL\2020\AR_1712011_SIRIUS_SS&A_2\baogan_cad\baogan.com.au\nt 12/02/2021 4:19:19 PM



NSW ARCHITECTS REGISTRATION BOARD /
NOMINATED ARCHITECTS

6501 ABBIE GALVIN
8555 WATKINSKAWA TITKOWSKY
7115 JULIAN ASHTON
7053 MATTHEW BLAIR
7151 PHILIP ROSSINGTON
4937 JAMES GRISE

Telephone +61 2 8297 7200
Facsimile +61 2 8297 7299
www.bvm.com.au

INTELLECTUAL PROPERTY
COPYRIGHT BVM ARCHITECTURE PTY LIMITED. UNLESS OTHERWISE
AGREED IN WRITING ALL RIGHTS TO THIS DOCUMENT ARE SUBJECT TO
PAYMENT IN FULL OF ALL BVM CHARGES. THIS DOCUMENT MAY ONLY
BE USED FOR THE EXPRESS PURPOSE AND PROJECT FOR WHICH IT
HAS BEEN CREATED AND DELIVERED. AS NOTIFIED IN WRITING BY
BVM AND THIS DOCUMENT MAY NOT BE, OTHERWISE USED, OR COPIED.
ANY UNAUTHORIZED USE OF THIS DOCUMENT IS AT THE USER'S SOLE
RISK AND WITHOUT LIMITING BVM'S RIGHTS THE USER RELEASES AND
INDEMNIFIES BVM FROM AND AGAINST ALL LOSS SO ARISING.

NOTE
CONTRACTOR TO CHECK AND VERIFY ALL DIMENSIONS ON SITE PRIOR
TO COMMENCEMENT OF WORK OR PREPARATION OF SHOP DRAWINGS.
DO NOT SCALE THIS DRAWING

ISSUE	DATE	FOR
1	23.07.20	FOR INFORMATION
2	28.08.20	FOR INFORMATION
3	04.09.20	NOT FOR SS&A - DRAFT
4	07.09.20	NOT FOR SS&A - DRAFT
5	09.09.20	NOT FOR SS&A - DRAFT
6	15.09.20	NOT FOR SS&A - DRAFT
7	18.09.20	FOR SS&A
8	23.10.20	FOR SS&A



PROJECT MANAGER
DEDICO DEVELOPMENT SERVICES

CLIENT

SIRIUS DEVELOPMENTS PTY LTD
CLIENT NUMBER


PROJECT

SIRIUS SITE
2-60 CUMBERLAND ST, THE ROCKS

BVN PROJECT NUMBER

1712011

DRAWING KEY

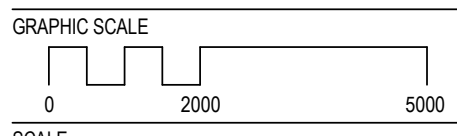

As indicated@A1

STATUS

FOR INFORMATION

DRAWING

EAST & WEST ELEVATIONS -
SIRIUS BUILDING

AR-DA-C-10-01

ISSUE

8



NSW ARCHITECTS REGISTRATION BOARD /
NOMINATED ARCHITECTS

6501 ABBIE GALVIN
8558 WANDSWORTH TOWNSHIP
7115 JULIAN ASTON
7053 MATTHEW BLAIR
7155 PHILIP ROSSIGNOL
4937 JAMES GROSS

Telephone +61 2 8297 7200
Facsimile +61 2 8297 7299
www.bvm.com.au

INTELLECTUAL PROPERTY

COPYRIGHT BVM ARCHITECTURE PTY LIMITED. UNLESS OTHERWISE
AGREED IN WRITING ALL RIGHTS TO THIS DOCUMENT ARE SUBJECT TO
PAYMENT IN FULL OF ALL BVM CHARGES. THIS DOCUMENT MAY ONLY
BE USED FOR THE EXPRESS PURPOSE AND PROJECT FOR WHICH IT
HAS BEEN CREATED AND DELIVERED. AS NOTIFIED IN WRITING BY
BVM AND THIS DOCUMENT MAY NOT BE OTHERWISE USED OR COPIED.
ANY UNAUTHORISED USE OF THIS DOCUMENT IS AT THE USER'S SOLE
RISK AND WITHOUT LIMITING BVM'S RIGHTS THE USER RELEASES AND
INDEMNIFIES BVM FROM AND AGAINST ALL LOSS SO ARISING.

NOTE

CONTRACTOR TO CHECK AND VERIFY ALL DIMENSIONS ON SITE PRIOR
TO COMMENCEMENT OF WORK OR PREPARATION OF SHOP DRAWINGS.
DO NOT SCALE THIS DRAWING

ISSUE	DATE	FOR
1	23.07.20	FOR INFORMATION
2	04.09.20	NOT FOR SSDA - DRAFT
3	07.09.20	NOT FOR SSDA - DRAFT
4	15.09.20	NOT FOR SSDA - DRAFT
5	17.09.20	NOT FOR SSDA - DRAFT
6	18.09.20	FOR SSDA

PROJECT MANAGER

DEDICO DEVELOPMENT SERVICES

CLIENT

SIRIUS DEVELOPMENTS PTY LTD

CLIENT NUMBER


PROJECT

SIRIUS SITE
2-60 CUMBERLAND ST, THE ROCKS
BVM PROJECT NUMBER

1712011

DRAWING KEY

GRAPHIC SCALE

 

As indicated@A1

STATUS

FOR INFORMATION


DRAWING

NORTH & SOUTH
ELEVATIONS - OVERALL

AR-DA-C-10-02

ISSUE

6

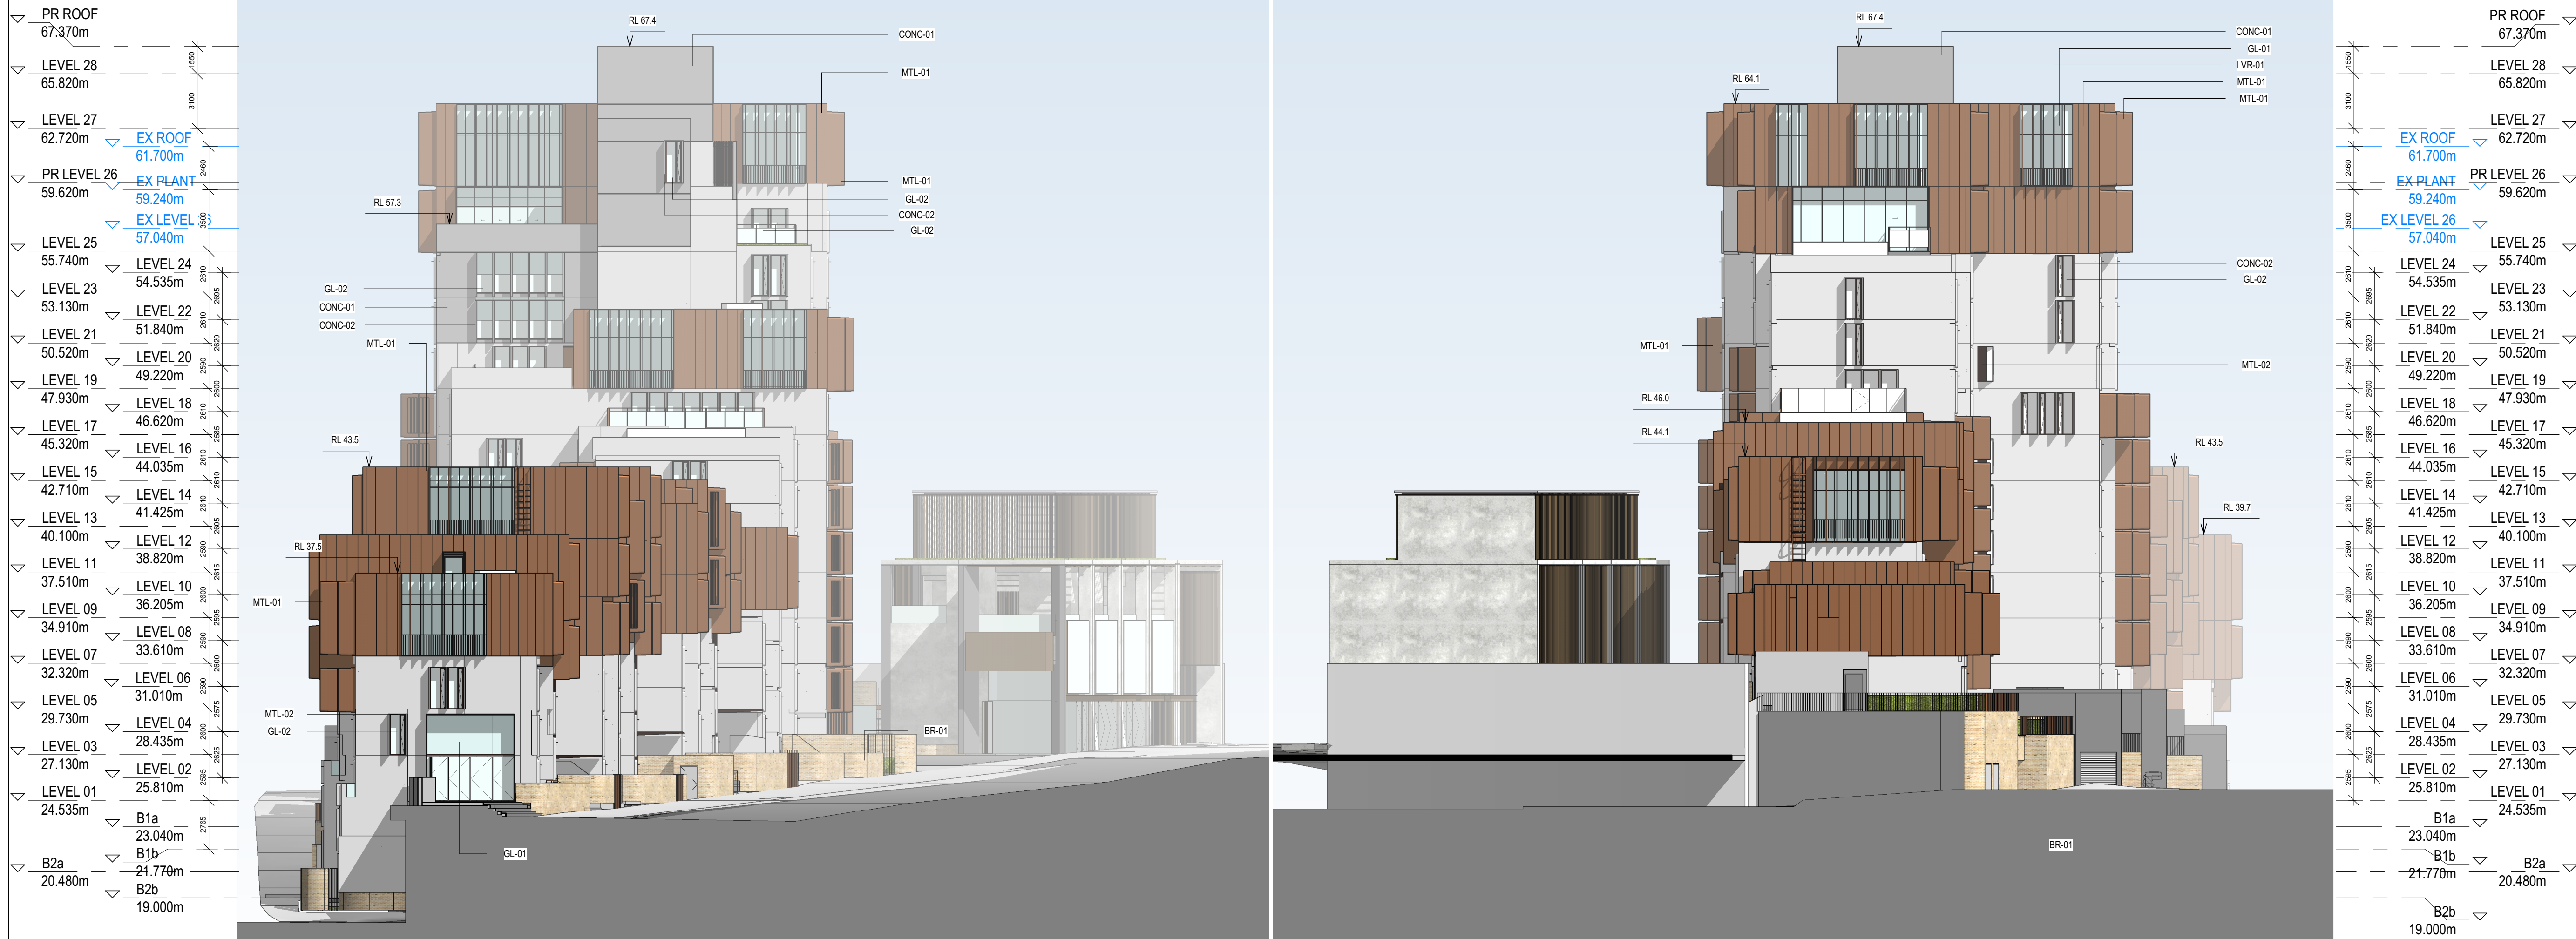


1 GA - NORTH ELEVATION

2 GA - SOUTH ELEVATION


NOTE:

Relative Levels (RL):
150mm of final level
and allowing for buil




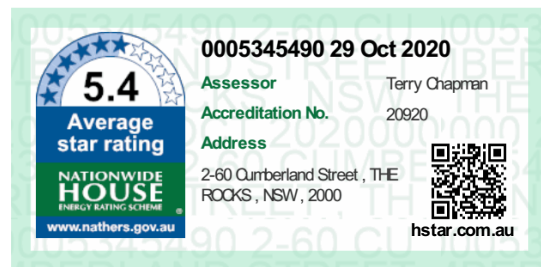

PR ROOF	67.370m
LEVEL 28	65.820m
LEVEL 27	62.720m
EX ROOF	61.700m
EX PLANT	59.240m
PR LEVEL 26	59.620m
EX LEVEL 26	57.040m
LEVEL 25	55.740m
LEVEL 24	54.535m
LEVEL 23	53.130m
LEVEL 22	51.840m
LEVEL 20	50.520m
LEVEL 19	49.220m
LEVEL 18	47.930m
LEVEL 17	46.620m
LEVEL 16	45.320m
LEVEL 15	44.035m
LEVEL 14	42.710m
LEVEL 13	40.100m
LEVEL 12	38.820m
LEVEL 11	37.510m
LEVEL 10	36.205m
LEVEL 09	34.910m
LEVEL 08	33.610m
LEVEL 07	32.320m
LEVEL 06	31.010m
LEVEL 05	29.730m
LEVEL 04	28.435m
LEVEL 03	27.130m
LEVEL 02	25.810m
LEVEL 01	24.535m
B1a	23.040m
B1b	21.770m
B2a	20.480m
B2b	19.000m

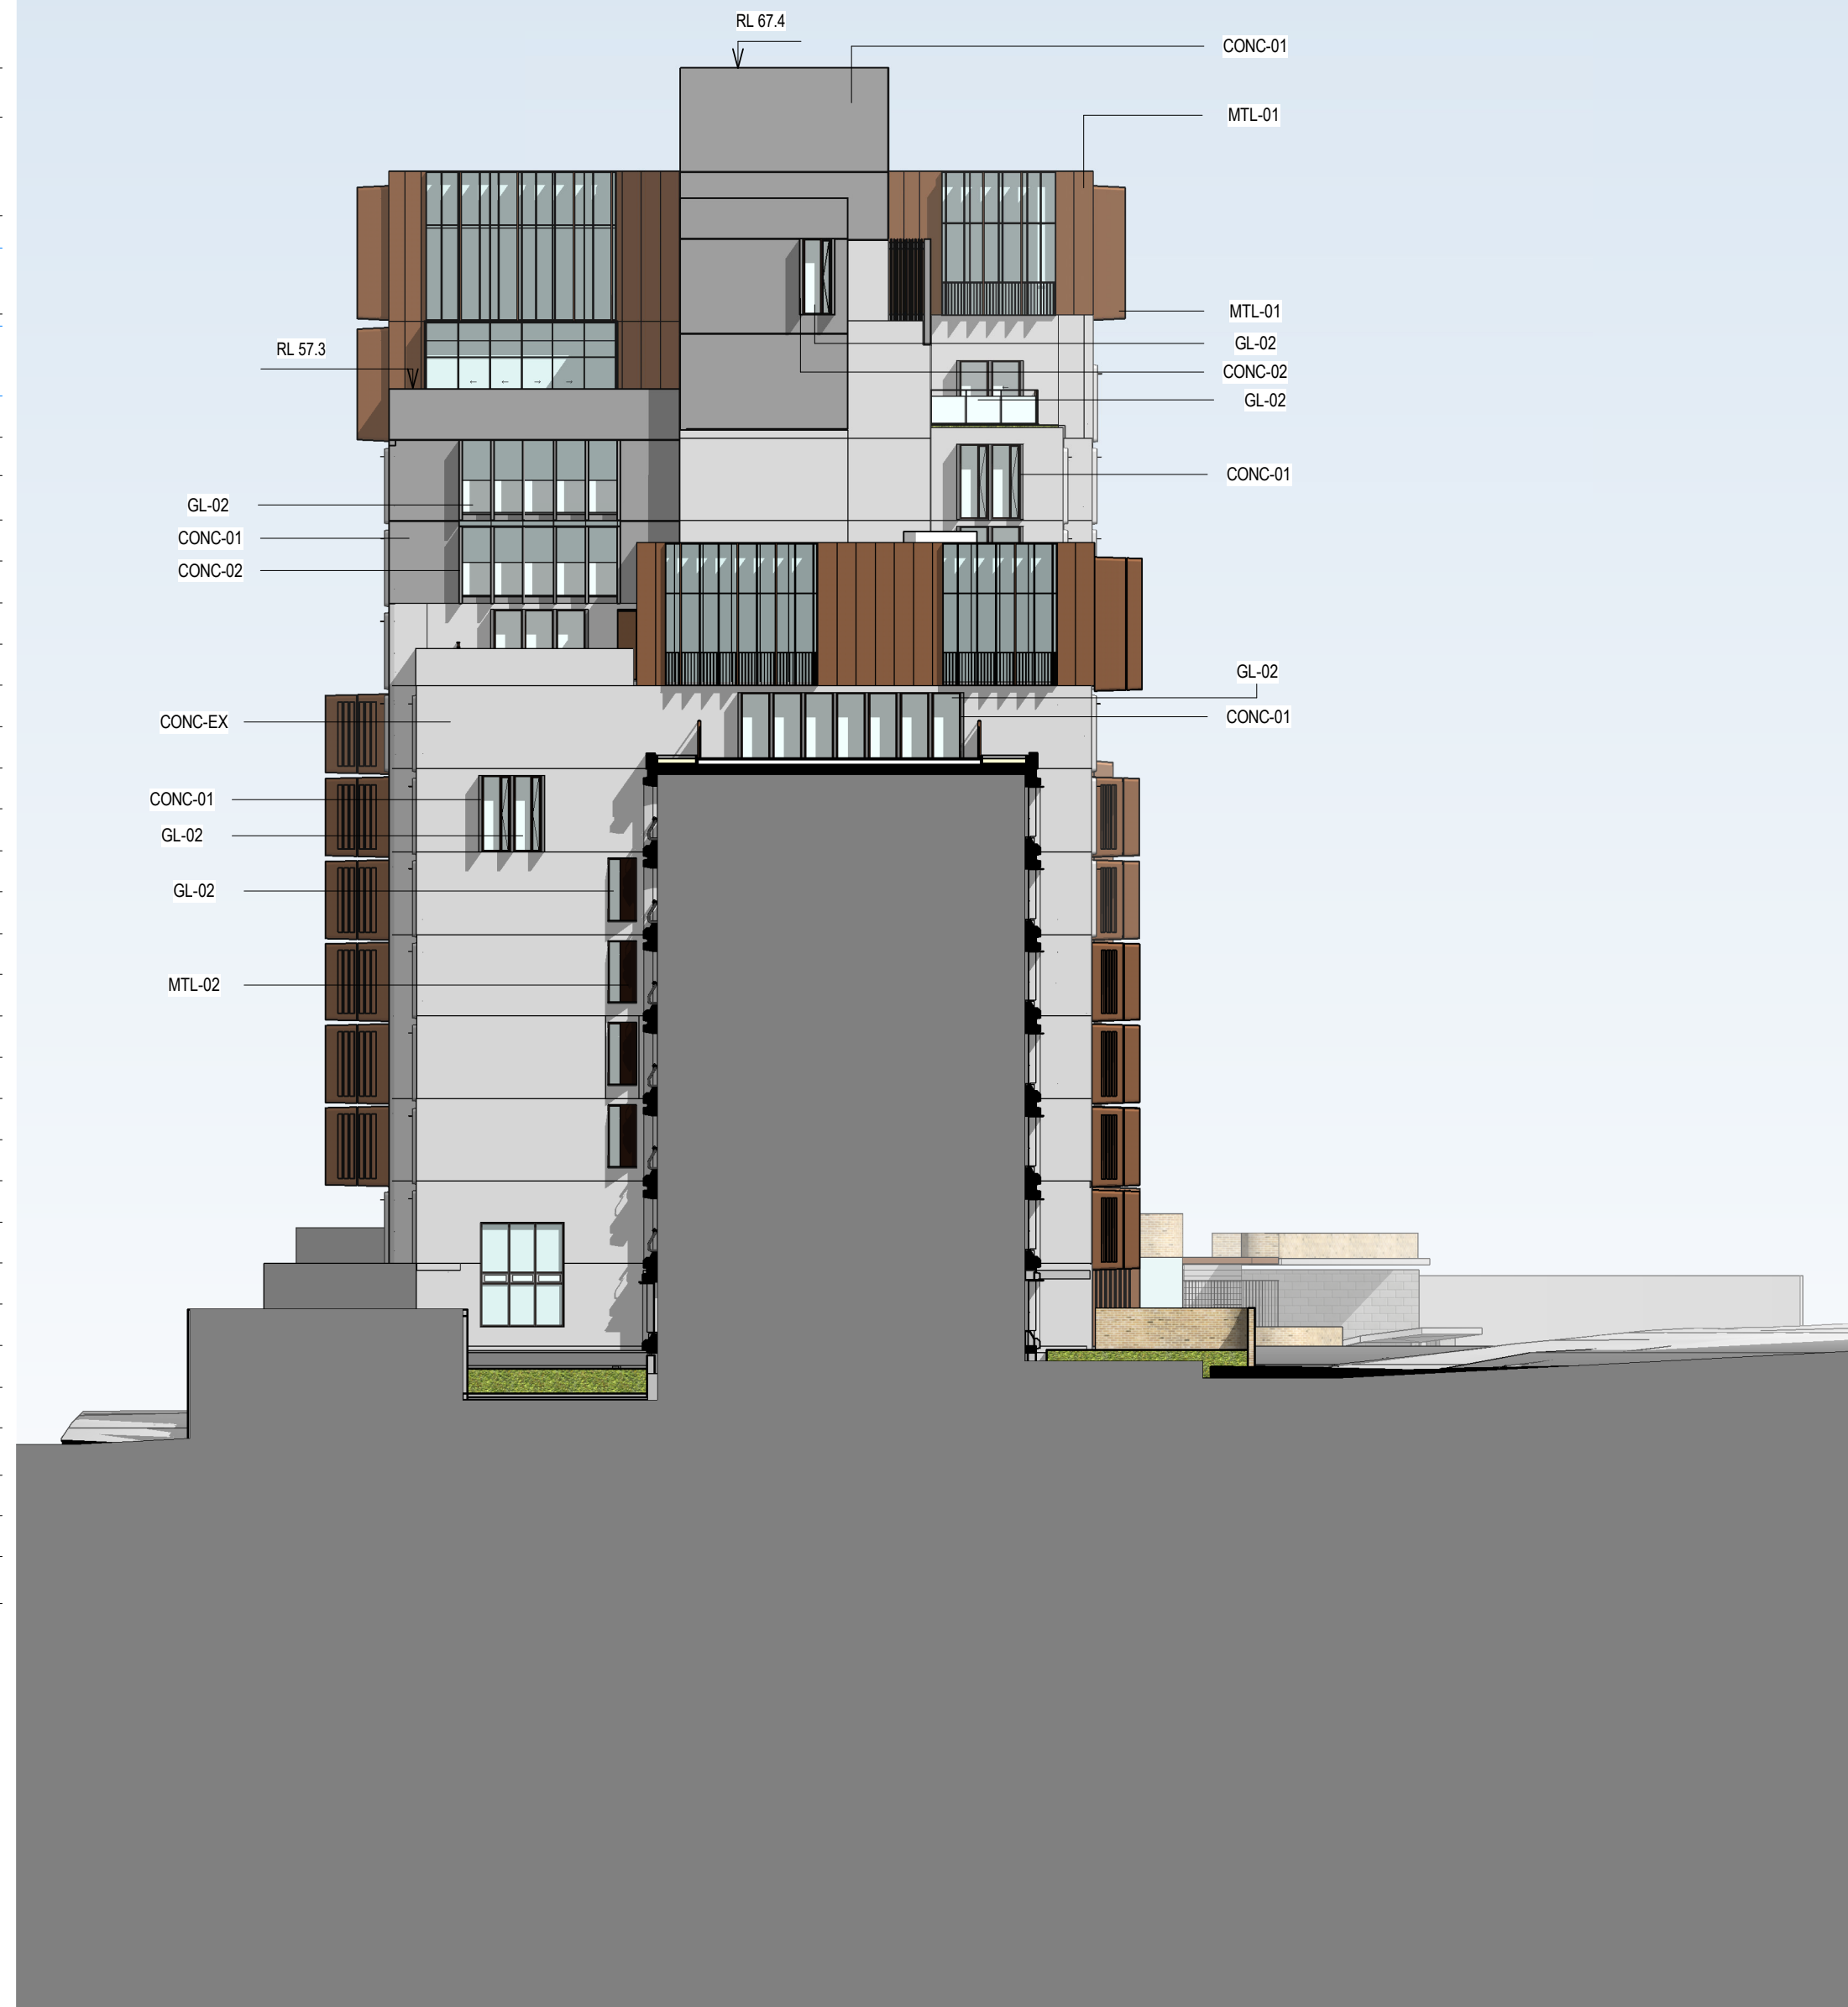

1 GA - NORTH ELEVATION TOWER

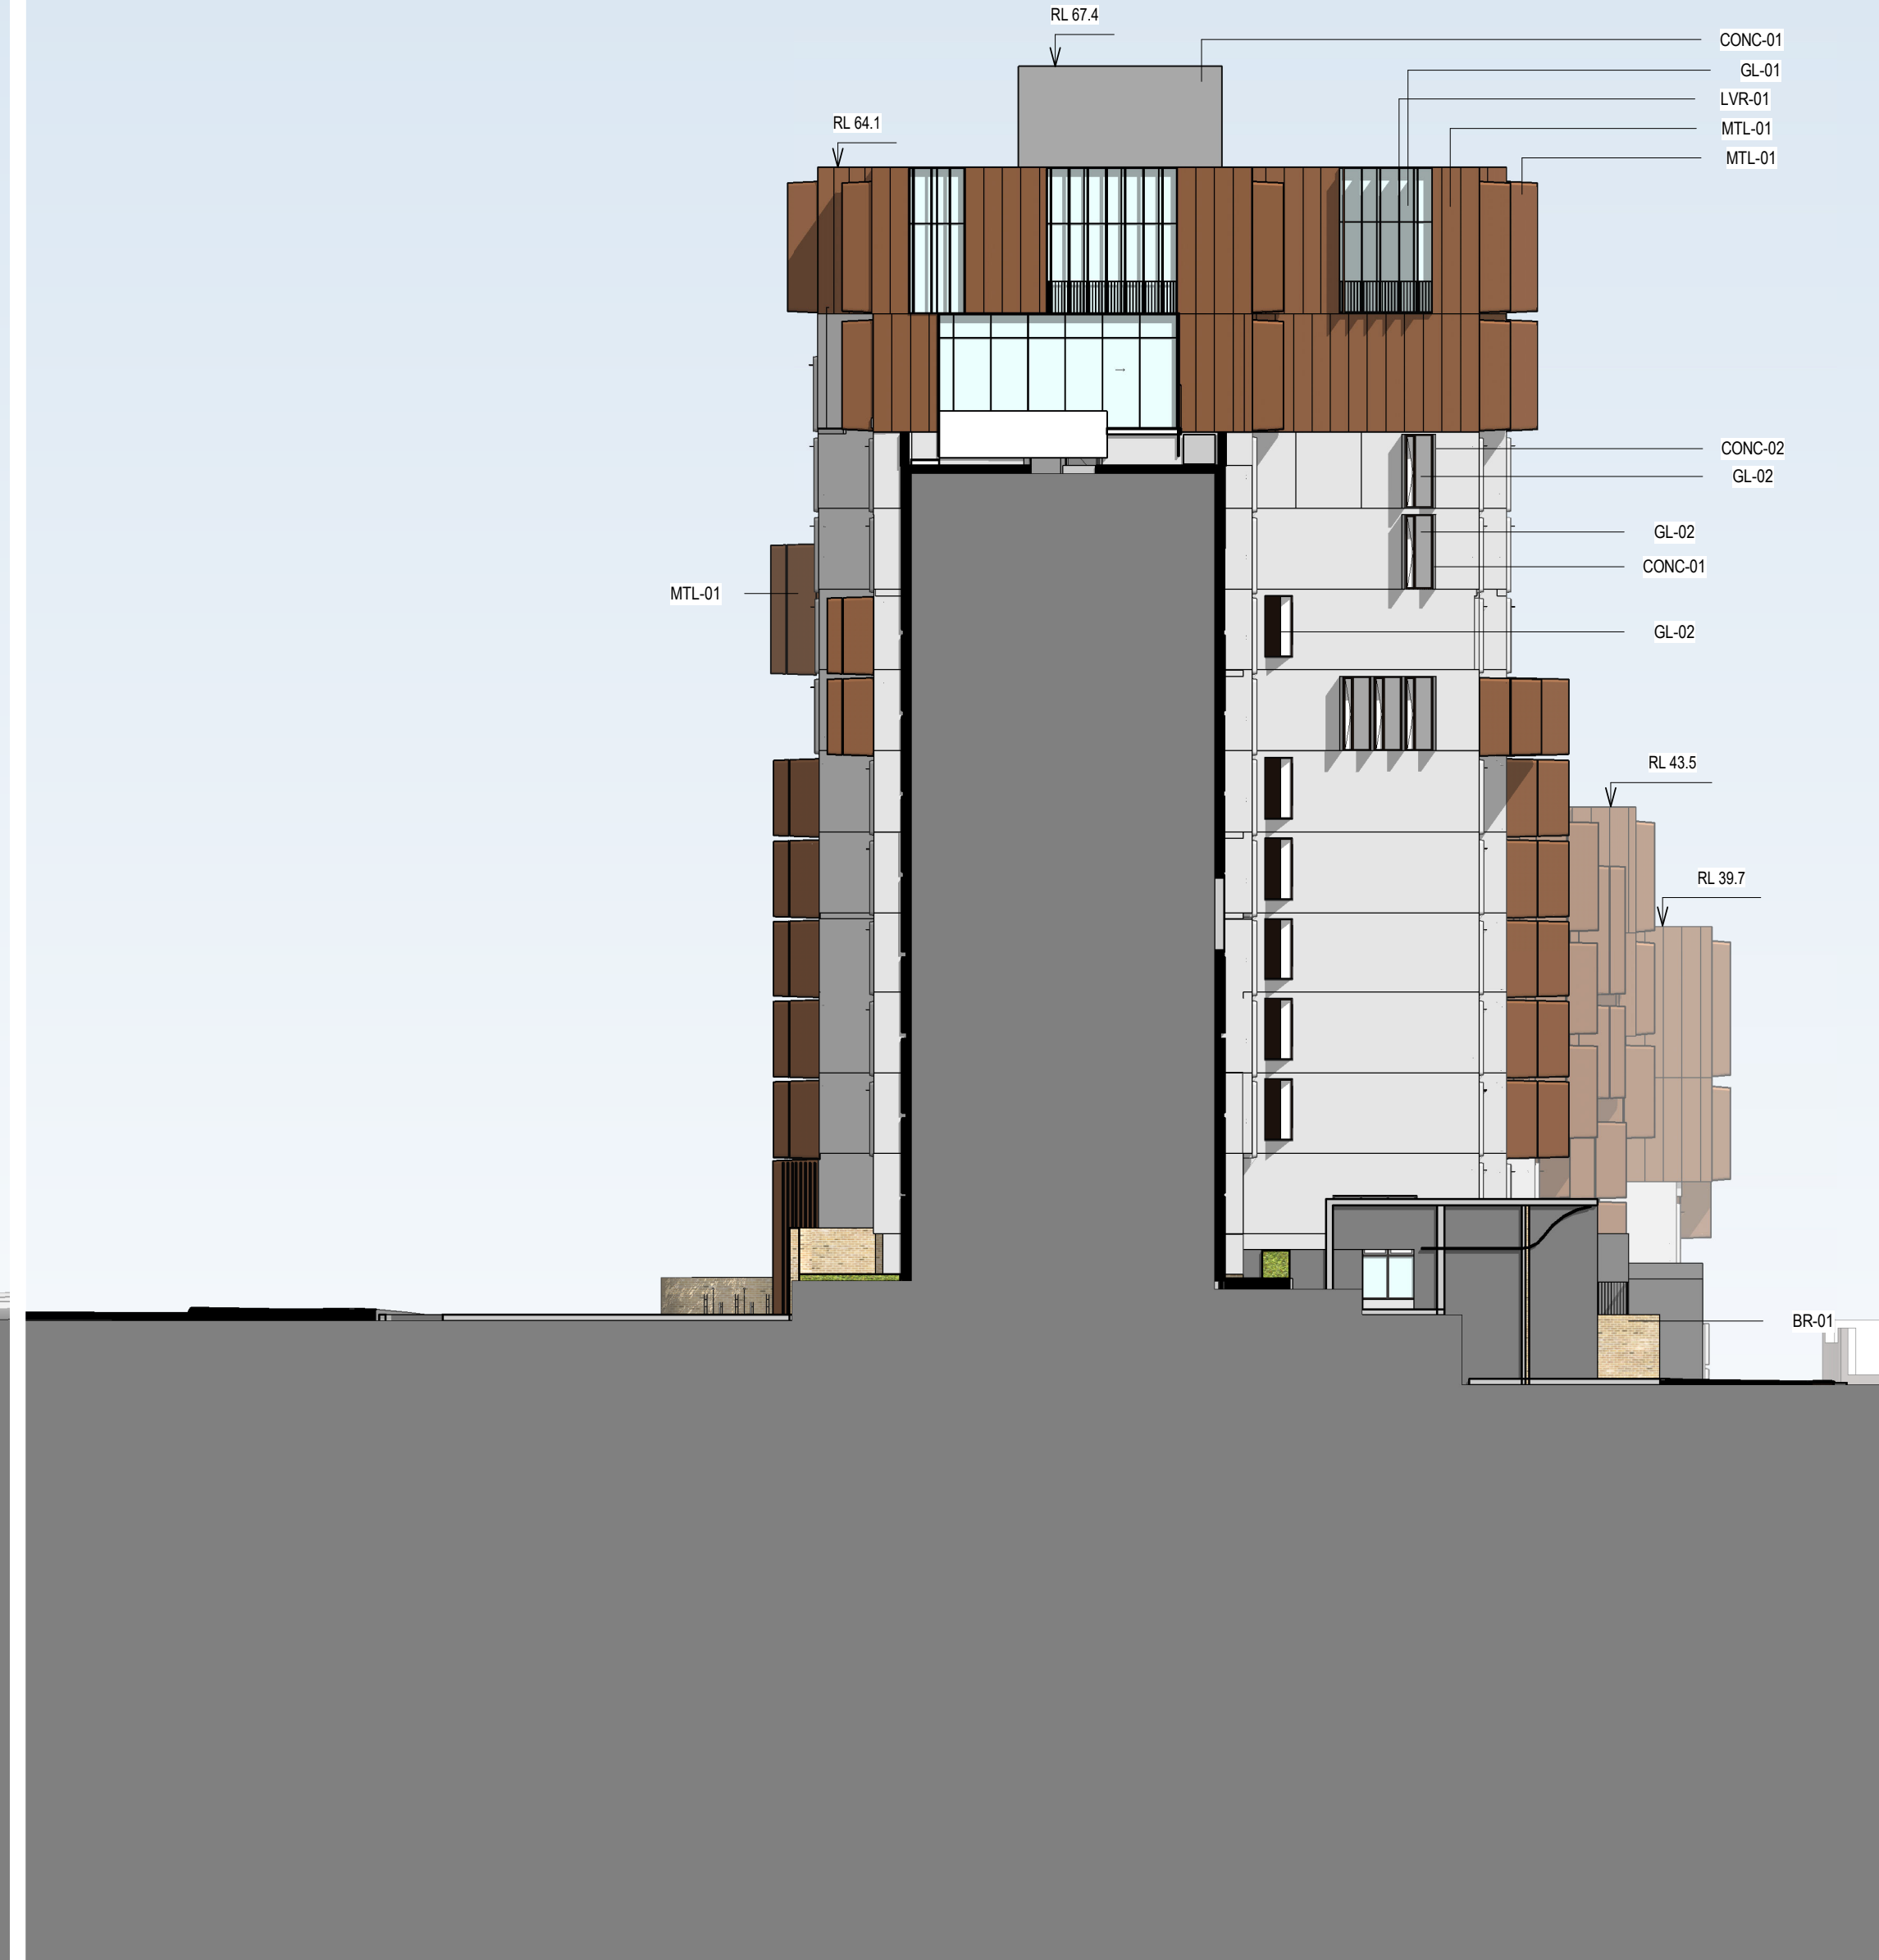

2 GA - SOUTH ELEVATION TOWER

PR ROOF	67.370m
LEVEL 28	65.820m
LEVEL 27	62.720m
EX ROOF	61.700m
EX PLANT	59.240m
PR LEVEL 26	59.620m
EX LEVEL 26	57.040m
LEVEL 25	55.740m
LEVEL 24	54.535m
LEVEL 23	53.130m
LEVEL 21	51.840m
LEVEL 20	50.520m
LEVEL 19	49.220m
LEVEL 18	47.930m
LEVEL 17	46.620m
LEVEL 16	45.320m
LEVEL 15	44.035m
LEVEL 14	42.710m
LEVEL 13	40.100m
LEVEL 11	37.510m
LEVEL 09	34.910m
LEVEL 07	32.320m
LEVEL 05	29.730m
LEVEL 03	27.130m
LEVEL 02	25.810m
LEVEL 01	24.535m
B1a	23.040m
B1b	21.770m
B2a	20.480m
B2b	19.000m



NSW ARCHITECTS REGISTRATION BOARD /
NOMINATED ARCHITECTS

6501 ABBIE GALVIN
8556 WANDOSCHKA TICHOMOSKY
7115 JULIAN ASHTON
7053 MATTHEW BLAIR
7151 PHILIP ROSSINGTON
4937 JAMES GRIESE

Telephone +61 2 8297 7200
Facsimile +61 2 8297 7299
www.bvn.com.au

INTELLECTUAL PROPERTY
COPYRIGHT BVN ARCHITECTURE PTY LIMITED. UNLESS OTHERWISE
AGREED IN WRITING ALL RIGHTS TO THIS DOCUMENT ARE SUBJECT TO
PAYMENT IN FULL OF ALL BVN CHARGES. THIS DOCUMENT MAY ONLY
BE USED FOR THE EXPRESS PURPOSE AND PROJECT FOR WHICH IT
HAS BEEN CREATED AND DELIVERED. AS NOTIFIED IN WRITING BY
BVN AND THIS DOCUMENT MAY NOT BE OTHERWISE USED OR COPIED.
ANY UNAUTHORISED USE OF THIS DOCUMENT IS AT THE USER'S SOLE
RISK AND WITHOUT LIMITING BVN'S RIGHTS THE USER RELEASES AND
INDEMNIFIES BVN FROM AND AGAINST ALL LOSS SO ARISING.

NOTE
CONTRACTOR TO CHECK AND VERIFY ALL DIMENSIONS ON SITE PRIOR
TO COMMENCEMENT OF WORK OR PREPARATION OF SHOP DRAWINGS.
DO NOT SCALE THIS DRAWING

ISSUE	DATE	FOR
1	23.07.20	FOR INFORMATION
2	04.09.20	NOT FOR SS&A - DRAFT
3	07.09.20	NOT FOR SS&A - DRAFT
4	15.09.20	NOT FOR SS&A - DRAFT
5	17.09.20	NOT FOR SS&A - DRAFT
6	18.09.20	FOR SS&A

PROJECT MANAGER
DEDICO DEVELOPMENT SERVICES

CLIENT


SIRIUS DEVELOPMENTS PTY LTD
CLIENT NUMBER

PROJECT

SIRIUS SITE
2-60 CUMBERLAND ST, THE ROCKS
BVN PROJECT NUMBER

1712011

DRAWING KEY

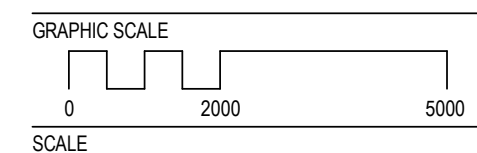

As indicated @A1
STATUS

FOR INFORMATION
DRAWING

NORTH & SOUTH
ELEVATIONS - SIRIUS
TOWER

AR-DA-C-10-03

ISSUE

6

INTELLECTUAL PROPERTY

COPYRIGHT BVM ARCHITECTURE PTY LIMITED. UNLESS OTHERWISE AGREED IN WRITING ALL RIGHTS TO THIS DOCUMENT ARE SUBJECT TO PAYMENT IN FULL OF ALL BVM CHARGES. THIS DOCUMENT MAY ONLY BE USED FOR THE EXPRESS PURPOSE AND PROJECT FOR WHICH IT HAS BEEN CREATED AND DELIVERED. AS NOTIFIED IN WRITING BY BVM AND THIS DOCUMENT MAY NOT BE OTHERWISE USED OR COPIED. ANY UNAUTHORISED USE OF THIS DOCUMENT IS AT THE USER'S SOLE RISK AND WITHOUT LIMITING BVM'S RIGHTS THE USER RELEASES AND INDEMNIFIES BVM FROM AND AGAINST ALL LOSS SO ARISING.

NOTE

CONTRACTOR TO CHECK AND VERIFY ALL DIMENSIONS ON SITE PRIOR TO COMMENCEMENT OF WORK OR PREPARATION OF SHOP DRAWINGS. DO NOT SCALE THIS DRAWING.

ISSUE	DATE	FOR
1	23.07.20	FOR INFORMATION
2	04.09.20	NOT FOR SSDA - DRAFT
3	07.09.20	NOT FOR SSDA - DRAFT
4	18.09.20	FOR SSDA

PROJECT MANAGER

DEDICO DEVELOPMENT SERVICES

CLIENT

SIRIUS DEVELOPMENTS PTY LTD

CLIENT NUMBER


PROJECT

SIRIUS SITE
2-60 CUMBERLAND ST, THE ROCKS
BVM PROJECT NUMBER

1712011

DRAWING KEY

GRAPHIC SCALE

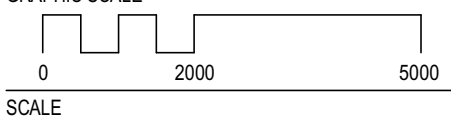

1 : 200@A1

STATUS

FOR INFORMATION



DRAWING









EAST & WEST ELEVATIONS -
CUMBERLAND BLDG

AR-DA-C-10-04

ISSUE

4

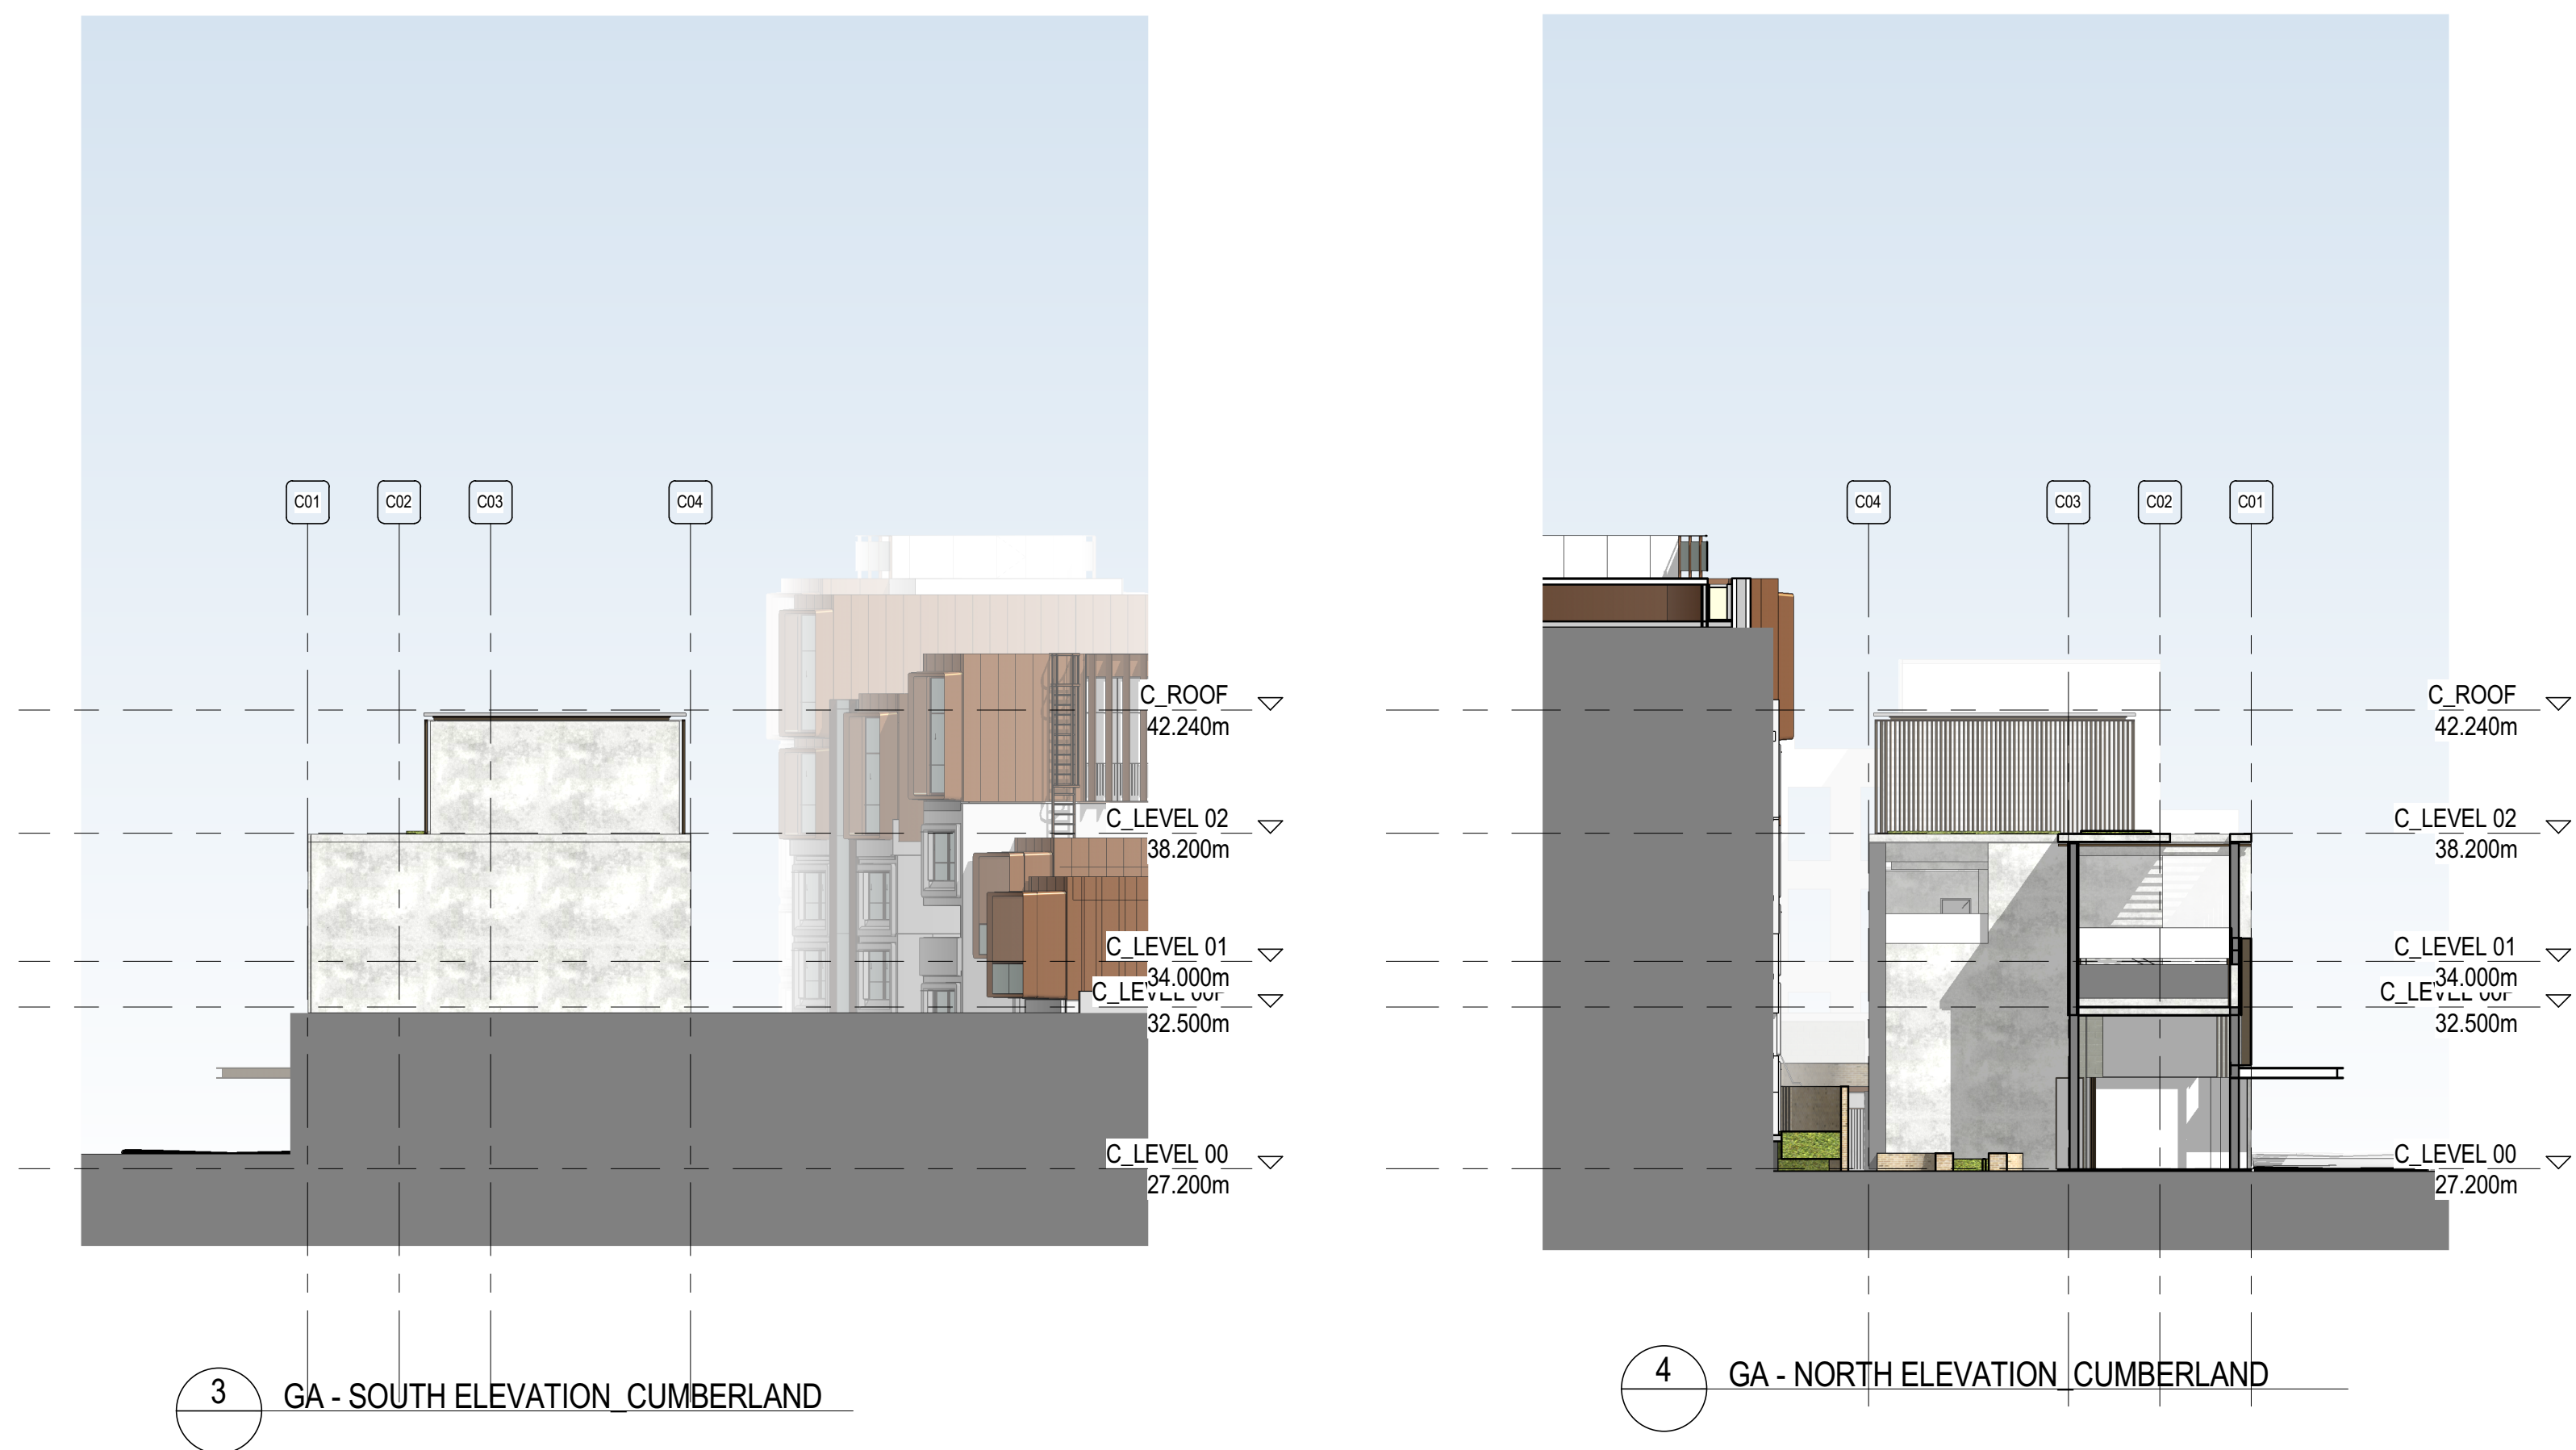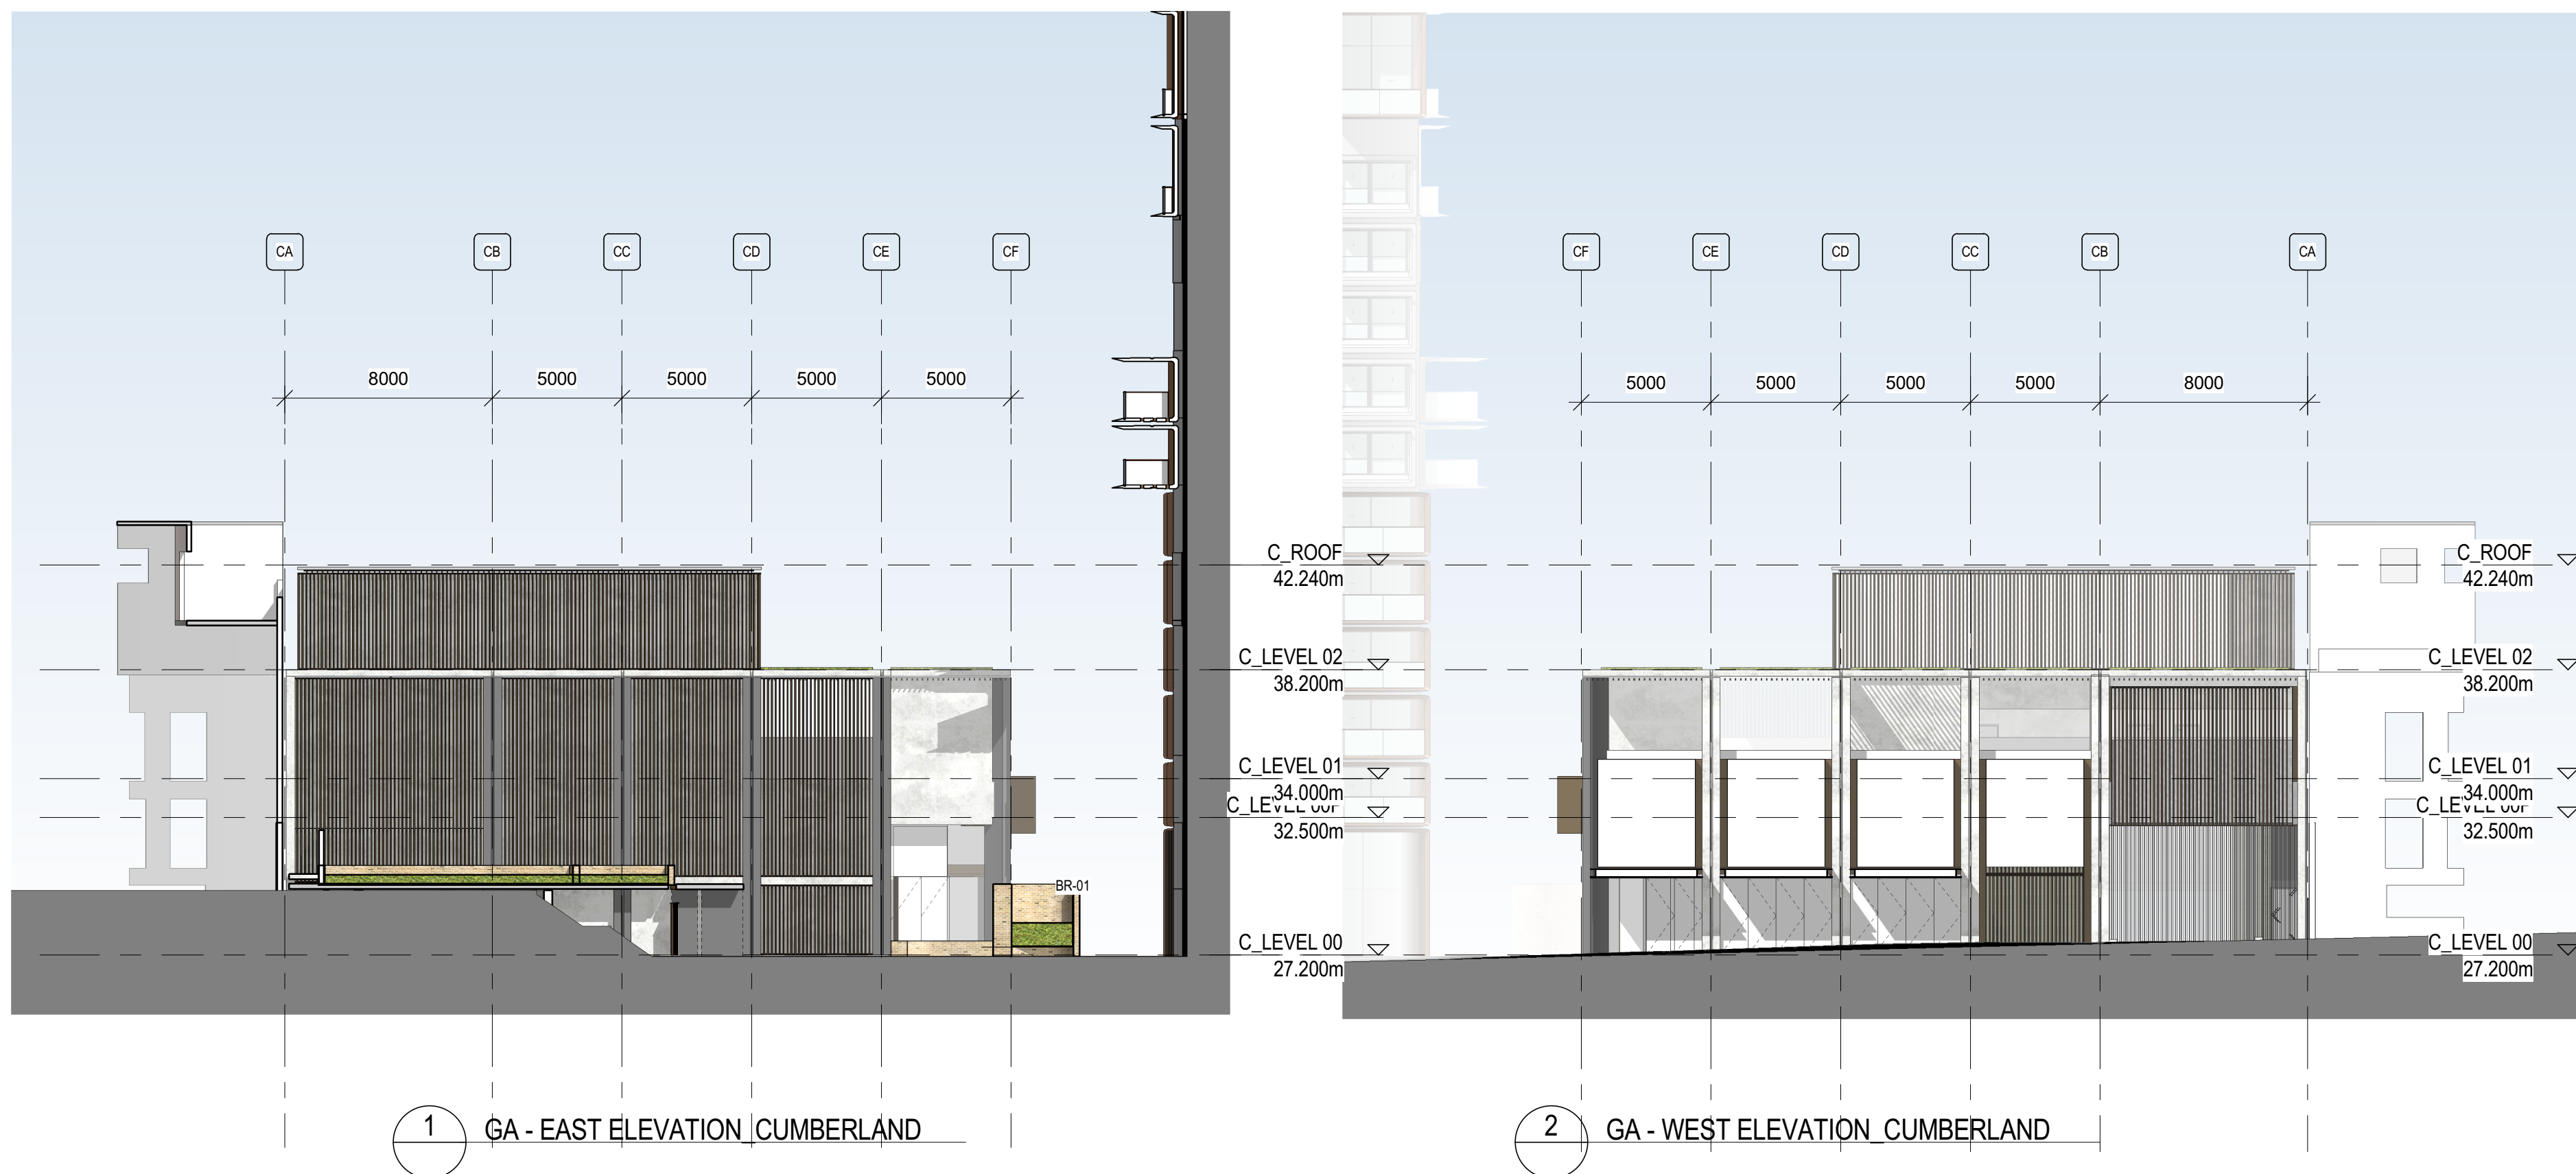

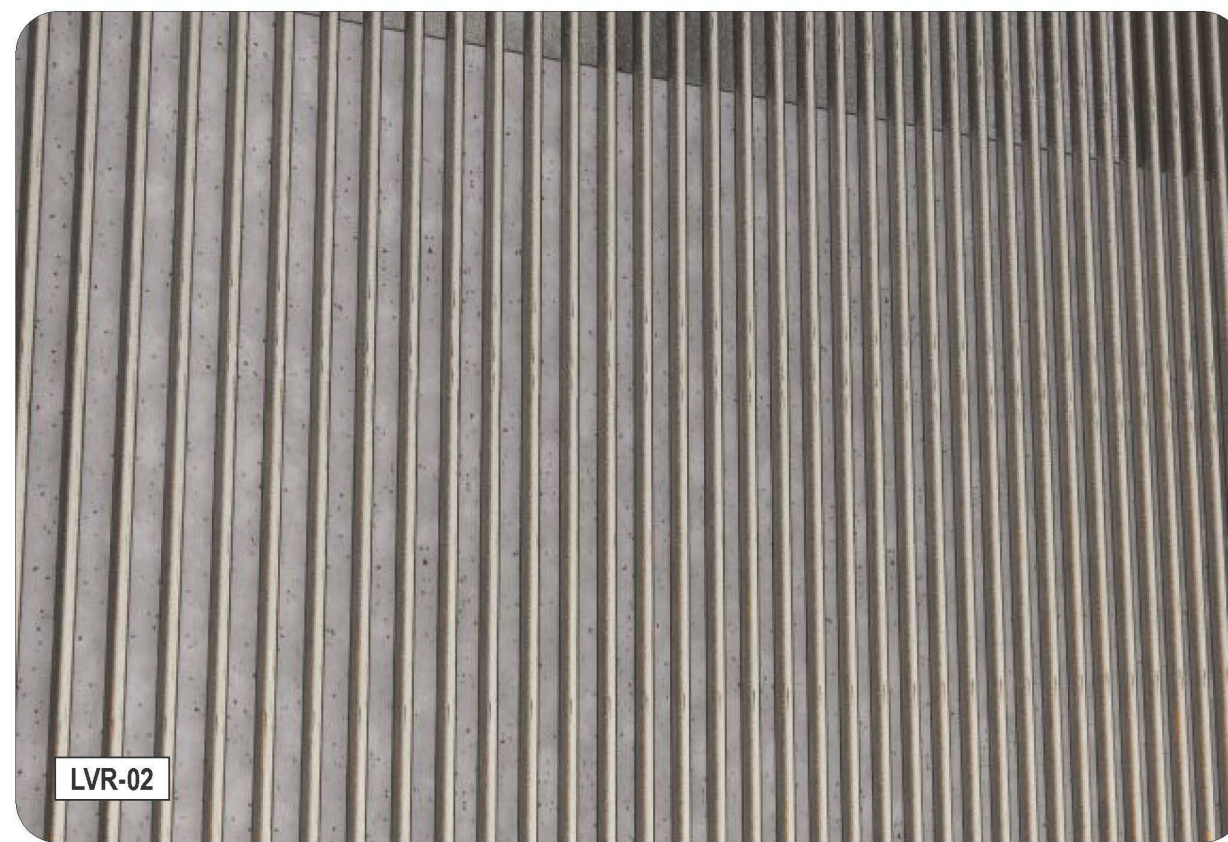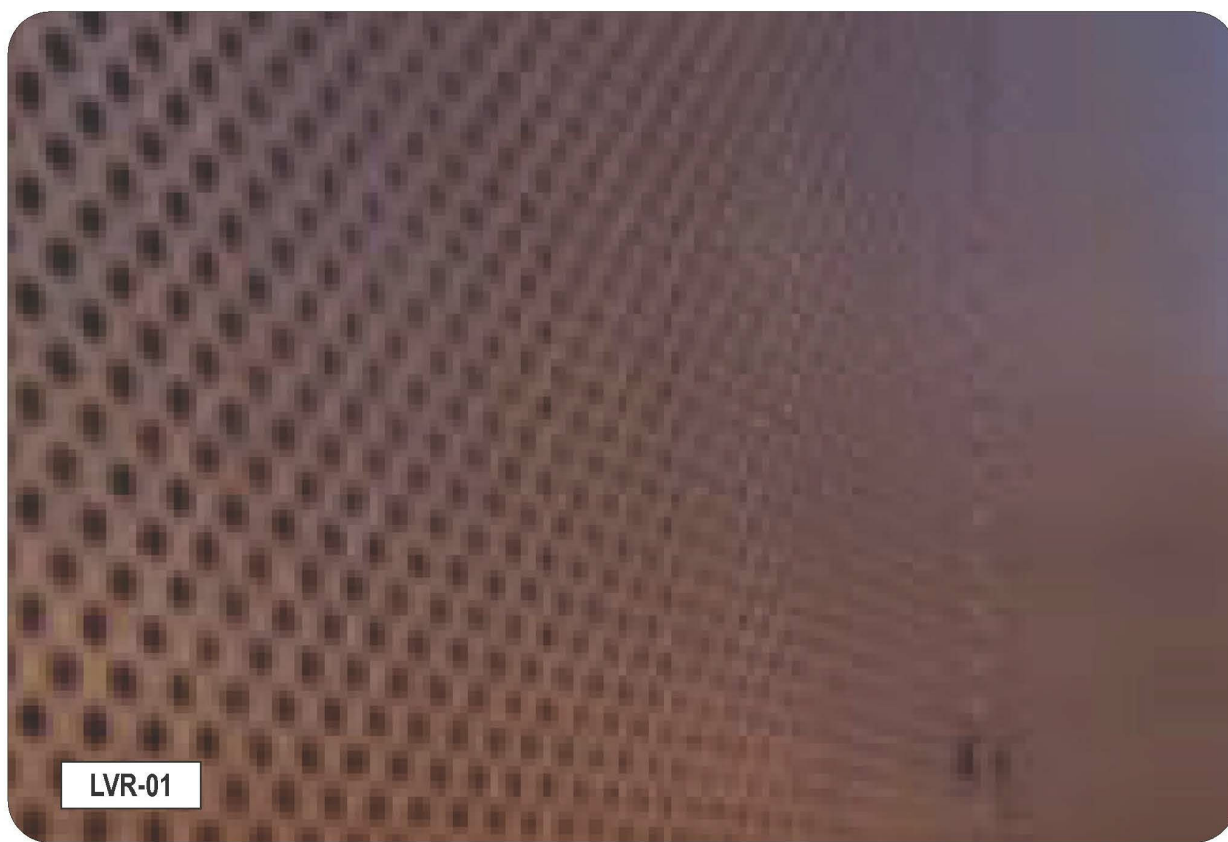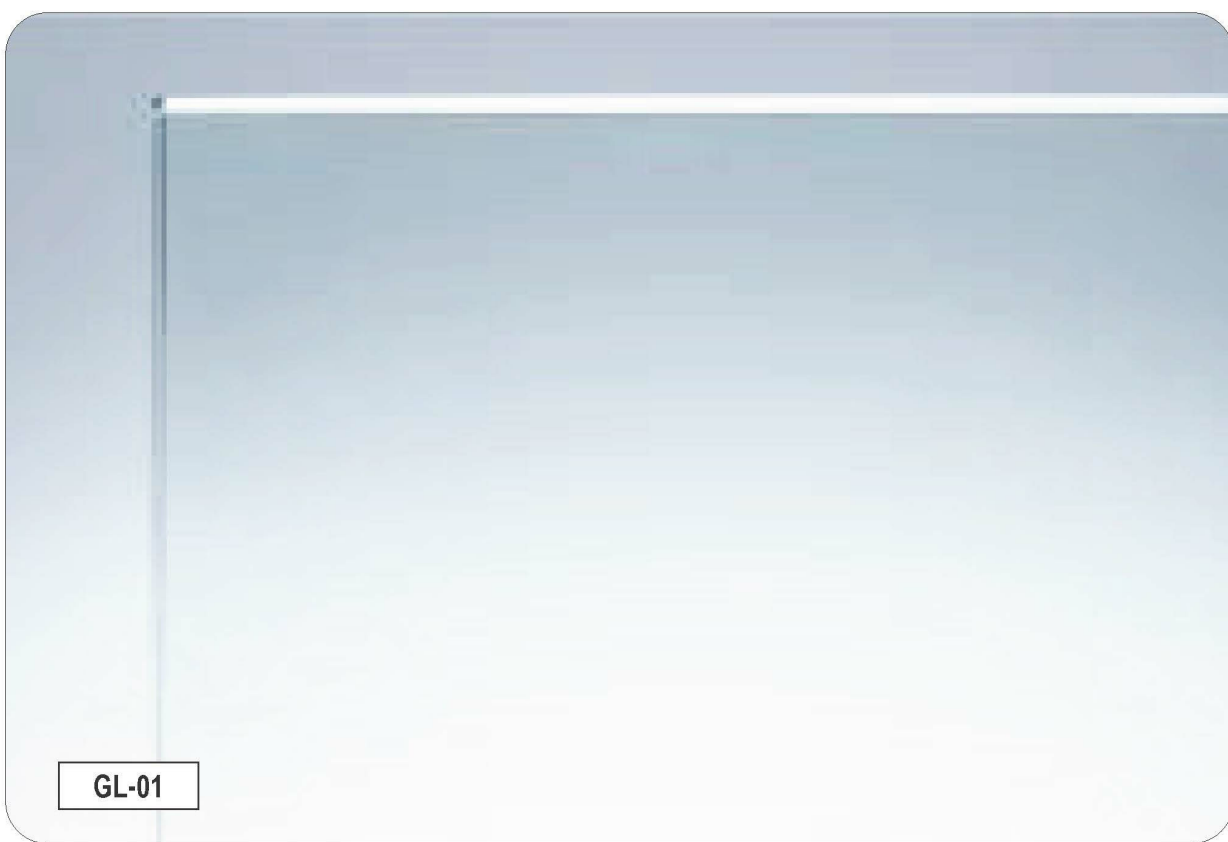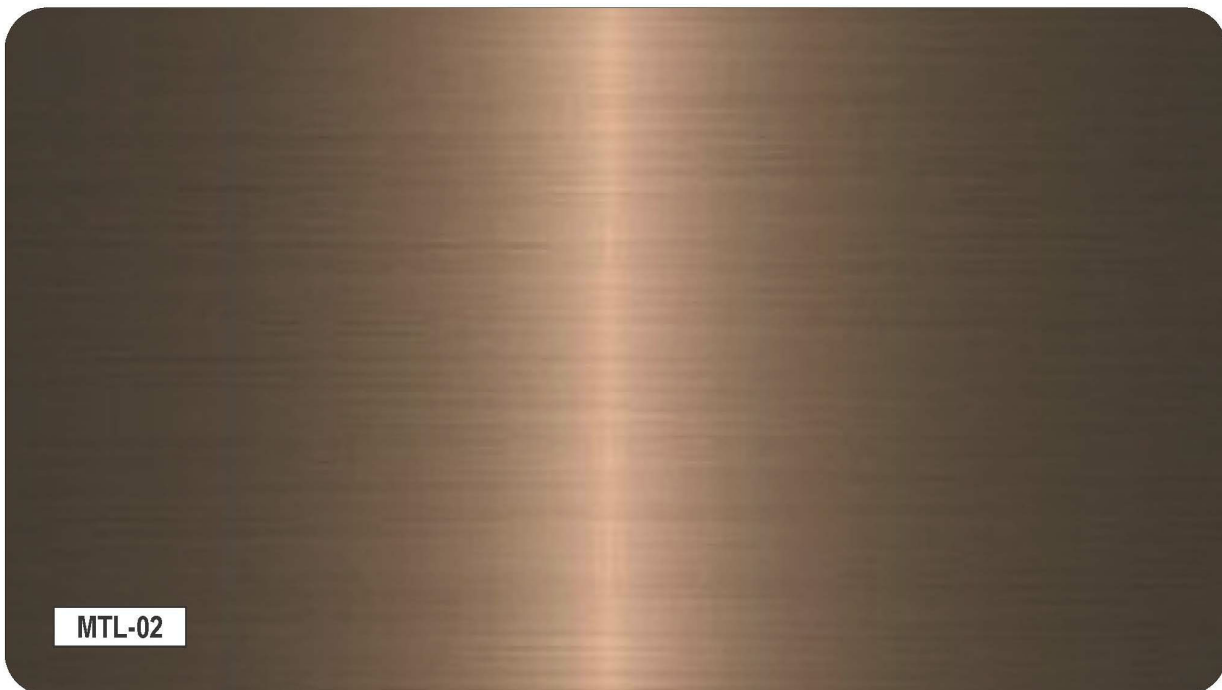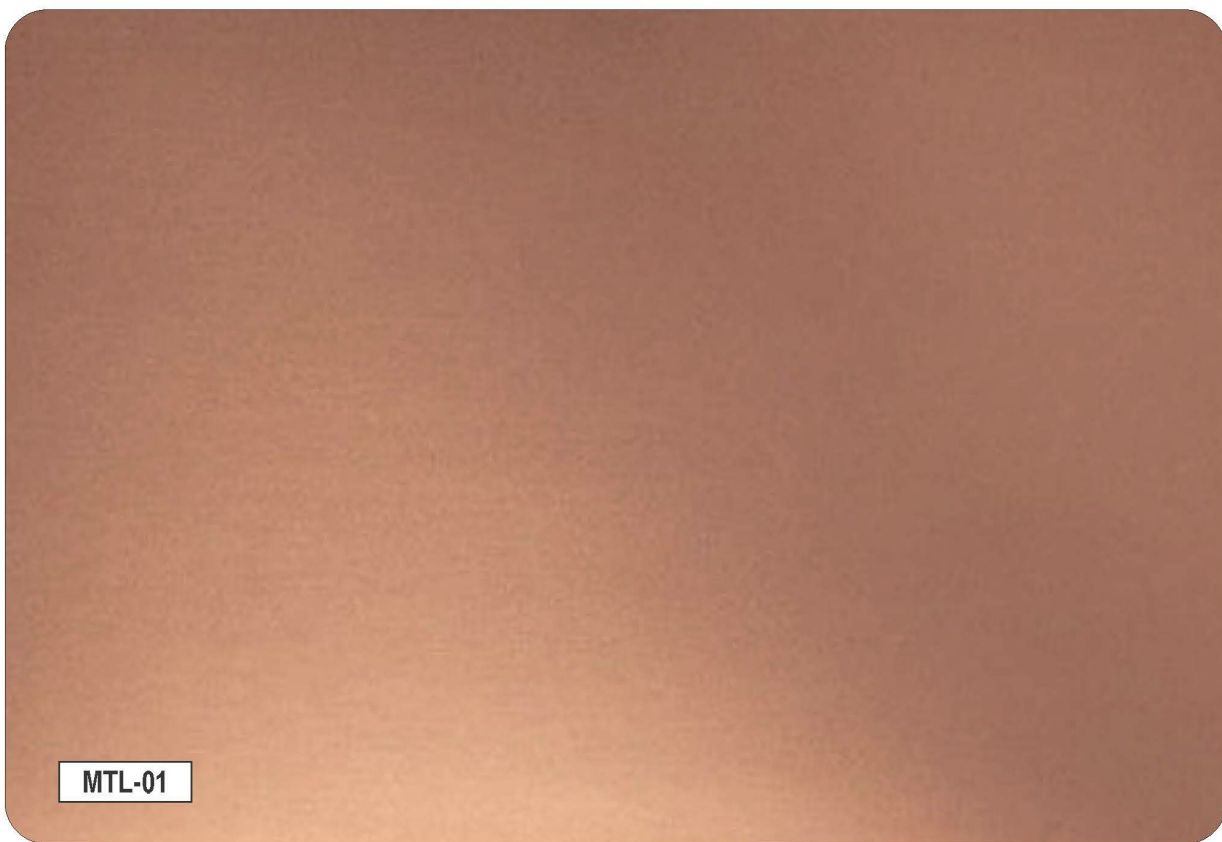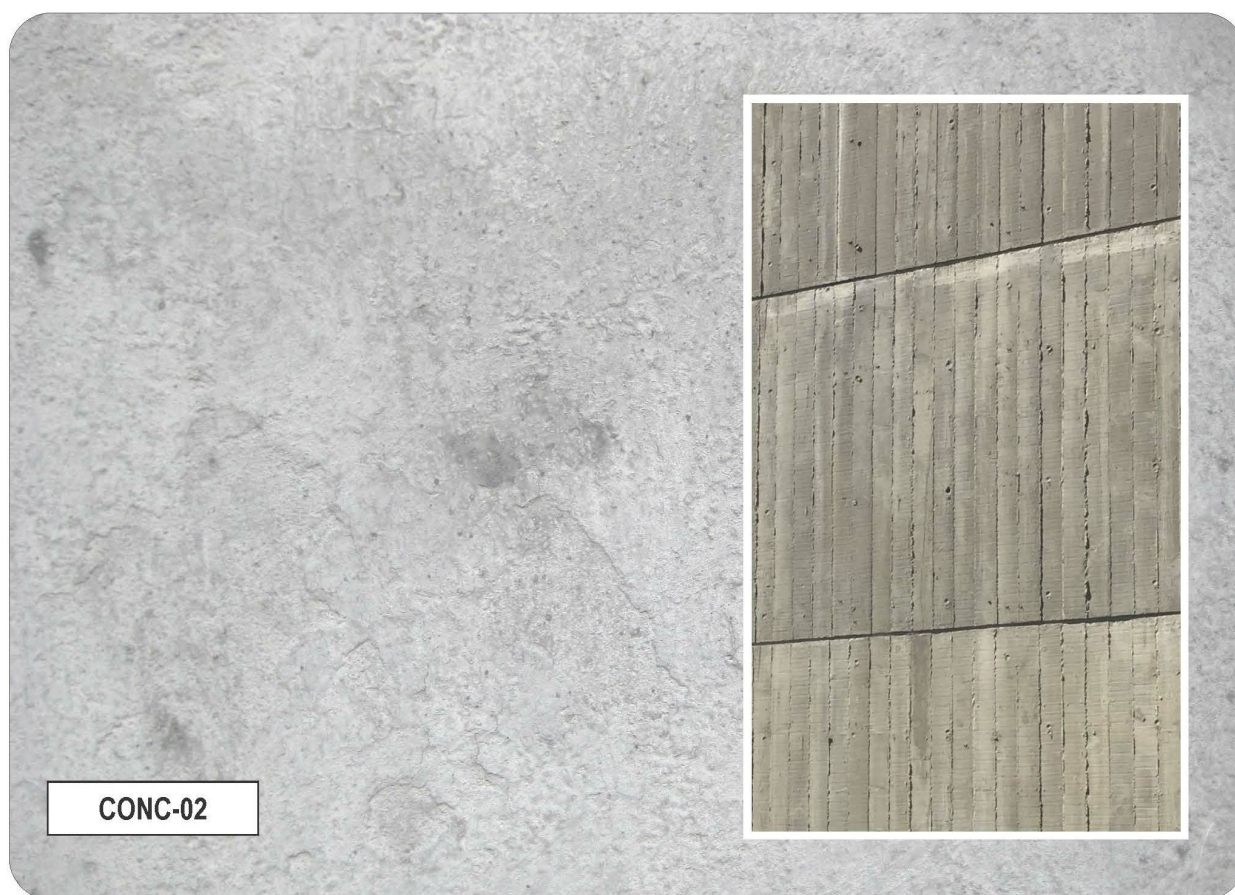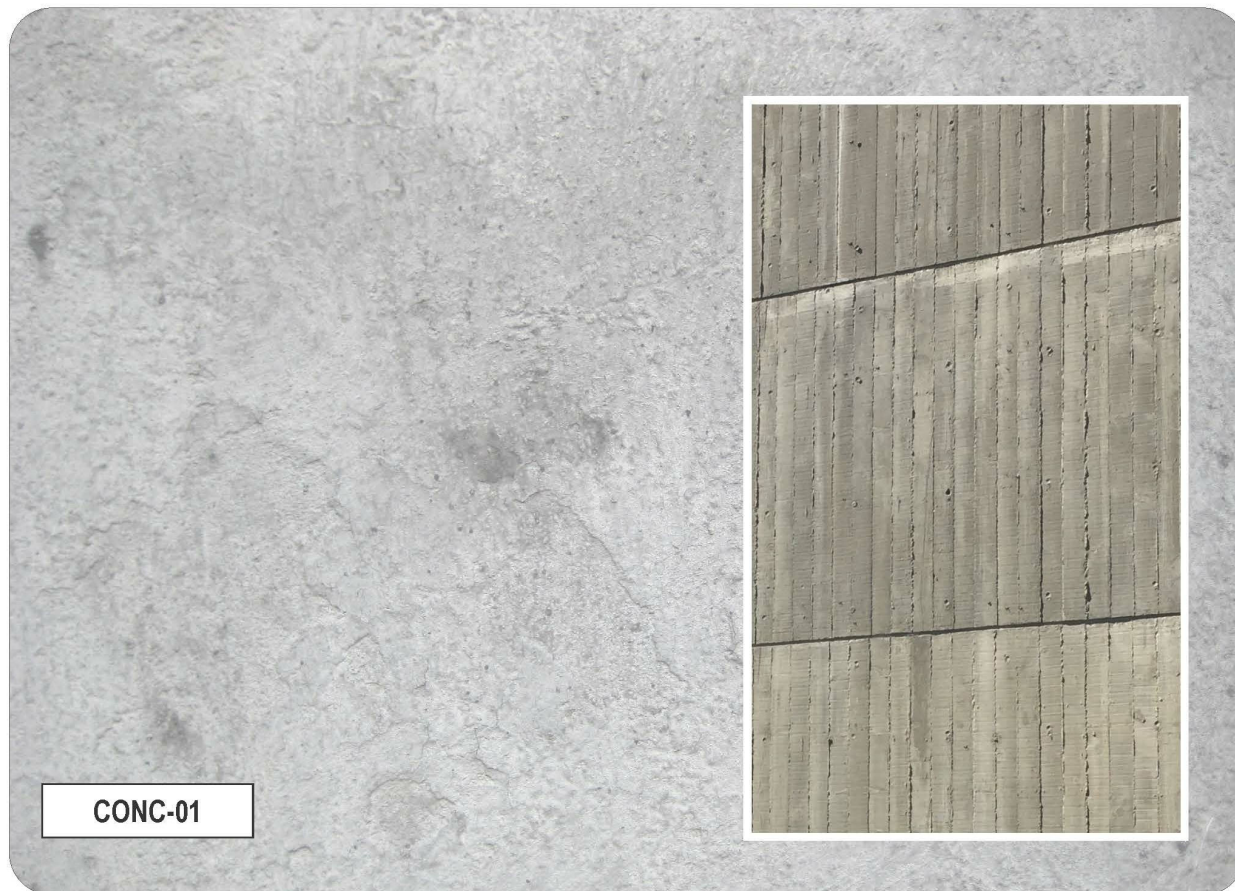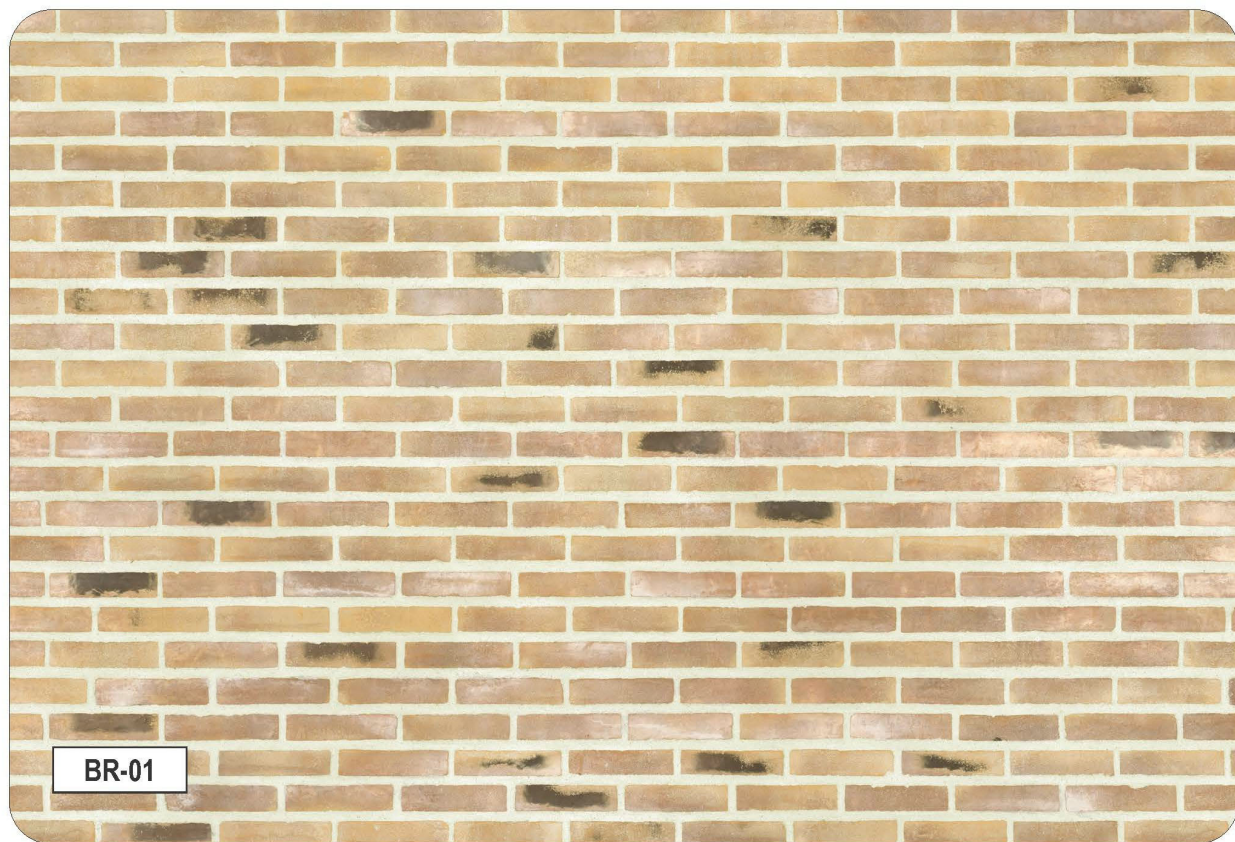

LEGEND

- BR-01

BRICK MIX, BEIGE (REFER TO 360 LANDSCAPE DOCUMENTS FOR PERCENTAGE OF RECYCLED BRICK CONTENT)
- CONC-01

CONCRETE, IN-SITU.
- CONC-02

CONCRETE, PRECAST.

- MTL-01

METAL - COPPER CLADDING
AURUBIS 'NORDIC STANDARD' OR SIMILAR
- MTL-02

METAL - BRONZE ALUMINIUM
COLOUR TO MATCH EXISTING WINDOW FRAMES (SEE PHOTO)
- MTL-03

ALUMINIUM ELECTROPLATED IN COPPER PALISADES.
COLOUR TO MATCH MTL-01

- GL-01

GLAZING - CLEAR.
REFER BASIX REPORT FOR TECHNICAL REQUIREMENTS
- GL-02

GLAZING - CLEAR
SEMI FRAMED GLAZED BALUSTRADE WITH BRONZE ALUMINIUM CAPPING
- FL-LND

GREY TRAVERTINE (TO LANDSCAPE DETAIL) - TERRACE
FLOOR FINISH

- LVR-01

FIXED LOUVRES - COPPER CLADDING
AURUBIS 'NORDIC STANDARD' OR SIMILAR
- LVR-02

BRONZE ALUMINIUM TUBES, CUSTOM PROFILE
(PILL-SHAPED)



NSW ARCHITECTS REGISTRATION BOARD /
NOMINATED ARCHITECTS
6501 ABBIE GALVIN
8556 WINDSCHMAITZKOSKY
7115 JULIAN ASHTON
7053 MATTHEW BLAIR
7151 PHILIP ROSSINGTON
4937 JAMES GROSE
Telephone +61 2 8297 7200
Facsimile +61 2 8297 7299
www.bvn.com.au

INTELLECTUAL PROPERTY
COPYRIGHT BVN ARCHITECTURE PTY LIMITED. UNLESS OTHERWISE
AGREED IN WRITING ALL RIGHTS TO THIS DOCUMENT ARE SUBJECT TO
PAYMENT IN FULL OF ALL BVN CHARGES. THIS DOCUMENT MAY ONLY
BE USED FOR THE EXPRESS PURPOSE AND PROJECT FOR WHICH IT
HAS BEEN CREATED AND DELIVERED. AS NOTIFIED IN WRITING BY
BVN AND THIS DOCUMENT MAY NOT BE OTHERWISE USED OR COPIED.
ANY UNAUTHORISED USE OF THIS DOCUMENT IS AT THE USER'S SOLE
RISK AND WITHOUT LIMITING BVN'S RIGHTS THE USER RELEASES AND
INDEMNIFIES BVN FROM AND AGAINST ALL LOSS SO ARISING.

NOTE
CONTRACTOR TO CHECK AND VERIFY ALL DIMENSIONS ON SITE PRIOR
TO COMMENCEMENT OF WORK OR PREPARATION OF SHOP DRAWINGS.
DO NOT SCALE THIS DRAWING

ISSUE	DATE	FOR
1	04.09.20	NOT FOR SSDA - DRAFT
2	18.09.20	FOR SSDA

PROJECT MANAGER
DEDICO DEVELOPMENT SERVICES

CLIENT


SIRIUS DEVELOPMENTS PTY LTD
CLIENT NUMBER

PROJECT

SIRIUS SITE
2-60 CUMBERLAND ST, THE ROCKS
BVN PROJECT NUMBER

1712011

DRAWING KEY

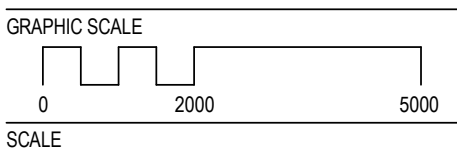

@A1

STATUS

FOR INFORMATION
DRAWING

MATERIAL BOARD

AR-DA-C-10-05

ISSUE


2




1 GA LONG SECTION



2 GA CROSS SECTION

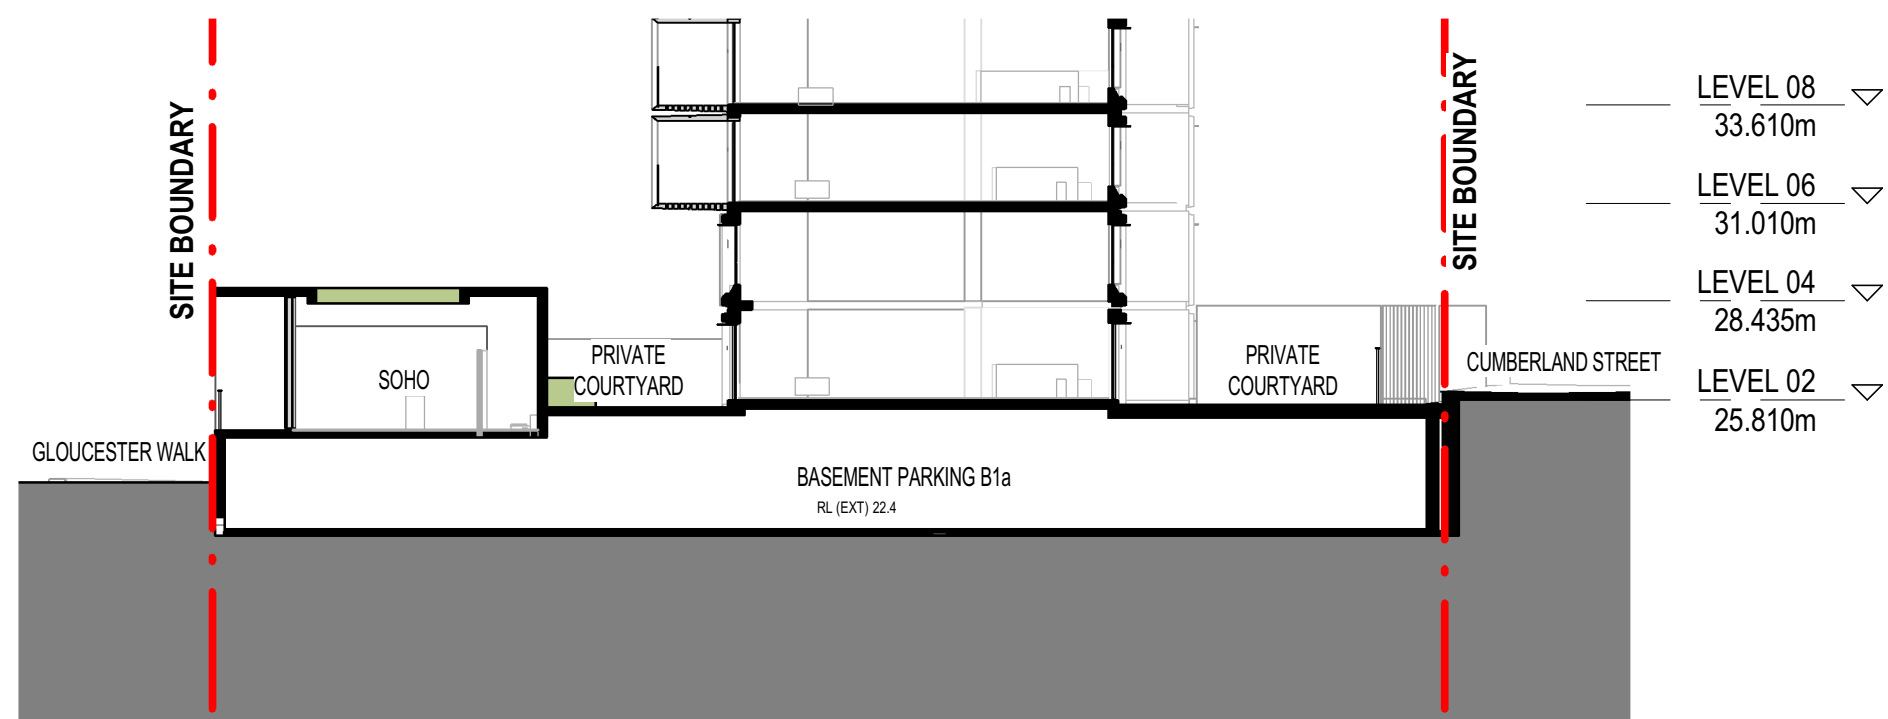

4 GA CROSS SECTION SOHO

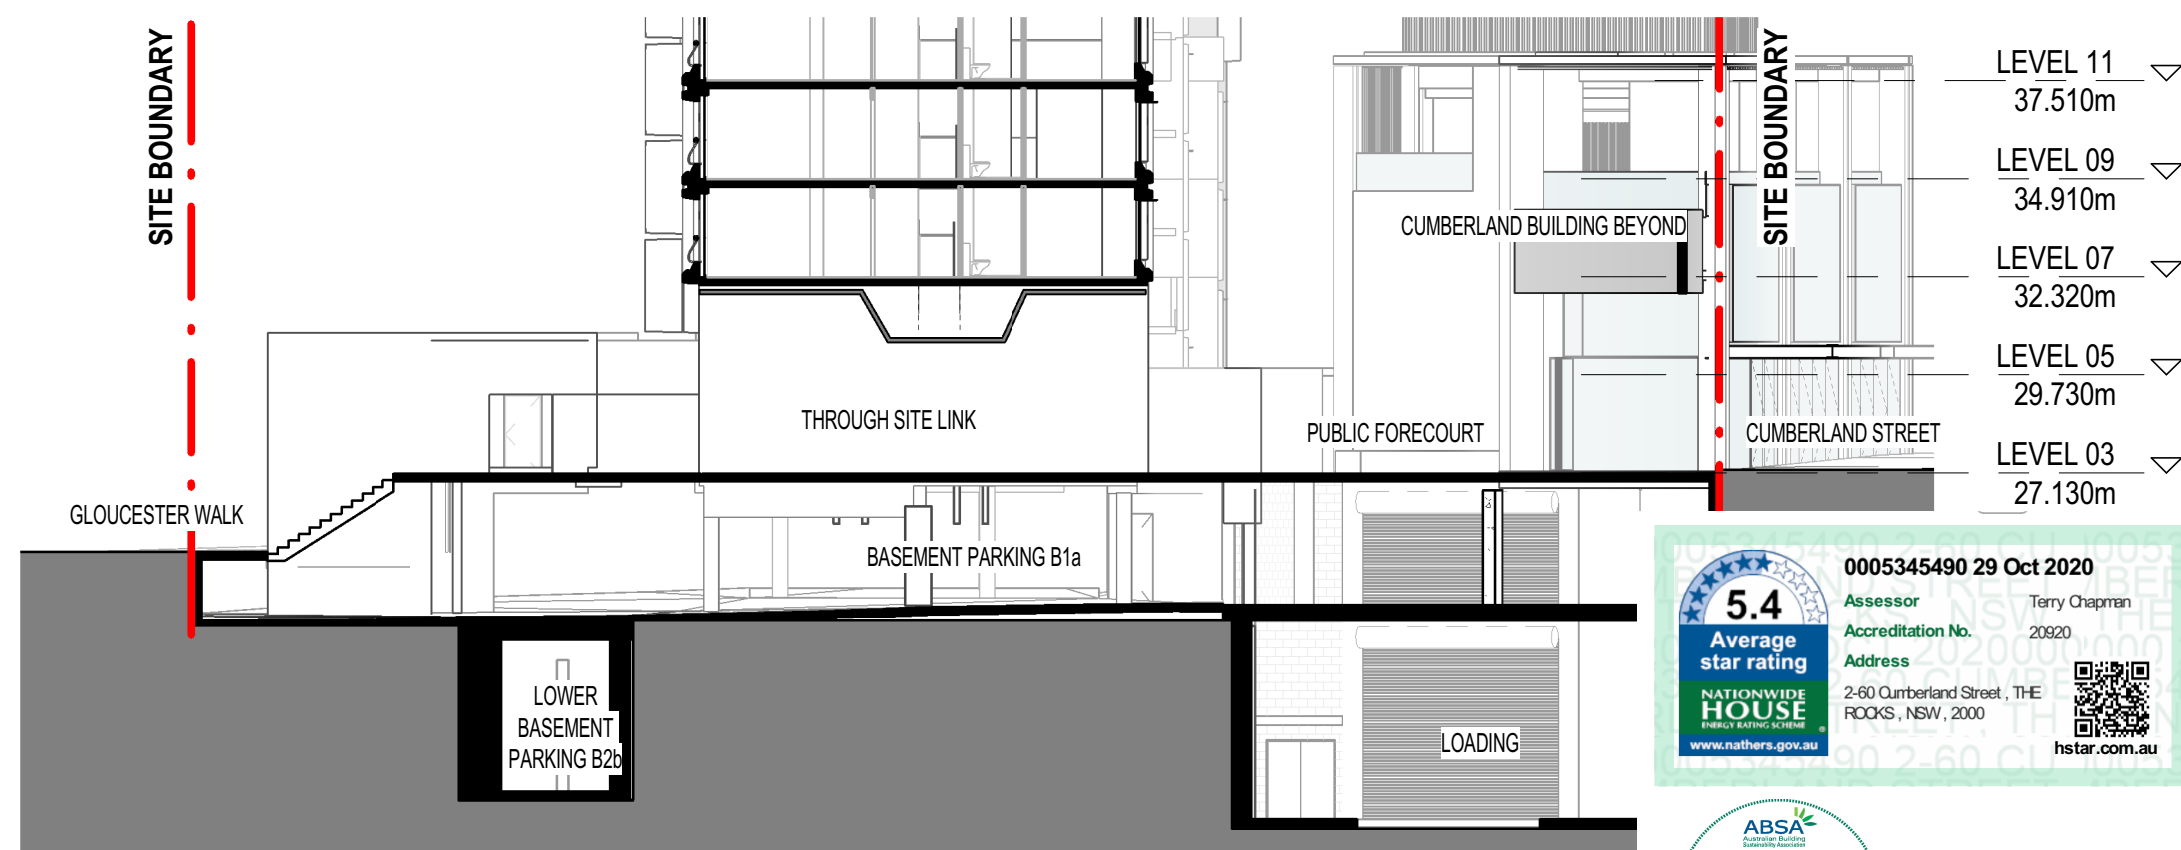

3 GA CROSS SECTION THROUGH SITE LINK
PART SECTION



NSW ARCHITECTS REGISTRATION BOARD /
NOMINATED ARCHITECTS

6501 ABBIE GALVIN
8558 WATSONS CREEK TOWNSHIP
7115 JULIAN ASHTON
7053 MATTHEW BLAIR
7155 PHILIP ROSSINGTON
4937 JAMES GROSE

Telephone +61 2 8297 7200
Facsimile +61 2 8297 7299
www.bvm.com.au

INTELLECTUAL PROPERTY

COPYRIGHT BVM ARCHITECTURE PTY LIMITED. UNLESS OTHERWISE
AGREED IN WRITING ALL RIGHTS TO THIS DOCUMENT ARE SUBJECT TO
PAYMENT IN FULL OF ALL BVM CHARGES. THIS DOCUMENT MAY ONLY
BE USED FOR THE EXPRESS PURPOSE AND PROJECT FOR WHICH IT
HAS BEEN CREATED AND DELIVERED. AS NOTIFIED IN WRITING BY
BVM AND THIS DOCUMENT MAY NOT BE OTHERWISE USED OR COPIED.
ANY UNAUTHORISED USE OF THIS DOCUMENT IS AT THE USER'S SOLE
RISK AND WITHOUT LIMITING BVM'S RIGHTS THE USER RELEASES AND
INDEMNIFIES BVM FROM AND AGAINST ALL LOSS SO ARISING.

NOTE

CONTRACTOR TO CHECK AND VERIFY ALL DIMENSIONS ON SITE PRIOR TO
COMMENCEMENT OF WORK OR PREPARATION OF SHOP DRAWINGS.
DO NOT SCALE THIS DRAWING

ISSUE	DATE	FOR
1	26.06.20	FOR INFORMATION
2	30.06.20	FOR INFORMATION
3	23.07.20	FOR INFORMATION
4	14.08.20	FOR INFORMATION
5	04.09.20	NOT FOR SSDA - DRAFT
6	17.09.20	NOT FOR SSDA - DRAFT
7	18.09.20	FOR SSDA

PROJECT MANAGER

DEDICO DEVELOPMENT SERVICES

CLIENT

SIRIUS DEVELOPMENTS PTY LTD

CLIENT NUMBER

PROJECT

SIRIUS SITE
2-60 CUMBERLAND ST, THE ROCKS
BVM PROJECT NUMBER

1712011

DRAWING KEY

TRUE NORTH

PROJECT NORTH

GRAPHIC SCALE

0 2000 5000

SCALE

1 : 200@A1

STATUS

FOR INFORMATION

DRAWING


SECTIONS

AR-DA-D-10-01

ISSUE

7

ISSUE	DATE	FOR
1	14.08.20	FOR INFORMATION
2	04.09.20	NOT FOR SSDA - DRAFT
3	18.09.20	FOR SSDA

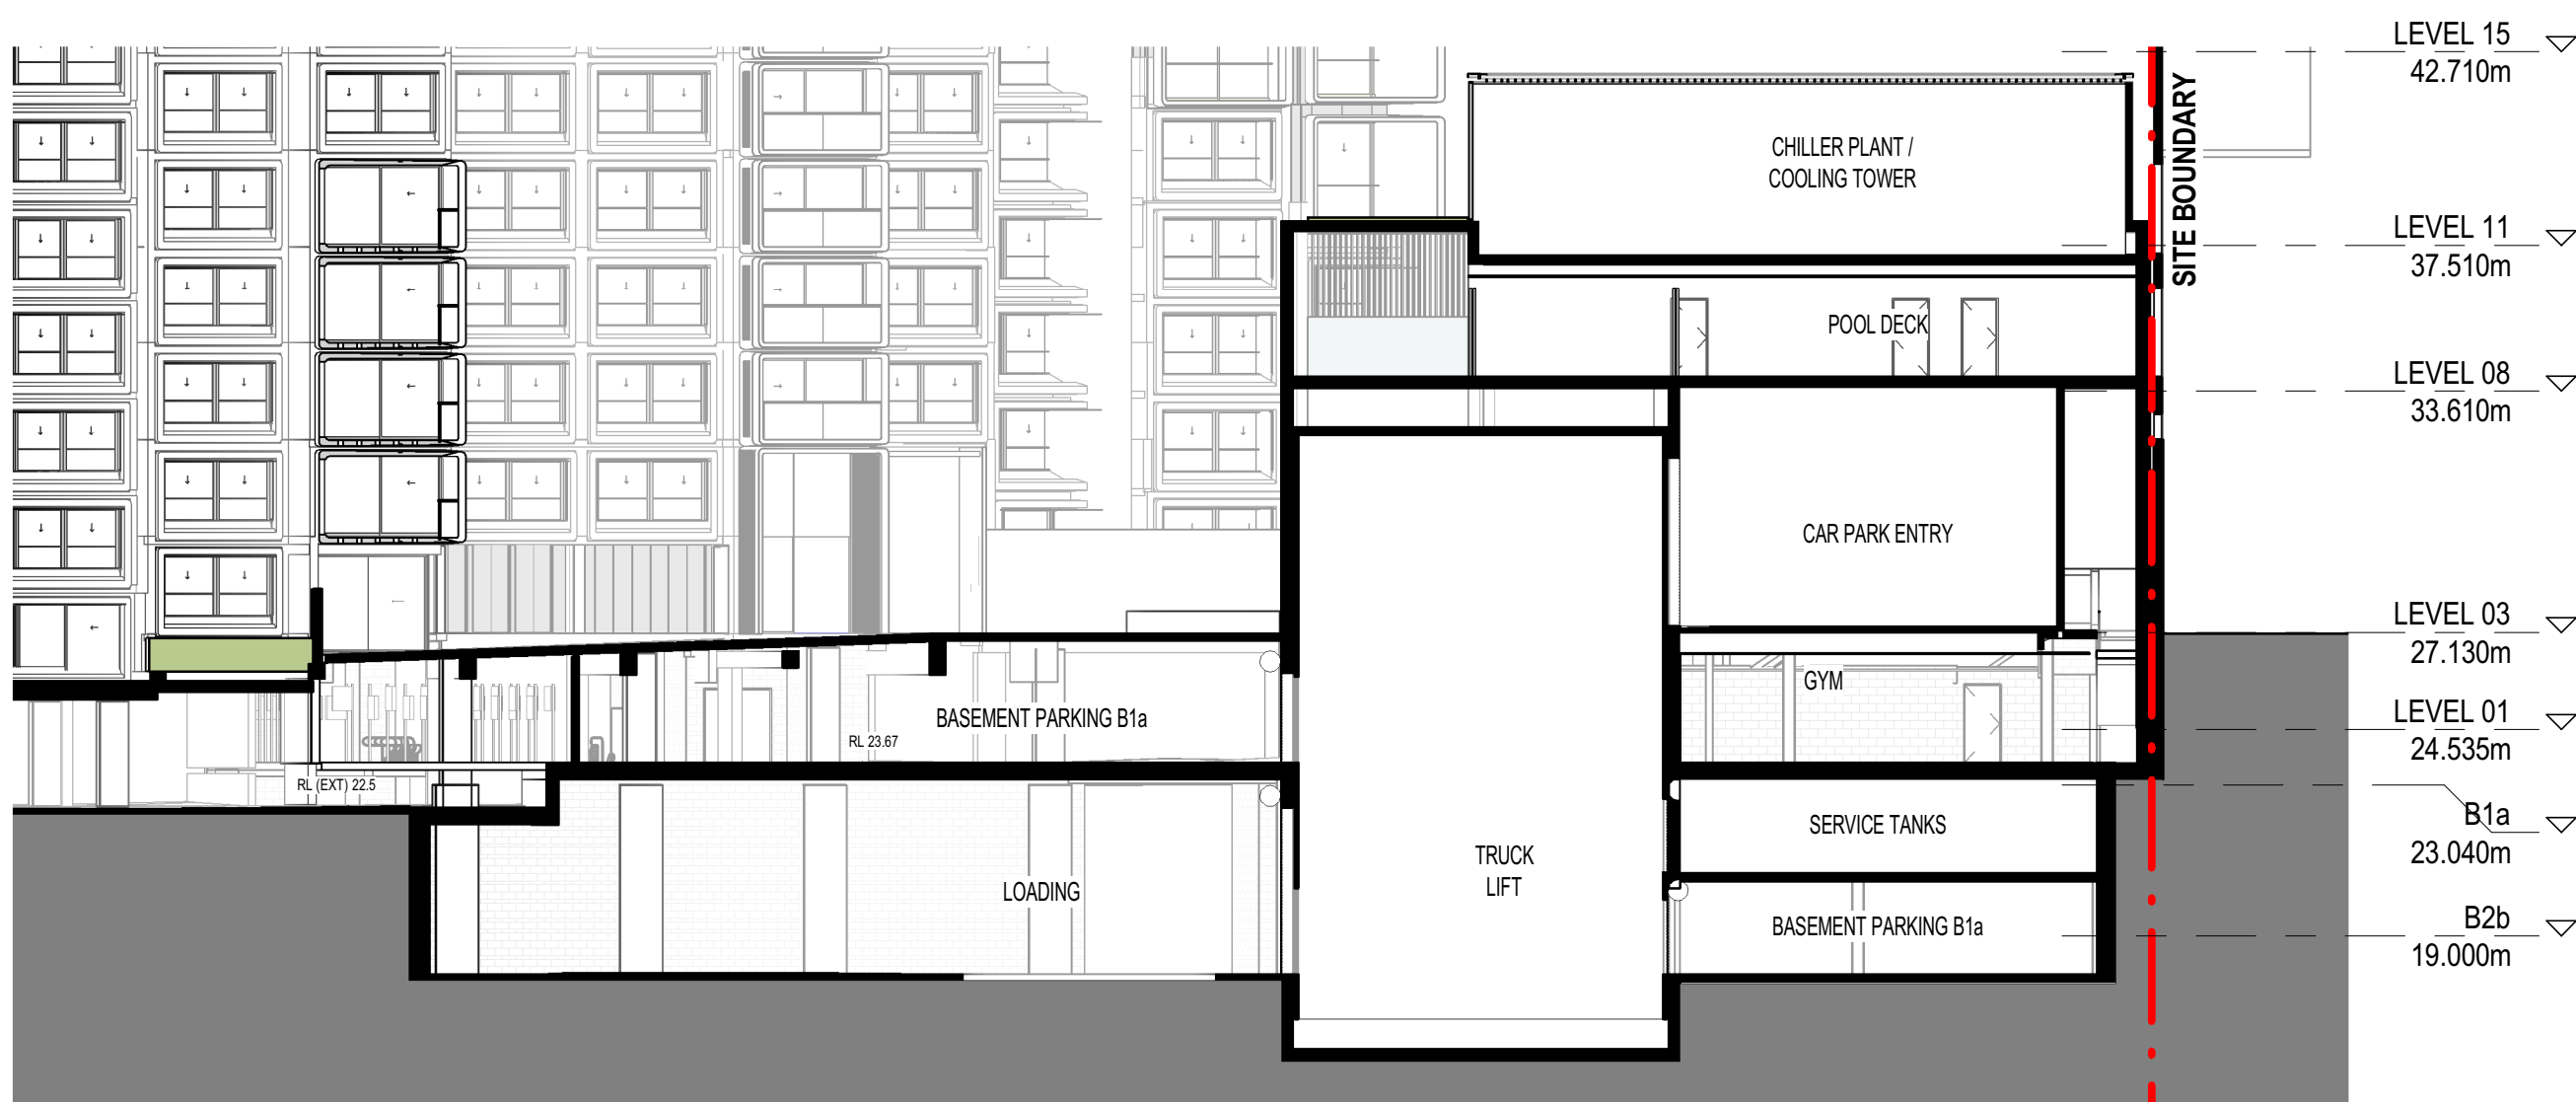

1 GA CUMBERLAND LONG SECTION



2 GA CROSS SECTION CUMBERLAND AND UNITS



3 GA CROSS SECTION BASEMENTS

PROJECT MANAGER
DEDICO DEVELOPMENT SERVICES


CLIENT

SIRIUS DEVELOPMENTS PTY LTD
CLIENT NUMBER

PROJECT

SIRIUS SITE
2-60 CUMBERLAND ST, THE ROCKS
BVN PROJECT NUMBER

1712011
DRAWING KEY

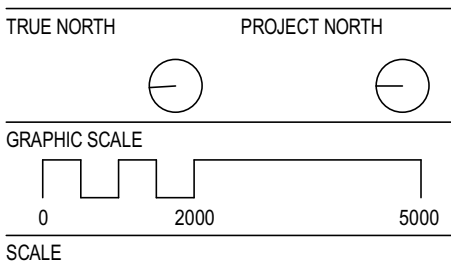

1 : 200@A1
STATUS

FOR INFORMATION
DRAWING


SECTIONS

AR-DA-D-10-02
3






1 WEST_FACADE DETAIL 1
C-10-01

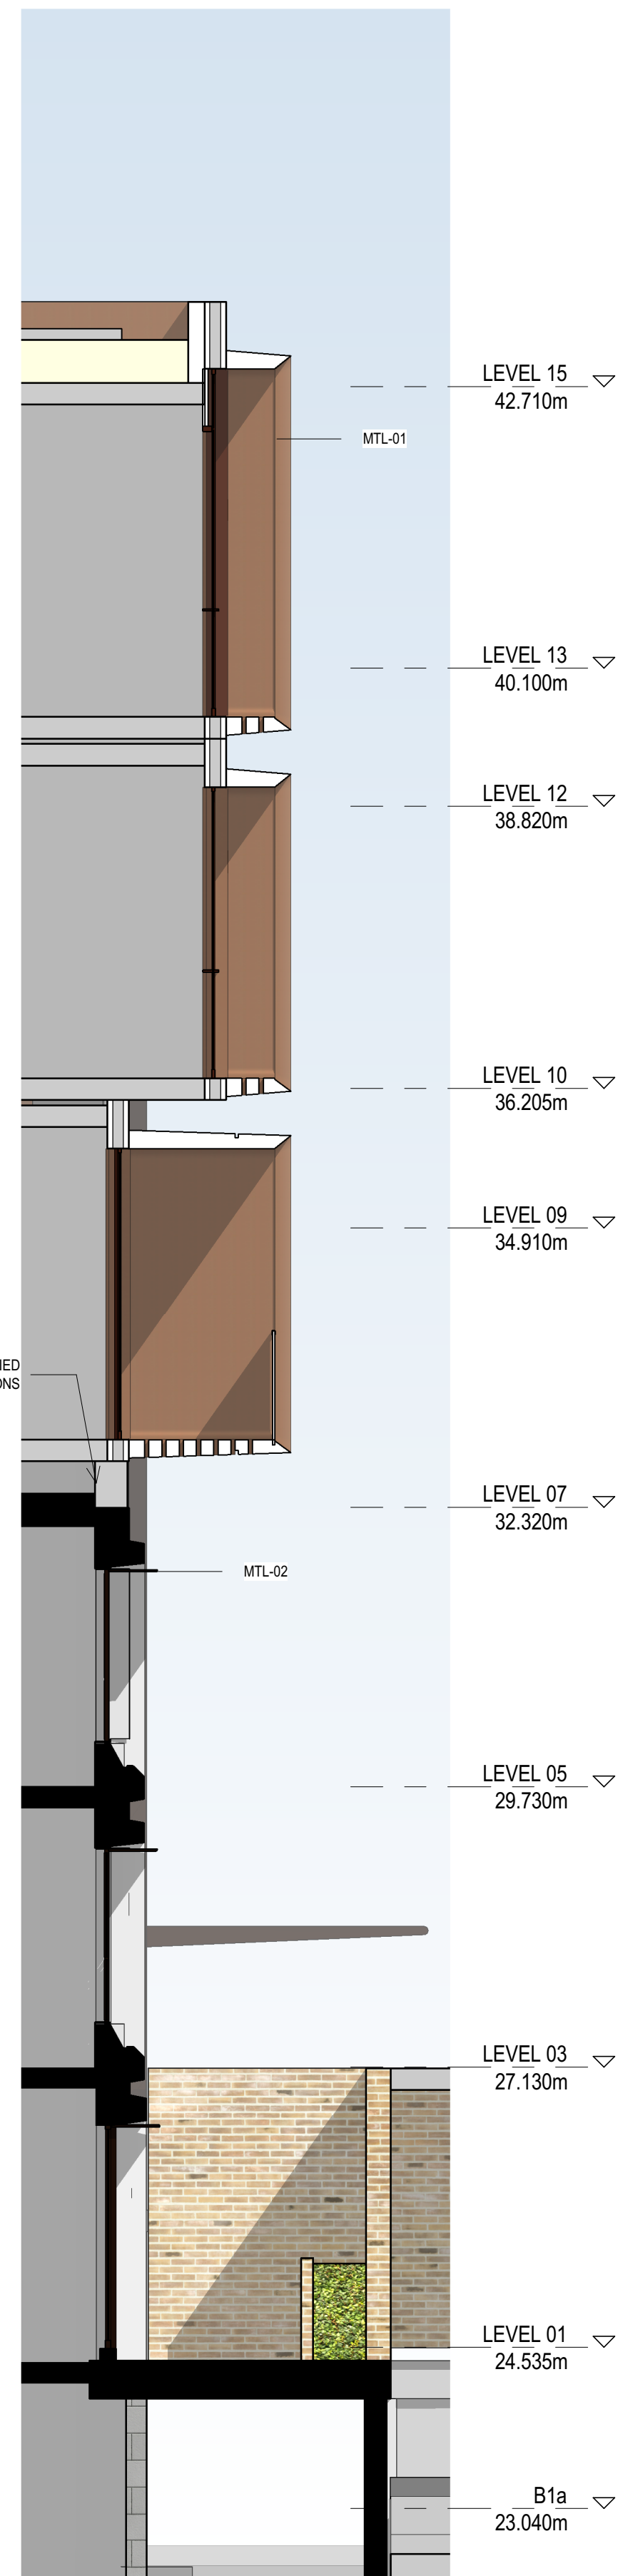

2 WEST_FACADE DETAIL SECTION 1
C-11-01

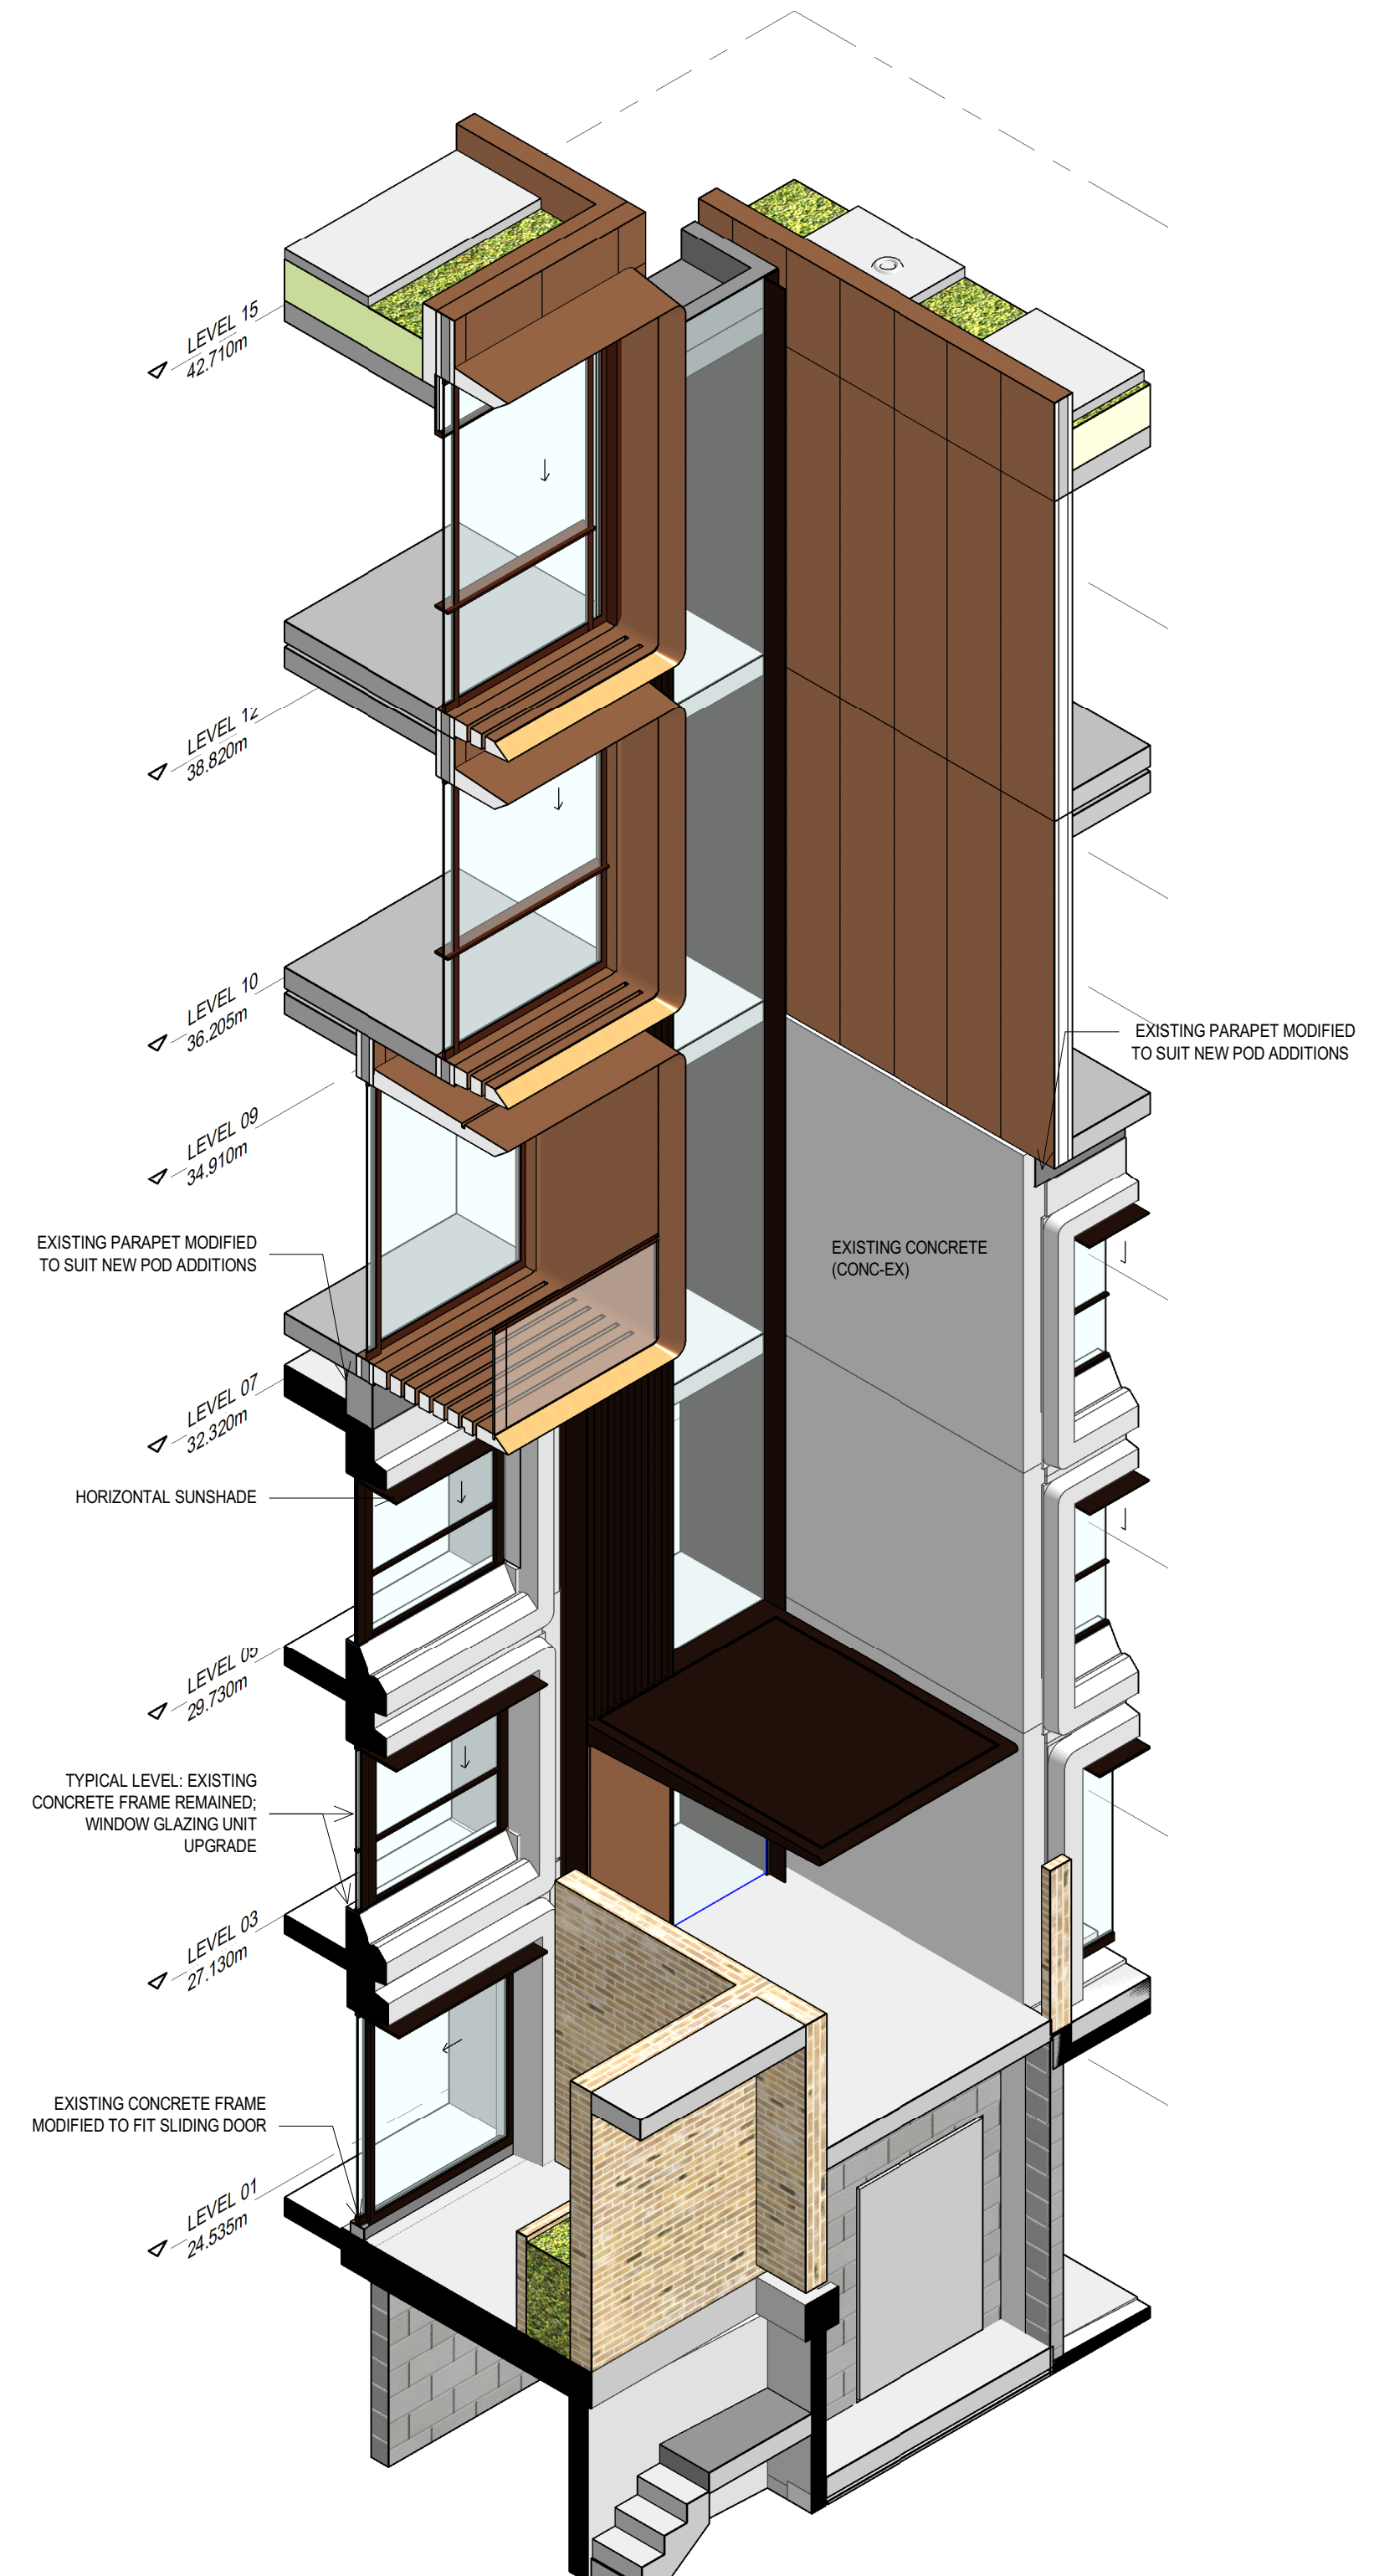

3 WEST_FACADE 3D DETAIL 1
C-11-01



NSW ARCHITECTS REGISTRATION BOARD /
NOMINATED ARCHITECTS
6501 ABBIE GALVIN
8558 WANDSCHA TITCHEWSKY
7115 JULIAN ASTHON
7153 MATTHEW BLAIR
7157 PHILIP ROSSINGTON
4937 JAMES GROSE
Telephone +61 2 8297 7200
Facsimile +61 2 8297 7299
www.bvm.com.au

INTELLECTUAL PROPERTY
COPYRIGHT BVM ARCHITECTURE PTY LIMITED. UNLESS OTHERWISE
AGREED IN WRITING ALL RIGHTS TO THIS DOCUMENT ARE SUBJECT TO
PAYMENT IN FULL OF ALL BVM CHARGES. THIS DOCUMENT MAY ONLY
BE USED FOR THE EXPRESS PURPOSE AND PROJECT FOR WHICH IT
HAS BEEN CREATED AND DELIVERED. AS NOTIFIED IN WRITING BY
BVM AND THIS DOCUMENT MAY NOT BE OTHERWISE USED OR COPIED.
ANY UNAUTHORIZED USE OF THIS DOCUMENT IS AT THE USER'S SOLE
RISK AND WITHOUT LIMITING BVM'S RIGHTS THE USER RELEASES AND
INDEMNIFIES BVM FROM AND AGAINST ALL LOSS SO ARISING.

NOTE
CONTRACTOR TO CHECK AND VERIFY ALL DIMENSIONS ON SITE PRIOR
TO COMMENCEMENT OF WORK OR PREPARATION OF SHOP DRAWINGS.
DO NOT SCALE THIS DRAWING

ISSUE	DATE	FOR
1	18.09.20	FOR SSDA

PROJECT MANAGER
DEDICO DEVELOPMENT SERVICES


CLIENT

SIRIUS DEVELOPMENTS PTY LTD
CLIENT NUMBER

PROJECT

SIRIUS SITE
2-60 CUMBERLAND ST, THE ROCKS
BVM PROJECT NUMBER

1712011
DRAWING KEY

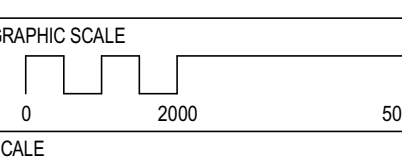


1 : 50@A1
STATUS


FOR INFORMATION
DRAWING

TYPICAL FACADE DETAILS -
WEST ELEVATION


AR-C-11-01
1

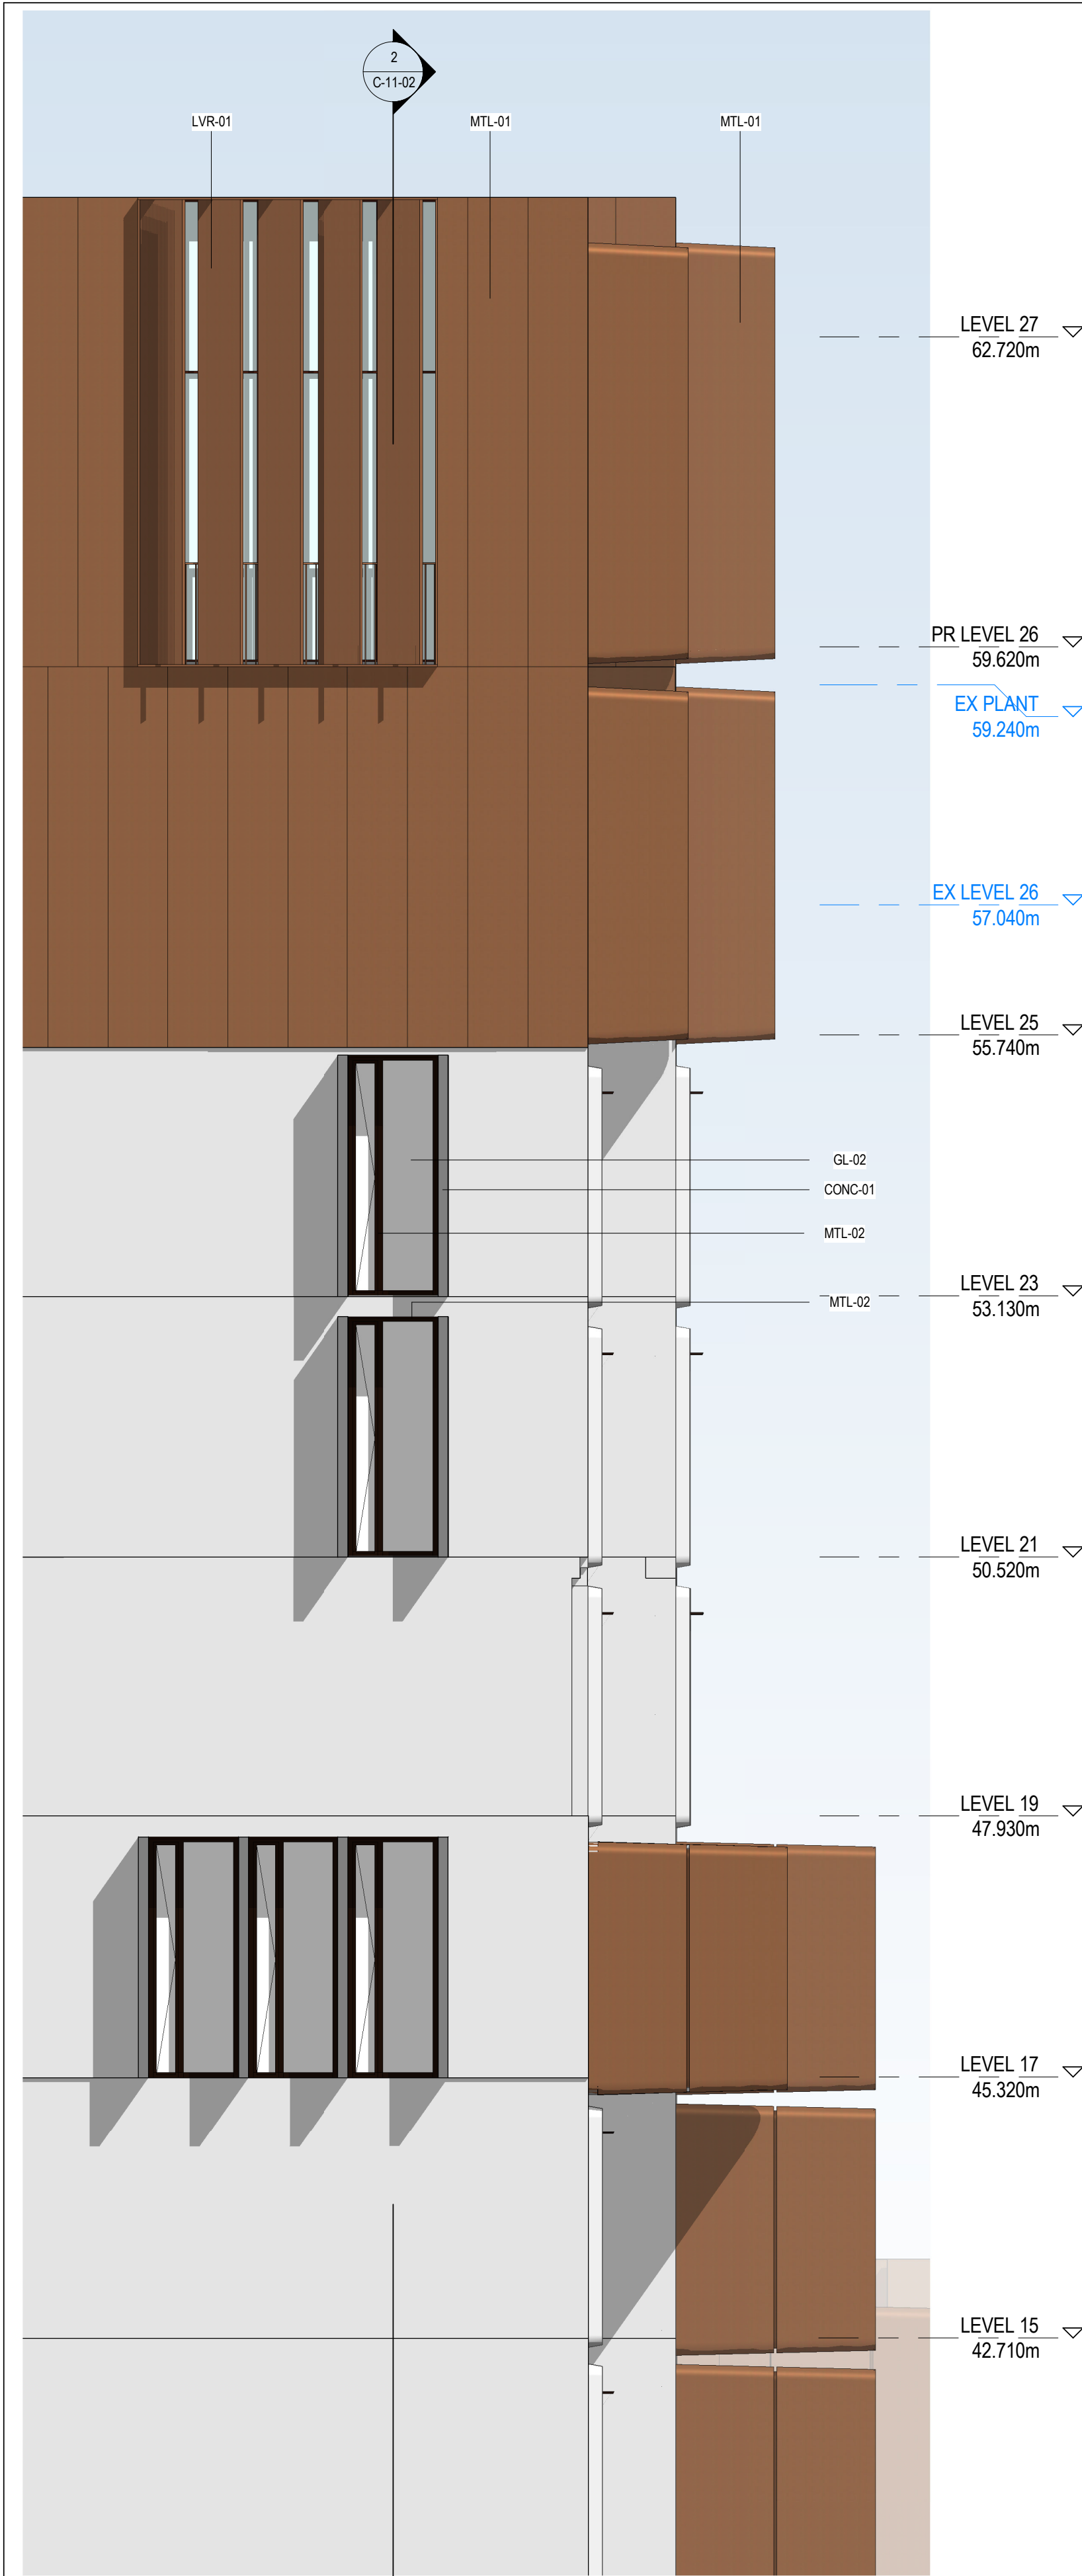


1 SOUTH_FACADE DETAIL 1

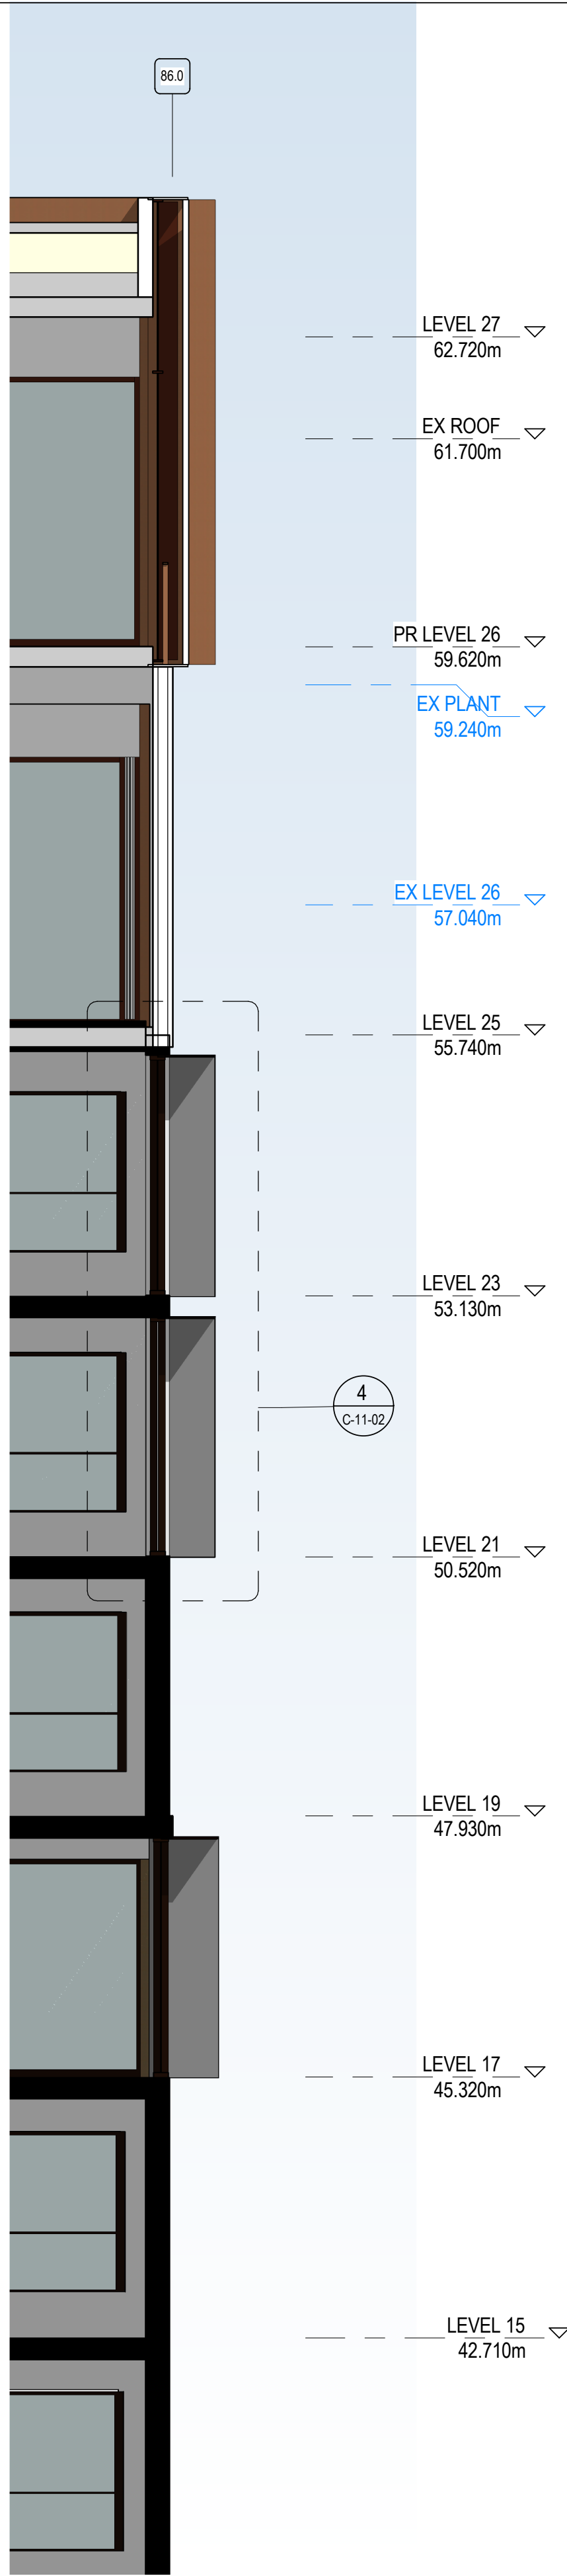


2 SOUTH_ELEV_DETAIL SECTION 1

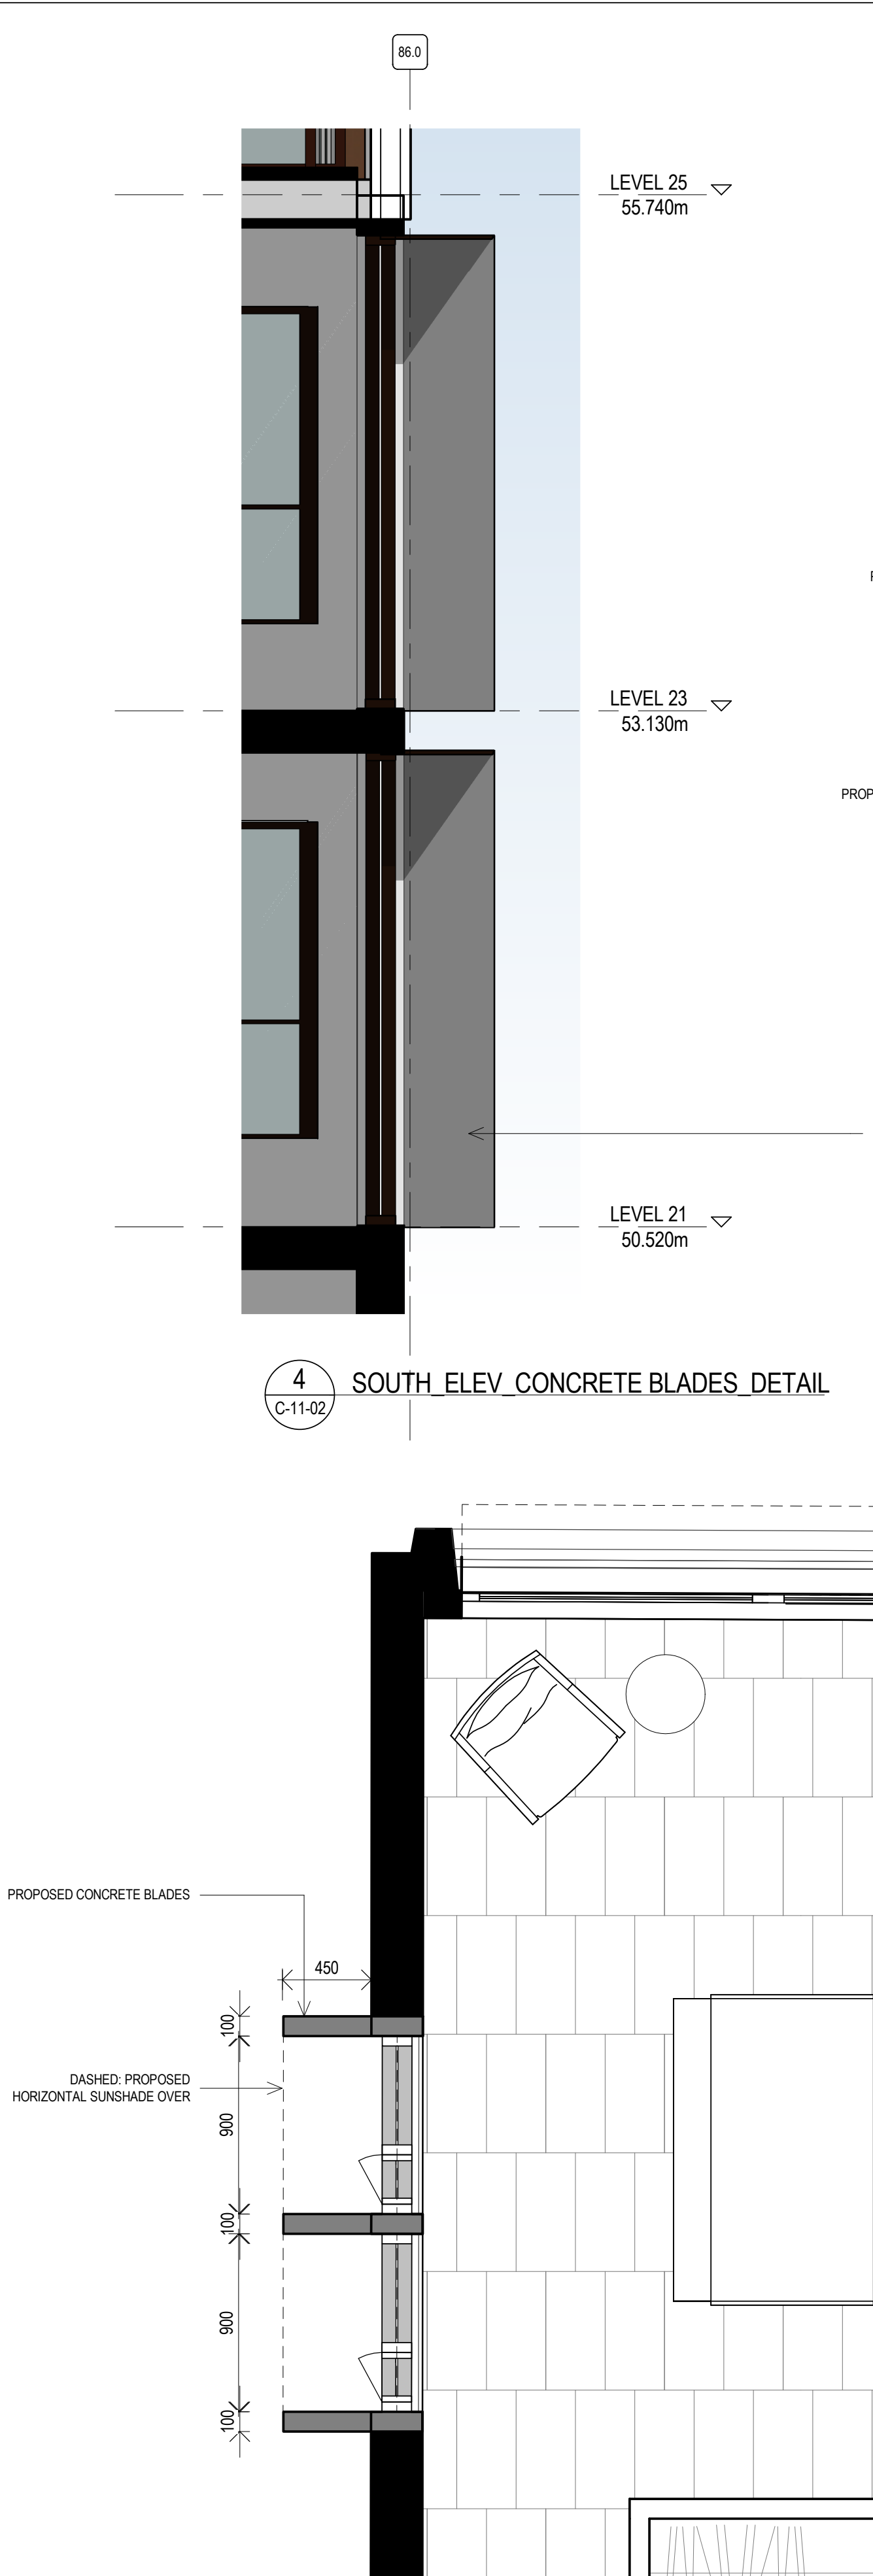

5 CONCRETE BLADE PLANS

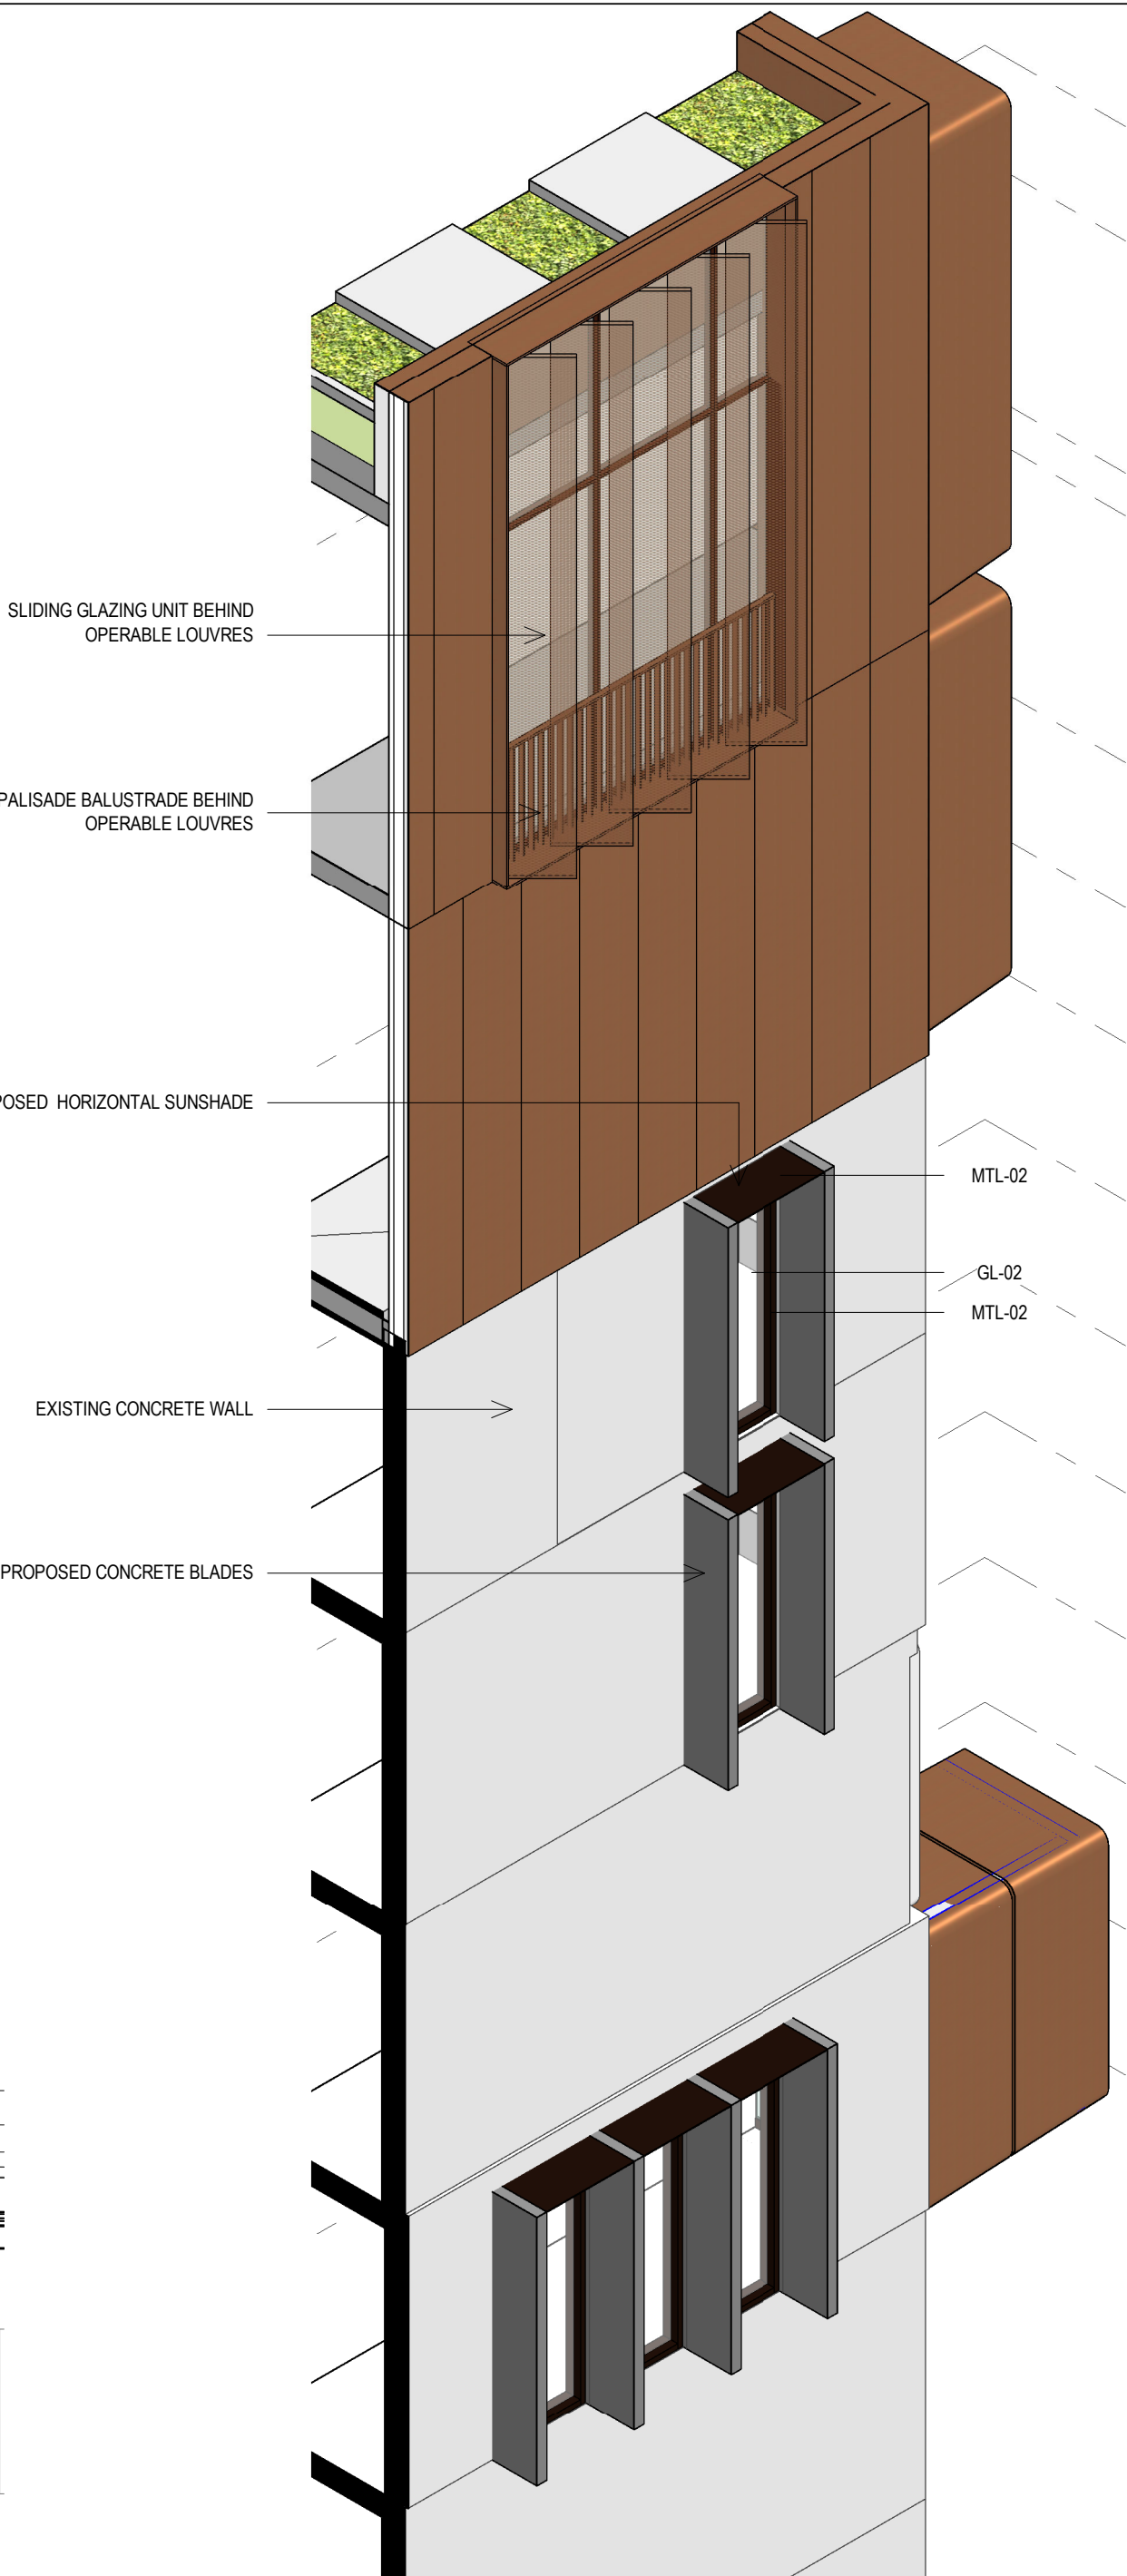

3 SOUTH_FACADE 3D DETAIL 1

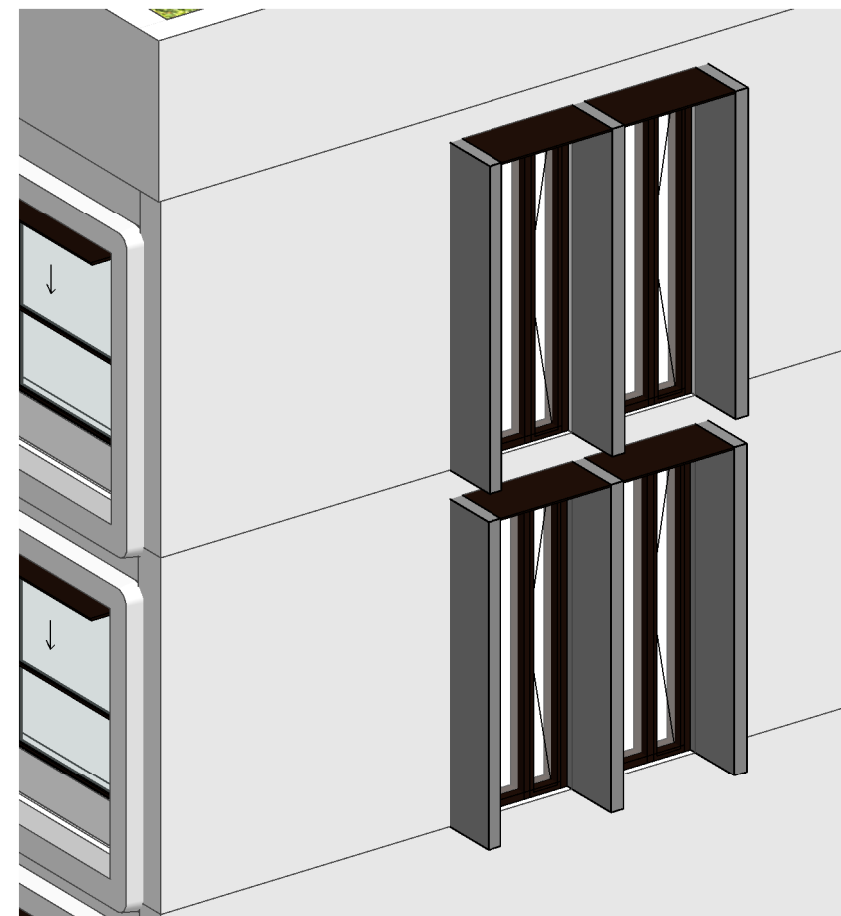

6 CONCRETE BLADE AXO



NSW ARCHITECTS REGISTRATION BOARD /
NOMINATED ARCHITECTS
6501 ABBIE GALVIN
8556 WINDUSCHKA TITOWSKY
7115 JULIAN ASHTON
7153 MATTHEW BLAIR
7153 PHILIP ROSSINGTON
4937 JAMES GROSE
Telephone +61 2 8297 7200
Facsimile +61 2 8297 7299
www.bvm.com.au

INTELLECTUAL PROPERTY
COPYRIGHT BVM ARCHITECTURE PTY LIMITED. UNLESS OTHERWISE
AGREED IN WRITING ALL RIGHTS TO THIS DOCUMENT ARE SUBJECT TO
PAYMENT IN FULL OF ALL BVM CHARGES. THIS DOCUMENT MAY ONLY
BE USED FOR THE EXPRESS PURPOSE AND PROJECT FOR WHICH IT
HAS BEEN CREATED AND DELIVERED. AS NOTIFIED IN WRITING BY
BVM AND THIS DOCUMENT MAY NOT BE OTHERWISE USED OR COPIED.
ANY UNAUTHORIZED USE OF THIS DOCUMENT IS AT THE USER'S SOLE
RISK AND WITHOUT LIMITING BVM'S RIGHTS THE USER RELEASES AND
INDEMNIFIES BVM FROM AND AGAINST ALL LOSS SO ARISING.

NOTE
CONTRACTOR TO CHECK AND VERIFY ALL DIMENSIONS ON SITE PRIOR
TO COMMENCEMENT OF WORK OR PREPARATION OF SHOP DRAWINGS.
DO NOT SCALE THIS DRAWING

ISSUE	DATE	FOR
1	18.09.20	FOR SSDA



PROJECT MANAGER
DEDICO DEVELOPMENT SERVICES


CLIENT

SIRIUS DEVELOPMENTS PTY LTD
CLIENT NUMBER

PROJECT

SIRIUS SITE
2-60 CUMBERLAND ST, THE ROCKS
BVM PROJECT NUMBER

1712011
DRAWING KEY

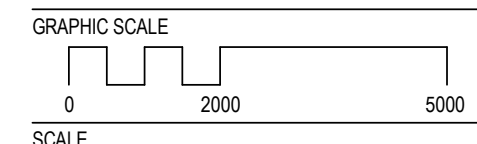

As indicated@A1
STATUS

FOR INFORMATION
DRAWING

TYPICAL FACADE DETAILS -
NORTH ELEVATION


AR-C-11-02
1



21st JUNE 9am




21st JUNE 10am

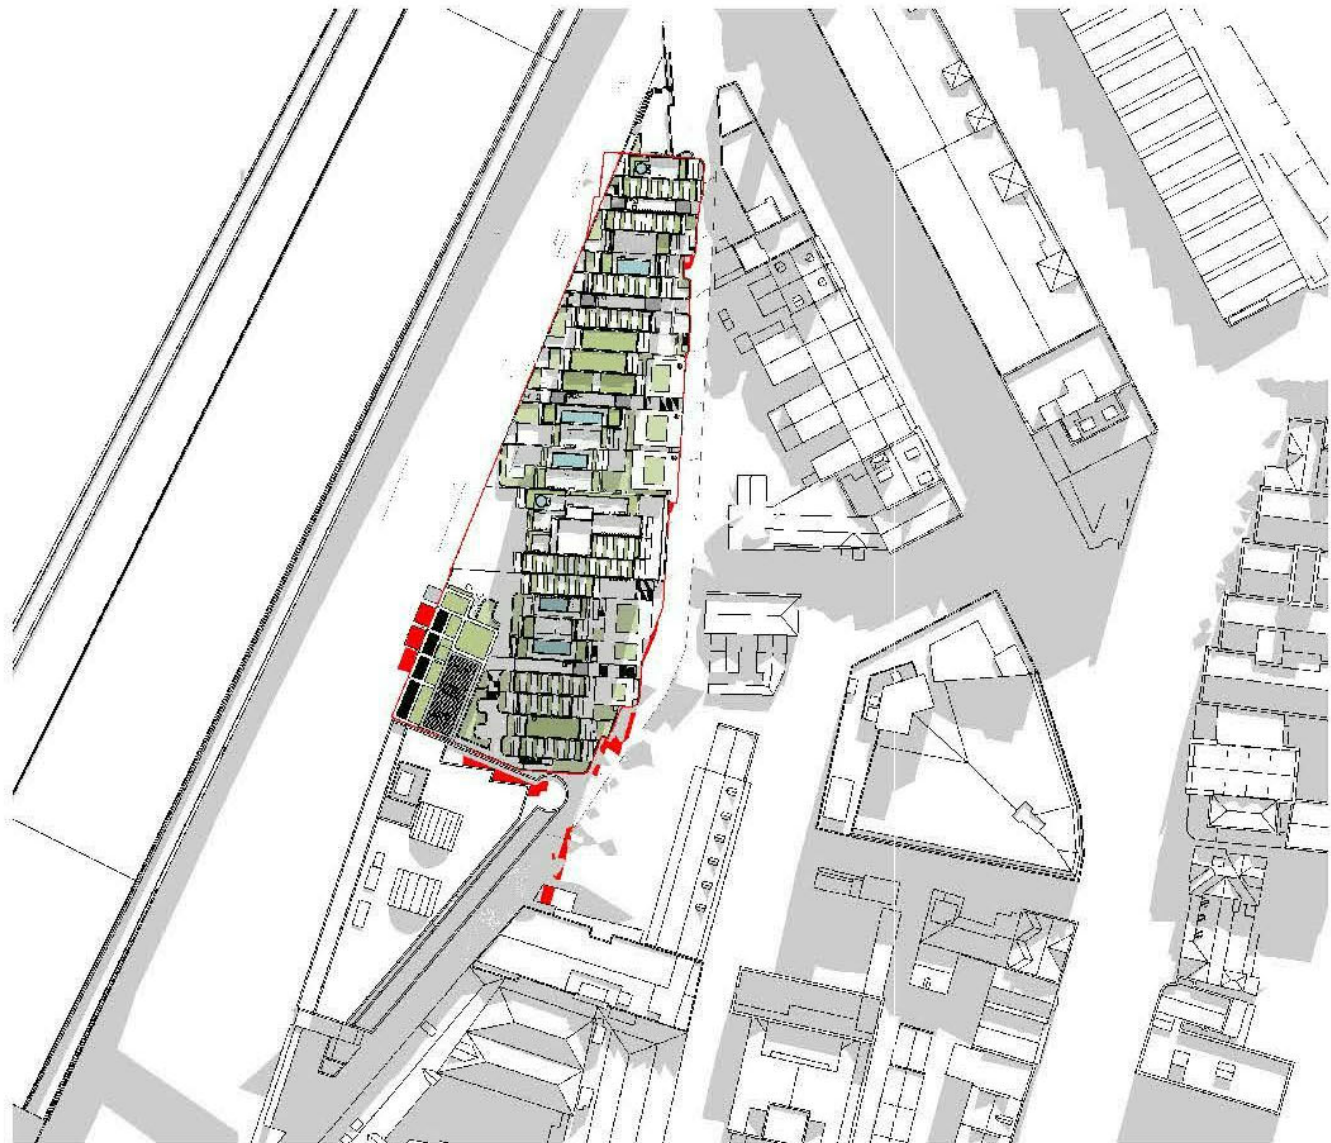

21st JUNE 11am



21st JUNE 12pm

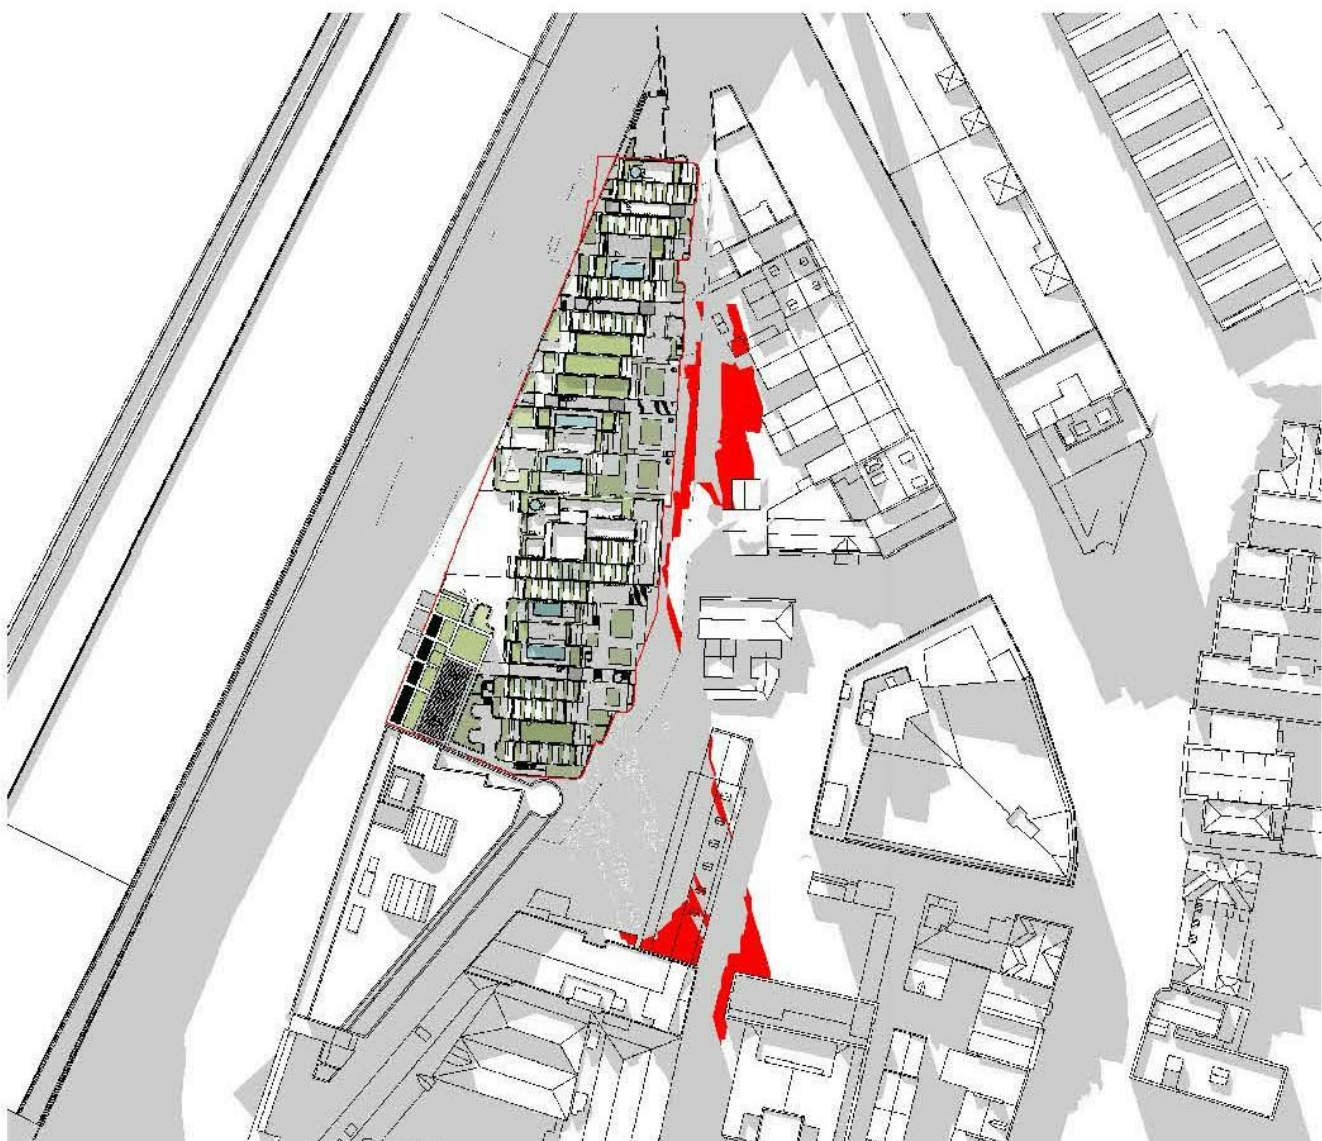

21st JUNE 1pm



21st JUNE 2pm



21st JUNE 3pm

■ ADDITIONAL SHADOWS
CAST BY SSDA MASS

21st JUNE SHADOW ANALYSIS
SSDA SCHEME OVERLAYED ONTO EXISTING BUILDING

5.4

Average star rating

Not a star

HOUSE

www.nsw.gov.au

0005345490 29 Oct 2020

Assessor Terry Chapman

Accreditation No. 20020

Address 2-60 Cumberland Street, THE ROCKS, NSW, 2000

6501 ABBIE GALVIN

8556 WATSONIA TCHOSKY

7115 JULIAN ASTON

7153 MATTHEW BLAIR

7151 PHILIP ROSSINGTON

4937 JAMES GROSE

Telephone +61 2 8297 7200

Facsimile +61 2 8297 7299

www.bvn.com.au

ABSAC

Accreditation No. 0104/2021-01/03/2022

Assessor Terry Chapman

Assessment No. 20003



NSW ARCHITECTS REGISTRATION BOARD /
NOMINATED ARCHITECTS

6501 ABBIE GALVIN
8556 WATSONIA TCHOSKY
7115 JULIAN ASTON
7153 MATTHEW BLAIR
7151 PHILIP ROSSINGTON
4937 JAMES GROSE

Telephone +61 2 8297 7200
Facsimile +61 2 8297 7299
www.bvn.com.au

INTELLECTUAL PROPERTY

COPYRIGHT BVN ARCHITECTURE PTY LIMITED. UNLESS OTHERWISE AGREED IN WRITING ALL RIGHTS TO THIS DOCUMENT ARE SUBJECT TO PAYMENT IN FULL OF ALL BVN CHARGES. THIS DOCUMENT MAY ONLY BE USED FOR THE EXPRESS PURPOSE AND PROJECT FOR WHICH IT HAS BEEN CREATED AND DELIVERED. AS NOTIFIED IN WRITING BY BVN AND THIS DOCUMENT MAY NOT BE OTHERWISE USED OR COPIED. ANY UNAUTHORIZED USE OF THIS DOCUMENT IS AT THE USER'S SOLE RISK AND WITHOUT LIMITING BVN'S RIGHTS THE USER RELEASES AND INDEMNIFIES BVN FROM AND AGAINST ALL LOSS SO ARISING.

NOTE

CONTRACTOR TO CHECK AND VERIFY ALL DIMENSIONS ON SITE PRIOR TO COMMENCEMENT OF WORK OR PREPARATION OF SHOP DRAWINGS. DO NOT SCALE THIS DRAWING.

ISSUE	DATE	FOR
1	23.09.20	FOR SSDA
2	25.09.20	FOR SSDA

CONSULTANT

CONSULTANT

CONSULTANT

CONSULTANT

PROJECT MANAGER
DEDICO DEVELOPMENT SERVICES

CLIENT


SIRIUS DEVELOPMENTS PTY LTD
CLIENT NUMBER

PROJECT

SIRIUS SITE
2-60 CUMBERLAND ST, THE ROCKS
BVN PROJECT NUMBER

1712011

DRAWING KEY

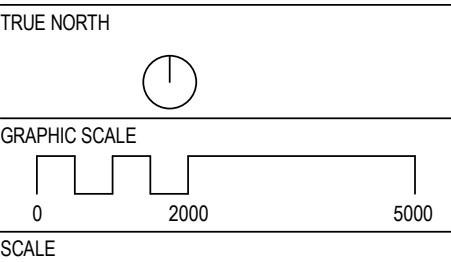

@A1

STATUS

FOR SSDA

DRAWING

ADG PART 3B -
OVERSHADOW ANALYSIS

AR-T-30-01

ISSUE

2



1 B2b-B2a_OVERALL
00:00-00:00:00



2 B1b-B1a_OVERALL
00:00-00:00:00



3 LEVEL 01-02
00:00-00:00:00

4 LEVEL 02-03
00:00-00:00:00




5 LEVEL 03-04
00:00-00:00:00

6 LEVEL 04-05
00:00-00:00:00




7 LEVEL 05-06
00:00-00:00:00

8 LEVEL 06-07
00:00-00:00:00

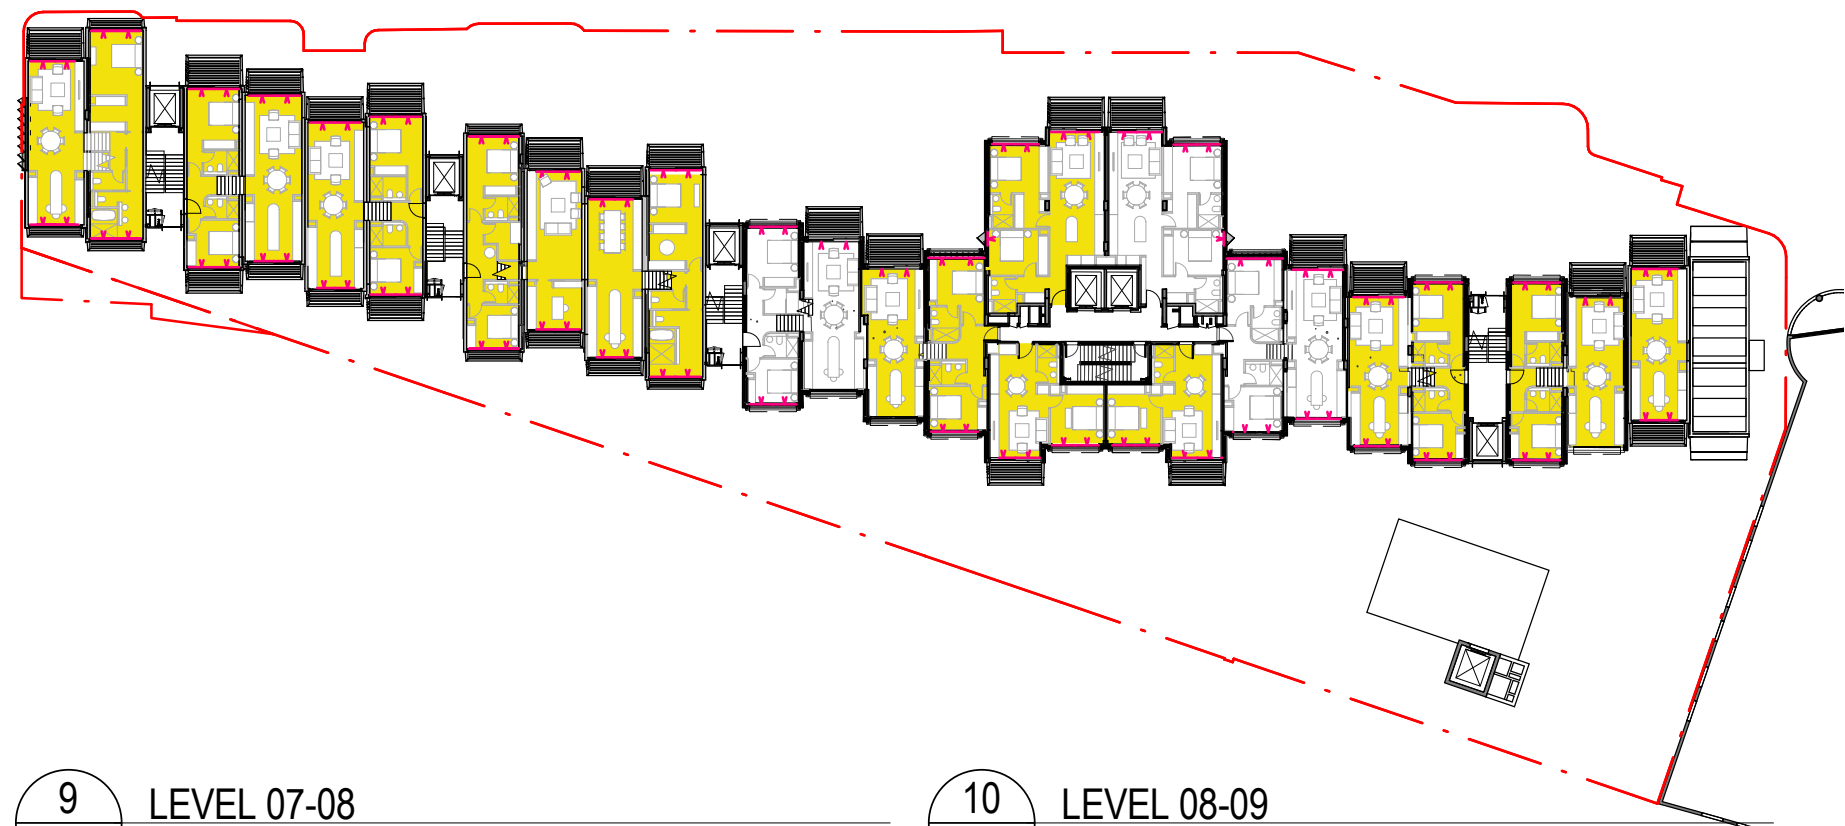

9 LEVEL 07-08
00:00-00:00:00

10 LEVEL 08-09
00:00-00:00:00

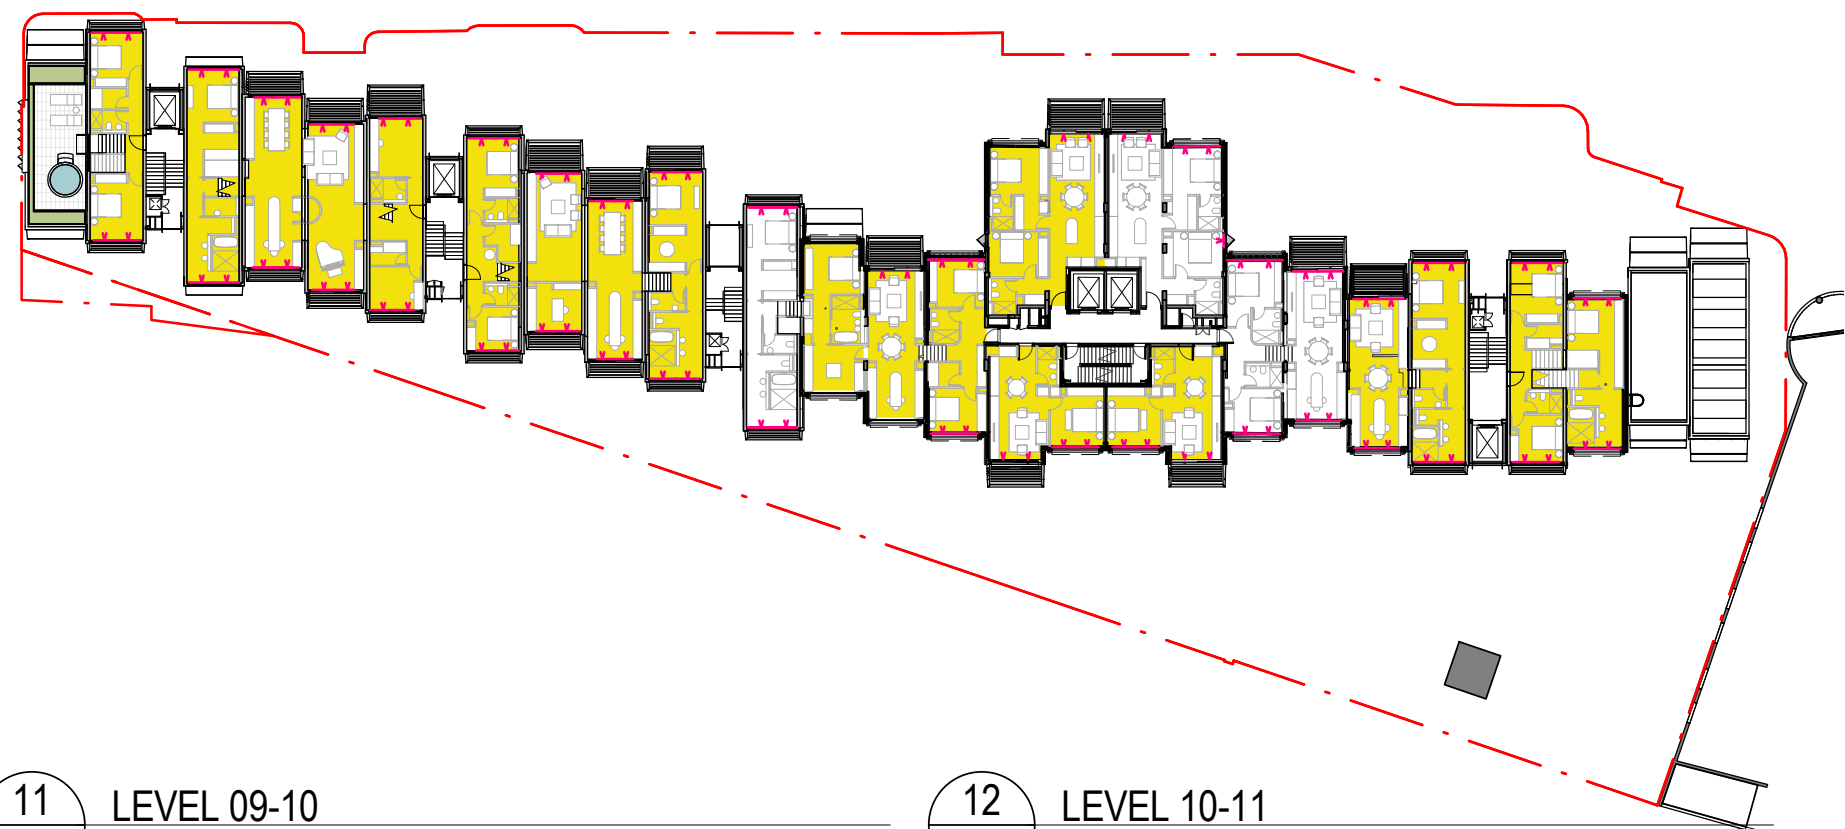

11 LEVEL 09-10
AR-SK-XX-01

12 LEVEL 10-11
00:00-00:00:00



NSW ARCHITECTS REGISTRATION BOARD /
NOMINATED ARCHITECTS
6501 ABBIE GALVIN
8558 WINDYBUSH TITCHKOSKY
7155 JULIAN ASHTON
7153 MATTHEW BLAIR
7151 PHILIP ROSSINGTON
4937 JAMES GROSS
Telephone +61 2 8297 7200
Facsimile +61 2 8297 7299
www.bvm.com.au

INTELLECTUAL PROPERTY
COPYRIGHT BVM ARCHITECTURE PTY LIMITED. UNLESS OTHERWISE
AGREED IN WRITING ALL RIGHTS TO THIS DOCUMENT ARE SUBJECT TO
PAYMENT IN FULL OF ALL BVM CHARGES. THIS DOCUMENT MAY ONLY
BE USED FOR THE EXPRESS PURPOSE AND PROJECT FOR WHICH IT
HAS BEEN CREATED AND DELIVERED. AS NOTIFIED IN WRITING BY
BVM AND THIS DOCUMENT MAY NOT BE OTHERWISE USED OR COPIED.
ANY UNAUTHORIZED USE OF THIS DOCUMENT IS AT THE USER'S SOLE
RISK AND WITHOUT LIMITING BVM'S RIGHTS THE USER RELEASES AND
INDEMNIFIES BVM FROM AND AGAINST ALL LOSS SO ARISING.

NOTE
CONTRACTOR TO CHECK AND VERIFY ALL DIMENSIONS ON SITE PRIOR
TO COMMENCEMENT OF WORK OR PREPARATION OF SHOP DRAWINGS.
DO NOT SCALE THIS DRAWING

ISSUE	DATE	FOR
1	04.09.20	NOT FOR SSDA - DRAFT
2	18.09.20	FOR SSDA

PROJECT MANAGER
DEDICO DEVELOPMENT SERVICES


CLIENT

SIRIUS DEVELOPMENTS PTY LTD
CLIENT NUMBER

PROJECT

SIRIUS SITE
2-60 CUMBERLAND ST, THE ROCKS
BVM PROJECT NUMBER

1712011
DRAWING KEY

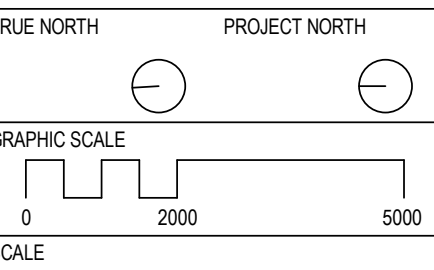


1:500@A1
STATUS

FOR SSDA
DRAWING

ADG PART 4A - SOLAR
ANALYSIS


AR-T-40-01

ISSUE
2

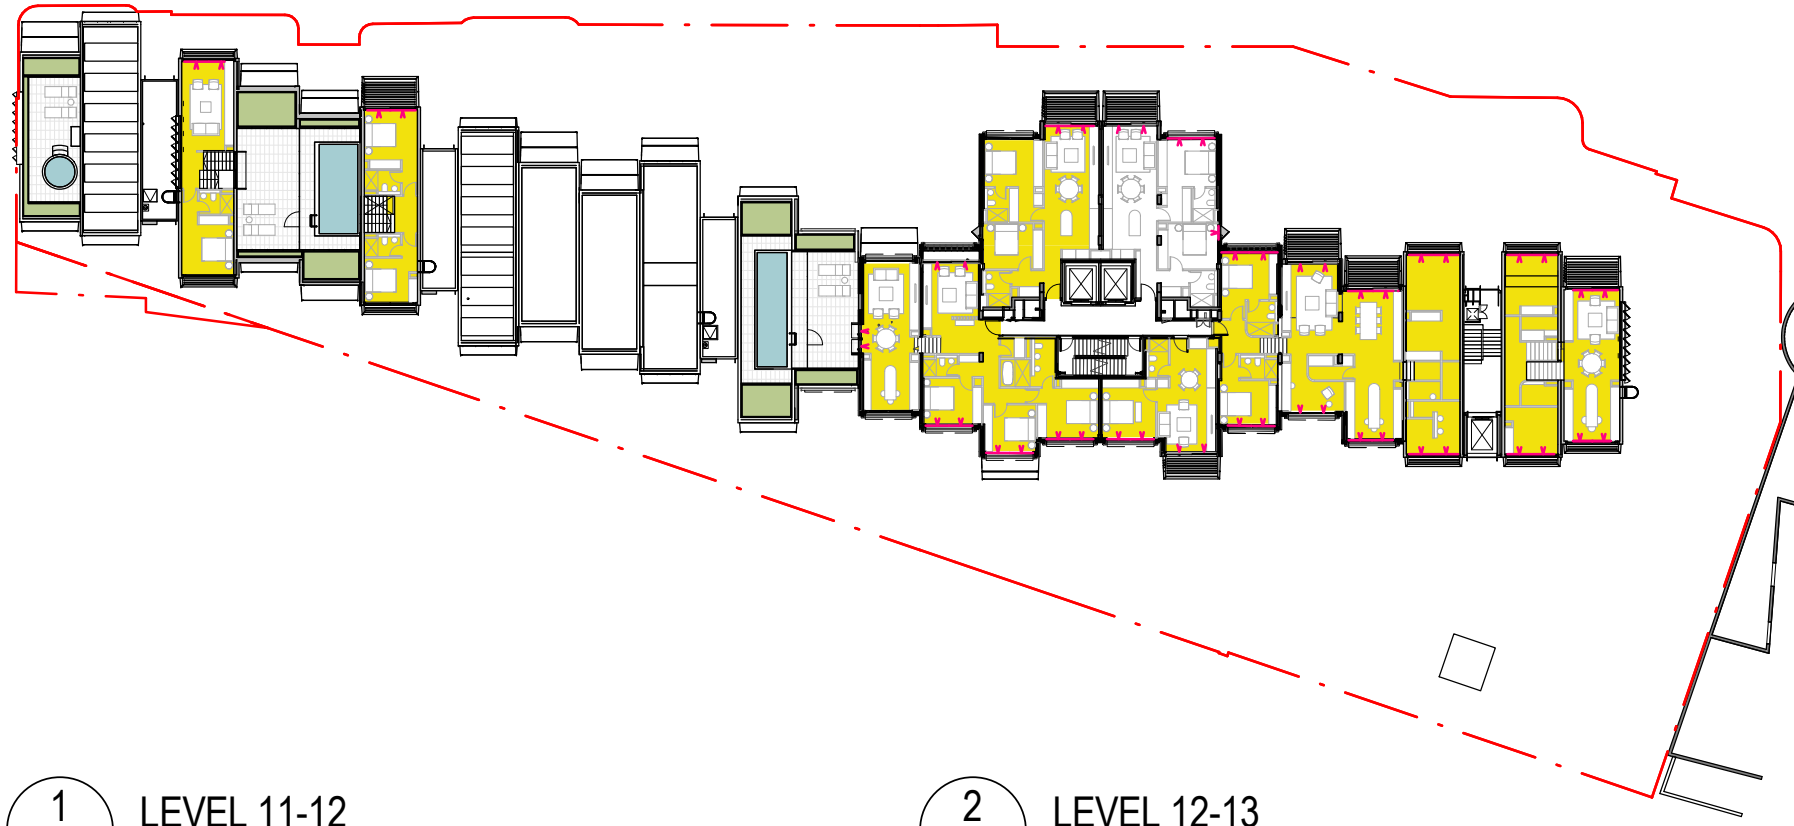


1 LEVEL 11-12
00.00-00.00.00


2 LEVEL 12-13
00.00-00.00.00

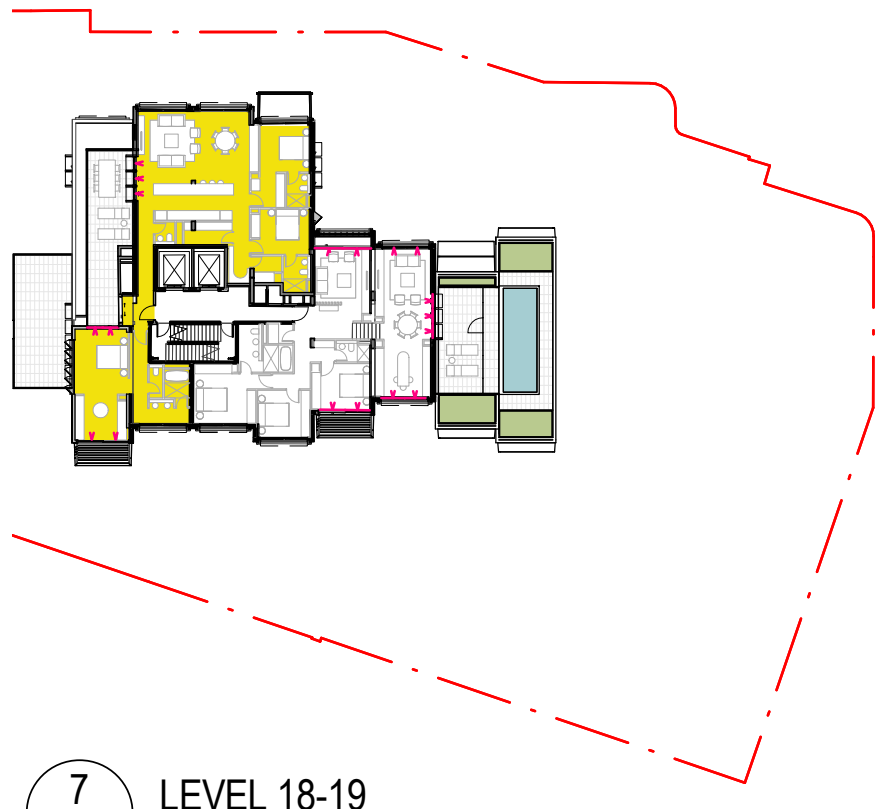

7 LEVEL 18-19
AR-SK-XX-#2

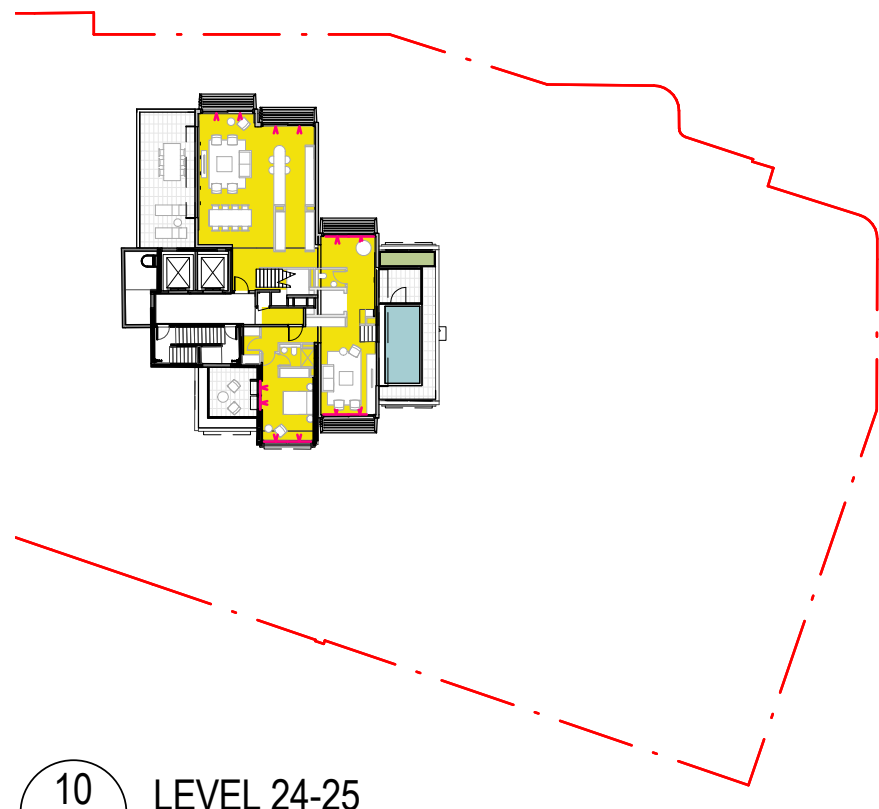


10 LEVEL 24-25
C-10-01

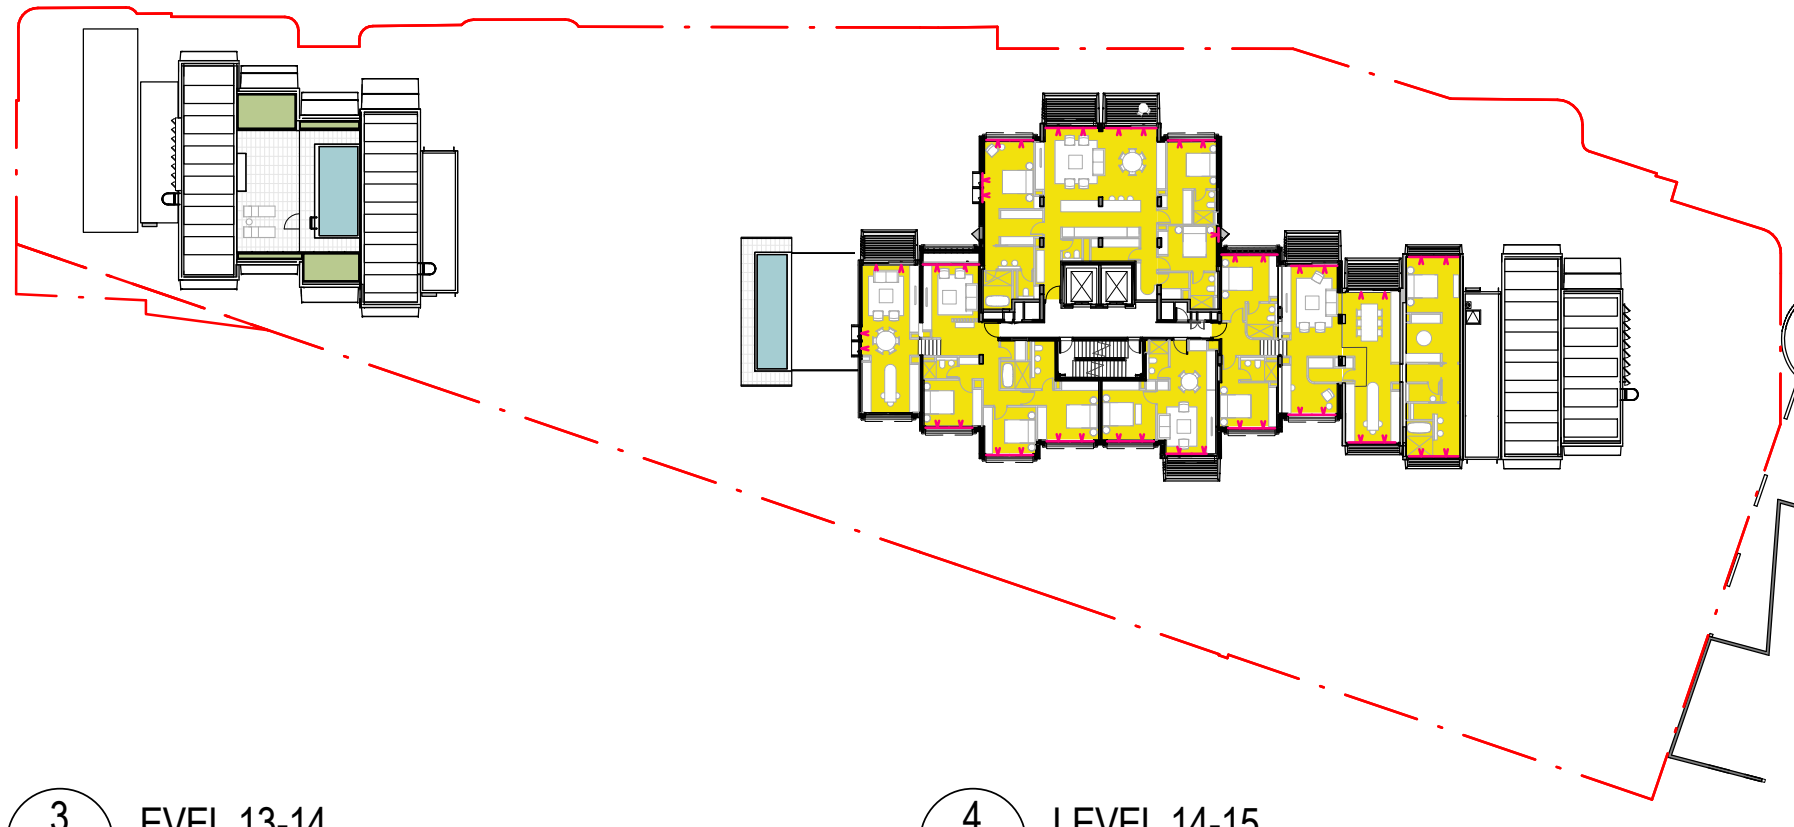


3 EVEL 13-14
00.00-00.00.00


4 LEVEL 14-15
00.00-00.00.00

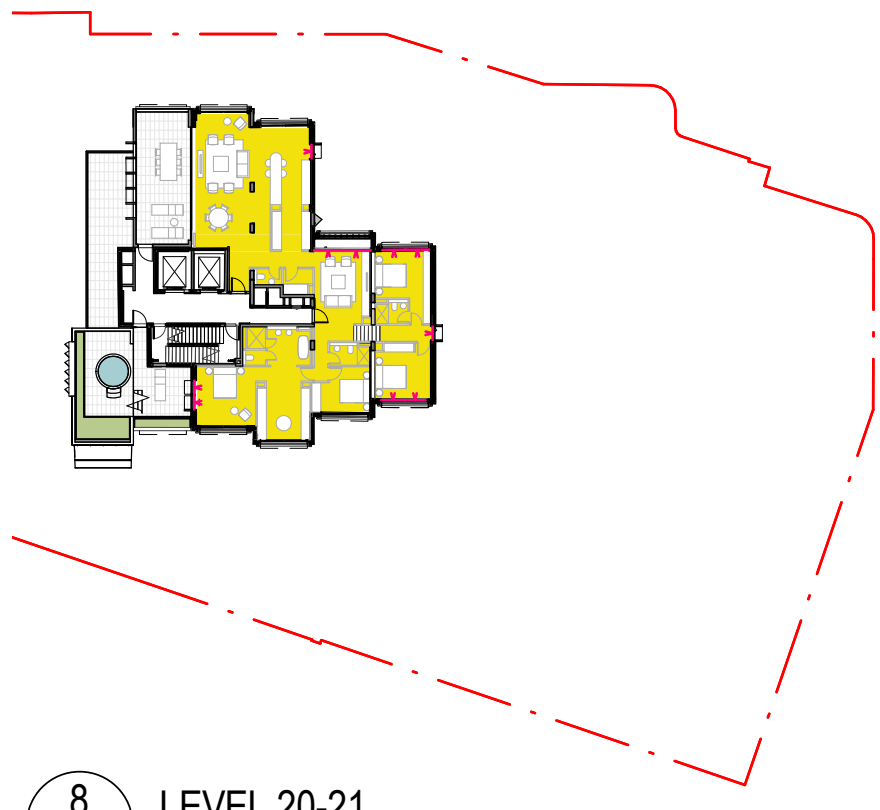

8 LEVEL 20-21
AR-SK-XX-#2

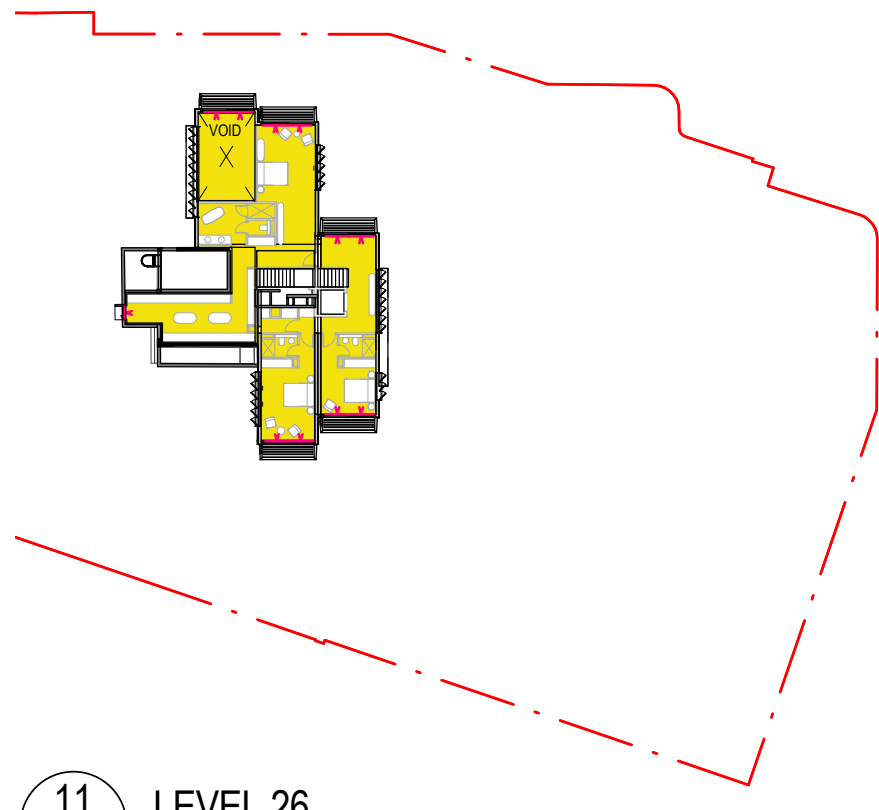


11 LEVEL 26
C-10-01

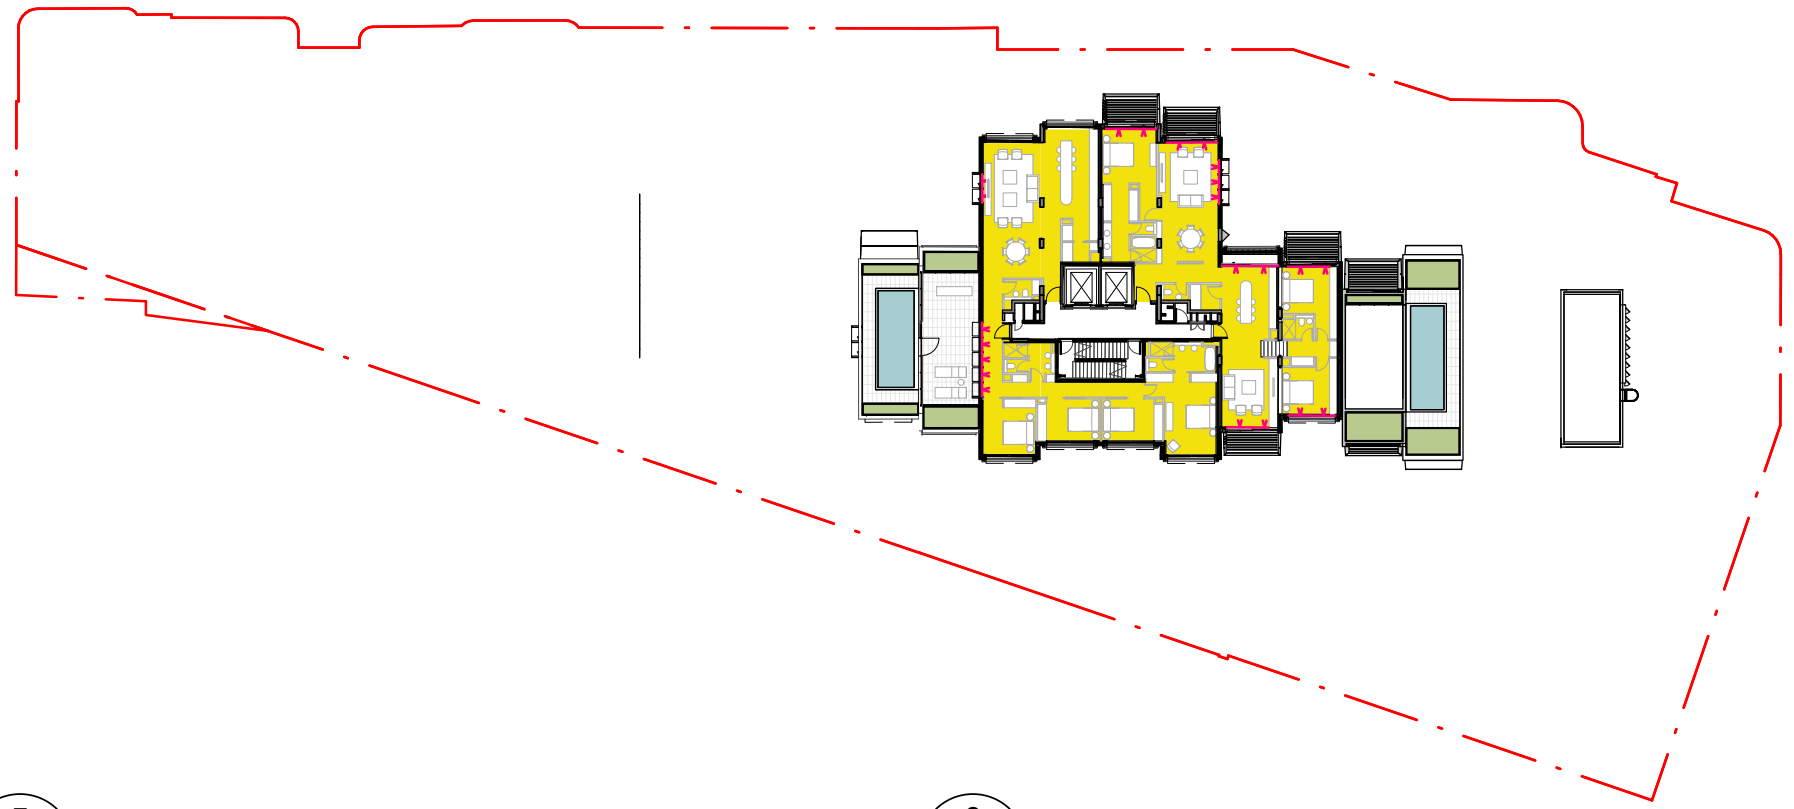

5 LEVEL 15-16
00.00-00.00.00

6 LEVEL 16-17
AR-SK-XX-#2

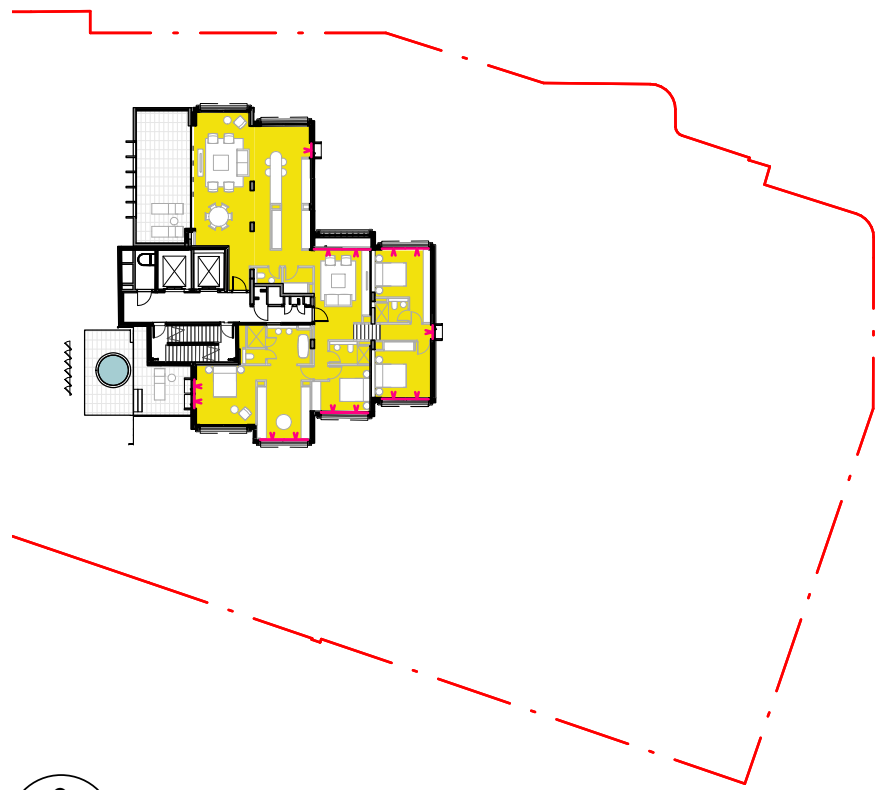

9 LEVEL 22-23
C-10-01

LEGEND

 LIVING SPACE RECEIVING 2 HOURS DIRECT SUNLIGHT IN MID WINTER

 NO DIRECT SUNLIGHT IN MID WINTER



SOLAR COMPLIANCE - 2 HOURS DIRECT SUNLIGHT IN MID WINTER

Level	Number	Department
-------	--------	------------

B1a	B2.B1.02	SOLAR
-----	----------	-------

LEVEL 02	01.02.07	SOLAR
----------	----------	-------

LEVEL 03	01.02.04	SOLAR
LEVEL 03	01.02.05	SOLAR

LEVEL 04	01.02.06	SOLAR
LEVEL 04	03.04.06	SOLAR

LEVEL 05	03.04.01	SOLAR
LEVEL 05	03.04.04	SOLAR
LEVEL 05	03.04.05	SOLAR
LEVEL 05	04.05.01	SOLAR
LEVEL 05	04.05.06	SOLAR

LEVEL 06	04.05.04	SOLAR
LEVEL 06	05.06.05	SOLAR
LEVEL 06	06.07.01	SOLAR
LEVEL 06	06.07.08	SOLAR

LEVEL 07	05.06.02	SOLAR
LEVEL 07	05.06.04	SOLAR
LEVEL 07	06.07.02	SOLAR
LEVEL 07	06.07.04	SOLAR
LEVEL 07	06.07.05	SOLAR

LEVEL 08	06.07.07	SOLAR
LEVEL 08	08.09.01	SOLAR
LEVEL 08	08.09.08	SOLAR
LEVEL 08	09.10.01	SOLAR

LEVEL 09	06.07.09	SOLAR
LEVEL 09	07.08.02	SOLAR
LEVEL 09	07.08.03	SOLAR
LEVEL 09	08.09.02	SOLAR
LEVEL 09	08.09.04	SOLAR
LEVEL 09	08.09.05	SOLAR

LEVEL 10	08.09.07	SOLAR
LEVEL 10	10.11.01	SOLAR
LEVEL 10	10.11.02	SOLAR

LEVEL 11	01.02.08	SOLAR
LEVEL 11	09.10.02	SOLAR
LEVEL 11	10.11.04	SOLAR
LEVEL 11	10.11.05	SOLAR

LEVEL 12	09.10.03	SOLAR
LEVEL 12	10.11.07	SOLAR
LEVEL 12	12.13.01	SOLAR
LEVEL 12	12.13.02	SOLAR
LEVEL 12	12.13.04	SOLAR

LEVEL 13	12.13.05	SOLAR
----------	----------	-------

LEVEL 14	14.15.01	SOLAR
LEVEL 14	14.15.03	SOLAR

LEVEL 15	14.15.02	SOLAR
LEVEL 15	14.15.04	SOLAR

LEVEL 16	16.17.01	SOLAR
----------	----------	-------

LEVEL 17	16.17.02	SOLAR
----------	----------	-------

LEVEL 19	18.19.01	SOLAR
----------	----------	-------

LEVEL 20	20.21.01	SOLAR
----------	----------	-------

LEVEL 23	22.23.01	SOLAR
----------	----------	-------

LEVEL 25	24.26.01	SOLAR
----------	----------	-------

SOLAR UNITS: 53 / 76 UNITS = 69.7% (70% rounded)

SOLAR COMPLIANCE - NO DIRECT SUNLIGHT IN MID WINTER

Level	Number	Comments
-------	--------	----------

B2a	B2b.B2a.02	NO SOLAR
-----	------------	----------

B1a	B1b.B1a.02	NO SOLAR
-----	------------	----------

NO SOLAR UNITS: 2 / 76 UNITS = 2.6%



NSW ARCHITECTS REGISTRATION BOARD /
NOMINATED ARCHITECTS

6501 ABBIE GALVIN
8556 WANDZOWA TITOMOSKY
7115 JULIAN AUSTON
7053 MATTHEW BLAIR
7151 PHILIP ROSSINGTON
4937 JAMES GROSE

Telephone +61 2 8297 7200
Facsimile +61 2 8297 7299
www.bvm.com.au

INTELLECTUAL PROPERTY

COPYRIGHT BVM ARCHITECTURE PTY LIMITED. UNLESS OTHERWISE AGREED IN WRITING ALL RIGHTS TO THIS DOCUMENT ARE SUBJECT TO PAYMENT IN FULL OF ALL BVM CHARGES. THIS DOCUMENT MAY ONLY BE USED FOR THE EXPRESS PURPOSE AND PROJECT FOR WHICH IT HAS BEEN CREATED AND DELIVERED. AS NOTIFIED IN WRITING BY BVM AND THIS DOCUMENT MAY NOT BE OTHERWISE USED OR COPIED. ANY UNAUTHORISED USE OF THIS DOCUMENT IS AT THE USER'S SOLE RISK AND WITHOUT LIMITING BVM'S RIGHTS THE USER RELEASES AND INDEMNIFIES BVM FROM AND AGAINST ALL LOSS SO ARISING.

NOTE

CONTRACTOR TO CHECK AND VERIFY ALL DIMENSIONS ON SITE PRIOR TO COMMENCEMENT OF WORK OR PREPARATION OF SHOP DRAWINGS. DO NOT SCALE THIS DRAWING.

ISSUE	DATE	FOR
1	04.09.20	NOT FOR SSDA - DRAFT
2	18.09.20	FOR SSDA

PROJECT MANAGER

DEDICO DEVELOPMENT SERVICES

CLIENT

SIRIUS DEVELOPMENTS PTY LTD

CLIENT NUMBER


PROJECT

SIRIUS SITE

2-60 CUMBERLAND ST, THE ROCKS
BVM PROJECT NUMBER

1712011

DRAWING KEY

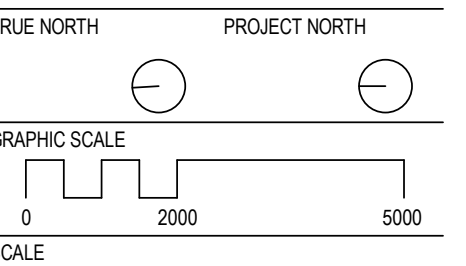

1 : 500@A1

STATUS

FOR SSDA


DRAWING

ADG PART 4A - SOLAR ANALYSIS


ISSUE
2

AR-T-40-02

6 CROSS VENTILATION - LEVEL 07 - 09

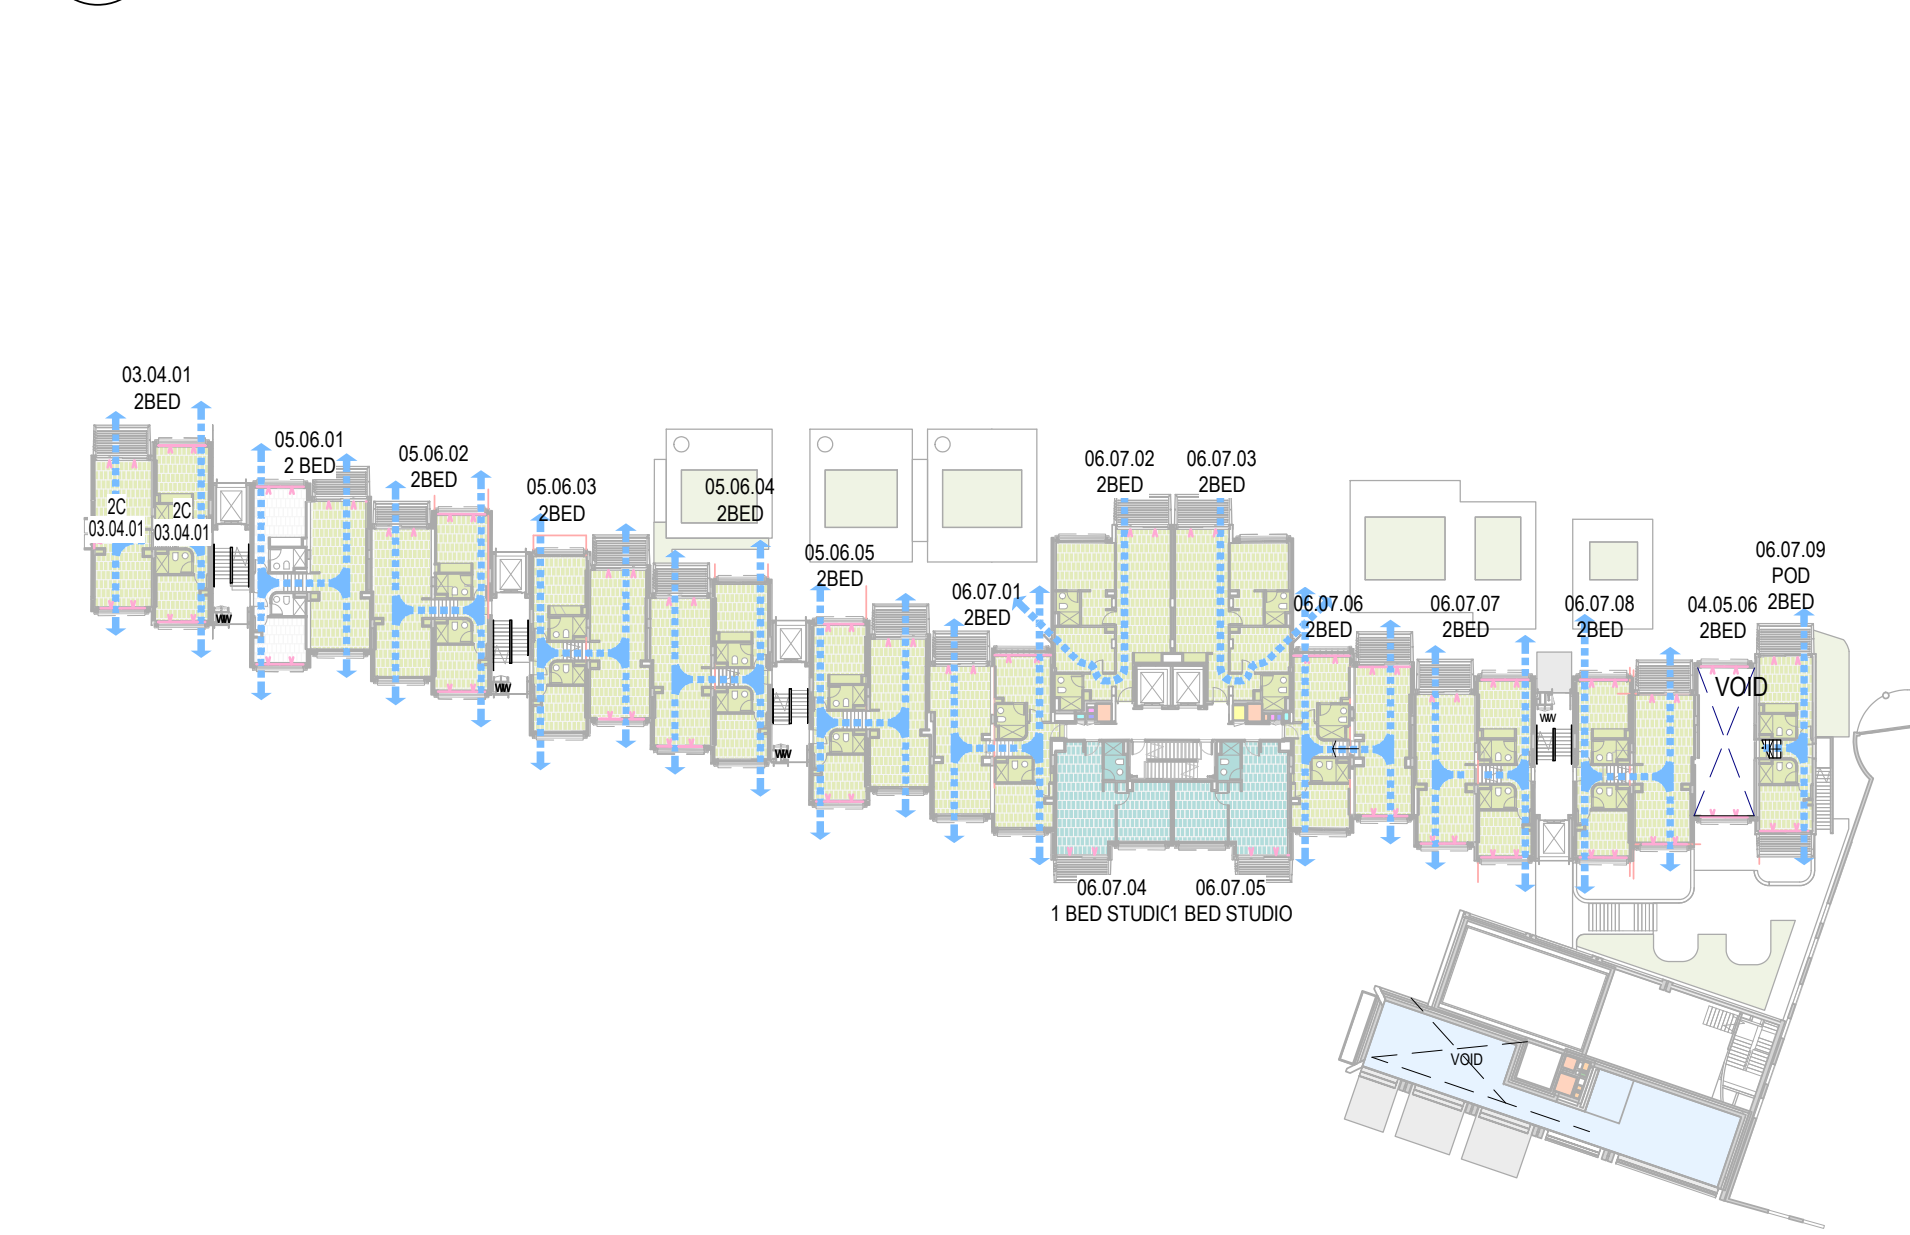


5 CROSS VENTILATION - LEVEL 05 - 07

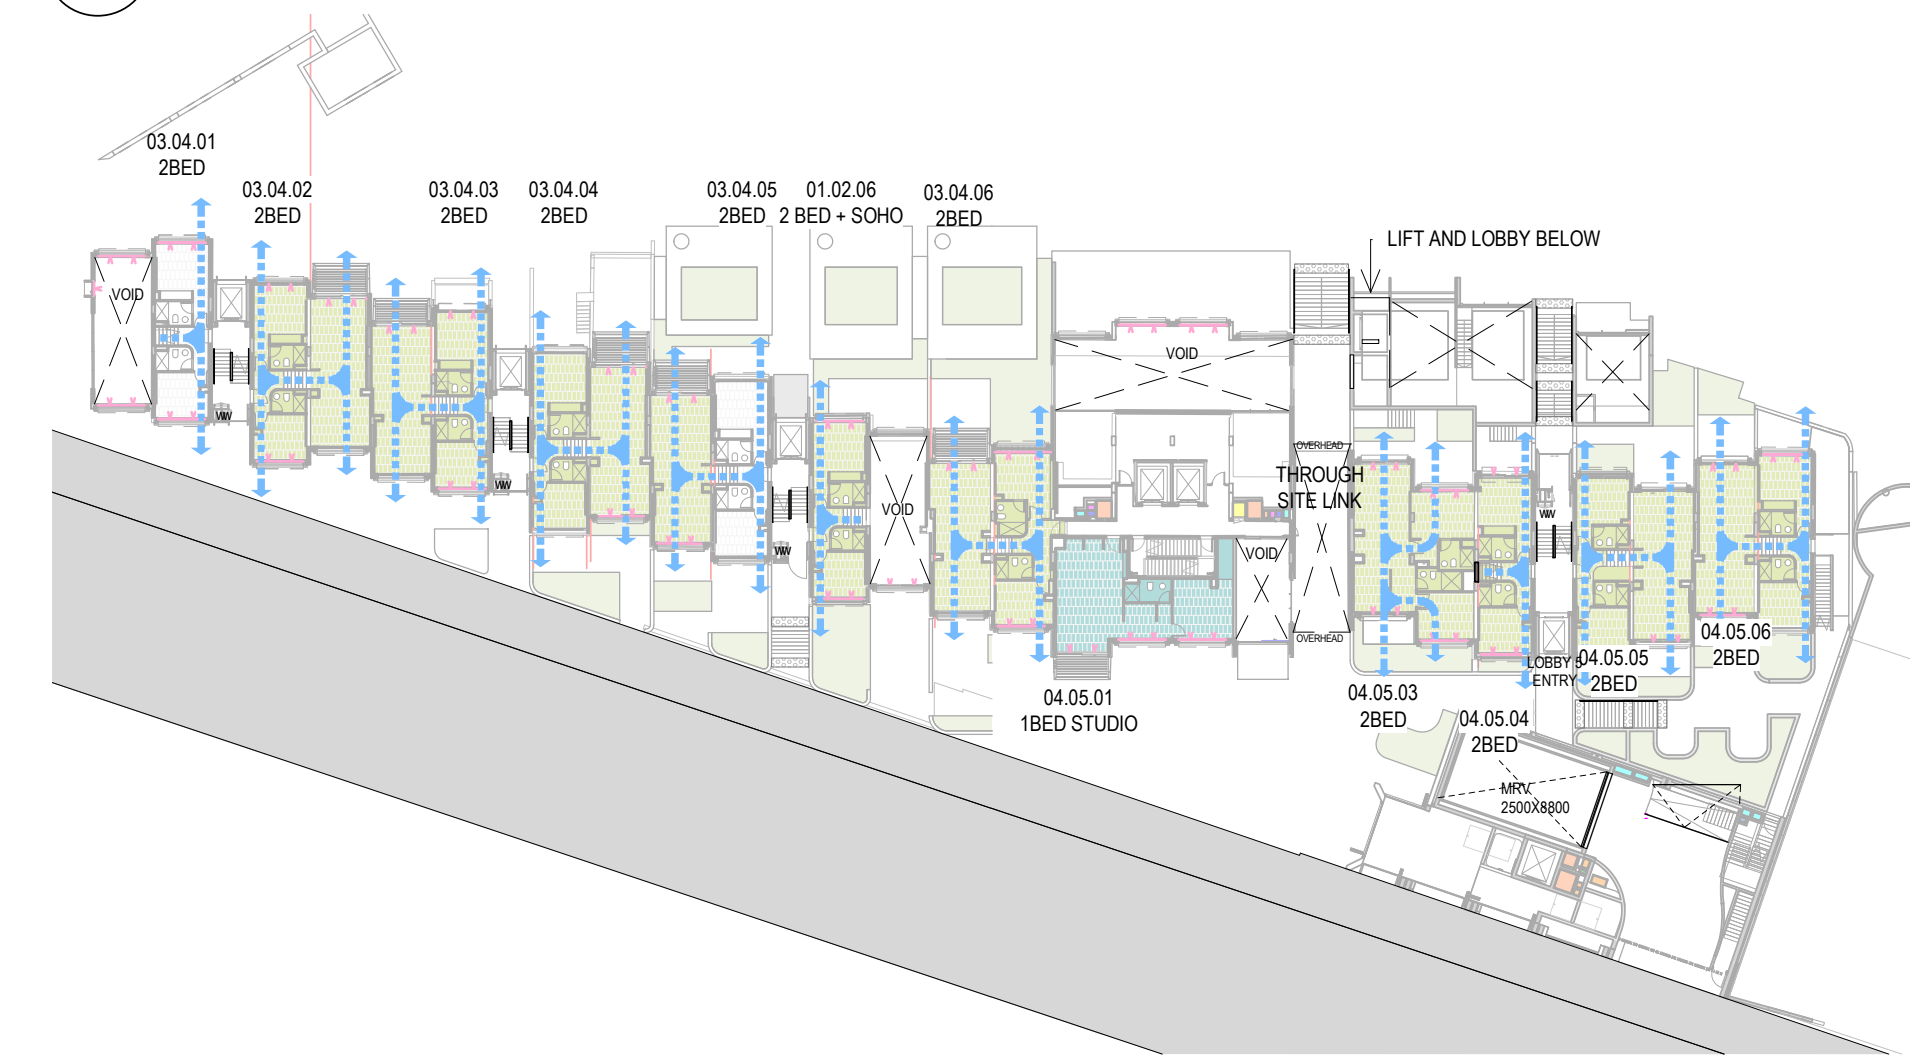


4 CROSS VENTILATION - LEVEL 03 - 05



3 CROSS VENTILATION - LEVEL 01 - 03

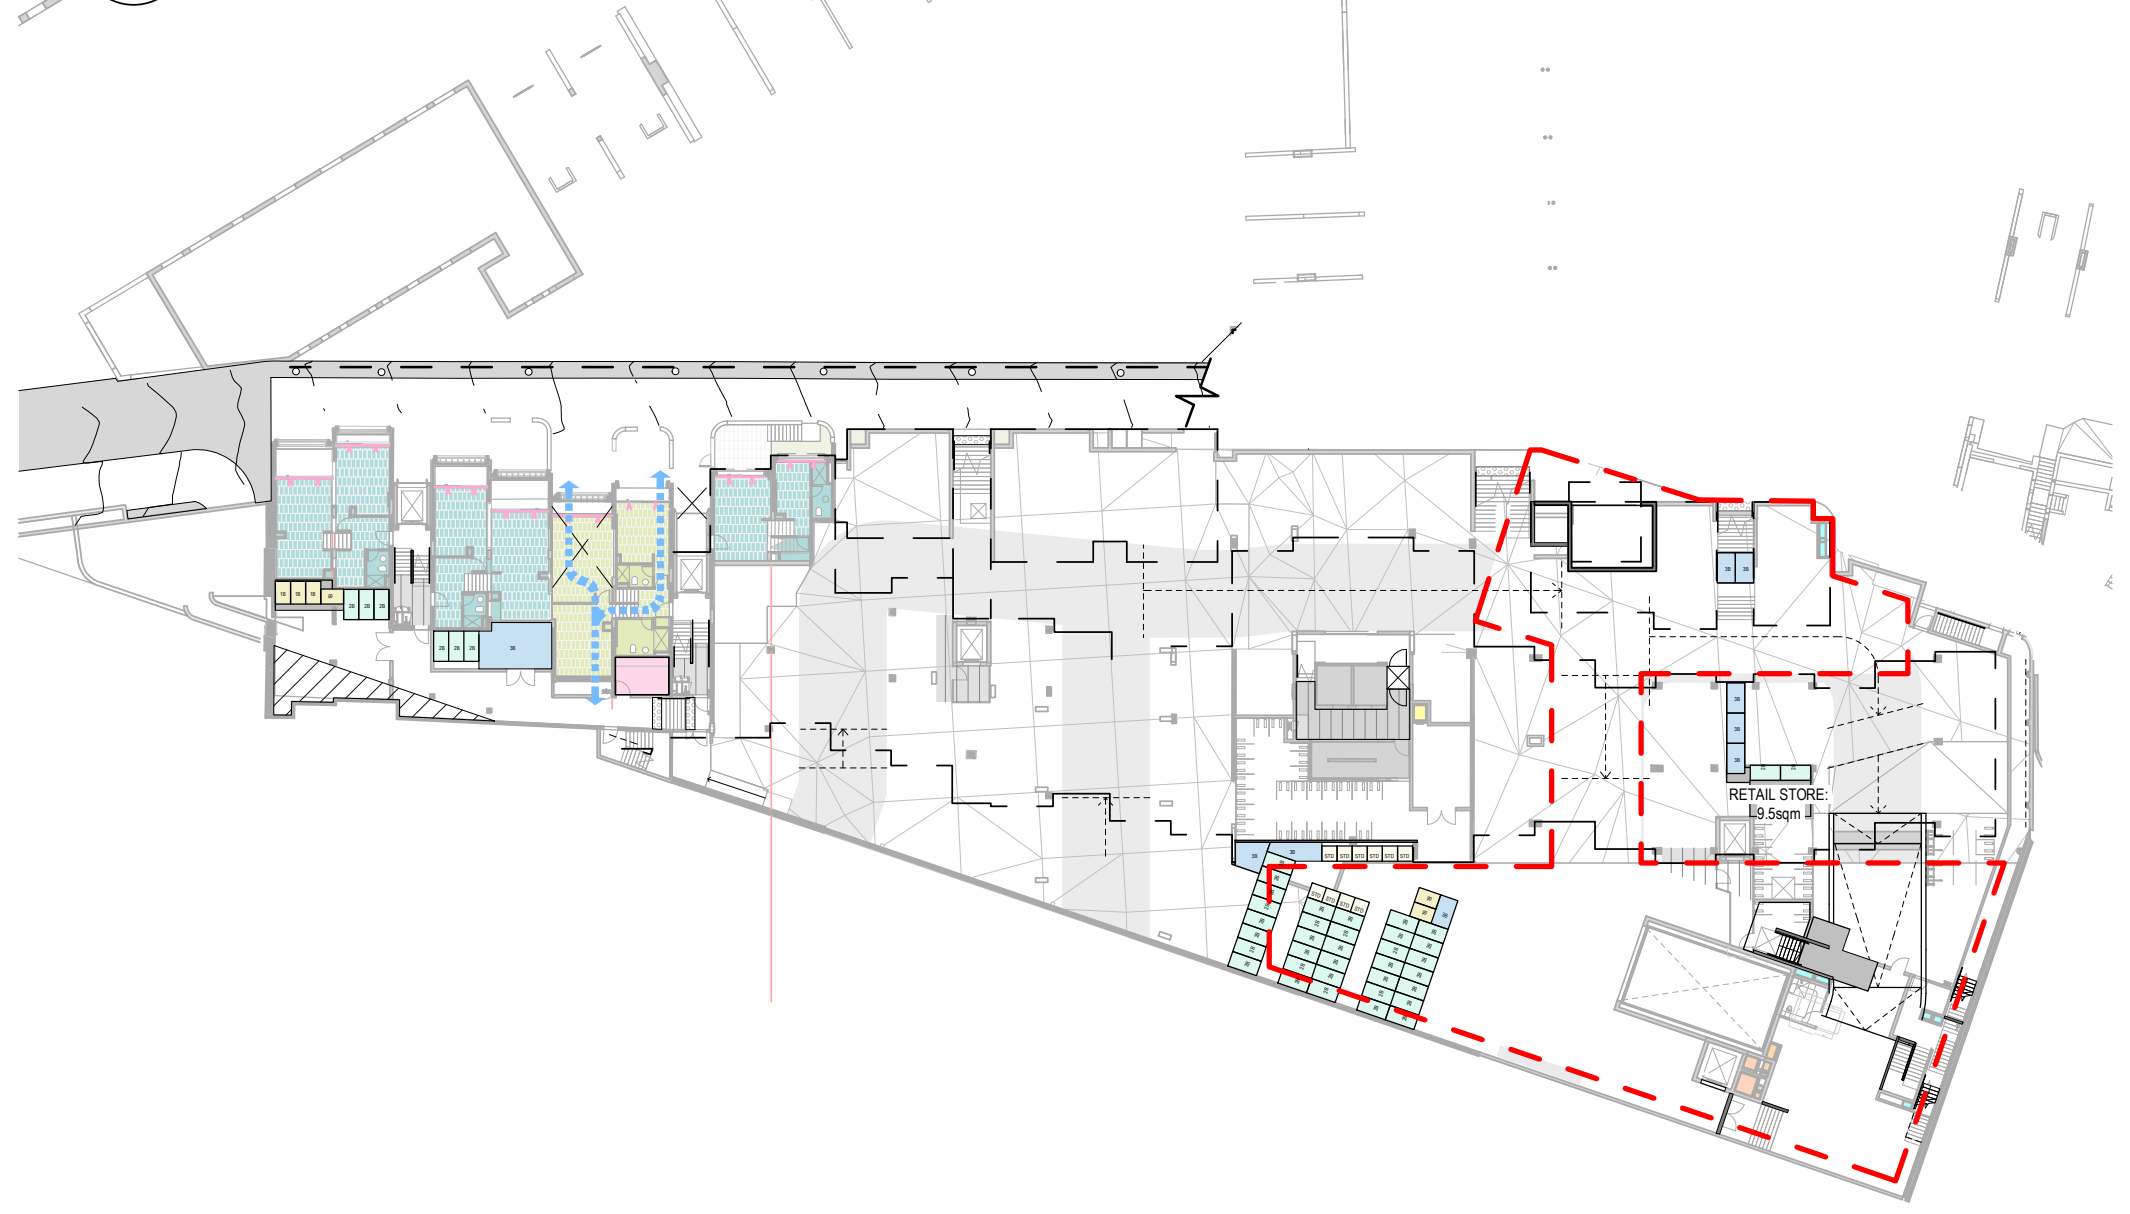

2 CROSS VENTILATION - B1b - B1a

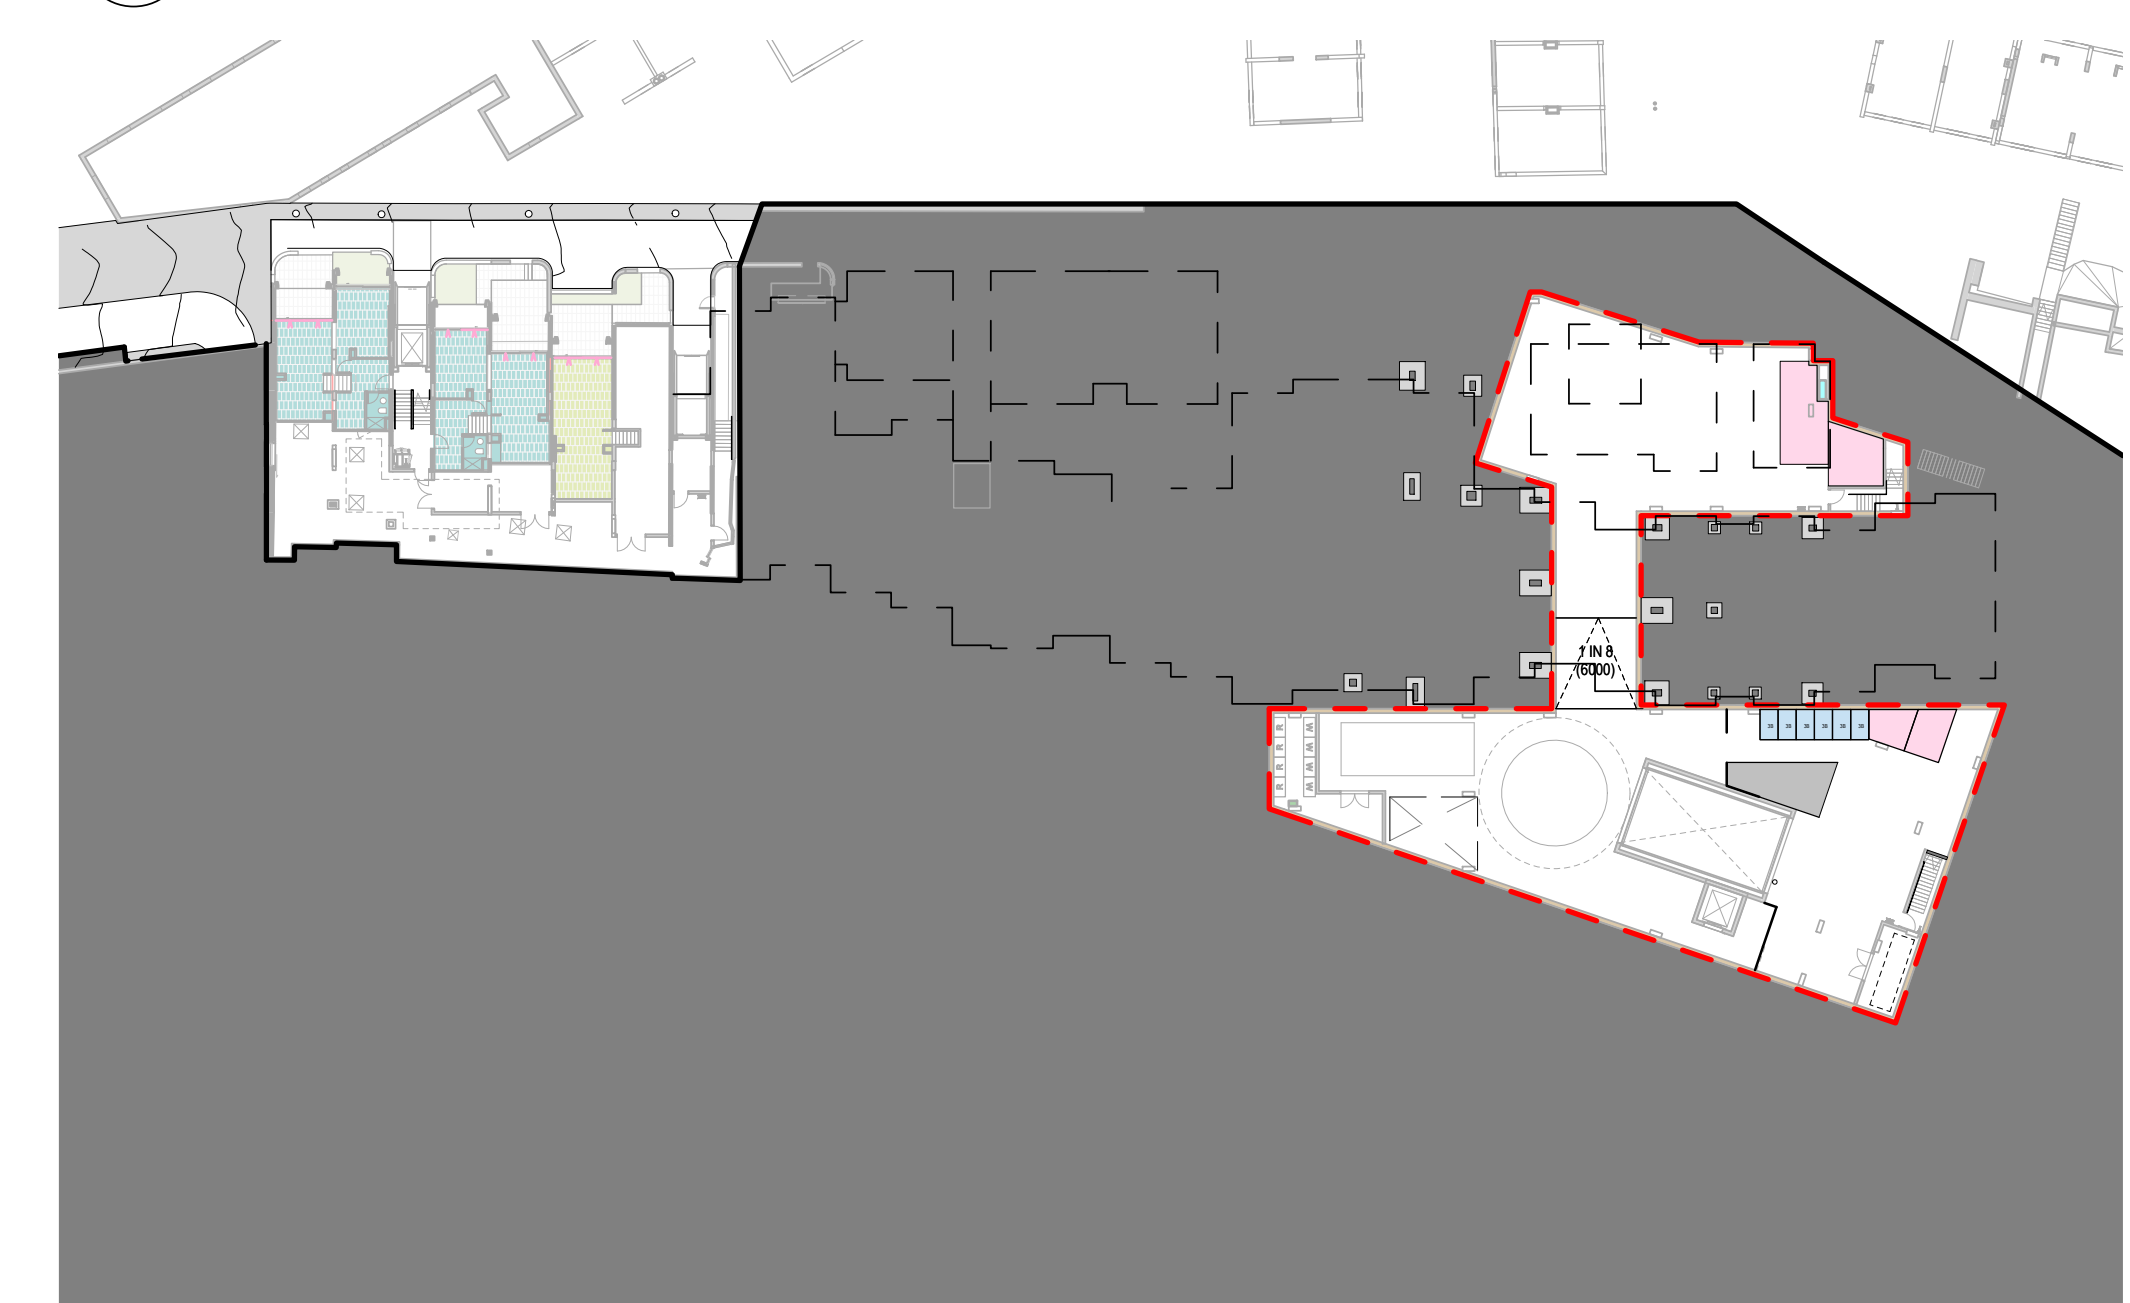

1 CROSS VENTILATION - B2b - B2a



NSW ARCHITECTS REGISTRATION BOARD /
NOMINATED ARCHITECTS
6501 ABBIE GALVIN
8556 WINDYBUSH TITCHENSKY
7155 JULIAN ASTON
7053 MATTHEW BLAIR
7151 PHILIP ROSSINGTON
4937 JAMES GROSE
Telephone +61 2 8297 7200
Facsimile +61 2 8297 7299
www.bvm.com.au

INTELLECTUAL PROPERTY
COPYRIGHT BVM ARCHITECTURE PTY LIMITED. UNLESS OTHERWISE
AGREED IN WRITING ALL RIGHTS TO THIS DOCUMENT ARE SUBJECT TO
PAYMENT IN FULL OF ALL BVM CHARGES. THIS DOCUMENT MAY ONLY
BE USED FOR THE EXPRESS PURPOSE AND PROJECT FOR WHICH IT
HAS BEEN CREATED AND DELIVERED. AS NOTIFIED IN WRITING BY
BVM AND THIS DOCUMENT MAY NOT BE OTHERWISE USED OR COPIED.
ANY UNAUTHORIZED USE OF THIS DOCUMENT IS AT THE USER'S SOLE
RISK AND WITHOUT LIMITING BVM'S RIGHTS THE USER RELEASES AND
INDEMNIFIES BVM FROM AND AGAINST ALL LOSS SO ARISING.

NOTE
CONTRACTOR TO CHECK AND VERIFY ALL DIMENSIONS ON SITE PRIOR TO
COMMENCEMENT OF WORK OR PREPARATION OF SHOP DRAWINGS.
DO NOT SCALE THIS DRAWING

ISSUE	DATE	FOR
1	04.09.20	NOT FOR SSDA - DRAFT
2	18.09.20	FOR SSDA
3	23.10.20	FOR SSDA



DEDICO DEVELOPMENT SERVICES


CLIENT

SIRIUS DEVELOPMENTS PTY LTD
CLIENT NUMBER

PROJECT

SIRIUS SITE
2-60 CUMBERLAND ST, THE ROCKS
BVM PROJECT NUMBER

1712011
DRAWING KEY

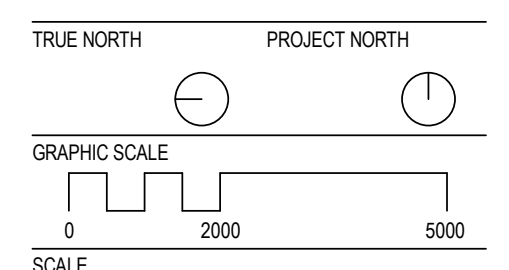


1 : 500@A1
STATUS

FOR SSDA
DRAWING


ADG PART 4B - VENTILATION
ANALYSIS

AR-T-40-20


ISSUE
3

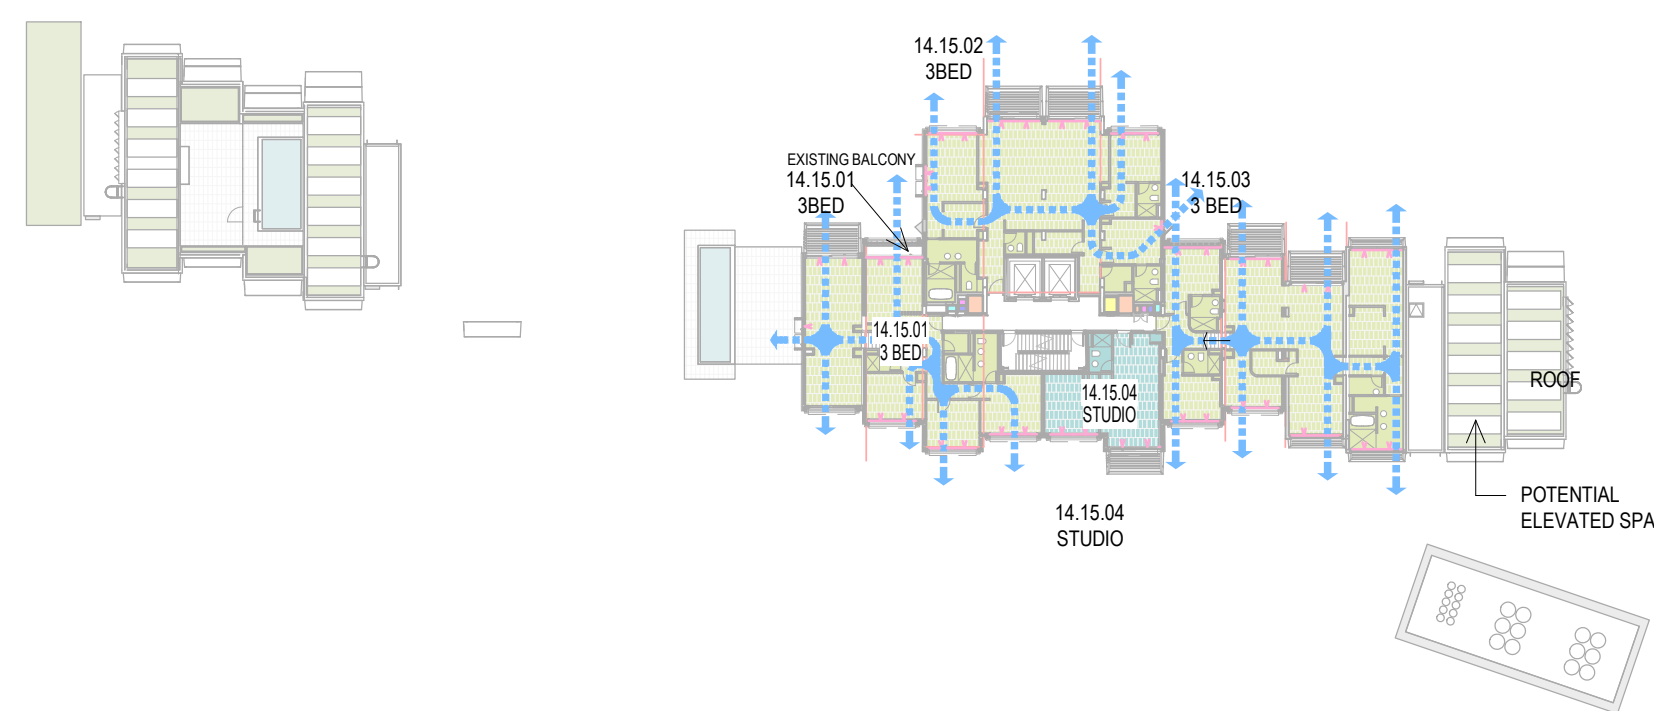


00-00-00-00-00

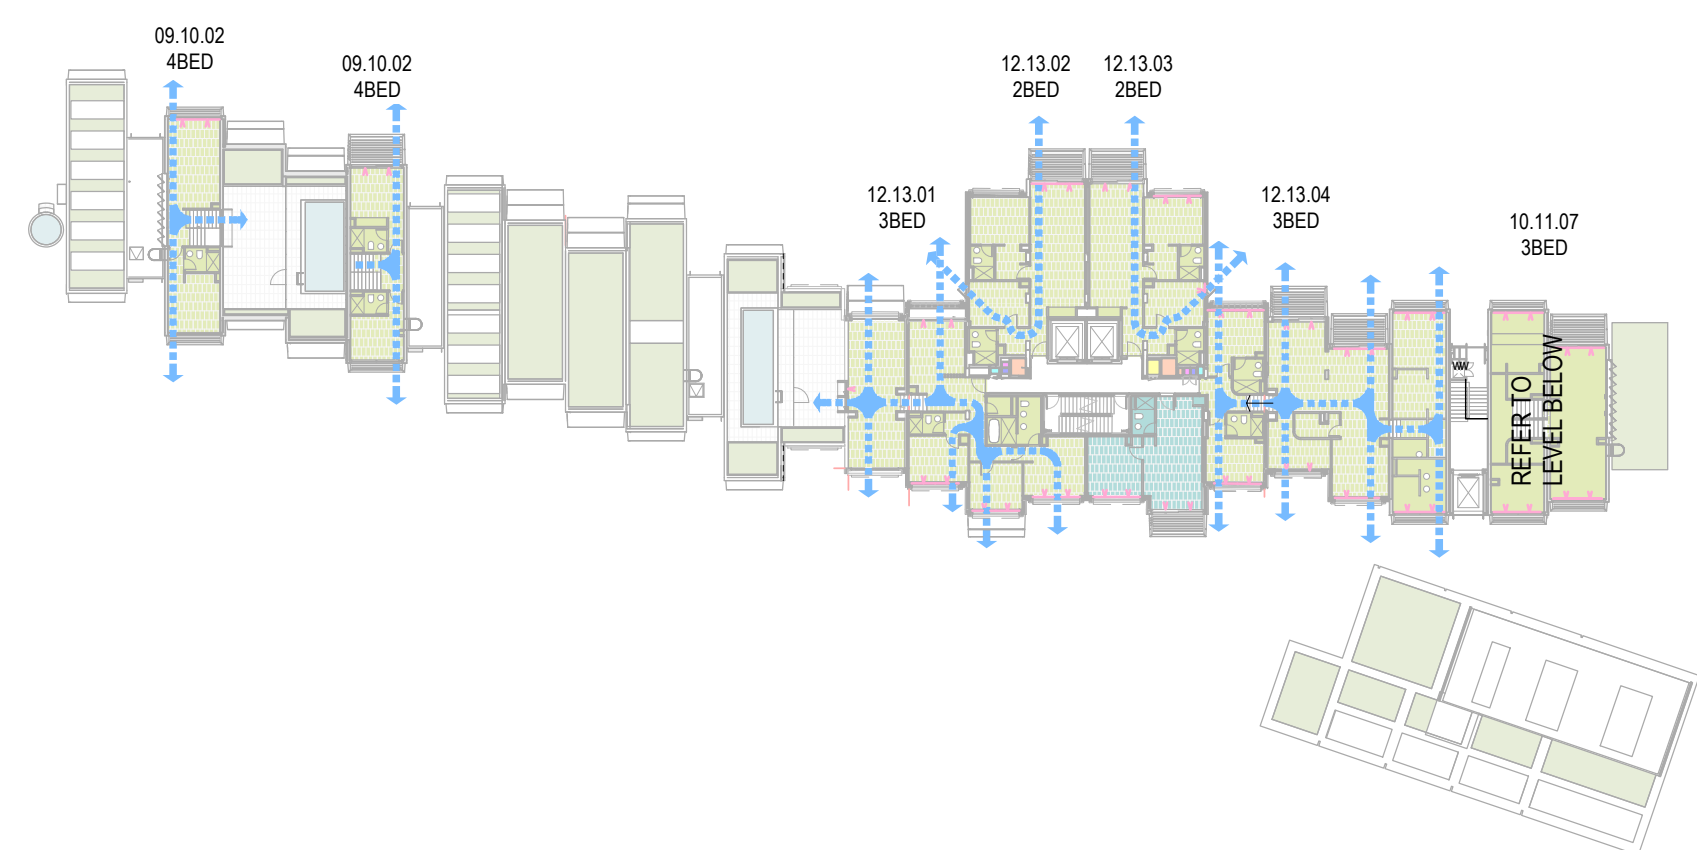


00-00-00-00/00

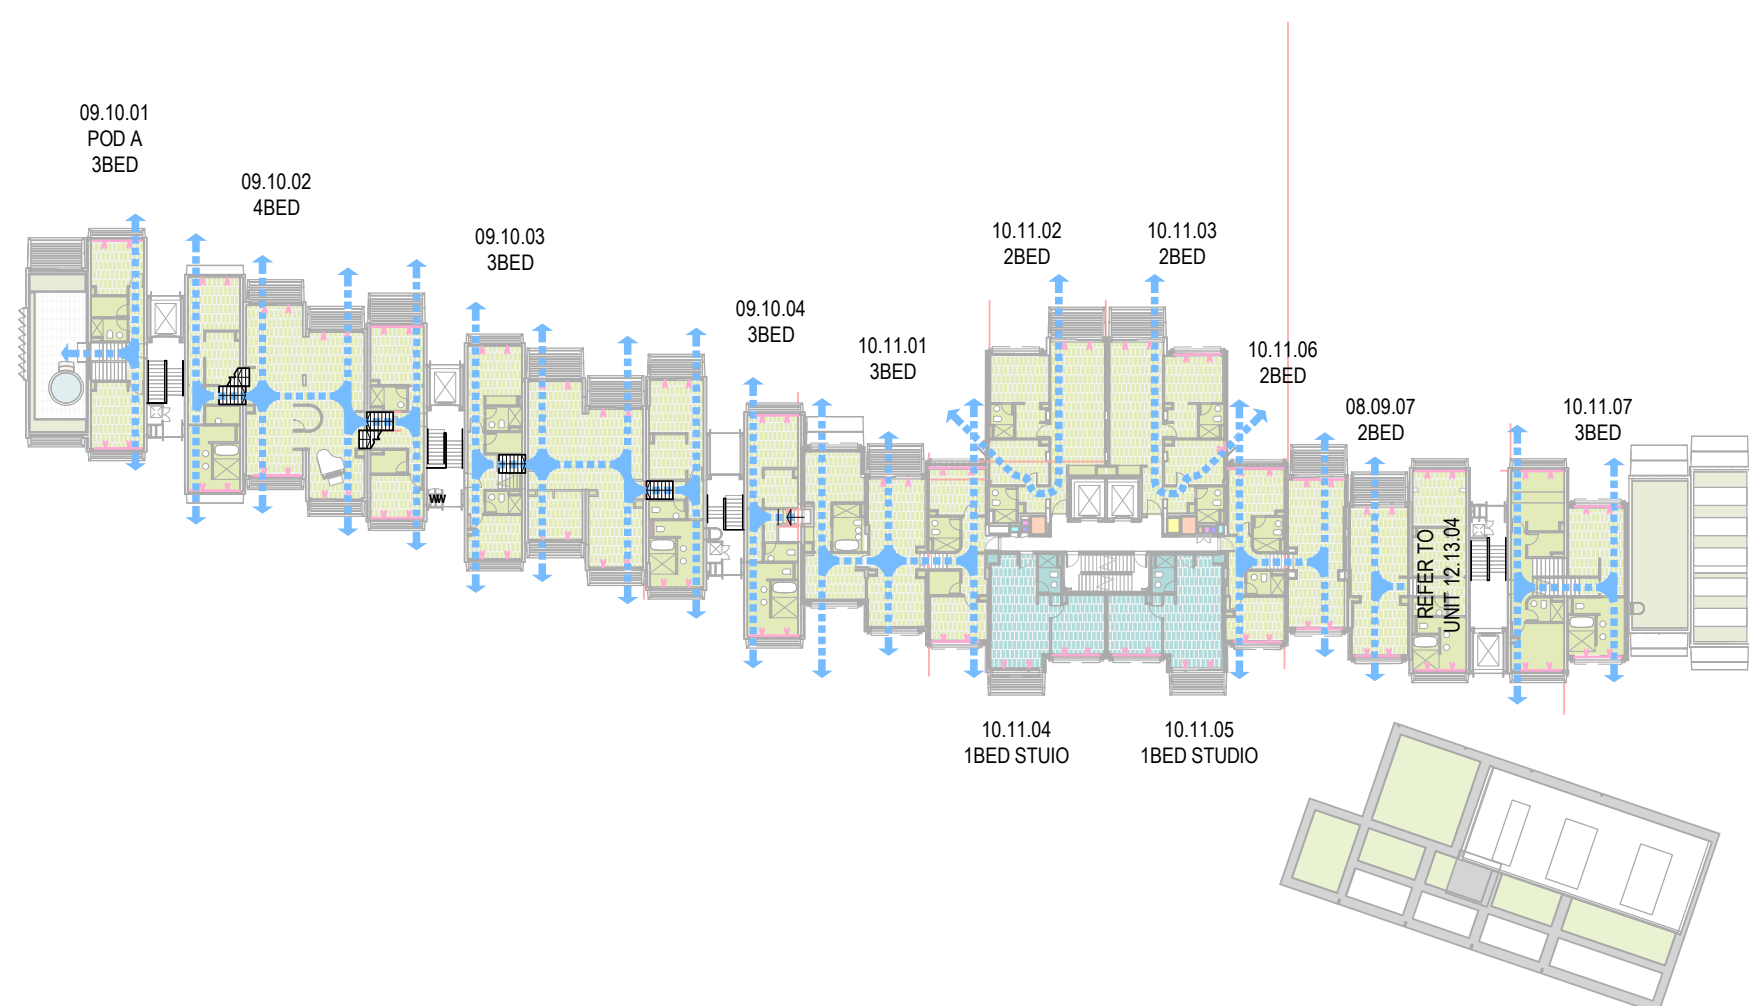

AR-SK-XX-01

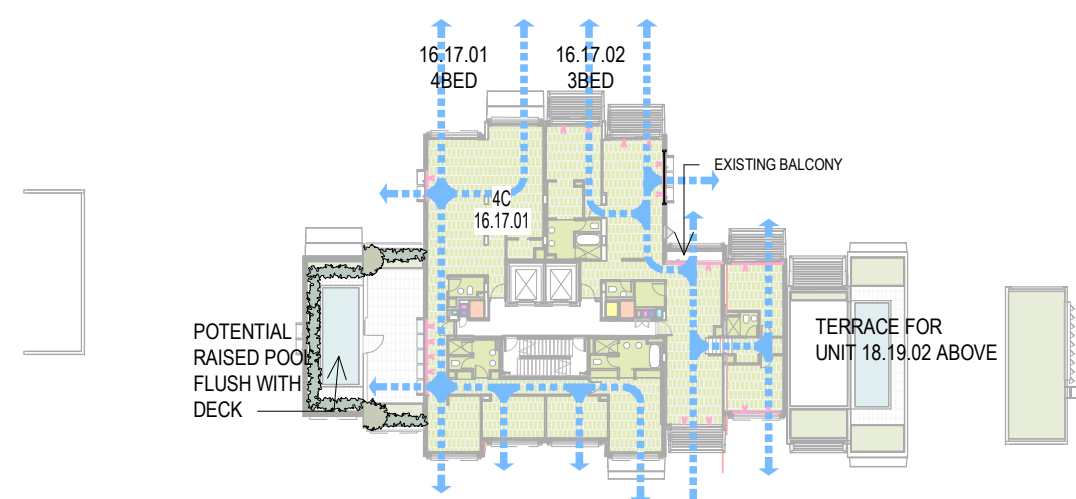

00-00-00-00/00

 


AR-T-40-21

ISSUE

CROSS VENTILATION COMPLIANCE				
LEVEL	UNIT NUMBER	UNIT TYPE	SEPP65_CROSS VENTILATION	SEPP65_CROSS VENTILATION WITHIN FIRST 9 STOREYS
B1b	B1b.B1a.01	2F	Yes	Yes
1				
LEVEL 01	01.02.03	2C	Yes	Yes
LEVEL 01	01.02.02	2C-M	Yes	Yes
2				
LEVEL 02	01.02.04	2C-M	Yes	Yes
LEVEL 02	01.02.05	2C	Yes	Yes
2				
LEVEL 03	01.02.01	1B	Yes	Yes
LEVEL 03	03.04.03	2C	Yes	Yes
LEVEL 03	01.02.06	2C-V	Yes	Yes
LEVEL 03	01.02.07	2B	Yes	Yes
LEVEL 03	03.04.02	2C-M	Yes	Yes
5				
LEVEL 04	03.04.04	2C-M	Yes	Yes
LEVEL 04	03.04.05	2C	Yes	Yes
LEVEL 04	04.05.03	2G	Yes	Yes
3				
LEVEL 05	03.04.01	2C	Yes	Yes
LEVEL 05	05.06.01	2C-M	Yes	Yes
LEVEL 05	05.06.02	2C	Yes	Yes
LEVEL 05	05.06.05	2C-M	Yes	Yes
LEVEL 05	04.05.06	2C-V	Yes	Yes
LEVEL 05	04.05.05	2H	Yes	Yes
LEVEL 05	03.04.06	2B	Yes	Yes
LEVEL 05	04.05.04	2C	Yes	Yes
8				
LEVEL 06	05.06.03	2C-M	Yes	Yes
LEVEL 06	05.06.04	2C	Yes	Yes
2				
LEVEL 07	06.07.02	2A-1 LIVABLE	Yes	Yes
LEVEL 07	06.07.03	2A-2 LIVABLE	Yes	Yes
LEVEL 07	09.10.04	3J	Yes	Yes
LEVEL 07	06.07.09	2C-P	Yes	Yes
LEVEL 07	06.07.07	2C	Yes	Yes
LEVEL 07	06.07.08	2C	Yes	Yes
LEVEL 07	06.07.06	2B	Yes	Yes
LEVEL 07	06.07.01	2B	Yes	Yes
8				
LEVEL 08	07.08.01	2C-PM	Yes	Yes
LEVEL 08	07.08.02	2C-P	Yes	Yes
LEVEL 08	07.08.03	3L	Yes	Yes
3				
LEVEL 09	08.09.02	2A-1 LIVABLE	Yes	Yes
LEVEL 09	08.09.03	2A-2 LIVABLE	Yes	Yes
LEVEL 09	08.09.07	2C	Yes	Yes
LEVEL 09	08.09.06	2B	Yes	Yes
LEVEL 09	08.09.01	2B	Yes	Yes
LEVEL 09	08.09.08	2C	Yes	Yes
6				
LEVEL 10	09.10.02	4D	Yes	Yes
LEVEL 10	09.10.03	3L	Yes	Yes
LEVEL 10	10.11.02	2A-1 LIVABLE	Yes	Yes
3				
LEVEL 11	10.11.03	2A-2 LIVABLE	Yes	Yes
LEVEL 11	09.10.01	3A	Yes	Yes
LEVEL 11	10.11.07	3B	Yes	Yes
LEVEL 11	10.11.06	2B	Yes	Yes
LEVEL 11	10.11.01	3D	Yes	Yes
5				
LEVEL 12	12.13.02	2A-1 LIVABLE	Yes	Yes
1				
LEVEL 13	12.13.03	2A-2 LIVABLE	Yes	Yes
LEVEL 13	12.13.01	3E-2	Yes	Yes
LEVEL 13	12.13.04	3K	Yes	Yes
3				
LEVEL 15	14.15.01	3E	Yes	Yes
LEVEL 15	14.15.02	3F ADAPTABLE	Yes	Yes
LEVEL 15	14.15.03	3K-2	Yes	Yes
3				
LEVEL 16	16.17.01	4C	Yes	Yes
1				
LEVEL 17	16.17.02	3G	Yes	Yes

1
57

CROSS VENTILATION COMPLIANCE - SUMMARY TABLE	
TOTAL APARTMENTS	= 76
TOTAL APARTMENTS EVALUATED AS WITHIN THE FIRST 9 LEVELS	= 71
APARTMENTS ACHIEVING CROSS VENTILATION	= 57
APARTMENTS NOT ACHIEVING CROSS VENTILATION	= 15
TOTAL CROSS VENTILATED APARTMENTS AS %	= 57/71 (80.3%)
ADG REQUIREMENT CROSS VENTILATED APARTMENTS AS %	= 60%

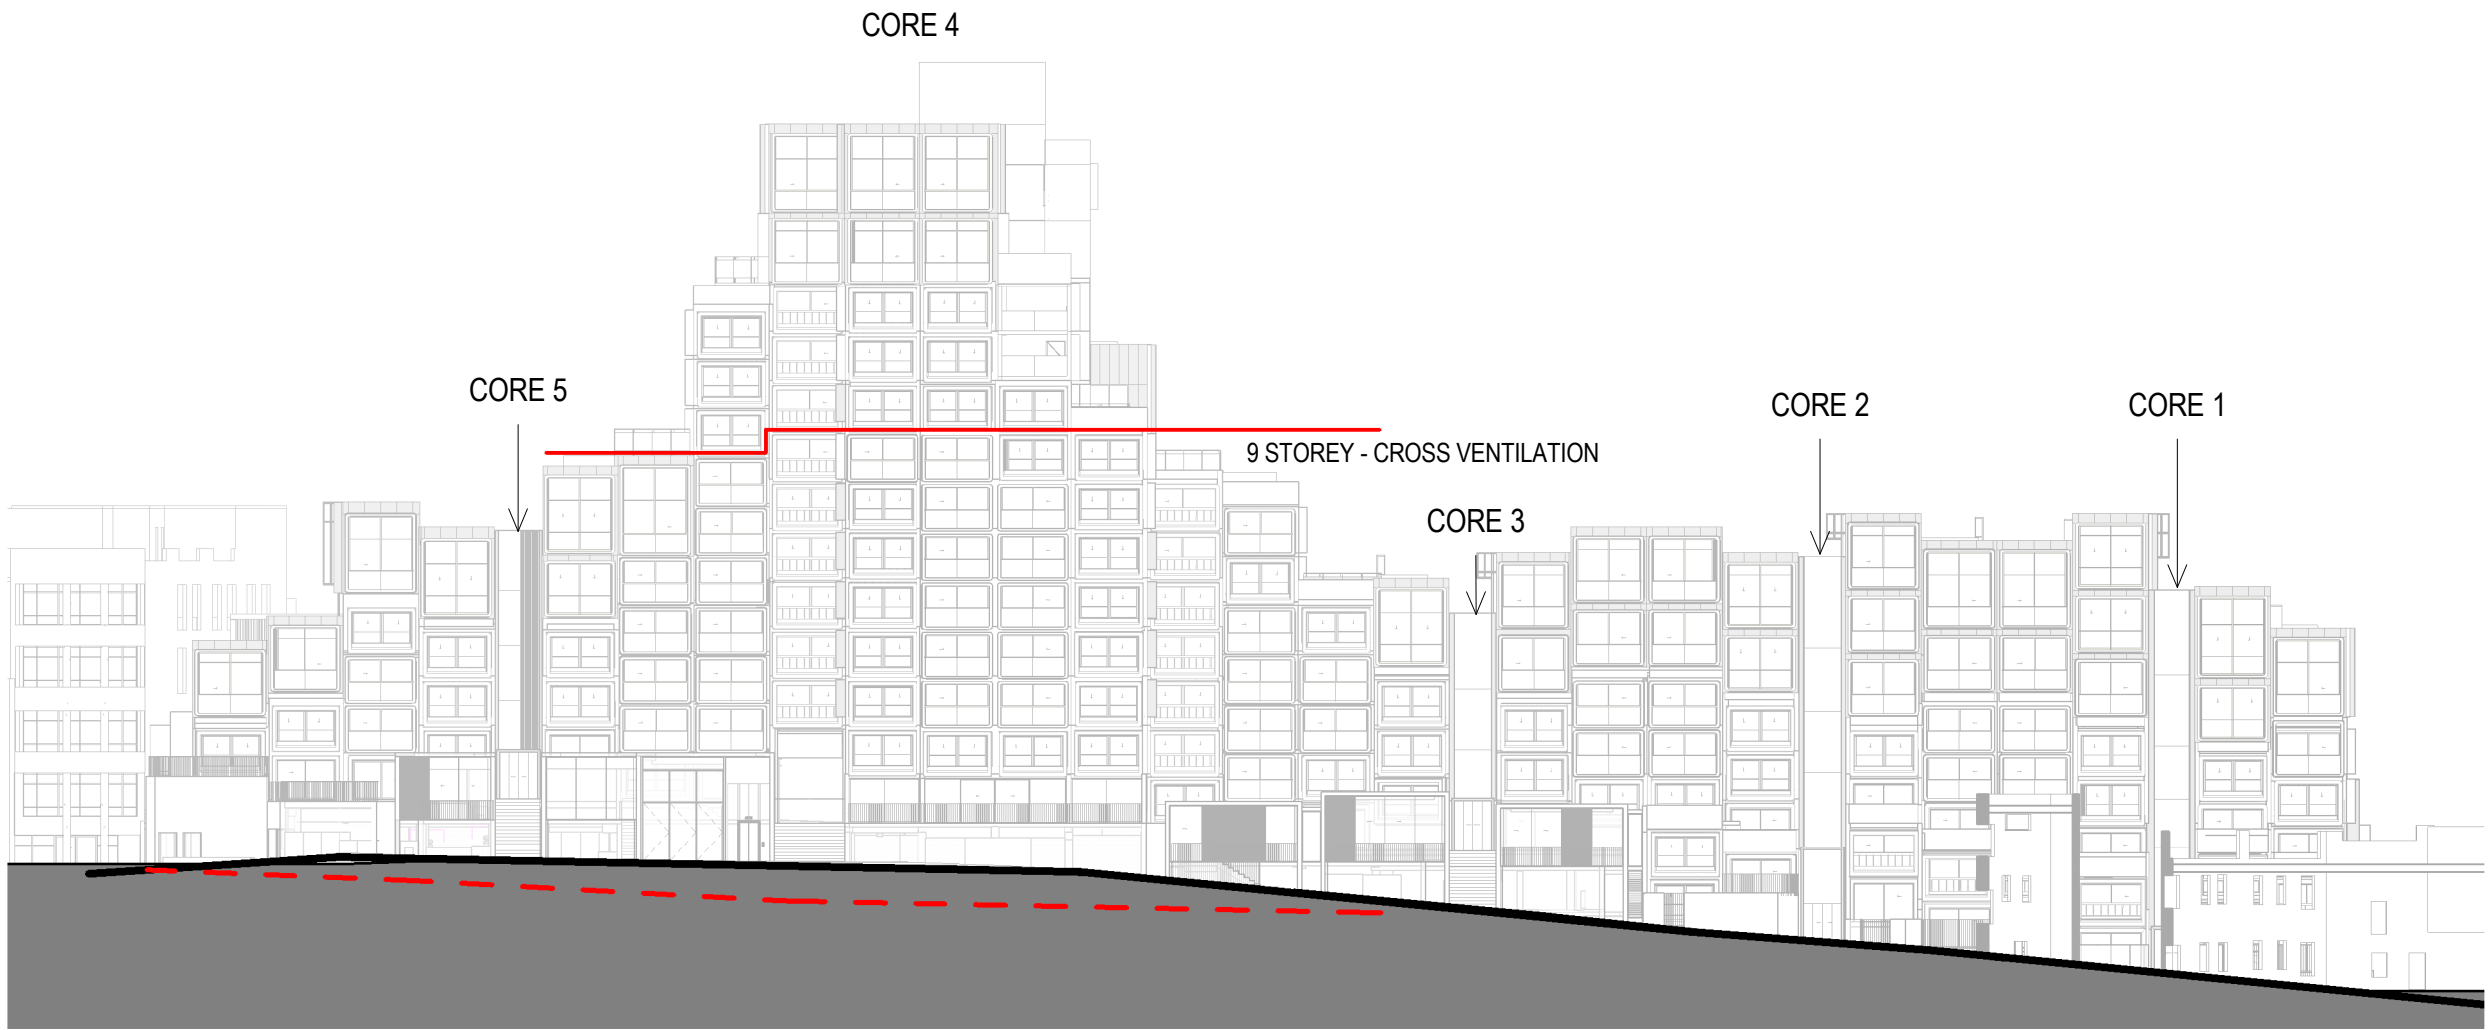

1 BUILDING HEIGHT AND LEVEL INDICATION



NSW ARCHITECTS REGISTRATION BOARD /
NOMINATED ARCHITECTS
6501 ABBIE GALVIN
8556 WINDYCHAM TITCHENSKY
7115 JULIAN ASHTON
7153 MATTHEW BLAIR
7151 PHILIP ROSSINGTON
4937 JAMES GROSE

Telephone +61 2 8297 7200
Facsimile +61 2 8297 7299
www.bvm.com.au

INTELLECTUAL PROPERTY
COPYRIGHT BVM ARCHITECTURE PTY LIMITED. UNLESS OTHERWISE
AGREED IN WRITING ALL RIGHTS TO THIS DOCUMENT ARE SUBJECT TO
PAYMENT IN FULL OF ALL BVM CHARGES. THIS DOCUMENT MAY ONLY
BE USED FOR THE EXPRESS PURPOSE AND PROJECT FOR WHICH IT
HAS BEEN CREATED AND DELIVERED. AS NOTIFIED IN WRITING BY
BVM AND THIS DOCUMENT MAY NOT BE OTHERWISE USED OR COPIED.
ANY UNAUTHORISED USE OF THIS DOCUMENT IS AT THE USER'S SOLE
RISK AND WITHOUT LIMITING BVM'S RIGHTS THE USER RELEASES AND
INDEMNIFIES BVM FROM AND AGAINST ALL LOSS SO ARISING.

NOTE
CONTRACTOR TO CHECK AND VERIFY ALL DIMENSIONS ON SITE PRIOR
TO COMMENCEMENT OF WORK OR PREPARATION OF SHOP DRAWINGS.
DO NOT SCALE THIS DRAWING

ISSUE	DATE	FOR
1	04.09.20	NOT FOR SSDA - DRAFT
2	18.09.20	FOR SSDA
3	23.10.20	FOR SSDA

PROJECT MANAGER
DEDICO DEVELOPMENT SERVICES


CLIENT

SIRIUS DEVELOPMENTS PTY LTD
CLIENT NUMBER

PROJECT

SIRIUS SITE
2-60 CUMBERLAND ST, THE ROCKS
BVM PROJECT NUMBER

1712011
DRAWING KEY

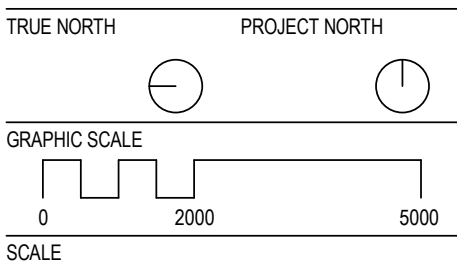


1 : 400@A1
STATUS

FOR SSDA
DRAWING

ADG PART 4B - VENTILATION
ANALYSIS

ISSUE
AR-T-40-22 3

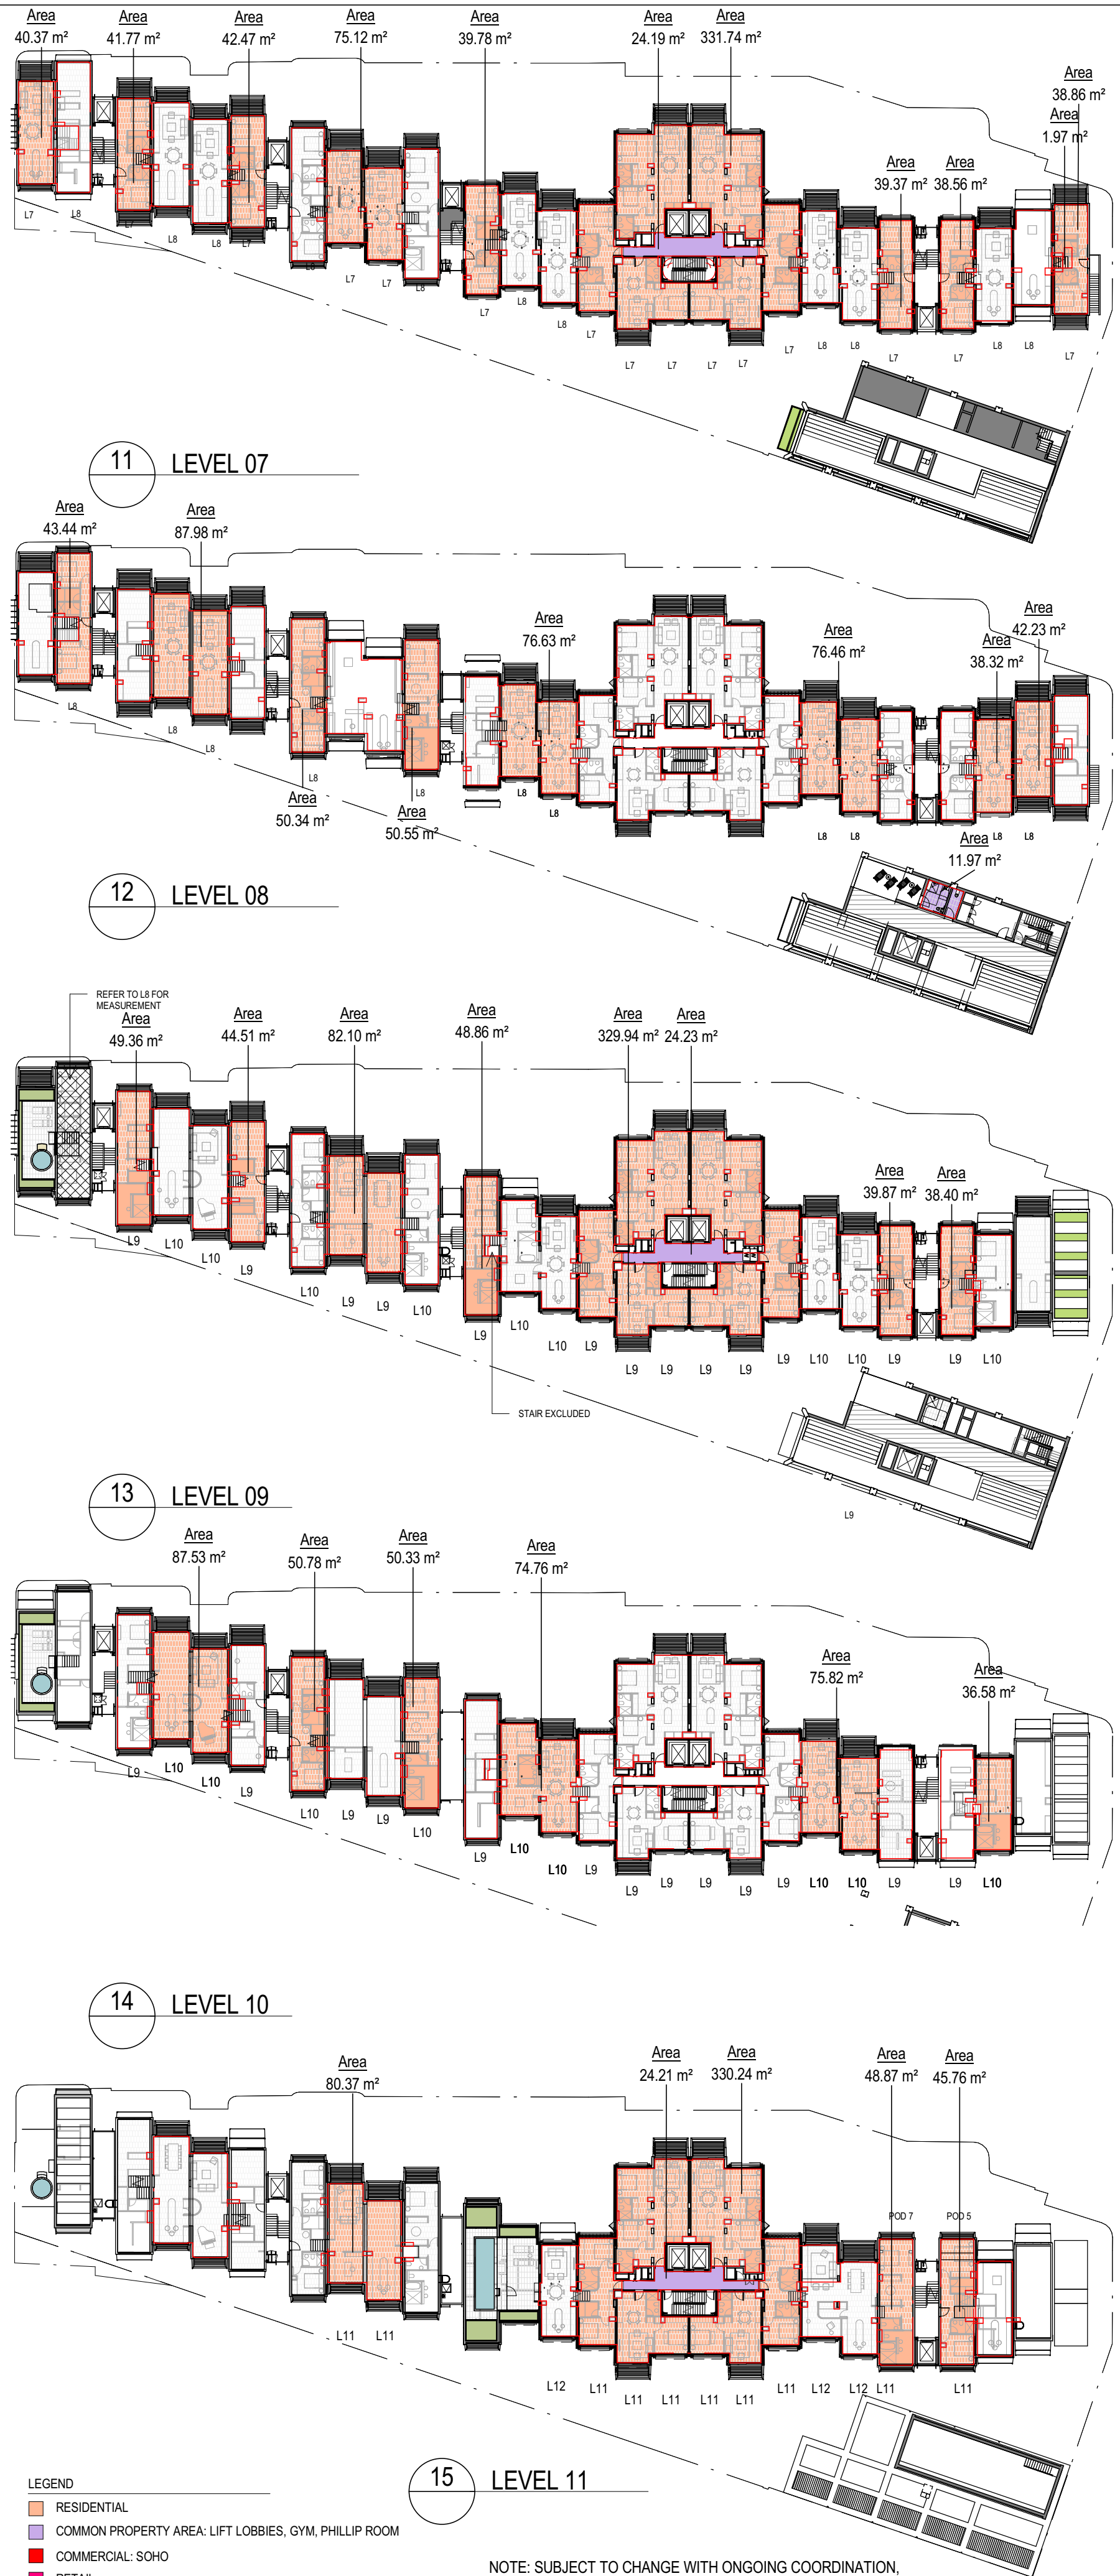

- LEGEND
- RESIDENTIAL
 - COMMON PROPERTY AREA: LIFT LOBBIES, GYM, PHILLIP ROOM
 - COMMERCIAL: SOHO
 - RETAIL

NOTE: SUBJECT TO CHANGE WITH ONGOING COORDINATION, PLANNING AND UPDATED SURVEY INFORMATION.



NSW ARCHITECTS REGISTRATION BOARD / NOMINATED ARCHITECTS

6501 ABBIE GALVIN
8506 WATSONS CREEK TOWNSHIP
7115 JULIAN AUSTON
7153 MATTHEW BLAIR
7155 PHILIP ROSSIGNON
4037 JAMES GROSS

Telephone +61 2 8297 7200
Facsimile +61 2 8297 7299
www.bvm.com.au

INTELLECTUAL PROPERTY

COPYRIGHT BVM ARCHITECTURE PTY LIMITED. UNLESS OTHERWISE AGREED IN WRITING ALL RIGHTS TO THIS DOCUMENT ARE SUBJECT TO PAYMENT IN FULL OF ALL BVM CHARGES. THIS DOCUMENT MAY ONLY BE USED FOR THE EXPRESS PURPOSE AND PROJECT FOR WHICH IT HAS BEEN CREATED AND DELIVERED. AS NOTIFIED IN WRITING BY BVM AND THIS DOCUMENT MAY NOT BE OTHERWISE USED OR COPIED. ANY UNAUTHORIZED USE OF THIS DOCUMENT IS AT THE USER'S SOLE RISK AND WITHOUT LIMITING BVM'S RIGHTS THE USER RELEASES AND INDEMNIFIES BVM FROM AND AGAINST ALL LOSS OR DAMAGE.

NOTE

CONTRACTOR TO CHECK AND VERIFY ALL DIMENSIONS ON SITE PRIOR TO COMMENCEMENT OF WORK OR PREPARATION OF SHOP DRAWINGS. DO NOT SCALE THIS DRAWING.

ISSUE	DATE	FOR
1	09.04.20	FOR INFORMATION
2	14.04.20	FOR INFORMATION
3	22.07.20	FOR INFORMATION
4	22.07.20	FOR INFORMATION REV
5	12.08.20	FOR INFORMATION
6	26.08.20	FOR INFORMATION
7	28.08.20	FOR INFORMATION
8	04.09.20	NOT FOR SSDA - DRAFT
9	18.09.20	FOR SSDA
10	23.10.20	FOR SSDA
11	27.10.20	FOR SSDA



PROJECT MANAGER
DEDICO DEVELOPMENT SERVICES

CLIENT


SIRIUS DEVELOPMENTS PTY LTD
CLIENT NUMBER

PROJECT

SIRIUS SITE
2-60 CUMBERLAND ST, THE ROCKS
BVM PROJECT NUMBER


1712011

DRAWING KEY

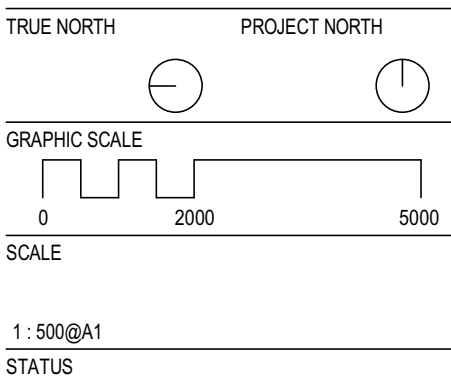

FOR INFORMATION
DRAWING

GFA LEVEL B2b-11
AR-DA-U-10-01
ISSUE
11

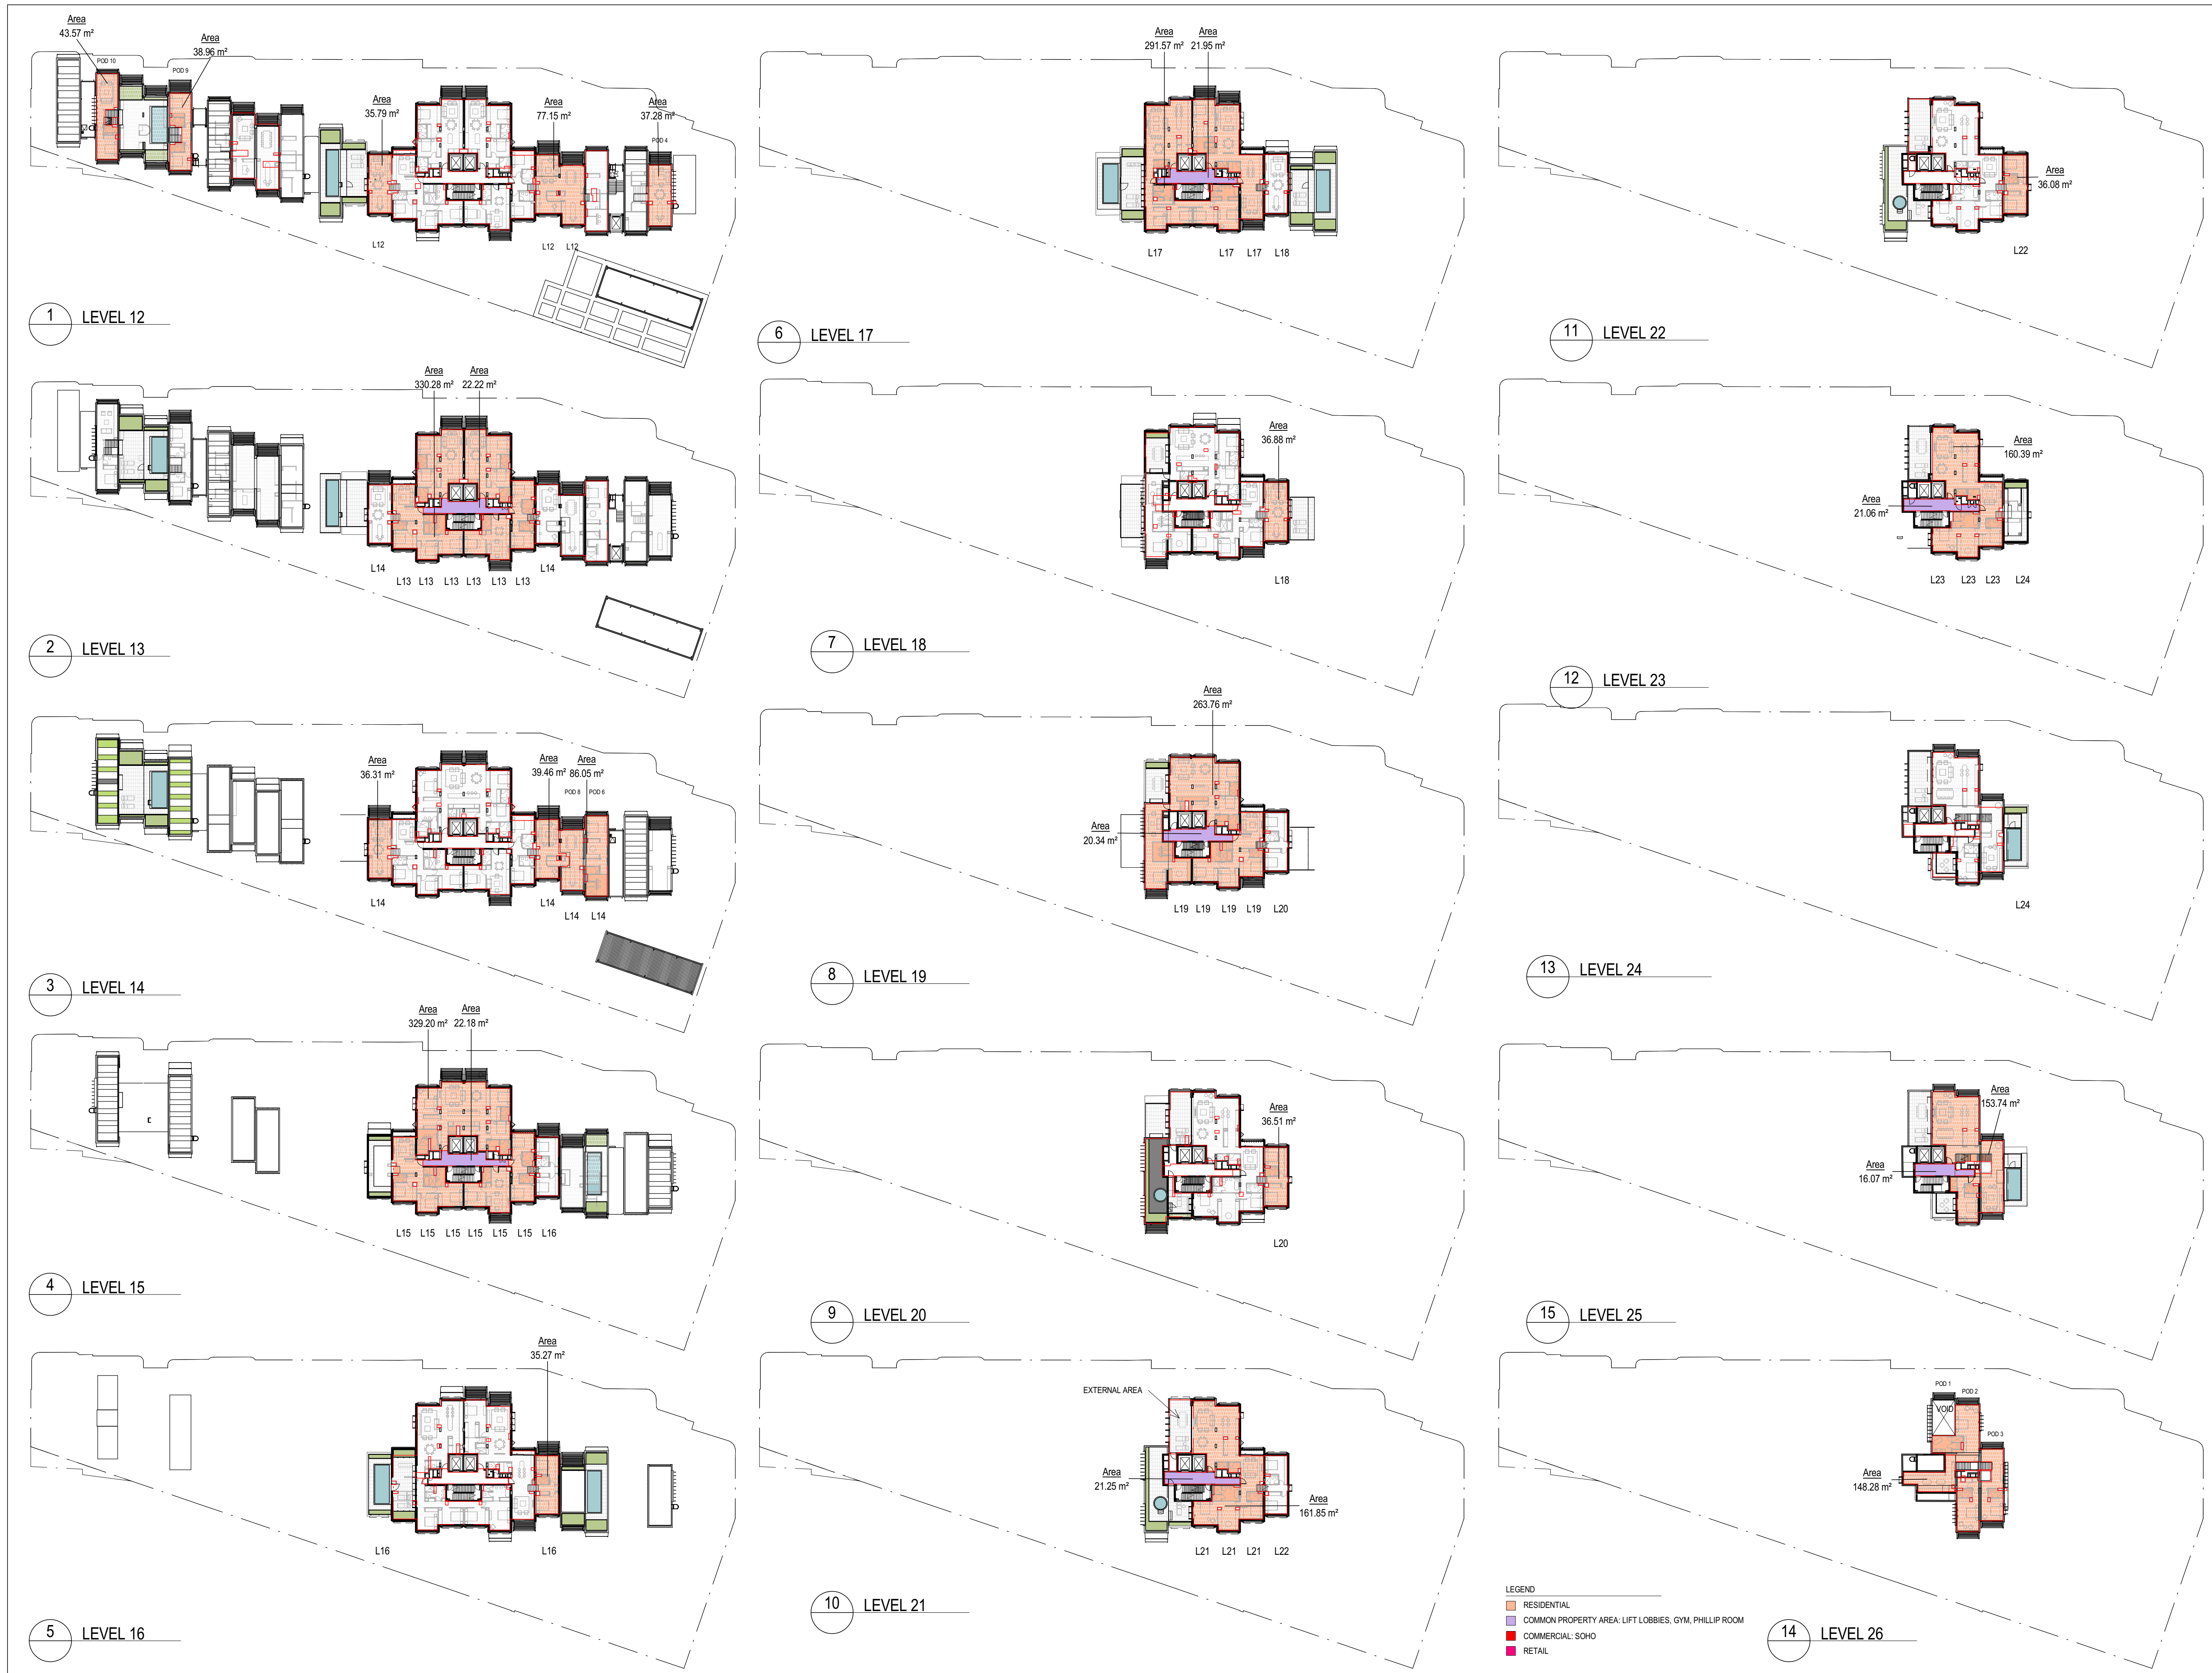


NSW ARCHITECTS REGISTRATION BOARD /
NOMINATED ARCHITECTS
6501 ASHIE GALVIN
8558 WATTSCHAKA TCHOSKY
7115 JULIAN ASHTON
7153 MATTHEW BLAIR
7151 PHILLIP ROSSINGTON
4937 JAMES GROSE
Telephone +61 2 8297 7200
Facsimile +61 2 8297 7299
www.bvm.com.au

INTELLECTUAL PROPERTY
COPYRIGHT BVM ARCHITECTURE PTY LIMITED. UNLESS OTHERWISE
AGREED IN WRITING ALL RIGHTS TO THIS DOCUMENT ARE SUBJECT TO
PAYMENT IN FULL OF ALL BVM CHARGES. THIS DOCUMENT MAY ONLY
BE USED FOR THE EXPRESS PURPOSE AND PROJECT FOR WHICH IT
HAS BEEN CREATED AND DELIVERED. AS NOTIFIED IN WRITING BY
BVM AND THIS DOCUMENT MAY NOT BE OTHERWISE USED OR COPIED.
ANY UNAUTHORIZED USE OF THIS DOCUMENT IS AT THE USER'S SOLE
RISK AND WITHOUT LIMITING BVM'S RIGHTS THE USER RELEASES AND
INDEMNIFIES BVM FROM AND AGAINST ALL LOSS SO ARISING.

NOTE
CONTRACTOR TO CHECK AND VERIFY ALL DIMENSIONS ON SITE PRIOR
TO COMMENCEMENT OF WORK OR PREPARATION OF SHOP DRAWINGS.
DO NOT SCALE THIS DRAWING

ISSUE	DATE	FOR
1	09.04.20	FOR INFORMATION
2	14.04.20	FOR INFORMATION
3	22.07.20	FOR INFORMATION
4	22.07.20	FOR INFORMATION REV
5	12.08.20	FOR INFORMATION
6	26.08.20	FOR INFORMATION
7	28.08.20	FOR INFORMATION
8	04.09.20	NOT FOR SSDA - DRAFT
9	18.09.20	FOR SSDA

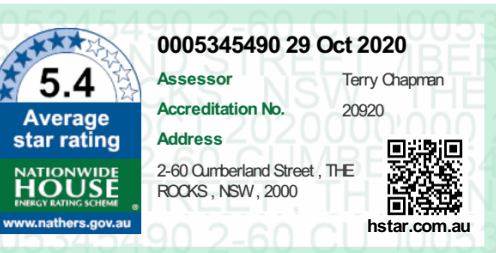

PROJECT MANAGER
DEDICO DEVELOPMENT SERVICES

CLIENT

SIRIUS DEVELOPMENTS PTY LTD
CLIENT NUMBER

PROJECT

SIRIUS SITE
2-60 CUMBERLAND ST, THE ROCKS
BVM PROJECT NUMBER

1712011
DRAWING KEY

TRUE NORTH PROJECT NORTH
GRAPHIC SCALE
0 2000 5000
SCALE
1:500@A1
STATUS

FOR INFORMATION
DRAWING

GFA LEVEL 12-PLANT

AR-DA-U-10-02 9

PROJECT GFA (BY FUNCTION)

SSDA_GFA RESIDENTIAL		
Level	GFA	
B2b	56.76 m²	
B2a	99.35 m²	
B1b	113.18 m²	
B1a	123.46 m²	
LEVEL 01	97.08 m²	
LEVEL 02	268.01 m²	
LEVEL 03	237.24 m²	
LEVEL 04	377.73 m²	
LEVEL 05	456.94 m²	
LEVEL 06	394.12 m²	
LEVEL 07	690.00 m²	
LEVEL 08	465.96 m²	
LEVEL 09	633.03 m²	
LEVEL 10	375.80 m²	
LEVEL 11	505.24 m²	
LEVEL 12	232.74 m²	
LEVEL 13	330.28 m²	
LEVEL 14	161.82 m²	
LEVEL 15	329.20 m²	
LEVEL 16	35.27 m²	
LEVEL 17	291.57 m²	
LEVEL 18	36.88 m²	
LEVEL 19	263.76 m²	
LEVEL 20	36.51 m²	
LEVEL 21	161.85 m²	
LEVEL 22	36.08 m²	
LEVEL 23	160.39 m²	
LEVEL 25	153.74 m²	
EX PLANT	148.28 m²	
TOTAL GFA	7272.28 m²	

SSDA_GFA RETAIL		
Level	GFA	
B1a	22.09 m²	
LEVEL 01	36.71 m²	
LEVEL 03	92.75 m²	
TOTAL GFA	151.55 m²	

SSDA_GFA COMMERCIAL (SOHO)		
Level	GFA	
LEVEL 02	125.24 m²	
LEVEL 03	28.74 m²	
TOTAL GFA	153.98 m²	

SSDA_GFA COMMON PROPERTY AREA		
Level	GFA	
B2b	4.88 m²	
B2a	5.08 m²	
B1a	278.19 m²	
LEVEL 02	4.67 m²	
LEVEL 03	263.47 m²	
LEVEL 05	55.42 m²	
LEVEL 07	24.19 m²	
LEVEL 08	11.97 m²	
LEVEL 09	24.23 m²	
LEVEL 11	24.21 m²	
LEVEL 13	22.22 m²	
LEVEL 15	22.18 m²	
LEVEL 17	21.95 m²	
LEVEL 19	20.34 m²	
LEVEL 21	21.25 m²	
LEVEL 23	21.06 m²	
LEVEL 25	16.07 m²	
TOTAL GFA	841.38 m²	

GFA CALCULATION

- FACADE MEASURED TO INSIDE FACE OF LINING
- FACADE MEASURED TO INSIDE FACE OF LINING BELOW WINDOW SILL
- FACADE MEASURED TO 50MM OFFSET FROM GLAZING MULLION WHERE FULL HEIGHT GLAZING/ SLIDING DOOR
- ONE LEVEL OF STAIRS INCLUDED IN UNITS OF MULTIPLE LEVELS

PROJECT GFA (PER LEVEL)

SSDA_GFA (PER LEVEL)		
Level	GFA	
B2b	61.64 m²	
B2a	104.43 m²	
B1b	113.18 m²	
B1a	423.74 m²	
LEVEL 01	133.79 m²	
LEVEL 02	397.92 m²	
LEVEL 03	622.19 m²	
LEVEL 04	377.73 m²	
LEVEL 05	512.37 m²	
LEVEL 06	394.12 m²	
LEVEL 07	714.19 m²	
LEVEL 08	477.93 m²	
LEVEL 09	657.26 m²	
LEVEL 10	375.80 m²	
LEVEL 11	529.45 m²	
LEVEL 12	232.74 m²	
LEVEL 13	352.49 m²	
LEVEL 14	161.82 m²	
LEVEL 15	351.39 m²	
LEVEL 16	35.27 m²	
LEVEL 17	313.52 m²	
LEVEL 18	36.88 m²	
LEVEL 19	284.10 m²	
LEVEL 20	36.51 m²	
LEVEL 21	183.10 m²	
LEVEL 22	36.08 m²	
LEVEL 23	181.44 m²	
LEVEL 25	169.81 m²	
EX PLANT	148.28 m²	
TOTAL GFA	8419.20 m²	

TOTAL GFA: 8419.20 sqm

GFA CALCULATION

- FACADE MEASURED TO INSIDE FACE OF LINING
- FACADE MEASURED TO INSIDE FACE OF LINING BELOW WINDOW SILL
- FACADE MEASURED TO 50MM OFFSET FROM GLAZING MULLION WHERE FULL HEIGHT GLAZING/ SLIDING DOOR
- ONE LEVEL OF STAIRS INCLUDED IN UNITS OF MULTIPLE LEVELS

APARTMENT SCHEDULE - APARTMENT MIX

	STUDIO	1	2%
	1 BED	14	18%
	2 BED	42	55%
	3 BED	14	18%
	4 BED	5	7%
	TOTAL	76	100%

TOTAL APARTMENTS = 76

APARTMENT SCHEDULE - APARTMENT TYPE MIX

STUDIO	
ROOM CODE	COUNT

1B	1
TOTAL: 1	

1 BED	
ROOM CODE	COUNT

1A	2
1A-2	2
1C LIVABLE	8
1D	1
1E	1
TOTAL: 14	

2 BED	
ROOM CODE	COUNT


2A-1 LIVABLE	4
2A-2 LIVABLE	4
2B	7
2C	12
2C-M	7
2C-P	2
2C-PM	1
2C-V	2
2F	1
2G	1
2H	1
TOTAL: 42	

3 BED	
ROOM CODE	COUNT

3A	1
3B	1
3D	1
3E	1
3E-2	1
3E-3	1
3F	1
ADAPTABLE	1
3G	1
3H	1
ADAPTABLE	1
3J	1
3K	1
3K-2	1
3L	2
TOTAL: 14	

4 BED	
ROOM CODE	COUNT

4A	1
4B	1
4B-2	1
4C	1
4D	1
TOTAL: 5	

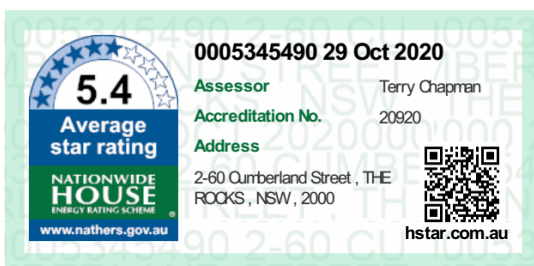NSW ARCHITECTS REGISTRATION BOARD /
NOMINATED ARCHITECTS6501 ABBIE GALVIN
8556 WINDTSCHAU TCHOKOSKY
7115 JULIAN ASTON
7153 MATTHEW BLAIR
7151 PHILIP ROSSINGTON
4937 JAMES GROSETelephone +61 2 8297 7200
Facsimile +61 2 8297 7299
www.bvm.com.au

INTELLECTUAL PROPERTY

COPYRIGHT BVM ARCHITECTURE PTY LIMITED. UNLESS OTHERWISE AGREED IN WRITING ALL RIGHTS TO THIS DOCUMENT ARE SUBJECT TO PAYMENT IN FULL OF ALL BVM CHARGES. THIS DOCUMENT MAY ONLY BE USED FOR THE EXPRESS PURPOSE AND PROJECT FOR WHICH IT HAS BEEN CREATED AND DELIVERED. AS NOTIFIED IN WRITING BY BVM AND THIS DOCUMENT MAY NOT BE OTHERWISE USED OR COPIED. ANY UNAUTHORISED USE OF THIS DOCUMENT IS AT THE USER'S SOLE RISK AND WITHOUT LIMITING BVM'S RIGHTS THE USER RELEASES AND INDEMNIFIES BVM FROM AND AGAINST ALL LOSS SO ARISING.

NOTE

CONTRACTOR TO CHECK AND VERIFY ALL DIMENSIONS ON SITE PRIOR TO COMMENCEMENT OF WORK OR PREPARATION OF SHOP DRAWINGS. DO NOT SCALE THIS DRAWING.

ISSUE	DATE	FOR
1	09.04.20	FOR INFORMATION
2	14.04.20	FOR INFORMATION
3	22.07.20	FOR INFORMATION
4	22.07.20	FOR INFORMATION_REV
5	12.08.20	FOR INFORMATION
6	26.08.20	FOR INFORMATION
7	28.08.20	FOR INFORMATION
8	04.09.20	NOT FOR SSDA - DRAFT
9	18.09.20	FOR SSDA
10	23.10.20	FOR SSDA
11	27.10.20	FOR SSDA

PROJECT MANAGER

DEDICO DEVELOPMENT SERVICES

CLIENT

SIRIUS DEVELOPMENTS PTY LTD

CLIENT NUMBER

PROJECT

SIRIUS SITE

2-60 CUMBERLAND ST, THE ROCKS

BVM PROJECT NUMBER

1712011

DRAWING KEY

TRUE NORTH

PROJECT NORTH

GRAPHIC SCALE

0 2000 5000
SCALE

1 : 200@A1

STATUS

FOR INFORMATION

DRAWING

GFA SCHEDULE

AR-DA-U-10-03

ISSUE

11