




01 NORTH ELEVATION  
SCALE: 1:200



02 NORTH ELEVATION  
SCALE: 1:200



03 NORTH ELEVATION  
SCALE: 1:200

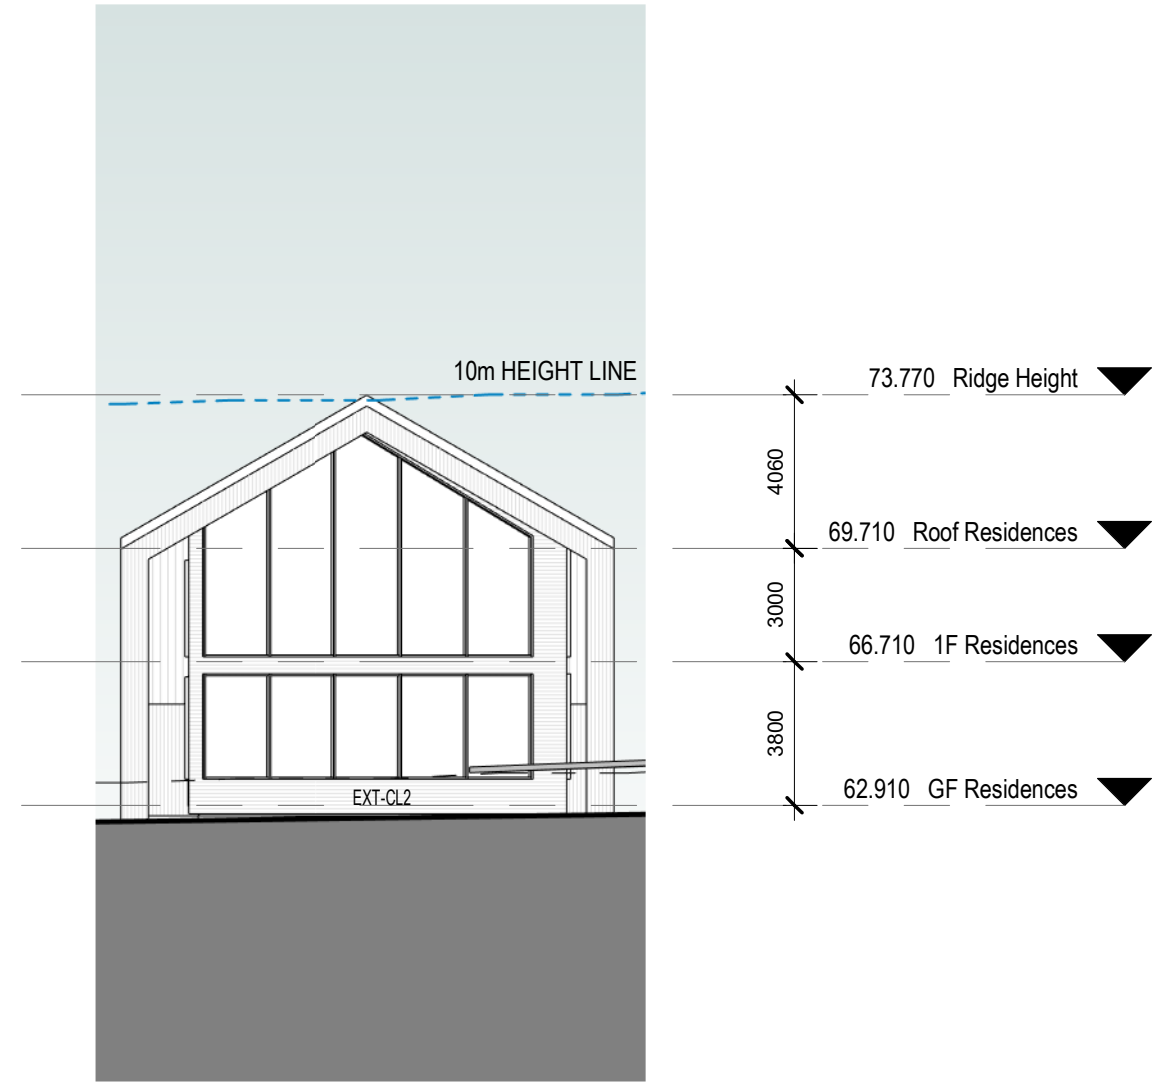


04 WEST ELEVATION  
SCALE: 1:200




05 SOUTH ELEVATION  
SCALE: 1:200




06 SOUTH ELEVATION  
SCALE: 1:200

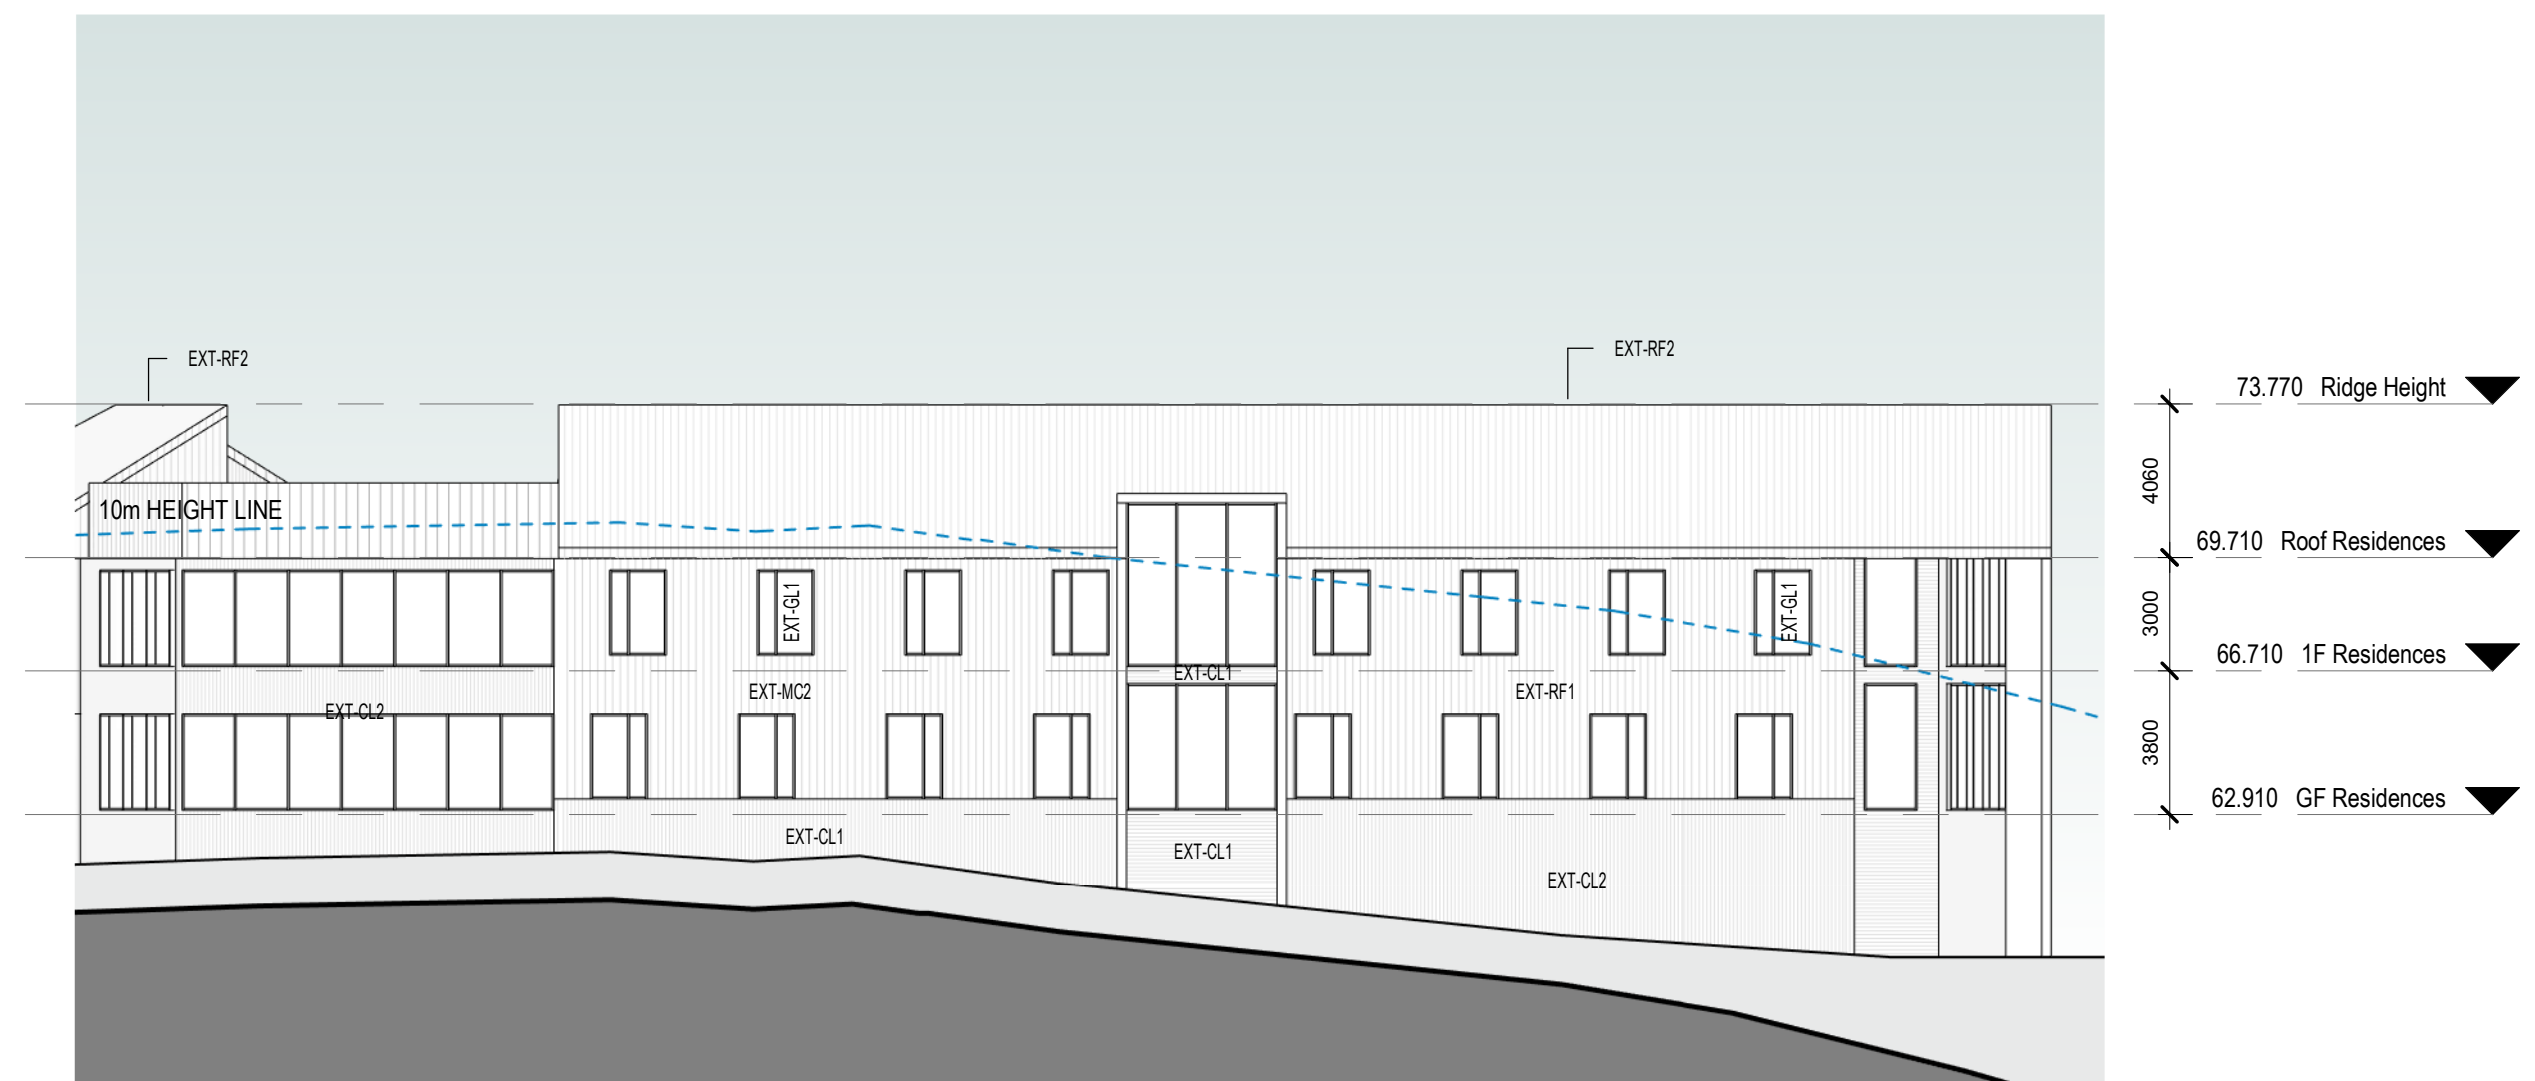


07 SOUTH ELEVATION  
SCALE: 1:200

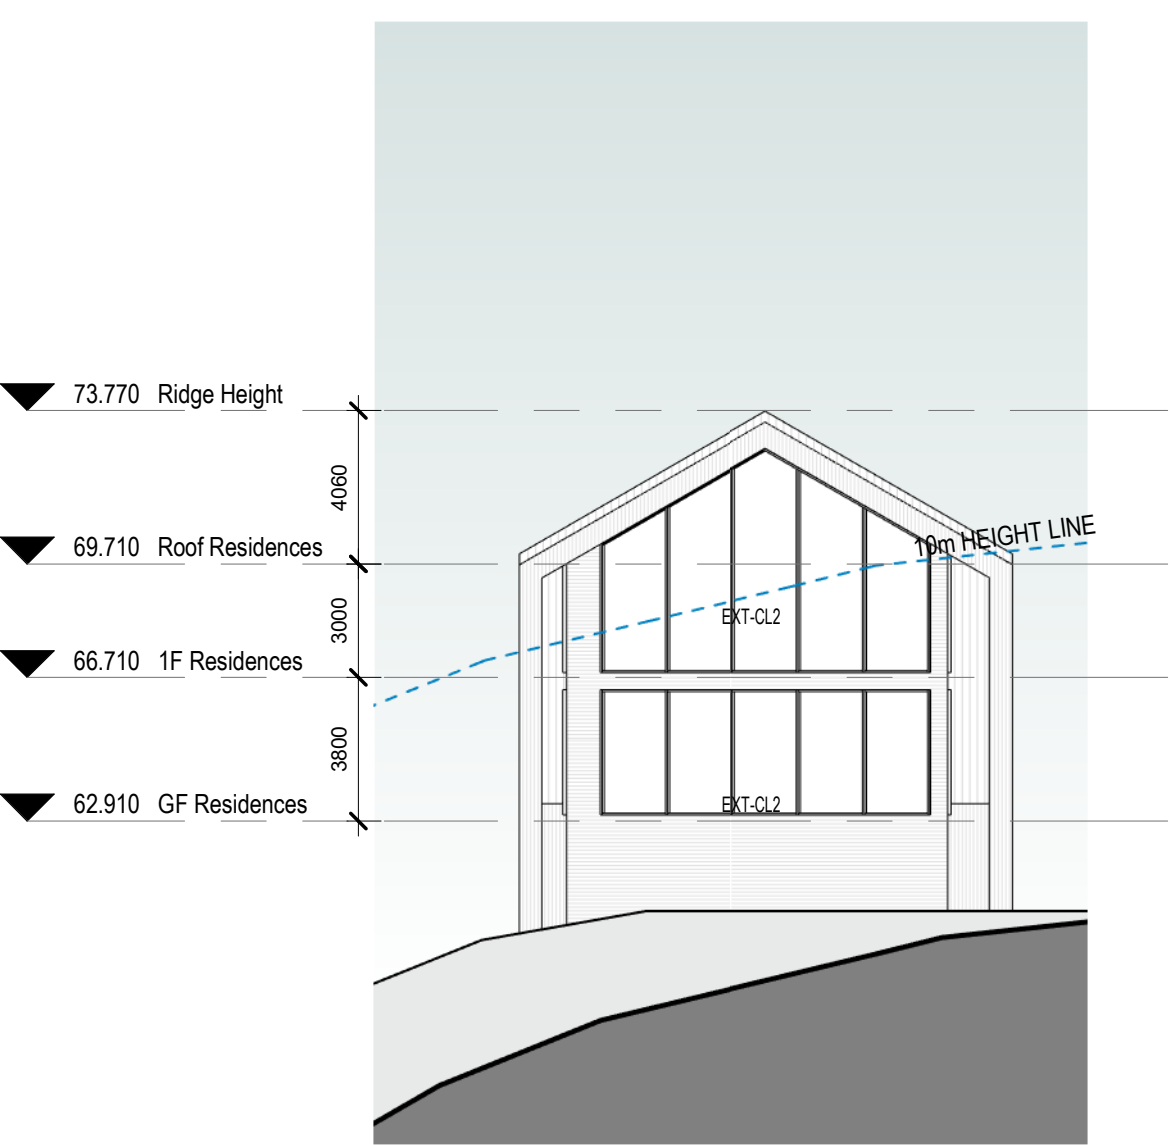


08 EAST ELEVATION  
SCALE: 1:200

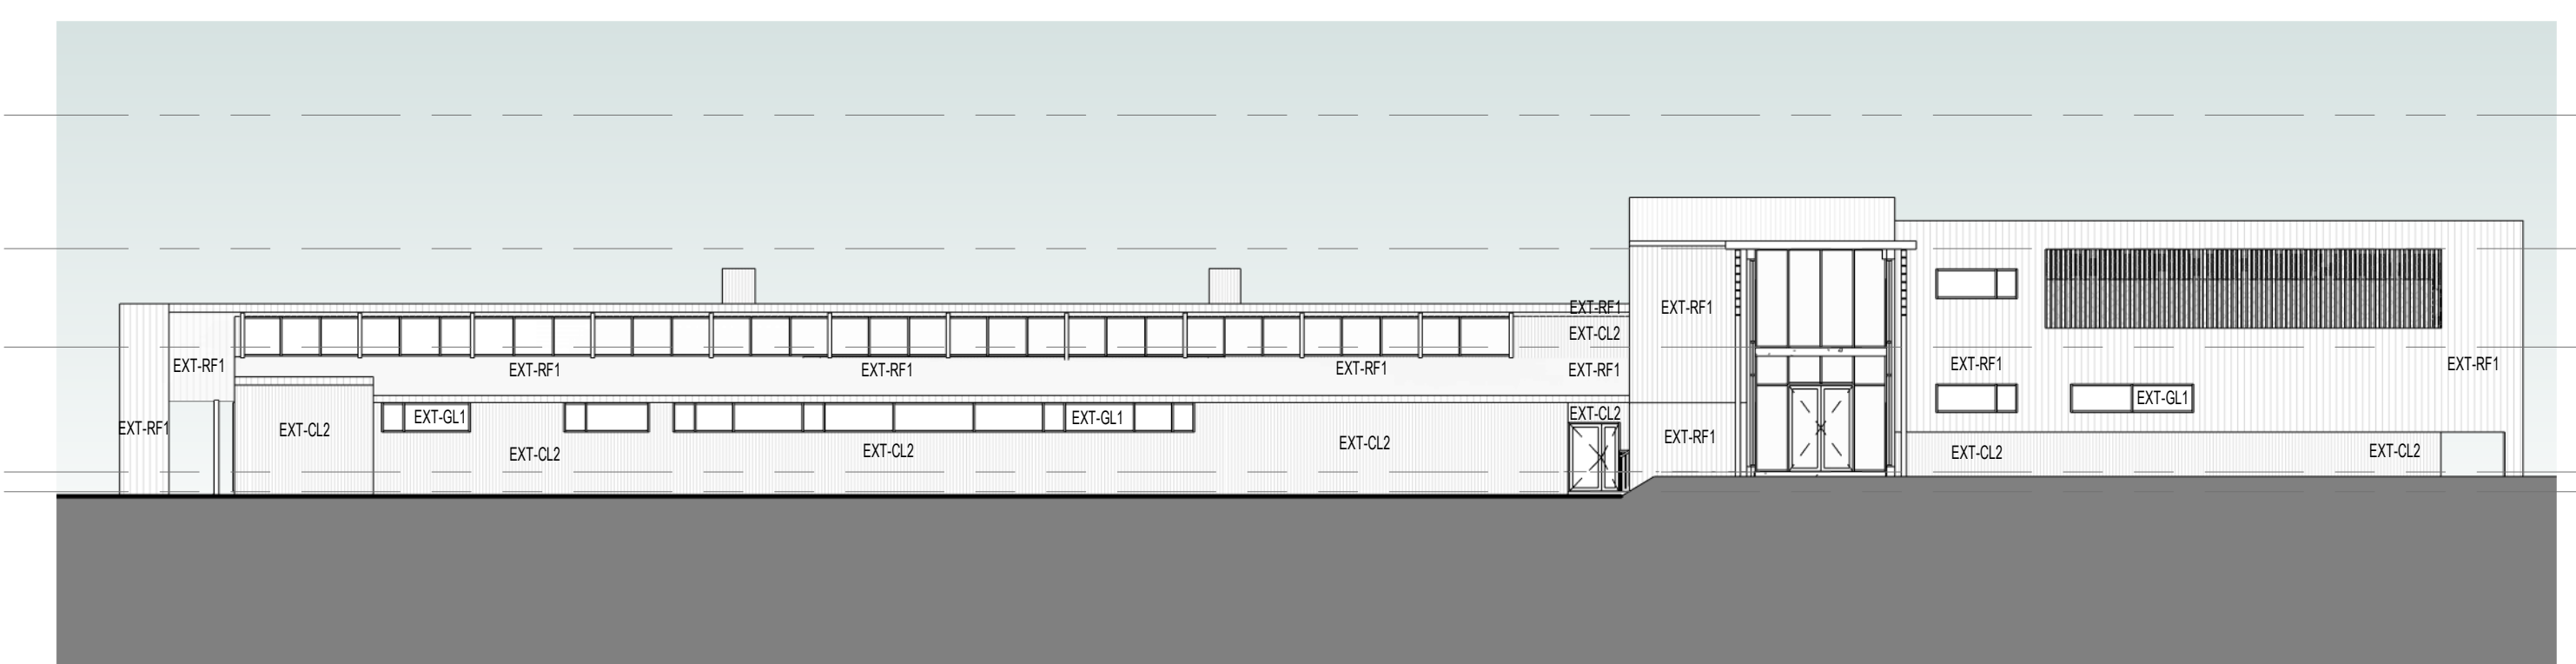


09 GARDEN PAVILION  
SCALE: 1:200

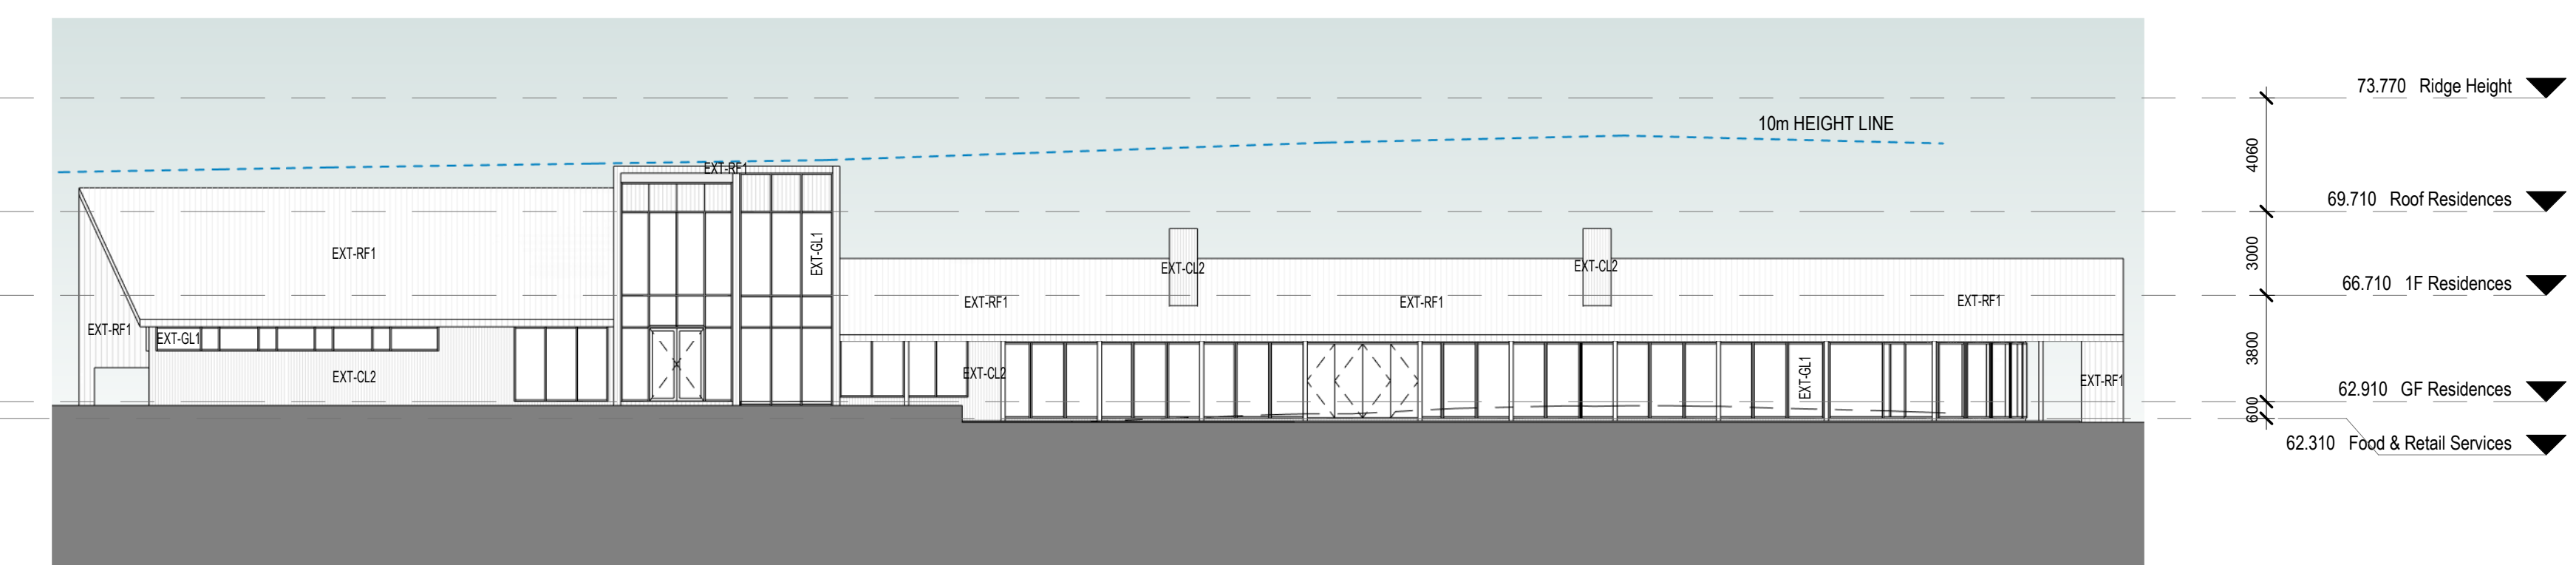

10 GARDEN PAVILION  
SCALE: 1:200

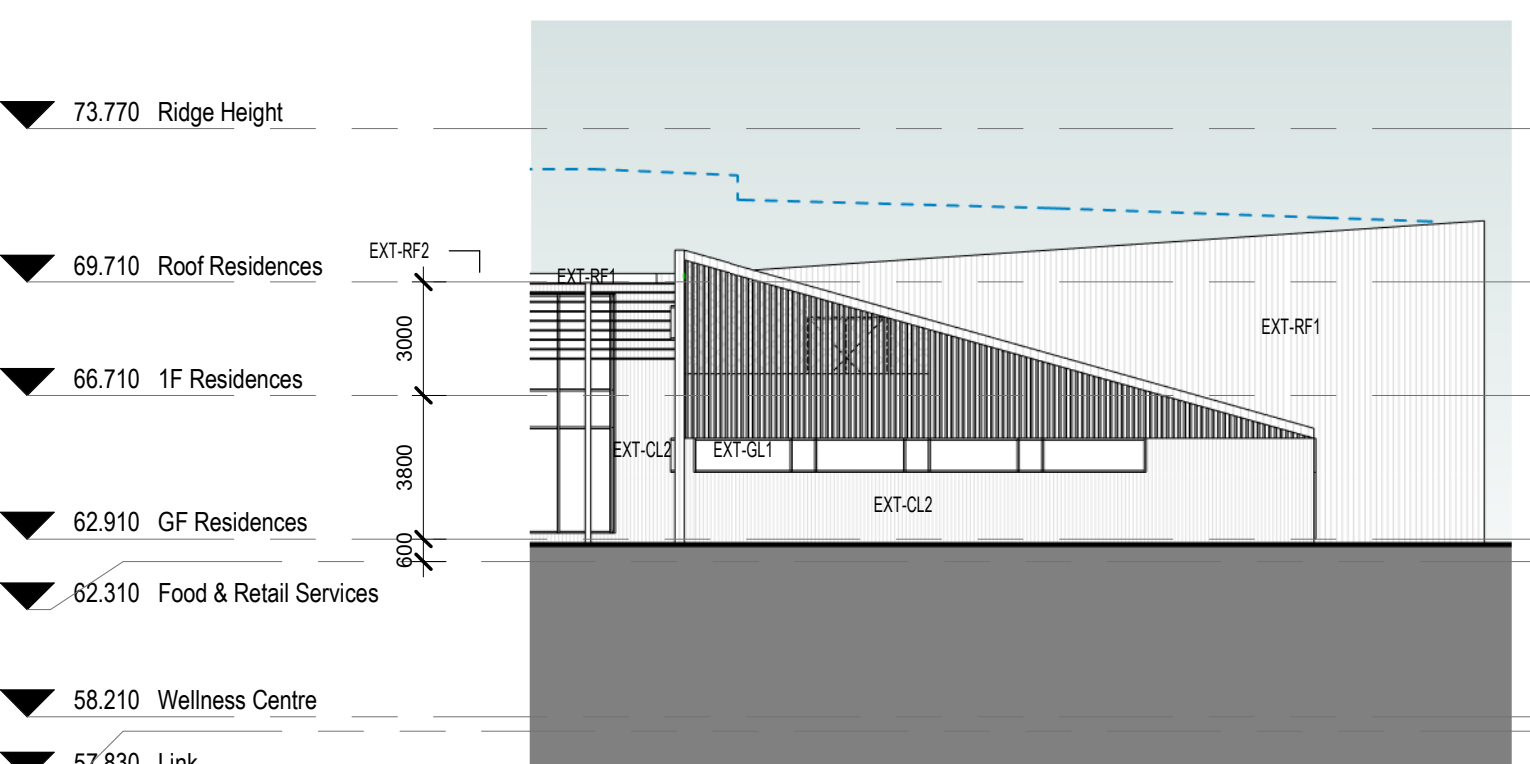

11 GARDEN PAVILION  
SCALE: 1:200

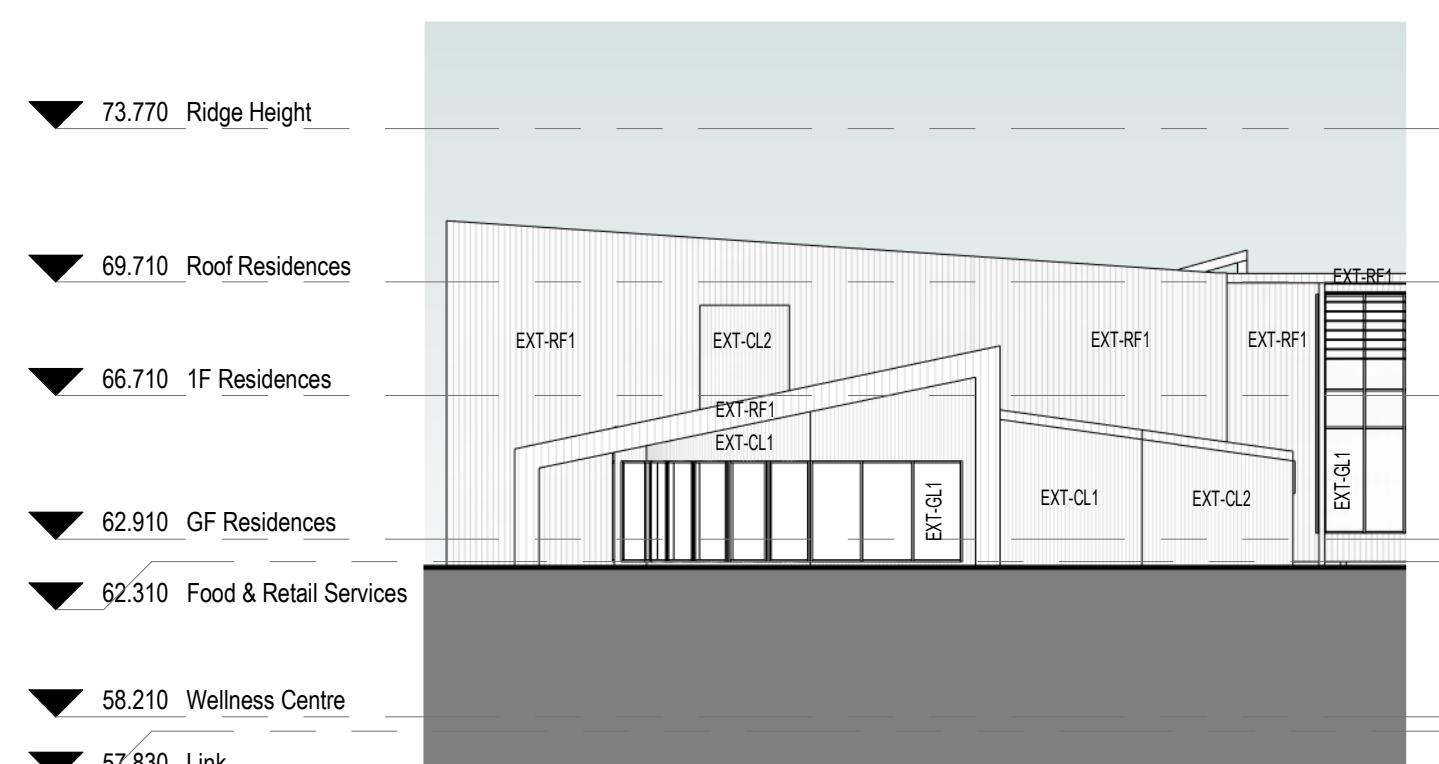

12 GARDEN PAVILION  
SCALE: 1:200

| EXTERNAL MATERIALS |                                                     |
|--------------------|-----------------------------------------------------|
| EXT-CL1            | FIBRE CEMENT SHEET CLADDING (TIMBER LOOK) - DUNE    |
| EXT-CL2            | FIBRE CEMENT SHEET CLADDING (TIMBER LOOK) - GULLY   |
| EXT-CL3            | FIBRE CEMENT SHEET CLADDING (TIMBER LOOK) - WALLABY |
| EXT-MC2            | METAL CLADDING - STANDING SEAM                      |
| EXT-RF1            | METAL ROOF - STANDING SEAM                          |
| EXT-RF2            | METAL ROOF - STANDING SEAM                          |
| EXT-GL1            | ALUMINUM WINDOW FRAMES DOUBLE GLAZED                |