



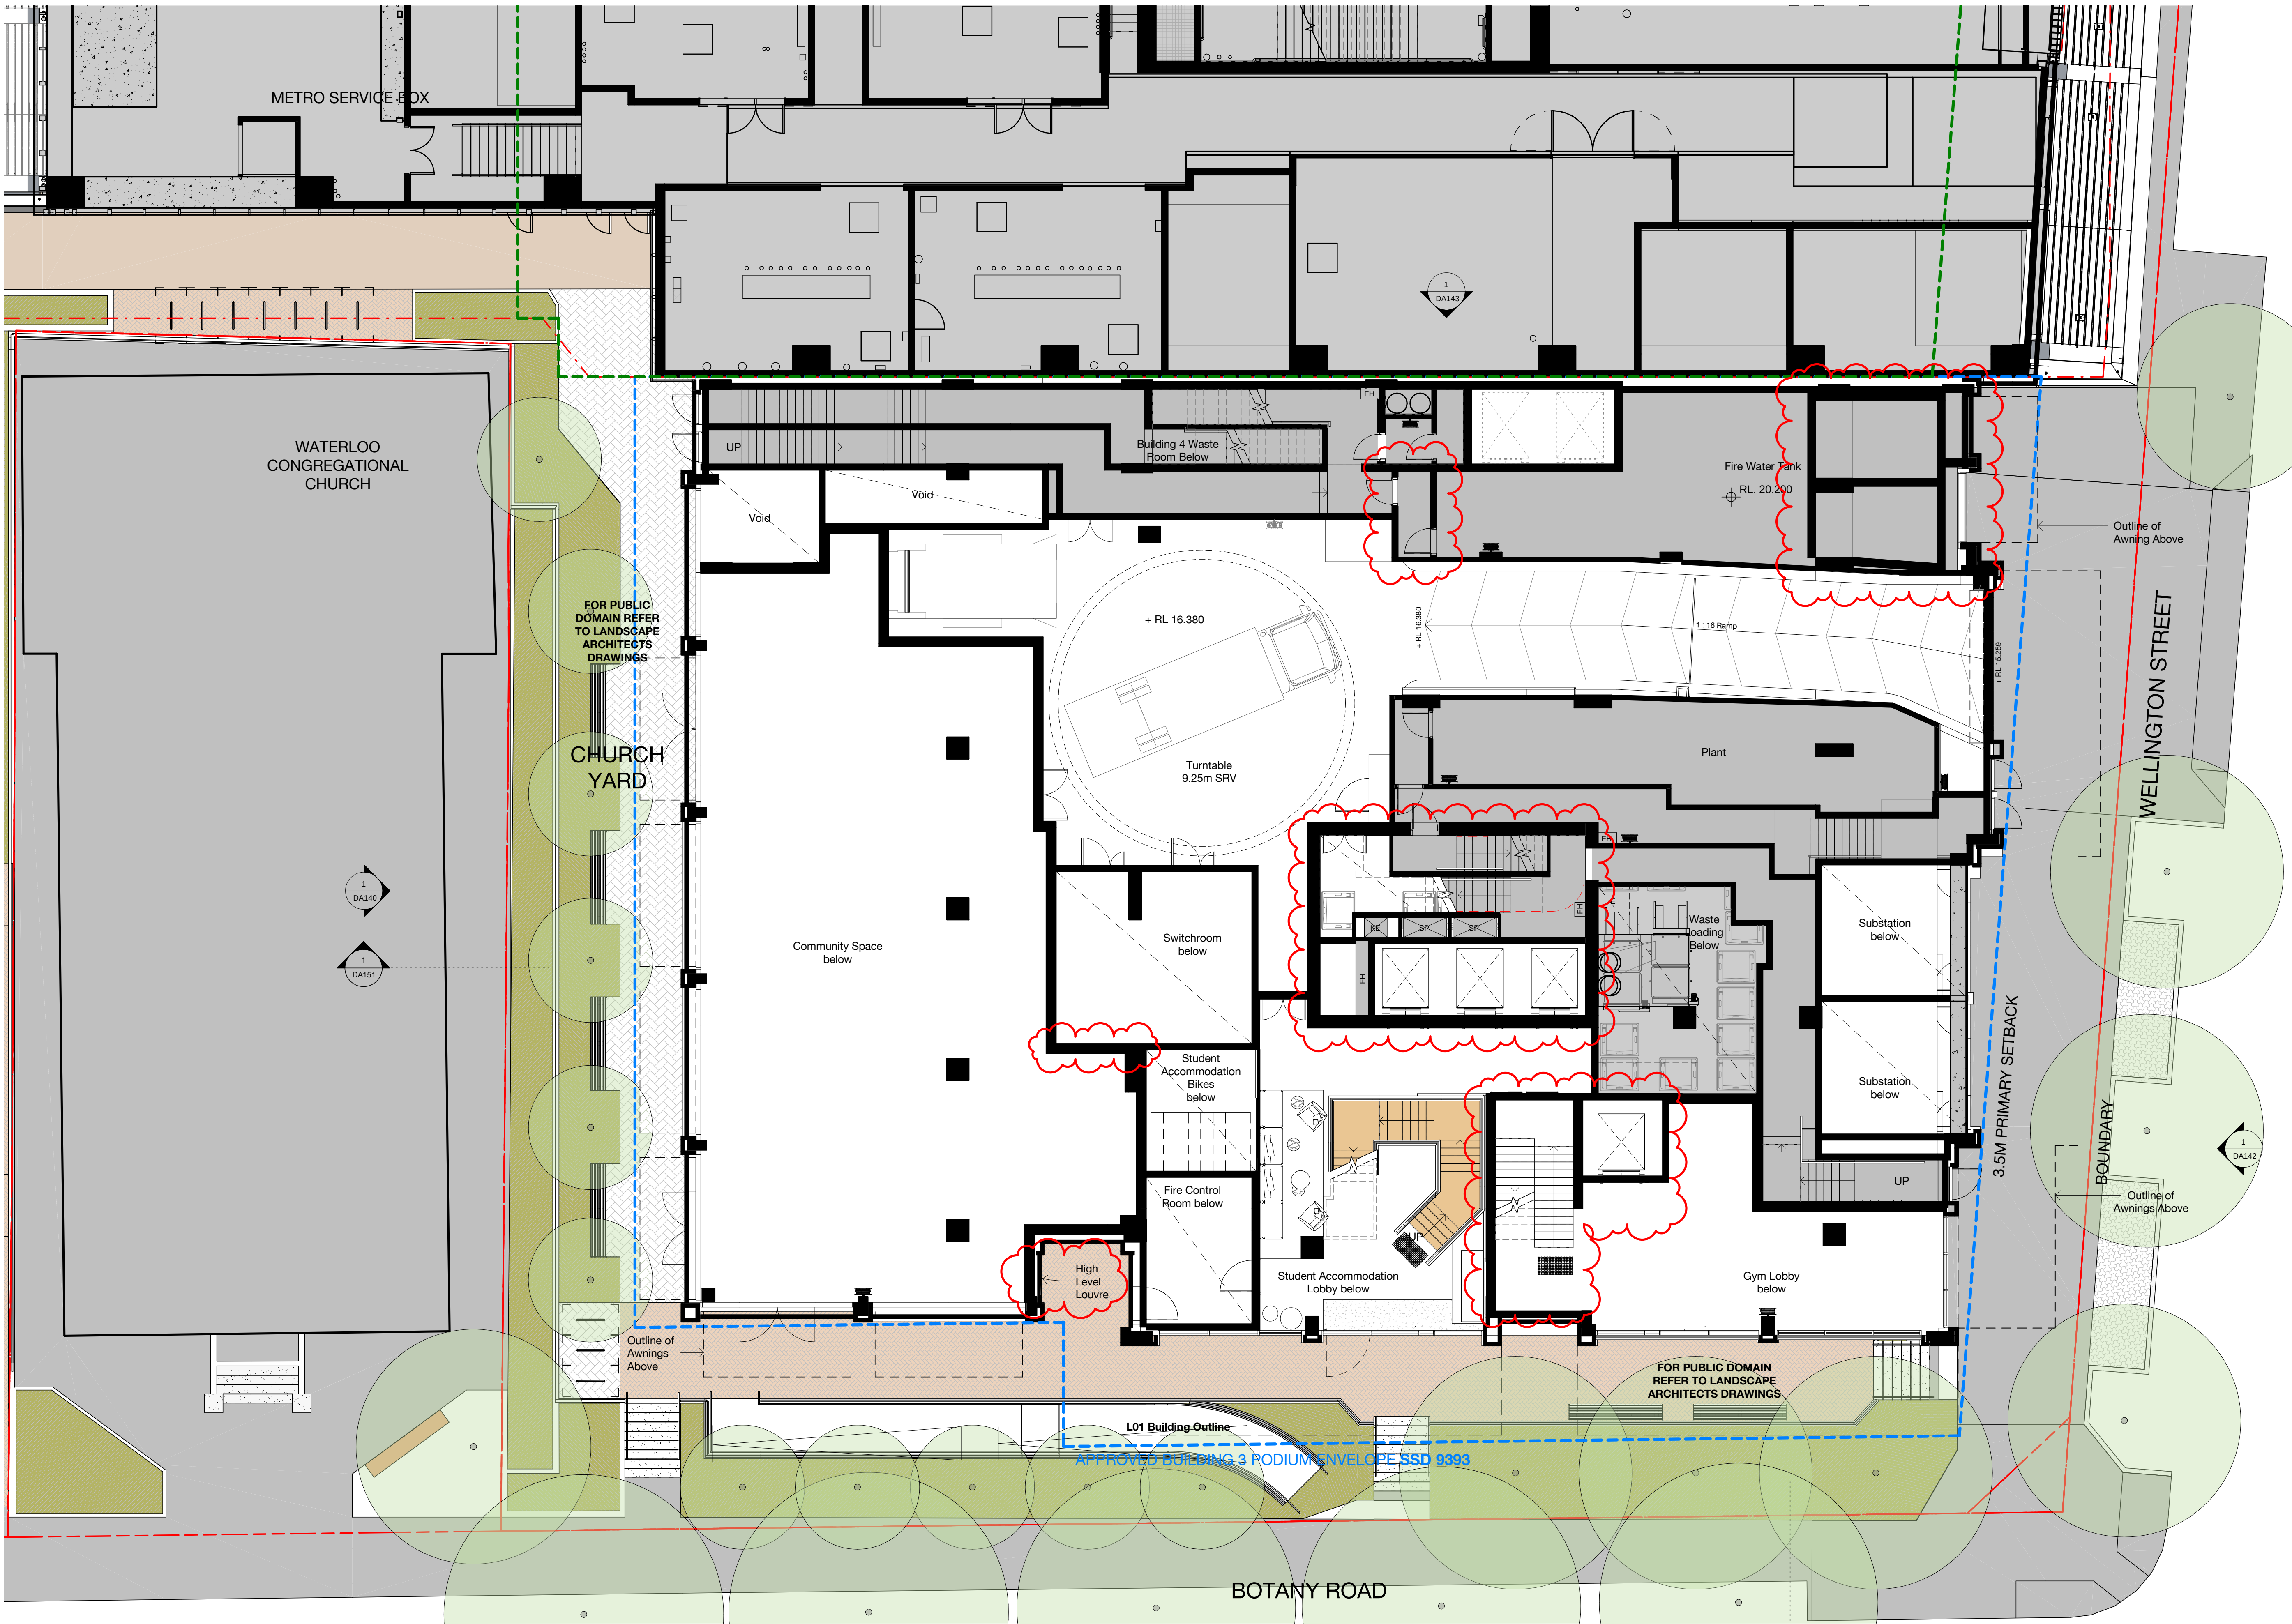

Recent revision history		
#	Status	Description
D	ISSUE FOR INFORMATION	01.06.20
E	DRAFT SSDA ISSUE	15.06.20
F	SSDA ISSUE - FOR LANDOWNER'S CONSENT	27.07.20
G	SSDA ISSUE - FOR LANDOWNER'S CONSENT	30.07.20
H	SSDA ISSUE	26.08.20
I	RTS draft	08.02.21
J	RTS	10.02.21
K	RTS	15.02.21
L	RTS	26.03.21
M	SA55 MOD 1	05.04.22

Notes
No material may be reproduced without prior permission
Contractor must verify all dimensions on site before commencing work or preparing shop drawings.
Do not scale drawings.

Modification Changes
- Addition of louvers to podium of the mezzanine level and level 1
- Airlock reconfiguration

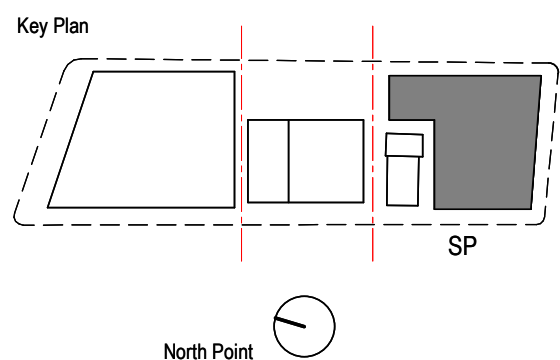


Consultant
BATESSMART

Project
WATERLOO METRO QUARTER DEVELOPMENT

Project number		Size check	
WMQ-BLD3-BSA		25mm	
Checked JC	Approved JC	Sheet size A1	Scale 1:100

Sheet title
General Arrangement Plan
Mezzanine Plan


Status		Revision	
AFT D&C Builder			
Sheet number			
WMQ-BLD3-BSA-AR-DRG-DA100M		M	

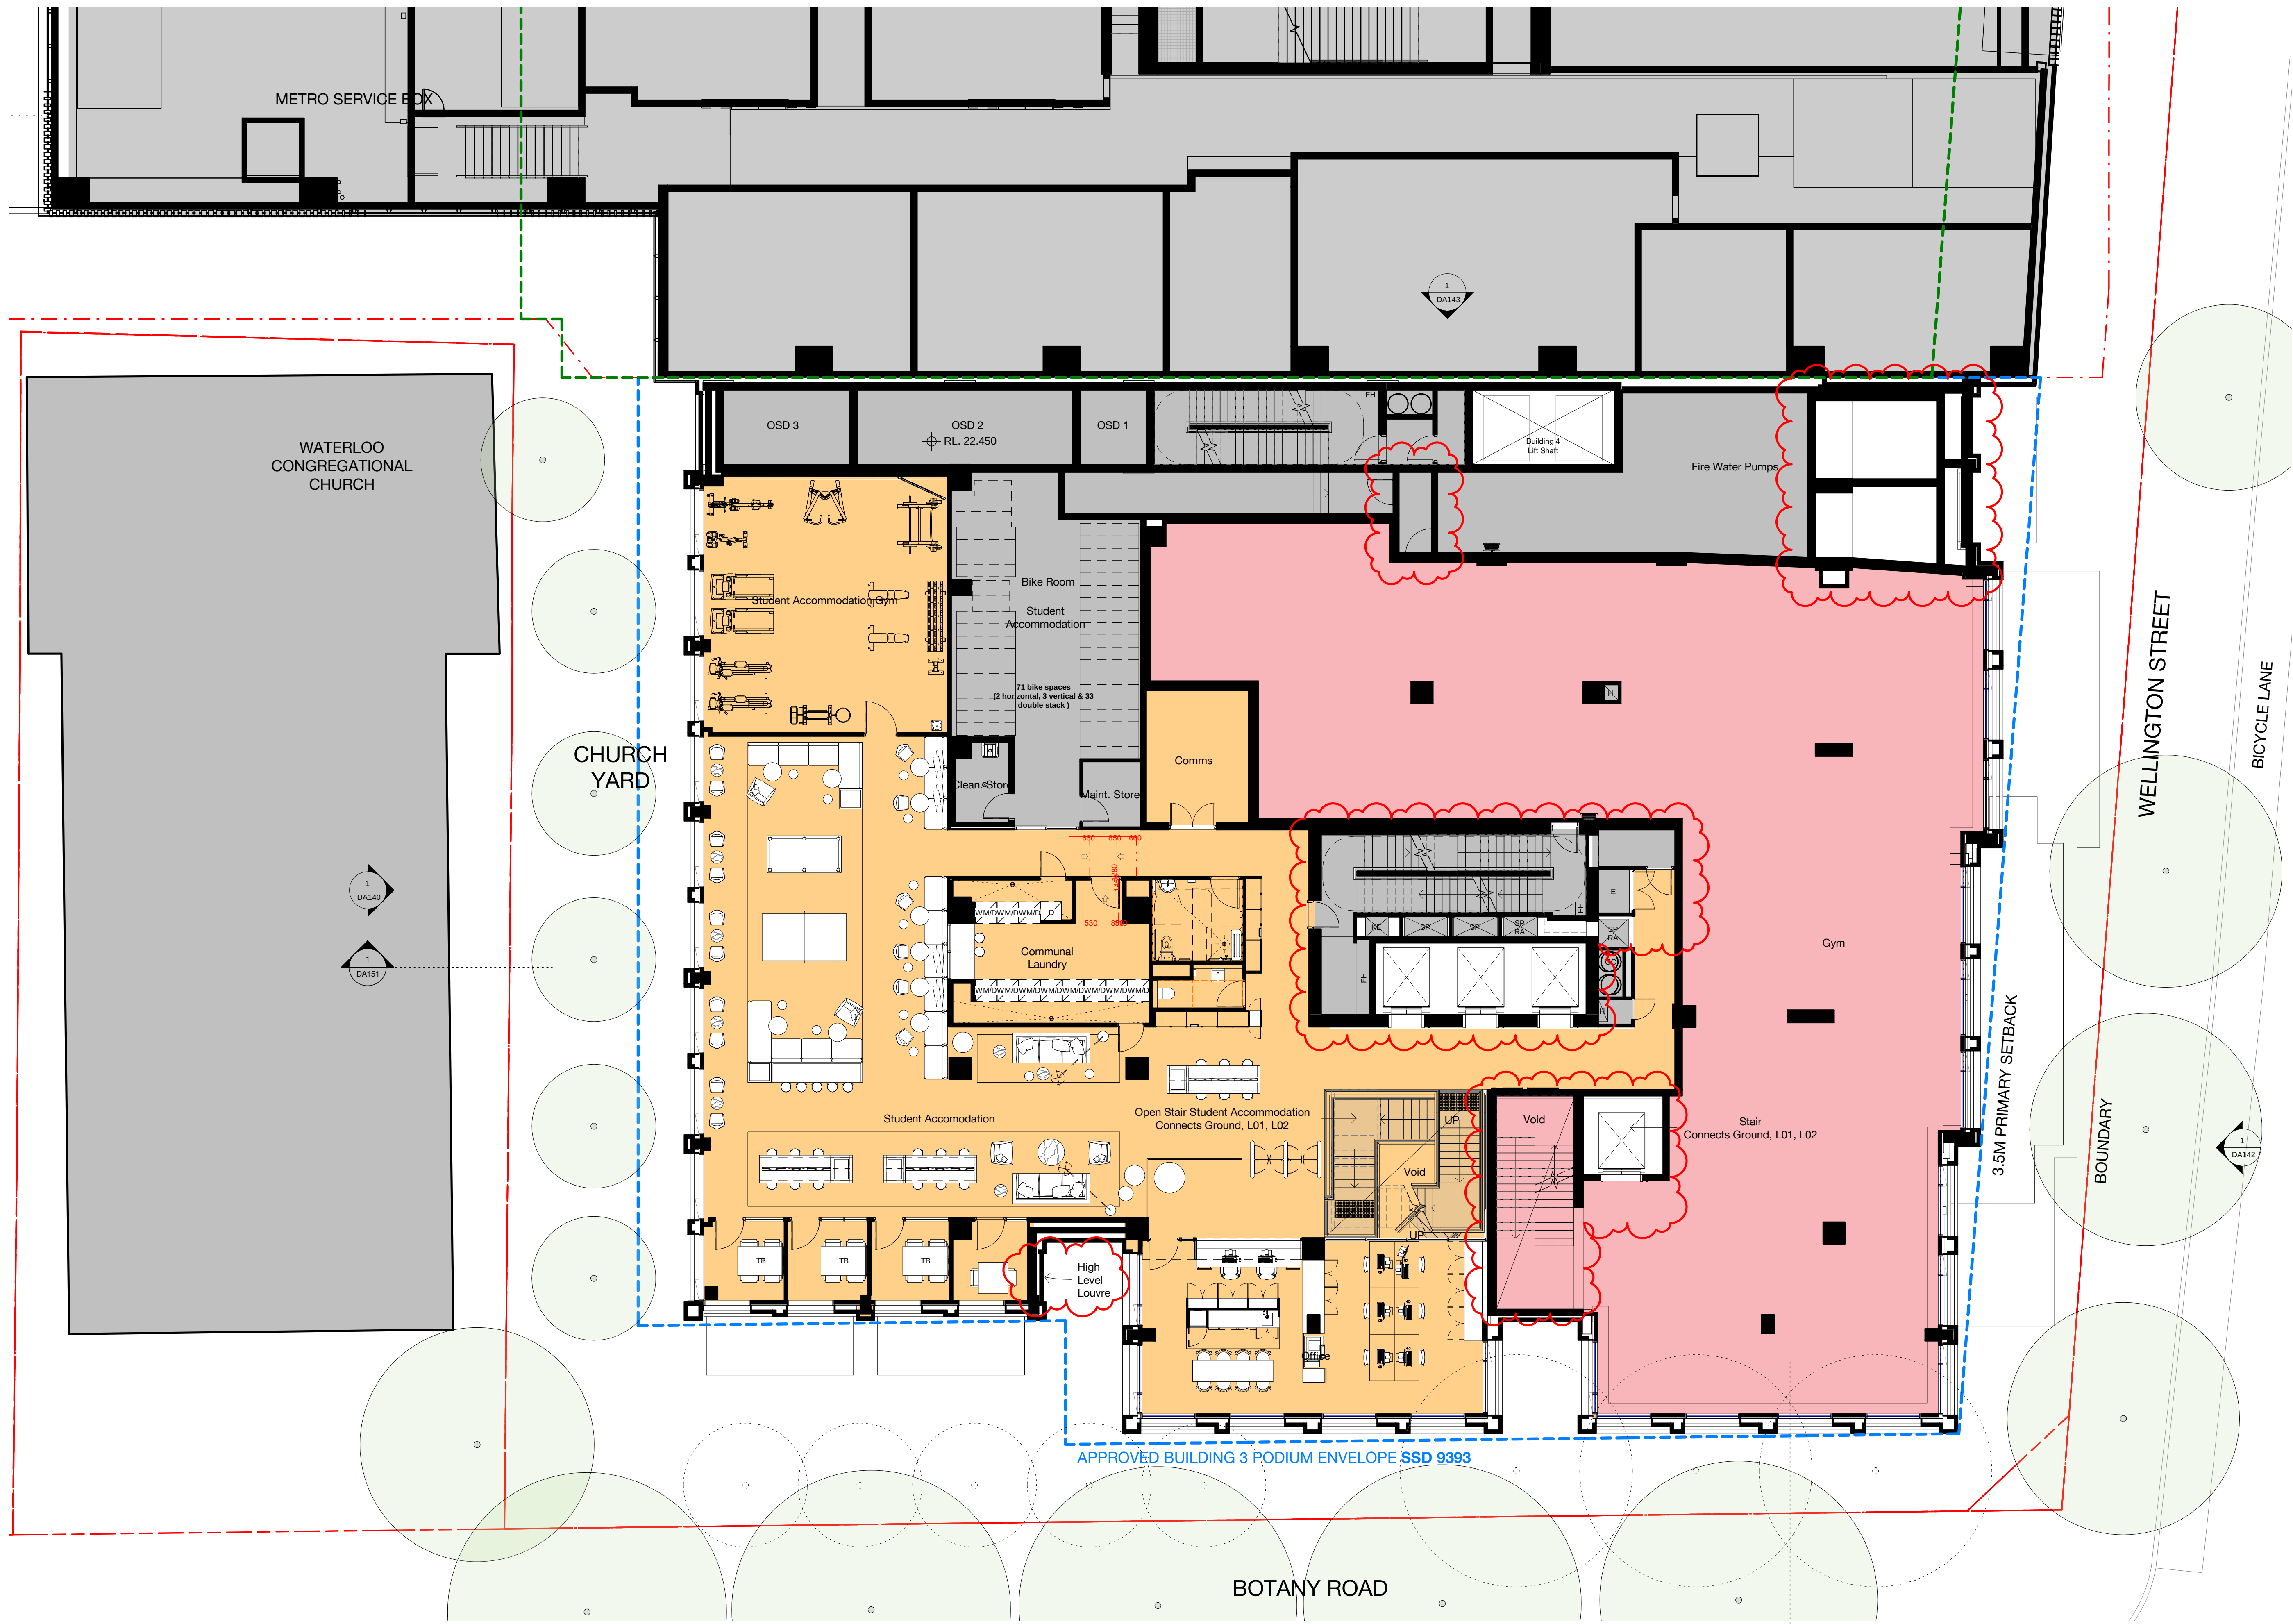

Recent revision history		
#	Status	Description
D	ISSUE FOR INFORMATION	01.06.20
E	DRAFT SSDA ISSUE	15.06.20
F	SSDA ISSUE - FOR LANDOWNER'S CONSENT	27.07.20
G	SSDA ISSUE - FOR LANDOWNER'S CONSENT	30.07.20
H	SSDA ISSUE	26.08.20
I	RTS draft	08.02.21
J	RTS	10.02.21
K	RTS	15.02.21
L	RTS	26.03.21
M	S4.55 MOD 1	05.04.22

Notes
No material may be reproduced without prior permission
Contractor must verify all dimensions on site before commencing work or preparing shop drawings.
Do not scale drawings.

- Modification Changes
- Student Accommodation - reconfiguration to the core and services
 - Gym - lift and stair reconfiguration
 - Addition of louvers to podium of the mezzanine level and level 1
 - Airlock reconfiguration

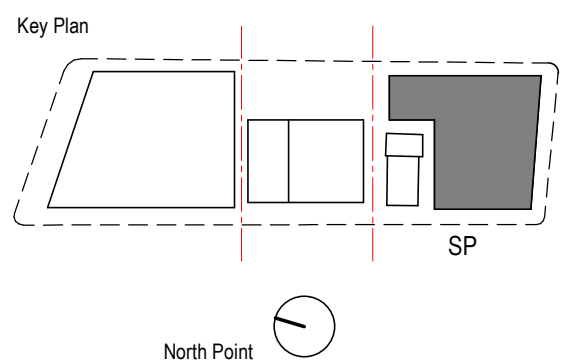


Consultant
BATESSMART

Project
WATERLOO METRO QUARTER DEVELOPMENT

Project number	WMQ-BLD3-BSA	Size check	25mm
Checked	JC	Approved	JC
Sheet size	A1	Scale	1 : 100

Sheet title
General Arrangement Plan
Level 1 Plan


Status	AFT D&C Builder	Revision	M
Sheet number	WMQ-BLD3-BSA-AR-DRG-DA101		

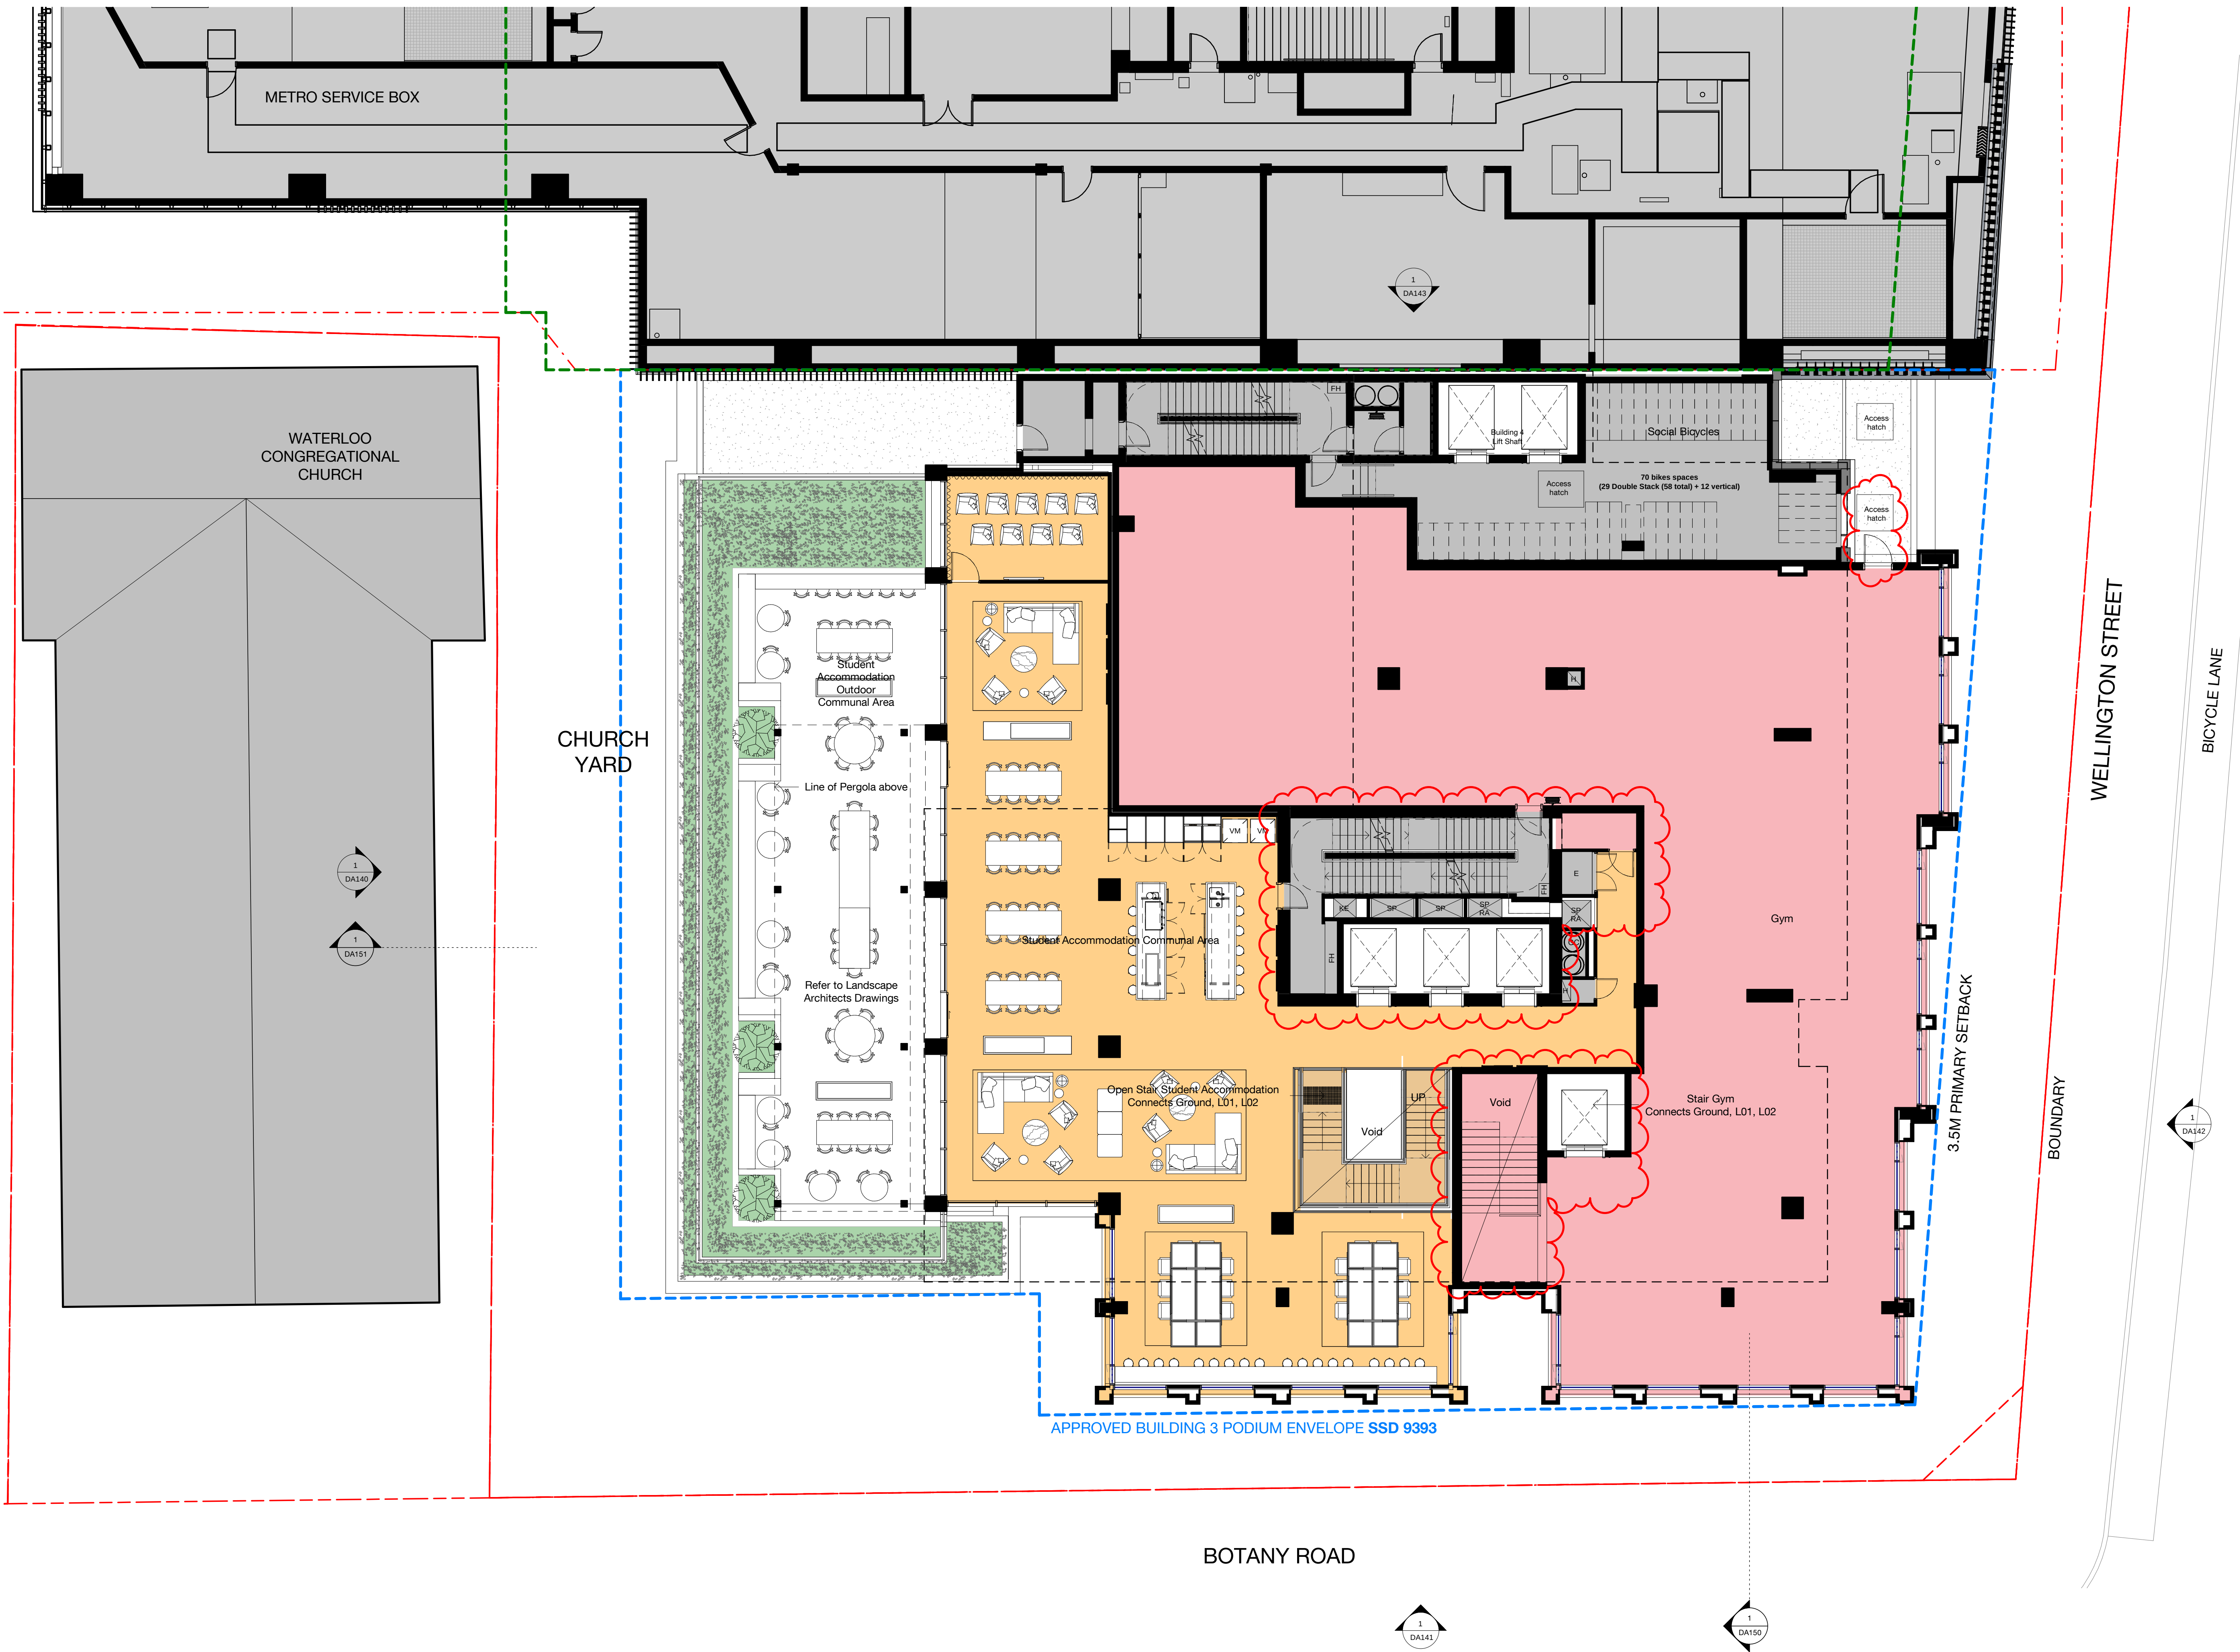

Recent revision history		
#	Status	Description
D	ISSUE FOR INFORMATION	01.06.20
E	DRAFT SSDA ISSUE	15.06.20
F	SSDA ISSUE - FOR LANDOWNER'S CONSENT	27.07.20
G	SSDA ISSUE - FOR LANDOWNER'S CONSENT	30.07.20
H	SSDA ISSUE	26.08.20
I	RTS draft	08.02.21
J	RTS	10.02.21
K	RTS	15.02.21
L	RTS	26.03.21
M	SA-55 MOD 1	05.04.22

Notes
No material may be reproduced without prior permission
Contractor must verify all dimensions on site before commencing work or preparing shop drawings.
Do not scale drawings.

- Modification Changes
- Student Accommodation - reconfiguration to the core and services
 - Gym - lift and stair reconfiguration
 - Addition of access hatch
 - Additional services door to podium roof

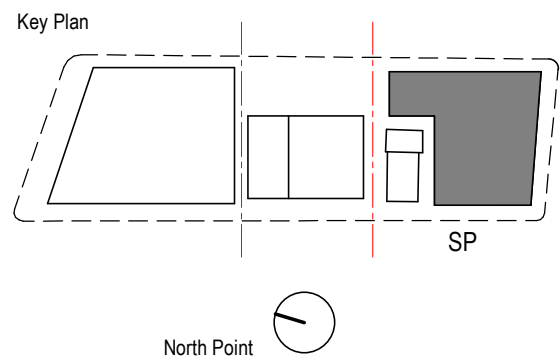


Consultant
BATESSMART

Project
WATERLOO METRO QUARTER DEVELOPMENT

Project number	Size check
WMQ-BLD3-BSA	25mm
Checked JC	Approved JC
Sheet size A1	Scale 1 : 100

Sheet title
General Arrangement Plan
Level 2 Plan


Status
AFT D&C Builder
Sheet number
WMQ-BLD3-BSA-AR-DRG-DA102
Revision
M

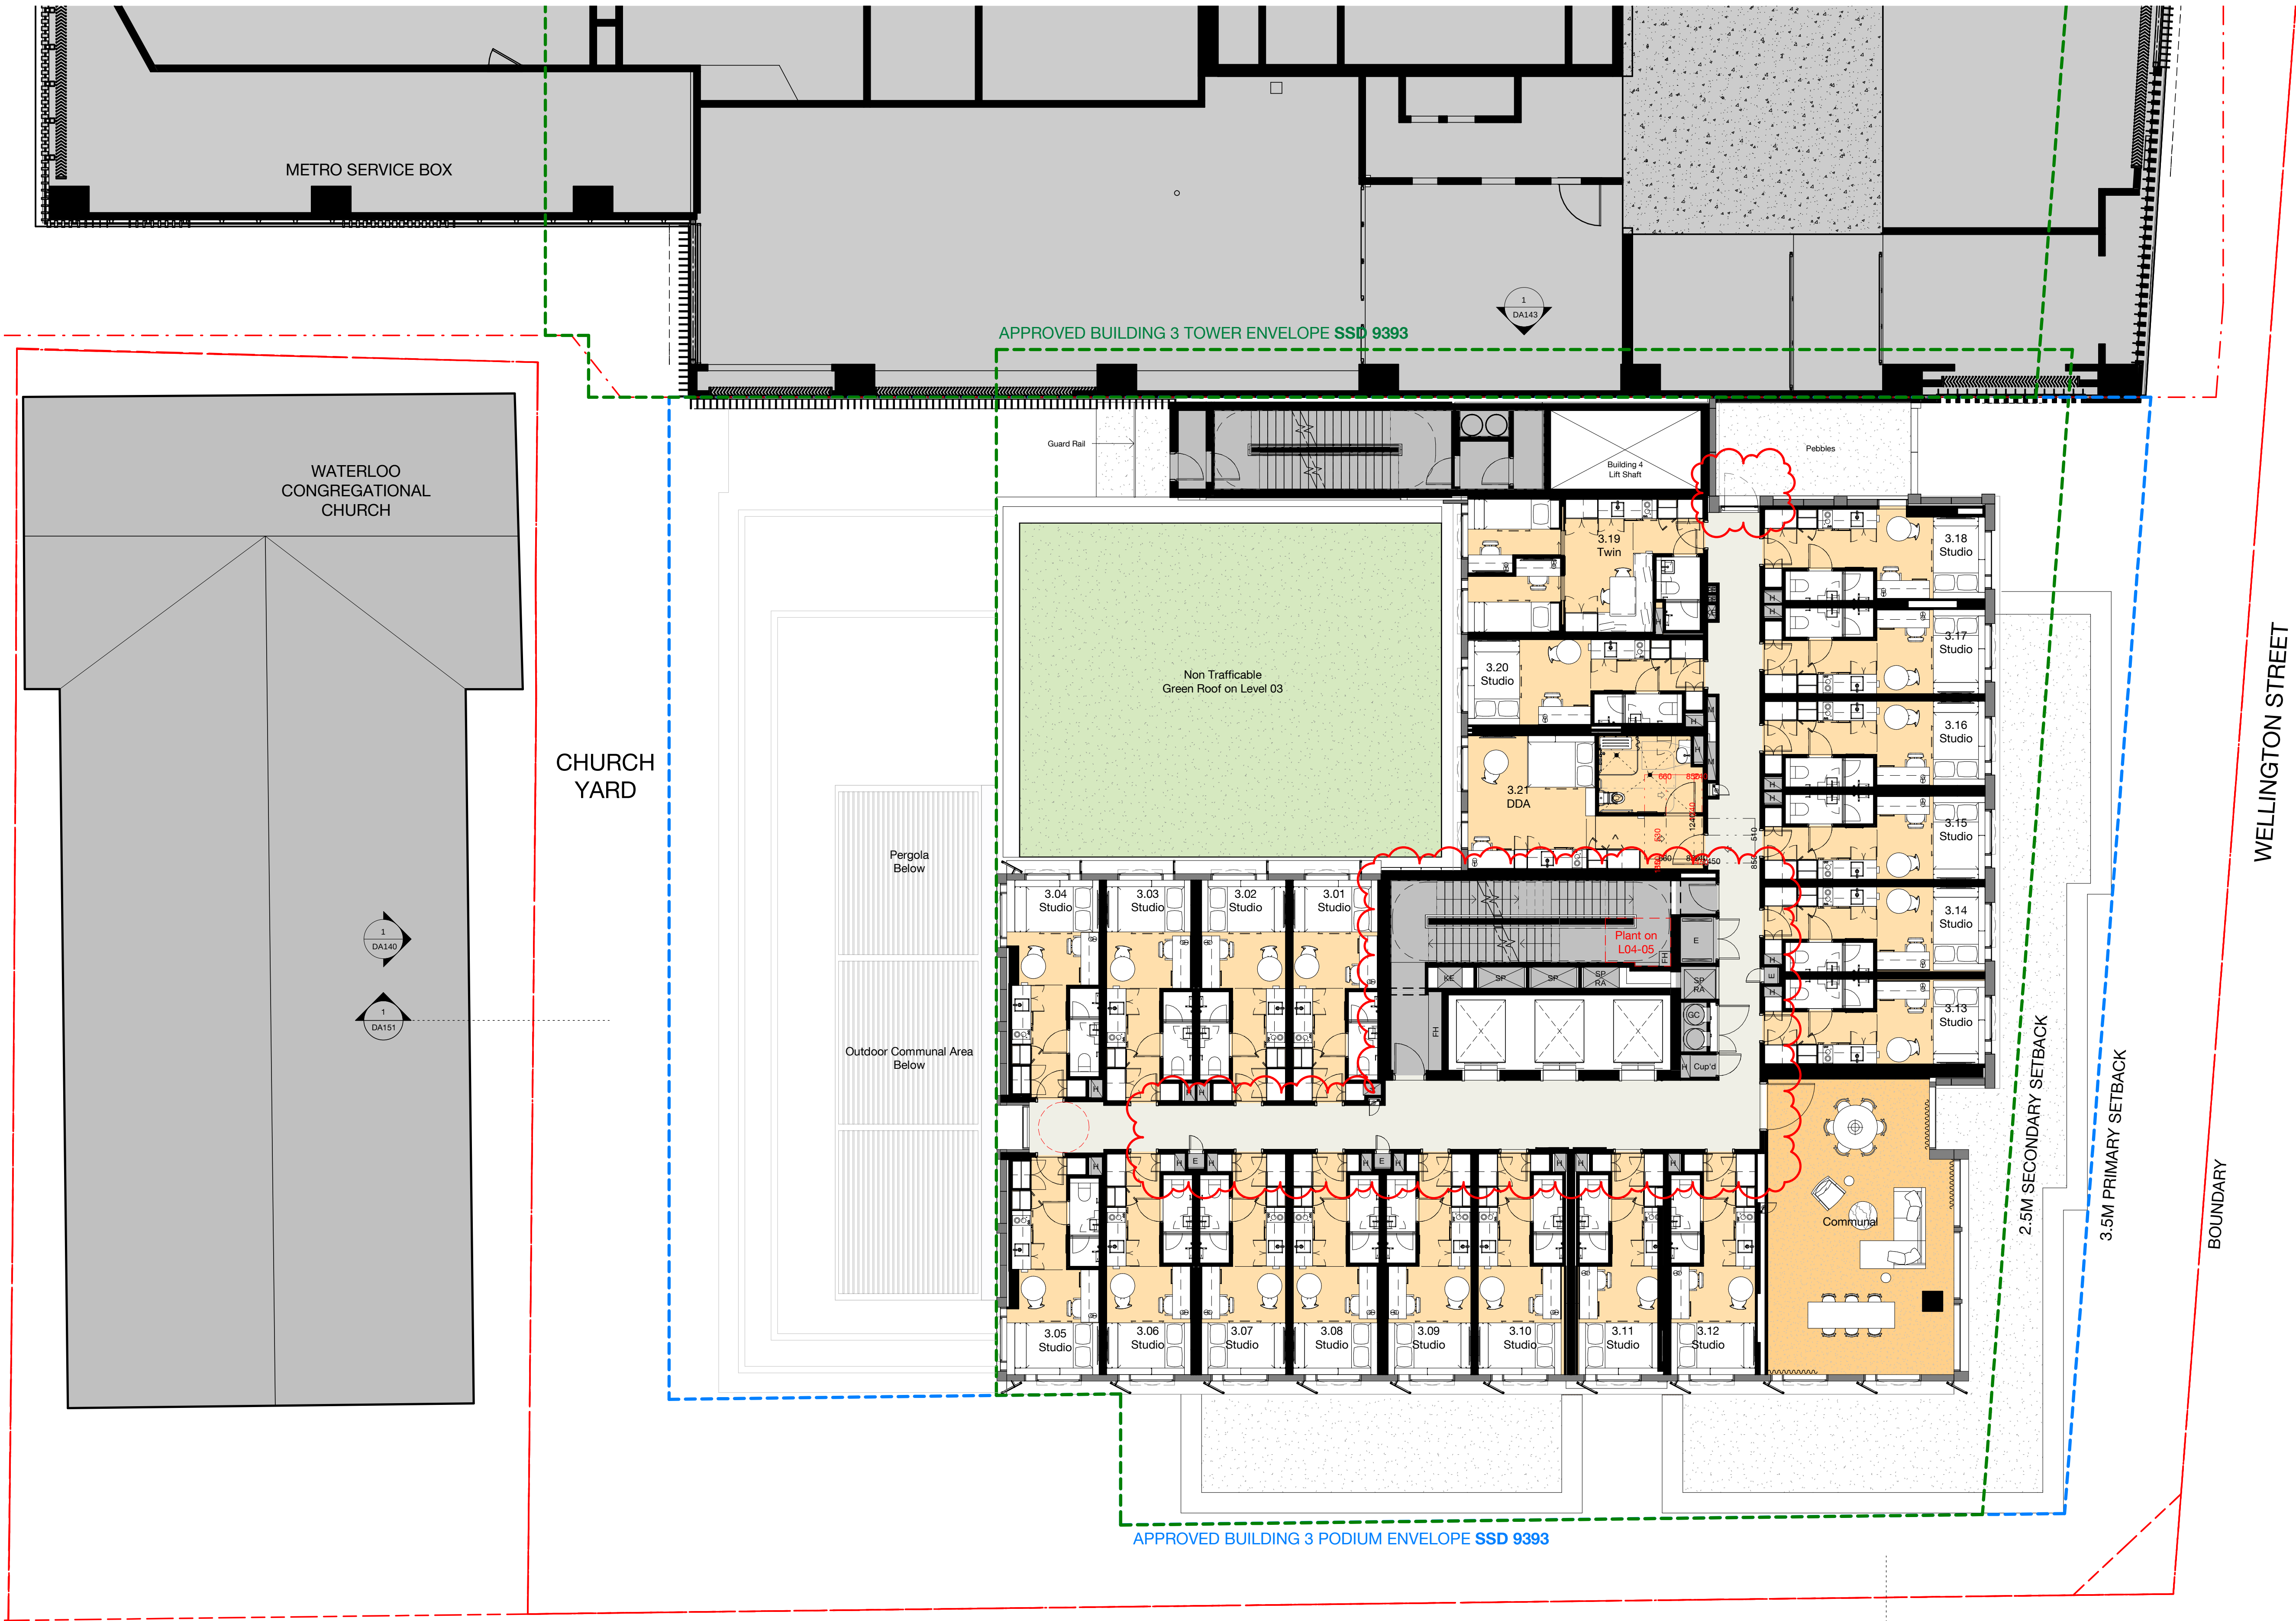

Recent revision history		
#	Status	Description
D	ISSUE FOR INFORMATION	01.06.20
E	DRAFT SSDA ISSUE	15.06.20
F	SSDA ISSUE - FOR LANDOWNER'S CONSENT	27.07.20
G	SSDA ISSUE - FOR LANDOWNER'S CONSENT	30.07.20
H	SSDA ISSUE	26.08.20
I	RTS draft	08.02.21
J	RTS	10.02.21
K	RTS	15.02.21
L	RTS	26.03.21
M	SA55 MOD 1	05.04.22

Notes
No material may be reproduced without prior permission
Contractor must verify all dimensions on site before commencing work or preparing shop drawings.
Do not scale drawings.

- Modification Changes
- Student Accommodation - reconfiguration to the core and services
 - Additional services door to podium roof
 - Additional services risers

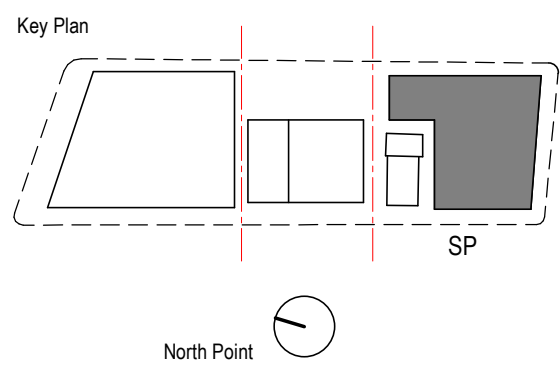

Consultant
BATESSMART

Project
WATERLOO METRO QUARTER DEVELOPMENT


Project number		Size check	
WMQ-BLD3-BSA		25mm	
Checked	Approved	Sheet size	Scale
JC	JC	A1	1 : 100


Sheet title
General Arrangement Plan
Level 3-5 Plan

Status	Revision
AFT D&C Builder	M
Sheet number	Revision
WMQ-BLD3-BSA-AR-DRG-DA103	M

do not scale drawings.

Student Accommodation - reconfiguration to
the core and services
Additional services risers

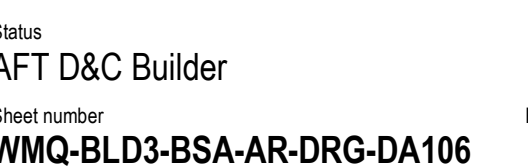


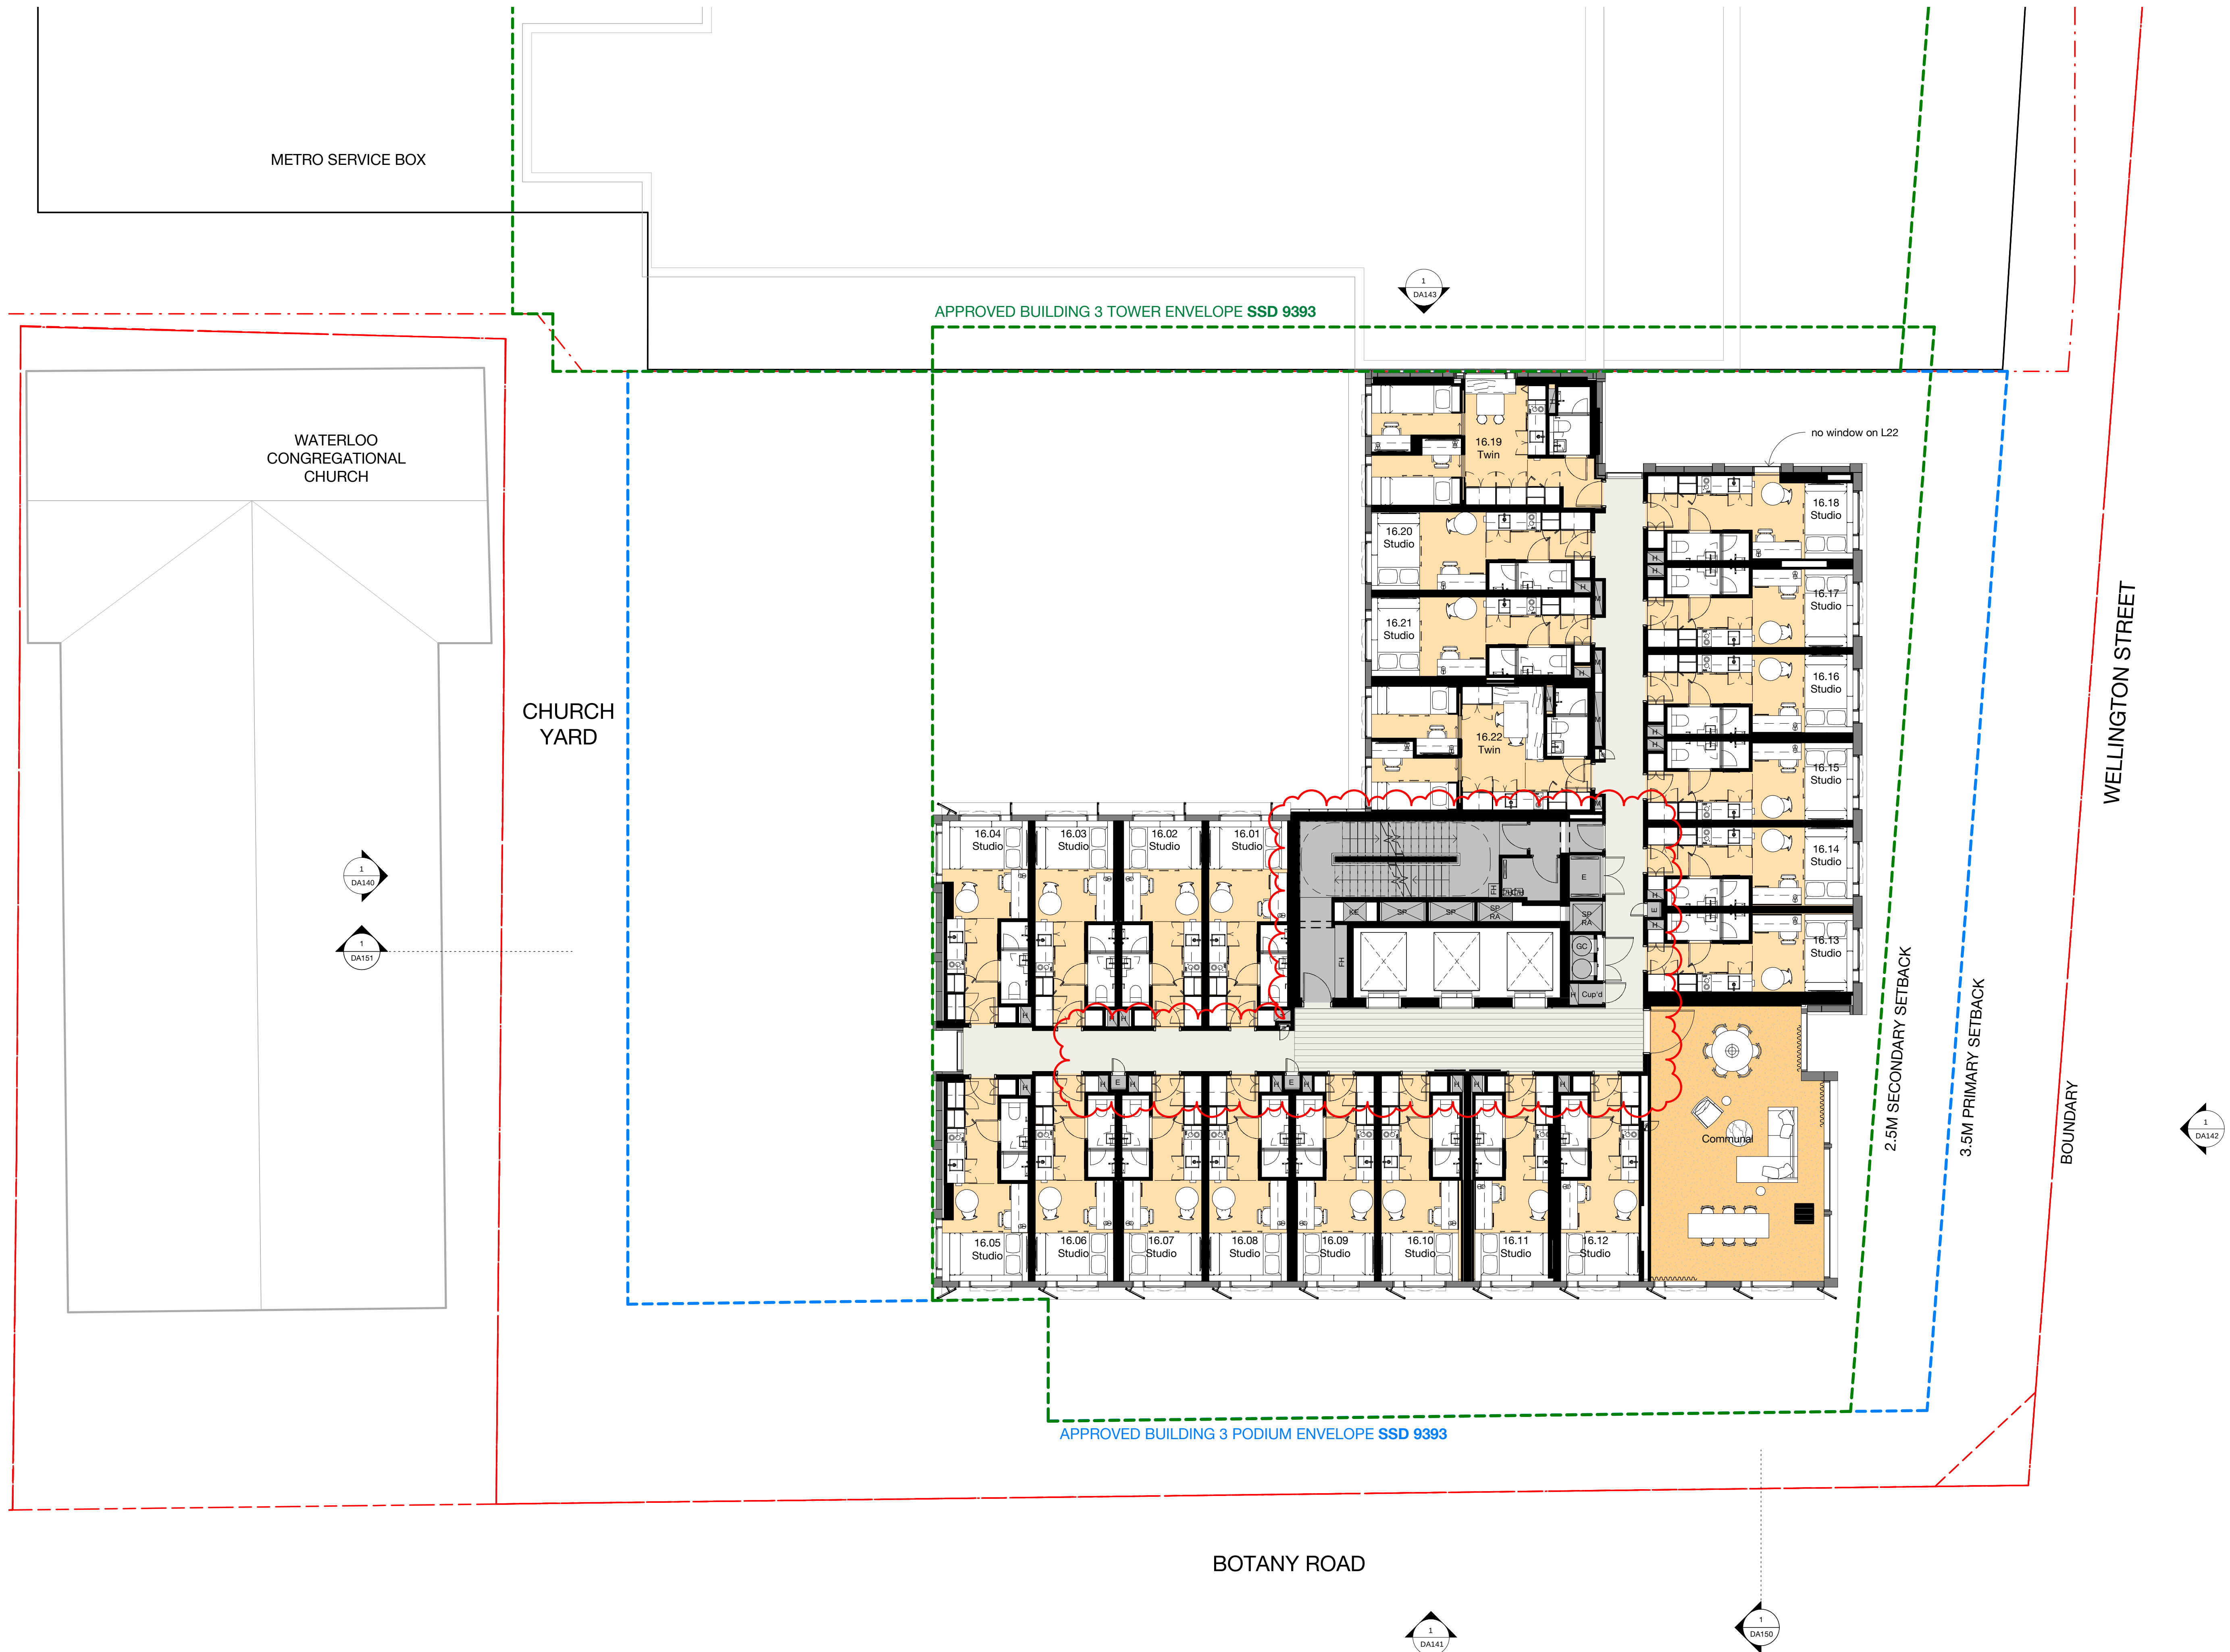

Recent revision history		
#	Status	Description
B	ISSUE FOR INFORMATION	01.06.20
C	DRAFT SSDA ISSUE	15.06.20
D	SSDA ISSUE - FOR LANDOWNER'S CONSENT	27.07.20
E	SSDA ISSUE - FOR LANDOWNER'S CONSENT	30.07.20
F	SSDA ISSUE	26.08.20
G	RTS draft	08.02.21
H	RTS	10.02.21
I	RTS	15.02.21
J	RTS	26.03.21
K	S4-55 MOD 1	05.04.22

Notes
No material may be reproduced without prior permission
Contractor must verify all dimensions on site before commencing work or preparing shop drawings.
Do not scale drawings.

- Modification Changes
- Student Accommodation - reconfiguration to the core and services
 - Additional services risers

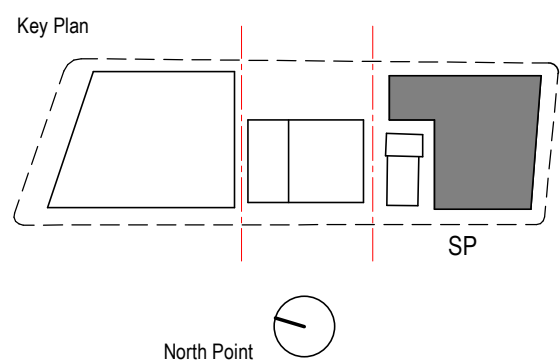


Consultant
BATESSMART

Project
WATERLOO METRO QUARTER DEVELOPMENT

Project number		Size check	
WMQ-BLD3-BSA		25mm	
Checked JC	Approved JC	Sheet size A1	Scale 1 : 100

Sheet title
General Arrangement Plan
Level 16-22 Plan


Status AFT D&C Builder	Revision K
Sheet number WMQ-BLD3-BSA-AR-DRG-DA116	

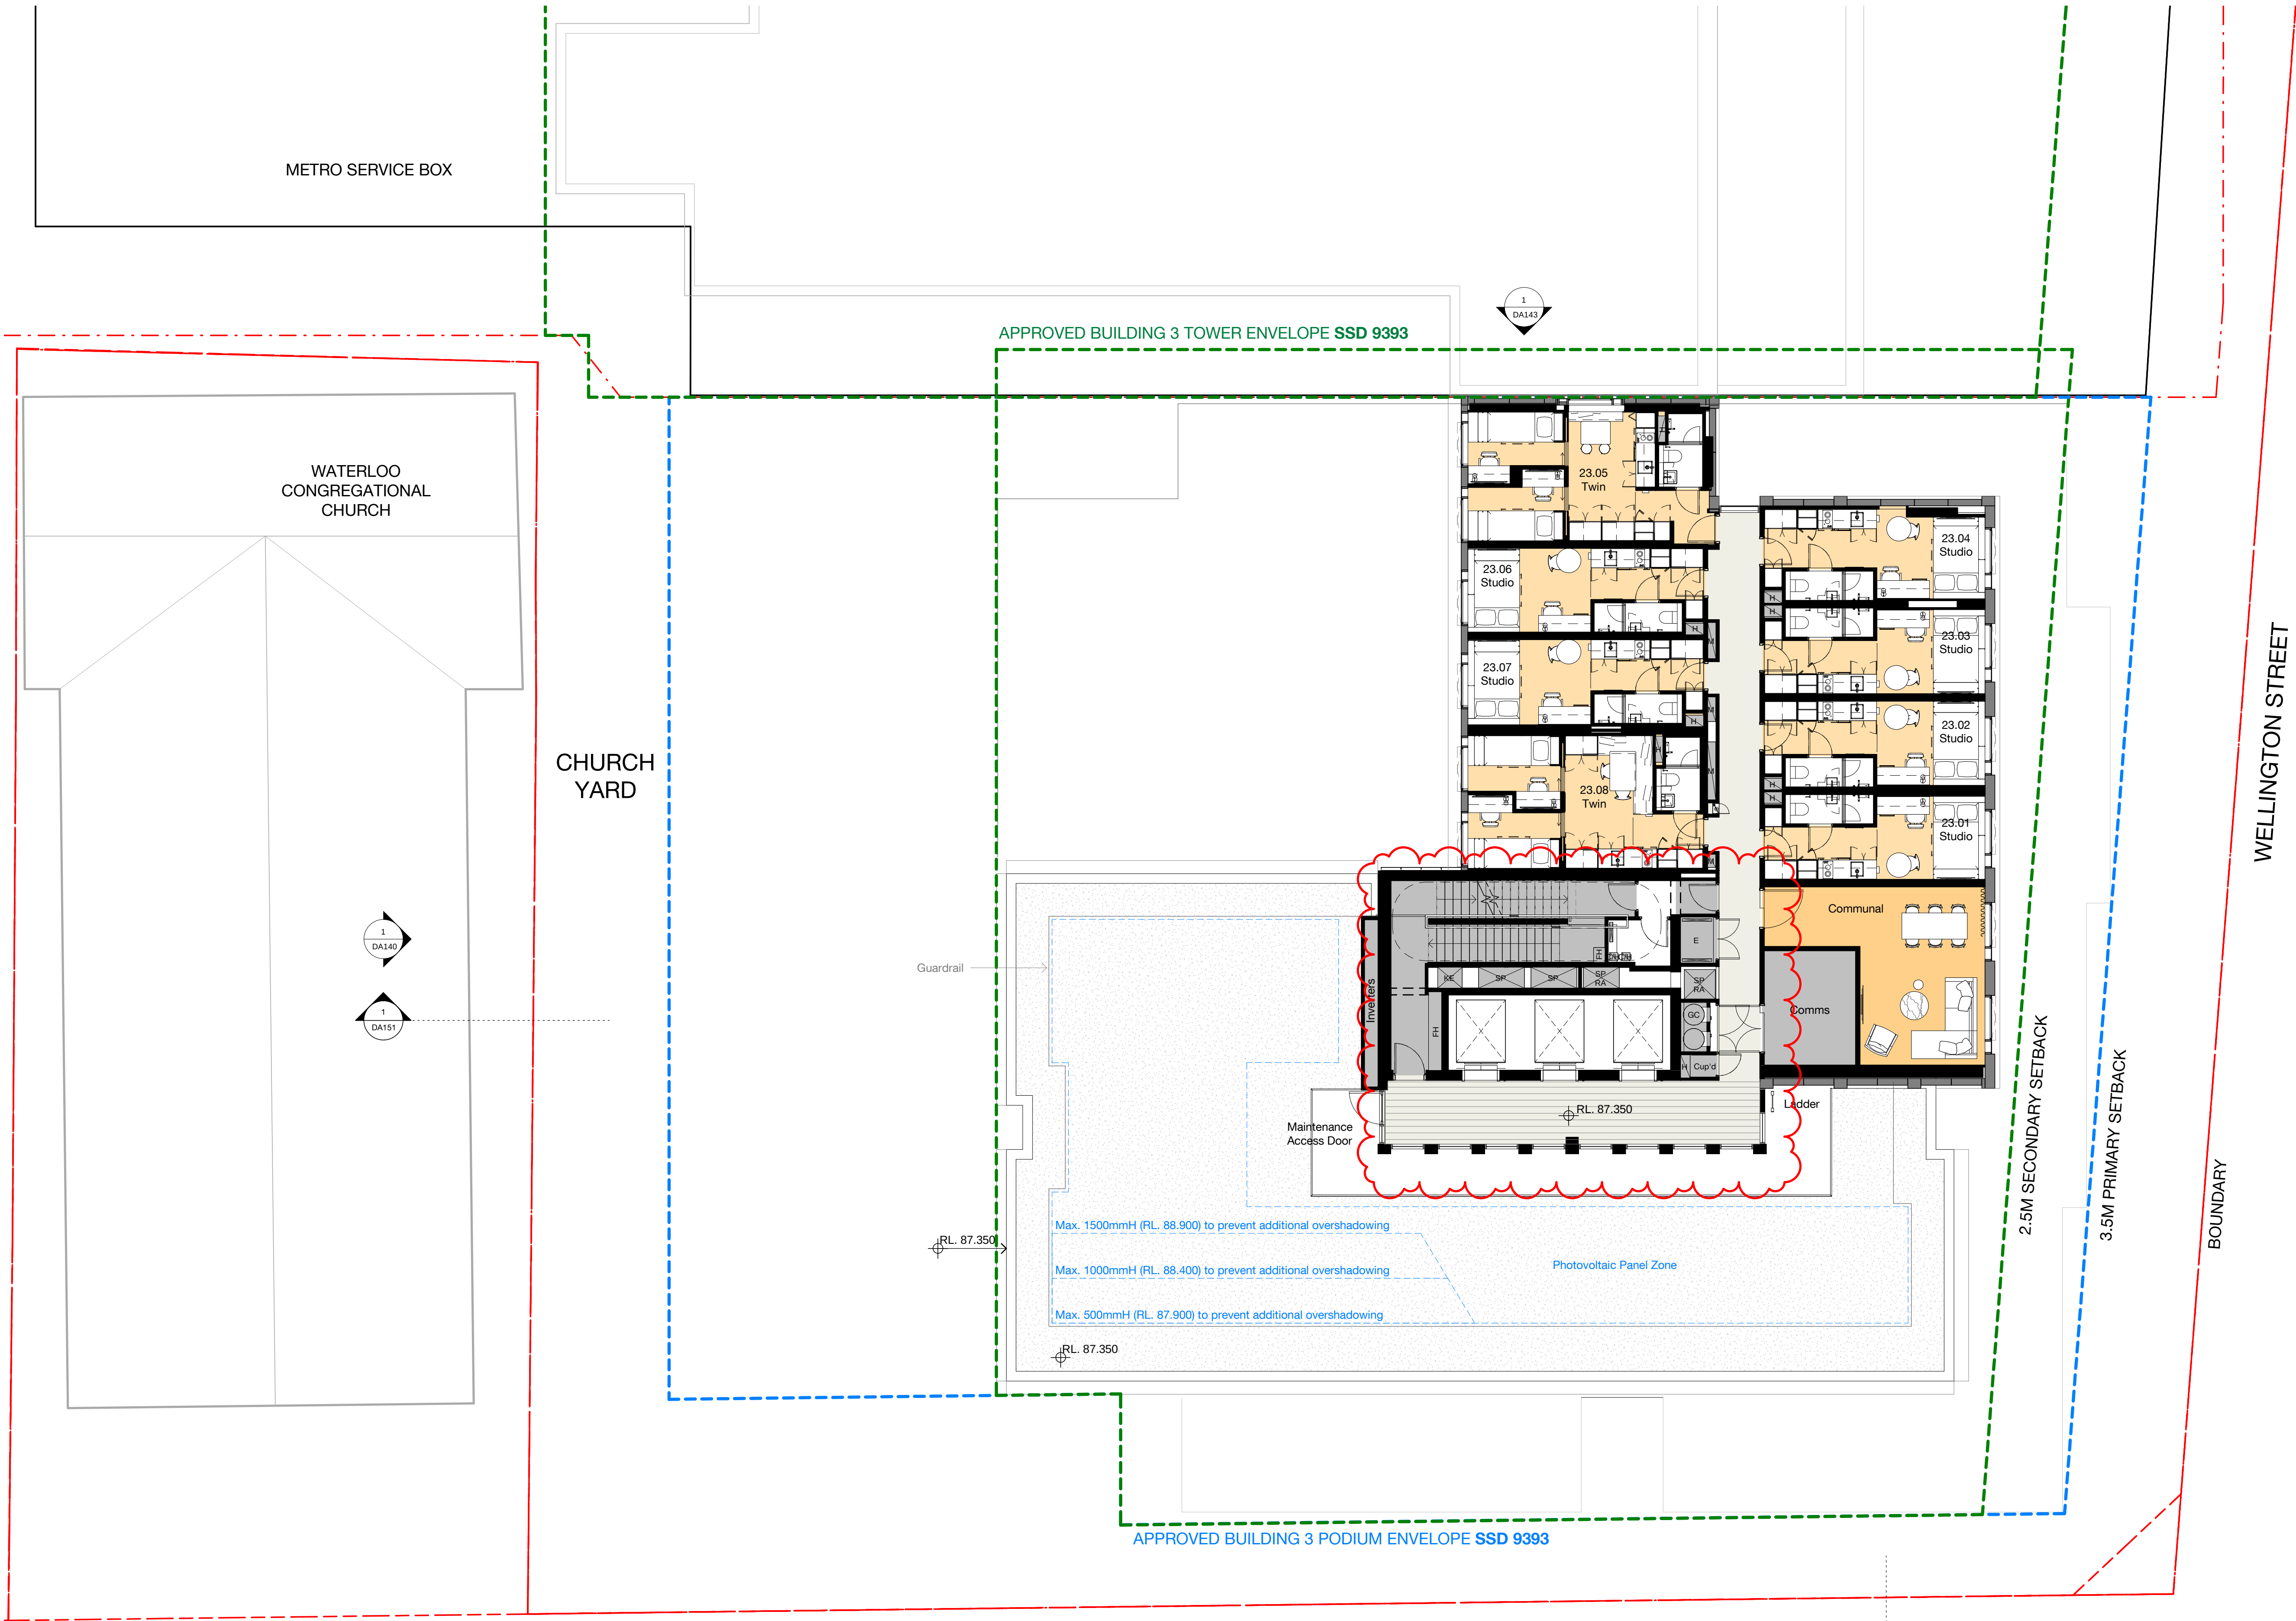

Recent revision history		
#	Status	Description
D	ISSUE FOR INFORMATION	01.06.20
E	DRAFT SSDA ISSUE	15.06.20
F	SSDA ISSUE - FOR LANDOWNER'S CONSENT	27.07.20
G	SSDA ISSUE - FOR LANDOWNER'S CONSENT	30.07.20
H	SSDA ISSUE	26.08.20
I	RTS draft	08.02.21
J	RTS	10.02.21
K	RTS	15.02.21
L	RTS	26.03.21
M	S4.55 MOD 1	05.04.22

Notes
No material may be reproduced without prior permission
Contractor must verify all dimensions on site before commencing work or preparing shop drawings.
Do not scale drawings.

Modification Changes
- Student Accommodation - reconfiguration to the core and services

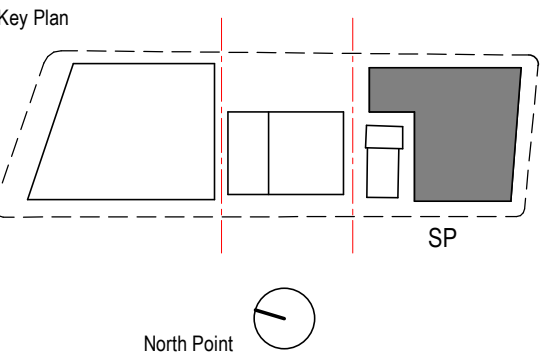


Consultant
BATESSMART

Project
WATERLOO METRO QUARTER DEVELOPMENT

Project number		Size check	
WMQ-BLD3-BSA		25mm	
Checked JC	Approved JC	Sheet size A1	Scale 1 : 100

Sheet title
General Arrangement Plan
Level 23 Plan


Status	AFT D&C Builder	Revision
Sheet number	WMQ-BLD3-BSA-AR-DRG-DA123	M

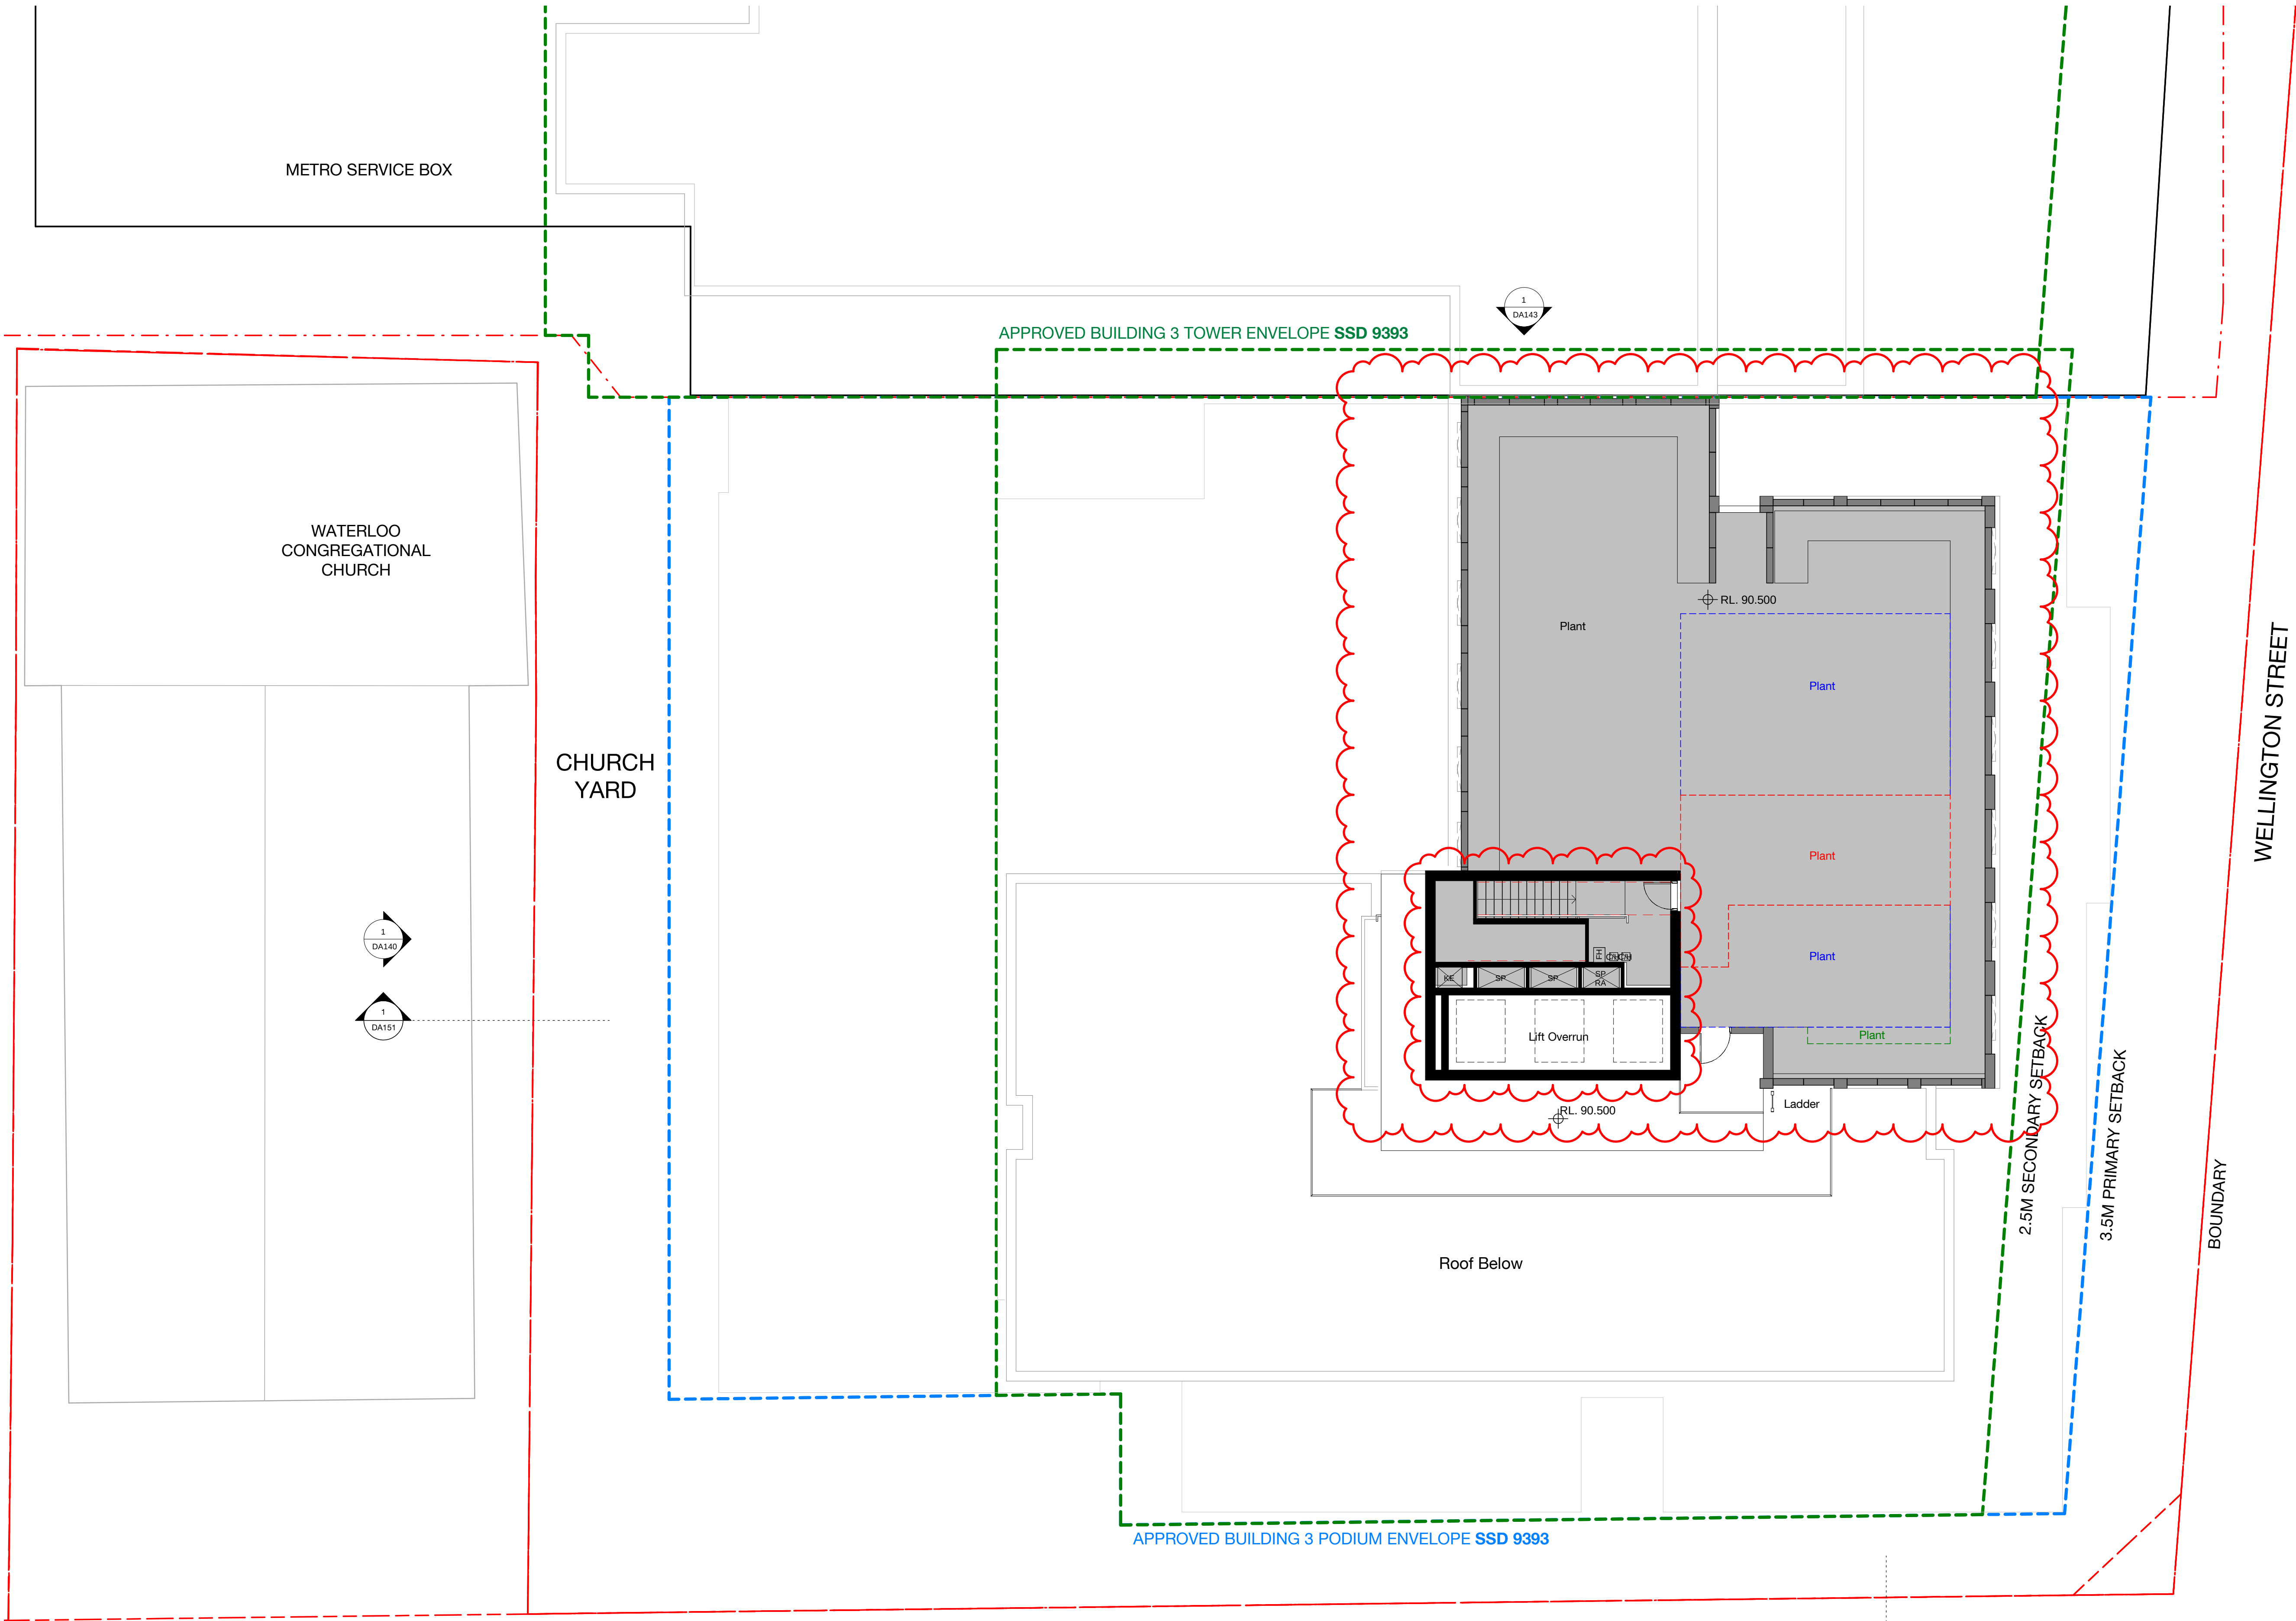

Recent revision history		
#	Status	Description
D		ISSUE FOR INFORMATION
E		DRAFT SSDA ISSUE
F		SSDA ISSUE - FOR LANDOWNER'S CONSENT
G		SSDA ISSUE - FOR LANDOWNER'S CONSENT
H		SSDA ISSUE
I		RTS draft
J		RTS
K		RTS
L		RTS
M		S4-55 MOD 1

Notes
No material may be reproduced without prior permission
Contractor must verify all dimensions on site before commencing work or preparing shop drawings.
Do not scale drawings.

- Modification Changes
- Student Accommodation - reconfiguration to the core and services
 - Roof plant zone

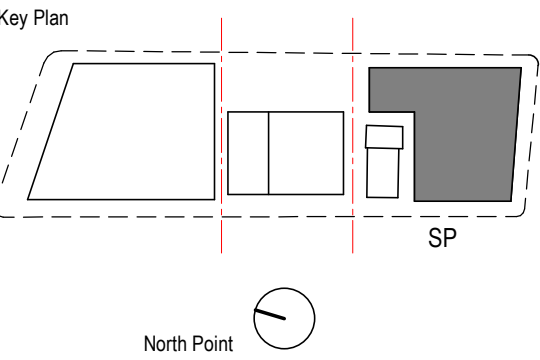


Consultant
BATESSMART

Project
WATERLOO METRO QUARTER DEVELOPMENT

Project number		Size check	
WMQ-BLD3-BSA		25mm	
Checked	Approved	Sheet size	Scale
JC	JC	A1	1 : 100

Sheet title
General Arrangement Plan
Level 24 (Plant) Plan


Status
AFT D&C Builder
Sheet number
WMQ-BLD3-BSA-AR-DRG-DA124
Revision
M

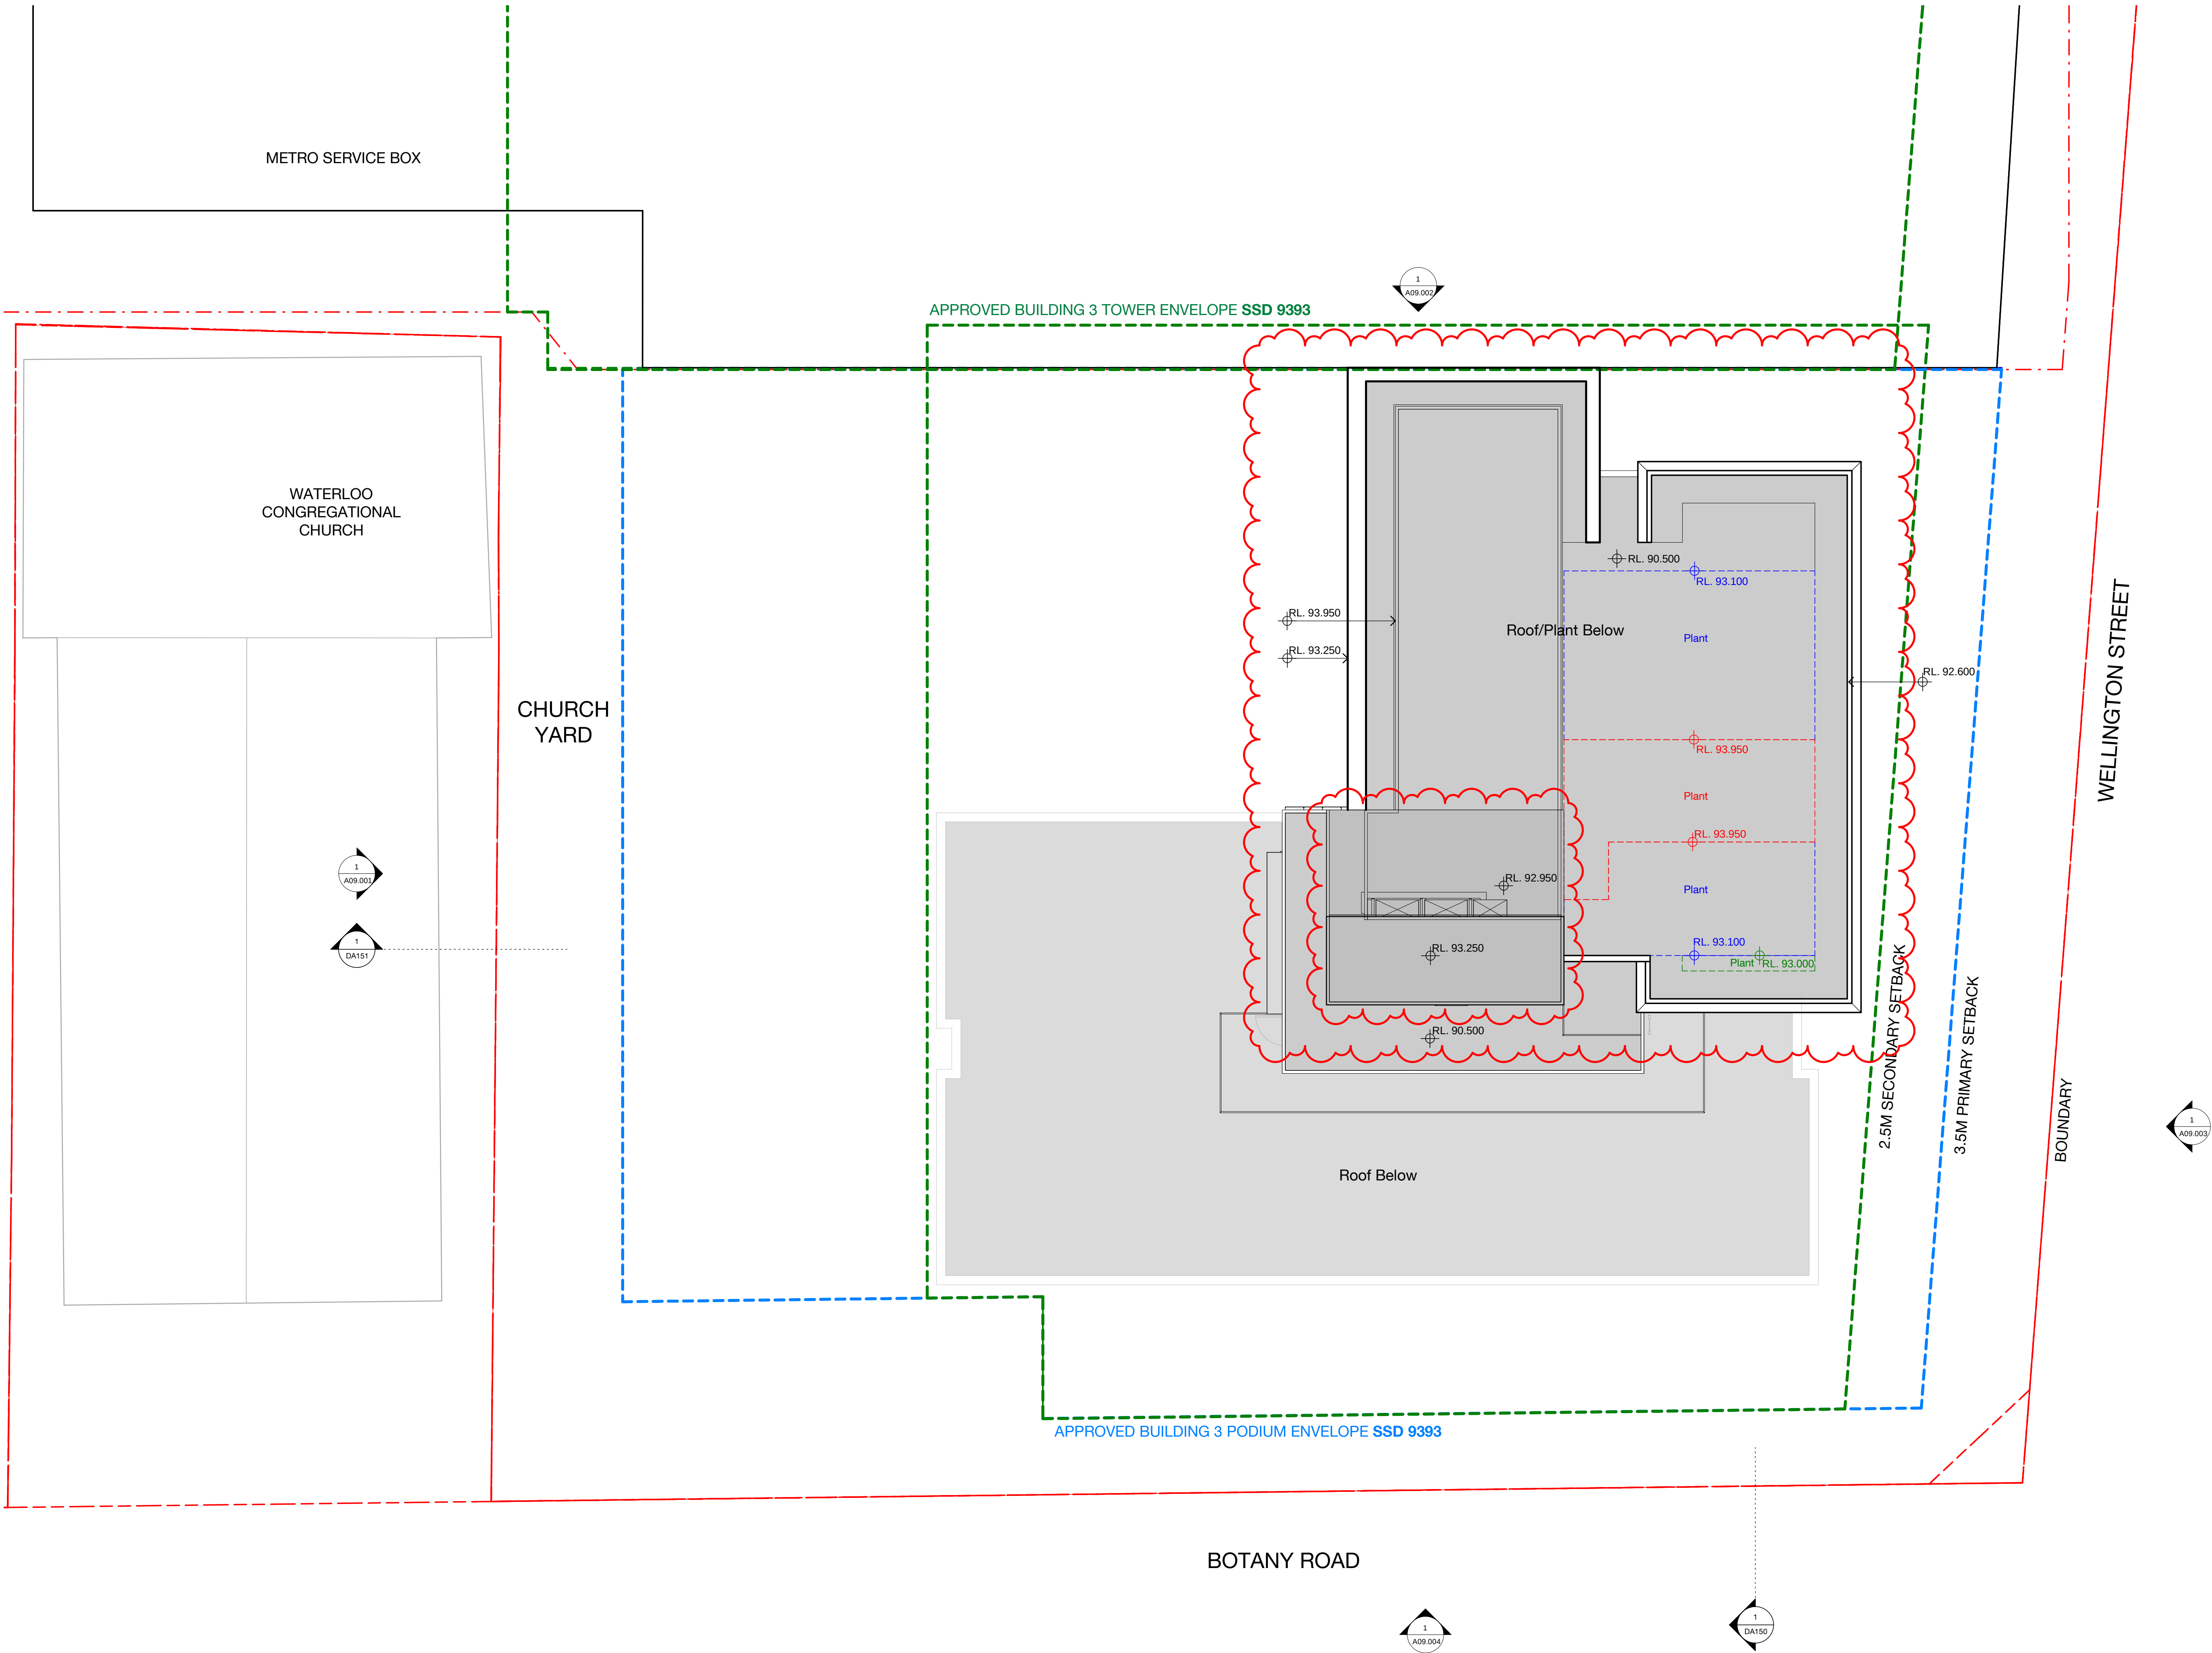

Recent revision history		
#	Status	Description
D	ISSUE FOR INFORMATION	01.06.20
E	DRAFT SSDA ISSUE	15.06.20
F	SSDA ISSUE - FOR LANDOWNER'S CONSENT	27.07.20
G	SSDA ISSUE - FOR LANDOWNER'S CONSENT	30.07.20
H	SSDA ISSUE	26.08.20
I	RTS draft	08.02.21
J	RTS	10.02.21
K	RTS	15.02.21
L	RTS	26.03.21
M	S4-55 MOD 1	05.04.22

Notes
No material may be reproduced without prior permission
Contractor must verify all dimensions on site before commencing work or preparing shop drawings.
Do not scale drawings.

- Modification Changes
- Student Accommodation - reconfiguration to the core and services
 - Roof plant zone

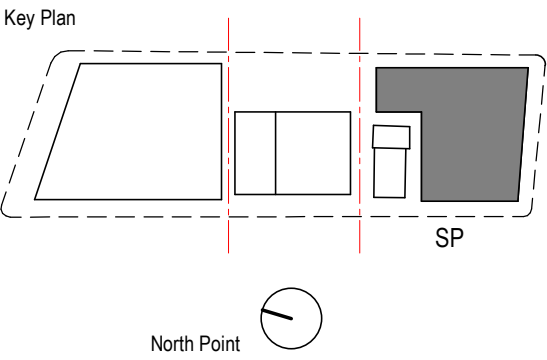


Consultant
BATESSMART

Project
WATERLOO METRO QUARTER DEVELOPMENT

Project number	WMQ-BLD3-BSA	Size check	25mm
Checked	JC	Approved	JC
Sheet size	A1	Scale	1 : 100

Sheet title
General Arrangement Plan
Roof Plan

Status	AFT D&C Builder	Revision	M
Sheet number	WMQ-BLD3-BSA-AR-DRG-DA125		

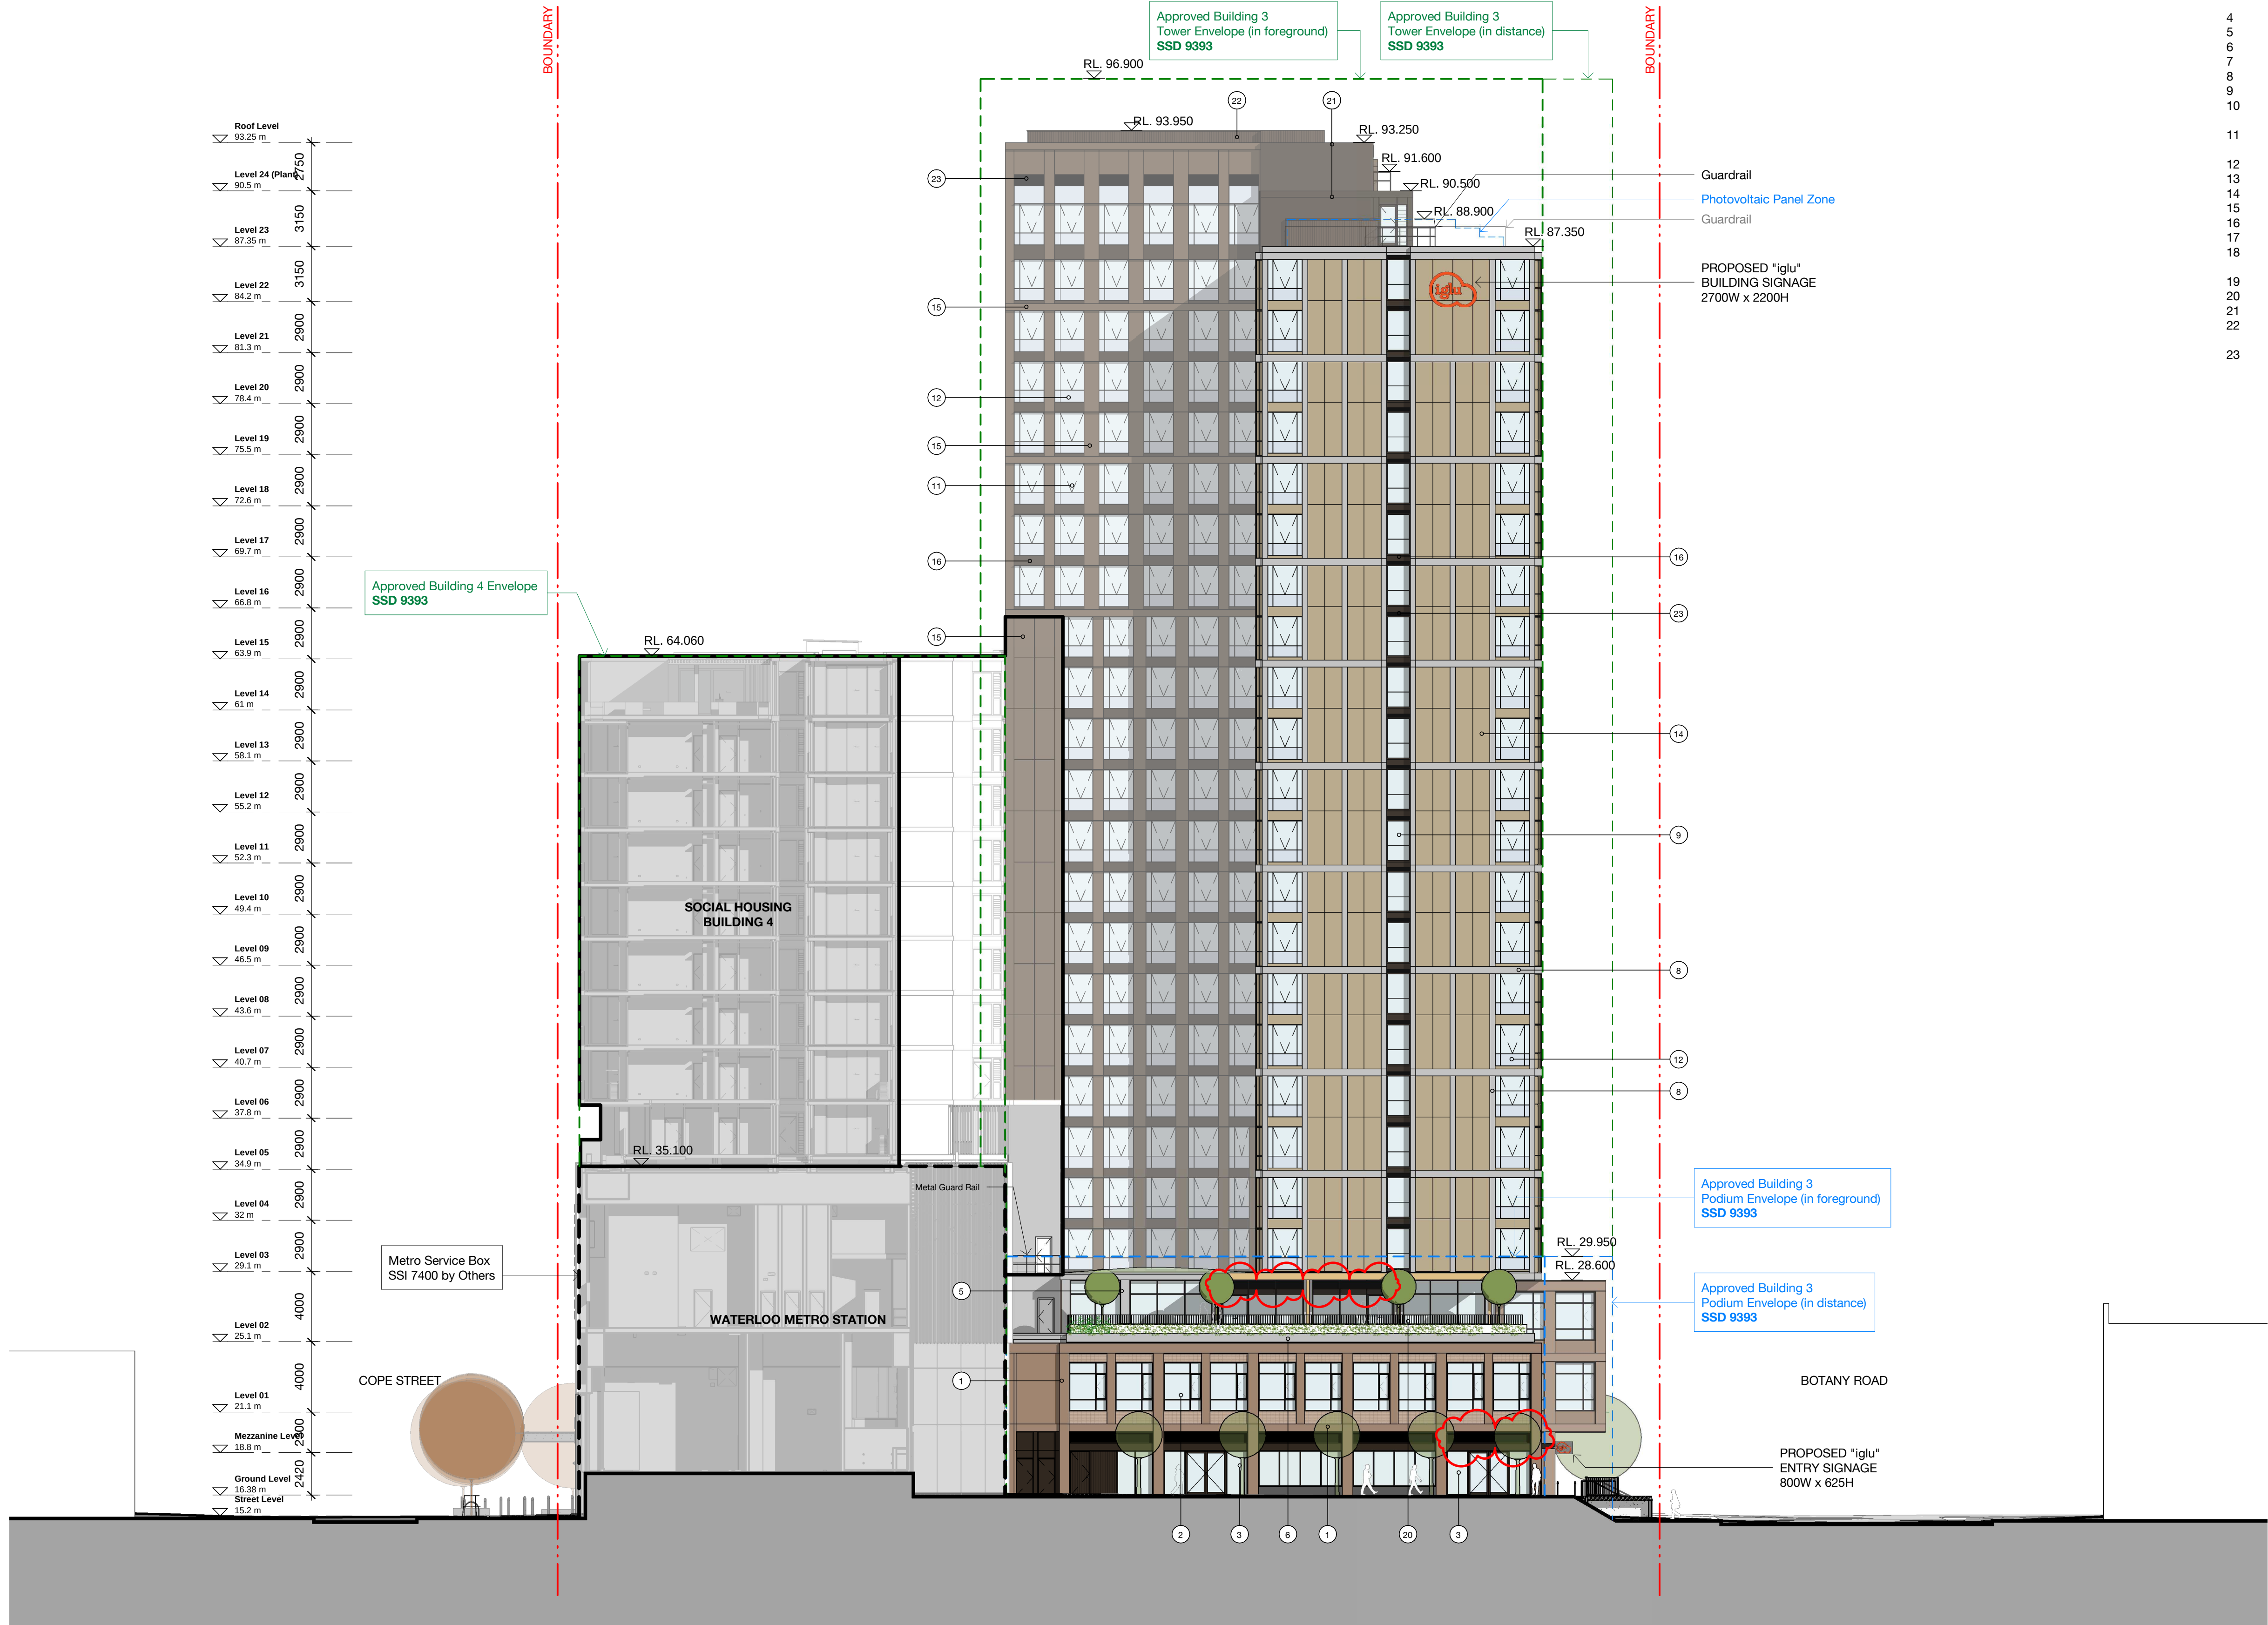

Material/ Finishes Legend


1	Brick - Red/Brown
2	Glass - Clear
	Aluminium frame - Charcoal
3	Glass - Clear
	Metal frame shopfront - Charcoal
4	Steel frame awning - Charcoal
5	Pergola
6	Concrete planter box
7	Aluminium louvres - Charcoal
8	Aluminium - Light Grey
9	Glass Louvre
10	Angled perforated aluminium sunshade - Light Bronze
11	Glass - Clear
	Aluminium frame - Dark Bronze
12	Colourback glass
13	Retractable awning
14	Solid aluminium cladding - Light Bronze
15	Solid aluminium cladding - Medium Bronze
16	Perforated aluminium - Dark Bronze
17	Rollershutter - Charcoal
18	Glass - Clear
	Metal frame shopfront - Dark Bronze
19	Steel frame awning - Dark Bronze
20	Aluminium palisade balustrade - Charcoal
21	Solid aluminium cladding - Dark Bronze
22	Vertical aluminium louvre screen - Dark Bronze
23	Horizontal aluminium louvre - Dark Bronze

Recent revision history		
#	Status	Description
B		DRAFT SSDA ISSUE
C		SSDA ISSUE - FOR LANDOWNER'S CONSENT
D		SSDA ISSUE - FOR LANDOWNER'S CONSENT
E		SSDA ISSUE
F		SSDA ISSUE
G		RTS draft
H		RTS
I		RTS
J		RTS
K		S4.55 MOD 1

Notes
No material may be reproduced without prior permission
Contractor must verify all dimensions on site before commencing work or preparing shop drawings.
Do not scale drawings.

Modification Changes

- Addition of louvres to the ground level and level 2

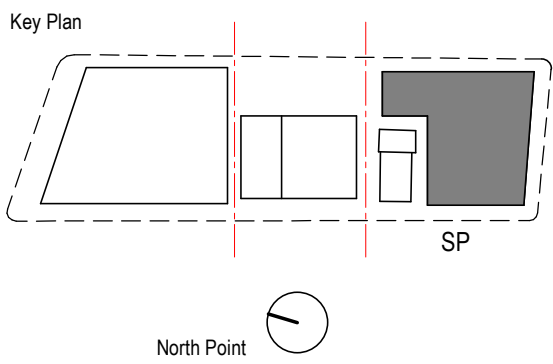

Consultant

BATESSMART

Project
WATERLOO METRO QUARTER DEVELOPMENT


Project number	Size check
WMQ-BLD3-BSA	25mm
Checked JC	Approved JC
Sheet size A1	Scale 1 : 200

Sheet title

Elevation - North

Status
AFT D&C Builder
Sheet number
WMQ-BLD3-BSA-AR-DRG-DA140
Revision
K

Roof Level	93.25 m
Level 24 (Plant)	2750
Level 23	87.25 m
Level 22	84.2 m
Level 21	81.3 m
Level 20	78.4 m
Level 19	75.5 m
Level 18	72.6 m
Level 17	69.7 m
Level 16	66.8 m
Level 15	63.9 m
Level 14	61 m
Level 13	58.1 m
Level 12	55.2 m
Level 11	52.3 m
Level 10	49.4 m
Level 09	46.5 m
Level 08	43.6 m
Level 07	40.7 m
Level 06	37.8 m
Level 05	34.9 m
Level 04	32 m
Level 03	29.1 m
Level 02	26.1 m
Level 01	23.1 m
Mezzanine Level	19.9 m
Ground Level	16.38 m
Street Level	15.2 m

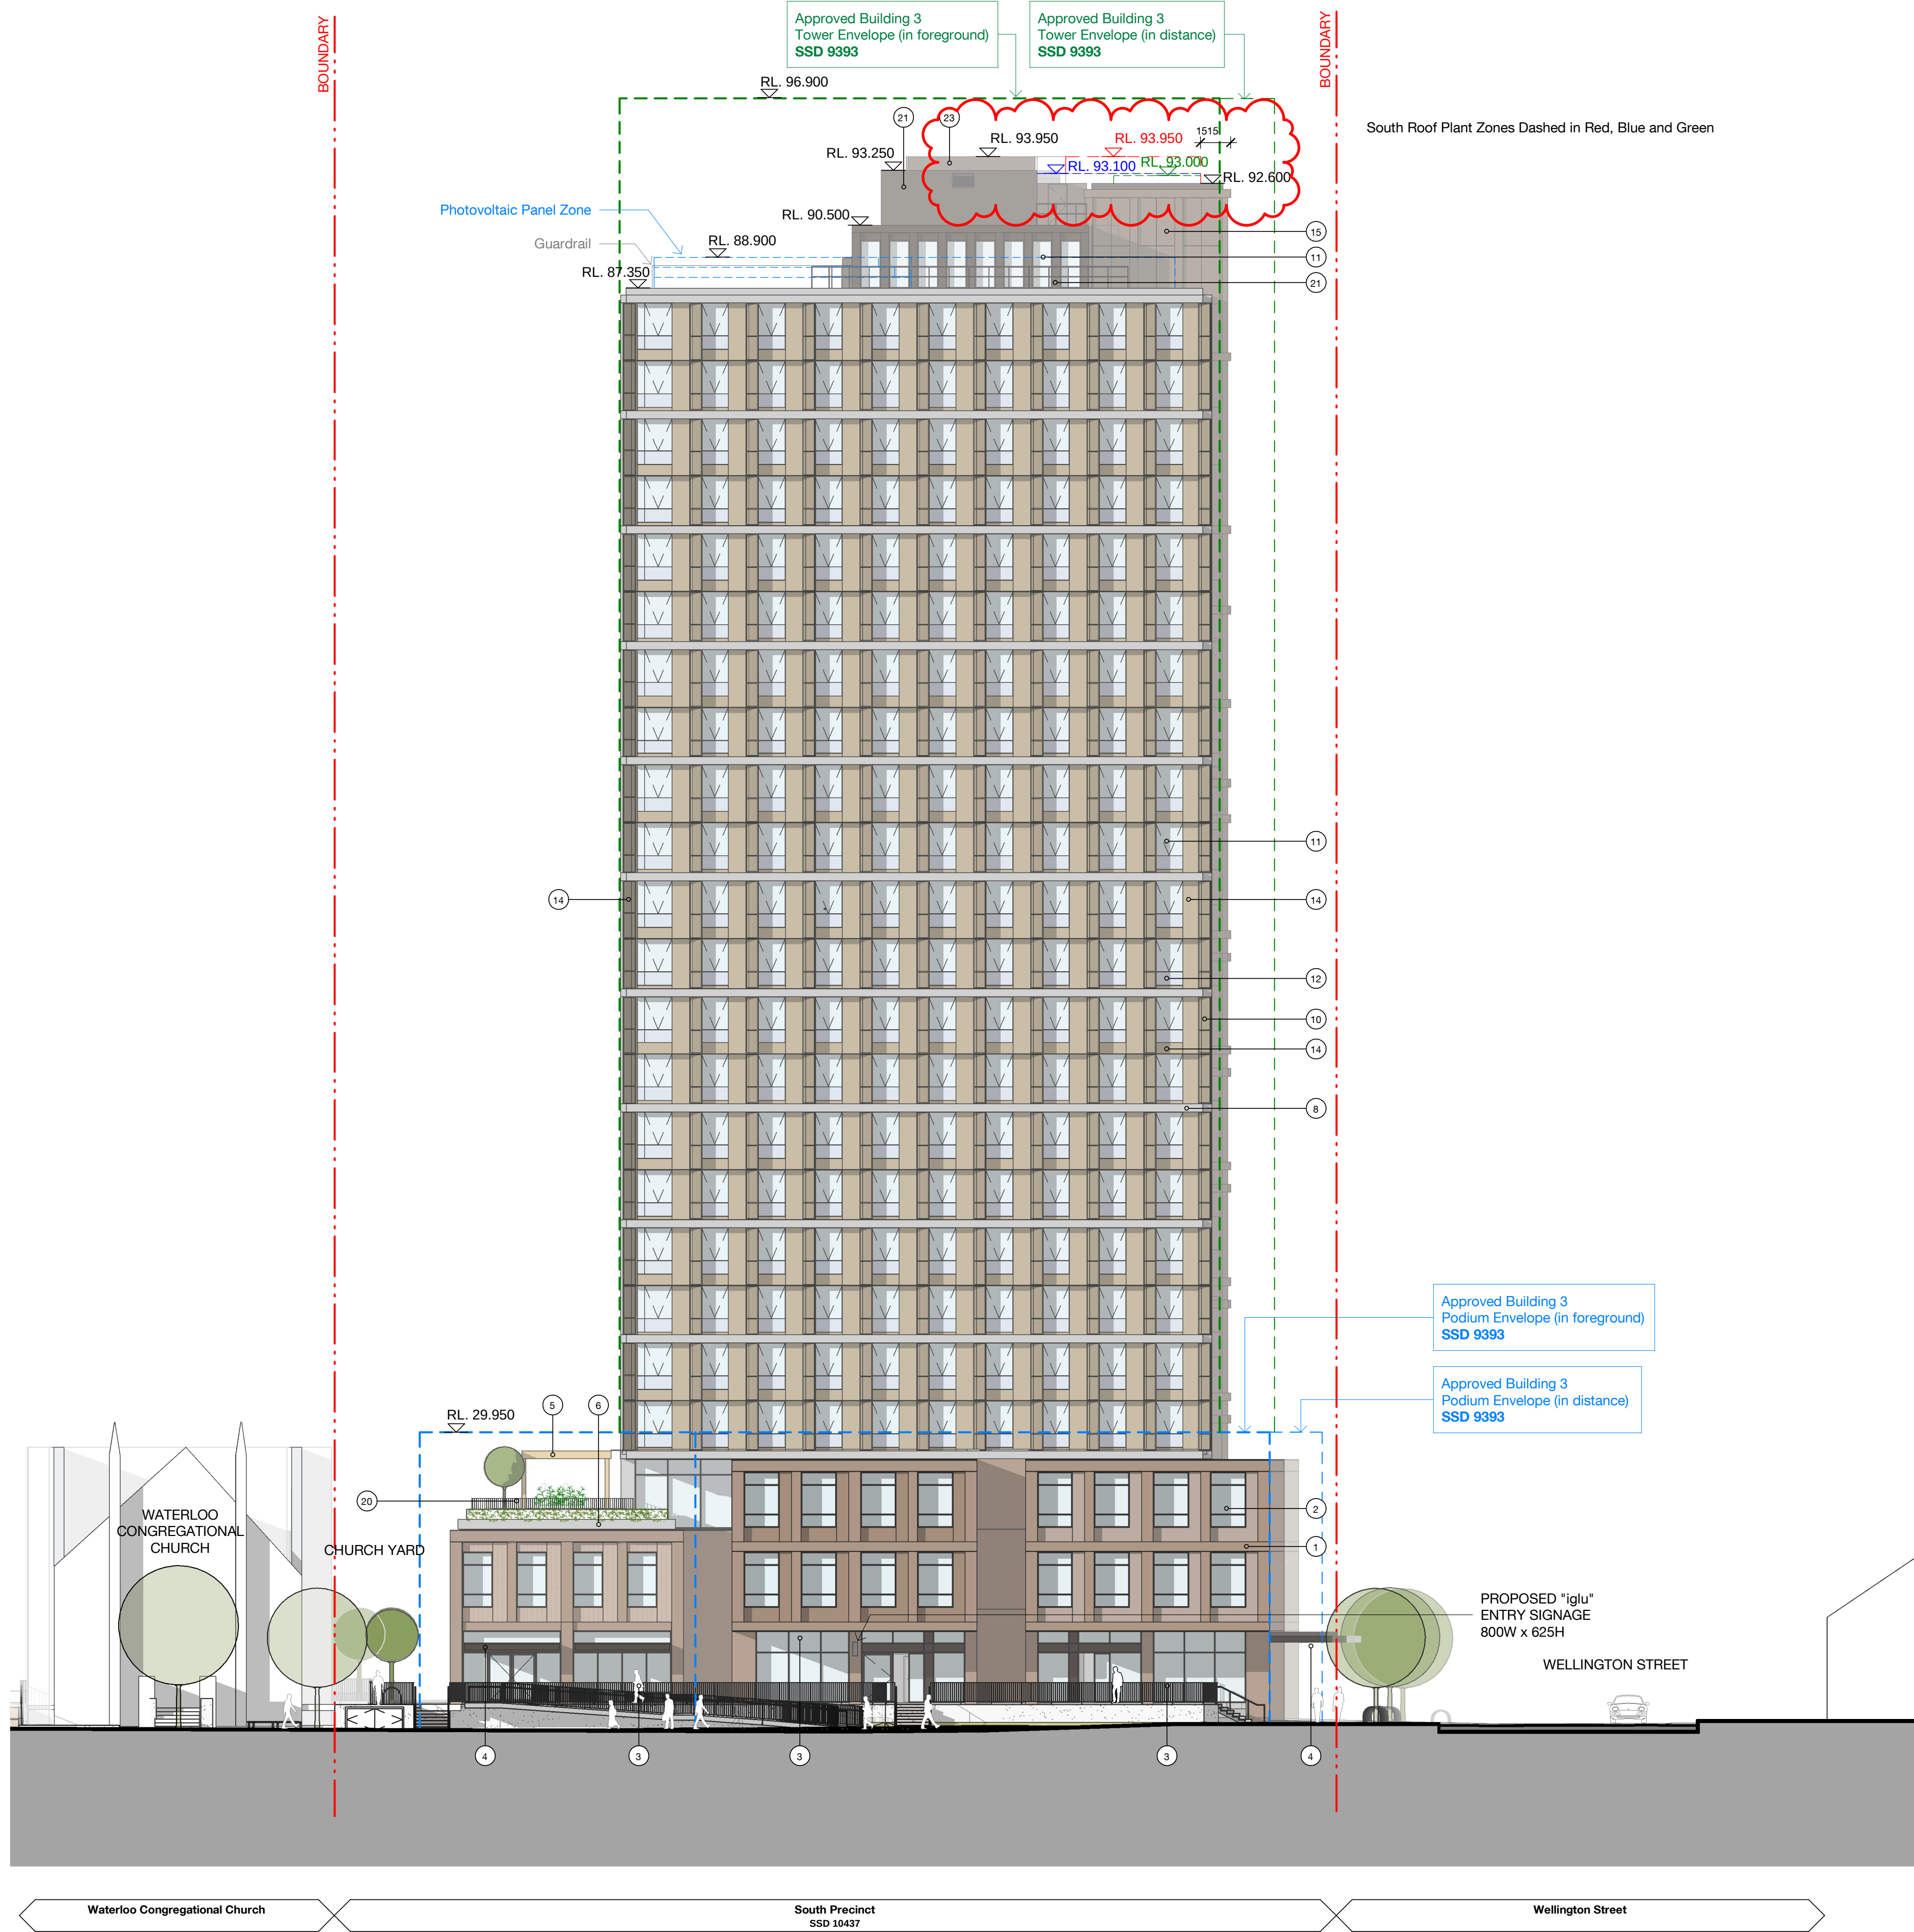

Material/ Finishes Legend


1	Brick - Red/Brown
2	Glass - Clear
3	Aluminium frame - Charcoal
4	Glass - Clear
5	Metal frame shopfront - Charcoal
6	Steel frame awning - Charcoal
7	Aluminium louvres - Charcoal
8	Aluminium - Light Grey
9	Glass Louvre
10	Angled perforated aluminium sunshade - Light Bronze
11	Glass - Clear
12	Aluminium frame - Dark Bronze
13	Colourback glass
14	Retractable awning
15	Solid aluminium cladding - Light Bronze
16	Perforated aluminium - Dark Bronze
17	Rollershutter - Charcoal
18	Glass - Clear
19	Metal frame shopfront - Dark Bronze
20	Aluminium palisade balustrade - Charcoal
21	Solid aluminium cladding - Dark Bronze
22	Vertical aluminium louvre screen - Dark Bronze
23	Horizontal aluminium louvre - Dark Bronze

#	Status	Description	Date
B		DRAFT SSDA ISSUE	15.06.20
C		SSDA ISSUE - FOR LANDOWNER'S CONSENT	29.07.20
D		SSDA ISSUE - FOR LANDOWNER'S CONSENT	30.07.20
E		SSDA ISSUE	26.08.20
F		SSDA ISSUE	31.08.20
G		RTS draft	08.02.21
H		RTS	10.02.21
I		RTS	15.02.21
J		RTS	26.03.21
K		S4.55 MOD 1	05.04.22

Notes
No material may be reproduced without prior permission
Contractor must verify all dimensions on site before commencing work or preparing shop drawings.
Do not scale drawings.

Modification Changes

- Roof plant zone
- Addition of louvre to level 24 lift core

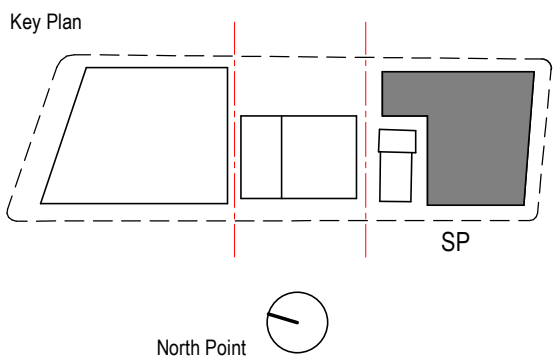

Consultant
BATESSMART

Project
WATERLOO METRO QUARTER DEVELOPMENT



Project number	WMQ-BLD3-BSA	Size check	25mm
Checked	JC	Approved	JC
Sheet size	A1	Scale	1 : 200

Sheet title

Elevation - West

Status	AFT D&C Builder	Revision	K
Sheet number	WMQ-BLD3-BSA-AR-DRG-DA141		

Roof Level	93.25 m
Level 24 (Plant)	90.5 m
Level 23	87.25 m
Level 22	84.2 m
Level 21	81.3 m
Level 20	78.4 m
Level 19	75.5 m
Level 18	72.6 m
Level 17	69.7 m
Level 16	66.8 m
Level 15	63.9 m
Level 14	61 m
Level 13	58.1 m
Level 12	55.2 m
Level 11	52.3 m
Level 10	49.4 m
Level 09	46.5 m
Level 08	43.6 m
Level 07	40.7 m
Level 06	37.8 m
Level 05	34.9 m
Level 04	32 m
Level 03	29.1 m
Level 02	26.1 m
Level 01	23.1 m
Mezzanine Level	20.9 m
Ground Level	16.38 m
Street Level	15.2 m

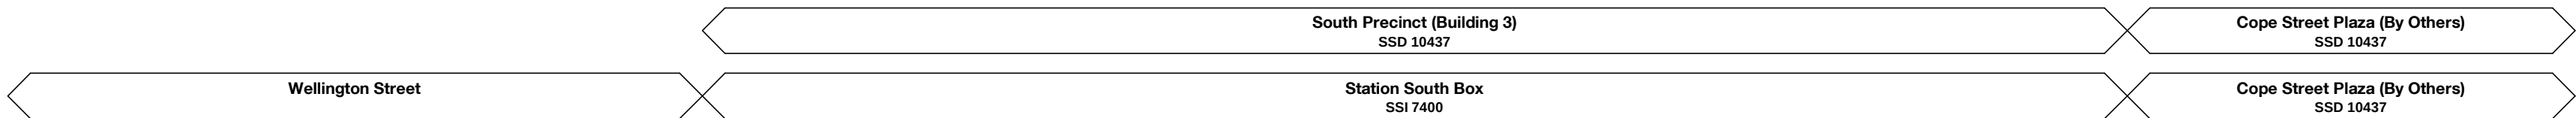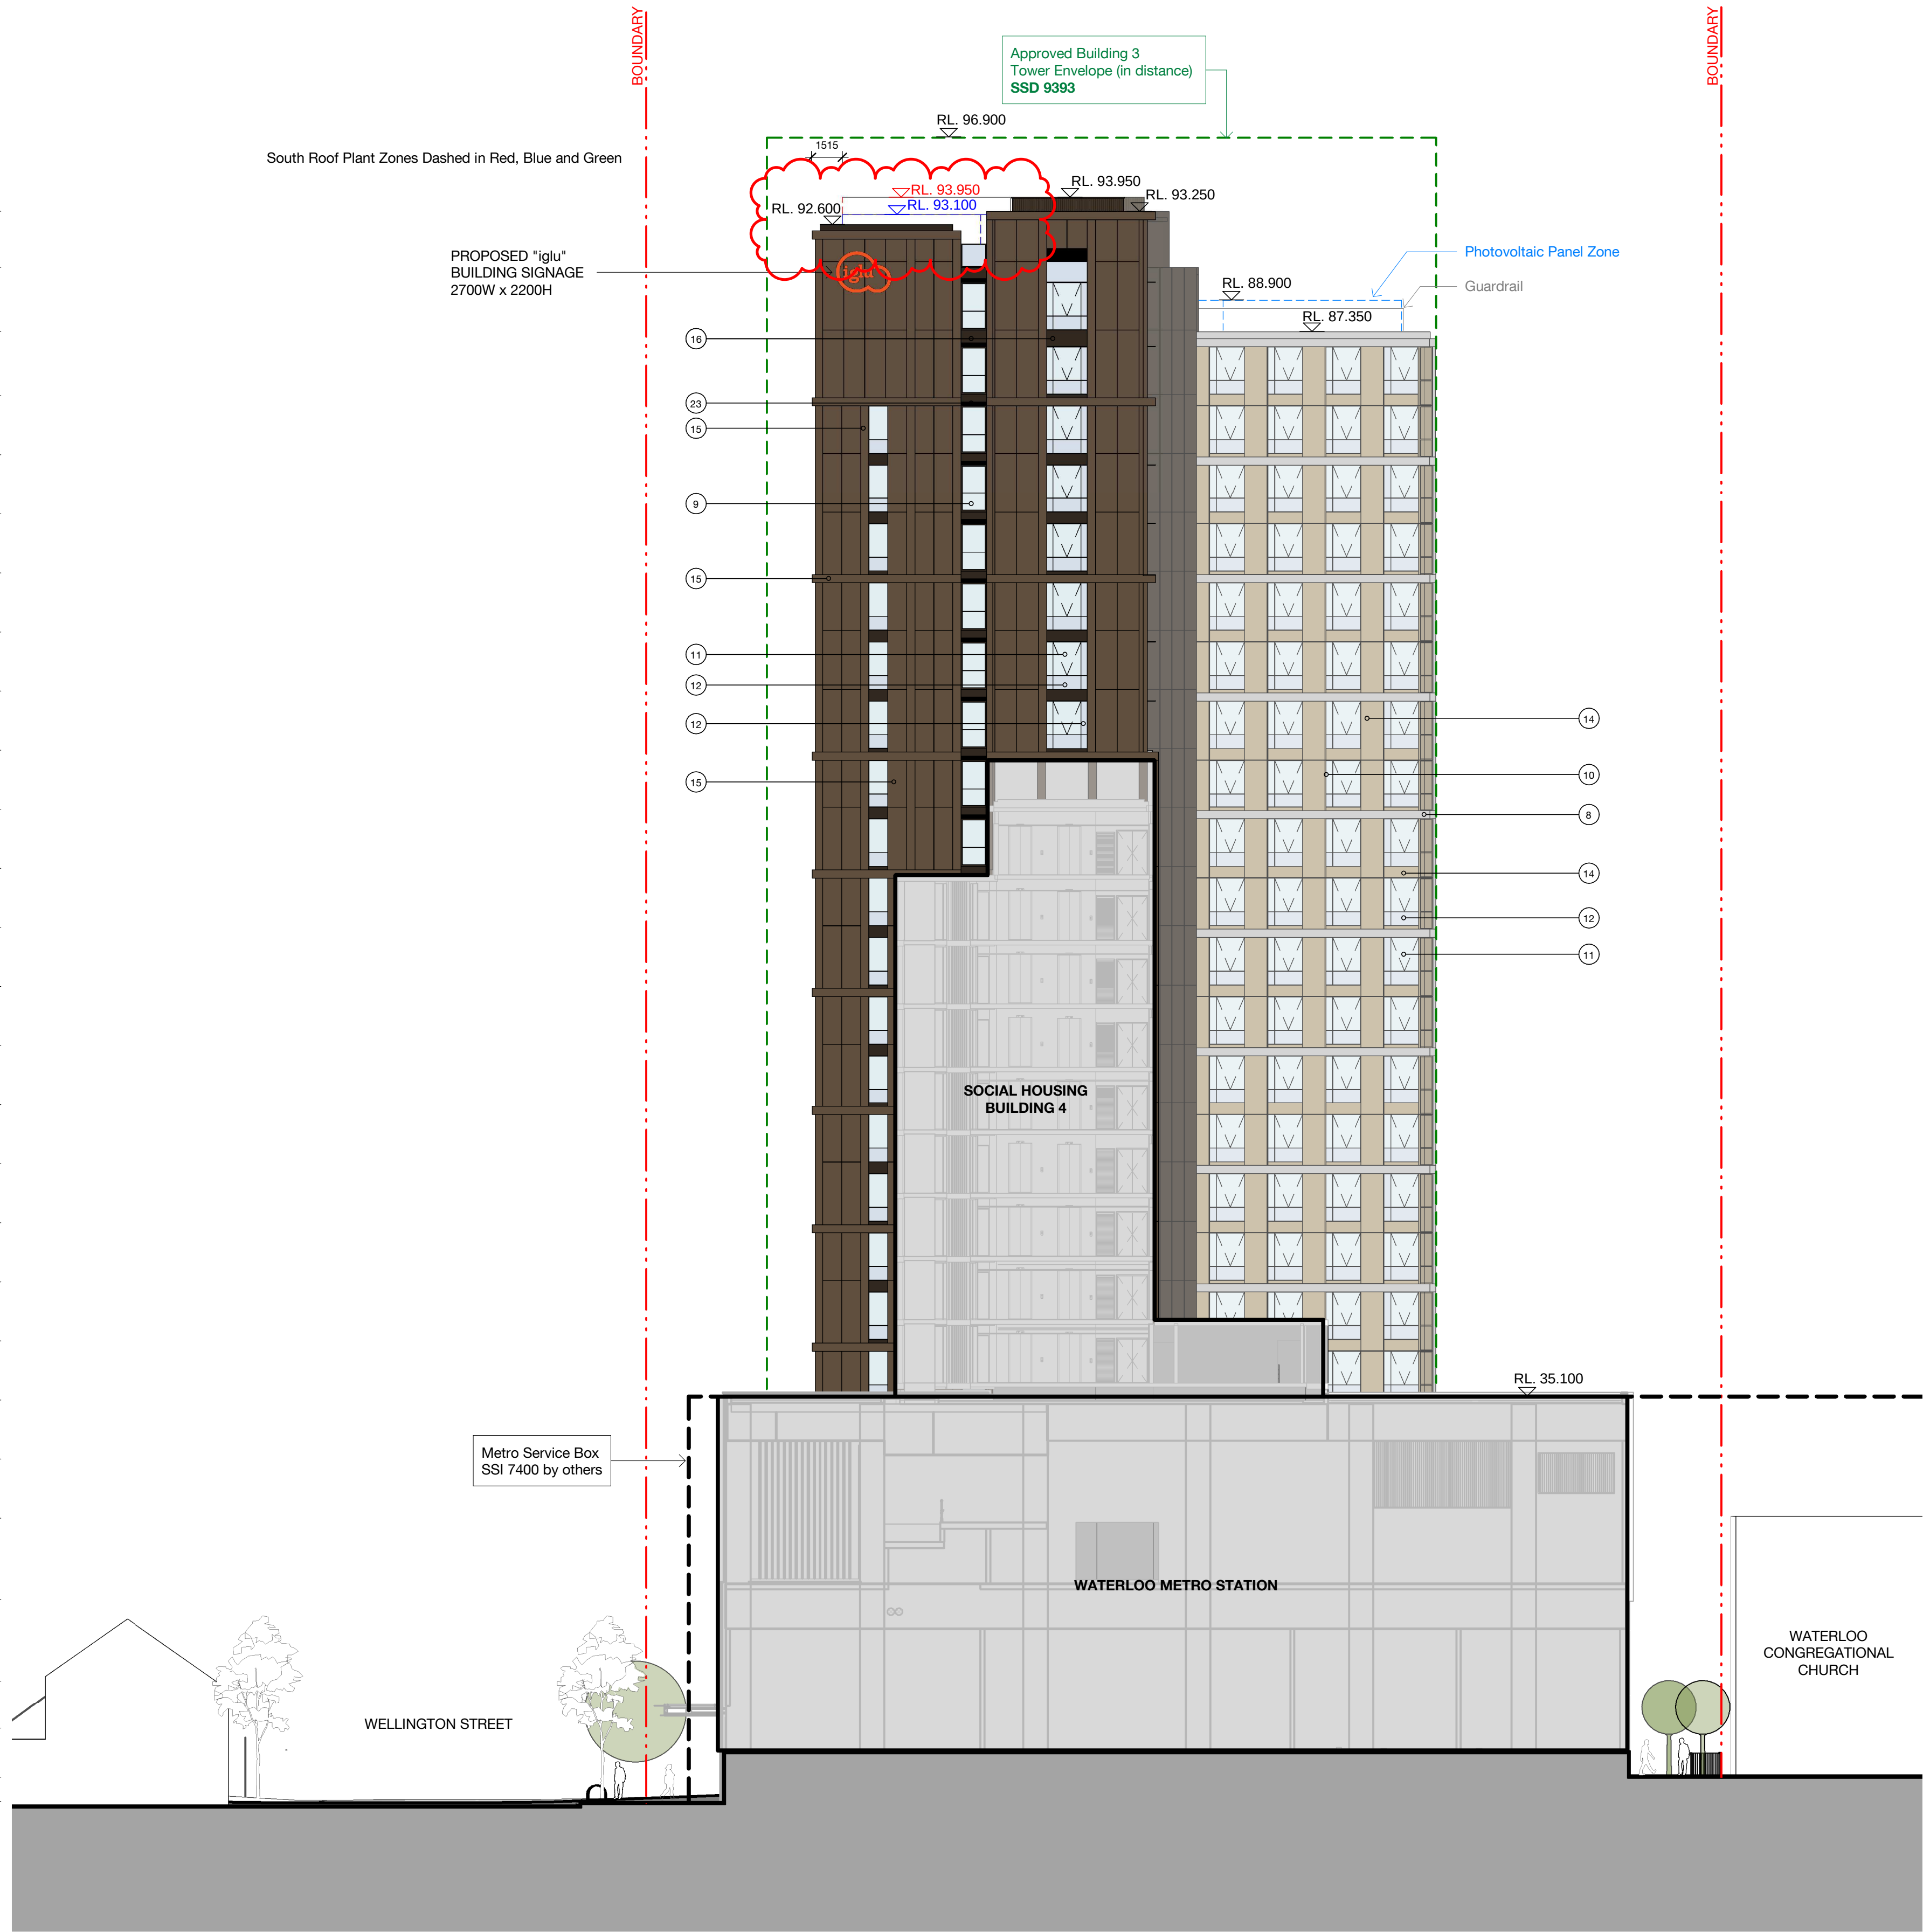

Material/ Finishes Legend


1	Brick - Red/Brown
2	Glass - Clear
3	Aluminium frame - Charcoal
4	Glass - Clear
5	Metal frame shopfront - Charcoal
6	Steel frame awning - Charcoal
7	Pergola
8	Concrete planter box
9	Aluminium louvres - Charcoal
10	Glass Louvre
11	Angled perforated aluminium sunshade - Light Bronze
12	Glass - Clear
13	Aluminium frame - Dark Bronze
14	Colourback glass
15	Retractable awning
16	Solid aluminium cladding - Light Bronze
17	Perforated aluminium - Dark Bronze
18	Rollershutter - Charcoal
19	Glass - Clear
20	Metal frame shopfront - Dark Bronze
21	Steel frame awning - Dark Bronze
22	Aluminium palisade balustrade - Charcoal
23	Solid aluminium cladding - Dark Bronze
24	Vertical aluminium louvre screen - Dark Bronze
25	Horizontal aluminium louvre - Dark Bronze

#	Status	Description	Date
B		DRAFT SSDA ISSUE	15.06.20
C		SSDA ISSUE - FOR LANDOWNER'S CONSENT	29.07.20
D		SSDA ISSUE - FOR LANDOWNER'S CONSENT	30.07.20
E		SSDA ISSUE	26.08.20
F		SSDA ISSUE	31.08.20
G		RTS draft	08.02.21
H		RTS	10.02.21
I		RTS	15.02.21
J		RTS	26.03.21
K		S4.55 MOD 1	05.04.22

Notes
No material may be reproduced without prior permission
Contractor must verify all dimensions on site before commencing work or preparing shop drawings.
Do not scale drawings.

Modification Changes

- Roof plant zone

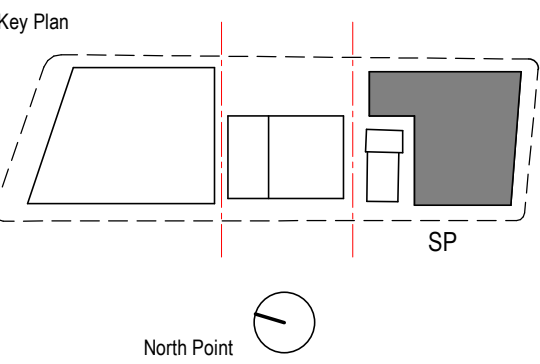

Consultant

BATESSMART


Project
WATERLOO METRO QUARTER DEVELOPMENT

Project number	Size check
WMQ-BLD3-BSA	25mm
Checked JC	Approved JC
Sheet size A1	Scale 1 : 200

Sheet title

Elevation - East


Status	AFT D&C Builder	Revision
Sheet number	WMQ-BLD3-BSA-AR-DRG-DA143	K

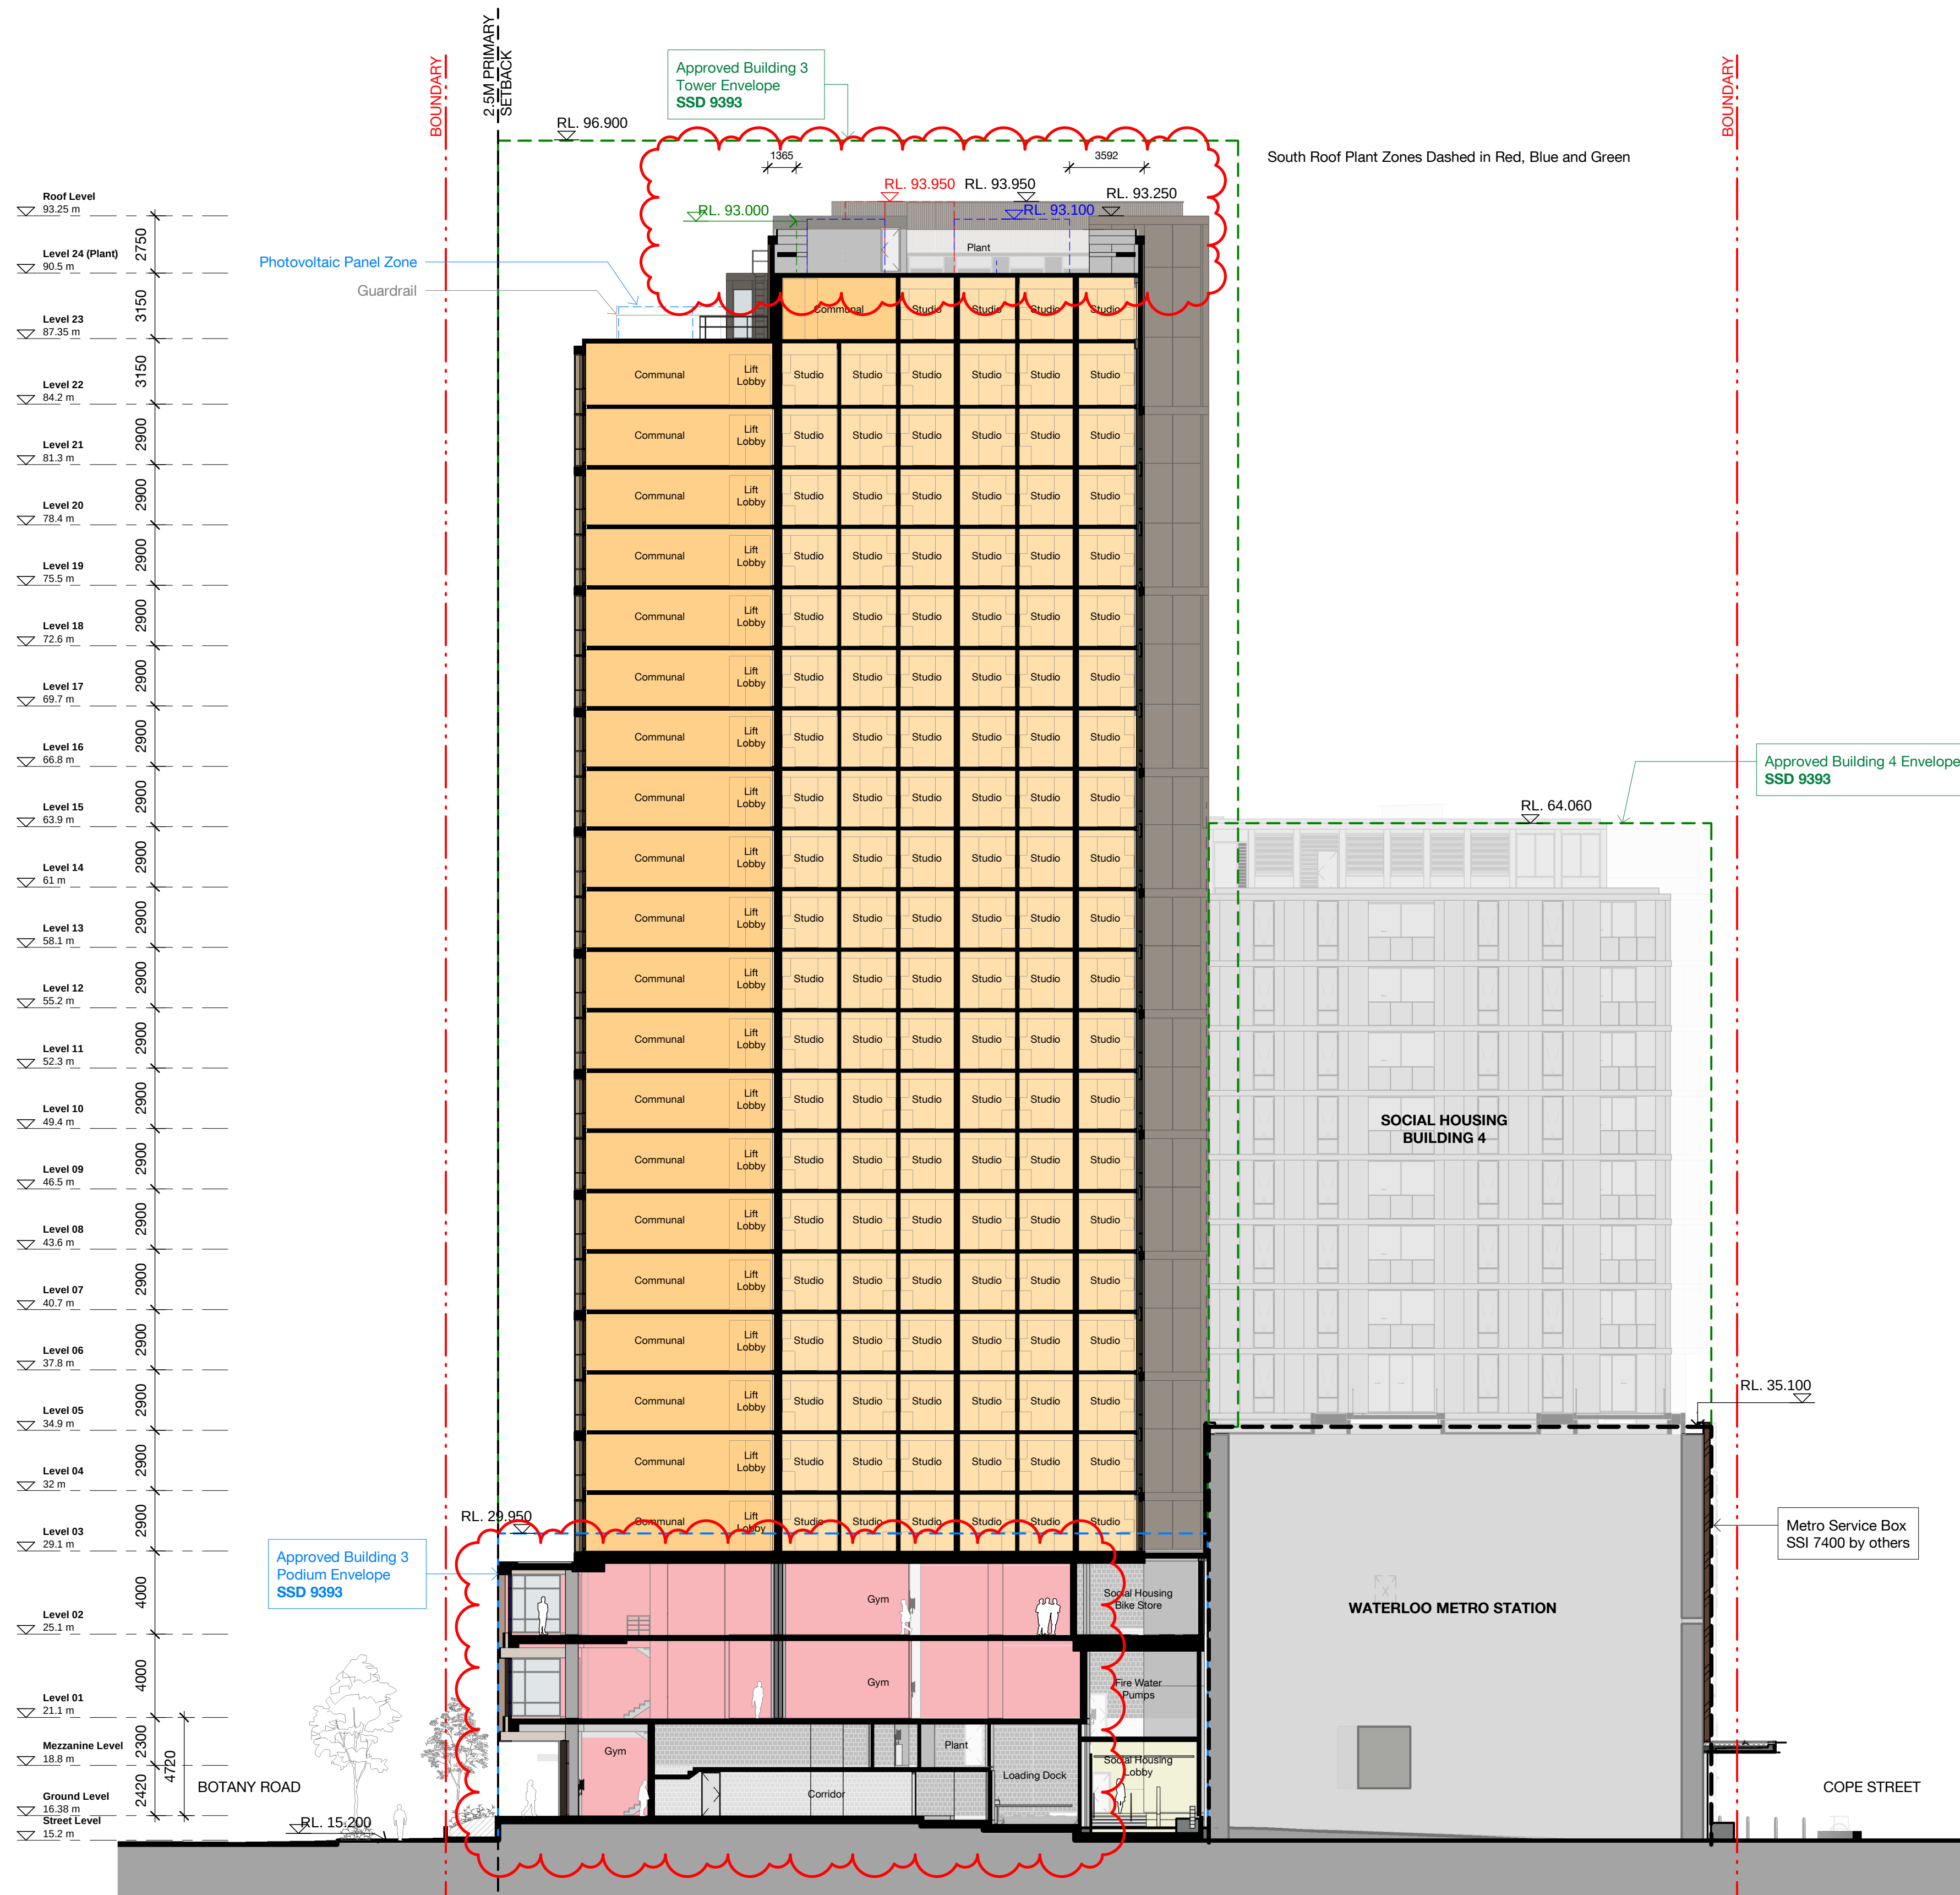

Recent revision history		
#	Status	Description
C		ISSUE FOR INFORMATION
D		DRAFT SSDA ISSUE
E		SSDA ISSUE - FOR LANDOWNER'S CONSENT
F		SSDA ISSUE - FOR LANDOWNER'S CONSENT
G		SSDA ISSUE
H		RTS draft
I		RTS
J		RTS
K		RTS
L		S4-55 MOD 1

Notes
No material may be reproduced without prior permission
Contractor must verify all dimensions on site before commencing work or preparing shop drawings.
Do not scale drawings.

- Modification Changes
- Roof plant zone
 - Gym - lift and stair reconfiguration
 - Addition of block wall and boom gate to loading dock driveway

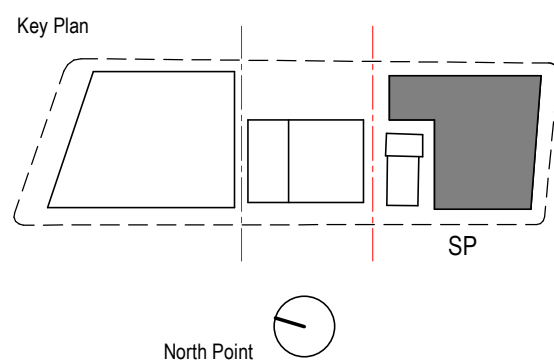

Consultant
BATESSMART

Project
WATERLOO METRO QUARTER DEVELOPMENT

Project number
WMQ-BLD3-BSA

Size check
25mm

Checked
JC

Approved
JC

Sheet size
A1

Scale
1 : 200

Sheet title

Section E-W

Status
AFT D&C Builder

Sheet number
WMQ-BLD3-BSA-AR-DRG-DA150


Revision
L

Recent revision history		
#	Status	Description
B	ISSUE FOR INFORMATION	24.04.20
C	ISSUE FOR INFORMATION	15.05.20
D	ISSUE FOR INFORMATION	01.06.20
E	DRAFT SSDA ISSUE	15.06.20
F	SSDA ISSUE - FOR LANDOWNERS CONSENT	29.07.20
G	SSDA ISSUE	26.08.20
H	RTS draft	08.02.21
I	RTS	10.02.21
J	RTS	15.02.21
K	RTS	26.03.21
L	S4.55 MOD 1	05.04.22

Notes
No material may be reproduced without prior permission
Contractor must verify all dimensions on site before commencing work or preparing shop drawings.
Do not scale drawings.

Modification Changes

- Roof plant zone
- Gym - lift and stair reconfiguration

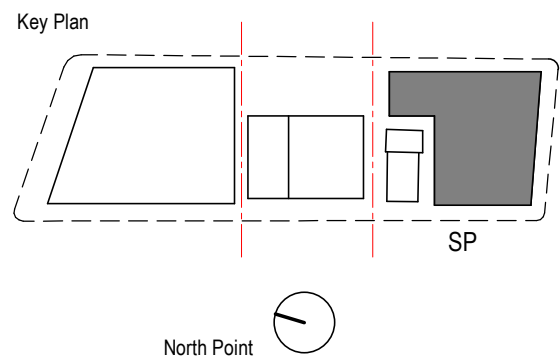

Consultant
BATESSMART

Project
WATERLOO METRO QUARTER DEVELOPMENT

Project number	Size check
WMQ-BLD3-BSA	25mm
Checked JC	Approved JC
Sheet size A1	Scale 1 : 200

Sheet title

Section N-S

Status
AFT D&C Builder
Sheet number
WMQ-BLD3-BSA-AR-DRG-DA151
Revision
L

