



Drawing Number	Sheet Title
SSD- 0101	DRAWING LIST
SSD- 1101	EXISTING SITE PLAN
SSD- 1102	DEMOLITION PLAN
SSD- 1103	PROPOSED SITE PLAN
SSD- 1104	WINTER SOLSTICE SHADOW DIAGRAMS - 9AM-10AM
SSD- 1105	WINTER SOLSTICE SHADOW DIAGRAMS - 11AM-12PM
SSD- 1106	WINTER SOLSTICE SHADOW DIAGRAMS - 1PM-2PM
SSD- 1107	WINTER SOLSTICE SHADOW DIAGRAMS - 3PM
SSD- 1108	SUMMER SOLSTICE SHADOW DIAGRAMS - 9AM-10AM
SSD- 1109	SUMMER SOLSTICE SHADOW DIAGRAMS - 11AM-12PM
SSD- 1110	SUMMER SOLSTICE SHADOW DIAGRAMS - 1PM-2PM
SSD- 1111	SUMMER SOLSTICE SHADOW DIAGRAMS - 3PM
SSD- 2201	GROUND FLOOR PLAN
SSD- 2202	LEVEL 1 FLOOR PLAN
SSD- 2203	LEVEL 2 FLOOR PLAN
SSD- 2204	LEVEL 3 FLOOR PLAN
SSD- 2205	LEVEL 4 FLOOR PLAN
SSD- 2206	ROOF PLAN
SSD- 3201	SECTIONS
SSD- 3202	ELEVATIONS - EAST/NORTH
SSD- 3203	ELEVATIONS - SOUTH/WEST
SSD- 5201	FACADE DETAIL 1
SSD- 5202	FACADE DETAIL 2
SSD- 9101	GFA PLANS
SSD- 9102	EX. GFA PLANS
SSD- 9103	OUTDOOR PLAY AREA PLANS

Recent revision history			
#	Status	Description	Date
1	PRELIMINARY	Issued for TOA Review	17/03/21
2	PRELIMINARY	Issued for TOA	23/03/21

Notes
Copyright © Woods Bagot 2018
All Rights Reserved
No material may be reproduced without prior permission

Contractor must verify all dimensions on site before commencing work or preparing shop drawings.

Do not scale drawings.

Project
MOSMAN HIGH SCHOOL

Client
SCHOOL INFRASTRUCTURE NSW

Issuer

MULTIPLEX
W-B™
WOODS BAGOT

Project number	Size check	
121468	25mm	
Checked	Approved	Sheet size
CS	GS	A1

Sheet title
COVER SHEET
DRAWING LIST

Sheet number	Revision
SSD-0101	2
Status	
PRELIMINARY	



Recent revision history			Date
#	Status	Description	
1	PRELIMINARY	Issued for TOA Review	17/03/21
2	PRELIMINARY	Issued for TOA	23/03/21

Notes
Copyright © Woods Bagot 2018
All Rights Reserved
No material may be reproduced without prior permission
Contractor must verify all dimensions on site before commencing work or preparing shop drawings.
Do not scale drawings.

Project
MOSMAN HIGH SCHOOL

Client
SCHOOL INFRASTRUCTURE NSW

Issuer


MULTIPLEX
W-B™
WOODS BAGOT

Project number 121468	Size check 25mm	
Checked CS	Approved GS	
Sheet size A1	Scale 1 : 500	

Sheet title

EXISTING SITE PLAN

Sheet number SSD-1101	Revision 2
Status PRELIMINARY	

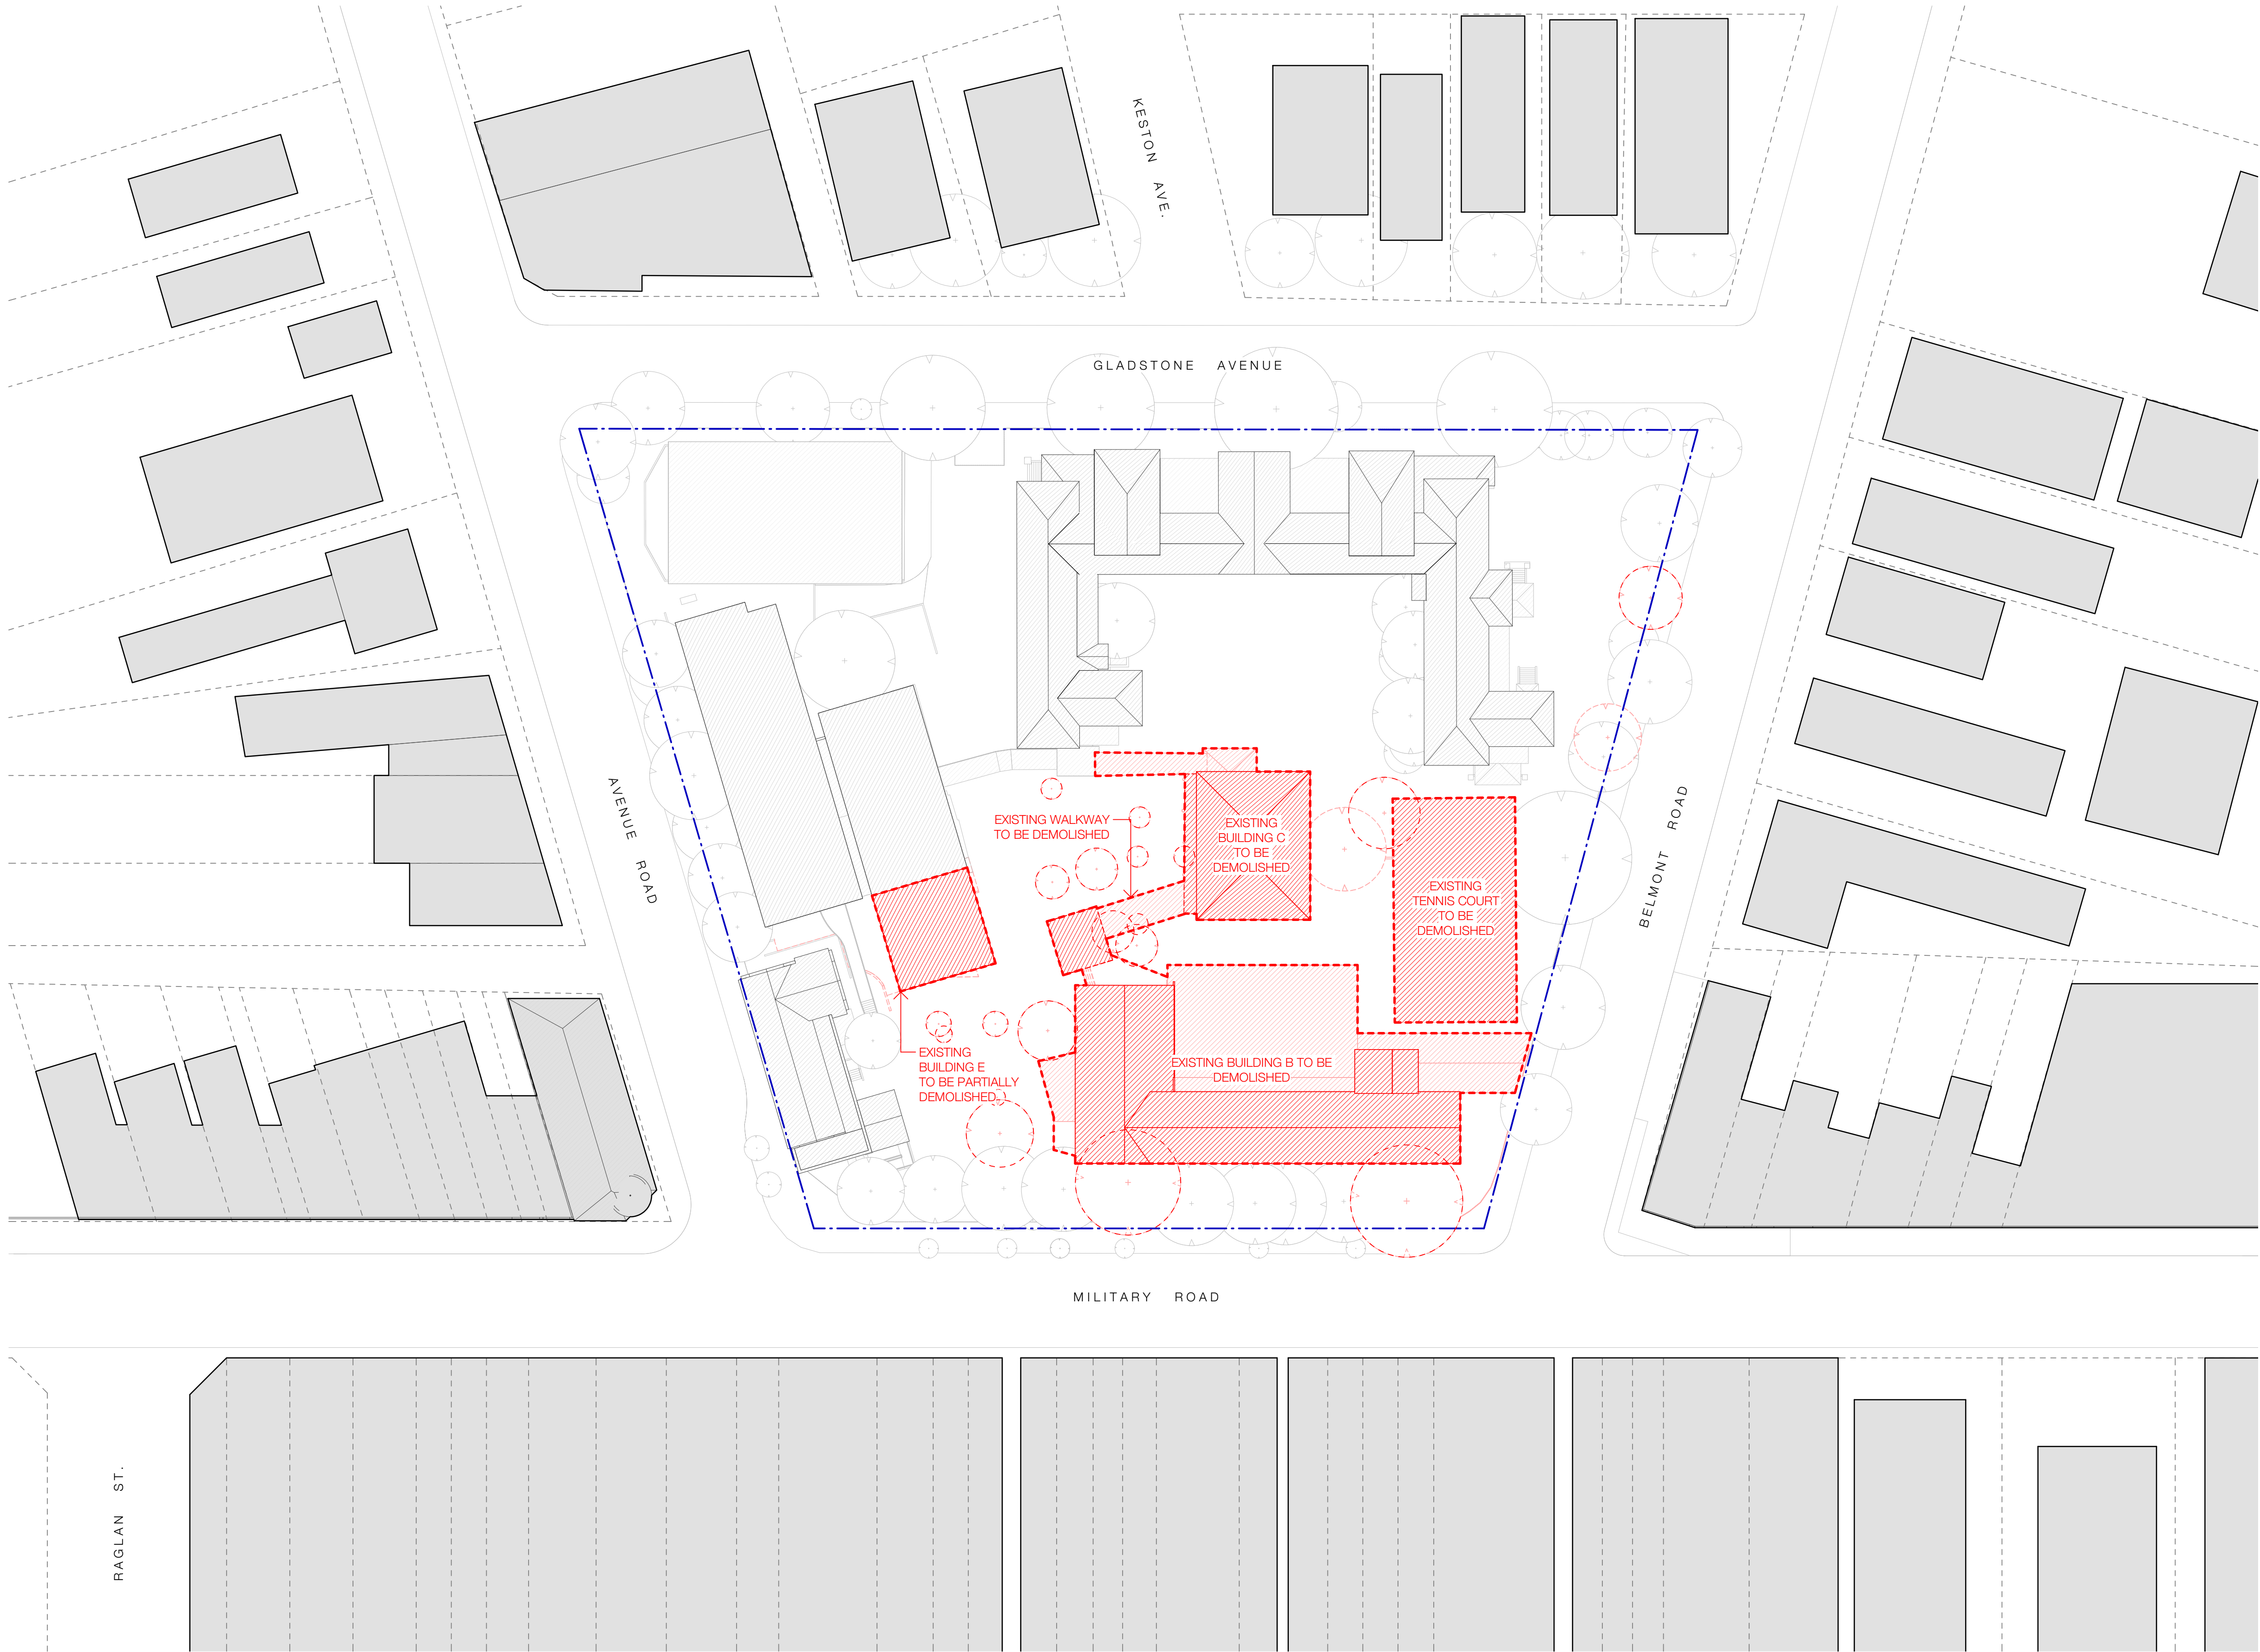

- EXISTING
STRUCTURE TO BE
DEMOLISHED
- EXISTING TREE TO BE REMOVED
(REFER ALSO TO ARBORIST REPORT
AND LANDSCAPE ARCHITECT'S
DOCUMENTATION)

Recent revision history			Date
#	Status	Description	
1	PRELIMINARY	Issued for TOA Review	17/03/21
2	PRELIMINARY	Issued for TOA	23/03/21

Notes
Copyright © Woods Bagot 2018
All Rights Reserved
No material may be reproduced without prior permission
Contractor must verify all dimensions on site before commencing work or preparing shop drawings.
Do not scale drawings.

Project
MOSMAN HIGH SCHOOL

Client
SCHOOL INFRASTRUCTURE NSW

Issuer



MULTIPLEX
W-B™
WOODS BAGOT

Project number 121468	Size check 25mm	
Checked CS	Approved GS	
Sheet size A1	Scale 1 : 500	

Sheet title

DEMOLITION PLAN

Sheet number SSD-1102	Revision 2
Status PRELIMINARY	

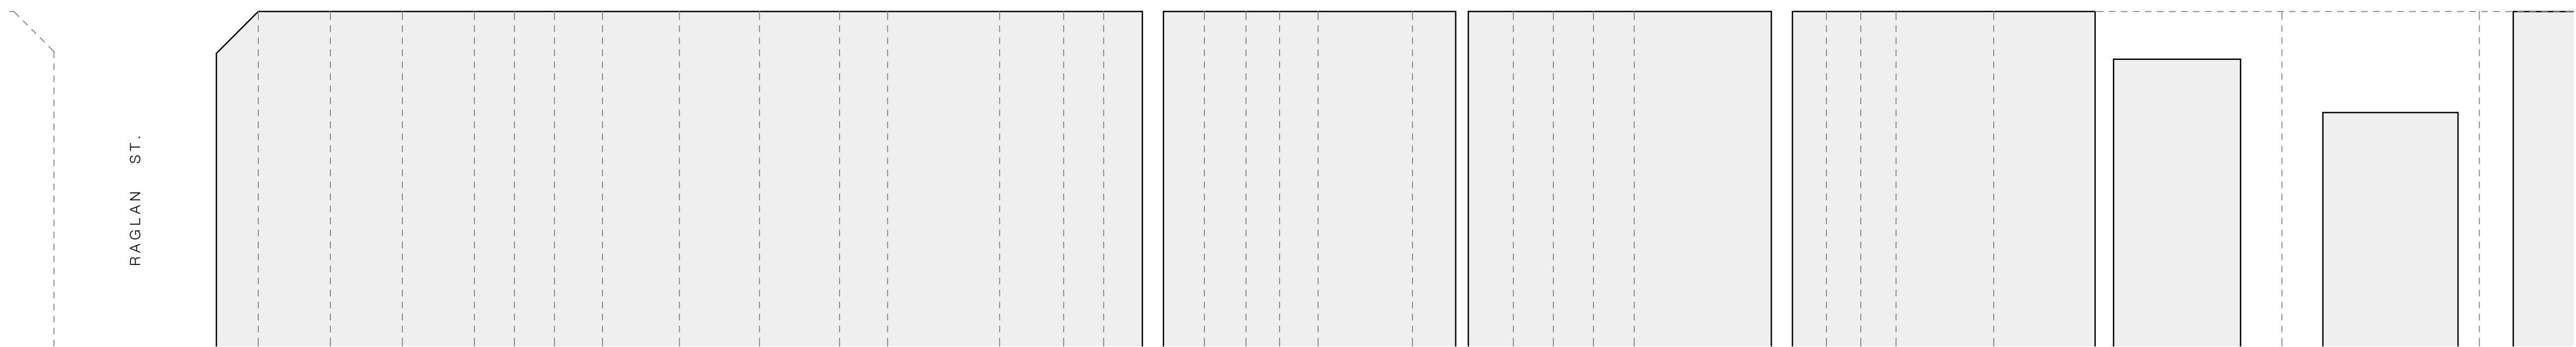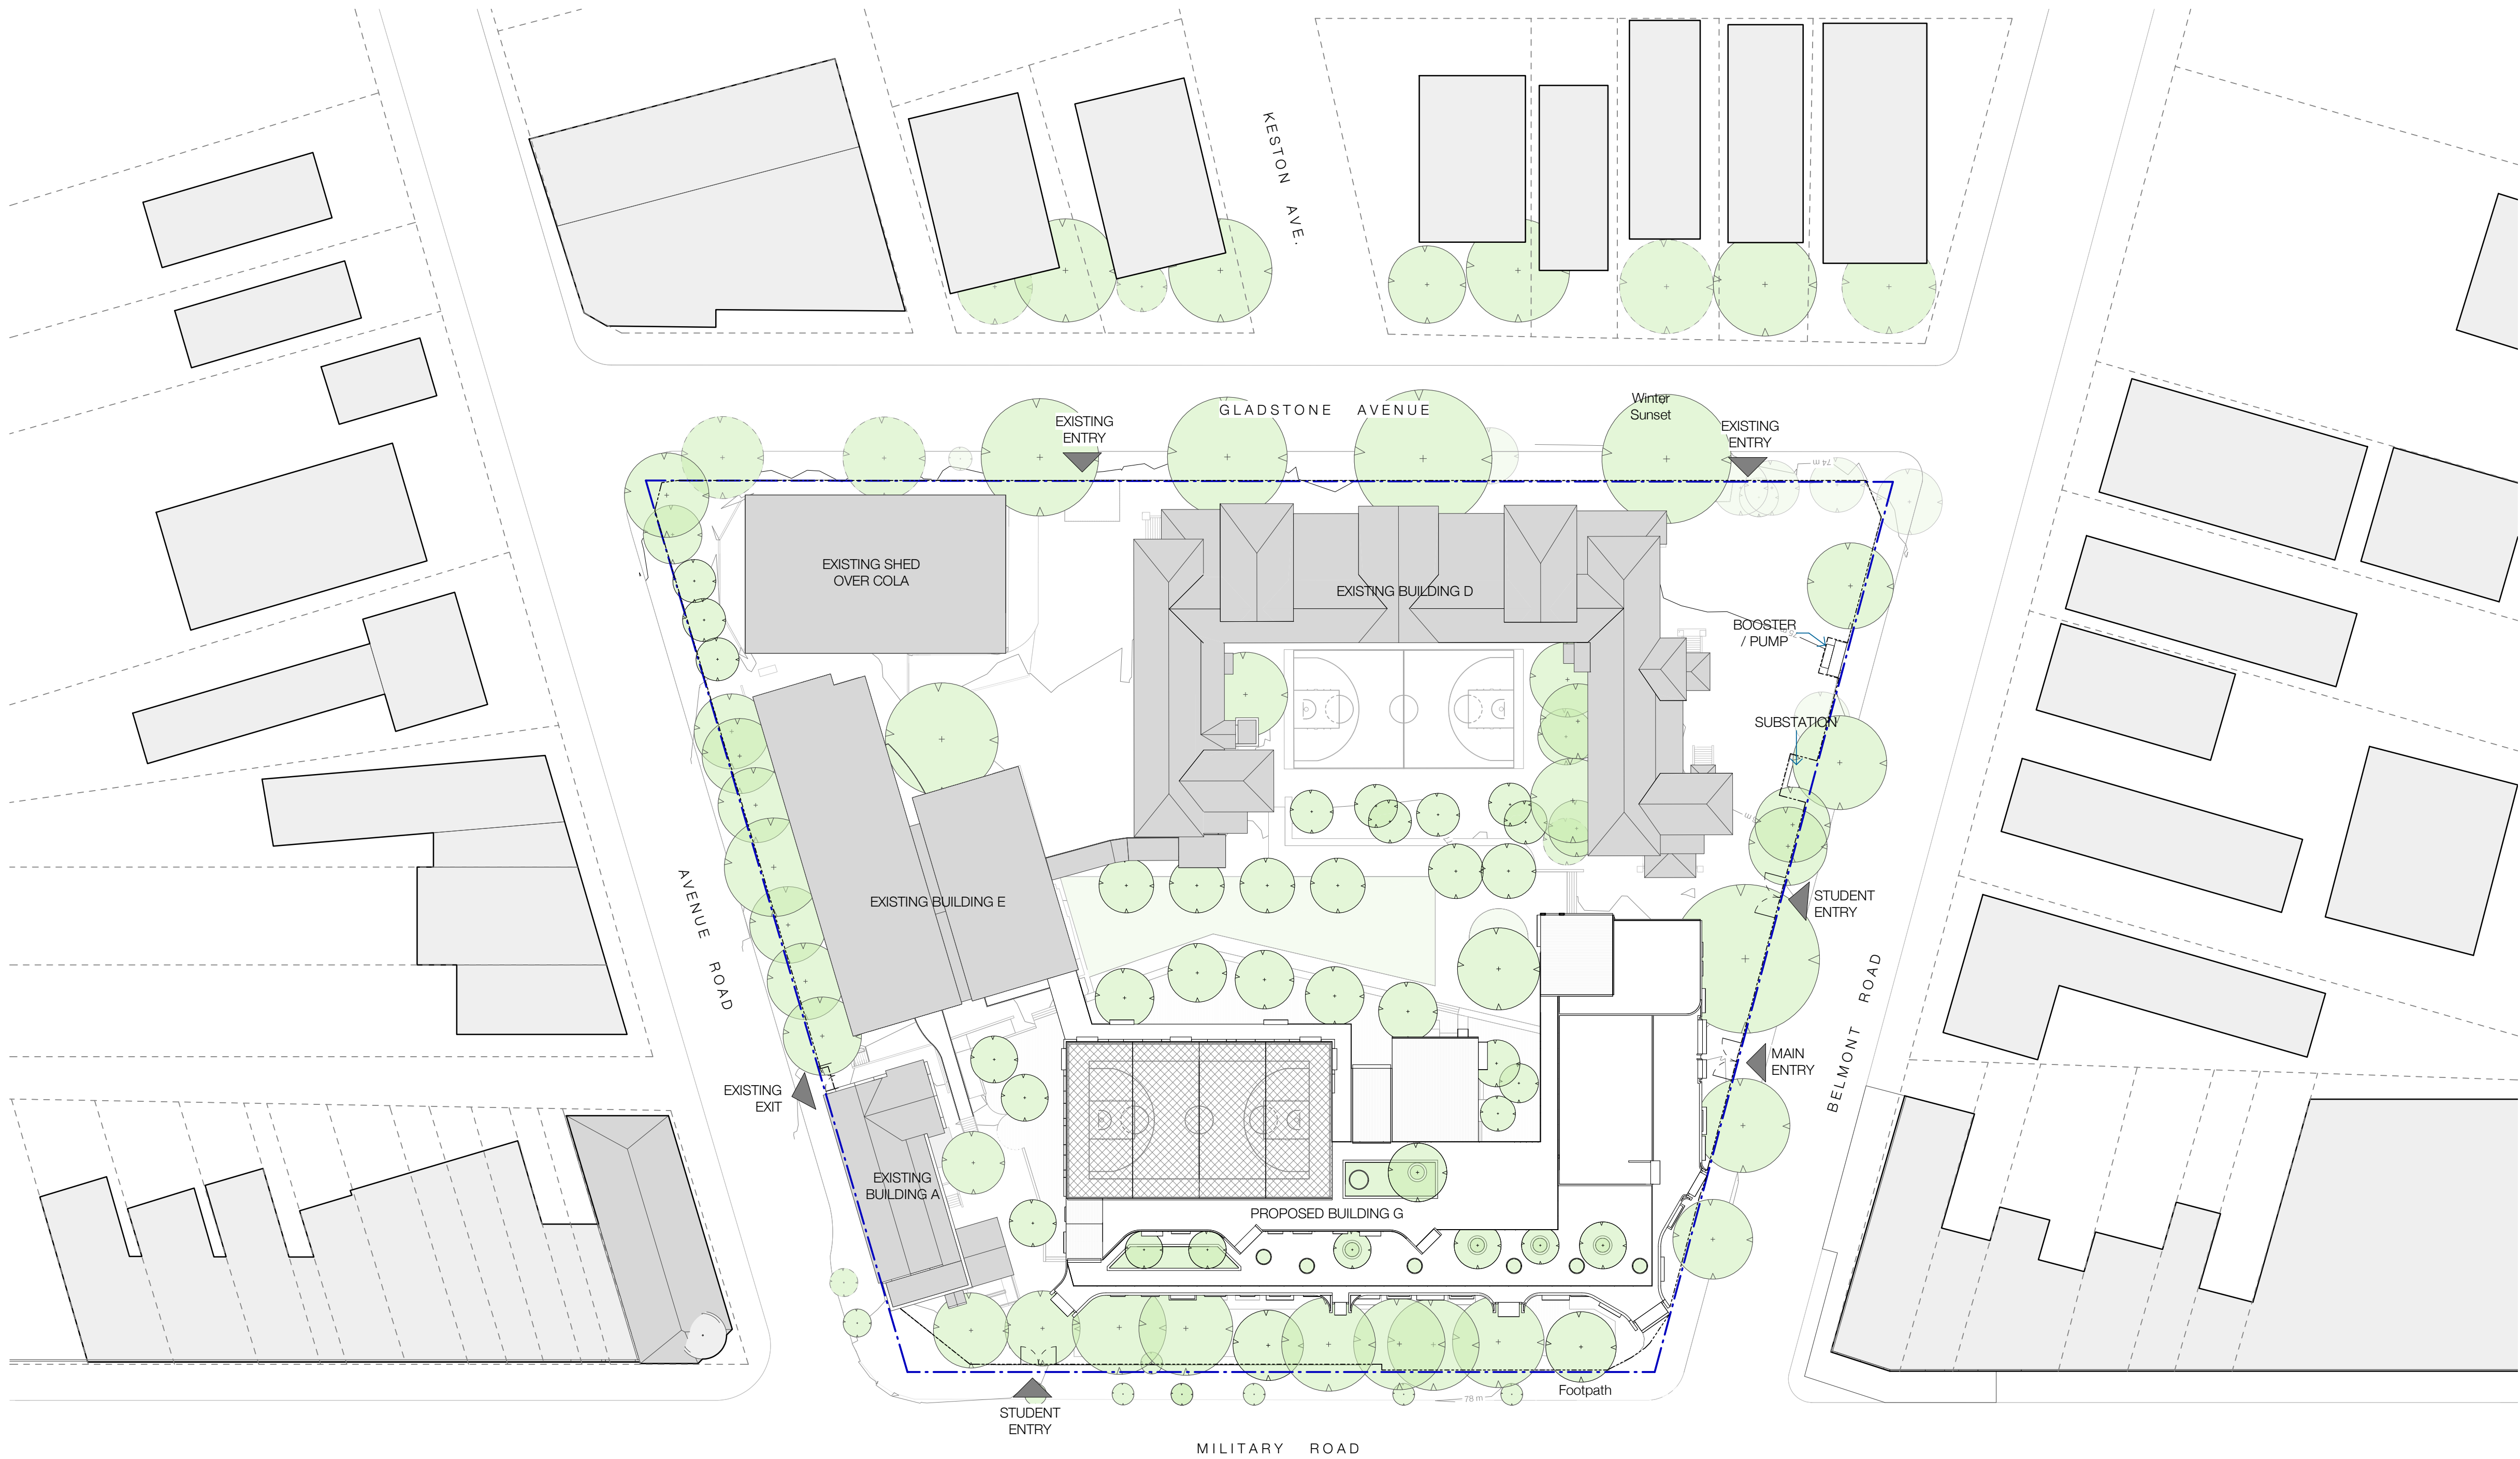

Recent revision history			Date
#	Status	Description	
1	PRELIMINARY	Issued for TOA Review	17/03/21
2	PRELIMINARY	Issued for TOA	23/03/21

Notes
 Copyright © Woods Bagot 2018
 All Rights Reserved
 No material may be reproduced without prior permission
 Contractor must verify all dimensions on site before commencing work or preparing shop drawings.
 Do not scale drawings.

- Legend**
- Site Boundary
 - Fence
 - Gate
 - Entry/Exit

Project
 MOSMAN HIGH SCHOOL

Client
 SCHOOL INFRASTRUCTURE NSW

Issuer

MULTIPLEX
W-B™
 WOODS BAGOT

Project number
 121468

Size check
 25mm

Checked
 CS

Approved
 GS

Sheet size
 A1

Scale
 1 : 500


Sheet title

PROPOSED SITE PLAN


Sheet number
SSD-1103

Revision
 2


Status
 PRELIMINARY

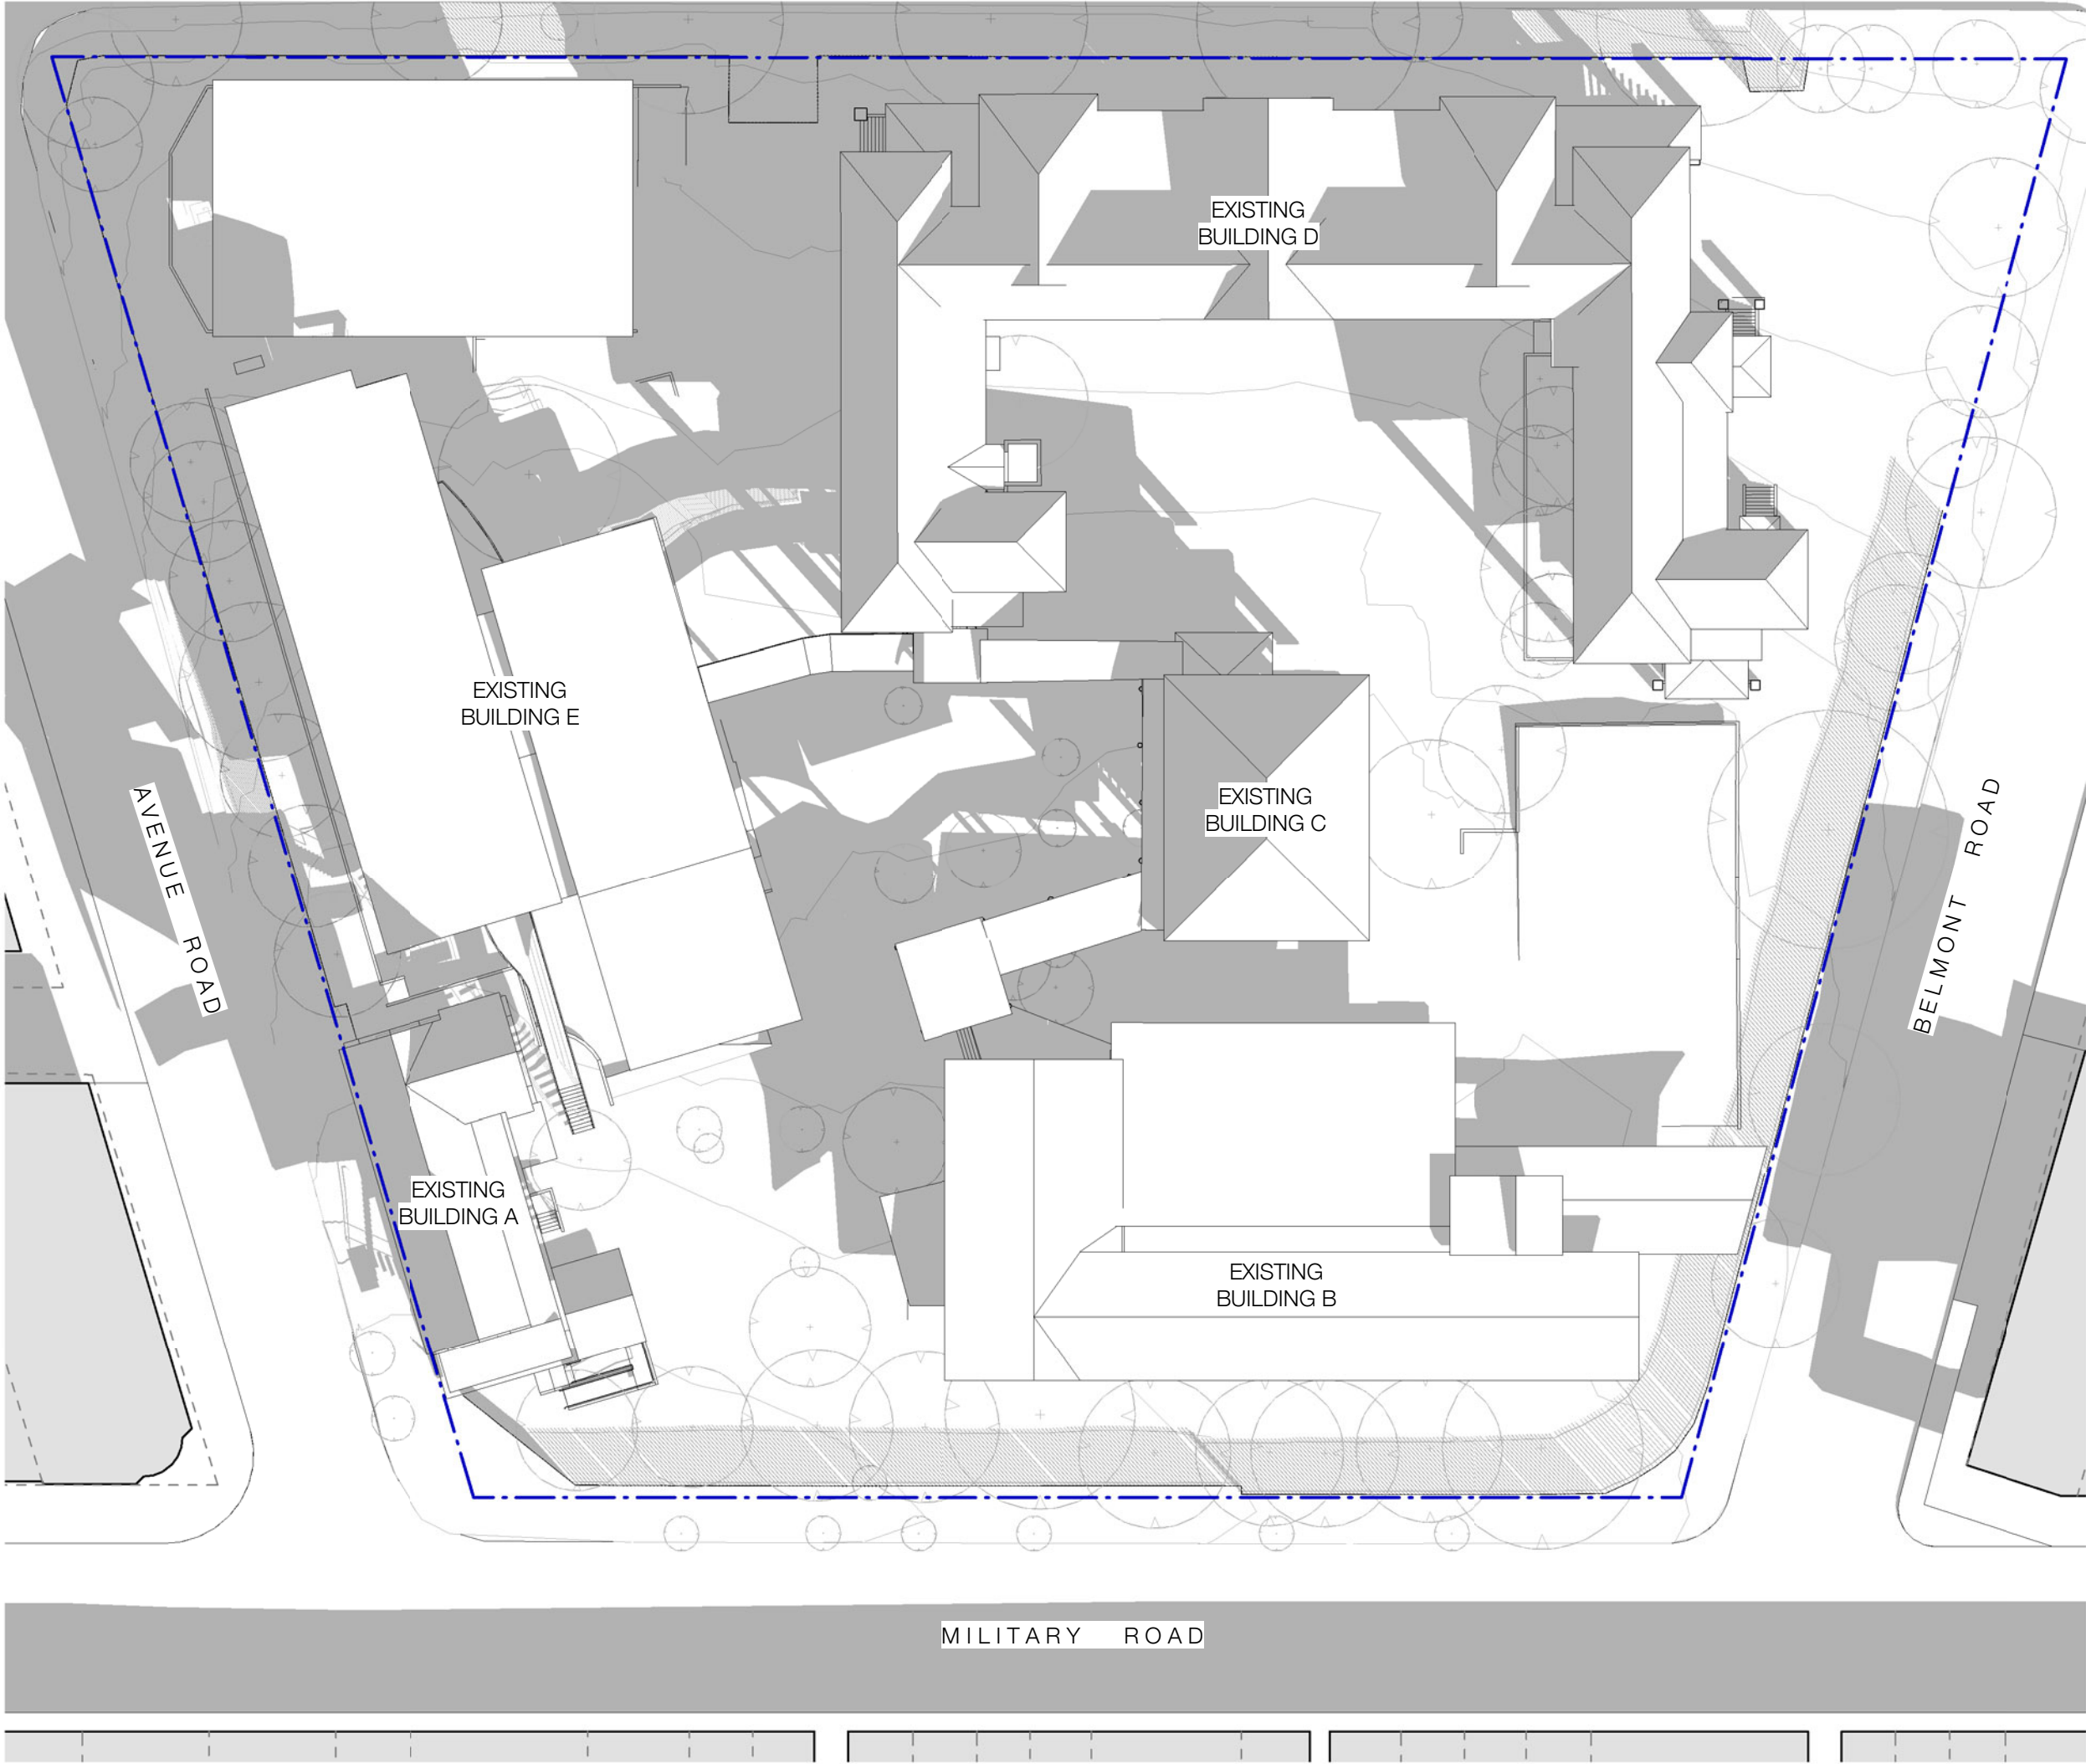


1 Winter Solstice - 9am Existing

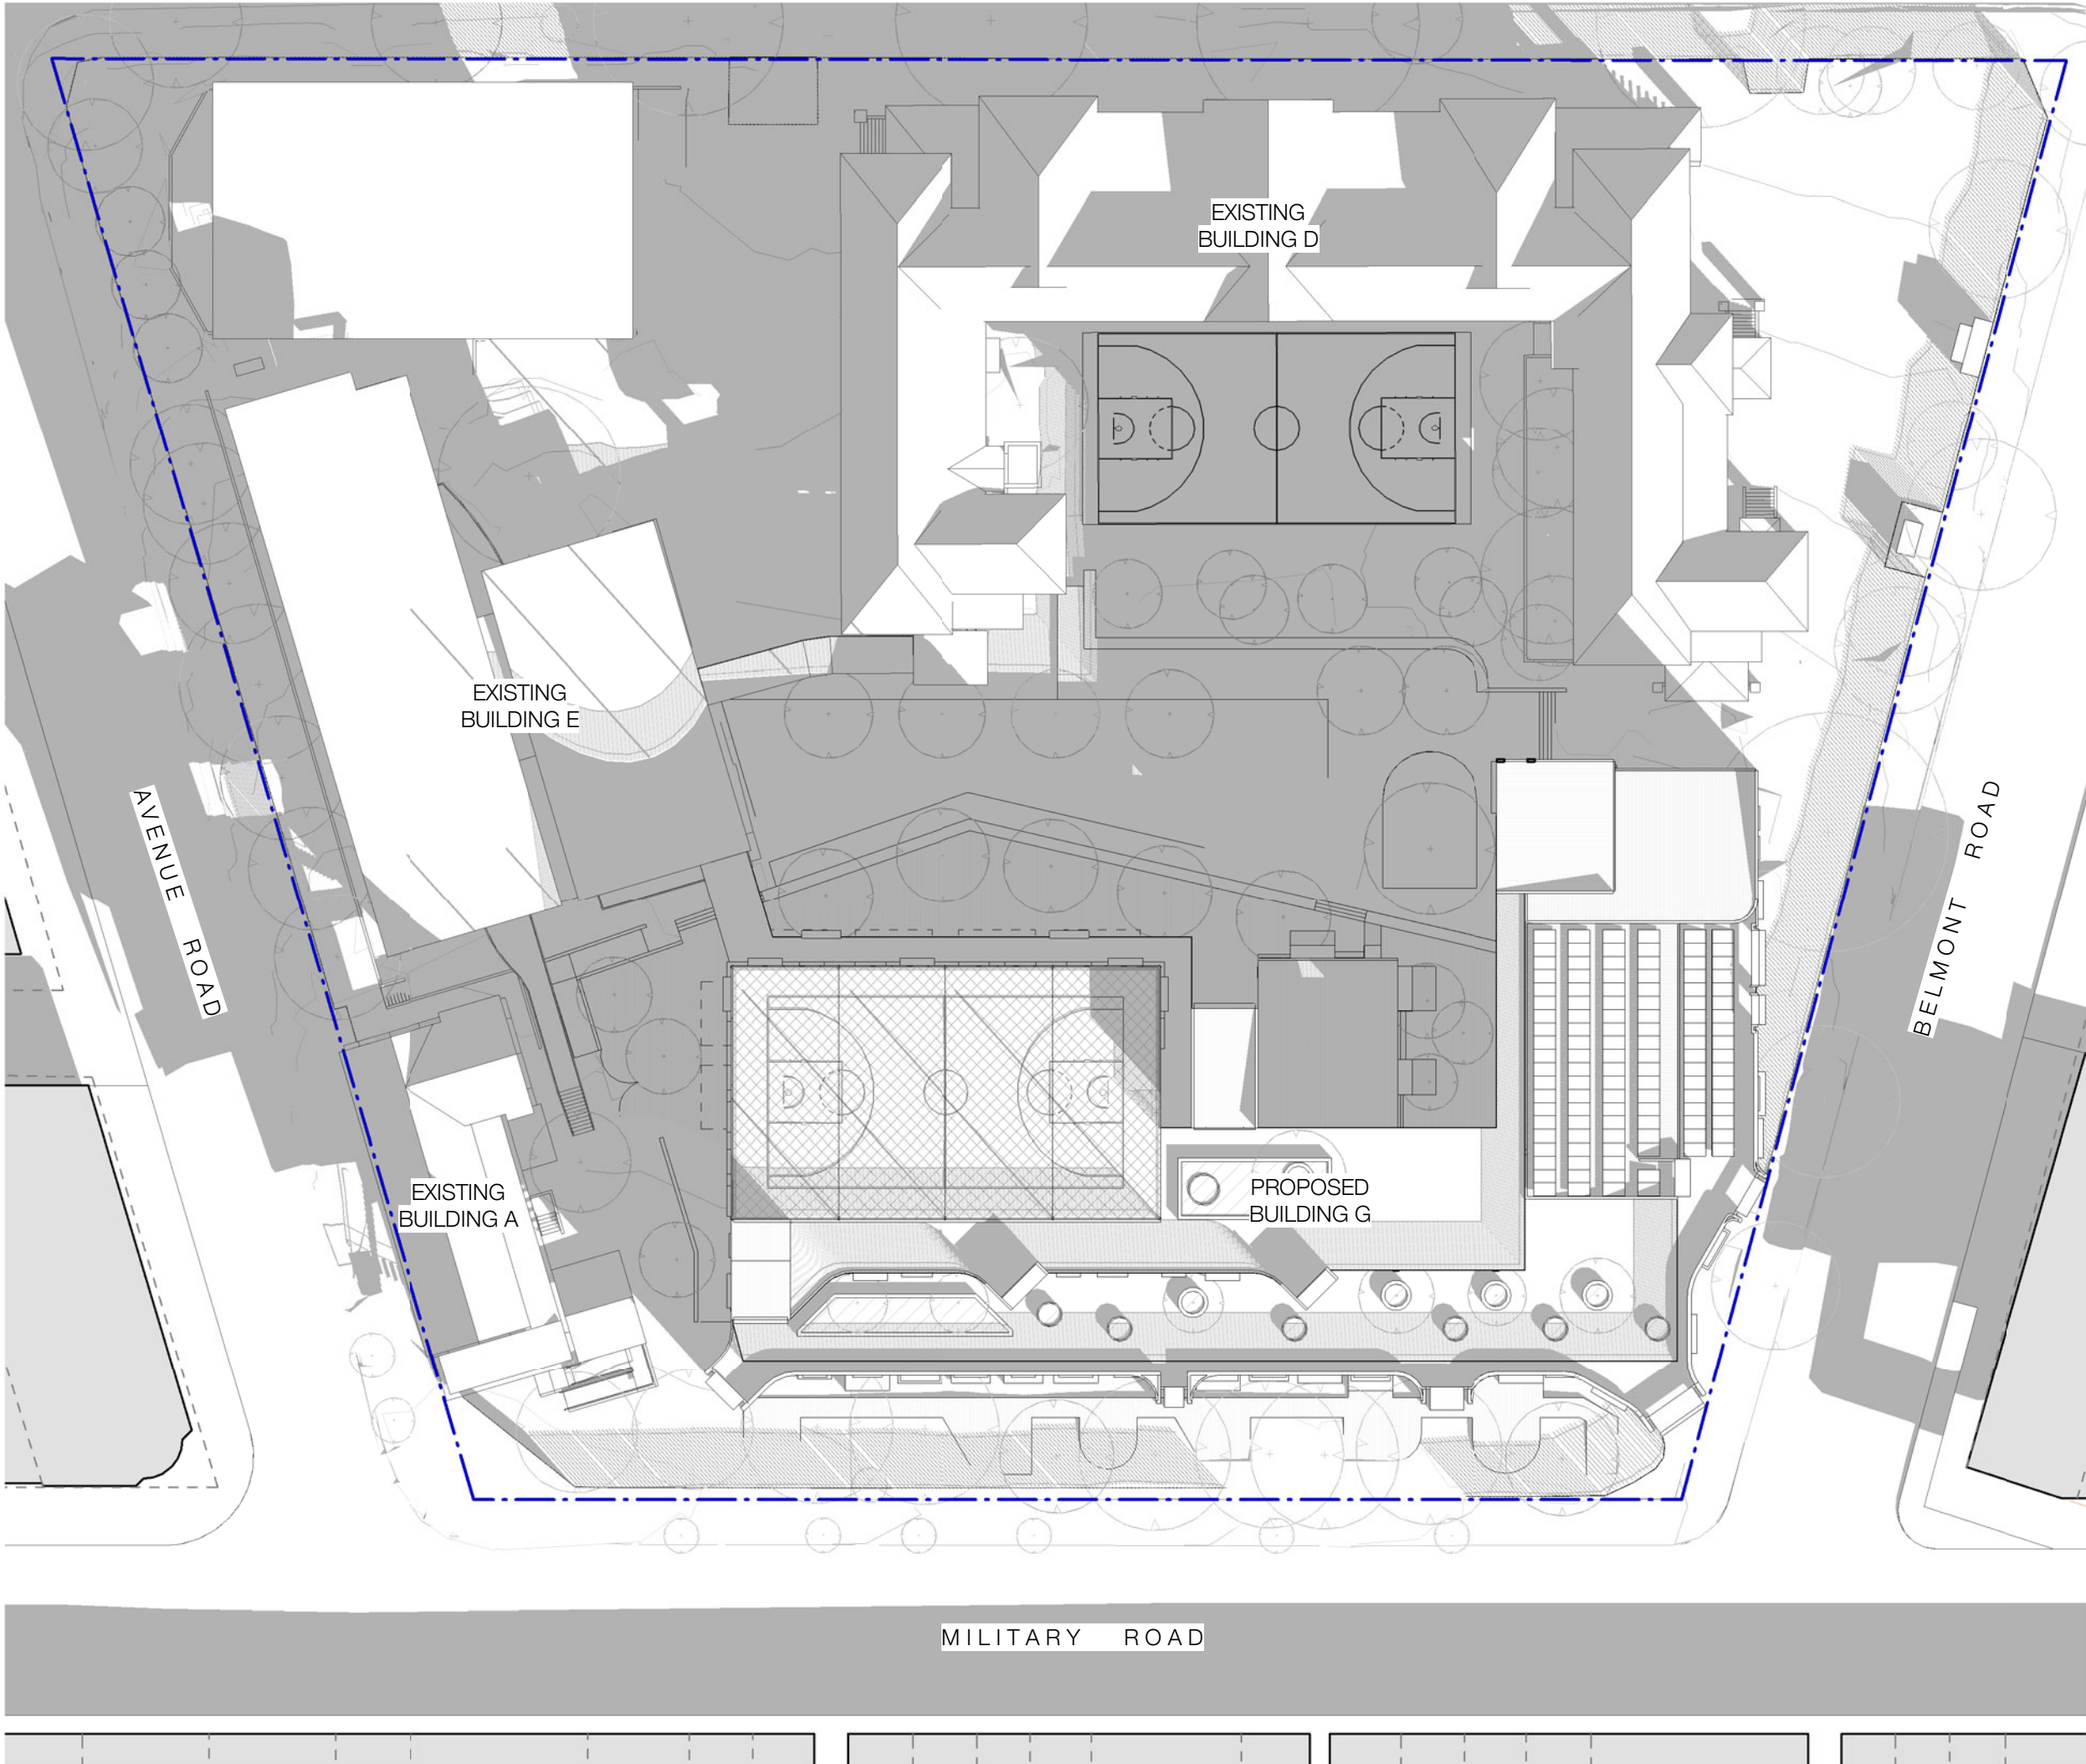

3 Winter Solstice - 9am Proposed

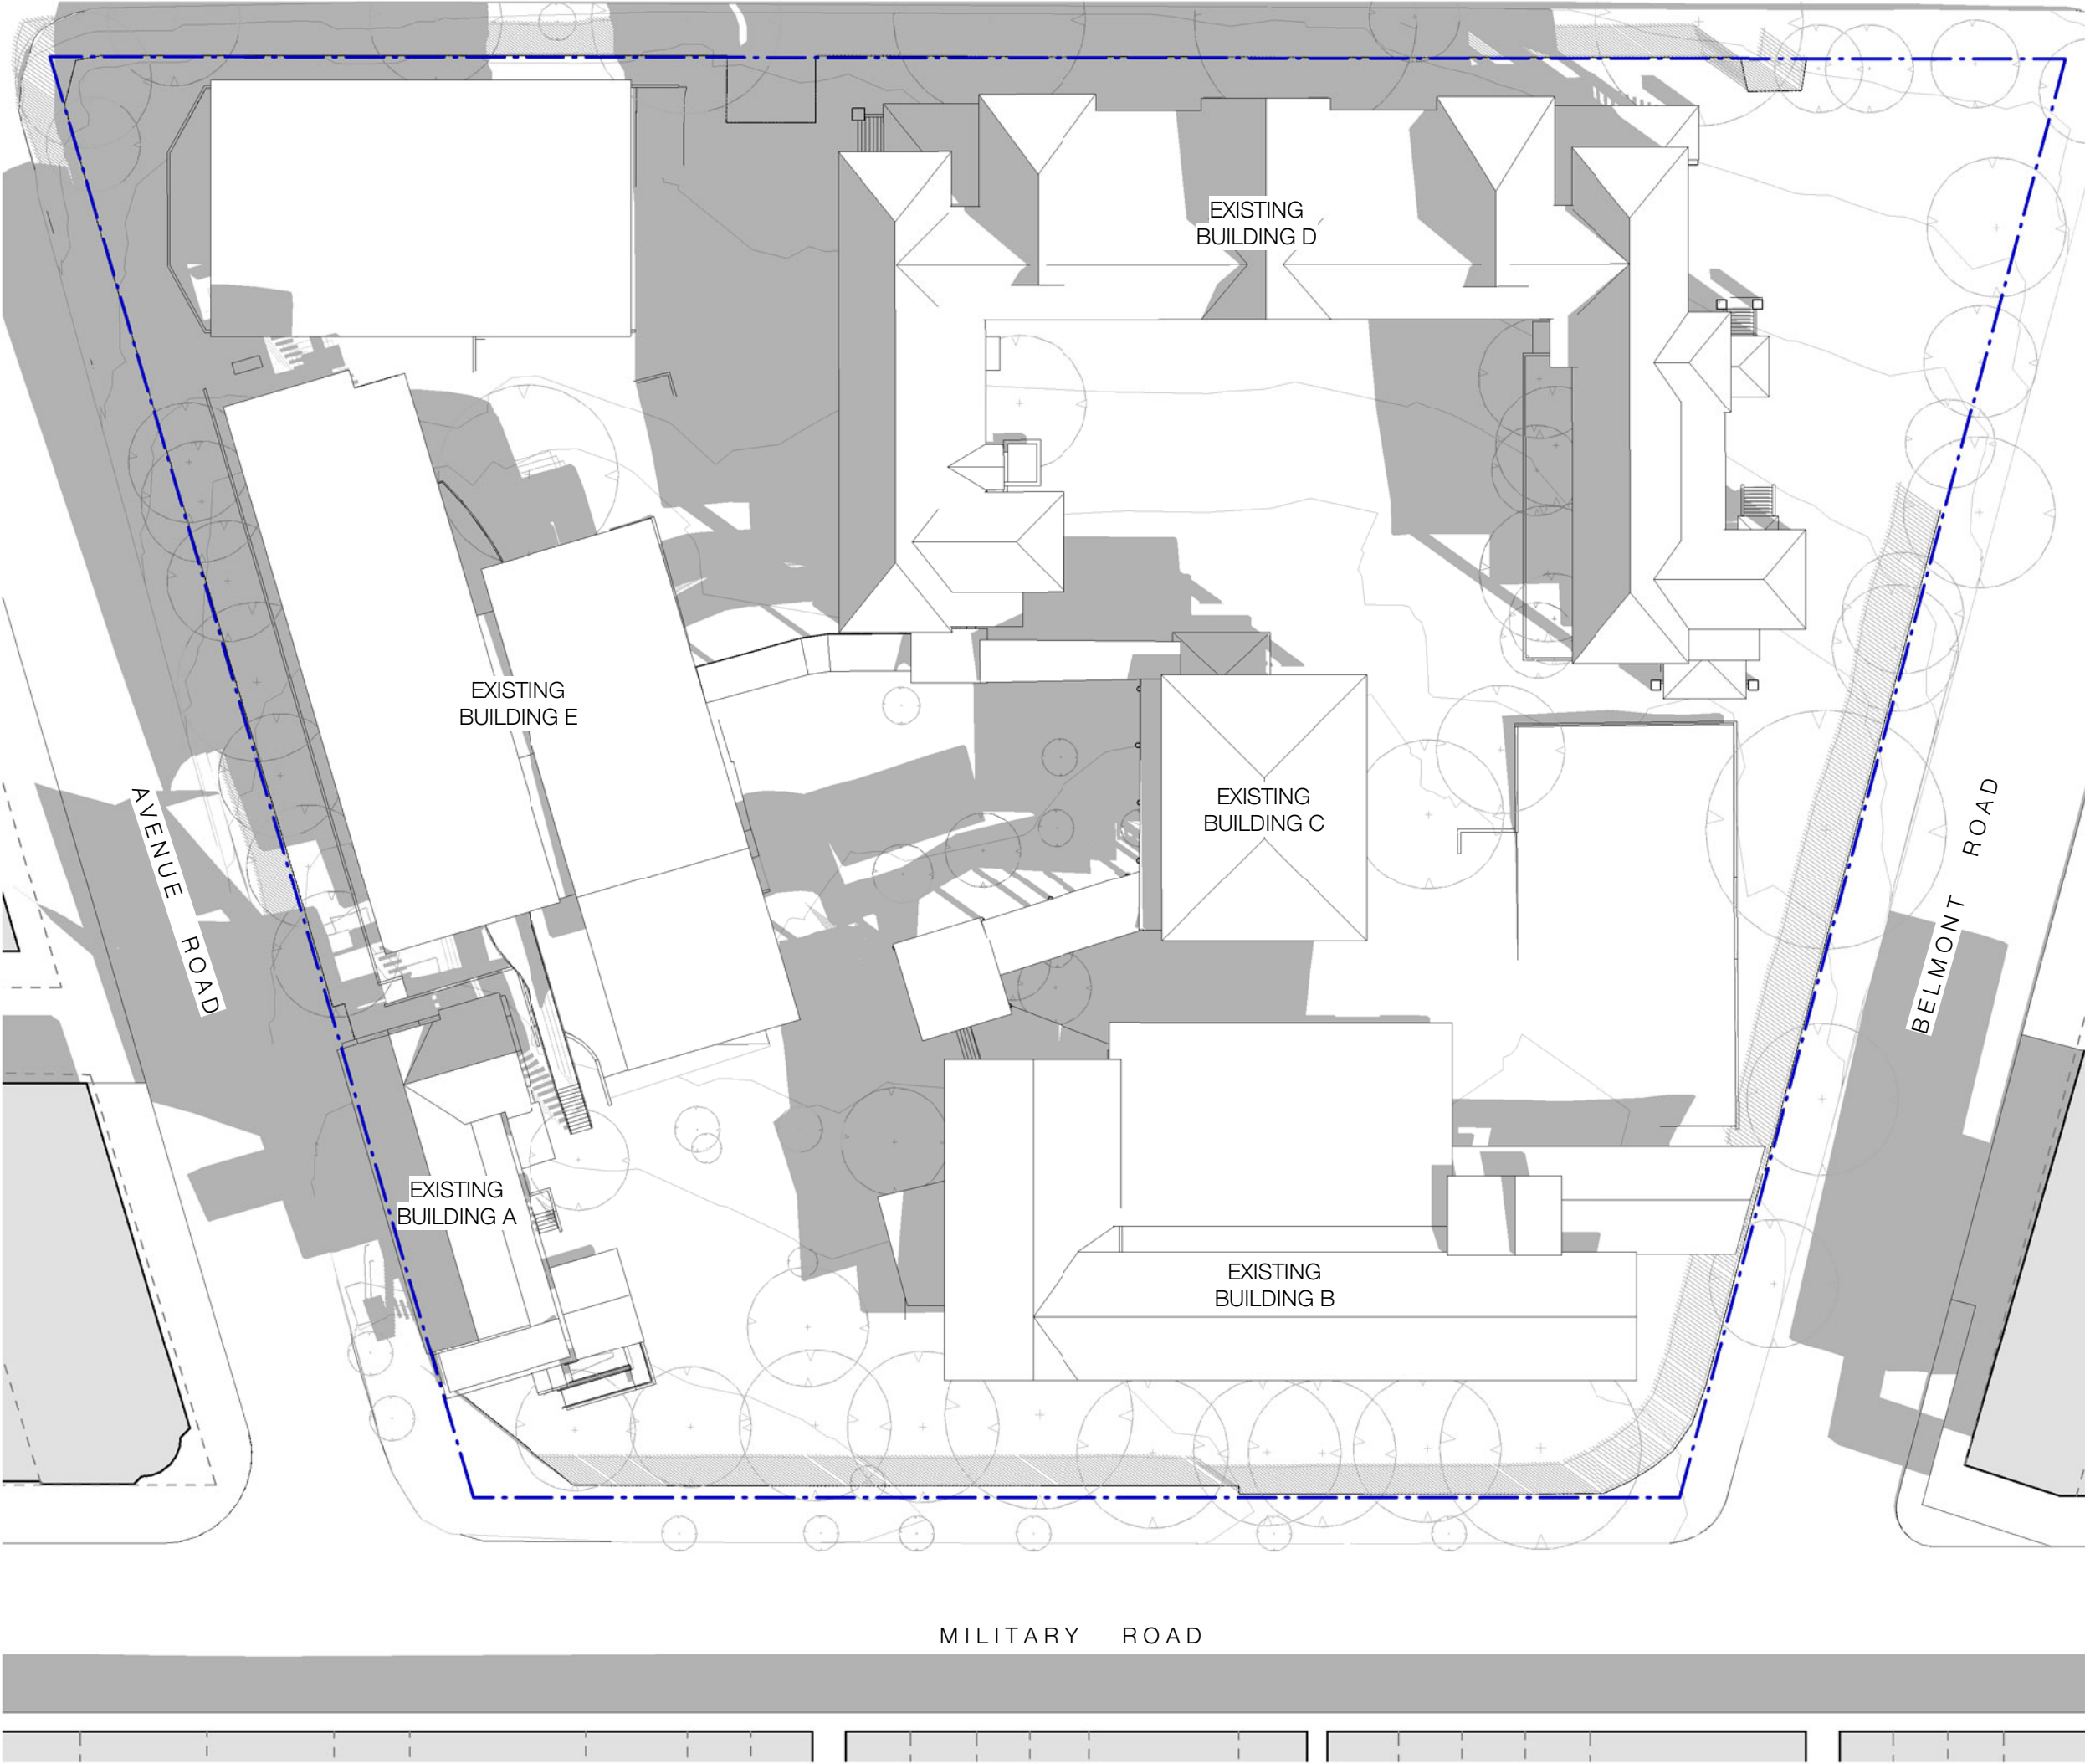

2 Winter Solstice - 10am Existing

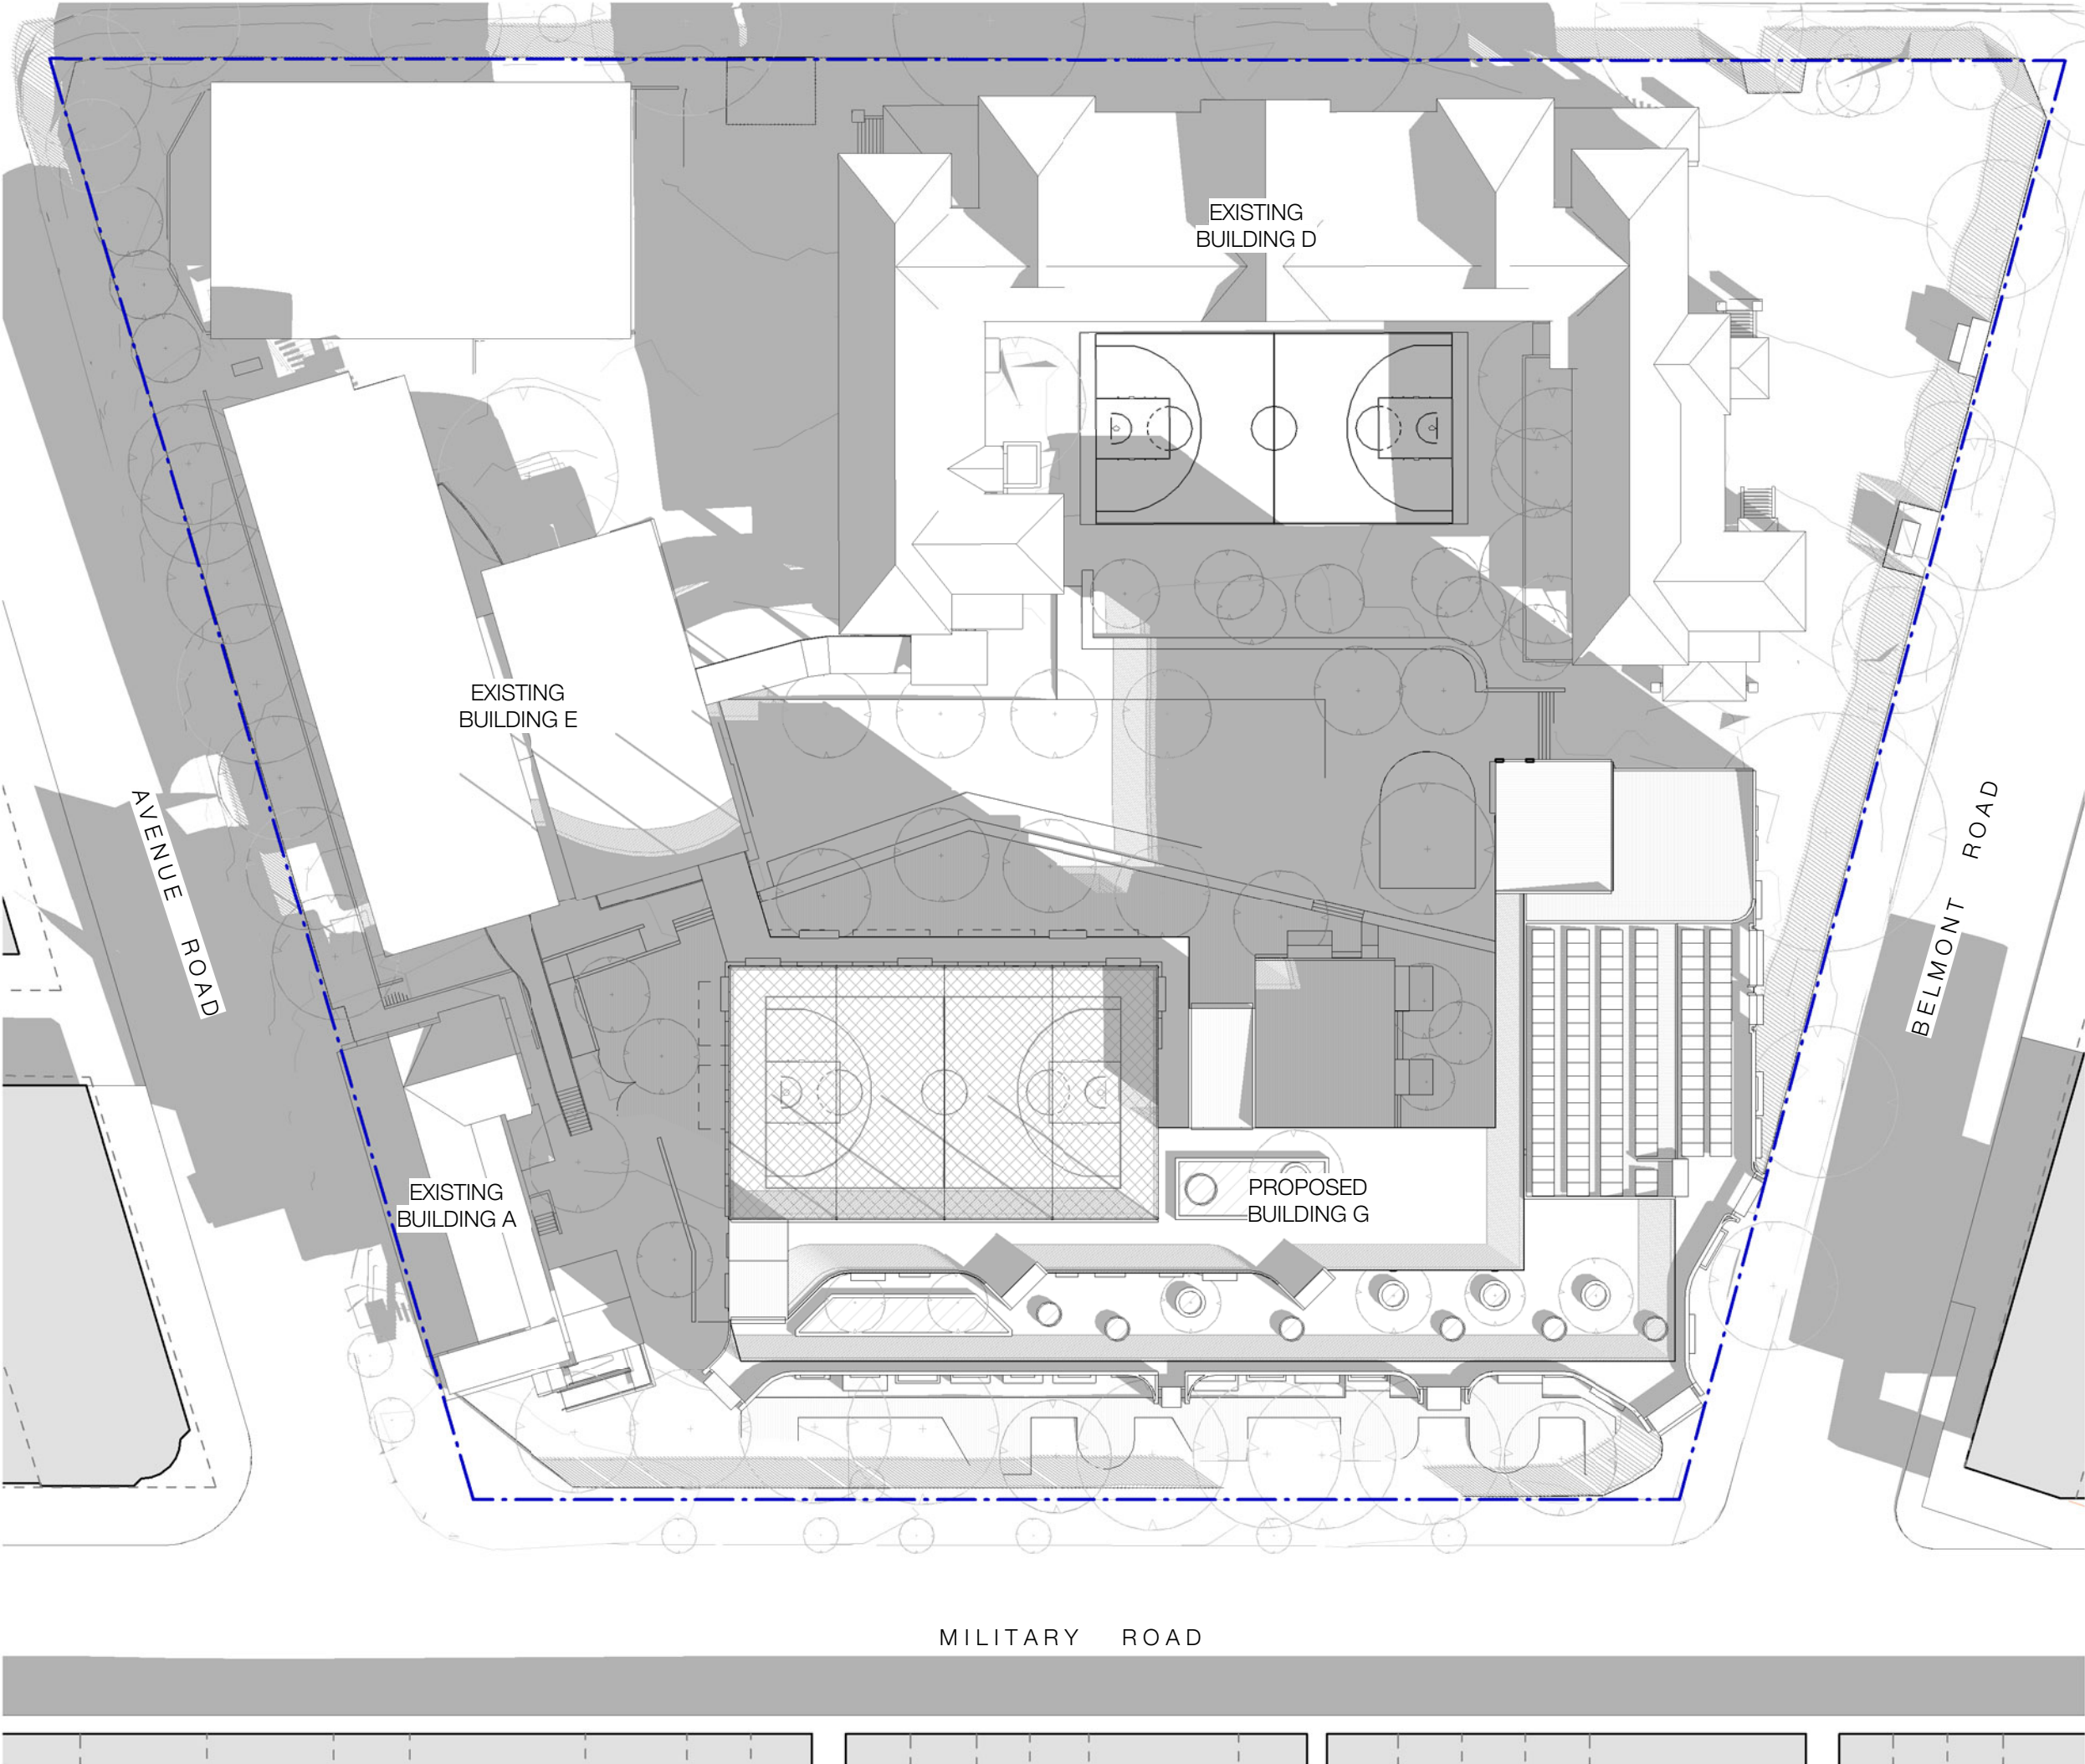

4 Winter Solstice - 10am Proposed

Recent revision history			Date
#	Status	Description	
1	PRELIMINARY	Issued for TOA Review	17/03/21
2	PRELIMINARY	Issued for TOA	23/03/21

Notes
Copyright © Woods Bagot 2018
All Rights Reserved
No material may be reproduced without prior permission
Contractor must verify all dimensions on site before commencing work or preparing shop drawings.
Do not scale drawings.

Project
MOSMAN HIGH SCHOOL

Client
SCHOOL INFRASTRUCTURE NSW



Issuer

MULTIPLEX
W-B™
WOODS BAGOT



Project number 121468	Size check 25mm	
Checked CS	Approved GS	
Sheet size A1	Scale 1 : 500	

Sheet title
WINTER SOLSTICE SHADOW
DIAGRAMS - 9AM-10AM


Sheet number SSD-1104	Revision 2
Status PRELIMINARY	

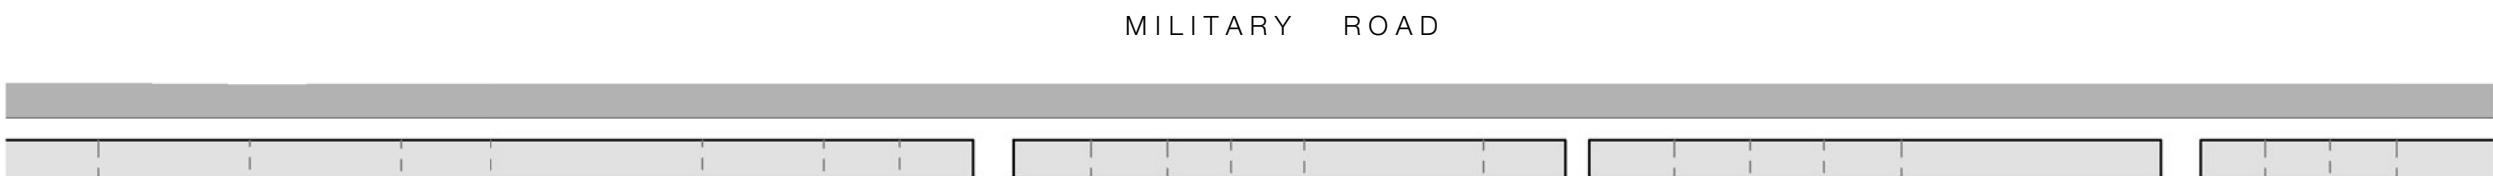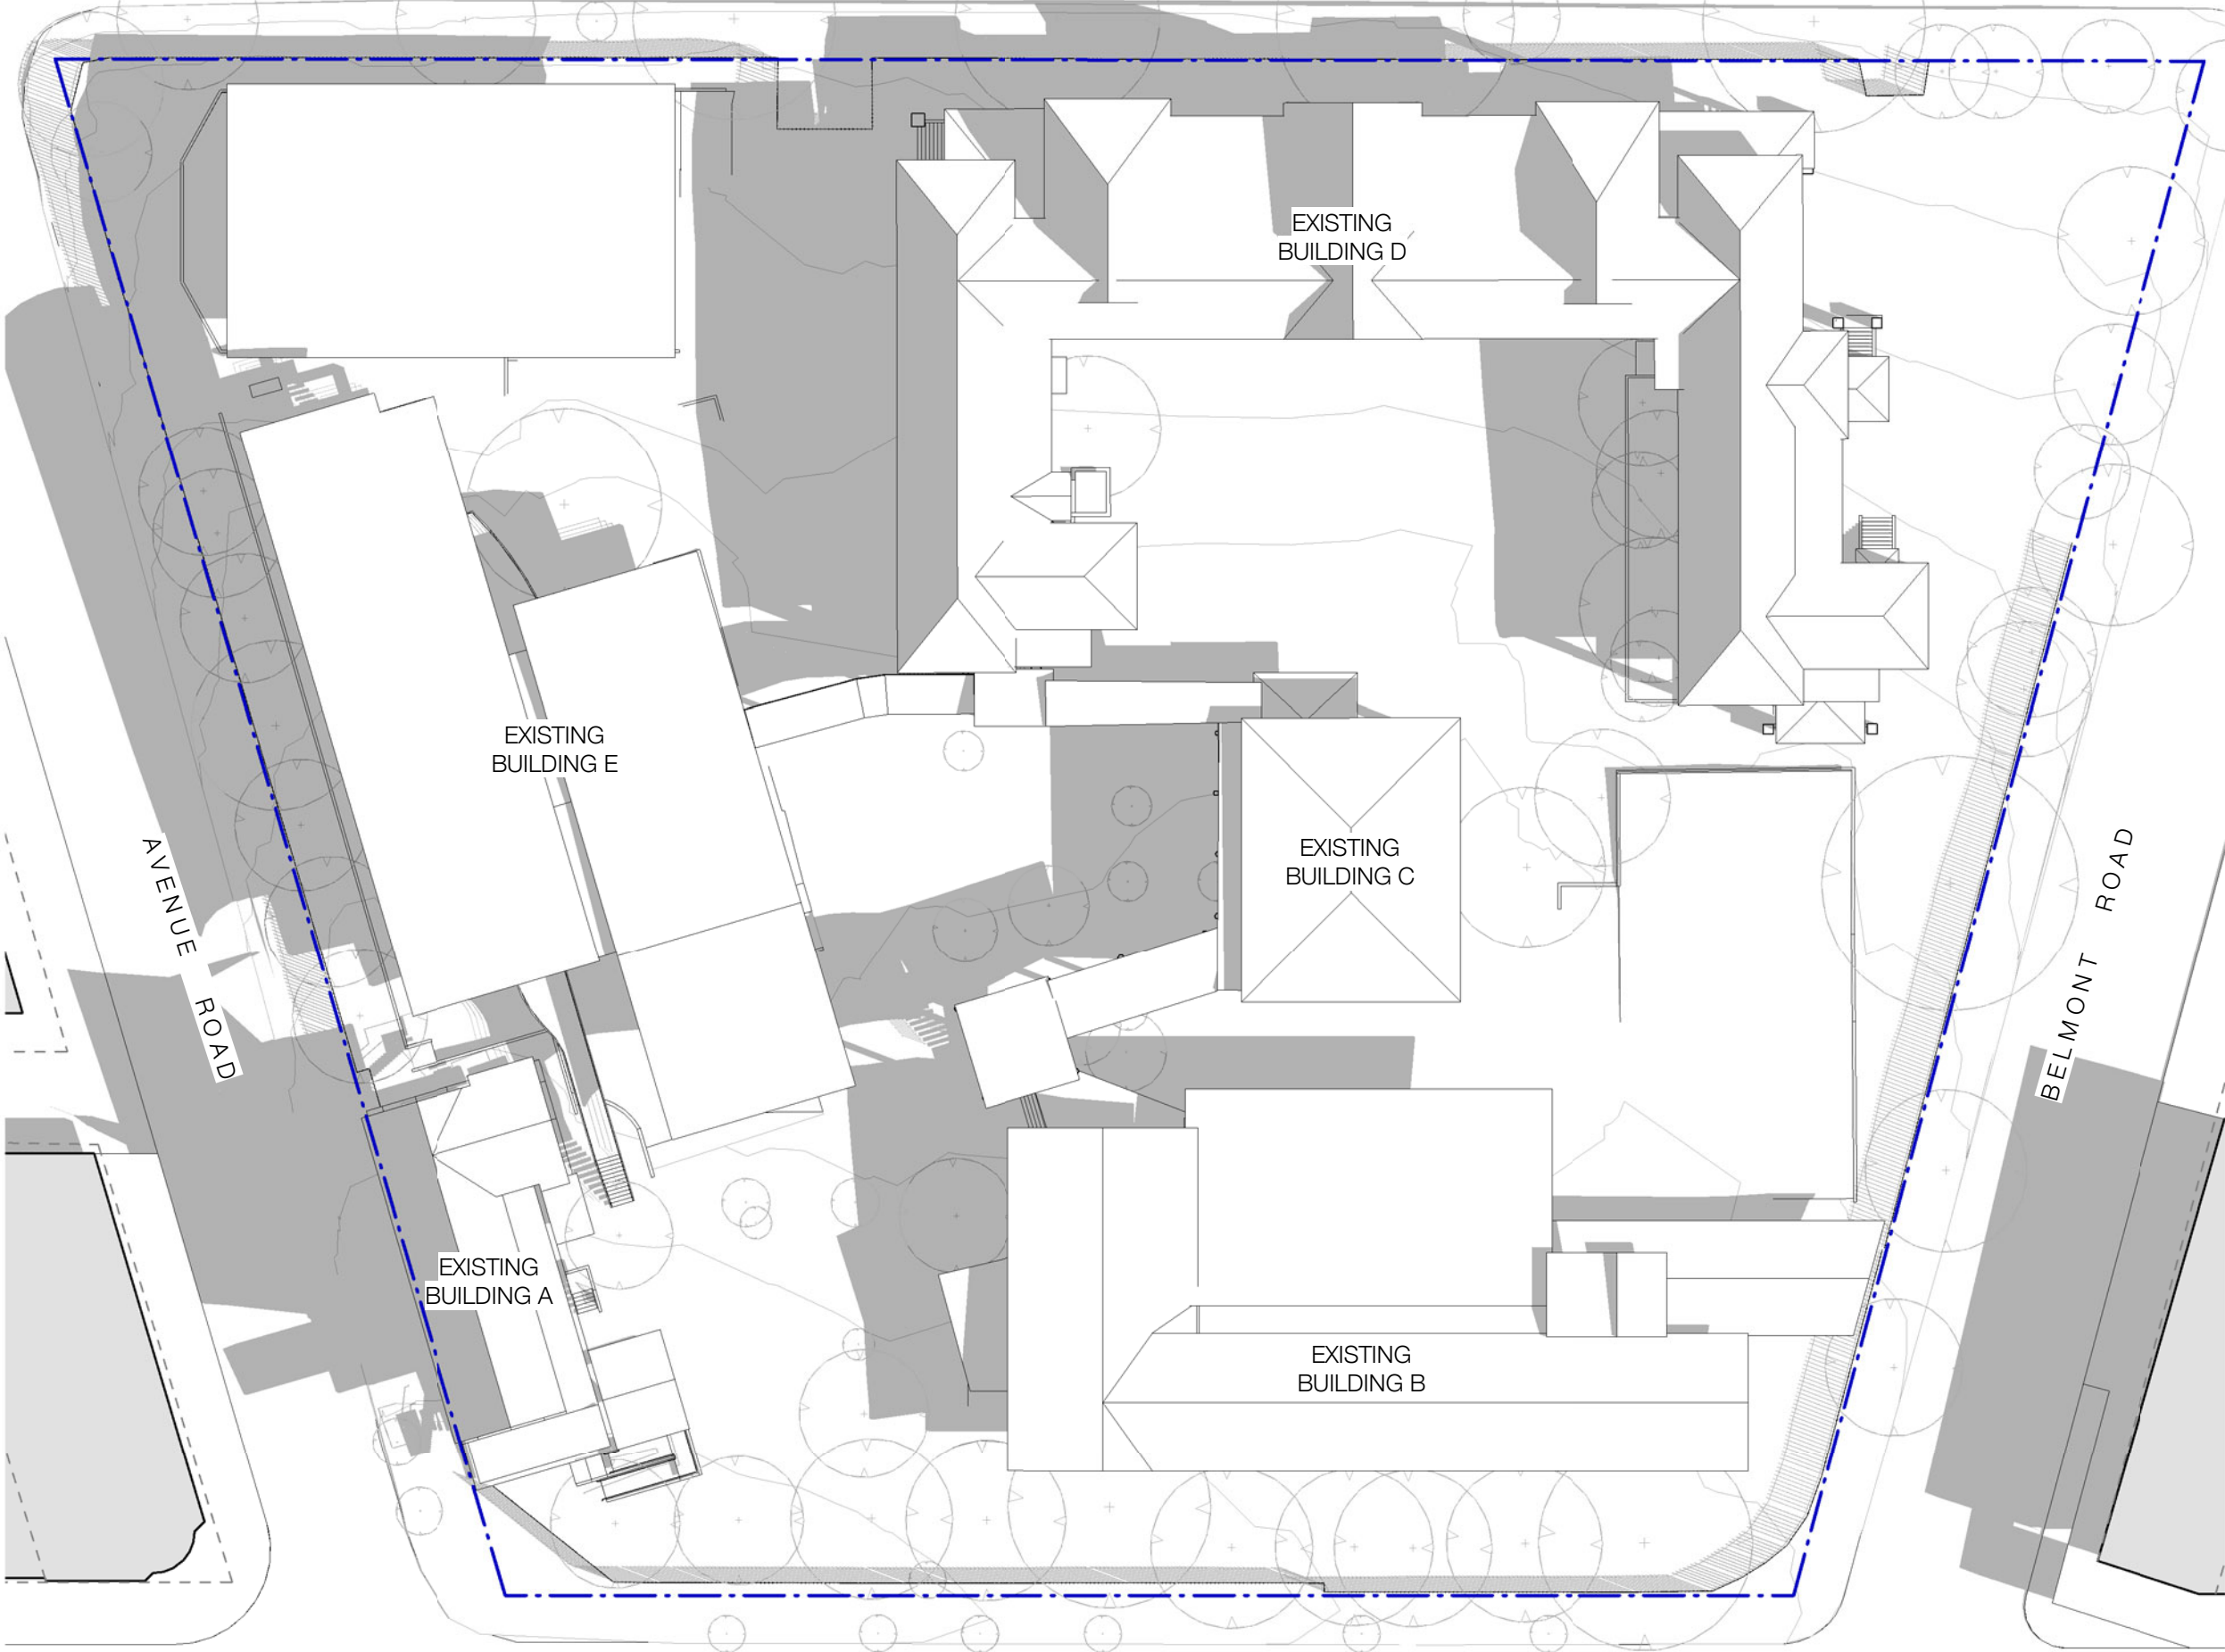


1 Winter Solstice - 11am Existing

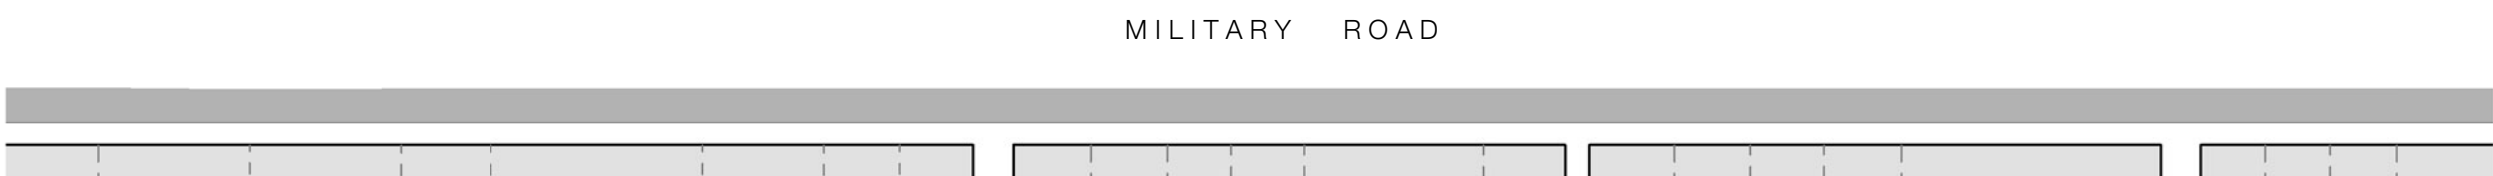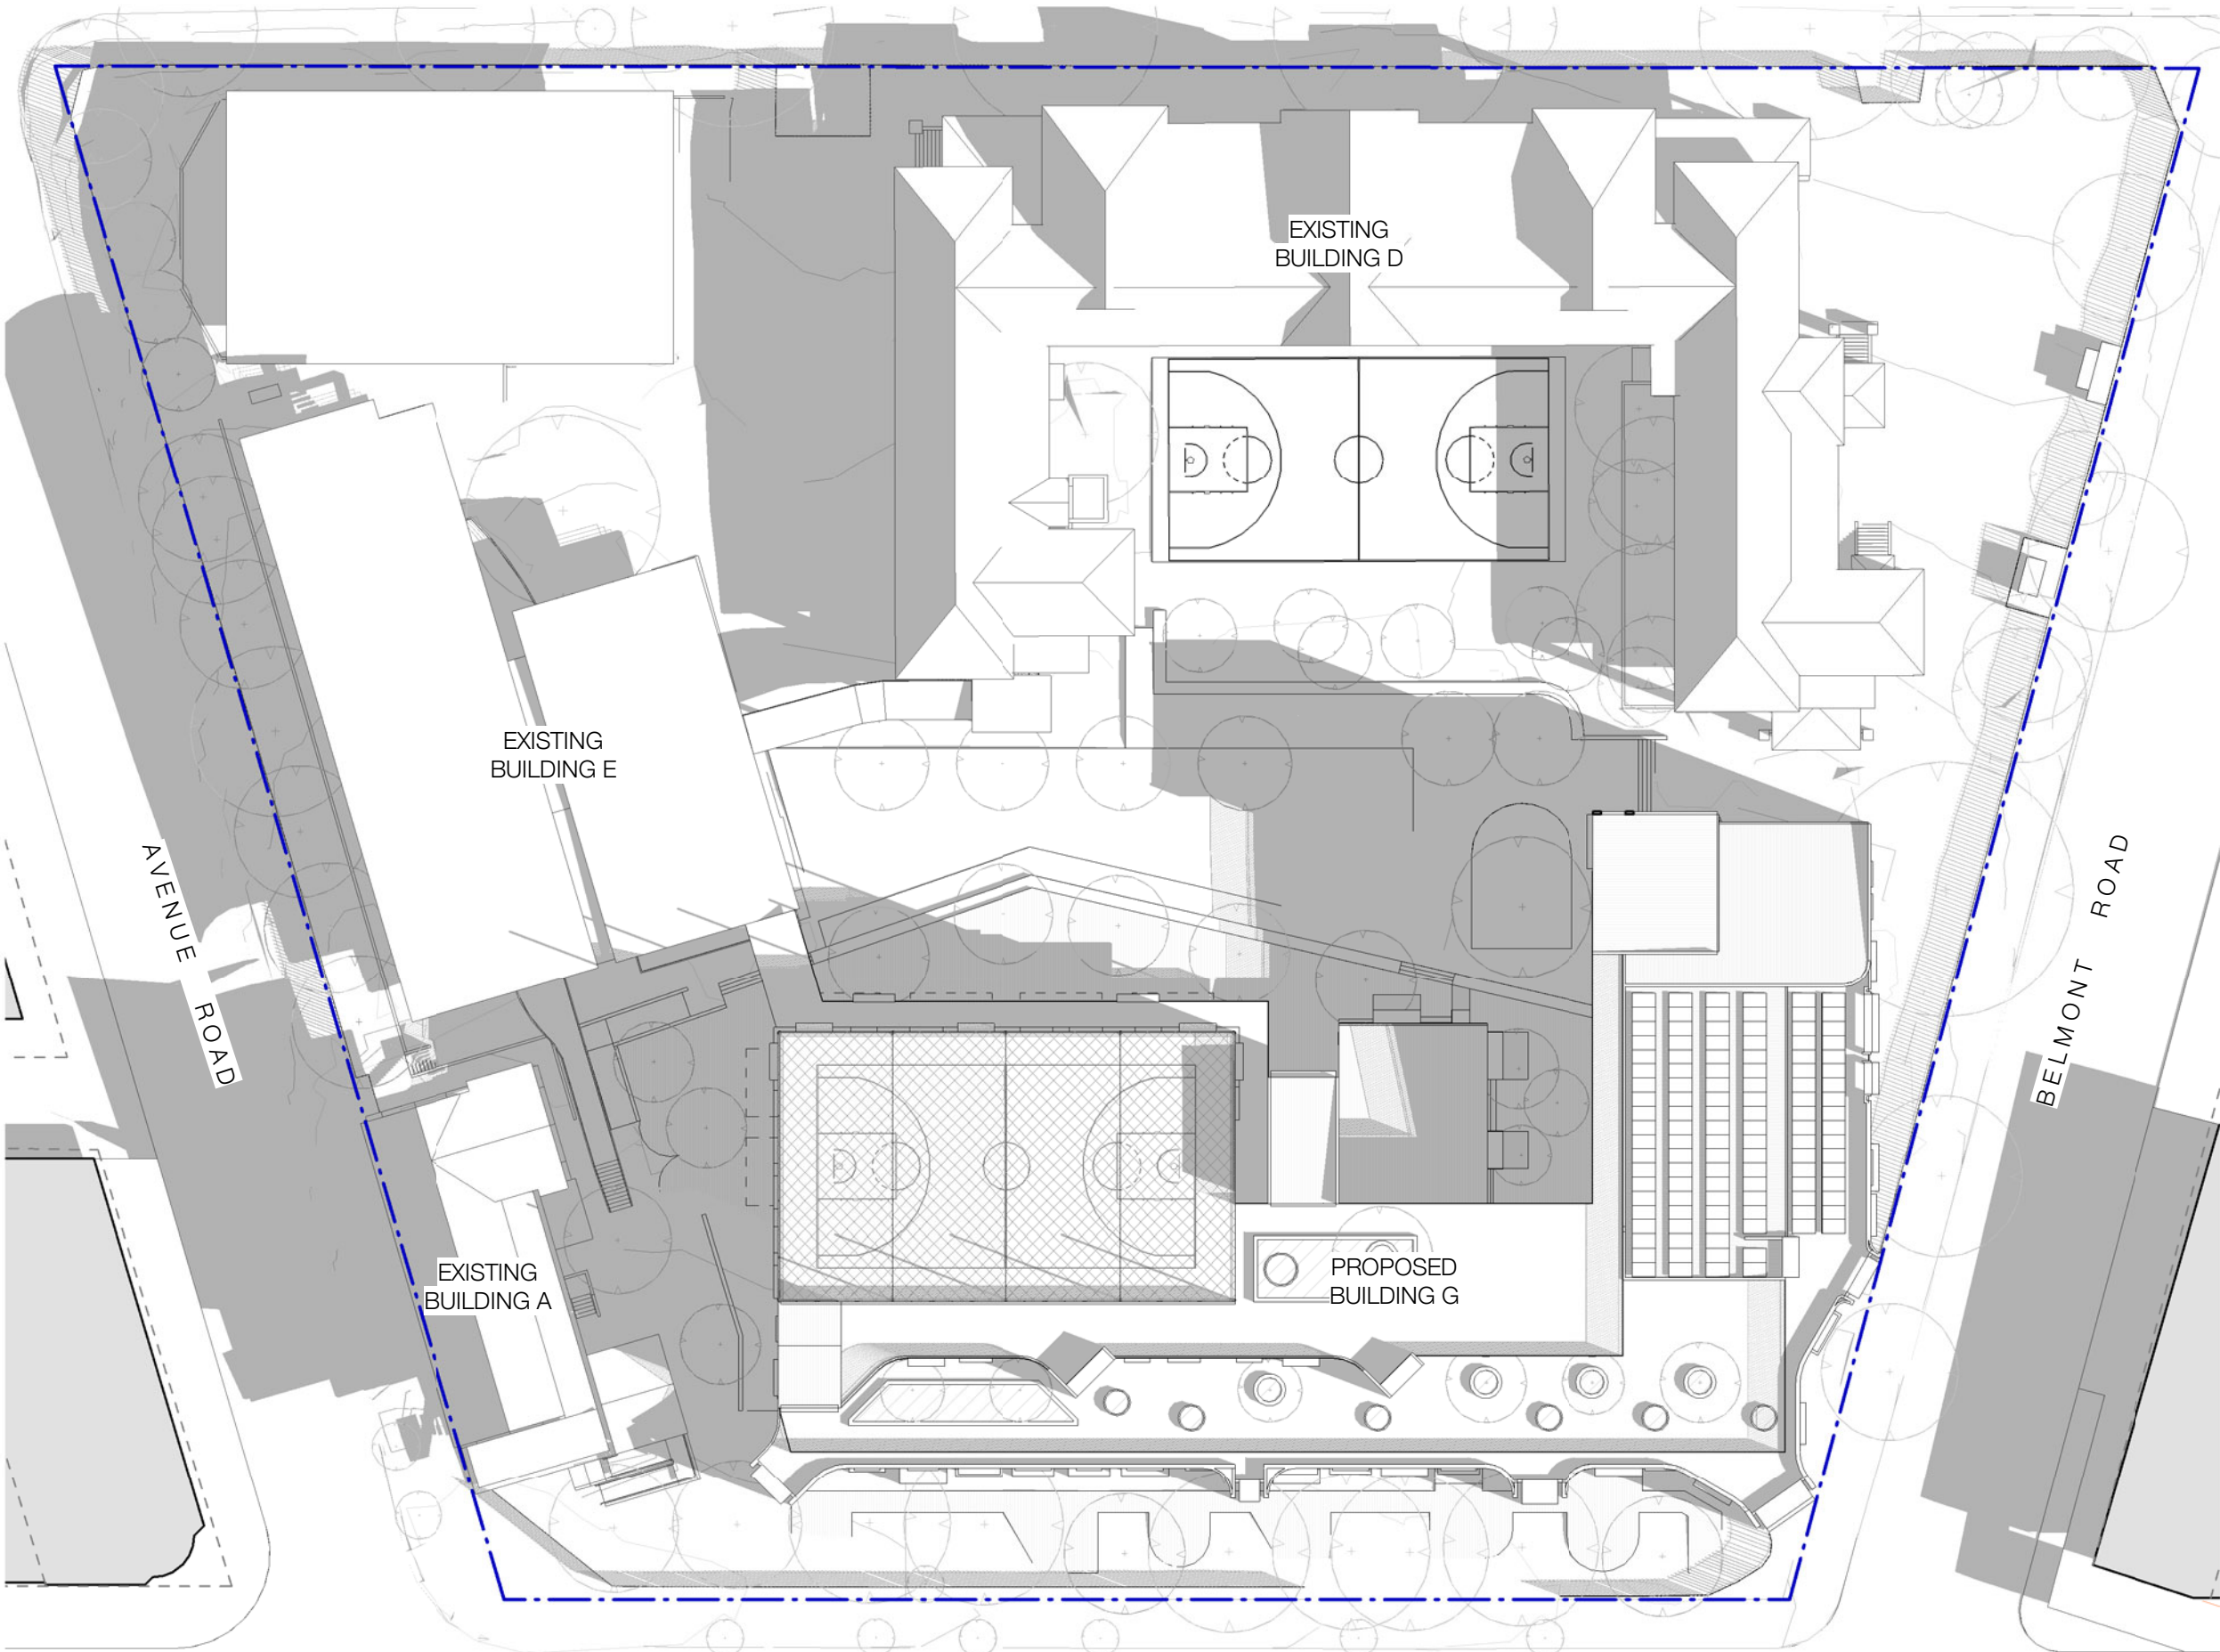

3 Winter Solstice - 11am Proposed

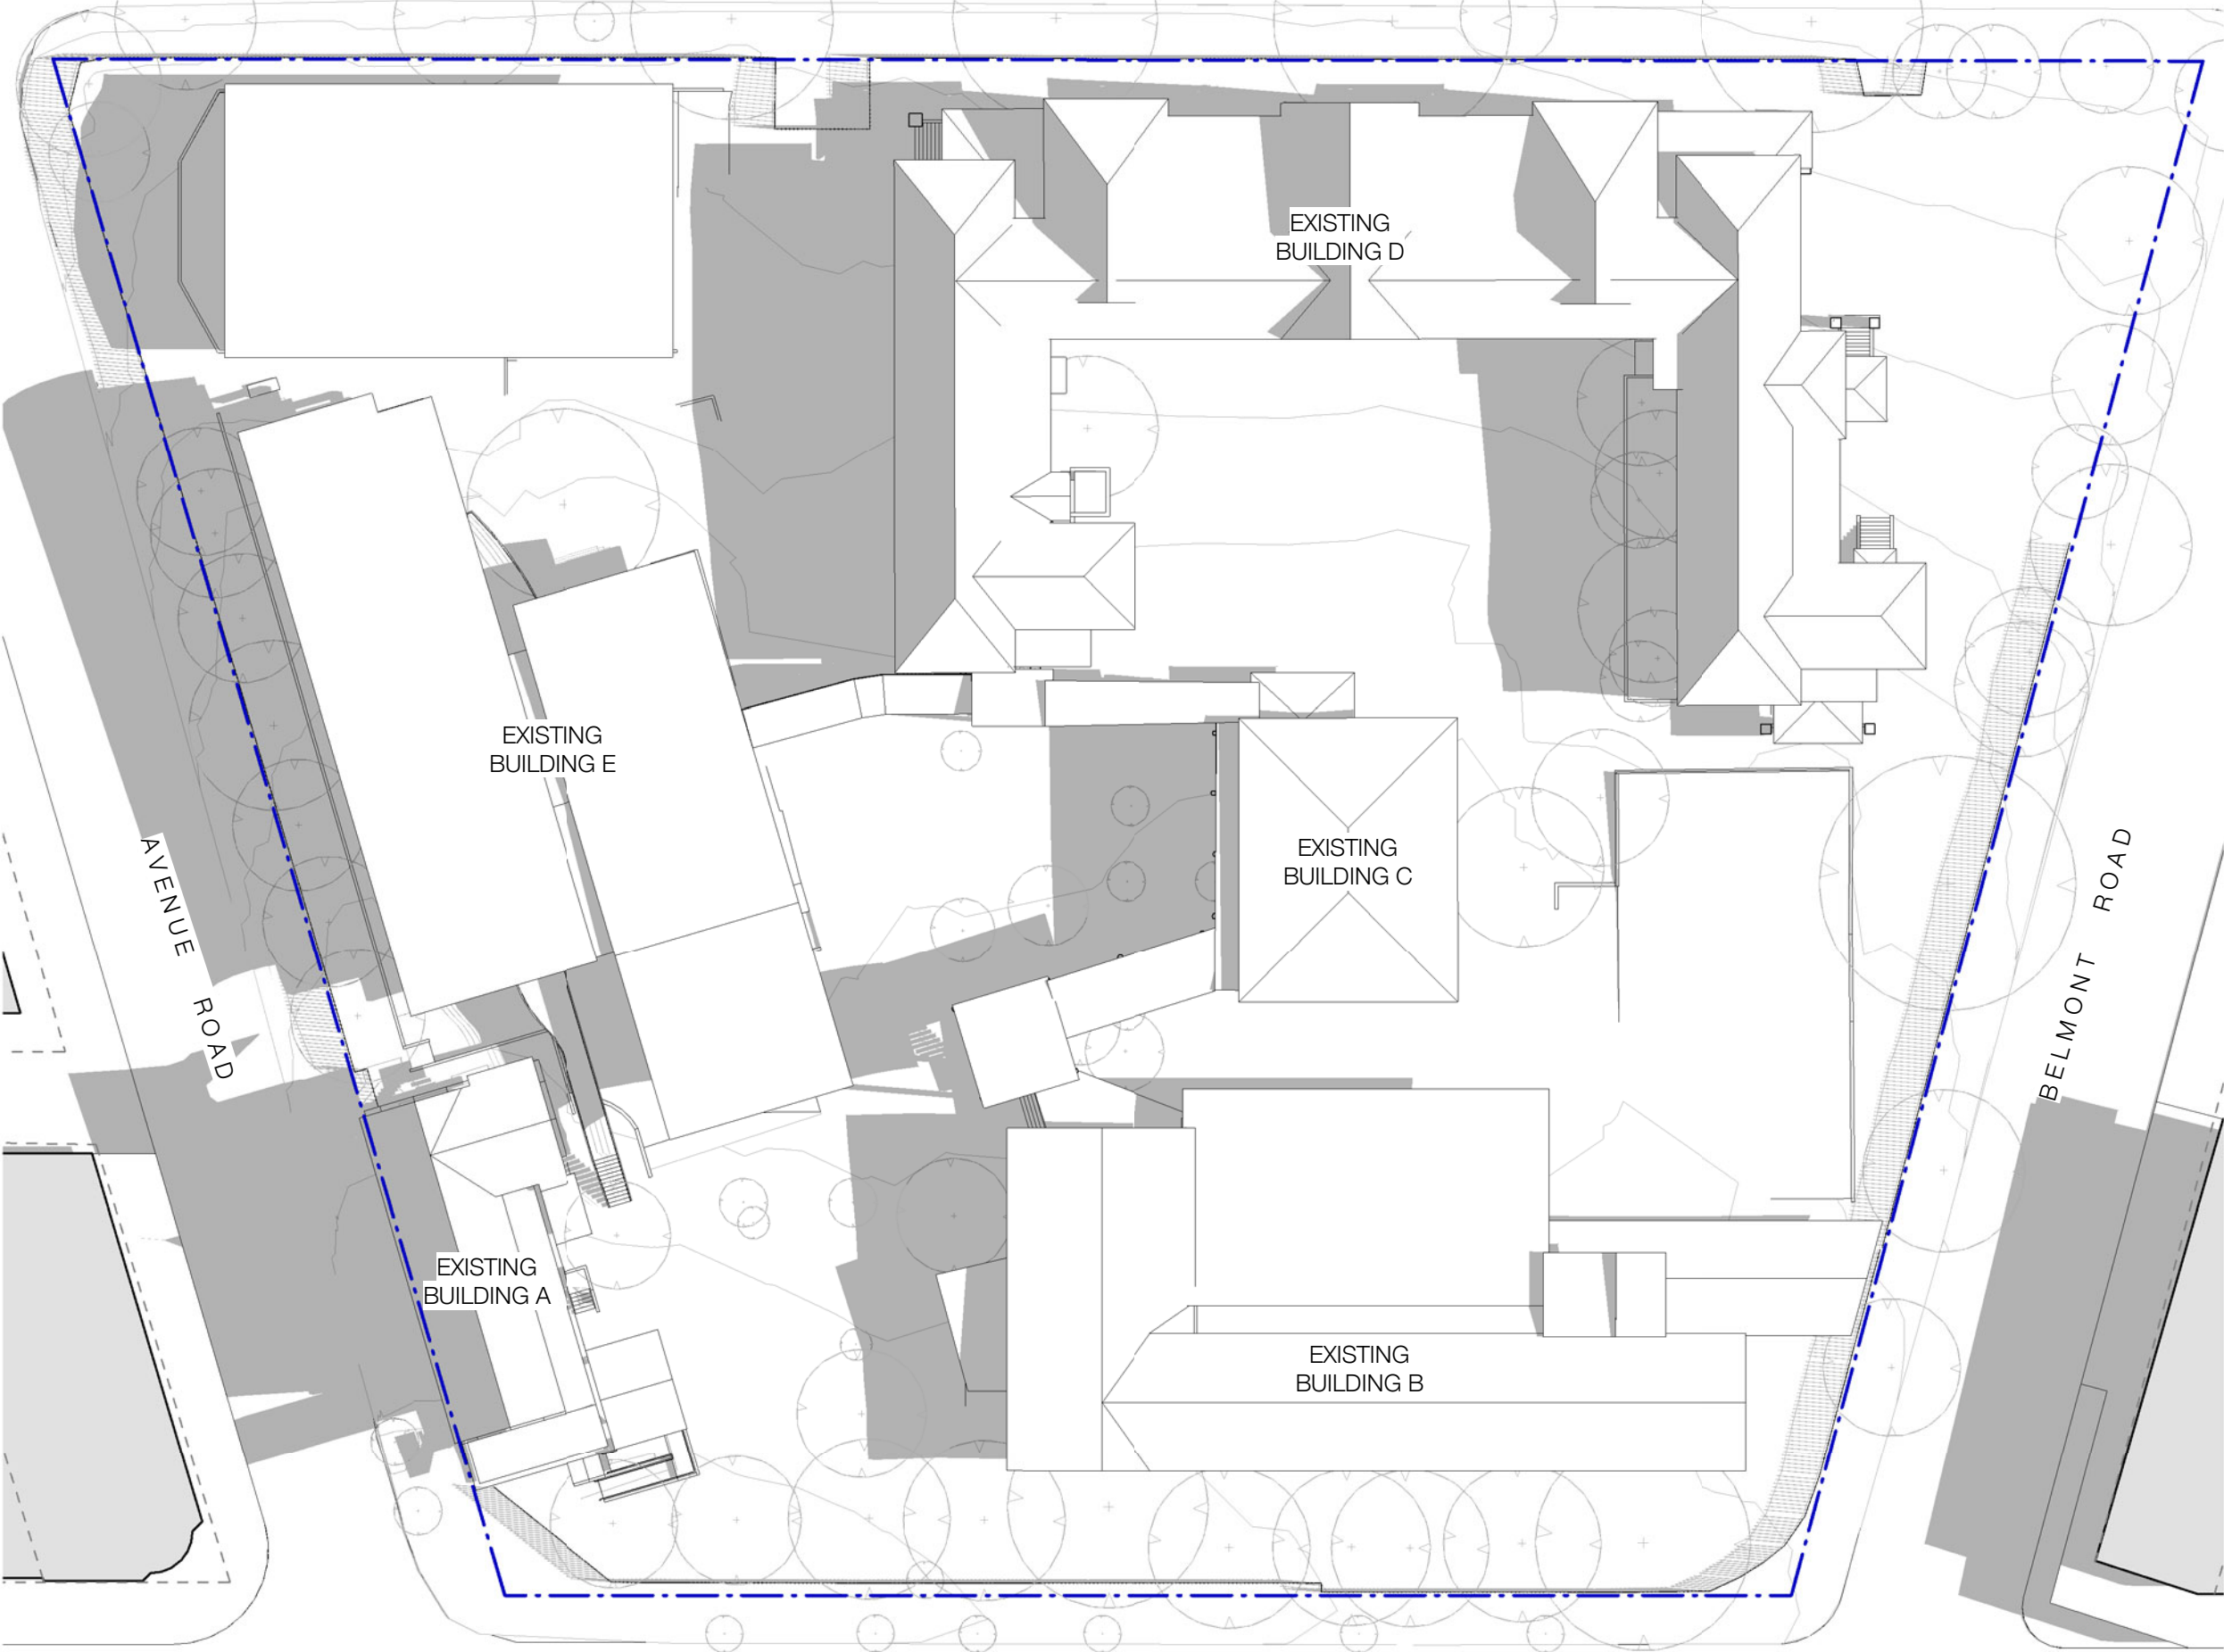

2 Winter Solstice - 12pm Existing

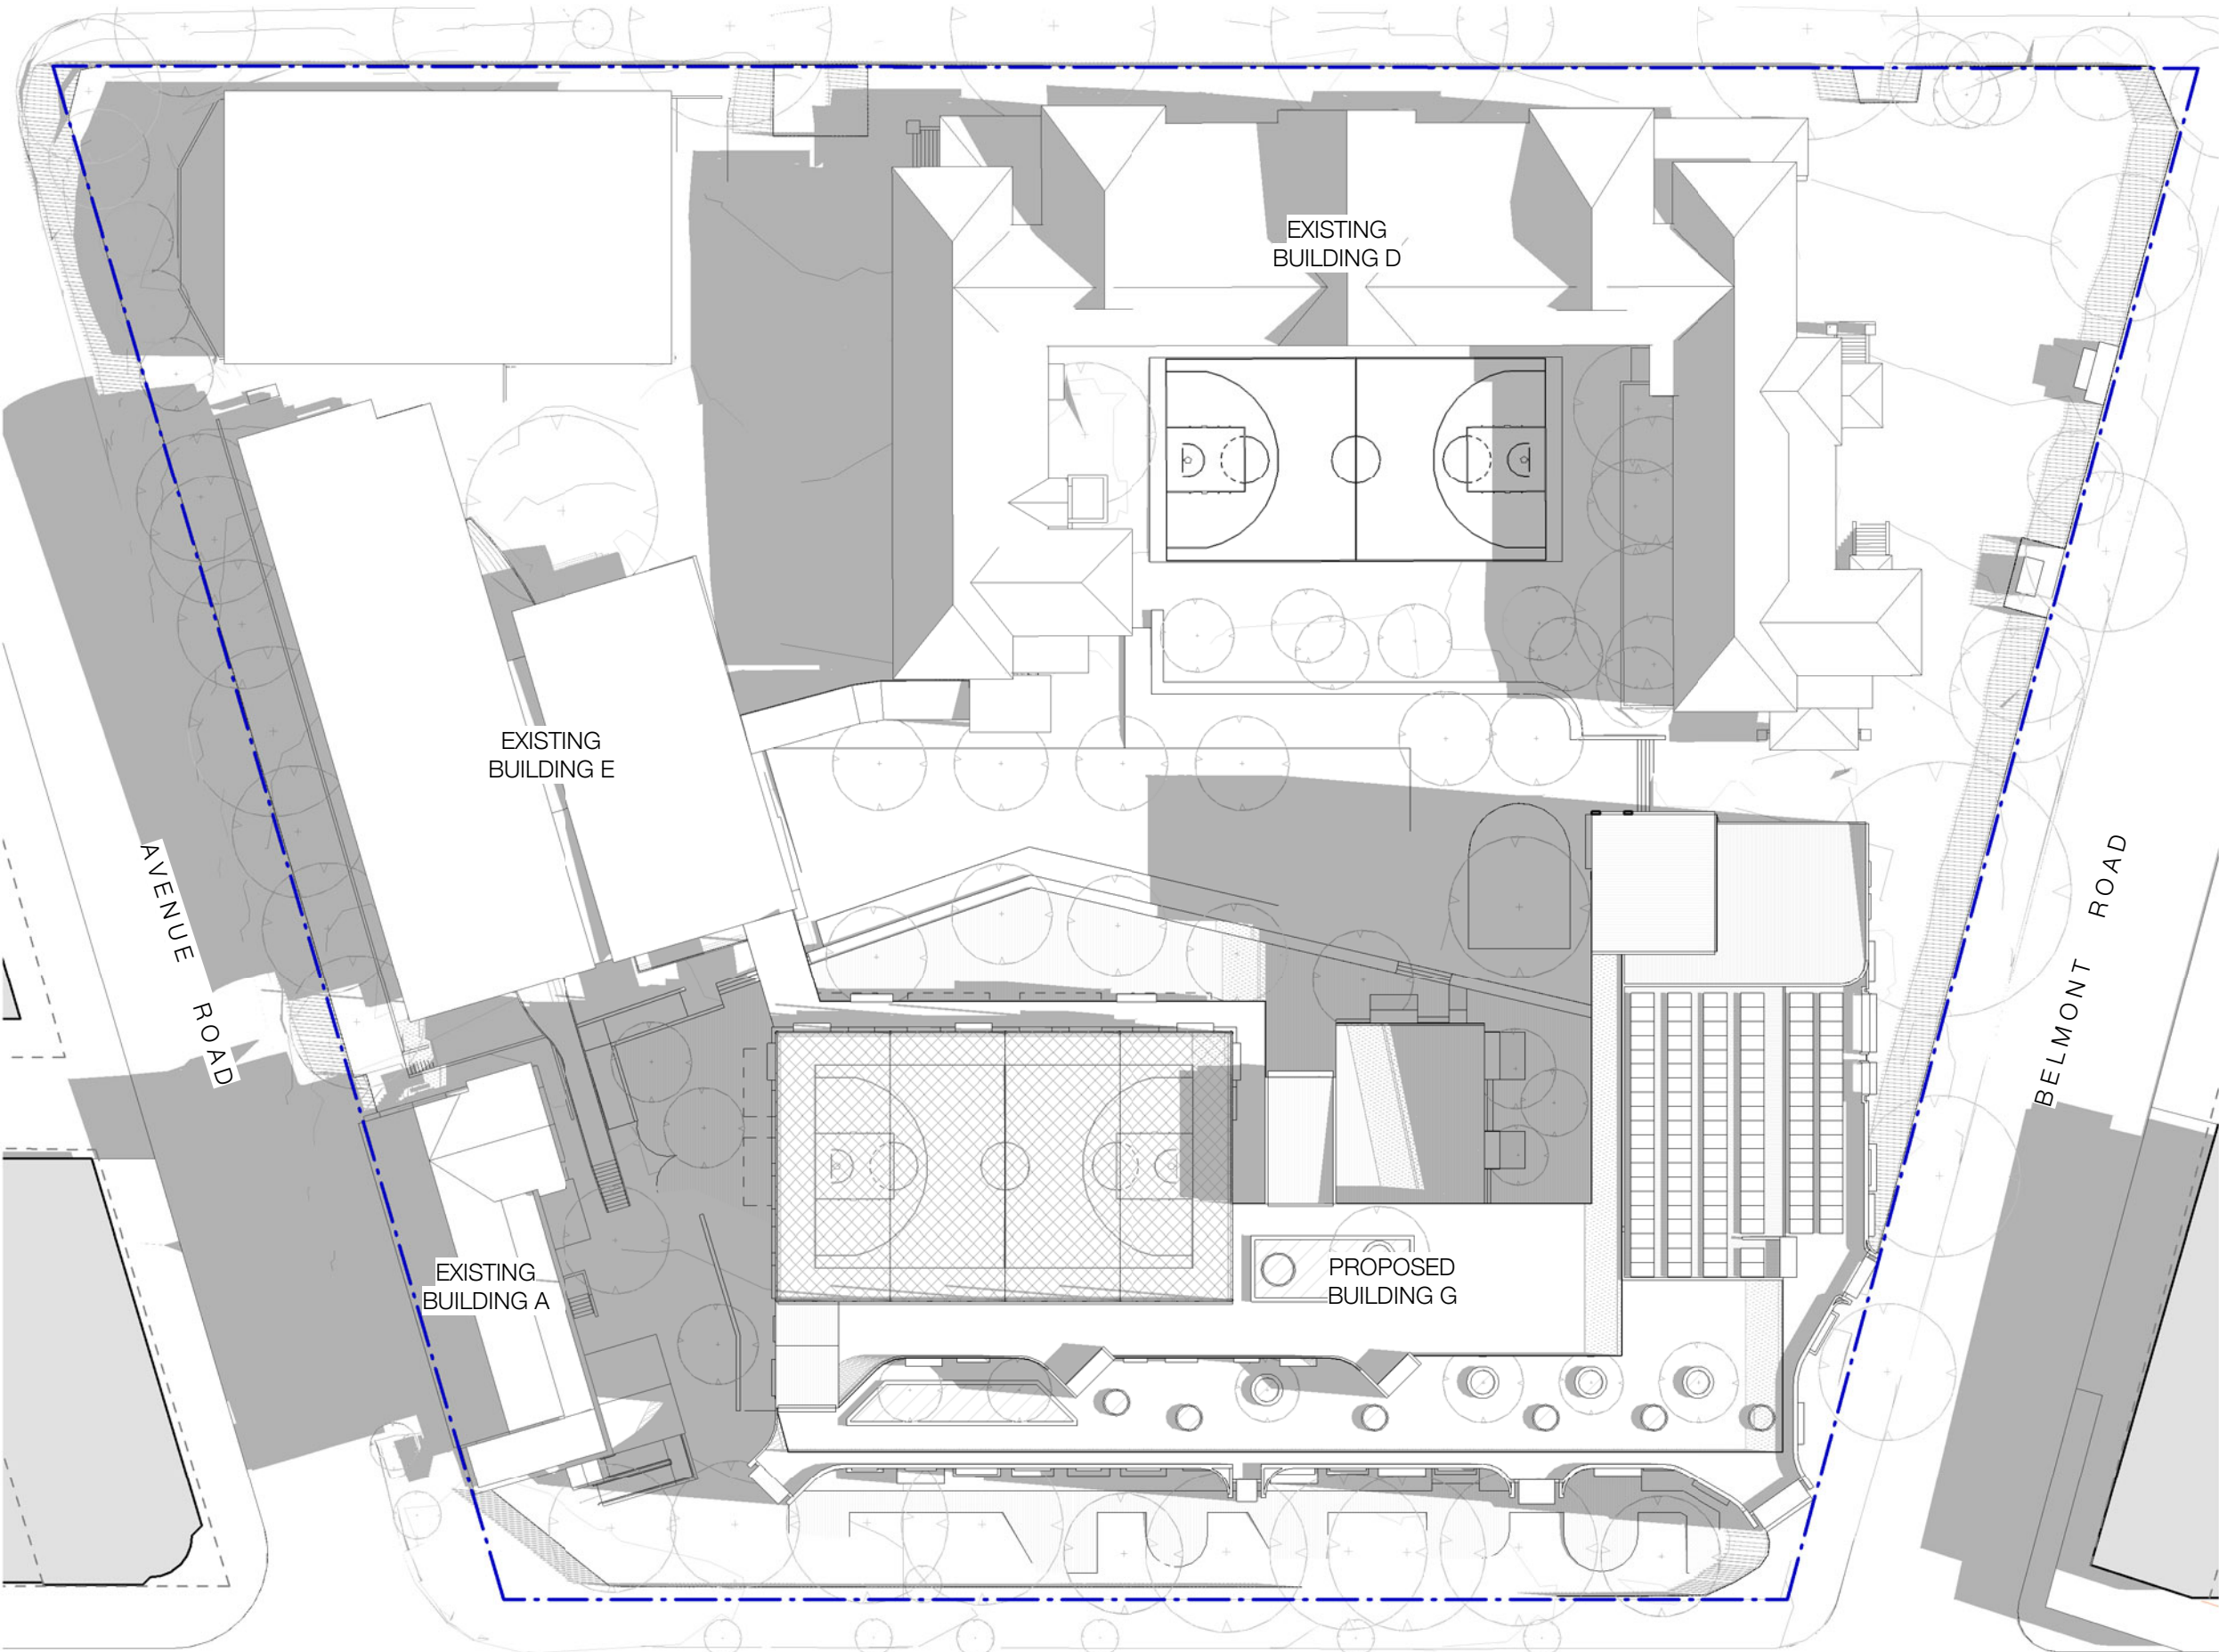

4 Winter Solstice - 12pm Proposed

Recent revision history		Date
#	Status	Description
1	PRELIMINARY	Issued for TOA Review
2	PRELIMINARY	Issued for TOA

Notes
Copyright © Woods Bagot 2018
All Rights Reserved
No material may be reproduced without prior permission
Contractor must verify all dimensions on site before commencing work or preparing shop drawings.
Do not scale drawings.

Project
MOSMAN HIGH SCHOOL

Client
SCHOOL INFRASTRUCTURE NSW

Issuer


MULTIPLEX
W-B™
WOODS BAGOT

Project number 121468	Size check 25mm	
Checked CS	Approved GS	
Sheet size A1	Scale 1 : 500	

Sheet title

WINTER SOLSTICE SHADOW
DIAGRAMS - 11AM-12PM


Sheet number SSD-1105	Revision 2
Status PRELIMINARY	

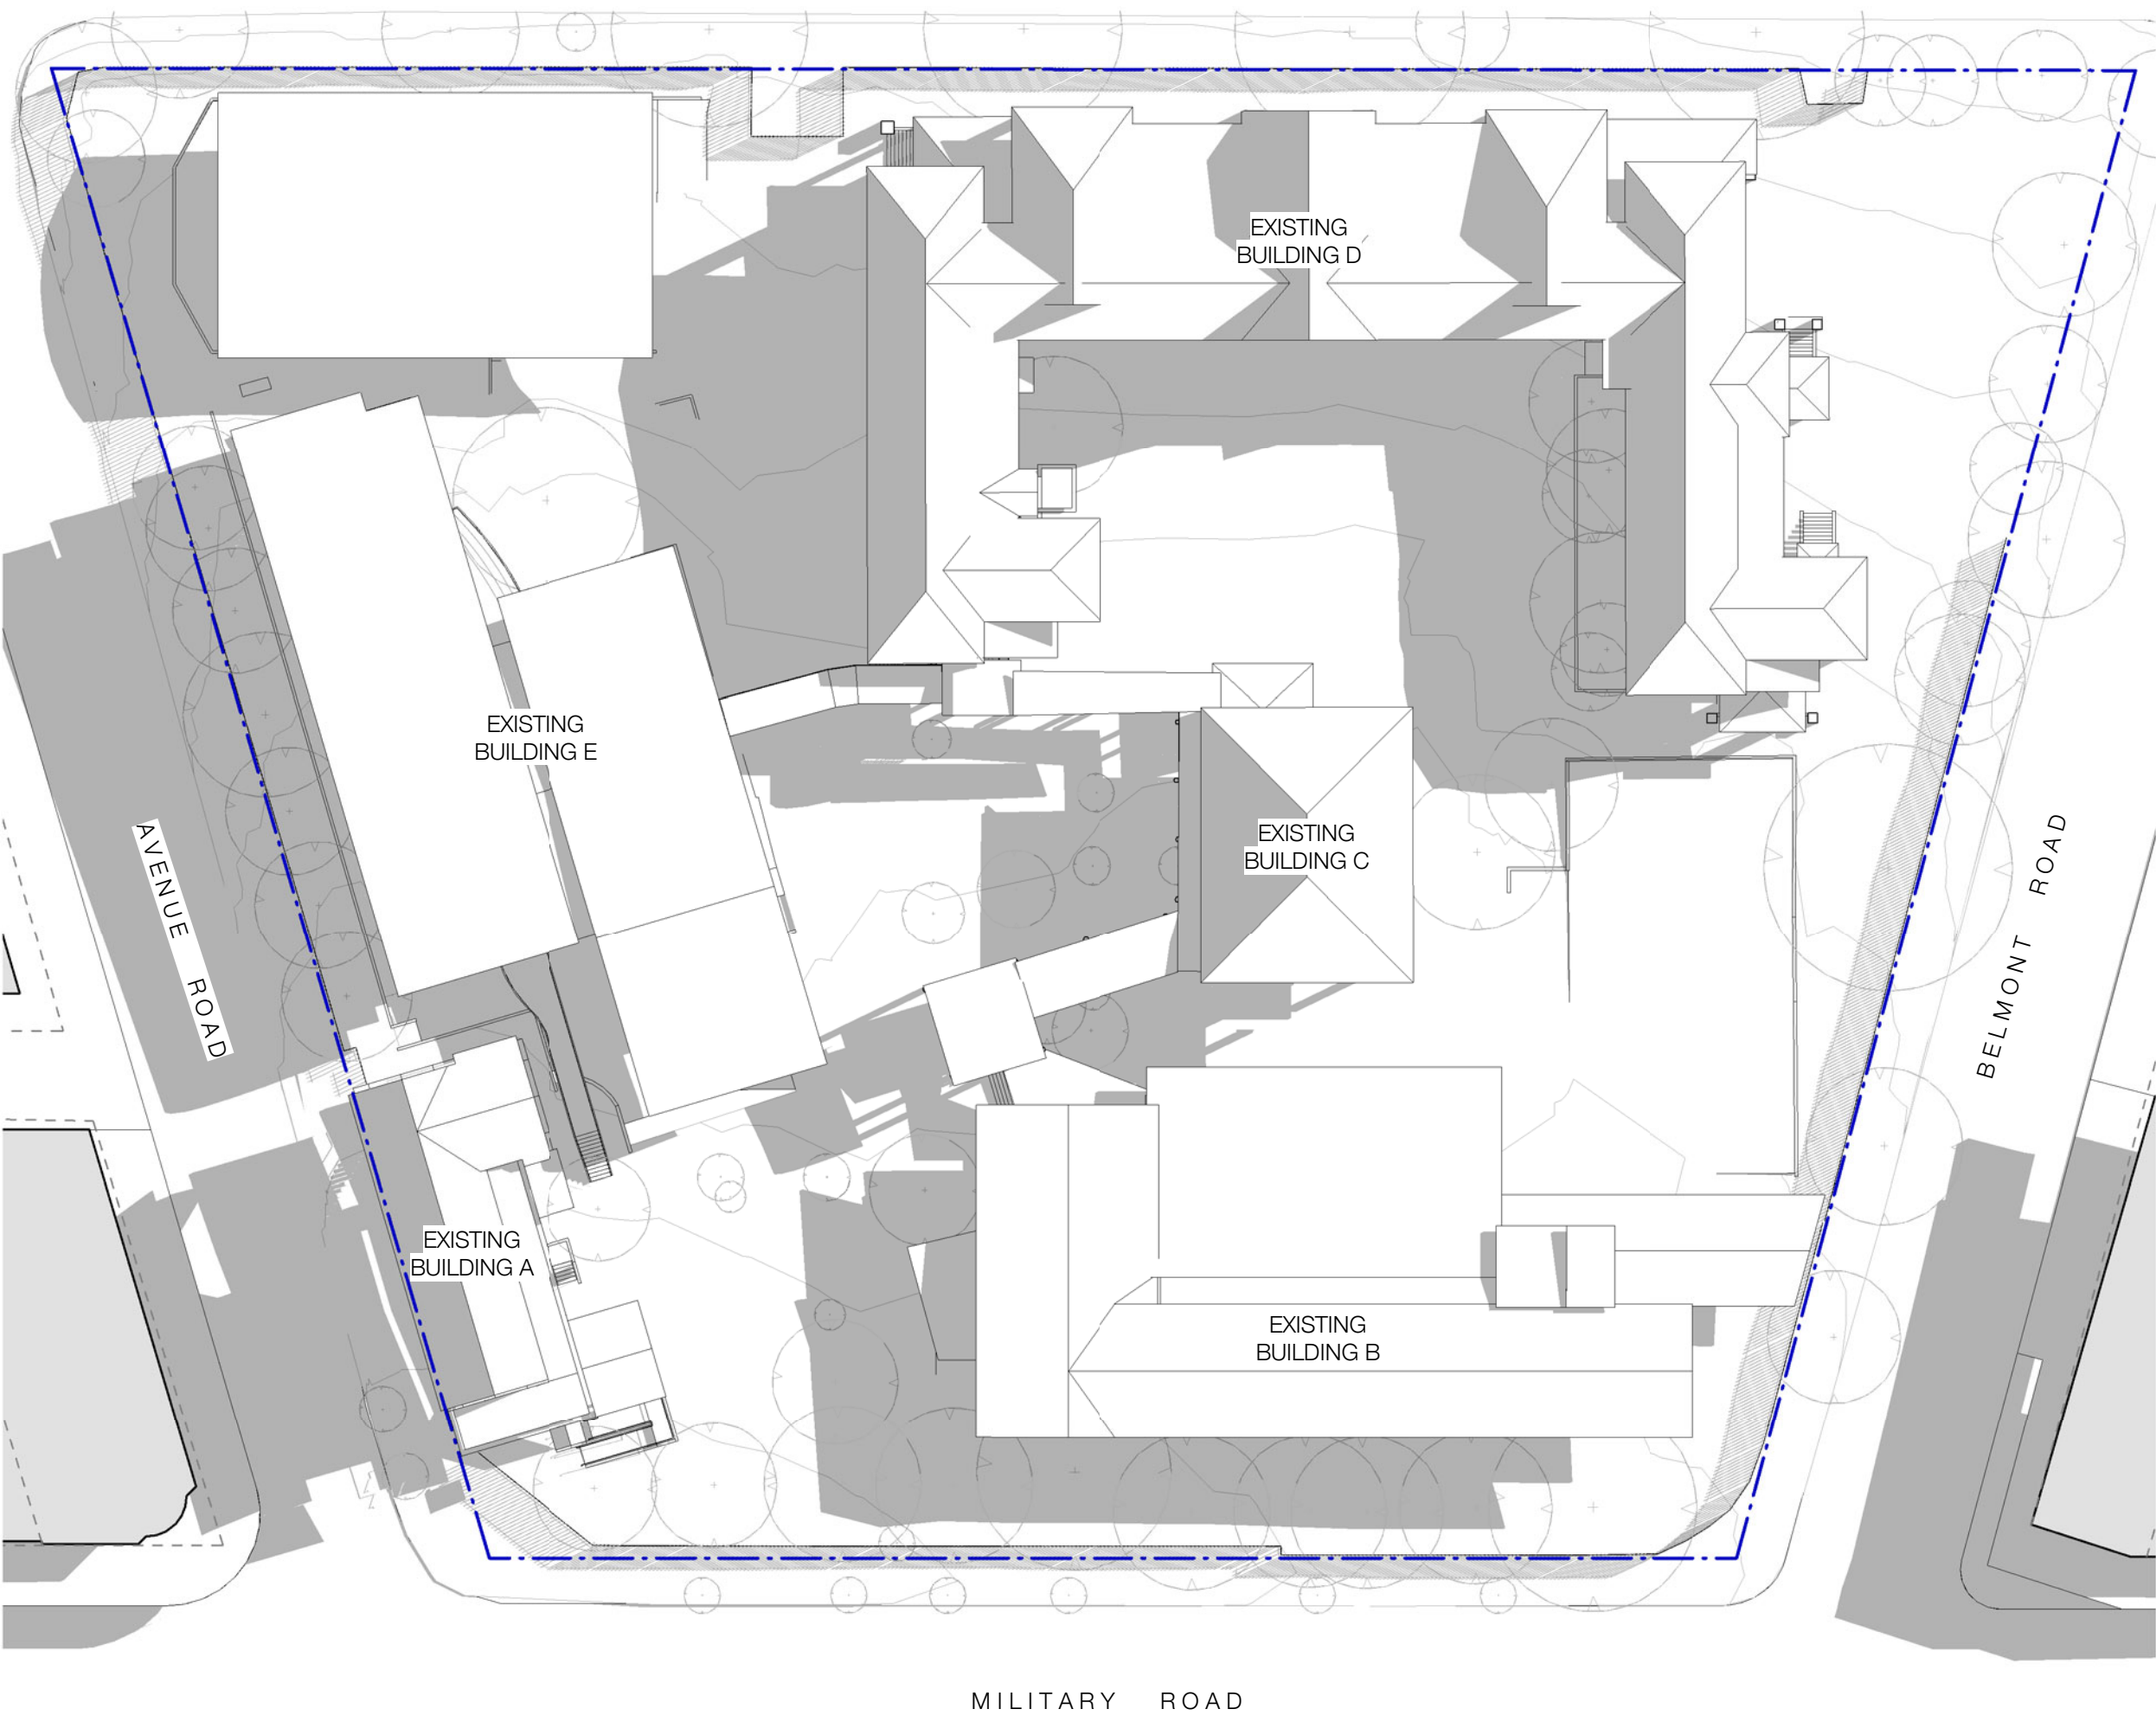

Recent revision history		Date
#	Status	Description
1	PRELIMINARY	Issued for TOA Review
2	PRELIMINARY	Issued for TOA


Notes
Copyright © Woods Bagot 2018
All Rights Reserved
No material may be reproduced without prior permission
Contractor must verify all dimensions on site before commencing work or preparing shop drawings.
Do not scale drawings.

1 Winter Solstice - 1pm Existing

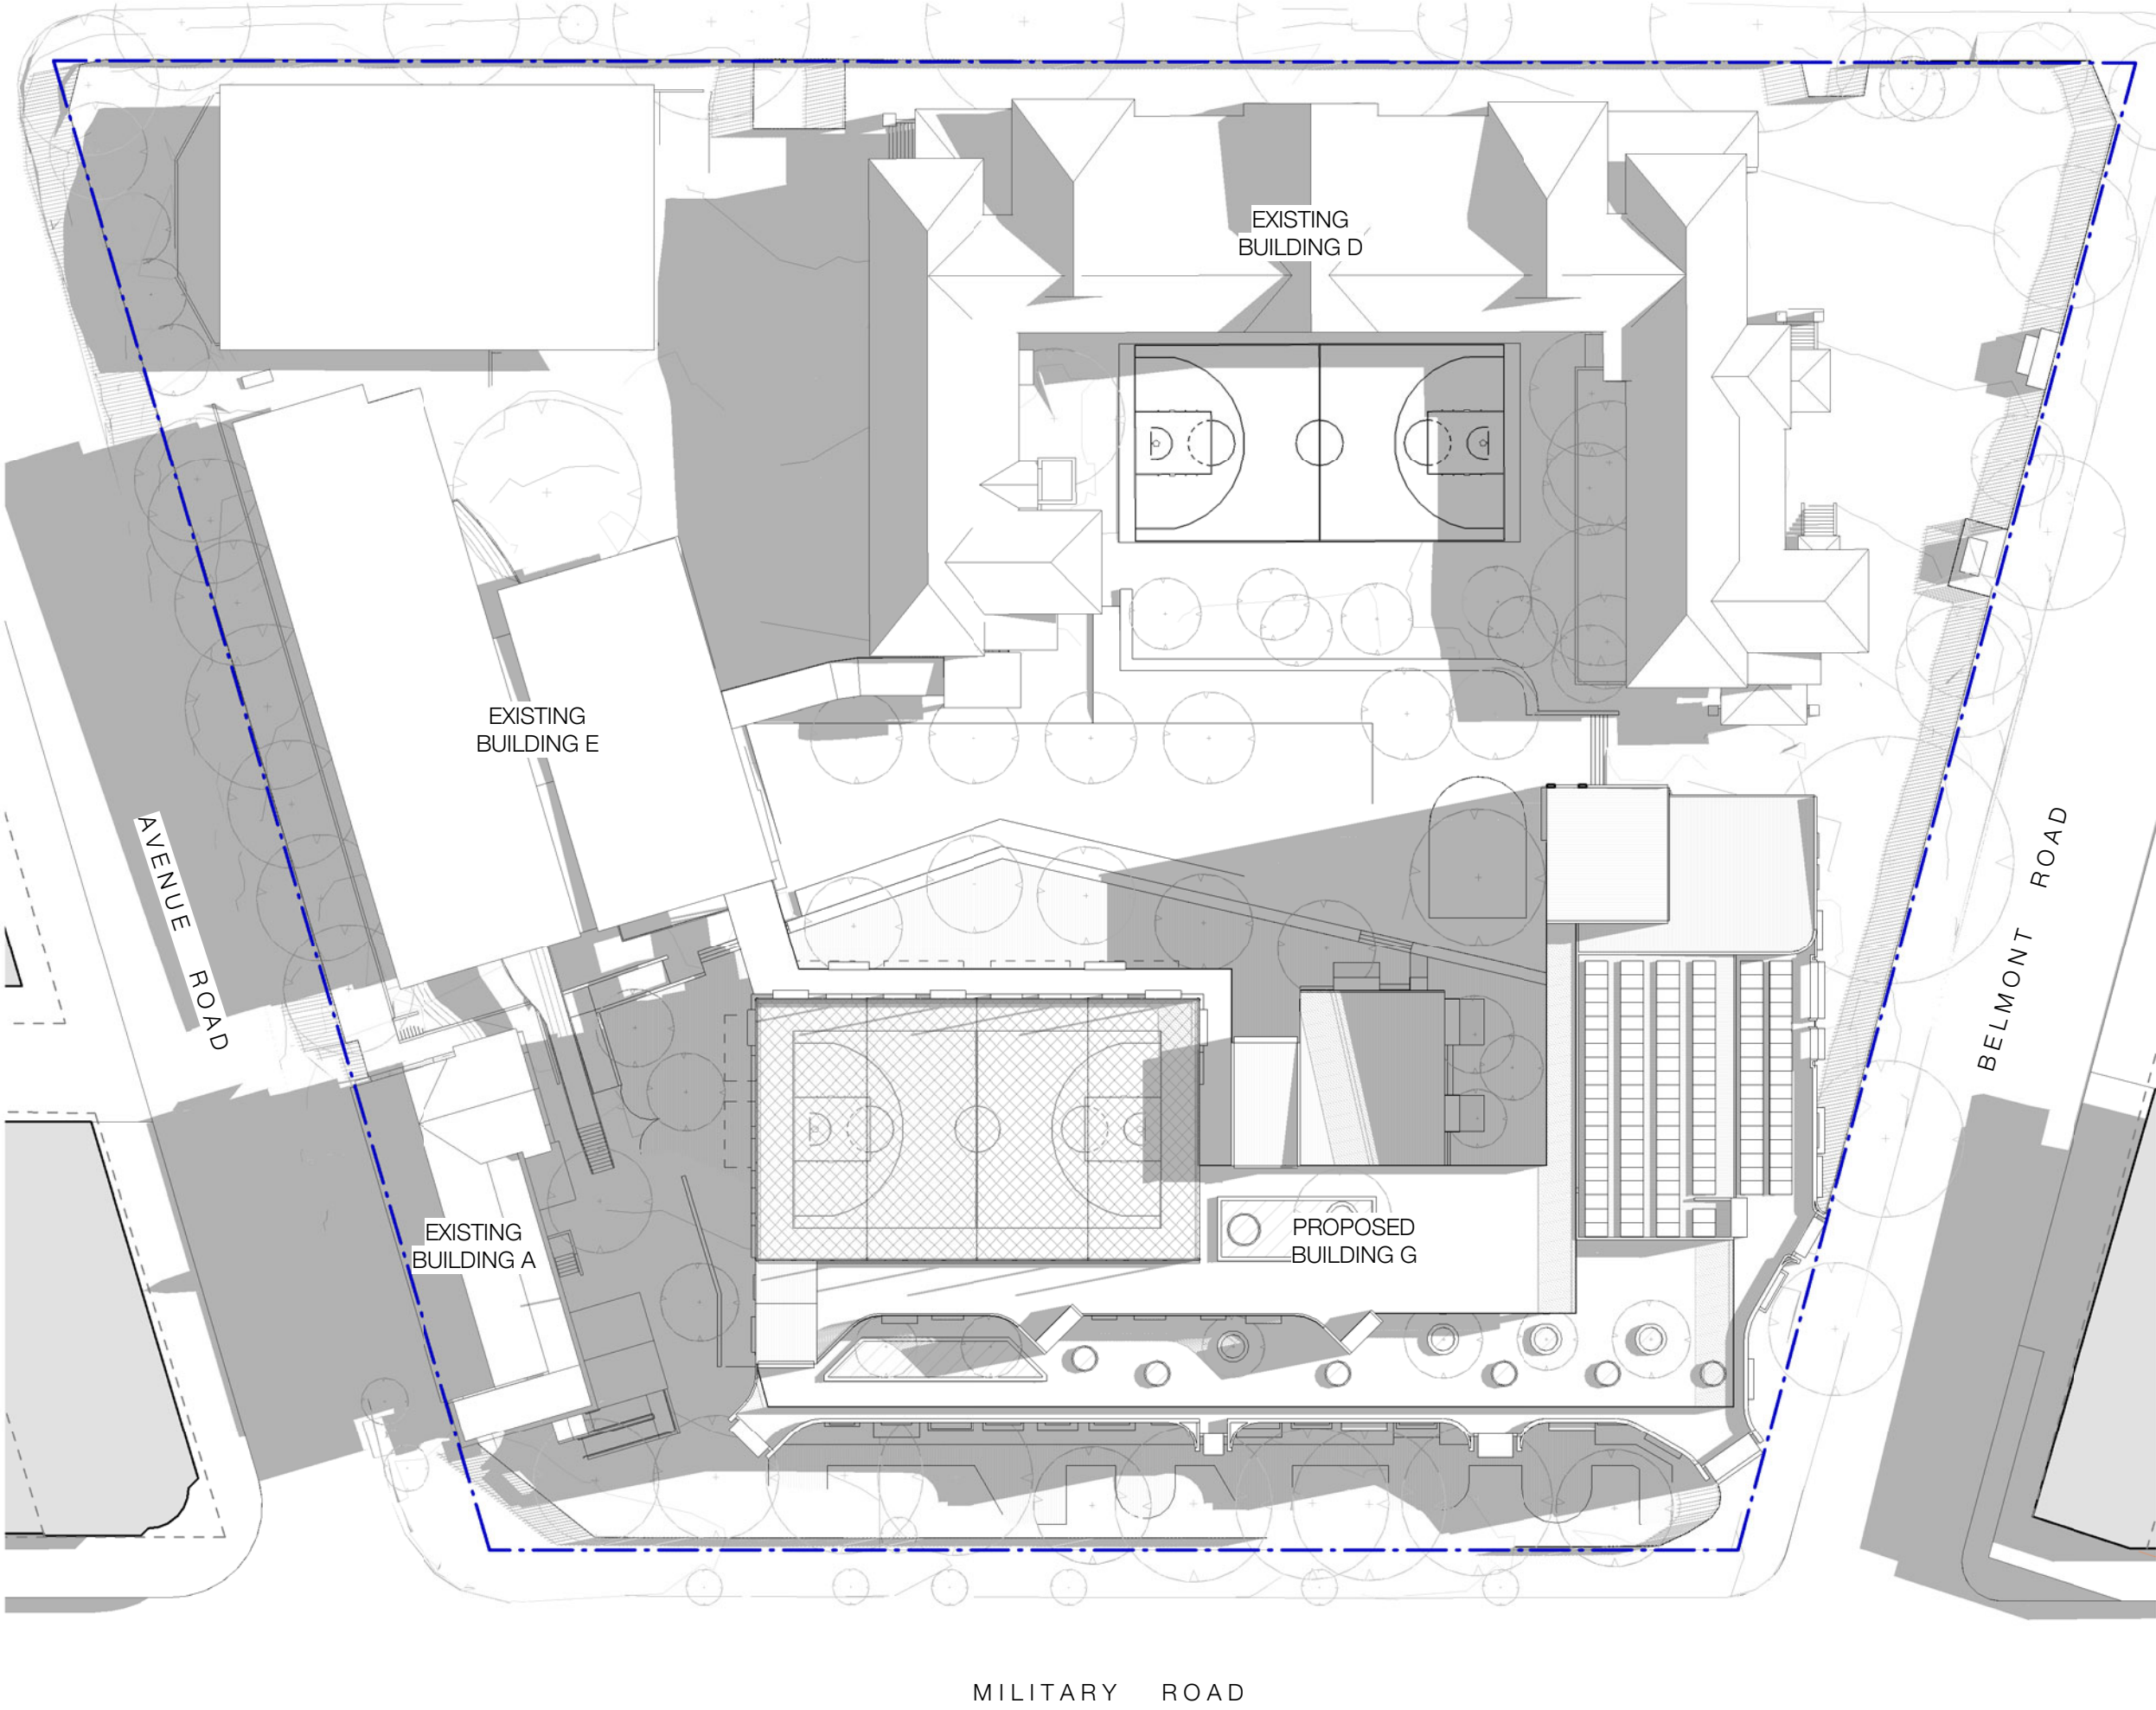

3 Winter Solstice - 1pm Proposed

2 Winter Solstice - 2pm Existing

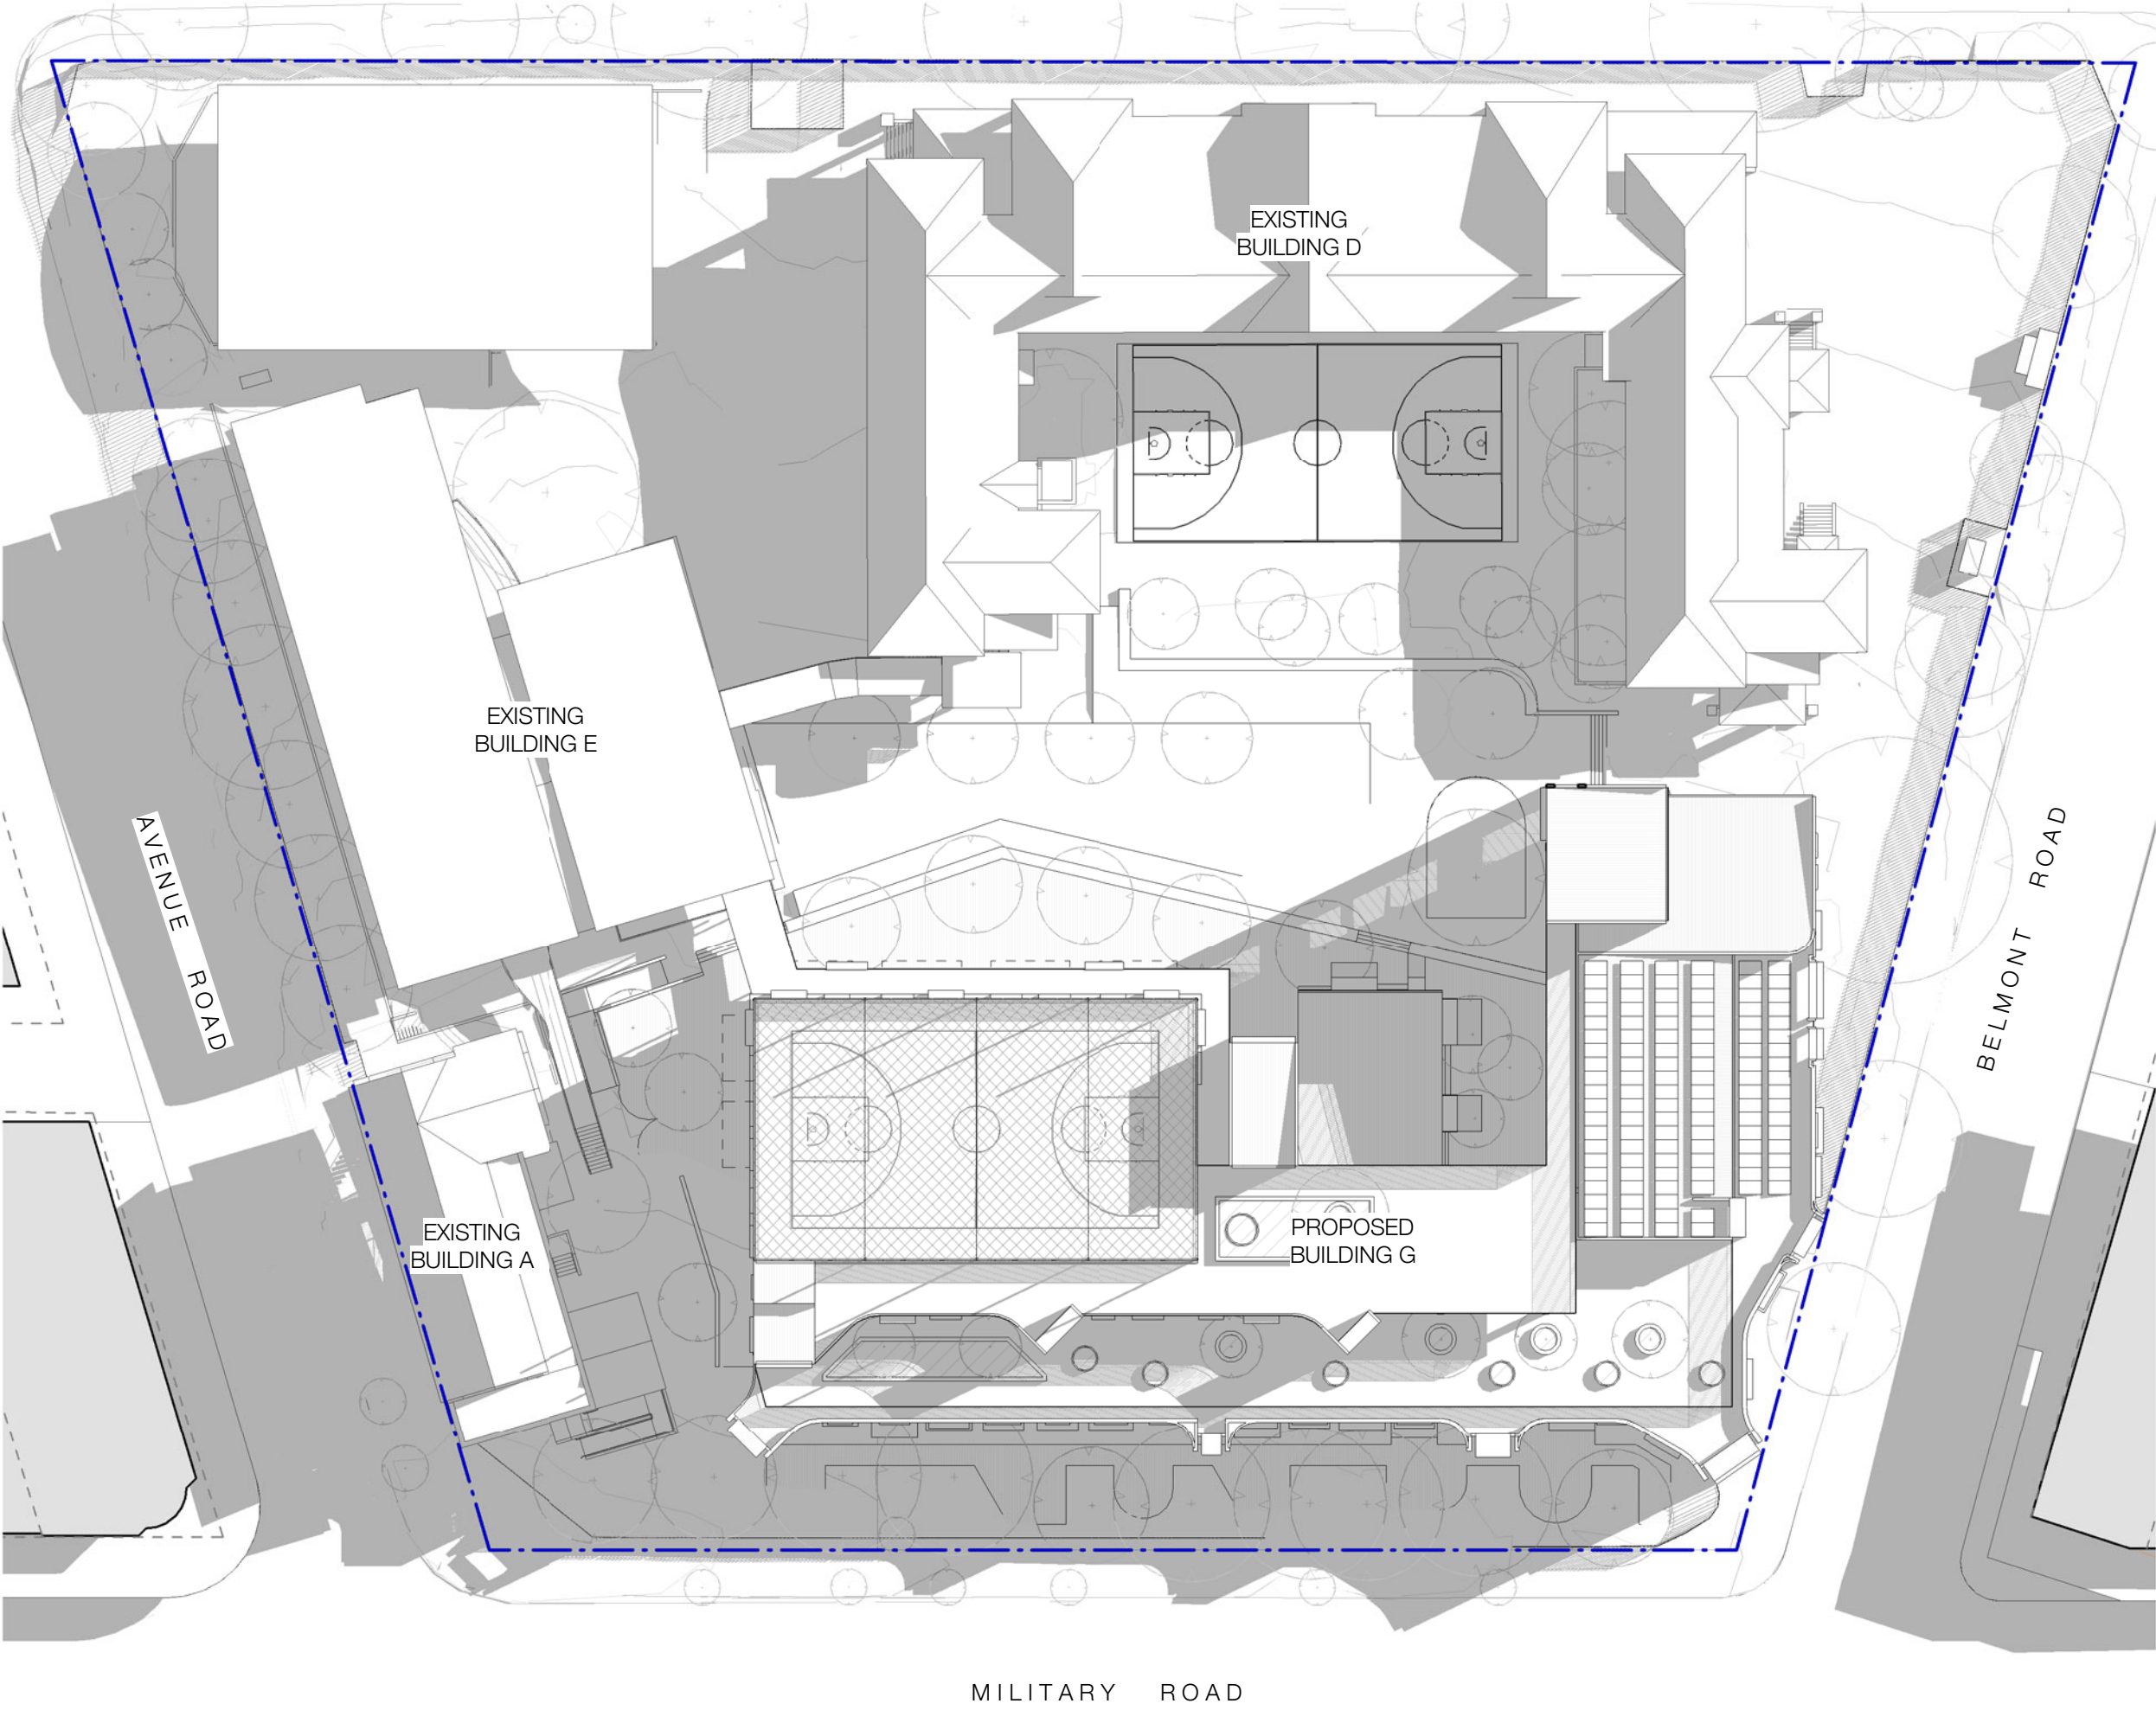

4 Winter Solstice - 2pm Proposed


Project
MOSMAN HIGH SCHOOL
Client
SCHOOL INFRASTRUCTURE NSW
Issuer

MULTIPLEX
W-B™
WOODS BAGOT


Project number 121468	Size check 25mm	
Checked CS	Approved GS	
Sheet size A1	Scale 1 : 500	

Sheet title
WINTER SOLSTICE SHADOW
DIAGRAMS - 1PM-2PM

Sheet number SSD-1106	Revision 2
Status PRELIMINARY	

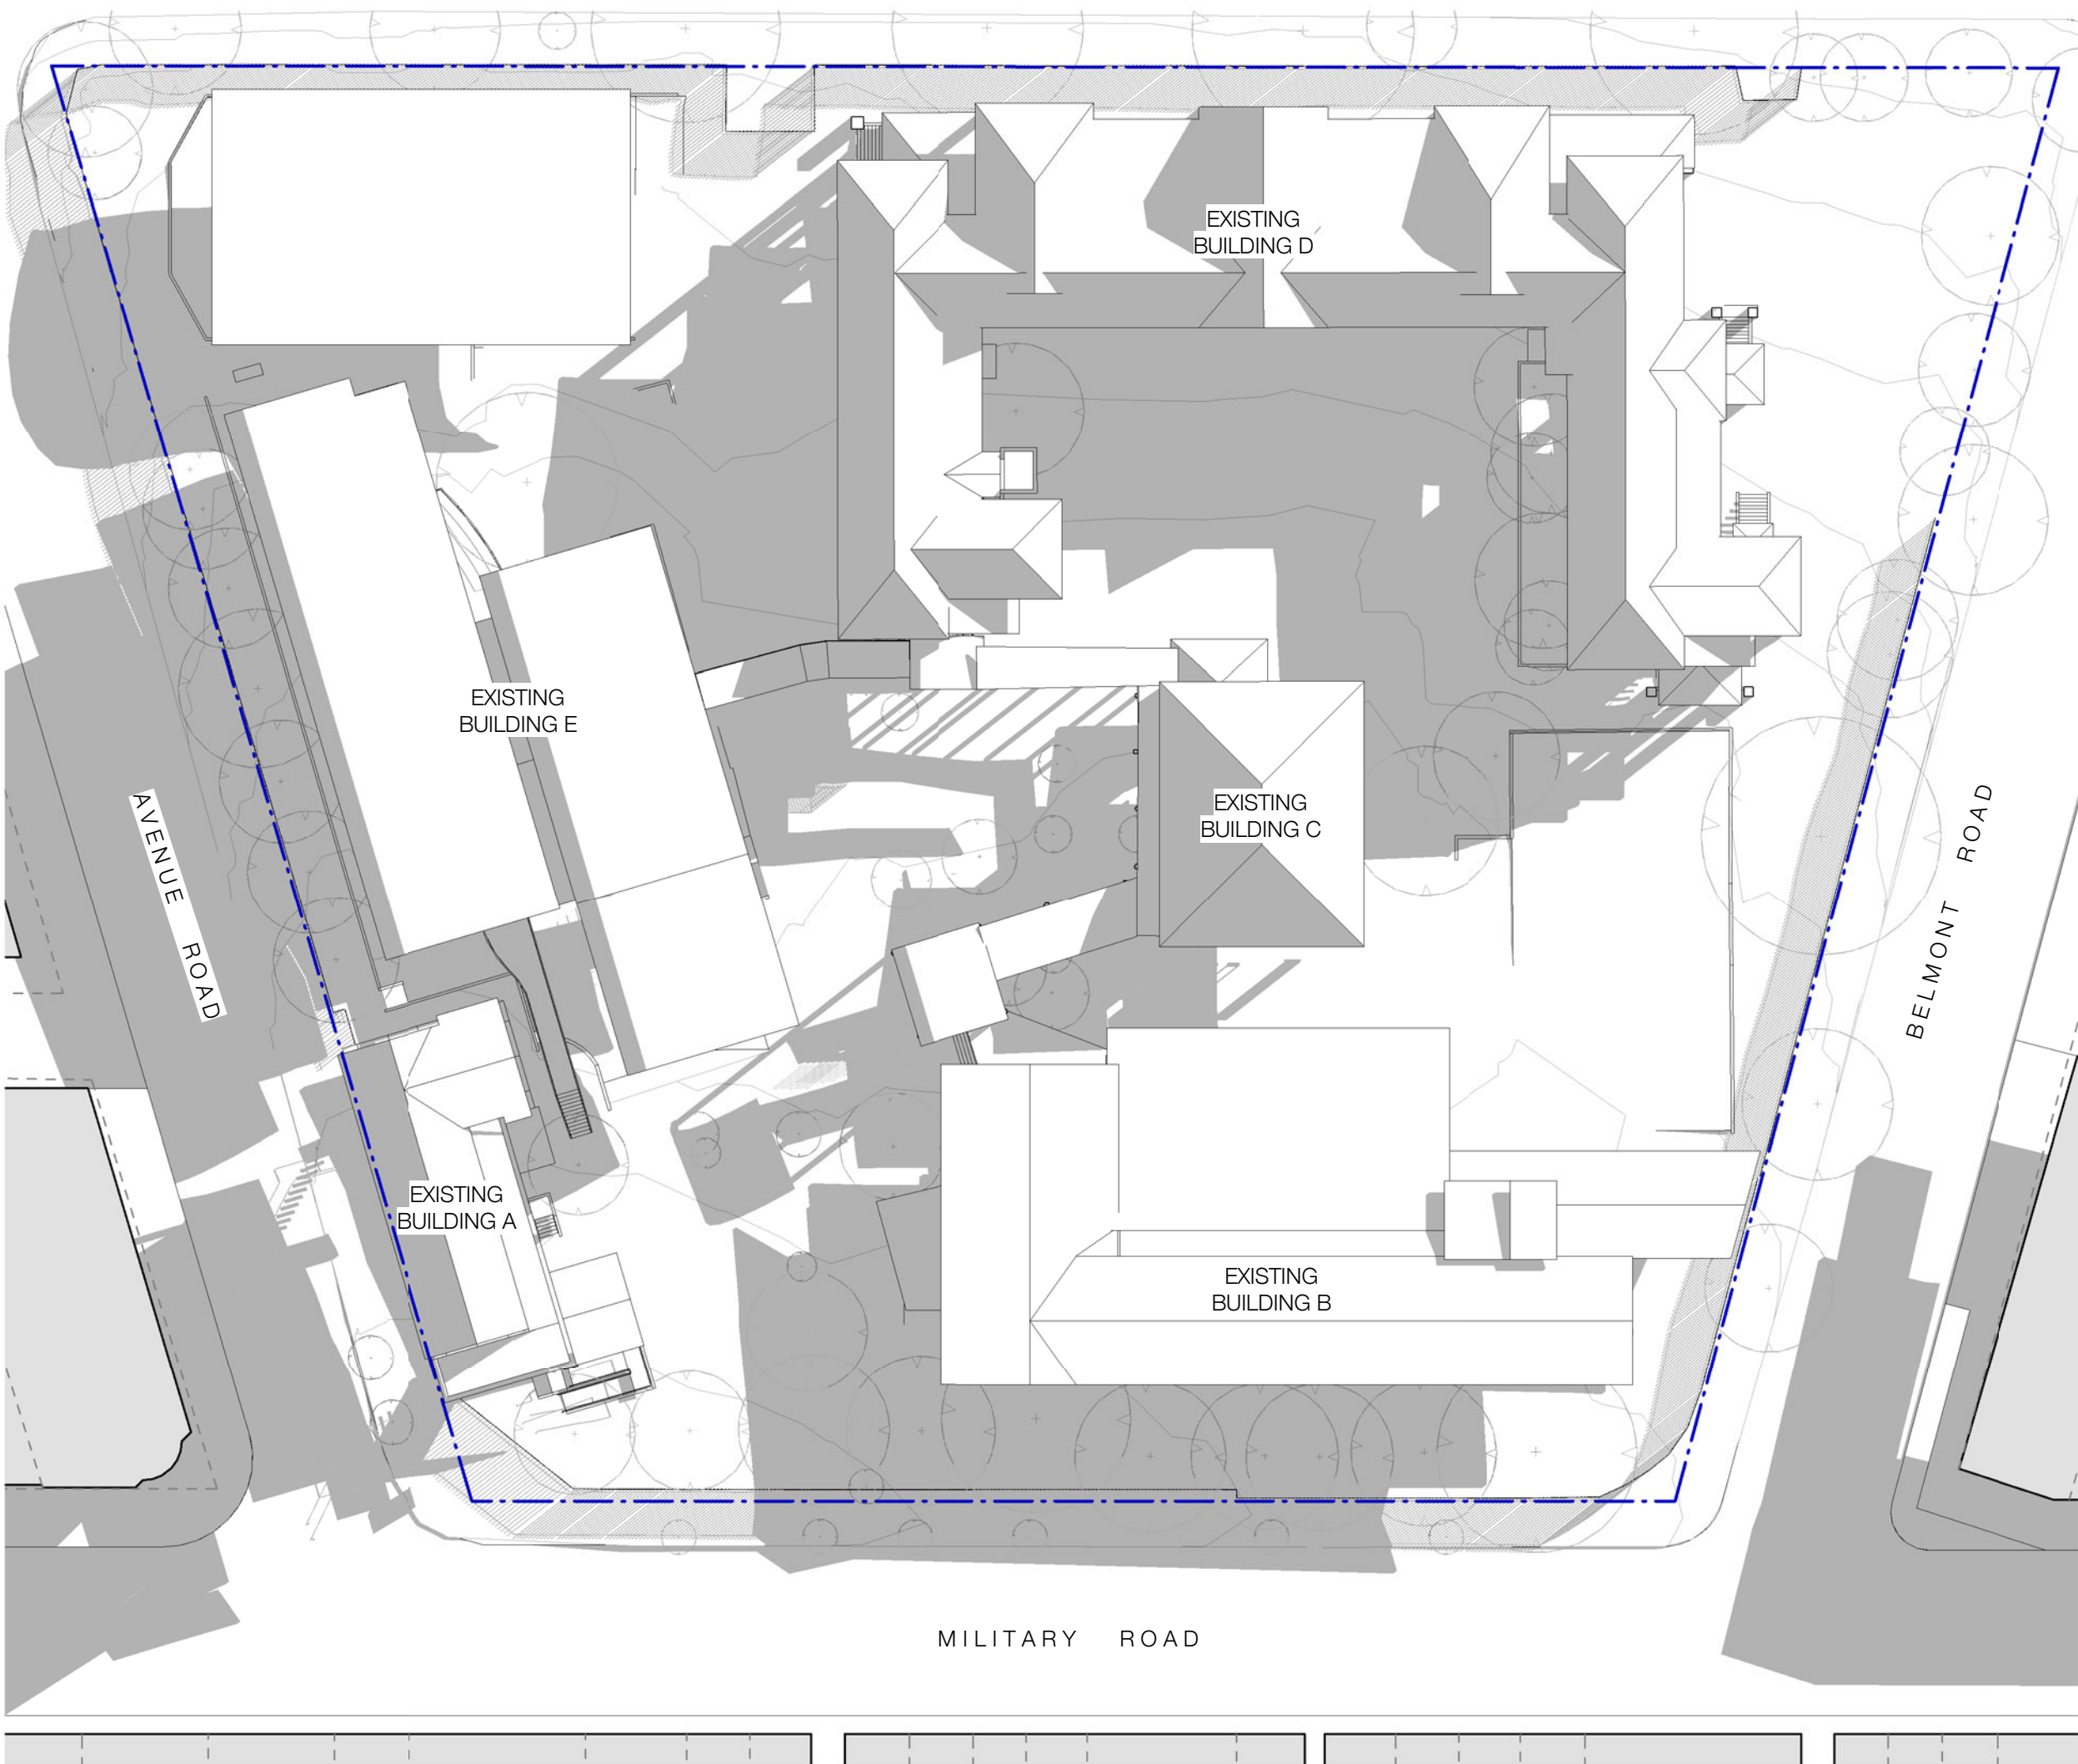

1 Winter Solstice - 3pm Existing

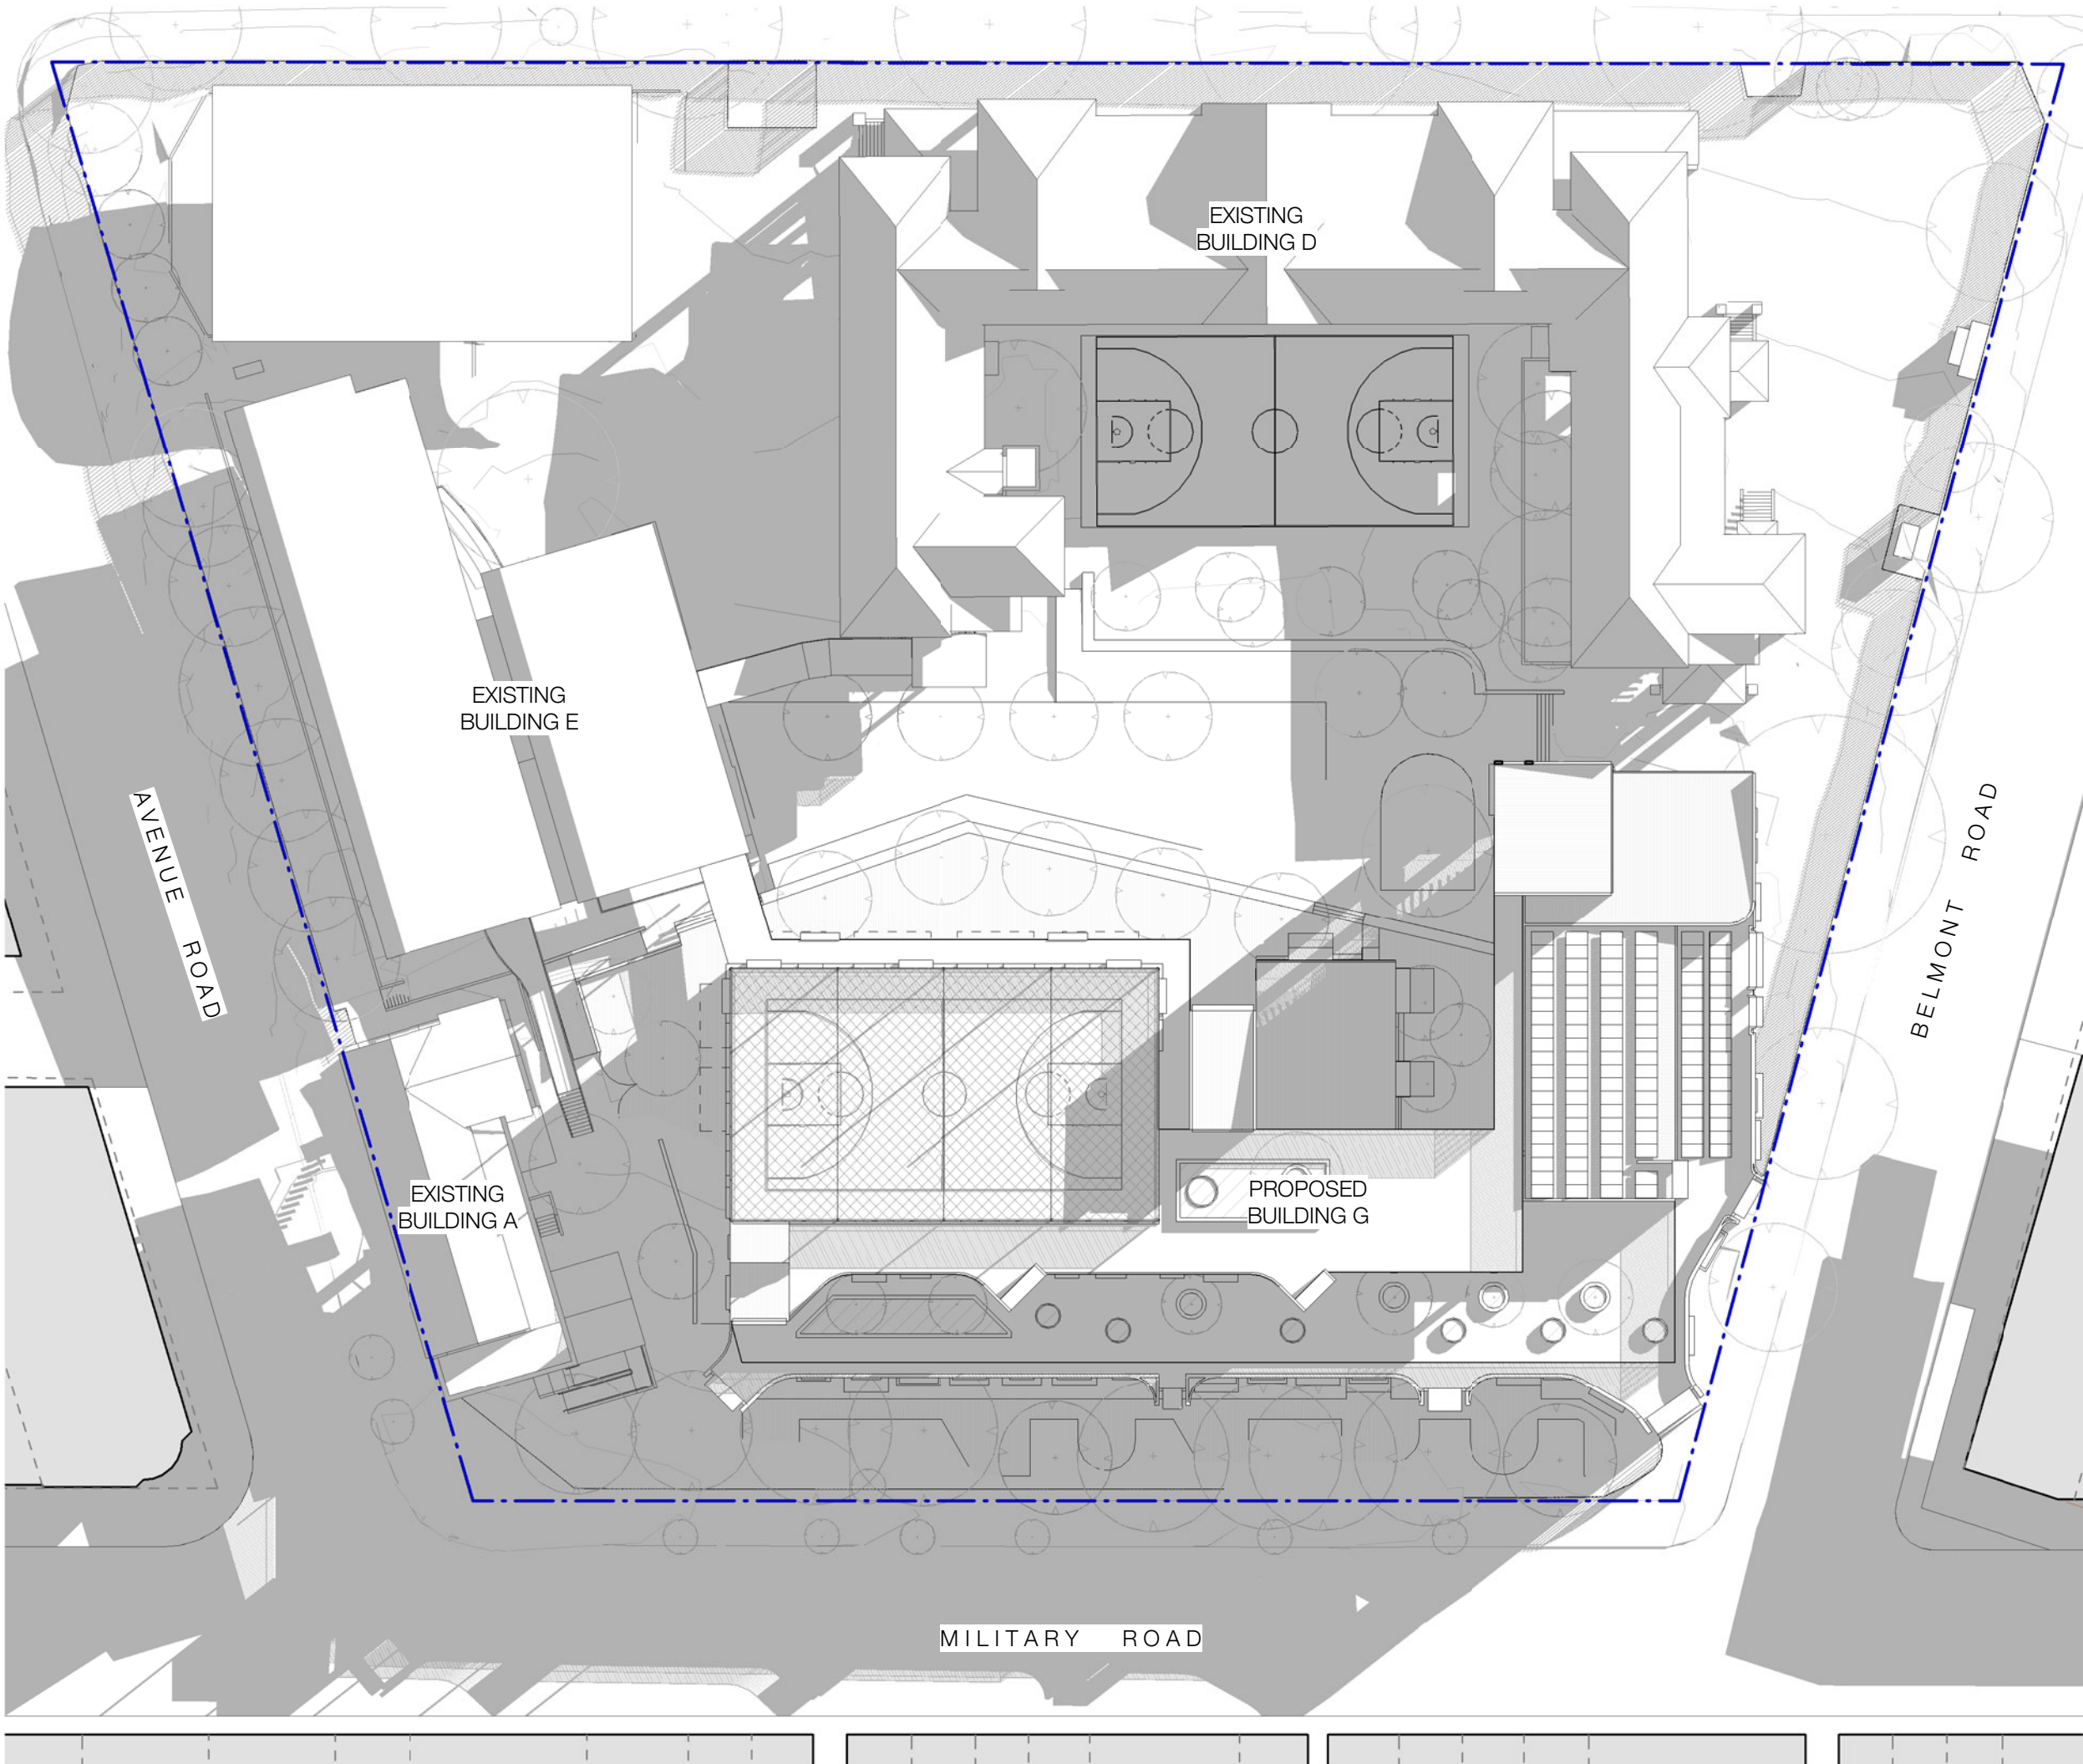

2 Winter Solstice - 3pm Proposed

Recent revision history			Date
#	Status	Description	
1	PRELIMINARY	Issued for TOA Review	17/03/21
2	PRELIMINARY	Issued for TOA	23/03/21

Notes
Copyright © Woods Bagot 2018
All Rights Reserved
No material may be reproduced without prior permission
Contractor must verify all dimensions on site before commencing work or preparing shop drawings.
Do not scale drawings.

Project
MOSMAN HIGH SCHOOL


Client
SCHOOL INFRASTRUCTURE NSW

Issuer
MULTIPLEX
W-B™
WOODS BAGOT


Project number	Size check		
121468	25mm		
Checked	Approved	Sheet size	Scale
CS	GS	A1	1 : 500

Sheet title
WINTER SOLSTICE SHADOW
DIAGRAMS - 3PM


Sheet number	Revision
SSD-1107	2
Status	
PRELIMINARY	

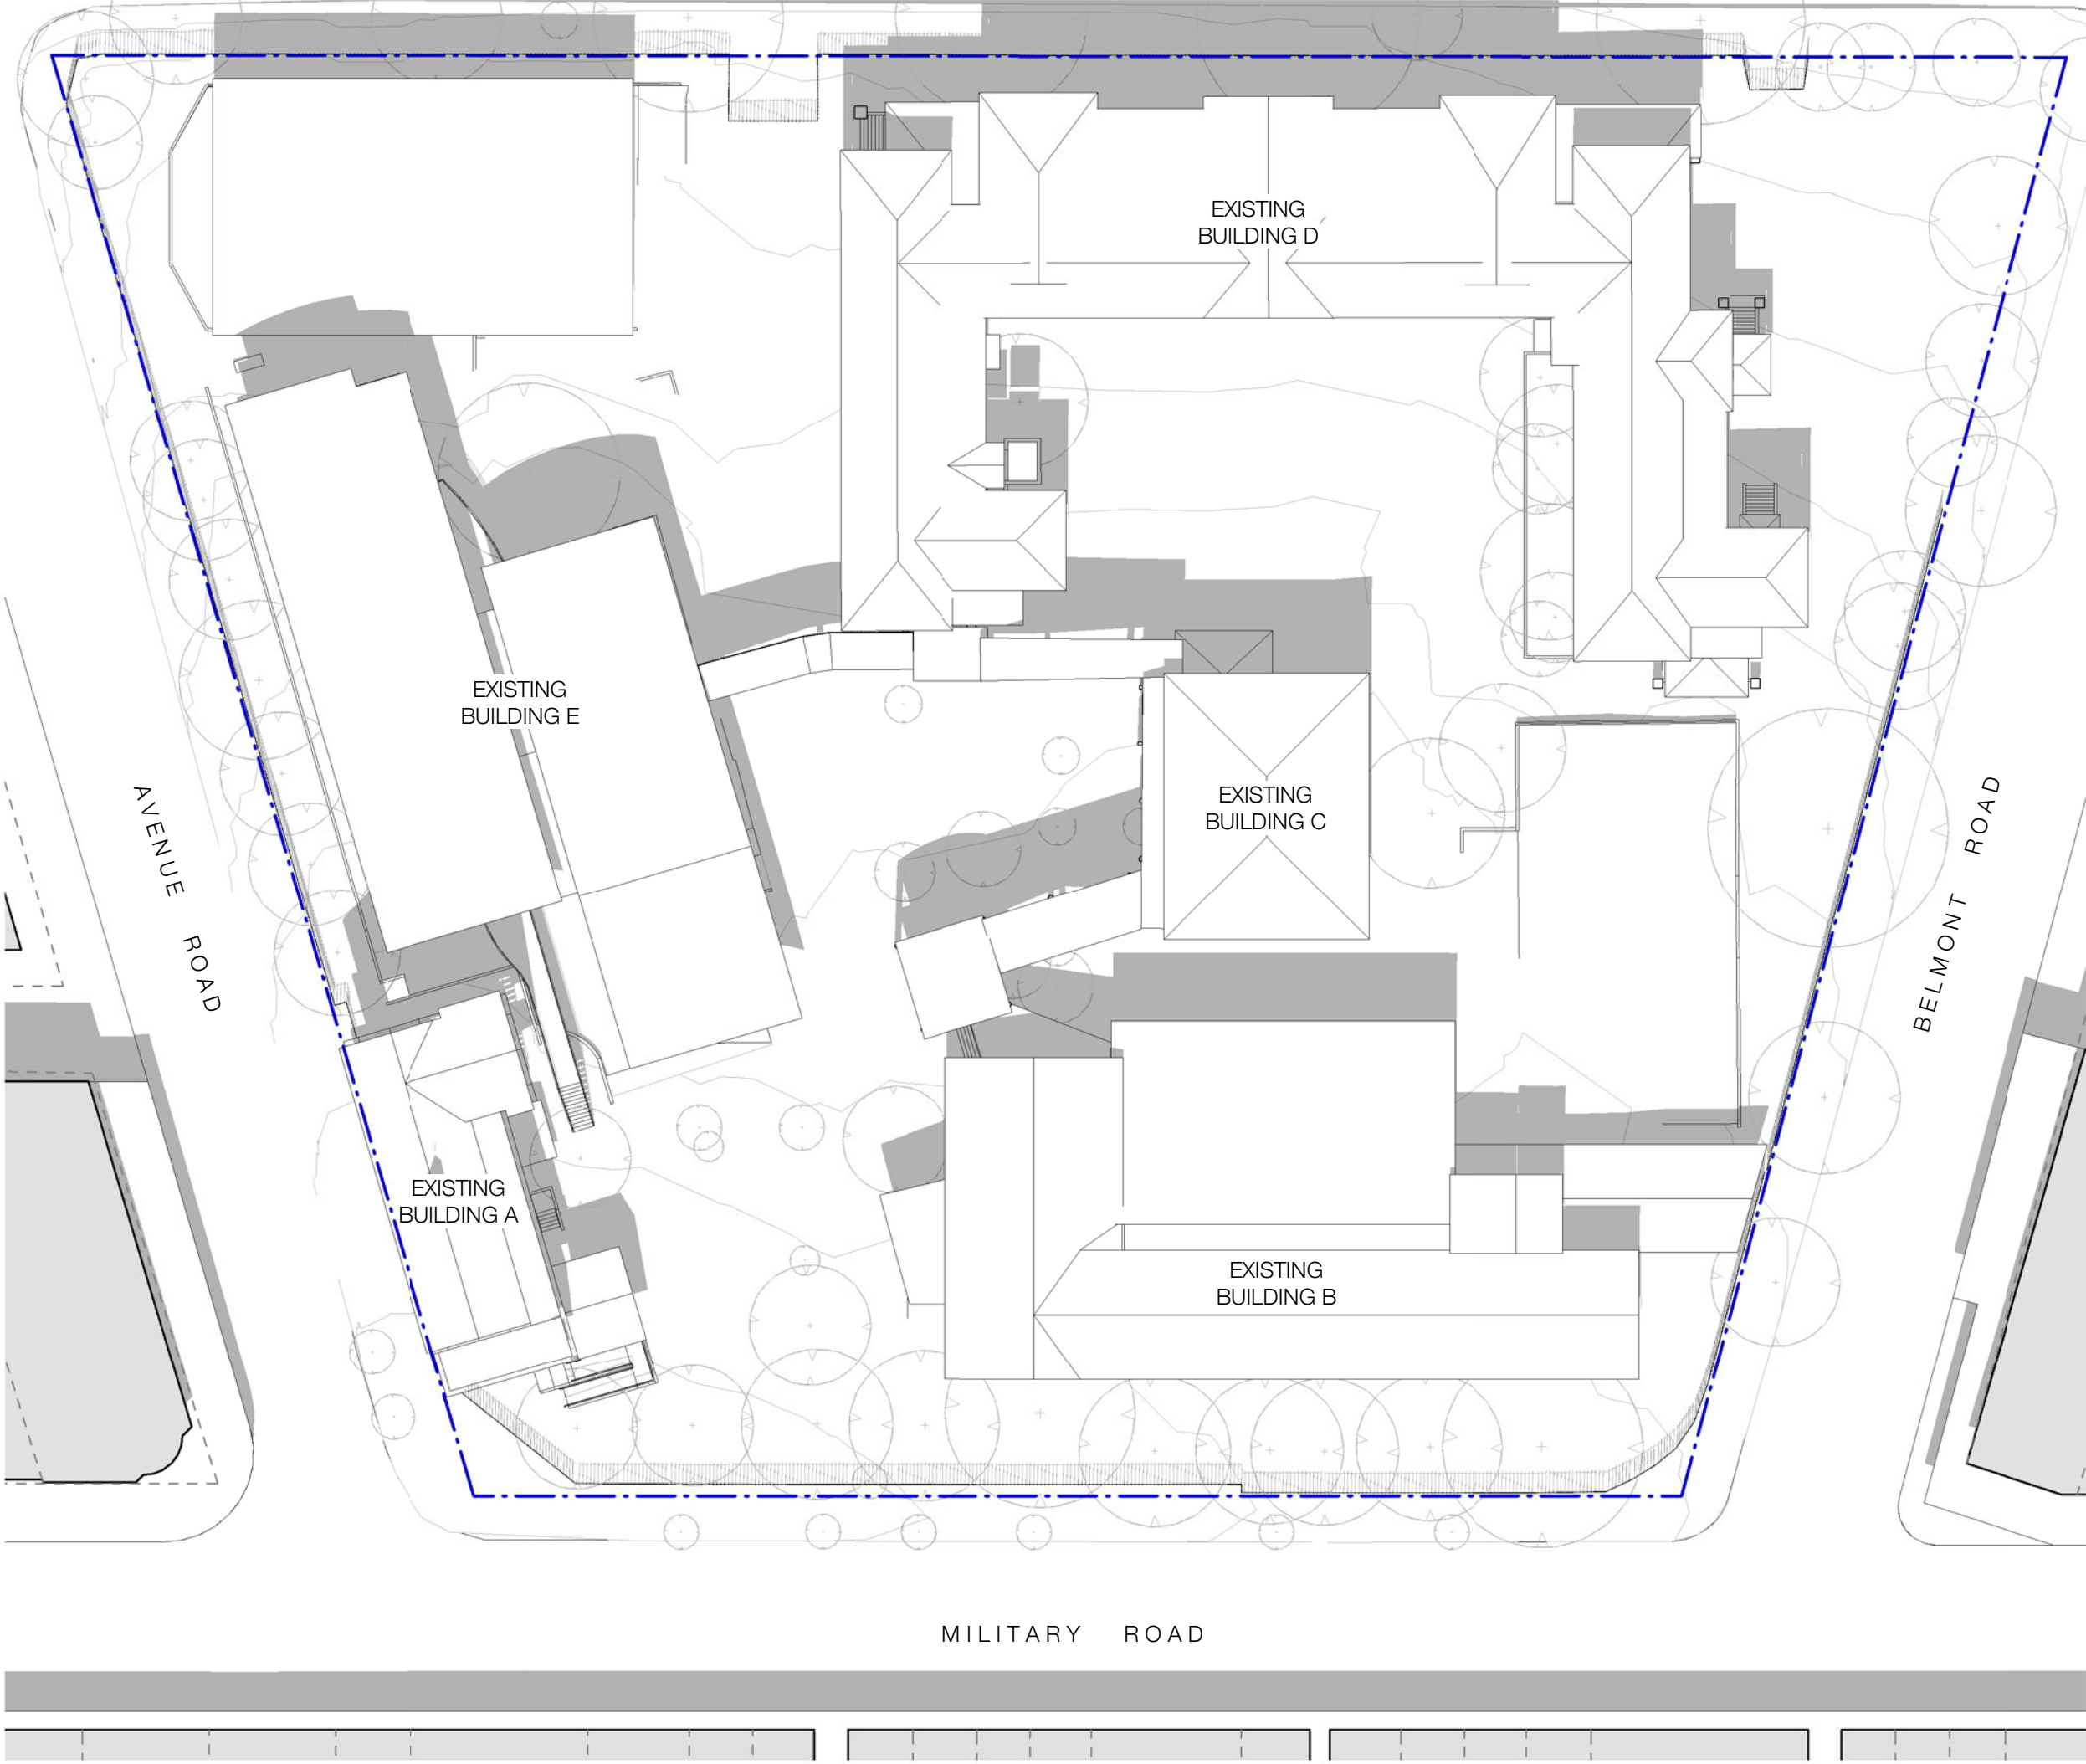


1 Summer Solstice - 9am Existing

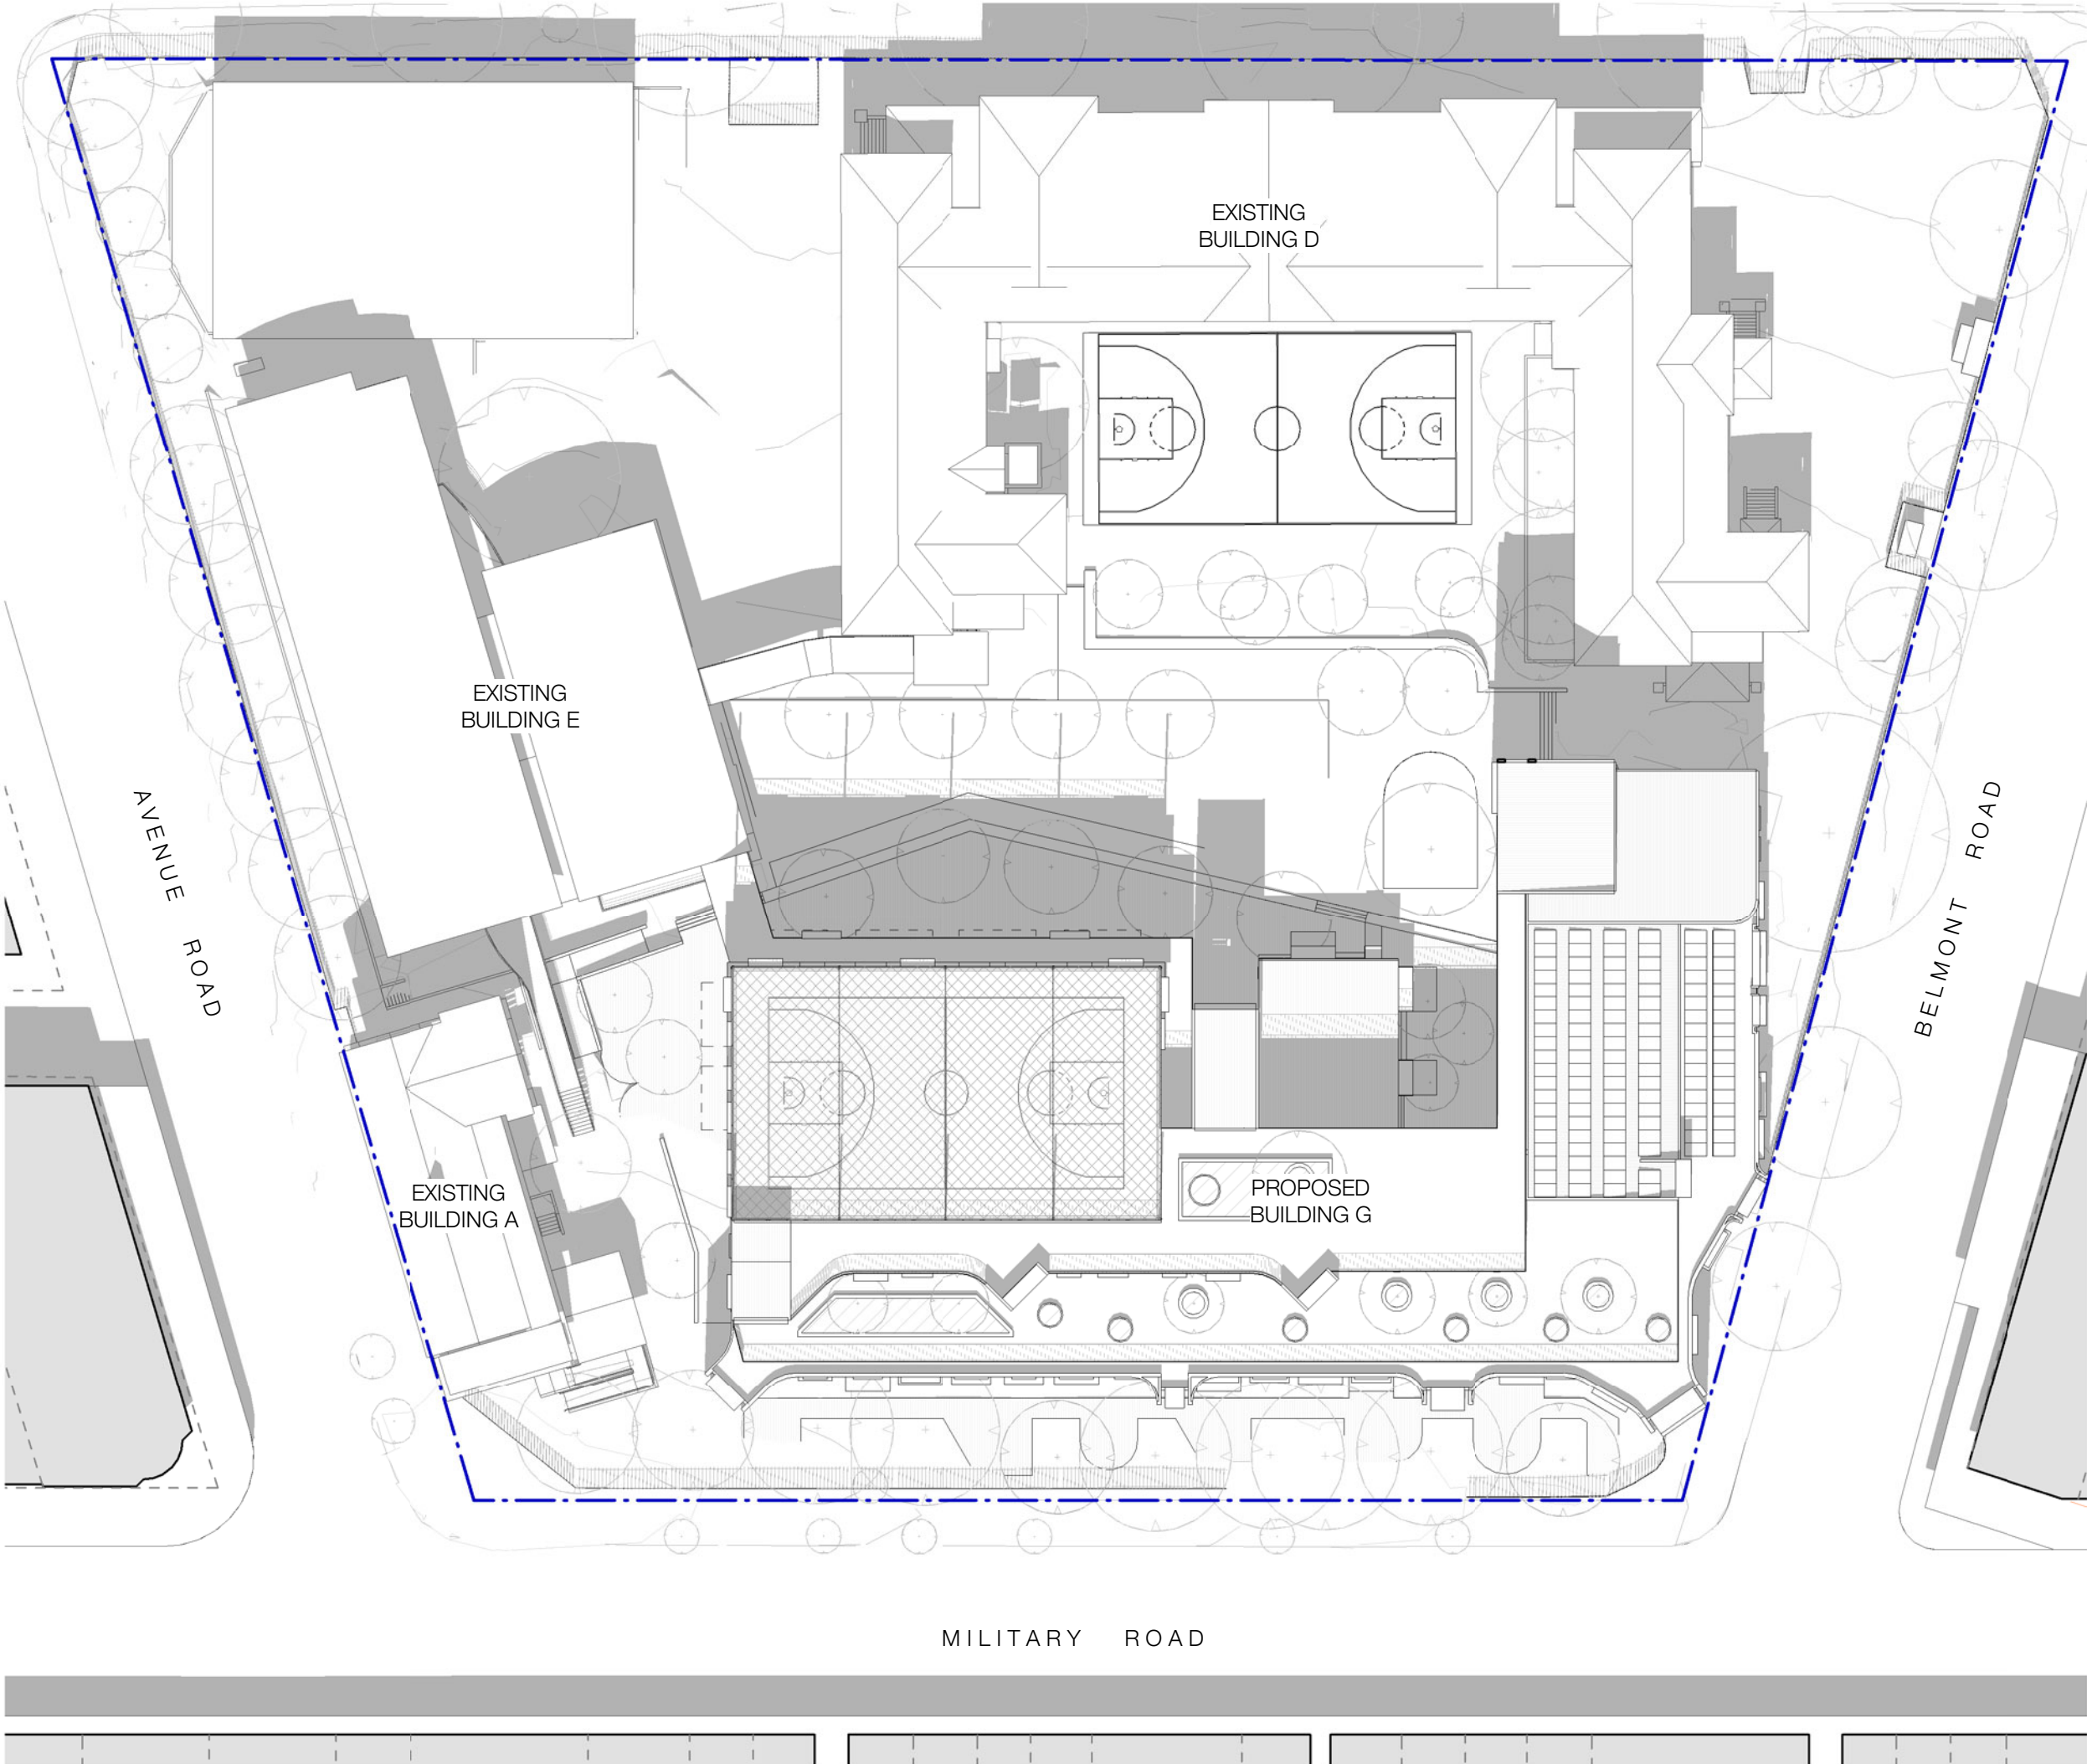

3 Summer Solstice - 9am Proposed

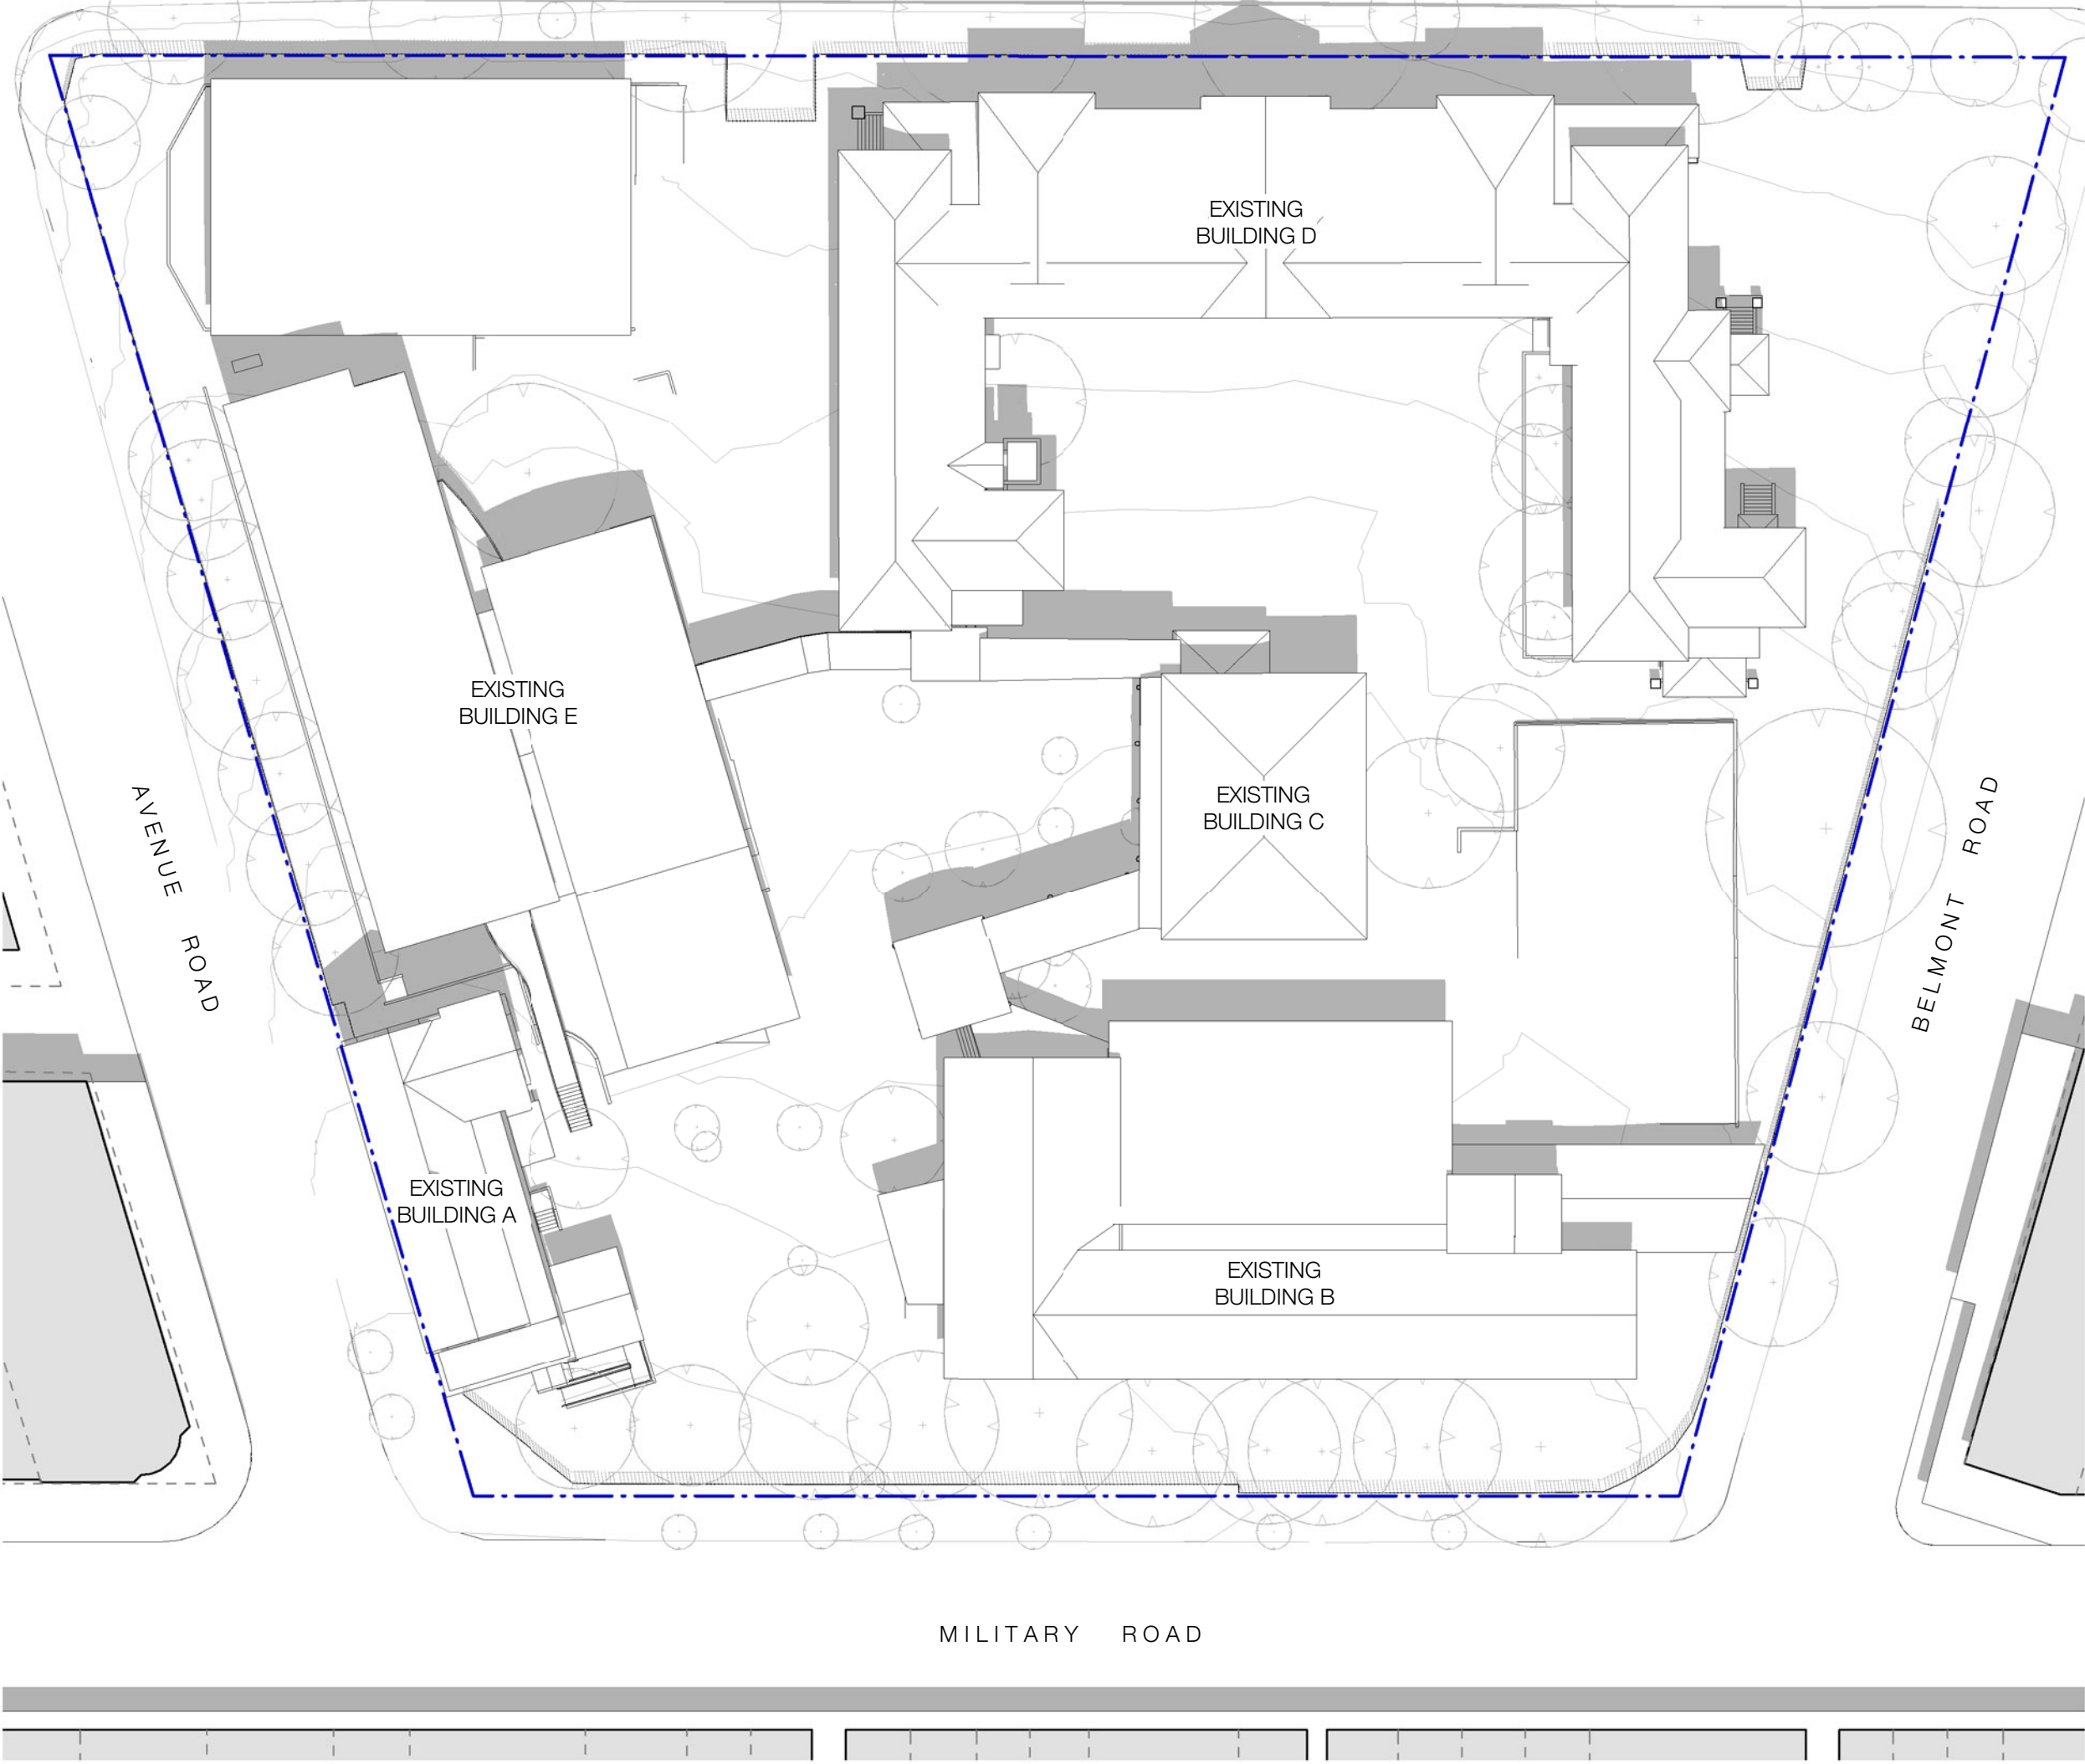

2 Summer Solstice - 10am Existing

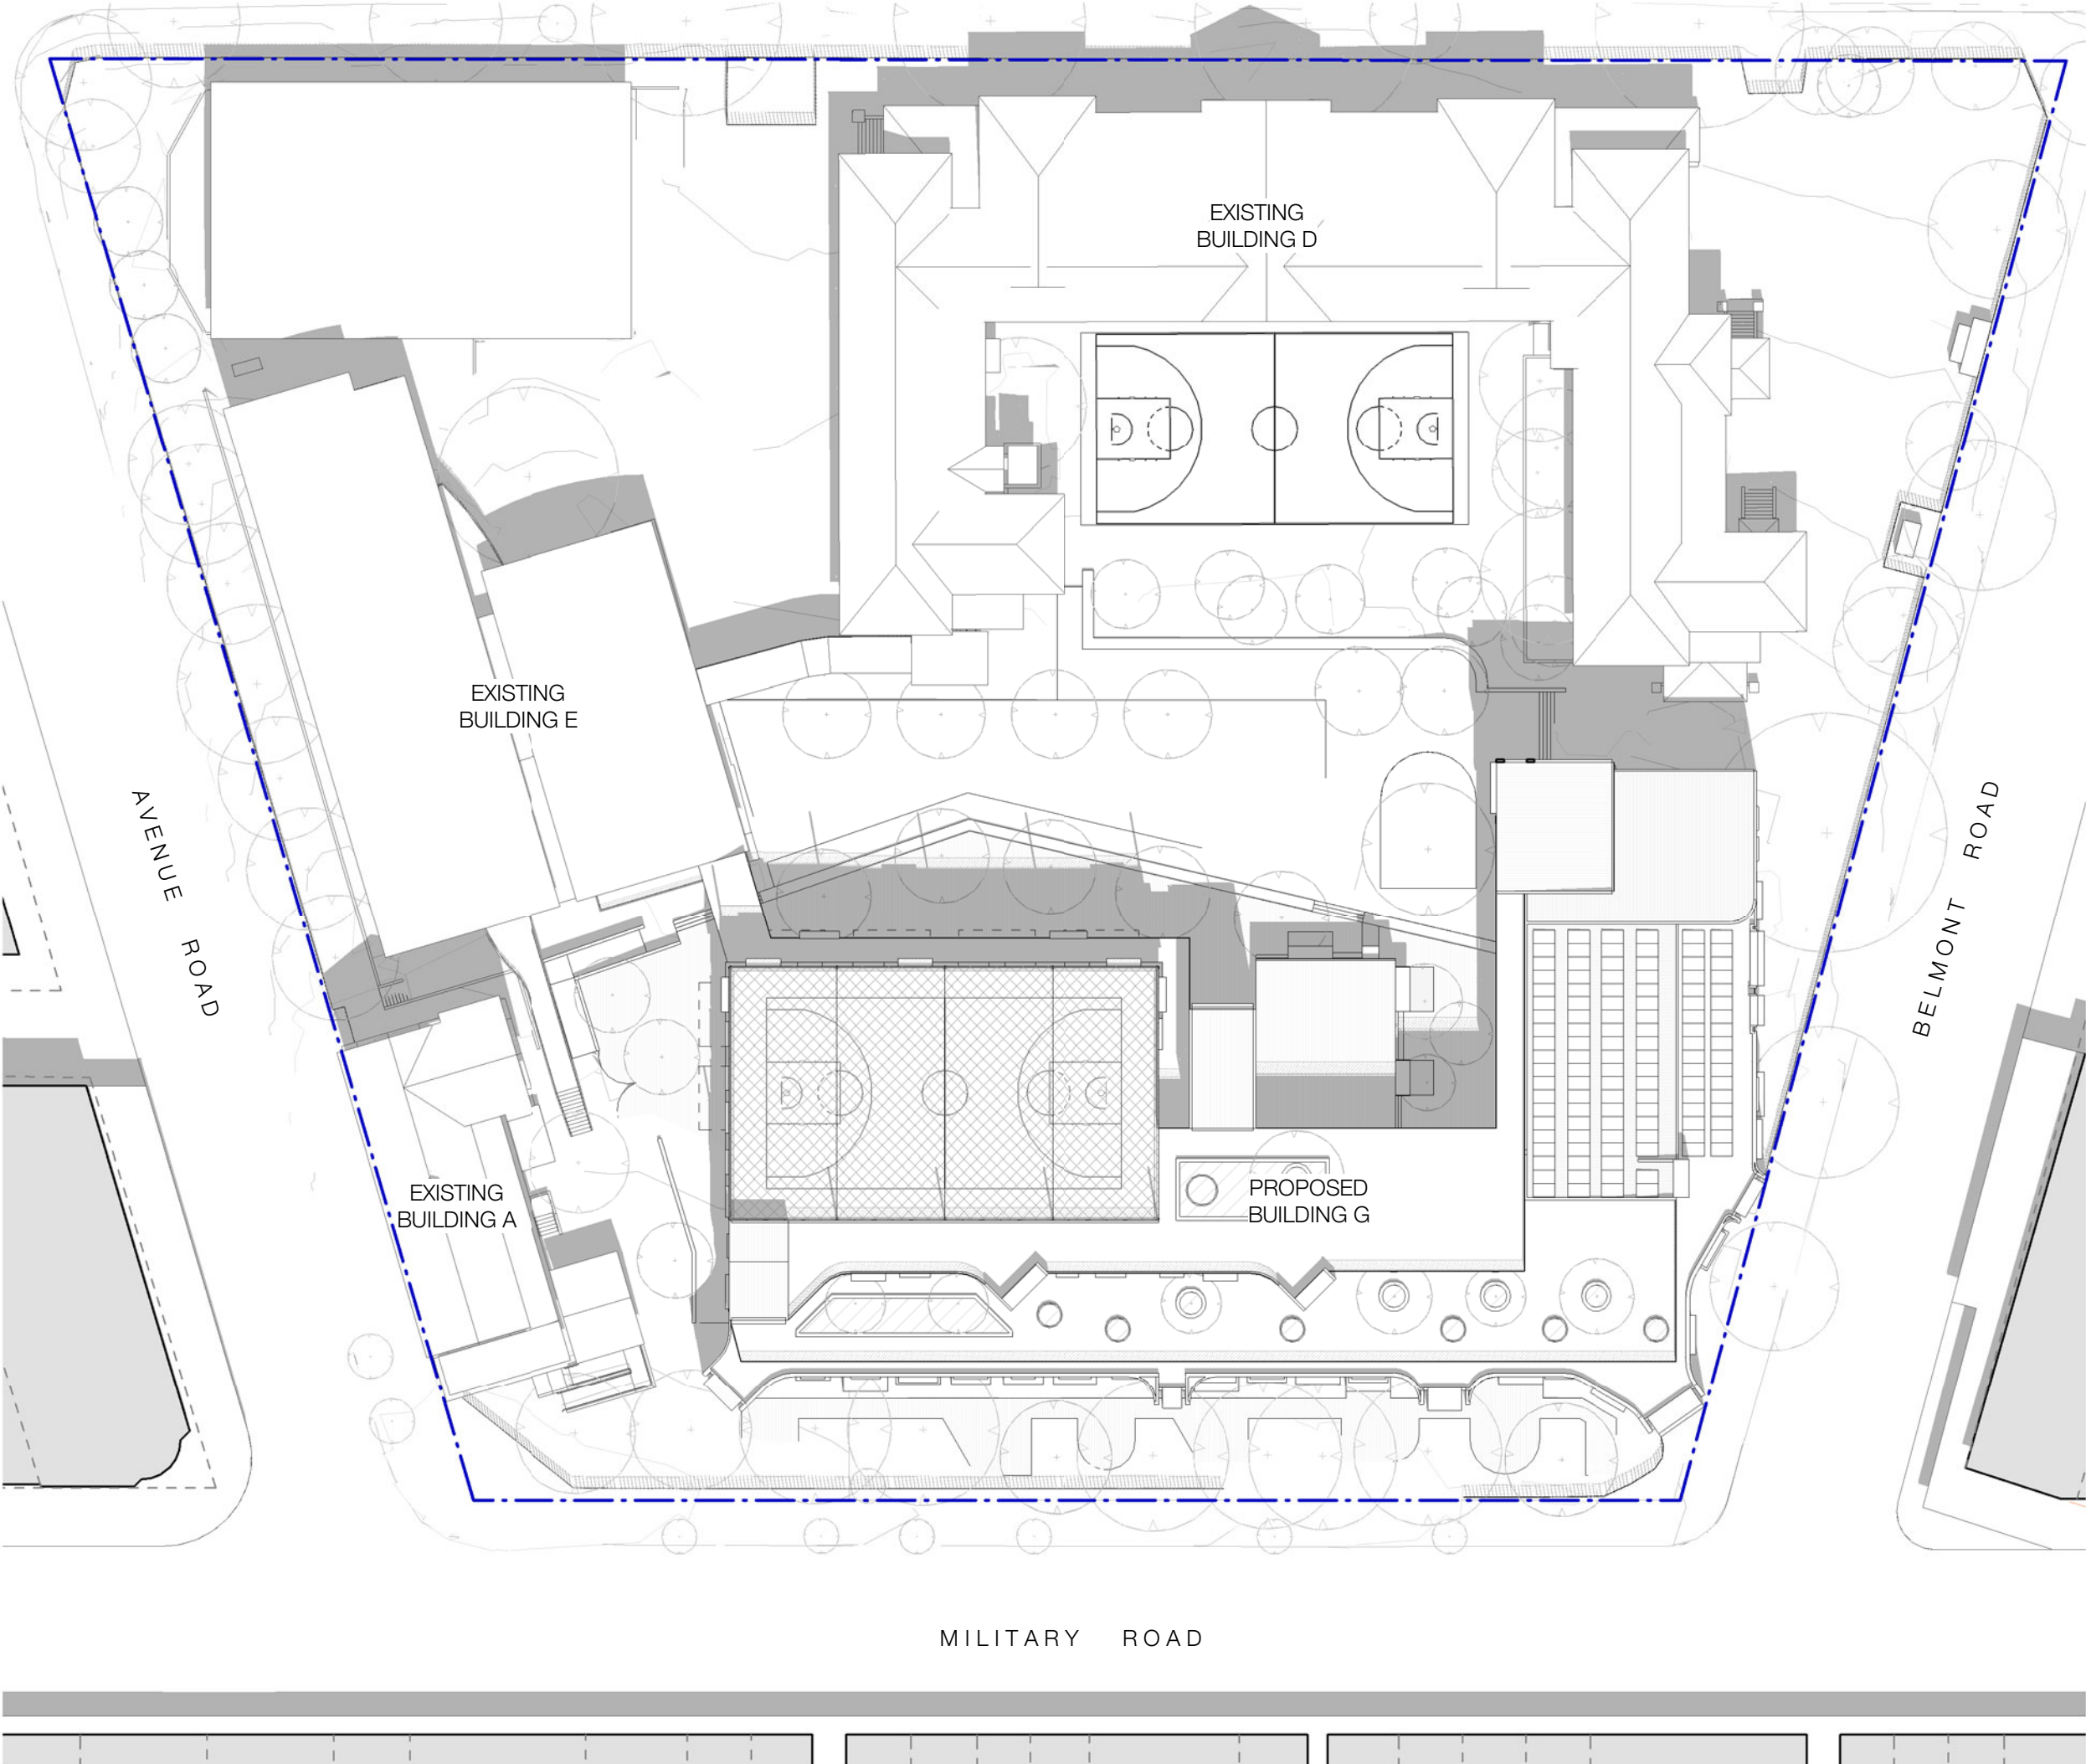

4 Summer Solstice - 10am Proposed

Recent revision history		Date
#	Status	Description
1	PRELIMINARY	Issued for TOA Review
2	PRELIMINARY	Issued for TOA

Notes
Copyright © Woods Bagot 2018
All Rights Reserved
No material may be reproduced without prior permission
Contractor must verify all dimensions on site before commencing work or preparing shop drawings.
Do not scale drawings.

Project
MOSMAN HIGH SCHOOL

Client
SCHOOL INFRASTRUCTURE NSW


Issuer

MULTIPLEX
W-B™
WOODS BAGOT


Project number 121468	Size check 25mm	
Checked CS	Approved GS	
Sheet size A1	Scale 1 : 500	

Sheet title
SUMMER SOLSTICE SHADOW
DIAGRAMS - 9AM-10AM


Sheet number SSD-1108	Revision 2
Status PRELIMINARY	

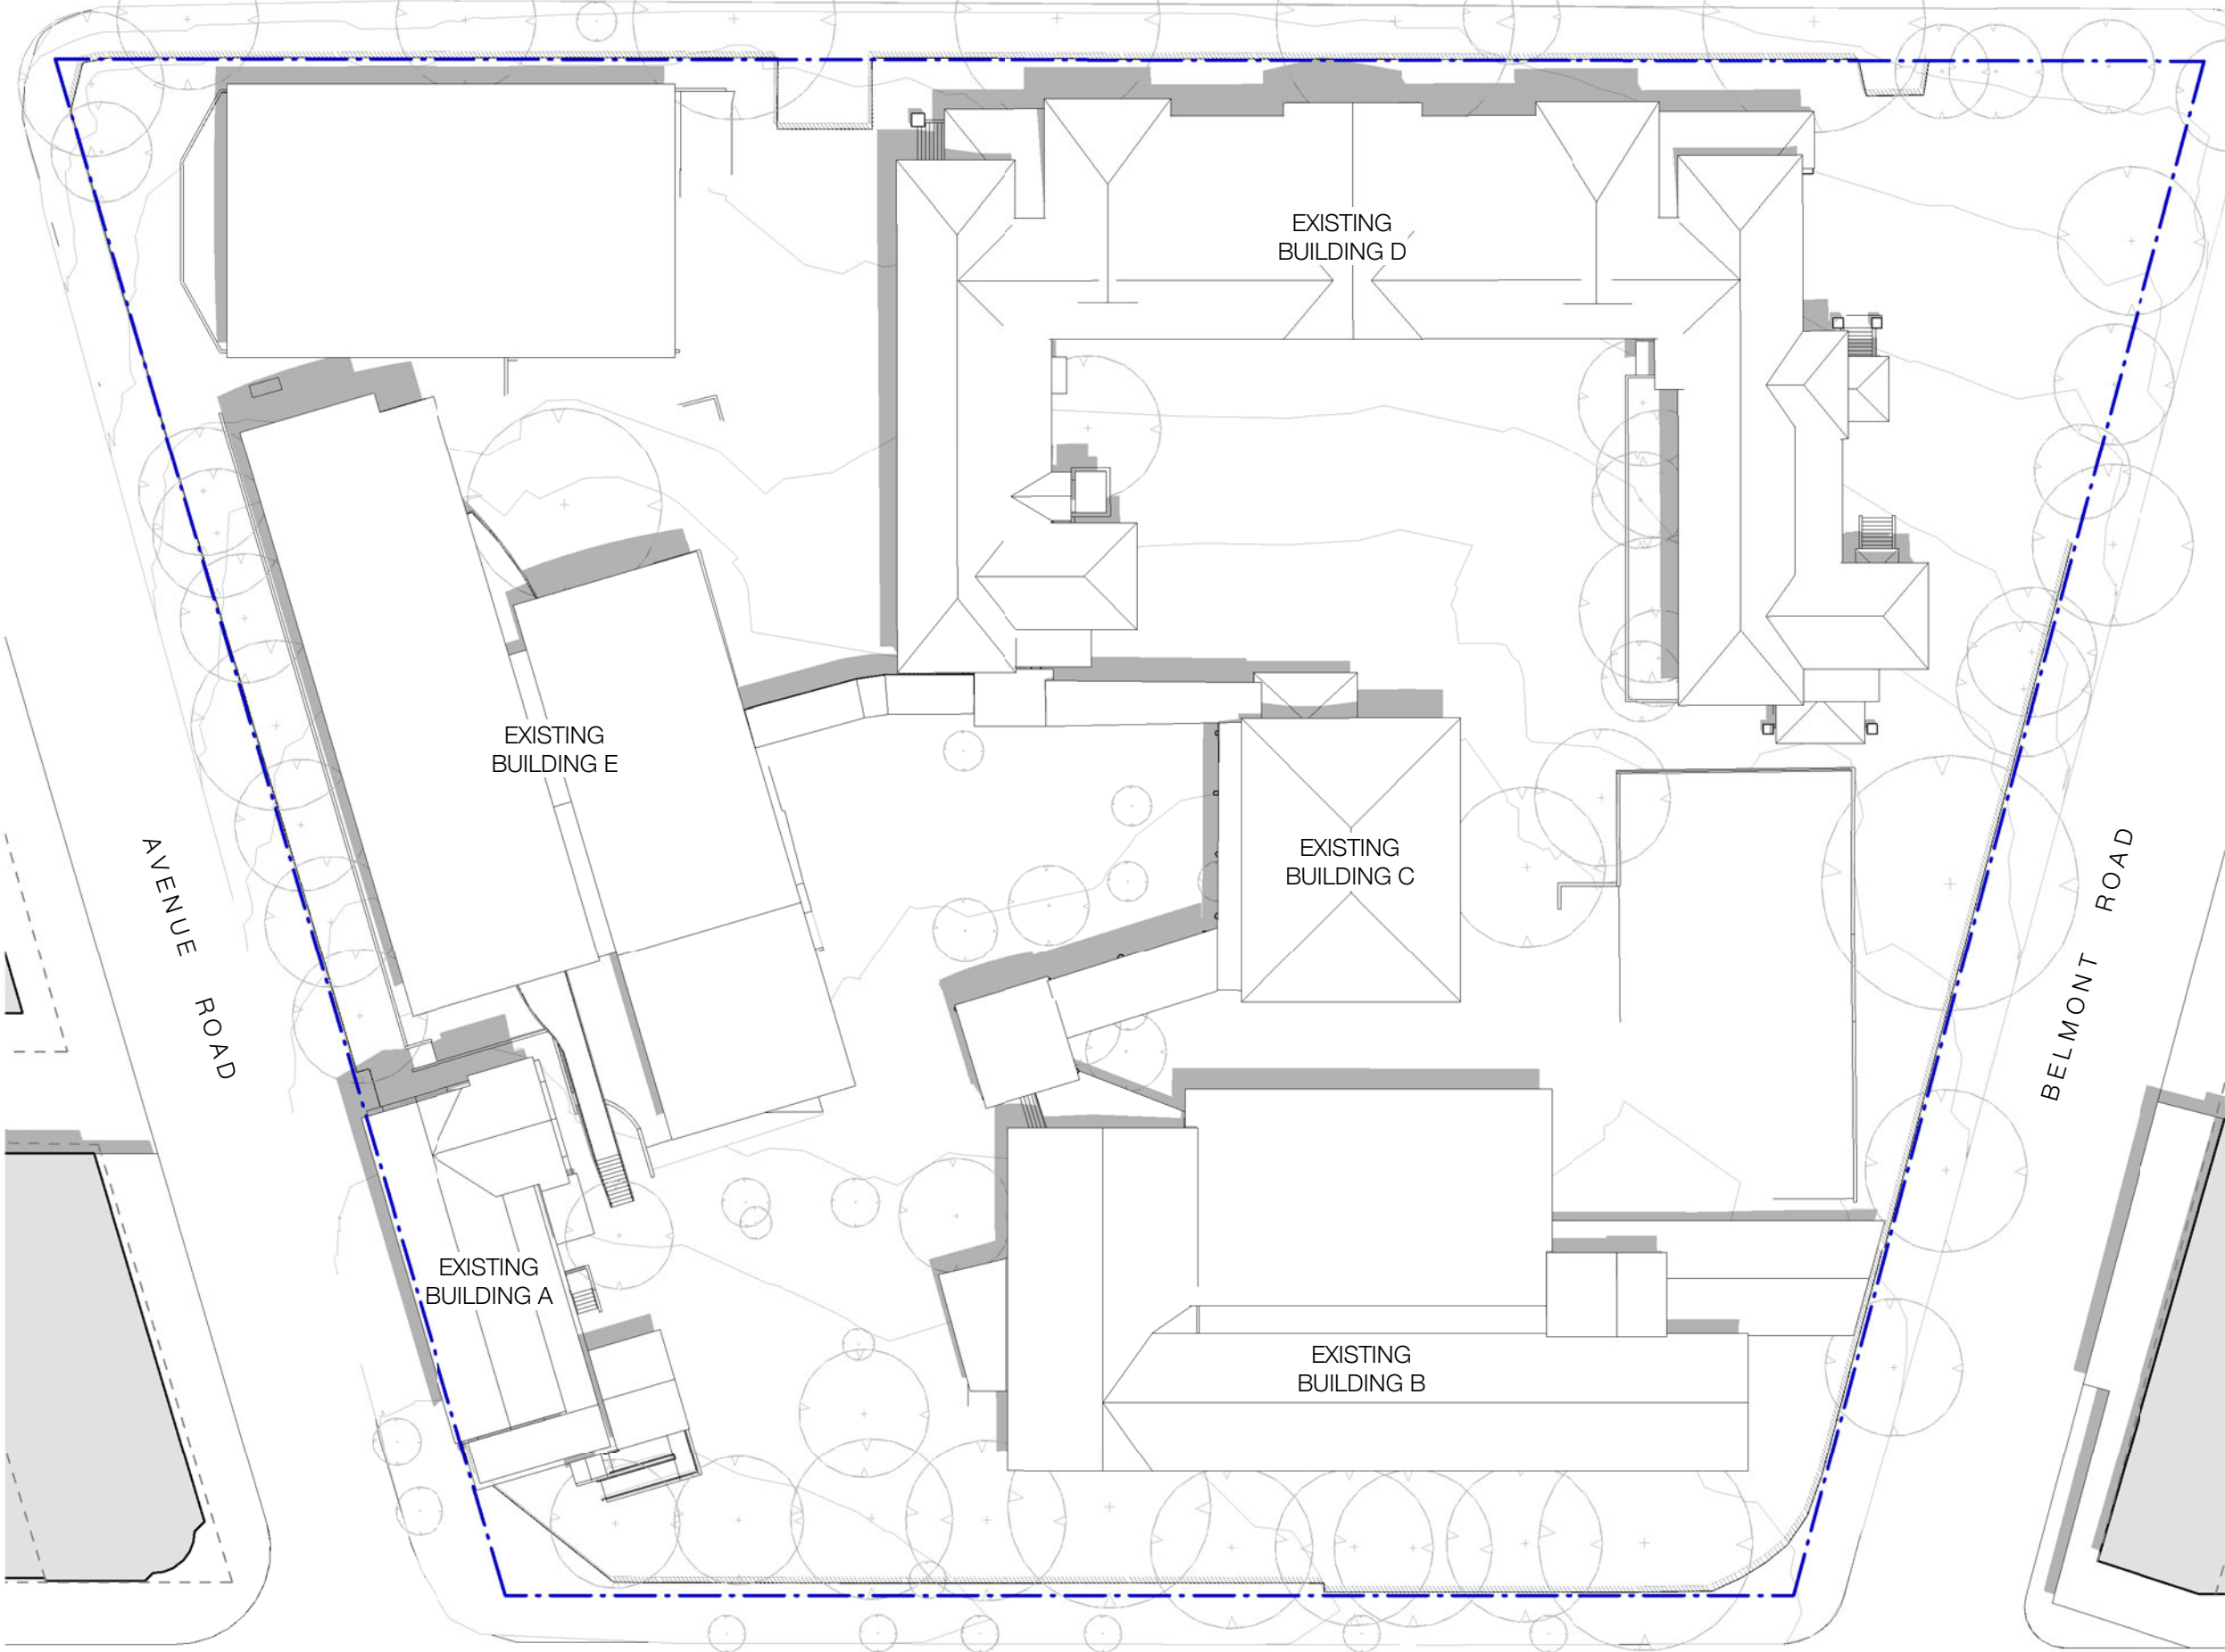


1 Summer Solstice - 11am Existing

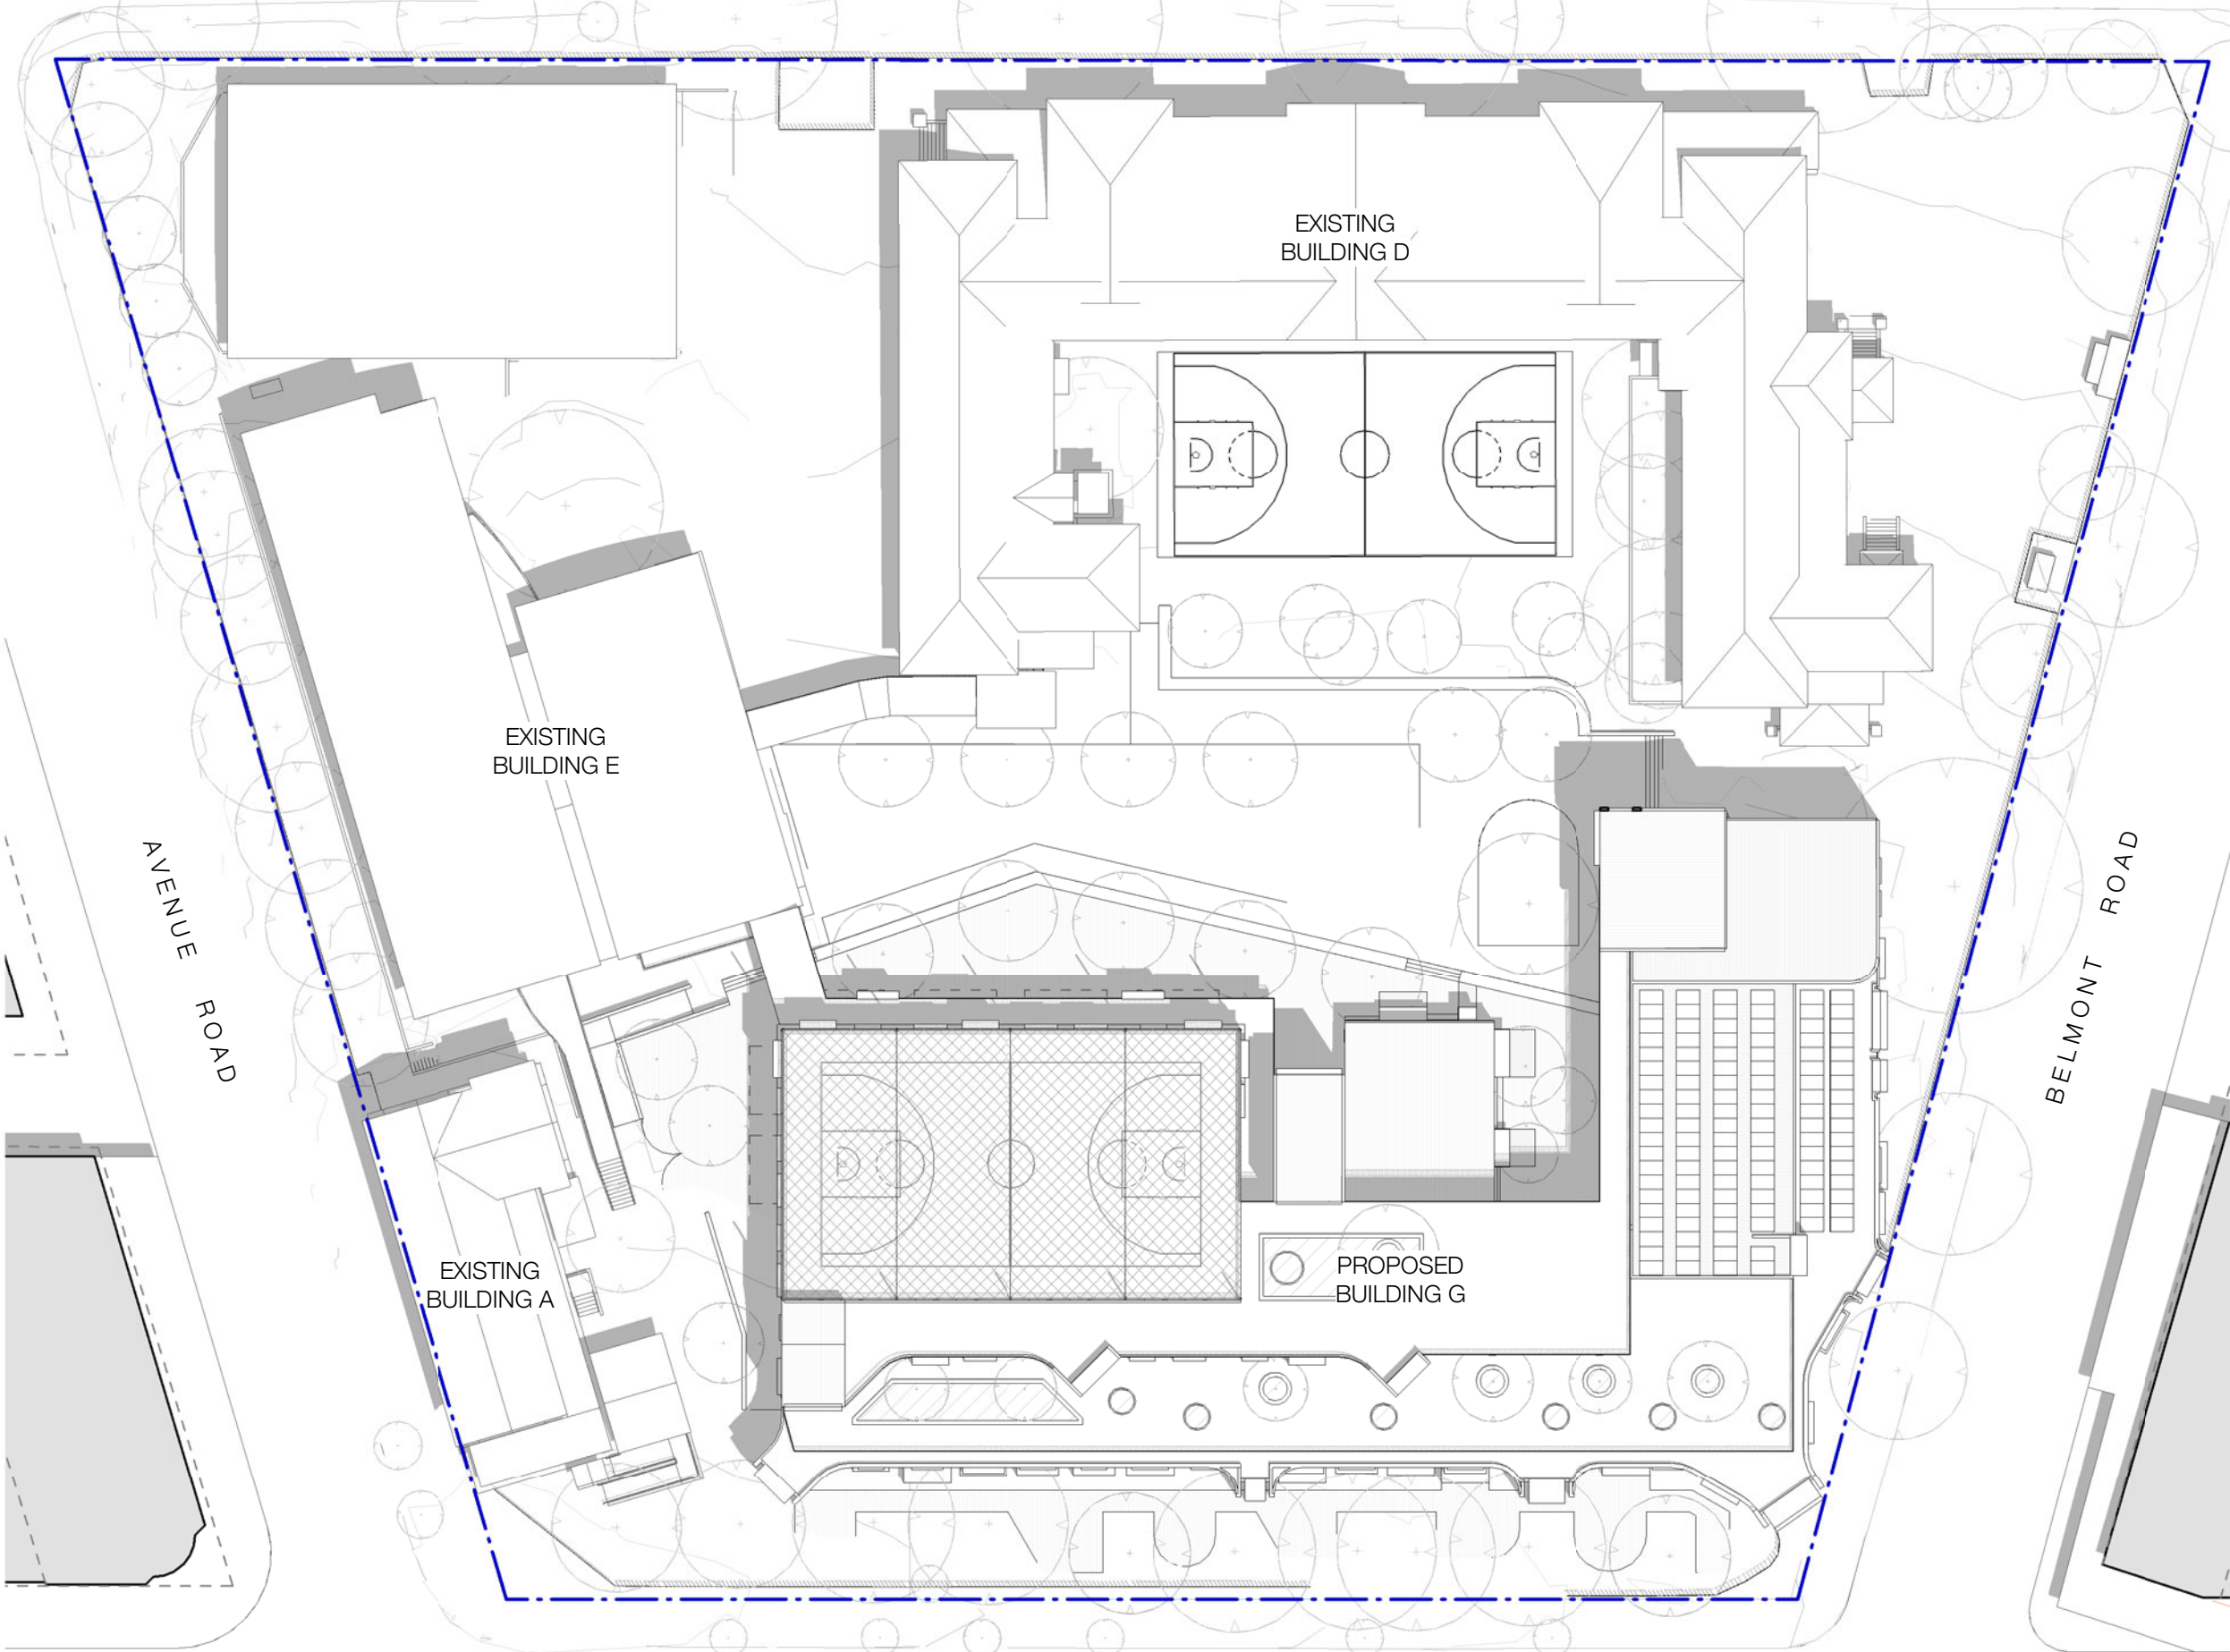

3 Summer Solstice - 11am Proposed

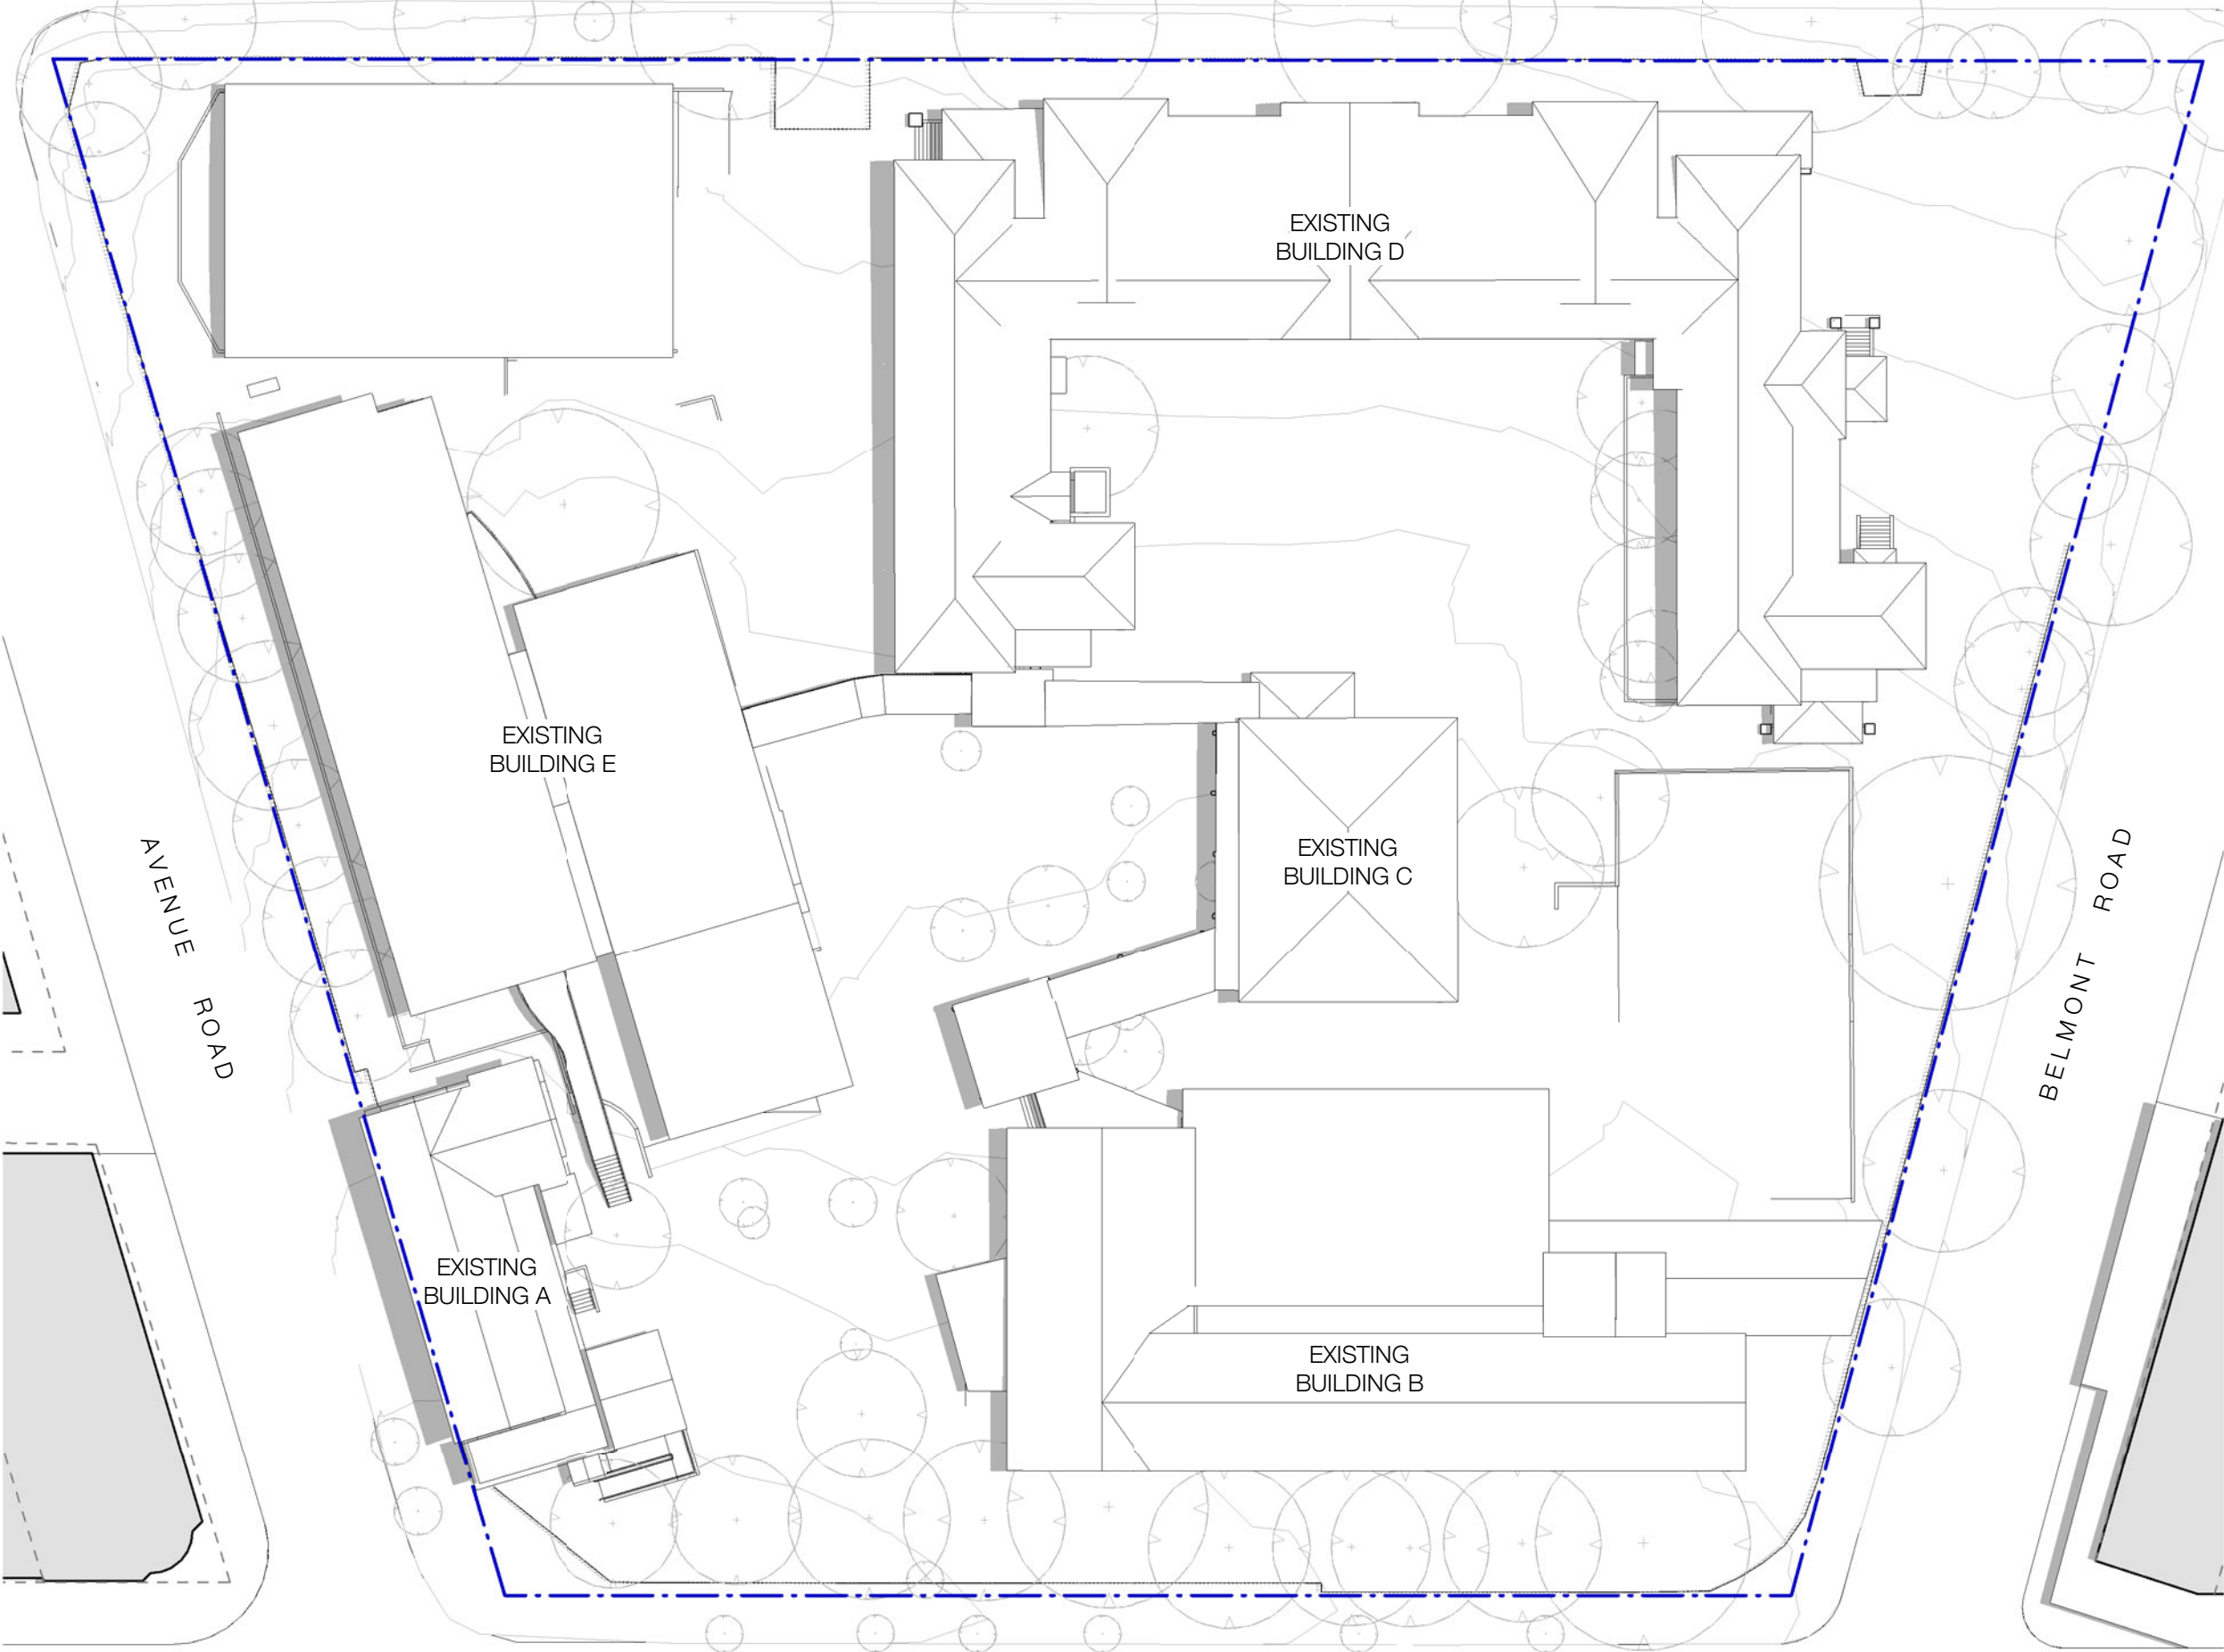

2 Summer Solstice - 12pm Existing

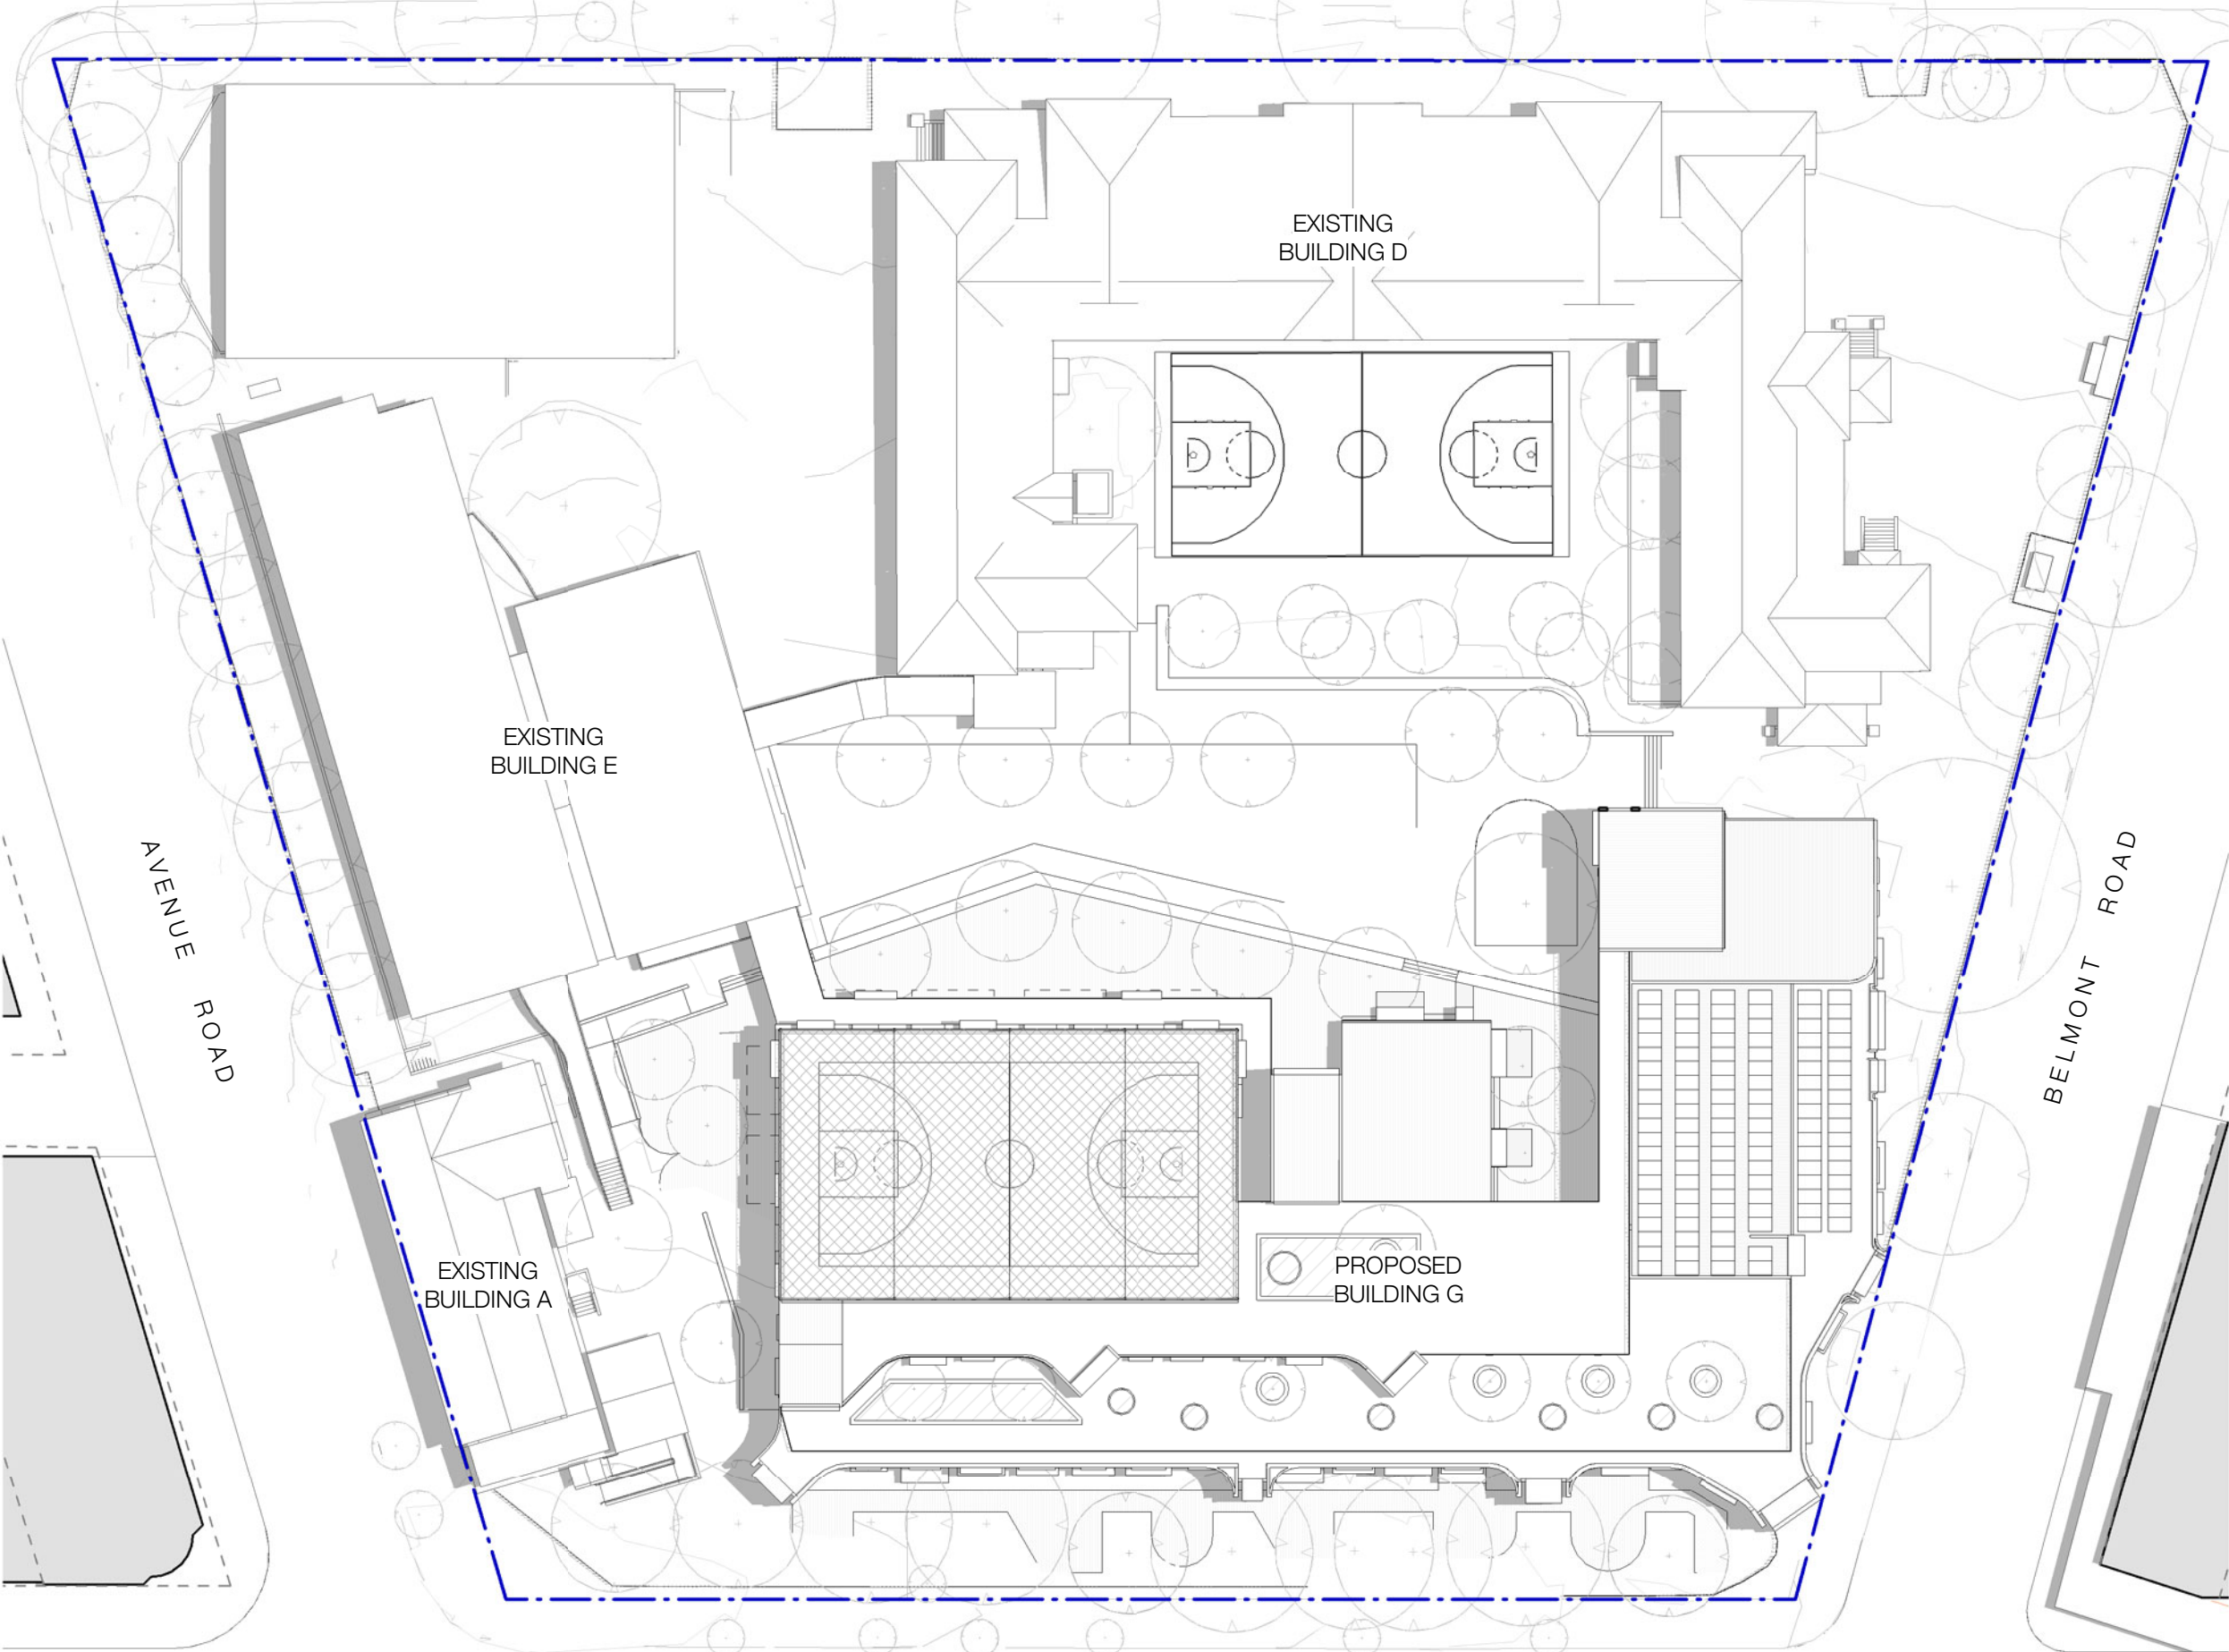

4 Summer Solstice - 12pm Proposed

Recent revision history		Date
#	Status	Description
1	PRELIMINARY	Issued for TOA Review
2	PRELIMINARY	Issued for TOA

Notes
Copyright © Woods Bagot 2018
All Rights Reserved
No material may be reproduced without prior permission
Contractor must verify all dimensions on site before commencing work or preparing shop drawings.
Do not scale drawings.

Project
MOSMAN HIGH SCHOOL

Client
SCHOOL INFRASTRUCTURE NSW

Issuer


MULTIPLEX
W-B™
WOODS BAGOT

Project number 121468	Size check 25mm
Checked CS	Approved GS
Sheet size A1	Scale 1 : 500


Sheet title

SUMMER SOLSTICE SHADOW
DIAGRAMS - 11AM-12PM


Sheet number SSD-1109	Revision 2
Status PRELIMINARY	

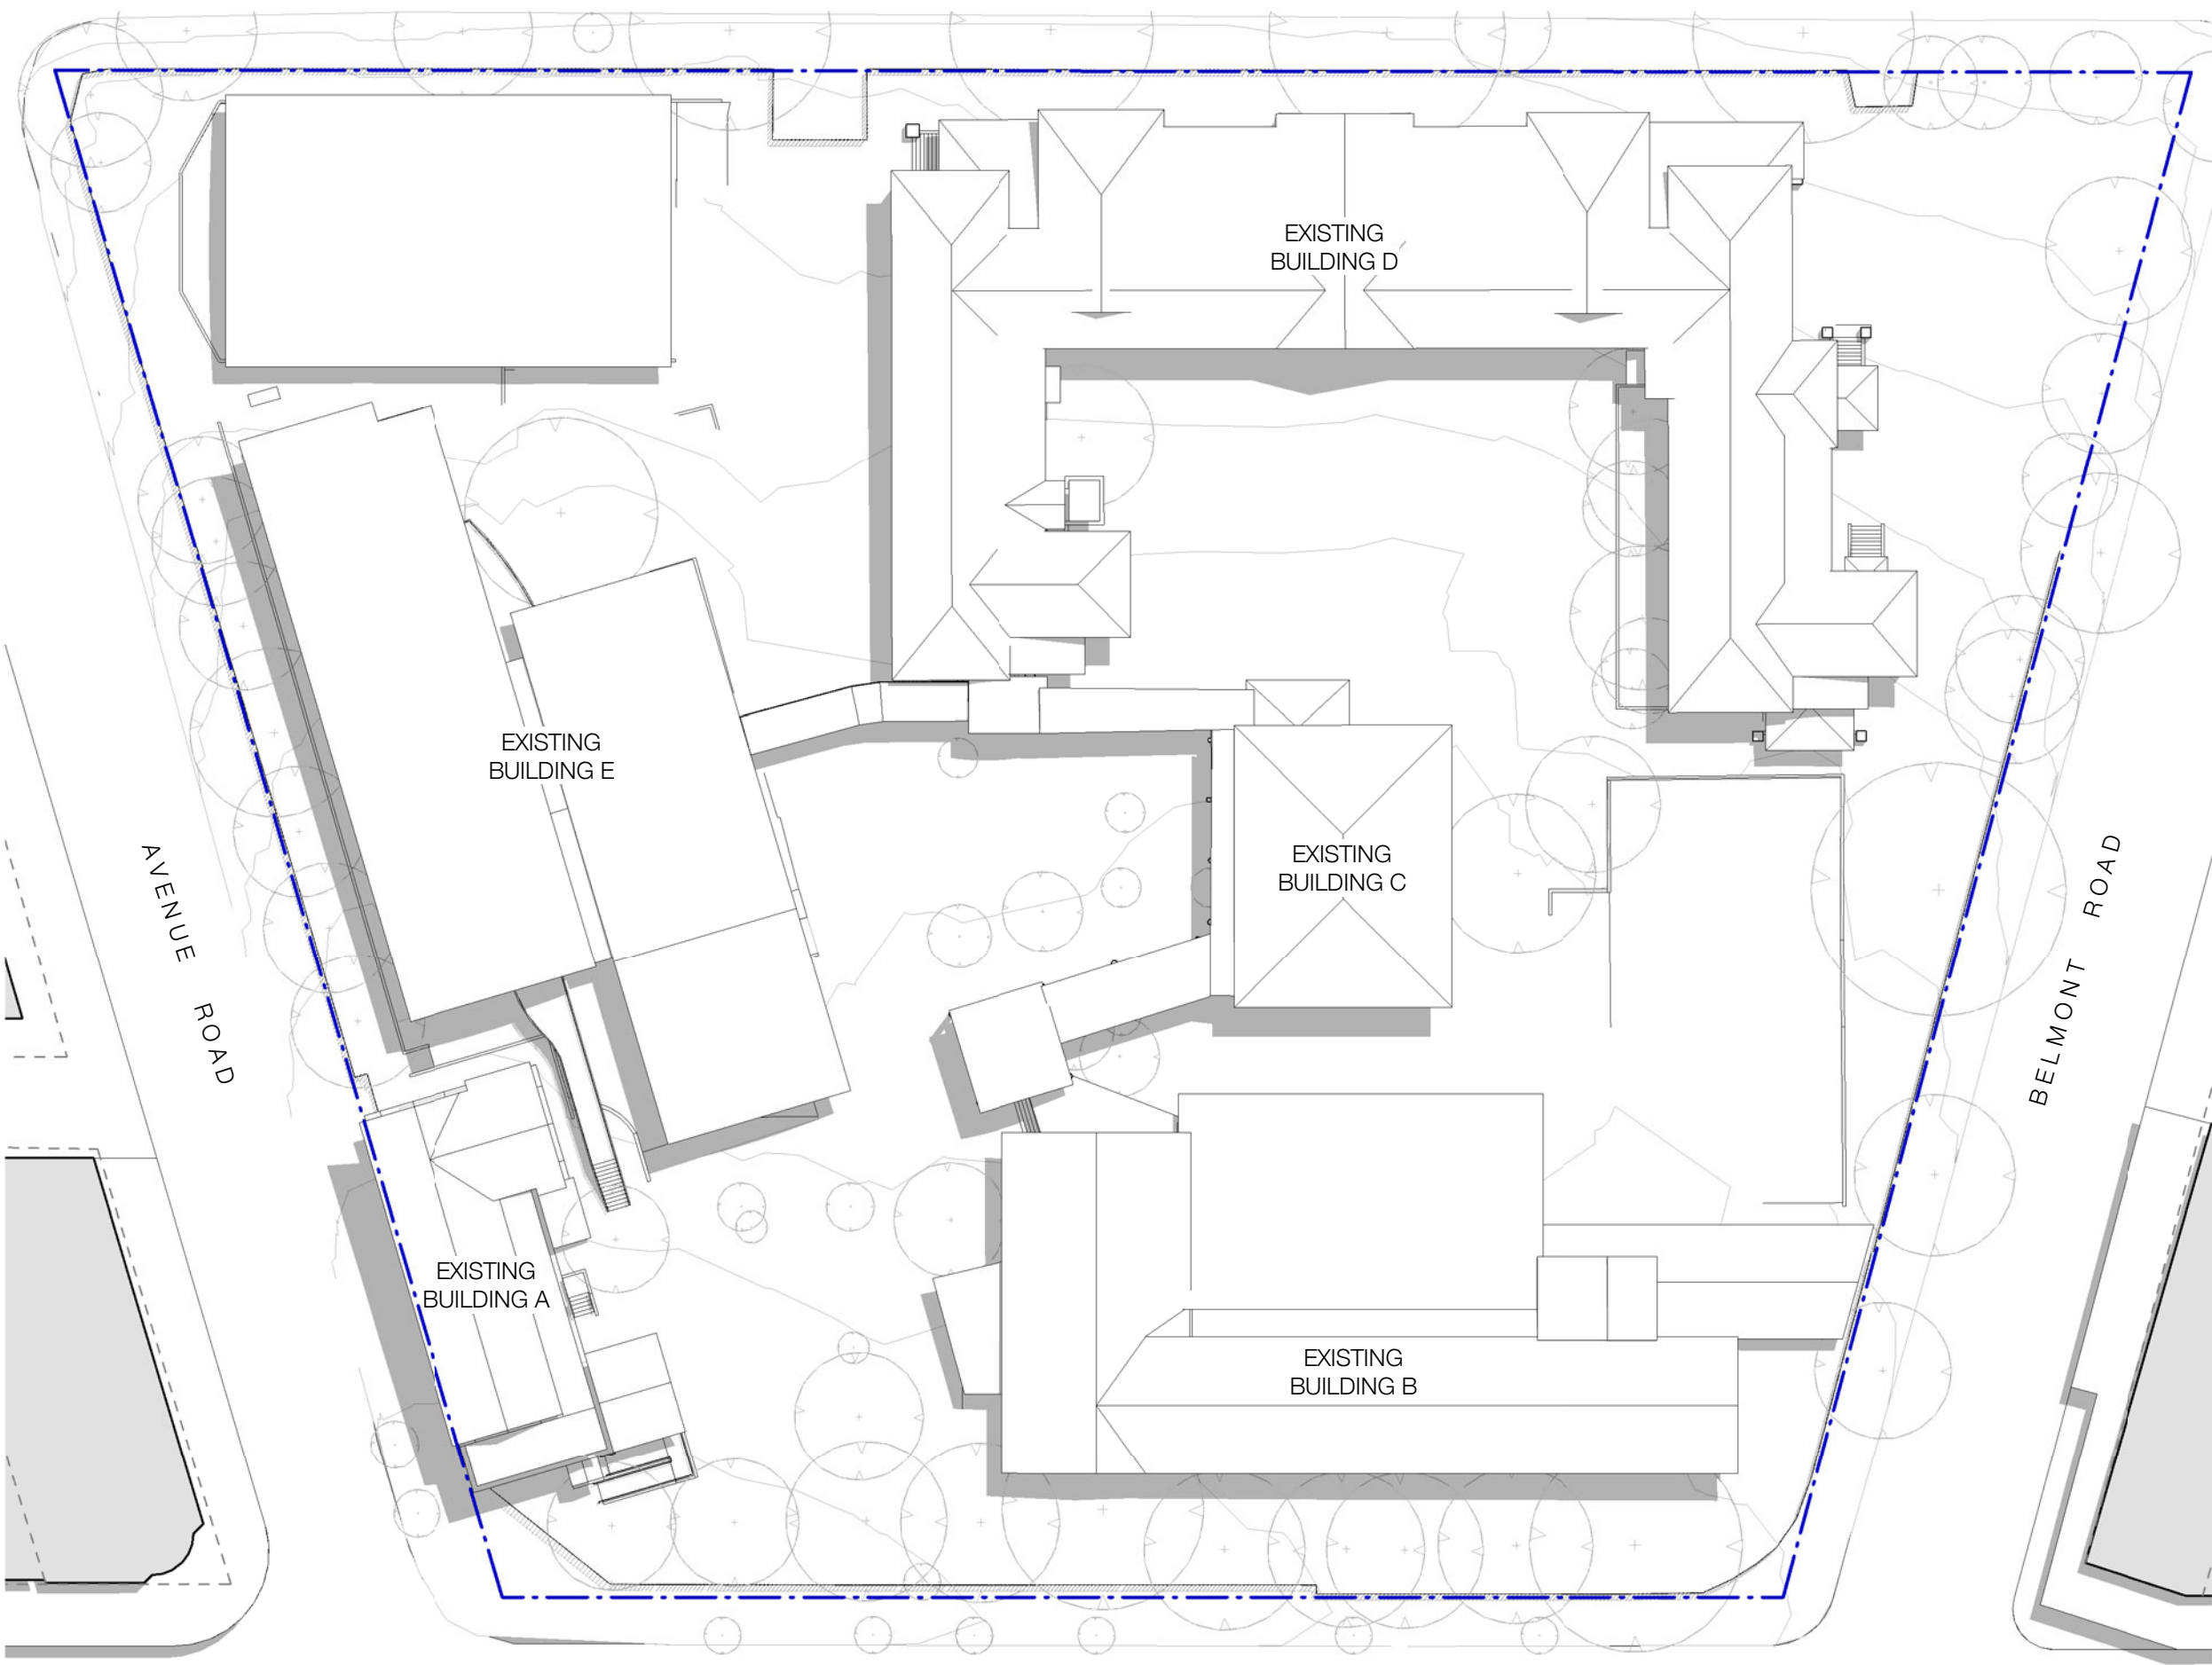


1 Summer Solstice - 1pm Existing

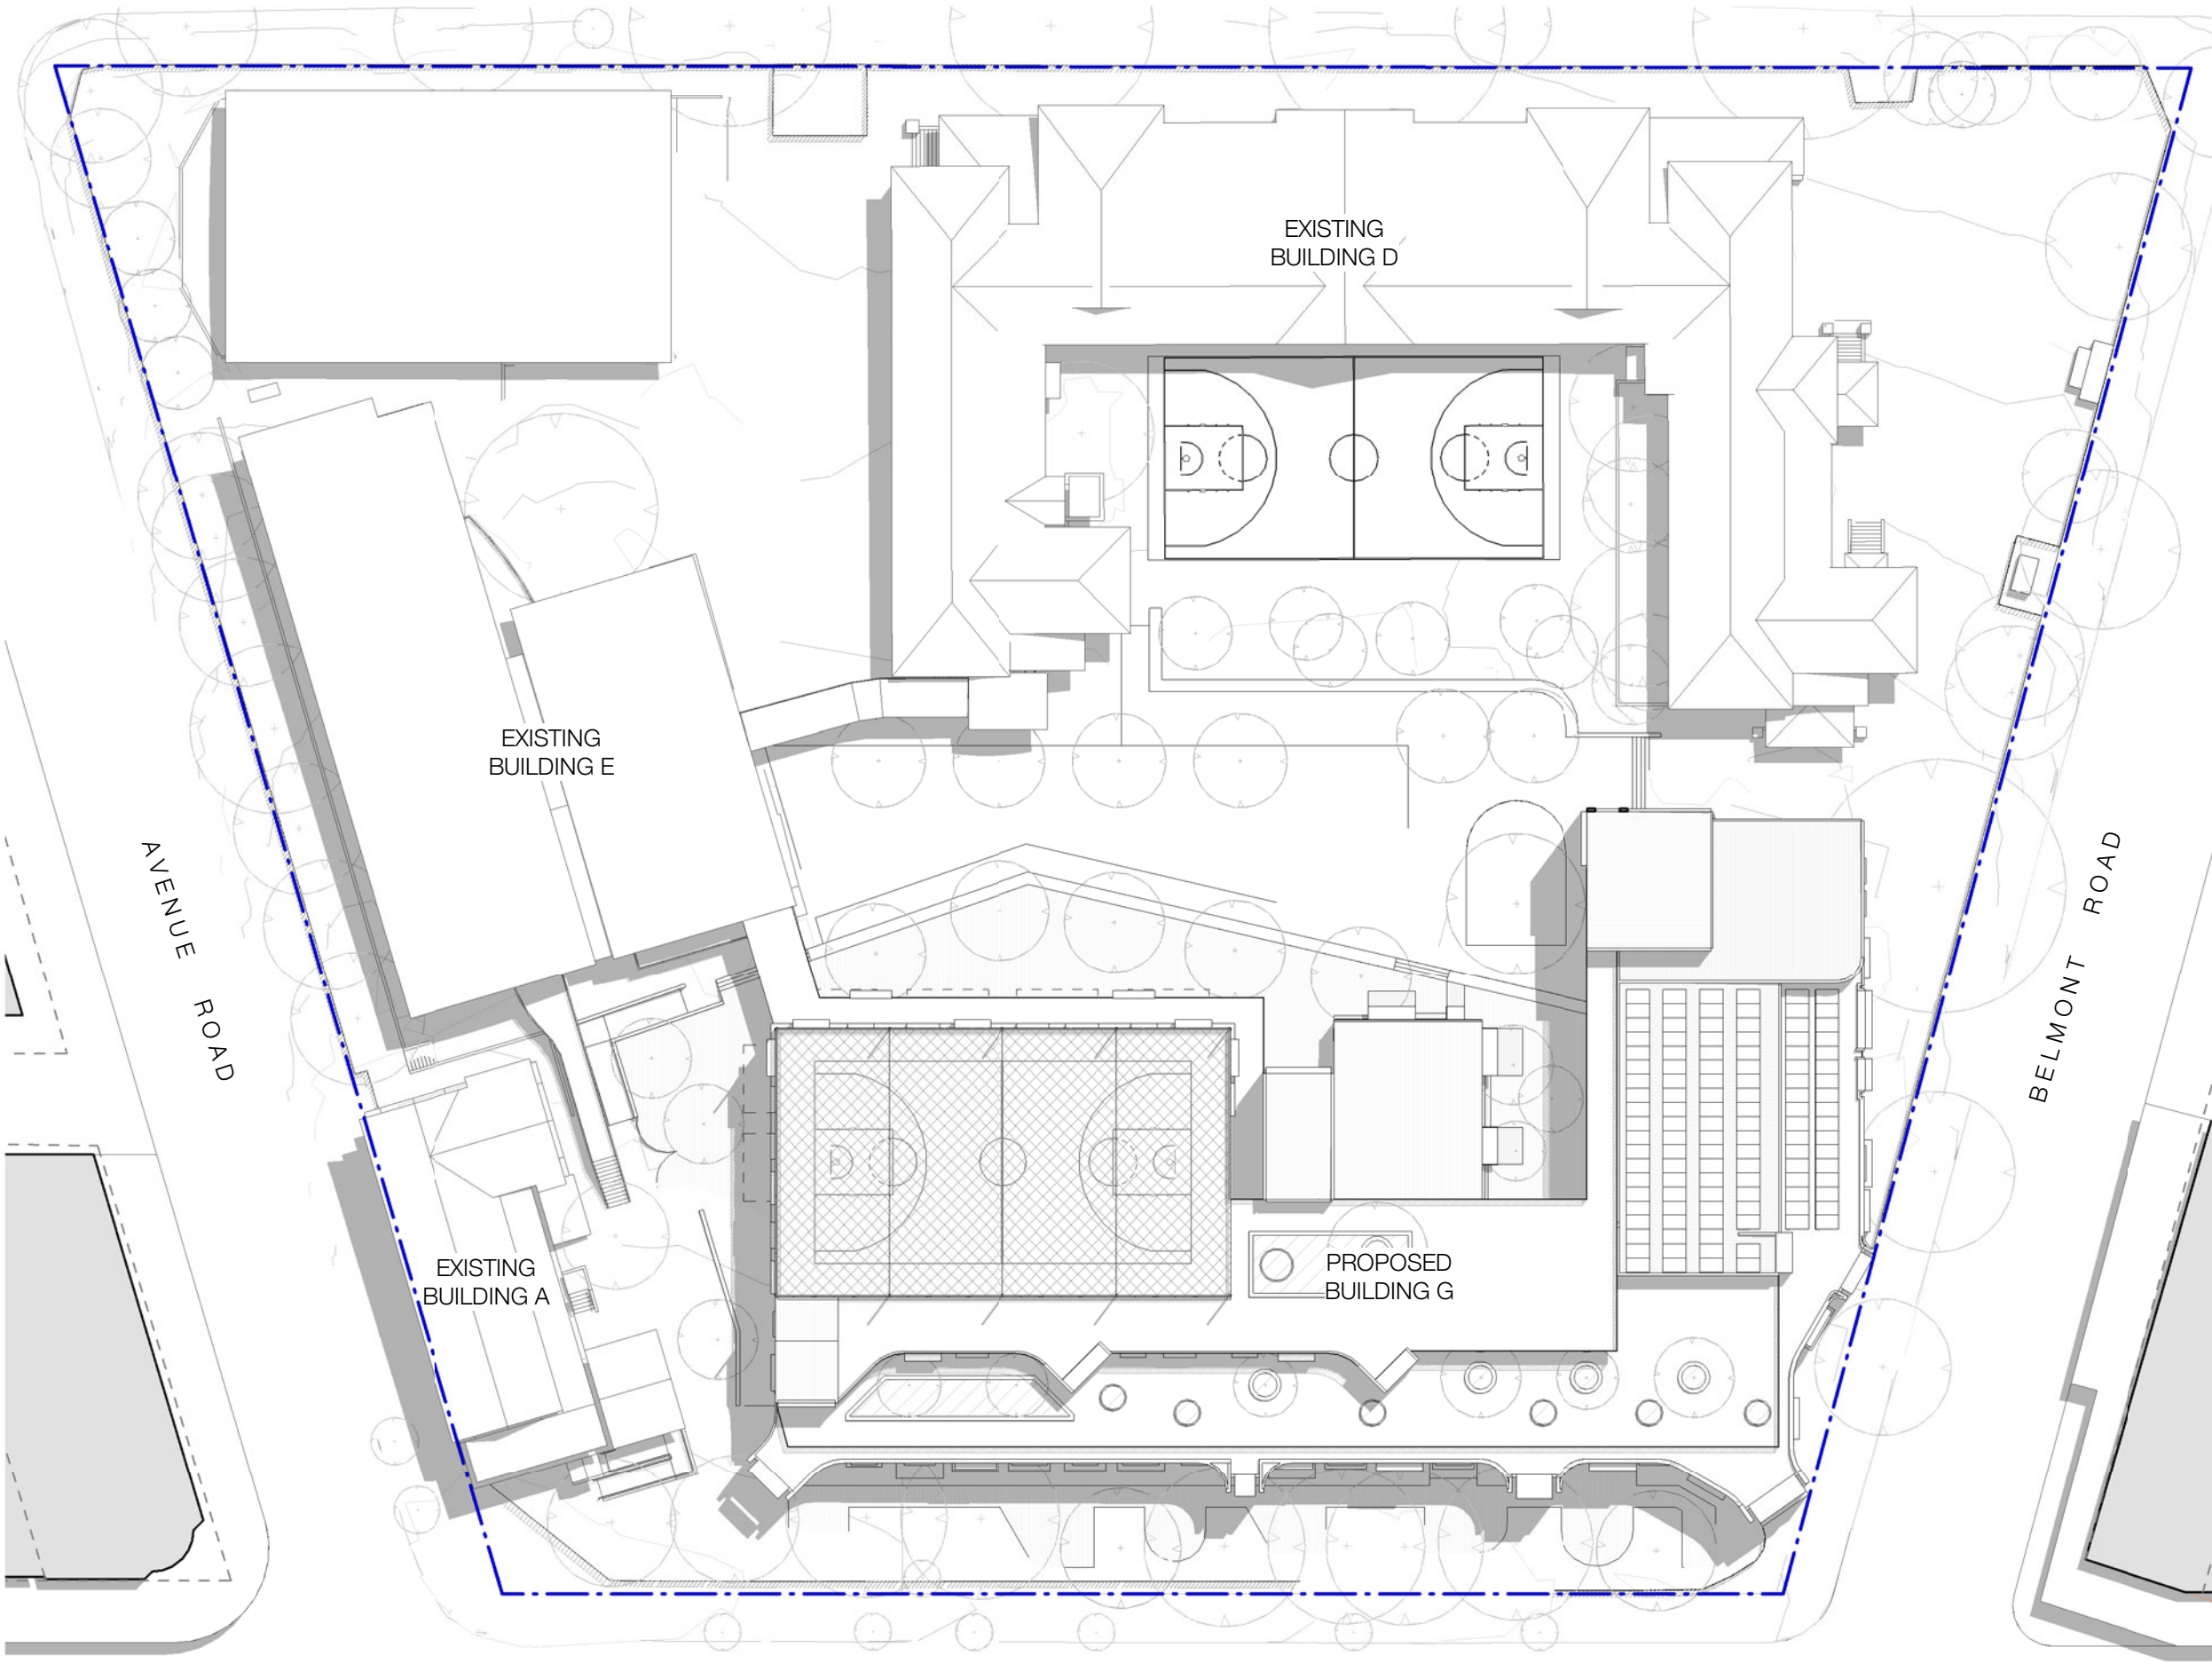

3 Summer Solstice - 1pm Proposed

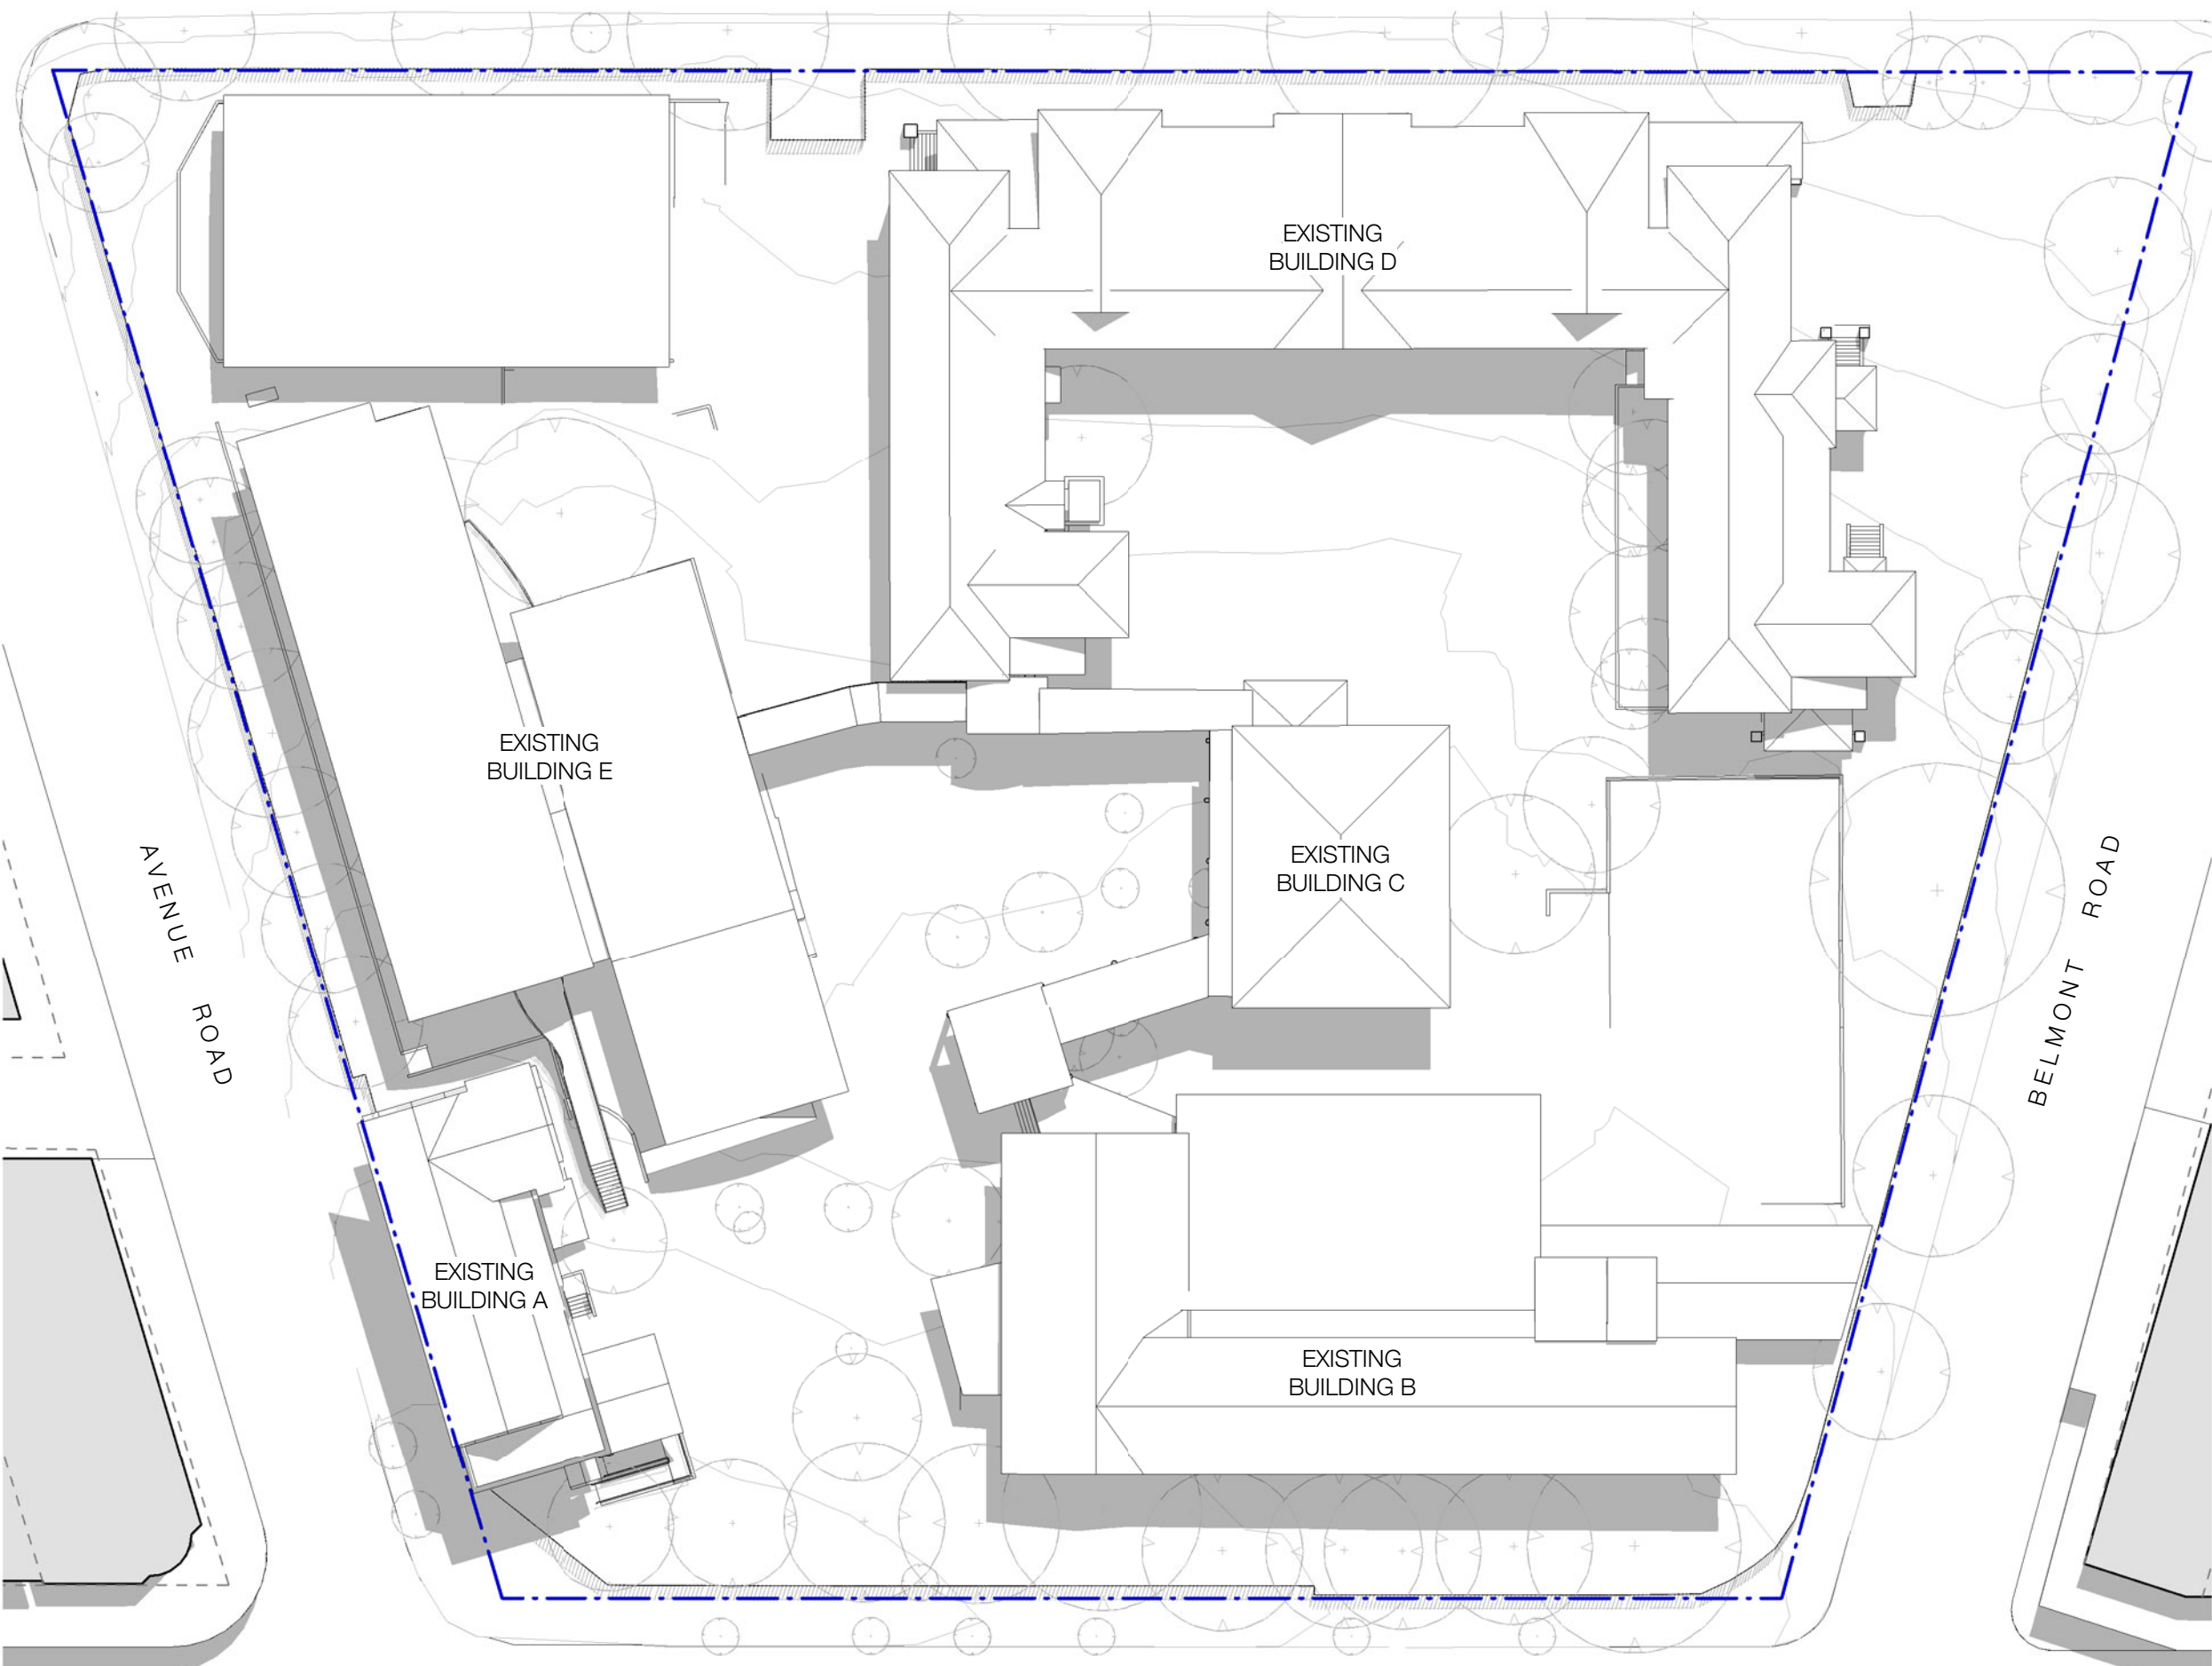

2 Summer Solstice - 2pm Existing

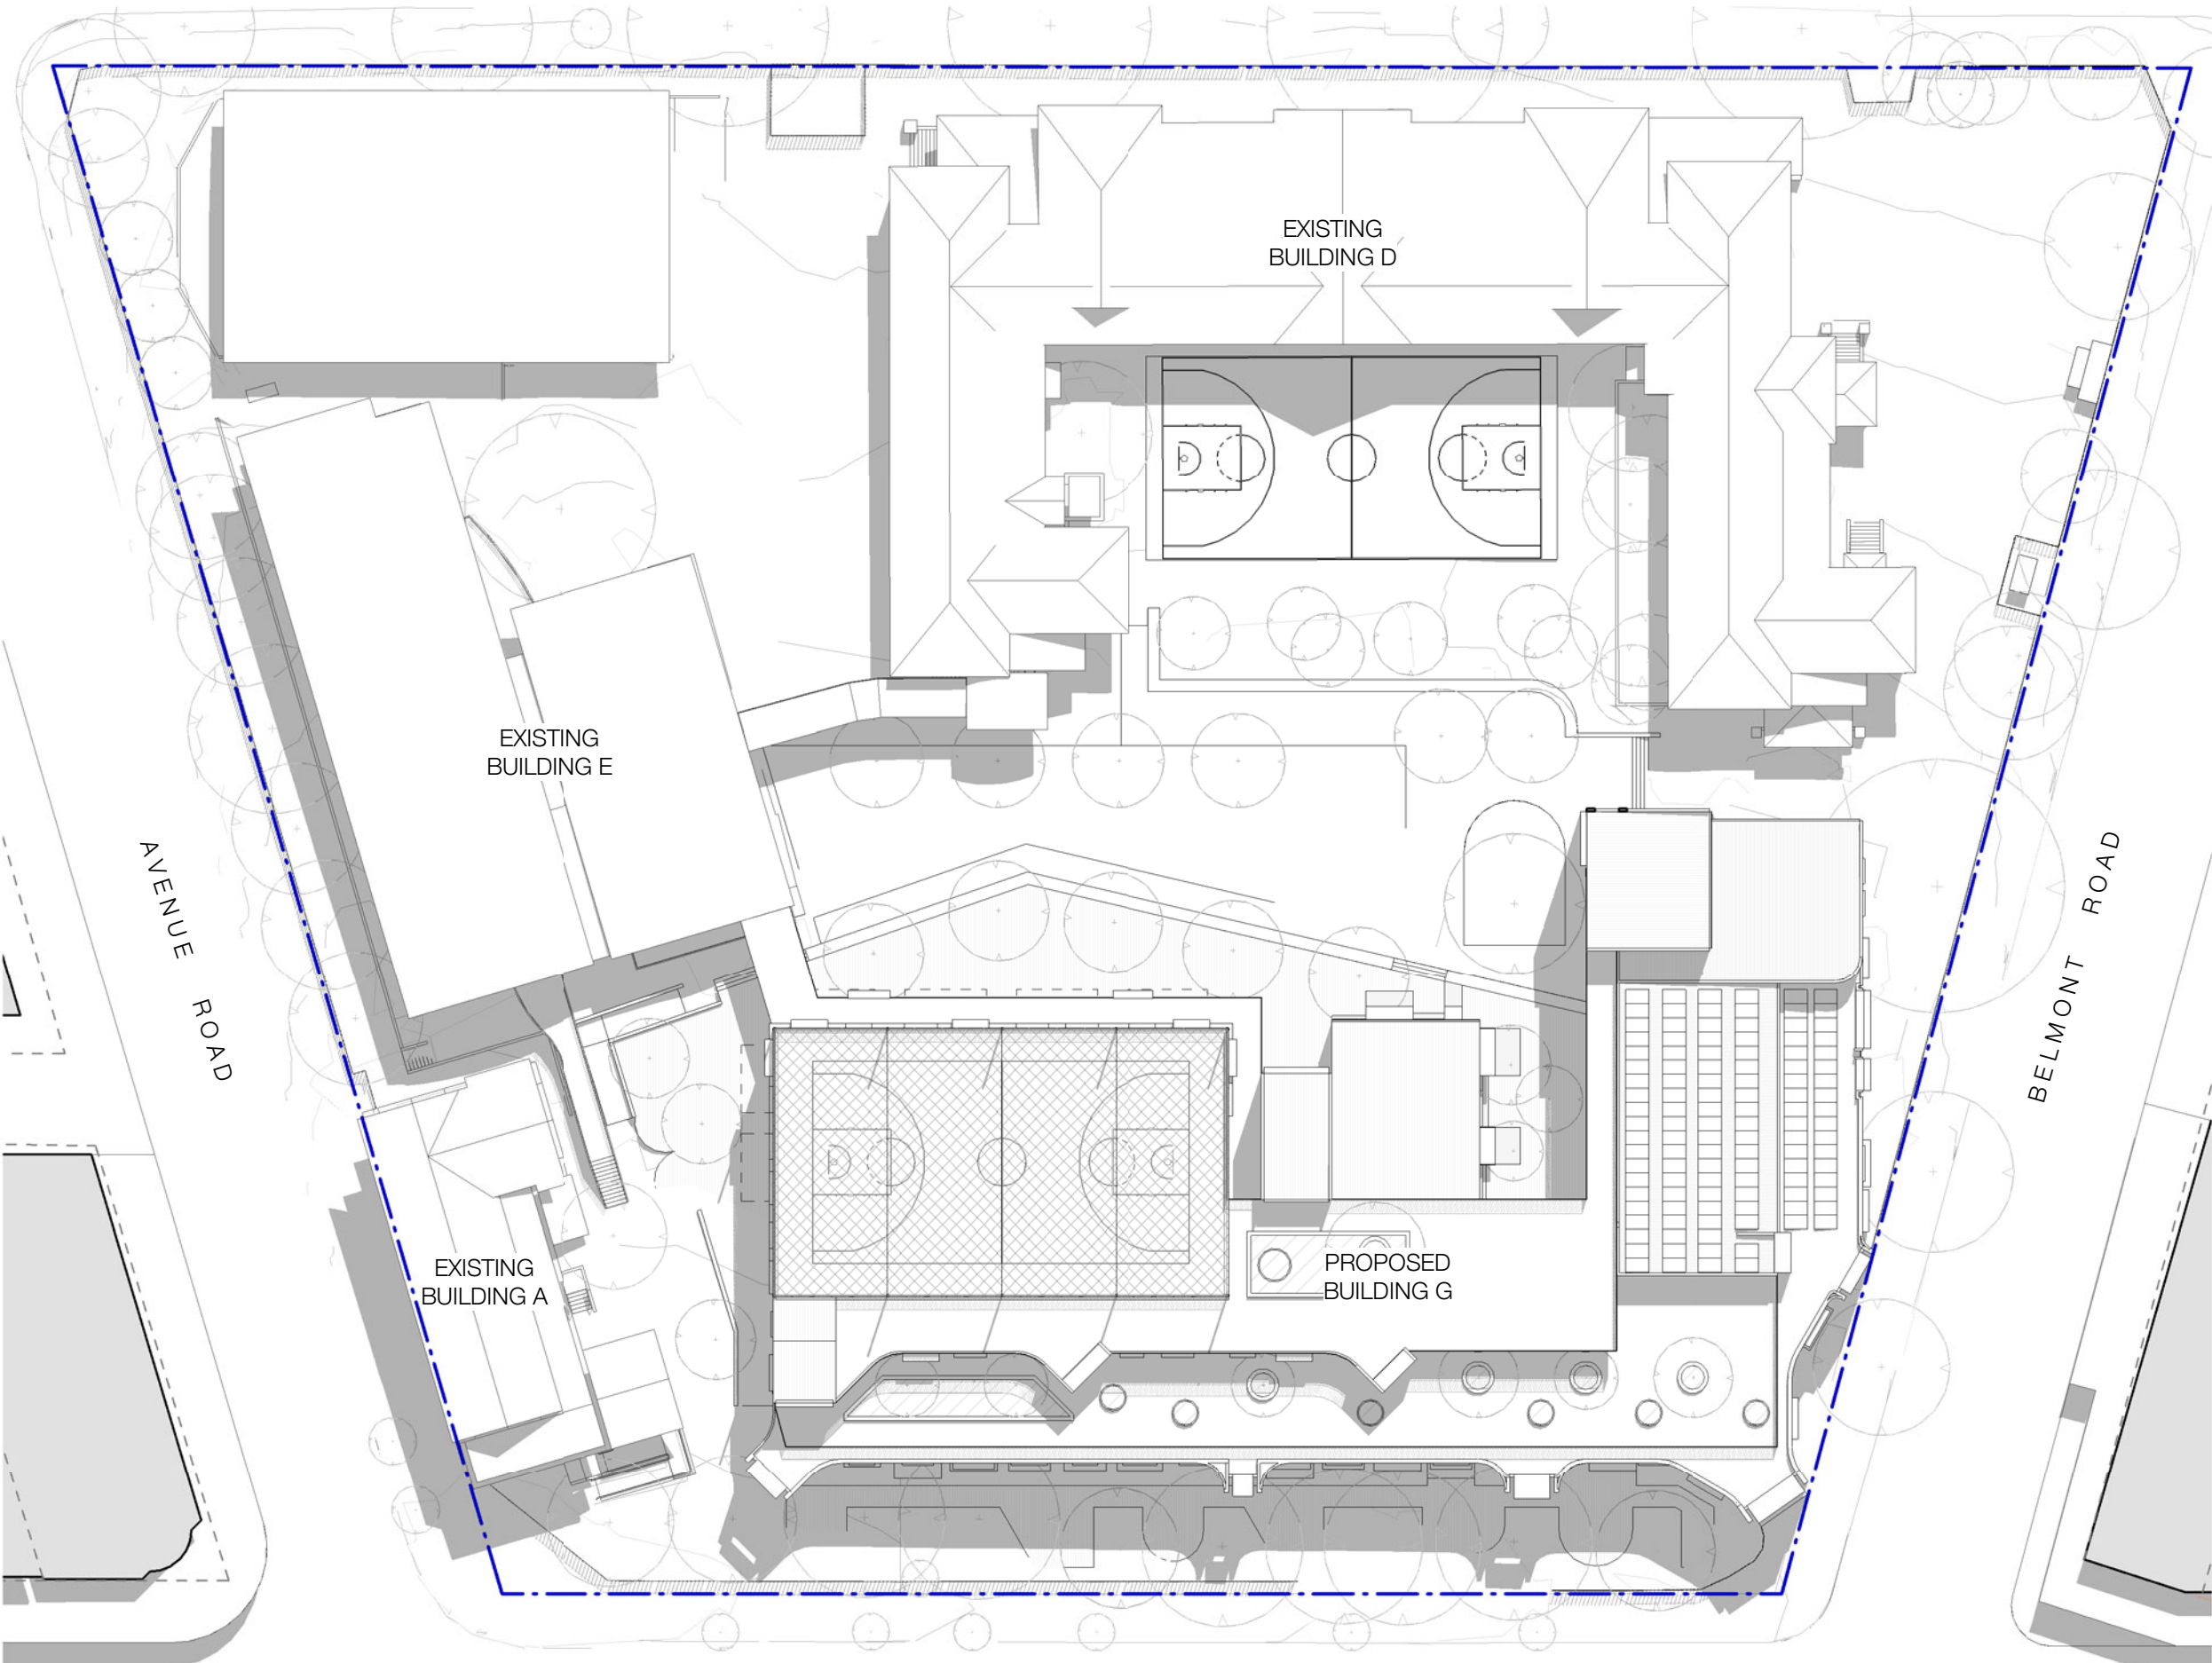

4 Summer Solstice - 2pm Proposed

Recent revision history		Date
#	Status	Description
1	PRELIMINARY	Issued for TOA Review
2	PRELIMINARY	Issued for TOA

Notes
Copyright © Woods Bagot 2018
All Rights Reserved
No material may be reproduced without prior permission
Contractor must verify all dimensions on site before commencing work or preparing shop drawings.
Do not scale drawings.

Project
MOSMAN HIGH SCHOOL

Client
SCHOOL INFRASTRUCTURE NSW

Issuer


MULTIPLEX
W-B™
WOODS BAGOT

Project number 121468	Size check 25mm	
Checked CS	Approved GS	Sheet size A1
		Scale 1 : 500

Sheet title


SUMMER SOLSTICE SHADOW
DIAGRAMS - 1PM-2PM

Sheet number SSD-1110	Revision 2
Status PRELIMINARY	

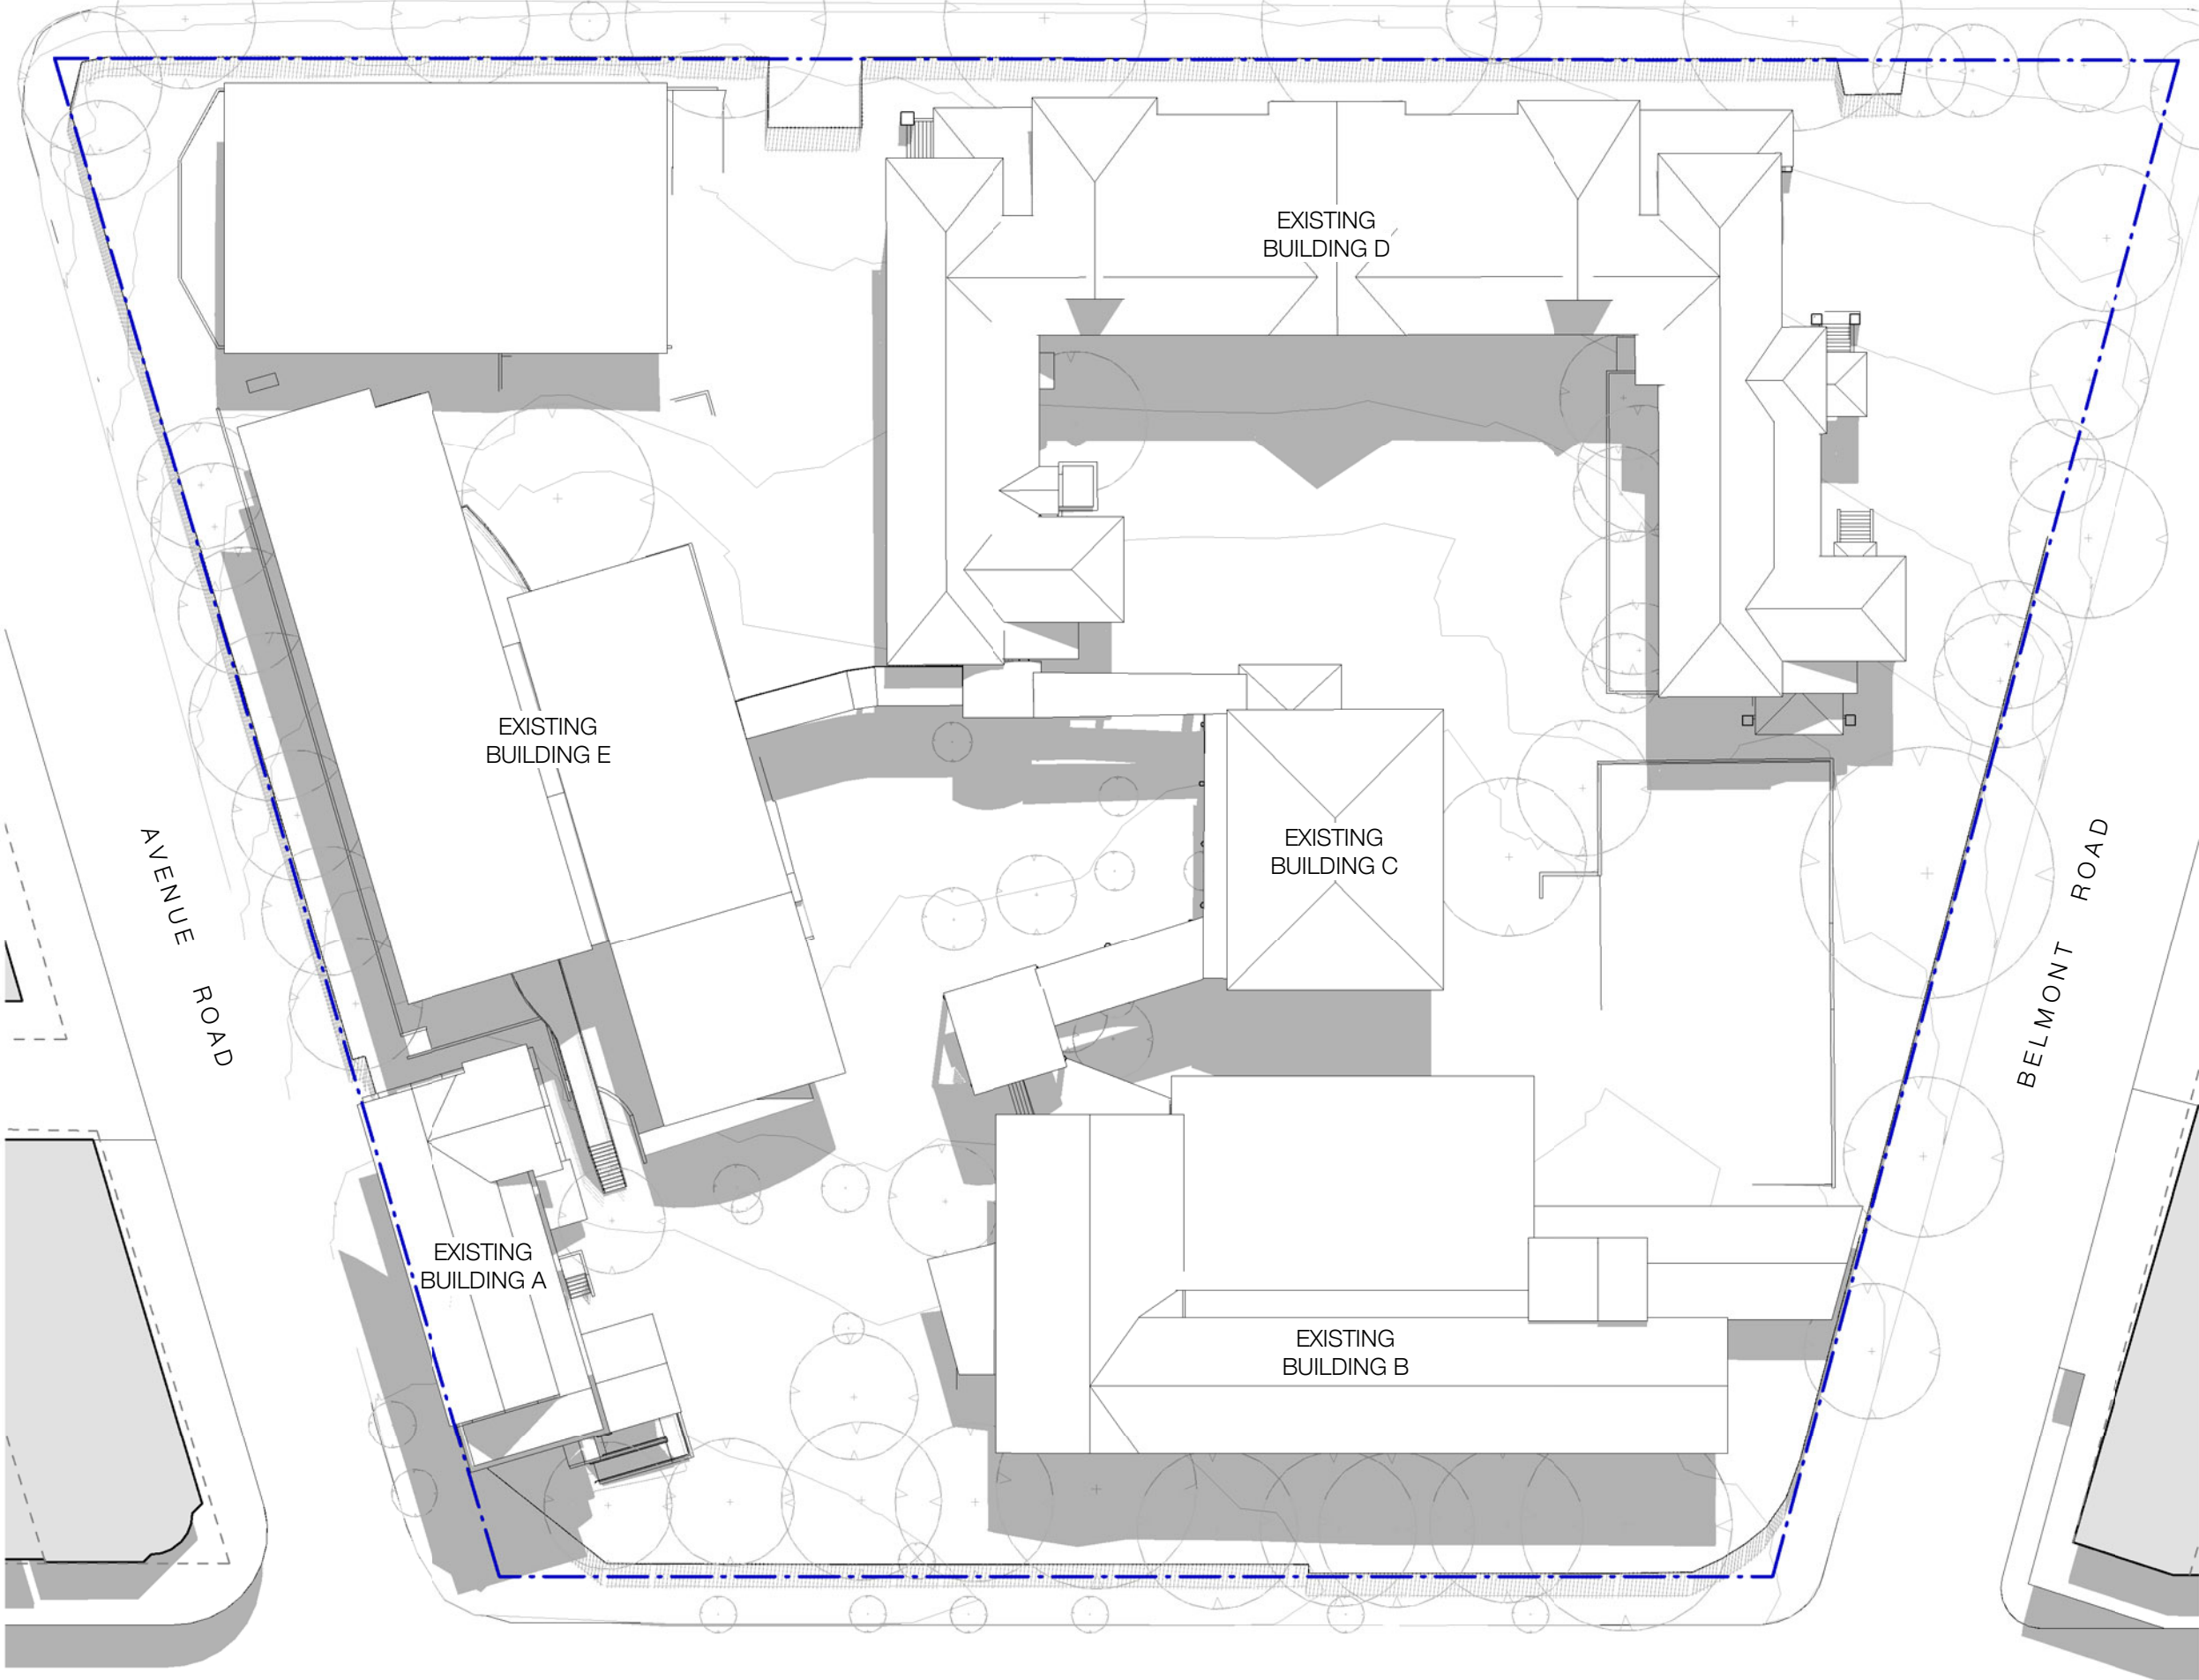

MILITARY ROAD

1 Summer Solstice - 3pm Existing

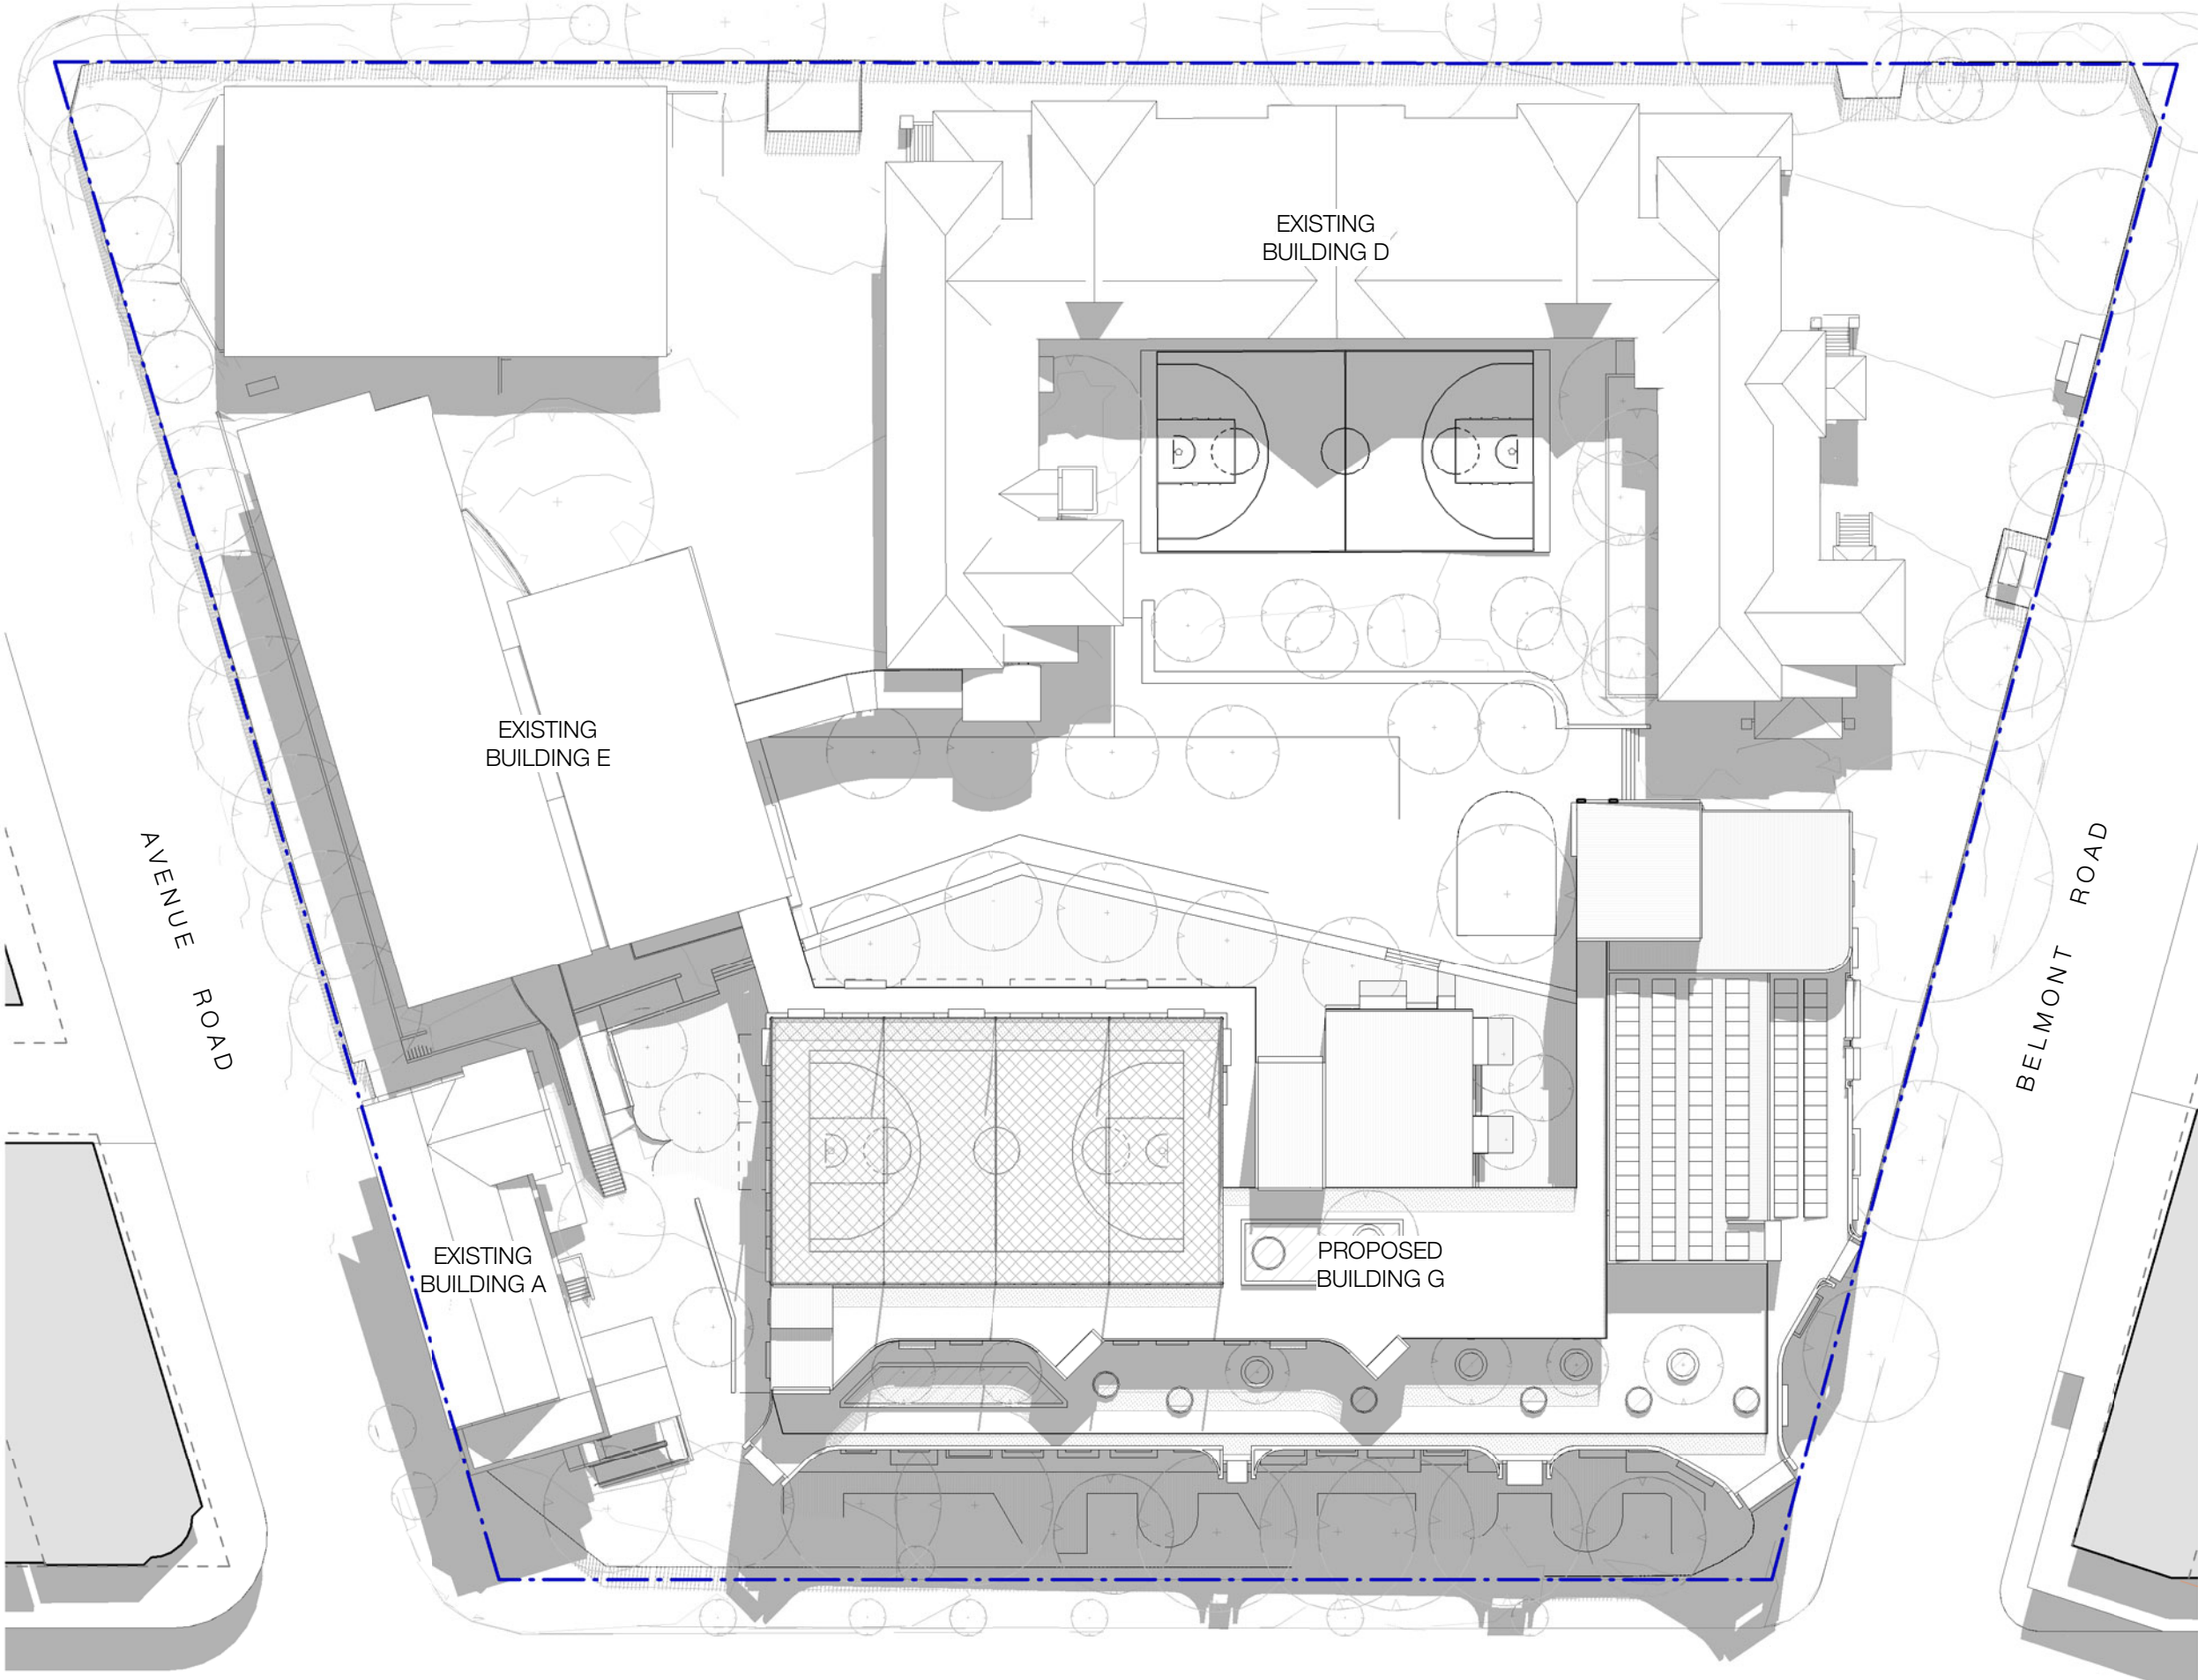

MILITARY ROAD

2 Summer Solstice - 3pm Proposed

Recent revision history			
#	Status	Description	Date
1	PRELIMINARY	Issued for TOA Review	17/03/21
2	PRELIMINARY	Issued for TOA	23/03/21

Notes
Copyright © Woods Bagot 2018
All Rights Reserved
No material may be reproduced without prior permission
Contractor must verify all dimensions on site before commencing work or preparing shop drawings.
Do not scale drawings.

Project
MOSMAN HIGH SCHOOL

Client
SCHOOL INFRASTRUCTURE NSW

Issuer


MULTIPLEX
W-B™
WOODS BAGOT

Project number	Size check	
121468	25mm	
Checked	Approved	Sheet size
CS	GS	A1
		Scale
		1 : 500

Sheet title

SUMMER SOLSTICE SHADOW
DIAGRAMS - 3PM

Sheet number	Revision
SSD-1111	2
Status	
PRELIMINARY	

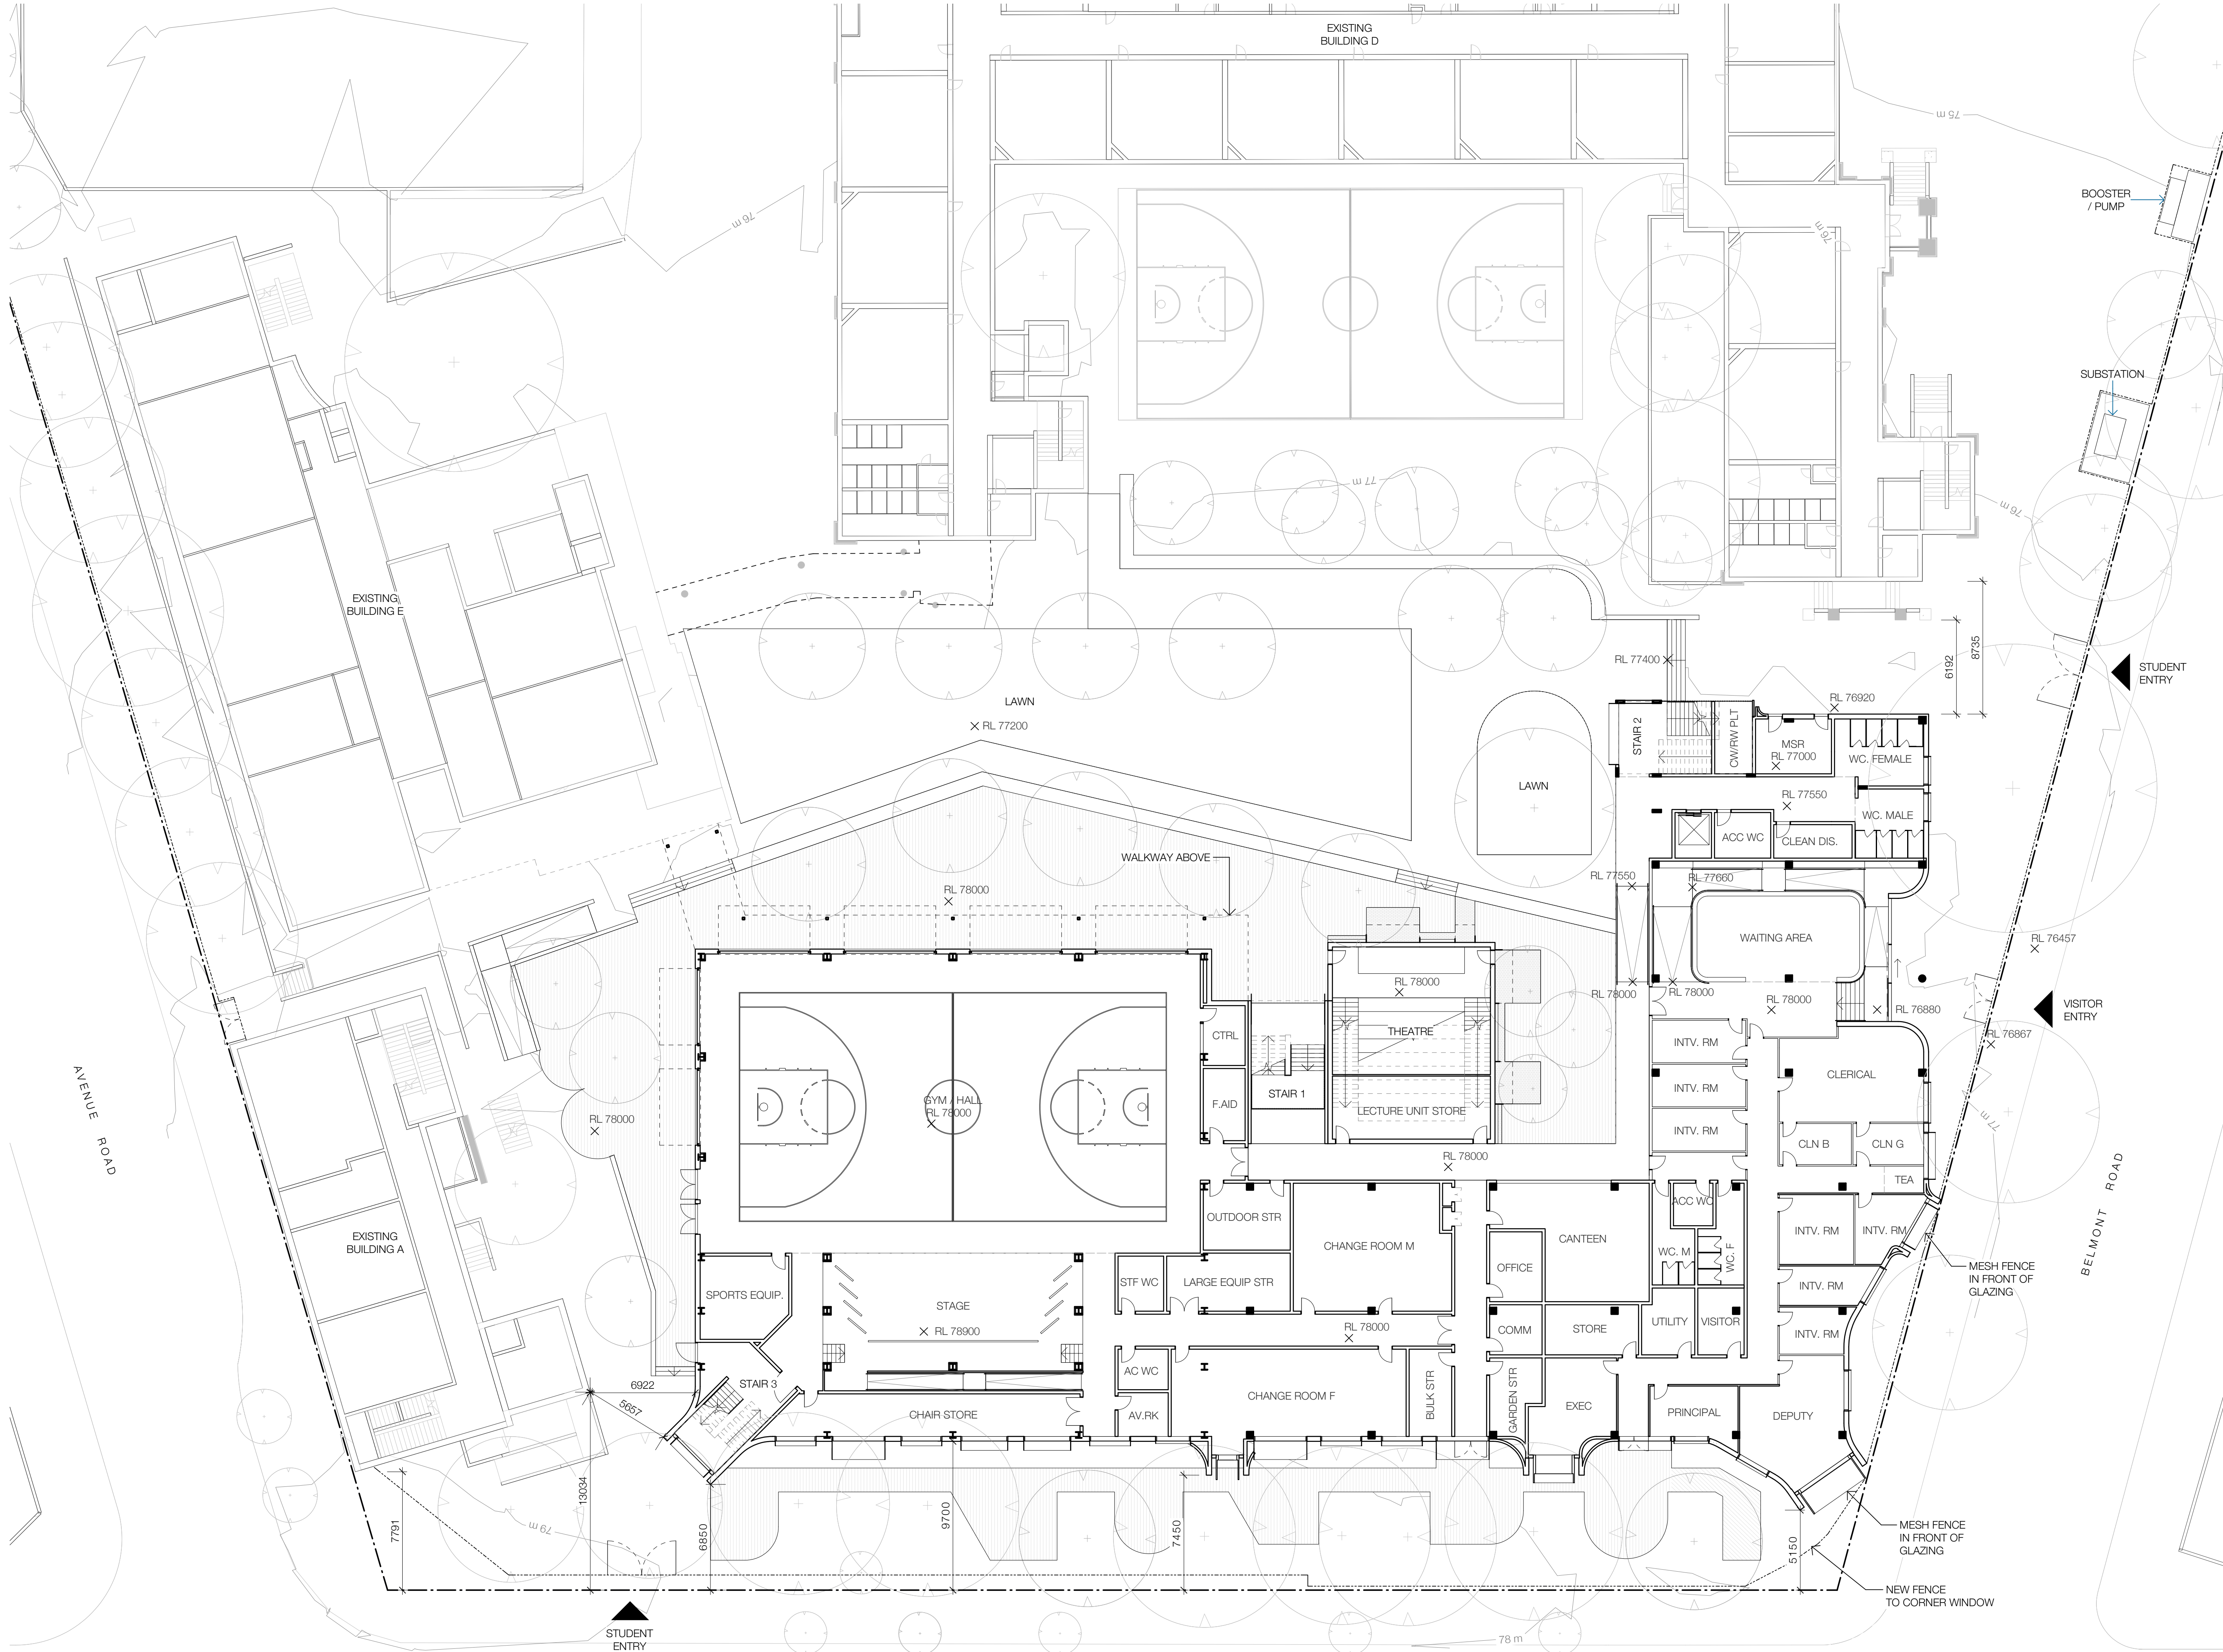

Recent revision history

#	Status	Description	Date
1	PRELIMINARY	Issued for TOA Review	17/03/21
2	PRELIMINARY	Issued for TOA	23/03/21

Notes

Copyright © Woods Bagot 2018
All Rights Reserved
No material may be reproduced without prior permission

Contractor must verify all dimensions on site before commencing work or preparing shop drawings.

Do not scale drawings.

Legend

- Site Boundary
- Fence
- Gate
- Entry/Exit

Project

MOSMAN HIGH SCHOOL

Client

SCHOOL INFRASTRUCTURE NSW

Issuer

MULTIPLEX

W-B

WOODS BAGOT

Project number

121468

Size check

25mm

Checked

CS

Approved

GS

Sheet size

A1

Scale

1:200

Sheet title

GROUND FLOOR PLAN

Sheet number


SSD-2201

Revision

2

Status

PRELIMINARY

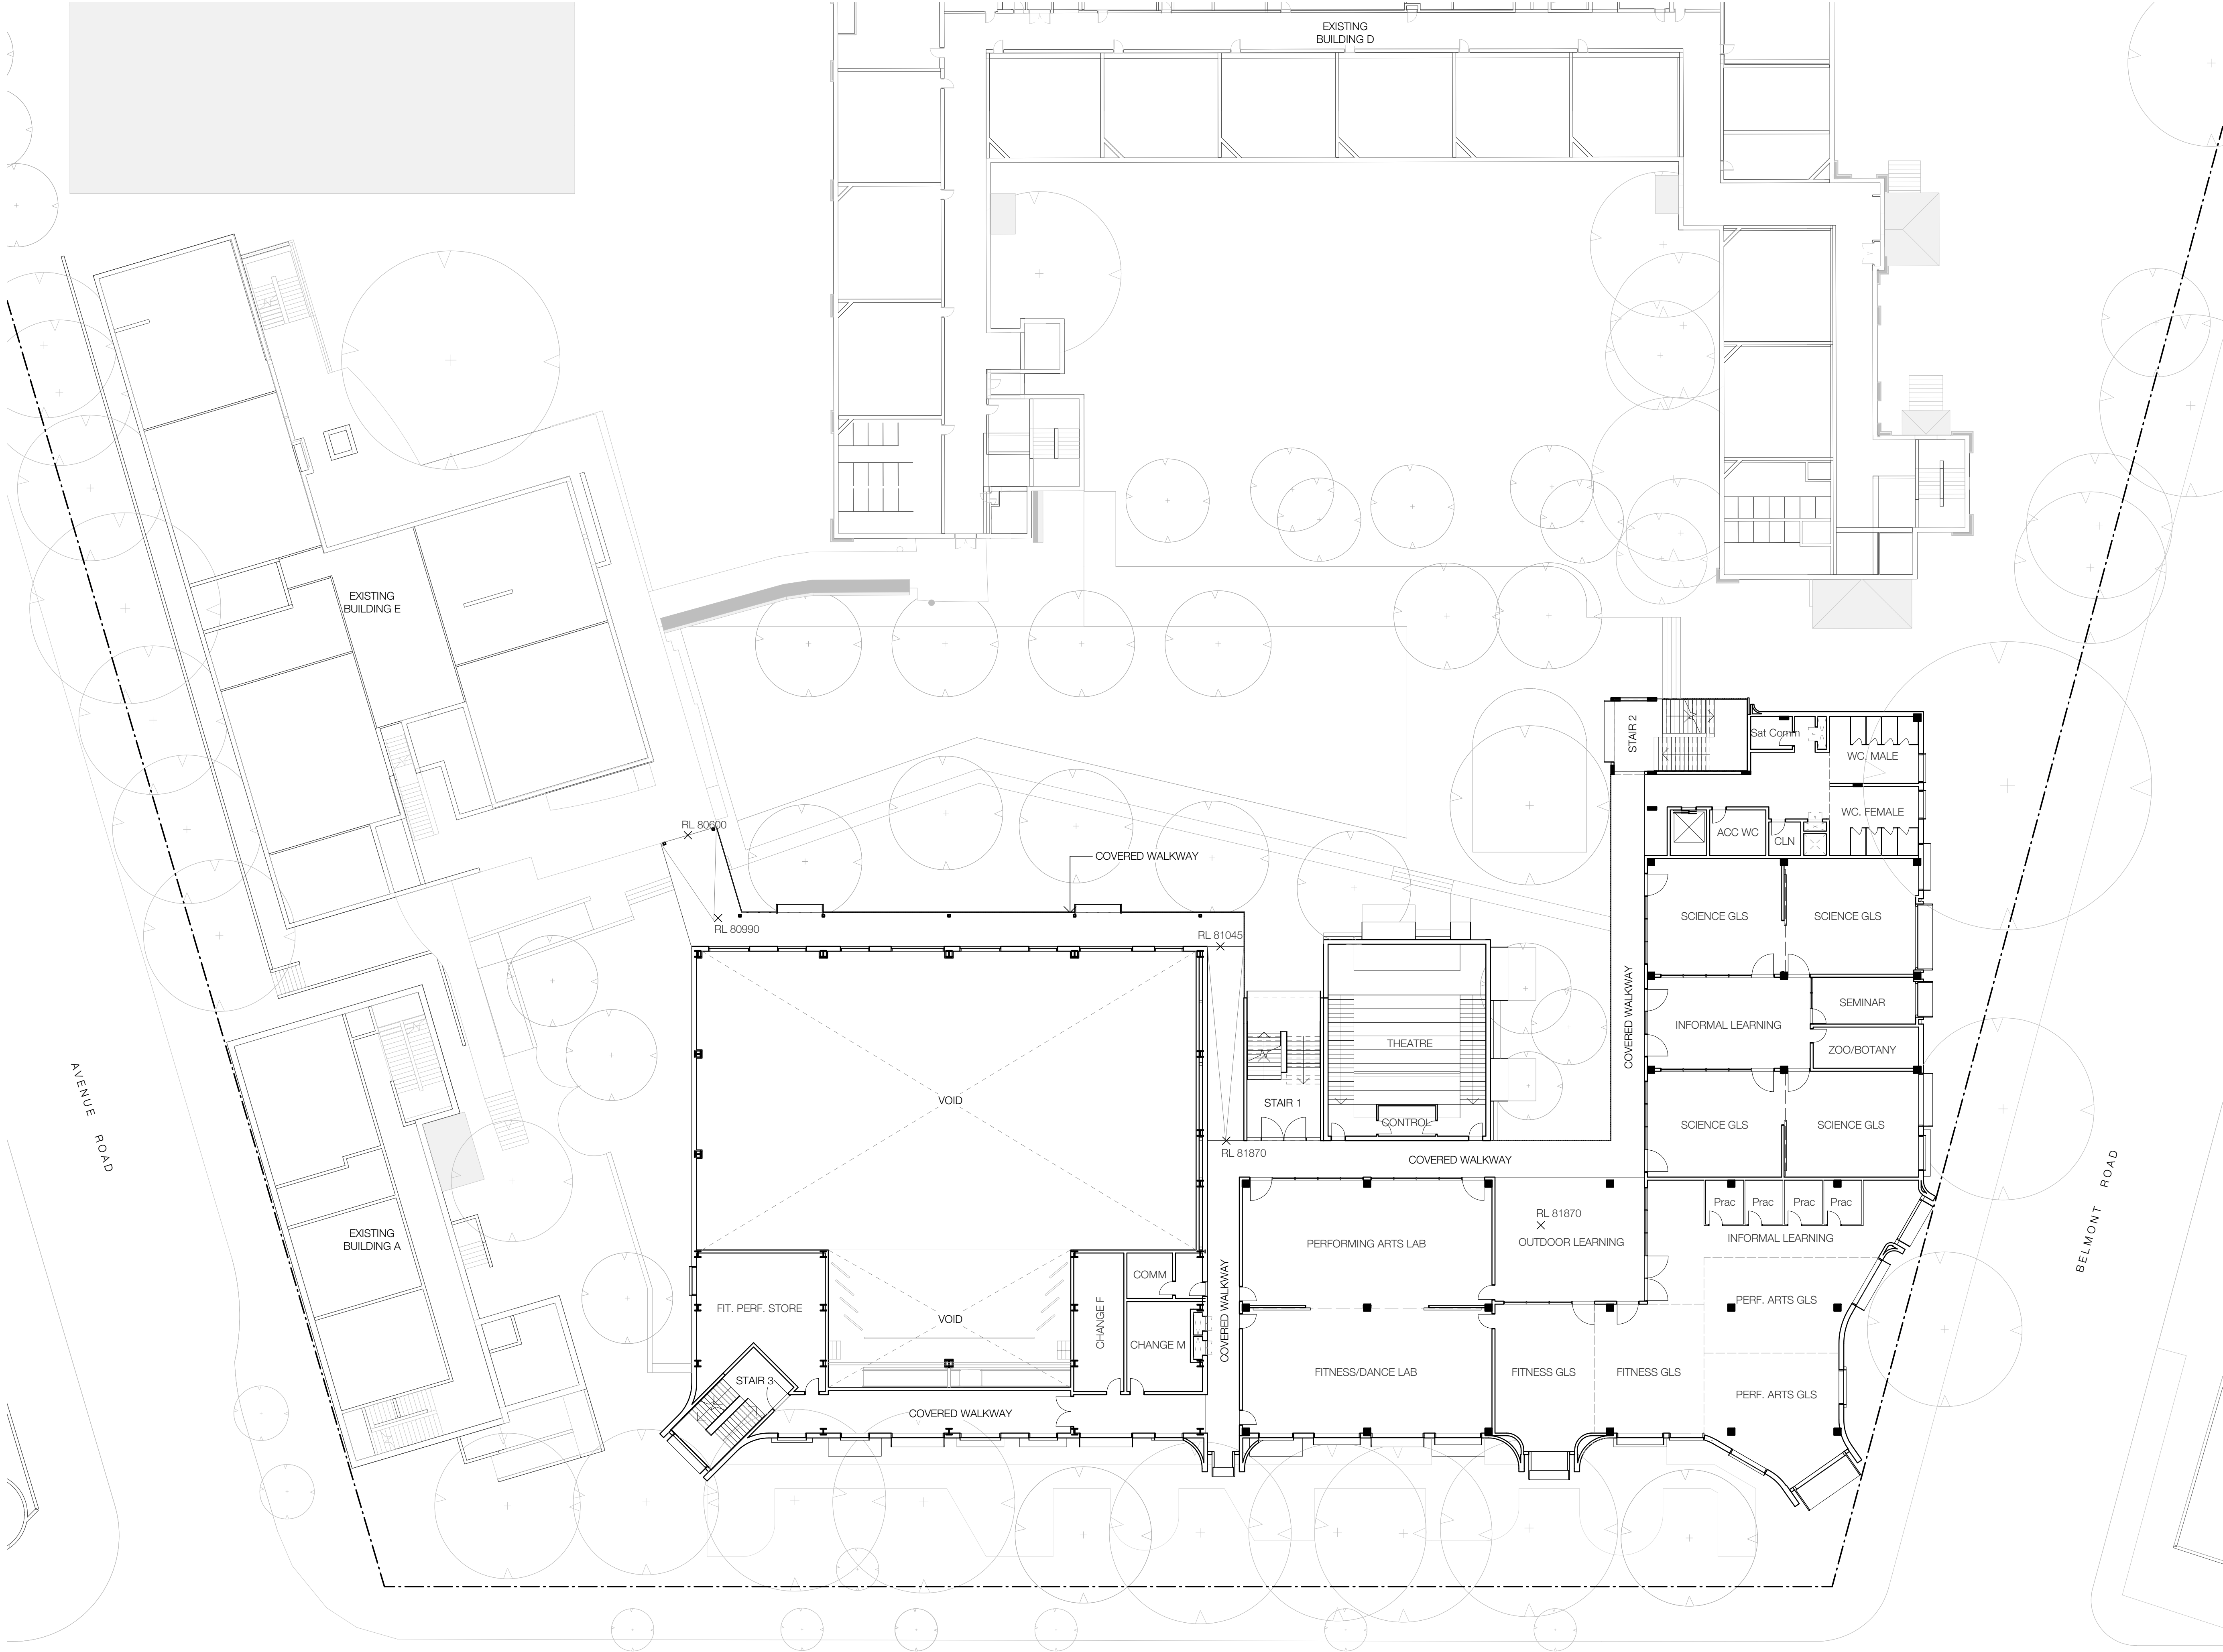

Recent revision history			Date
#	Status	Description	
1	PRELIMINARY	Issued for TOA Review	17/03/21
2	PRELIMINARY	Issued for TOA	23/03/21

Notes
Copyright © Woods Bagot 2018
All Rights Reserved
No material may be reproduced without prior permission
Contractor must verify all dimensions on site before commencing work or preparing shop drawings.
Do not scale drawings.

Project
MOSMAN HIGH SCHOOL

Client
SCHOOL INFRASTRUCTURE NSW

Issuer


MULTIPLEX
W-B[™]
WOODS BAGOT

Project number		Size check	
121468		25mm	
Checked	Approved	Sheet size	Scale
CS	GS	A1	1 : 200

Sheet title

LEVEL 1 FLOOR PLAN

Sheet number	Revision
SSD-2202	2
Status	
PRELIMINARY	

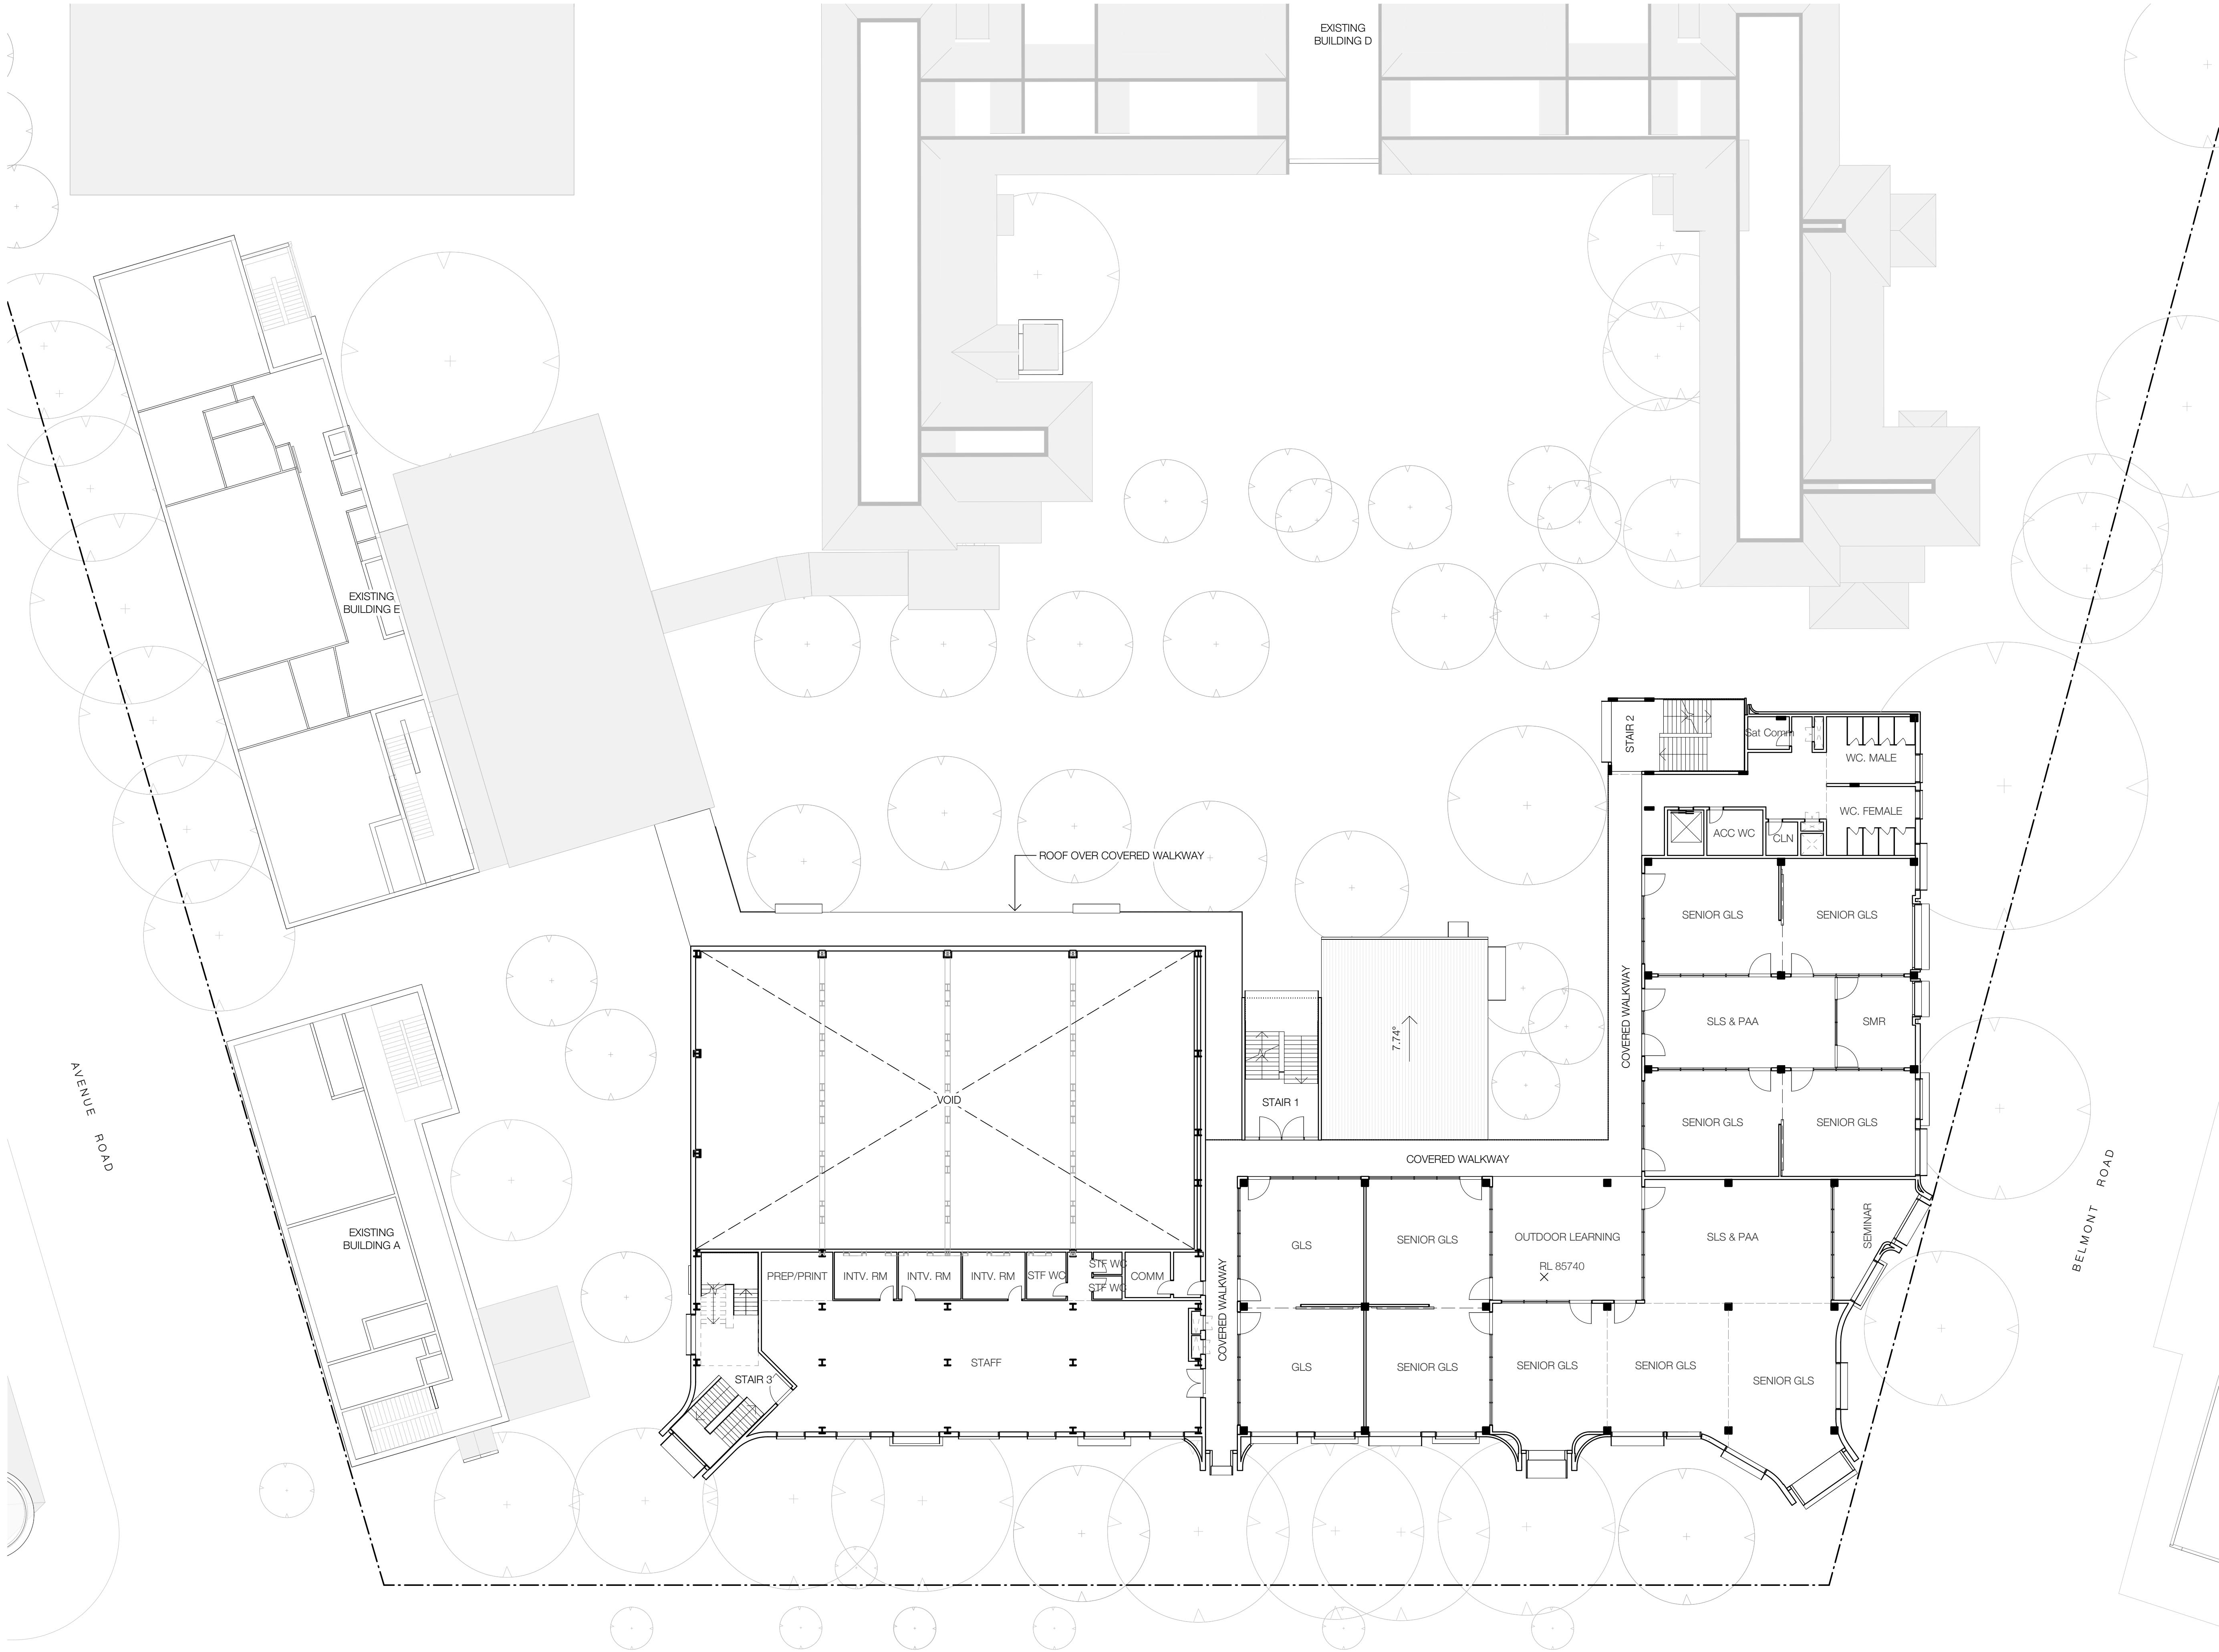

Recent revision history			
#	Status	Description	Date
1	PRELIMINARY	Issued for TOA Review	17/03/21
2	PRELIMINARY	Issued for TOA	23/03/21

Notes
Copyright © Woods Bagot 2018
All Rights Reserved
No material may be reproduced without prior permission
Contractor must verify all dimensions on site before commencing work or preparing shop drawings.
Do not scale drawings.

Project
MOSMAN HIGH SCHOOL

Client
SCHOOL INFRASTRUCTURE NSW

Issuer


MULTIPLEX
W-B[™]
WOODS BAGOT

Project number 121468	Size check 25mm	
Checked CS	Approved GS	Sheet size A1
		Scale 1 : 200

Sheet title

LEVEL 2 FLOOR PLAN

Sheet number SSD-2203	Revision 2
Status PRELIMINARY	

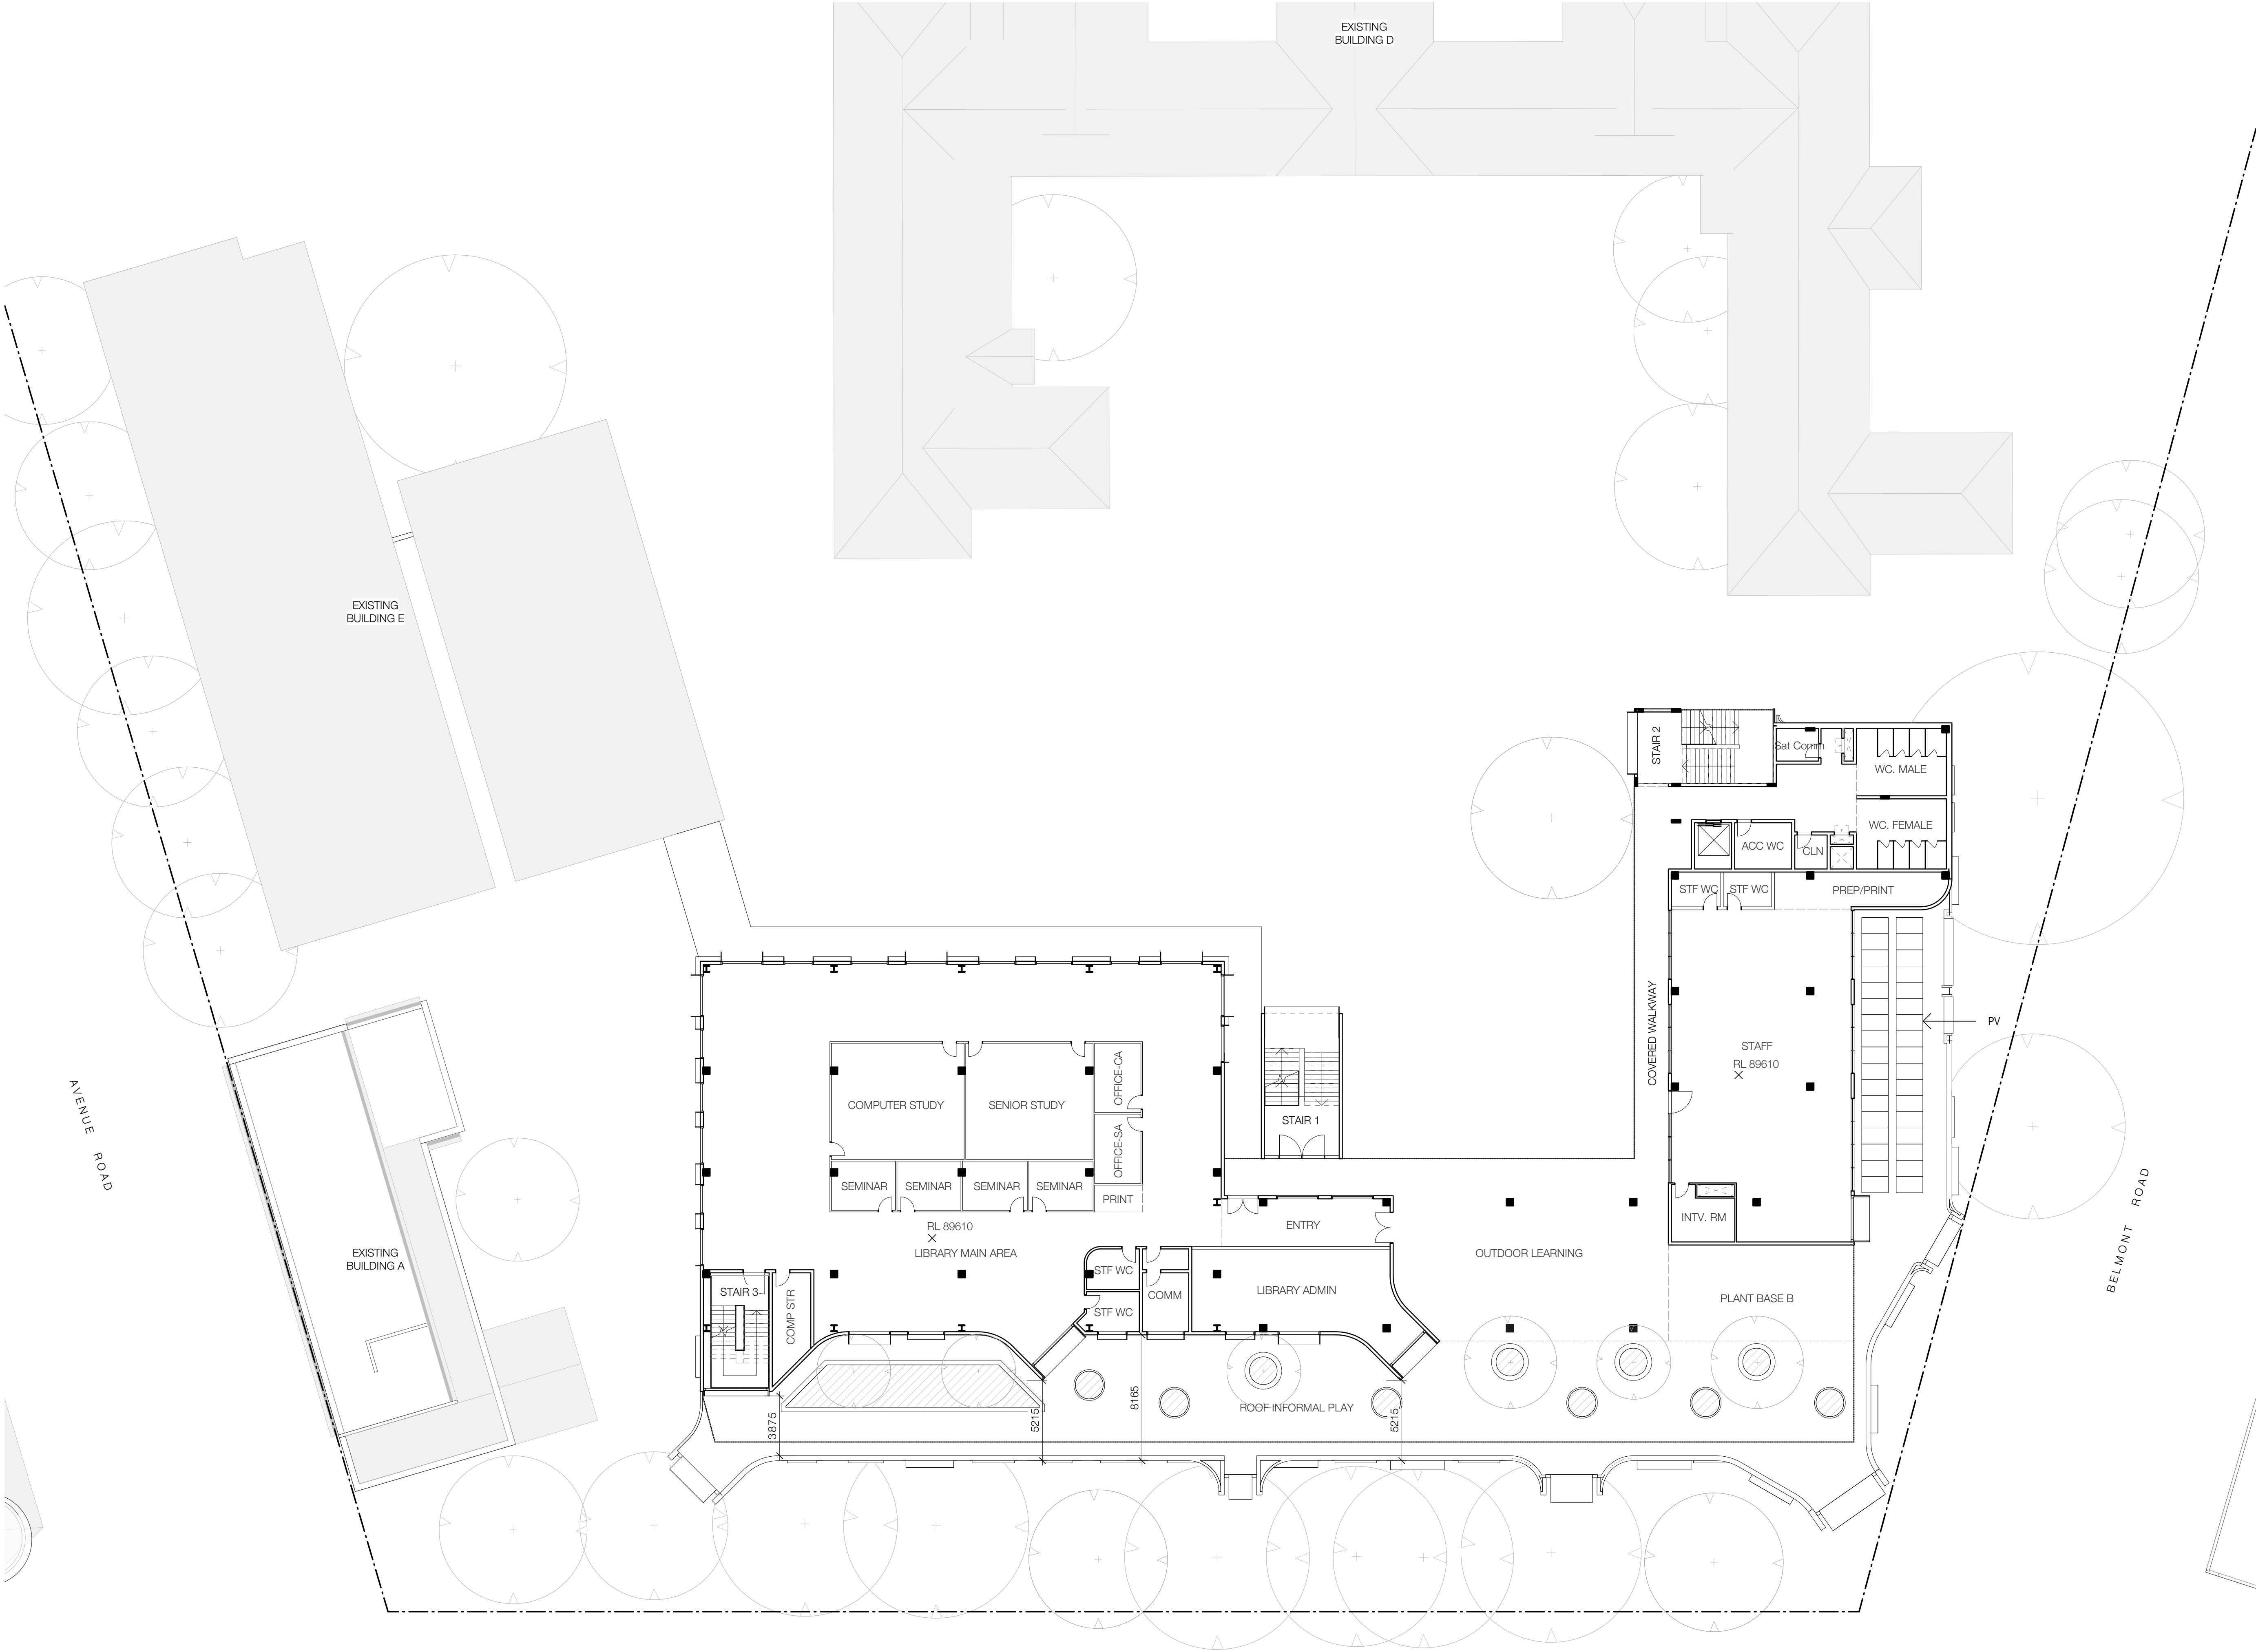

Recent revision history			Date
#	Status	Description	
1	PRELIMINARY	Issued for TOA Review	17/03/21
2	PRELIMINARY	Issued for TOA	23/03/21

Notes
Copyright © Woods Bagot 2018
All Rights Reserved
No material may be reproduced without prior permission
Contractor must verify all dimensions on site before commencing work or preparing shop drawings.
Do not scale drawings.

Project
MOSMAN HIGH SCHOOL

Client
SCHOOL INFRASTRUCTURE NSW

Issuer


MULTIPLEX
W-B™
WOODS BAGOT

Project number		Size check	
121468		25mm	
Checked	Approved	Sheet size	Scale
CS	GS	A1	1:200

Sheet title

LEVEL 3 FLOOR PLAN

Sheet number	Revision
SSD-2204	2
Status	
PRELIMINARY	

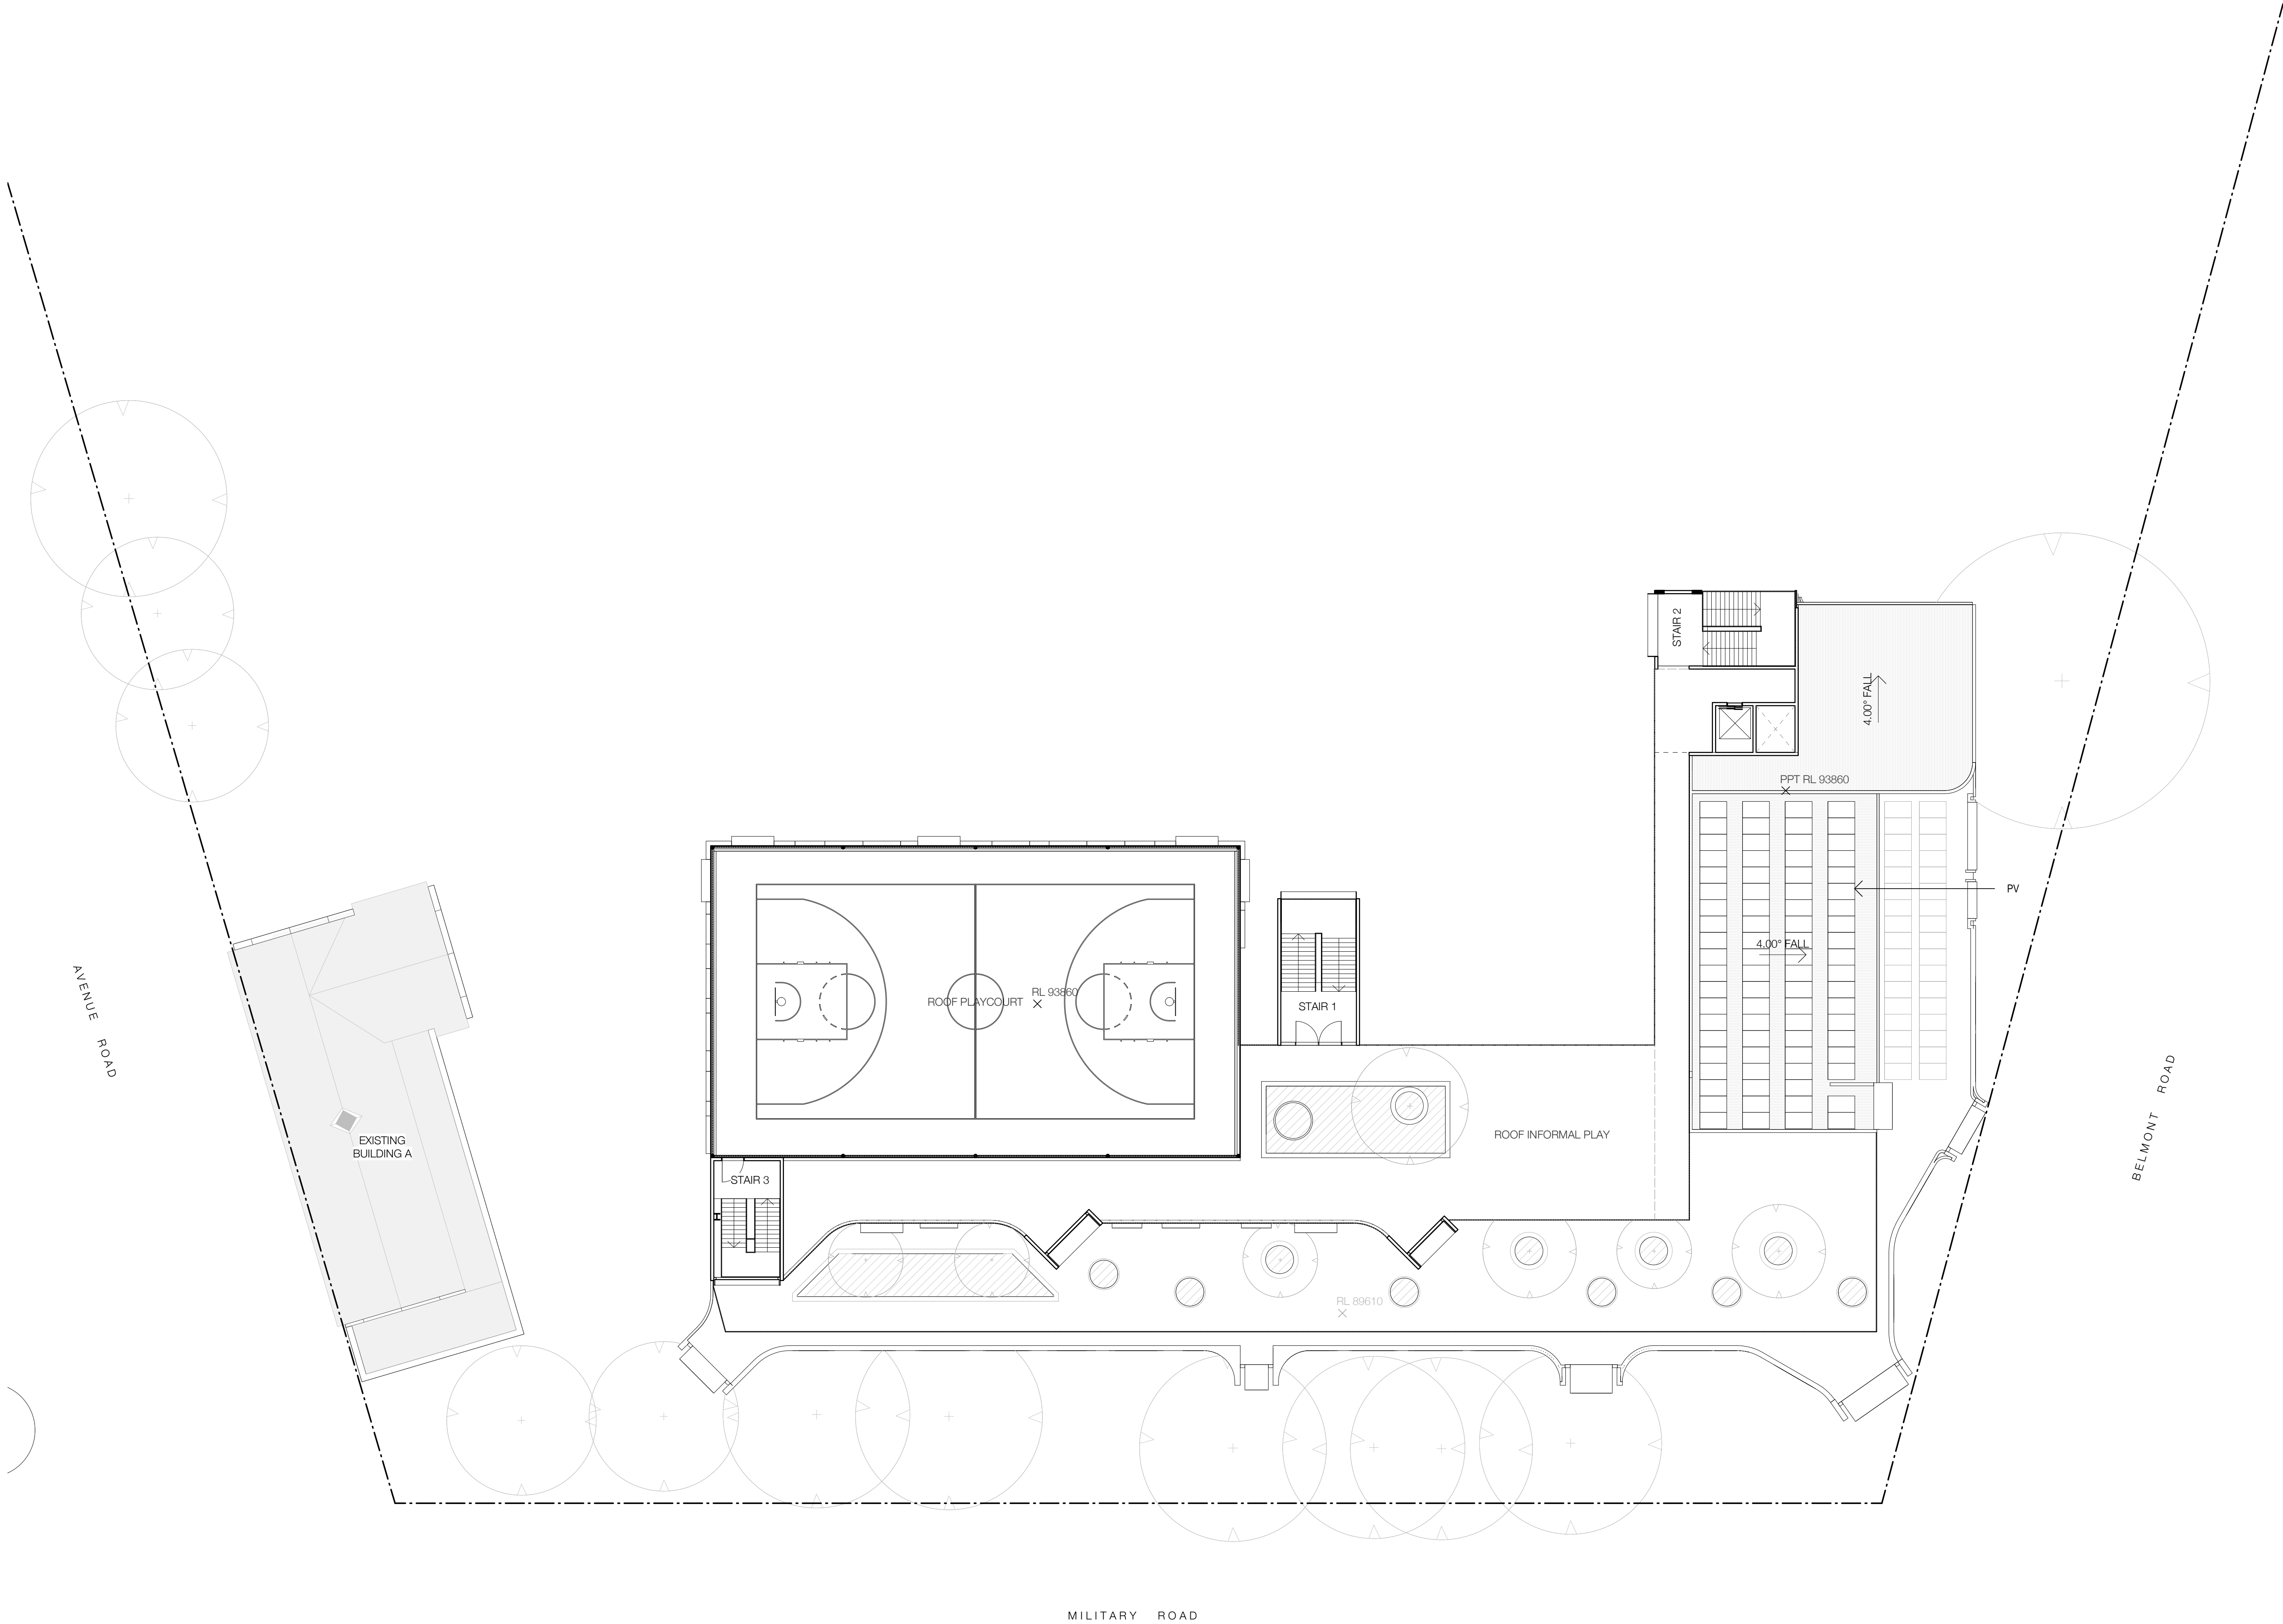

Recent revision history			
#	Status	Description	Date
1	PRELIMINARY	Issued for TOA Review	17/03/21
2	PRELIMINARY	Issued for TOA	23/03/21

Notes

Copyright © Woods Bagot 2018
All Rights Reserved
No material may be reproduced without prior permission

Contractor must verify all dimensions on site before commencing work or preparing shop drawings.

Do not scale drawings.

Project
MOSMAN HIGH SCHOOL

Client
SCHOOL INFRASTRUCTURE NSW

Issuer

MULTIPLEX


W-B™
WOODS BAGOT

Project number	Size check		
121468	25mm		
Checked	Approved	Sheet size	Scale
CS	GS	A1	1 : 200

Sheet title

LEVEL 4 FLOOR PLAN

Sheet number	Revision
SSD-2205	2
Status	
PRELIMINARY	

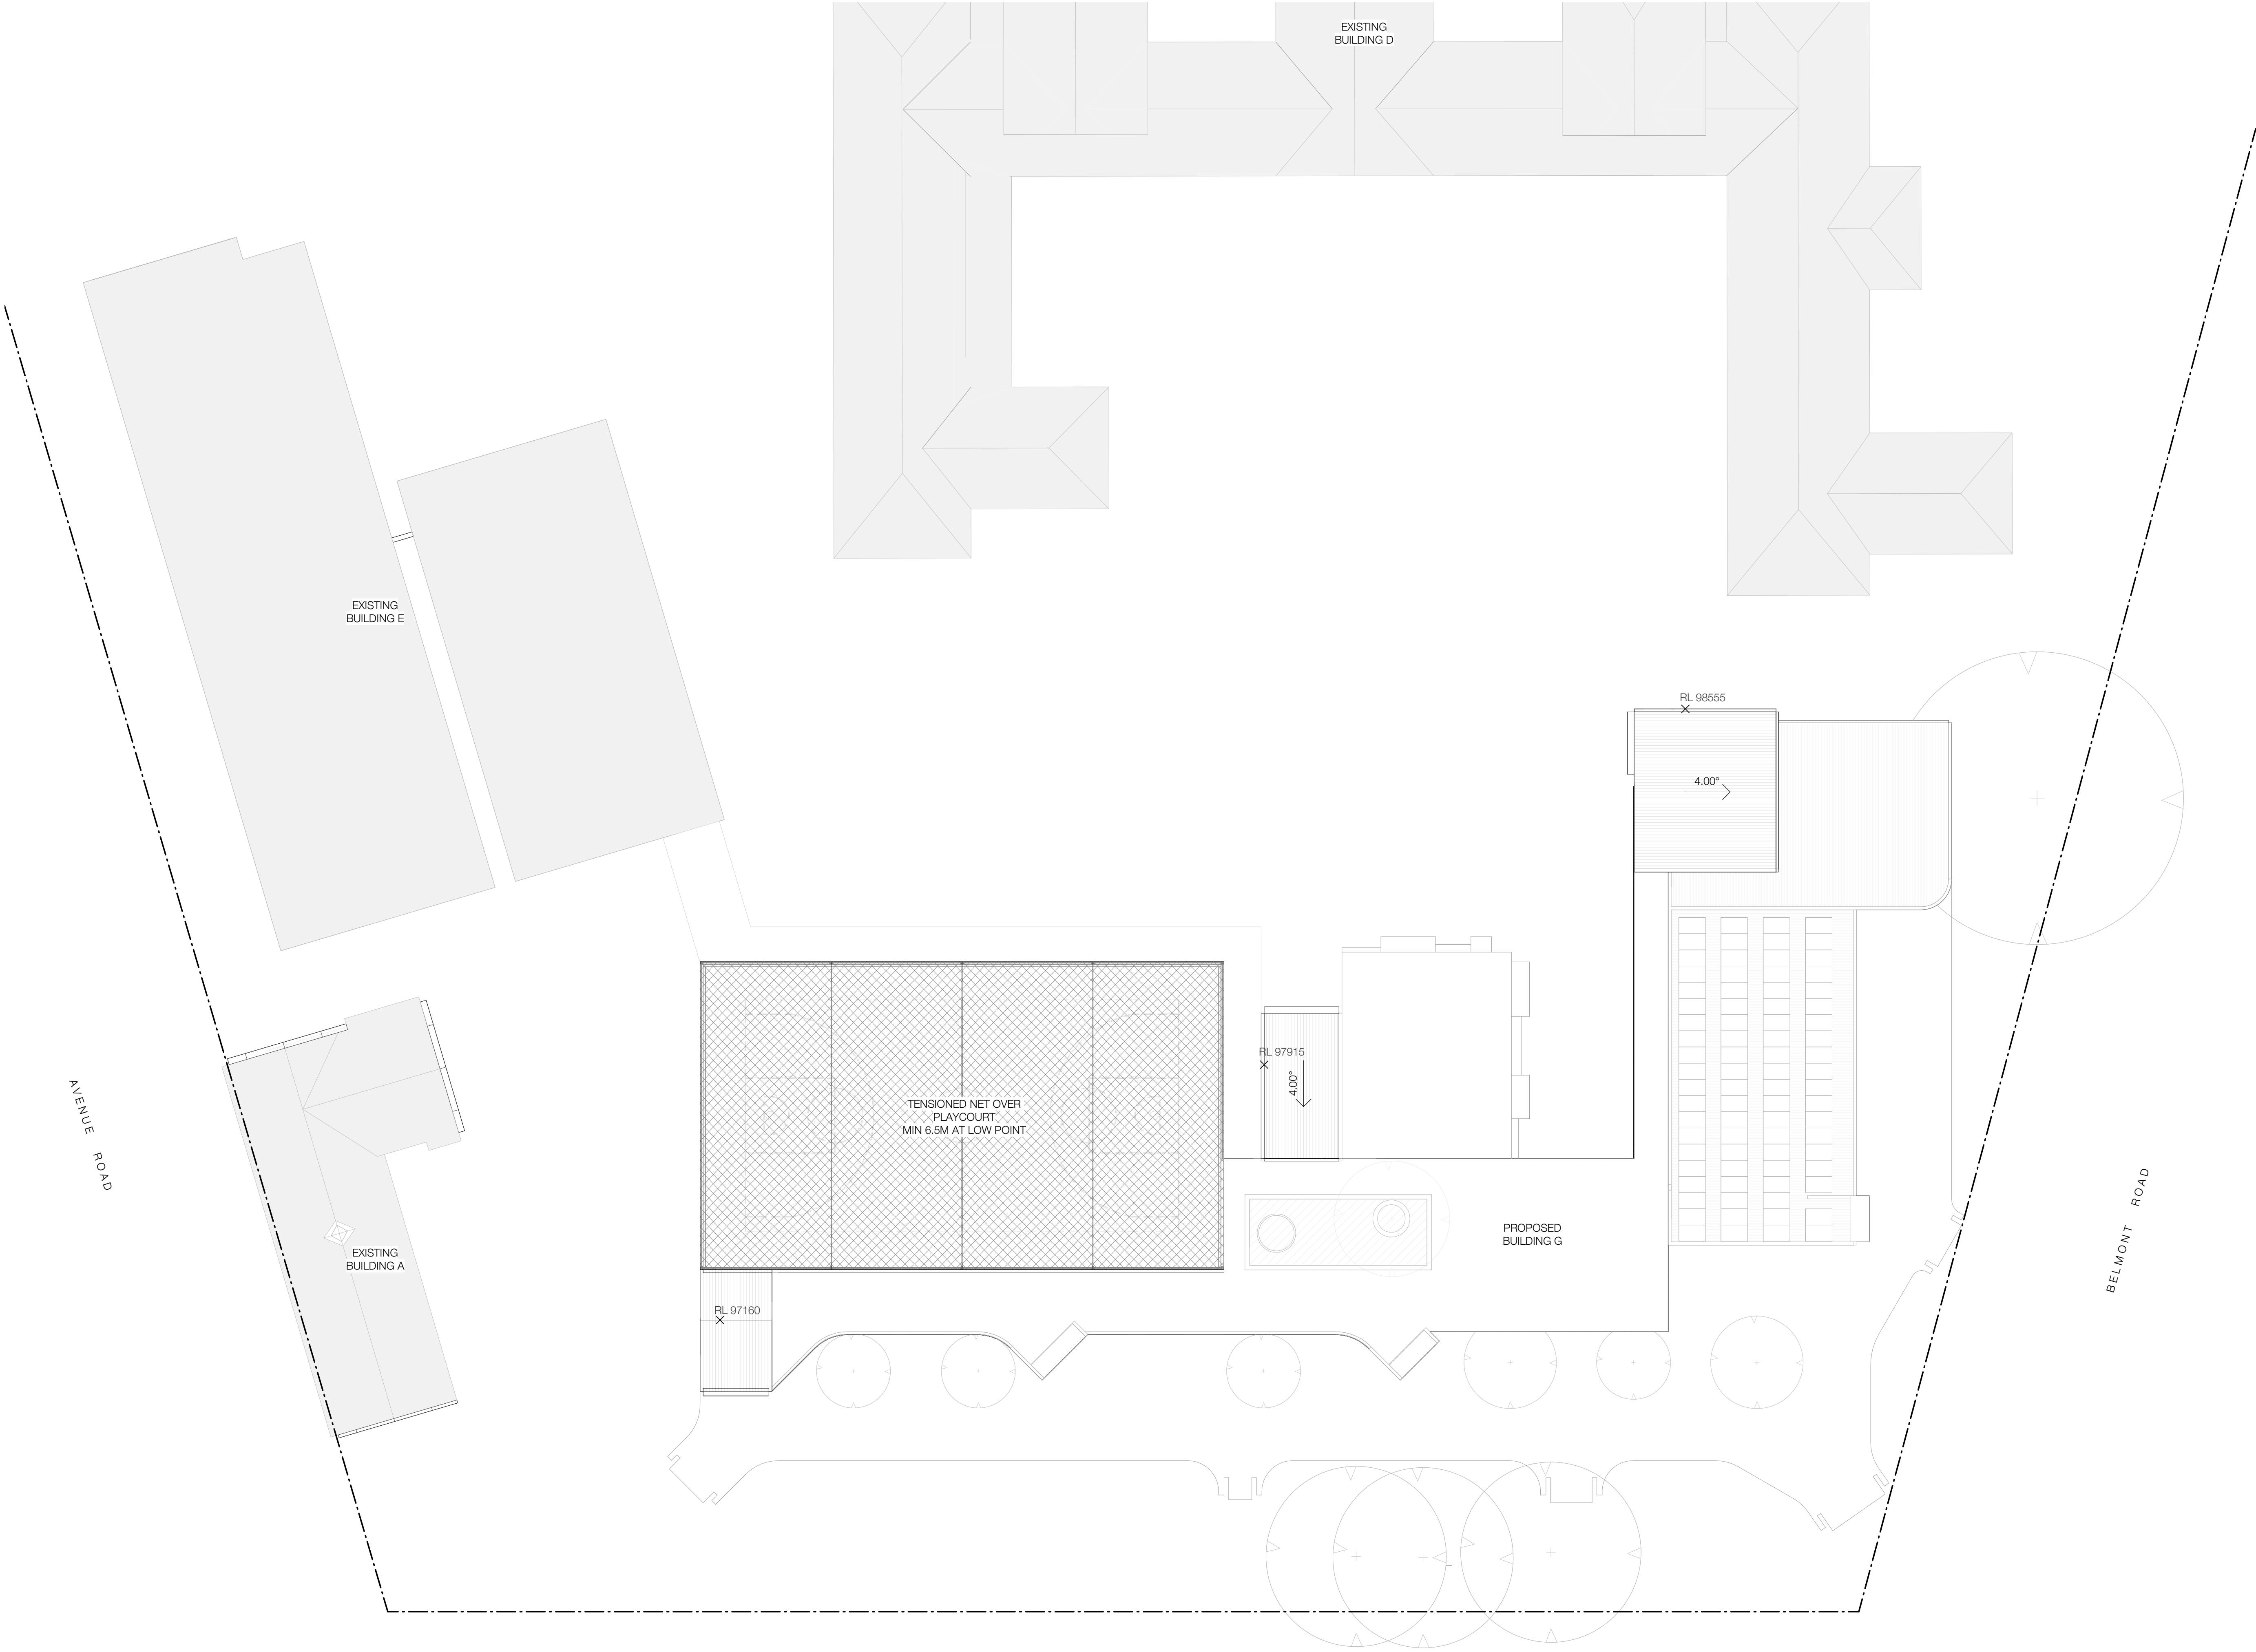

Recent revision history			
#	Status	Description	Date
1	PRELIMINARY	Issued for TOA Review	17/03/21
2	PRELIMINARY	Issued for TOA	23/03/21

Notes
Copyright © Woods Bagot 2018
All Rights Reserved
No material may be reproduced without prior permission
Contractor must verify all dimensions on site before commencing work or preparing shop drawings.
Do not scale drawings.

Project
MOSMAN HIGH SCHOOL

Client
SCHOOL INFRASTRUCTURE NSW

Issuer

MULTIPLEX

W-B™
WOODS BAGOT

Project number 121468		Size check 25mm	
Checked CS	Approved GS	Sheet size A1	Scale 1 : 200


Sheet title

ROOF PLAN


Sheet number SSD-2206	Revision 2
Status PRELIMINARY	

Recent revision history			Date
#	Status	Description	
1	PRELIMINARY	Issued for TOA Review	17/03/21
2	PRELIMINARY	Issued for TOA	23/03/21


Notes
Copyright © Woods Bagot 2018
All Rights Reserved
No material may be reproduced without prior permission
Contractor must verify all dimensions on site before commencing work or preparing shop drawings.
Do not scale drawings.

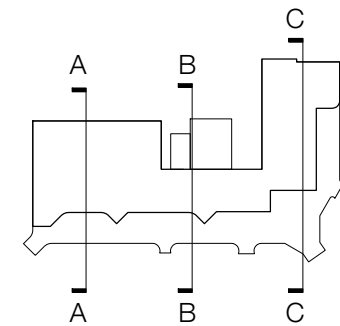


1 SECTION A

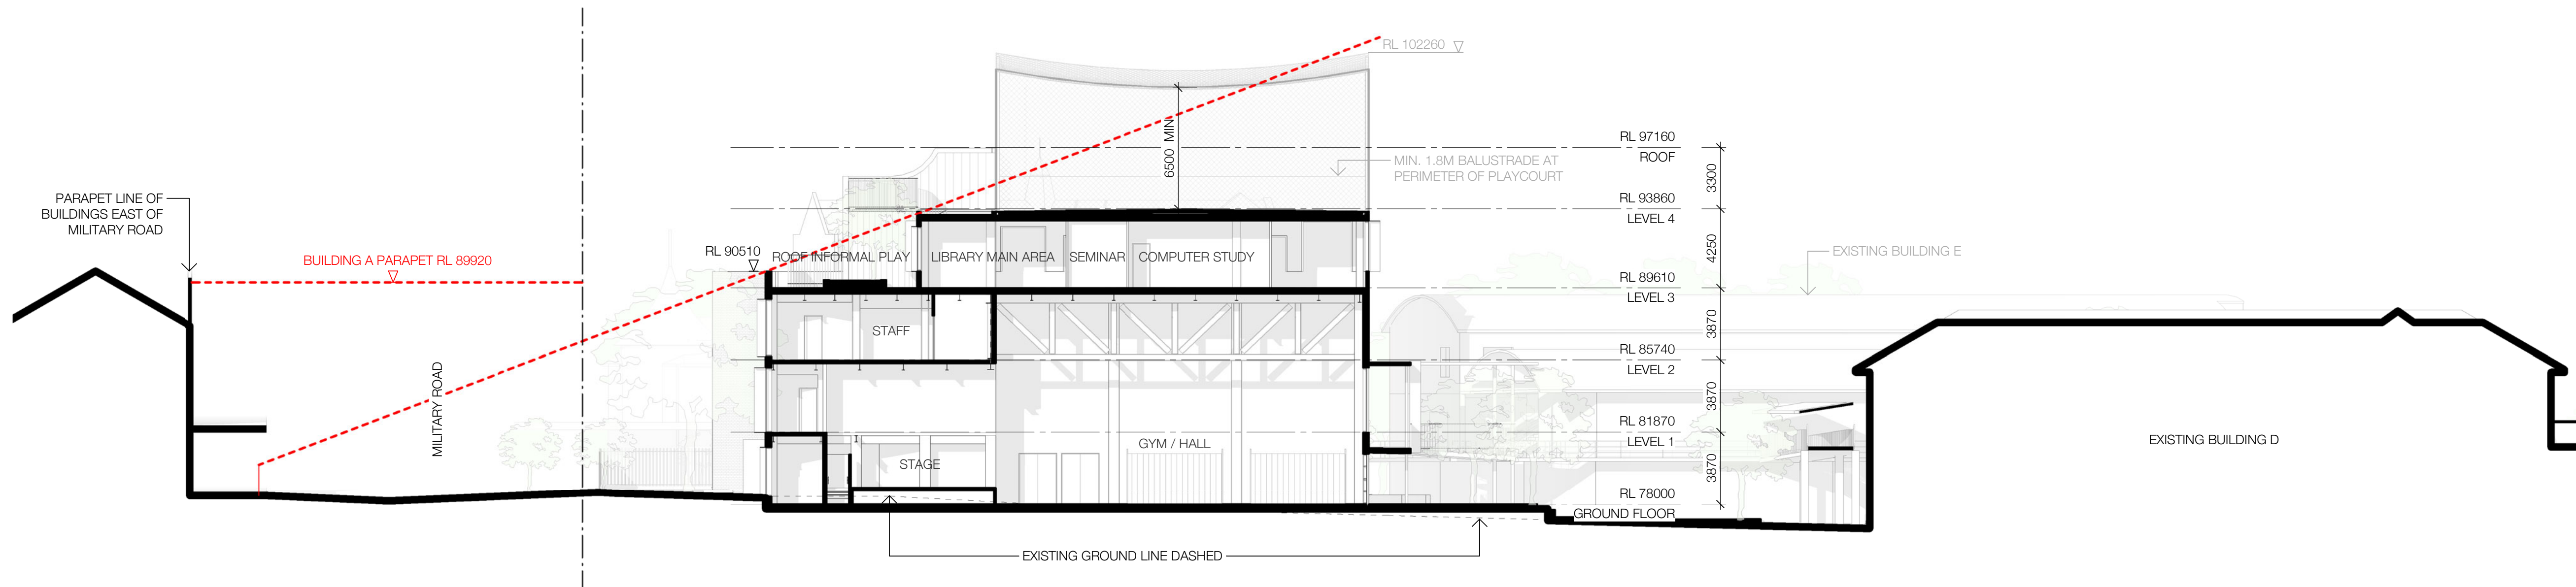

2 SECTION B

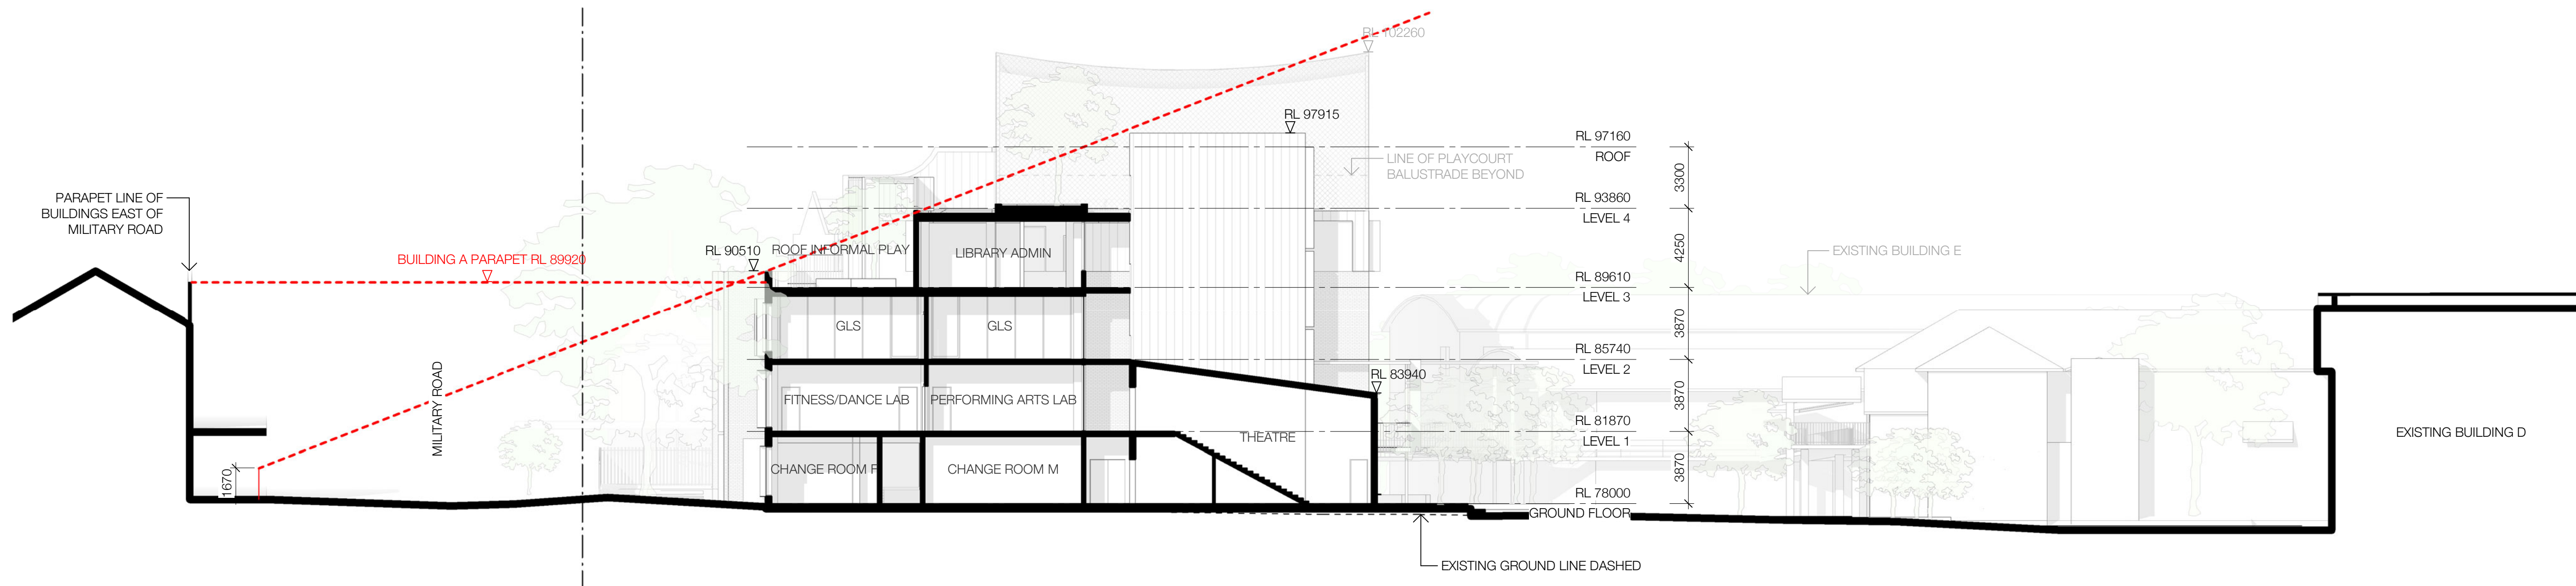

3 SECTION C

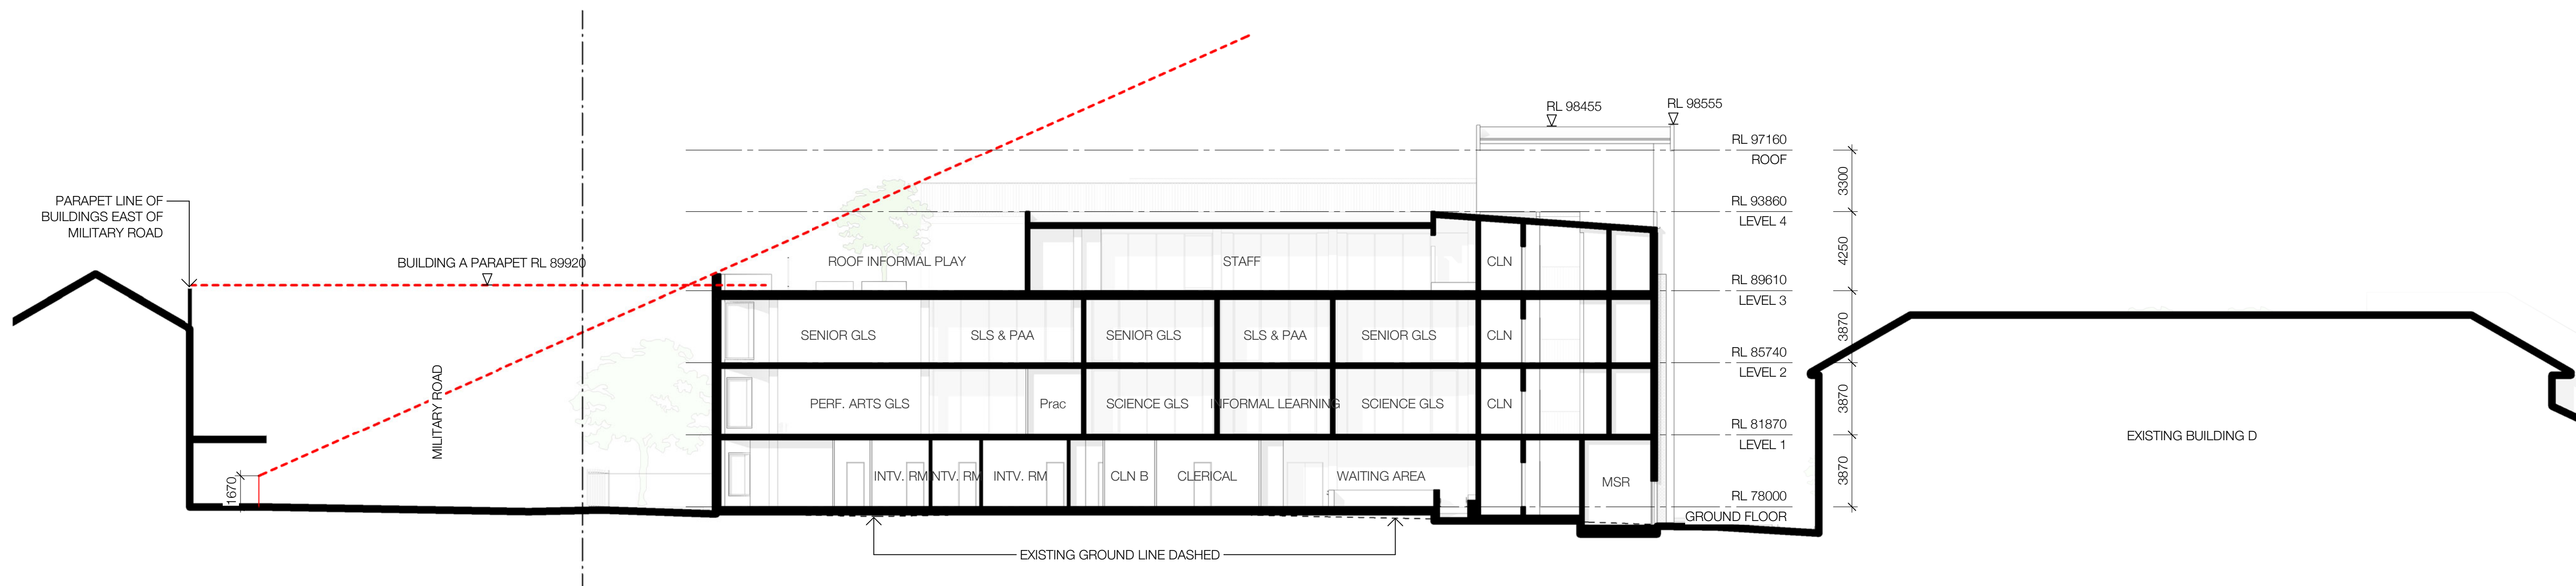

Project
MOSMAN HIGH SCHOOL

Client
SCHOOL INFRASTRUCTURE NSW

Issuer

MULTIPLEX
W-B
WOODS BAGOT

Project number
121468
Checked
CS
Approved
GS
Size check
25mm
Sheet size
A1
Scale
1:200

Sheet title

SECTIONS

Sheet number
SSD-3201
Status
PRELIMINARY
Revision
2



Recent revision history			
#	Status	Description	Date
1	PRELIMINARY	Issued for TOA Review	03/17/21
2	PRELIMINARY	Issued for TOA	03/23/21

Notes

Copyright © Woods Bagot 2018
All Rights Reserved
No material may be reproduced without prior permission

Contractor must verify all dimensions on site before commencing work or preparing shop drawings.

Do not scale drawings.

Project
MOSMAN HIGH SCHOOL

Client
SCHOOL INFRASTRUCTURE NSW

Issuer


MULTIPLEX

W-B™
WOODS BAGOT

Project number 121468	Size check 25mm
Checked CS	Approved GS
Sheet size A1	Scale 1:200

Sheet title
ELEVATIONS - EAST / NORTH

Sheet number SSD-3202	Revision 2
Status PRELIMINARY	

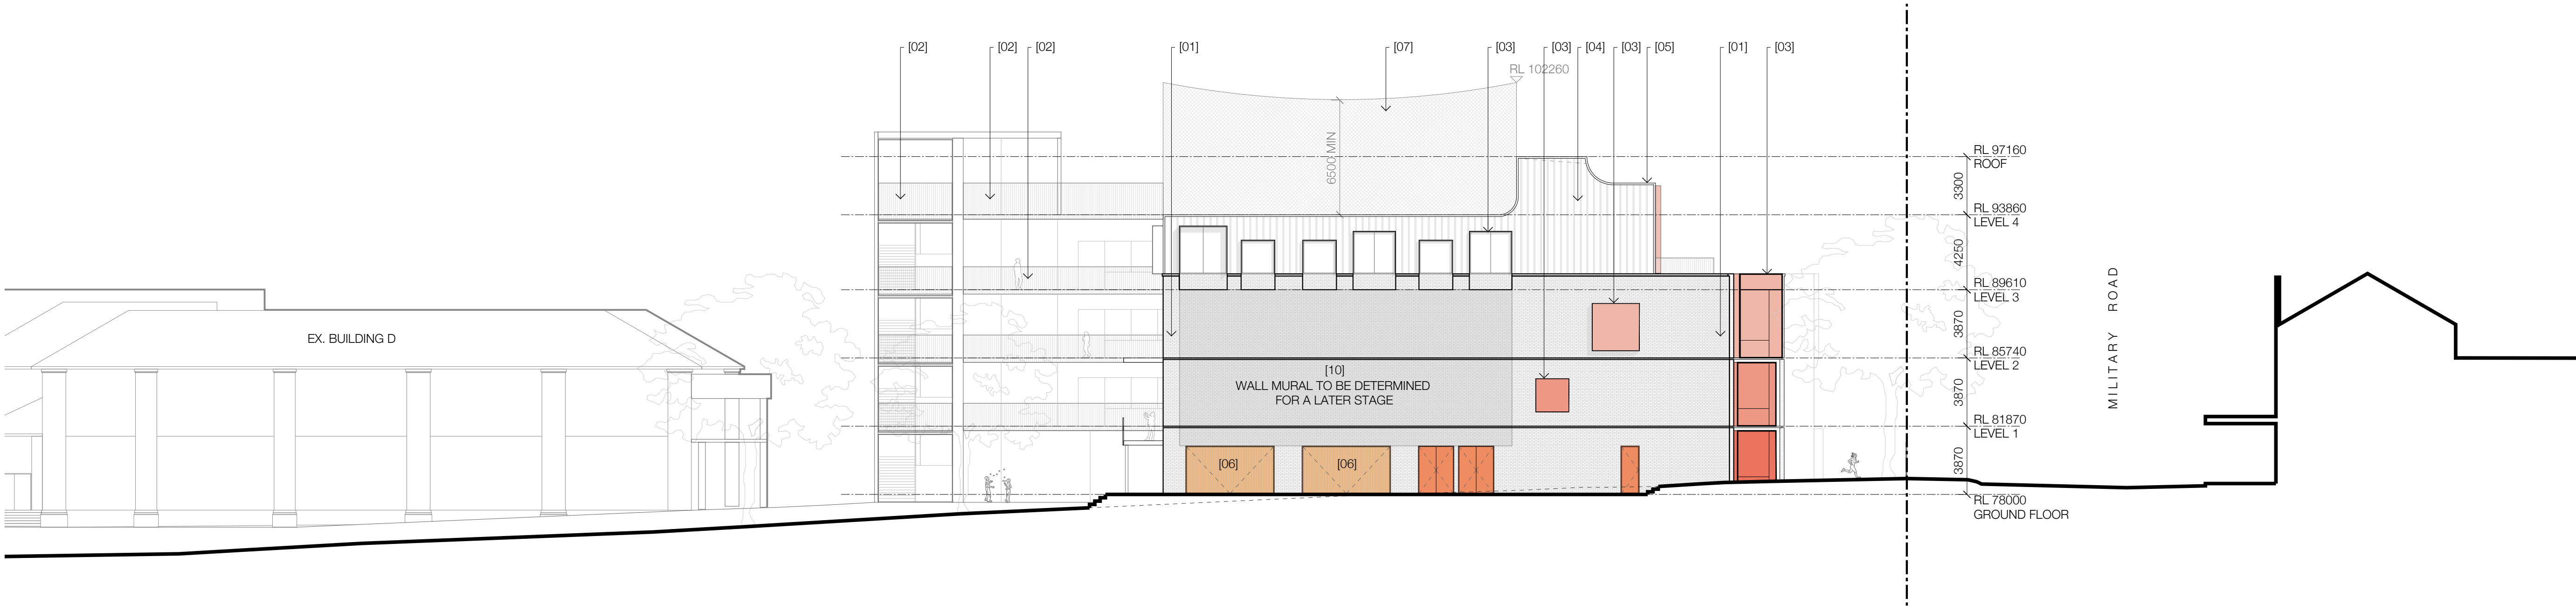

SOUTH ELEVATION



WEST ELEVATION

Recent revision history		
#	Status	Description
1	PRELIMINARY	Issued for TOA Review
2	PRELIMINARY	Issued for TOA

Date
03/17/21
03/23/21

Notes
Copyright © Woods Bagot 2018
All Rights Reserved
No material may be reproduced without prior permission
Contractor must verify all dimensions on site before commencing work or preparing shop drawings.
Do not scale drawings.

LEGEND: MATERIALS

- 01 BRICK
- 02 GALVANISED METAL
- 03 COLOURED METAL
- 04 METAL CLADDING
- 05 METAL ROOF
- 06 GARAGE DOOR
- 07 MESH
- 08 PV PANELS
- 09 LANDSCAPING
- 10 ARTWORK

Project
MOSMAN HIGH SCHOOL

Client
SCHOOL INFRASTRUCTURE NSW


Issuer

MULTIPLEX
W-B™
WOODS BAGOT

Project number 121468	Size check 25mm
Checked CS	Approved GS
Sheet size A1	Scale 1:200

Sheet title
ELEVATIONS - SOUTH / WEST

Sheet number SSD-3203	Revision 2
Status PRELIMINARY	

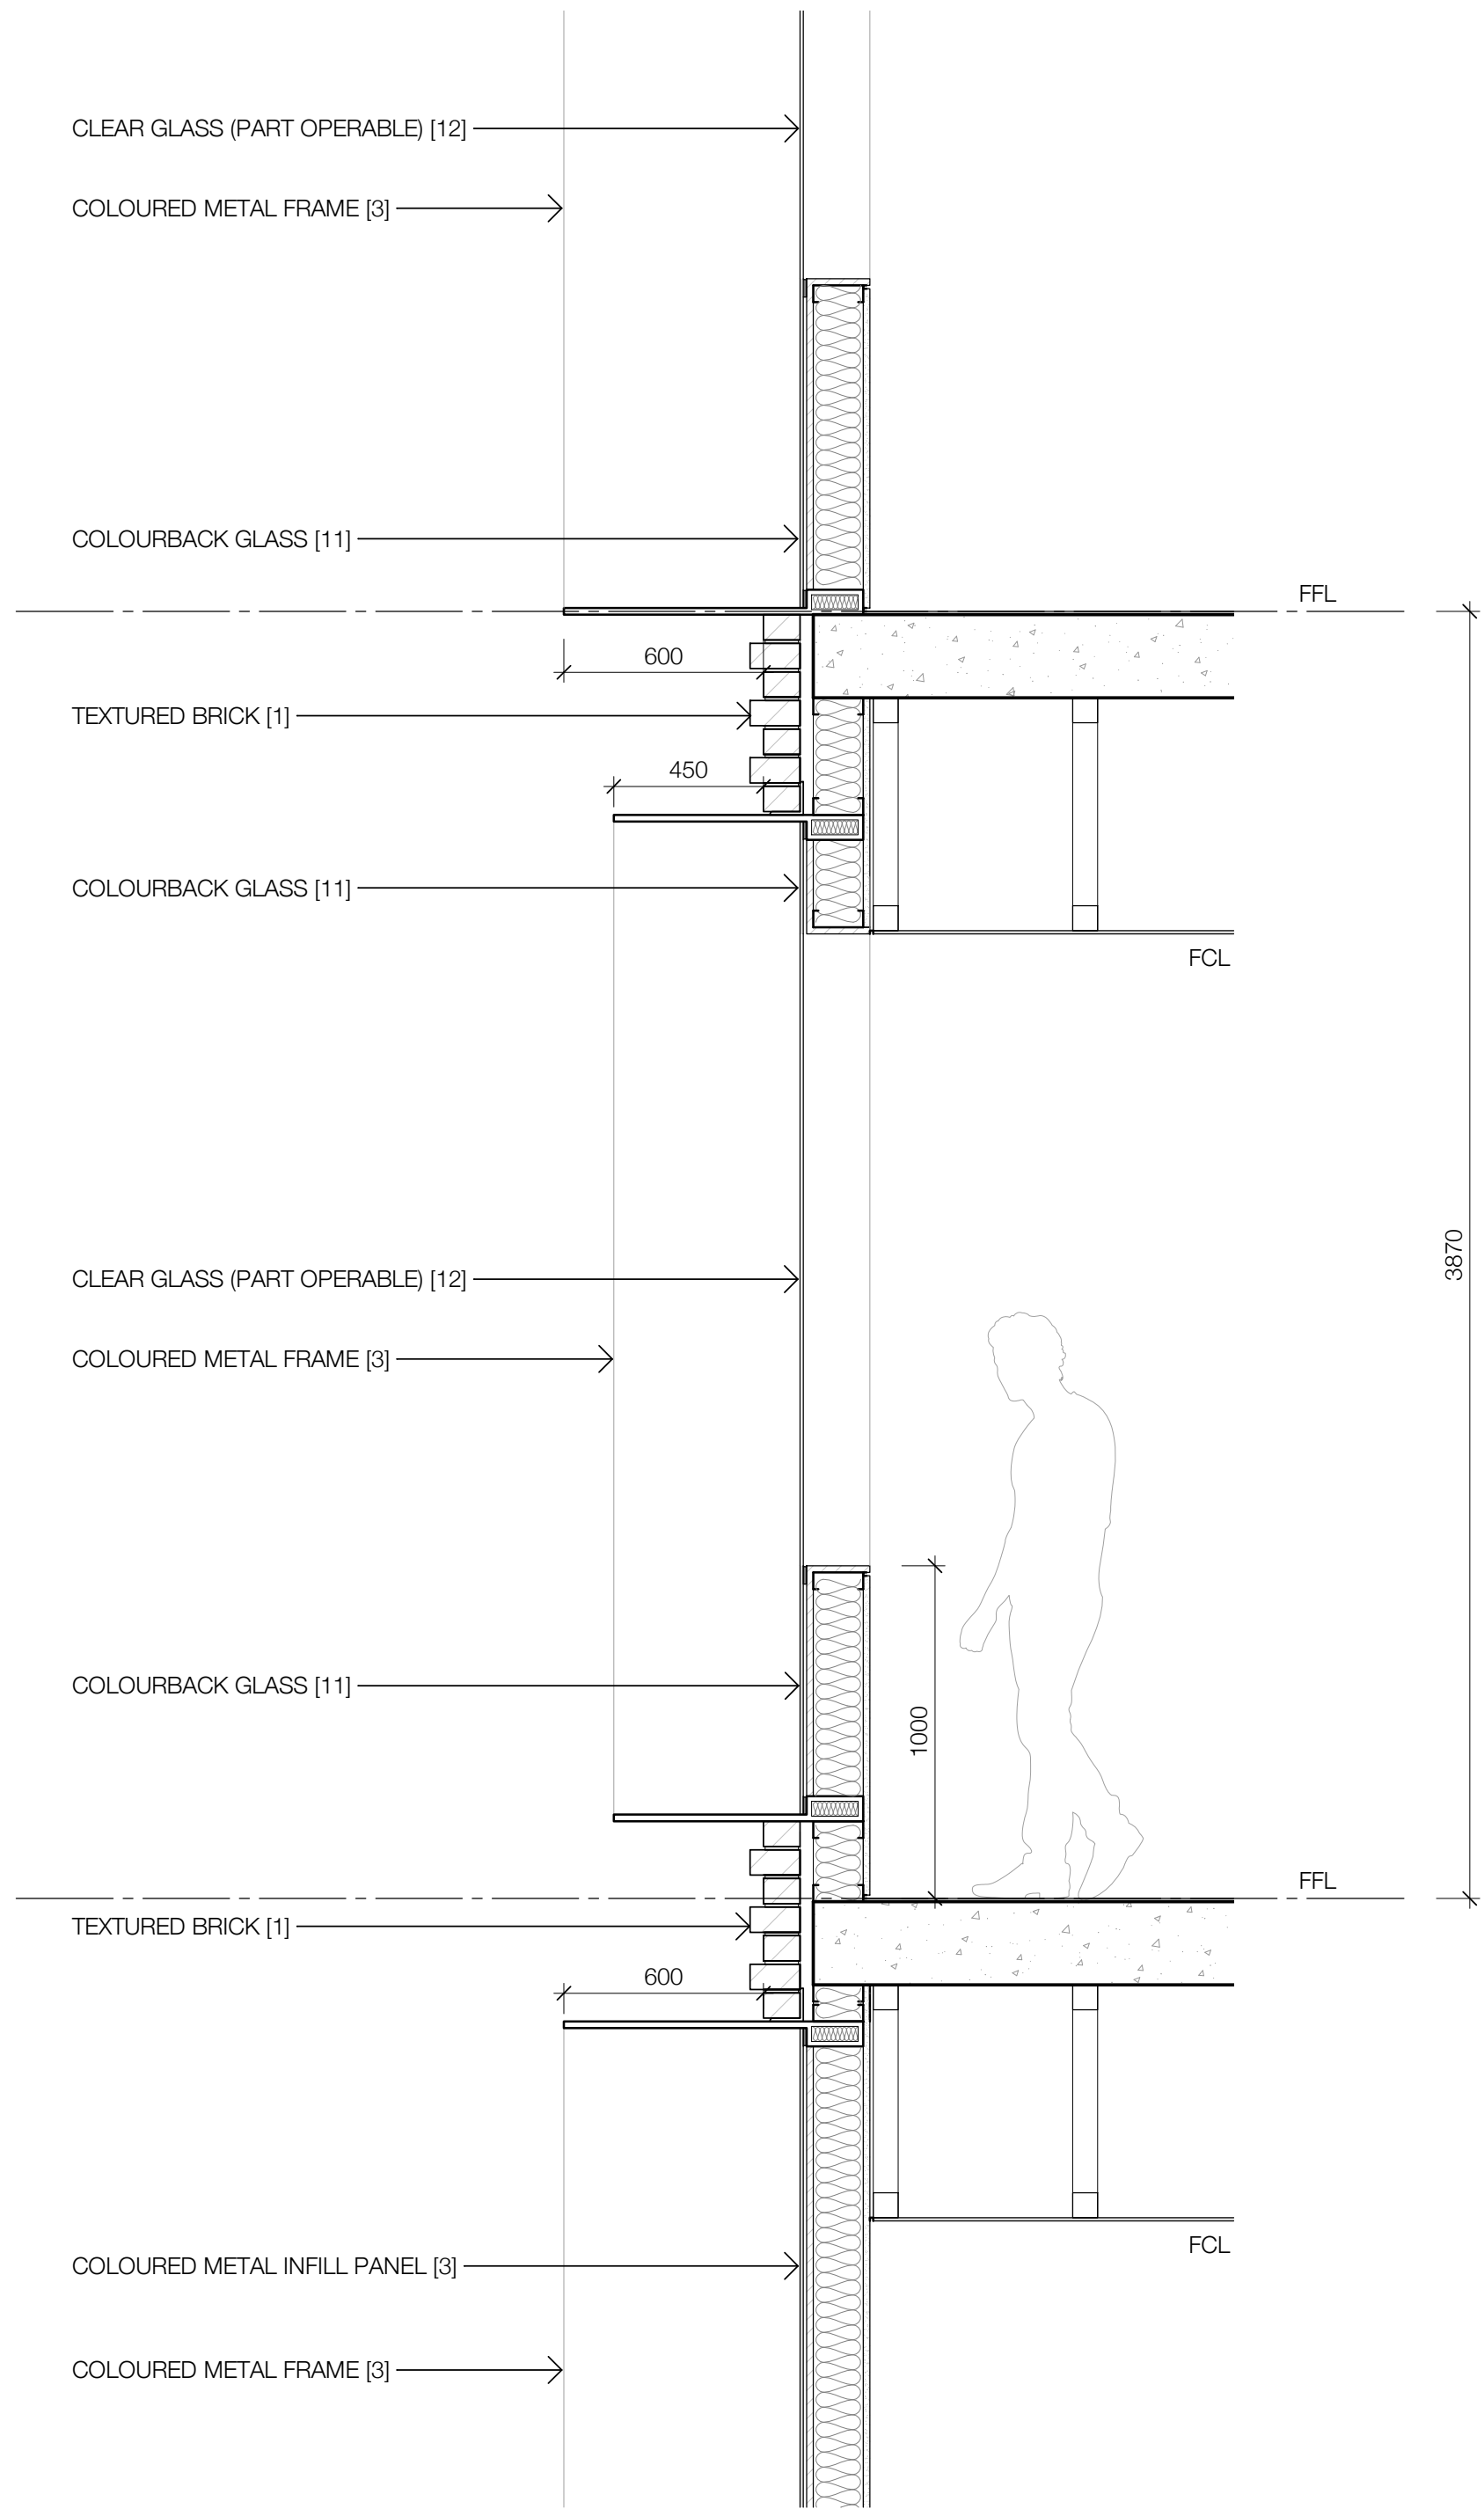

Recent revision history			
#	Status	Description	Date
1	PRELIMINARY	Issued for TOA Review	17/03/21
2	PRELIMINARY	Issued for TOA	23/03/21

Notes
Copyright © Woods Bagot 2018
All Rights Reserved
No material may be reproduced without prior permission
Contractor must verify all dimensions on site before commencing work or preparing shop drawings.
Do not scale drawings.

Project
MOSMAN HIGH SCHOOL

Client
SCHOOL INFRASTRUCTURE NSW

Issuer


MULTIPLEX
W-B™
WOODS BAGOT

Project number 121468		Size check 25mm	
Checked CS	Approved GS	Sheet size A1	Scale 1 : 20

Sheet title

FACADE DETAIL 1

Sheet number SSD-5201	Revision 2
Status PRELIMINARY	

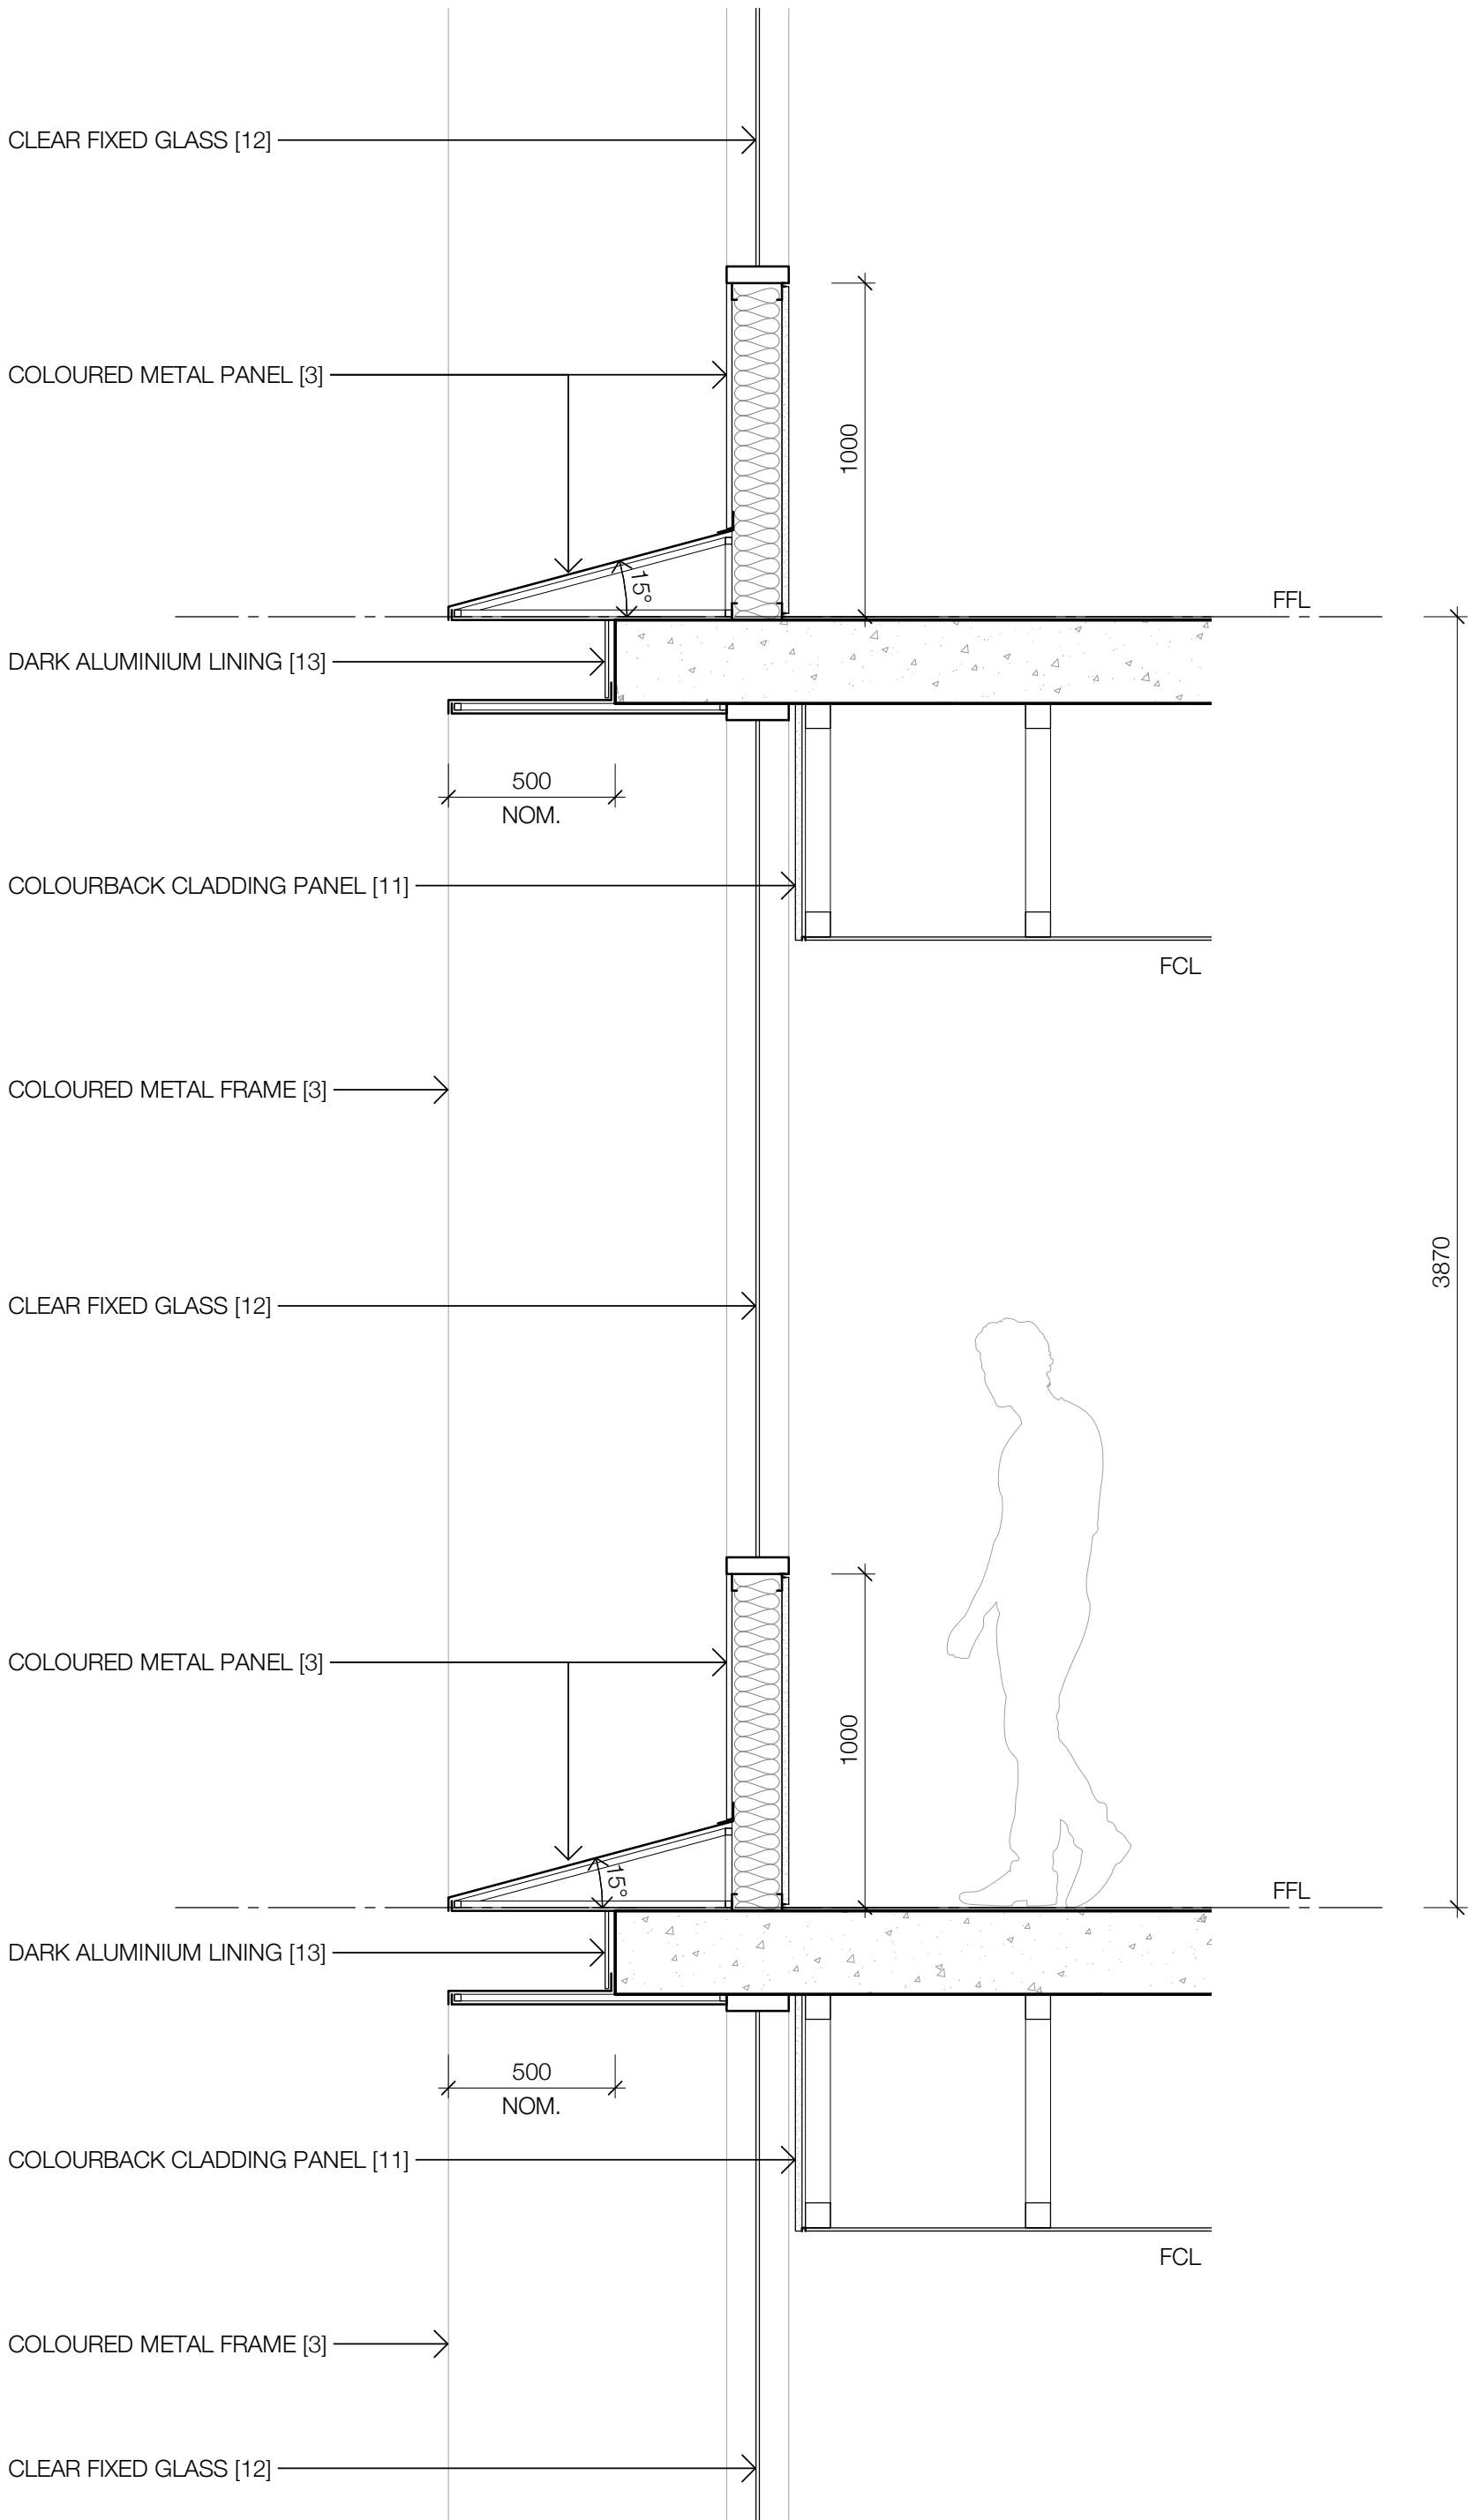

Recent revision history			
#	Status	Description	Date
1	PRELIMINARY	Issued for TOA Review	17/03/21
2	PRELIMINARY	Issued for TOA	23/03/21

Notes
Copyright © Woods Bagot 2018
All Rights Reserved
No material may be reproduced without prior permission
Contractor must verify all dimensions on site before commencing work or preparing shop drawings.
Do not scale drawings.

Project
MOSMAN HIGH SCHOOL

Client
SCHOOL INFRASTRUCTURE NSW

Issuer


MULTIPLEX
W-B™
WOODS BAGOT

Project number	Size check	
121468	25mm	
Checked	Approved	Sheet size
CS	GS	A1
		Scale
		1 : 20


Sheet title

FACADE DETAIL 2


Sheet number	Revision
SSD-5202	2
Status	
PRELIMINARY	

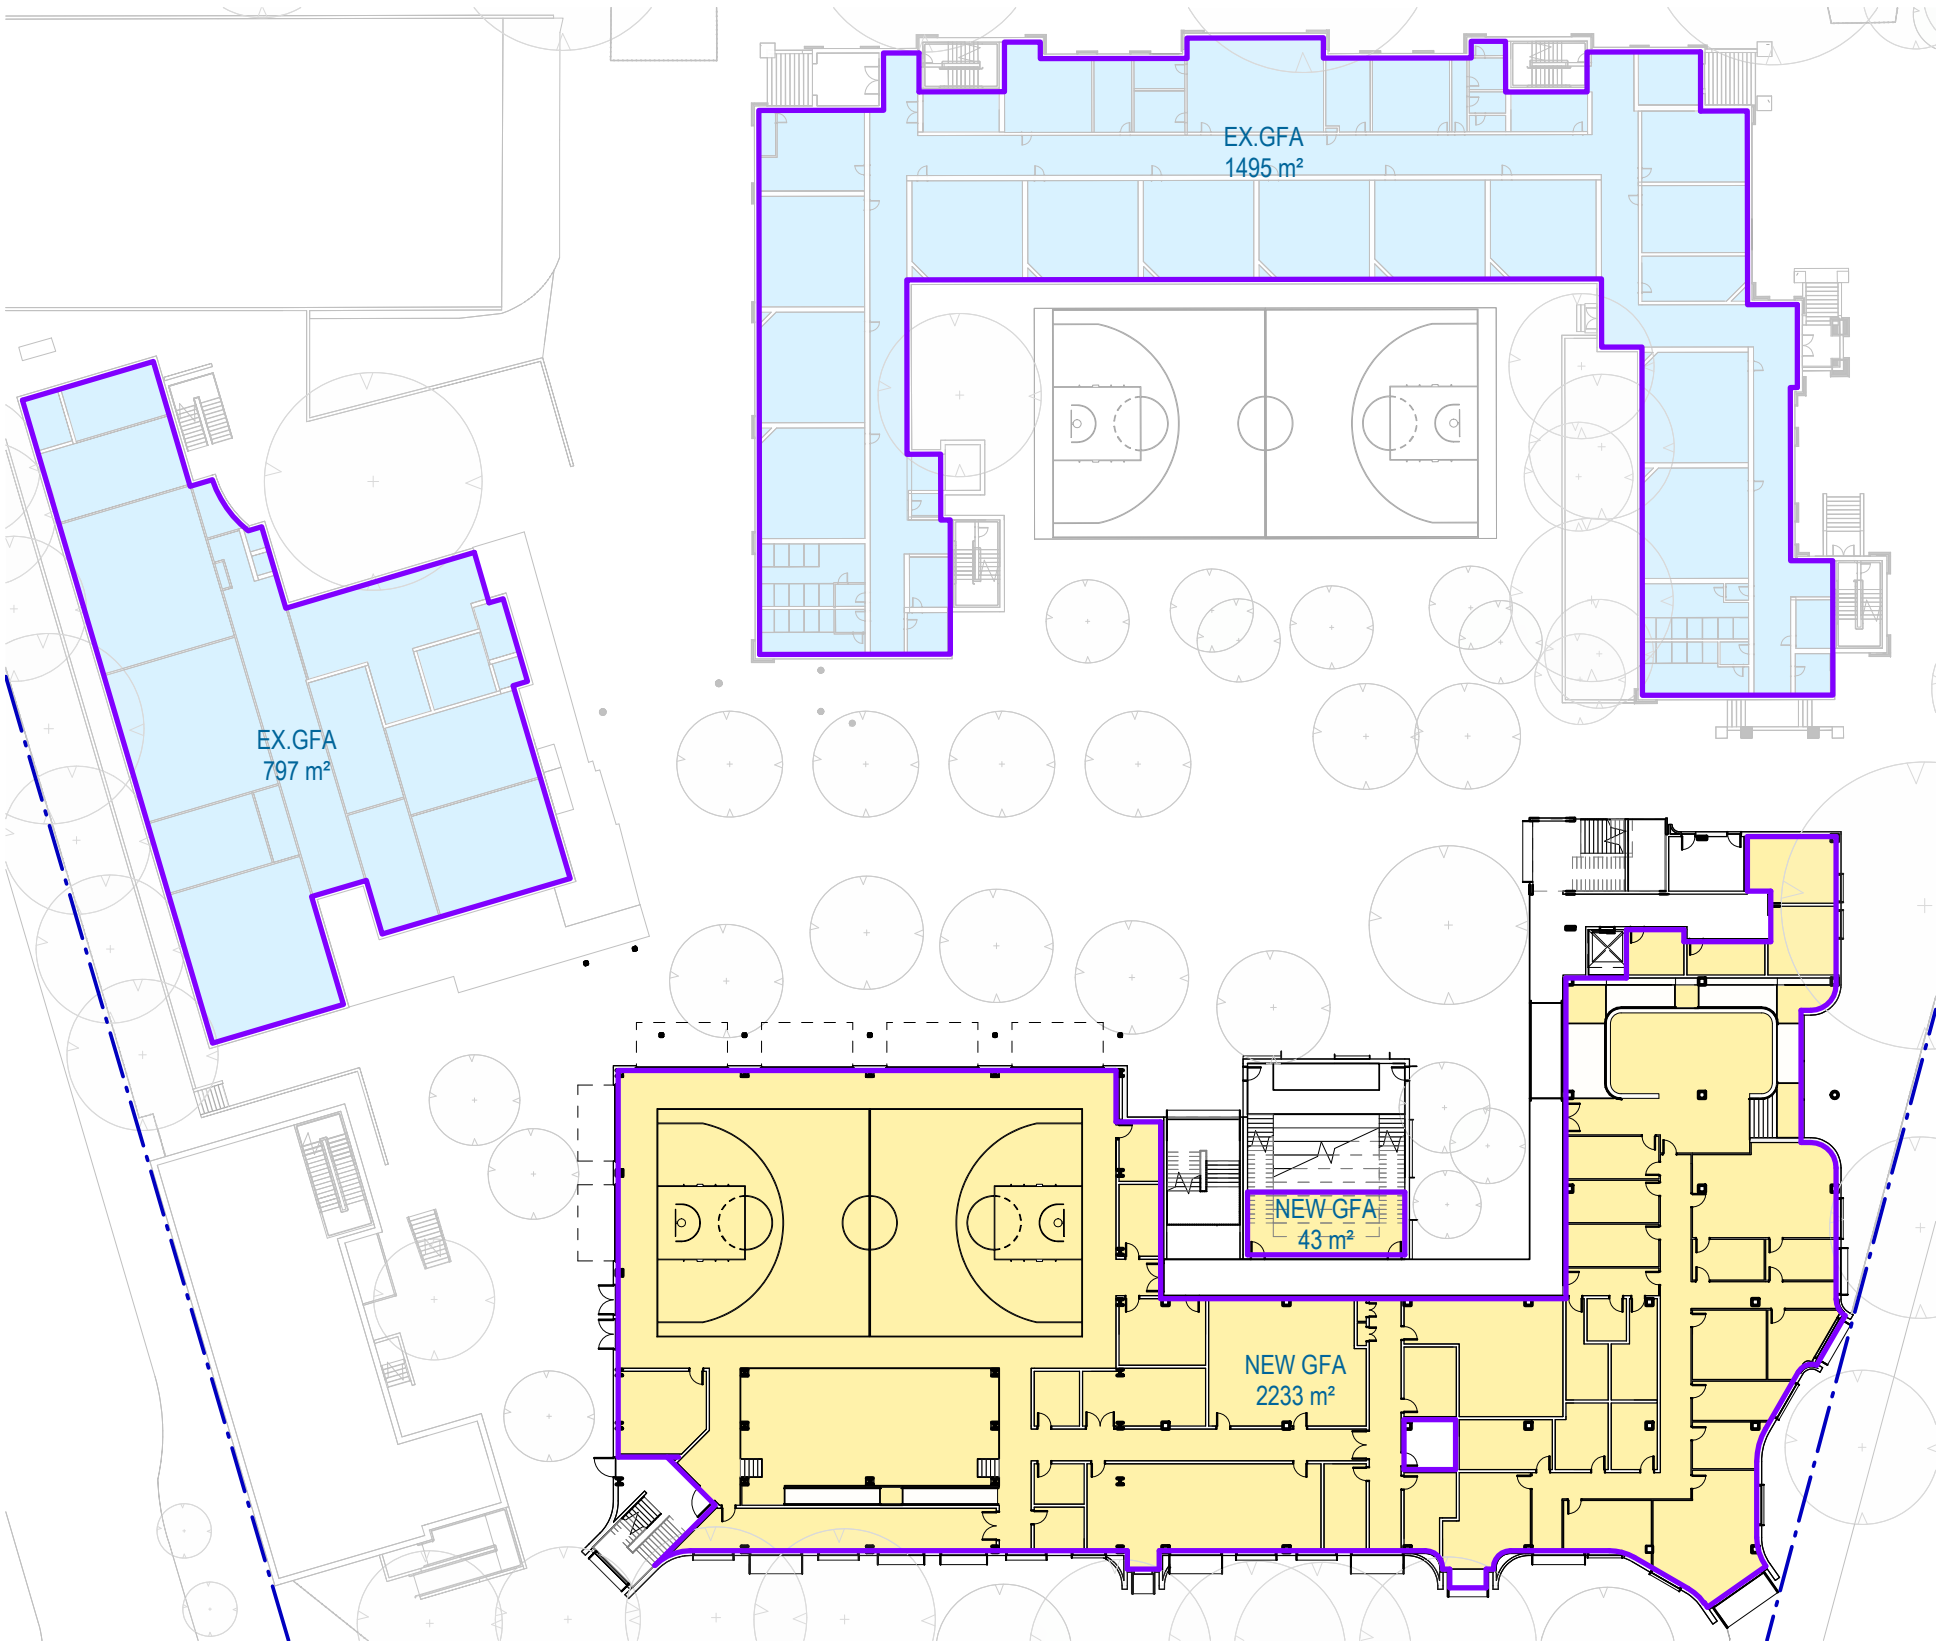


1 GROUND FLOOR

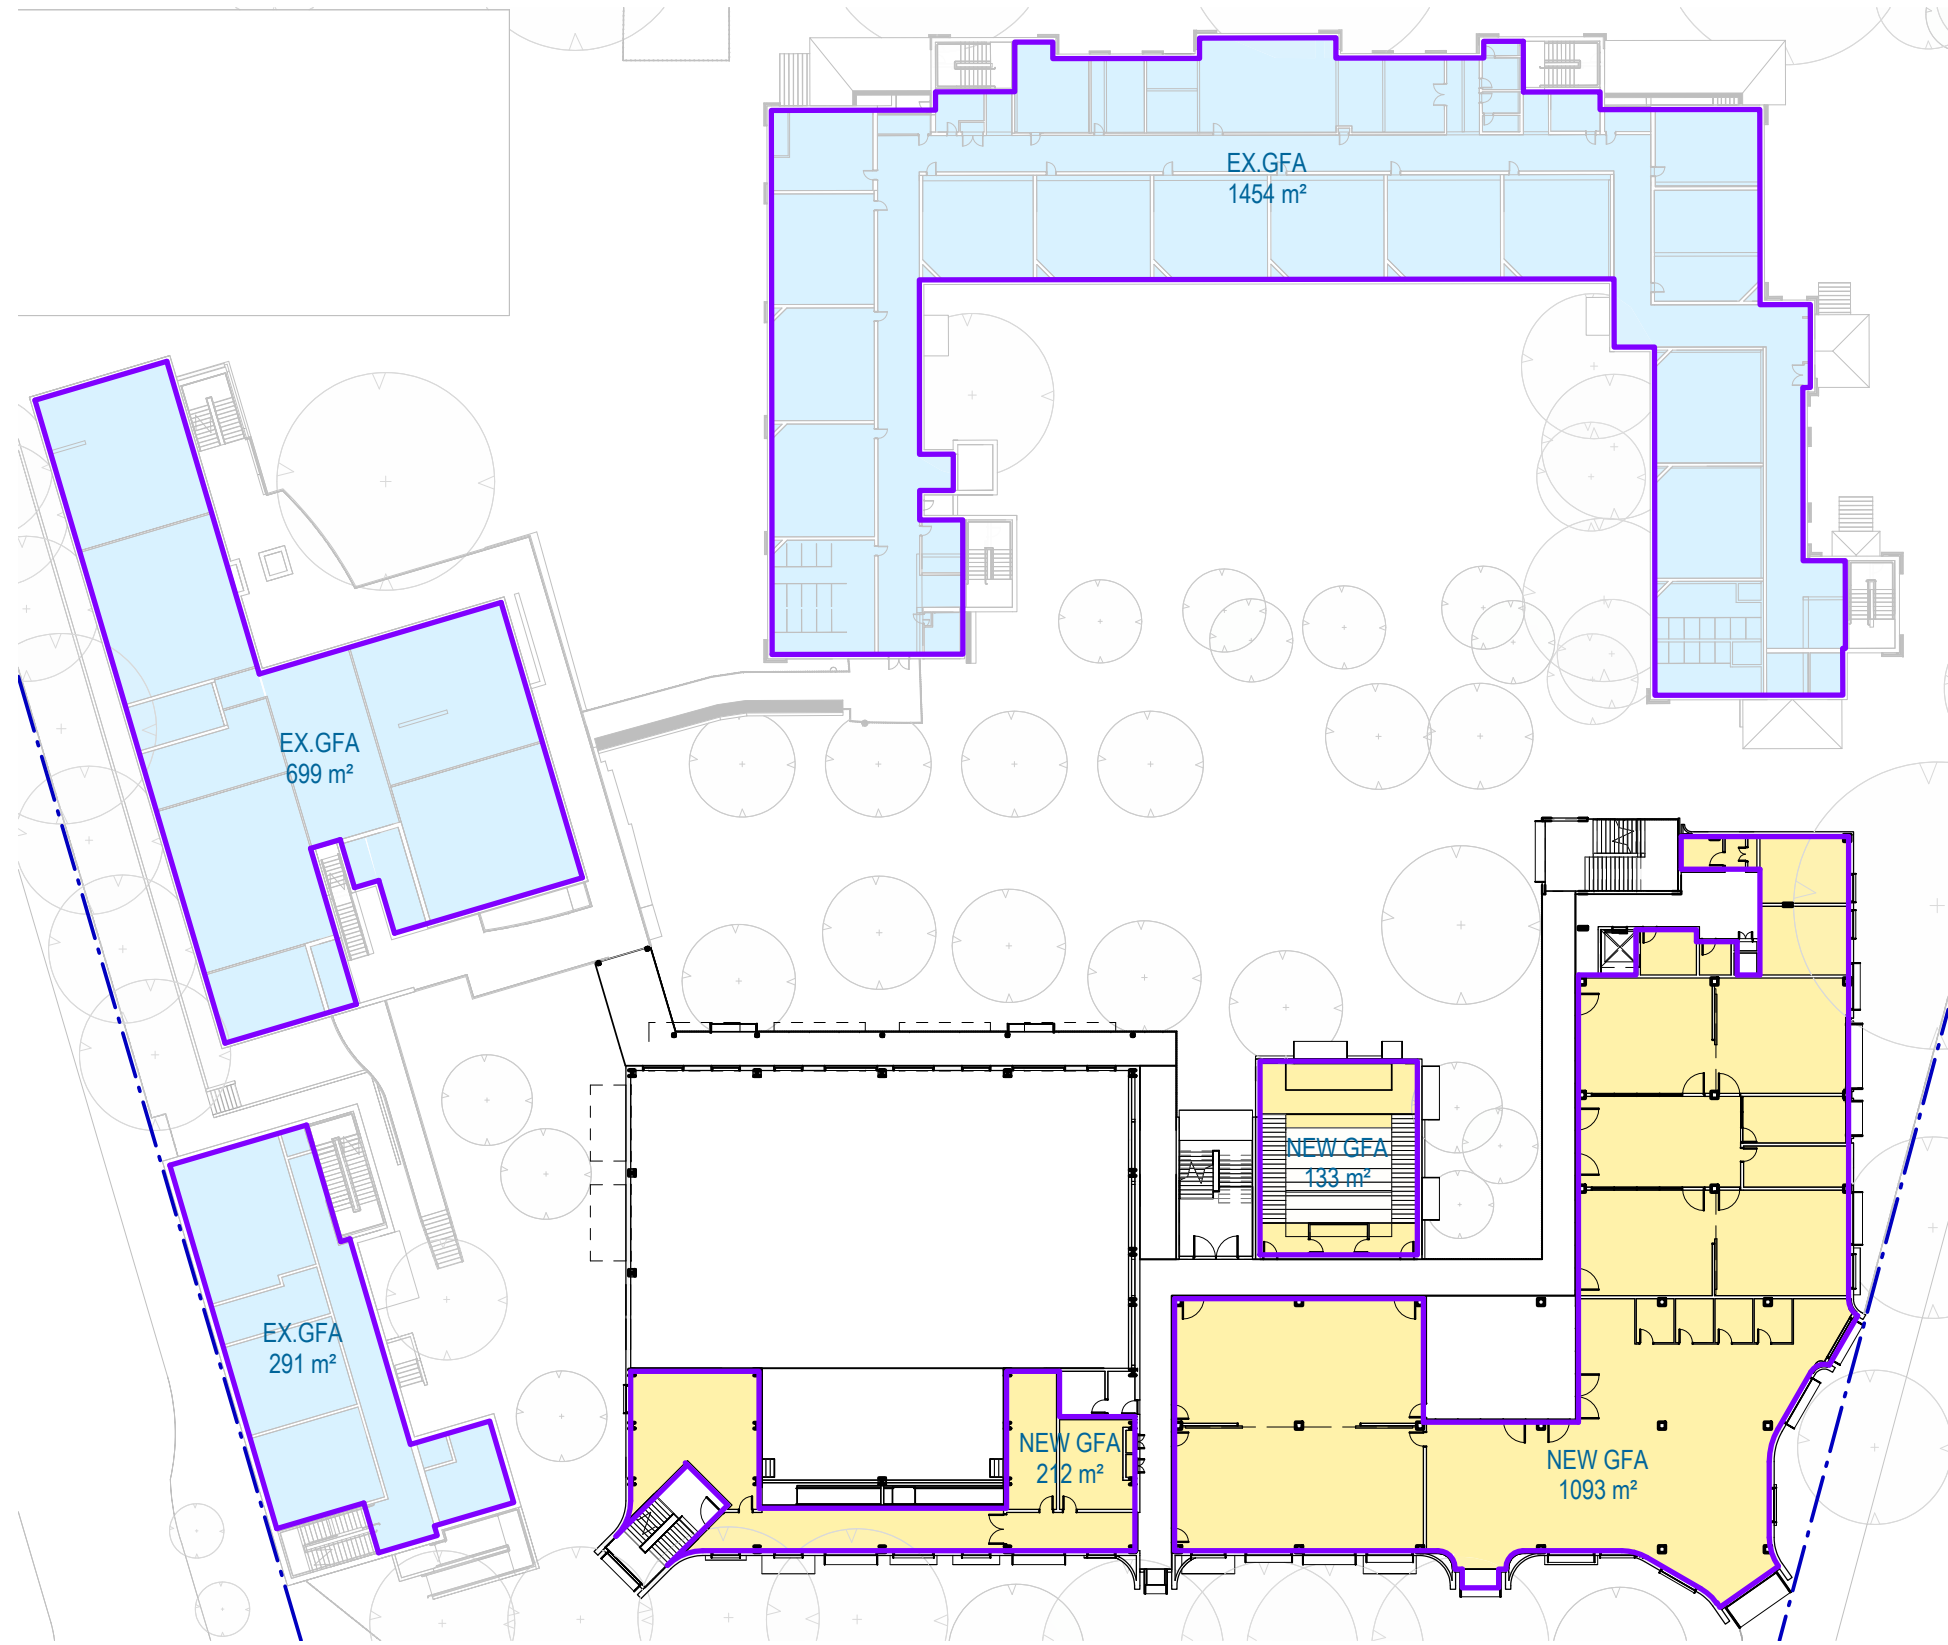

2 LEVEL 1

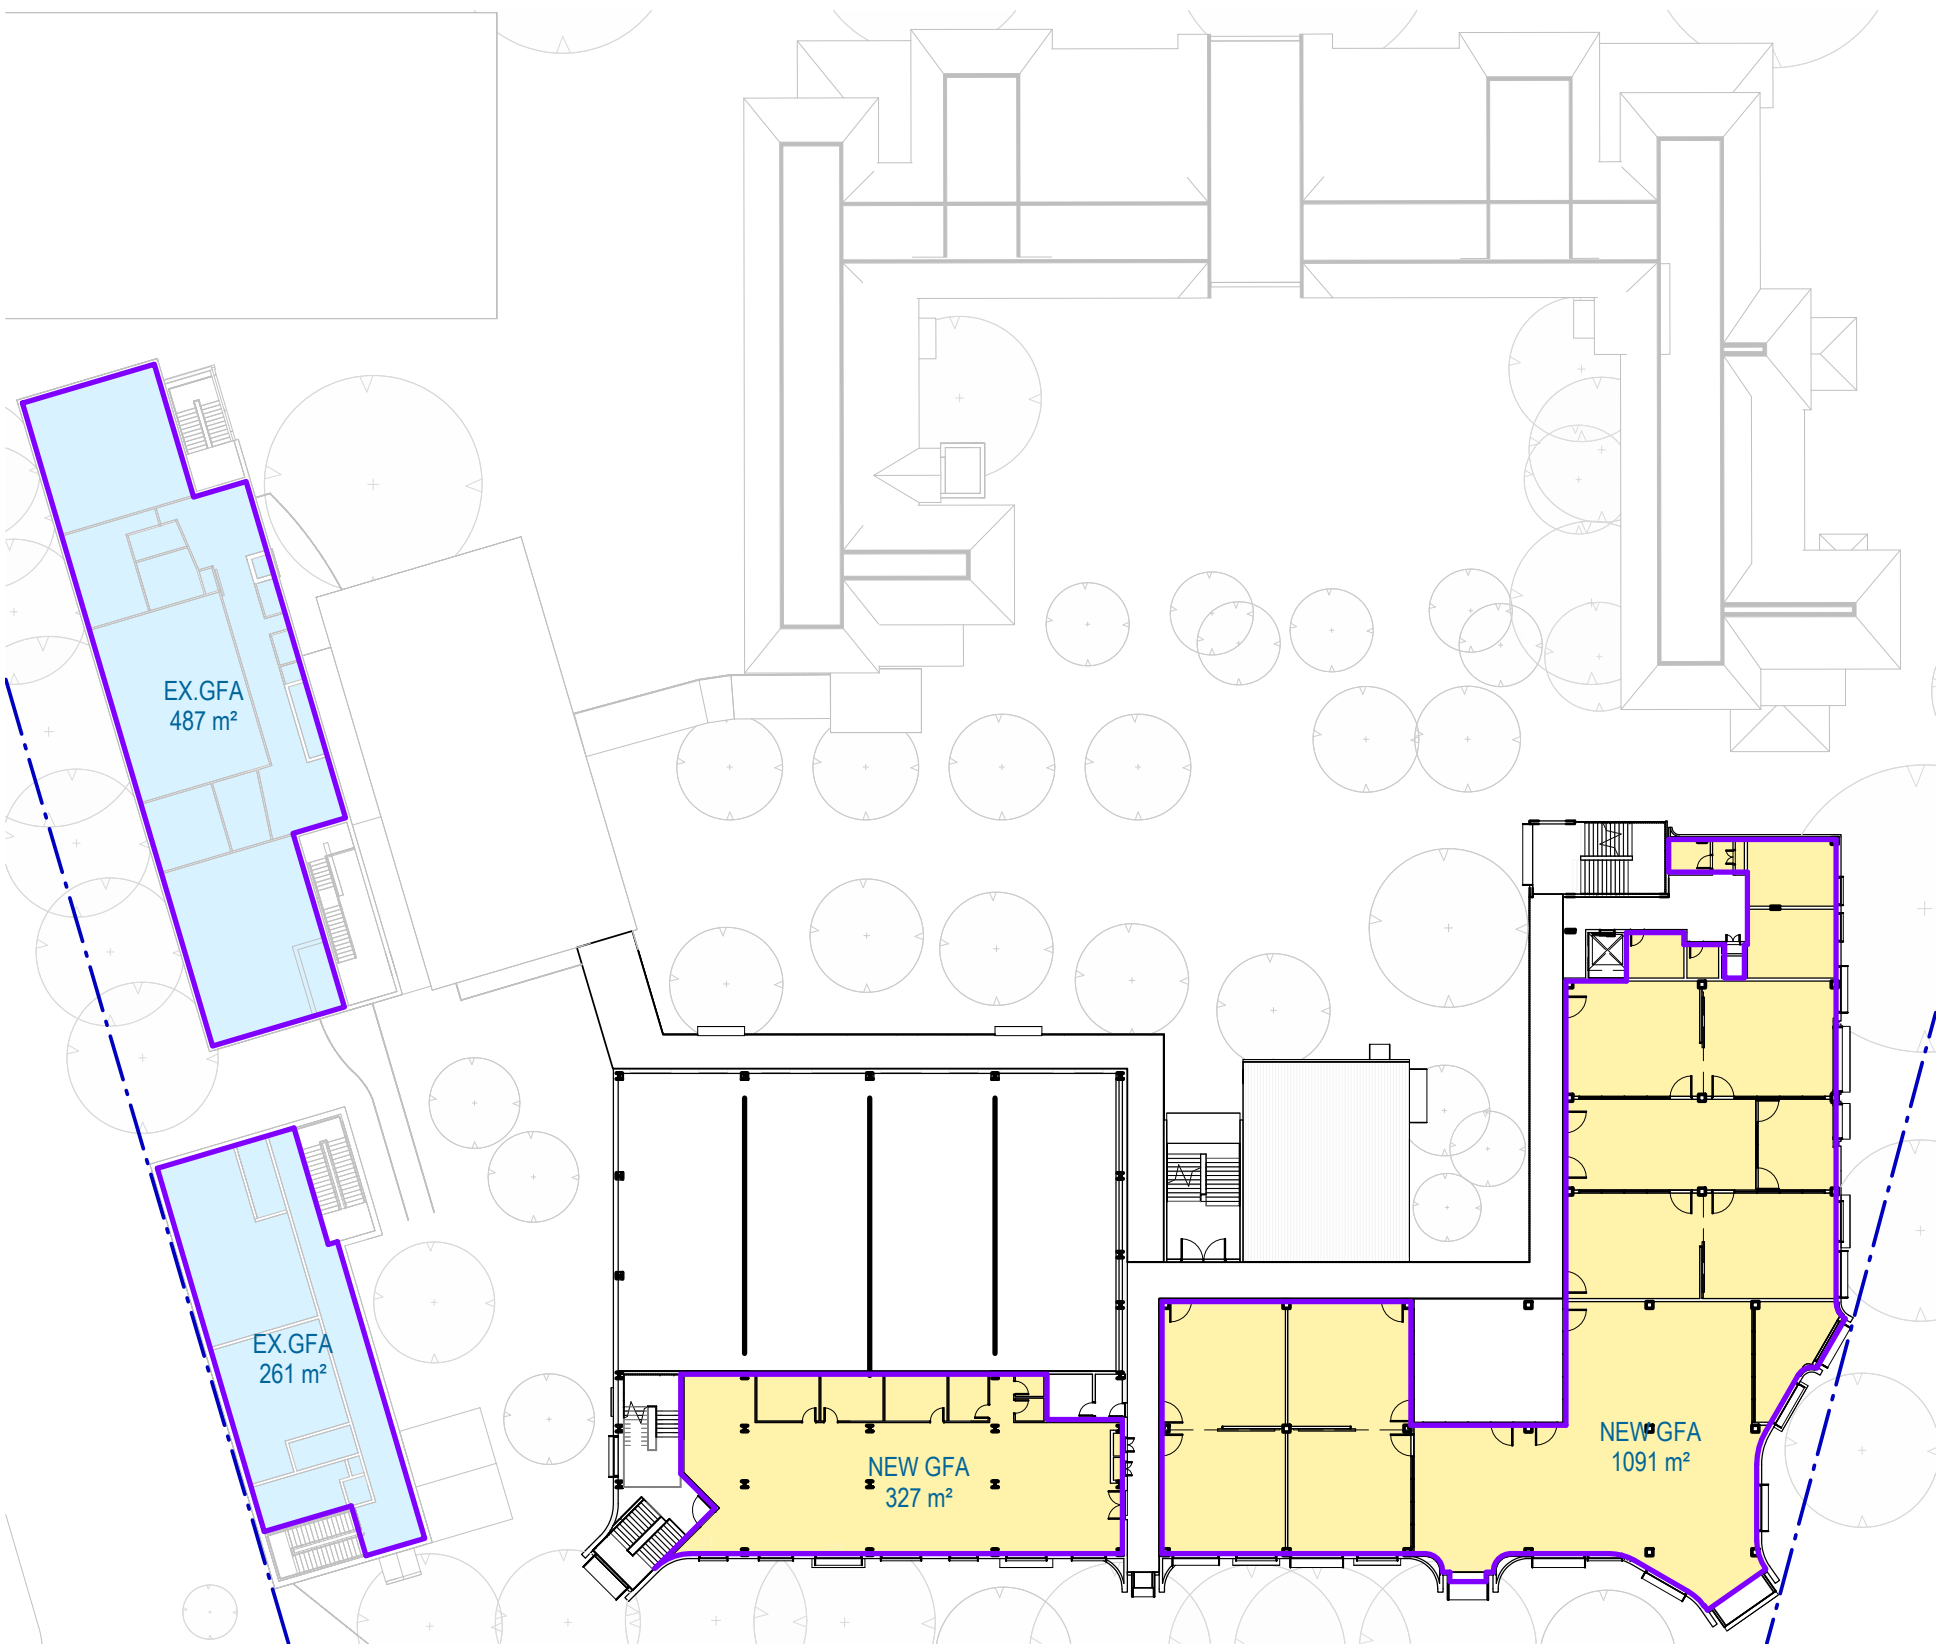

3 LEVEL 2

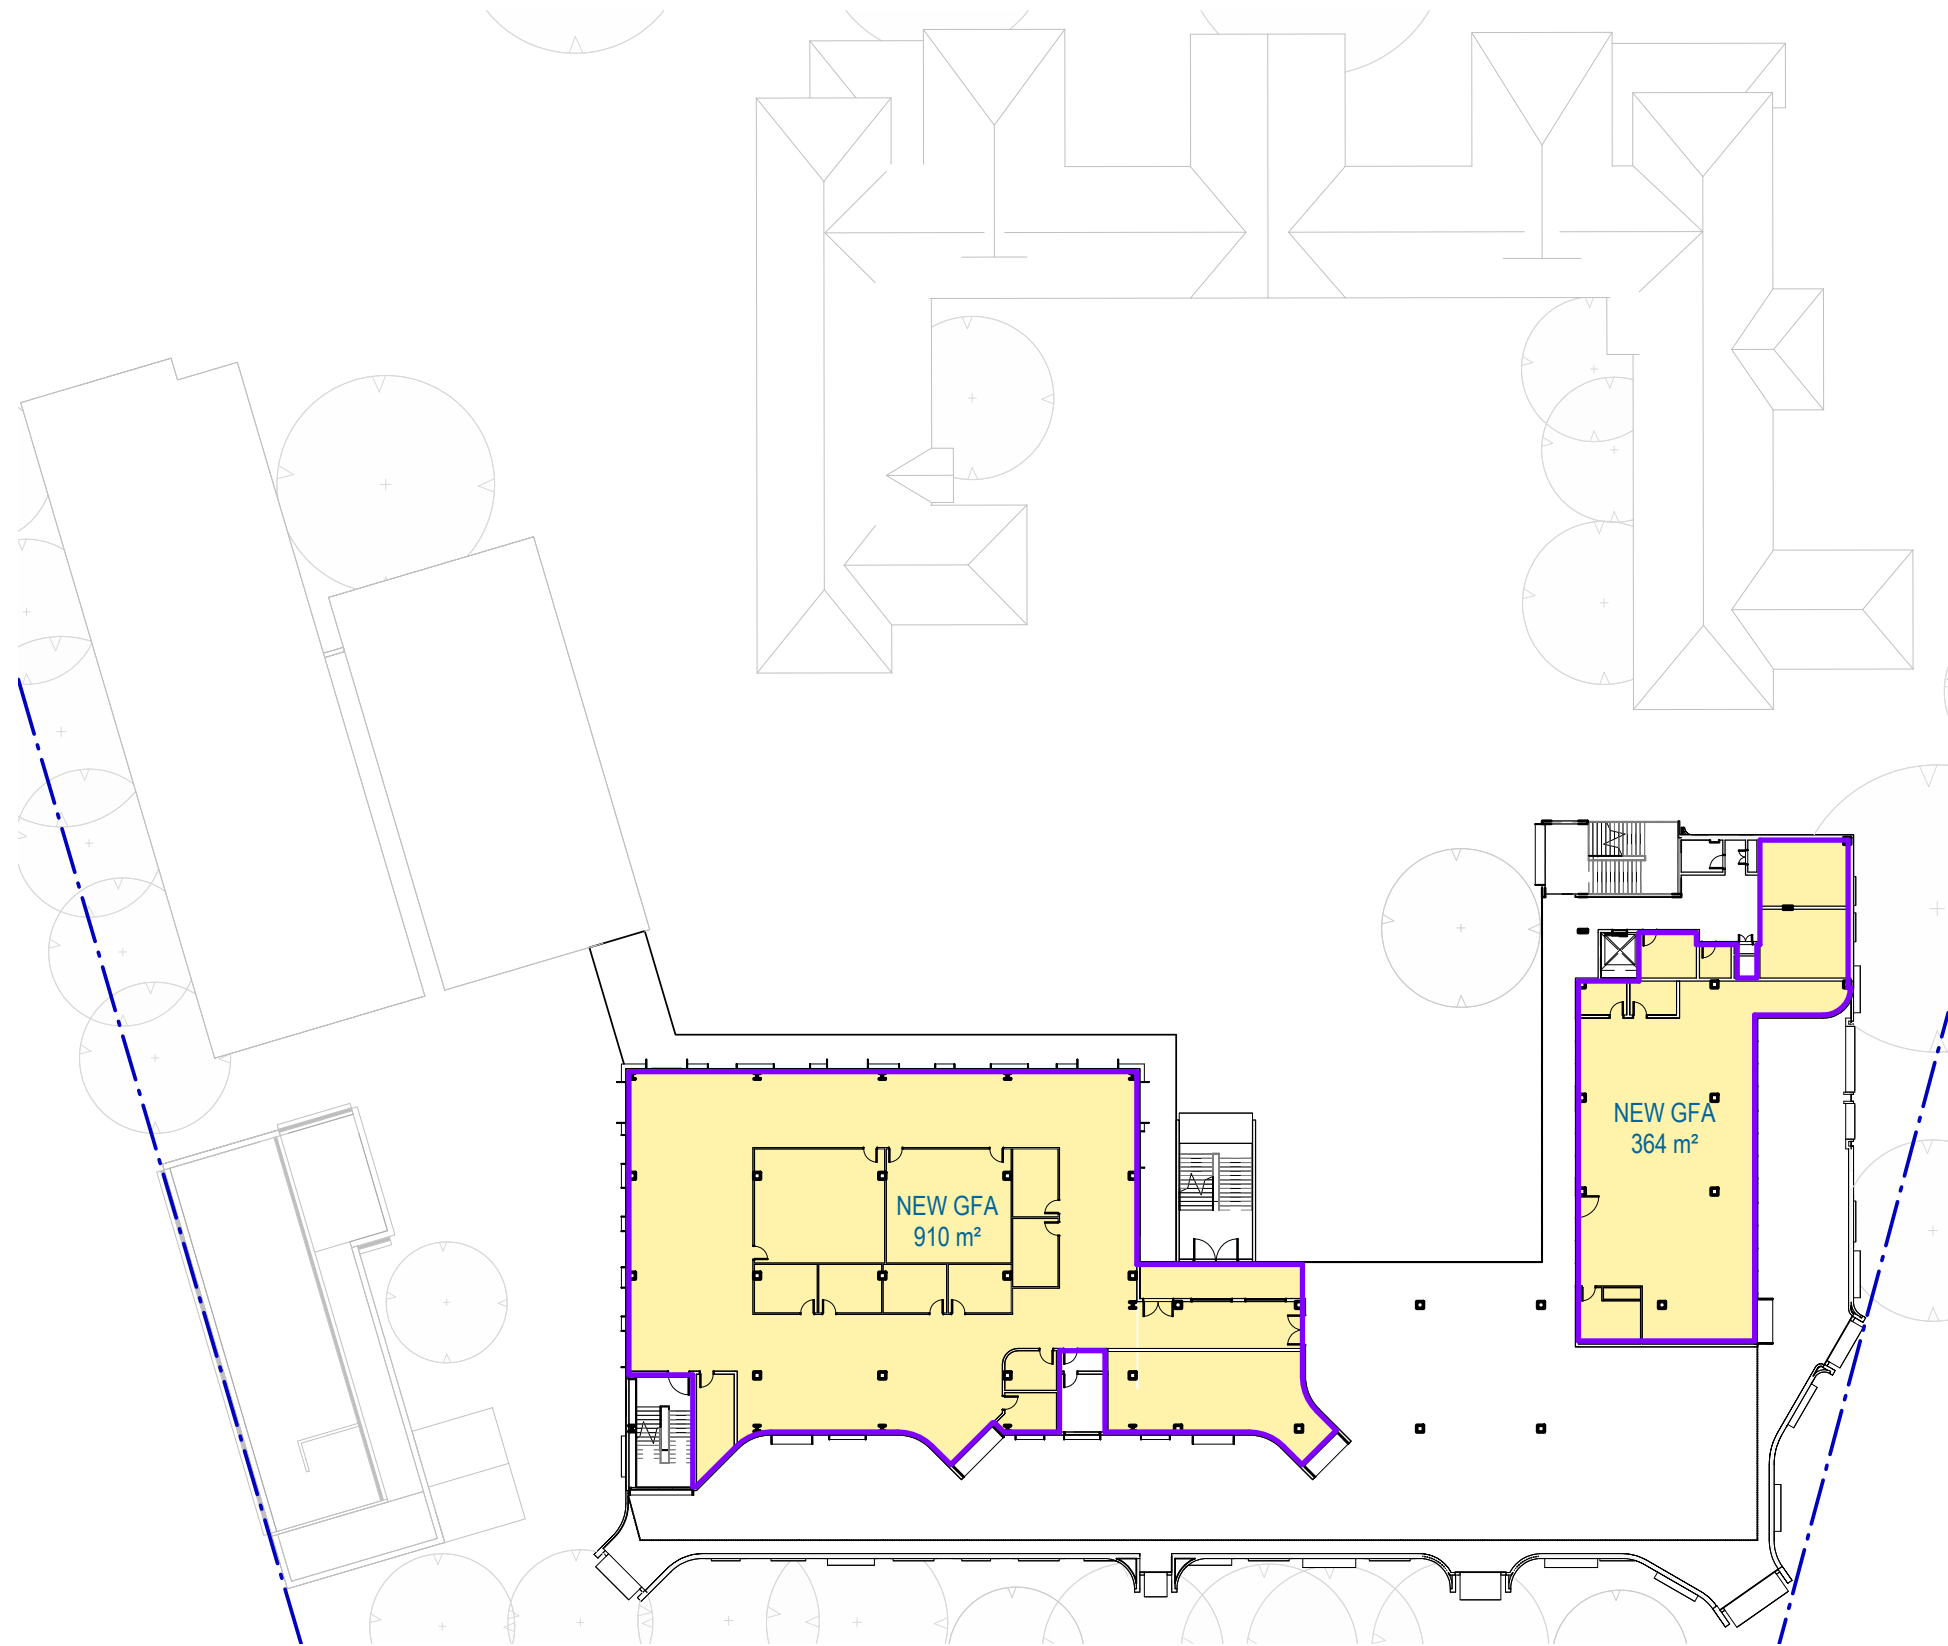

4 LEVEL 3

AREA SCHEDULE - GFA		
Name	Level	Area
EX.GFA	GROUND FLOOR	2292 m²
EX.GFA	LEVEL 1	2444 m²
EX.GFA	LEVEL 2	747 m²
NEW GFA	GROUND FLOOR	2276 m²
NEW GFA	LEVEL 1	1438 m²
NEW GFA	LEVEL 2	1418 m²
NEW GFA	LEVEL 3	1274 m²
Grand total		11889 m²

Recent revision history		
#	Status	Description
1	PRELIMINARY	Issued for TOA Review
2	PRELIMINARY	Issued for TOA

Date
17/03/21
23/03/21

Notes
Copyright © Woods Bagot 2018
All Rights Reserved
No material may be reproduced without prior permission
Contractor must verify all dimensions on site before commencing work or preparing shop drawings.
Do not scale drawings.

Project
MOSMAN HIGH SCHOOL

Client
SCHOOL INFRASTRUCTURE NSW

Issuer

MULTIPLEX
W-B
WOODS BAGOT

Project number
121468
Checked
CS
Approved
GS
Size check
25mm
Sheet size
A1
Scale
1 : 500


Sheet title

GFA PLANS

Sheet number
SSD-9101
Status
PRELIMINARY
Revision
2




1 GROUND FLOOR

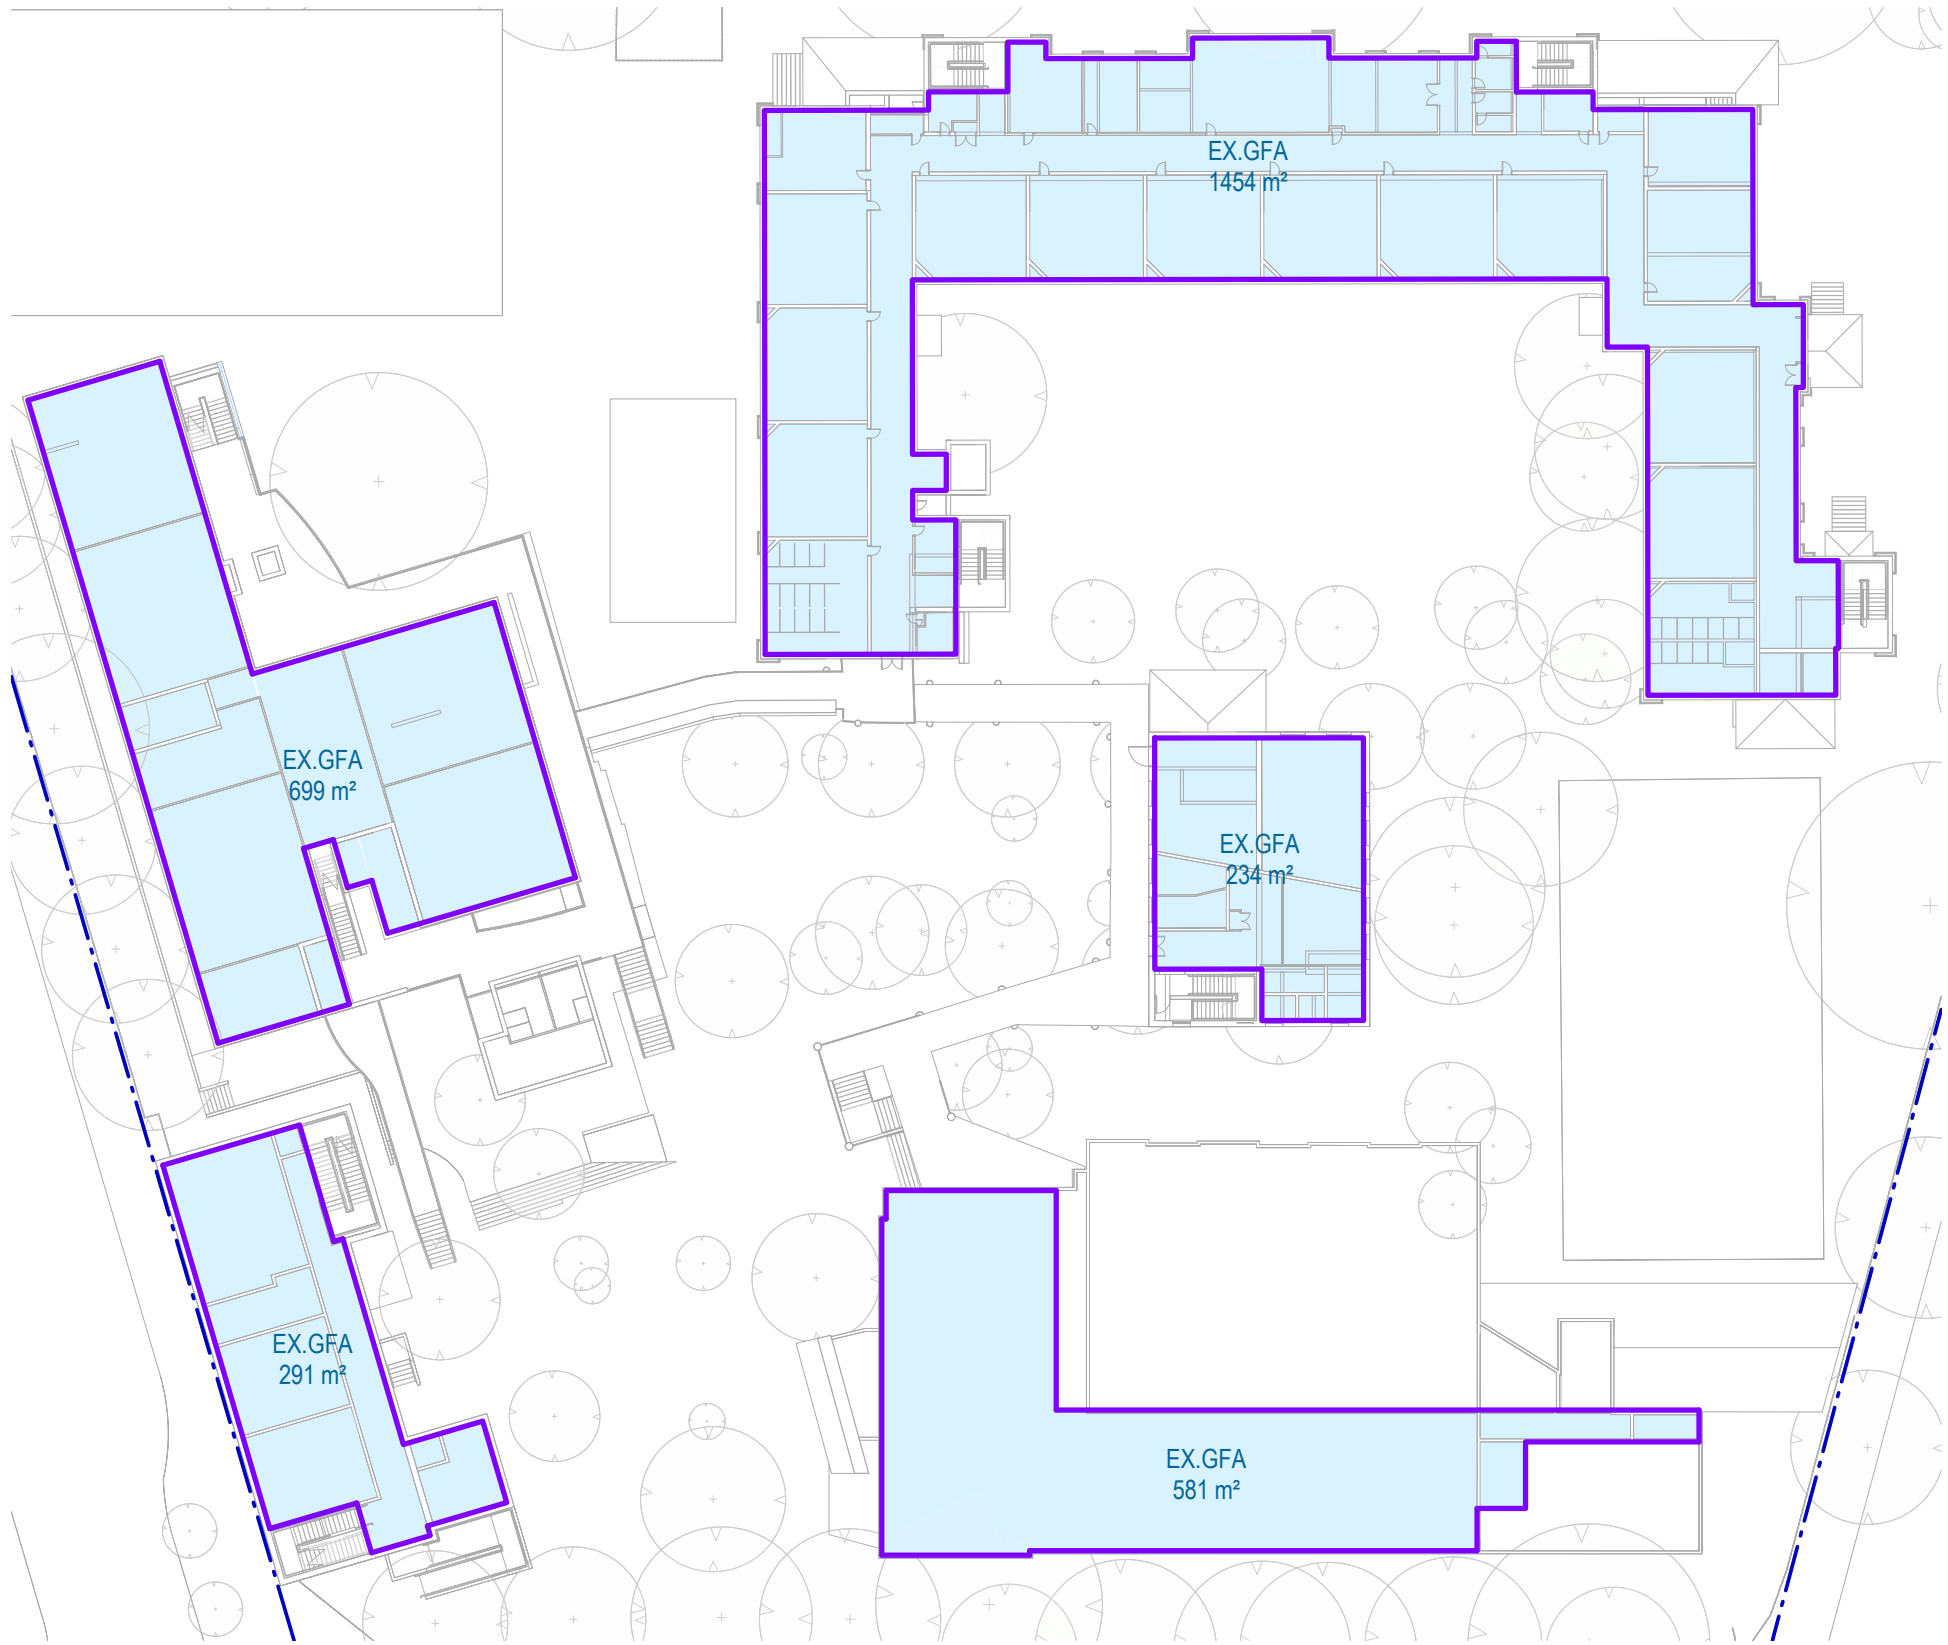

2 LEVEL 1



3 LEVEL 2

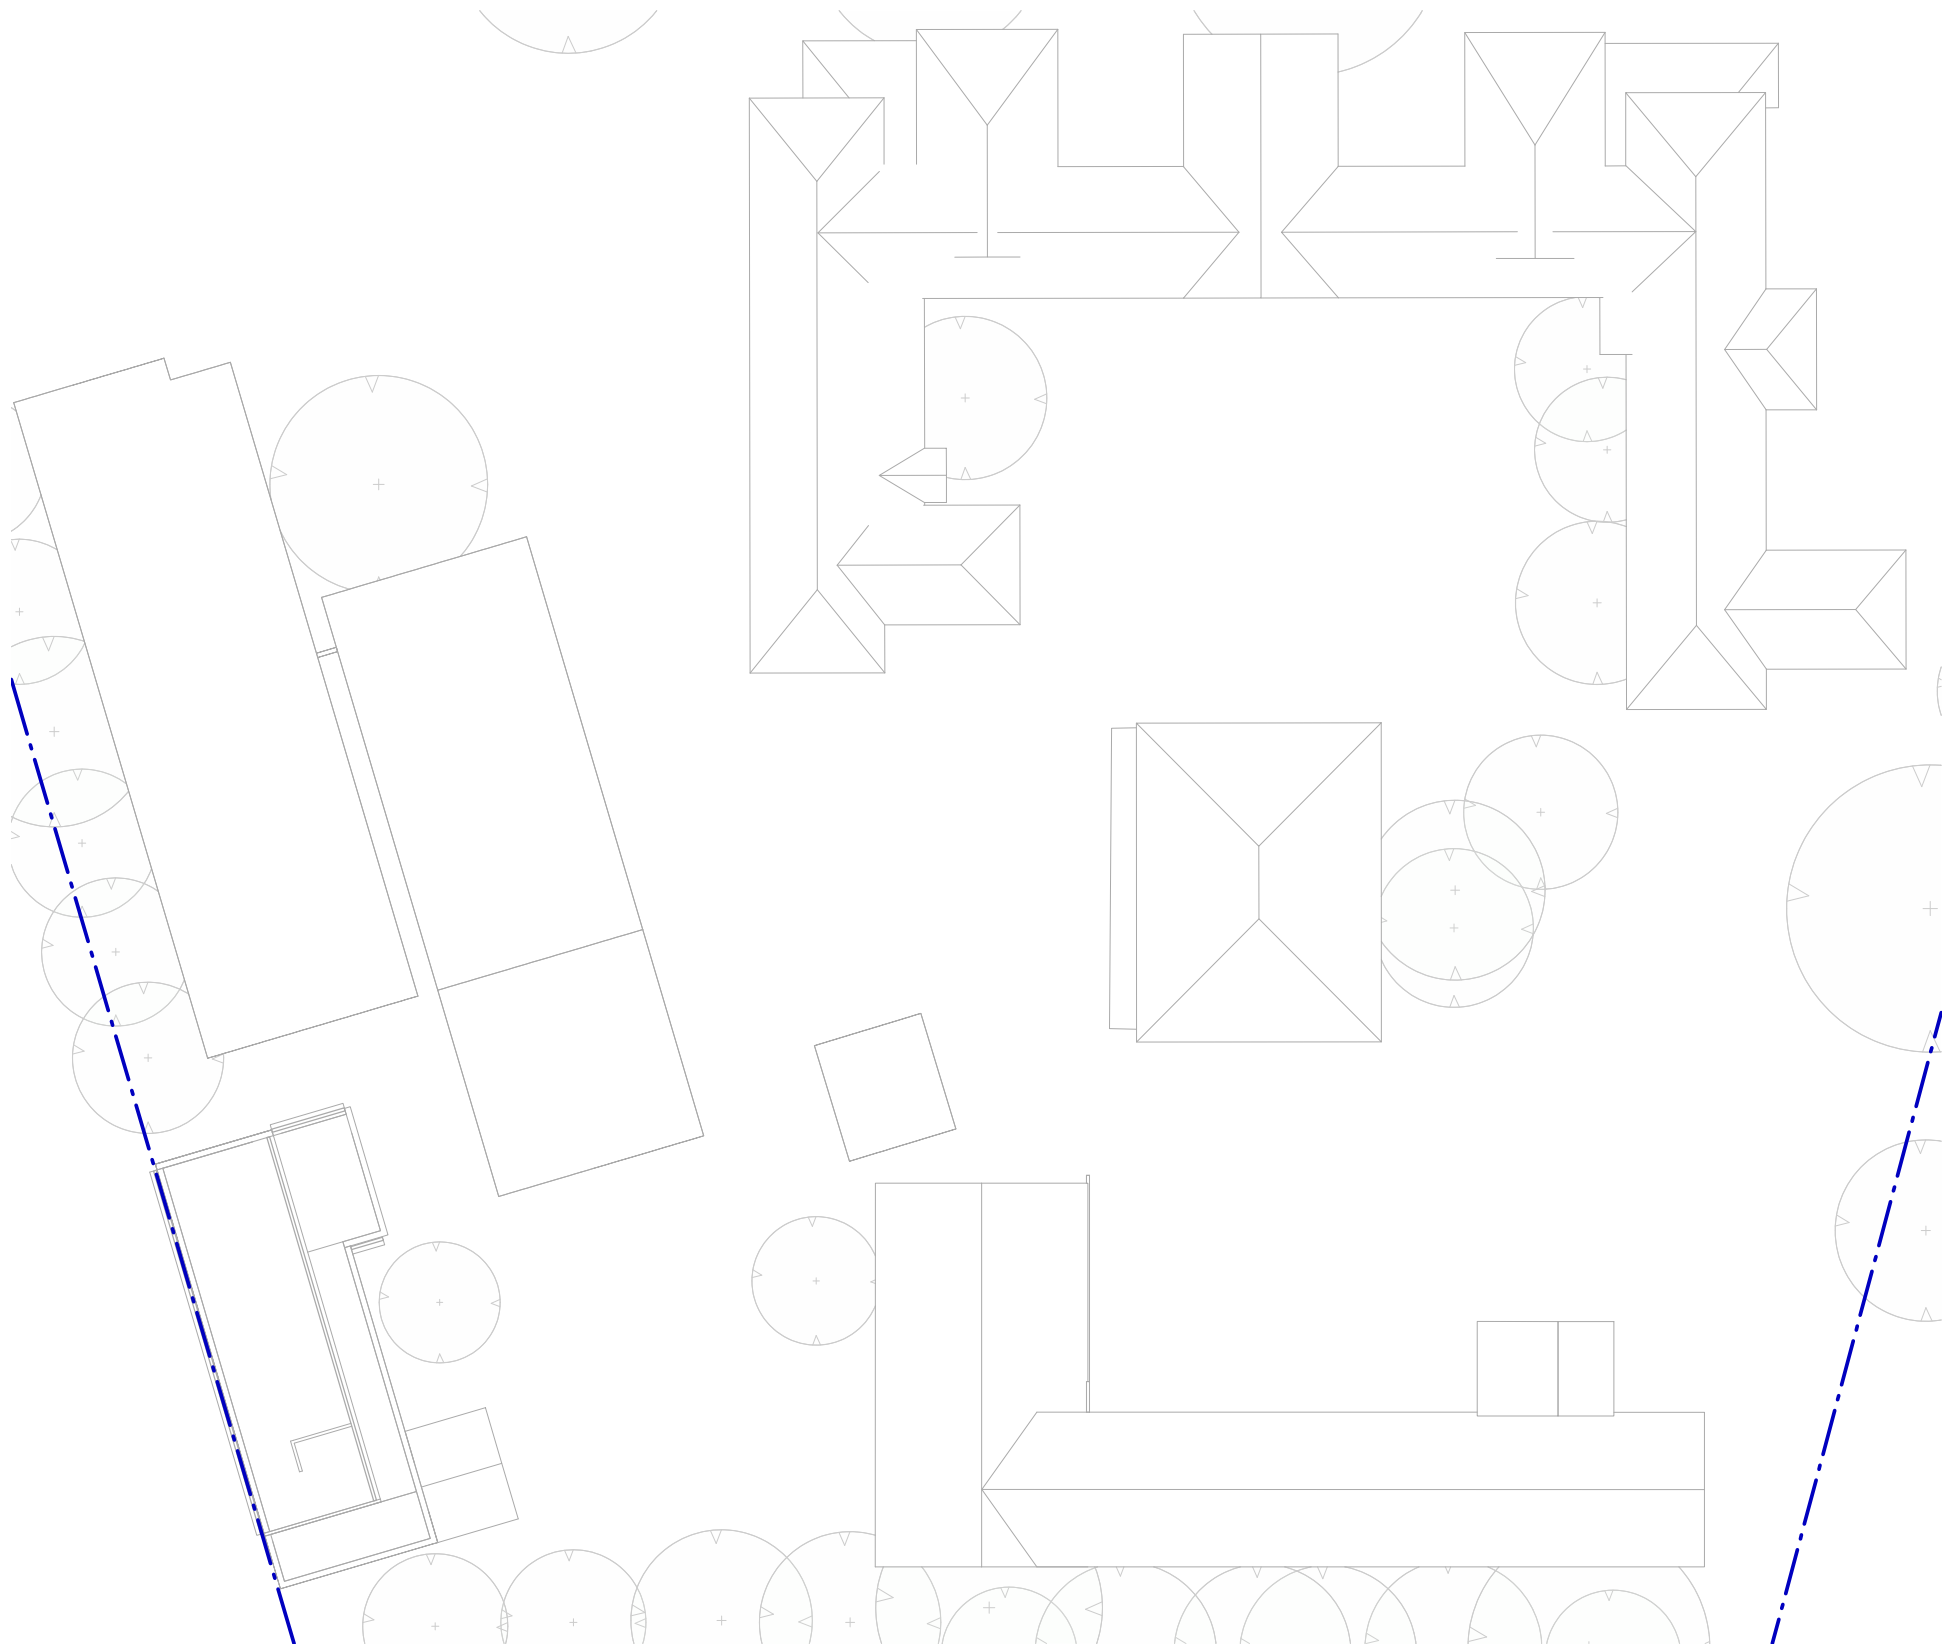

4 LEVEL 3

Area Schedule (EX. GFA)		
Name	Level	Area
EX.GFA	GROUND FLOOR	3793 m²
EX.GFA	LEVEL 1	3260 m²
EX.GFA	LEVEL 2	747 m²
Grand total		7800 m²

Recent revision history		
#	Status	Description
1	PRELIMINARY	Issued for TOA

Date
23/03/21

Notes
Copyright © Woods Bagot 2018
All Rights Reserved
No material may be reproduced without prior permission
Contractor must verify all dimensions on site before commencing work or preparing shop drawings.
Do not scale drawings.

Project
MOSMAN HIGH SCHOOL

Client
SCHOOL INFRASTRUCTURE NSW

Issuer






MULTIPLEX
W-B™
WOODS BAGOT

Project number
121468
Checked
CS
Approved
GS
Size check
25mm
Sheet size
A1
Scale
1 : 500

Sheet title

EX. GFA PLANS

Sheet number
SSD-9102
Status
PRELIMINARY
Revision
1

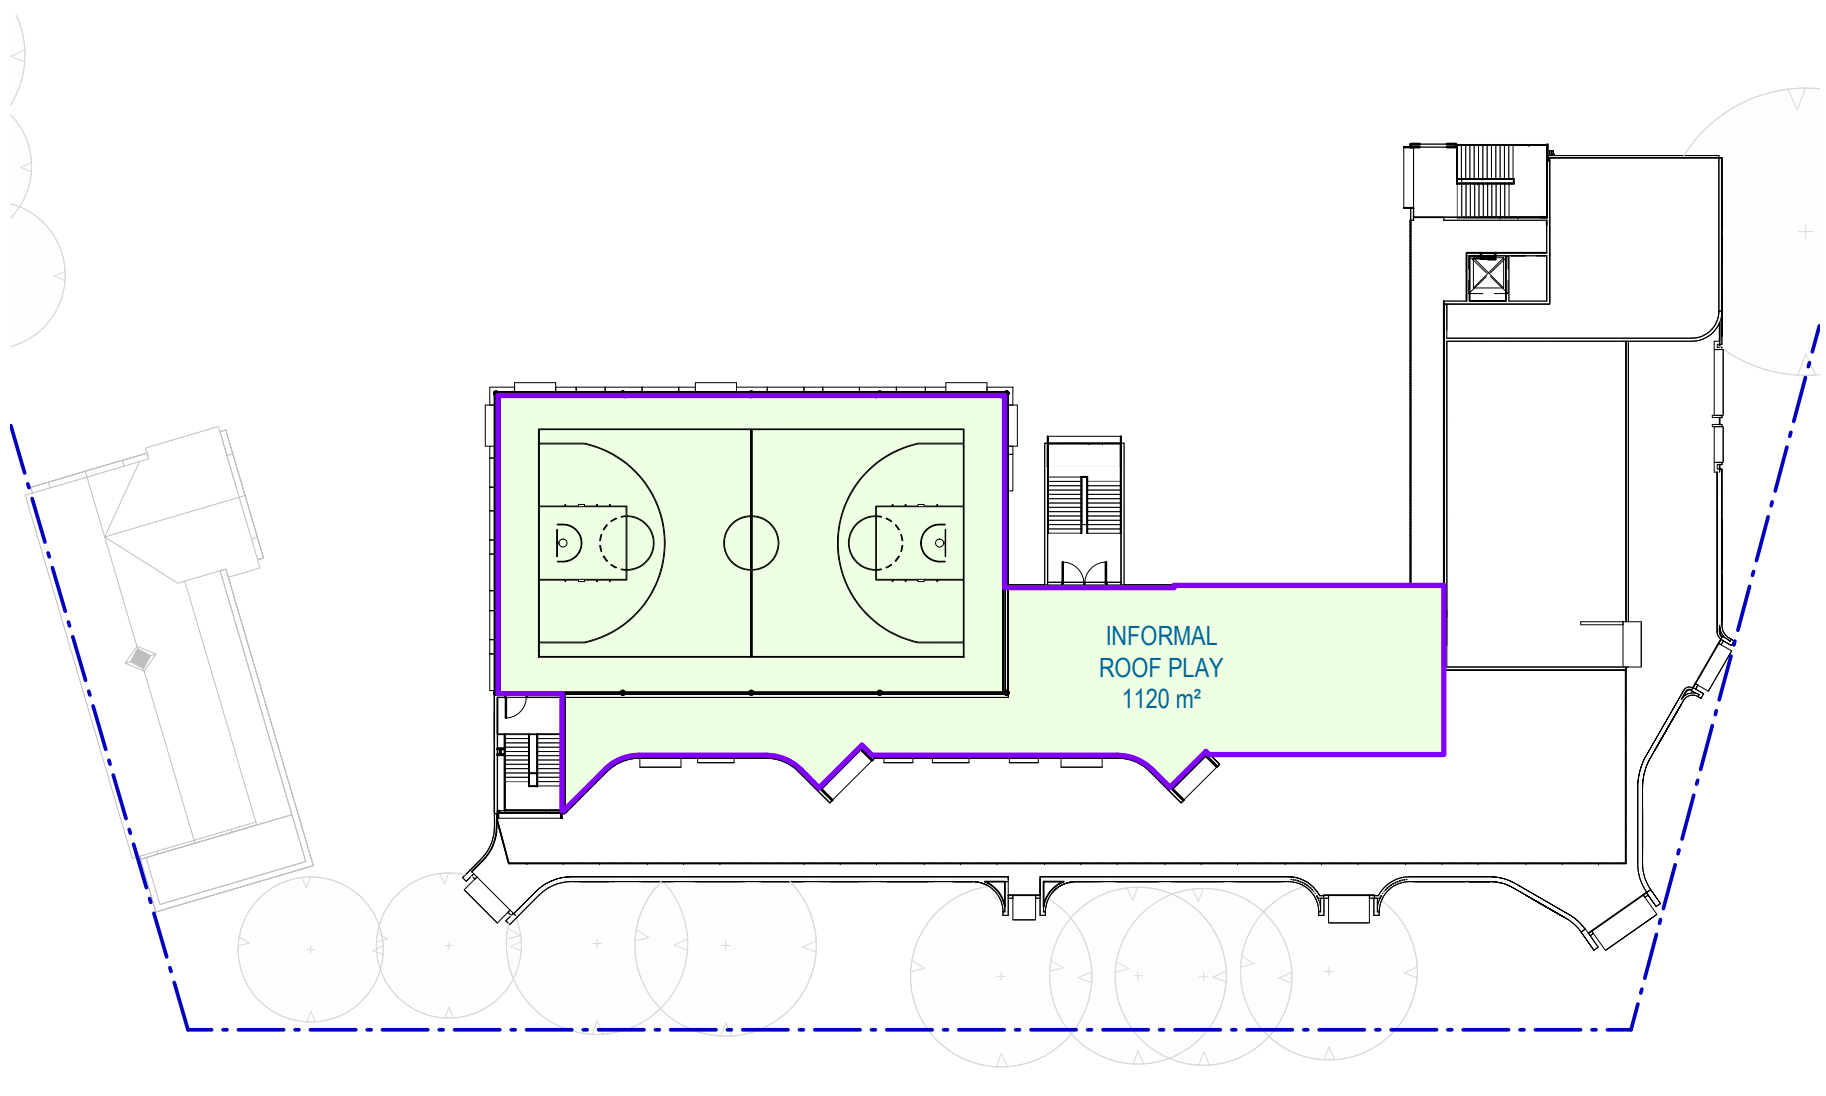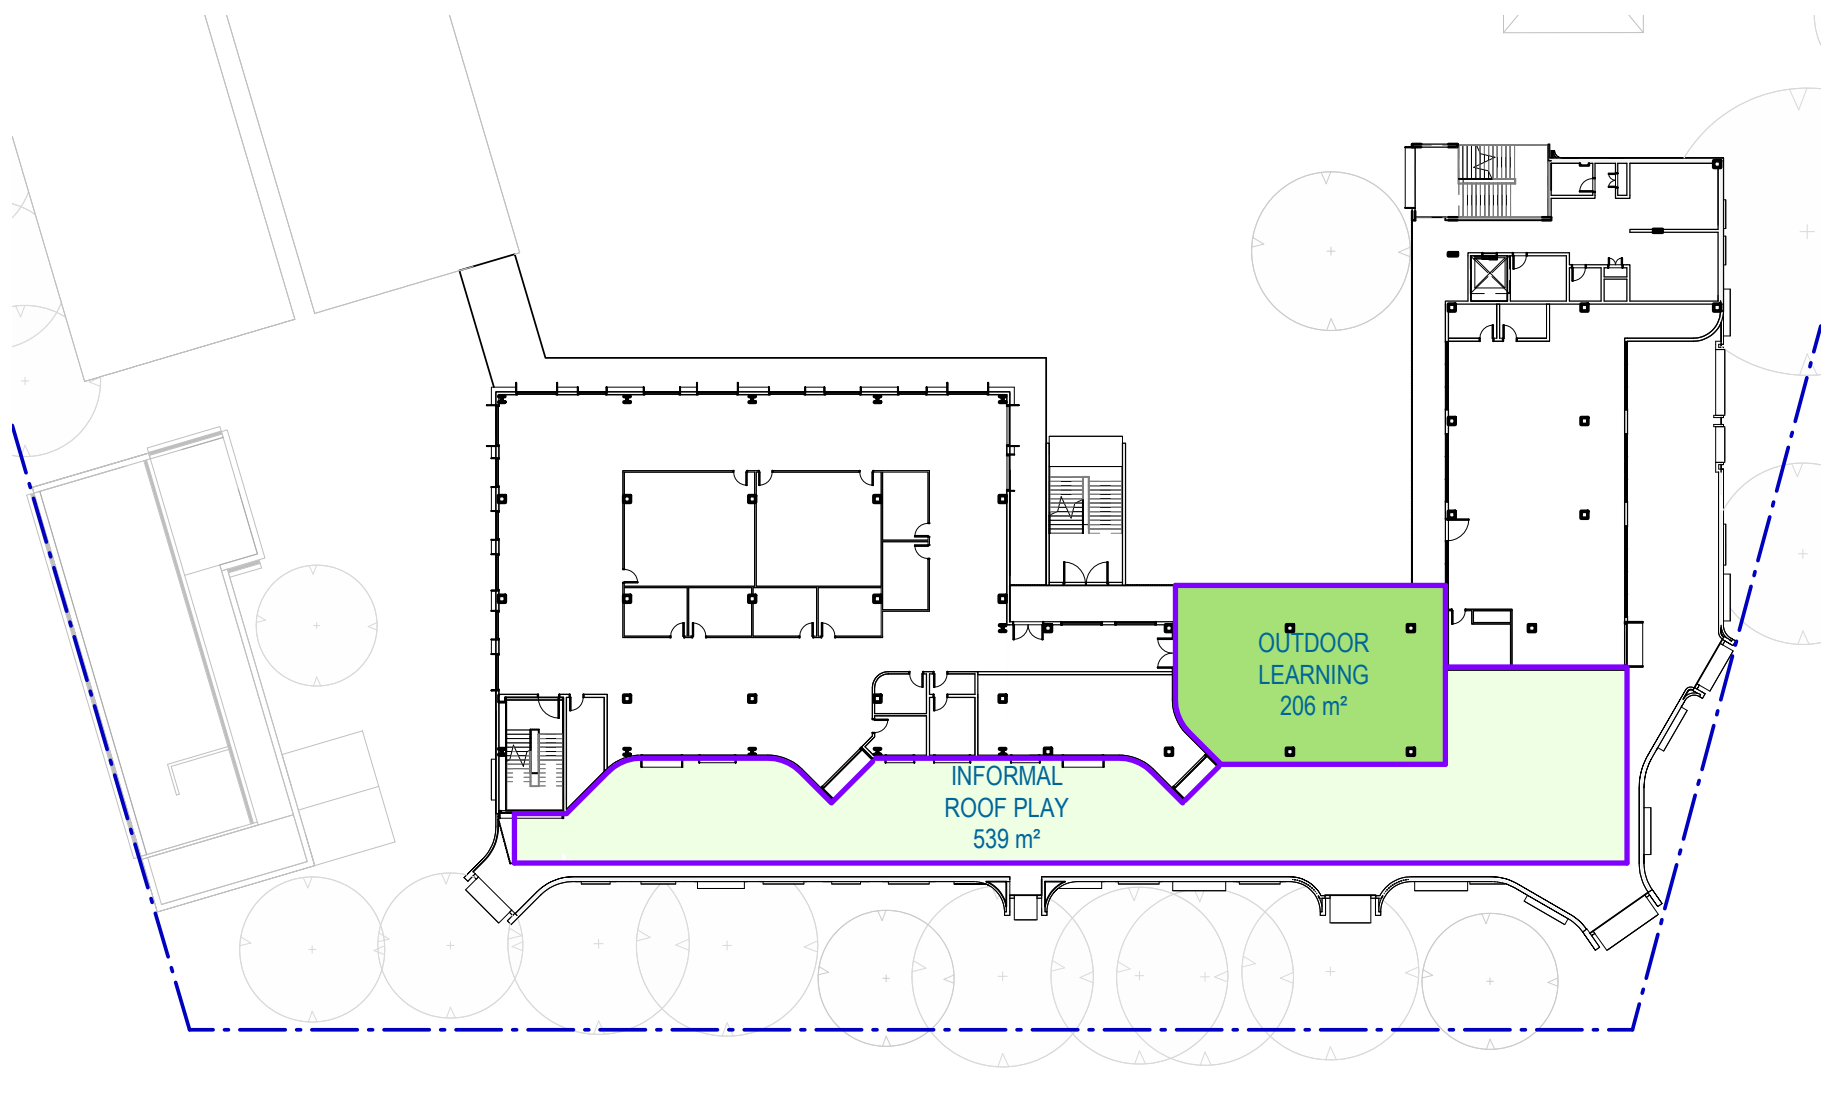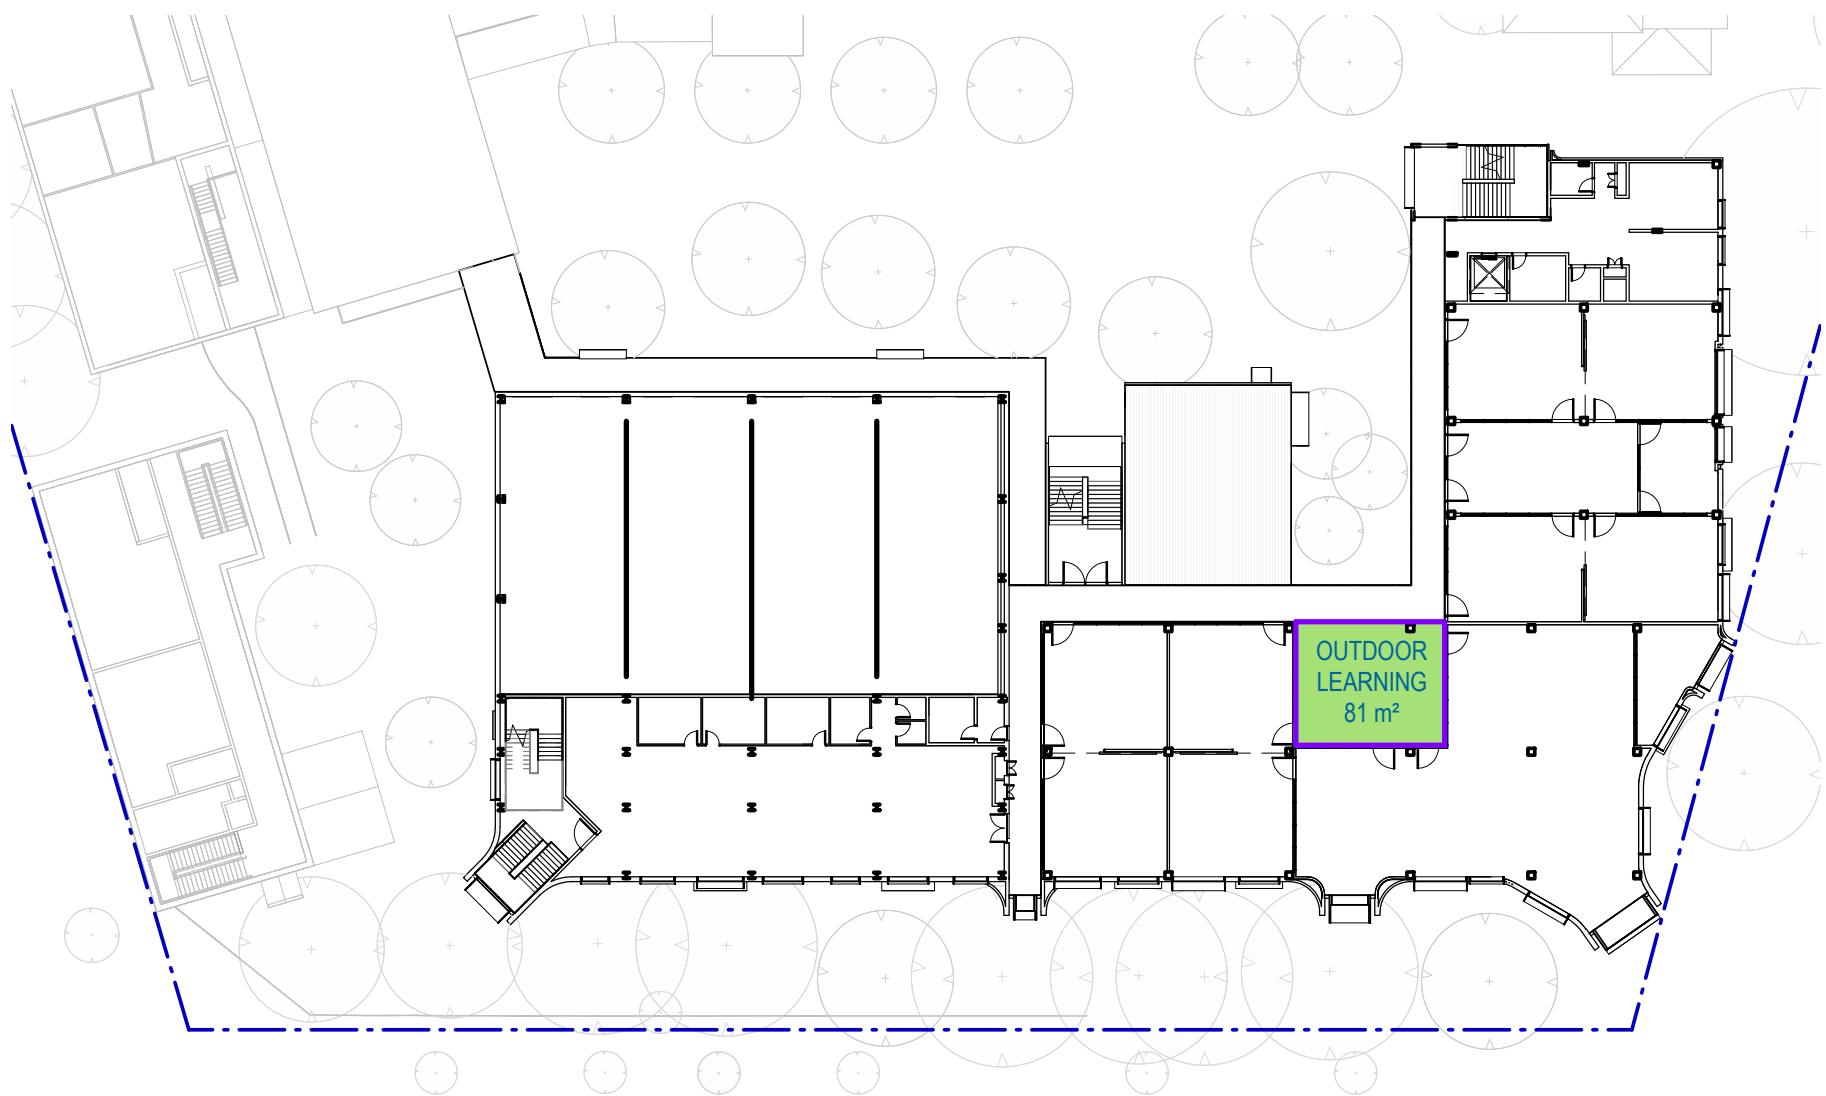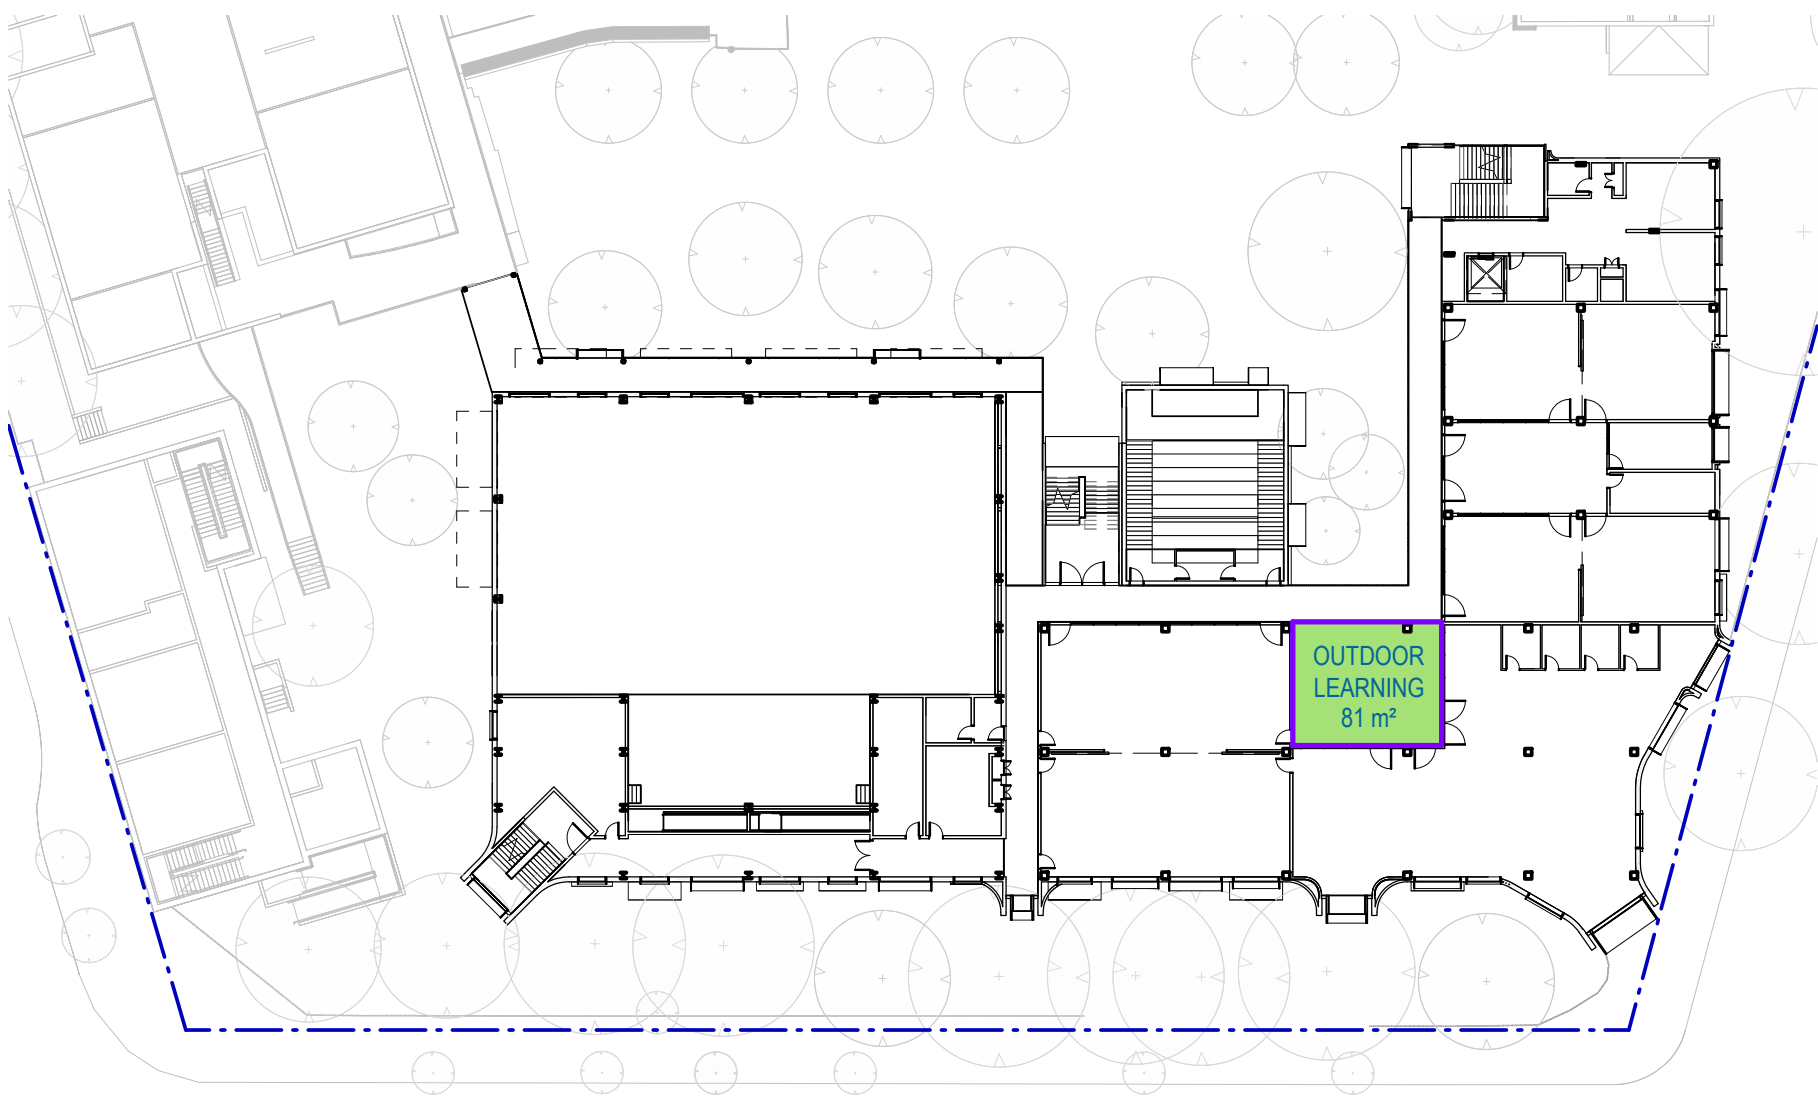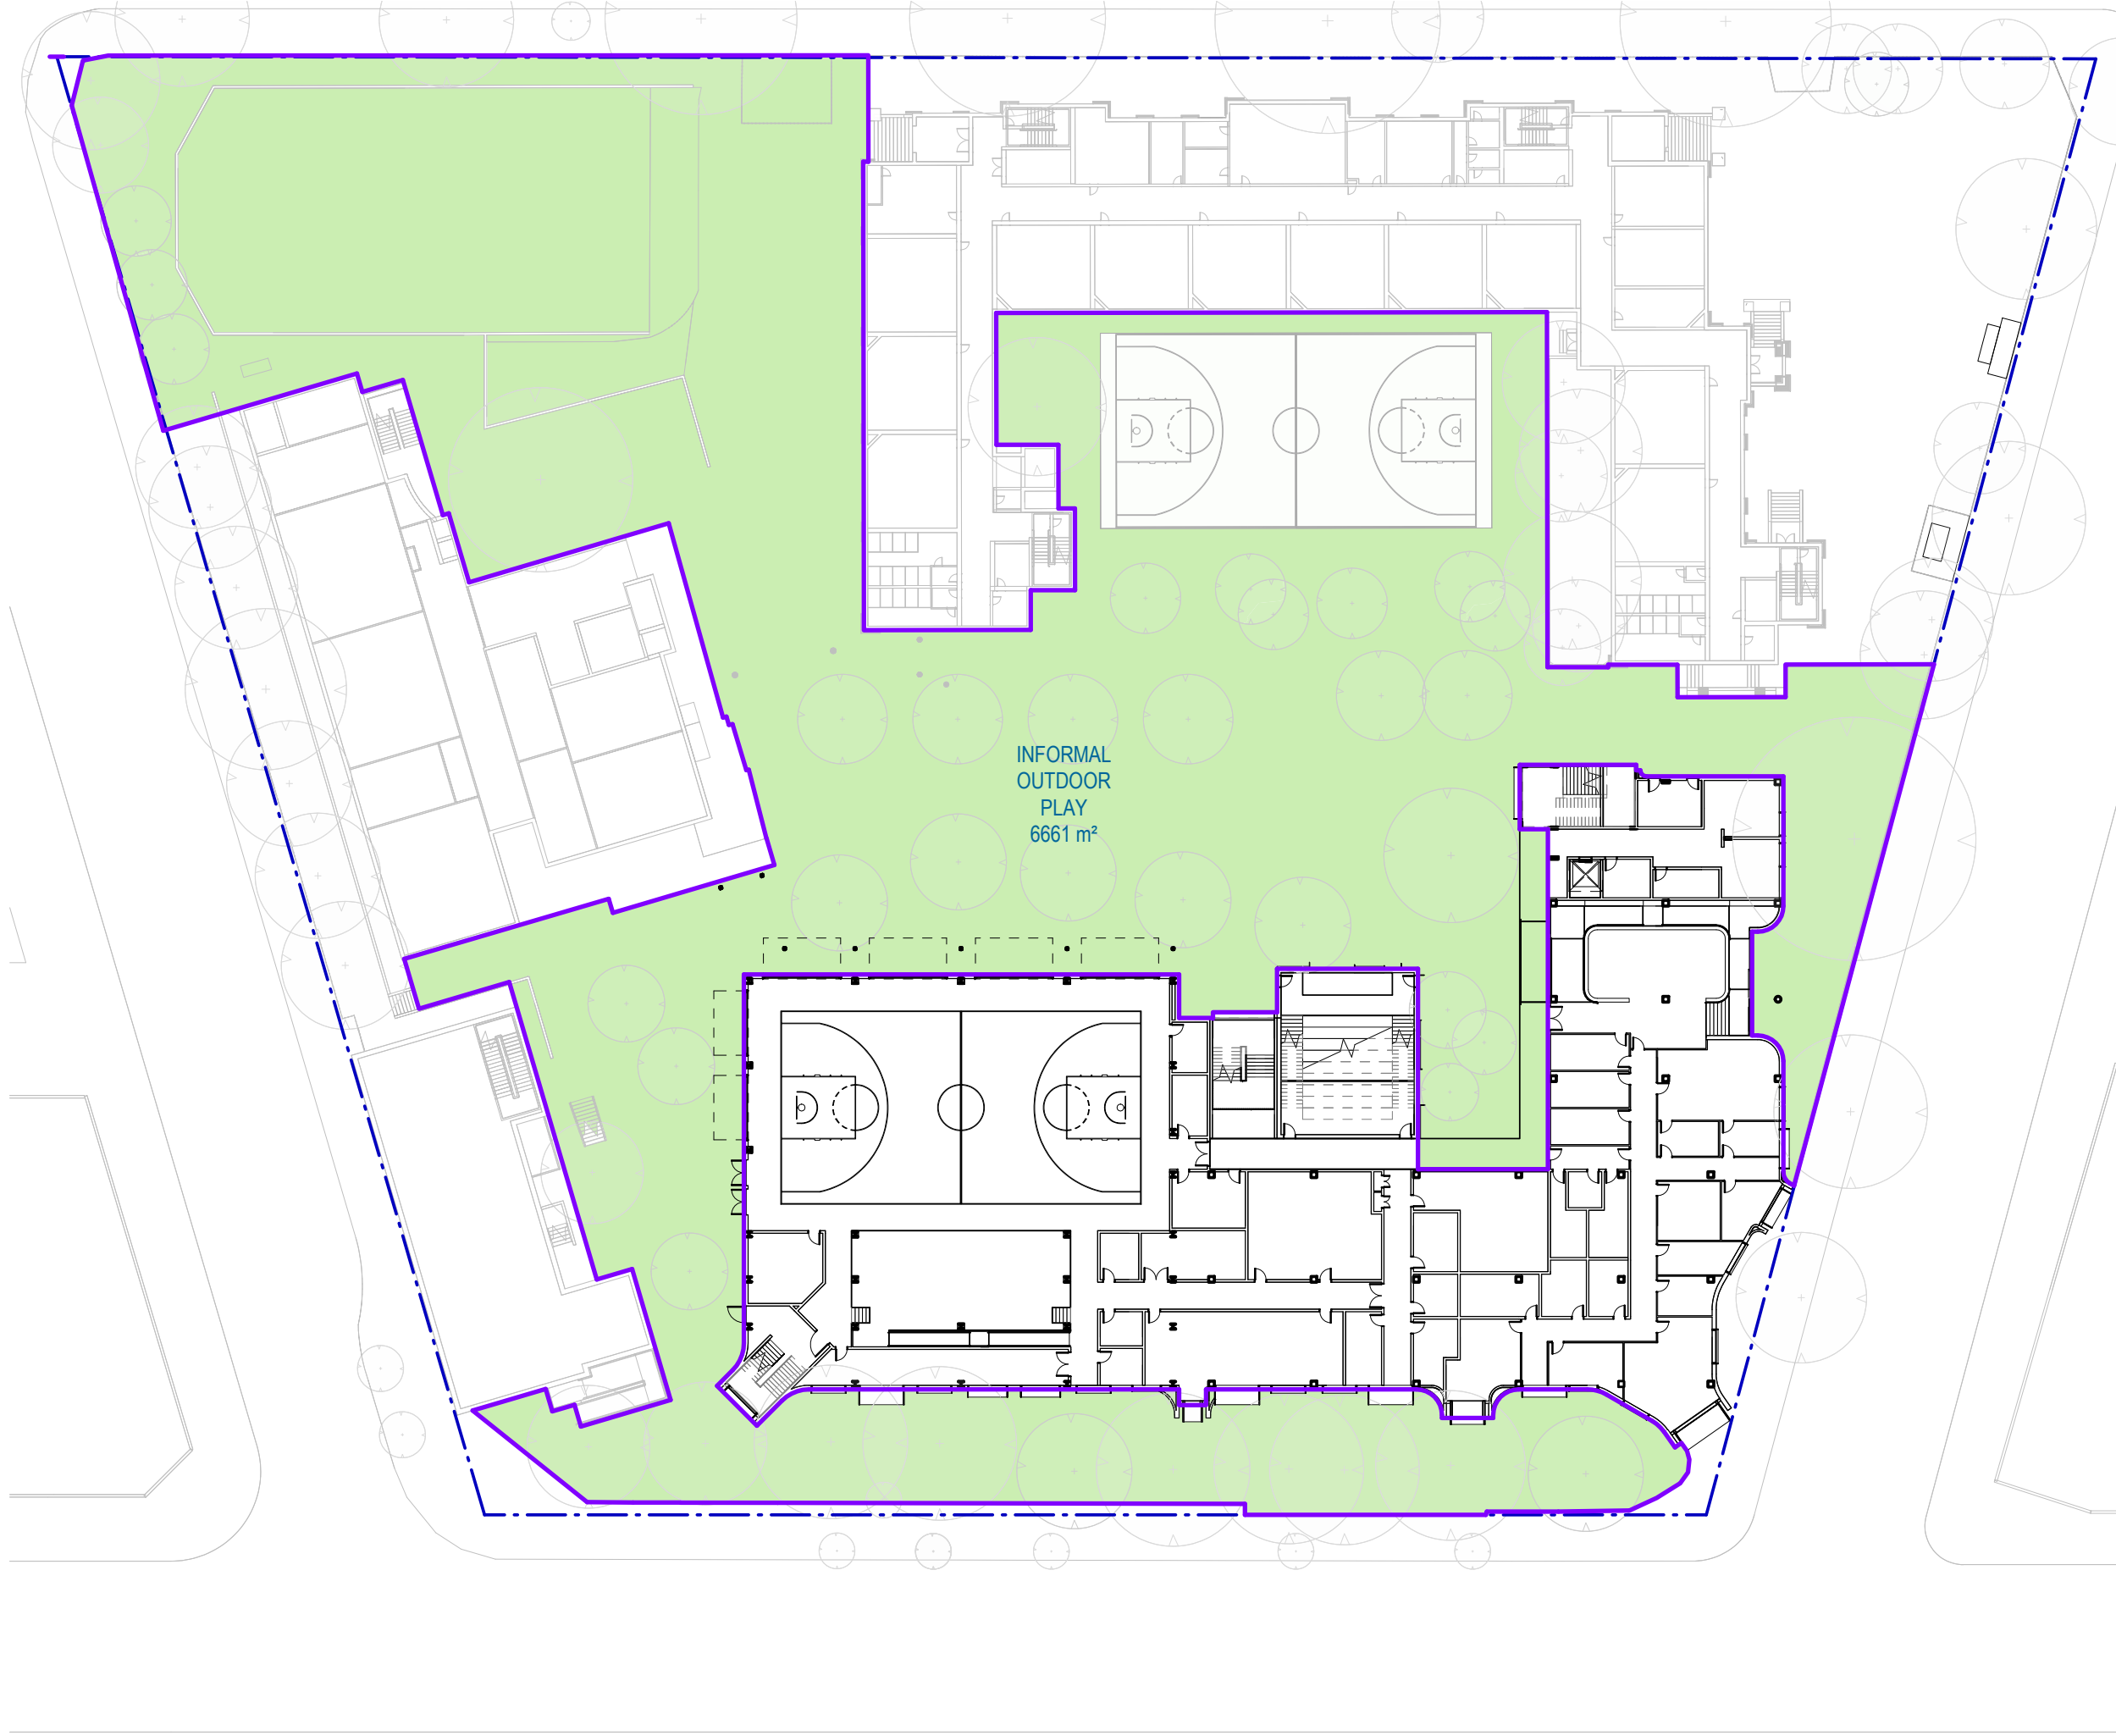

AREA SCHEDULE - OUTDOOR PLAY		
Level	Name	Area
GROUND FLOOR	INFORMAL OUTDOOR PLAY	6661 m²
LEVEL 1	OUTDOOR LEARNING	81 m²
LEVEL 2	OUTDOOR LEARNING	81 m²
LEVEL 3	OUTDOOR LEARNING	206 m²
LEVEL 3	INFORMAL ROOF PLAY	539 m²
LEVEL 4	INFORMAL ROOF PLAY	1120 m²
Grand total		8688 m²

- OUTDOOR LEARNING SPACE
- INFORMAL OUTDOOR PLAY
- INFORMAL ROOF PLAY

Recent revision history		Date
#	Status Description	
1	PRELIMINARY Issued for TOA Review	17/03/21
2	PRELIMINARY Issued for TOA	23/03/21

Notes
Copyright © Woods Bagot 2018
All Rights Reserved
No material may be reproduced without prior permission
Contractor must verify all dimensions on site before commencing work or preparing shop drawings.
Do not scale drawings.

Project
MOSMAN HIGH SCHOOL
Client
SCHOOL INFRASTRUCTURE NSW
Issuer

MULTIPLEX
W-B™
WOODS BAGOT

Project number
121468
Checked
CS
Approved
GS
Size check
25mm
Sheet size
A1
Scale
1 : 500

Sheet title
OUTDOOR PLAY AREA PLANS

Sheet number
SSD-9103
Status
PRELIMINARY
Revision
2