


DEVELOPMENT APPLICATION

35-39 DARLEY ST E MONA VALE NSW 2103 AUSTRALIA

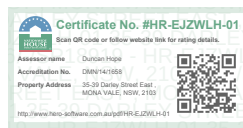

DRAWING SCHEDULE

DRAWING SHEDULE	
DRAWING NO	DRAWING NAME
PLA-DA-0000	COVER SHEET
PLA-DA-0001	SITE SURVEY (EXISTING SITE PLAN)
PLA-DA-0002	SITE ANALYSIS
PLA-DA-0003	DEMOLITION PLAN
PLA-DA-0004	PROPOSED SITE PLAN
PLA-DA-10B1	GENERAL FLOOR PLAN - BASEMENT 01
PLA-DA-10B2	GENERAL FLOOR PLAN - BASEMENT 02
PLA-DA-10B3	GENERAL FLOOR PLAN - BASEMENT 03
PLA-DA-1000	GENERAL FLOOR PLAN - GROUND 00
PLA-DA-1001	GENERAL FLOOR PLAN - LEVEL 01-03
PLA-DA-1004	GENERAL FLOOR PLAN - LEVEL 04
PLA-DA-1005	GENERAL FLOOR PLAN - LEVEL 05-06
PLA-DA-1007	GENERAL FLOOR PLAN - LEVEL 07
PLA-DA-1008	GENERAL FLOOR PLAN - ROOF 08
PLA-DA-2000	ELEVATIONS - SHEET 01
PLA-DA-2001	ELEVATIONS - SHEET 02
PLA-DA-3000	SECTIONS - SHEET 01
PLA-DA-4000	SUN EYE VIEW - SHEET 01
PLA-DA-4001	SUN EYE VIEW - SHEET 02
PLA-DA-4100	SHADOW DIAGRAMS - SHEET 01
PLA-DA-4101	SHADOW DIAGRAMS - SHEET 02
PLA-DA-4200	SOLAR AMENITY & CROSS VENTILATION DIAGRAMS
PLA-DA-4201	HEIGHT PLANE DIAGRAM
PLA-DA-5000	AREA & AMENITIES DIAGRAMS
PLA-DA-5001	COS SOLAR AMENITY 9AM-11AM
PLA-DA-6000	ADAPTABLE APARTMENT TYPOLOGIES - SHEET 01
PLA-DA-6001	ADAPTABLE APARTMENT TYPOLOGIES - SHEET 02
PLA-DA-7000	MATERIAL SCHEDULE - SHEET 01
PLA-DA-8000	PERSPECTIVE - SHEET 01
PLA-DA-8001	PERSPECTIVE - SHEET 02

SUMMARY

SITE AREA:
TOTAL GFA:
FSR:
NUMBER OF STOREYS:

2679.4m²
7660.4m²
2.86:1
8

CAR PARKING:
BICYCLES:

124
28



REV

DATE

REVISION DESCRIPTION

BY

CHK

A

A

Issue

WS

JW

Inca

STRUCTURE
DUNNINGS
(02)8317 4775

BCA
CERTIFIED
(02)9191 0400

HYDRAULIC
SCOTT COLLIS CONSULTING
0433665388

ABORIST
DR TREEGOOD
0418979922

MECHANICAL
COMPACT AIR
(02)9707 4977

LANDSCAPE
WYER & CO
(02) 9362333

ACOUSTIC ENGINEER
ACOUSTIC LOGIC
(02)83398000

CIVIL & TRAFFIC
SGCE
(02)9832 4239

ASP LEVEL 03
ACME
(02)9632 8330

BASIX & WASTE
SENICA CONSULTANCY GROUP
(02)8262 0900

ELECTRICAL
JOELIANE
(02)9832 4803

TOWN PLANNER
PLANNING INGENUITY
(02)9531 2555

NORTH POINT

SCALE
NTS

DISCLAIMER

In accepting and utilising this document, the recipient agrees that Plus Studio, retain all common law, statutory law and other rights including copyright and intellectual property rights. The recipient agrees not to use this document for any purpose other than its intended use, to waive all claims against Plus Studio resulting from unauthorised changes, or to reuse the document on other projects without the prior written consent of Plus Studio. Under no circumstances shall transfer of this document be deemed a sale. Plus Studio makes no warranties of fitness for any purpose. The Builder/Contractor shall verify all dimensions prior to any work commencing. Figured dimensions shall take precedence over scaled work.

ARCHITECT
EORA / SYDNEY
Geological Country
Level 4, 222 Clarence Street
Sydney NSW 2000
Australia
+612 9823 7000
sydney@plusstudio.co
Nominated Architects
Gabriel Duque 1622
4th July 10022
Rdco Pin 1256
Plus Architecture Pty Ltd
ABN 40 091 690 336
plusstudio.co
2025 © Plus Architecture International Pty Ltd. All Rights Reserved.
Plus Studio® is a trademark of Plus Architecture International Pty Ltd.

PLUS
STUDIO

PROJECT TITLE
DARLEY ST E MONA VALE

PROJECT ADDRESS
35-39 DARLEY ST E MONA VALE NSW 2103
AUSTRALIA

CLIENT
Darley Vale Pty Ltd

APPROVED
AJ

CHECKED
JW

DRAWN
WS

DRAWING TITLE
COVER SHEET

PROJECT NUMBER
20895

DRAWING NUMBER
PLA-DA-0000

STAGE
DA

REVISION
A

SP82003

PIT S.L 14.85
PIT I.L 12.54
Ø300 POLY
IL 12.54
CHAMBER 600 X 900
N.T.S.
TO DETRITUS

PIT S.L 14.37
PIT I.L 11.32
Ø300 POLY
IL 11.33
CHAMBER 600 X 900
N.T.S.



DARLEY

STREET

EAST

SP64796
No.30
TWO STOREY BRICK
APARTMENT COMPLEX

SP57603

No.41
TWO STOREY BRICK
APARTMENT COMPLEX
(FLAT ROOF)

SP 57659
No.41
TWO STOREY BRICK
APARTMENT COMPLEX
(FLAT ROOF)

No.41
TWO STOREY BRICK
APARTMENT COMPLEX
(TILED ROOF)

SP 18919

No.35-39
TWO STOREY BRICK
APARTMENT COMPLEX
(TILE ROOF)

No.35-39
TWO STOREY BRICK
APARTMENT COMPLEX
(TILE ROOF)

LOT 1
DP 1213063

No.33
DARLEY STREET EAST
TWO STOREY RENDERED
APARTMENT COMPLEX
(FLAT ROOF)

No.33
DARLEY STREET EAST
TWO STOREY RENDERED
APARTMENT COMPLEX
(FLAT ROOF)



Ø DENOTES EASEMENT TO DRAIN WATER 1 WIDE (AC217658)

NOTES:

- 1) BOUNDARY SURVEY HAS BEEN UNDERTAKEN
- 2) ORIGIN OF LEVELS: SSM24572 RL15.773 (A.H.D.) SCIMS
- 3) SITE COMPRISES SP 18919
- 4) SITE AREA 2679.4m² BY TITLE DIMENSIONS.
- 5) UNDERGROUND SERVICES HAVE NOT BEEN INVESTIGATED.
- 6) (G) DENOTES GUTTER LEVEL, WM DENOTES WATER METER, SIO DENOTES SEWER INSPECTION OUTLET, CJP DENOTES CONCRETE JUNCTION PIT
PP DENOTES POWER POLE, TEL DENOTES TELECOMMUNICATIONS PIT, TF DENOTES TRANSFORMER, BS DENOTES BOTTOM OF STEP
P DENOTES PVC PIPE, POLY DENOTES POLY PIPE, U.T.O. DENOTES UNABLE TO OPEN
TS DENOTES TOP OF STEP, 0.3Ø,10S,8H DENOTES INDICATIVE TREE SIZE 0.3 TRUNK DIAMETER, 10 SPREAD, 8 HIGH.
- 7) TREE NAMES SHOWN CONSTITUTE OUR OPINION ONLY. IF TREE SPECIES IDENTIFICATION IS IMPORTANT FOR DESIGN OR HERITAGE REASONS THEY SHOULD BE DETERMINED BY A QUALIFIED ARBORIST.

ISSUE	DATE	AMENDMENT
A	26.03.26	ADDITIONAL STORMWATER PIT INFORMATION ADDED

TITLE: PLAN SHOWING SELECTED DETAIL & LEVELS OVER
No. 35-39 DARLEY STREET EAST, MONA VALE

LGA: PITTWATER

REFERENCE: 53120

CLIENT : INCA GROUP

DATE: 28.08.25

SHEET

SCALE (AT A2) 1:200

DATUM : AHD

SURVEYOR: RK

1 OF 2


Norton Survey Partners

SURVEYORS & LAND TITLE CONSULTANTS

A.C.N. 618 980 475
SUITE 1
505 BALMAIN ROAD
LILYFIELD N.S.W. 2040

PH +61 2 9555 2744
office@nspartners.com.au



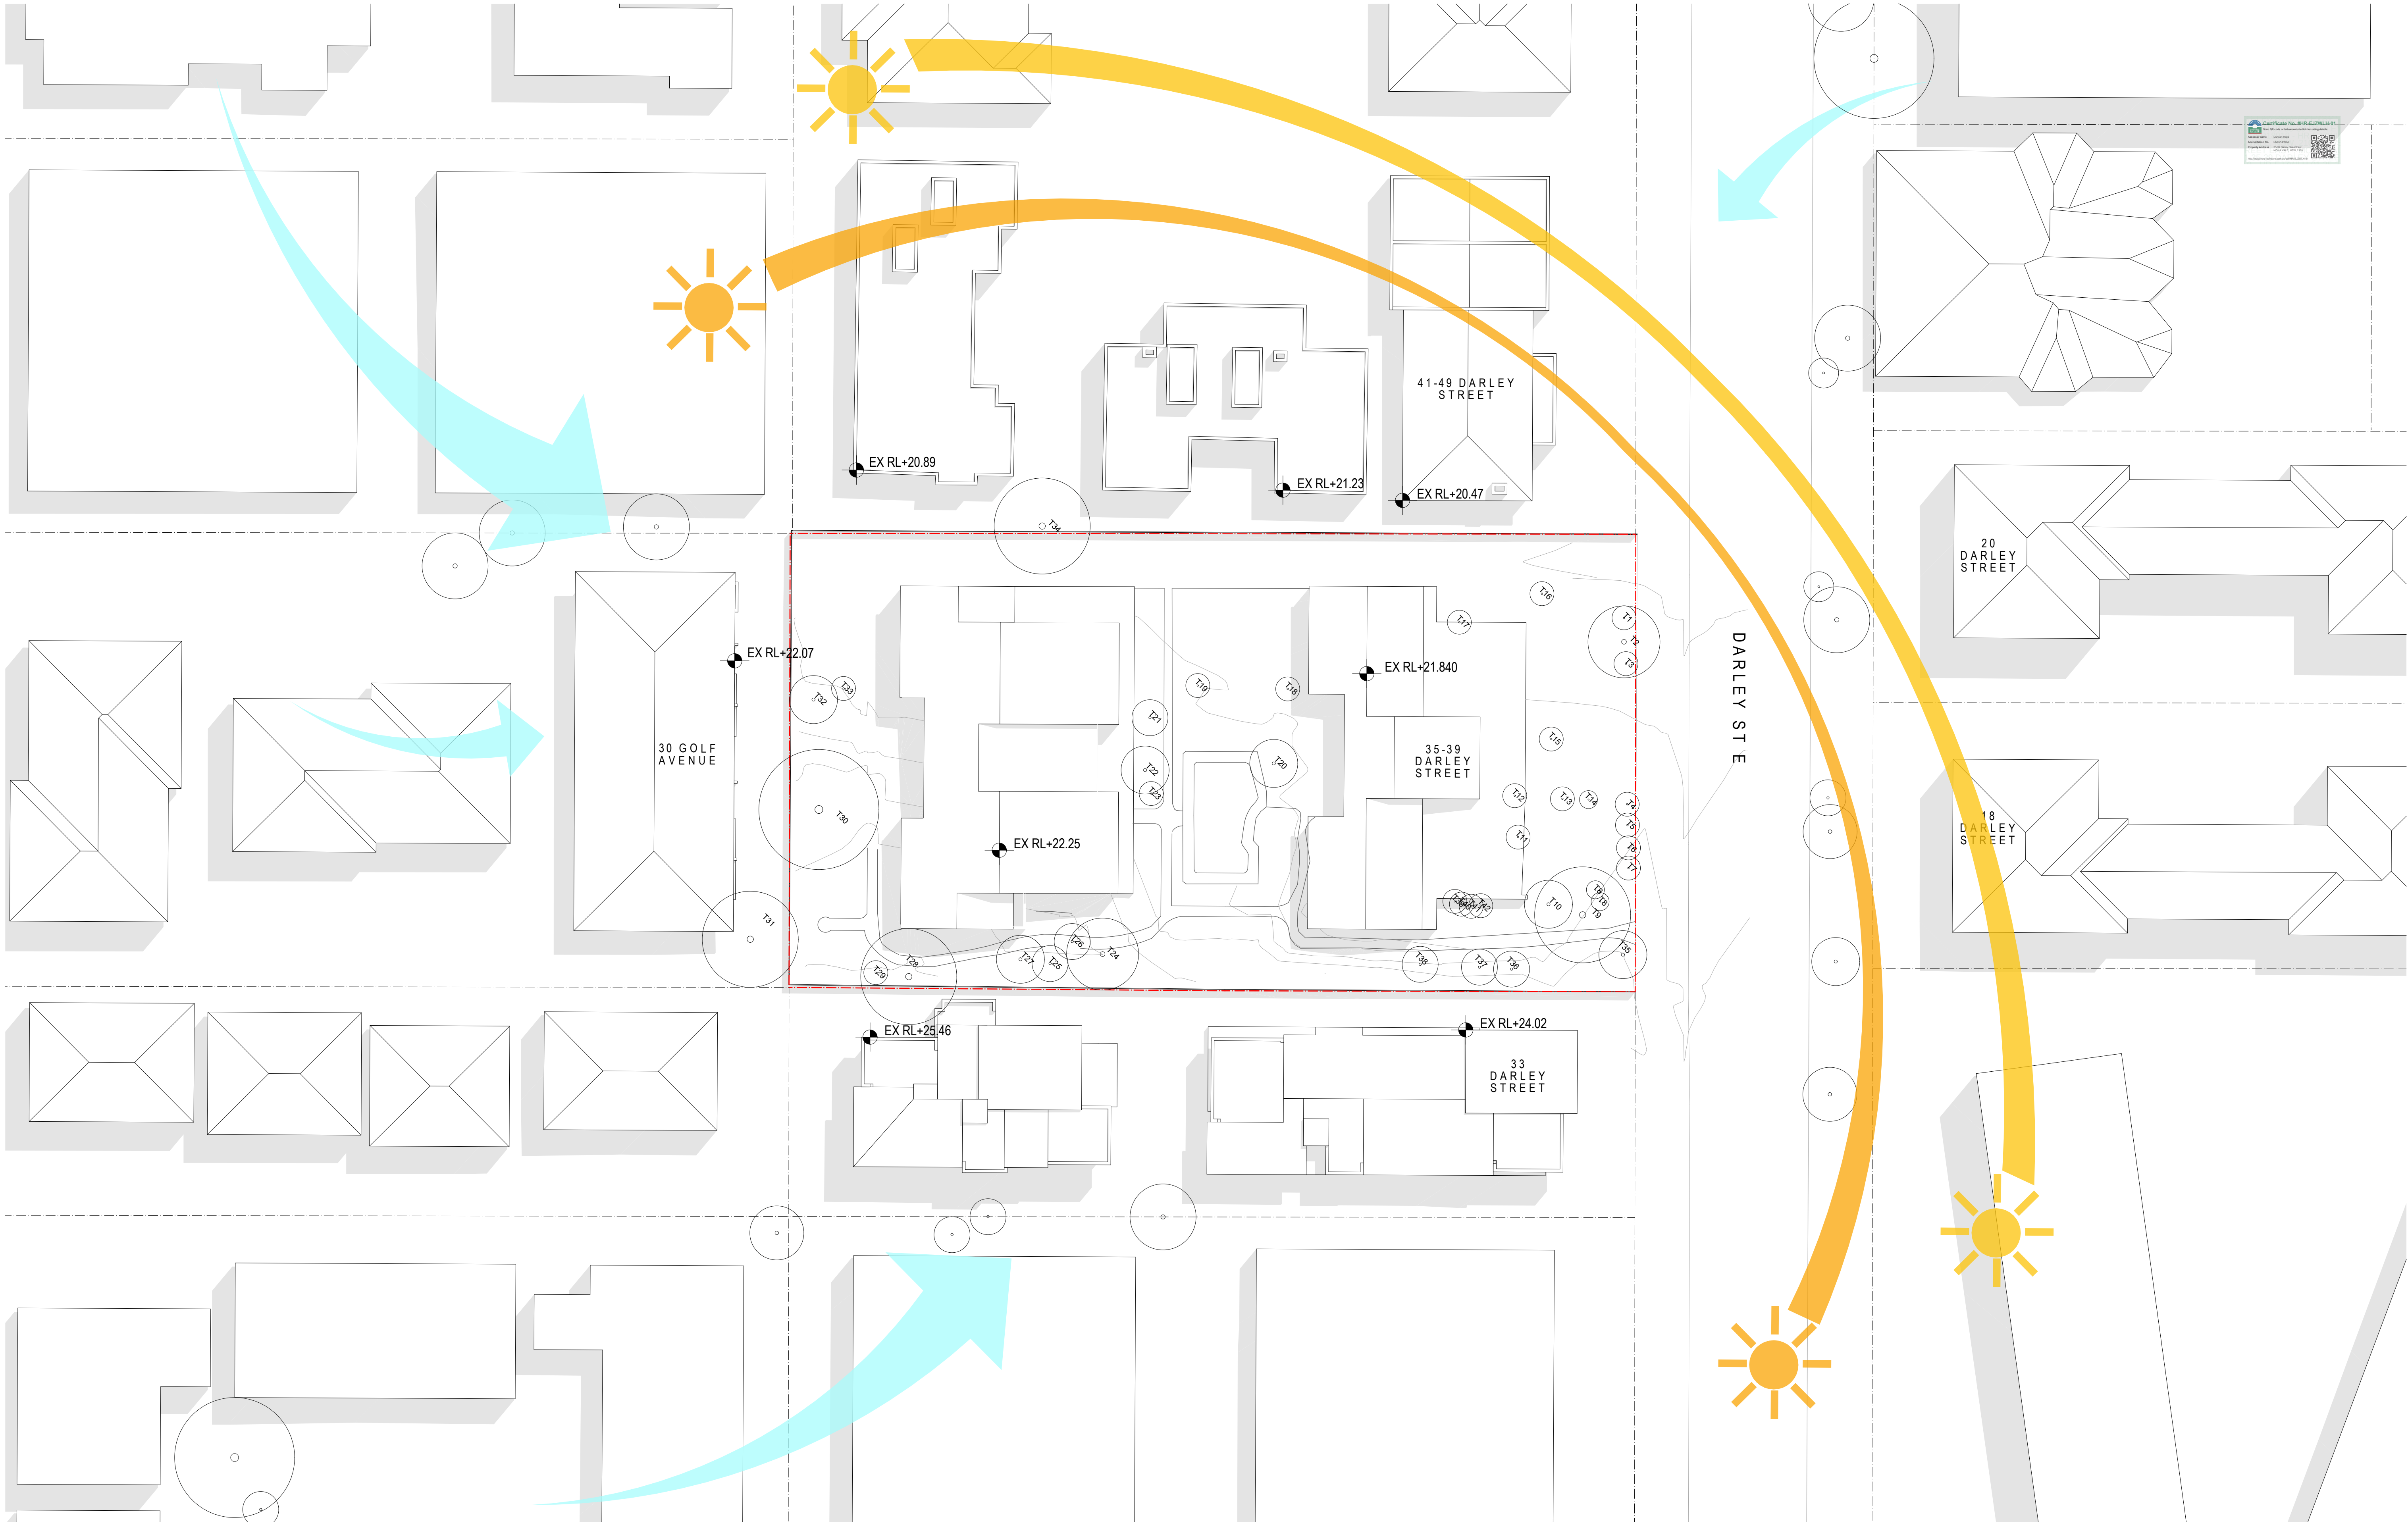

REV	DATE	REVISION DESCRIPTION	BY	CHK
A	A	Issue	WS	JW

Inca

STRUCTURE
DUNNINGS
(02)8317 4775

BCA
CERTIFIED
(02)9191 0400

HYDRAULIC
SCOTT COLLIS CONSULTING
0433665388

ARBORIST
DR TREEGOOD
0418979922

MECHANICAL
SGCE
(02)9832 4977

LANDSCAPE
WYER & CO
(02) 9362333

ACOUSTIC ENGINEER
ACOUSTIC LOGIC
(02)83398000


CIVIL & TRAFFIC
SGCE
(02)8883 4239

ASP LEVEL 03
ACME
(02)9532 8330

BASIX & WASTE
SENICA CONSULTANCY GROUP
(02)8262 0900

ELECTRICAL
JOELIANE
(02)9832 4803

TOWN PLANNER
PLANNING INGENUITY
(02)9531 2555

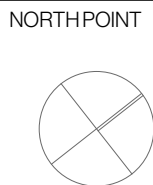

DISCLAIMER

In accepting and utilising this document, the recipient agrees that Plus Studio, retain all common law, statutory law and other rights including copyright and intellectual property rights. The recipient agrees not to use this document for any purpose other than its intended use, to waive all claims against Plus Studio resulting from unauthorised changes, or to reuse the document on other projects without the prior written consent of Plus Studio. Under no circumstances shall transfer of this document be deemed a sale. Plus Studio makes no warranties of fitness for any purpose. The Builder/Contractor shall verify all dimensions prior to any work commencing. Figured dimensions shall take precedence over scaled work.

SCALE
1:250 @ A1 Size

ARCHITECT
EOHA / SYDNEY
Gosford Country
Level 4, 222 Clarence Street
Sydney NSW 2000
Australia
+61 2 9823 7000
sydney@plusstudio.co
Nominated Architects
Gabriel Douque 1622
4 April 2022
Pdo Pin 11295
Plus Architecture Pty Ltd
ABN 40 091 690 336
plusstudio.co
2025 © Plus Architecture International Pty Ltd. All Rights Reserved.
Plus Studio® is a trademark of Plus Architecture International Pty Ltd.


**PLUS
STUDIO**

PROJECT TITLE
DARLEY ST E MONA VALE
PROJECT ADDRESS
35-39 DARLEY ST E MONA VALE NSW 2103
AUSTRALIA
CLIENT
Darley Vale Pty Ltd
APPROVED
AJ
CHECKED
JW
DRAWN
WS

DRAWING TITLE
SITE ANALYSIS

PROJECT NUMBER
20895
DRAWING NUMBER
PLA-DA-0002

STAGE
DA
REVISION
A

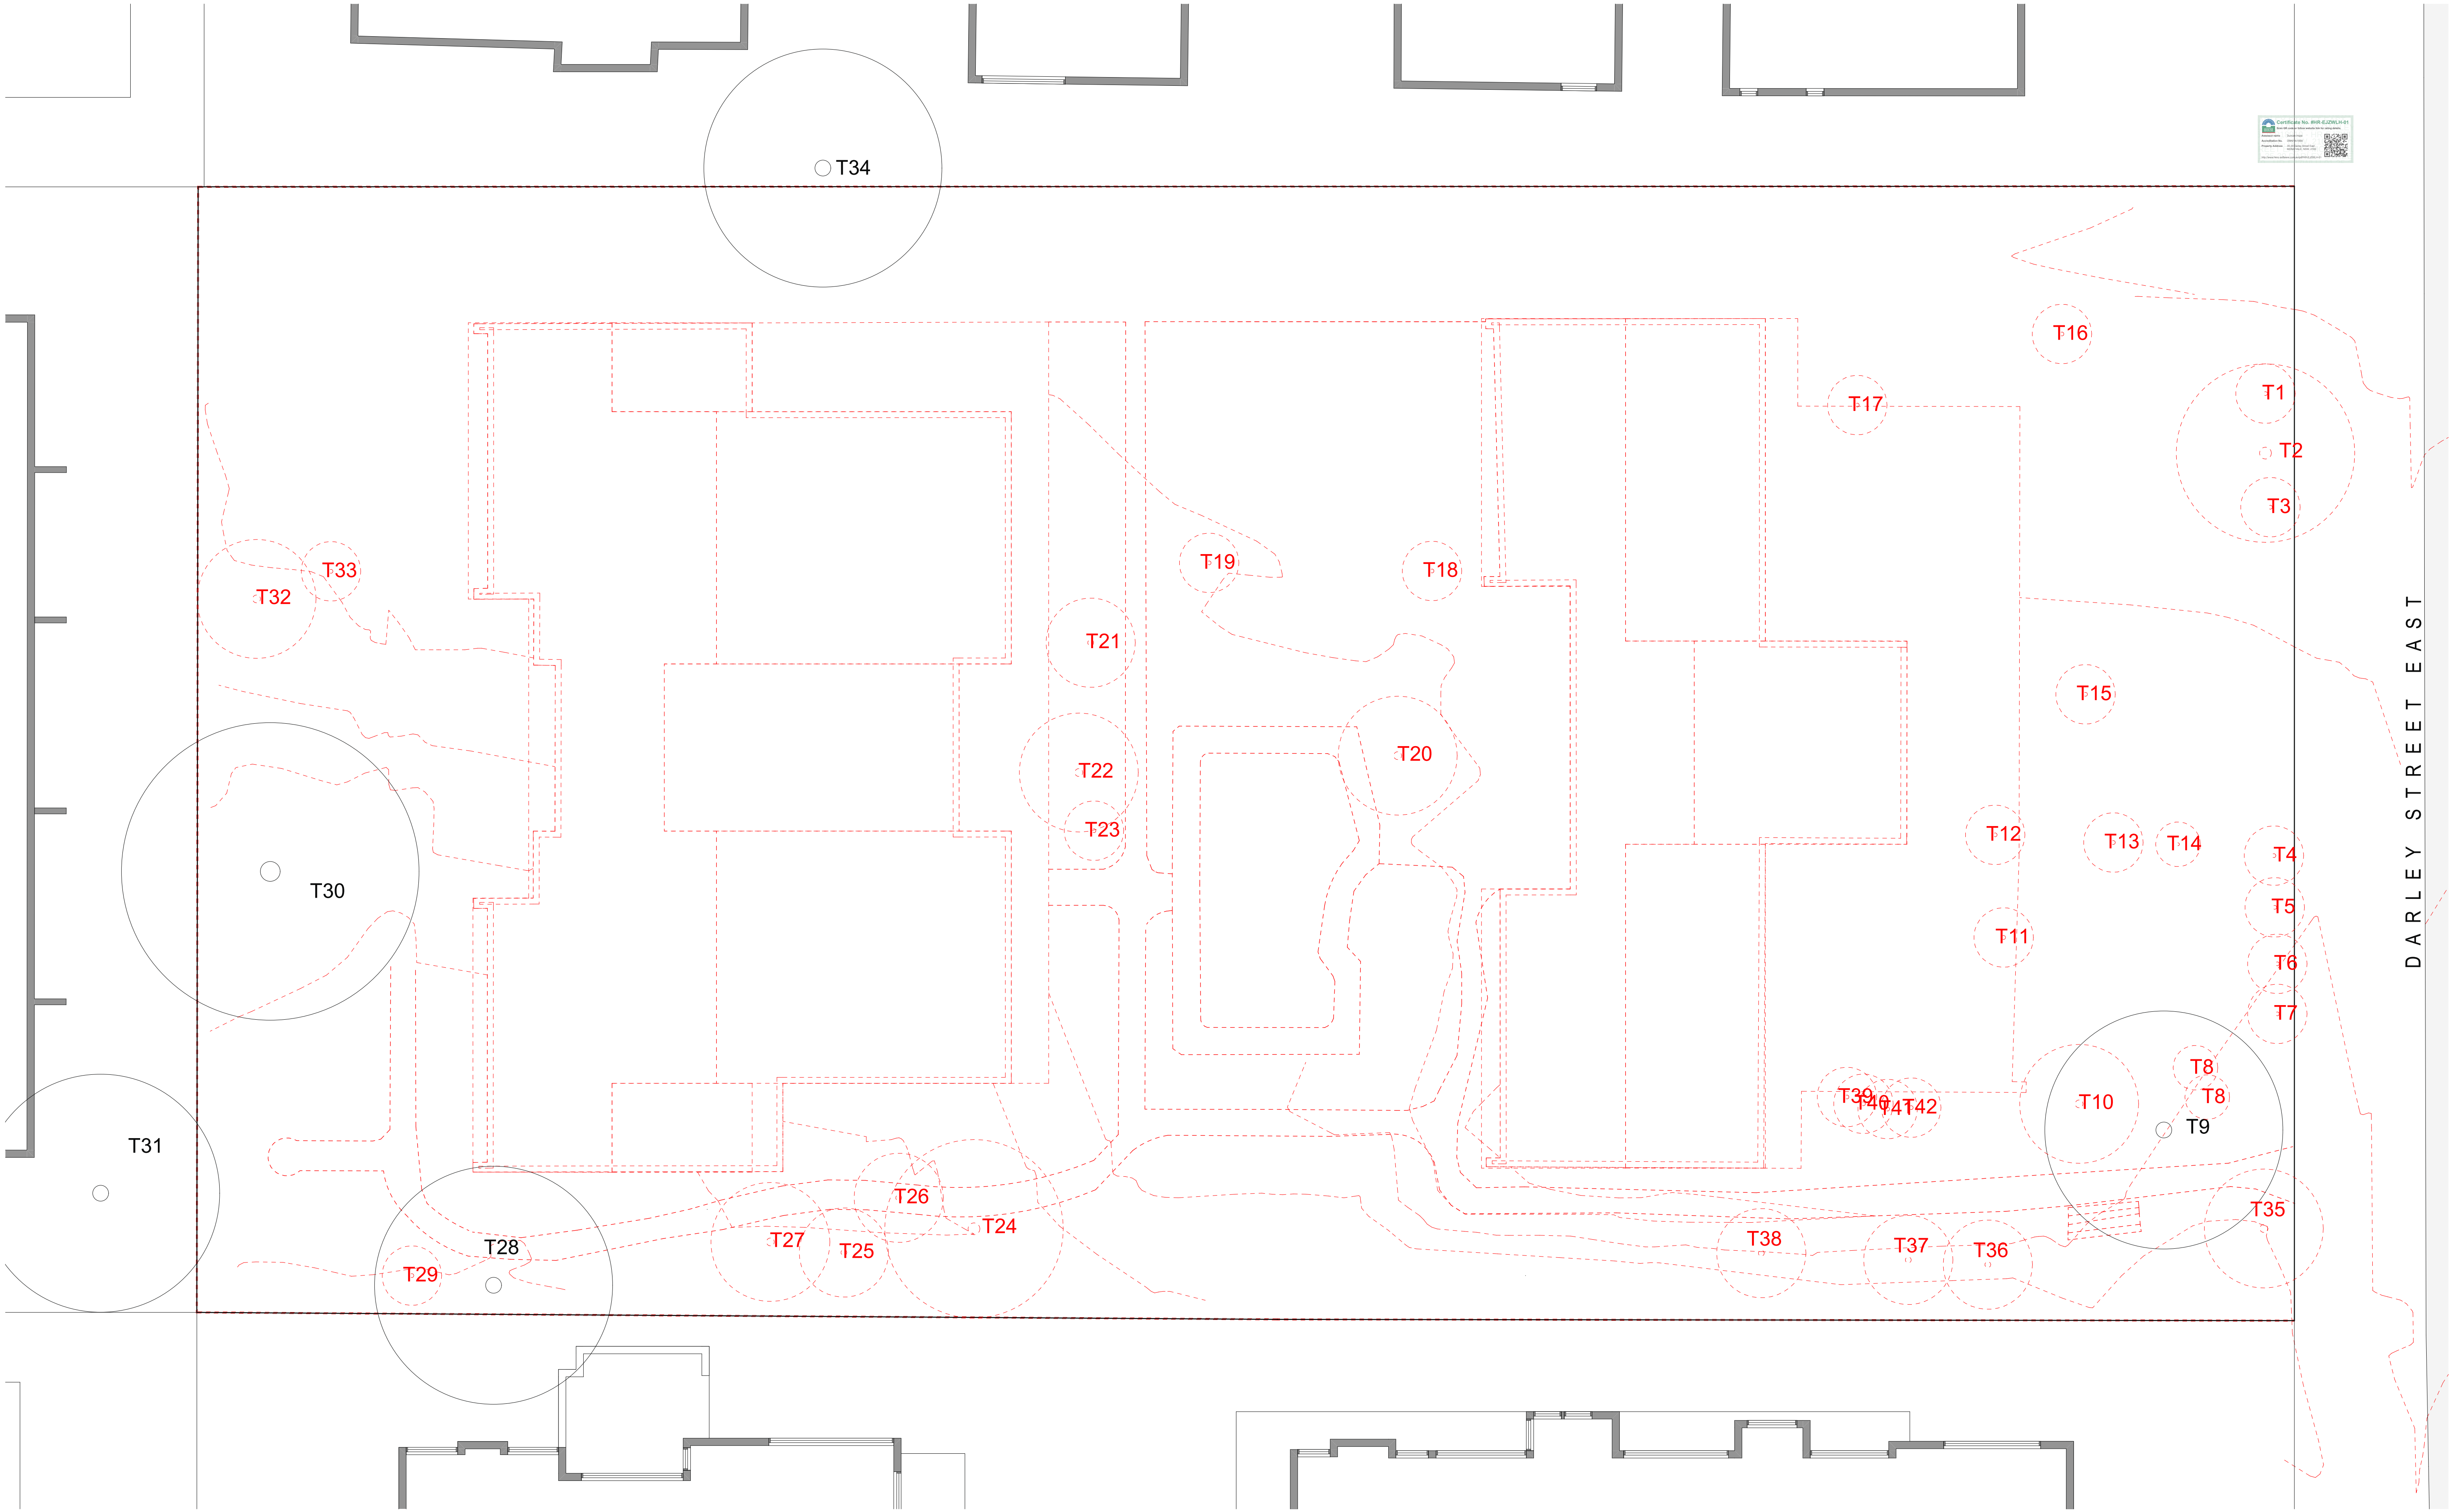

REV	DATE	REVISION DESCRIPTION	BY	CHK
A	A	Issue	WS	JW

Inca

STRUCTURE
DUNNINGS
(02)8317 4775

BCA
CERTIFIED
(02)9191 0400

HYDRAULIC
SCOTT COLLIS CONSULTING
0433665388

ABORIST
DR TREEGOOD
0418979922

MECHANICAL
COMPACT AIR
(02)9707 4977

LANDSCAPE
WYER & CO
(02) 9362333

ACOUSTIC ENGINEER
ACOUSTIC LOGIC
(02)83398000


CIVIL & TRAFFIC
SGCE
(02)9832 4239

ASP LEVEL 03
ACME
(02)9531 2555

BASIX & WASTE
SENICA CONSULTANCY GROUP
(02)8262 0900

ELECTRICAL
JOELIANE
(02)9832 4803

TOWNPLANNER
PLANNING IN GENIUS
(02)9531 2555

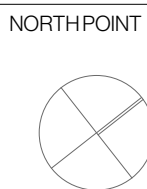

DISCLAIMER

In accepting and utilising this document, the recipient agrees that Plus Studio, retain all common law, statutory law and other rights including copyright and intellectual property rights. The recipient agrees not to use this document for any purpose other than its intended use, to waive all claims against Plus Studio resulting from unauthorised changes, or to reuse the document on other projects without the prior written consent of Plus Studio. Under no circumstances shall transfer of this document be deemed a sale. Plus Studio makes no warranties of fitness for any purpose. The Builder/Contractor shall verify all dimensions prior to any work commencing. Figured dimensions shall take precedence over scaled work.

SCALE
1:100 @ A1 Size

ARCHITECT
EORA / SYDNEY
Gadigal Country
Level 4, 222 Clarence Street
Sydney NSW 2000
Australia
+61 2 9823 7000
sydney@plusstudio.co
Nominated Architects
Gabriel Duque 1622
4 April 2024
Plus Architecture Pty Ltd
ABN 40 091 690 336
plusstudio.co
2025 © Plus Architecture International Pty Ltd. All Rights Reserved.
Plus Studio® is a trademark of Plus Architecture International Pty Ltd.


PLUS
STUDIO

PROJECT TITLE
DARLEY ST E MONA VALE
PROJECT ADDRESS
35-39 DARLEY ST E MONA VALE NSW 2103
AUSTRALIA
CLIENT
Darley Vale Pty Ltd
APPROVED
AJ
CHECKED
JW
DRAWN
WS

DRAWING TITLE
DEMOLITION PLAN

PROJECT NUMBER
20895
DRAWING NUMBER
PLA-DA-0003

STAGE
DA
REVISION
A

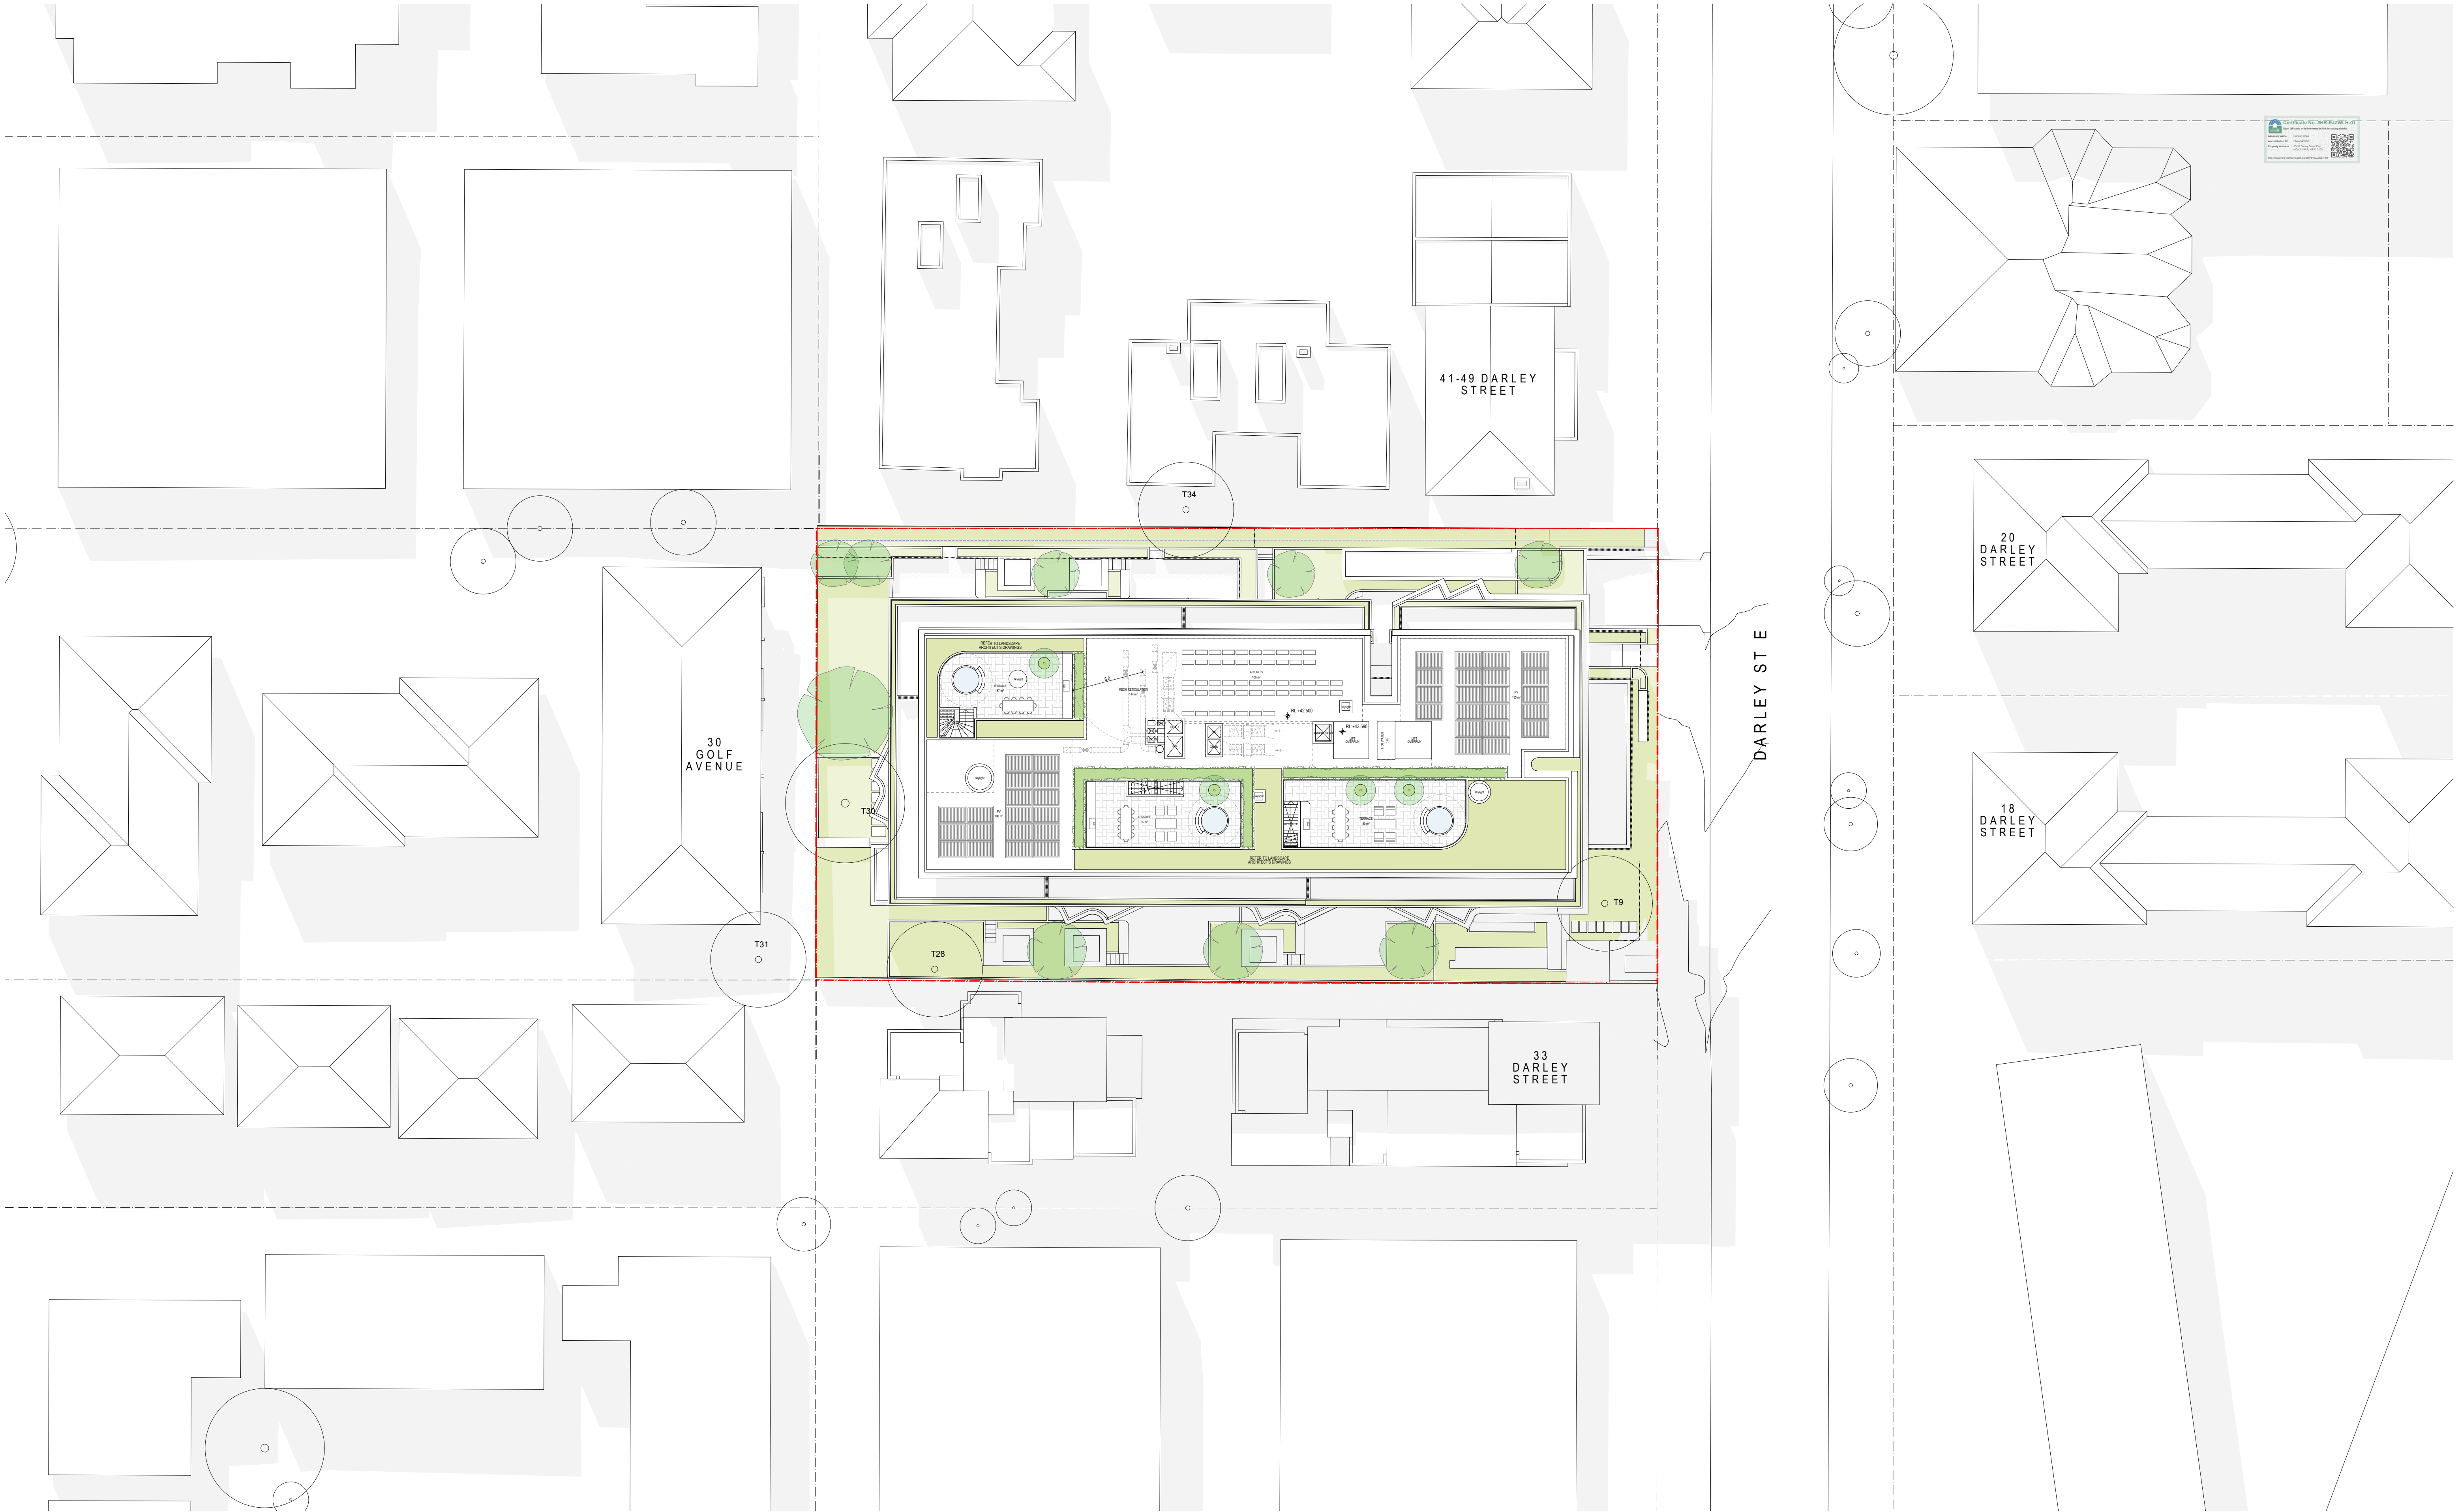

REV	DATE	REVISION DESCRIPTION	BY	CHK
A	A	Issue	WS	JW

Inca

STRUCTURE

DUNNINGS
(02)8317 4775

BCA

CERTIFIED
(02)9191 0400

HYDRAULIC

SCOTT COLLIS CONSULTING
0433665388

ABORIST

DR TREEGOOD
0418979922

MECHANICAL

COMPACT AIR
(02)9707 4977

LANDSCAPE

WYER & CO
(02) 9362333

ACOUSTIC ENGINEER

ACOUSTIC LOGIC
(02)83398000

CIVIL & TRAFFIC

SGCE
(02)8883 4239

ASP LEVEL 03

ACME
(02)9531 8330

BASIX & WASTE

SENICA CONSULTANCY GROUP
(02)8262 0900


ELECTRICAL

JOELIANE
(02)9832 4803

TOWNPLANNER

PLANNING IN GENIETY
(02)9531 2555

NORTH POINT

 

DISCLAIMER

In accepting and utilising this document, the recipient agrees that Plus Studio, retain all common law, statutory law and other rights including copyright and intellectual property rights. The recipient agrees not to use this document for any purpose other than its intended use, to waive all claims against Plus Studio resulting from unauthorised changes, or to reuse the document on other projects without the prior written consent of Plus Studio. Under no circumstances shall transfer of this document be deemed a sale. Plus Studio makes no warranties of fitness for any purpose. The Builder/Contractor shall verify all dimensions prior to any work commencing. Figured dimensions shall take precedence over scaled work.

SCALE

1250 @ A1 Size

ARCHITECT

EORA / SYDNEY
Geelong Country
Level 4, 222 Clarence Street
Sydney NSW 2000
Australia

+61 2 9823 7000
sydney@plusstudio.co
Nominated Architects
Gabriel Duque 1622
April Julia 10022
Rido Pin 11296

Plus Architecture Pty Ltd
ABN 40 091 690 336
plusstudio.co
2025 © Plus Architecture International Pty Ltd. All Rights Reserved.
Plus Studio® is a trademark of Plus Architecture International Pty Ltd.

**PLUS
STUDIO**

PROJECT TITLE

DARLEY ST E MONA VALE

PROJECT ADDRESS

35-39 DARLEY ST E MONA VALE NSW 2103
AUSTRALIA

CLIENT

Darley Vale Pty Ltd

APPROVED

AJ

CHECKED

JW

DRAWN

WS

DRAWING TITLE

PROPOSED SITE PLAN

PROJECT NUMBER

20895

DRAWING NUMBER


PLA-DA-0004


STAGE

DA

REVISION

A

 

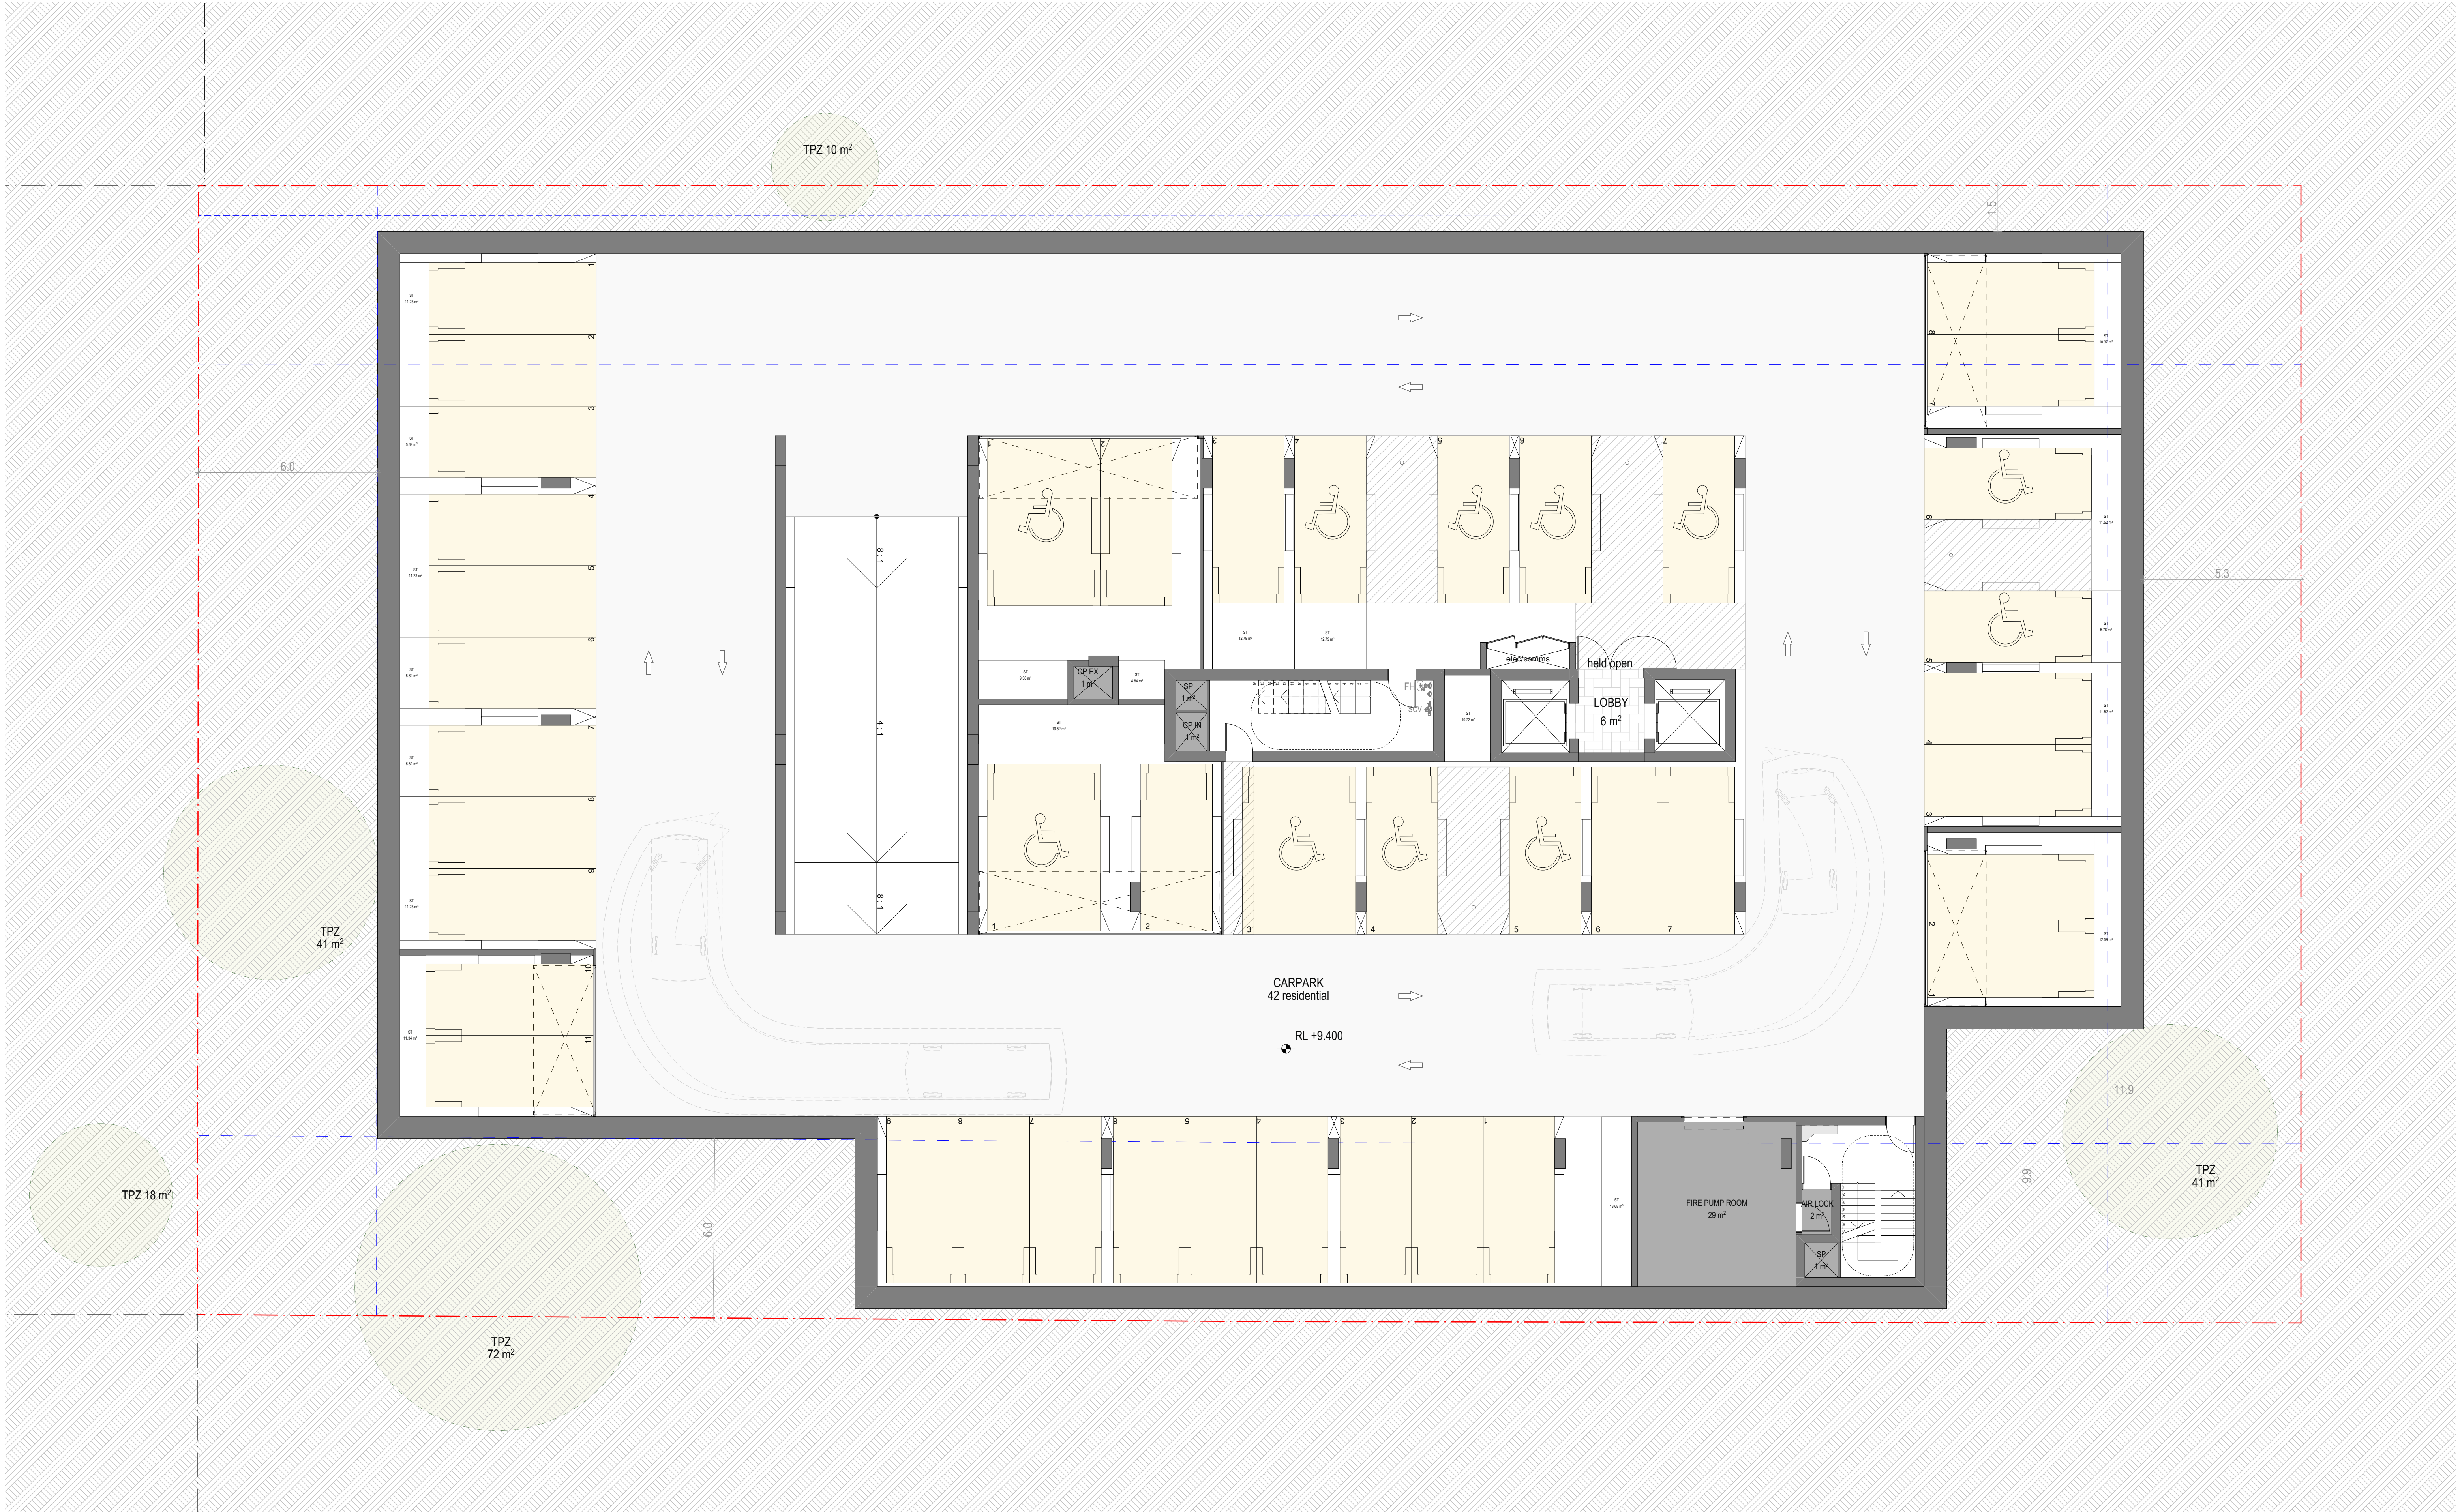

REV	DATE	REVISION DESCRIPTION	BY	CHK
01	01	Issue		
02	02	Issue		
03	03	Issue		
04	04	Issue	WS	JW
A	A	SSDA SUBMISSION - SSD-113872900	WS	JW



Inca

STRUCTURE
DUNNINGS
(02)8317 4775

BCA
CERTIFIED
(02)9191 0400

HYDRAULIC
SCOTT COLLIS CONSULTING
0433665388

ABORIST
DR TREEGOOD
0418979922

MECHANICAL
COMPACT AIR
(02)9707 4977

LANDSCAPE
WYER & CO
(02) 9362333

ACOUSTIC ENGINEER
ACOUSTIC LOGIC
(02)83398000


CIVIL & TRAFFIC
SGCE
(02)9832 4239

ASP LEVEL 03
ACME
(02)9632 8330

BASIX & WASTE
SENICA CONSULTANCY GROUP
(02)8262 0900

ELECTRICAL
JOELIANE
(02)9832 4803

TOWNPLANNER
PLANNING INGENUITY
(02)9531 2555

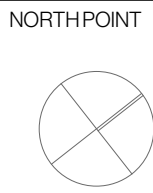

DISCLAIMER

In accepting and utilising this document, the recipient agrees that Plus Studio, retain all common law, statutory law and other rights including copyright and intellectual property rights. The recipient agrees not to use this document for any purpose other than its intended use, to waive all claims against Plus Studio resulting from unauthorised changes or to reuse the document on other projects without the prior written consent of Plus Studio. Under no circumstances shall transfer of this document be deemed a sale. Plus Studio makes no warranties of fitness for any purpose. The Builder/Contractor shall verify all dimensions prior to any work commencing. Figured dimensions shall take precedence over scaled work.

SCALE
1:100 @ A1 Size

ARCHITECT
EORA / SYDNEY
Geelong Country
Level 4, 222 Clarence Street
Sydney NSW 2000
Australia
+61 2 9823 7000
sydney@plusstudio.co
Nominated Architects
Gabriel Duxue 1622
4/mt Julia 10022
Pldo Pln 11296
Plus Architecture Pty Ltd
ABN 40 091 690 336
plusstudio.co
2025 © Plus Architecture International Pty Ltd. All Rights Reserved.
Plus Studio® is a trademark of Plus Architecture International Pty Ltd.

**PLUS
STUDIO**

PROJECT TITLE
DARLEY ST E MONA VALE
PROJECT ADDRESS
35-39 DARLEY ST E MONA VALE NSW 2103
AUSTRALIA
CLIENT
The Trustee for IPG Dev 2 Unit Trust & GOP AFF 1 Unit Trust & IPG AFF 1 Unit Trust
APPROVED
JW
CHECKED
JW
DRAWN
WS

DRAWING TITLE
**GENERAL FLOOR PLAN -
BASEMENT 02**
PROJECT NUMBER
20895
DRAWING NUMBER
PLA-DA-10B2

STAGE
DA
REVISION
A



Certificate No. AHR-EJZWLM-01
Scan QR code or follow website link for instant details.

Accreditation number	Enrollment Project
Accreditation No.	ENR01747010
Property Address	10-00 Collins Street East McRae Vic 3440, AUSTR.

<http://www.healthcare.aifcare.com.au/ENR01747010>

Inca

**PLUS
STUDIO**

STAGE
DA
REVISION
A



* neighbouring existing buildings partly consists of assumptions based on approved DA drawings & real estate plans

REV	DATE	REVISION DESCRIPTION	BY	CHK
01	01	Issue		
02	02	Issue		
03	03	Issue		
04	04	Issue		
A	A	SSDA SUBMISSION - SSD-11387290	WS	JW



Inca

STRUCTURE
DUNNINGS
(02)8317 4775

BCA
CERTIFIED
(02)9191 0400

HYDRAULIC
SCOTT COLLIS CONSULTING
0433665388

ABORIST
DR TREEGOOD
0418979922

MECHANICAL
COMPACT AIR
(02)9707 4977

LANDSCAPE
WYER & CO
(02) 9362333

ACOUSTIC ENGINEER
ACOUSTIC LOGIC
(02)83398000

CIVIL & TRAFFIC
SGCE
(02)8883 4239

ASP LEVEL 03
ACME
(02)9632 8330

BASIX & WASTE
SENICA CONSULTANCY GROUP
(02)8262 0900

ELECTRICAL
JOELIANE
(02)9832 4803

TOWNPLANNER
PLANNING INGENUITY
(02)9531 2555

NORTH POINT

SCALE
1:100 @ A1 Size

DISCLAIMER
In accepting and utilising this document, the recipient agrees that Plus Studio, retain all common law, statutory law and other rights including copyright and intellectual property rights. The recipient agrees not to use this document for any purpose other than its intended use, to waive all claims against Plus Studio resulting from unauthorised changes, or to reuse the document on other projects without the prior written consent of Plus Studio. Under no circumstances shall transfer of this document be deemed a sale. Plus Studio makes no warranties of fitness for any purpose. The Builder/Contractor shall verify all dimensions prior to any work commencing. Figured dimensions shall take precedence over scaled work.

ARCHITECT
EOHA / SYDNEY
Gosford Country
Level 4, 222 Clarence Street
Sydney NSW 2000
Australia
+61 2 9823 7000
sydney@plusstudio.co
Nominated Architects
Gabriel Duque 1622
4/111 Julia 10002
Pdo Pin 1286
Plus Architecture Pty Ltd
ABN 40 091 690 336
plusstudio.co
2025 © Plus Architecture International Pty Ltd. All Rights Reserved.
Plus Studio® is a trademark of Plus Architecture International Pty Ltd.

PROJECT TITLE
DARLEY ST E MONA VALE

PROJECT ADDRESS
35-39 DARLEY ST E MONA VALE NSW 2103
AUSTRALIA

CLIENT
The Trustee for IPG Dev 2 Unit Trust & GOP AFF 1 Unit Trust & IPG AFF 1 Unit Trust

APPROVED
JW

CHECKED
JW

DRAWN
WS


DRAWING TITLE
GENERAL FLOOR PLAN - LEVEL 01-03

PROJECT NUMBER
20895

DRAWING NUMBER
PLA-DA-1001


STAGE
DA

REVISION
A

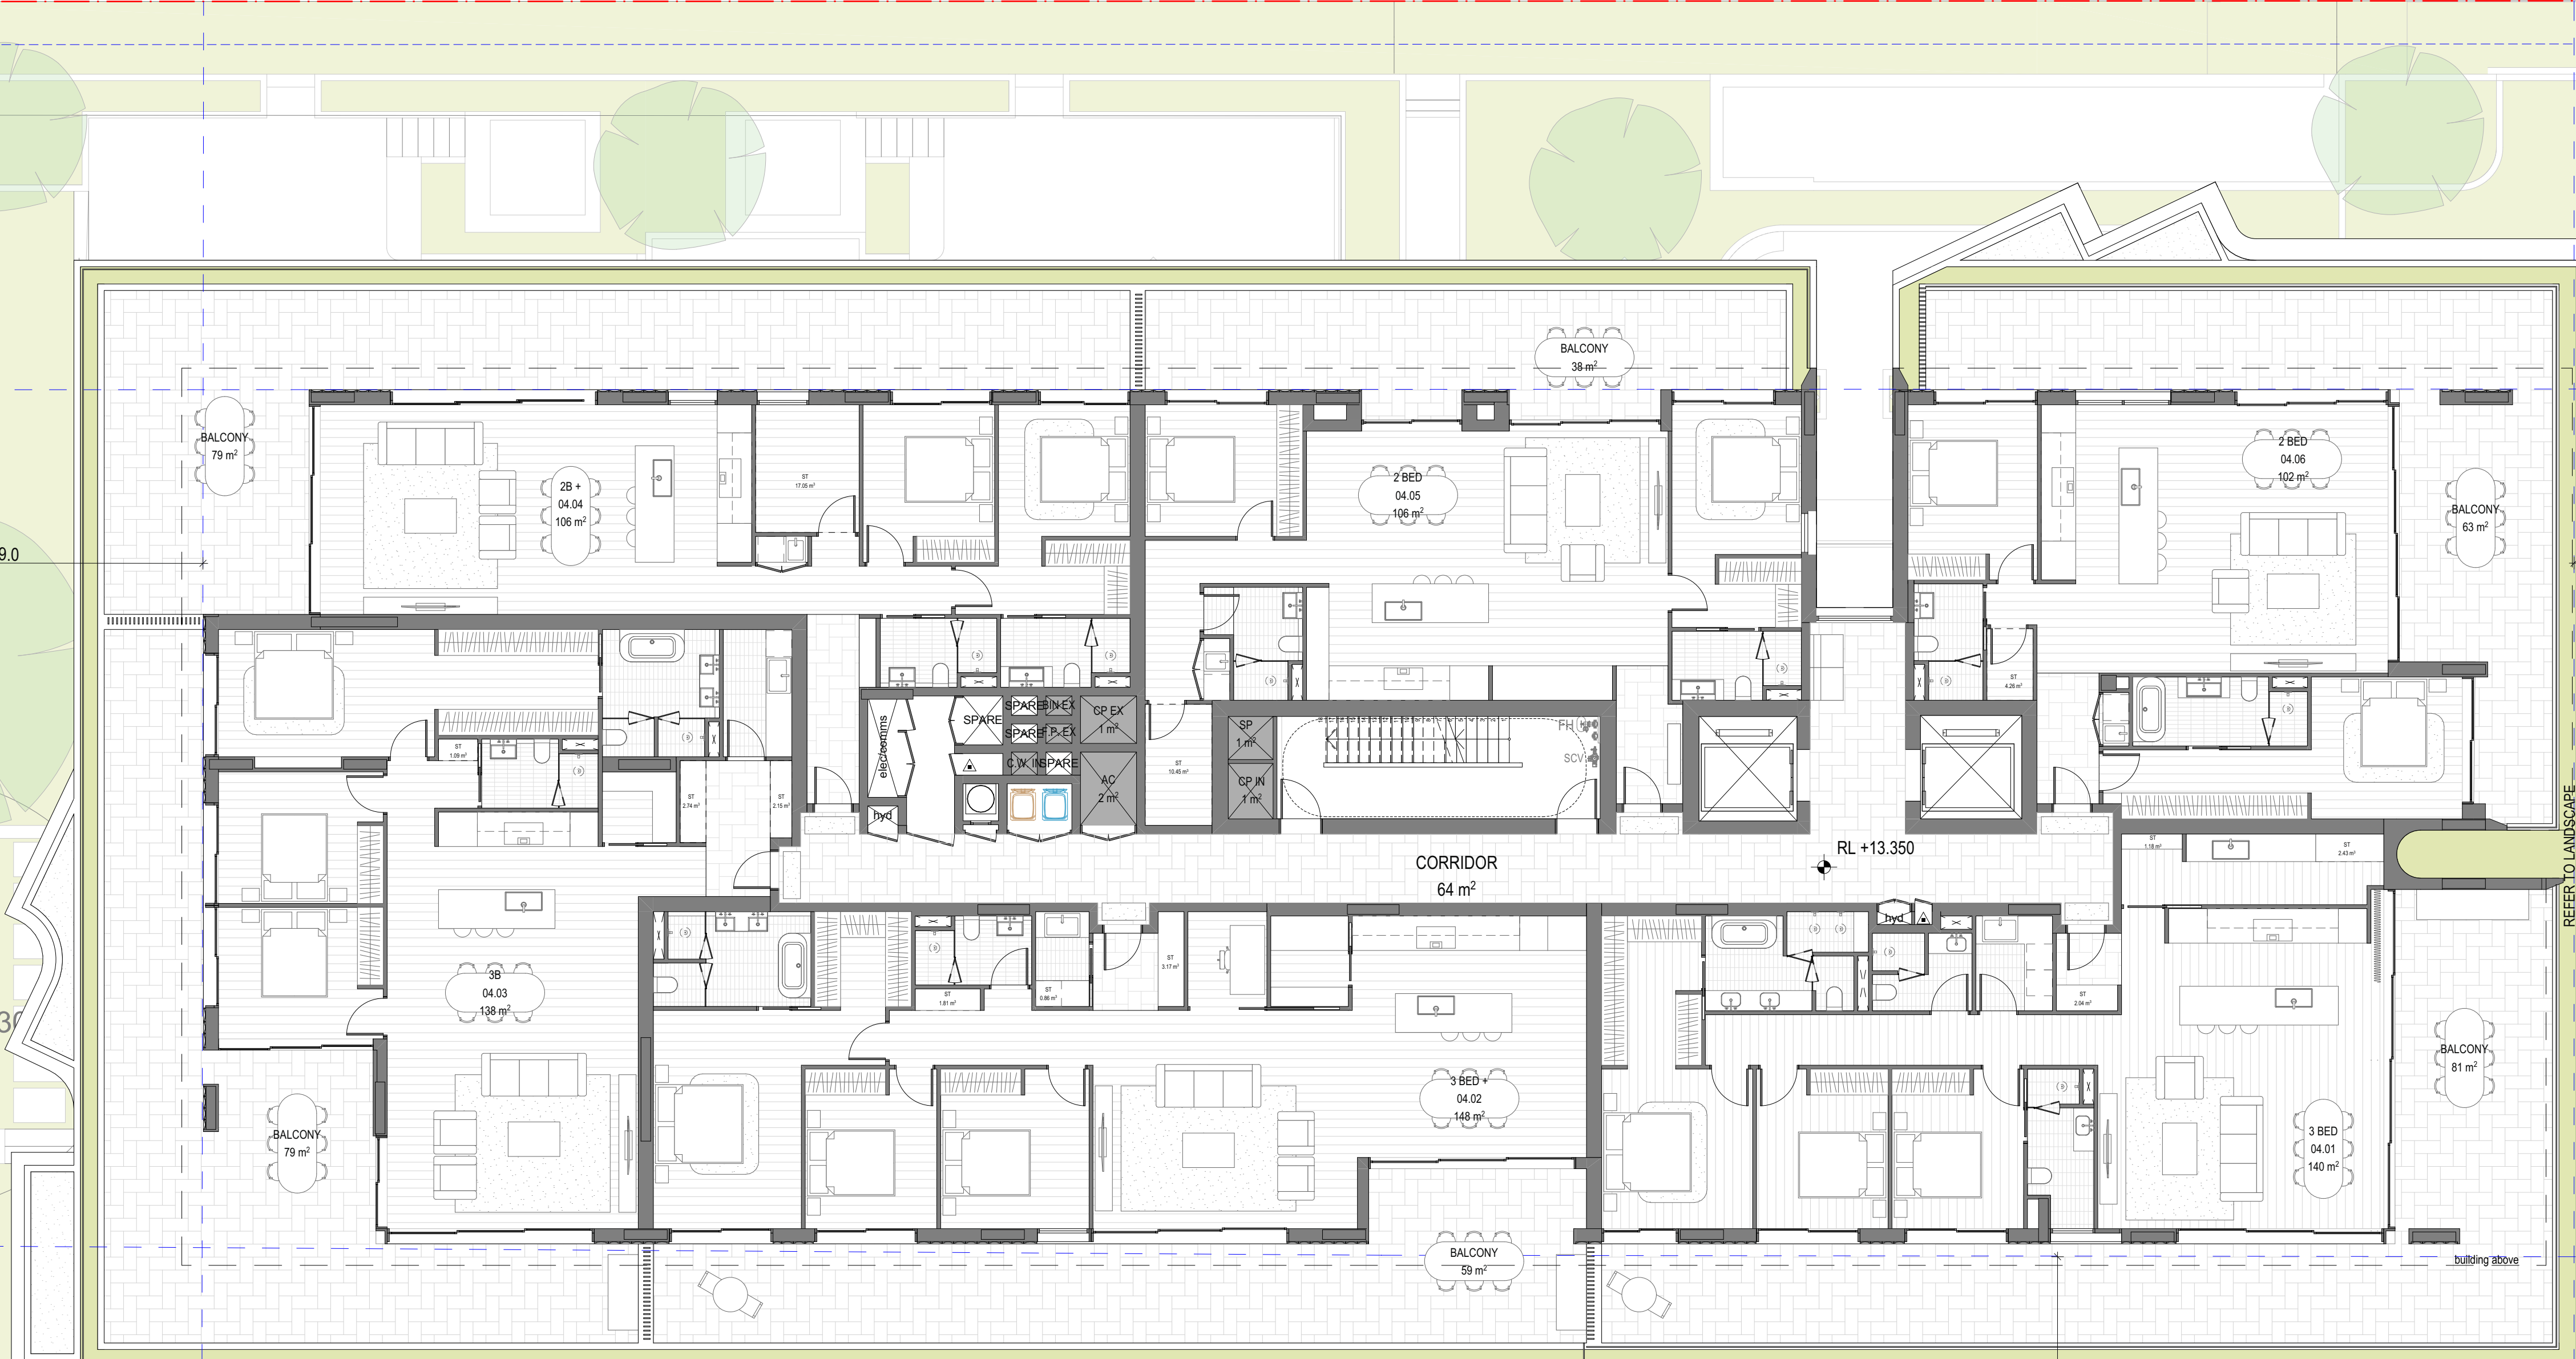

REFER TO LANDSCAPE ARCHITECT'S DRAWINGS

REV	DATE	REVISION DESCRIPTION	BY	CHK
01	01	Issue		
02	02	Issue		
03	03	Issue		
04	04	Issue		
A	A	SSDA SUBMISSION - SSD-11387290	WS	JW

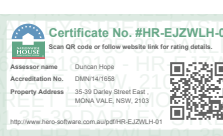

Inca

STRUCTURE
DUNNINGS
(02)8317 4775

BCA
CERTIFIED
(02)9191 0400

HYDRAULIC
SCOTT COLLIS CONSULTING
0433665388

ABORIST
DR TREEGOOD
0418979922

MECHANICAL
COMPACT AIR
(02)9707 4977

LANDSCAPE
WYER & CO
(02) 9362333

ACOUSTIC ENGINEER
ACOUSTIC LOGIC
(02)83398000


CIVIL & TRAFFIC
SGCE
(02)8883 4239

ASP LEVEL 03
ACME
(02)9632 8330

BASIX & WASTE
SENICA CONSULTANCY GROUP
(02)8262 0900

ELECTRICAL
JOELIANE
(02)9832 4803

TOWNPLANNER
PLANNING IN GENIUS
(02)9531 2555

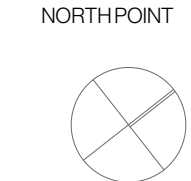


DISCLAIMER
In accepting and utilising this document, the recipient agrees that Plus Studio, retain all common law, statutory law and other rights including copyright and intellectual property rights. The recipient agrees not to use this document for any purpose other than its intended use, to waive all claims against Plus Studio resulting from unauthorised changes, or to reuse the document on other projects without the prior written consent of Plus Studio. Under no circumstances shall transfer of this document be deemed a sale. Plus Studio makes no warranties of fitness for any purpose. The Builder/Contractor shall verify all dimensions prior to any work commencing. Figured dimensions shall take precedence over scaled work.

ARCHITECT
EORA / SYDNEY
Gadigal Country
Level 4, 222 Clarence Street
Sydney NSW 2000
Australia
+61 2 8823 7000
sydney@plusstudio.co
Nominated Architects
Gabriel Duque 1622
4m1 Julia 10022
Pido Pin 11286
Plus Architecture Pty Ltd
ABN 40 091 690 336
plusstudio.co
2025 © Plus Architecture International Pty Ltd. All Rights Reserved.
Plus Studio® is a trademark of Plus Architecture International Pty Ltd.

**PLUS
STUDIO**

PROJECT TITLE
DARLEY ST E MONA VALE
PROJECT ADDRESS
35-39 DARLEY ST E MONA VALE NSW 2103
AUSTRALIA
CLIENT
The Trustee for IPG Dev 2 Unit Trust & GOP AFF 1 Unit Trust & IPG AFF 1 Unit Trust
APPROVED
JW
CHECKED
JW
DRAWN
WS

DRAWING TITLE
GENERAL FLOOR PLAN - LEVEL 04
PROJECT NUMBER
20895
DRAWING NUMBER
PLA-DA-1004
STAGE
DA
REVISION
A

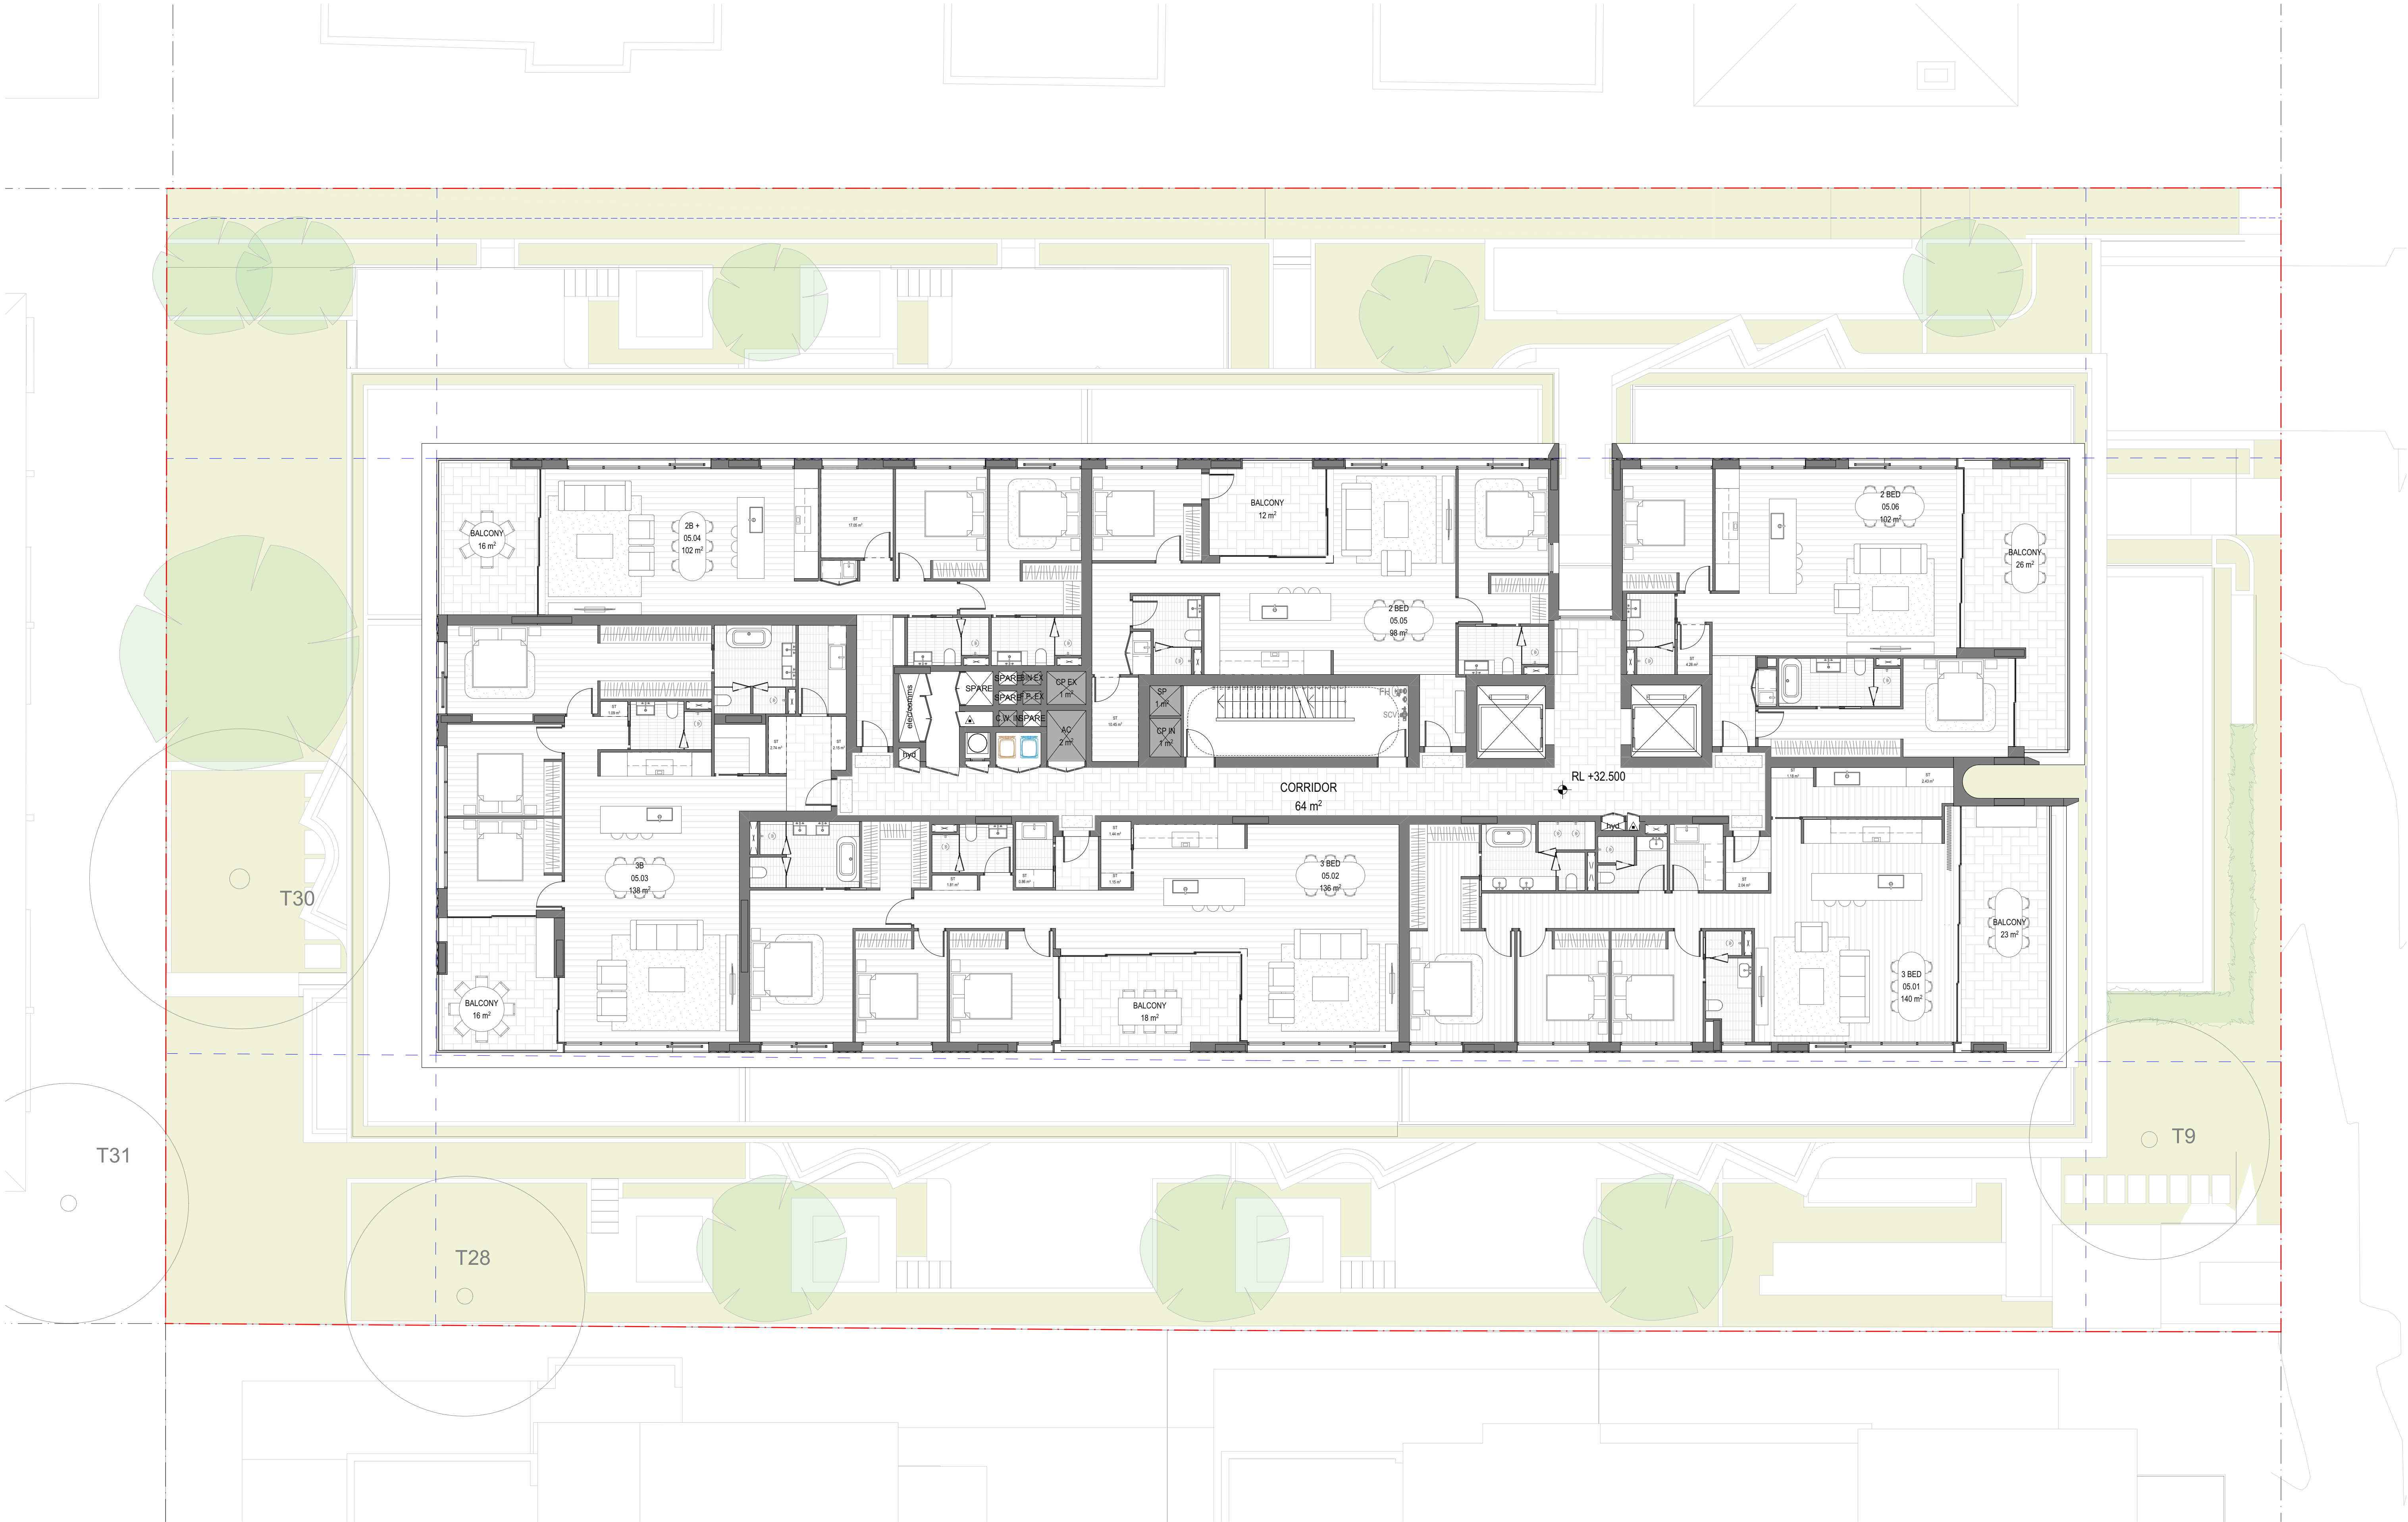

REV	DATE	REVISION DESCRIPTION	BY	CHK
01	01	Issue		
02	02	Issue		
03	03	Issue		
04	04	Issue		
A	A	SSDA SUBMISSION - SSD-11387290	WS	JW
			WS	JW



Inca

STRUCTURE

DUNNINGS
(02)8317 4775

BCA

CERTIFIED
(02)9191 0400

HYDRAULIC

SCOTT COLLIS CONSULTING
0433665388

ABORIST

DR TREEGOOD
0418979922

MECHANICAL

COMPACT AIR
(02)9707 4977

LANDSCAPE

WYER & CO
(02) 9362333

ACOUSTIC ENGINEER

ACOUSTIC LOGIC
(02)83398000

CIVIL & TRAFFIC

SGCE
(02)8883 4239

ASP LEVEL 03

ACME
(02)9632 8330

BASIX & WASTE

SENICA CONSULTANCY GROUP
(02)8262 0900


ELECTRICAL

JOELIANE
(02)9832 4803

TOWNPLANNER

PLANNING INGENUITY
(02)9531 2555

NORTH POINT

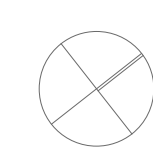

DISCLAIMER

In accepting and utilising this document, the recipient agrees that Plus Studio, retain all common law, statutory law and other rights including copyright and intellectual property rights. The recipient agrees not to use this document for any purpose other than its intended use, to waive all claims against Plus Studio resulting from unauthorised changes, or to reuse the document on other projects without the prior written consent of Plus Studio. Under no circumstances shall transfer of this document be deemed a sale. Plus Studio makes no warranties of fitness for any purpose. The Builder/Contractor shall verify all dimensions prior to any work commencing. Figured dimensions shall take precedence over scaled work.

SCALE

1:100 @ A1 Size

ARCHITECT

EORA / SYDNEY
Gadigal Country
Level 4, 222 Clarence Street
Sydney NSW 2000
Australia
+61 2 9823 7000
sydney@plusstudio.co
Nominated Architects
Gabriel Duque 1622
4m1 Julia 10022
Pido Pin 11296

Plus Architecture Pty Ltd
ABN 40 091 690 336
plusstudio.co
2025 © Plus Architecture International Pty Ltd. All Rights Reserved.
Plus Studio® is a trademark of Plus Architecture International Pty Ltd.

**PLUS
STUDIO**

PROJECT TITLE

DARLEY ST E MONA VALE

PROJECT ADDRESS

35-39 DARLEY ST E MONA VALE NSW 2103
AUSTRALIA

CLIENT

The Trustee for IPG Dev 2 Unit Trust & GOP AFF 1 Unit Trust & IPG AFF 1 Unit Trust

APPROVED

JW

CHECKED

JW

DRAWN

WS

DRAWING TITLE

GENERAL FLOOR PLAN - LEVEL 05-06

PROJECT NUMBER

20895

DRAWING NUMBER


PLA-DA-1005

STAGE

DA

REVISION

A

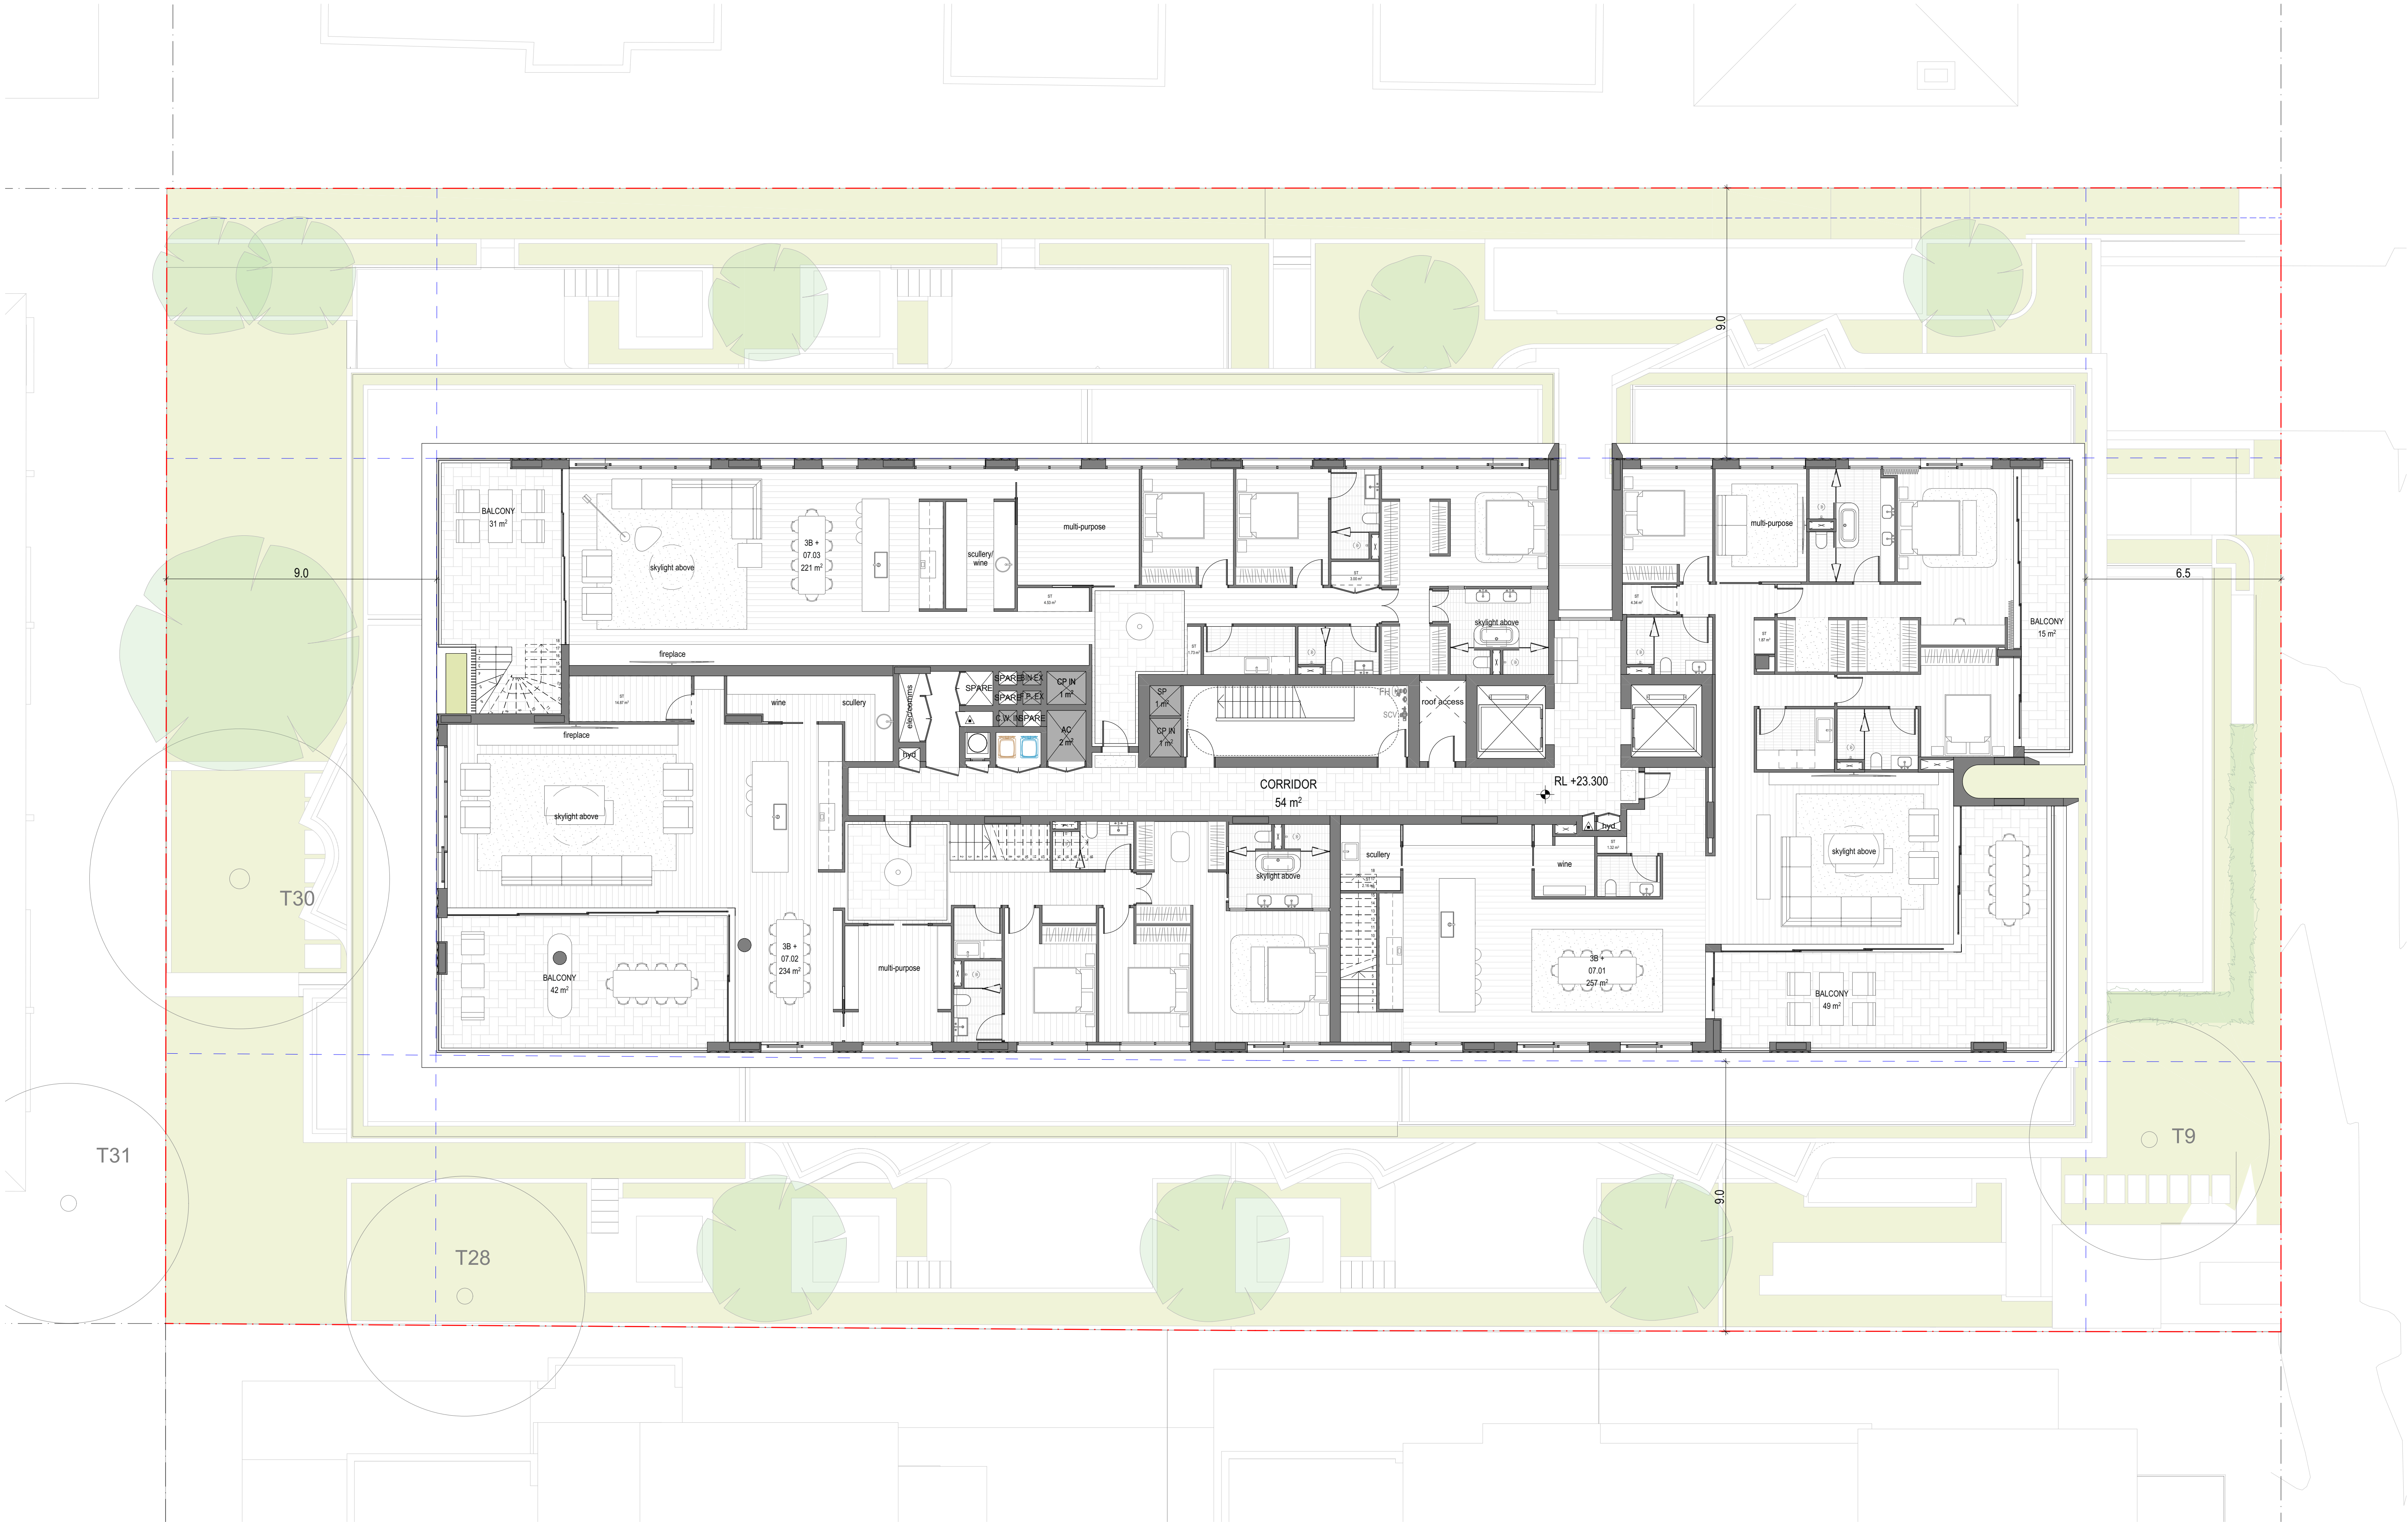

REV	DATE	REVISION DESCRIPTION	BY	CHK
01	01	Issue		
02	02	Issue		
03	03	Issue		
04	04	Issue		
A	A	SSDA SUBMISSION - SSD-11387290	WS	JW
			WS	JW



Inca

STRUCTURE

DUNNINGS
(02)8317 4775

BCA

CERTIFIED
(02)9191 0400

HYDRAULIC

SCOTT COLLIS CONSULTING
0433665388

ABORIST

DR TREEGOOD
0418979922

MECHANICAL

COMPACT AIR
(02)9707 4977

LANDSCAPE

WYER & CO
(02) 9362333

ACOUSTIC ENGINEER

ACOUSTIC LOGIC
(02)83398000

CIVIL & TRAFFIC

SGCE
(02)8883 4239

ASP LEVEL 03

ACME
(02)9531 8330

BASIX & WASTE

SENICA CONSULTANCY GROUP
(02)8262 0900

ELECTRICAL

JOELIANE
(02)9832 4803

TOWNPLANNER

PLANNING INGENUITY
(02)9531 2555

NORTH POINT



DISCLAIMER

In accepting and utilising this document, the recipient agrees that Plus Studio, retain all common law, statutory law and other rights including copyright and intellectual property rights. The recipient agrees not to use this document for any purpose other than its intended use, to waive all claims against Plus Studio resulting from unauthorised changes, or to reuse the document on other projects without the prior written consent of Plus Studio. Under no circumstances shall transfer of this document be deemed a sale. Plus Studio makes no warranties of fitness for any purpose. The Builder/Contractor shall verify all dimensions prior to any work commencing. Figured dimensions shall take precedence over scaled work.

SCALE

1:100 @ A1 Size

ARCHITECT

EORA / SYDNEY
Gadigal Country
Level 4, 222 Clarence Street
Sydney NSW 2000
Australia
+61 2 9823 7000
sydney@plusstudio.co
Nominated Architects
Gabriel Duque 1622
4m1 Julia 10022
Rdo Pin 1286

Plus Architecture Pty Ltd
ABN 40 091 690 336
plusstudio.co
2025 © Plus Architecture International Pty Ltd. All Rights Reserved.
Plus Studio® is a trademark of Plus Architecture International Pty Ltd.

PLUS
STUDIO

PROJECT TITLE

DARLEY ST E MONA VALE

PROJECT ADDRESS

35-39 DARLEY ST E MONA VALE NSW 2103
AUSTRALIA

CLIENT

The Trustee for IPG Dev 2 Unit Trust & GOP AFF 1 Unit Trust & IPG AFF 1 Unit Trust

APPROVED

JW

CHECKED

JW

DRAWN

WS

DRAWING TITLE

GENERAL FLOOR PLAN - LEVEL 07

PROJECT NUMBER

20895

DRAWING NUMBER


PLA-DA-1007

STAGE

DA

REVISION

A

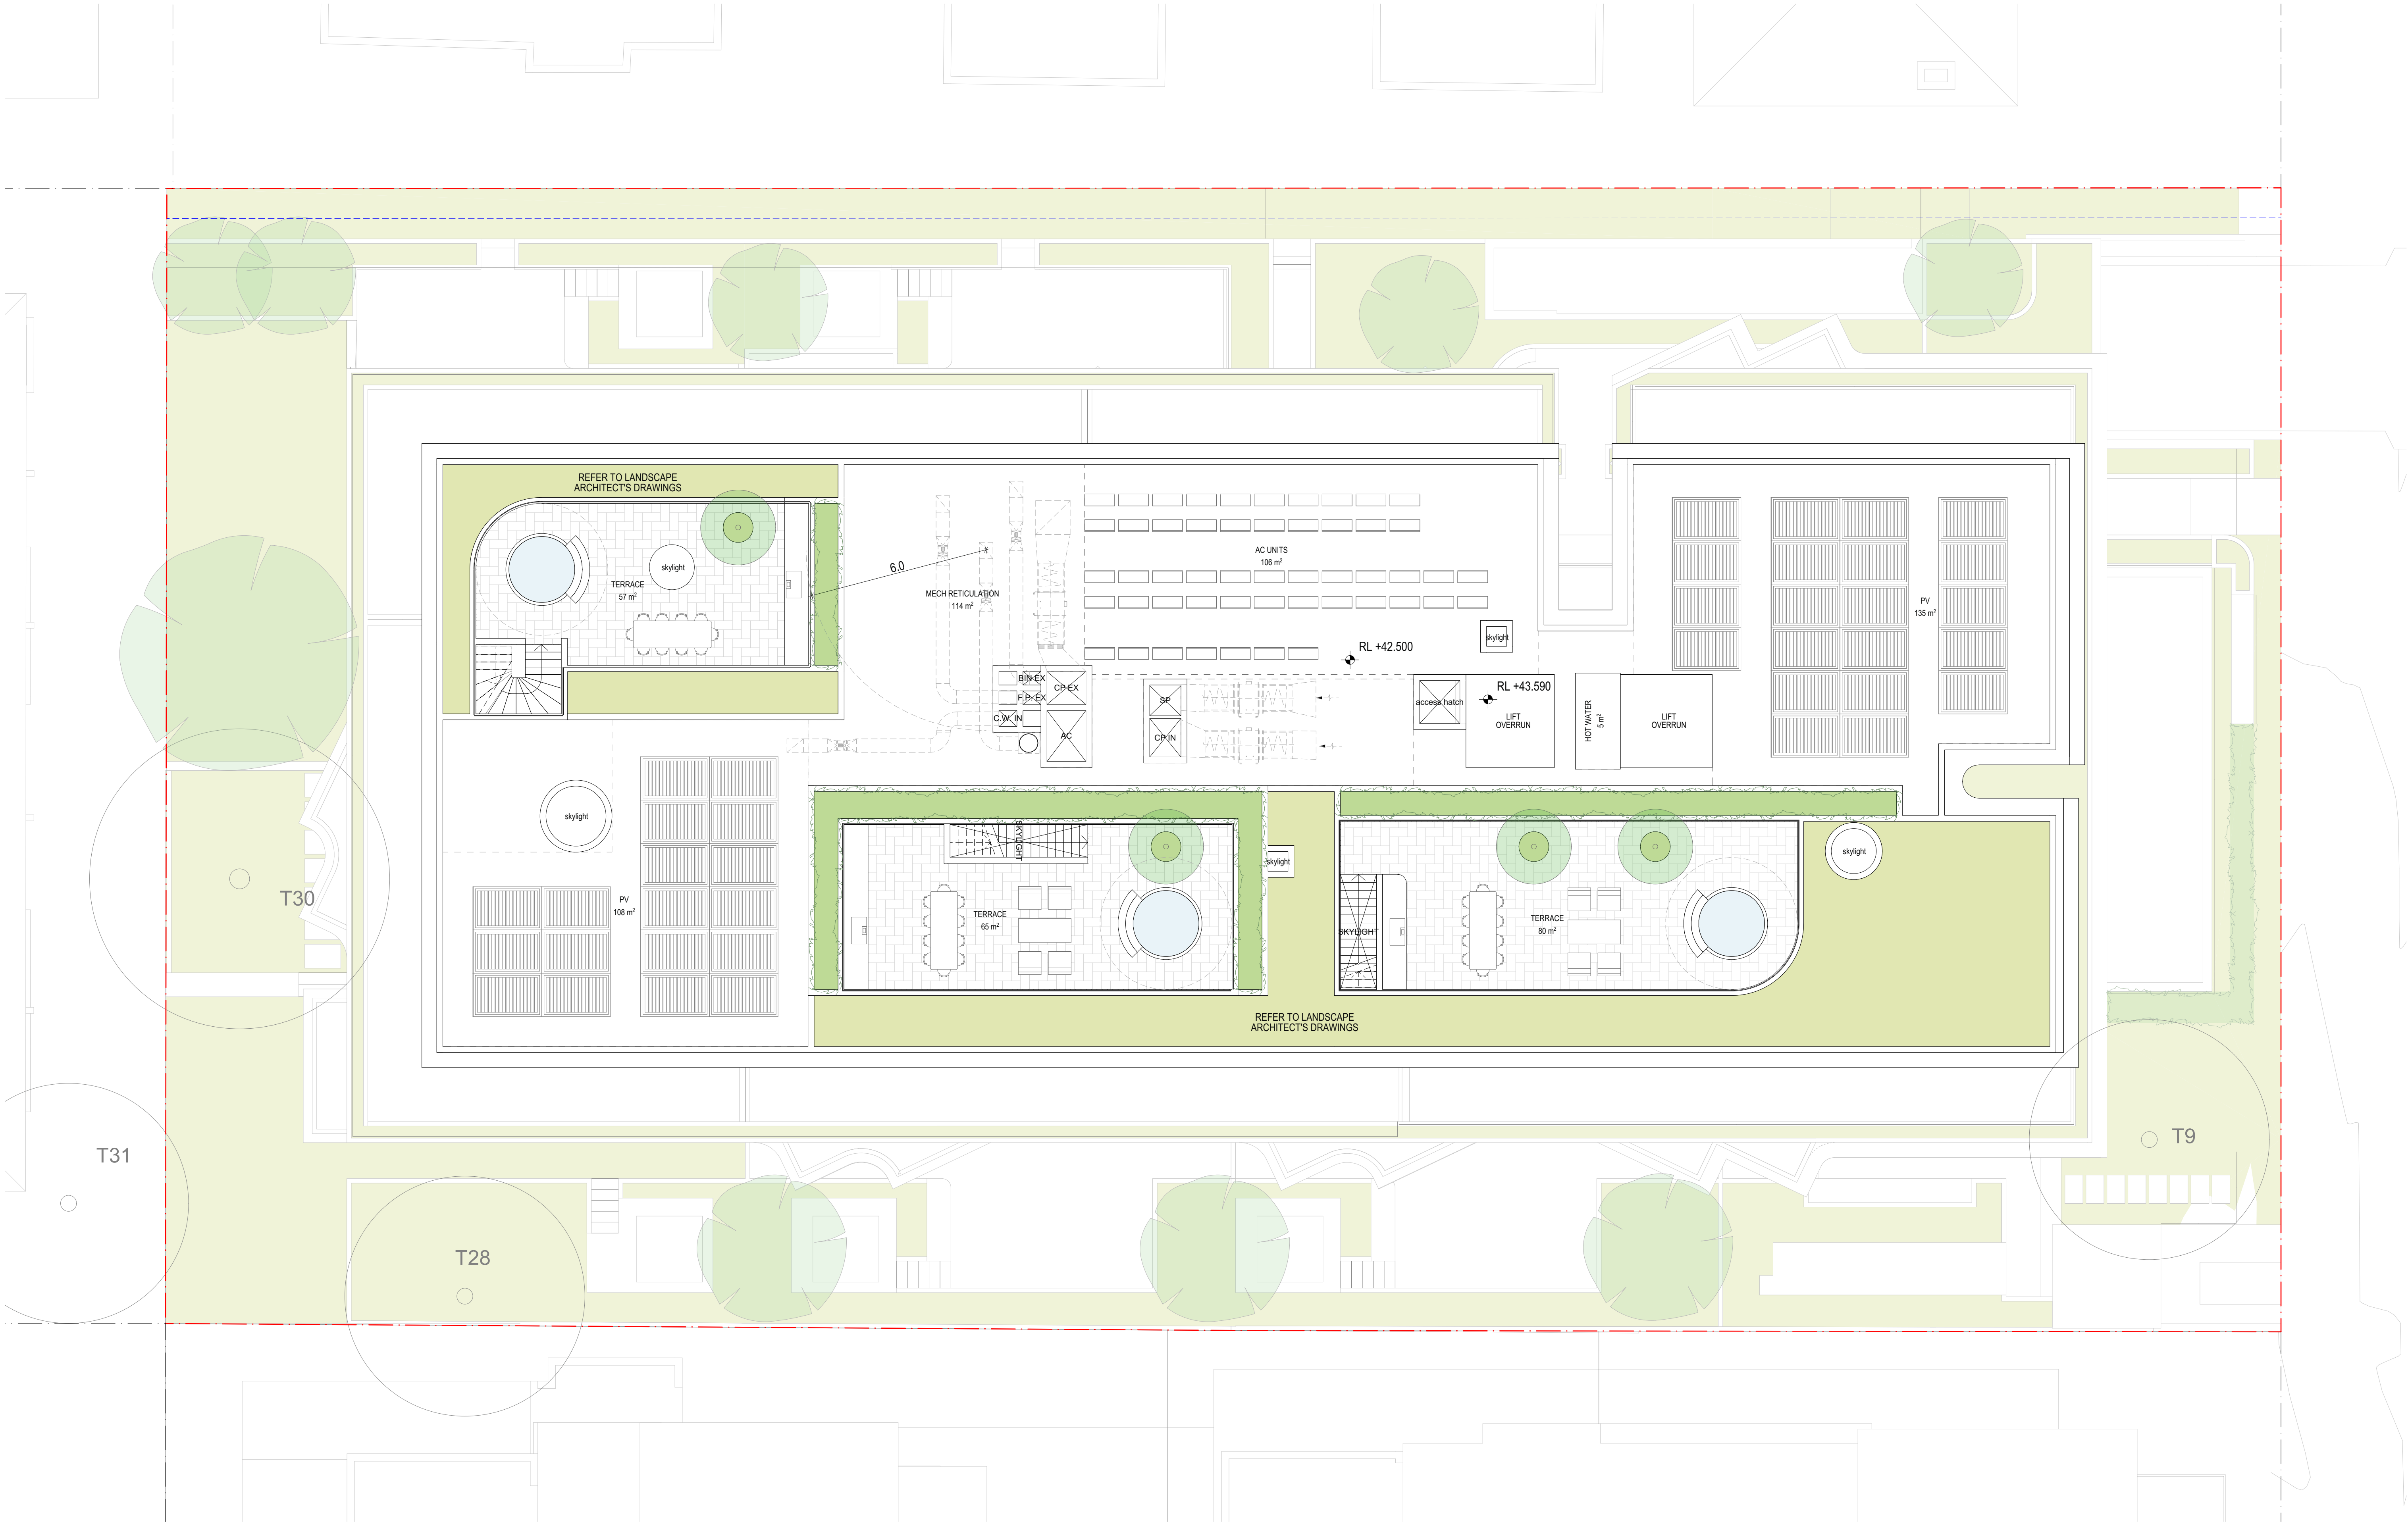

REV	DATE	REVISION DESCRIPTION	BY	CHK
01	01	Issue		
02	02	Issue		
03	03	Issue		
04	04	Issue		
A	A	SSDA SUBMISSION - SSD-11387290	WS	JW



Inca

STRUCTURE

DUNNINGS
(02)8317 4775

BCA

CERTIFIED
(02)9191 0400

HYDRAULIC

SCOTT COLLIS CONSULTING
0433665388

ABORIST

DR TREEGOOD
0418979922

MECHANICAL

COMPACT AIR
(02)9707 4977

LANDSCAPE

WYER & CO
(02) 9362333

ACOUSTIC ENGINEER

ACOUSTIC LOGIC
(02)83398000

CIVIL & TRAFFIC

SGCE
(02)8883 4239

ASP LEVEL 03

ACME
(02)9632 8330

BASIX & WASTE

SENICA CONSULTANCY GROUP
(02)8262 0900

ELECTRICAL

JOELIANE
(02)9832 4803

TOWNPLANNER

PLANNING IN GENIUNITY
(02)9531 2555

NORTH POINT



DISCLAIMER

In accepting and utilising this document, the recipient agrees that Plus Studio, retain all common law, statutory law and other rights including copyright and intellectual property rights. The recipient agrees not to use this document for any purpose other than its intended use, to waive all claims against Plus Studio resulting from unauthorised changes, or to reuse the document on other projects without the prior written consent of Plus Studio. Under no circumstances shall transfer of this document be deemed a sale. Plus Studio makes no warranties of fitness for any purpose. The Builder/Contractor shall verify all dimensions prior to any work commencing. Figured dimensions shall take precedence over scaled work.

SCALE

1:100 @ A1 Size

ARCHITECT

EORA / SYDNEY
Gadigal Country
Level 4, 222 Clarence Street
Sydney NSW 2000
Australia
+61 2 9823 7000
sydney@plusstudio.co
Nominated Architects
Gabriel Duque 1622
4m11 Julia 10022
Pido Pin 1286

Plus Architecture Pty Ltd
ABN 40 091 690 336
plusstudio.co
2025 © Plus Architecture International Pty Ltd. All Rights Reserved.
Plus Studio® is a trademark of Plus Architecture International Pty Ltd.

**PLUS
STUDIO**

PROJECT TITLE

DARLEY ST E MONA VALE

PROJECT ADDRESS

35-39 DARLEY ST E MONA VALE NSW 2103
AUSTRALIA

CLIENT

The Trustee for IPG Dev 2 Unit Trust & GOP AFF 1 Unit Trust & IPG AFF 1 Unit Trust

APPROVED

JW

CHECKED

JW

DRAWN

WS

DRAWING TITLE

GENERAL FLOOR PLAN - ROOF 08

PROJECT NUMBER

20895

DRAWING NUMBER

PLA-DA-1008

STAGE

DA

REVISION

A

CL01 - CLADDING TYPE 01, BRONZE
CL02 - CLADDING TYPE 02, OFF-WHITE


GL01 - GLAZING TYPE 01, CLEAR
GLAZING

BAL01 - BALUSTRADE TYPE 01, CLEAR
GLAZING

Thermal Comfort Commitments

Energy Efficiency Commitments	
Description	Requirements

Lift No. 1	Gasoline traction with VVV motor		Number of Levels Served	1	N/A
	Number of Levels Served		Number of Levels Served	1	
Lift No. 2	Gasoline traction with VVV motor		Number of Levels Served	2	N/A
	Number of Levels Served		Number of Levels Served	2	
Alternative Elevator	Production System	1. 100% VVV with 400V AC 2. 100% VVV with 400V AC 3. 100% VVV with 400V AC	Cooperation System	Gas	Performance 30.0
Hot Water System	Operational Condition				
Ventilation	Bathrooms		Individual fan, ducted to facade	Individual fan, ducted to facade	
	Kitchens		Individual fan, ducted to facade	Individual fan, ducted to facade	
	Laundry		Individual fan, ducted to facade	Individual fan, ducted to facade	
			Manual switch On/Off	Manual switch On/Off	
Cooling System	Manual switch On/Off				
Heating System	Living Room		100% VVV with 400V AC	100% VVV with 400V AC	
	Living Room		100% VVV with 400V AC	100% VVV with 400V AC	
Artificial Lighting	Living Room		100% VVV with 400V AC	100% VVV with 400V AC	
	Living Room		100% VVV with 400V AC	100% VVV with 400V AC	
Natural Lighting	Living Room		100% VVV with 400V AC	100% VVV with 400V AC	
	Living Room		100% VVV with 400V AC	100% VVV with 400V AC	
Appliances	Living Room		100% VVV with 400V AC	100% VVV with 400V AC	
	Living Room		100% VVV with 400V AC	100% VVV with 400V AC	
Swimming Pool	Living Room		100% VVV with 400V AC	100% VVV with 400V AC	
	Living Room		100% VVV with 400V AC	100% VVV with 400V AC	

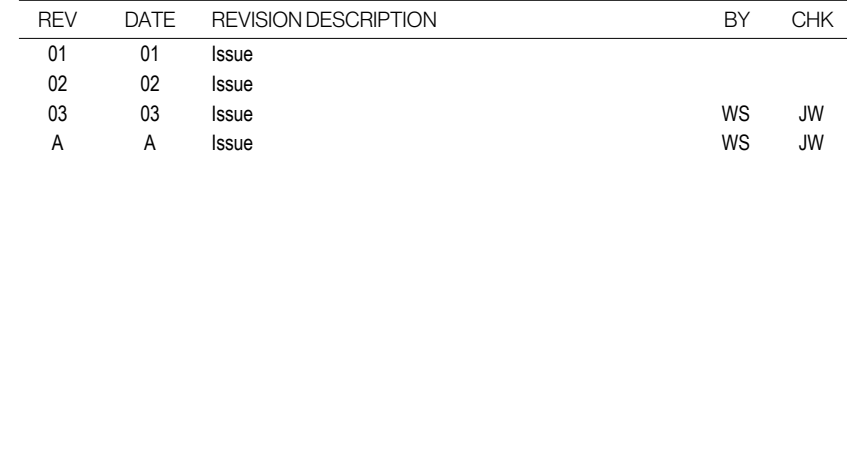

STRUCTURE	ABORIST
DUNNINGS (02)8317 4775	DR TREEGOOD 0418979922
BCA	MECHANICAL
CERTIFIED (02)9191 0400	COMPACT AIR (02)9707 4977
HYDRAULIC	LANDSCAPE
SCOTT COLLIS CONSULTING 0433665388	WYER & CO (02) 9362333

ABORIST
DR TREEGOOD
0418979922

MECHANICAL
COMPACT AIR
(02)9707 4977

LANDSCAPE
WYER & CO
(02) 9362333

ACOUSTICENGINEER
ACOUSTIC LOGIC
(02)83398000

CIVIL & TRAFFIC
SGCE
(02)8883 4239

ASP LEVEL 03
ACME
(02)9632 8330

BASIX & WASTE
SENICA CONSULTANCY GROUP
(02)8262 0900

ELECTRICAL
JOELIANE
(02)9832 4803

TOWNPLANNER
PLANNINGINGENUITY
(02)9531 2555

DISCLAIMER

In accepting and utilizing this document, the recipient agrees that Plus Studio, retain all common law, statutory law and other rights including copyright and intellectual property rights. The recipient agrees not to use this document for any purpose other than its intended use, to waive all claims against Plus Studio resulting from unauthorised changes, or to reuse the document on other projects without the prior written consent of Plus Studio. Under no circumstances shall transfer of this document be deemed a sale. Plus Studio makes no warranties of fitness for any purpose. The Builder/Contractor shall verify all dimensions prior to any work commencing. Figure dimensions shall take precedence over scaled work.

ARCHITECT
EORA/ SYDNEY
Gadigal Country
Level 4, 222 Clarence Street
Sydney NSW 2000
Australia

+612 8823 7000
sydney@plusstudio.co

Nominated Architects:
Gabriel Duque 11622
Amit Julka 10002
Rido Pin 11285


Plus Architecture Pty Ltd
ABN 40 091690 336
plusstudio.co

2025 © Plus Architecture Interns
Plus Studio® is a trade mark of Pl




PROJECT TITLE		
DARLEY STE MONA VALE		
PROJECT ADDRESS		
35-39 DARLEY STE MONA VALE NSW 2103 AUSTRALIA		
CLIENT		
Darley Vale Pty Ltd		
APPROVED	CHECKED	DRAWN
AJ	JW	WS


DRAWING TITLE	
ELEVATIONS - SHEET 02	
PROJECT NUMBER	STAGE
20895	DA
DRAWING NUMBER	REVISION
PLA-DA-2001	A

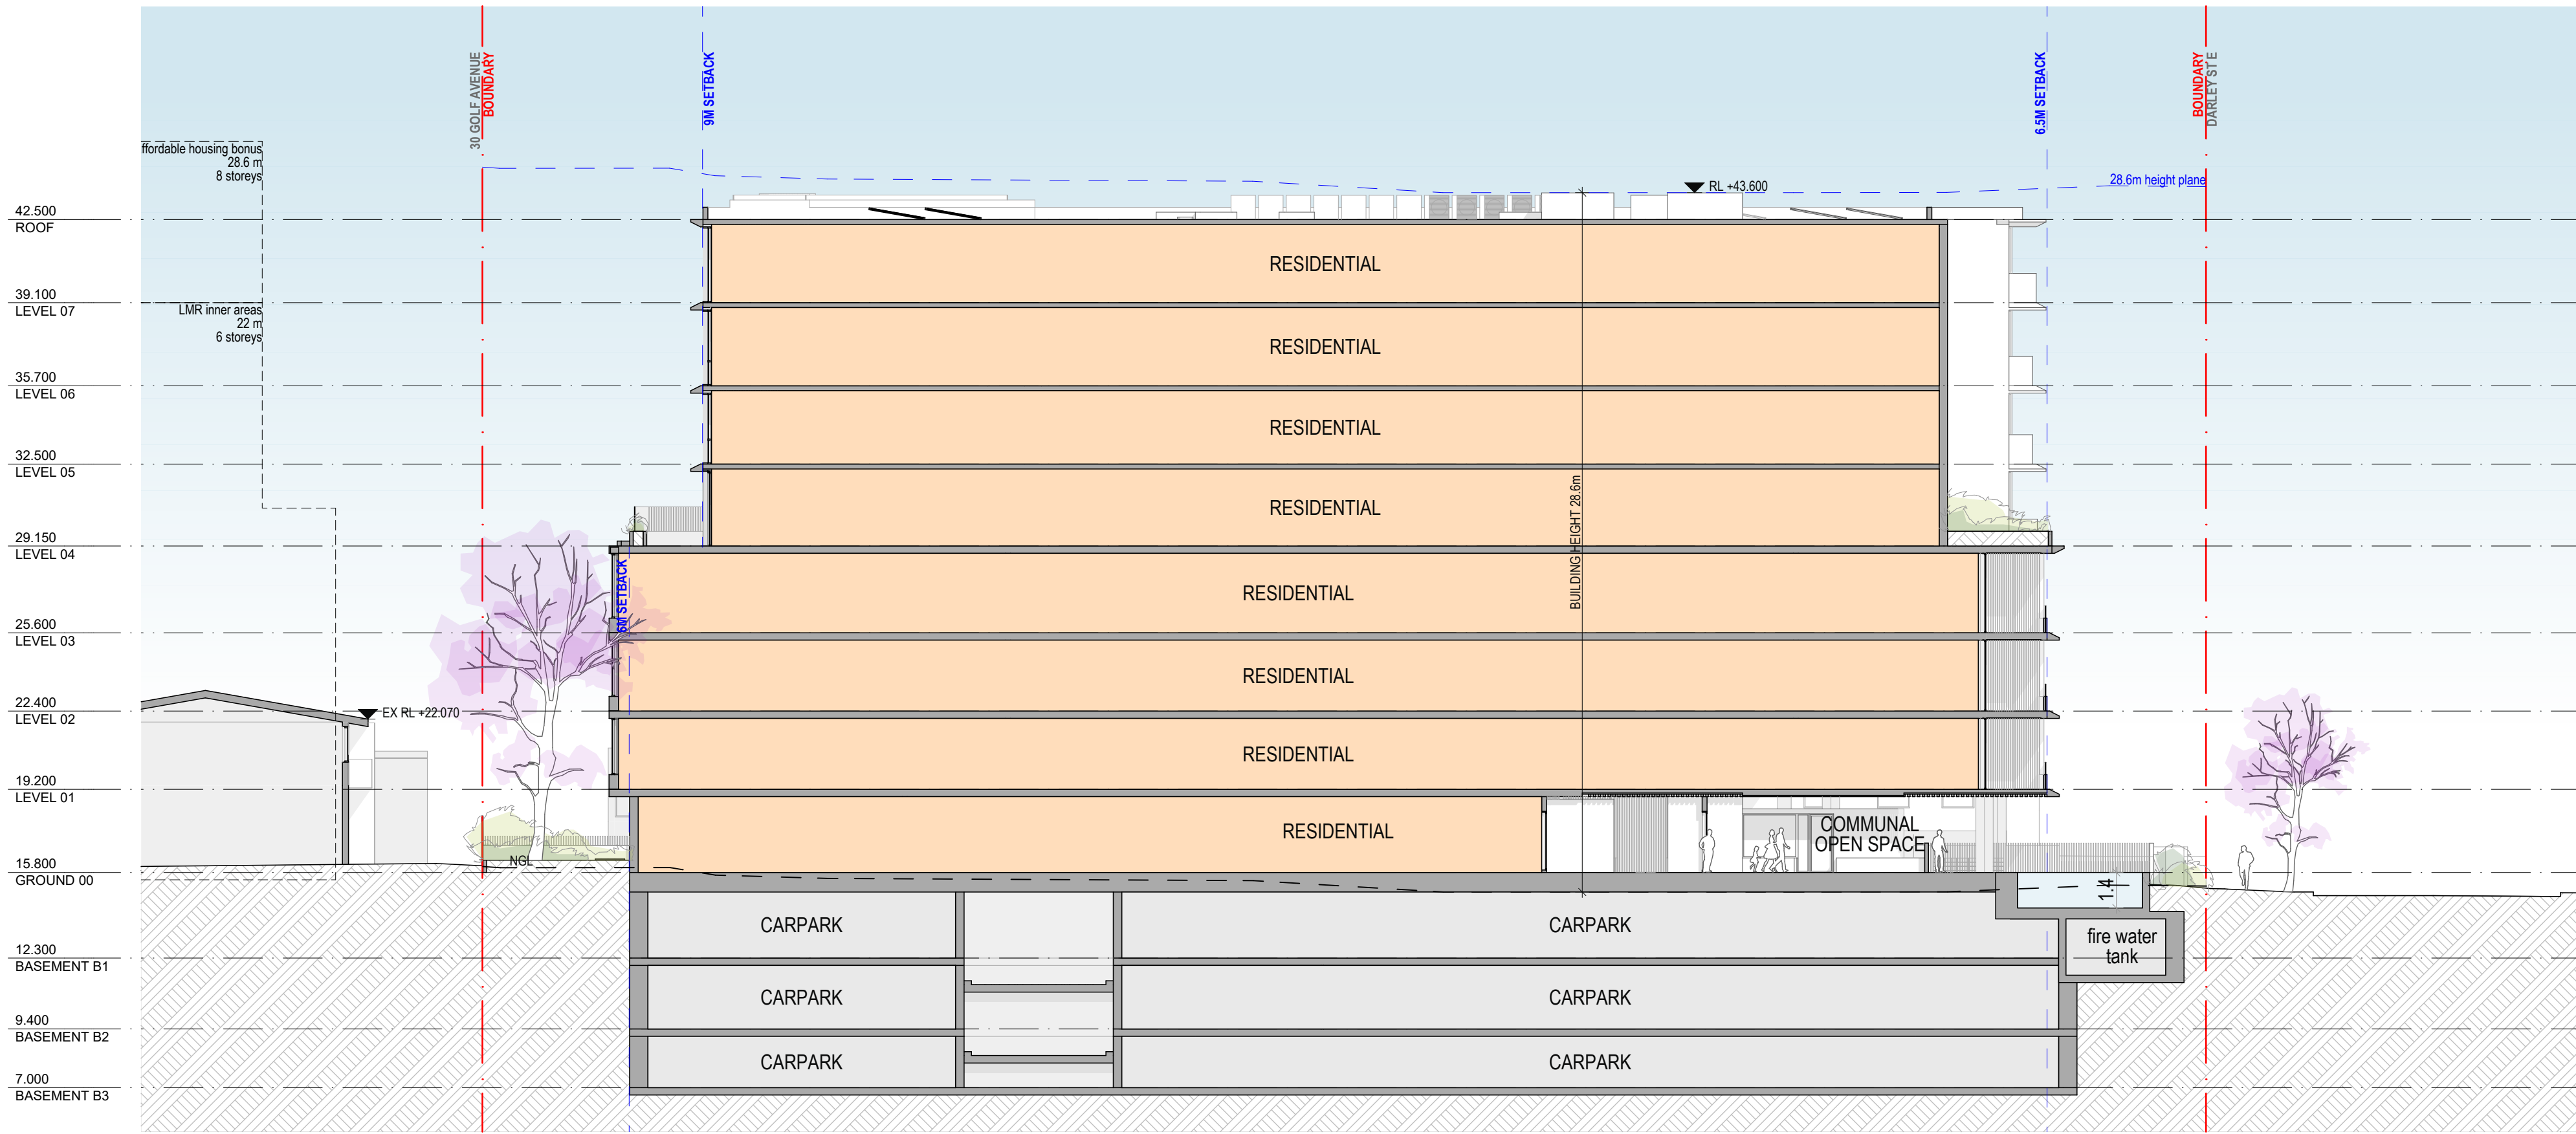


1 SECTION A-A
SCALE: 1:200@A1

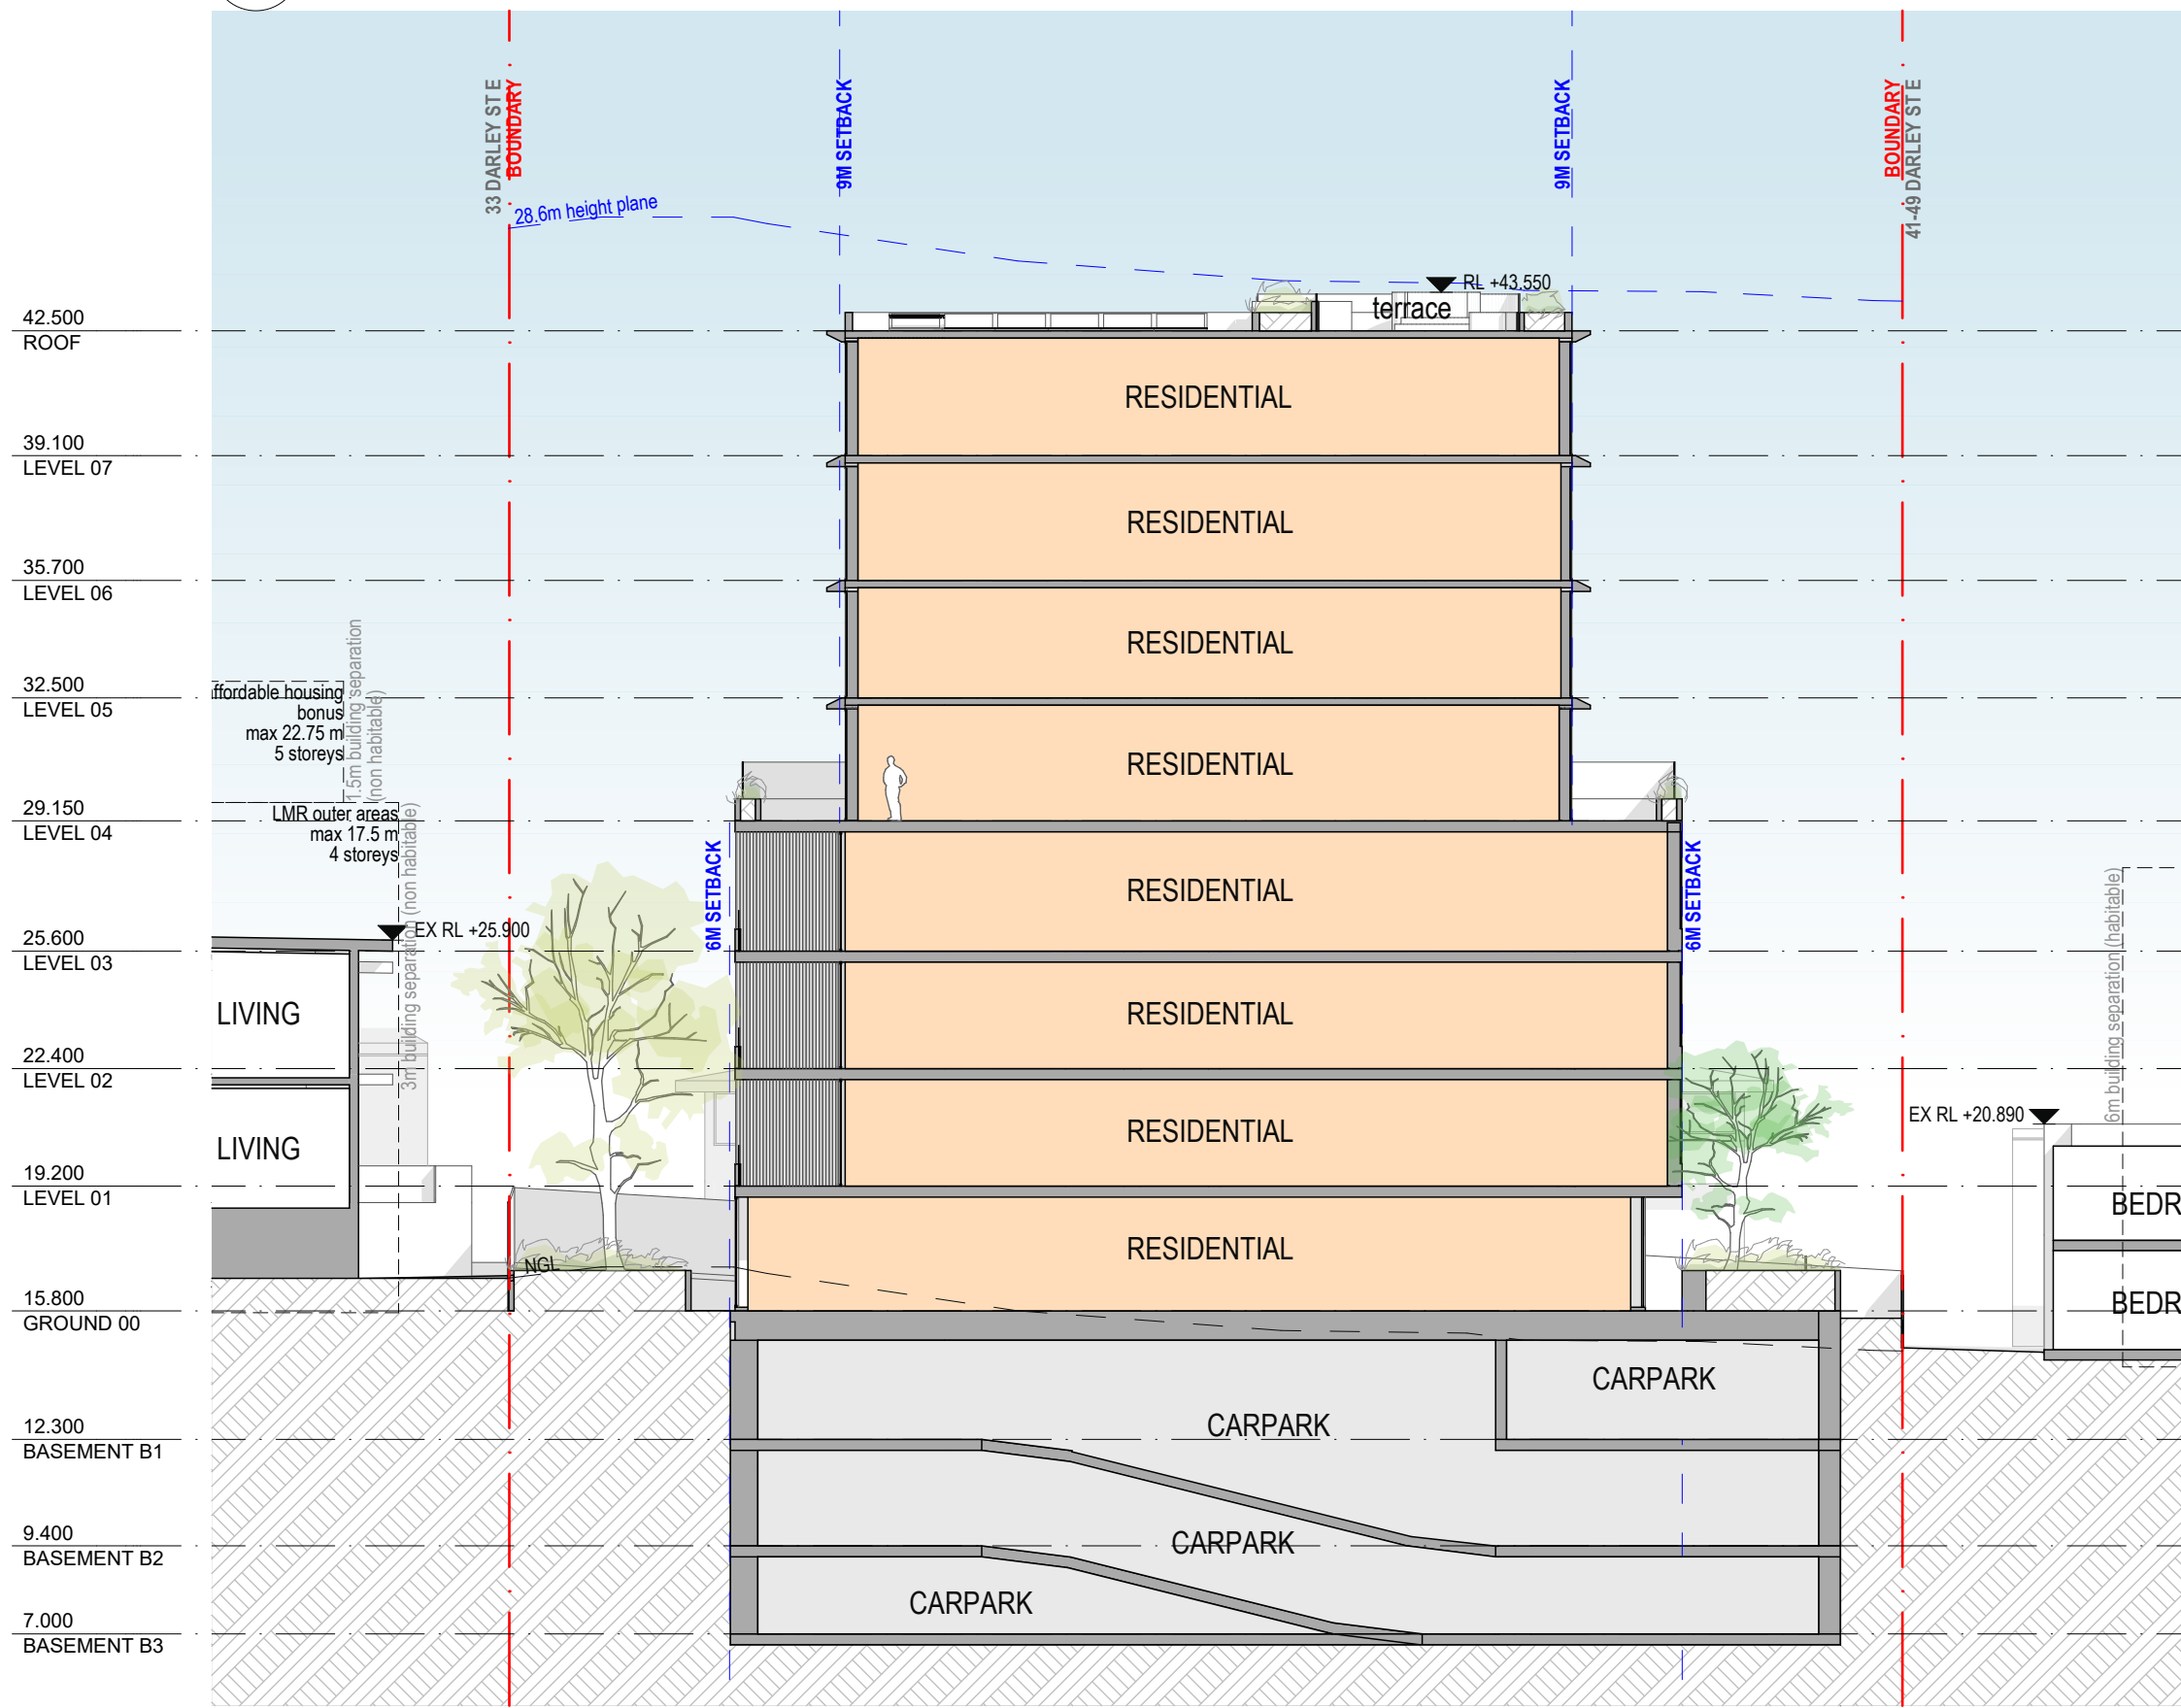

1 SECTION B-B
SCALE: 1:200@A1

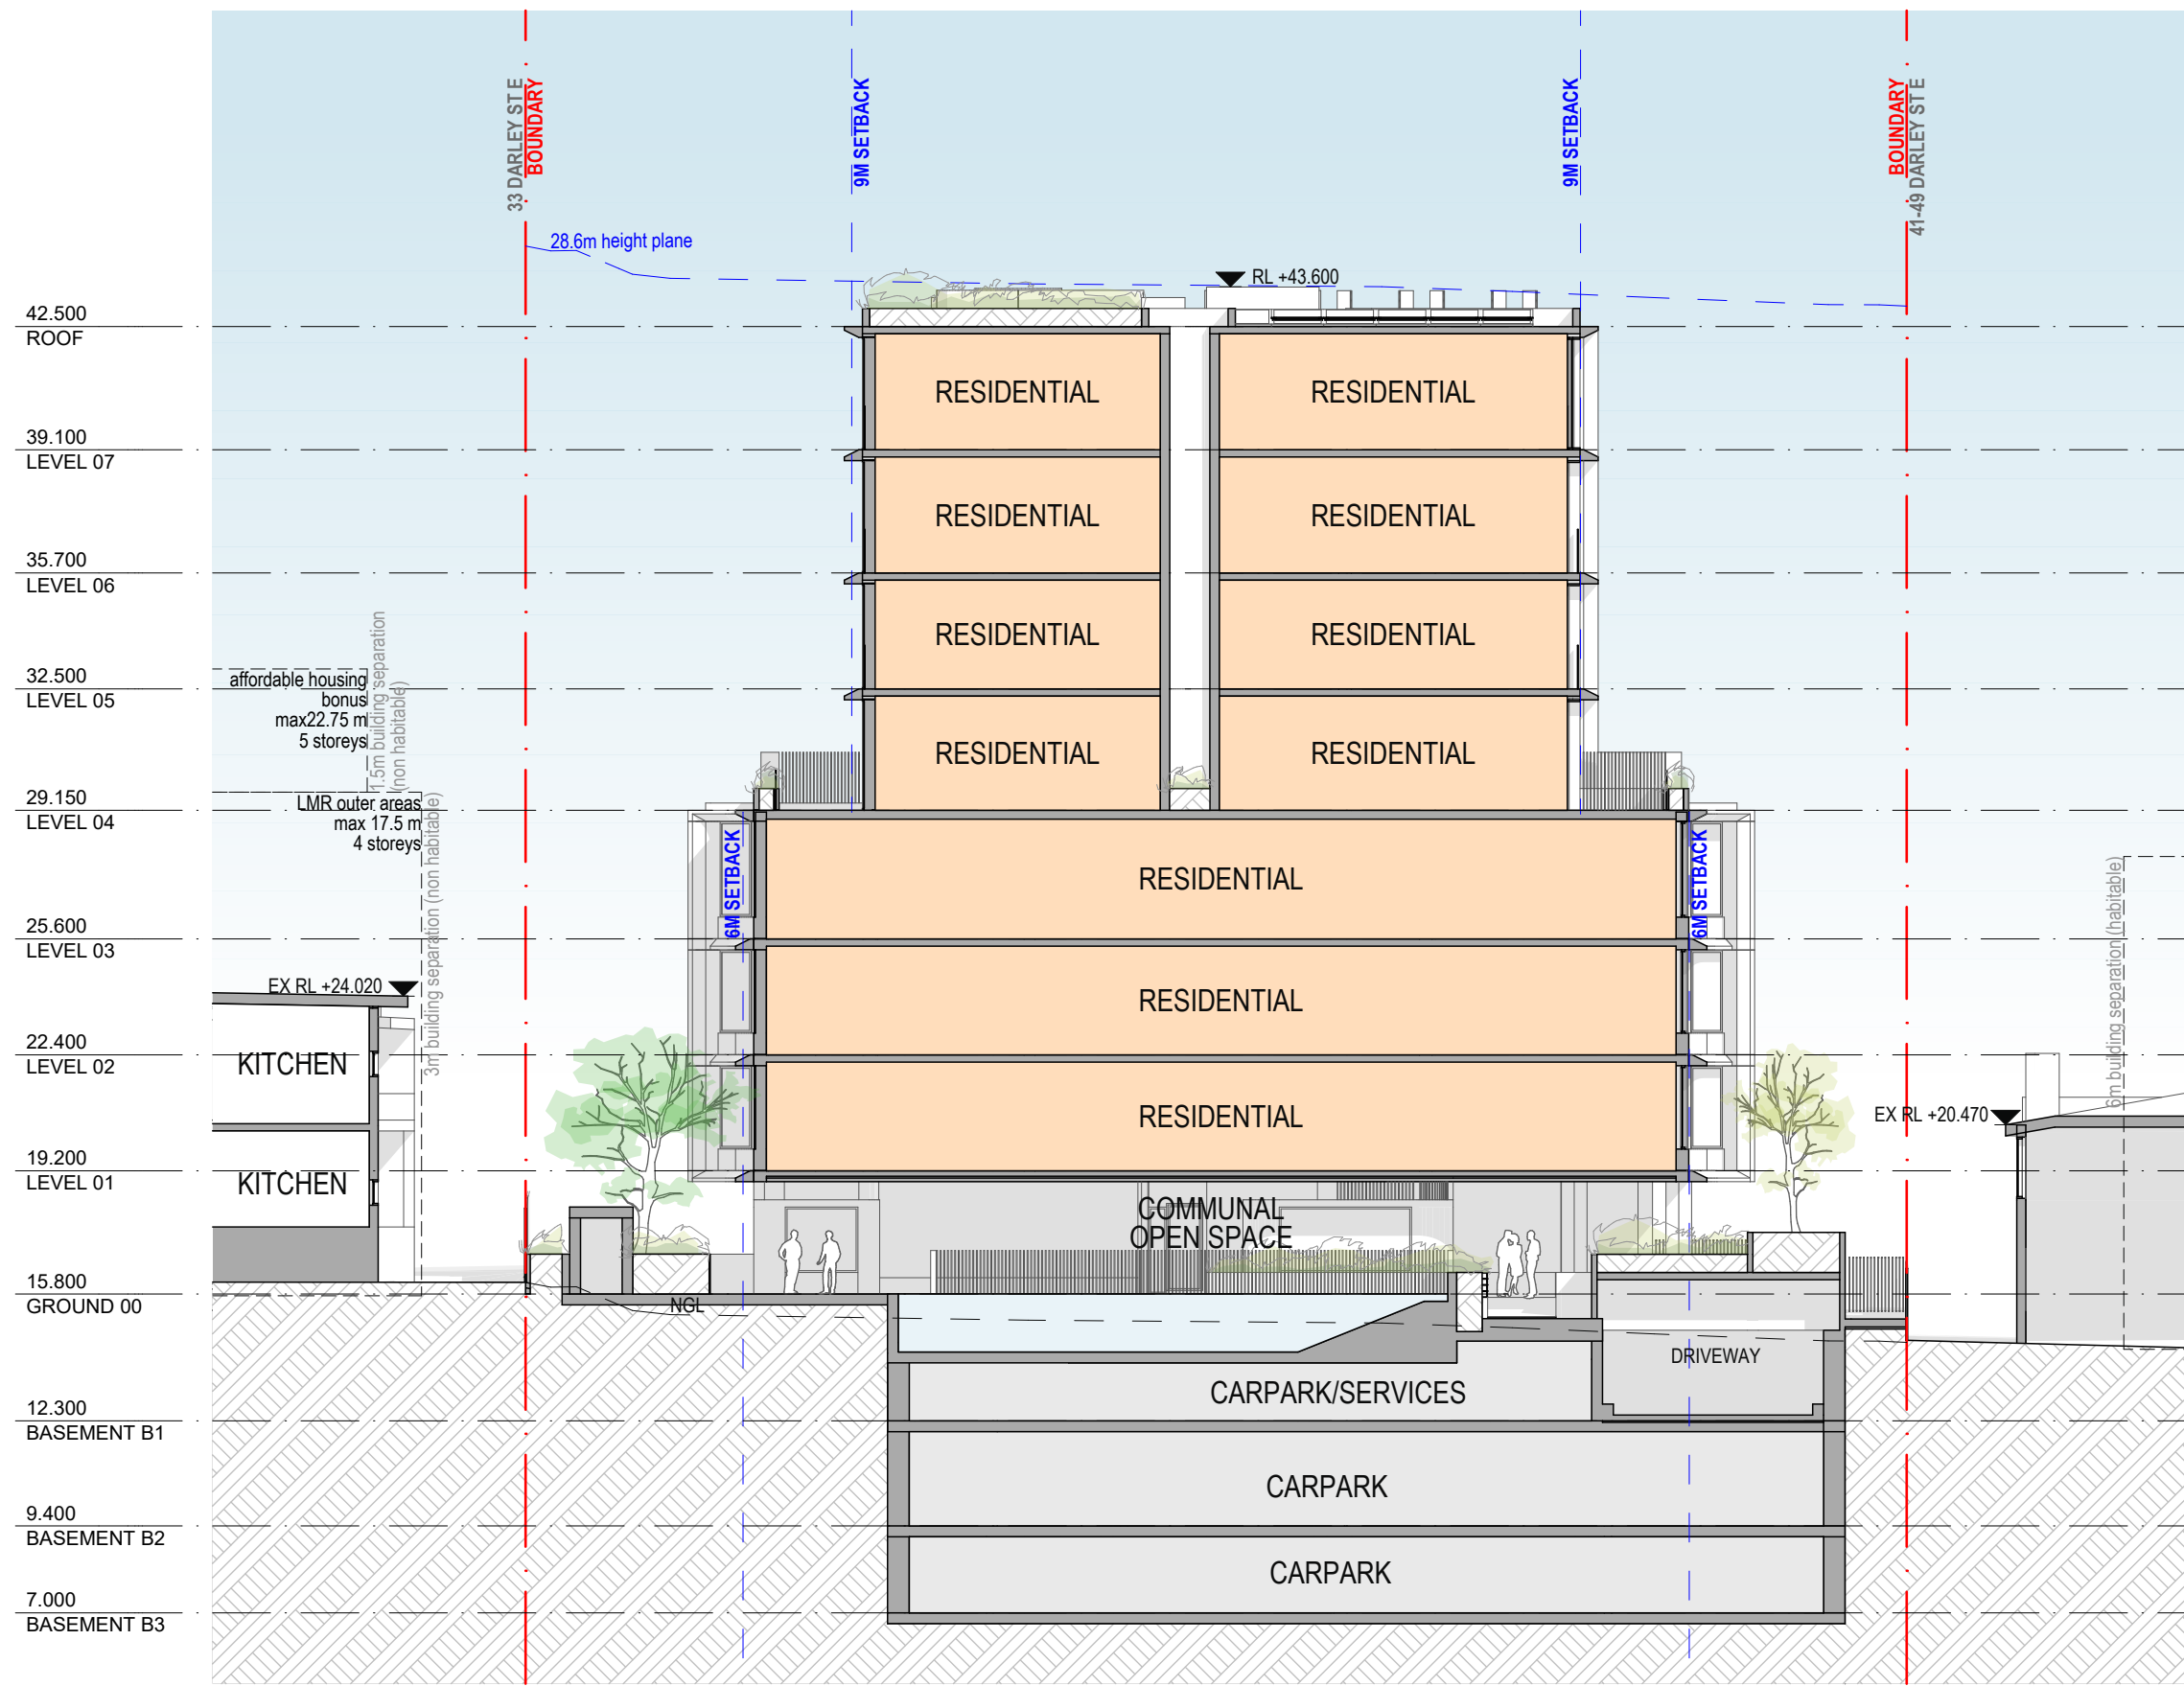

1 SECTION C-C
SCALE: 1:200@A1

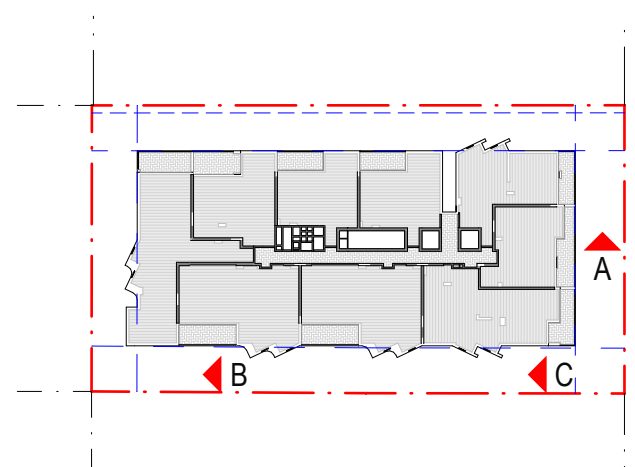

REV	DATE	REVISION DESCRIPTION	BY	CHK
01	01	Issue		
02	02	Issue		
03	03	Issue		
A	A	Issue	WS	JW

Inca

STRUCTURE DUNNINGS (02)8317 4775	BCA CERTIFIED (02)9191 0400	HYDRAULIC SCOTT COLLIS CONSULTING 0433665388
---	--	---

ABORIST DR TREEGOOD 0418979922	MECHANICAL COMPACT AIR (02)9707 4977	LANDSCAPE WYER & CO (02) 9362333
---	---	---

ACOUSTIC ENGINEER ACOUSTIC LOGIC (02)83398000	CIVIL & TRAFFIC SGCE (02)9832 4239	ASP LEVEL 03 ACME (02)9632 8330
--	---	--

BASIX & WASTE SENICA CONSULTANCY GROUP (02)8262 0900	ELECTRICAL JOELIANE (02)9832 4803	TOWNPLANNER PLANNING INGENUITY (02)9531 2555
---	--	---

NORTH POINT	SCALE 1:200 @ A1 Size
--------------------	---------------------------------

DISCLAIMER
In accepting and utilising this document, the recipient agrees that Plus Studio, retain all common law, statutory law and other rights including copyright and intellectual property rights. The recipient agrees not to use this document for any purpose other than its intended use, to waive all claims against Plus Studio resulting from unauthorised changes, or to reuse the document on other projects without the prior written consent of Plus Studio. Under no circumstances shall transfer of this document be deemed a sale. Plus Studio makes no warranties of fitness for any purpose. The Builder/Contractor shall verify all dimensions prior to any work commencing. Figured dimensions shall take precedence over scaled work.

ARCHITECT EORA / SYDNEY Sydney Country Level 4, 222 Clarence Street Sydney NSW 2000 Australia +61 2 9823 7000 sydney@plusstudio.co Nominated Architects Gabriel Duque 1622 4th July 10022 Pdo Pin 1256 Plus Architecture Pty Ltd ABN 40 091 690 336 plusstudio.co 2025 © Plus Architecture International Pty Ltd. All Rights Reserved. Plus Studio® is a trademark of Plus Architecture International Pty Ltd.
--


PLUS
STUDIO

PROJECT TITLE DARLEY ST E MONA VALE	PROJECT ADDRESS 35-39 DARLEY ST E MONA VALE NSW 2103 AUSTRALIA
CLIENT Darley Vale Pty Ltd	APPROVED AJ
CHECKED JW	DRAWN WS


DRAWING TITLE
SECTIONS - SHEET 01

PROJECT NUMBER 20895	DRAWING NUMBER PLA-DA-3000
---------------------------------------	---

STAGE DA	REVISION A
---------------------------	-----------------------------

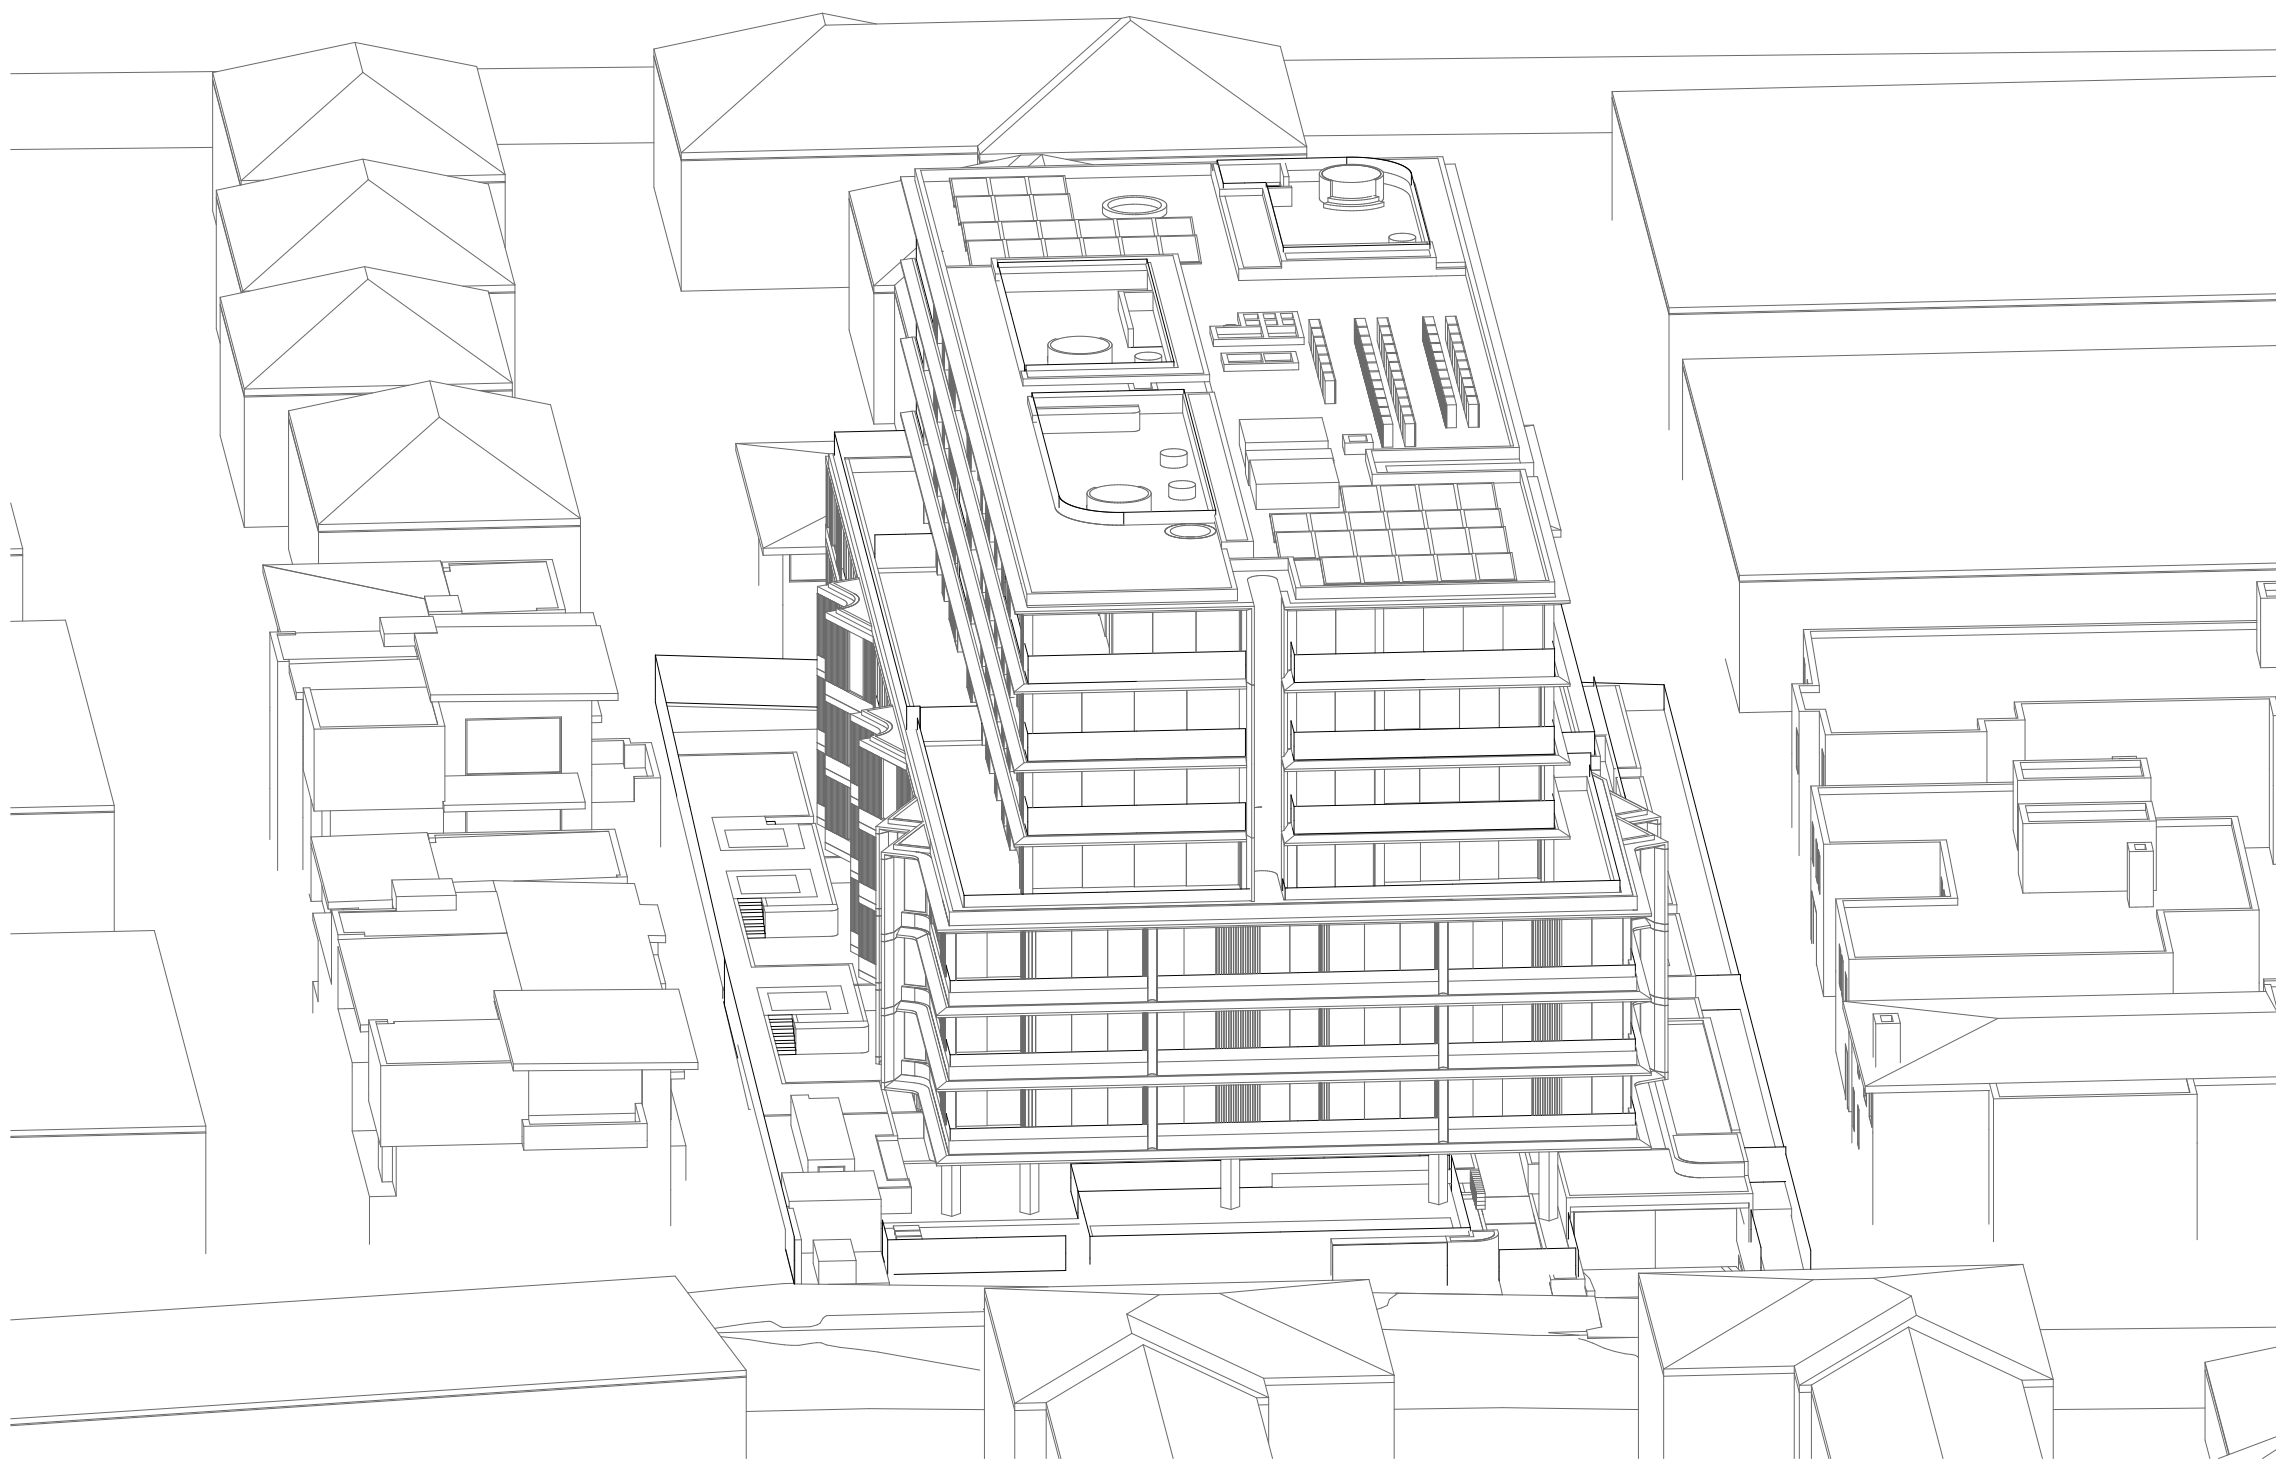


1 9AM
SCALE: N.T.S.

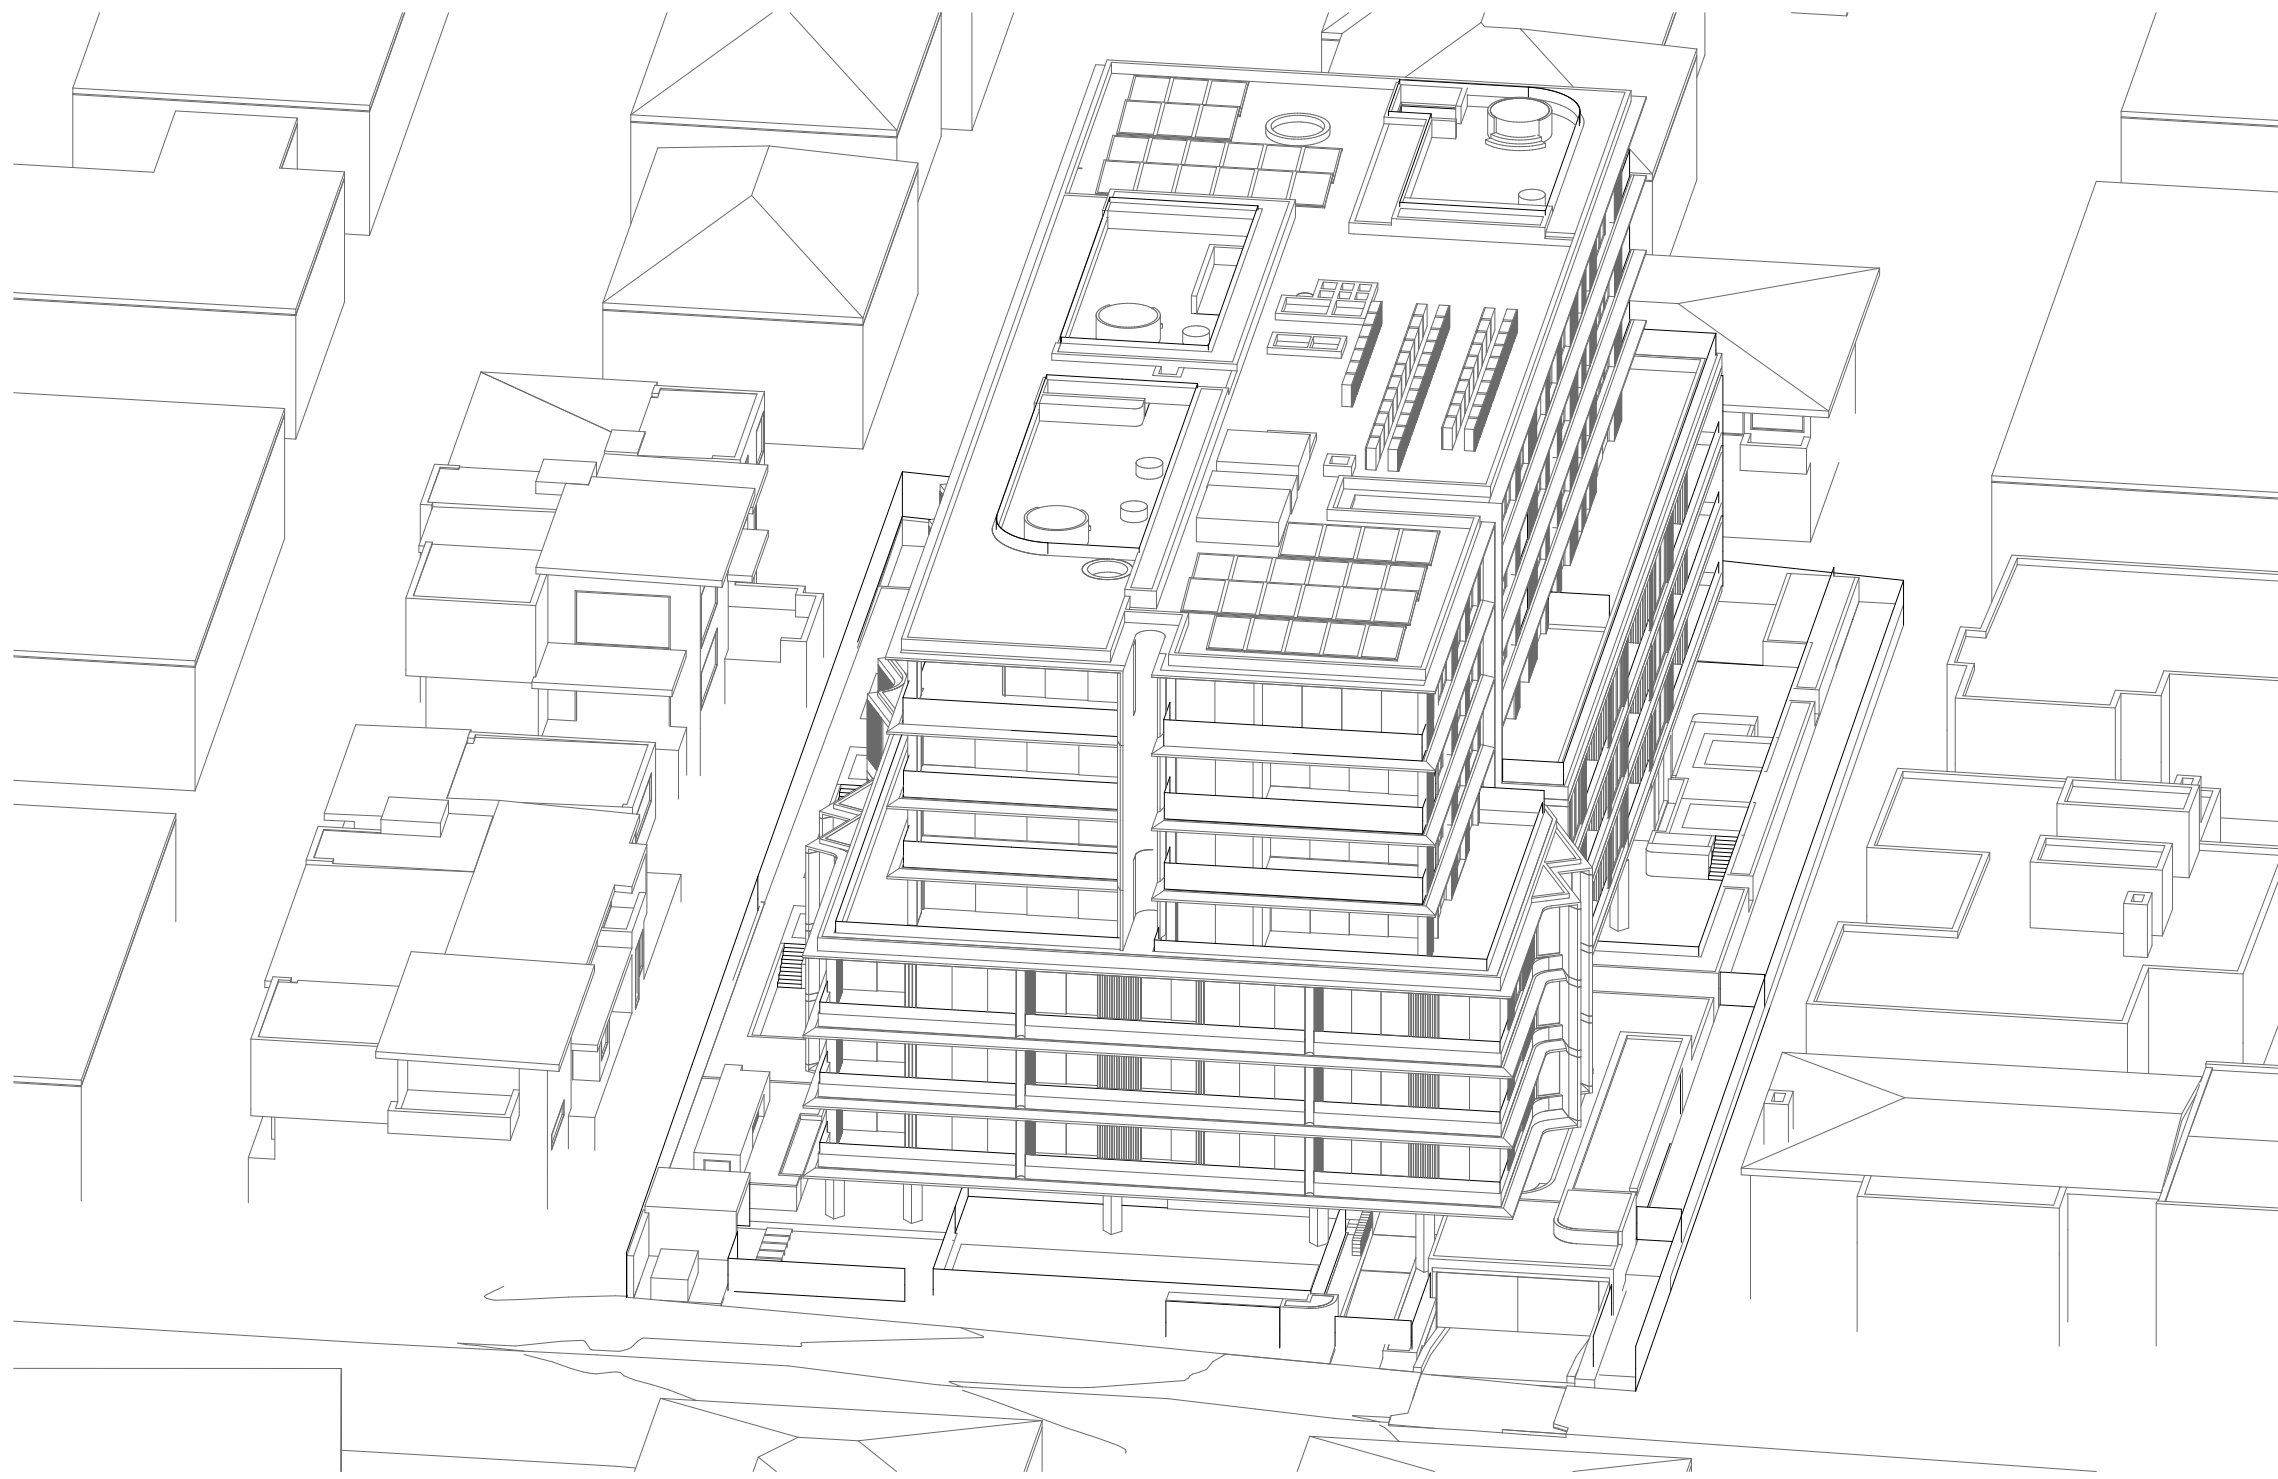


2 10AM
SCALE: N.T.S.



3 11AM
SCALE: N.T.S.

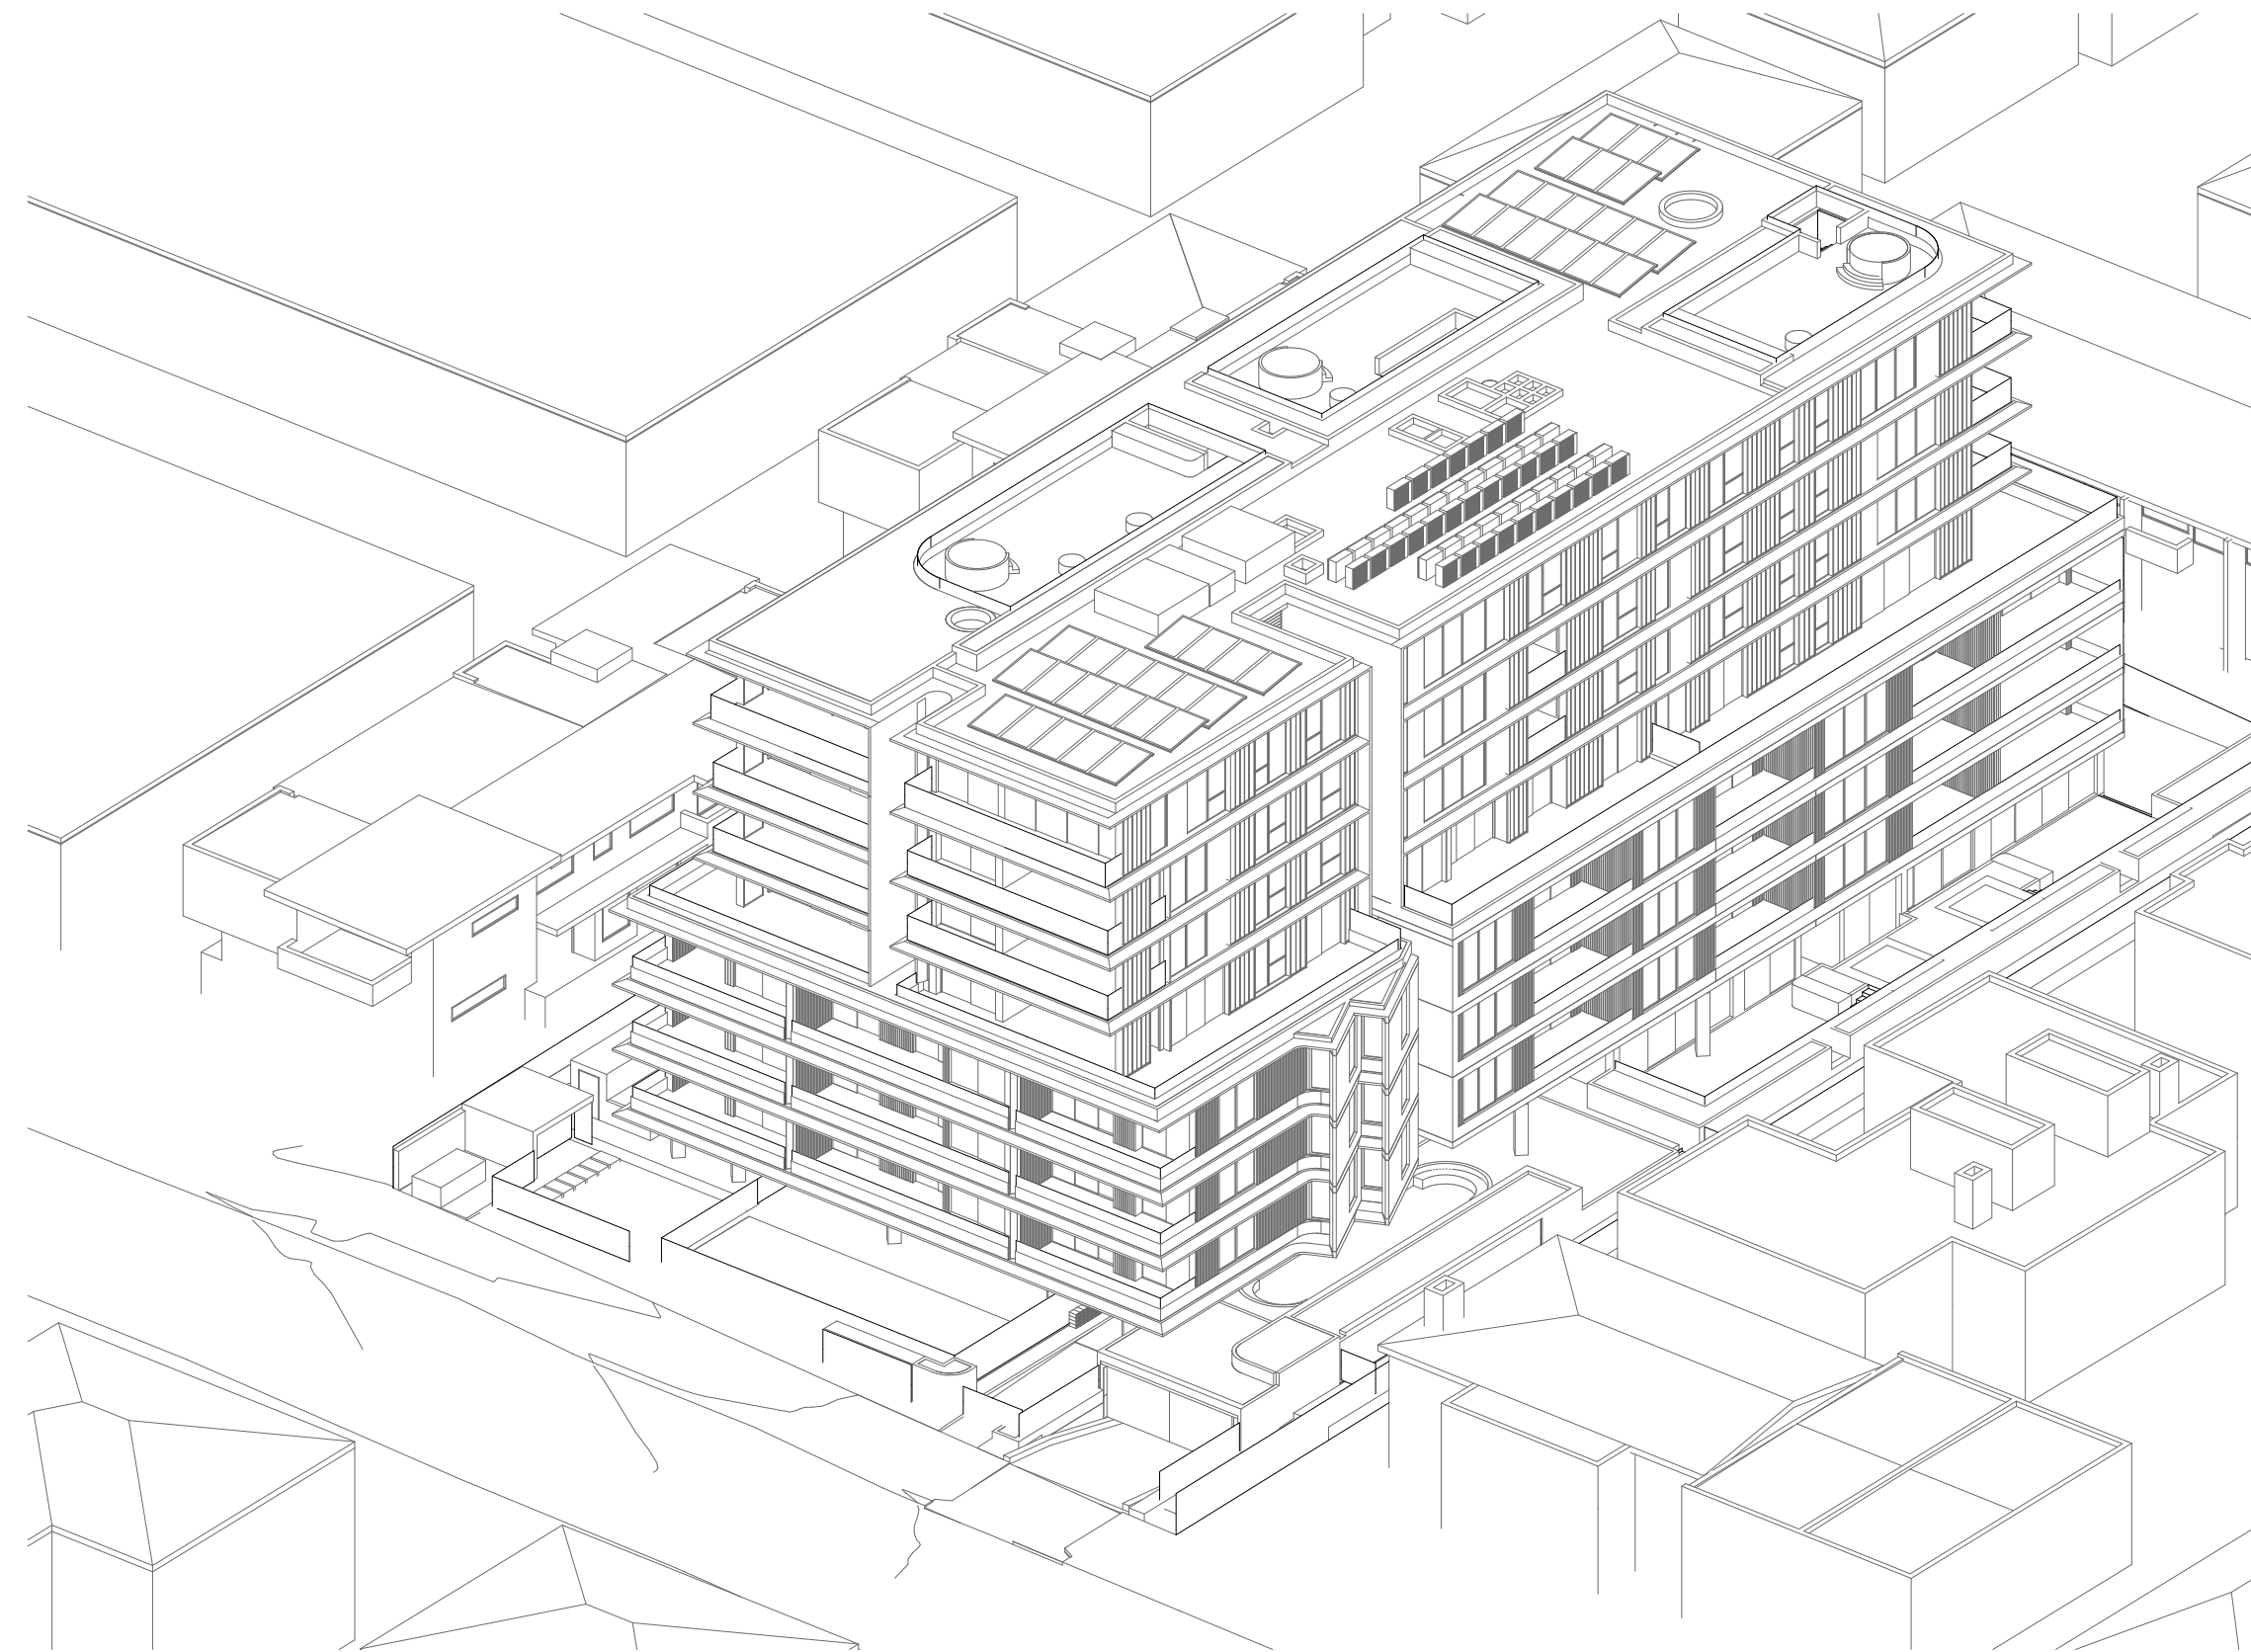

4 12PM
SCALE: N.T.S.

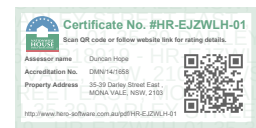

REV	DATE	REVISION DESCRIPTION	BY	CHK
A	A	Issue	WS	JW

Inca

STRUCTURE

DUNNINGS
(02)8317 4775

BCA

CERTIFIED
(02)9191 0400

HYDRAULIC

SCOTT COLLIS CONSULTING
0433665388

ABORIST

DR TREEGOOD
0418979922

MECHANICAL

COMPACT AIR
(02)9707 4977

LANDSCAPE

WYER & CO
(02) 9362333

ACOUSTIC ENGINEER

ACOUSTIC LOGIC
(02)83398000

CIVIL & TRAFFIC

SGCE
(02)8883 4239

ASP LEVEL 03

ACME
(02)9632 8330

BASIX & WASTE

SENICA CONSULTANCY GROUP
(02)8262 0900

ELECTRICAL

JOELIANE
(02)9832 4803

TOWN PLANNER

PLANNING IN GENIUS
(02)9531 2555

NORTH POINT

SCALE
@ A1 Size

DISCLAIMER

In accepting and utilising this document, the recipient agrees that Plus Studio, retain all common law, statutory law and other rights including copyright and intellectual property rights. The recipient agrees not to use this document for any purpose other than its intended use, to waive all claims against Plus Studio resulting from unauthorised changes, or to reuse the document on other projects without the prior written consent of Plus Studio. Under no circumstances shall transfer of this document be deemed a sale. Plus Studio makes no warranties of fitness for any purpose. The Builder/Contractor shall verify all dimensions prior to any work commencing. Figured dimensions shall take precedence over scaled work.

ARCHITECT

EOHA / SYDNEY
Georgina Country
Level 4, 222 Clarence Street
Sydney NSW 2000
Australia

+61 2 9823 7000
sydney@plustudio.co

Nominated Architects
Gabriel Duxue 1622
4/111 Julia 100/22
Rd0 Pin 11286

Plus Architecture Pty Ltd
ABN 40 091 690 336
plustudio.co

2025 © Plus Architecture International Pty Ltd. All Rights Reserved.
Plus Studio® is a trademark of Plus Architecture International Pty Ltd.

PLUS
STUDIO®

PROJECT TITLE

DARLEY ST E MONA VALE

PROJECT ADDRESS

35-39 DARLEY ST E MONA VALE NSW 2103
AUSTRALIA

CLIENT

Darley Vale Pty Ltd

APPROVED

AJ

CHECKED

JW

DRAWN

WS

DRAWING TITLE

SUN EYE VIEW - SHEET 01

PROJECT NUMBER

20895

DRAWING NUMBER


PLA-DA-4000

STAGE


DA

REVISION

A

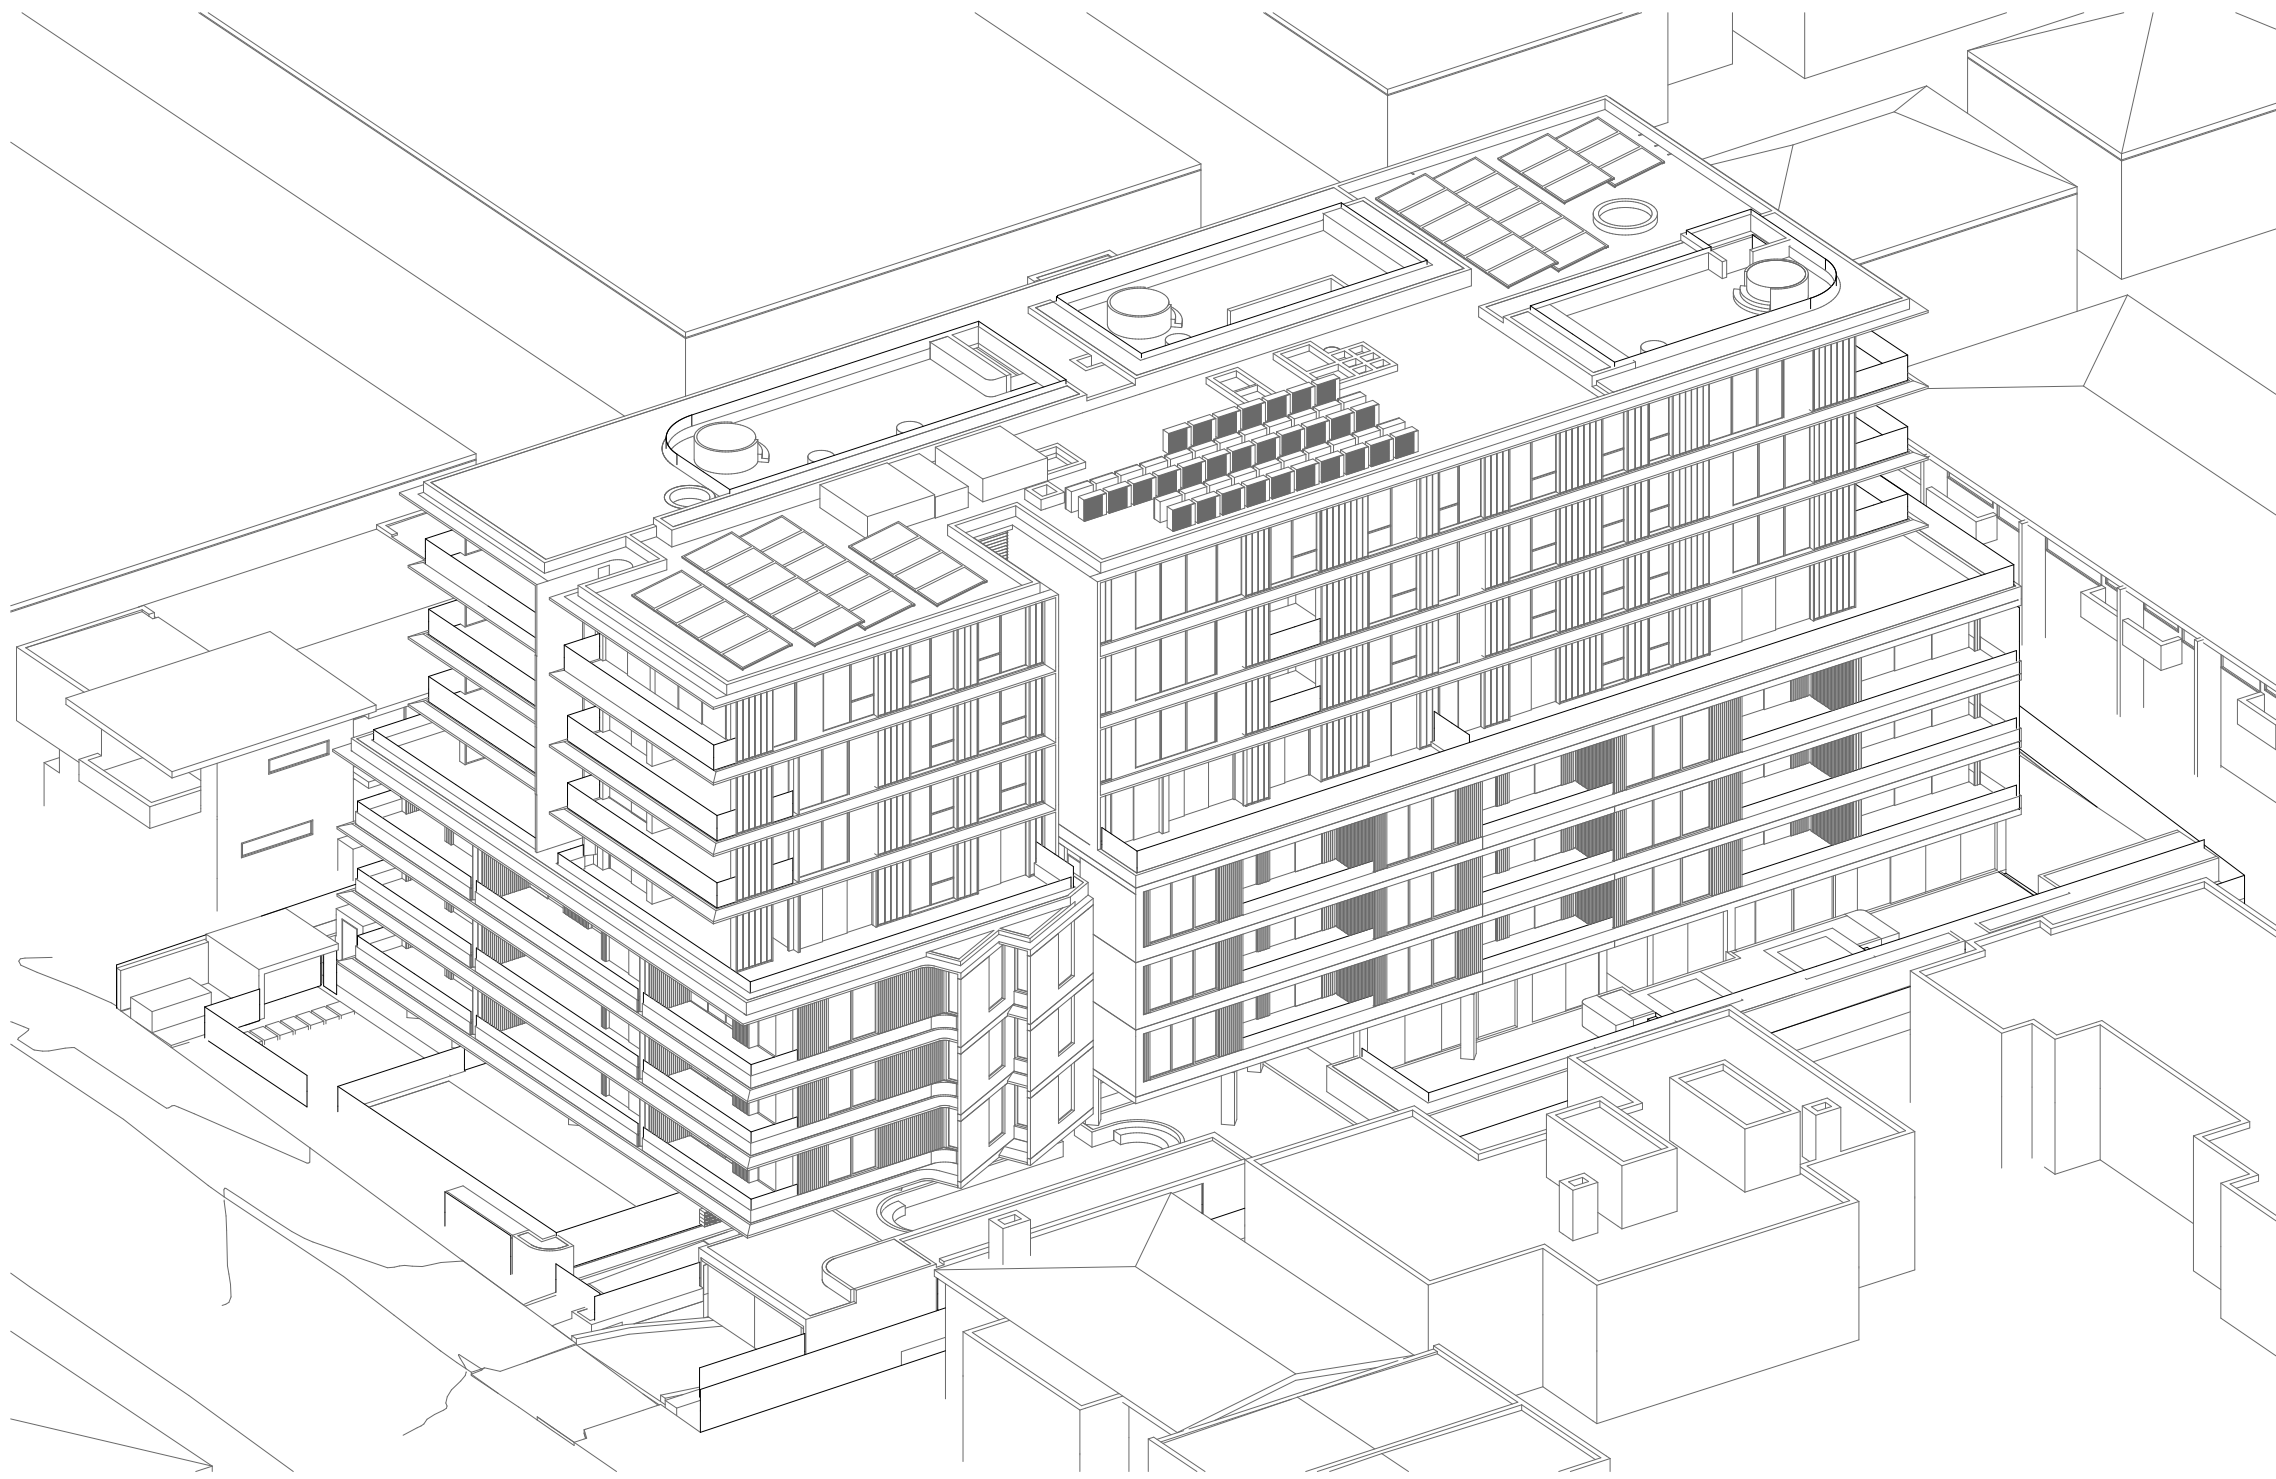

1 1PM
- SCALE: N.T.S.

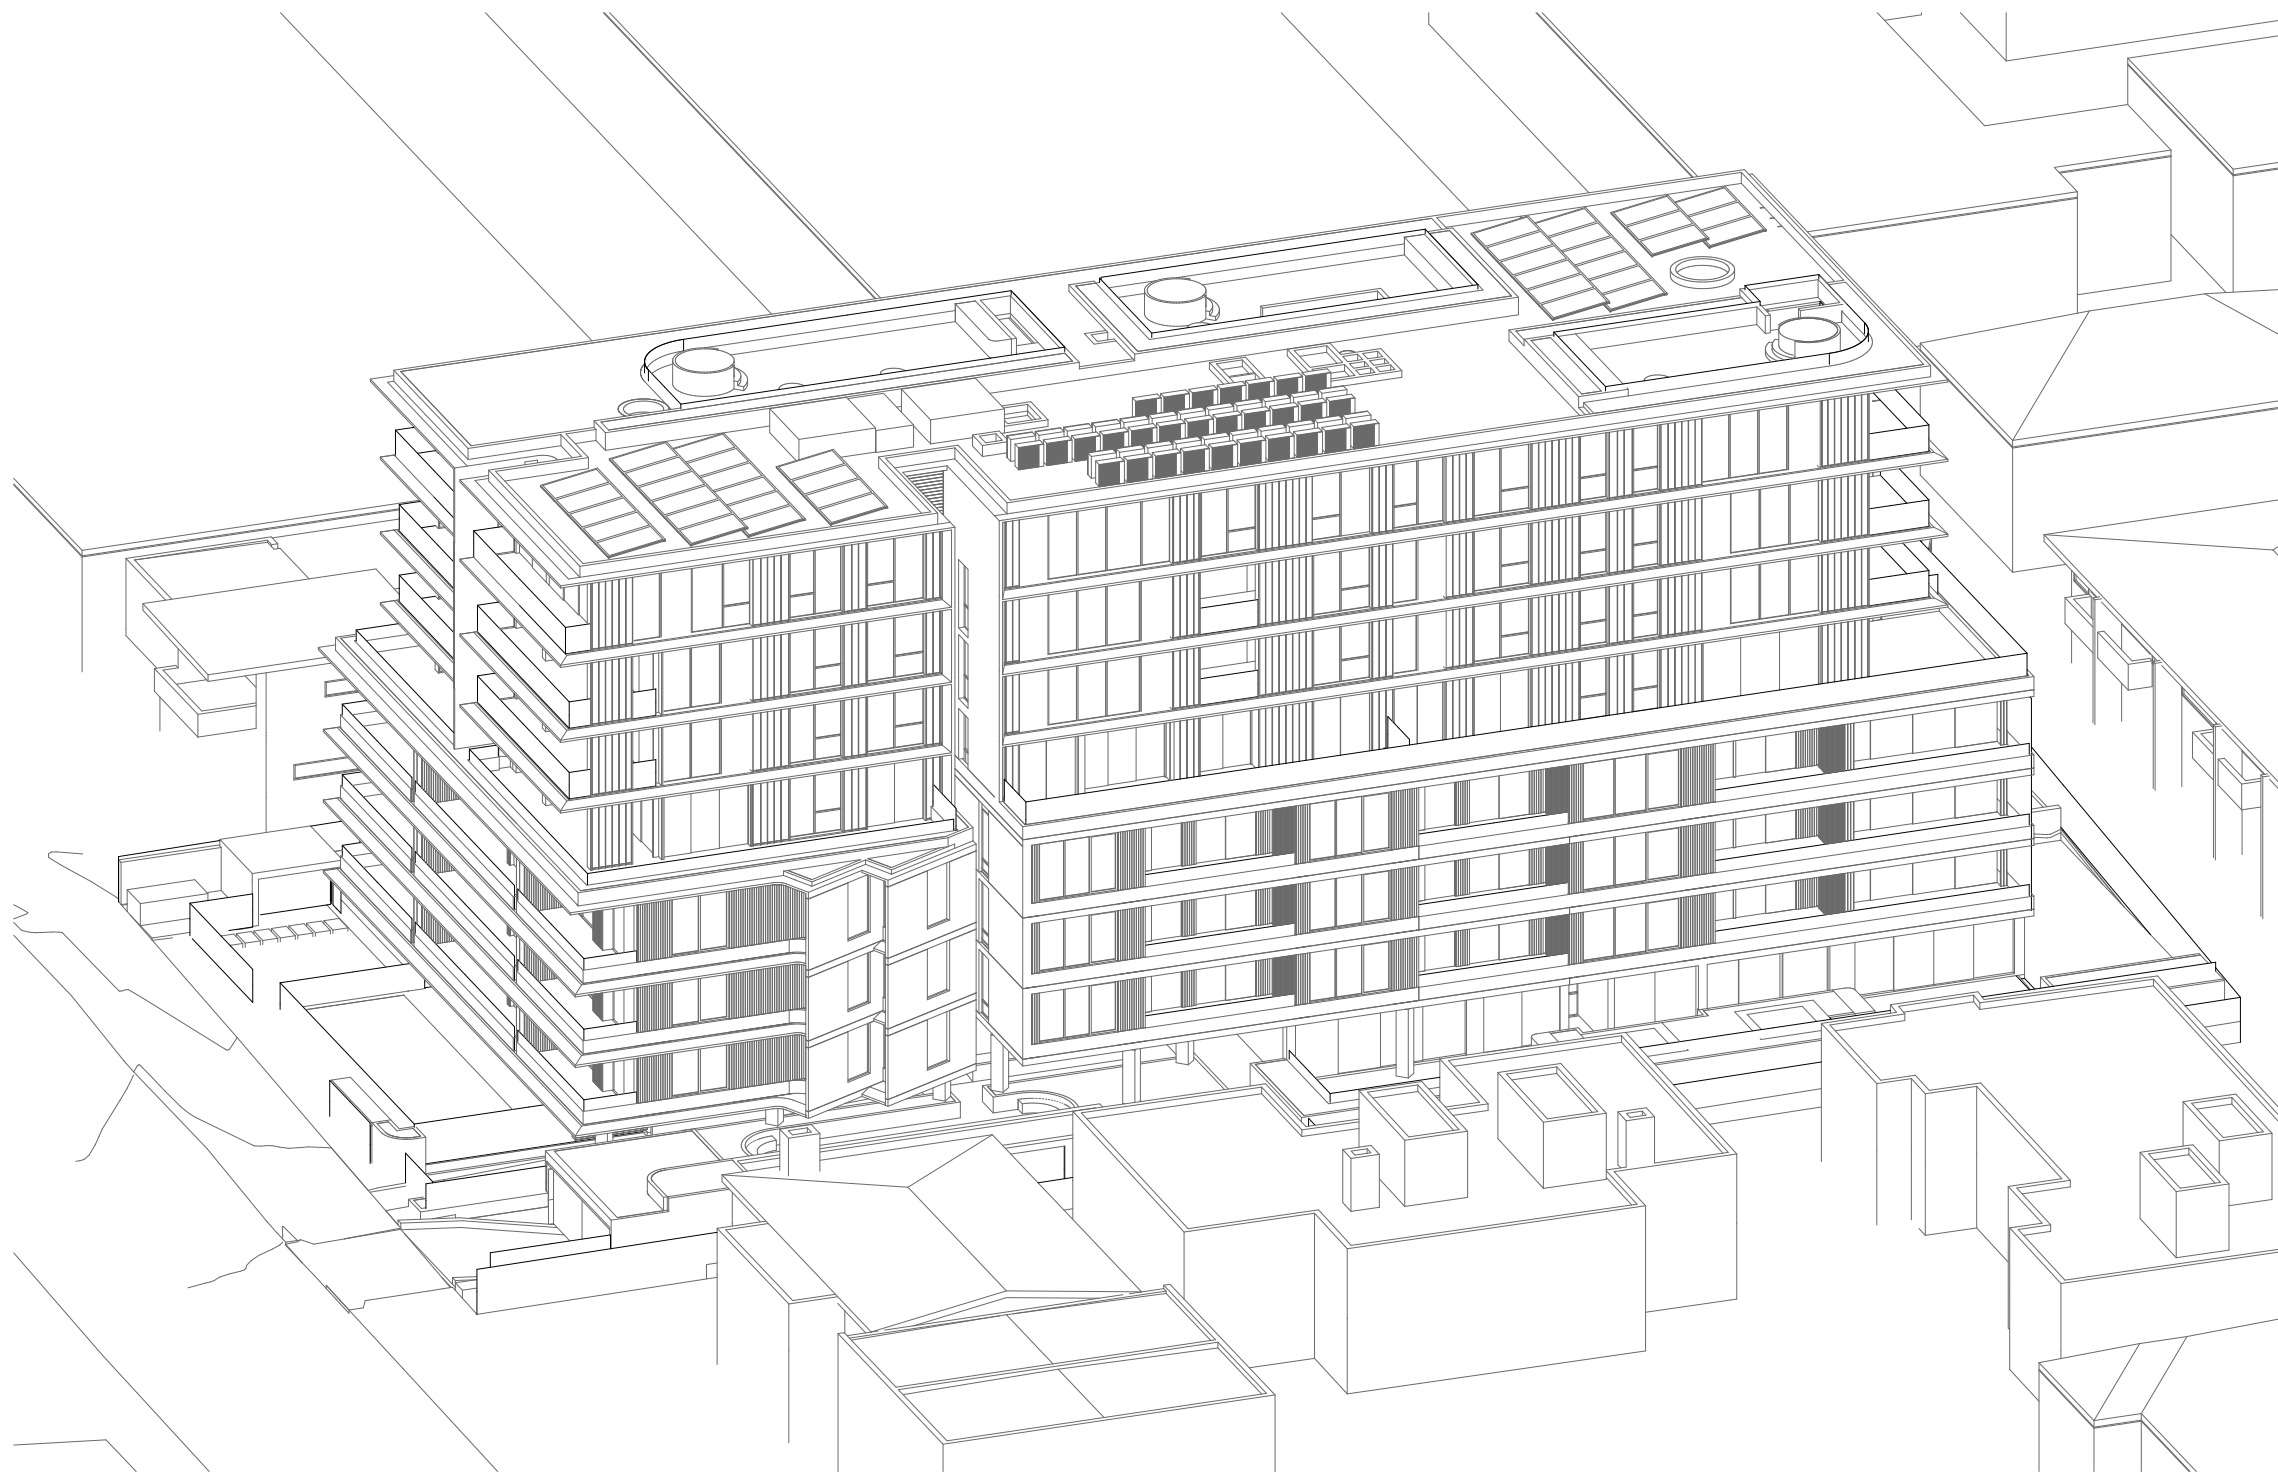

2 2PM
- SCALE: N.T.S.



3 3PM
- SCALE: N.T.S.



REV	DATE	REVISION DESCRIPTION	BY	CHK
A	A	Issue	WS	JW

Inca

STRUCTURE
DUNNINGS
(02)8317 4775

BCA
CERTIFIED
(02)9191 0400

HYDRAULIC
SCOTT COLLIS CONSULTING
0433665388

ABORIST
DR TREEGOOD
0418979922

MECHANICAL
COMPACT AIR
(02)9707 4977

LANDSCAPE
WYER & CO
(02) 9362333

ACOUSTIC ENGINEER
ACOUSTIC LOGIC
(02)83398000

CIVIL & TRAFFIC
SGCE
(02)8883 4239

ASP LEVEL 03
ACME
(02)9531 8330

BASIX & WASTE
SENICA CONSULTANCY GROUP
(02)8262 0900

ELECTRICAL
JOELIANE
(02)9832 4803

TOWN PLANNER
PLANNING IN GENIUS
(02)9531 2555

NORTH POINT

SCALE
@ A1 Size

DISCLAIMER
In accepting and utilising this document, the recipient agrees that Plus Studio, retain all common law, statutory law and other rights including copyright and intellectual property rights. The recipient agrees not to use this document for any purpose other than its intended use, to waive all claims against Plus Studio resulting from unauthorised changes or to reuse the document on other projects without the prior written consent of Plus Studio. Under no circumstances shall transfer of this document be deemed a sale. Plus Studio makes no warranties of fitness for any purpose. The Builder/Contractor shall verify all dimensions prior to any work commencing. Figured dimensions shall take precedence over scaled work.

ARCHITECT
EORA / SYDNEY
Gadigal Country
Level 4, 222 Clarence Street
Sydney NSW 2000
Australia
+61 2 9823 7000
sydney@plusstudio.co
Nominated Architects
Gabriel Duque 1622
Amit Jukka 10022
Rido Pin 11286
Plus Architecture Pty Ltd
ABN 40 091 690 336
plusstudio.co
2025 © Plus Architecture International Pty Ltd. All Rights Reserved.
Plus Studio® is a trademark of Plus Architecture International Pty Ltd.


PLUS
STUDIO®

PROJECT TITLE
DARLEY ST E MONA VALE
PROJECT ADDRESS
35-39 DARLEY ST E MONA VALE NSW 2103 AUSTRALIA
CLIENT
Darley Vale Pty Ltd
APPROVED
AJ
CHECKED
JW
DRAWN
WS


DRAWING TITLE
SUN EYE VIEW - SHEET 02

PROJECT NUMBER 20895	STAGE DA
DRAWING NUMBER PLA-DA-4001	REVISION A


existing shadow proposed shadow

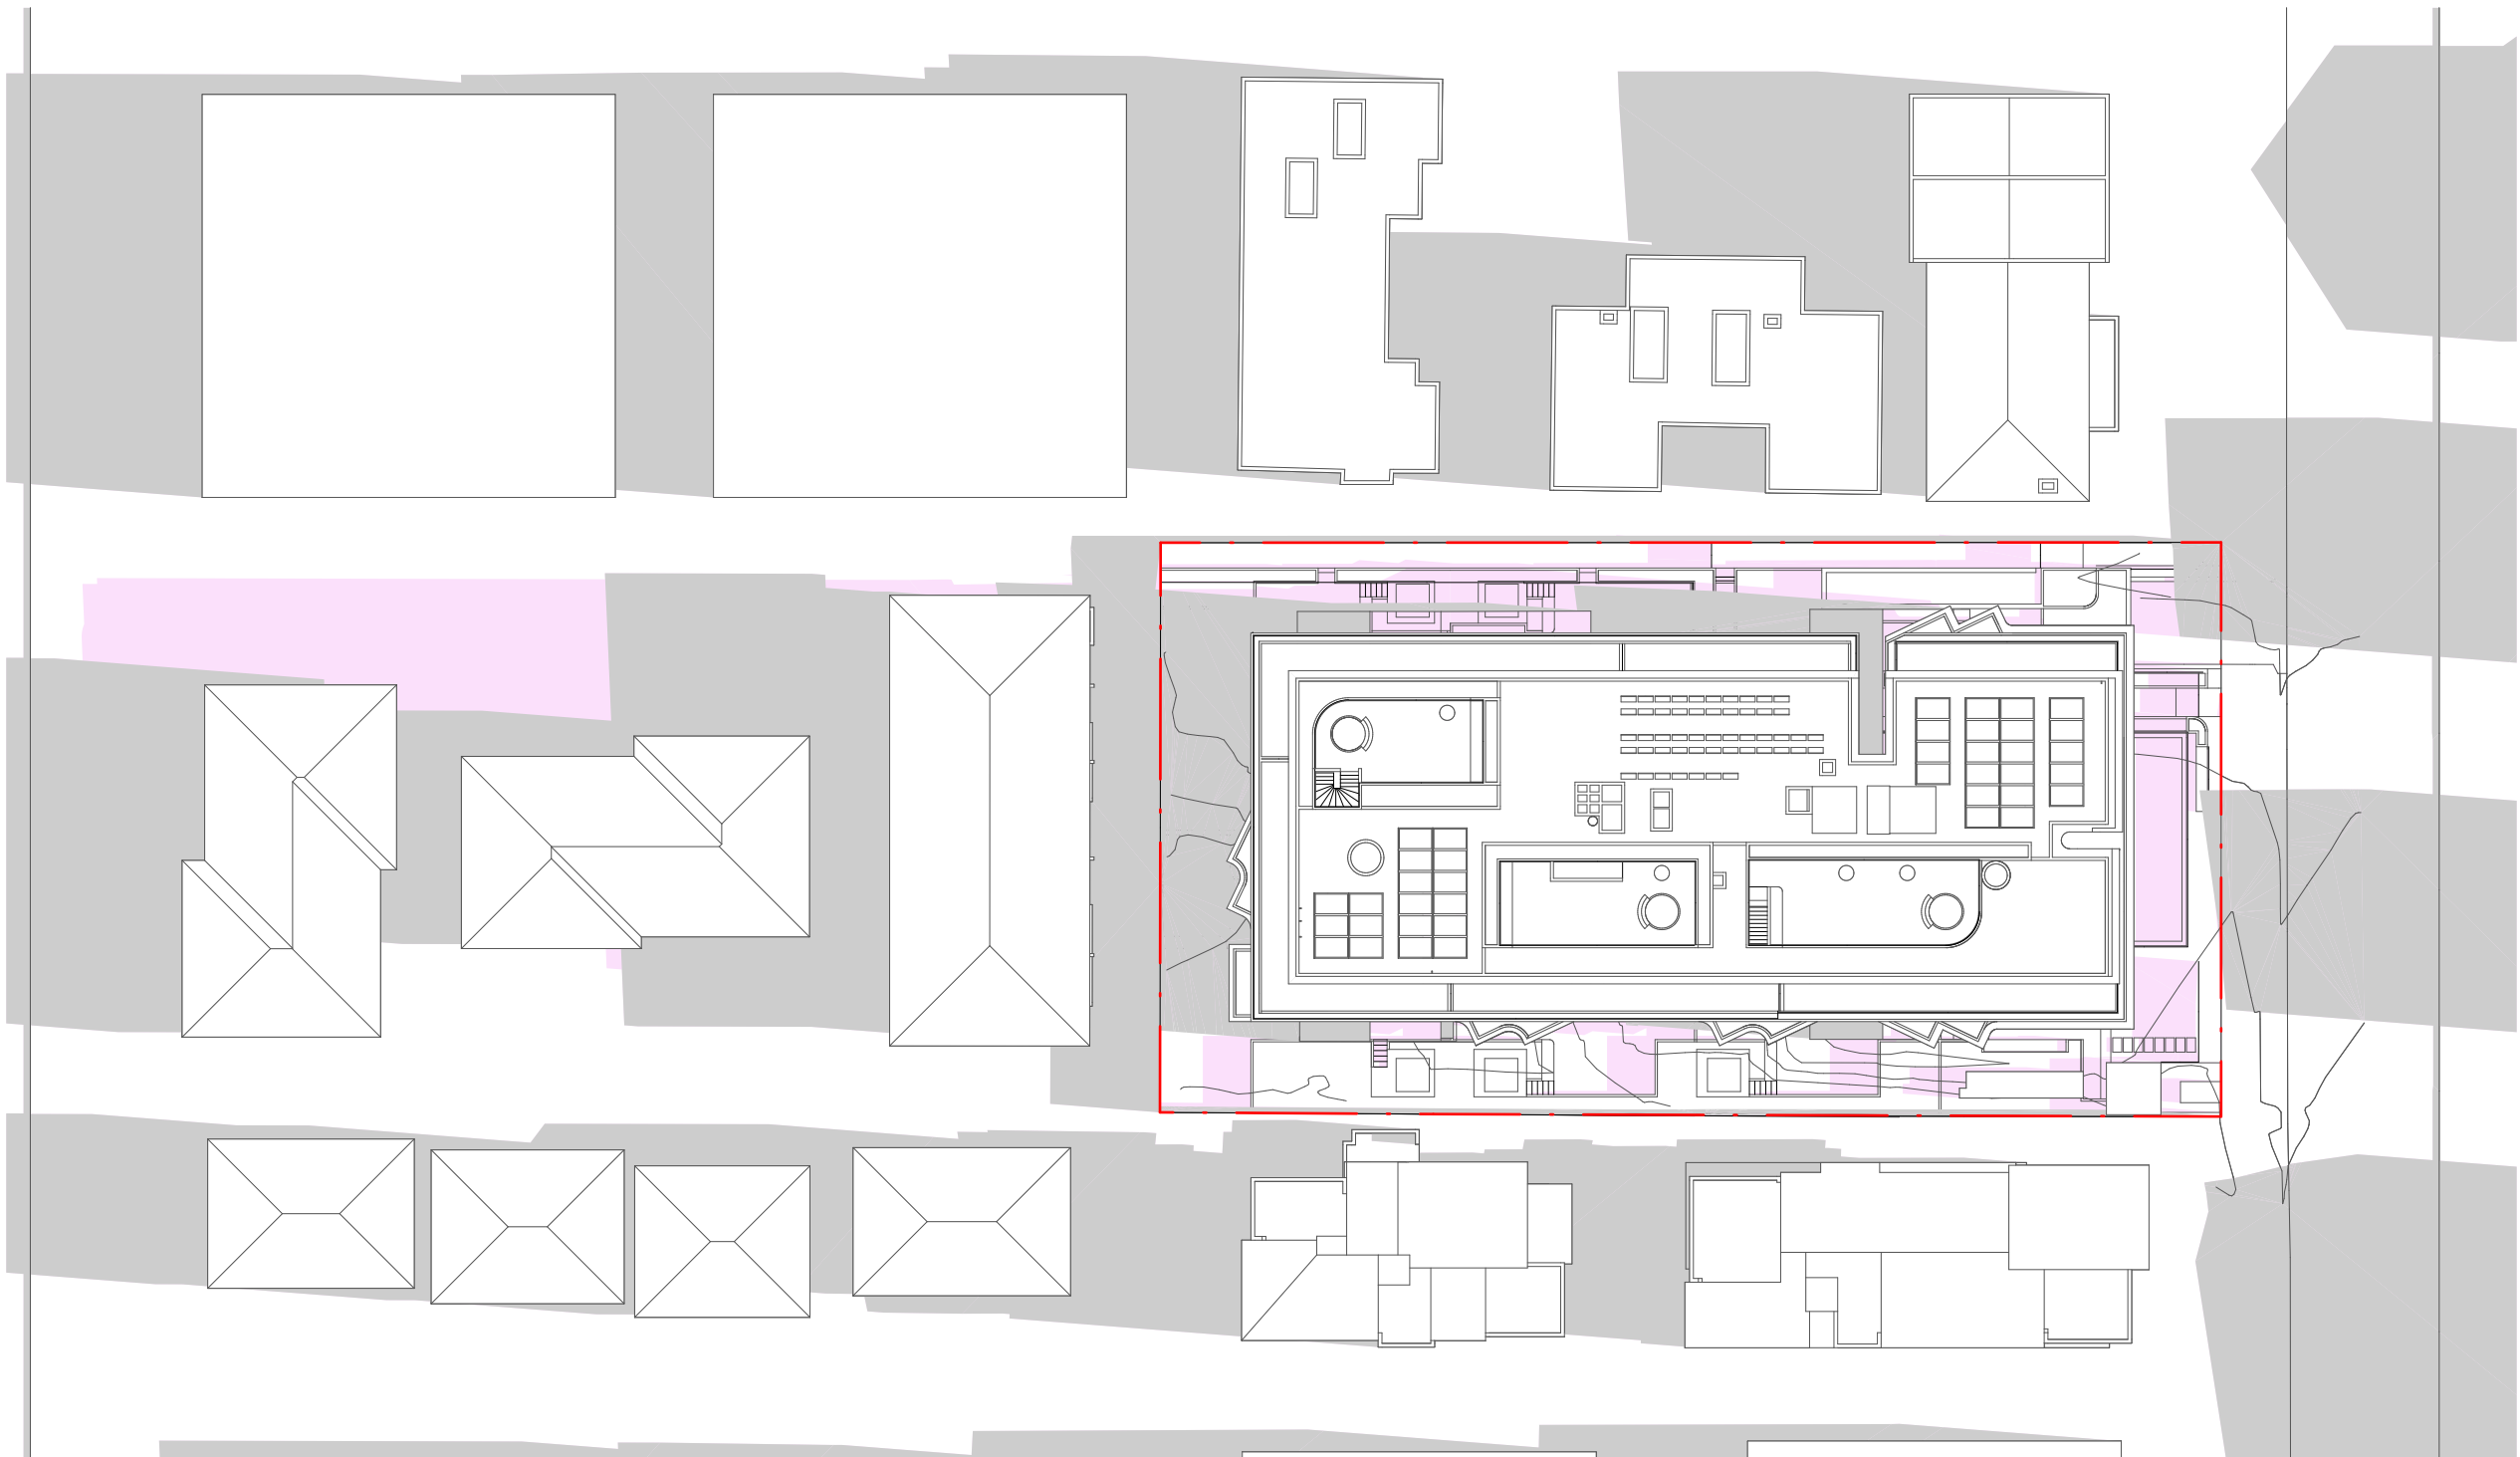


1 9AM
SCALE: 1:500@A3

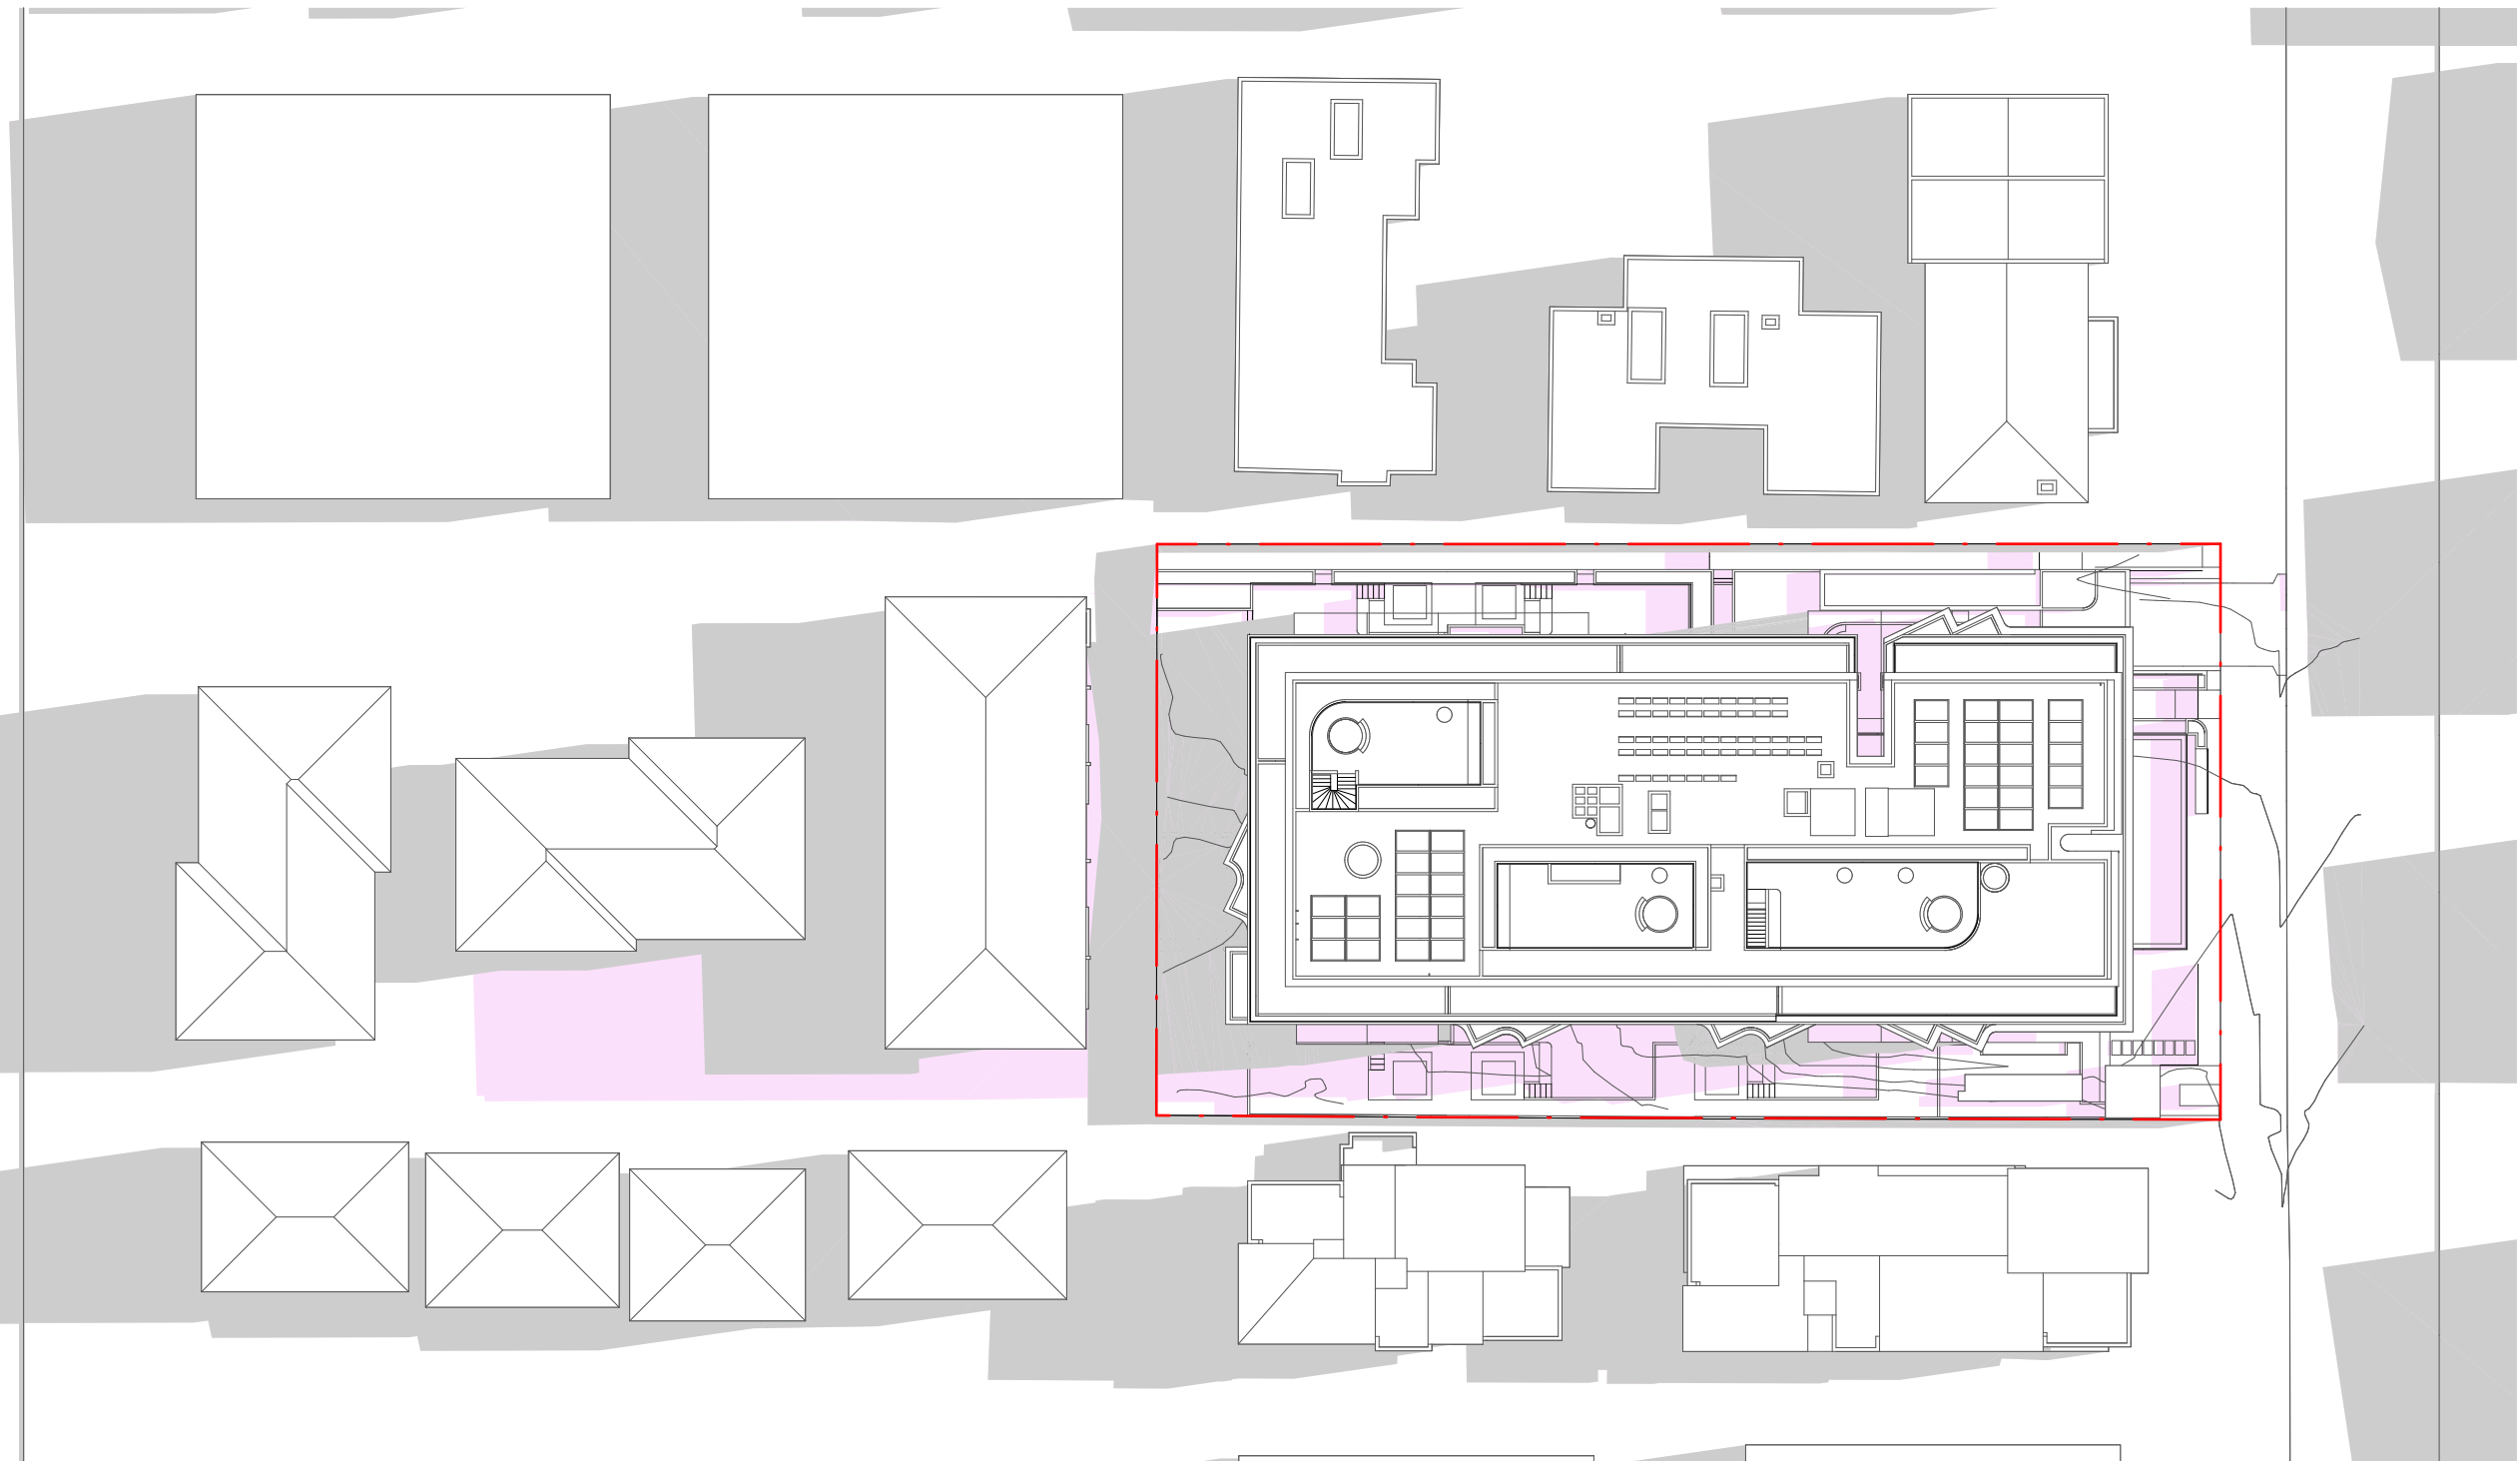

2 10AM
SCALE: 1:500@A3

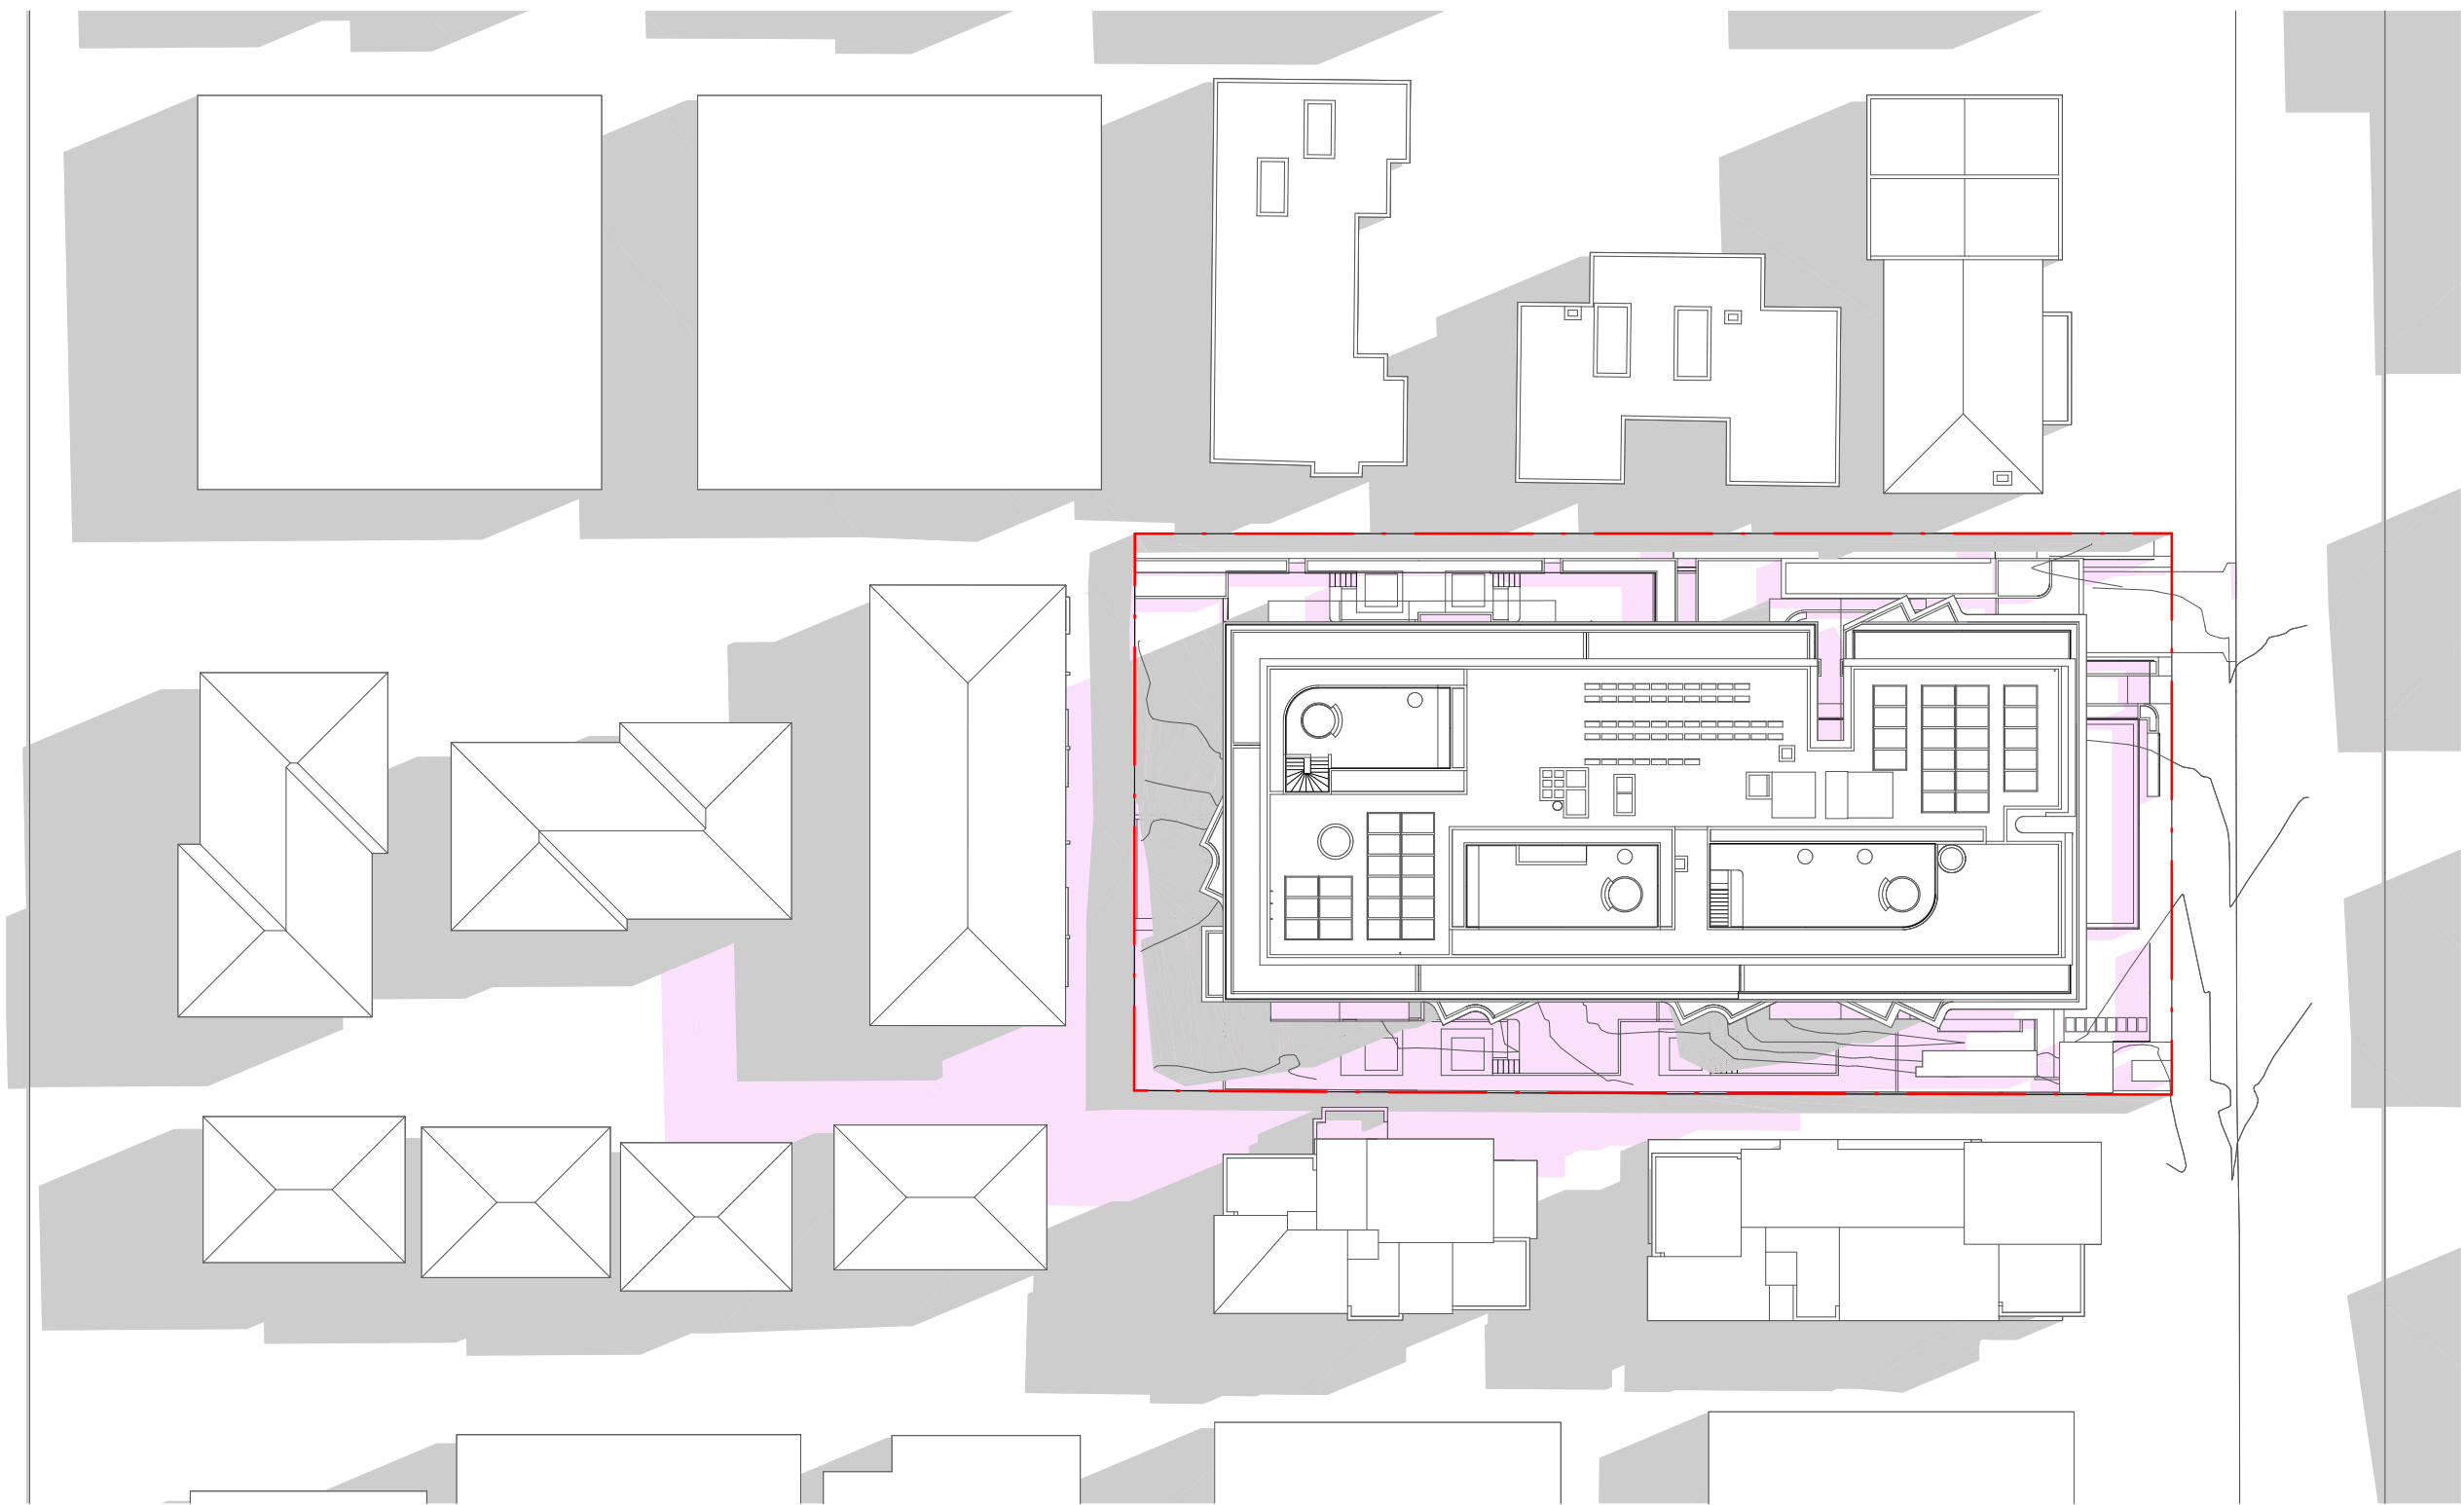

3 11AM
SCALE: 1:500@A3

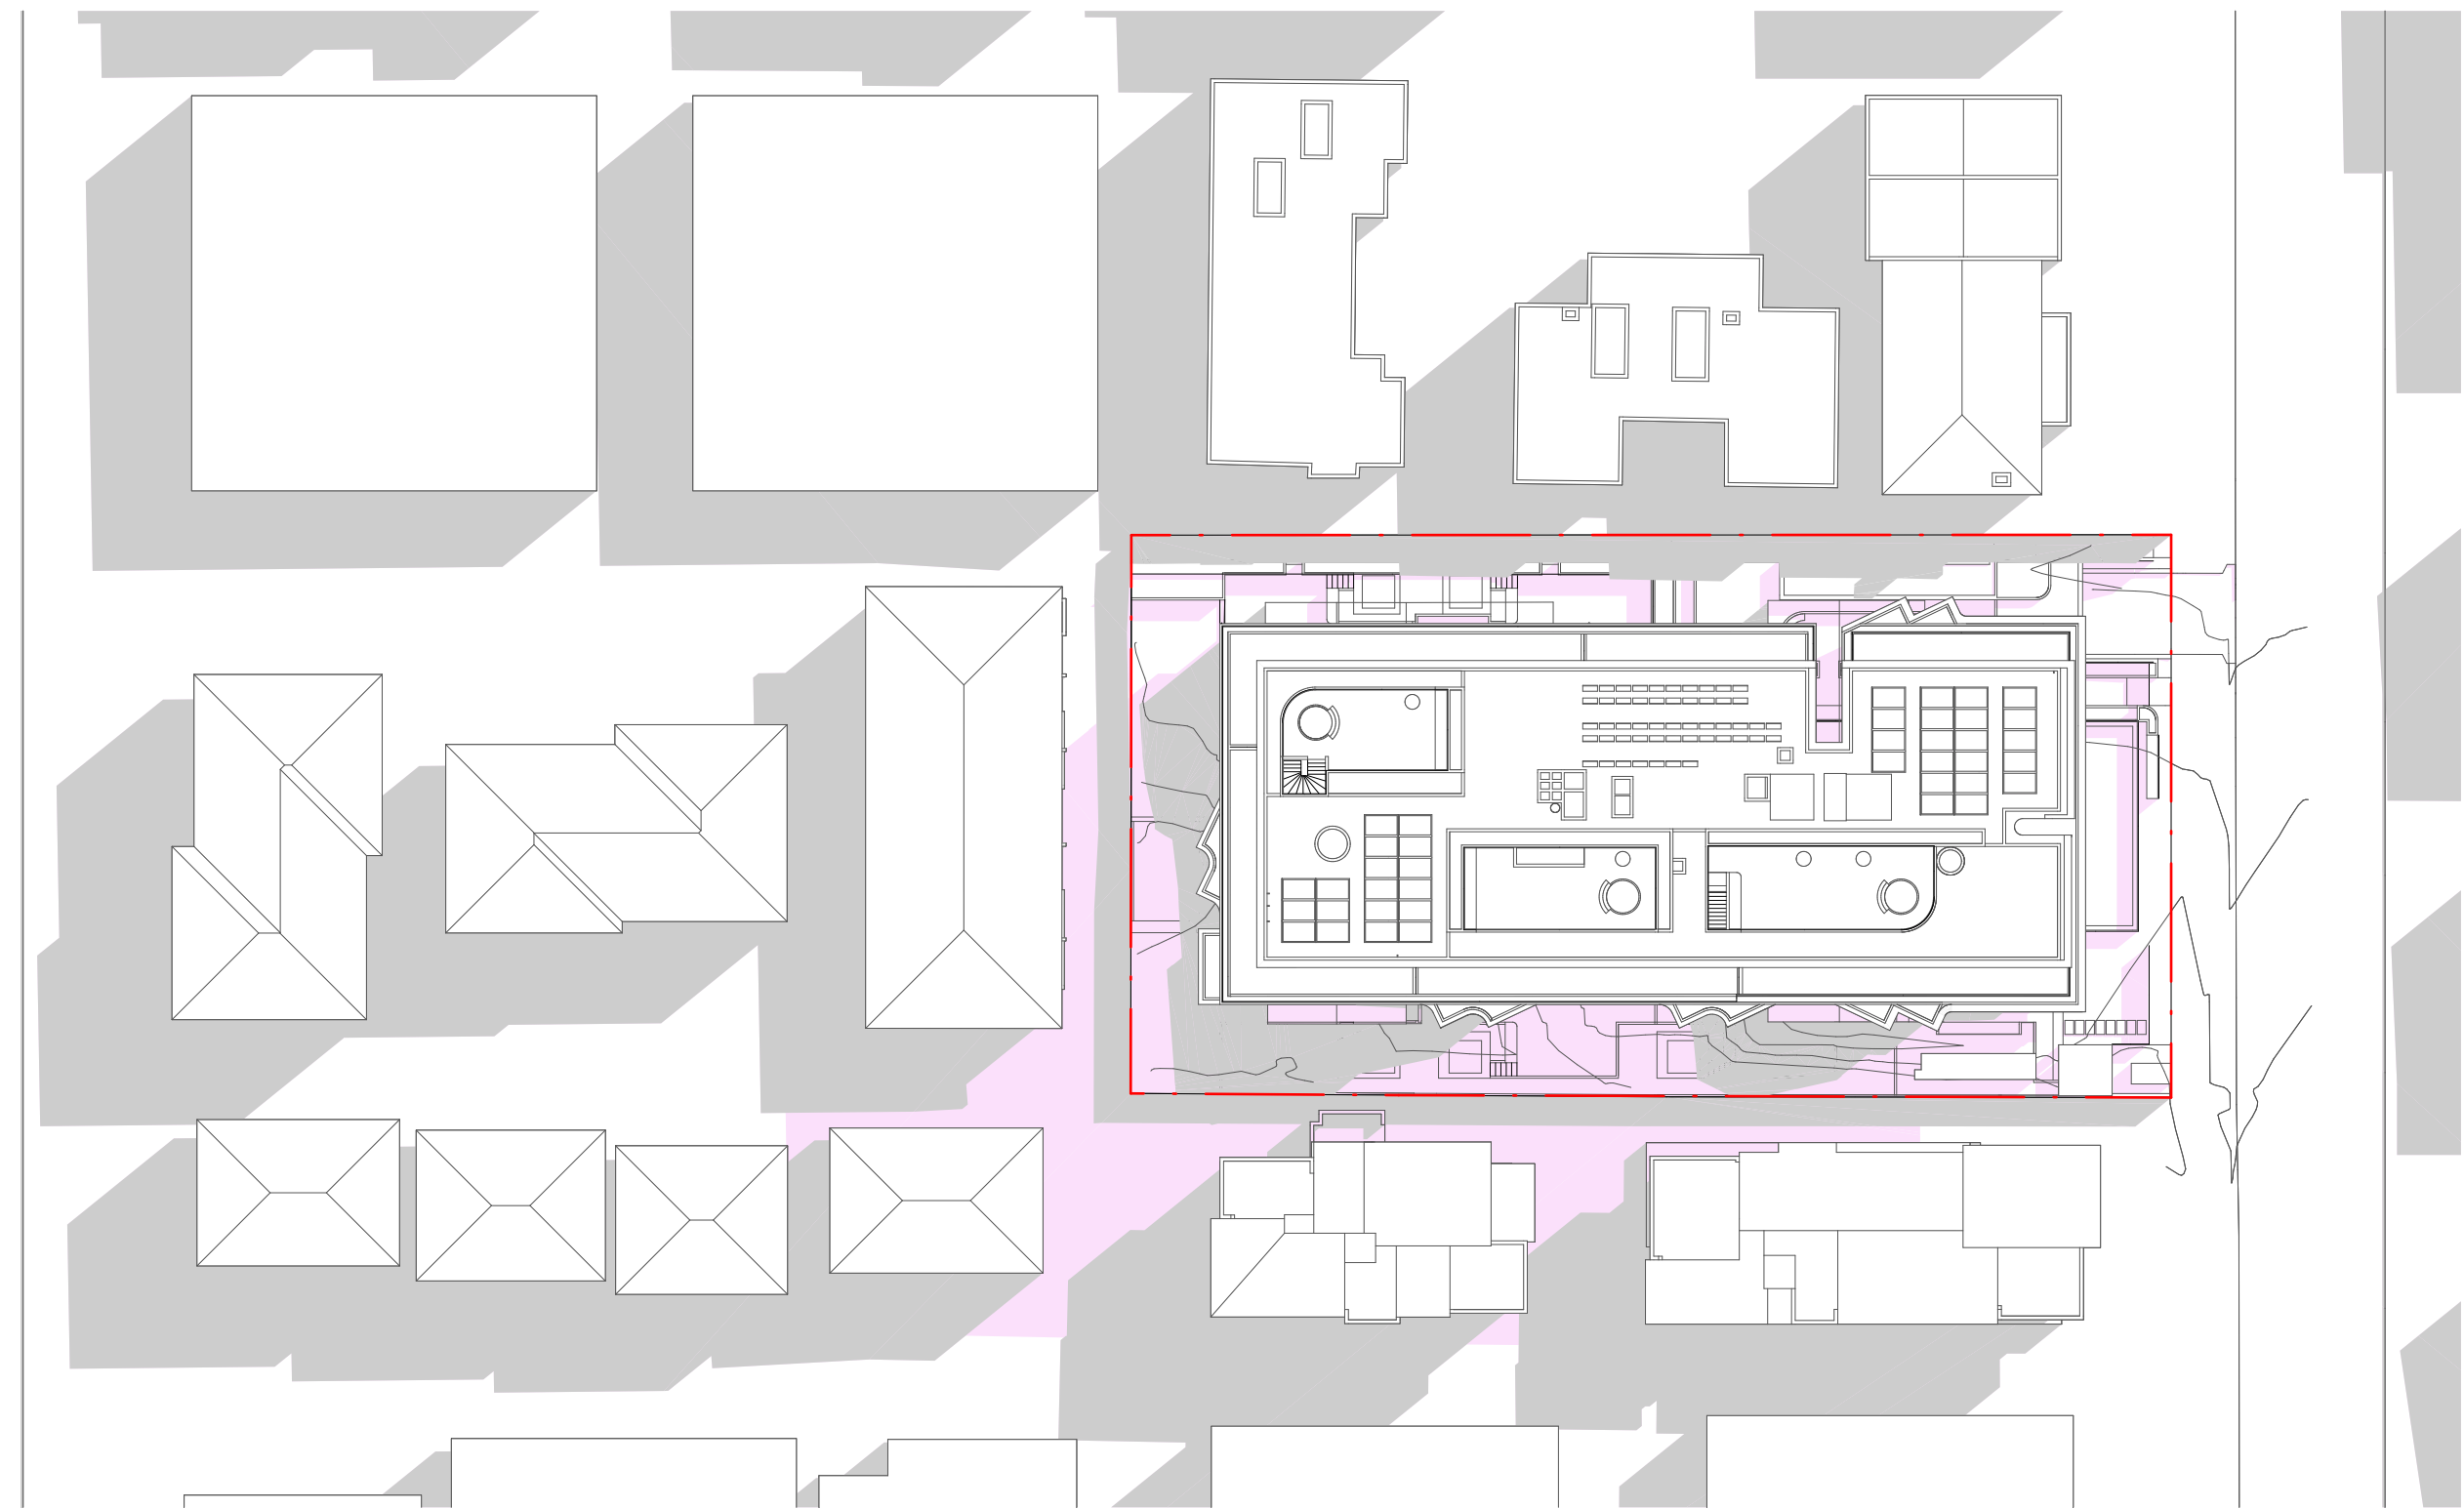

4 12PM
SCALE: 1:500@A3



REV	DATE	REVISION DESCRIPTION	BY	CHK
A	A	Issue	WS	JW

Inca

STRUCTURE

DUNNINGS
(02)8317 4775

BCA

CERTIFIED
(02)9191 0400

HYDRAULIC

SCOTT COLLIS CONSULTING
0433665388

ABORIST

DR TREEGOOD
0418979922

MECHANICAL

COMPACT AIR
(02)9707 4977

LANDSCAPE

WYER & CO
(02) 9362333

ACOUSTIC ENGINEER

ACOUSTIC LOGIC
(02)83398000

CIVIL & TRAFFIC

SGCE
(02)8883 4239

ASP LEVEL 03

ACME
(02)9632 8330

BASIX & WASTE

SENICA CONSULTANCY GROUP
(02)8262 0900

ELECTRICAL

JOELIANE
(02)9832 4803

TOWNPLANNER

PLANNING IN GENIUS
(02)9531 2555

NORTH POINT



DISCLAIMER

In accepting and utilising this document, the recipient agrees that Plus Studio, retain all common law, statutory law and other rights including copyright and intellectual property rights. The recipient agrees not to use this document for any purpose other than its intended use, to waive all claims against Plus Studio resulting from unauthorised changes, or to reuse the document on other projects without the prior written consent of Plus Studio. Under no circumstances shall transfer of this document be deemed a sale. Plus Studio makes no warranties of fitness for any purpose. The Builder/Contractor shall verify all dimensions prior to any work commencing. Figured dimensions shall take precedence over scaled work.

SCALE

1500 @ A1 Size

ARCHITECT

EORA / SYDNEY
Gosford Country
Level 4, 222 Clarence Street
Sydney NSW 2000
Australia

+61 2 9823 7000
sydney@plusstudio.co
Nominated Architects
Gabriel Duque 1622
4/mt Julia 10022
Pdo Pin 1226

Plus Architecture Pty Ltd
ABN 40 091 690 336
plusstudio.co

2025 © Plus Architecture International Pty Ltd. All Rights Reserved.
Plus Studio® is a trademark of Plus Architecture International Pty Ltd.

**PLUS
STUDIO**

PROJECT TITLE

DARLEY ST E MONA VALE

PROJECT ADDRESS

35-39 DARLEY ST E MONA VALE NSW 2103
AUSTRALIA

CLIENT

Darley Vale Pty Ltd

APPROVED

AJ

CHECKED

JW

DRAWN

WS

DRAWING TITLE

SHADOW DIAGRAMS - SHEET 01

PROJECT NUMBER

20895

DRAWING NUMBER

PLA-DA-4100


STAGE

DA


REVISION

A


existing shadow proposed shadow

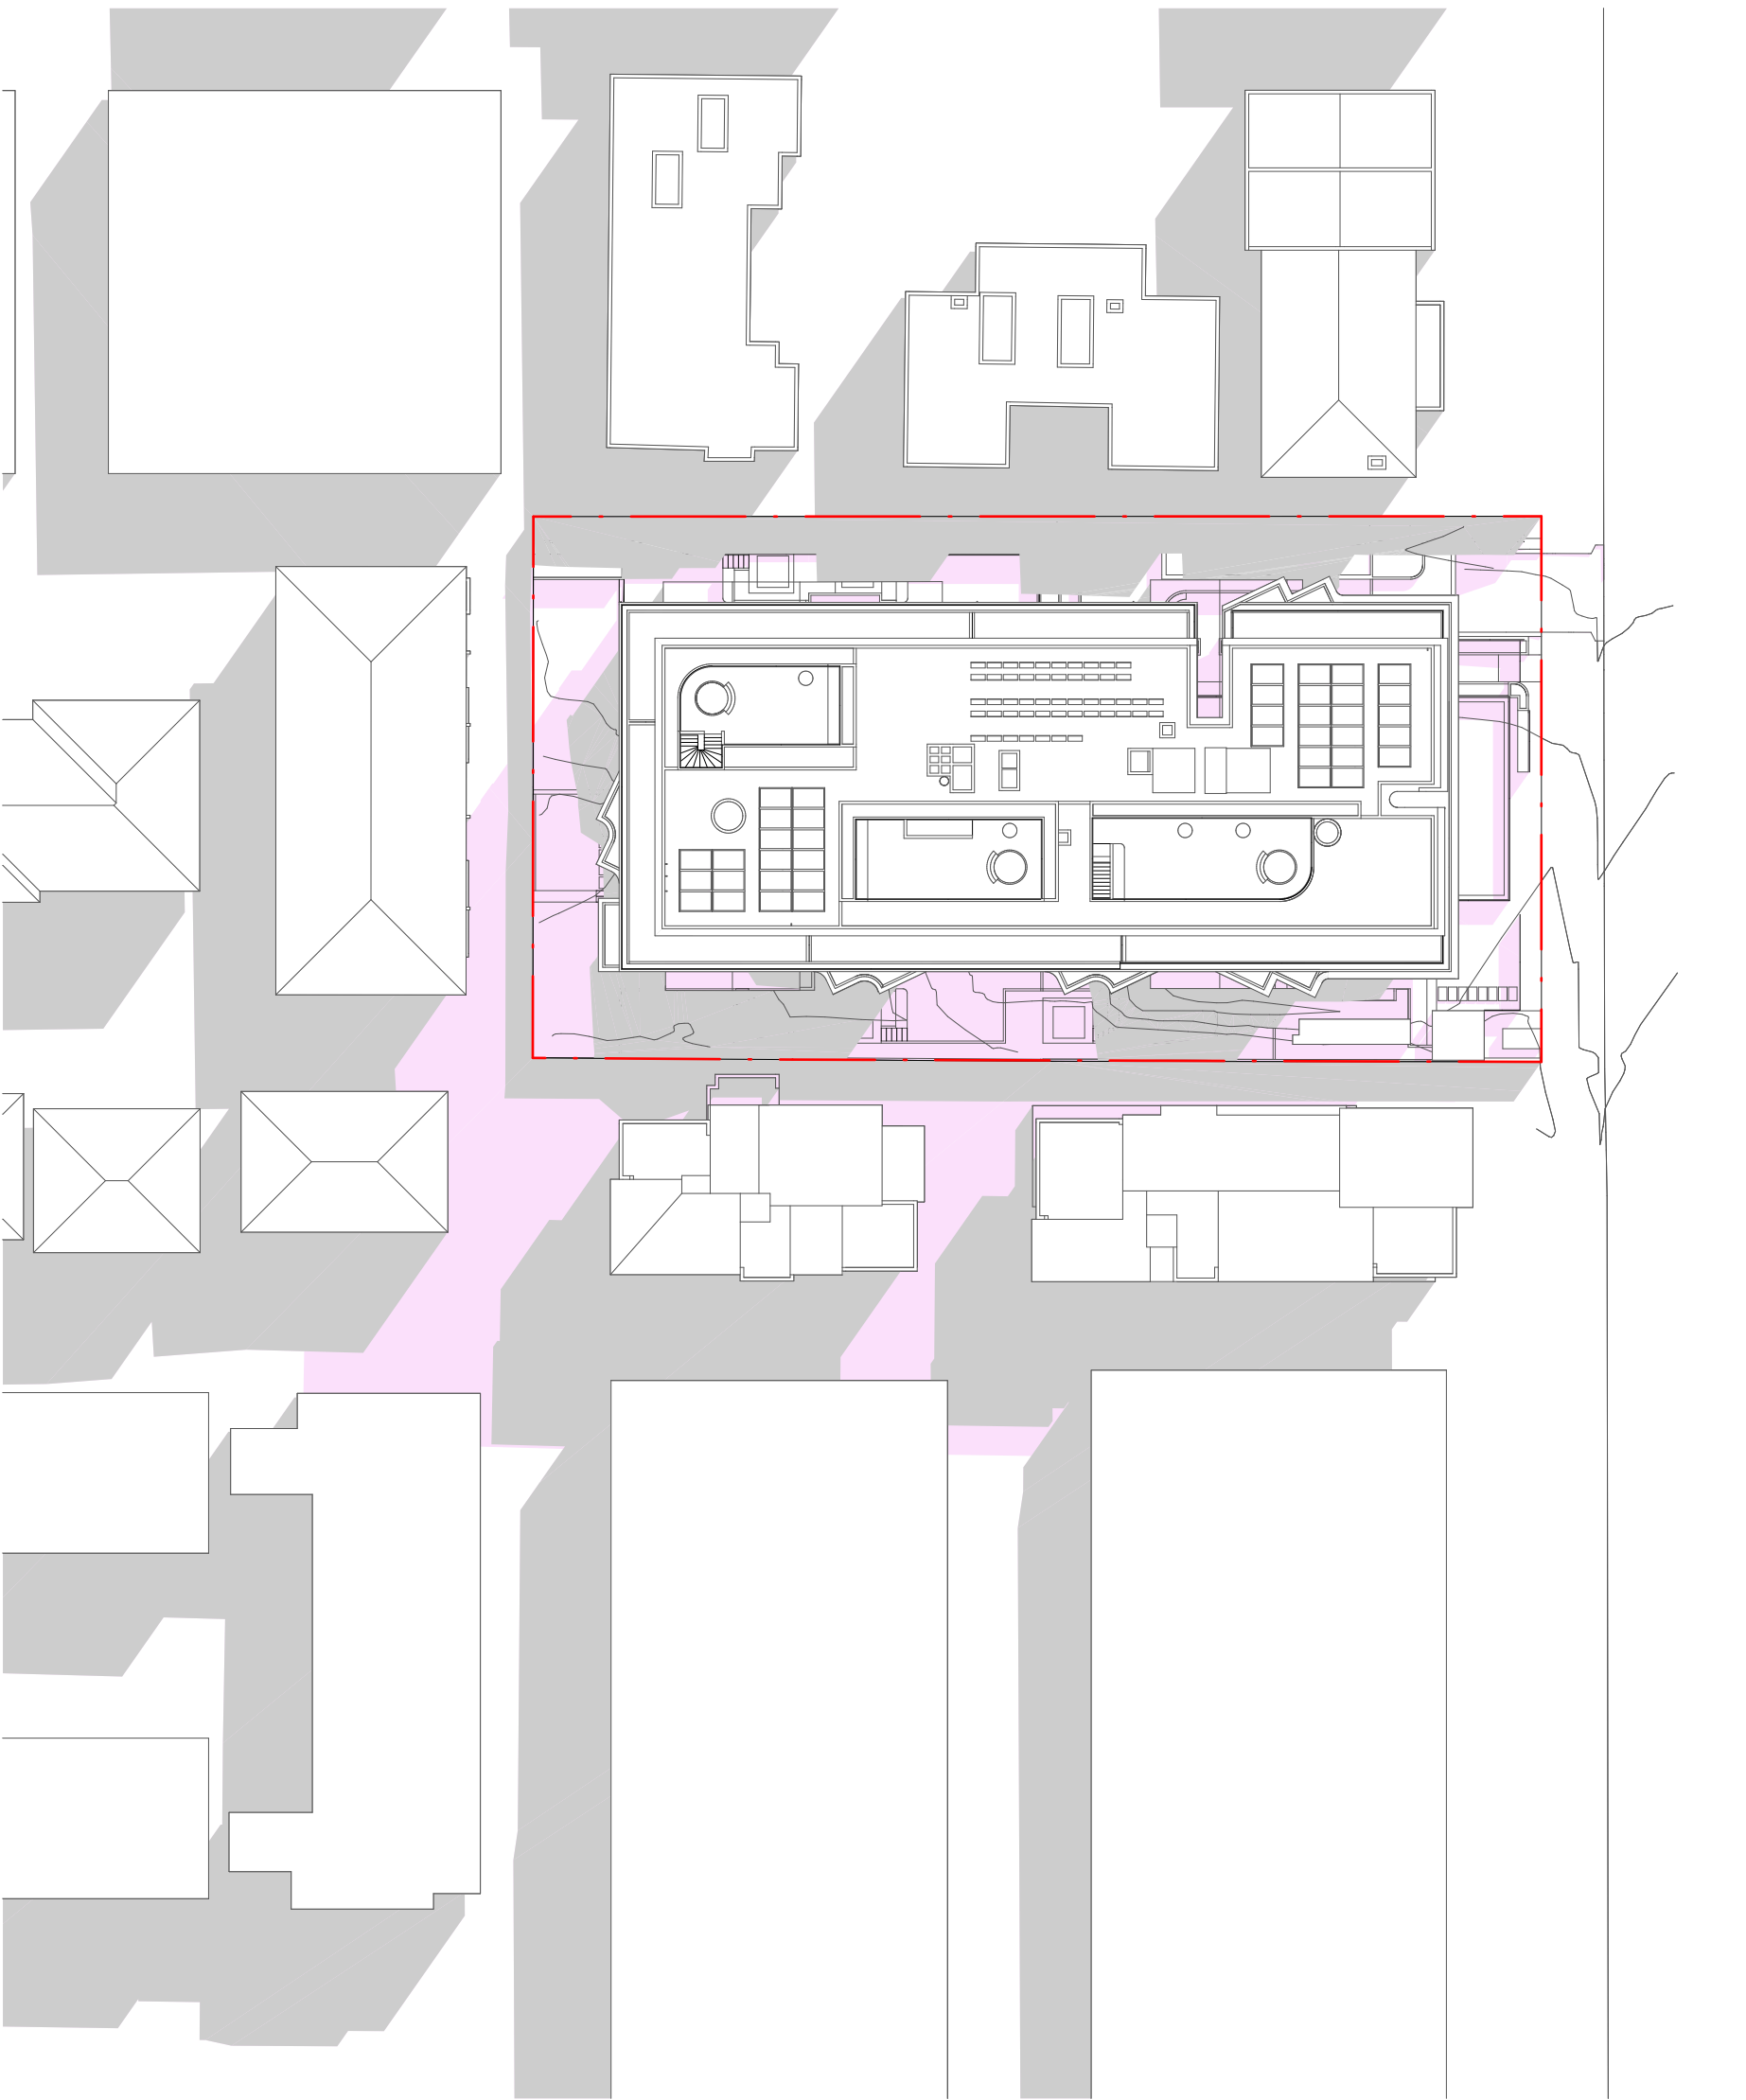

1 1PM
SCALE: 1:500@A3

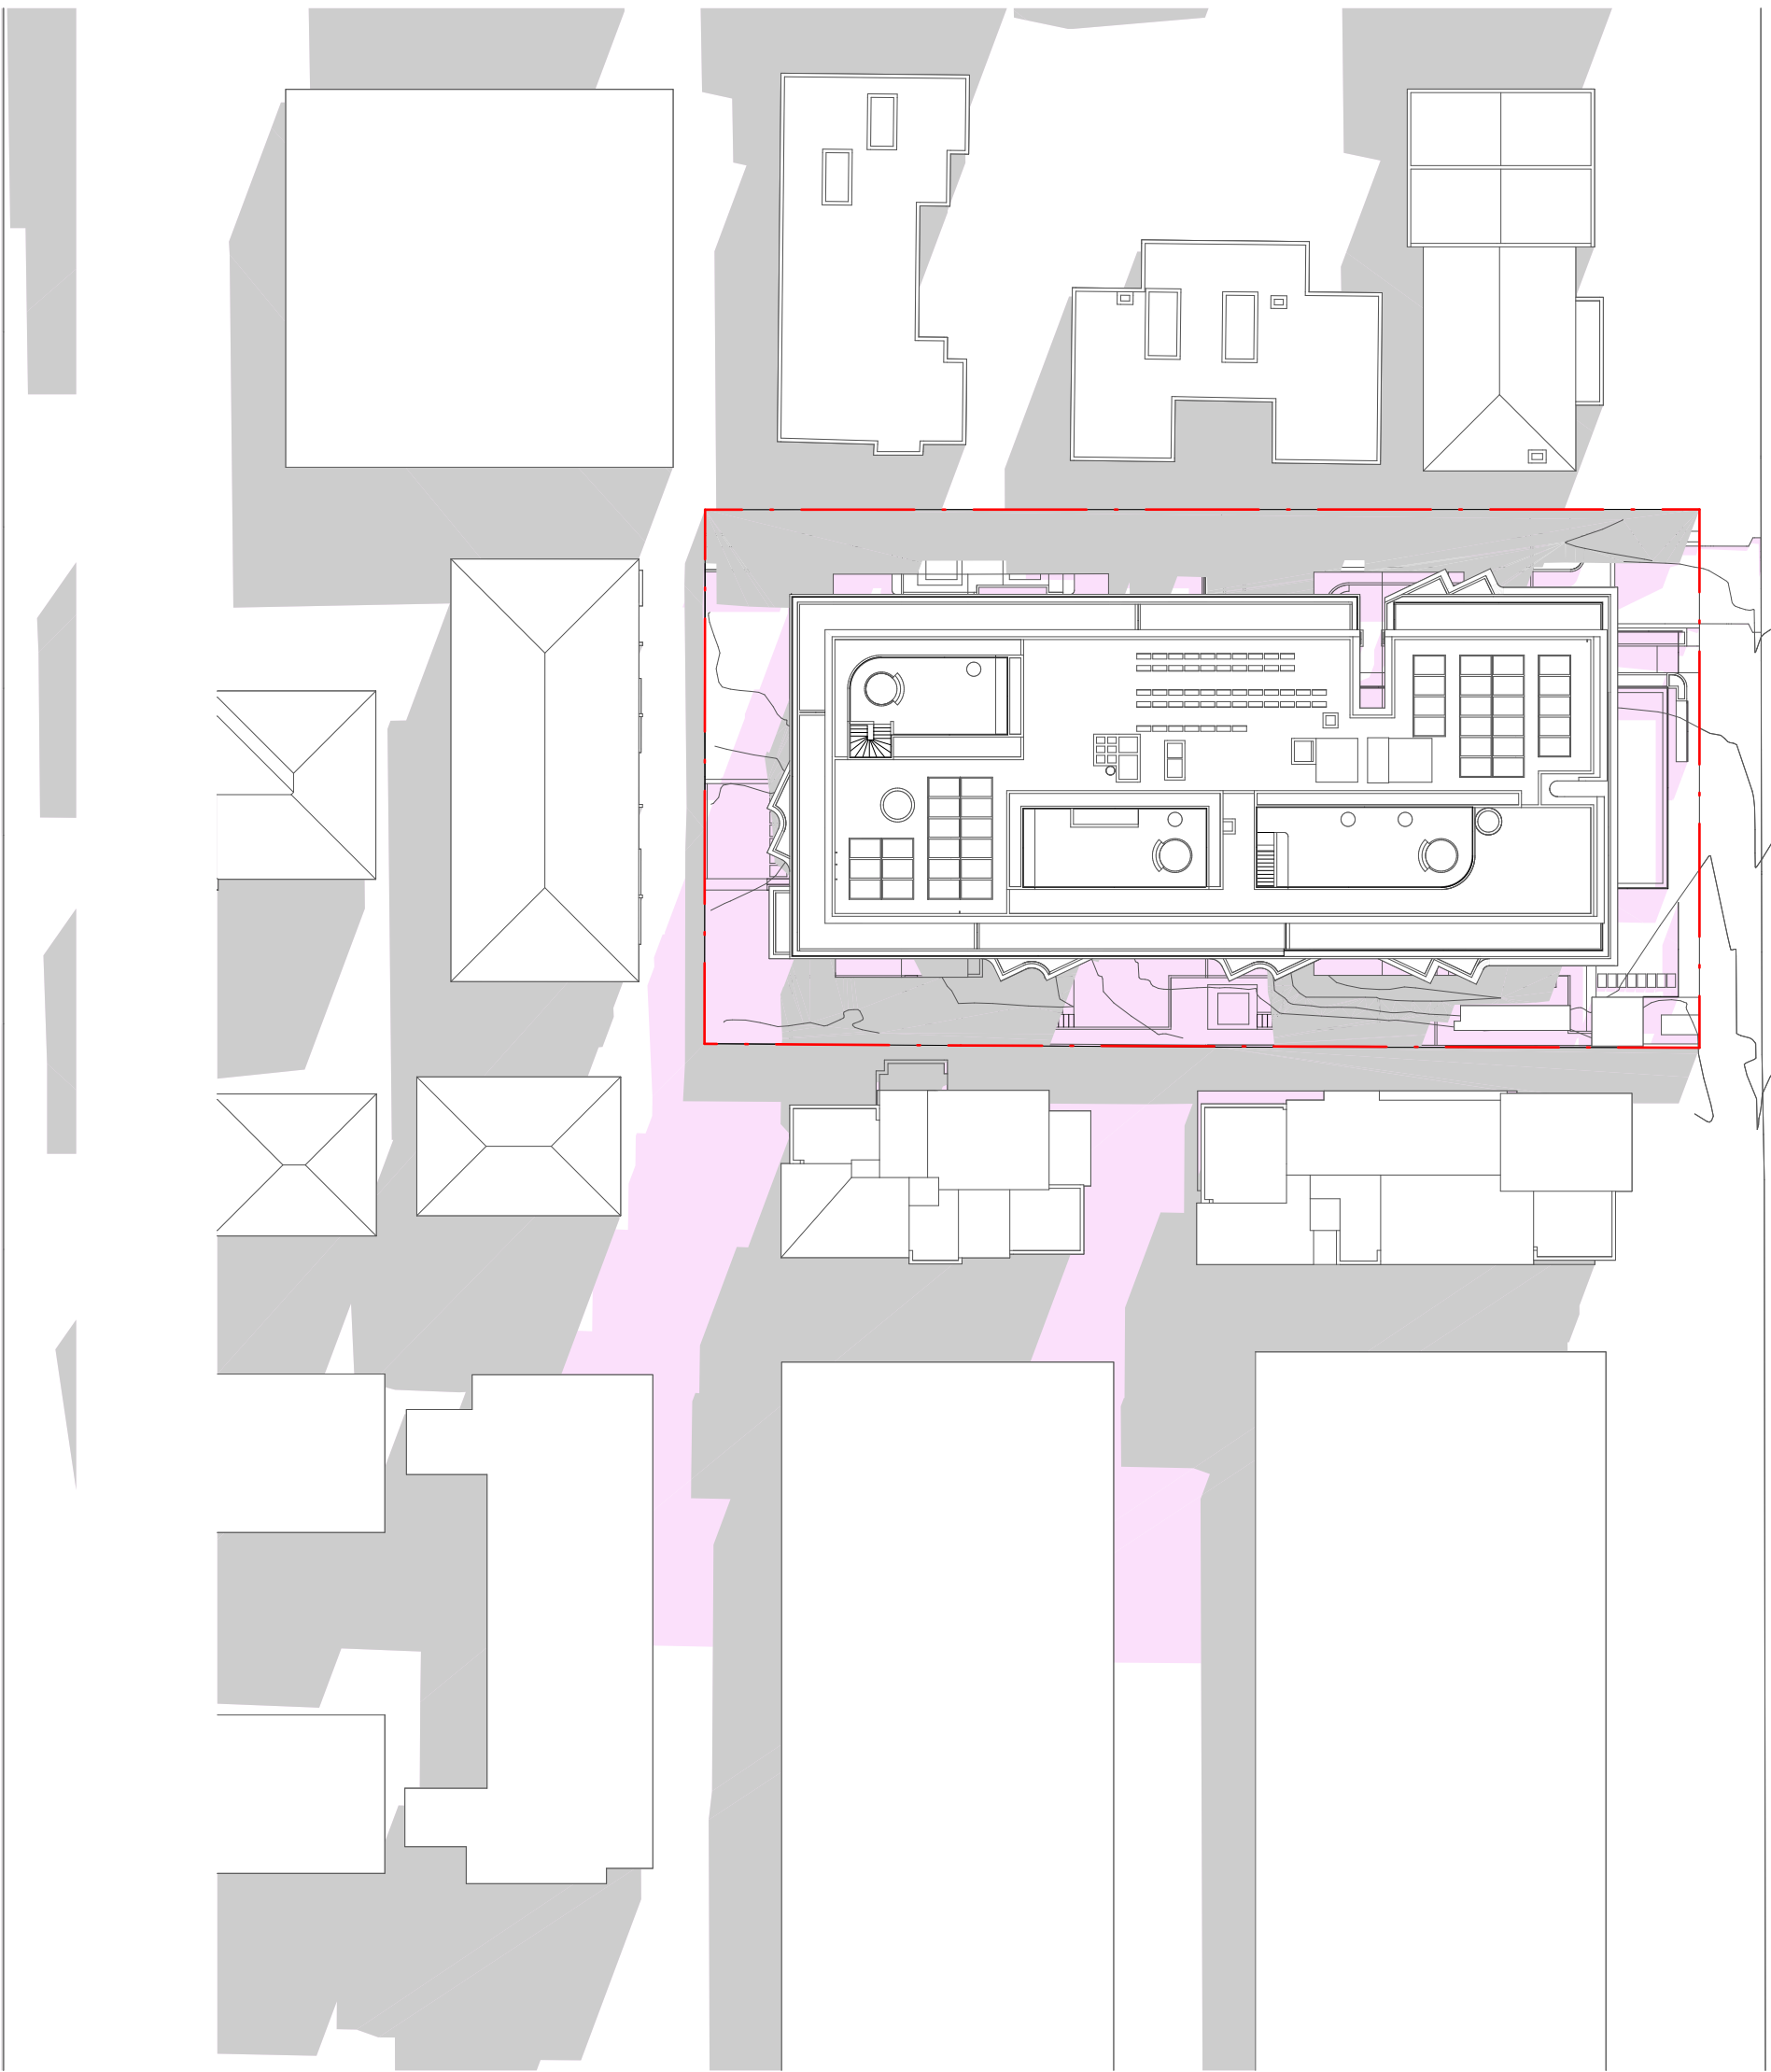

2 2PM
SCALE: 1:500@A3

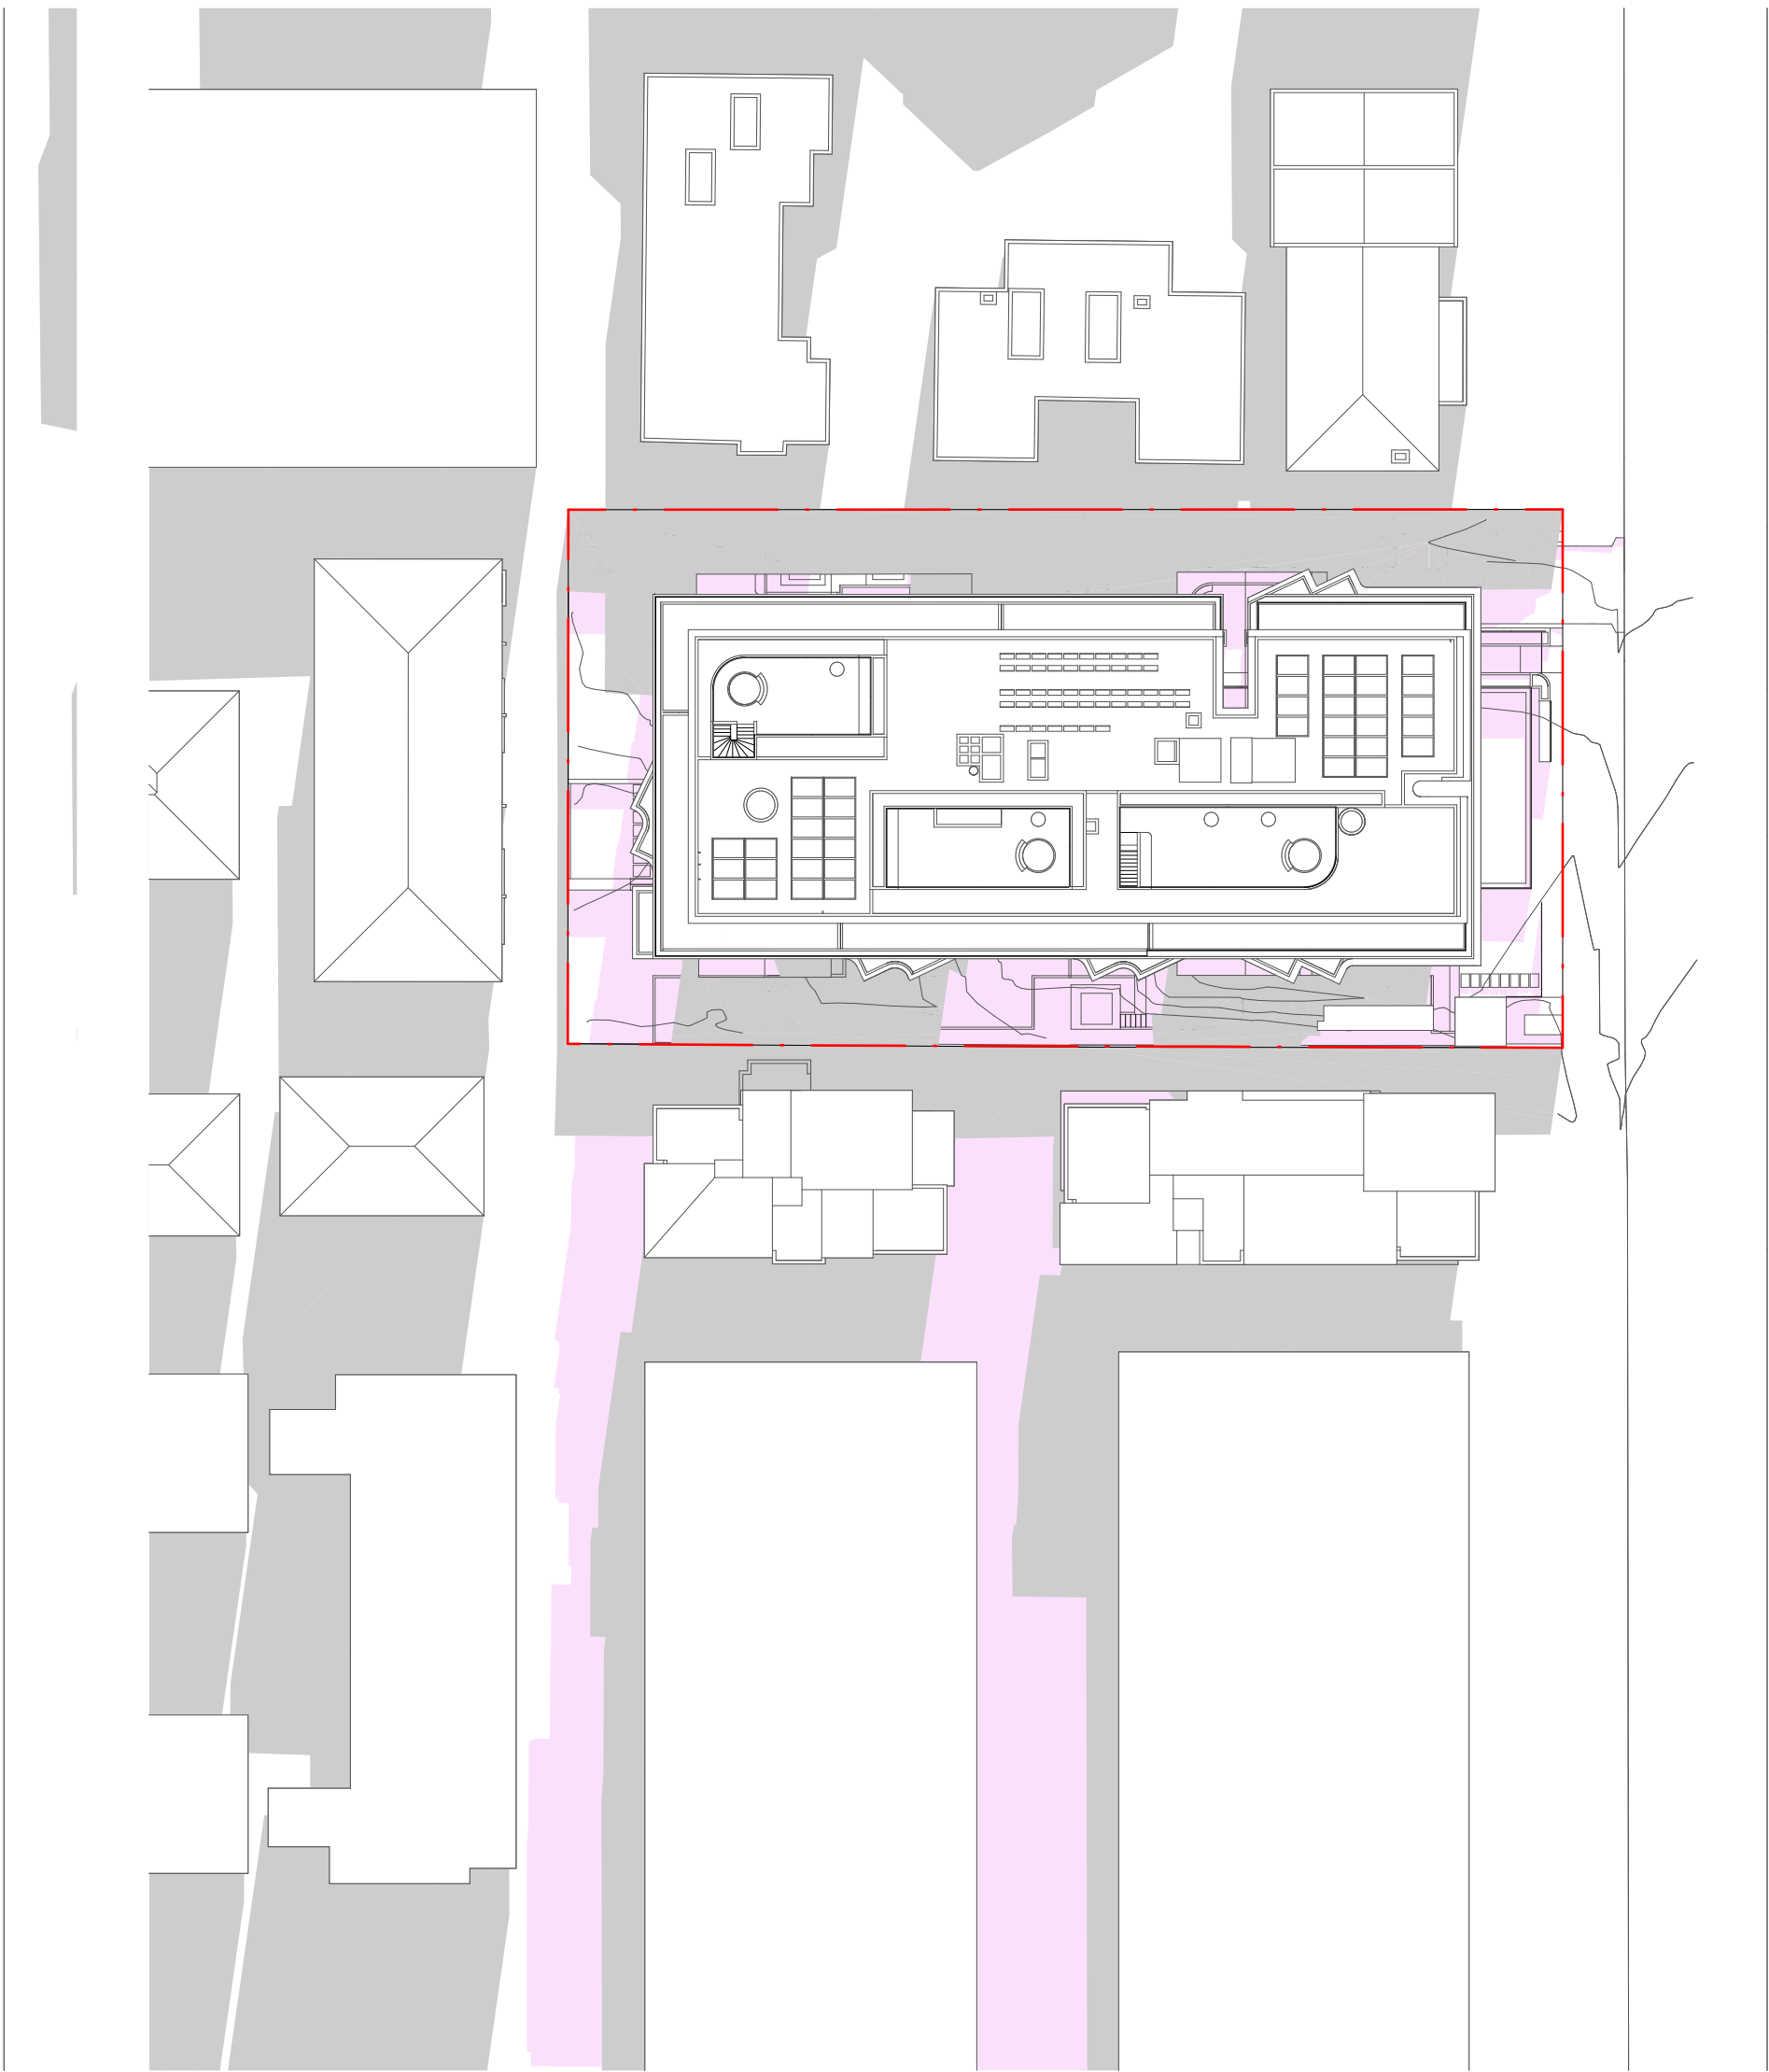

3 3PM
SCALE: 1:500@A3

REV	DATE	REVISION DESCRIPTION	BY	CHK
A	A	Issue	WS	JW

Inca

STRUCTURE

DUNNINGS
(02)8517 4775

BCA

CERTIFIED
(02)9191 0400

HYDRAULIC

SCOTT COLLIS CONSULTING
0433665388

ABORIST

DR TREEGOOD
0418979922

MECHANICAL

COMPACT AIR
(02)9707 4977

LANDSCAPE

WYER & CO
(02) 9362333

ACOUSTIC ENGINEER

ACOUSTIC LOGIC
(02)83398000

CIVIL & TRAFFIC

SGCE
(02)8883 4239

ASP LEVEL 03

ACME
(02)9632 8330

BASIX & WASTE

SENICA CONSULTANCY GROUP
(02)8262 0900


ELECTRICAL

JOELIANE
(02)9832 4803

TOWNPLANNER

PLANNING IN GENIUNITY
(02)9531 2555

NORTH POINT

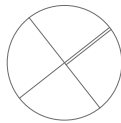

DISCLAIMER

In accepting and utilising this document, the recipient agrees that Plus Studio, retain all common law, statutory law and other rights including copyright and intellectual property rights. The recipient agrees not to use this document for any purpose other than its intended use, to waive all claims against Plus Studio resulting from unauthorised changes, or to reuse the document on other projects without the prior written consent of Plus Studio. Under no circumstances shall transfer of this document be deemed a sale. Plus Studio makes no warranties of fitness for any purpose. The Builder/Contractor shall verify all dimensions prior to any work commencing. Figured dimensions shall take precedence over scaled work.

SCALE

1500 @ A1 Size

ARCHITECT

EORA / SYDNEY
Gosford Country
Level 4, 222 Clarence Street
Sydney NSW 2000
Australia

+61 2 9823 7000
sydney@plusstudio.co
Nominated Architects
Gabriel Duxue 1622
4/mt Julia 10022
Pado Pin 11286

Plus Architecture Pty Ltd
ABN 40 091 690 336
plusstudio.co

2025 © Plus Architecture International Pty Ltd. All Rights Reserved.
Plus Studio® is a trademark of Plus Architecture International Pty Ltd.

PLUS
STUDIO

PROJECT TITLE

DARLEY ST E MONA VALE

PROJECT ADDRESS

35-39 DARLEY ST E MONA VALE NSW 2103
AUSTRALIA

CLIENT

Darley Vale Pty Ltd

APPROVED

AJ

CHECKED

JW

DRAWN

WS

DRAWING TITLE

SHADOW DIAGRAMS - SHEET 02

PROJECT NUMBER

20895

DRAWING NUMBER


PLA-DA-4101

STAGE

DA

REVISION

A

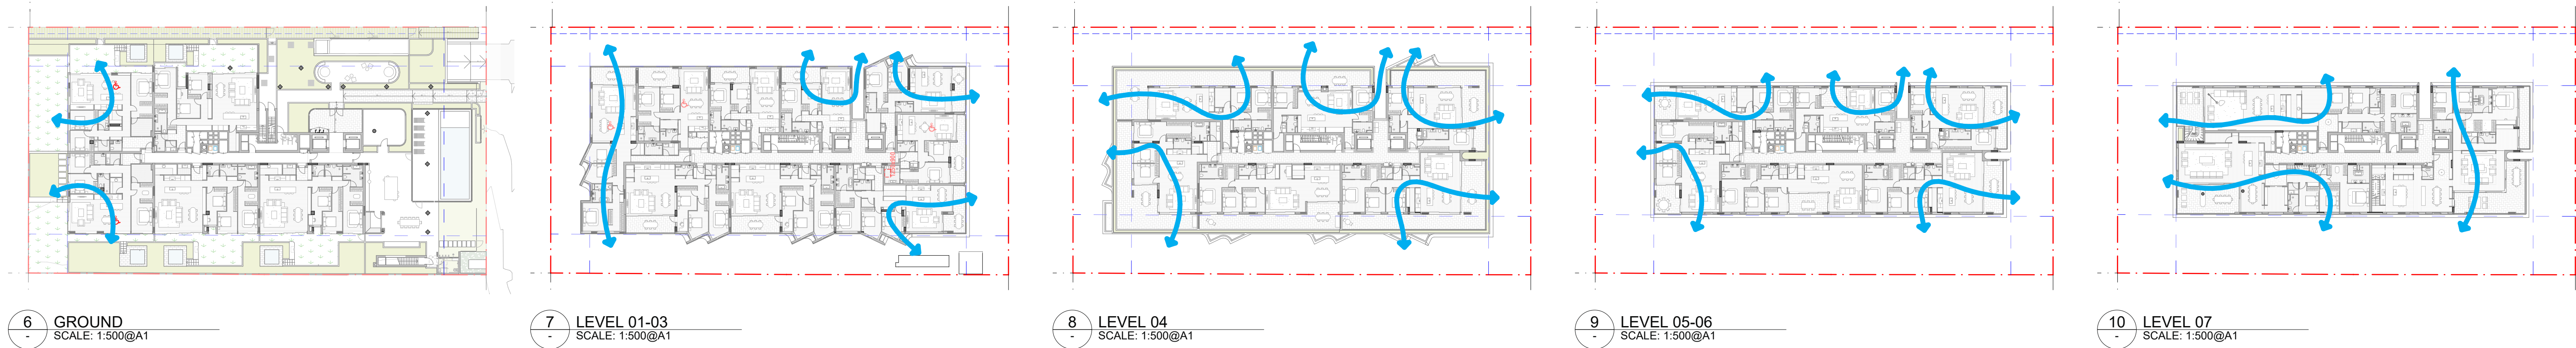

REV	DATE	REVISION DESCRIPTION	BY	CHK
A	A	Issue	WS	JW

Inca

STRUCTURE
DUNNINGS (02)8317 4775
BCA
CERTIFIED (02)9191 0400
HYDRAULIC
SCOTT COLLIS CONSULTING 0433665388

ABORIST
DR TREEGOOD 0418979922
MECHANICAL
COMPACT AIR (02)9707 4977
LANDSCAPE
WYER & CO (02) 9362333

ACOUSTIC ENGINEER
ACOUSTIC LOGIC (02)83398000
CIVIL & TRAFFIC
SGCE (02)8883 4239
ASP LEVEL 03
ACME (02)9632 8330

BASIX & WASTE
SENICA CONSULTANCY GROUP (02)8262 0900
ELECTRICAL
JOELIANE (02)9832 4803
TOWNPLANNER
PLANNING INGENUITY (02)9531 2555

NORTH POINT
DISCLAIMER
In accepting and utilising this document, the recipient agrees that Plus Studio, retain all common law, statutory law and other rights including copyright and intellectual property rights. The recipient agrees not to use this document for any purpose other than its intended use, to waive all claims against Plus Studio resulting from unauthorised changes, or to reuse the document on other projects without the prior written consent of Plus Studio. Under no circumstances shall transfer of this document be deemed a sale. Plus Studio makes no warranties of fitness for any purpose. The Builder/Contractor shall verify all dimensions prior to any work commencing. Figured dimensions shall take precedence over scaled work.


SCALE
1500 @ A1 Size

ARCHITECT
EORA / SYDNEY
Gedgar Country Level 4, 222 Clarence Street Sydney NSW 2000 Australia
+612 9823 7000 sydney@plusstudio.co
Nominated Architects Gabriel Duque 1622 4/mt Julia 10022 Rdco Pin 1286
Plus Architecture Pty Ltd ABN 40 091 690 336 plusstudio.co
2025 © Plus Architecture International Pty Ltd. All Rights Reserved. Plus Studio® is a trademark of Plus Architecture International Pty Ltd.

PLUS
STUDIO

PROJECT TITLE
DARLEY ST E MONA VALE
PROJECT ADDRESS
35-39 DARLEY ST E MONA VALE NSW 2103 AUSTRALIA
CLIENT
Darley Vale Pty Ltd
APPROVED
AJ
CHECKED
JW
DRAWN
WS

DRAWING TITLE
SOLAR AMENITY & CROSS VENTILATION DIAGRAMS
PROJECT NUMBER
20895
DRAWING NUMBER
PLA-DA-4200
STAGE
DA
REVISION
A

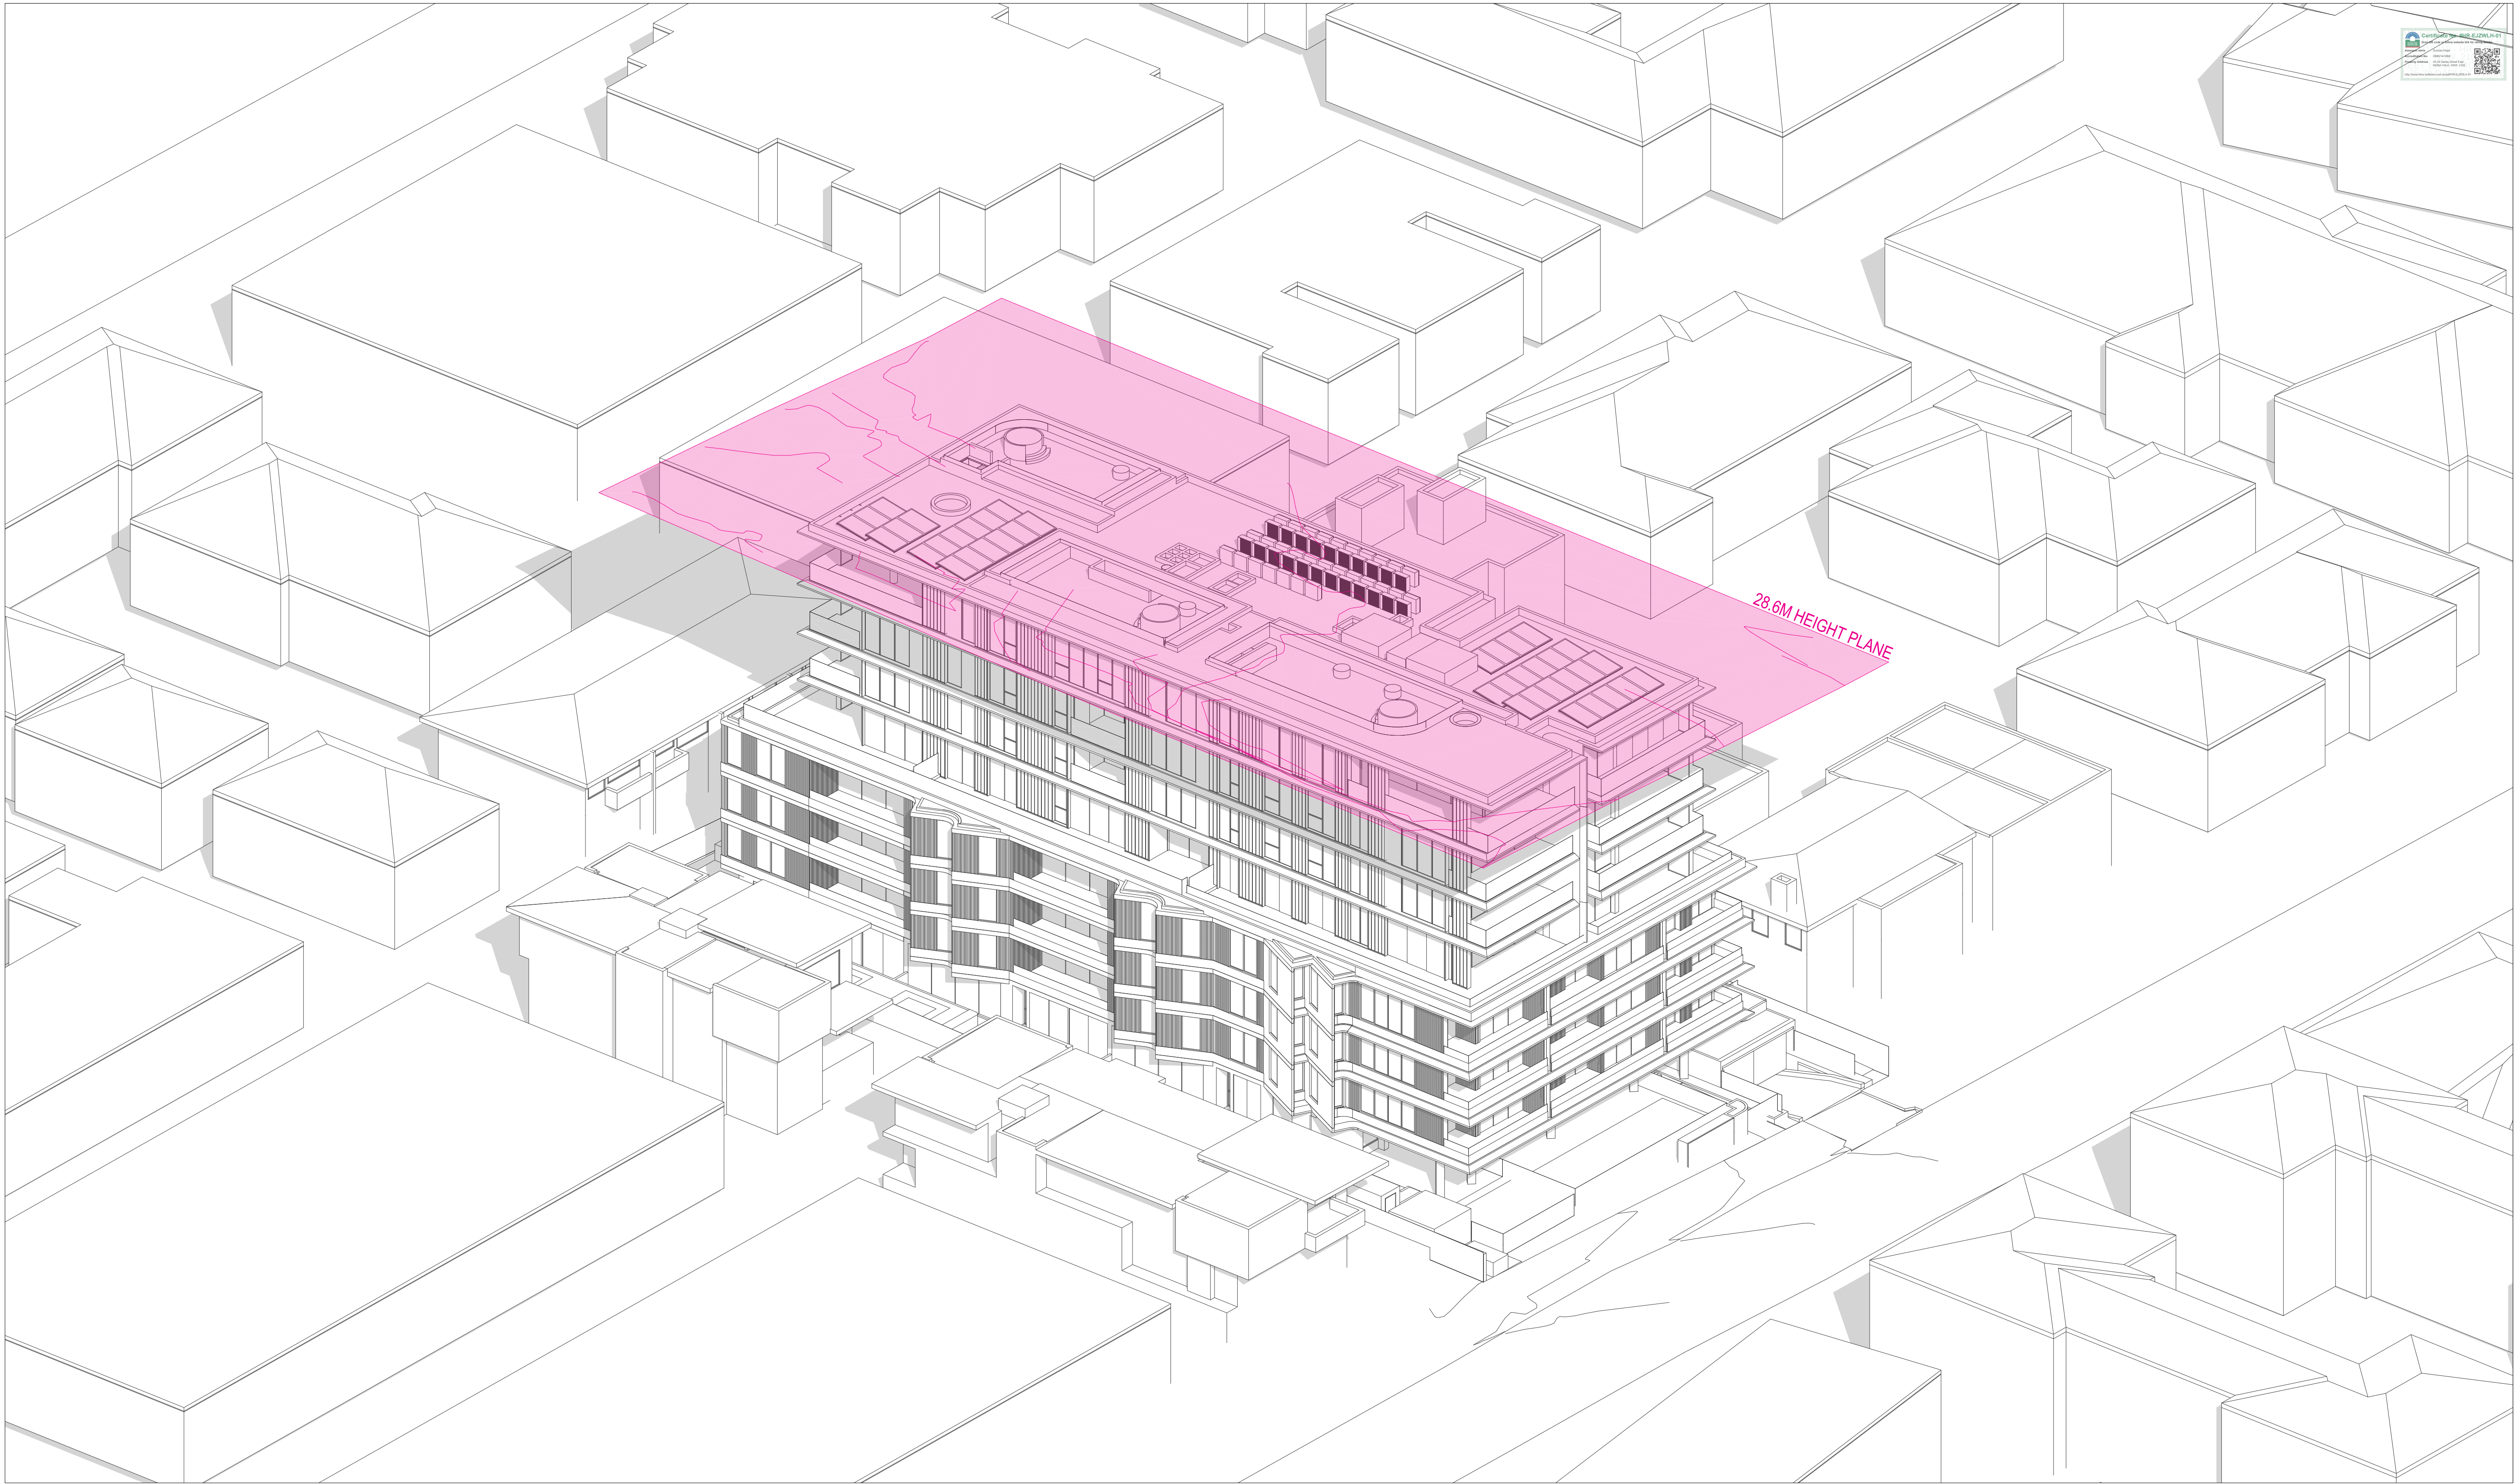

1 HEIGHT PLANE AXO
SCALE: N.T.S.

REV	DATE	REVISION DESCRIPTION	BY	CHK
A	A	Issue		

Inca

STRUCTURE
DUNNINGS
(02)8317 4775

BCA
CERTIFIED
(02)9191 0400

HYDRAULIC
SCOTT COLLIS CONSULTING
0433665388

ARBORIST
DR TREEGOOD
0418979922

MECHANICAL
COMPACT AIR
(02)9707 4977

LANDSCAPE
WYER & CO
(02) 9362333

ACOUSTIC ENGINEER
ACOUSTIC LOGIC
(02)83398000

CIVIL & TRAFFIC
SGCE
(02)8883 4239

ASP LEVEL 03
ACME
(02)9632 8330

BASIX & WASTE
SENICA CONSULTANCY GROUP
(02)8262 0900

ELECTRICAL
JOELIANE
(02)9832 4803

TOWNPLANNER
PLANNING IN GENIUNITY
(02)9531 2555

NORTH POINT

SCALE
@ A1 Size

DISCLAIMER

In accepting and utilising this document, the recipient agrees that Plus Studio, retain all common law, statutory law and other rights including copyright and intellectual property rights. The recipient agrees not to use this document for any purpose other than its intended use. To waive all claims against Plus Studio resulting from unauthorised changes, or to reuse the document on other projects without the prior written consent of Plus Studio. Under no circumstances shall transfer of this document be deemed a sale. Plus Studio makes no warranties of fitness for any purpose. The Builder/Contractor shall verify all dimensions prior to any work commencing. Figured dimensions shall take precedence over scaled work.

ARCHITECT
EORA / SYDNEY
Gosford Country
Level 4, 222 Clarence Street
Sydney NSW 2000
Australia
+61 2 9823 7000
sydney@plusstudio.co
Nominated Architects
Gabriel Duque 1622
4/111 Julia 10022
Rdco Pln 1286
Plus Architecture Pty Ltd
ABN 40 091 690 336
plusstudio.co
2025 © Plus Architecture International Pty Ltd. All Rights Reserved.
Plus Studio® is a trademark of Plus Architecture International Pty Ltd.

**PLUS
STUDIO**

PROJECT TITLE
DARLEY ST E MONA VALE
PROJECT ADDRESS
35-39 DARLEY ST E MONA VALE NSW 2103
AUSTRALIA
CLIENT
Darley Vale Pty Ltd

APPROVED CHECKED DRAWN


DRAWING TITLE
HEIGHT PLANE DIAGRAM

PROJECT NUMBER
20895
DRAWING NUMBER
PLA-DA-4201


STAGE
DA
REVISION
A

SITE AREA	2679.4
ALLOWED FSR	2.86
ALLOWED GFA	7663
MIN. COS	669.9
MIN. DEEP SOIL	187.6


GFA CALCULATIONS										
STOREY	GROUND 00	LEVEL 01	LEVEL 02	LEVEL 03	LEVEL 04	LEVEL 05	LEVEL 06	LEVEL 07	TOTAL GFA	FSR
Area	875.1	1,185.8	1,185.8	1,185.8	831.3	807.3	807.3	782.0	7,660.4 m ²	2.86:1

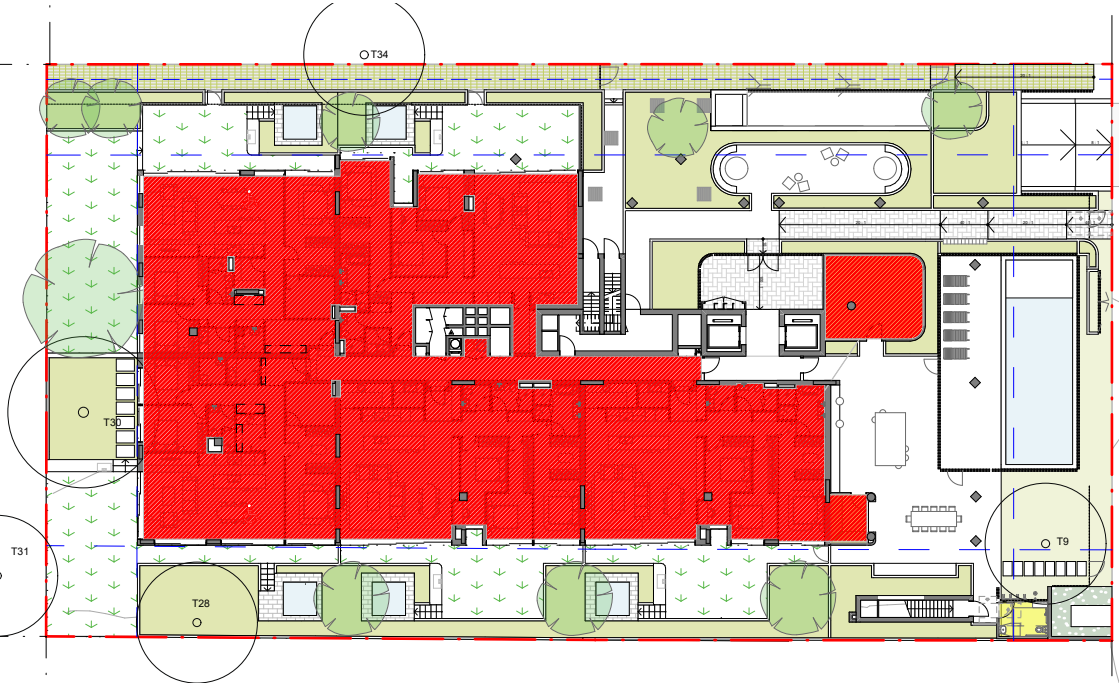

1 GROUND
SCALE: 1:500@A1

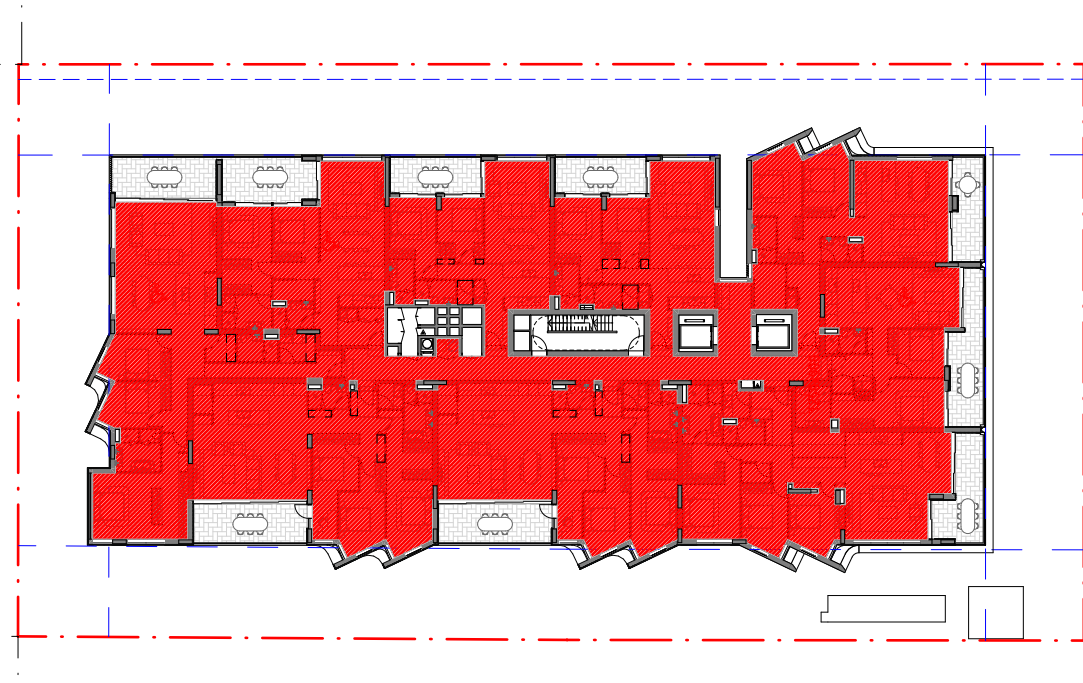


2 LEVEL 01-03
SCALE: 1:500@A1

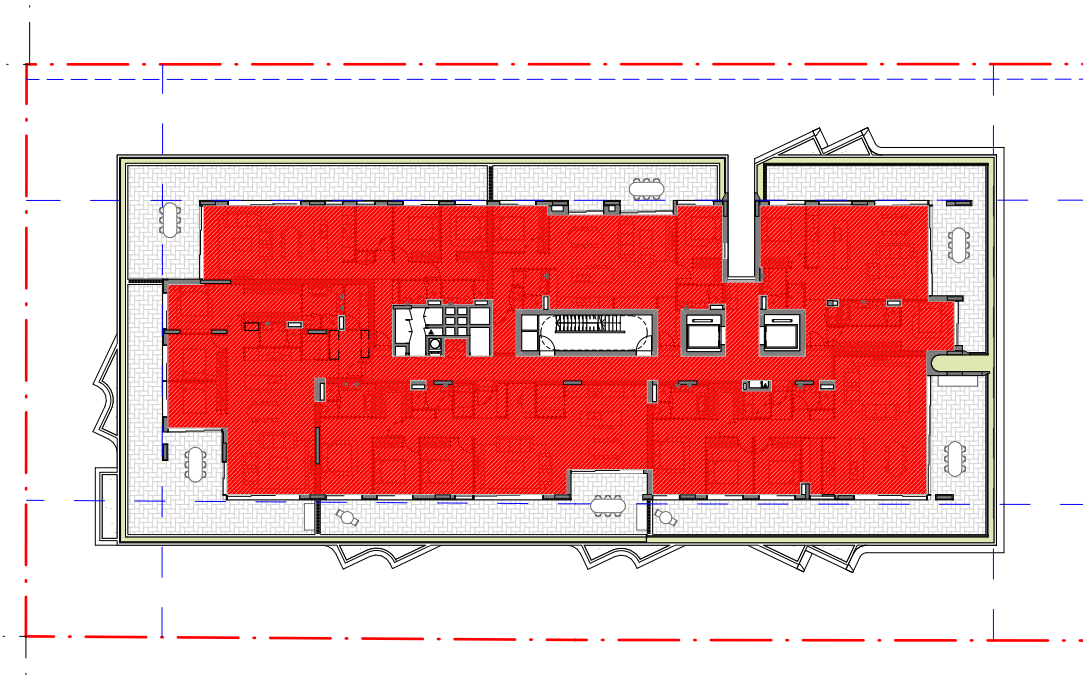

3 LEVEL 04
SCALE: 1:500@A1




4 LEVEL 05-06
SCALE: 1:500@A1

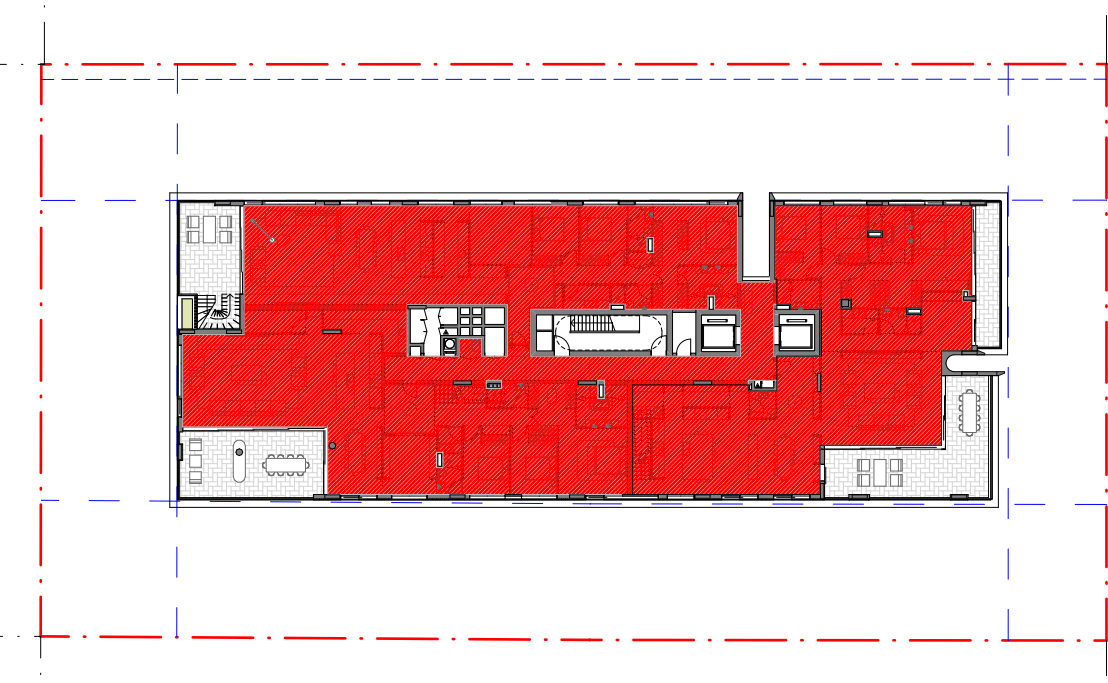


5 LEVEL 07
SCALE: 1:500@A1

COS & DEEP SOIL AREA CALCULATIONS		
	COS	DEEP SOIL
Area	670.4	313.6

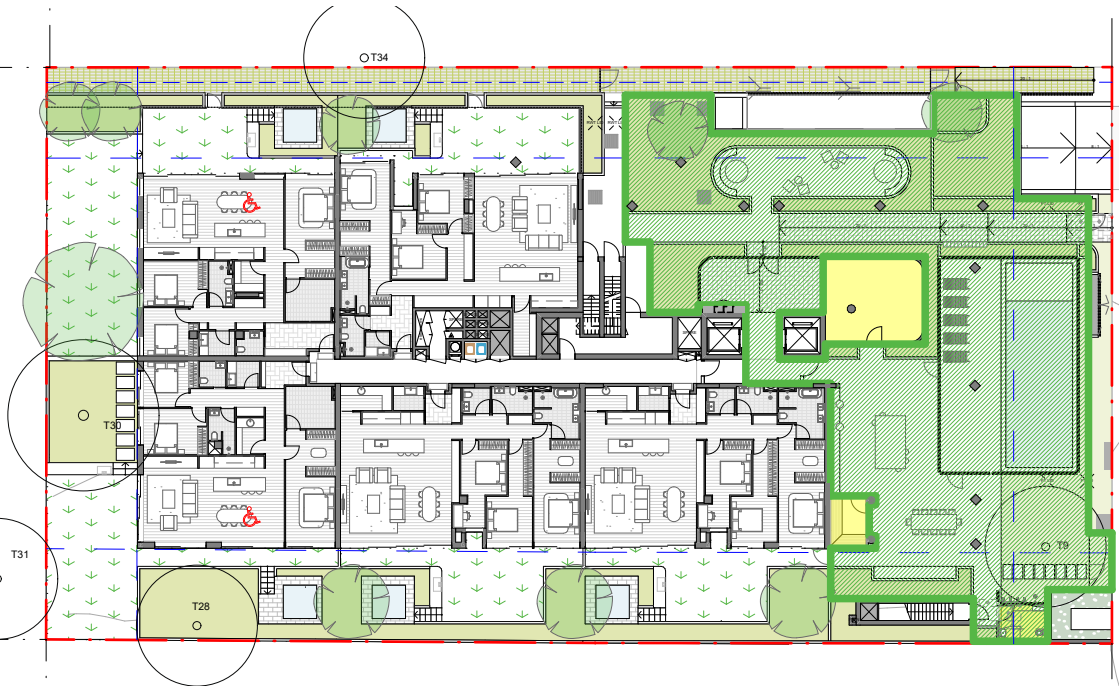


6 COMMUNAL OPEN SPACE AREA
SCALE: 1:500@A1

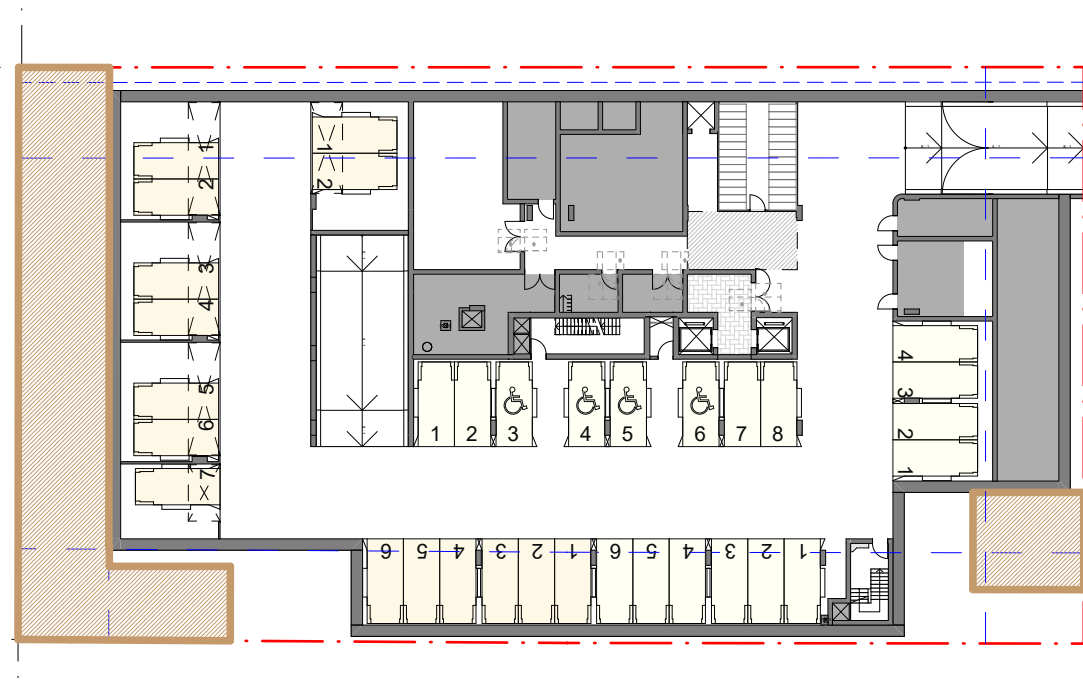

7 DEEP SOIL AREA
SCALE: 1:500@A1

AFFORDABLE HOUSING AREA CALCULATIONS		
	LEVEL 01	TOTAL
AREA	1,185.8	1,185.8

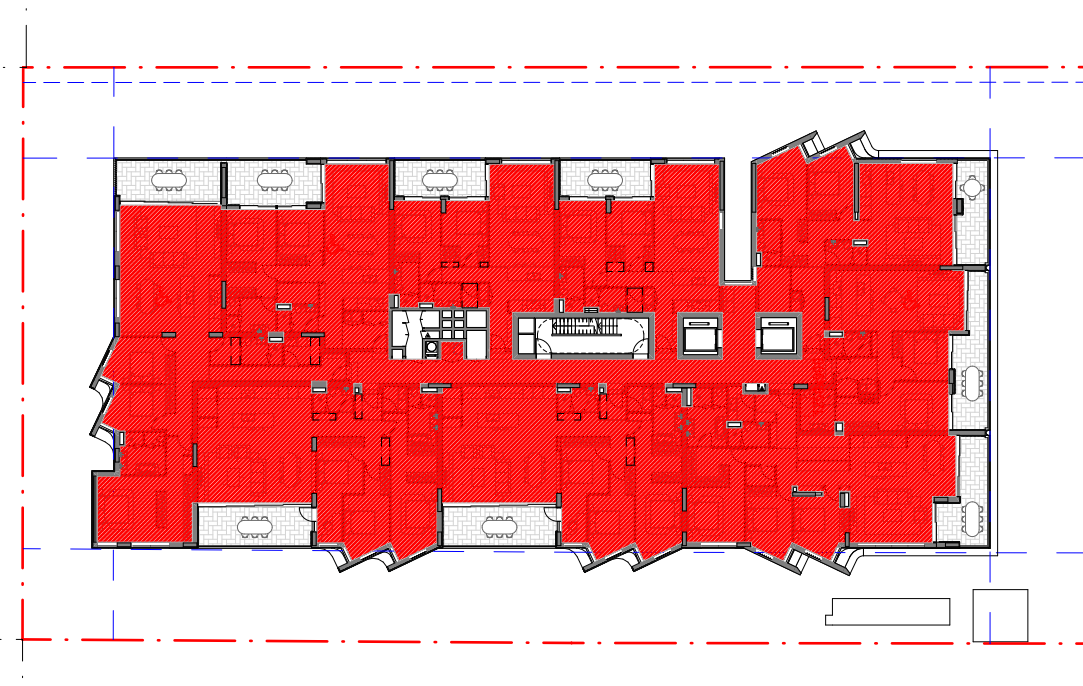

8 LEVEL 01
SCALE: 1:500@A1

REV	DATE	REVISION DESCRIPTION	BY	CHK
A	A	Issue	WS	JW

Inca

STRUCTURE
DUNNINGS (02)8317 4775
BCA
CERTIFIED (02)9191 0400
HYDRAULIC
SCOTT COLLIS CONSULTING 0433665388

ABORIST
DR TREEGOOD 0418979922
MECHANICAL
COMPACT AIR (02)9707 4977
LANDSCAPE
WYER & CO (02) 9362333

ACOUSTIC ENGINEER
ACOUSTIC LOGIC (02)83398000
CIVIL & TRAFFIC
SGCE (02)8883 4239
ASP LEVEL 03
ACME (02)9632 8330

BASIX & WASTE
SENICA CONSULTANCY GROUP (02)8262 0900
ELECTRICAL
JOELIANE (02)9832 4803
TOWNPLANNER
PLANNING IN GENIUNITY (02)9531 2555


NORTH POINT
SCALE 1500:11@ A1 Size
DISCLAIMER
In accepting and utilising this document, the recipient agrees that Plus Studio, retain all common law, statutory law and other rights including copyright and intellectual property rights. The recipient agrees not to use this document for any purpose other than its intended use, to waive all claims against Plus Studio resulting from unauthorised changes, or to reuse the document on other projects without the prior written consent of Plus Studio. Under no circumstances shall transfer of this document be deemed a sale. Plus Studio makes no warranties of fitness for any purpose. The Builder/Contractor shall verify all dimensions prior to any work commencing. Figured dimensions shall take precedence over scaled work.

ARCHITECT
EORA / SYDNEY Gadigal Country Level 4, 222 Clarence Street Sydney NSW 2000 Australia +612 9823 7000 sydney@plusstudio.co Nominated Architects Gabriel Duque 1622 4m1 Julia 10022 Rudo Pin 1286 Plus Architecture Pty Ltd ABN 40 091 690 336 plusstudio.co 2025 © Plus Architecture International Pty Ltd. All Rights Reserved. Plus Studio® is a trademark of Plus Architecture International Pty Ltd.

PLUS
STUDIO

PROJECT TITLE
DARLEY ST E MONA VALE
PROJECT ADDRESS
35-39 DARLEY ST E MONA VALE NSW 2103 AUSTRALIA
CLIENT
Darley Vale Pty Ltd
APPROVED
AJ
CHECKED
JW
DRAWN
WS


DRAWING TITLE
AREA & AMENITIES DIAGRAMS
PROJECT NUMBER
20895
DRAWING NUMBER
PLA-DA-5000
STAGE
DA
REVISION
A

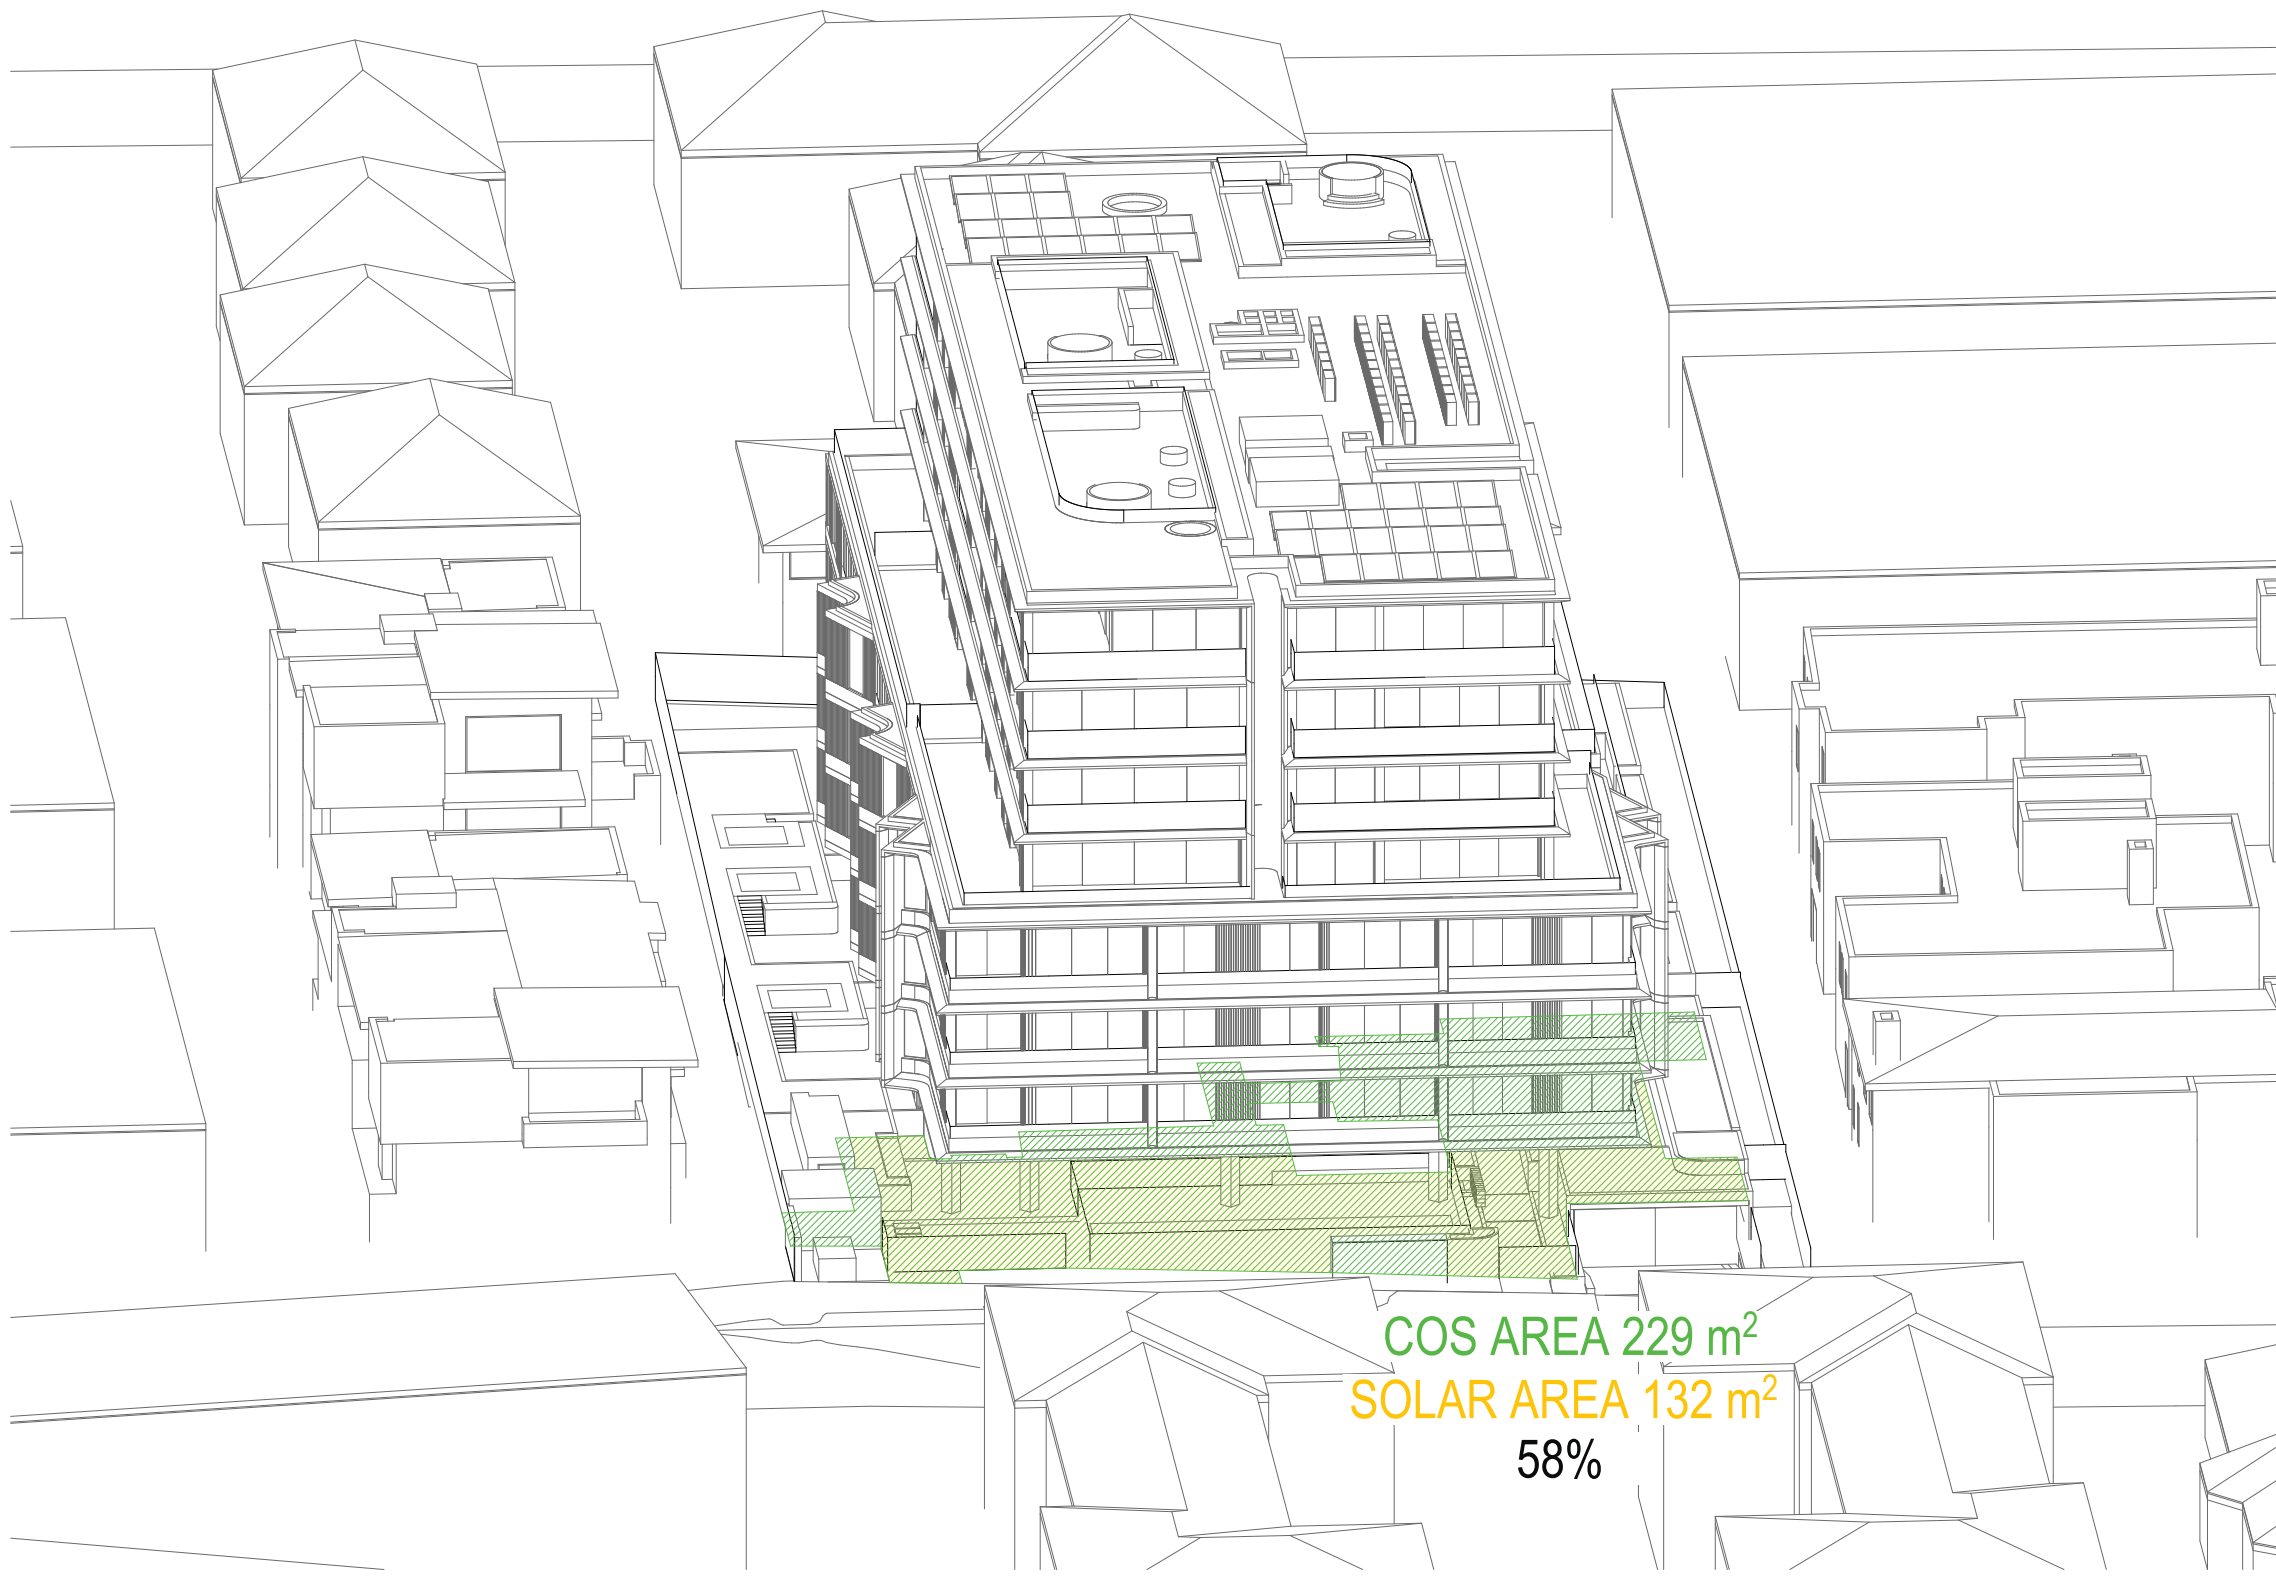

1 9AM
SCALE: @A3



2 10AM
SCALE: @A3

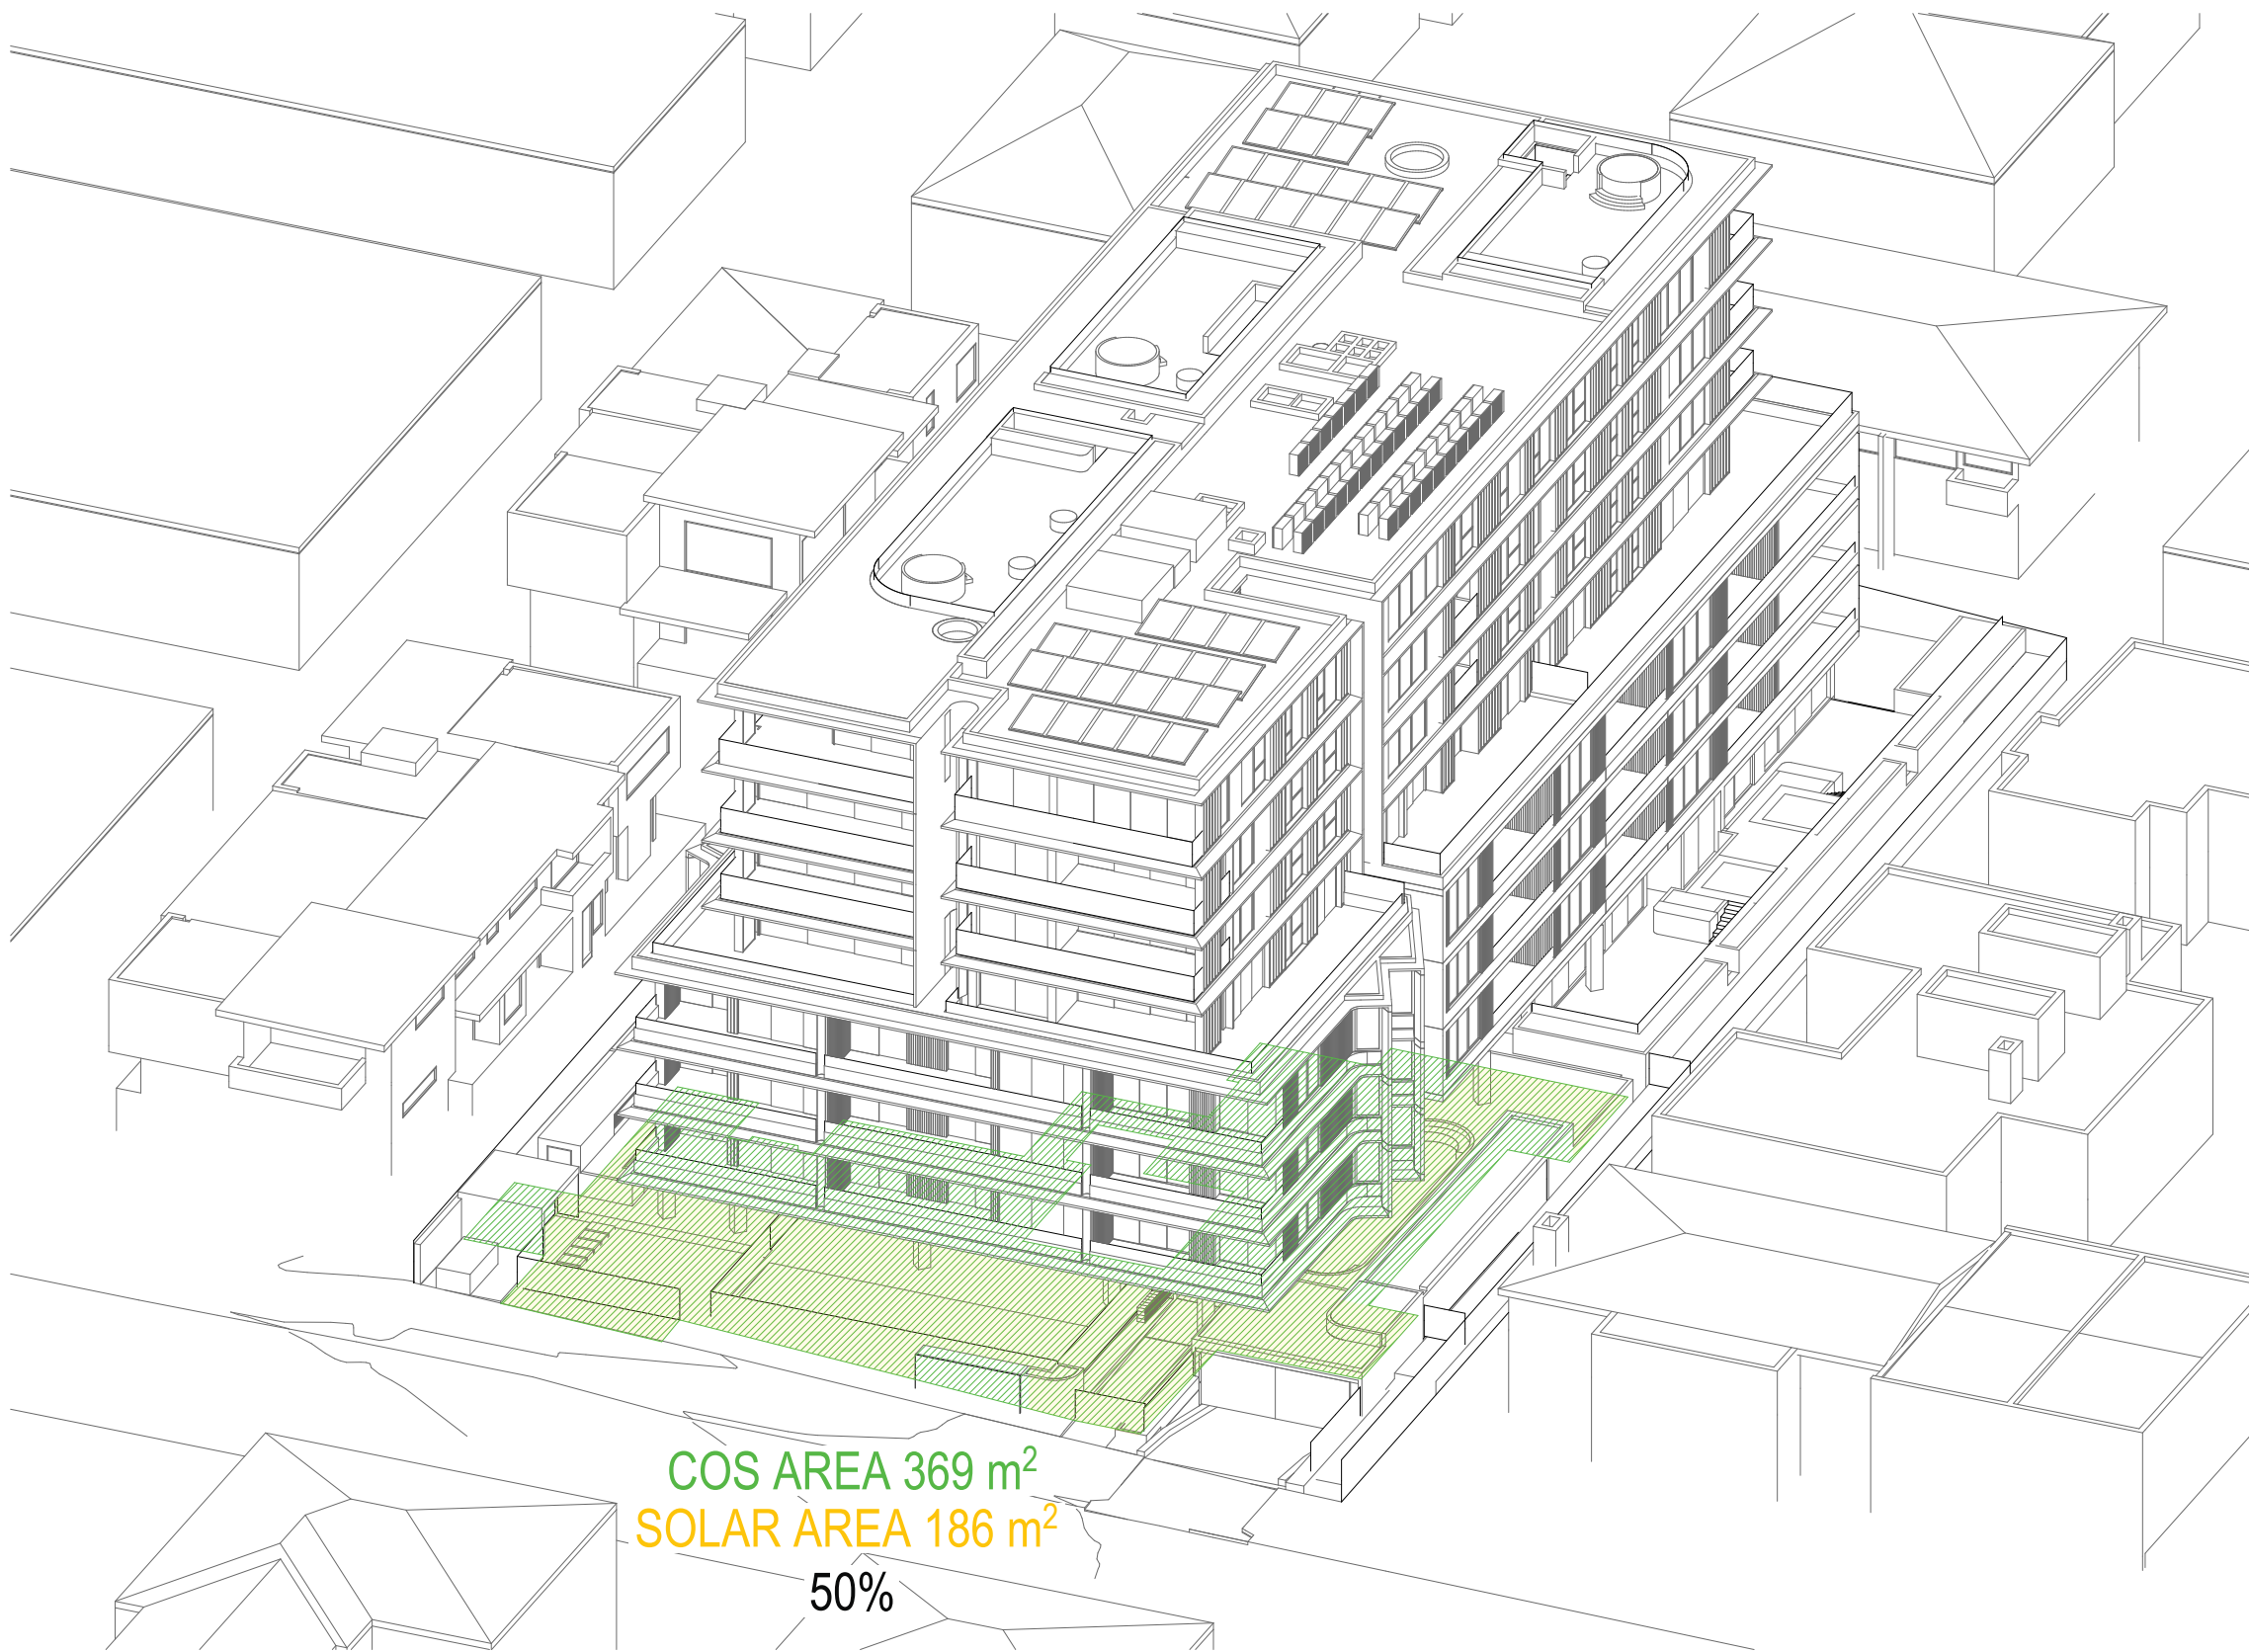

3 11AM
SCALE: @A3

REV	DATE	REVISION DESCRIPTION	BY	CHK
A	A	Issue		

Inca

STRUCTURE

DUNNINGS
(02)8317 4775

BCA

CERTIFIED
(02)9191 0400

HYDRAULIC

SCOTT COLLIS CONSULTING
0433665388

ARBORIST

DR TREEGOOD
0418979922

MECHANICAL

COMPACT AIR
(02)9707 4977

LANDSCAPE

WYER & CO
(02) 9362333

ACOUSTIC ENGINEER

ACOUSTIC LOGIC
(02)83398000

CIVIL & TRAFFIC

SGCE
(02)8883 4239

ASP LEVEL 03

ACME
(02)9632 8330

BASIX & WASTE

SENICA CONSULTANCY GROUP
(02)8262 0900

ELECTRICAL

JOELIANE
(02)9832 4803

TOWN PLANNER

PLANNING IN GENIUNITY
(02)9531 2555

NORTH POINT

SCALE
@ A1 Size

DISCLAIMER

In accepting and utilising this document, the recipient agrees that Plus Studio, retain all common law, statutory law and other rights including copyright and intellectual property rights. The recipient agrees not to use this document for any purpose other than its intended use, to waive all claims against Plus Studio resulting from unauthorised changes, or to reuse the document on other projects without the prior written consent of Plus Studio. Under no circumstances shall transfer of this document be deemed a sale. Plus Studio makes no warranties of fitness for any purpose. The Builder/Contractor shall verify all dimensions prior to any work commencing. Figured dimensions shall take precedence over scaled work.

ARCHITECT

EORA / SYDNEY
Gosford Country
Level 4, 222 Clarence Street
Sydney NSW 2000
Australia

+612 9823 7000
sydney@plusstudio.co
Nominated Architects
Gabriel Duque 1622
4m11 July 10022
Rd10 Pln 11296

Plus Architecture Pty Ltd
ABN 40 091 690 336
plusstudio.co

2025 © Plus Architecture International Pty Ltd. All Rights Reserved.
Plus Studio® is a trademark of Plus Architecture International Pty Ltd.

PLUS
STUDIO

PROJECT TITLE

DARLEY ST E MONA VALE

PROJECT ADDRESS

35-39 DARLEY ST E MONA VALE NSW 2103
AUSTRALIA

CLIENT

Darley Vale Pty Ltd

APPROVED

CHECKED

DRAWN

DRAWING TITLE

COS SOLAR AMENITY 9AM-11AM

PROJECT NUMBER

20895

DRAWING NUMBER

PLA-DA-5001


STAGE

DA


REVISION

A


UNIT 00.03 - PRE ADAPTABLE LAYOUT

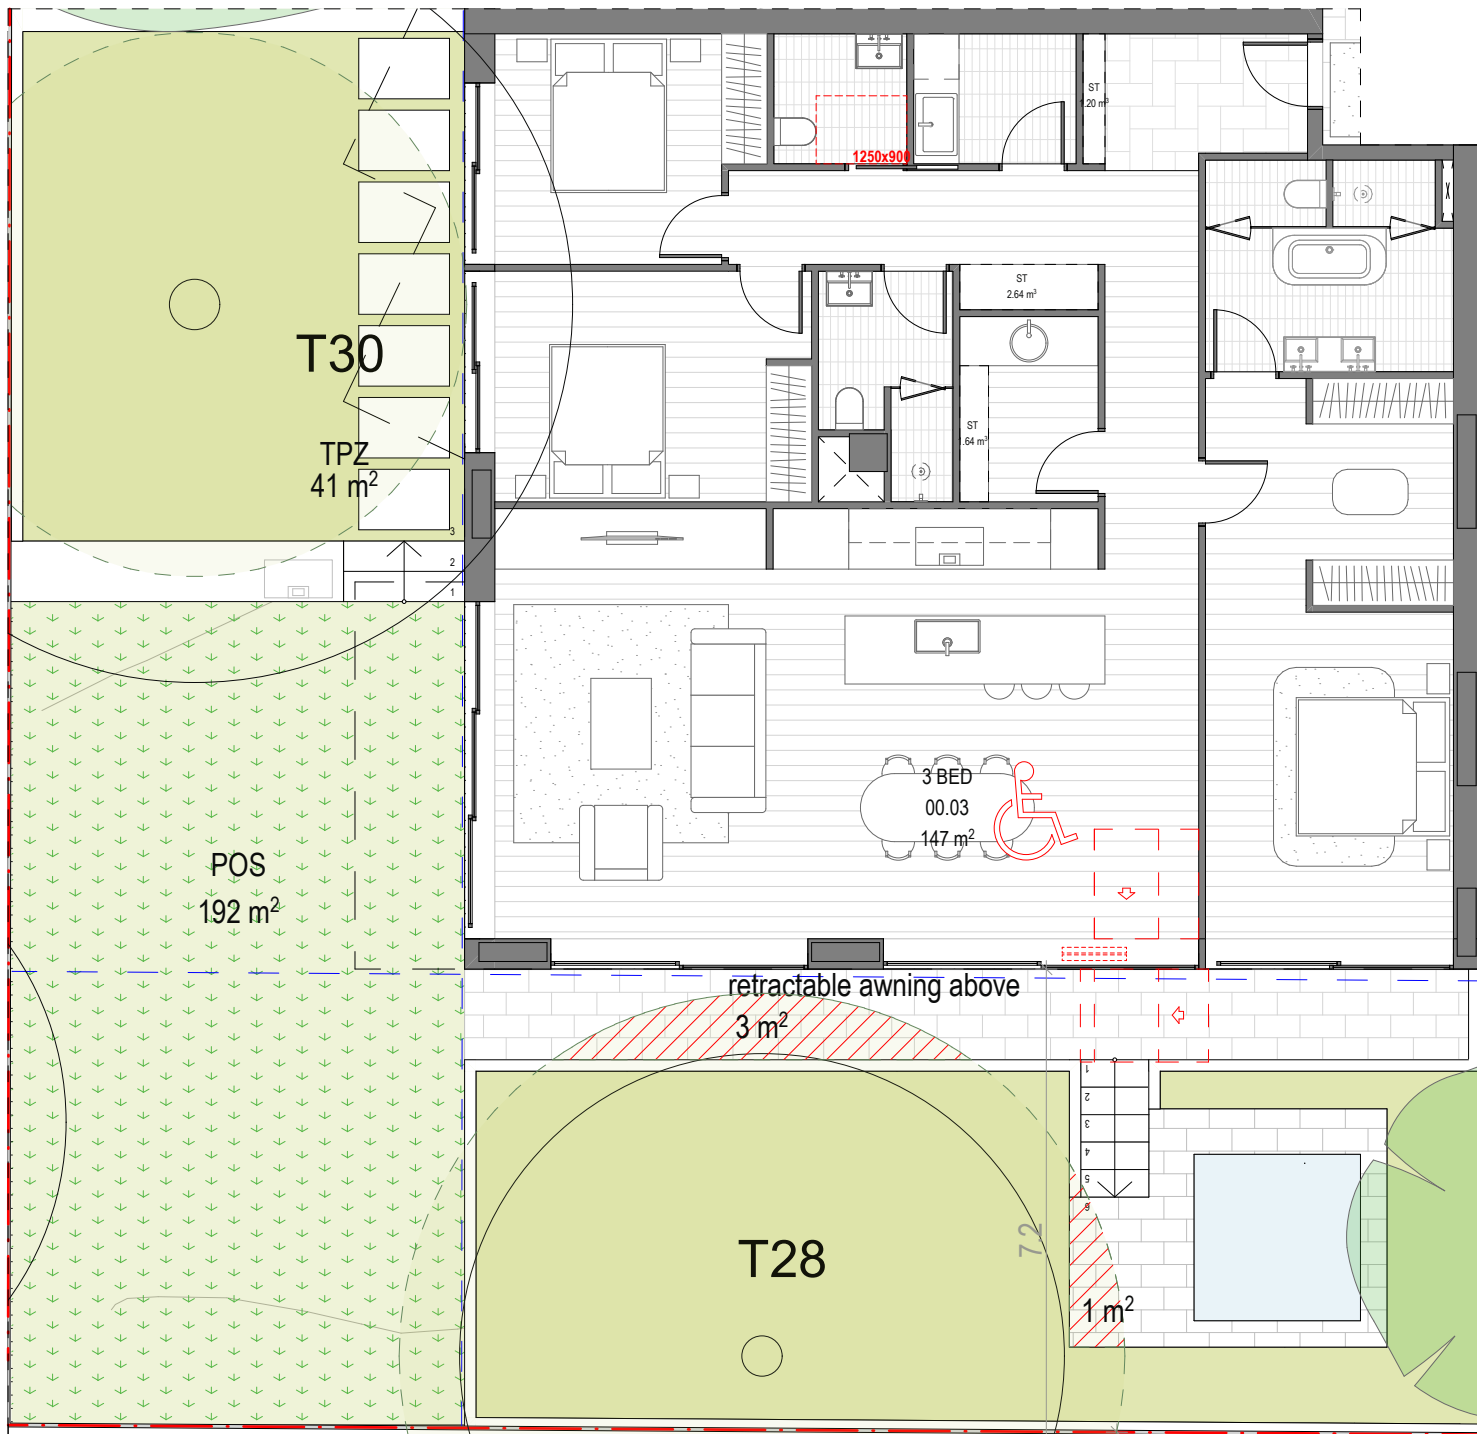


UNIT 00.04 - PRE ADAPTABLE LAYOUT

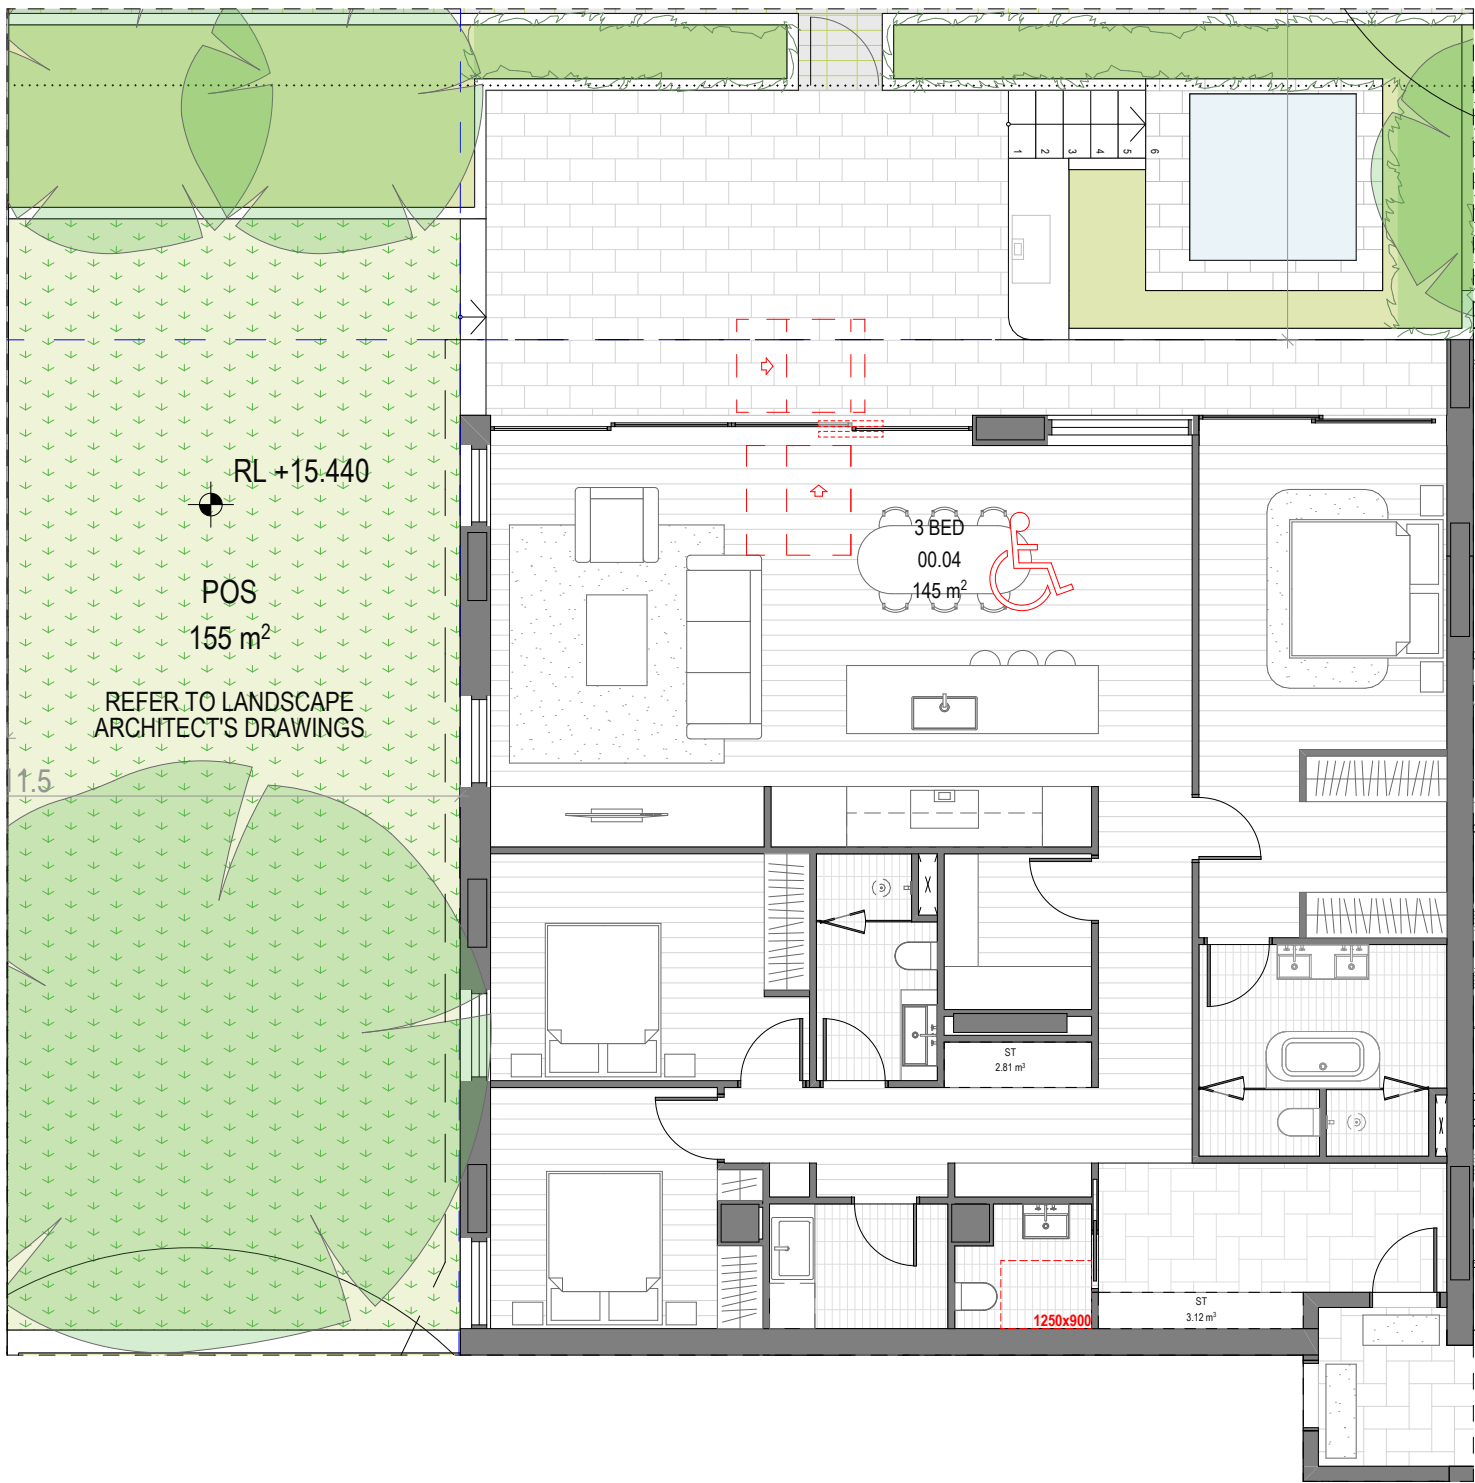


UNIT 00.03 - POST ADAPTABLE LAYOUT

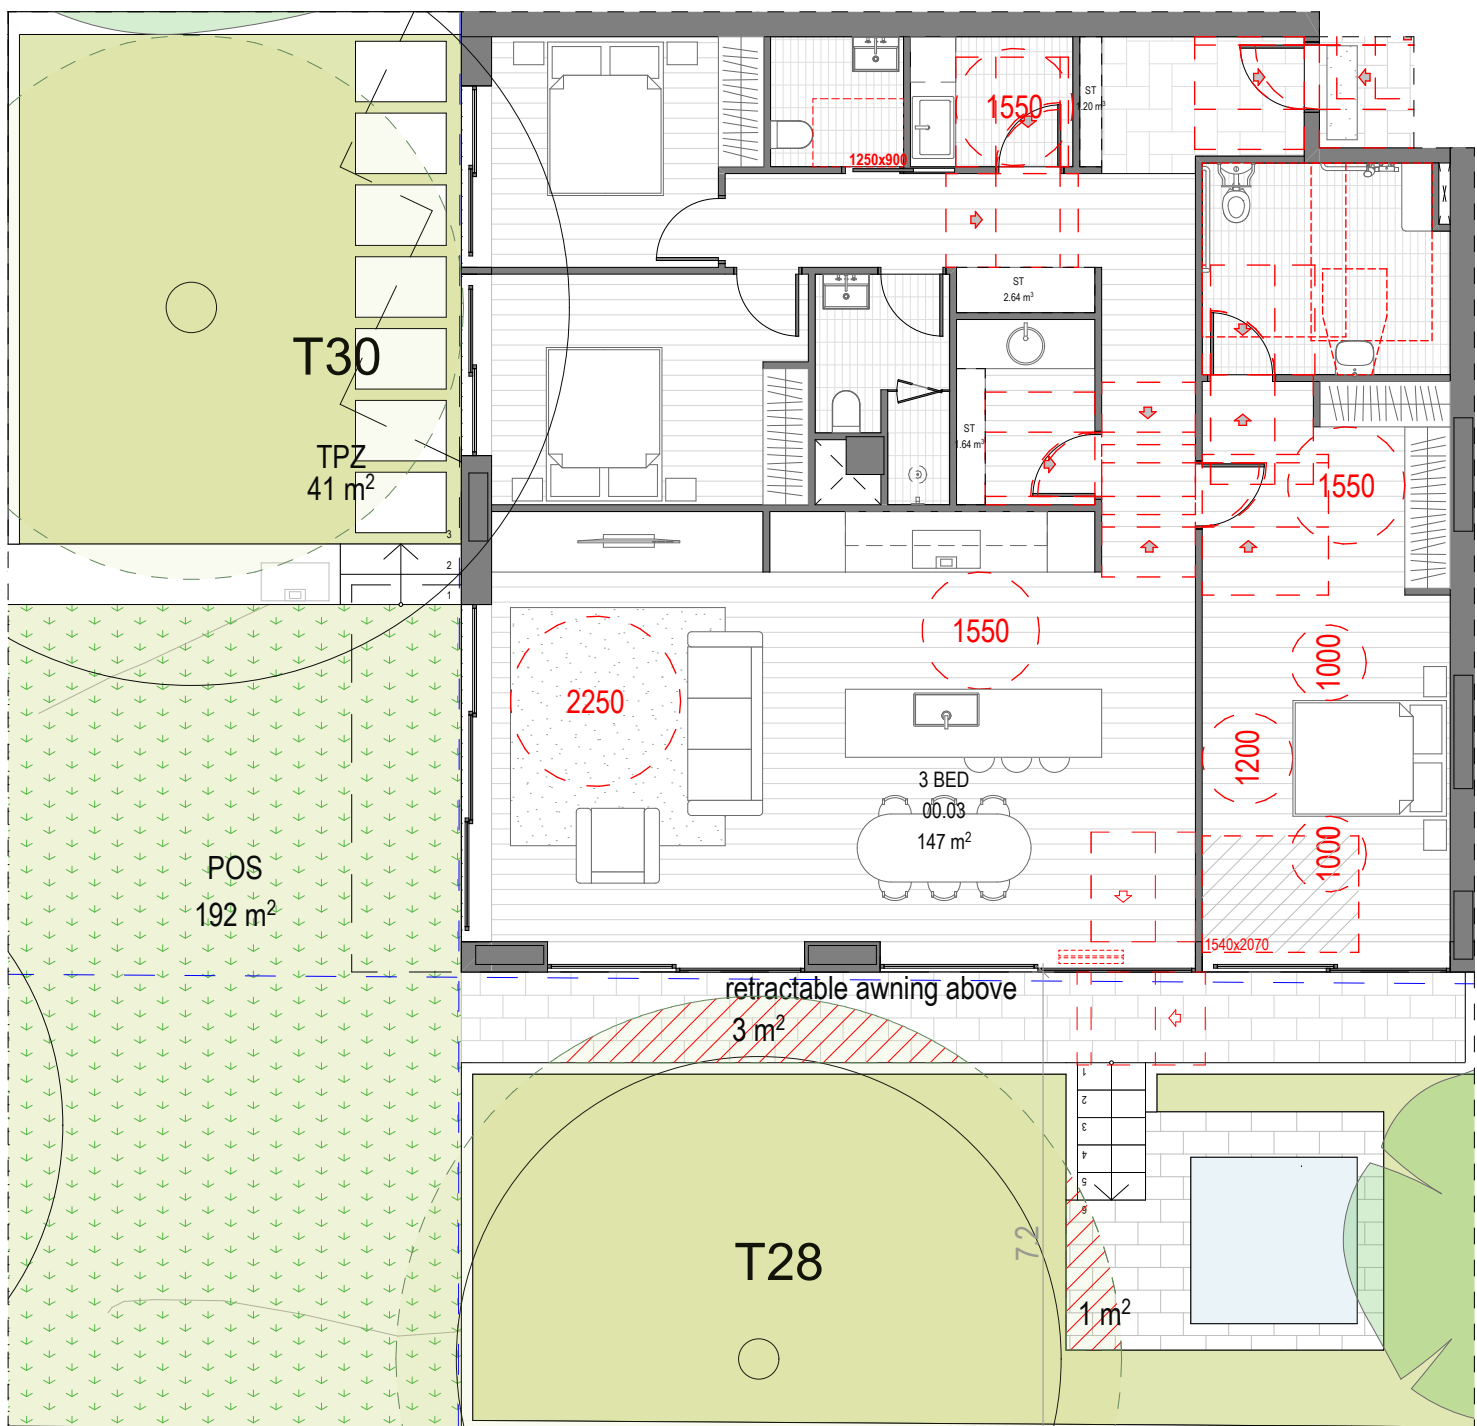

UNIT 00.04 - POST ADAPTABLE LAYOUT

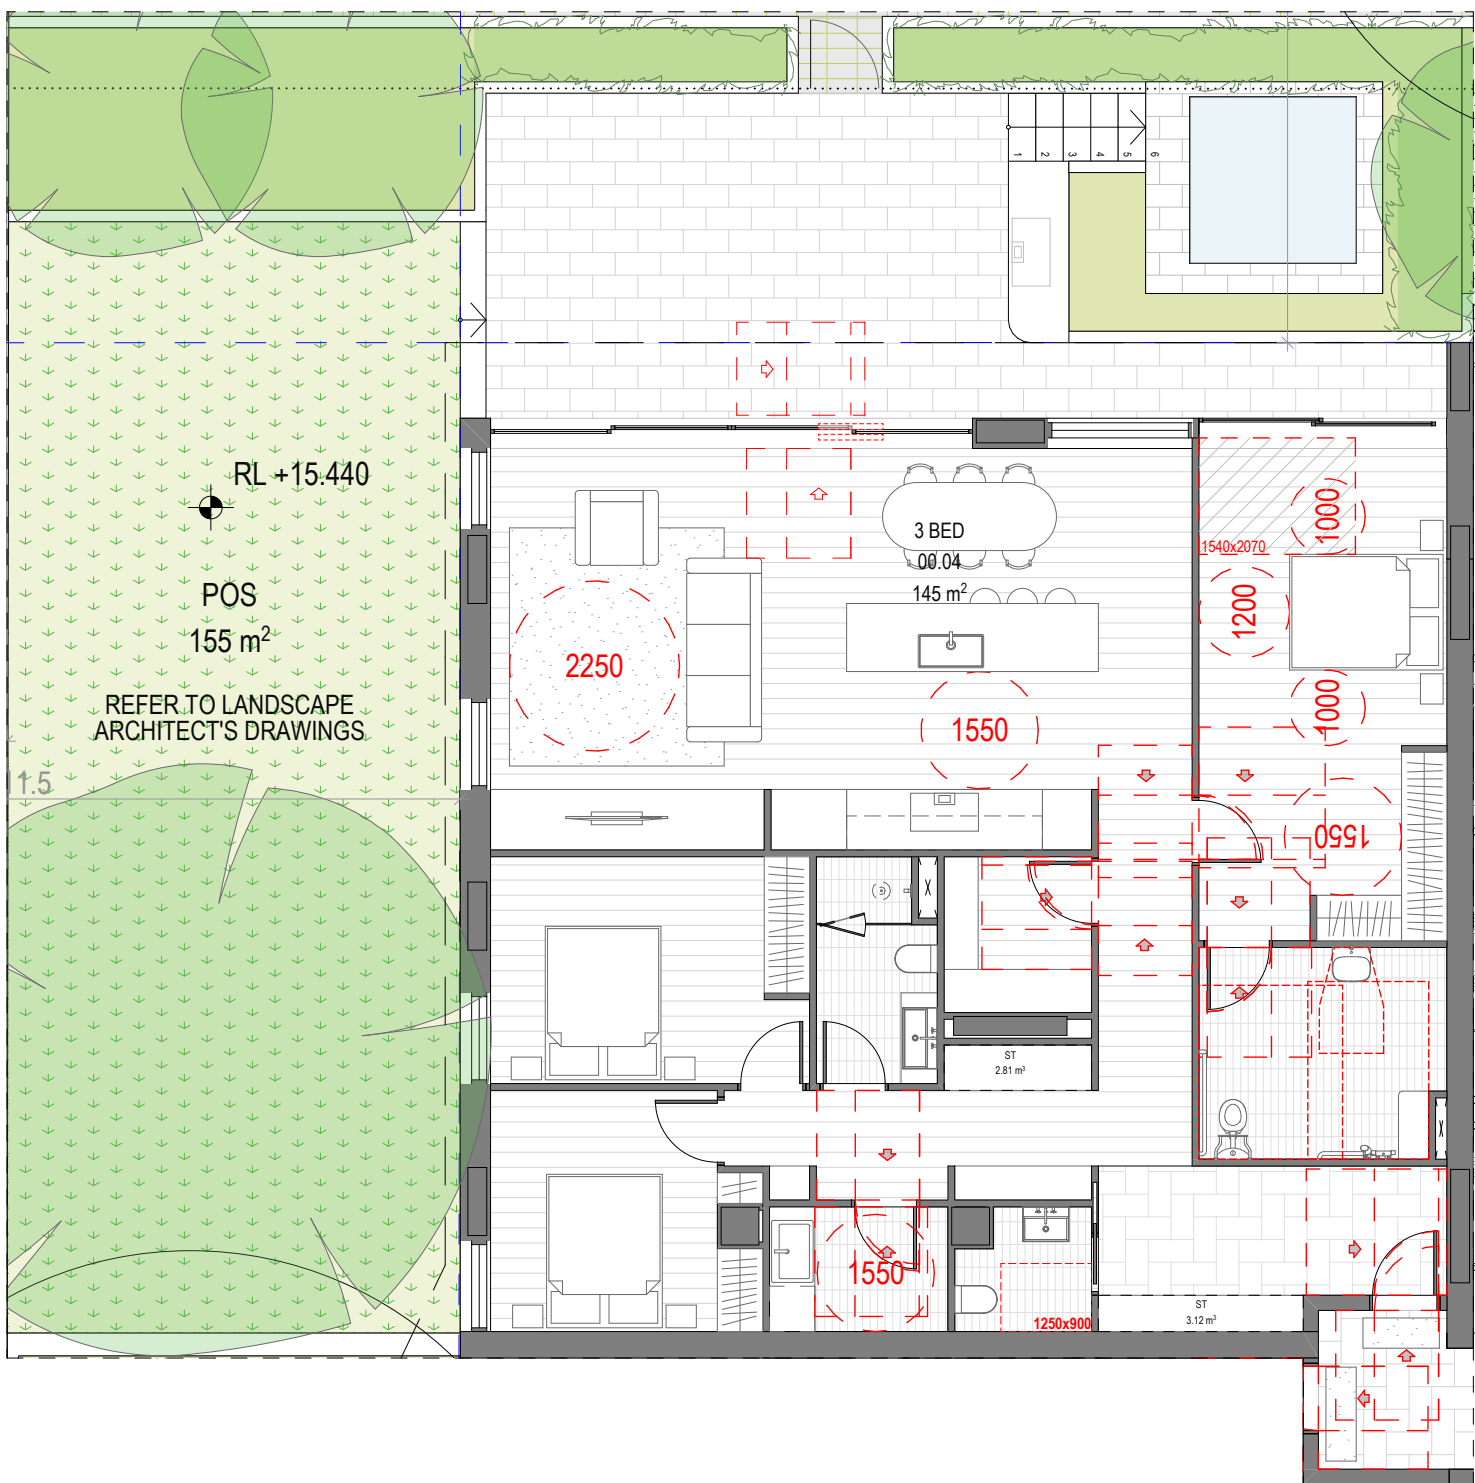

GROUND KEY PLAN

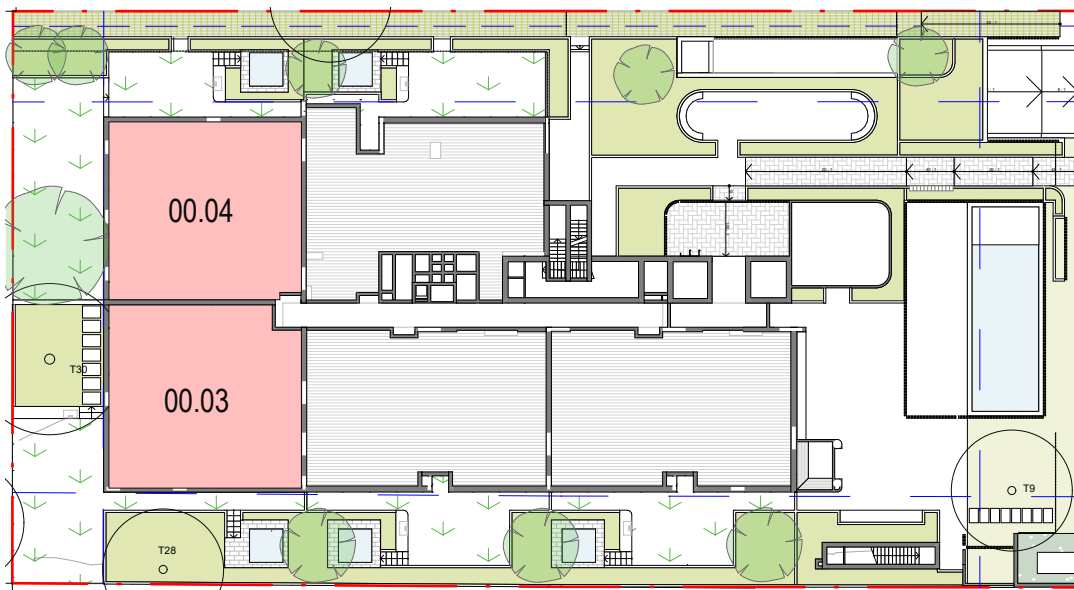

TOTAL CLASS C ADAPTABLE GROUND FLOOR: 2
TOTAL SILVER LEVEL GROUND FLOOR: 2

REV	DATE	REVISION DESCRIPTION	BY	CHK
01	01	Issue		
02	02	Issue	WS	JW
A	A	Issue	WS	JW

Inca

STRUCTURE

DUNNINGS
(02)8317 4775

BCA

CERTIFIED
(02)9707 0400

HYDRAULIC

SCOTT COLLIS CONSULTING
0433665388

ABORIST

DR TREEGOOD
0418979922

MECHANICAL

COMPACT AIR
(02)9707 4977

LANDSCAPE

WYER & CO
(02) 9362333

ACOUSTIC ENGINEER

ACOUSTIC LOGIC
(02)83398000

CIVIL & TRAFFIC

SGCE
(02)8883 4239

ASP LEVEL 03

ACME
(02)9531 2555

BASIX & WASTE

SENICA CONSULTANCY GROUP
(02)8262 0900

ELECTRICAL

JOELIANE
(02)9832 4803

TOWNPLANNER

PLANNING INGENUITY
(02)9531 2555

NORTH POINT

SCALE
1:100 @ A1 Size

DISCLAIMER

In accepting and utilising this document, the recipient agrees that Plus Studio, retain all common law, statutory law and other rights including copyright and intellectual property rights. The recipient agrees not to use this document for any purpose other than its intended use. The recipient agrees to indemnify Plus Studio from any and all claims, damages, losses, costs and expenses, including legal costs, arising from the use of this document for any purpose other than its intended use.

ARCHITECT

EORA / SYDNEY
Level 4, 222 Clarence Street
Sydney NSW 2000
Australia

Nominated Architects

Gabriel Duxue 1622
4/111 Julia 100/22
Pado Pin 11286

Plus Architecture Pty Ltd

ABN 40 091 690 336
plusstudio.co

2025 © Plus Architecture International Pty Ltd. All Rights Reserved.
Plus Studio® is a trademark of Plus Architecture International Pty Ltd.

PLUS
STUDIO

PROJECT TITLE

DARLEY ST E MONA VALE

PROJECT ADDRESS

35-39 DARLEY ST E MONA VALE NSW 2103
AUSTRALIA

CLIENT

Darley Vale Pty Ltd

APPROVED
AJ

CHECKED

JW

DRAWN

WS

DRAWING TITLE

ADAPTABLE APARTMENT
TYPOLOGIES - SHEET 01

PROJECT NUMBER

20895

DRAWING NUMBER

PLA-DA-6000


STAGE

DA


REVISION

A


UNIT 01-03.04 - PRE ADAPTABLE LAYOUT

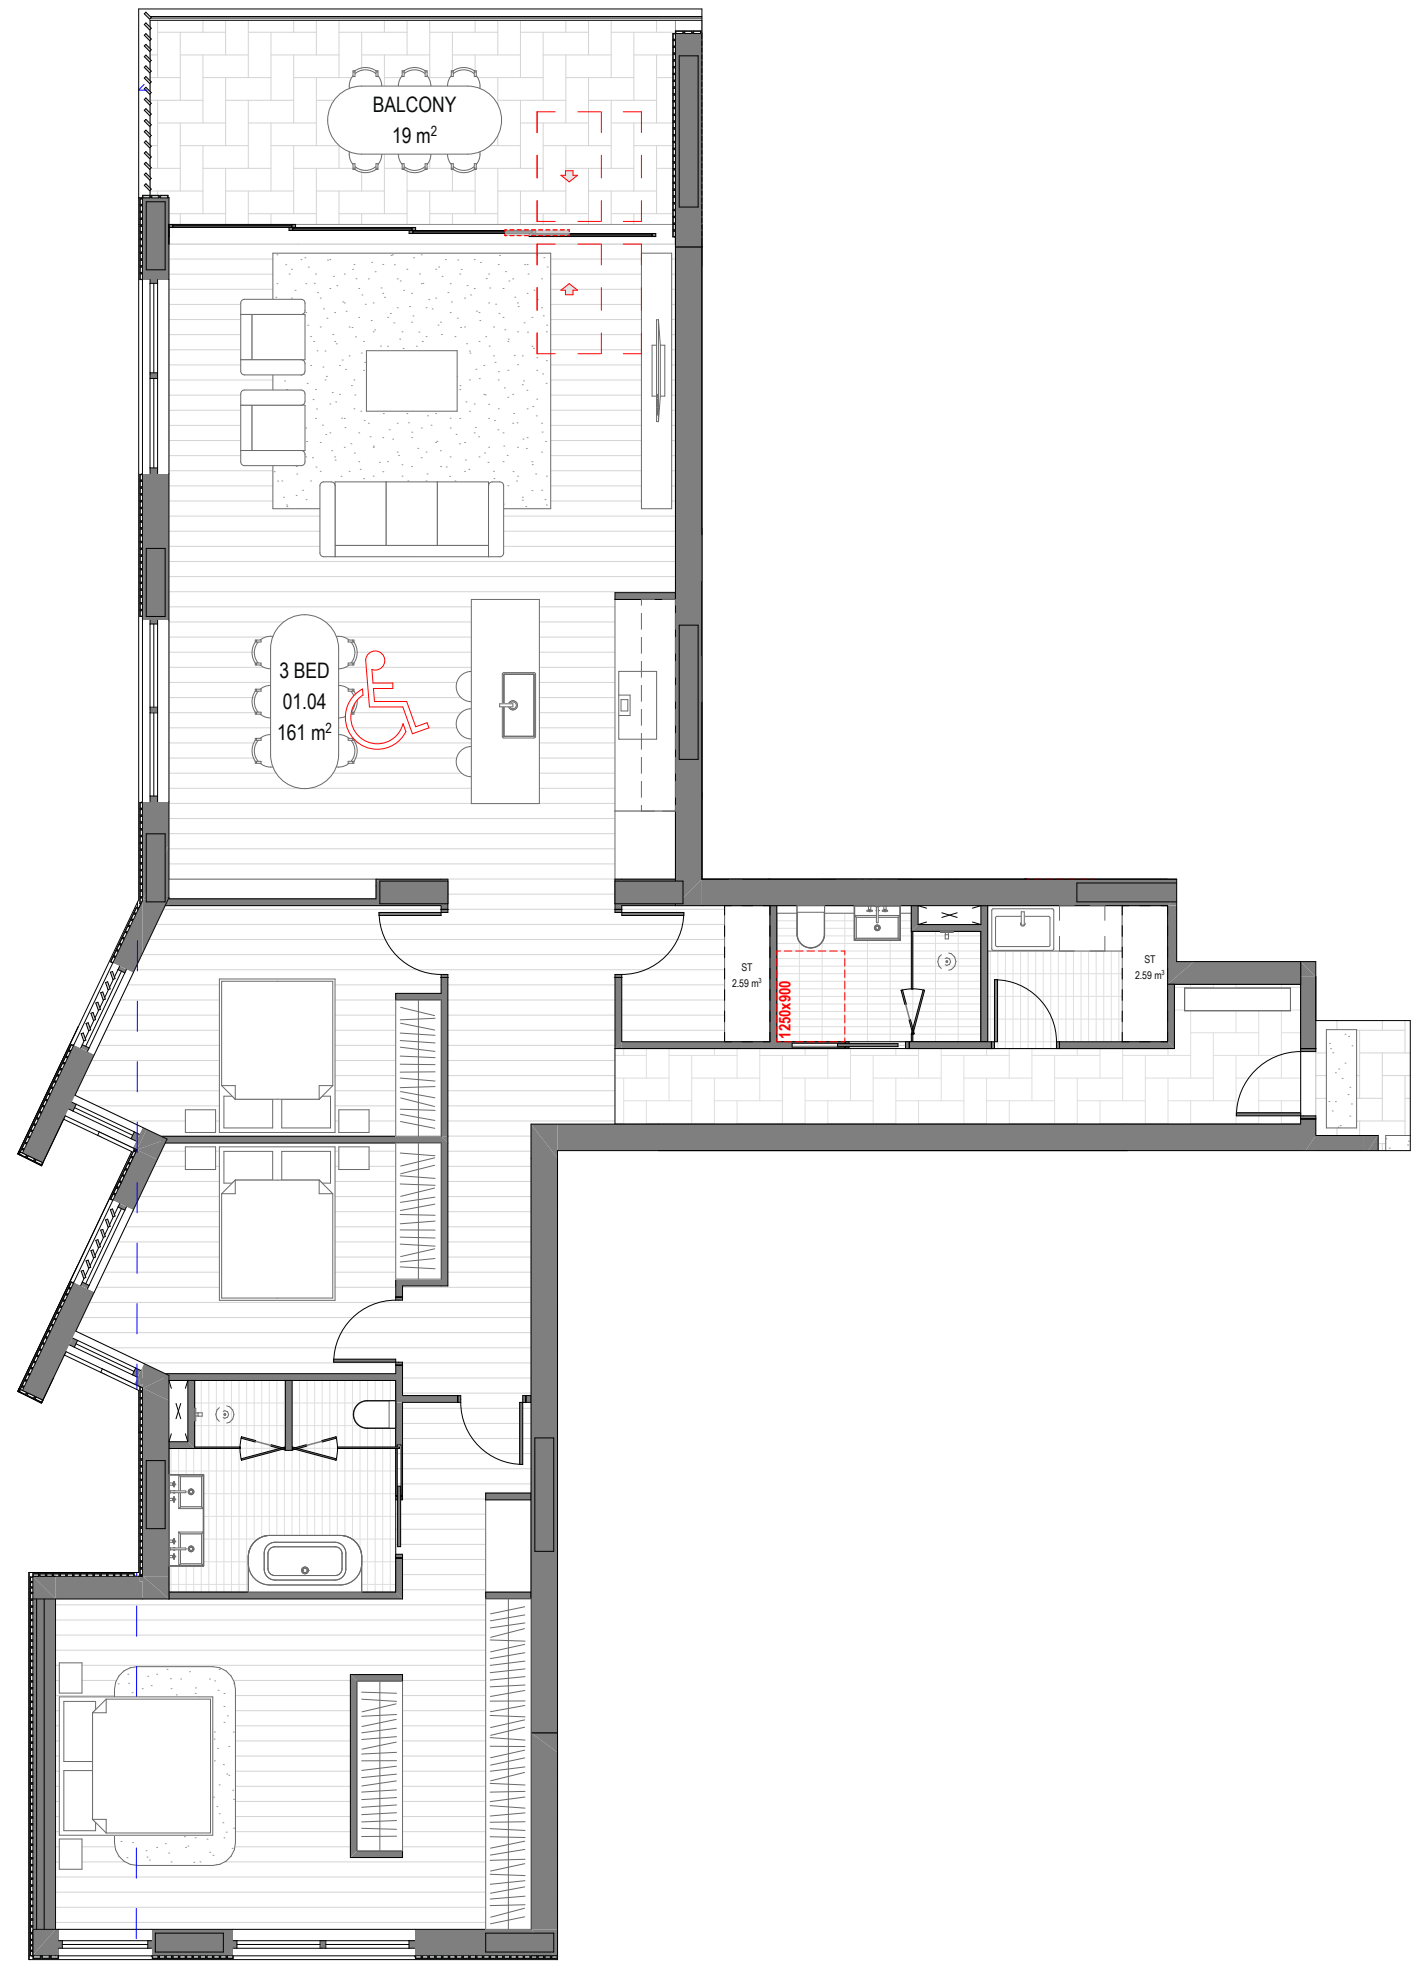


UNIT 01-03.04 - POST ADAPTABLE LAYOUT

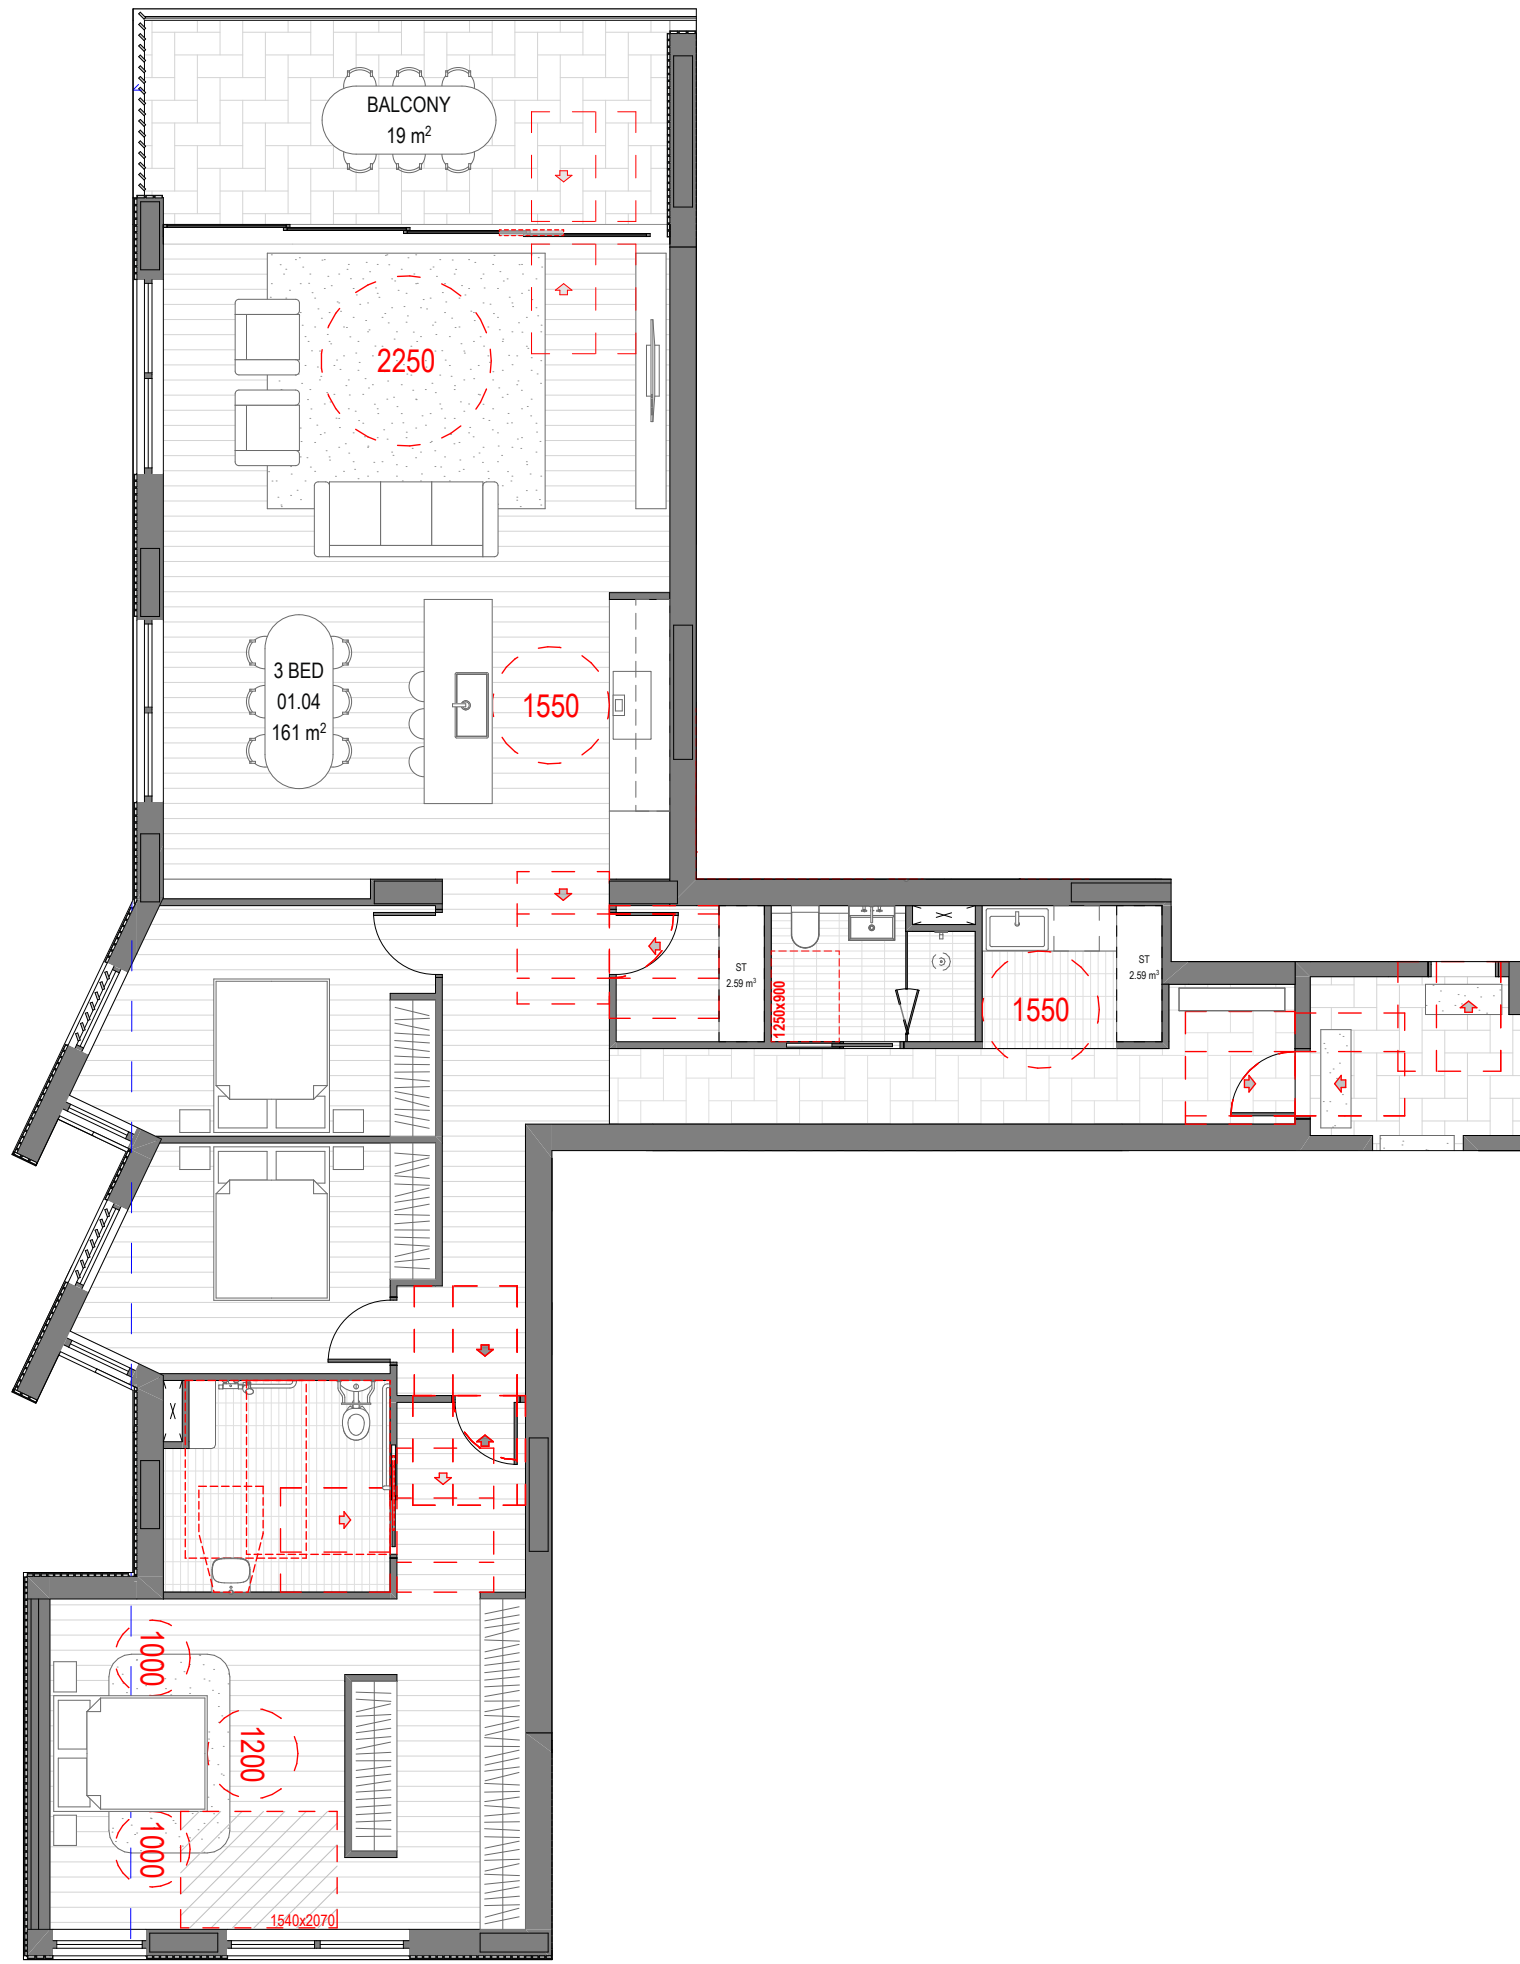


UNIT 01-03.05 - PRE ADAPTABLE LAYOUT

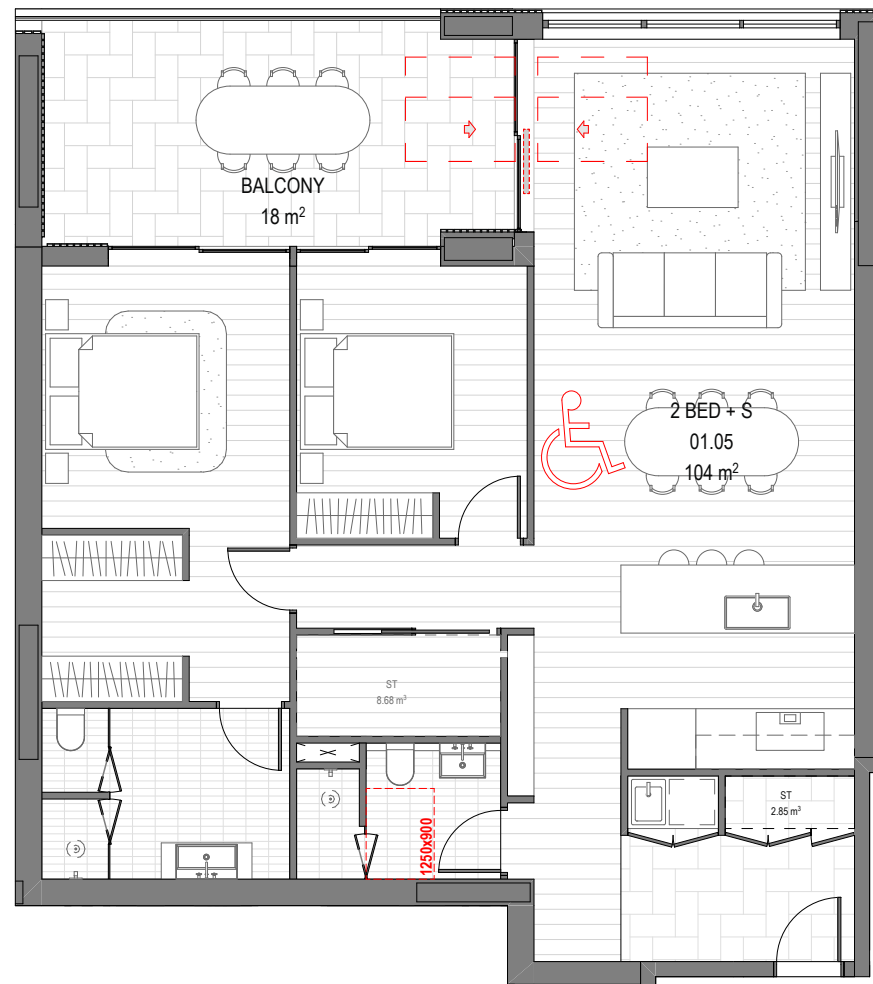


UNIT 01-03.05 - POST ADAPTABLE LAYOUT

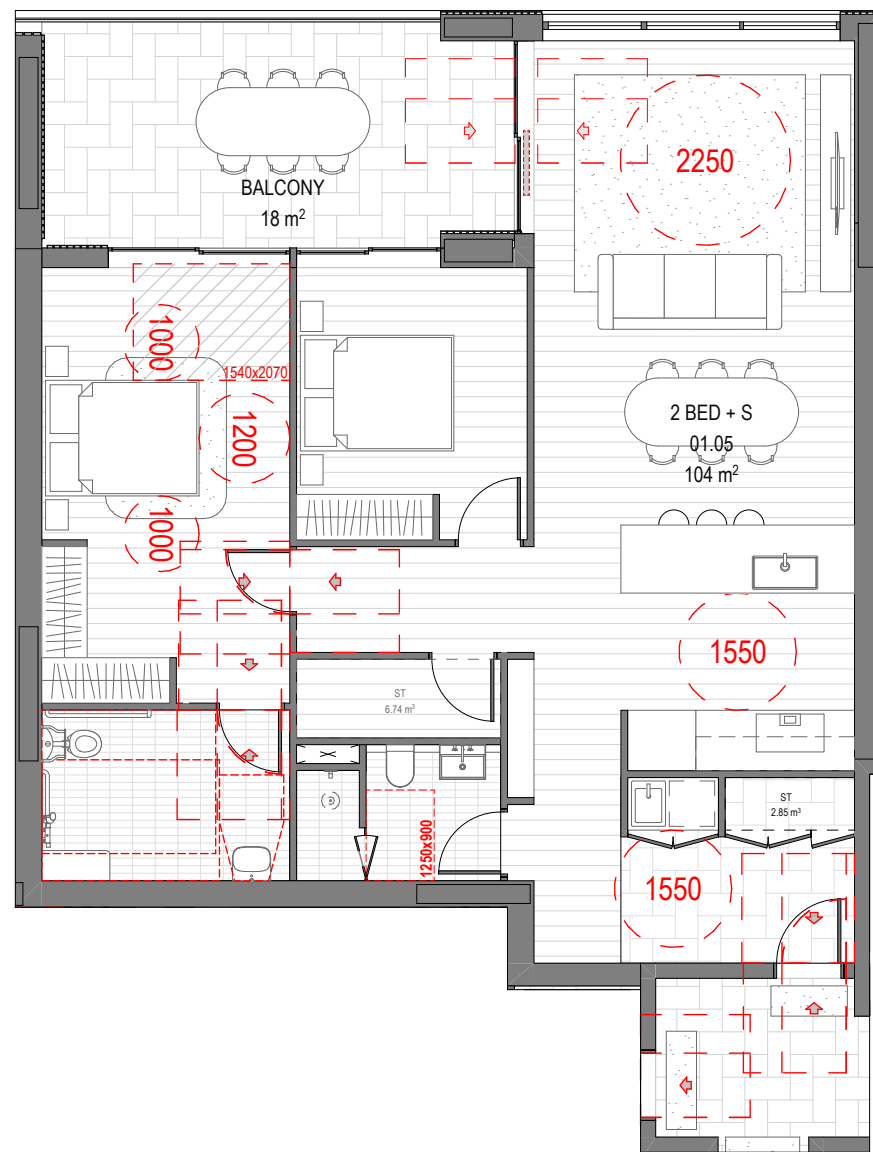


UNIT 01-03.09 - PRE ADAPTABLE LAYOUT

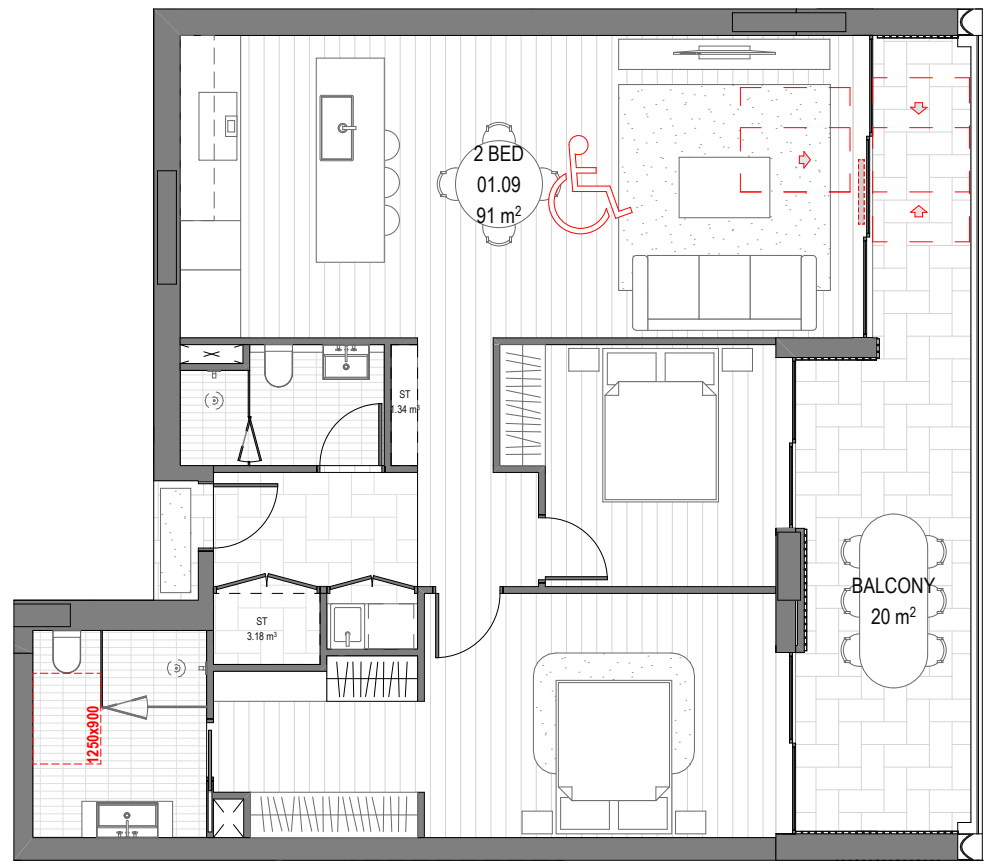

UNIT 01-03.09 - POST ADAPTABLE LAYOUT

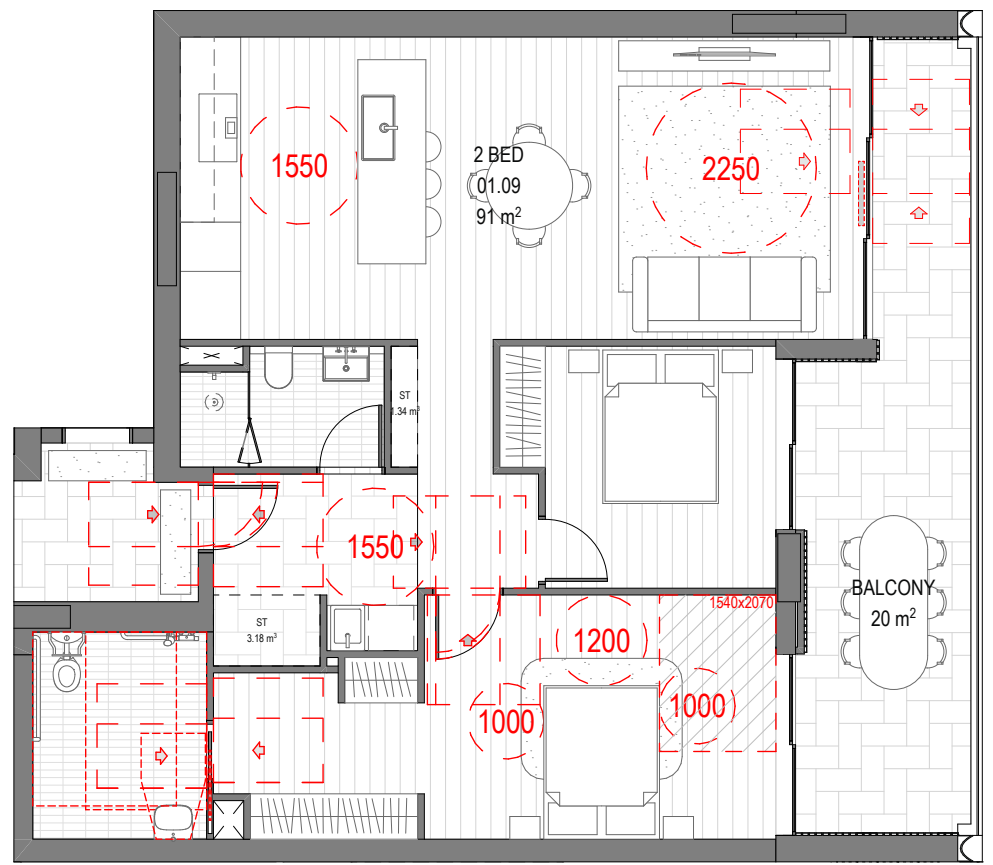

LEVEL 01-03 KEY PLAN

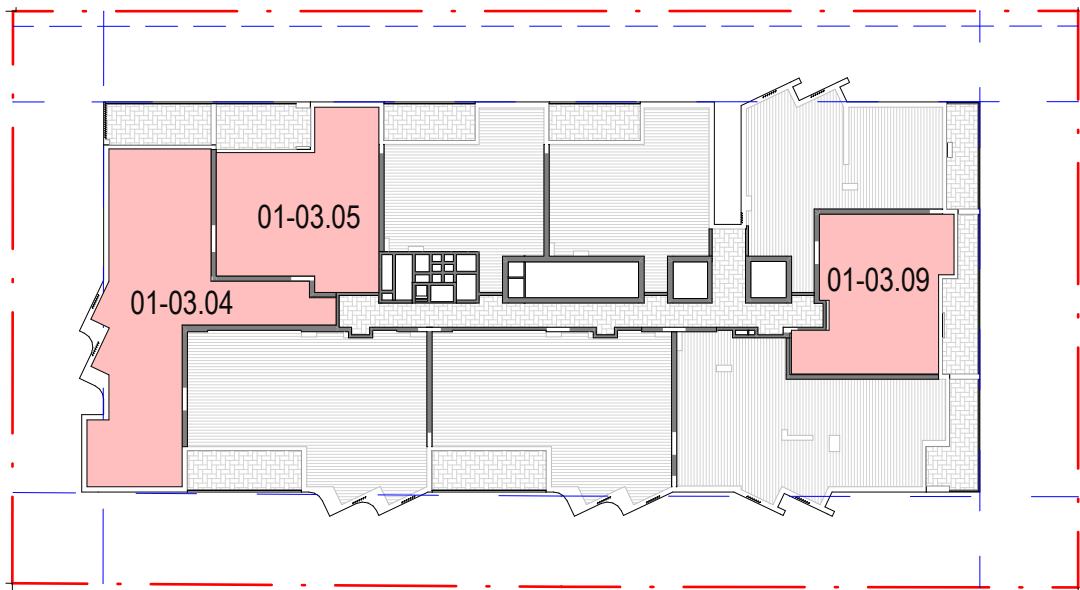

TOTAL CLASS C ADAPTABLE LEVEL 01-03: 9
TOTAL SILVER LEVEL LEVEL 01-03: 9

REV	DATE	REVISION DESCRIPTION	BY	CHK
01	01	Issue		
02	02	Issue	WS	JW
A	A	Issue	WS	JW

Inca

STRUCTURE
DUNNINGS
(02)8317 4775

BCA
CERTIFIED
(02)9191 0400

HYDRAULIC
SCOTT COLLIS CONSULTING
0433665388

ABORIST
DR TREEGOOD
0418979922

MECHANICAL
COMPACT AIR
(02)9707 4977

LANDSCAPE
WYER & CO
(02) 9362333

ACOUSTIC ENGINEER
ACOUSTIC LOGIC
(02)83398000

CIVIL & TRAFFIC
SGCE
(02)8883 4239

ASP LEVEL 03
ACME
(02)9531 2555

BASIX & WASTE
SENICA CONSULTANCY GROUP
(02)8262 0900

ELECTRICAL
JOELIANE
(02)9832 4803

TOWNPLANNER
PLANNING INGENUITY
(02)9531 2555

NORTH POINT
SCALE
1:100 @ A1 Size

DISCLAIMER
In accepting and utilising this document, the recipient agrees that Plus Studio, retain all common law, statutory law and other rights including copyright and intellectual property rights. The recipient agrees not to use this document for any purpose other than its intended use, to waive all claims against Plus Studio resulting from unauthorised changes, or to reuse the document on other projects without the prior written consent of Plus Studio. Under no circumstances shall transfer of this document be deemed a sale. Plus Studio makes no warranties of fitness for any purpose. The Builder/Contractor shall verify all dimensions prior to any work commencing. Figured dimensions shall take precedence over scaled work.

ARCHITECT
EORA / SYDNEY
6 Scotland Country
Level 4, 222 Clarence Street
Sydney NSW 2000
Australia
+61 2 9823 7000
sydney@plusstudio.co
Nominated Architects
Gabriel Douque 1622
4/111 Julia 10022
Pido Pin 11286
Plus Architecture Pty Ltd
ABN 40 091 690 336
plusstudio.co

2025 © Plus Architecture International Pty Ltd. All Rights Reserved.
Plus Studio® is a trademark of Plus Architecture International Pty Ltd.

**PLUS
STUDIO**

PROJECT TITLE
DARLEY ST E MONA VALE
PROJECT ADDRESS
35-39 DARLEY ST E MONA VALE NSW 2103
AUSTRALIA

CLIENT
Darley Vale Pty Ltd

APPROVED
AJ


CHECKED
JW

DRAWN
WS


DRAWING TITLE
**ADAPTABLE APARTMENT
TYPOLOGIES - SHEET 02**

PROJECT NUMBER
20895
DRAWING NUMBER
PLA-DA-6001


STAGE
DA
REVISION
A

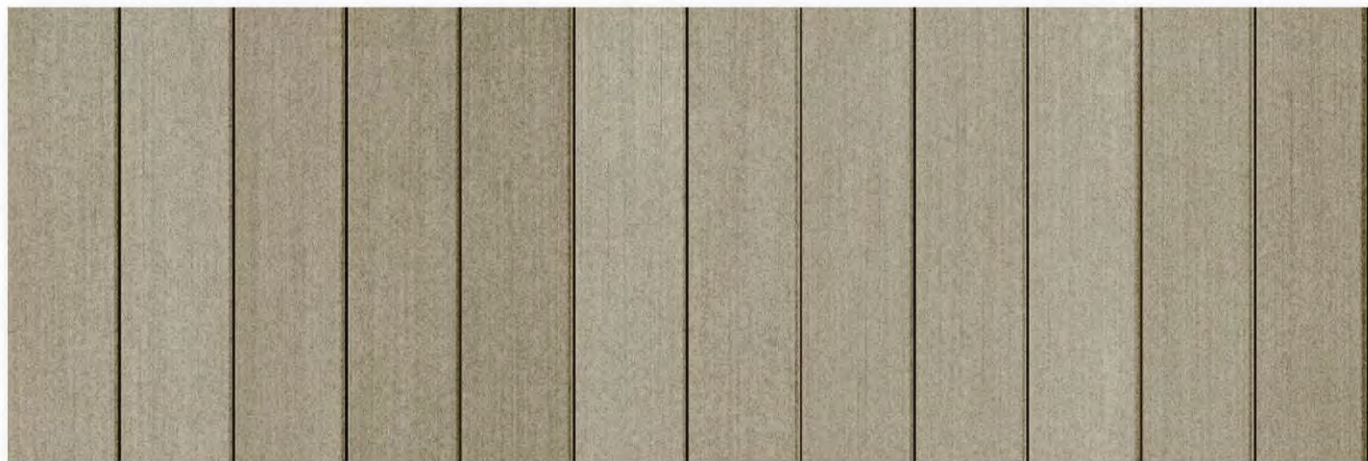

CL01 - CLADDING TYPE 01, BRONZE

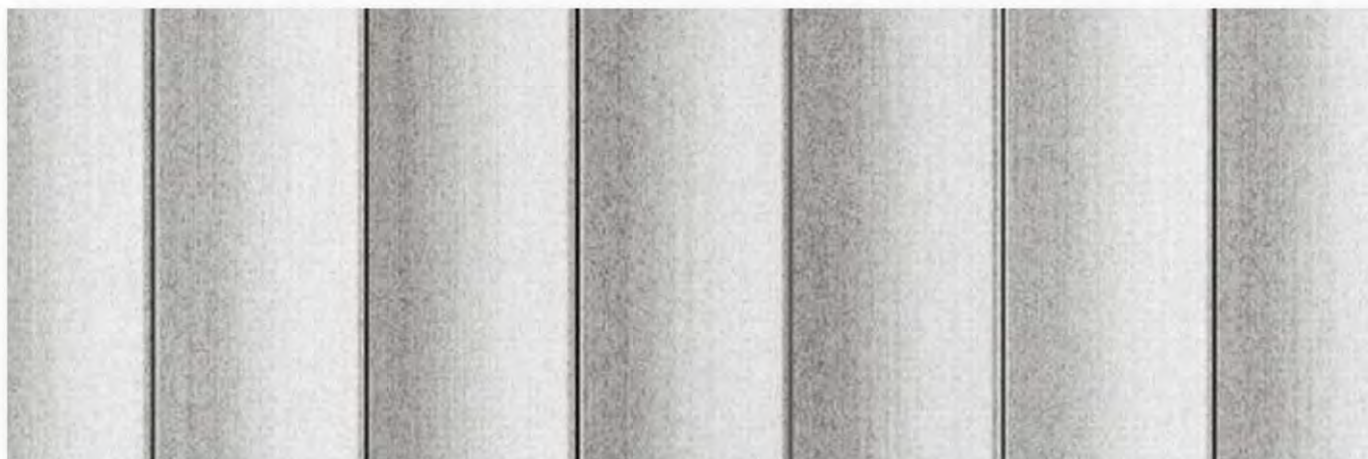

CL01 - CLADDING TYPE 02, OFF-WHITE METAL WORK

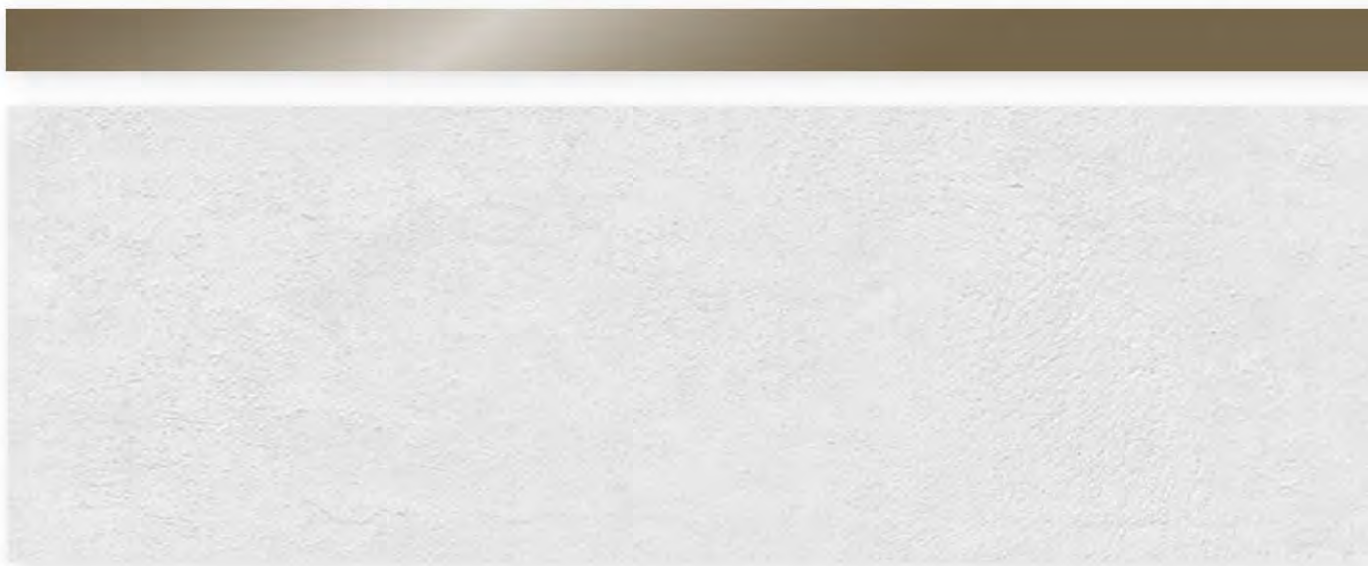

AF01 - APPLIED FINISH 01, OFF-WHITE



AF02 - APPLIED FINISH 02, OFF-WHITE VERTICAL PROFILE



GL01 - GLAZING TYPE 01, CLEAR GLAZING
BAL01 - BALUSTRADE TYPE 01, CLEAR GLAZING



REV	DATE	REVISION DESCRIPTION	BY	CHK
A	A	Issue	WS	JW

Inca

STRUCTURE

DUNNINGS
(02)8317 4775

BCA

CERTIFIED
(02)9191 0400

HYDRAULIC

SCOTT COLLIS CONSULTING
0433665388

ARBORIST

DR TREEGOOD
0418979922

MECHANICAL

COMPACT AIR
(02)9707 4977

LANDSCAPE

WYER & CO
(02) 9362333

ACOUSTIC ENGINEER

ACOUSTIC LOGIC
(02)83398000

CIVIL & TRAFFIC

SGCE
(02)8883 4239

ASP LEVEL 03

ACME
(02)9632 8330

BASIX & WASTE

SENICA CONSULTANCY GROUP
(02)8262 0900

ELECTRICAL

JOELIANE
(02)9832 4803

TOWNPLANNER

PLANNING IN GENIUNITY
(02)9531 2555

NORTH POINT

SCALE
1:0.67 @ A1 Size

DISCLAIMER

In accepting and utilising this document, the recipient agrees that Plus Studio, retain all common law, statutory law and other rights including copyright and intellectual property rights. The recipient agrees not to use this document for any purpose other than its intended use. To waive all claims against Plus Studio resulting from unauthorised changes, or to reuse the document on other projects without the prior written consent of Plus Studio. Under no circumstances shall transfer of this document be deemed a sale. Plus Studio makes no warranties of fitness for any purpose. The Builder/Contractor shall verify all dimensions prior to any work commencing. Figured dimensions shall take precedence over scaled work.

ARCHITECT

EORA / SYDNEY
Gadigal Country
Level 4, 222 Clarence Street
Sydney NSW 2000
Australia

+61 2 9823 7000
sydney@plusstudio.co
Nominated Architects
Gabriel Duque 1622
4/111 Julia 10002
Pido Pin 11286

Plus Architecture Pty Ltd
ABN 40 091 690 336
plusstudio.co
2025 © Plus Architecture International Pty Ltd. All Rights Reserved.
Plus Studio® is a trademark of Plus Architecture International Pty Ltd.

PLUS
STUDIO®

PROJECT TITLE

DARLEY ST E MONA VALE

PROJECT ADDRESS

35-39 DARLEY ST E MONA VALE NSW 2103
AUSTRALIA

CLIENT

Darley Vale Pty Ltd

APPROVED

AJ

CHECKED

JW

DRAWN

WS

DRAWING TITLE

MATERIAL SCHEDULE - SHEET 01

PROJECT NUMBER

20895

DRAWING NUMBER

PLA-DA-7000

STAGE

DA

REVISION

A



TO BE UPDATED

REV	DATE	REVISION DESCRIPTION	BY	CHK
A	A	Issue	WS	JW

Inca

STRUCTURE
DUNNINGS (02)8317 4775
BCA
CERTIFIED (02)9191 0400
HYDRAULIC
SCOTT COLLIS CONSULTING 0433665388

ABORIST
DR TREEGOOD 0418979922
MECHANICAL
COMPACT AIR (02)9707 4977
LANDSCAPE
WYER & CO (02) 9362333

ACOUSTIC ENGINEER
ACOUSTIC LOGIC (02)83398000
CIVIL & TRAFFIC
SGCE (02)8883 4239
ASP LEVEL 03
ACME (02)9632 8330

BASIX & WASTE
SENICA CONSULTANCY GROUP (02)8262 0900
ELECTRICAL
JOELIANE (02)9832 4803
TOWN PLANNER
PLANNING IN GENIUNITY (02)9531 2555

NORTH POINT	SCALE @ A1 Size
DISCLAIMER	

In accepting and utilising this document, the recipient agrees that Plus Studio, retain all common law, statutory law and other rights including copyright and intellectual property rights. The recipient agrees not to use this document for any purpose other than its intended use, to waive all claims against Plus Studio resulting from unauthorised changes, or to reuse the document on other projects without the prior written consent of Plus Studio. Under no circumstances shall transfer of this document be deemed a sale. Plus Studio makes no warranties of fitness for any purpose. The Builder/Contractor shall verify all dimensions prior to any work commencing. Figured dimensions shall take precedence over scaled work.

ARCHITECT
EORA / SYDNEY
Gadigal Country
Level 4, 222 Clarence Street
Sydney NSW 2000
Australia

+61 2 9823 7000
sydney@plusstudio.co

Nominated Architects
Gabriel Duxue 1622
Amit Jukka 10002
Pido Pin 11286

Plus Architecture Pty Ltd
ABN 40 091 690 336
plusstudio.co

2025 © Plus Architecture International Pty Ltd. All Rights Reserved.
Plus Studio® is a trademark of Plus Architecture International Pty Ltd.

PLUS
STUDIO®

PROJECT TITLE DARLEY ST E MONA VALE		
PROJECT ADDRESS 35-39 DARLEY ST E MONA VALE NSW 2103 AUSTRALIA		
CLIENT Darley Vale Pty Ltd		
APPROVED	CHECKED	DRAWN
AJ	JW	WS

DRAWING TITLE PERSPECTIVE - SHEET 01	
PROJECT NUMBER 20895	STAGE DA
DRAWING NUMBER PLA-DA-8000	REVISION A



TO BE UPDATED

REV	DATE	REVISION DESCRIPTION	BY	CHK
A	A	Issue	WS	JW

Inca

STRUCTURE
DUNNINGS (02)8317 4775
BCA
CERTIFIED (02)9191 0400
HYDRAULIC
SCOTT COLLIS CONSULTING 0433665388

ABORIST
DR TREEGOOD 0418979922
MECHANICAL
COMPACT AIR (02)9707 4977
LANDSCAPE
WYER & CO (02) 9362333

ACOUSTIC ENGINEER
ACOUSTIC LOGIC (02)83398000
CIVIL & TRAFFIC
SGCE (02)8883 4239
ASP LEVEL 03
ACME (02)9632 8330

BASIX & WASTE
SENICA CONSULTANCY GROUP (02)8262 0900
ELECTRICAL
JOELIANE (02)9832 4803
TOWN PLANNER
PLANNING IN GENIUNITY (02)9531 2555

NORTH POINT	SCALE @ A1 Size
DISCLAIMER In accepting and utilising this document, the recipient agrees that Plus Studio, retain all common law, statutory law and other rights including copyright and intellectual property rights. The recipient agrees not to use this document for any purpose other than its intended use, to waive all claims against Plus Studio resulting from unauthorised changes, or to reuse the document on other projects without the prior written consent of Plus Studio. Under no circumstances shall transfer of this document be deemed a sale. Plus Studio makes no warranties of fitness for any purpose. The Builder/Contractor shall verify all dimensions prior to any work commencing. Figured dimensions shall take precedence over scaled work.	

ARCHITECT	PLUS [®] STUDIO
EORA / SYDNEY Gadigal Country Level 4, 222 Clarence Street Sydney NSW 2000 Australia +61 2 9823 7000 sydney@plusstudio.co	
Nominated Architects Gabriel Duque 1622 Amit Jukka 10002 Pado Pin 11286	
Plus Architecture Pty Ltd ABN 40 091 690 336 plusstudio.co	
2025 © Plus Architecture International Pty Ltd. All Rights Reserved. Plus Studio® is a trademark of Plus Architecture International Pty Ltd.	

PROJECT TITLE		
DARLEY STE MONA VALE		
PROJECT ADDRESS		
35-39 DARLEY STE MONA VALE NSW 2103 AUSTRALIA		
CLIENT		
Darley Vale Pty Ltd		
APPROVED	CHECKED	DRAWN
AJ	JW	WS

DRAWING TITLE	STAGE
PERSPECTIVE - SHEET 02	DA
PROJECT NUMBER	REVISION
20895	A
DRAWING NUMBER	
PLA-DA-8001	