

EXISTING SITE PLAN LEGEND

- EXISTING BUILDINGS
- EXISTING PAVING
- ROOF LINE (ABOVE)
- EXISTING LANDSCAPING
- ELEMENTS TO BE DEMOLISHED
- EXISTING FENCING
- DEMOLISH FENCING
- EXISTING TREES
- TREES TO BE REMOVED
- EXISTING SITE CONTOURS (500MM)

F	Draft SSDA Set - SINSW Review	18/08/2021	BN
G	SSDA Issue	27/08/2021	JH
H	Draft SD Issue	10/09/2021	JH
I	SD Issue	17/09/2021	JH
J	DRAFT SDRP ISSUE	29/10/2021	LW
K	Response to Submission Issue	11/11/2021	LW
L	SSDA Update	08/02/2022	MK
M	Section 4.55 Modification Issue	14/03/2022	JH
N	Updated Section 4.55 Modification Issue	21/03/2022	JH
REV.	DESCRIPTION	DATE	INIT.

fulton trotter

ARCHITECTS
BRISBANE
SYDNEY

SYDNEY
Level 3, 35 Spring Street
PO Box 1669
Bondi Junction, NSW 2022
t: (02) 8383 5151
e: sydney@fultontrotter.com.au

DIRECTORS
Greg Isaac raia
Justine Ezony raia
John Ward raia
Katerina Dracopoulos raia
Mark Trotter raia
Paul Sekava raia
Paul Trotter raia
Ryan Loveday raia

NSW 6855 QLD 2920
QLD 3313 QLD 3847
QLD 4529
VIC 18804 NSW 8371 QLD 3847
VIC 17691 NSW 4421 QLD 1870
NSW 7180 QLD 3108
NSW 7177 QLD 2648
QLD 4500

www.fultontrotter.com.au

PHASE 1 SCHEMATIC DESIGN

NSW DEPARTMENT OF
EDUCATION

NORTH SYDNEY PUBLIC
SCHOOL

BAY ROAD
WAVERTON, NSW

DRAWING EXISTING & DEMOLITION SITE PLAN

Figured dimensions take precedence over scale dimensions. Contractors must verify all dimensions on site before commencing any work or making shop drawings.

PROJECT NUMBER
7068WA01

DIRECTOR
JW

DRAWING NUMBER
SD-1001

CHECKED
N

REVISION

1 PLAN DEMOLITION SITE PLAN SCALE: 1:500

PROPOSED SITE PLAN LEGEND

- EXISTING BUILDINGS
- PROPOSED BUILDINGS (SSDA)
- ROOF LINE (ABOVE)
- EXISTING BUILDING REFURBISHMENT
- EXISTING PAVING
- PROPOSED PAVING
- LANDSCAPING
- EXISTING FENCING
- PROPOSED FENCING
- EXISTING TREES
- PROPOSED TREES
- EXISTING SPOT LEVEL
- PROPOSED SPOT LEVEL

SEC. 4.55 MODIFICATION ITEMS

- ENTRY RAMP RECONFIGURATION TO BE 1:15, ADDITIONAL SLAB TO ACCESS PLANT ROOM
- HERITAGE FENCE TEMPORARY REMOVAL
- ADDITIONAL CLEANER'S CUPBOARD
- LIBRARY ENTRY DOOR MOVED DUE TO CLEANER STORE BEING ADDED, NOW ALIGNS WITH LIFT
- WALL ALIGNMENT OF WC'S LEVEL 3
- WINDOW CHANGES TO BUILDING I SOUTH & EAST ELEVATIONS ON L1 / L2 / L3. WINDOWS INCREASED IN SIZE FOR COMPLIANCE WITH BCA PART F4 - LIGHT AND VENTILATION. FIXED GLAZED PANEL INTRODUCED TO LOWER SECTION OF L2 / L3 WINDOWS TO MEET MIN 1200MM SILL HEIGHT REQUIREMENT IN EFSG. LARGER OPENABLE AWNINGS INTRODUCED FOR NATURAL VENTILATION COMPLIANCE.
- LOUVERED DOORS CHANGE FROM SINGLE TO DOUBLE DOOR TO SUIT PLANT ROOM REQUIREMENTS.

I	SD Issue	17/09/2021	JH
J	SSDA Updates	28/10/2021	LW
K	DRAFT SDRP ISSUE	29/10/2021	LW
L	Response to Submission Issue	11/11/2021	LW
M	Section 4.55 Modification Issue	10/03/2022	MK
N	Section 4.55 Modification Issue	14/03/2022	JH
O	Updated Section 4.55 Modification Issue	22/03/2022	JH
P	Updated Section 4.55 Modification Issue	04/04/2022	MK
Q	Updated Section 4.55 Modification Issue	08/04/2022	JH
REV.	DESCRIPTION	DATE	INIT.

fulton trotter ARCHITECTS

SYDNEY
Level 3, 35 Spring Street
PO Box 1669
Bondi Junction, NSW 2022

t: (02) 8383 5151
e: sydney@fultontrotter.com.au

DIRECTORS
Greg Isaac raia NSW 6855 QLD 2920
Justine Ezony raia QLD 3313
John Ward raia VIC 18804 NSW 8371 QLD 3847
Katerina Dracopoulos raia QLD 4529
Mark Trotter raia VIC 17691 NSW 4421 QLD 1870
Paul Sekava raia NSW 7180 QLD 3108
Paul Trotter raia QLD 2948
Ryan Loveday raia NSW 7177 QLD 4500

www.fultontrotter.com.au

PHASE I SCHEMATIC DESIGN

NSW DEPARTMENT OF
EDUCATION

NORTH SYDNEY PUBLIC
SCHOOL

BAY ROAD
WAVERTON, NSW

DRAWING PROPOSED SITE PLAN

Figured dimensions take precedence over
scale dimensions. Contractors must verify
all dimensions on site before commencing
any work or making shop drawings.

PROJECT NUMBER
7068WA01

DRAWING NUMBER
SD-1002

DIRECTOR

JW


CHECKED

REVISION


Q

1


PLAN
PROPOSED SITE PLAN
SCALE: 1:500

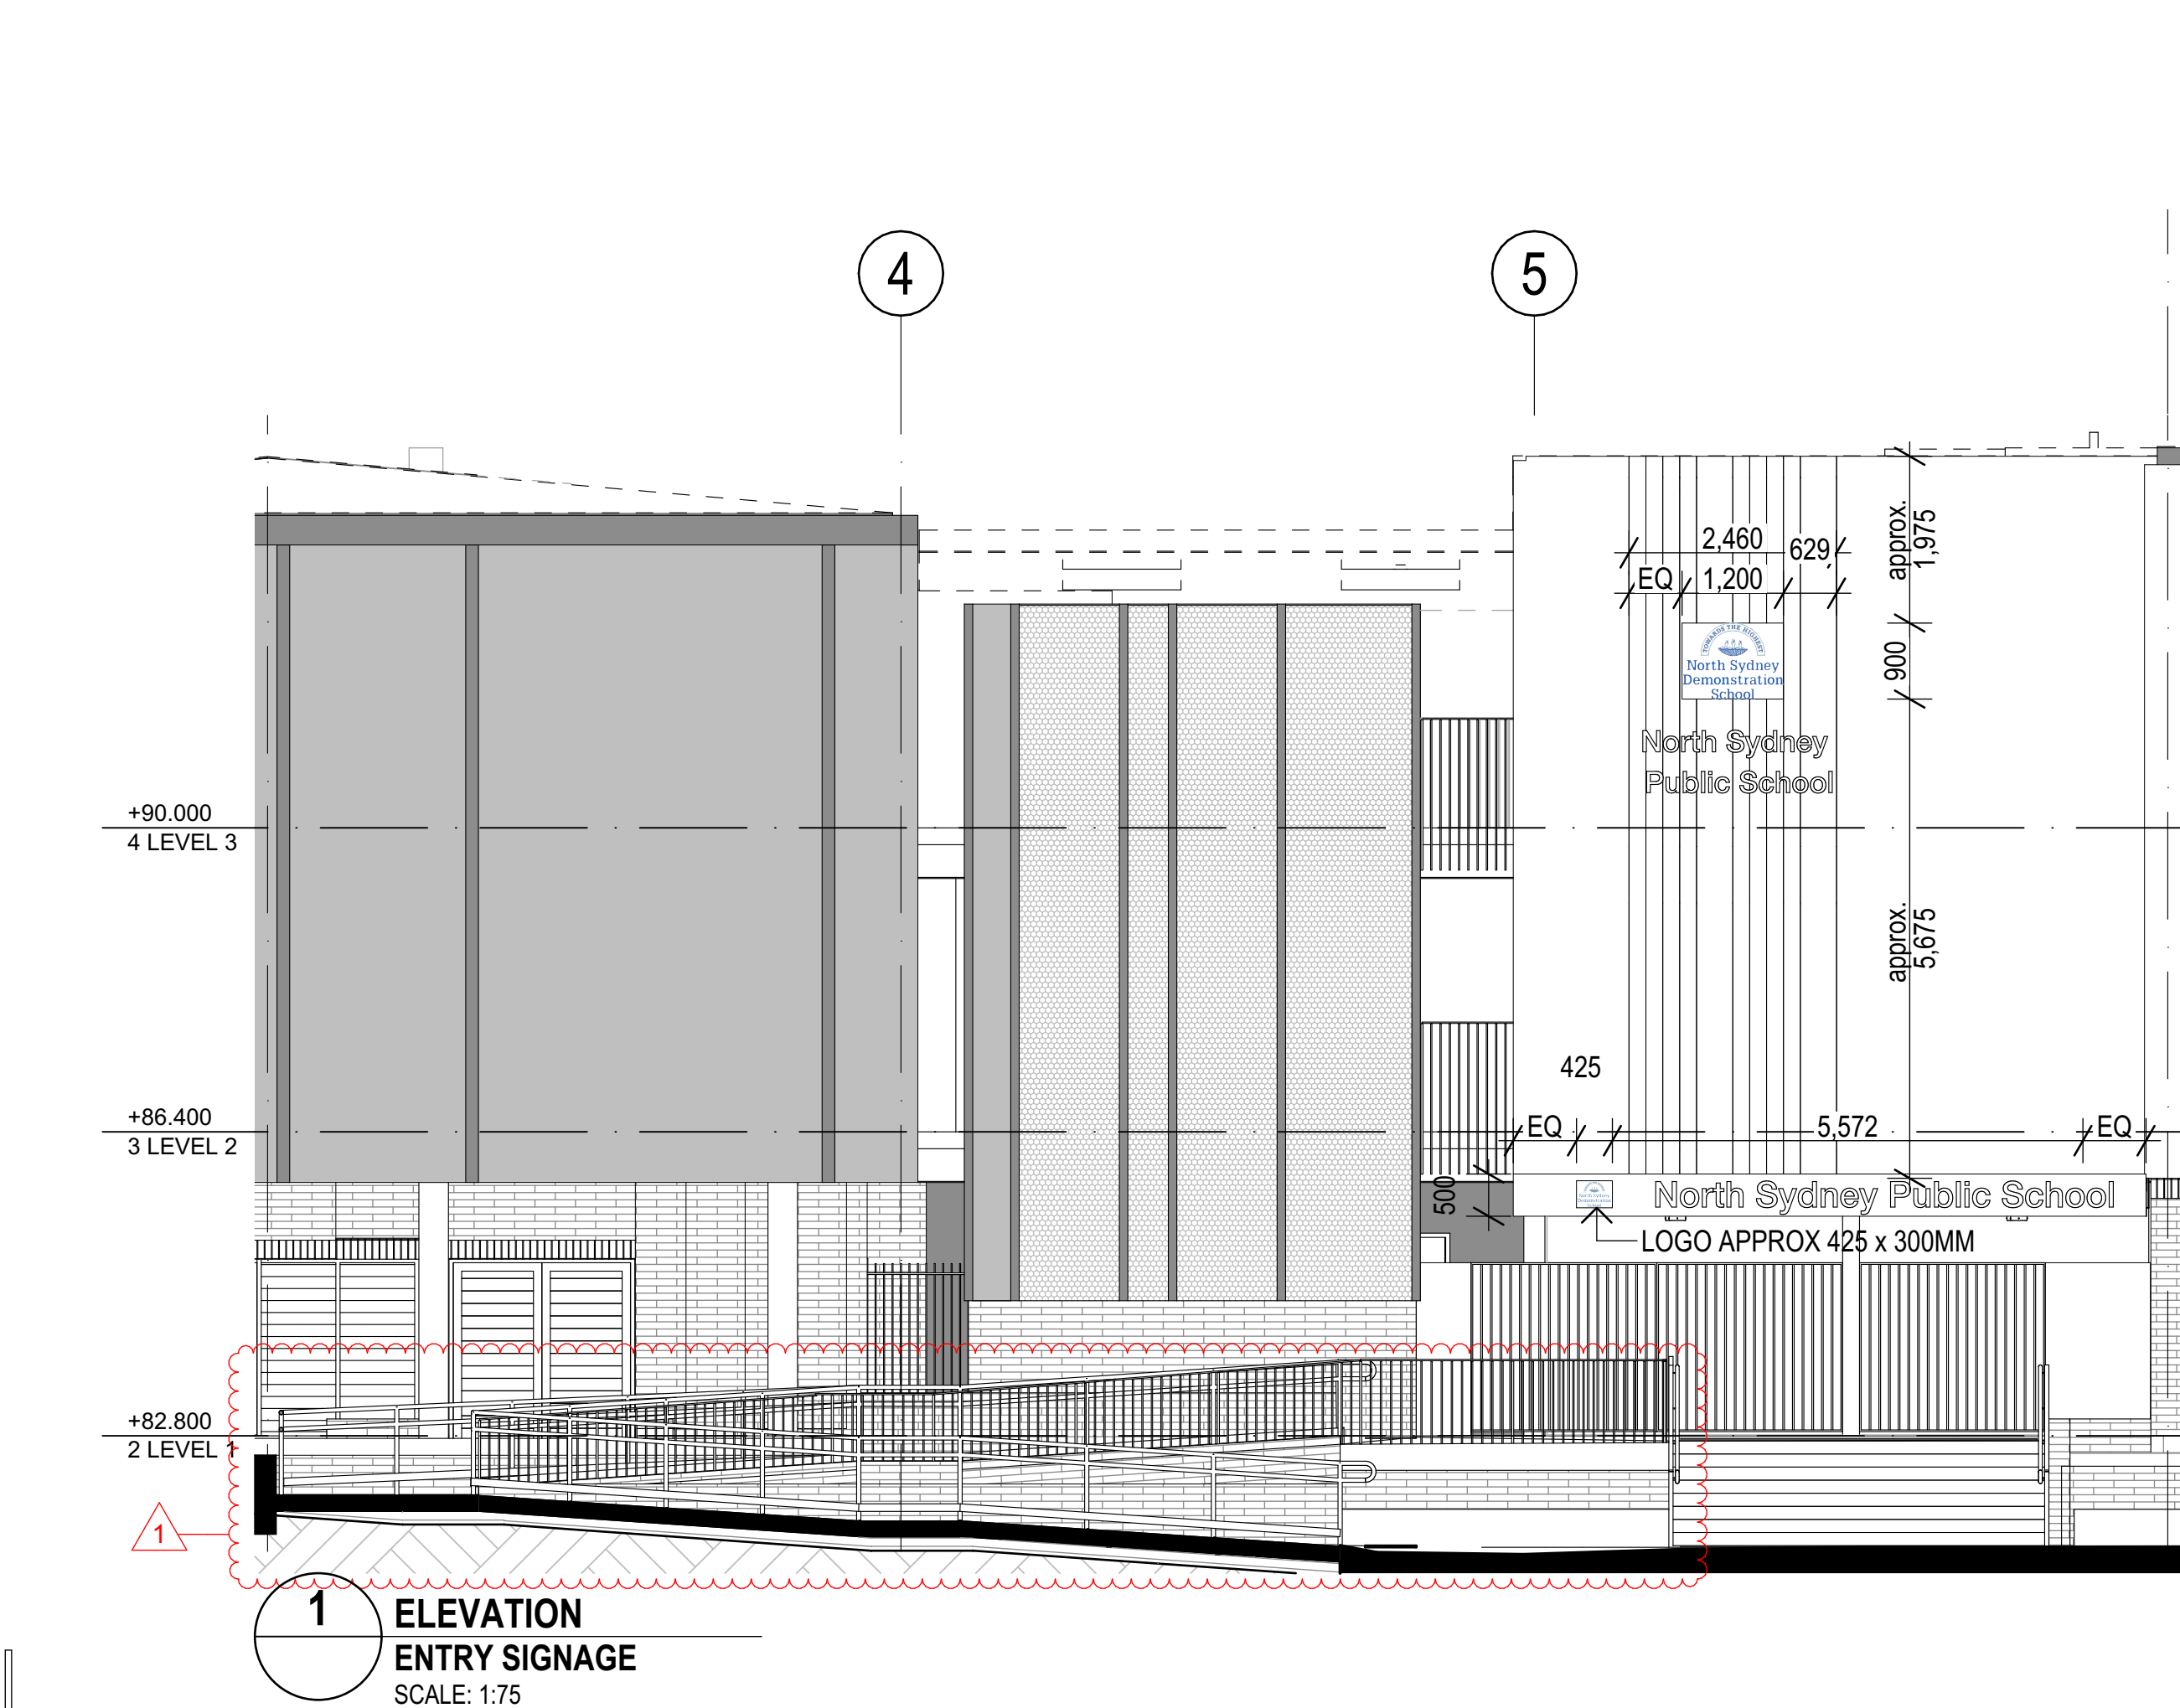


1 ELEVATION
ENTRY SIGNAGE
SCALE: 1:75

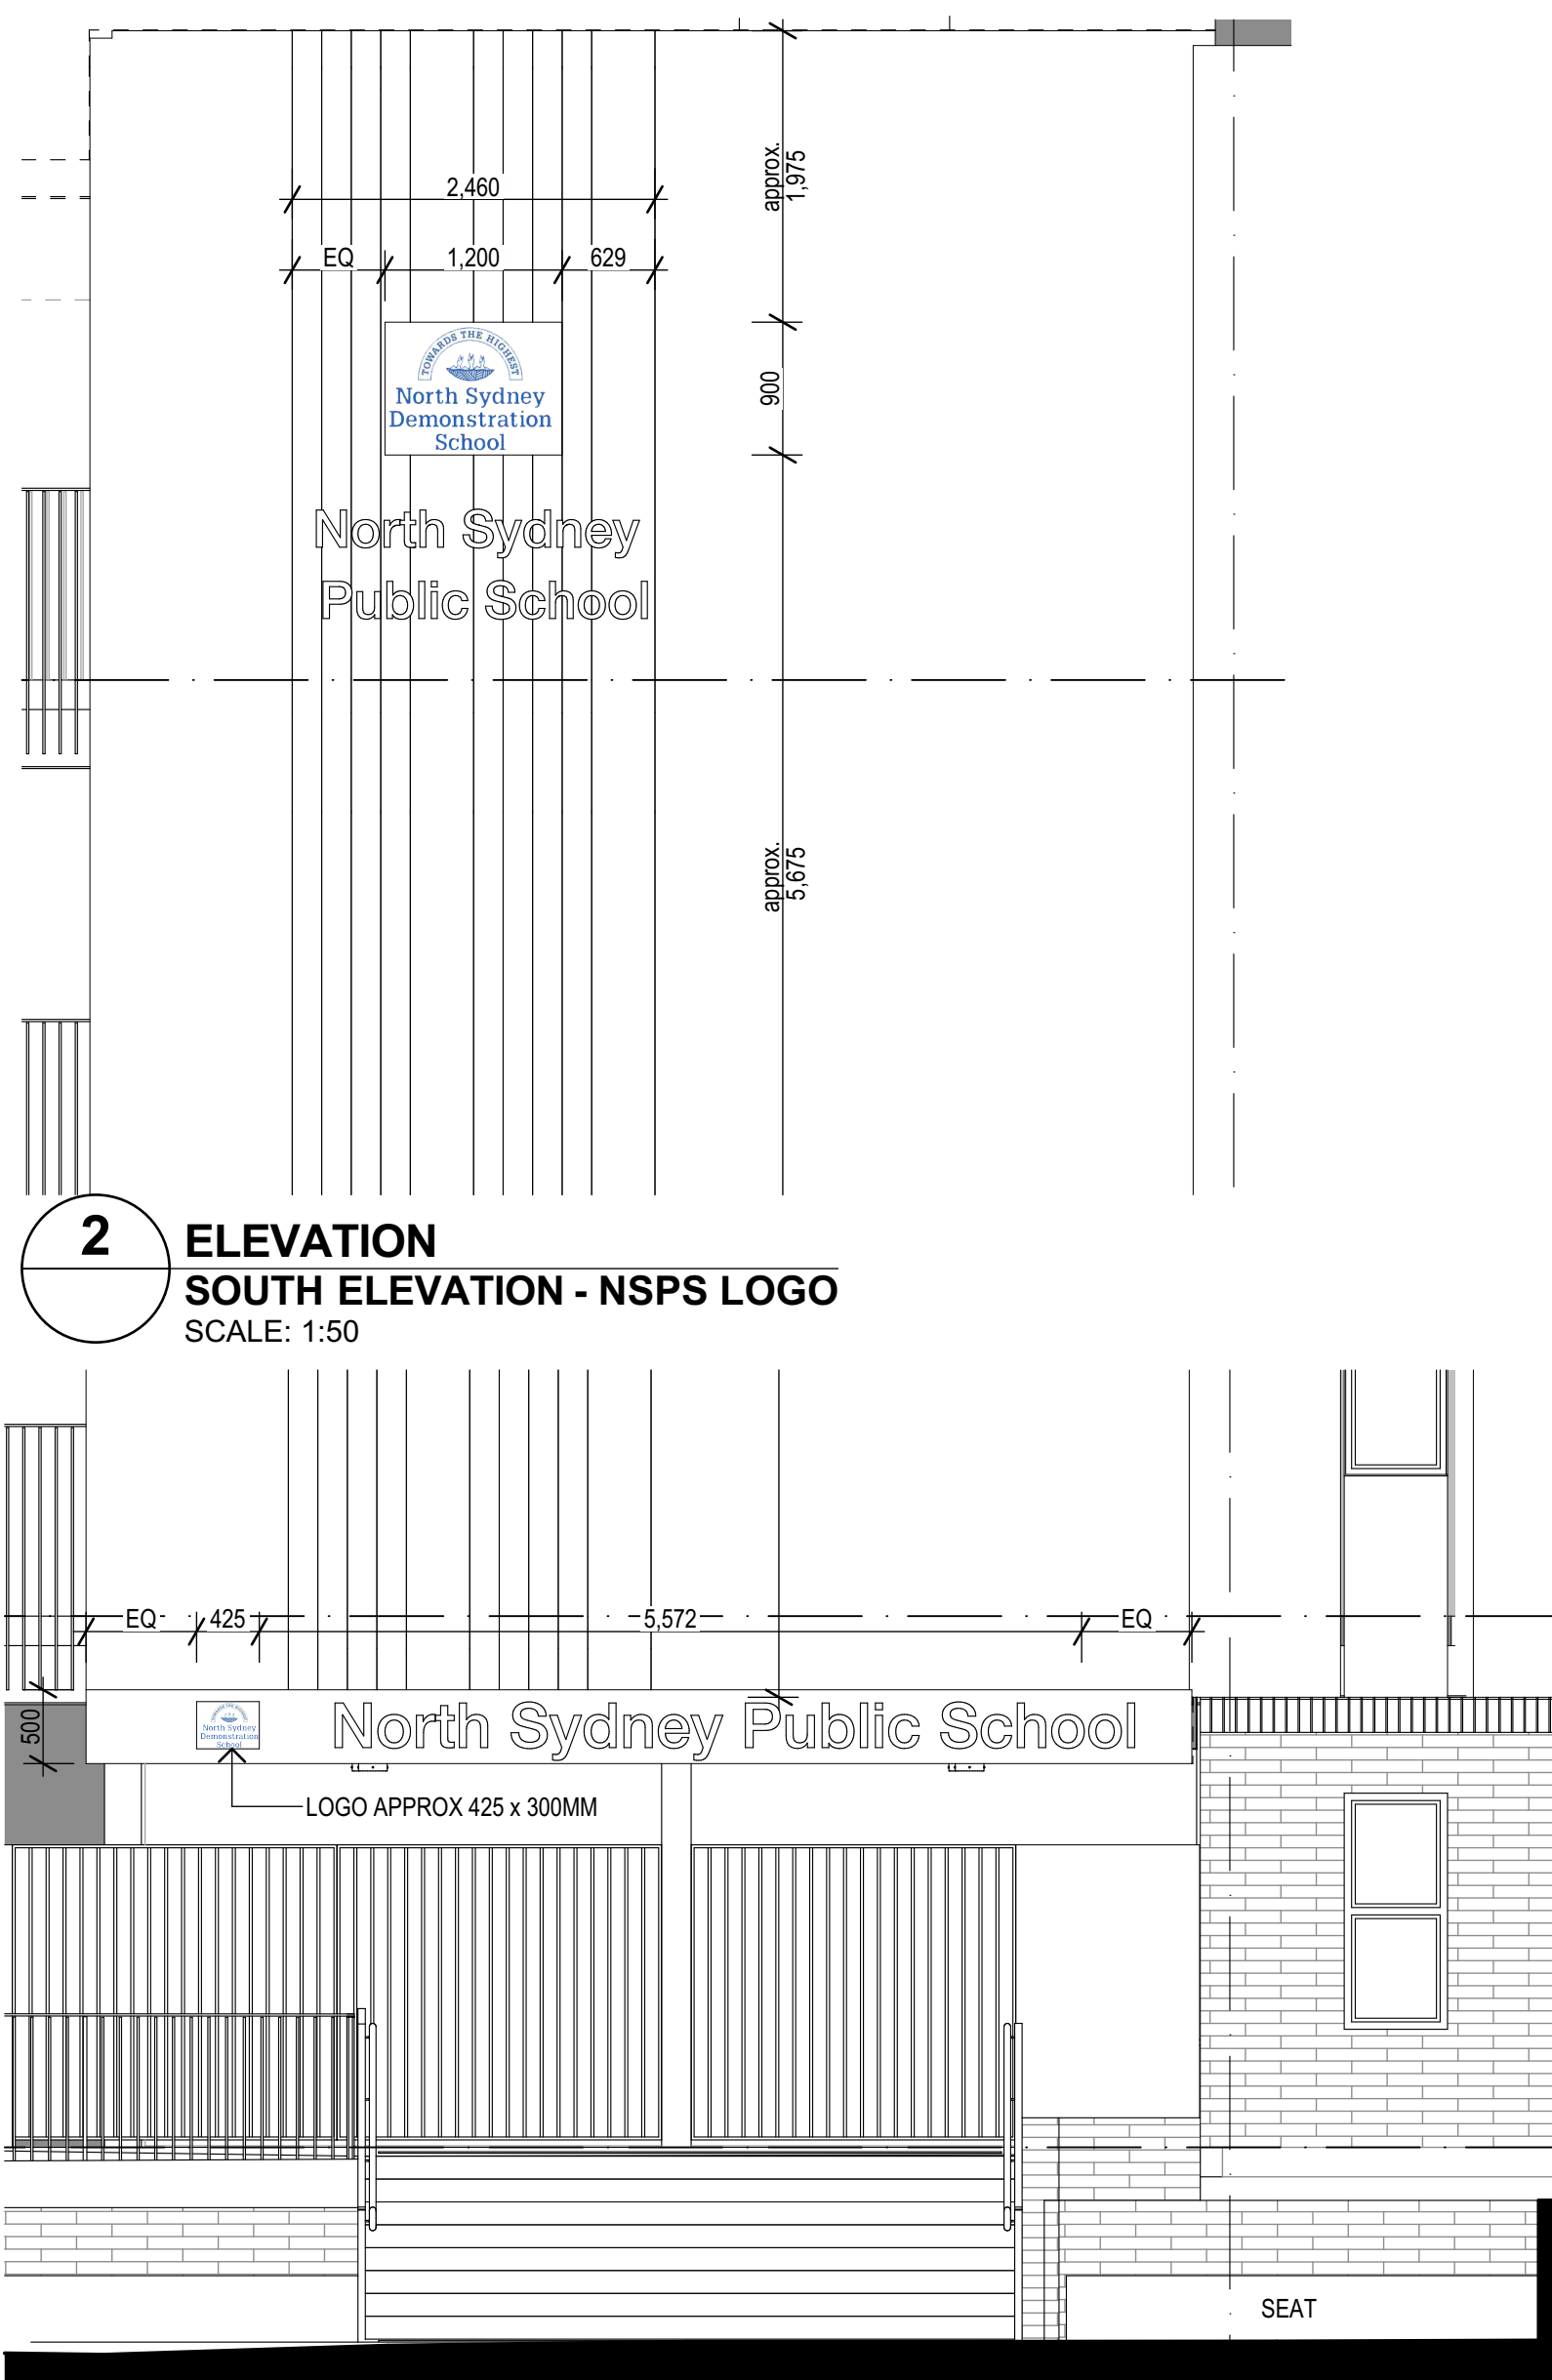

2 ELEVATION
SOUTH ELEVATION - NSPS LOGO
SCALE: 1:50

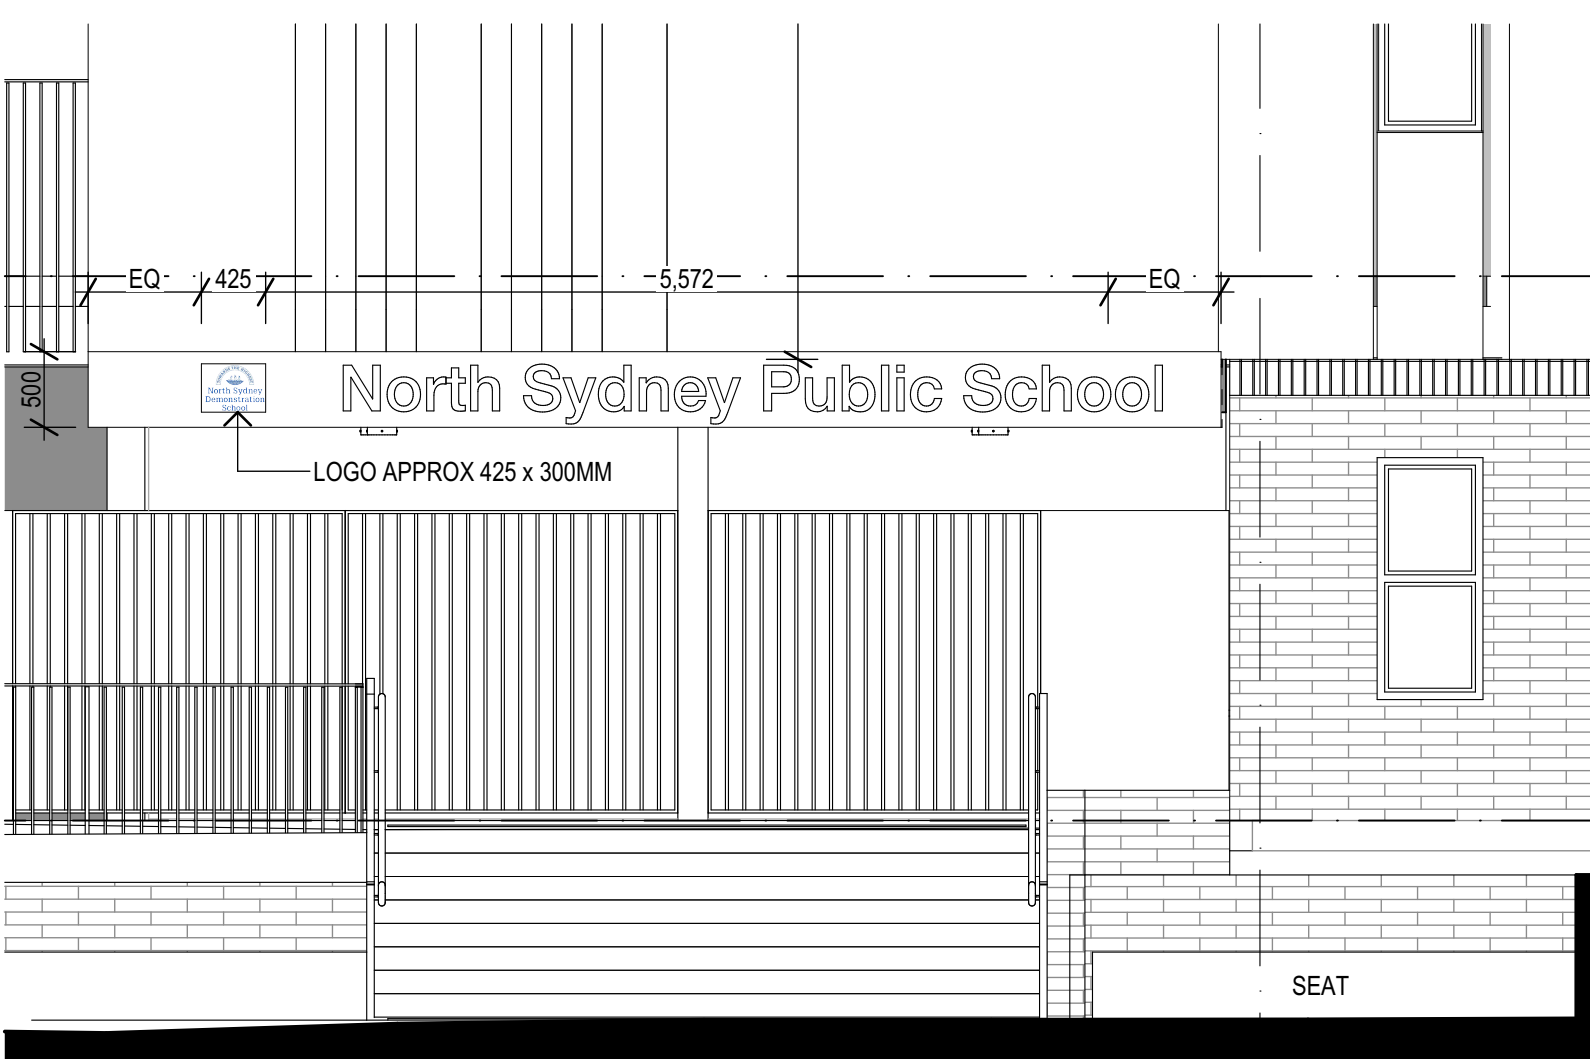

3 ELEVATION
SOUTH ELEVATION - SCHOOL SIGNAGE
SCALE: 1:50

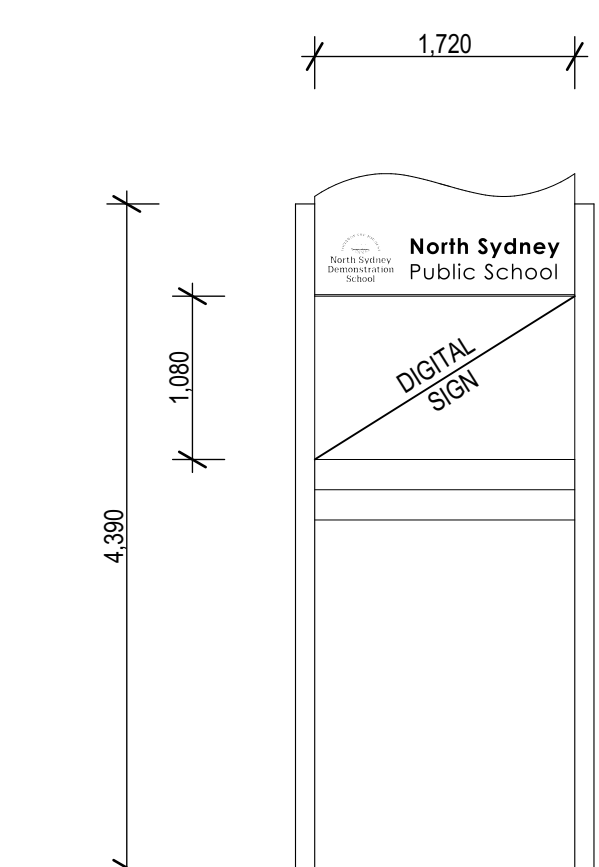

4 ELEVATION
DIGITAL SIGN
SCALE: 1:50

Copyright
This drawing shows design features and elements of a design prepared by Fulton Trotter Architects and is to be used only for work authorised in writing by the designers. It cannot be copied directly or indirectly, in whole or in part, nor shall it be used for any other building purposes. Unauthorised use will be considered an infringement of these rights.

- SEC. 4.55 MODIFICATION ITEMS**
- ENTRY RAMP RECONFIGURATION TO BE 1:15, ADDITIONAL SLAB TO ACCESS PLANT ROOM
 - HERITAGE FENCE TEMPORARY REMOVAL
 - ADDITIONAL CLEANER'S CUPBOARD
 - LIBRARY ENTRY DOOR MOVED DUE TO CLEANER STORE BEING ADDED, NOW ALIGNS WITH LIFT
 - WALL ALIGNMENT OF WC'S LEVEL 3
 - WINDOW CHANGES TO BUILDING I SOUTH & EAST ELEVATIONS ON L1 / L2 / L3. WINDOWS INCREASED IN SIZE FOR COMPLIANCE WITH BCA PART F4 - LIGHT AND VENTILATION. FIXED GLAZED PANEL INTRODUCED TO LOWER SECTION OF L2 / L3 WINDOWS TO MEET MIN 1200MM SILL HEIGHT REQUIREMENT IN EFSS. LARGER OPENABLE AWNINGS INTRODUCED FOR NATURAL VENTILATION COMPLIANCE.
 - LOUVERED DOORS CHANGE FROM SINGLE TO DOUBLE DOOR TO SUIT PLANT ROOM REQUIREMENTS.

B	Draft SSDA Set - SINISW Review	18/08/2021	BN
C	SSDA Issue	27/08/2021	JH
D	Draft SD Issue	10/09/2021	JH
E	SD Issue	17/09/2021	JH
F	Response to Submission Issue	11/11/2021	LW
G	Section 4.55 Modification Issue	10/03/2022	MK
H	Section 4.55 Modification Issue	14/03/2022	JH
I	Updated Section 4.55 Modification Issue	04/04/2022	MK
J	Updated Section 4.55 Modification Issue	08/04/2022	JH
REV.	DESCRIPTION	DATE	INIT.

fulton trotter
ARCHITECTS
BRISBANE
SYDNEY

SYDNEY
Level 3, 35 Spring Street
PO Box 1669
Bondi Junction, NSW 2022
t: (02) 8383 5151
e: sydney@fultontrotter.com.au

DIRECTORS
Greg Isaac raia QLD 2820
Justine Ezony raia QLD 3313
John Ward raia VIC 18804 NSW 8371 QLD 3847
Katerina Dracopoulos raia QLD 4529
Mark Trotter raia VIC 17691 NSW 4421 QLD 1870
Paul Sekava raia NSW 7180 QLD 3108
Paul Trotter raia QLD 2648 NSW 7177 QLD 4500
Ryan Loveday raia

www.fultontrotter.com.au

PHASE
SCHEMATIC DESIGN

CLIENT
NSW DEPARTMENT OF
EDUCATION

PROJECT
NORTH SYDNEY PUBLIC
SCHOOL

ADDRESS
BAY ROAD
WAVERTON, NSW

DRAWING
**STREETSCAPE ELEVATIONS &
SCHOOL SIGNAGE**

PROJECT NUMBER
7068WA01

DIRECTOR
JW

CHECKED

DRAWING NUMBER
SD-1103

REVISION
J



BUILDING J


ENTRY

BUILDING I


Copyright
This drawing shows design features and elements of a design prepared by
Fulton Trotter Architects and is to be used only for work authorised in
writing by the designers. It cannot be copied directly or indirectly, in whole
or in part, nor shall it be used for any other building purposes. Unauthorised
use will be considered an infringement of these rights.

SEC. 4.55 MODIFICATION ITEMS


- ENTRY RAMP RECONFIGURATION TO BE 1:15, ADDITIONAL SLAB TO ACCESS PLANT ROOM
- HERITAGE FENCE TEMPORARY REMOVAL
- ADDITIONAL CLEANER'S CUPBOARD
- LIBRARY ENTRY DOOR MOVED DUE TO CLEANER STORE BEING ADDED, NOW ALIGNS WITH LIFT
- WALL ALIGNMENT OF WC'S LEVEL 3
- WINDOW CHANGES TO BUILDING I SOUTH & EAST ELEVATIONS ON L1 / L2 / L3. WINDOWS INCREASED IN SIZE FOR COMPLIANCE WITH BCA PART F4 - LIGHT AND VENTILATION. FIXED GLAZED PANEL INTRODUCED TO LOWER SECTION OF L2 / L3 WINDOWS TO MEET MIN 1200MM SILL HEIGHT REQUIREMENT IN EFSS. LARGER OPENABLE AWNINGS INTRODUCED FOR NATURAL VENTILATION COMPLIANCE.
- LOUVERED DOORS CHANGE FROM SINGLE TO DOUBLE DOOR TO SUIT PLANT ROOM REQUIREMENTS.

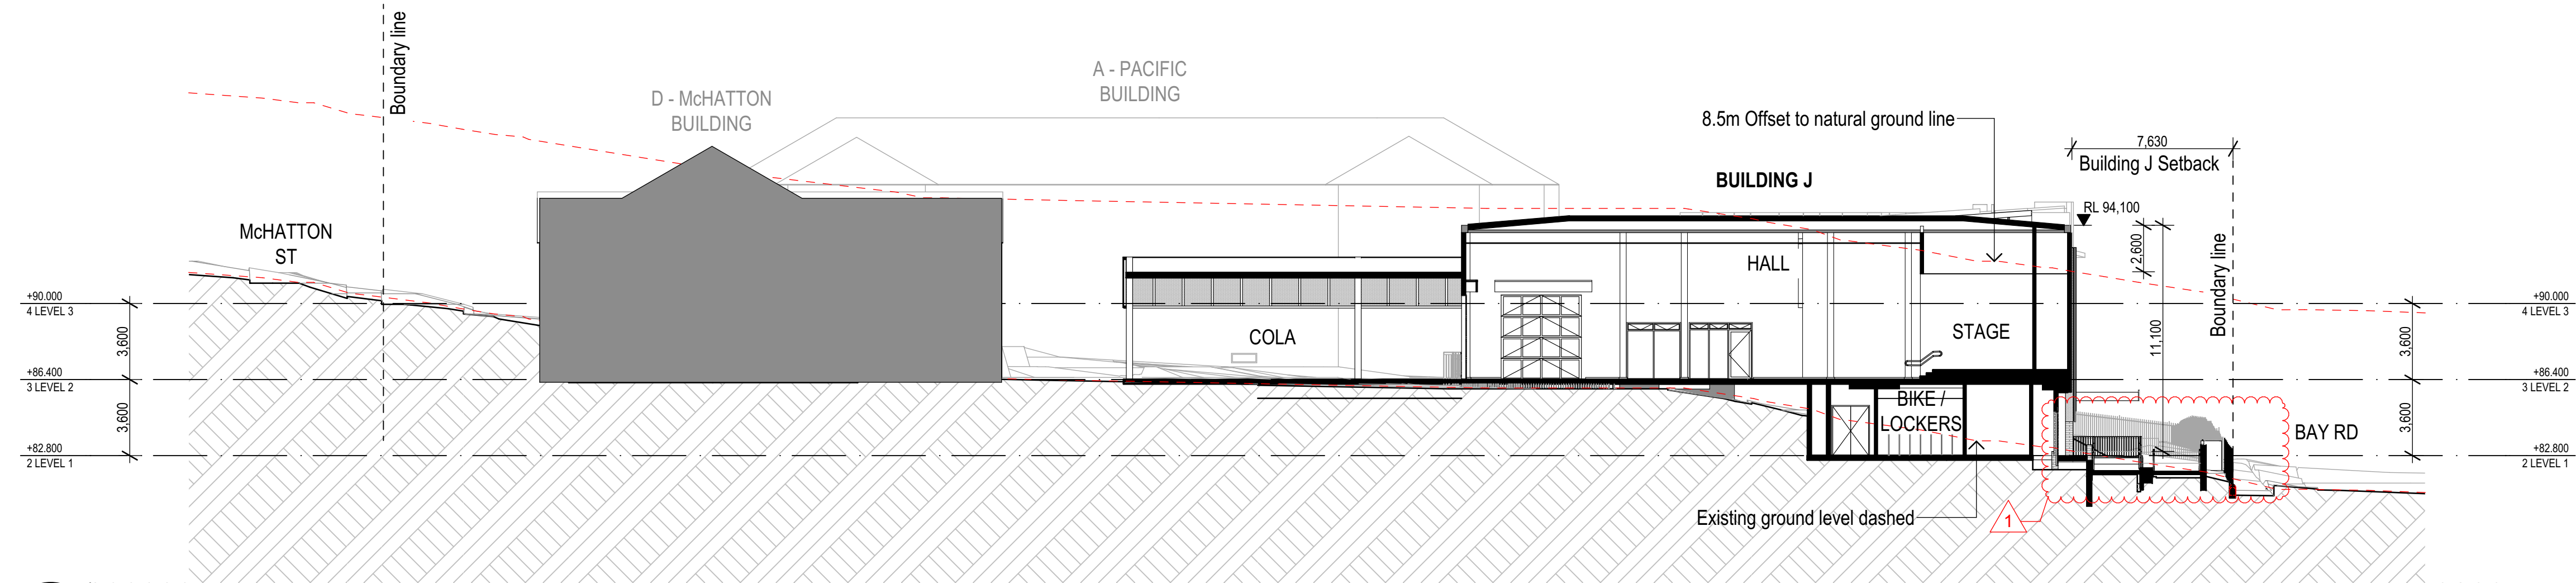

1 SECTION
SITE SECTION 01
SCALE: 1:200

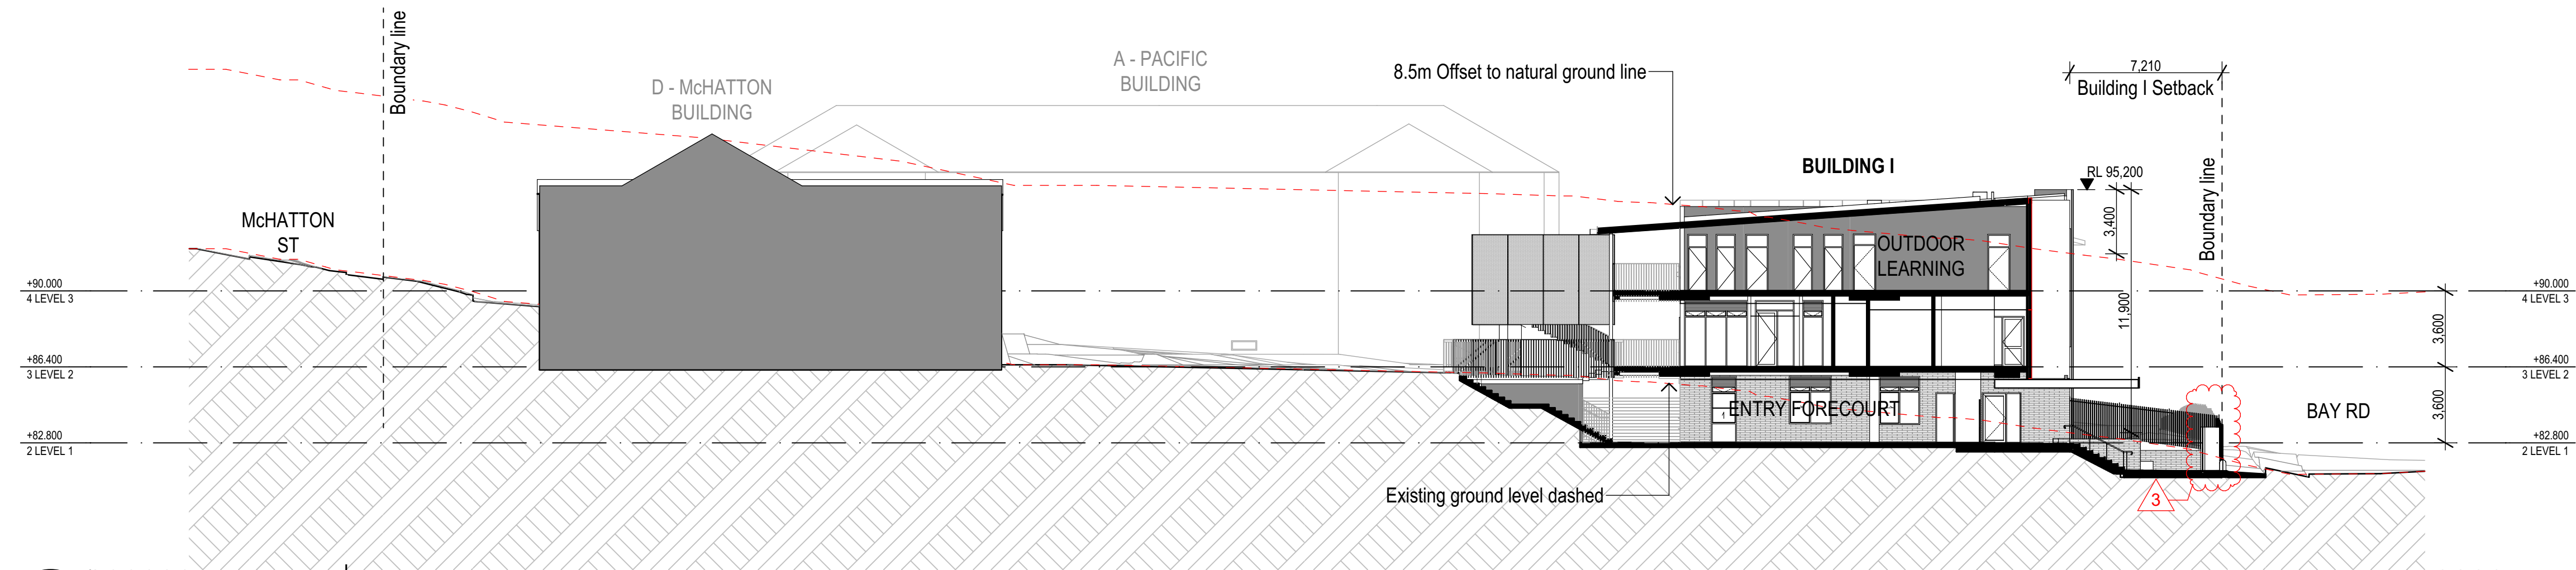

2 SECTION
SITE SECTION 02
SCALE: 1:200

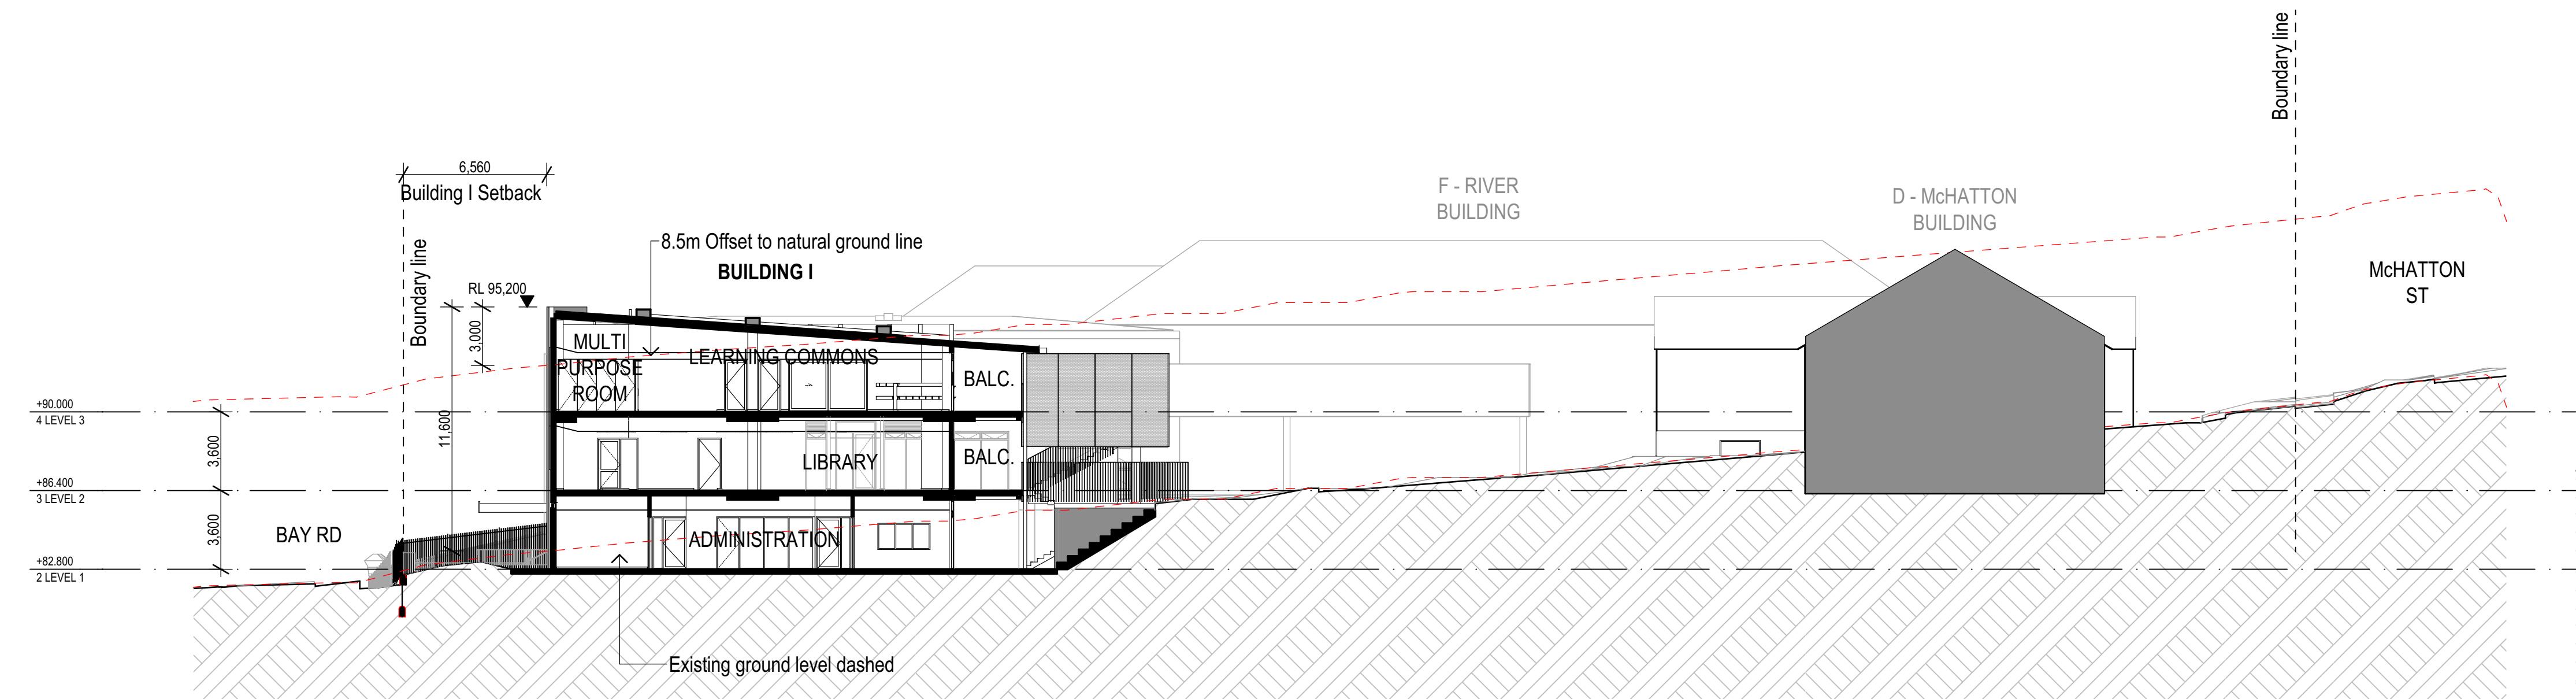

3 SECTION
SITE SECTION 03
SCALE: 1:200

E	Draft SSDA Set - SINSW Review	18/08/2021	BN
F	SSDA Issue	27/08/2021	JH
G	Draft SD Issue	10/09/2021	JH
H	SD Issue	17/09/2021	JH
I	DRAFT SDRP ISSUE	29/10/2021	LW
J	Response to Submission Issue	11/11/2021	LW
K	Section 4.55 Modification Issue	10/03/2022	MK
L	Section 4.55 Modification Issue	14/03/2022	JH
M	Updated Section 4.55 Modification Issue	08/04/2022	MK
REV.	DESCRIPTION	DATE	INIT.

fulton trotter
ARCHITECTS

SYDNEY
BRISBANE
SYDNEY

Level 3, 35 Spring Street
PO Box 1669
Bondi Junction, NSW 2022
t: (02) 8383 5151
e: sydney@fultontrotter.com.au
www.fultontrotter.com.au

DIRECTORS

Greg Isaac raia QLD 2820
Justine Ezerny raia QLD 3313
John Ward raia VIC 18804 NSW 8371 QLD 3847
Katerina Dracopoulos raia VIC 17691 NSW 4421 QLD 1870
Mark Trotter raia NSW 7180 QLD 3108
Paul Sekava raia QLD 2648
Paul Trotter raia NSW 7177
Ryan Loveday raia QLD 4500

PHASE

SCHEMATIC DESIGN

CLIENT
NSW DEPARTMENT OF
EDUCATION

PROJECT
NORTH SYDNEY PUBLIC
SCHOOL

ADDRESS
BAY ROAD
WAVERTON, NSW

DRAWING
SITE SECTIONS 01

Figured dimensions take precedence over
scale dimensions. Contractors must verify
all dimensions on site before commencing
any work or making shop drawings.

PROJECT NUMBER
7068WA01

DIRECTOR
JW


DRAWING NUMBER
SD-1104

CHECKED
M


150mm @ A1

100

50

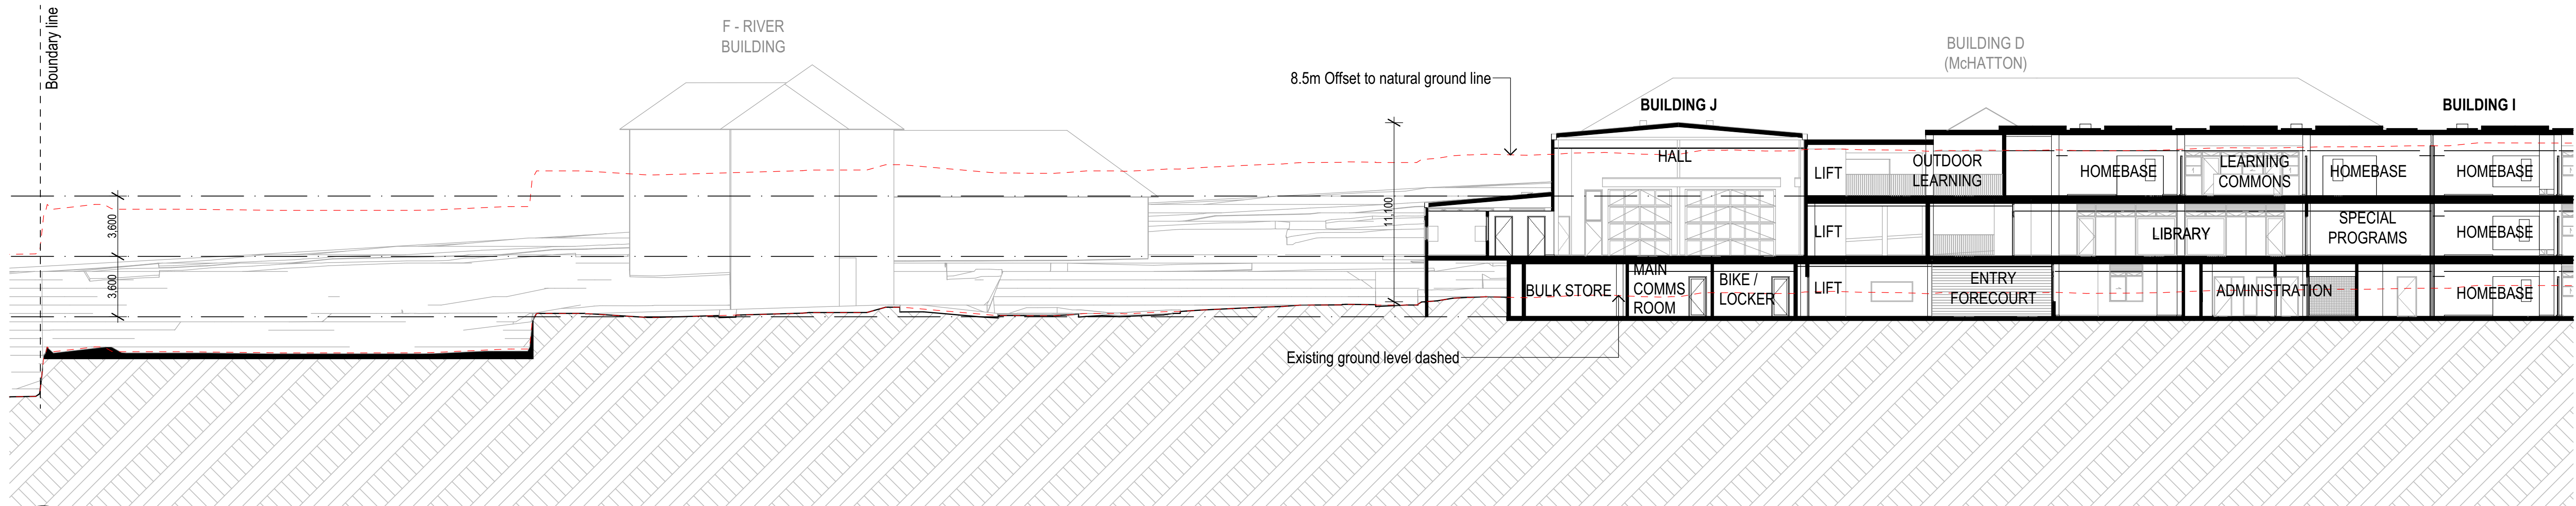

1 SECTION
SITE SECTION 04
SCALE: 1:200

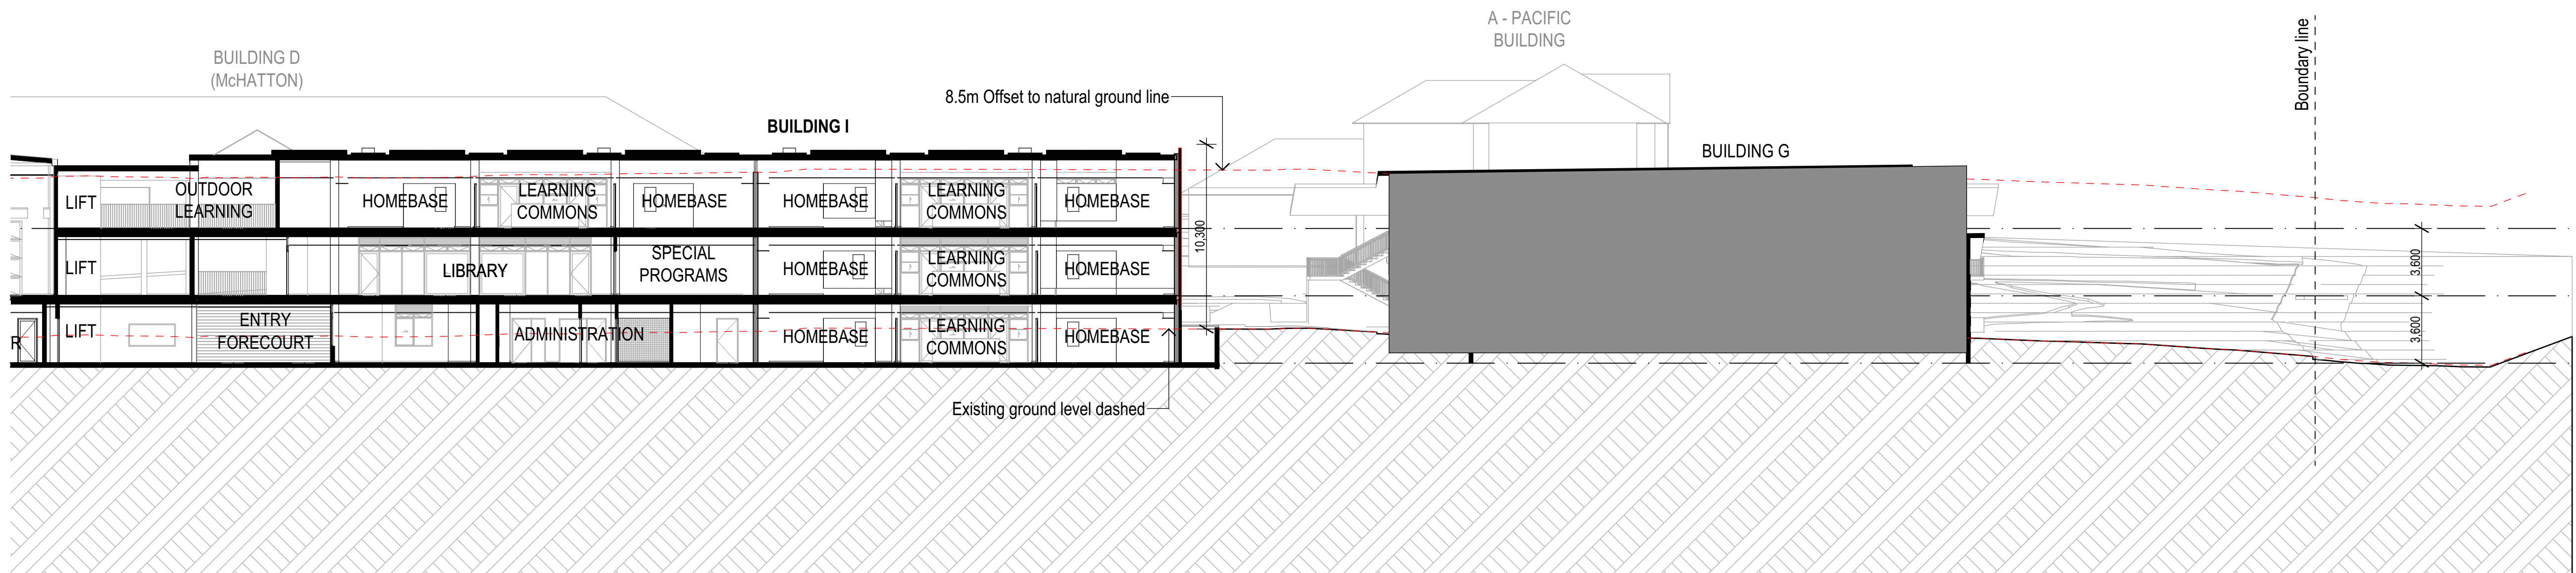

2 SECTION
SITE SECTION 04
SCALE: 1:200

A	REVISED FACADE ISSUE	06/08/2021	BN
B	CONSULTANT COORDINATION ISSUE	09/08/2021	JH
C	Draft SSDA Issue	13/08/2021	BN
D	Draft SSDA Issue	16/08/2021	BN
E	Draft SSDA Set - SINSW Review	18/08/2021	BN
F	SSDA Issue	27/08/2021	JH
G	Draft SD Issue	10/09/2021	JH
H	SD Issue	17/09/2021	JH
I	Section 4.55 Modification Issue	14/03/2022	JH
REV.	DESCRIPTION	DATE	INIT.

fulton trotter ARCHITECTS
BRISBANE SYDNEY

SYDNEY
Level 3, 35 Spring Street
PO Box 1669
Bondi Junction, NSW 2022
t: (02) 8383 5151
e: sydney@fultontrotter.com.au

DIRECTORS
Greg Isaac raia NSW 6855 QLD 2020
Justine Ezzeary raia QLD 3313
John Ward raia VIC 18804 NSW 8371 QLD 3847
Katerina Dracopoulos raia QLD 4529
Mark Trotter raia VIC 17691 NSW 4421 QLD 1870
Paul Sekava raia NSW 7180 QLD 3108
Paul Trotter raia QLD 2646 NSW 7177
Ryan Loveday raia QLD 4500

www.fultontrotter.com.au

PHASE
SCHEMATIC DESIGN

CLIENT
NSW DEPARTMENT OF
EDUCATION

PROJECT
NORTH SYDNEY PUBLIC
SCHOOL

ADDRESS
BAY ROAD
WAVERTON, NSW


DRAWING
SITE SECTIONS 02

Figured dimensions take precedence over
scale dimensions. Contractors must verify
all dimensions on site before commencing
any work or making shop drawings.


PROJECT NUMBER 7068WA01	DIRECTOR JW	CHECKED
DRAWING NUMBER SD-1105	REVISION I	

SEC. 4.55 MODIFICATION ITEMS


1 ENTRY RAMP RECONFIGURATION TO BE 1:15, ADDITIONAL SLAB TO ACCESS PLANT ROOM	7 WINDOW CHANGES TO BUILDING I SOUTH & EAST ELEVATIONS ON L1 / L2 / L3. WINDOWS INCREASED IN SIZE FOR COMPLIANCE WITH BCA PART F4 - LIGHT AND VENTILATION. FIXED GLAZED PANEL INTRODUCED TO LOWER SECTION OF L2 / L3 WINDOWS TO MEET MIN 1200MM SILL HEIGHT REQUIREMENT IN EFSG. LARGER OPENABLE AWNINGS INTRODUCED FOR NATURAL VENTILATION COMPLIANCE.
2 HYDRANT BOOSTER LOCATION	8 LOUVERED DOORS CHANGE FROM SINGLE TO DOUBLE DOOR TO SUIT PLANT ROOM REQUIREMENTS.
3 HERITAGE FENCE TEMPORARY REMOVAL	
4 ADDITIONAL CLEANER'S CUPBOARD	
5 LIBRARY ENTRY DOOR MOVED DUE TO CLEANER STORE BEING ADDED, NOW ALIGNS WITH LIFT	
6 WALL ALIGNMENT OF WC'S LEVEL 3	

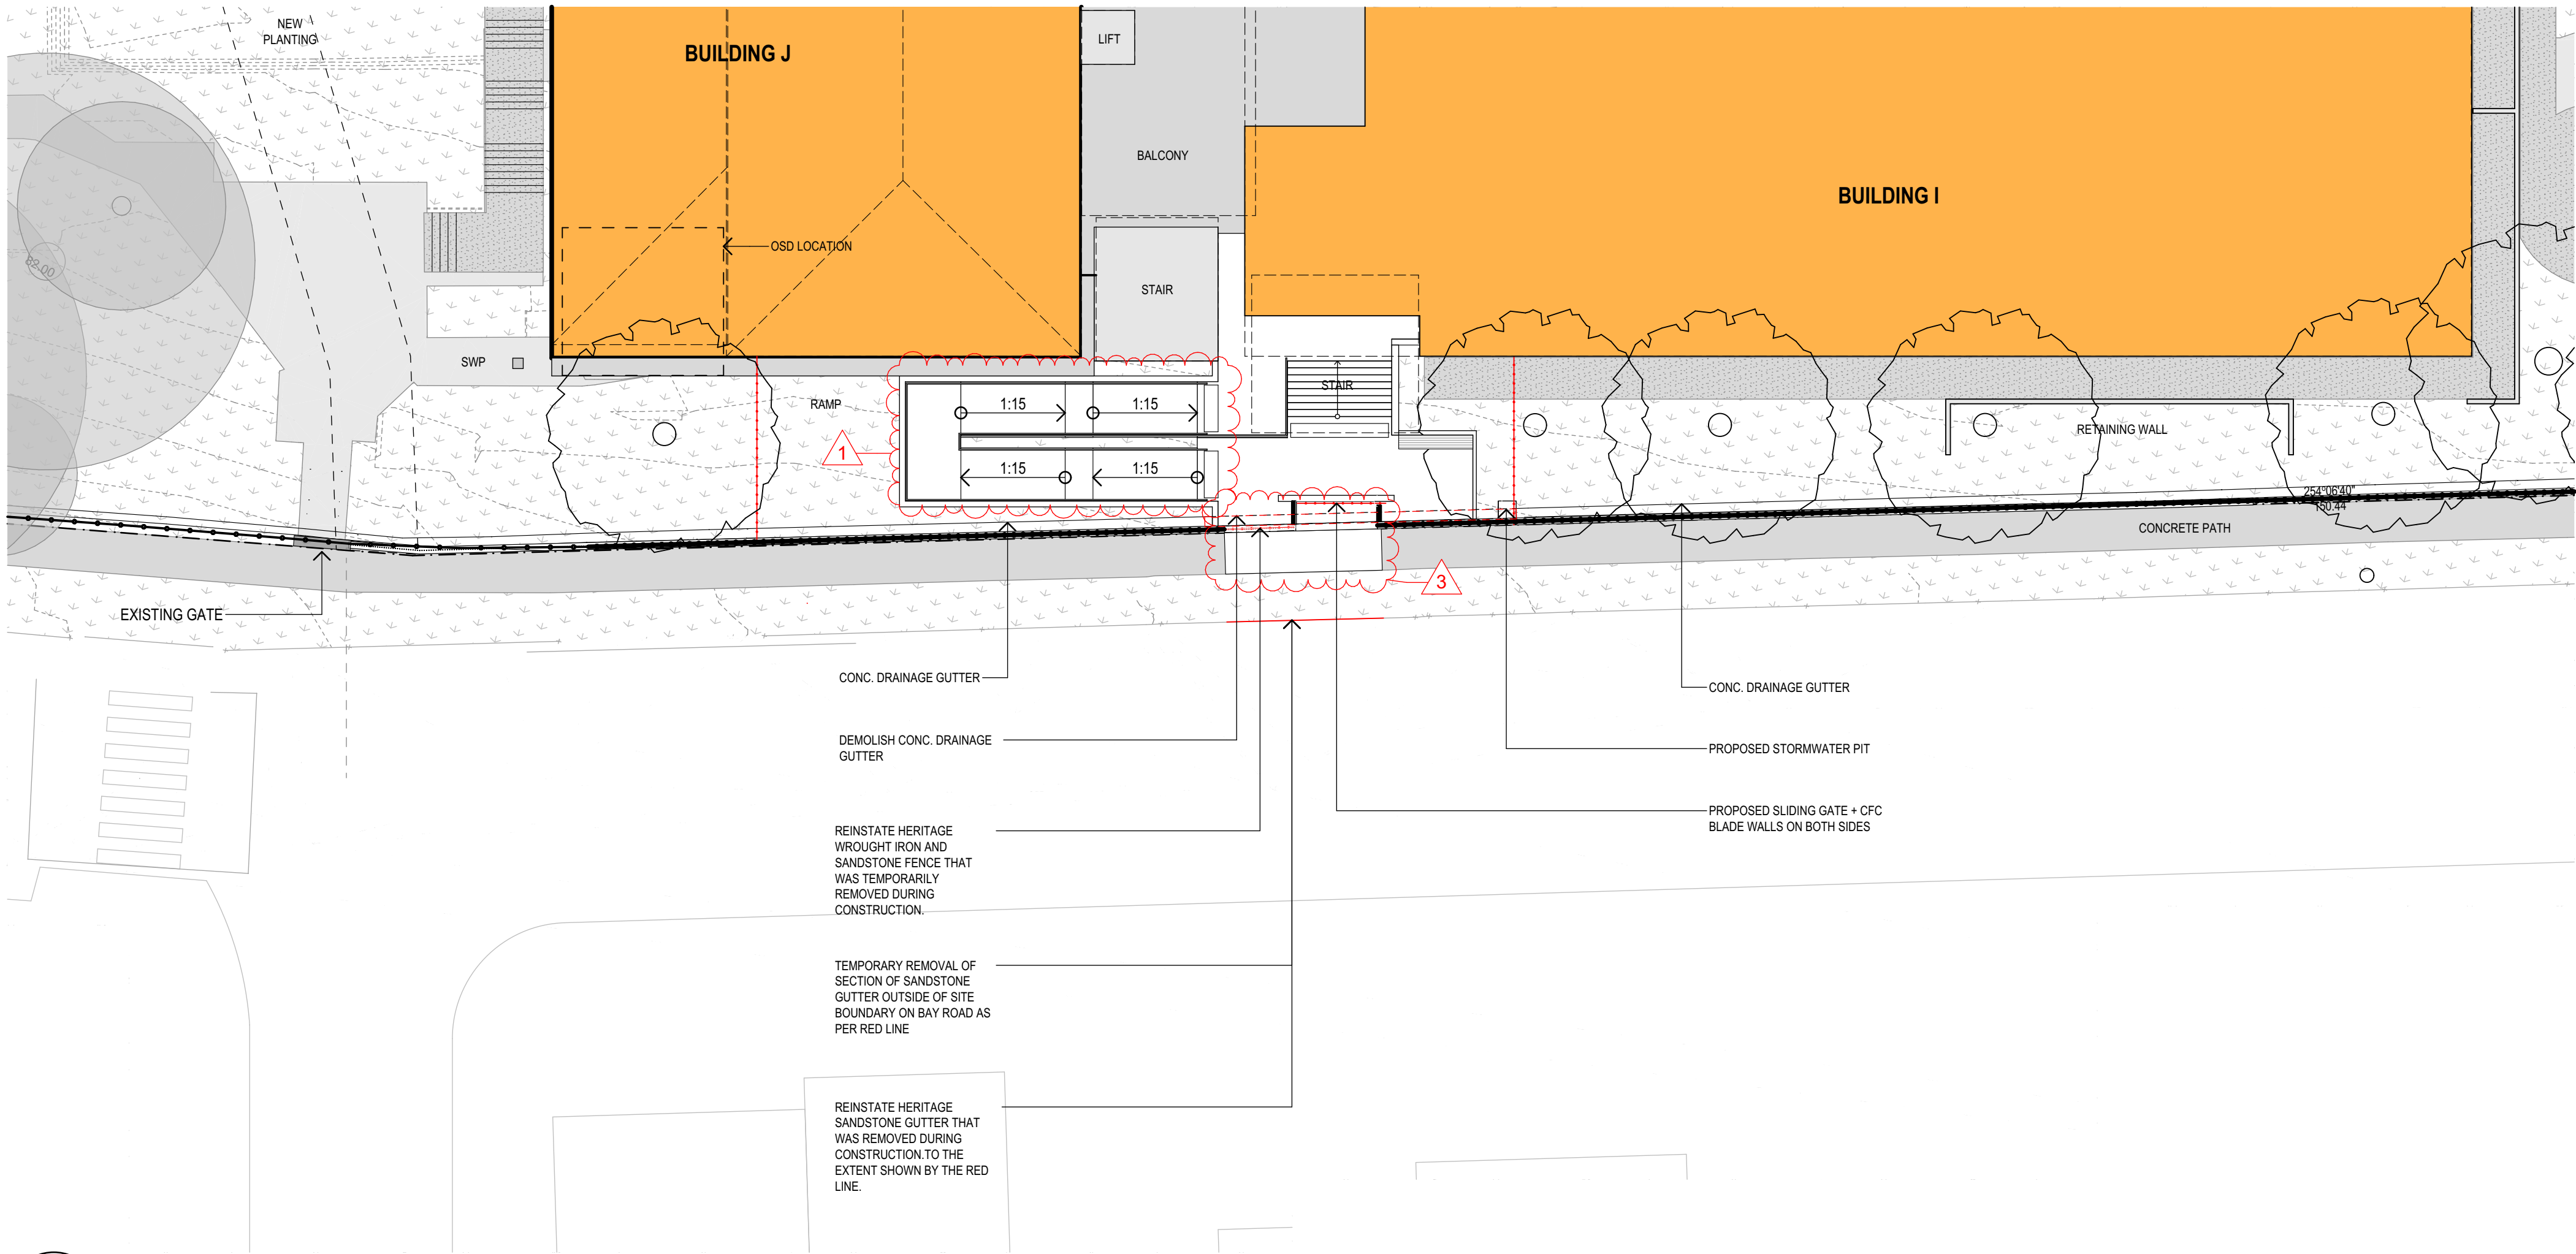

1 PLAN
SITE ENTRY
SCALE: 1:200

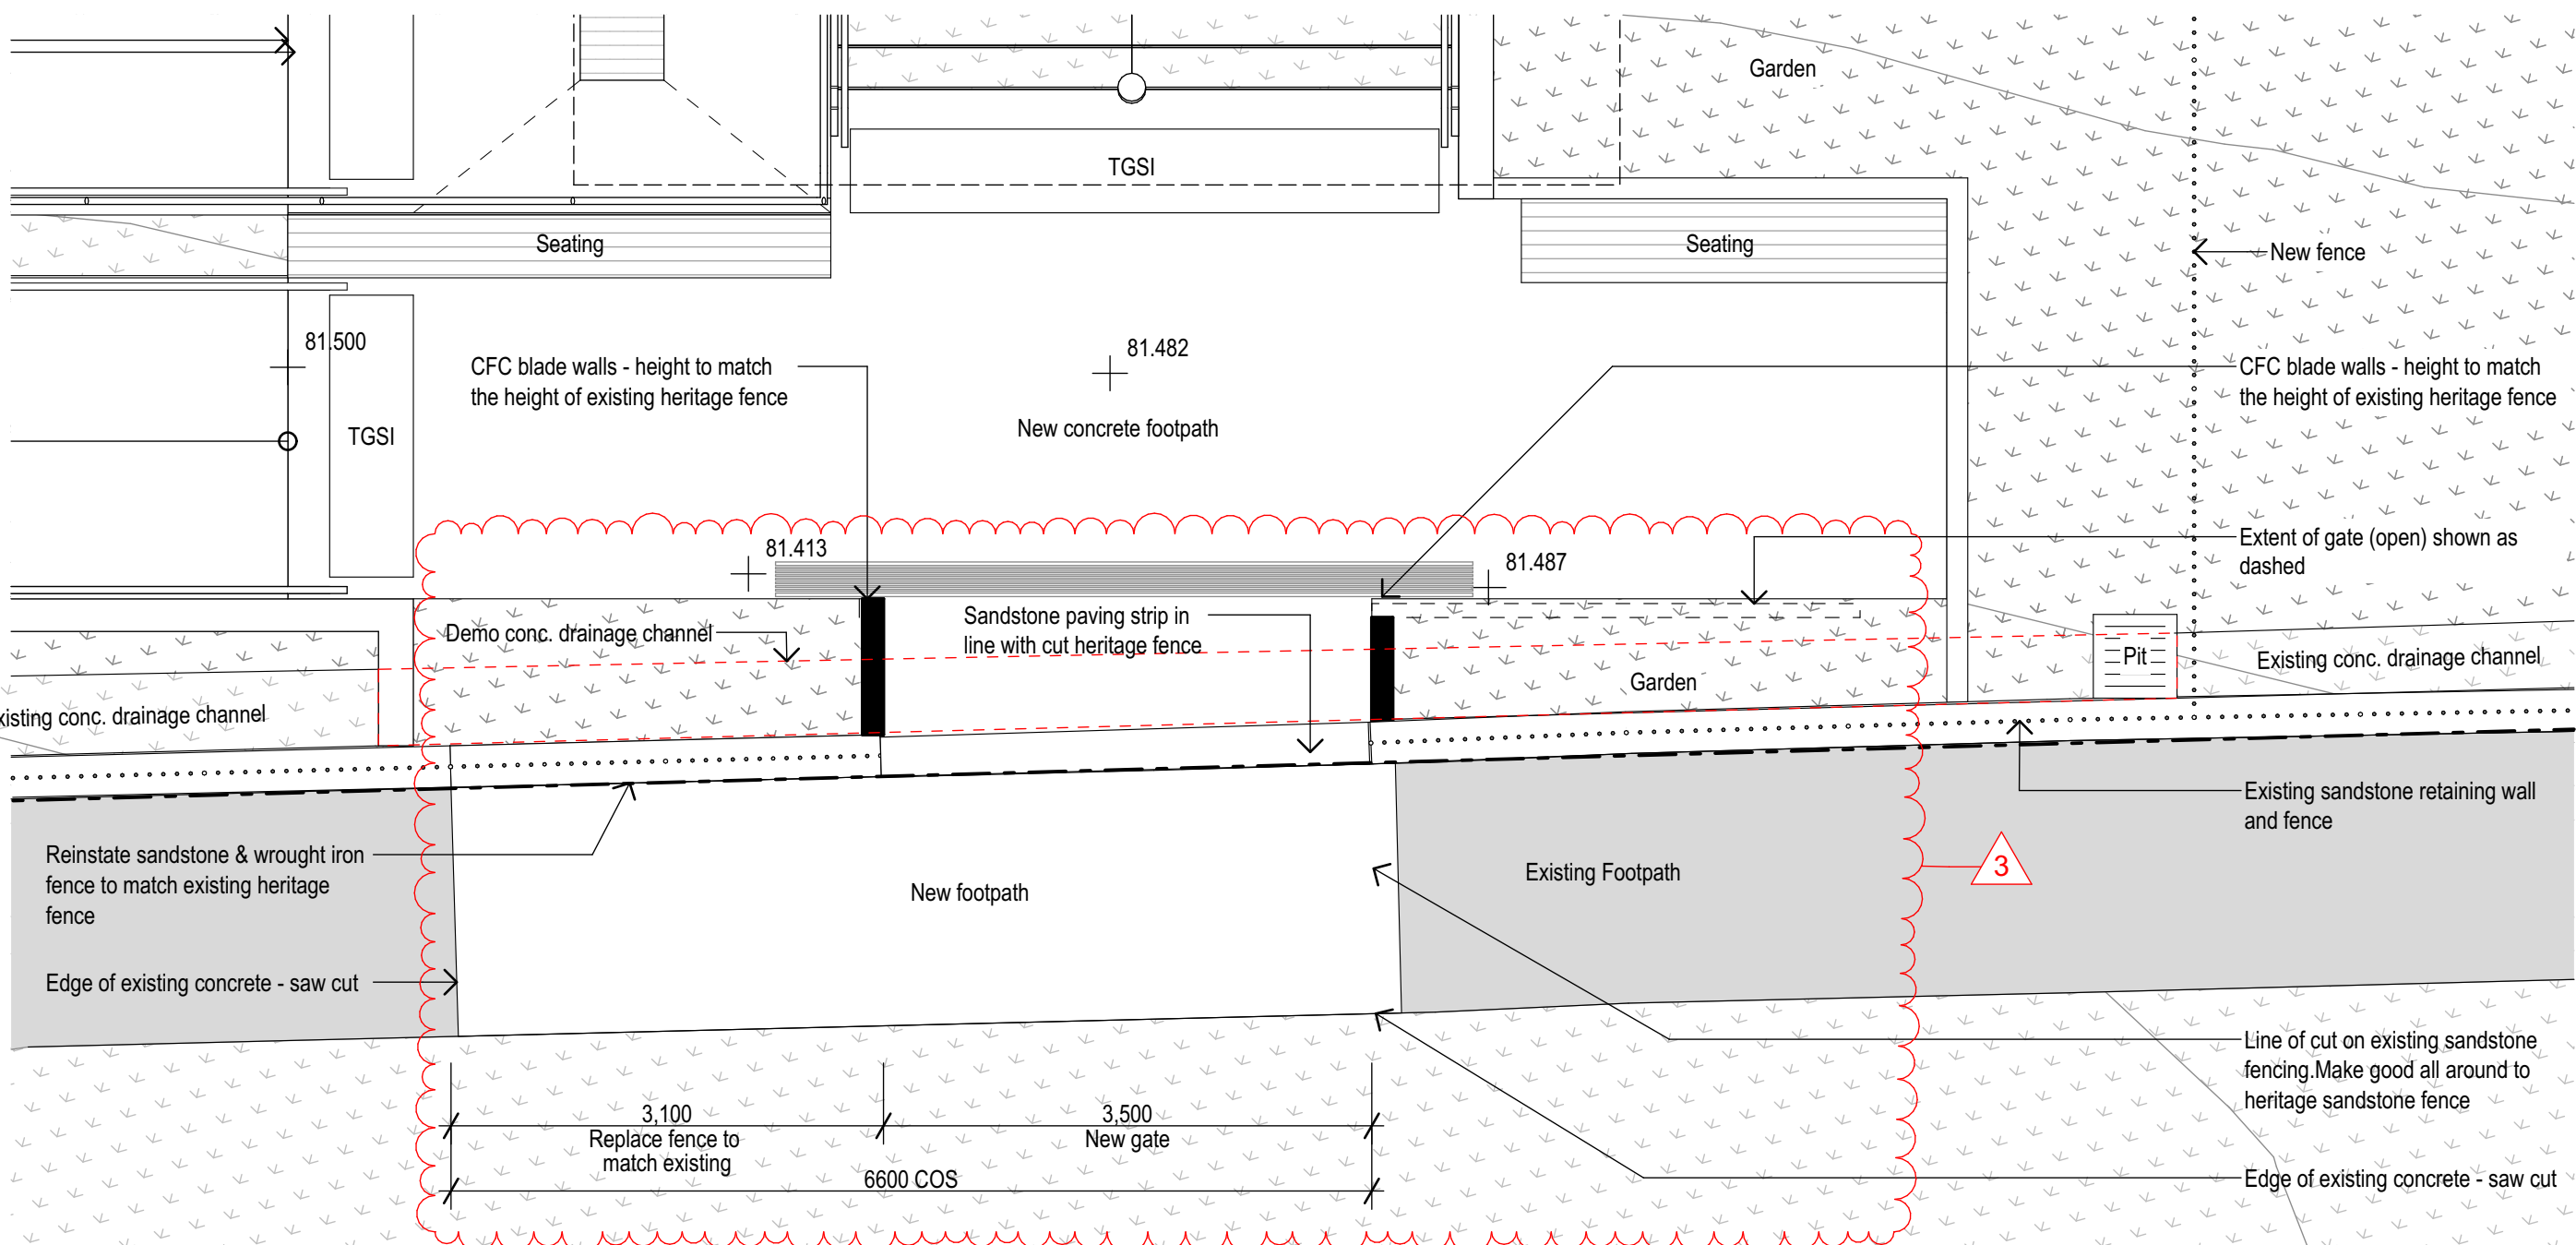

2 DETAIL PLAN
SITE ENTRY
SCALE: 1:50

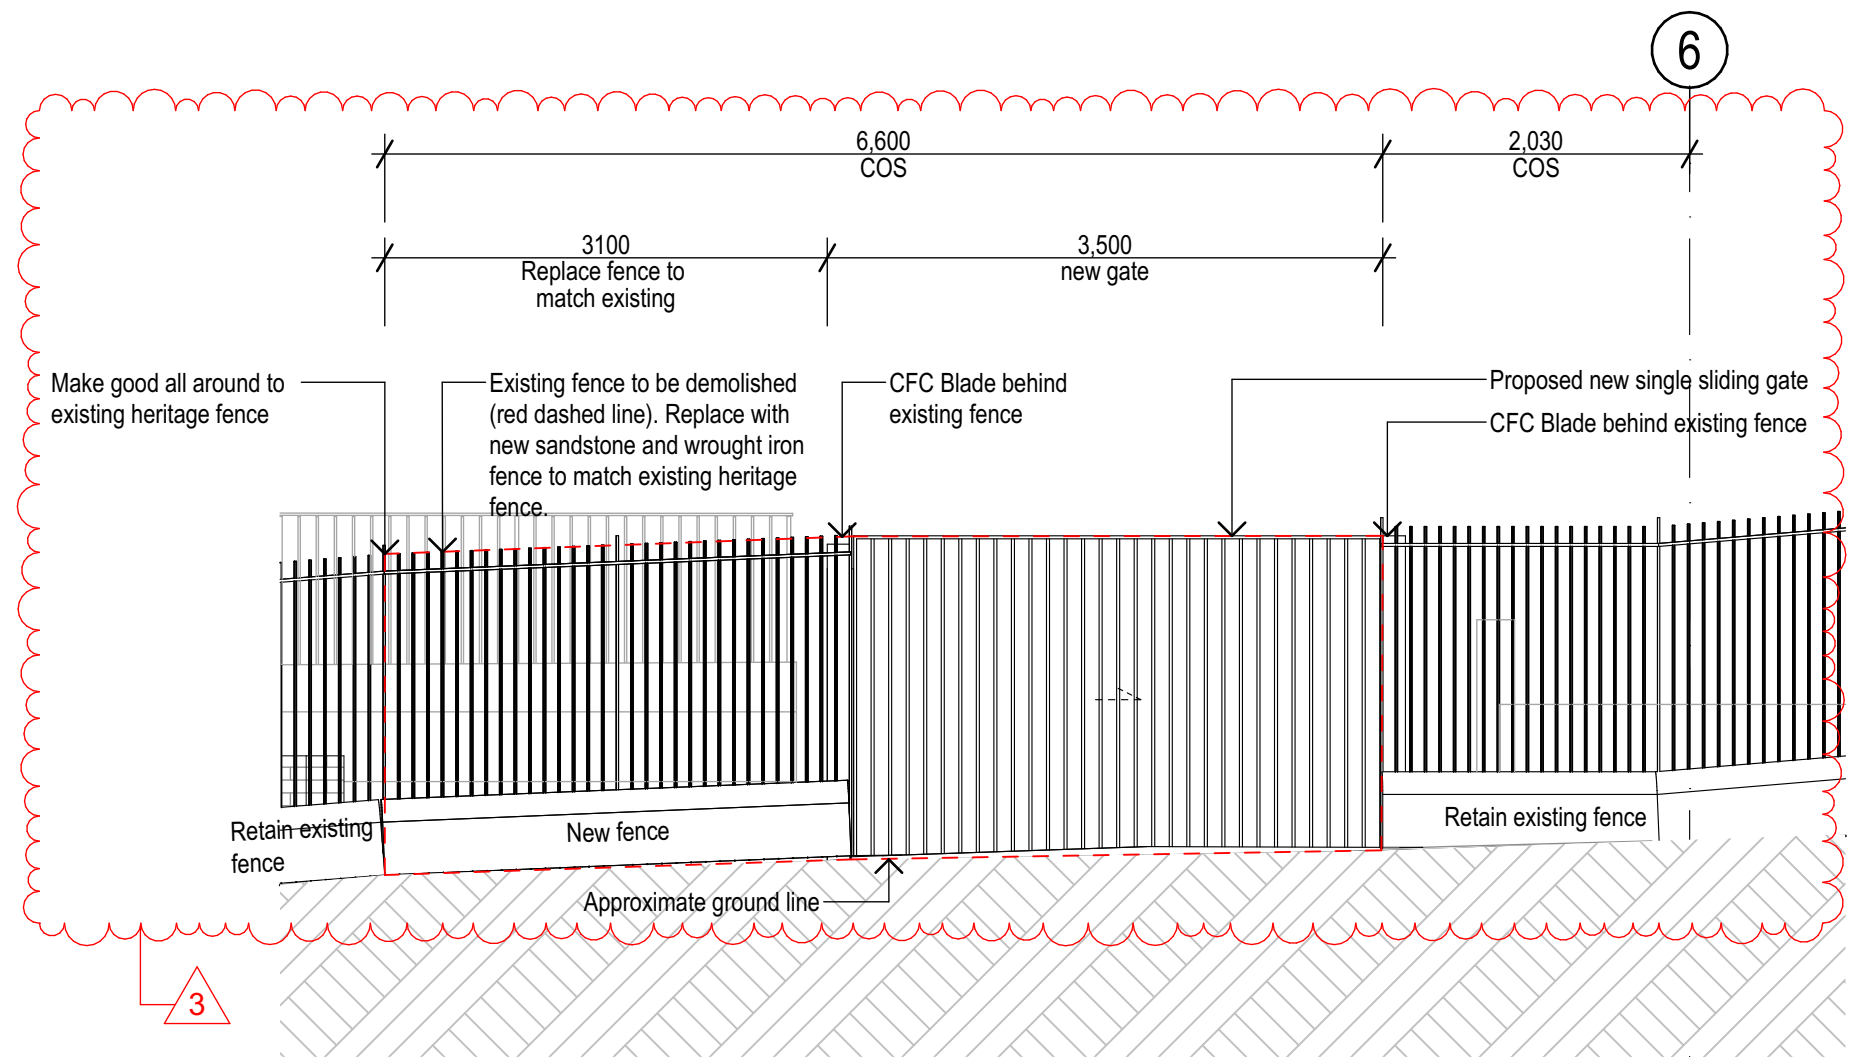

3 DETAIL ELEVATION
SITE ENTRY
SCALE: 1:50



SEC. 4.55 MODIFICATION ITEMS

- ENTRY RAMP RECONFIGURATION TO BE 1:15, ADDITIONAL SLAB TO ACCESS PLANT ROOM
- HERITAGE FENCE TEMPORARY REMOVAL
- ADDITIONAL CLEANER'S CUPBOARD
- LIBRARY ENTRY DOOR MOVED DUE TO CLEANER STORE BEING ADDED, NOW ALIGNS WITH LIFT
- WALL ALIGNMENT OF WC'S LEVEL 3
- WINDOW CHANGES TO BUILDING I SOUTH & EAST ELEVATIONS ON L1 / L2 / L3. WINDOWS INCREASED IN SIZE FOR COMPLIANCE WITH BCA PART F4 - LIGHT AND VENTILATION. FIXED GLAZED PANEL INTRODUCED TO LOWER SECTION OF L2 / L3 WINDOWS TO MEET MIN 1200MM SILL HEIGHT REQUIREMENT IN EFSG. LARGER OPENABLE AWNINGS INTRODUCED FOR NATURAL VENTILATION COMPLIANCE.
- LOUVERED DOORS CHANGE FROM SINGLE TO DOUBLE DOOR TO SUIT PLANT ROOM REQUIREMENTS.

REV.	DESCRIPTION	DATE	INIT.
E	SD Issue	17/09/2021	JH
F	SSDA Updates	28/10/2021	LW
G	DRAFT SDRP ISSUE	29/10/2021	LW
H	Response to Submission Issue	11/11/2021	LW
I	Section 4.55 Modification Issue	10/03/2022	MM
J	Section 4.55 Modification Issue	14/03/2022	JH
K	Updated Section 4.55 Modification Issue	22/03/2022	MM
L	Updated Section 4.55 Modification Issue	04/04/2022	JH
M	Updated Section 4.55 Modification Issue	08/04/2022	JH

fulton trotter

ARCHITECTS
BRISBANE
SYDNEY

SYDNEY
Level 3, 35 Spring Street
PO Box 1669
Bondi Junction, NSW 2022
t: (02) 8383 5151
e: sydney@fultontrotter.com.au

DIRECTORS
Greg Isaac raia
Justine Elzory raia
John Ward raia
Katerina Dracopoulos raia
Mark Trotter fraia
Paul Sekava raia
Paul Trotter fraia
Ryan Loveday raia

NSW 6855 QLD 2820
QLD 3313 QLD 3847
QLD 4529 QLD 1870
NSW 7180 QLD 3108
NSW 7177 QLD 4500

www.fultontrotter.com.au

SCHEMATIC DESIGN

NSW DEPARTMENT OF
EDUCATION

NORTH SYDNEY PUBLIC
SCHOOL

BAY ROAD
WAVERTON, NSW

SITE ENTRY

Figured dimensions take precedence over
scale dimensions. Contractors must verify
all dimensions on site before commencing
any work or making shop drawings.

PROJECT NUMBER
7068WA01

DIRECTOR
JW

CHECKED

DRAWING NUMBER
SD-1109

REVISION
M

PLAN LEGEND

D101	DOOR LABEL
W101	WINDOW LABEL
E00	EXTERNAL WALL TYPE LABEL
I00	INTERNAL WALL TYPE LABEL

SEC. 4.55 MODIFICATION ITEMS

- ENTRY RAMP RECONFIGURATION TO BE 1:15, ADDITIONAL SLAB TO ACCESS PLANT ROOM
- HERITAGE FENCE TEMPORARY REMOVAL
- ADDITIONAL CLEANER'S CUPBOARD
- LIBRARY ENTRY DOOR MOVED DUE TO CLEANER STORE BEING ADDED, NOW ALIGNS WITH LIFT
- WALL ALIGNMENT OF WC'S LEVEL 3
- WINDOW CHANGES TO BUILDING I SOUTH & EAST ELEVATIONS ON L1 / L2 / L3. WINDOWS INCREASED IN SIZE FOR COMPLIANCE WITH BCA PART F4 - LIGHT AND VENTILATION. FIXED GLAZED PANEL INTRODUCED TO LOWER SECTION OF L2 / L3 WINDOWS TO MEET MIN 1200MM SILL HEIGHT REQUIREMENT IN EFSG. LARGER OPENABLE AWNINGS INTRODUCED FOR NATURAL VENTILATION COMPLIANCE.
- LOUVERED DOORS CHANGE FROM SINGLE TO DOUBLE DOOR TO SUIT PLANT ROOM REQUIREMENTS.

L	DRAFT Joinery Package	12/10/2021	LW
M	Tender Addendum - Joinery Package	25/10/2021	LW
N	DRAFT SDRP ISSUE	29/10/2021	LW
O	Response to Submission Issue	11/11/2021	LW
P	Revised Response to Submission Issue	15/11/2021	LW
Q	Section 4.55 Modification Issue	10/03/2022	MM
R	Section 4.55 Modification Issue	11/03/2022	JH
S	Section 4.55 Modification Issue	14/03/2022	JH
T	Updated Section 4.55 Modification Issue	08/04/2022	MM
REV.	DESCRIPTION	DATE	INIT.

fulton trotter ARCHITECTS

SYDNEY
Level 3, 35 Spring Street
PO Box 1669
Bondi Junction, NSW 2022

t: (02) 8383 5151
e: sydney@fultontrotter.com.au

DIRECTORS Greg Isaac raia Justine Elzany raia John Ward raia Katerina Dracopoulos raia Mark Trotter raia Paul Sekava raia Paul Trotter raia Ryan Loveday raia	NSW 6855 QLD 2020 QLD 2313 QLD 3847 QLD 4529 VIC 17691 NSW 4421 NSW 7180 NSW 7177 QLD 2948 QLD 4500
--	--

www.fultontrotter.com.au

PHASE SCHEMATIC DESIGN

NSW DEPARTMENT OF
EDUCATION

NORTH SYDNEY PUBLIC
SCHOOL


BAY ROAD
WAVERTON, NSW

BUILDING J - LEVEL 1 FLOOR PLAN

Figured dimensions take precedence over
scale dimensions. Contractors must verify
all dimensions on site before commencing
any work or making shop drawings.

PROJECT NUMBER 7068WA01	DIRECTOR JW	CHECKED
-----------------------------------	-----------------------	---------

DRAWING NUMBER SD-2001	REVISION T
----------------------------------	----------------------

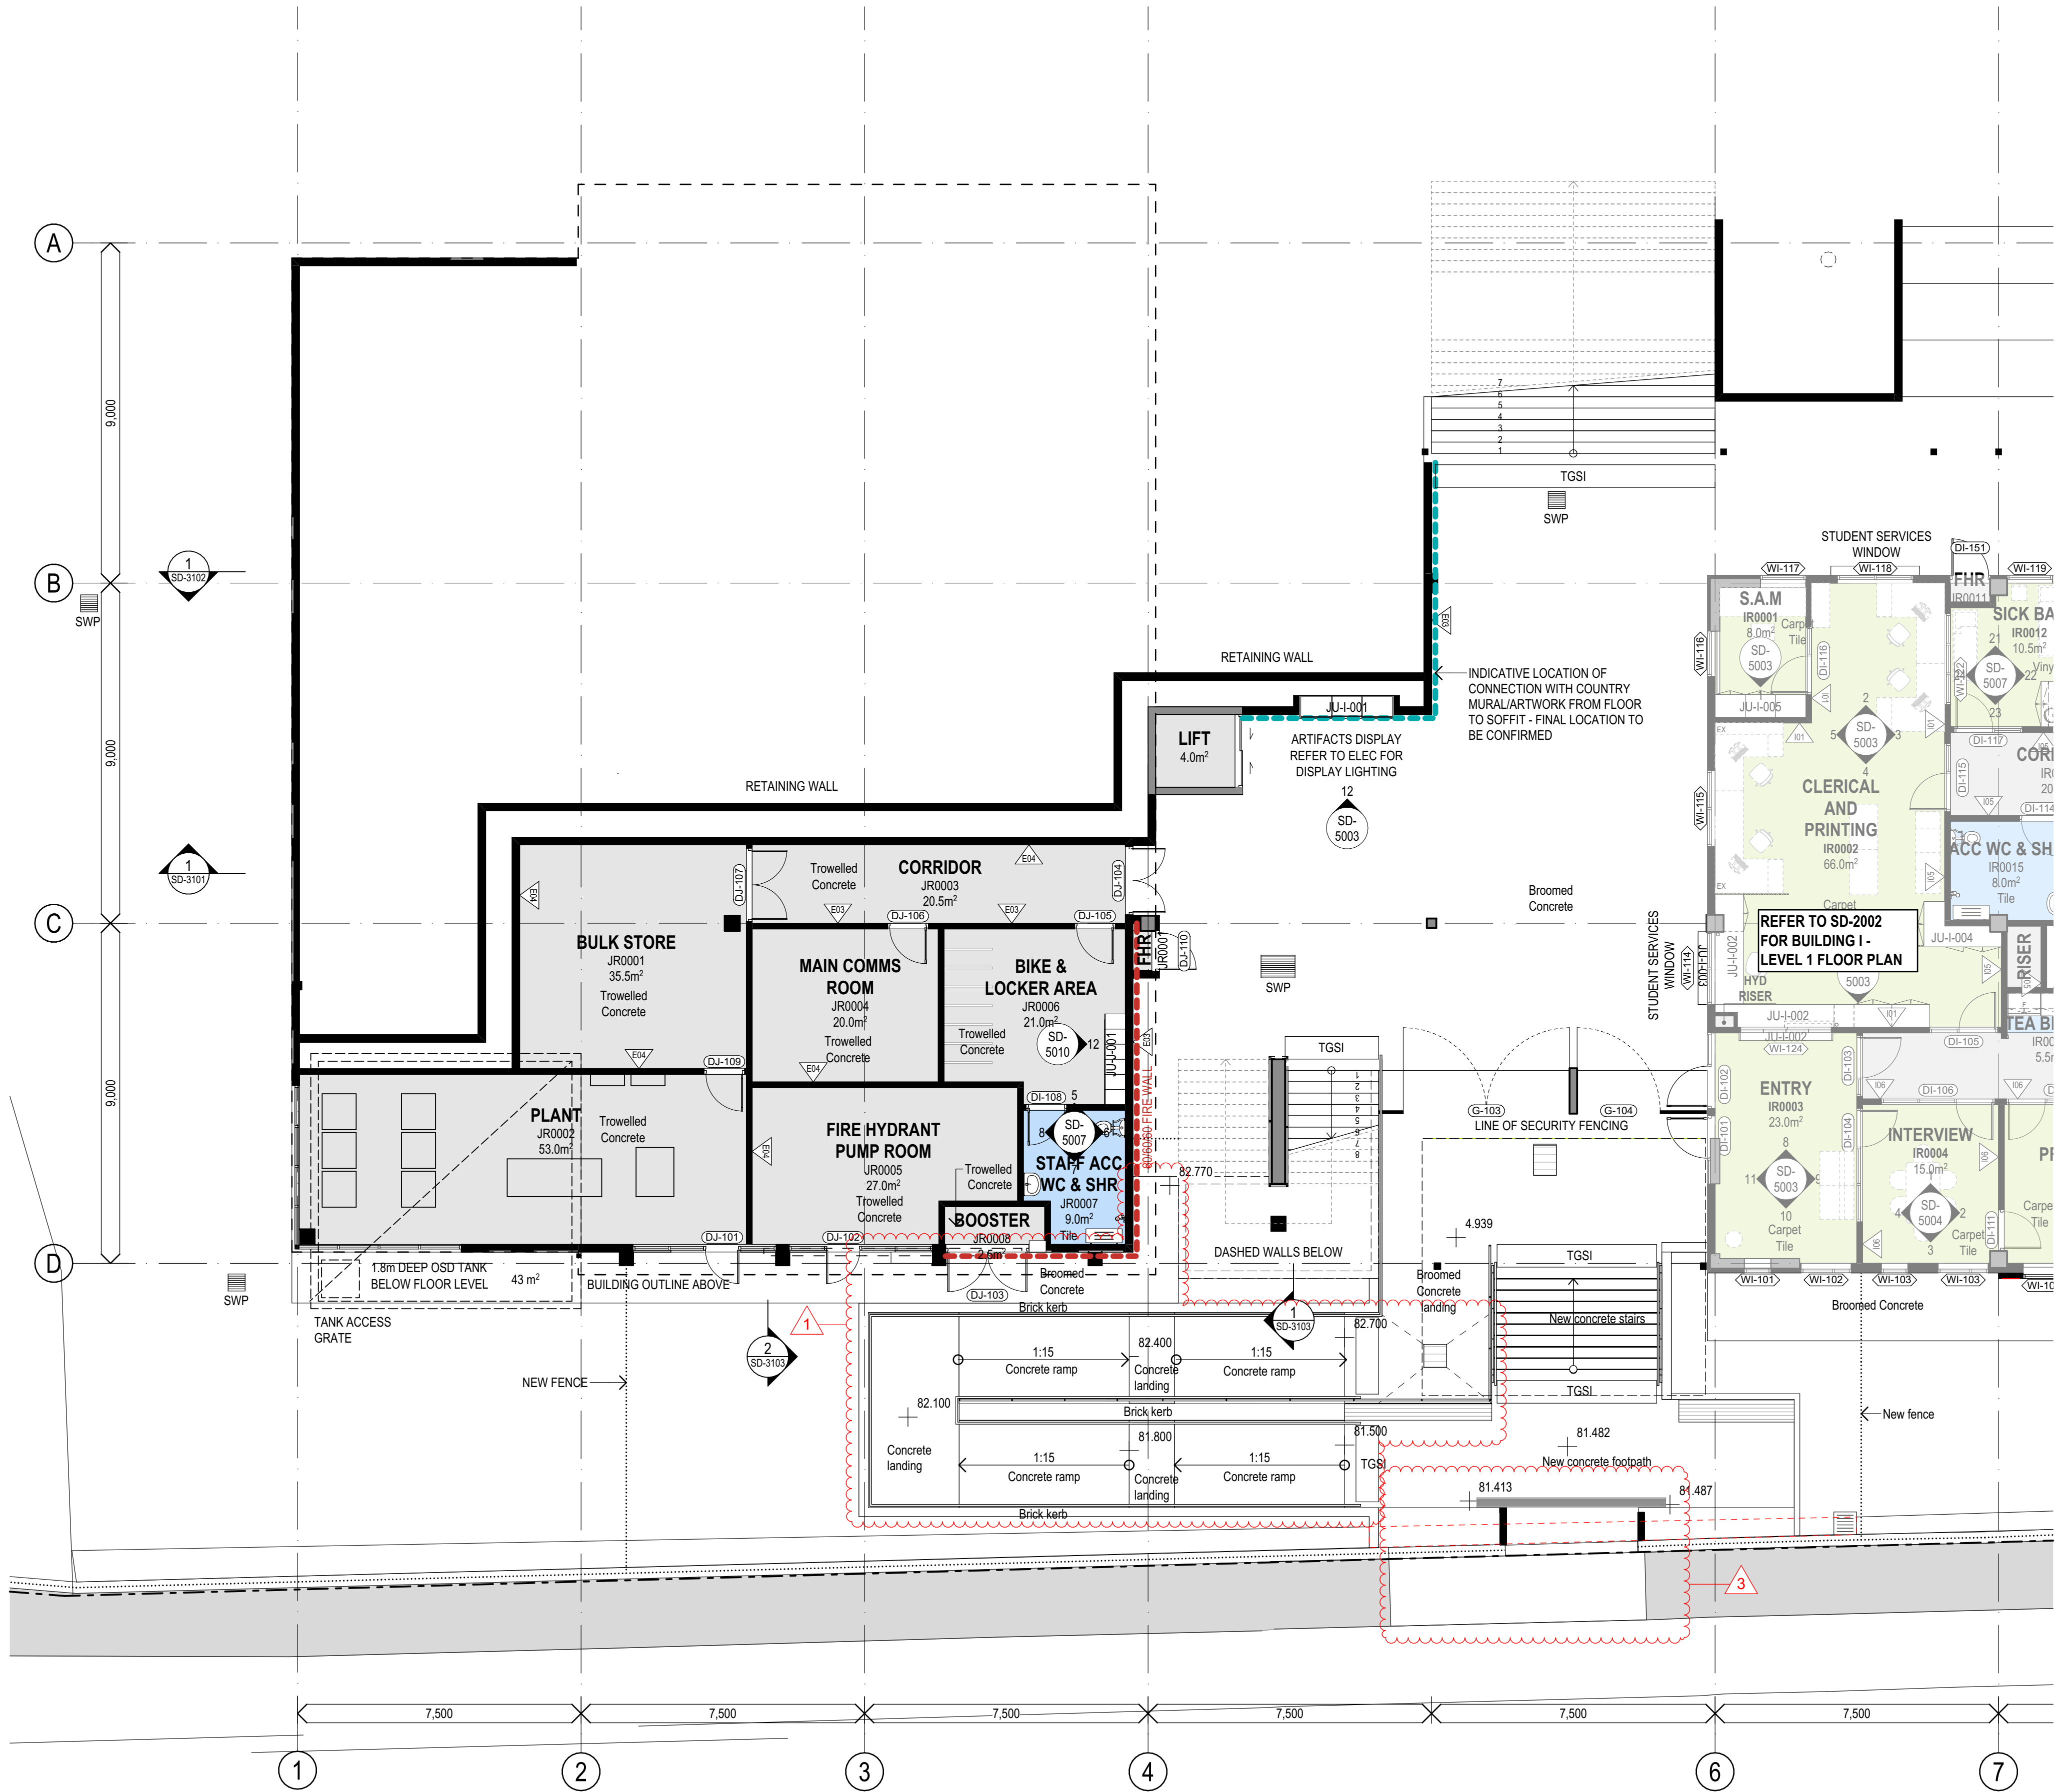

1 PLAN
BUILDING J - LEVEL 1 FLOOR PLAN
SCALE: 1:100

150mm @ A1

100

50

PLAN LEGEND	
	DOOR LABEL
	WINDOW LABEL
	EXTERNAL WALL TYPE LABEL
	INTERNAL WALL TYPE LABEL

SEC. 4.55 MODIFICATION ITEMS

- ENTRY RAMP RECONFIGURATION TO BE 1:15, ADDITIONAL SLAB TO ACCESS PLANT ROOM
- HERITAGE FENCE TEMPORARY REMOVAL
- ADDITIONAL CLEANER'S CUPBOARD
- LIBRARY ENTRY DOOR MOVED DUE TO CLEANER STORE BEING ADDED, NOW ALIGNS WITH LIFT
- WALL ALIGNMENT OF WC'S LEVEL 3
- WINDOW CHANGES TO BUILDING I SOUTH & EAST ELEVATIONS ON L1 / L2 / L3. WINDOWS INCREASED IN SIZE FOR COMPLIANCE WITH BCA PART 4 - LIGHT AND VENTILATION. FIXED GLAZED PANEL INTRODUCED TO LOWER SECTION OF L2 / L3 WINDOWS TO MEET MIN 1200MM SILL HEIGHT REQUIREMENT IN EFSG. LARGER OPENABLE AWNINGS INTRODUCED FOR NATURAL VENTILATION COMPLIANCE.
- LOUVERED DOORS CHANGE FROM SINGLE TO DOUBLE DOOR TO SUIT PLANT ROOM REQUIREMENTS.

K	SD Issue	17/09/2021	JH
L	DRAFT Joinery Package	12/10/2021	LW
M	Tender Addendum - Joinery Package	25/10/2021	LW
N	DRAFT SDRP ISSUE	29/10/2021	LW
O	Response to Submission Issue	11/11/2021	LW
P	Revised Response to Submission Issue	15/11/2021	LW
Q	Section 4.55 Modification Issue	11/03/2022	MK
R	Section 4.55 Modification Issue	14/03/2022	JH
S	Updated Section 4.55 Modification Issue	08/04/2022	MK
REV.	DESCRIPTION	DATE	INIT.

fulton trotter
ARCHITECTS
BRISBANE
SYDNEY

SYDNEY
Level 3, 35 Spring Street
PO Box 1669
Bondi Junction, NSW 2022
t: (02) 8383 5151
e: sydney@fultontrotter.com.au
DIRECTORS
Greg Isaac raia NSW 6855 QLD 2020
Justine Elzory raia QLD 3313
John Ward raia VIC 18804 NSW 8371 QLD 3847
Katerina Dracopoulos raia VIC 17691 NSW 4421 QLD 4529
Mark Trotter raia NSW 7180 QLD 3108
Paul Sekava raia NSW 7177 QLD 2948
Ryan Loveday raia QLD 4500

www.fultontrotter.com.au

PHASE SCHEMATIC DESIGN

CLIENT
NSW DEPARTMENT OF
EDUCATION

PROJECT
NORTH SYDNEY PUBLIC
SCHOOL

ADDRESS
BAY ROAD
WAVERTON, NSW

DRAWING BUILDING I - LEVEL 1 FLOOR PLAN

Figured dimensions take precedence over
scale dimensions. Contractors must verify
all dimensions on site before commencing
any work or making shop drawings.

PROJECT NUMBER
7068WA01

DIRECTOR
JW

CHECKED

DRAWING NUMBER
SD-2002

REVISION
S



1 PLAN
BUILDING I - LEVEL 1 FLOOR PLAN
SCALE: 1:100



SEC. 4.55 MODIFICATION ITEMS

- 1 ENTRY RAMP RECONFIGURATION TO BE 1:15,
ADDITIONAL SLAB TO ACCESS PLANT ROOM
- 2 HYDRANT BOOSTER LOCATION
- 3 HERITAGE FENCE TEMPORARY REMOVAL
- 4 ADDITIONAL CLEANER'S CUPBOARD
- 5 LIBRARY ENTRY DOOR MOVED DUE TO
CLEANER STORE BEING ADDED, NOW
ALIGNS WITH LIFT
- 6 WALL ALIGNMENT OF WC'S LEVEL 3
- 7 WINDOW CHANGES TO BUILDING 1 SOUTH & EAST
ELEVATIONS ON L1 / L2 / L3. WINDOWS INCREASED
IN SIZE FOR COMPLIANCE WITH BCA PART 4
FAN-LIGHT AND VENTILATION. FIXED GLAZED PANEL
INTRODUCED TO LOWER SECTION OF L2 / L3
WINDOWS TO MEET MIN 1200MM SILL HEIGHT
REQUIREMENT IN EFSG. LARGER OPENABLE
AWNINGS INTRODUCED FOR NATURAL
VENTILATION COMPLIANCE.
- 8 LOUVERED DOORS CHANGE FROM SINGLE
TO DOUBLE DOOR TO SUIT PLANT ROOM
REQUIREMENTS.

J	Door Hardware Issue	07/09/2021	JH
J	Draft SD Issue	10/09/2021	JH
K	SD Issue	17/09/2021	JH
L	DRAFT Joinery Package	12/10/2021	LW
M	Tender Addendum - Joinery Package	25/10/2021	LW
N	DRAFT SDRP ISSUE	29/10/2021	LW
O	Response to Submission Issue	11/11/2021	LW
P	Section 4.55 Modification Issue	10/03/2022	MK
Q	Section 4.55 Modification Issue	14/03/2022	JH
REV.	DESCRIPTION	DATE	INIT.

fulton trotter

SYDNEY
Level 3, 35 Spring Street
PO Box 1669
Rundell Junction, NSW 2022

L (02) 8383 5151
e. sydney@fulfultrotter.com.au

DIRECTORS

Greg Isaac raia	NSW 6855	QLD 2920
Justine Ebzery raia		QLD 3313
John Ward raia	VIC 18804	QLD 3847
Katerina Dracopoulos raia		QLD 4529
Mark Trotter raia	VIC 17691	NSW 4421
Paul Sekava raia		QLD 1870
Paul Trotter fraia		NSW 7180
Ryan Loveday raia		NSW 7177
		QLD 2646
		QLD 4500

www.fultontrotter.com.au

SCHEMATIC DESIGN

NSW DEPARTMENT OF
EDUCATION

NORTH SYDNEY PUBLIC
SCHOOL

BAY ROAD
WAVERTON, NSW

BUILDING J - LEVEL 2 FLOOR PLAN

Figured dimensions take precedence over scale dimensions. Contractors must verify all dimensions on site before commencing any work or making shop drawings.

PROJECT NUMBER	DIRECTOR	CHECKED
7068WA01	JW	

DRAWING NUMBER SD-2003	REVISION Q
----------------------------------	----------------------

PLAN LEGEND	
	DOOR LABEL
	WINDOW LABEL
	EXTERNAL WALL TYPE LABEL
	INTERNAL WALL TYPE LABEL

SEC. 4.55 MODIFICATION ITEMS

- ENTRY RAMP RECONFIGURATION TO BE 1:15, ADDITIONAL SLAB TO ACCESS PLANT ROOM
- HYDRANT BOOSTER LOCATION
- HERITAGE FENCE TEMPORARY REMOVAL
- ADDITIONAL CLEANER'S CUPBOARD
- LIBRARY ENTRY DOOR MOVED DUE TO CLEANER STORE BEING ADDED, NOW ALIGNS WITH LIFT
- WALL ALIGNMENT OF WC'S LEVEL 3
- WINDOW CHANGES TO BUILDING J SOUTH & EAST ELEVATIONS ON L1 / L2 / L3. WINDOWS INCREASED IN SIZE FOR COMPLIANCE WITH BCA PART F4 - LIGHT AND VENTILATION: FIXED GLAZED PANEL INTRODUCED TO LOWER SECTION OF L2 / L3 WINDOWS TO MEET MIN 1200MM SILL HEIGHT REQUIREMENT IN EFSG. LARGER OPENABLE AWNINGS INTRODUCED FOR NATURAL VENTILATION COMPLIANCE.
- LOUVERED DOORS CHANGE FROM SINGLE TO DOUBLE DOOR TO SUIT PLANT ROOM REQUIREMENTS.

REV.	DESCRIPTION	DATE	INIT.
I	Door Hardware Issue	07/09/2021	JH
J	Draft SD Issue	10/09/2021	JH
K	SD Issue	17/09/2021	JH
L	DRAFT Joinery Package	12/10/2021	LW
M	Tender Addendum - Joinery Package	25/10/2021	LW
N	DRAFT SDP ISSUE	29/10/2021	LW
O	Response to Submission Issue	11/11/2021	LW
P	Section 4.55 Modification Issue	10/03/2022	MK
Q	Section 4.55 Modification Issue	14/03/2022	JH

fulton trotter
ARCHITECTS

SYDNEY
BRISBANE
SYDNEY

Level 3, 35 Spring Street
PO Box 1660
Bondi Junction, NSW 2022
t: (02) 8383 5151
e: sydney@fultontrotter.com.au

DIRECTORS
Greg Isaac raia NSW 6855 QLD 2820
Justine Ezony raia QLD 3313
John Ward raia VIC 18804 NSW 8371 QLD 3847
Katerina Dracopoulos raia QLD 4529
Mark Trotter fraia VIC 17691 NSW 4421 QLD 1870
Paul Sekava raia NSW 7180 QLD 3108
Paul Trotter fraia NSW 7177 QLD 2848
Ryan Loveday raia QLD 4500

www.fultontrotter.com.au

PHASE SCHEMATIC DESIGN

NSW DEPARTMENT OF
EDUCATION

NORTH SYDNEY PUBLIC
SCHOOL

BAY ROAD
WAVERTON, NSW

DRAWING BUILDING I - LEVEL 2 FLOOR PLAN

Figured dimensions take precedence over
scale dimensions. Contractors must verify
all dimensions on site before commencing
any work or making shop drawings.


PROJECT NUMBER
7068WA01

DIRECTOR
JW

CHECKED

DRAWING NUMBER
SD-2004

REVISION
Q

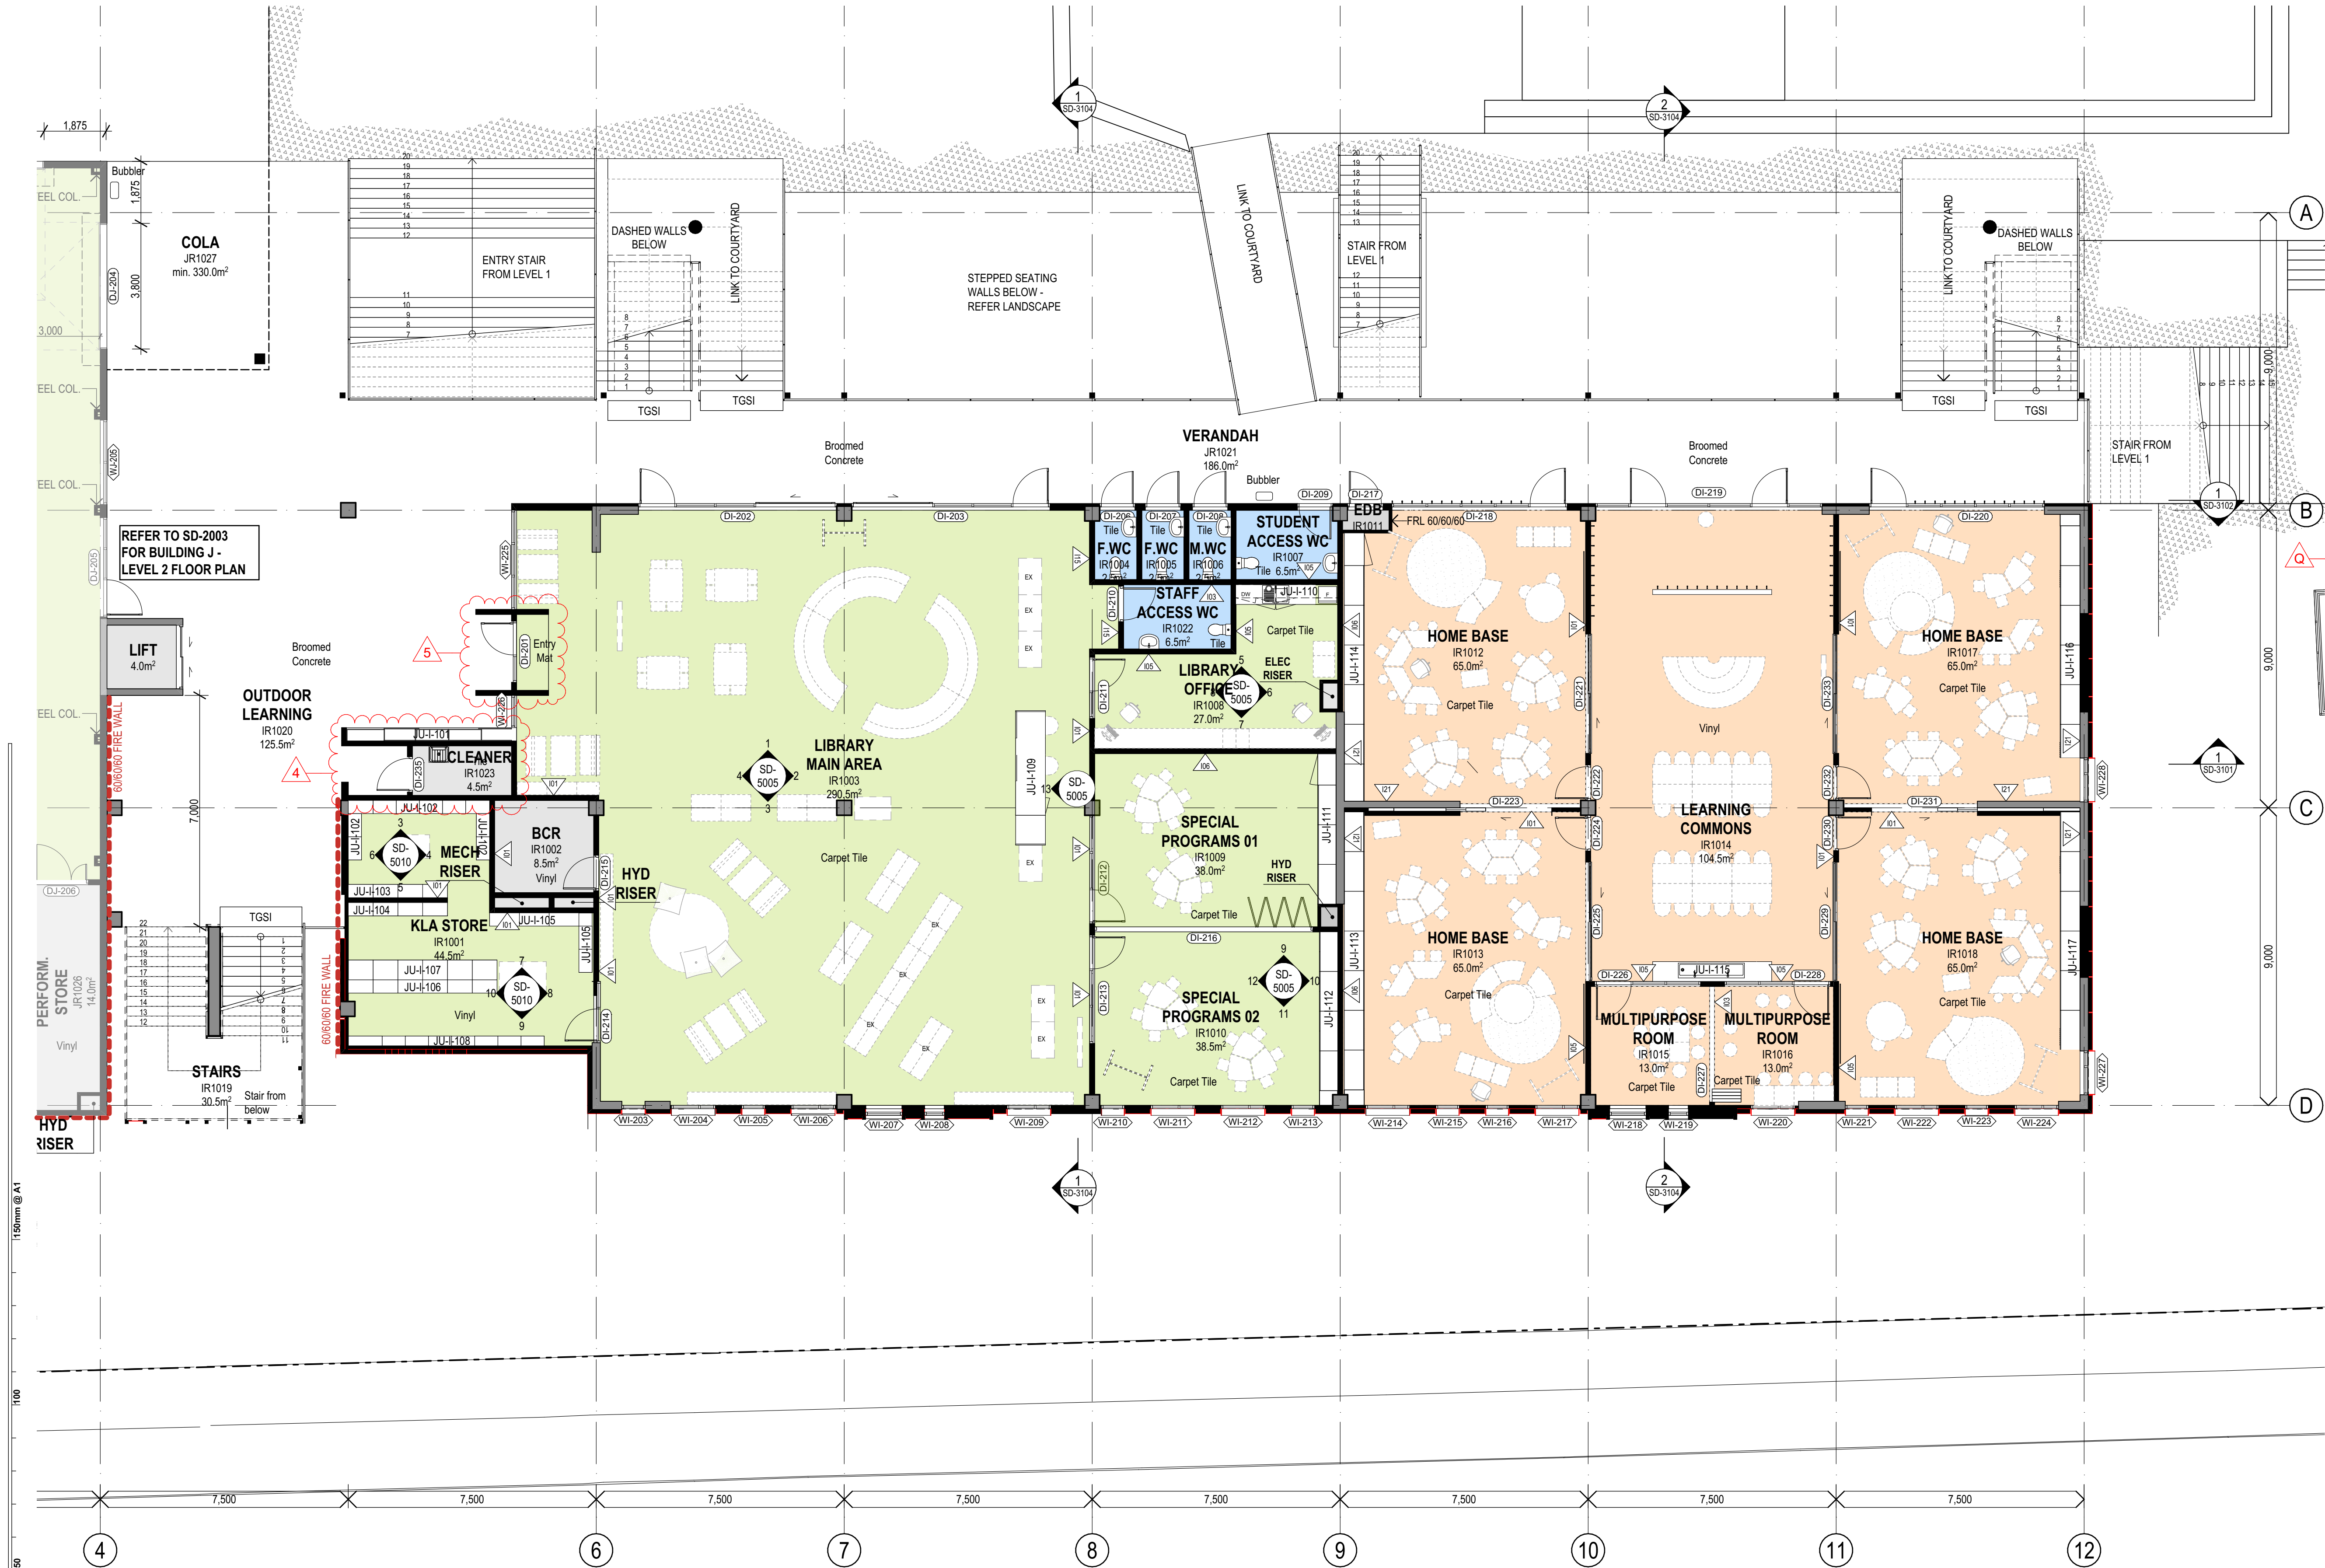

1 PLAN
BUILDING I - LEVEL 2 FLOOR PLAN
SCALE: 1:100

PLAN LEGEND	
	DOOR LABEL
	WINDOW LABEL
	EXTERNAL WALL TYPE LABEL
	INTERNAL WALL TYPE LABEL

SEC. 4.55 MODIFICATION ITEMS

- ENTRY RAMP RECONFIGURATION TO BE 1:15, ADDITIONAL SLAB TO ACCESS PLANT ROOM
- HYDRANT BOOSTER LOCATION
- HERITAGE FENCE TEMPORARY REMOVAL
- ADDITIONAL CLEANER'S CUPBOARD
- LIBRARY ENTRY DOOR MOVED DUE TO CLEANER STORE BEING ADDED, NOW ALIGNS WITH LIFT
- WALL ALIGNMENT OF WC'S LEVEL 3
- WINDOW CHANGES TO BUILDING I SOUTH & EAST ELEVATIONS ON L1 / L2 / L3. WINDOWS INCREASED IN SIZE FOR COMPLIANCE WITH BCA PART F4 - LIGHT AND VENTILATION. FIXED GLAZED PANEL INTRODUCED TO LOWER SECTION OF L2 / L3 WINDOWS TO MEET MIN 1200MM SILL HEIGHT REQUIREMENT IN EFSG. LARGER OPENABLE AWNINGS INTRODUCED FOR NATURAL VENTILATION COMPLIANCE.
- LOUVERED DOORS CHANGE FROM SINGLE TO DOUBLE DOOR TO SUIT PLANT ROOM REQUIREMENTS.

REV.	DESCRIPTION	DATE	INIT.
I	Door Hardware Issue	07/09/2021	JH
J	Draft SD Issue	10/09/2021	JH
K	SD Issue	17/09/2021	JH
L	DRAFT Joinery Package	12/10/2021	LW
M	Tender Addendum - Joinery Package	25/10/2021	LW
N	DRAFT SDRP ISSUE	29/10/2021	LW
O	Response to Submission Issue	11/11/2021	LW
P	Section 4.55 Modification Issue	10/03/2022	MK
Q	Section 4.55 Modification Issue	14/03/2022	JH
REV.	DESCRIPTION	DATE	INIT.

fulton trotter

ARCHITECTS
BRISBANE
SYDNEY

SYDNEY
Level 3, 35 Spring Street
PO Box 1669
Bondi Junction, NSW 2022
t: (02) 8383 5151
e: sydney@fultontrotter.com.au

DIRECTORS
Greg Isaac raia NSW 6855 QLD 2820
Justine Ezzeary raia QLD 3313
John Ward raia VIC 18804 NSW 8371 QLD 3847
Katerina Dracopoulos raia QLD 4529
Mark Trotter raia VIC 17691 NSW 4421 QLD 1870
Paul Sekava raia NSW 7180 QLD 3108
Paul Trotter raia NSW 7177 QLD 2848
Ryan Loveday raia QLD 4500

www.fultontrotter.com.au

PHASE SCHEMATIC DESIGN

CLIENT NSW DEPARTMENT OF
EDUCATION

PROJECT NORTH SYDNEY PUBLIC
SCHOOL

ADDRESS BAY ROAD
WAVERTON, NSW

DRAWING BUILDING I - LEVEL 3 FLOOR PLAN


Figured dimensions take precedence over
scale dimensions. Contractors must verify
all dimensions on site before commencing
any work or making shop drawings.

PROJECT NUMBER 7068WA01 DIRECTOR JW CHECKED

DRAWING NUMBER SD-2005 REVISION Q



1 PLAN
BUILDING I - LEVEL 3 FLOOR PLAN
SCALE: 1:100

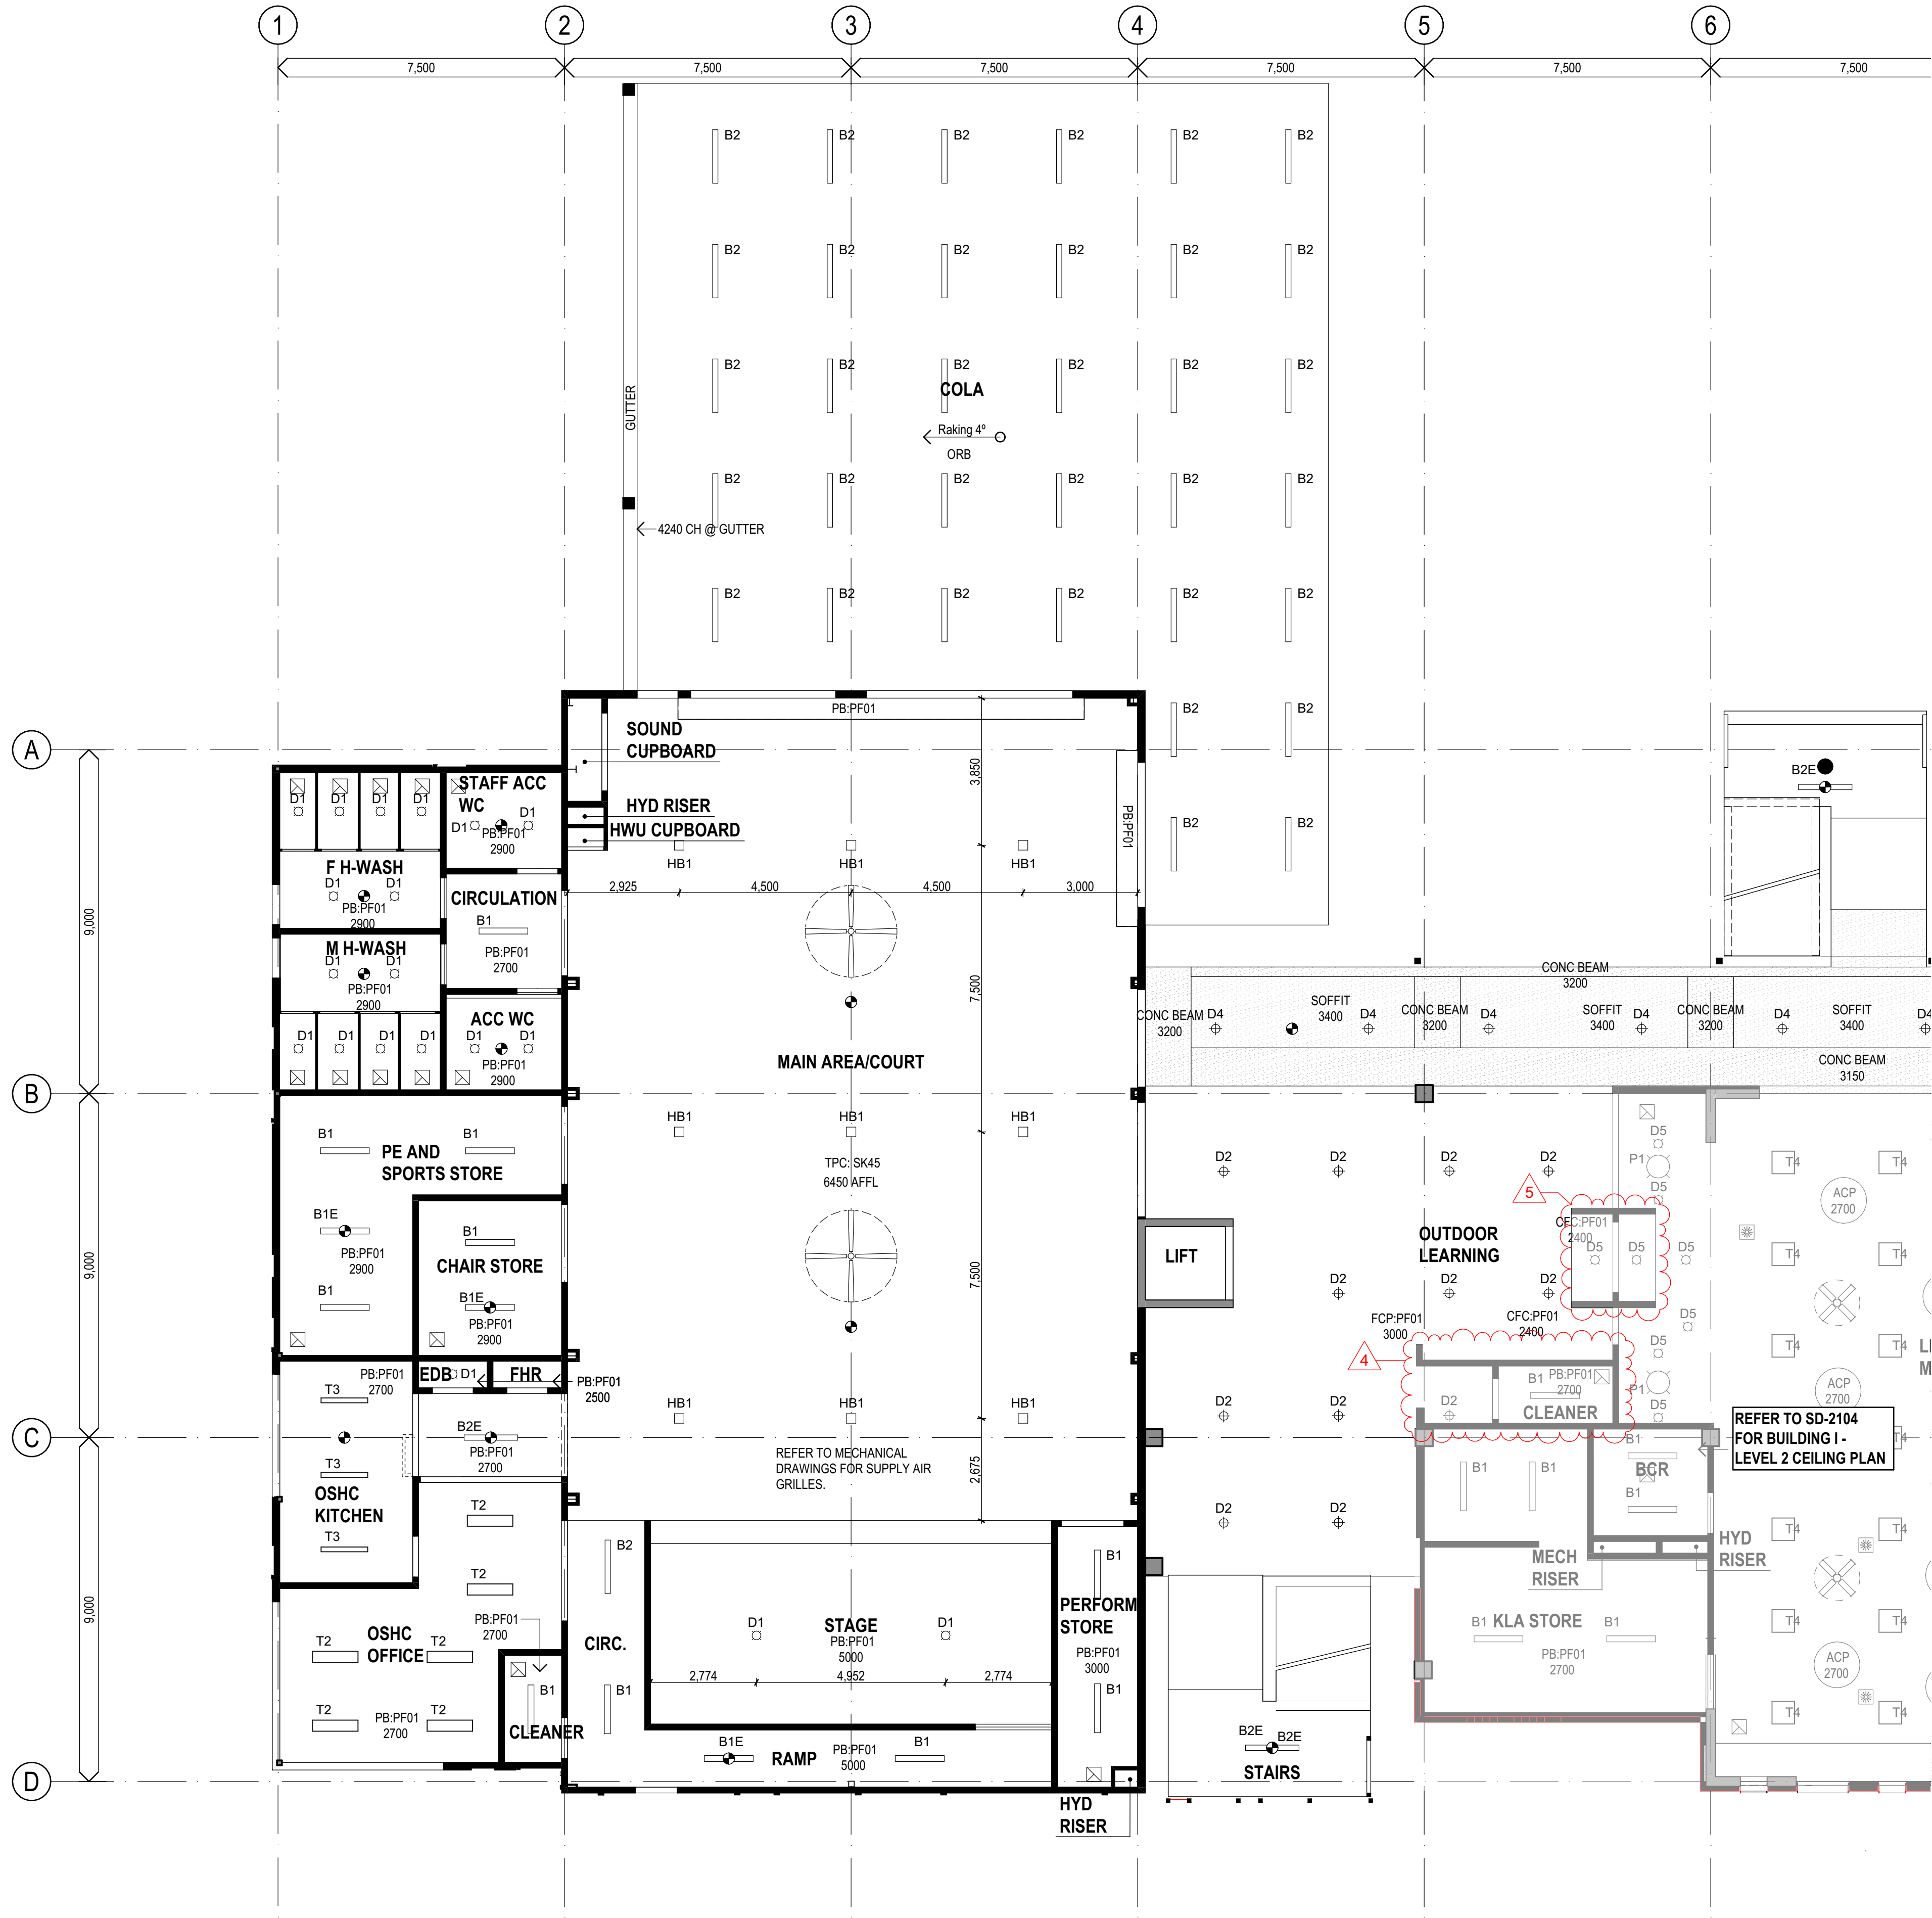

1 PLAN
BUILDING J - LEVEL 2 RCP
SCALE: 1:100

CEILING MATERIAL LEGEND
ACP - ACOUSTIC PANEL
CFC - CFC SOFFIT
FCP - CFC SOFFIT PERFORATED
ORB - PERFORATED CUSTOM ORB
PB - PLASTERBOARD
PBP - PLASTERBOARD PERFORATED
SLAT - TIMBER SLATS
TPC - TIMBER PANEL CEILING
CEILING FINISHES LEGEND
CB26 - COLORBOND WALLABY
PF01 - WHITE

- SEC. 4.55 MODIFICATION ITEMS**
- ENTRY RAMP RECONFIGURATION TO BE 1:15, ADDITIONAL SLAB TO ACCESS PLANT ROOM
 - HYDRANT BOOSTER LOCATION
 - HERITAGE FENCE TEMPORARY REMOVAL
 - ADDITIONAL CLEANER'S CUPBOARD
 - LIBRARY ENTRY DOOR MOVED DUE TO CLEANER STORE BEING ADDED, NOW ALIGNS WITH LIFT
 - WALL ALIGNMENT OF WC'S LEVEL 3
 - WINDOW CHANGES TO BUILDING I SOUTH & EAST ELEVATIONS ON L1 / L2 / L3. WINDOWS INCREASED IN SIZE FOR COMPLIANCE WITH BCA PART F4 - LIGHT AND VENTILATION. FIXED GLAZED PANEL INTRODUCED TO LOWER SECTION OF L2 / L3 WINDOWS TO MEET MIN 1200MM SILL HEIGHT REQUIREMENT IN EFSG. LARGER OPENABLE AWNINGS INTRODUCED FOR NATURAL VENTILATION COMPLIANCE.
 - LOUVERED DOORS CHANGE FROM SINGLE TO DOUBLE DOOR TO SUIT PLANT ROOM REQUIREMENTS.

CEILING PLAN LEGEND
CEILING LABEL MATERIAL CODE (REFER TO MATERIAL LEGEND) XX99:XX99< FINISH CODE (REFER TO FINISHES LEGEND) 2400< CEILING LEVEL (FROM FINISHED FLOOR LEVEL) RAKE 5° FALL IN CEILING (IF RAKING)
MECHANICAL ITEMS NOTE: REFER TO MECHANICAL ENGINEER'S DRAWINGS AND SPECIFICATION MECHANICAL RETURN/EXHAUST GRILLE MECHANICAL FACE DIFFUSER CEILING ACCESS PANEL AC CASSETTE
ELECTRICAL ITEMS NOTE: REFER TO ELECTRICAL ENGINEER'S DRAWINGS AND SPECIFICATION LIGHTING FITTINGS B1 BATTEN - WEATHERPROOF B2 BATTEN - VANDALPROOF HB1 HIGH BAY DOWNLIGHT T1 TROFFER T2 TROFFER HIGH WATT. T3 TROFFER KITCHEN T4 TROFFER SQUARE D1-D5 DOWNLIGHT W1 WALL LIGHT L1 LINEAR SURFACE MOUNT L2 LINEAR SUSPENDED P1 PENDANT EMERGENCY LIGHT CEILING FAN

REV.	DESCRIPTION	DATE	INIT.
A	RCP Consultant Coordination Issue	25/08/2021	
B	Draft SD Issue	10/09/2021	JH
C	SD Issue	17/09/2021	JH
D	Section 4.55 Modification Issue	10/03/2022	MK
E	Section 4.55 Modification Issue	14/03/2022	JH

fulton trotter ARCHITECTS
SYDNEY BRISBANE SYDNEY

Level 3, 35 Spring Street
PO Box 1669
Bondi Junction, NSW 2022
t: (02) 8383 5151
e: sydney@fultontrotter.com.au

DIRECTORS
Greg Isaac raia VIC 18804 NSW 8371 QLD 3313
Justine Ezony raia VIC 17691 NSW 4421 QLD 1870
Katerina Dracopoulos raia VIC 17691 NSW 7180 QLD 3108
Mark Trotter fraia VIC 17691 NSW 7177 QLD 2648
Paul Sekava raia VIC 17691 NSW 7177 QLD 2648
Ryan Loveday raia VIC 17691 NSW 7177 QLD 2648

www.fultontrotter.com.au

PHASE
SCHEMATIC DESIGN

CLIENT
NSW DEPARTMENT OF EDUCATION

PROJECT
NORTH SYDNEY PUBLIC SCHOOL

ADDRESS
BAY ROAD
WAVERTON, NSW

DRAWING	PROJECT NUMBER	DIRECTOR	CHECKED
BUILDING J - LEVEL 2 REFLECTED CEILING PLAN	7068WA01	JW	
	SD-2103		E

Figured dimensions take precedence over scale dimensions. Contractors must verify all dimensions on site before commencing any work or making shop drawings.



150mm @ A1

100

50

150mm @ A1

plot date: Monday, 14 March 2022, 12:44 PM file location: S:\7068 DoE\7068WA01 North Sydney Public School Upgrade\02 DRAWINGS\1. Arch\CAD Files\7068WA01 - North Sydney Public School Upgrade - SD Archive 20220304.pln

REFER TO SD-2103
FOR BUILDING J -
LEVEL 2 CEILING PLAN

SEC. 4.55 MODIFICATION ITEMS

- ENTRY RAMP RECONFIGURATION TO BE 1:15, ADDITIONAL SLAB TO ACCESS PLANT ROOM
- HYDRANT BOOSTER LOCATION
- HERITAGE FENCE TEMPORARY REMOVAL
- ADDITIONAL CLEANER'S CUPBOARD
- LIBRARY ENTRY DOOR MOVED DUE TO CLEANER STORE BEING ADDED, NOW ALIGNS WITH LIFT
- WALL ALIGNMENT OF WC'S LEVEL 3

- WINDOW CHANGES TO BUILDING I SOUTH & EAST ELEVATIONS ON L1 / L2 / L3. WINDOWS INCREASED IN SIZE FOR COMPLIANCE WITH BCA PART F4 - LIGHT AND VENTILATION. FIXED GLAZED PANEL INTRODUCED TO LOWER SECTION OF L2 / L3 WINDOWS TO MEET MIN 1200MM SILL HEIGHT REQUIREMENT IN EFSG. LARGER OPENABLE AWNINGS INTRODUCED FOR NATURAL VENTILATION COMPLIANCE.
- LOUVERED DOORS CHANGE FROM SINGLE TO DOUBLE DOOR TO SUIT PLANT ROOM REQUIREMENTS.

CEILING MATERIAL LEGEND

ACP - ACOUSTIC PANEL
CFC - CFC SOFFIT
FCP - CFC SOFFIT PERFORATED
ORB - PERFORATED CUSTOM ORB
PB - PLASTERBOARD
PBP - PLASTERBOARD PERFORATED
SLAT - TIMBER SLATS
TPC - TIMBER PANEL CEILING

CEILING FINISHES LEGEND

CB26 - COLORBOND WALLABY
PF01 - WHITE

CEILING PLAN LEGEND

CEILING LABEL
MATERIAL CODE (REFER TO MATERIAL LEGEND)
XX99:XX99 - FINISH CODE (REFER TO FINISHES LEGEND)
2400 - CEILING LEVEL (FROM FINISHED FLOOR LEVEL)
RAKE 5°
FALL IN CEILING (IF RAKING)

MECHANICAL ITEMS

NOTE: REFER TO MECHANICAL ENGINEER'S DRAWINGS AND SPECIFICATION

- MECHANICAL RETURN/EXHAUST GRILLE
- MECHANICAL FACE DIFFUSER
- CEILING ACCESS PANEL
- AC CASSETTE

ELECTRICAL ITEMS

NOTE: REFER TO ELECTRICAL ENGINEER'S DRAWINGS AND SPECIFICATION

LIGHTING FITTINGS

- B1 BATTEN - WEATHERPROOF
- B2 BATTEN - VANDALPROOF
- HB1 HIGH BAY DOWNLIGHT
- T1 TROFFER
- T2 TROFFER HIGH WATT.
- T3 TROFFER KITCHEN
- T4 TROFFER SQUARE
- D1-D5 DOWNLIGHT
- W1 WALL LIGHT
- L1 LINEAR SURFACE MOUNT
- L2 LINEAR SUSPENDED
- P1 PENDANT
- EMERGENCY LIGHT
- CEILING FAN

REV.	DESCRIPTION	DATE	INIT.
A	RCP Consultant Coordination Issue	25/08/2021	
B	Draft SD Issue	10/09/2021	JH
C	SD Issue	17/09/2021	JH
D	Section 4.55 Modification Issue	10/03/2022	MK
E	Section 4.55 Modification Issue	14/03/2022	JH

fulton trotter
ARCHITECTS

SYDNEY
Level 3, 35 Spring Street
PO Box 1669
Bondi Junction, NSW 2022
t: (02) 8383 5151
e: sydney@fultontrotter.com.au

DIRECTORS
Greg Isaac raia
Justine Ezony raia
John Ward raia
Katerina Dracopoulos raia
Mark Trotter fraia
Paul Sekava raia
Paul Trotter fraia
Ryan Loveday raia

NSW 6855 QLD 2920
QLD 3313 QLD 3847
QLD 4529 QLD 1870
VIC 17691 NSW 4421 QLD 3108
NSW 7180 QLD 2648
NSW 7177 QLD 4500

www.fultontrotter.com.au

PHASE SCHEMATIC DESIGN

NSW DEPARTMENT OF
EDUCATION

NORTH SYDNEY PUBLIC
SCHOOL

BAY ROAD
WAVERTON, NSW

DRAWING BUILDING I - LEVEL 2 REFLECTED CEILING PLAN

Figured dimensions take precedence over scale dimensions. Contractors must verify all dimensions on site before commencing any work or making shop drawings.


PROJECT NUMBER
7068WA01

DIRECTOR
JW

CHECKED

DRAWING NUMBER
SD-2104

REVISION
E

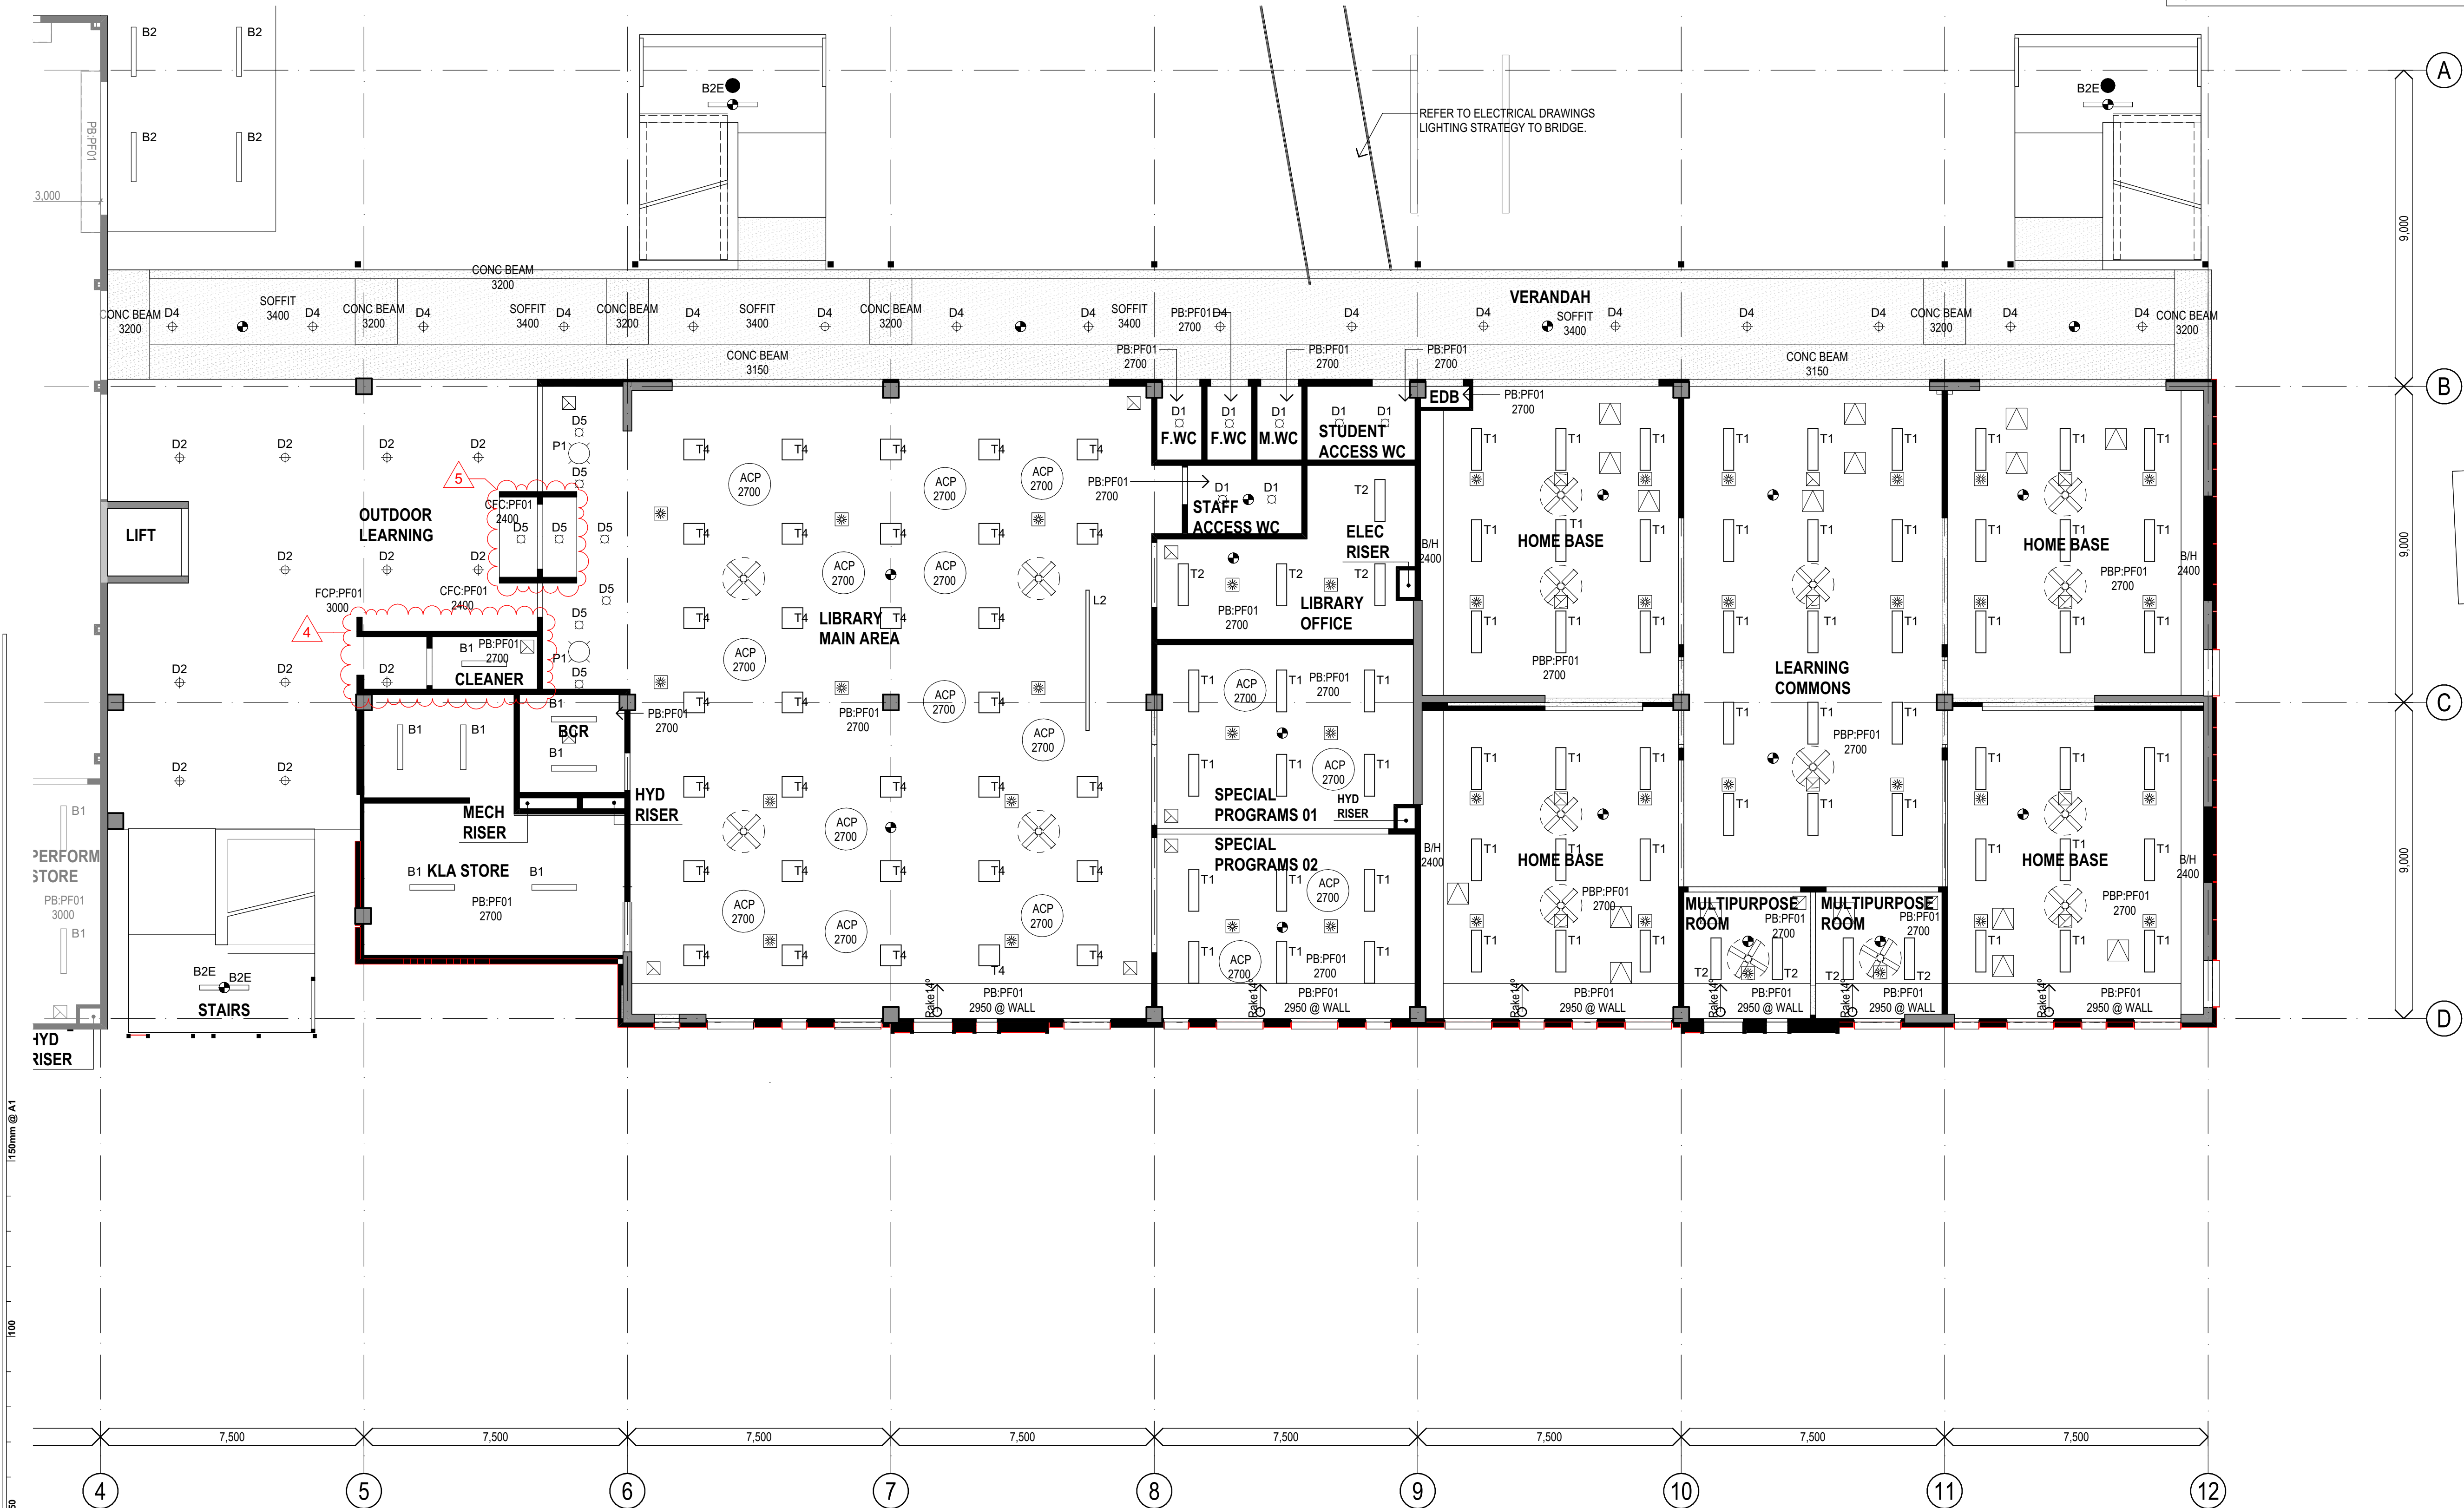

1 PLAN
BUILDING I - LEVEL 2 RCP
SCALE: 1:100

E

SEC. 4.55 MODIFICATION ITEMS

- ENTRY RAMP RECONFIGURATION TO BE 1:15, ADDITIONAL SLAB TO ACCESS PLANT ROOM
- HYDRANT BOOSTER LOCATION
- HERITAGE FENCE TEMPORARY REMOVAL
- ADDITIONAL CLEANER'S CUPBOARD
- LIBRARY ENTRY DOOR MOVED DUE TO CLEANER STORE BEING ADDED, NOW ALIGNS WITH LIFT
- WALL ALIGNMENT OF WC'S LEVEL 3

- WINDOW CHANGES TO BUILDING I SOUTH & EAST ELEVATIONS ON L1 / L2 / L3. WINDOWS INCREASED IN SIZE FOR COMPLIANCE WITH BCA PART F4 - LIGHT AND VENTILATION. FIXED GLAZED PANEL INTRODUCED TO LOWER SECTION OF L2 / L3 WINDOWS TO MEET MIN 1200MM SILL HEIGHT REQUIREMENT IN EFSG. LARGER OPENABLE AWNINGS INTRODUCED FOR NATURAL VENTILATION COMPLIANCE.
- LOUVERED DOORS CHANGE FROM SINGLE TO DOUBLE DOOR TO SUIT PLANT ROOM REQUIREMENTS.

CEILING MATERIAL LEGEND

ACP - ACOUSTIC PANEL
CFC - CFC SOFFIT
FCP - CFC SOFFIT PERFORATED
ORB - PERFORATED CUSTOM ORB
PB - PLASTERBOARD
PBP - PLASTERBOARD PERFORATED
SLAT - TIMBER SLATS
TPC - TIMBER PANEL CEILING

CEILING FINISHES LEGEND

CB26 - COLORBOND WALLABY
PF01 - WHITE

Copyright

This drawing shows design features and elements of a design prepared by Fulton Trotter Architects and is to be used only for work authorised in writing by the designers. It cannot be copied directly or indirectly, in whole or in part, nor shall it be used for any other building purposes. Unauthorised use will be considered an infringement of these rights.

CEILING PLAN LEGEND

CEILING LABEL
MATERIAL CODE (REFER TO MATERIAL LEGEND)
XX99:XX99< FINISH CODE (REFER TO FINISHES LEGEND)
2400< CEILING LEVEL (FROM FINISHED FLOOR LEVEL)
RAKE 5°
FALL IN CEILING (IF RAKING)

MECHANICAL ITEMS

NOTE: REFER TO MECHANICAL ENGINEER'S DRAWINGS AND SPECIFICATION

- MECHANICAL RETURN/EXHAUST GRILLE
- MECHANICAL FACE DIFFUSER
- CEILING ACCESS PANEL
- AC CASSETTE

ELECTRICAL ITEMS

NOTE: REFER TO ELECTRICAL ENGINEER'S DRAWINGS AND SPECIFICATION

LIGHTING FITTINGS

- B1 BATTEN - WEATHERPROOF
- B2 BATTEN - VANDALPROOF
- HB1 HIGH BAY DOWNLIGHT
- T1 TROFFER
- T2 TROFFER HIGH WATT.
- T3 TROFFER KITCHEN
- T4 TROFFER SQUARE
- D1-D5 DOWNLIGHT
- W1 WALL LIGHT
- L1 LINEAR SURFACE MOUNT
- L2 LINEAR SUSPENDED
- P1 PENDANT
- EMERGENCY LIGHT
- CEILING FAN



1 PLAN
BUILDING I - LEVEL 3 RCP
SCALE: 1:100

fulton trotter
ARCHITECTS

SYDNEY
BRISBANE
SYDNEY

Level 3, 35 Spring Street
PO Box 1669
Bondi Junction, NSW 2022
t: (02) 8383 5151
e: sydney@fultontrotter.com.au

DIRECTORS
Greg Isaac raia
Justine Ezony raia
John Ward raia
Katerina Dracopoulos raia
Mark Trotter fraia
Paul Sekava raia
Paul Trotter fraia
Ryan Loveday raia

NSW 6855 QLD 2920
QLD 3313 QLD 3847
QLD 4529 VIC 17691
NSW 4421 QLD 1870
NSW 7180 QLD 3108
NSW 7177 QLD 4500

www.fultontrotter.com.au

PHASE SCHEMATIC DESIGN

NSW DEPARTMENT OF
EDUCATION

NORTH SYDNEY PUBLIC
SCHOOL

BAY ROAD
WAVERTON, NSW

DRAWING BUILDING I - LEVEL 3 REFLECTED CEILING PLAN

Figured dimensions take precedence over scale dimensions. Contractors must verify all dimensions on site before commencing any work or making shop drawings.

PROJECT NUMBER
7068WA01

DIRECTOR
JW

CHECKED

DRAWING NUMBER
SD-2105

REVISION
E

ELEVATION LEGEND

	PRECAST GRC PANEL
	PREFINISHED CFC CLADDING
	METAL FASCIA / GUTTER
	BRICKWORK
	METAL SCREENING
	METAL ROOF SHEETING
	RED FEATURE PANELS & FINS

SEC. 4.55 MODIFICATION ITEMS

- ENTRY RAMP RECONFIGURATION TO BE 1:15, ADDITIONAL SLAB TO ACCESS PLANT ROOM
- HERITAGE FENCE TEMPORARY REMOVAL
- ADDITIONAL CLEANER'S CUPBOARD
- LIBRARY ENTRY DOOR MOVED DUE TO CLEANER STORE BEING ADDED, NOW ALIGNS WITH LIFT
- WALL ALIGNMENT OF WC'S LEVEL 3
- WINDOW CHANGES TO BUILDING I SOUTH & EAST ELEVATIONS ON L1 / L2 / L3. WINDOWS INCREASED IN SIZE FOR COMPLIANCE WITH BCA PART F4 - LIGHT AND VENTILATION. FIXED GLAZED PANEL INTRODUCED TO LOWER SECTION OF L2 / L3 WINDOWS TO MEET MIN 1200MM SILL HEIGHT REQUIREMENT IN EFSG. LARGER OPENABLE AWNINGS INTRODUCED FOR NATURAL VENTILATION COMPLIANCE.
- LOUVERED DOORS CHANGE FROM SINGLE TO DOUBLE DOOR TO SUIT PLANT ROOM REQUIREMENTS.

G	Draft SSDA Set - SINSW Review	18/08/2021	BN
H	SSDA Issue	27/08/2021	JH
I	Draft SD Issue	10/09/2021	JH
J	SD Issue	17/09/2021	JH
K	DRAFT SDRP ISSUE	29/10/2021	LW
L	Response to Submission Issue	11/11/2021	LW
M	Section 4.55 Modification Issue	10/03/2022	MK
N	Section 4.55 Modification Issue	14/03/2022	JH
O	Updated Section 4.55 Modification Issue	08/04/2022	MK
REV.	DESCRIPTION	DATE	INIT.

fulton trotter
ARCHITECTS

SYDNEY
BRISBANE
SYDNEY

Level 3, 35 Spring Street
PO Box 1669
Bondi Junction, NSW 2022
t: (02) 8383 5151
e: sydney@fultontrotter.com.au
DIRECTORS
Greg Isaac raia NSW 6855 QLD 2920
Justine Ezzeary raia QLD 3313
John Ward raia VIC 18804 NSW 8371 QLD 3847
Katerina Dracopoulos raia QLD 4529
Mark Trotter raia VIC 17691 NSW 4421 QLD 1870
Paul Sekava raia NSW 7180 QLD 3108
Paul Trotter raia QLD 2646 NSW 7177
Ryan Loveday raia QLD 4500

www.fultontrotter.com.au

PHASE
SCHEMATIC DESIGN

CLIENT
NSW DEPARTMENT OF
EDUCATION

PROJECT
NORTH SYDNEY PUBLIC
SCHOOL


ADDRESS
BAY ROAD
WAVERTON, NSW


DRAWING
BUILDING I & J - ELEVATION 01

Figured dimensions take precedence over
scale dimensions. Contractors must verify
all dimensions on site before commencing
any work or making shop drawings.

PROJECT NUMBER	DIRECTOR	CHECKED
7068WA01	JW	

DRAWING NUMBER	REVISION
SD-3001	O

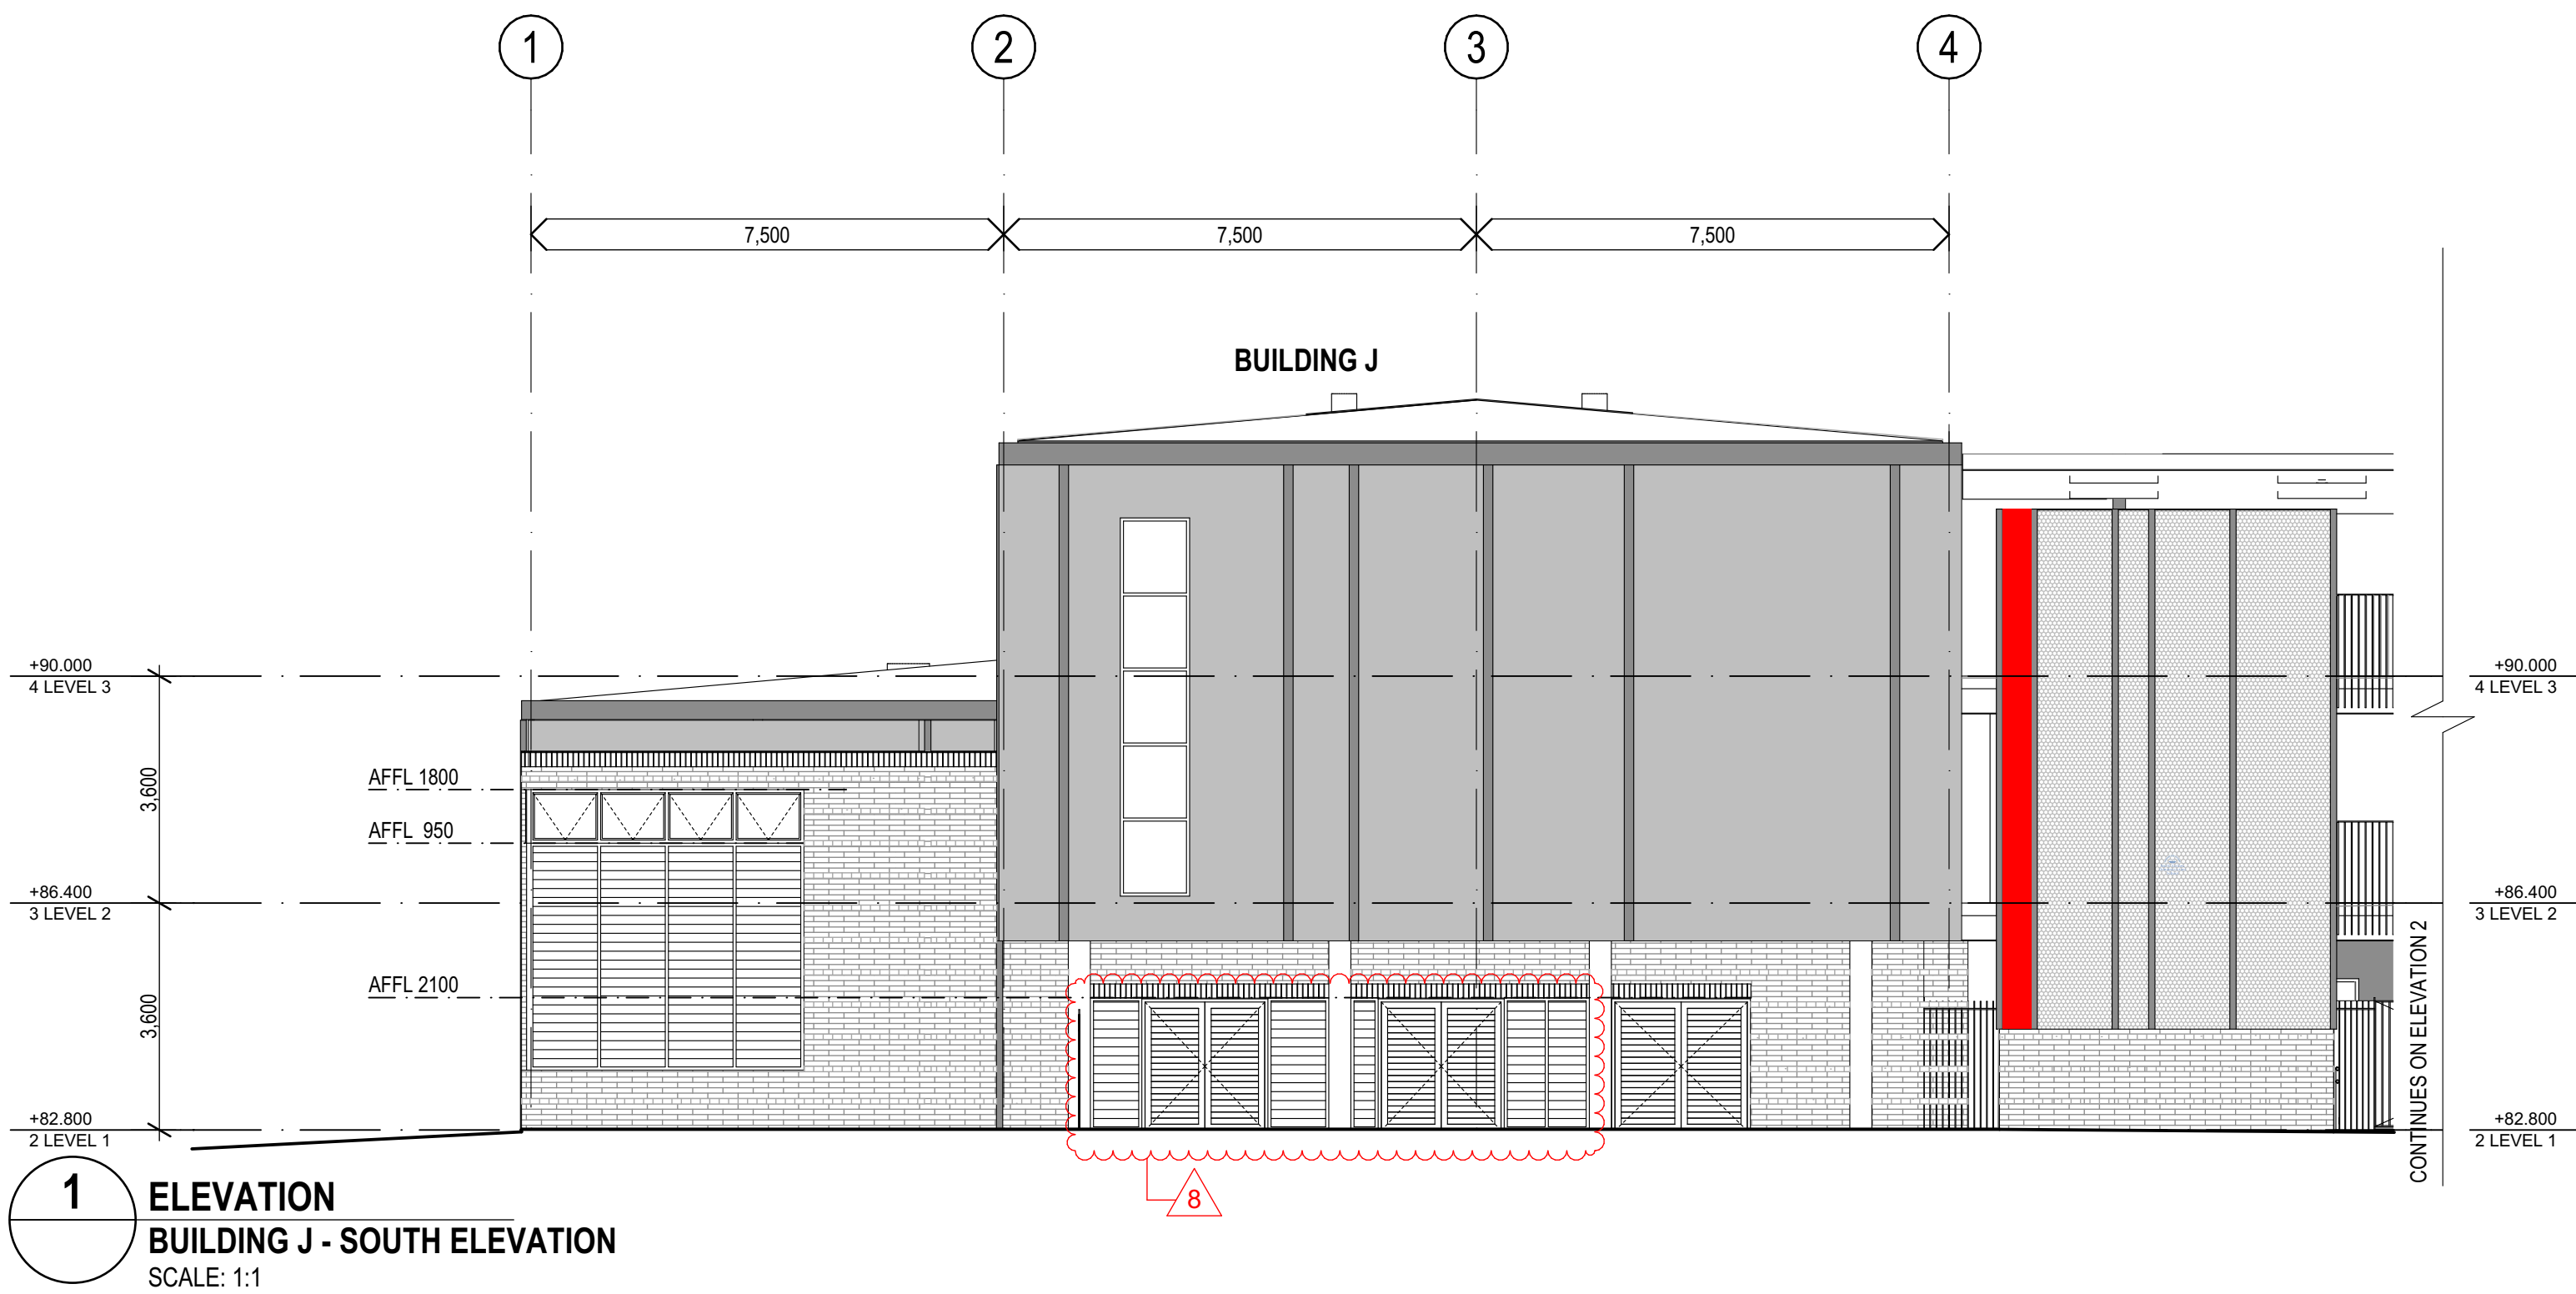

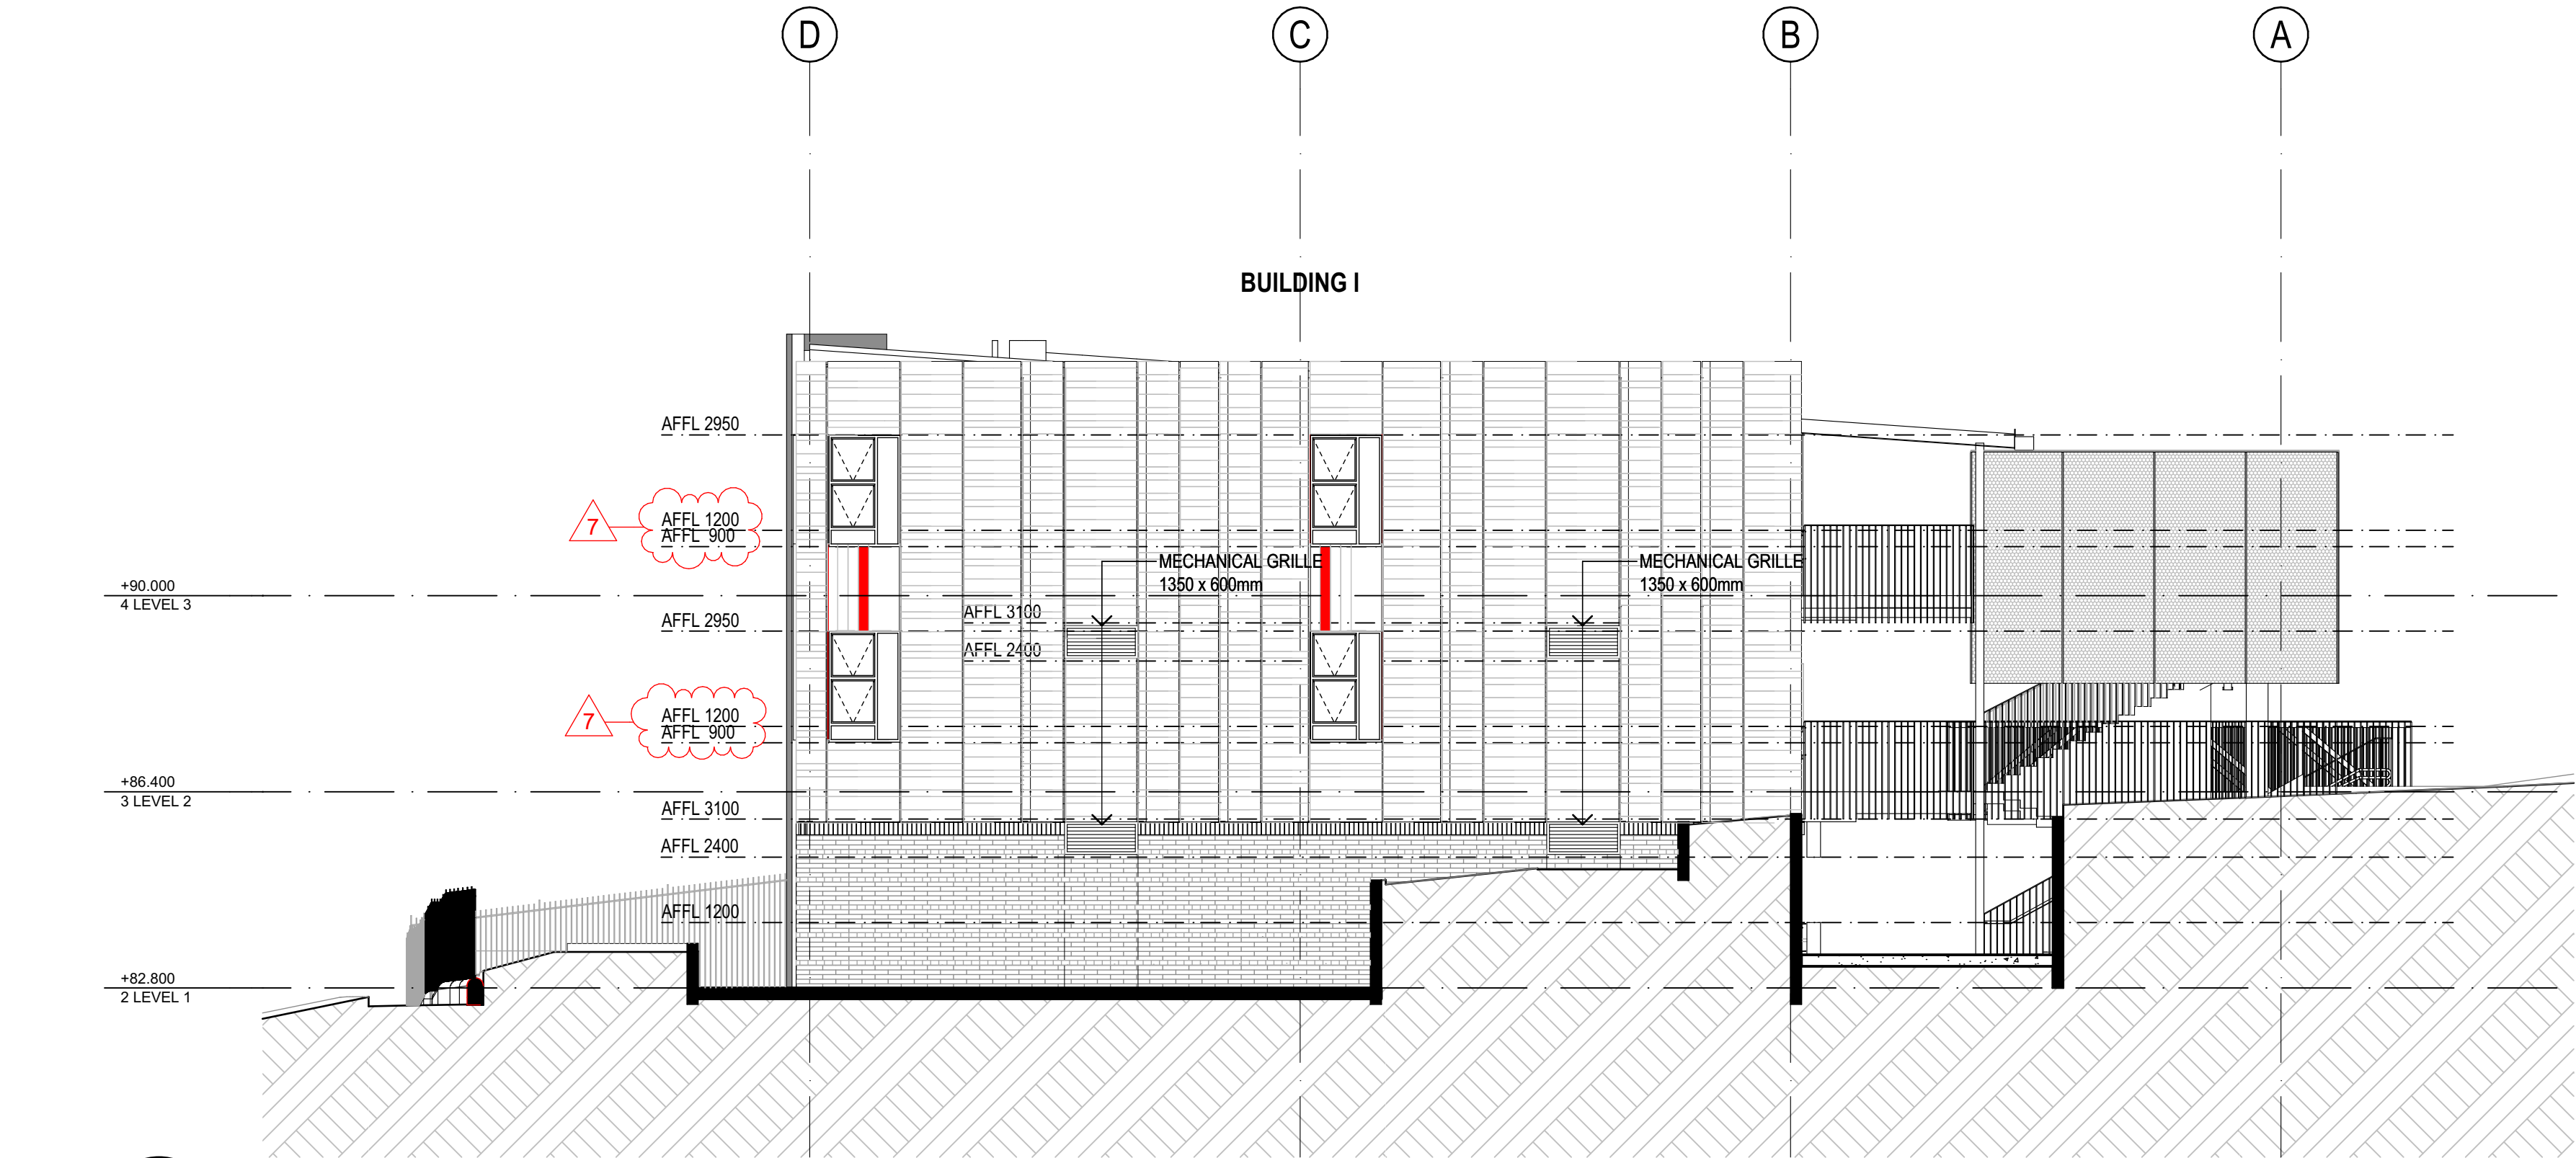

1 ELEVATION
BUILDING I - EAST ELEVATION
SCALE: 1:100

Copyright
This drawing shows design features and elements of a design prepared by
Fulton Trotter Architects and is to be used only for work authorised in
writing by the designers. It cannot be copied directly or indirectly, in whole
or in part, nor shall it be used for any other building purposes. Unauthorised
use will be considered an infringement of these rights.

ELEVATION LEGEND	
	PRECAST GRC PANEL
	PREFINISHED CFC CLADDING
	METAL FASCIA / GUTTER
	BRICKWORK
	METAL SCREENING
	METAL ROOF SHEETING
	RED FEATURE PANELS & FINS

SEC. 4.55 MODIFICATION ITEMS

- ENTRY RAMP RECONFIGURATION TO BE 1:15, ADDITIONAL SLAB TO ACCESS PLANT ROOM
- HYDRANT BOOSTER LOCATION
- HERITAGE FENCE TEMPORARY REMOVAL
- ADDITIONAL CLEANER'S CUPBOARD
- LIBRARY ENTRY DOOR MOVED DUE TO CLEANER STORE BEING ADDED, NOW ALIGNS WITH LIFT
- WALL ALIGNMENT OF WC'S LEVEL 3
- WINDOW CHANGES TO BUILDING I SOUTH & EAST ELEVATIONS ON L1 / L2 / L3. WINDOWS INCREASED IN SIZE FOR COMPLIANCE WITH BCA PART F4 - LIGHT AND VENTILATION. FIXED GLAZED PANEL INTRODUCED TO LOWER SECTION OF L2 / L3 WINDOWS TO MEET MIN 1200MM SILL HEIGHT REQUIREMENT IN EFSG. LARGER OPENABLE AWNINGS INTRODUCED FOR NATURAL VENTILATION COMPLIANCE.
- LOUVERED DOORS CHANGE FROM SINGLE TO DOUBLE DOOR TO SUIT PLANT ROOM REQUIREMENTS.

F	Draft SSDA Issue	13/08/2021	BN
G	Draft SSDA Set - SINSW Review	18/08/2021	BN
H	SSDA Issue	27/08/2021	JH
I	Mechanical Coordination Issue	08/09/2021	JH
J	Draft SD Issue	10/09/2021	JH
K	SD Issue	17/09/2021	JH
L	DRAFT SDRP ISSUE	29/10/2021	LW
M	Response to Submission Issue	11/11/2021	LW
N	Section 4.55 Modification Issue	14/03/2022	JH
REV.	DESCRIPTION	DATE	INIT.

fulton trotter
ARCHITECTS

SYDNEY
Level 3, 35 Spring Street
PO Box 1669
Bondi Junction, NSW 2022

t: (02) 8383 5151
e: sydney@fultontrotter.com.au

DIRECTORS
Greg Isaac raia NSW 6855 QLD 2920
Justine Ezony raia QLD 3313
John Ward raia VIC 18804 NSW 8371 QLD 3847
Katerina Dracopoulos raia QLD 4529
Mark Trotter fraia NSW 4421 QLD 1870
Paul Sekava raia NSW 7180 QLD 3108
Paul Trotter fraia QLD 2648 NSW 7177
Ryan Loveday raia QLD 4500

www.fultontrotter.com.au

PHASE
SCHEMATIC DESIGN

CLIENT
NSW DEPARTMENT OF
EDUCATION

PROJECT
NORTH SYDNEY PUBLIC
SCHOOL

ADDRESS
BAY ROAD
WAVERTON, NSW

DRAWING
BUILDING I - ELEVATION 04

Figured dimensions take precedence over
scale dimensions. Contractors must verify
all dimensions on site before commencing
any work or making shop drawings.


PROJECT NUMBER
7068WA01

DIRECTOR
JW


CHECKED

DRAWING NUMBER
SD-3004

REVISION
N

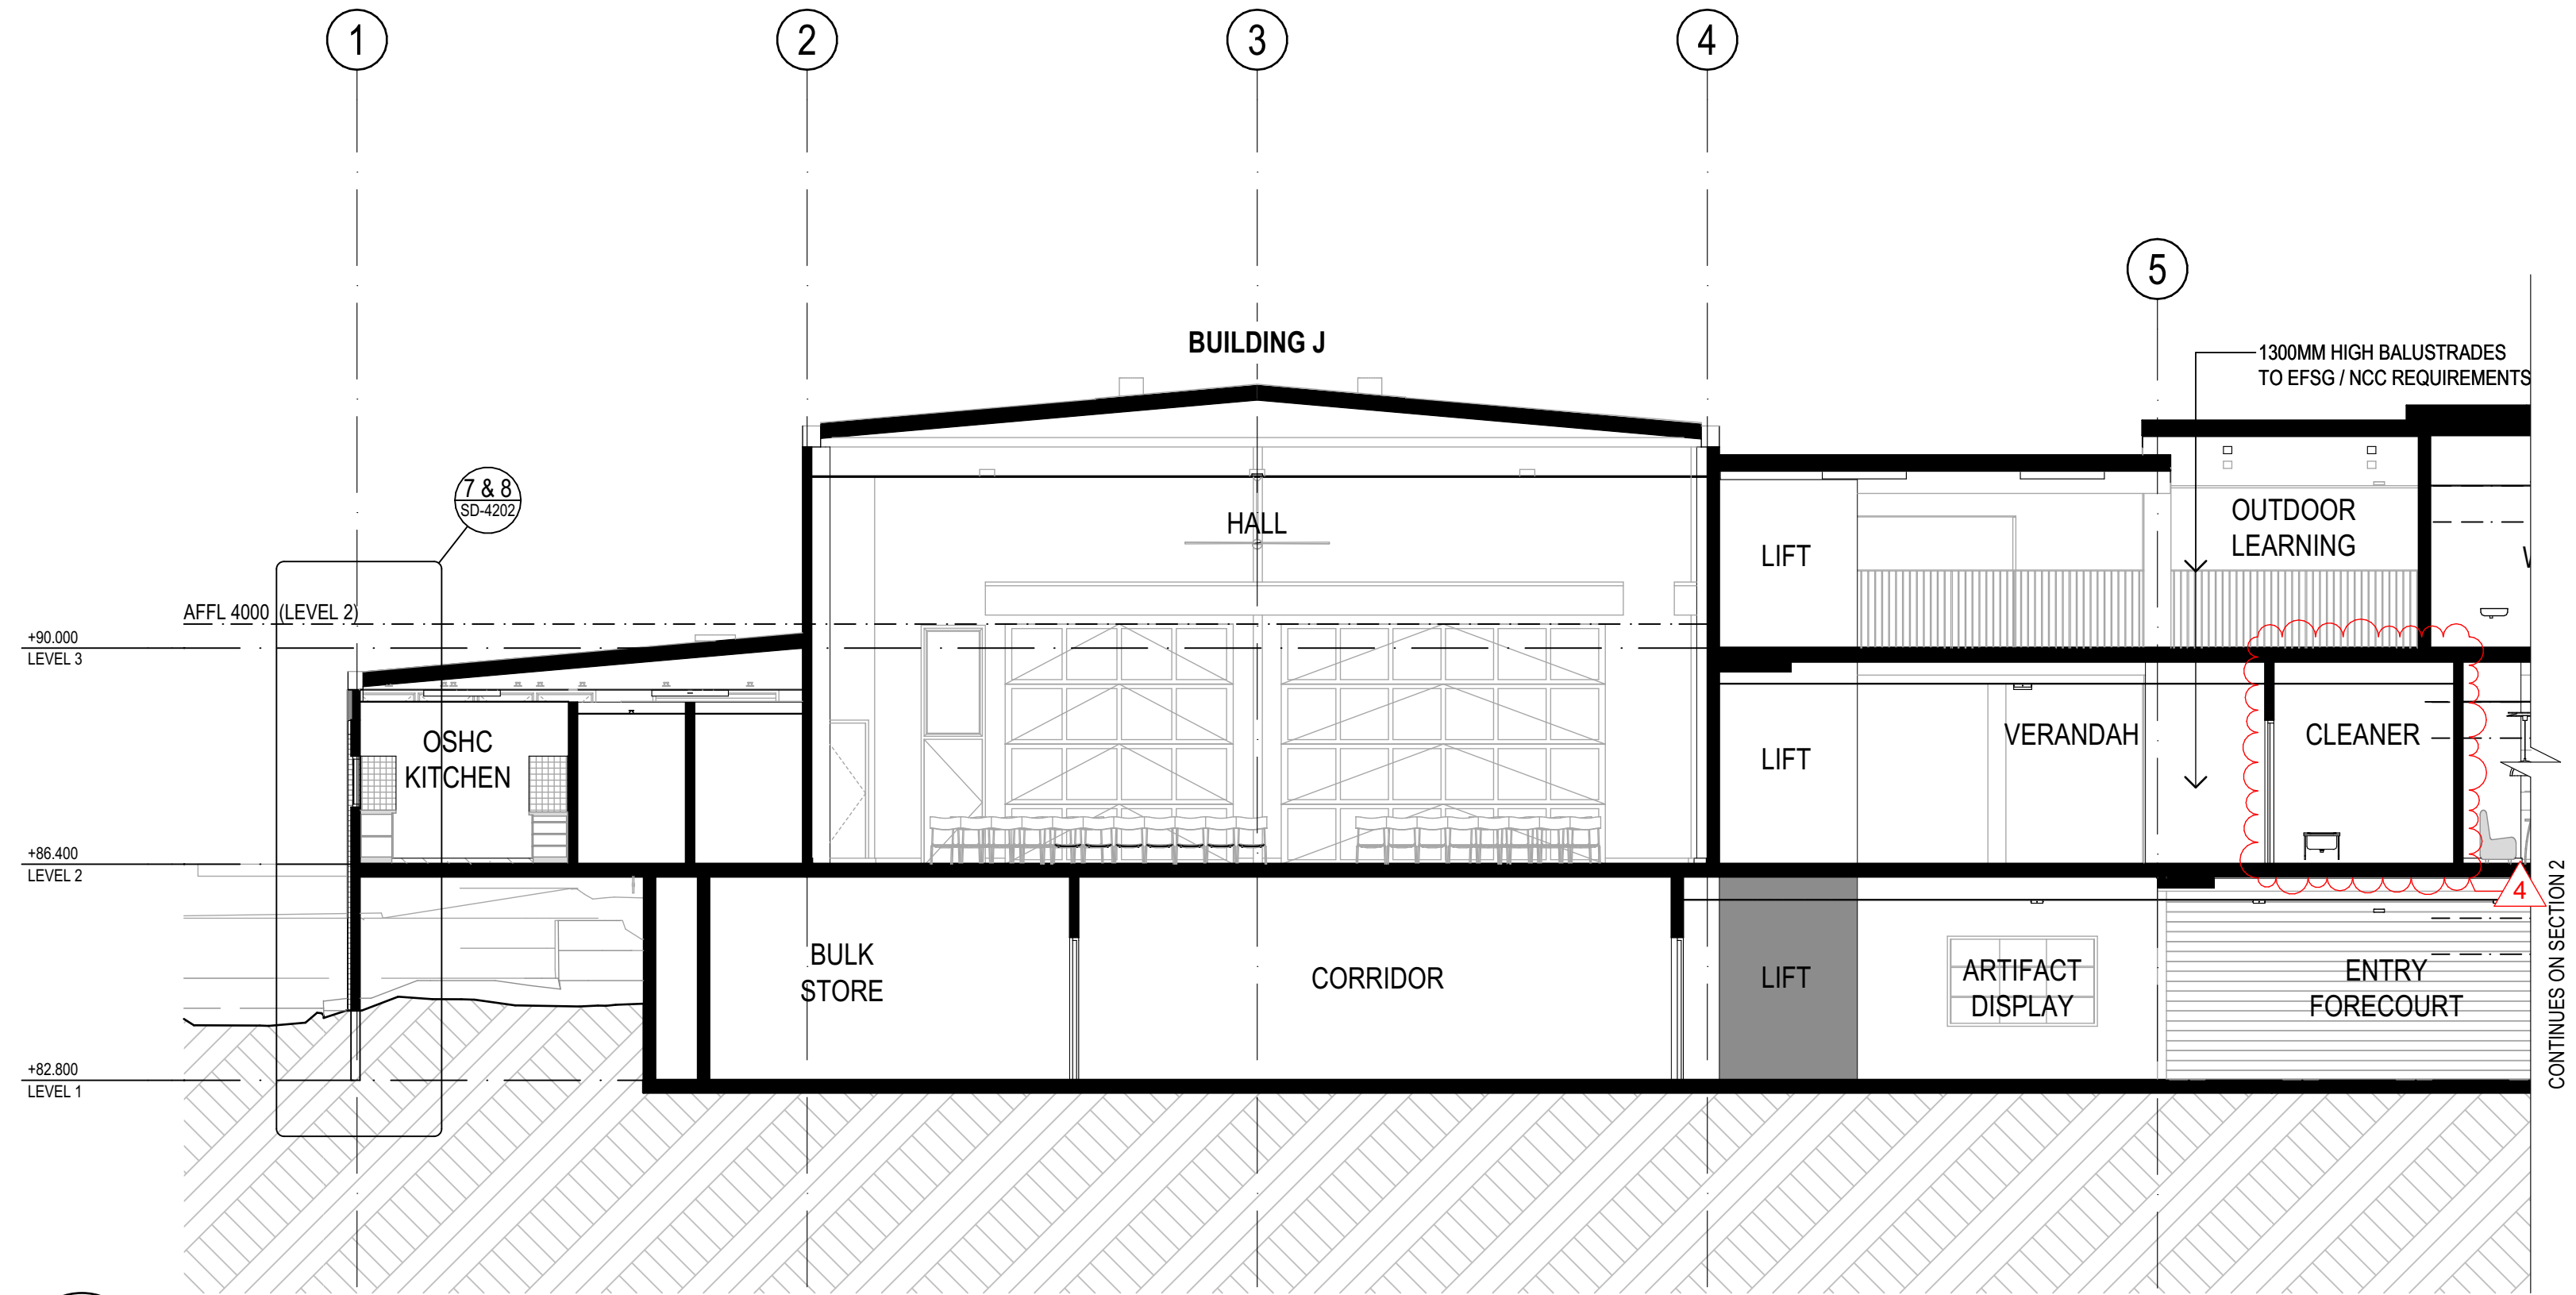

1 SECTION
BUILDING J - SECTION
SCALE: 1:100

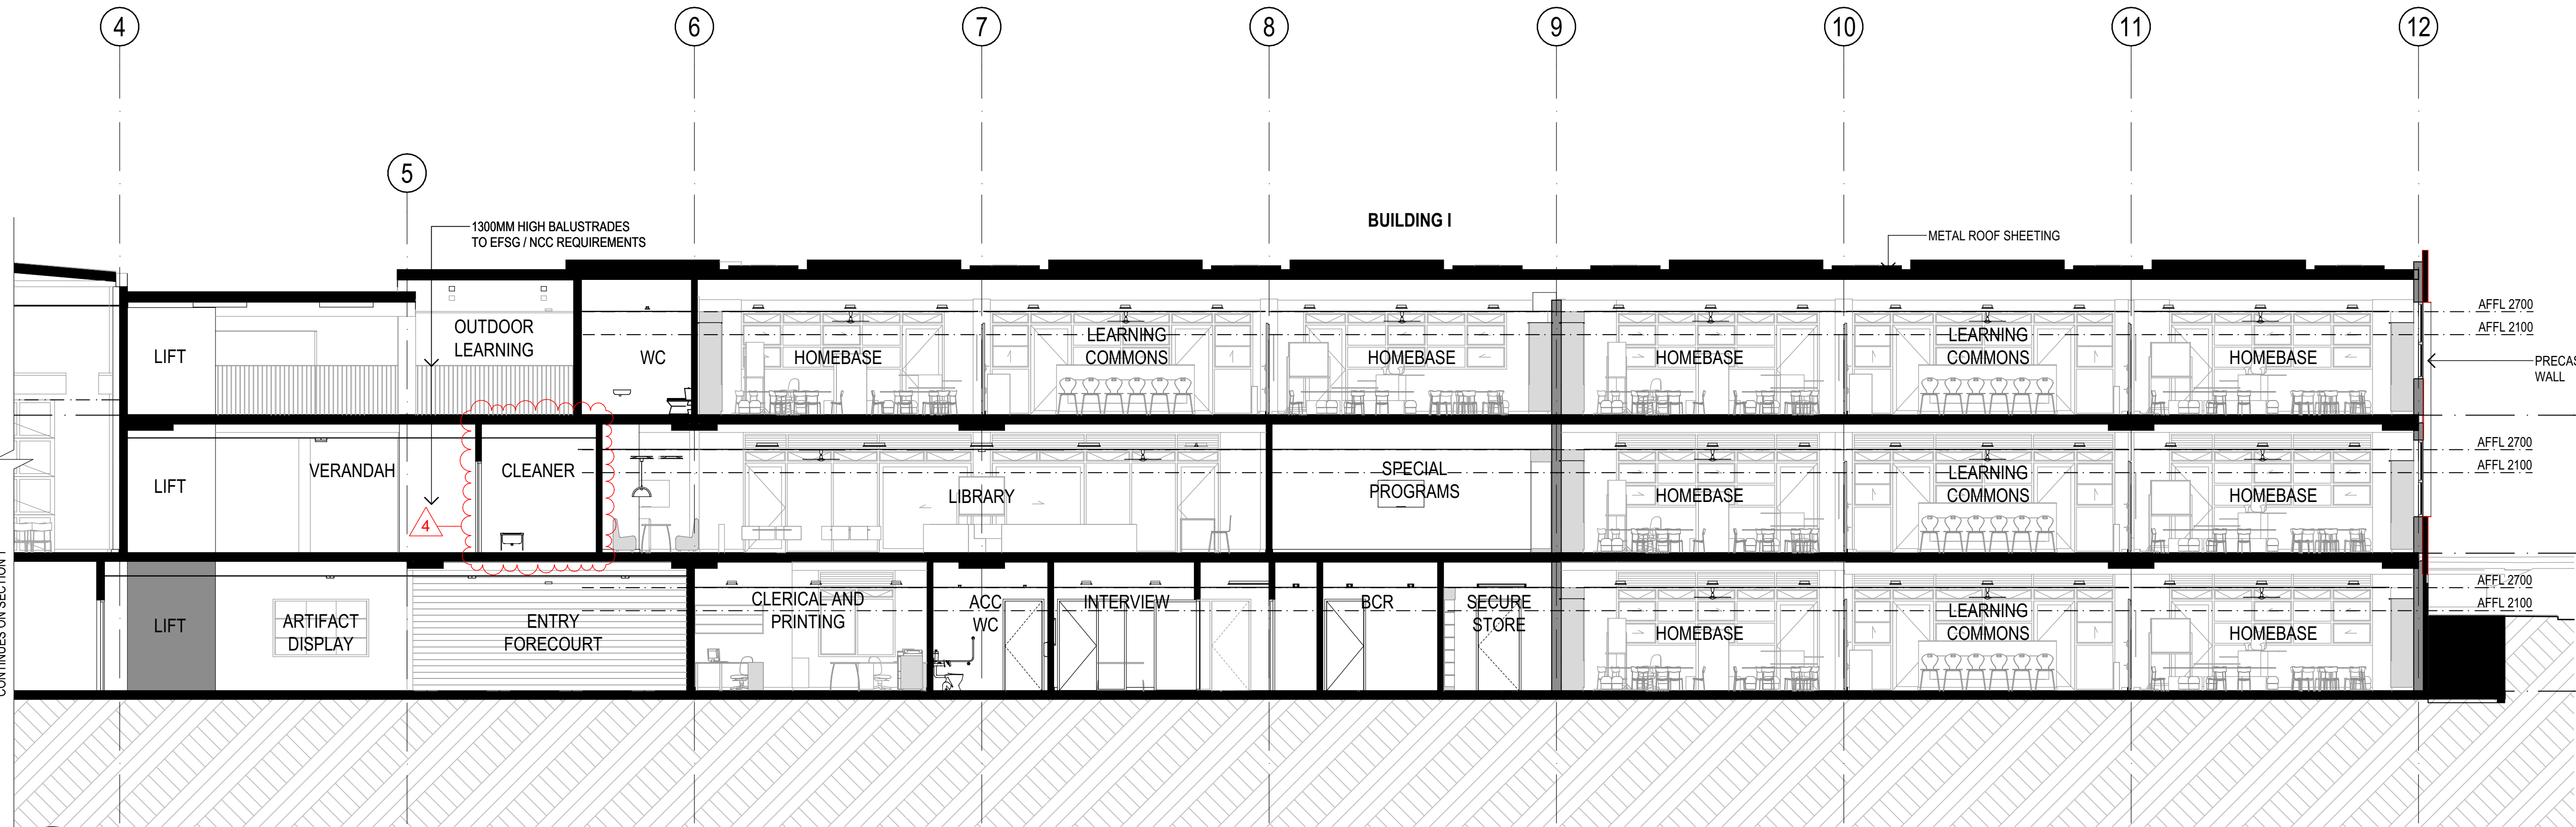

2 SECTION
BUILDING I - SECTION
SCALE: 1:100

SEC. 4.55 MODIFICATION ITEMS

- 1 ENTRY RAMP RECONFIGURATION TO BE 1:15, ADDITIONAL SLAB TO ACCESS PLANT ROOM
- 2 HYDRANT BOOSTER LOCATION
- 3 HERITAGE FENCE TEMPORARY REMOVAL
- 4 ADDITIONAL CLEANER'S CUPBOARD
- 5 LIBRARY ENTRY DOOR MOVED DUE TO CLEANER STORE BEING ADDED, NOW ALIGNS WITH LIFT
- 6 WALL ALIGNMENT OF WC'S LEVEL 3
- 7 WINDOW CHANGES TO BUILDING I SOUTH & EAST ELEVATIONS ON L1 / L2 / L3. WINDOWS INCREASED IN SIZE FOR COMPLIANCE WITH BCA PART F4 - LIGHT AND VENTILATION. FIXED GLAZED PANEL INTRODUCED TO LOWER SECTION OF L2 / L3 WINDOWS TO MEET MIN 1200MM SILL HEIGHT REQUIREMENT IN EFSG. LARGER OPENABLE AWNINGS INTRODUCED FOR NATURAL VENTILATION COMPLIANCE.
- 8 LOUVERED DOORS CHANGE FROM SINGLE TO DOUBLE DOOR TO SUIT PLANT ROOM REQUIREMENTS.

REV.	DESCRIPTION	DATE	INIT.
A	Draft SSDA Issue	13/08/2021	BN
B	Draft SSDA Set - SINSW Review	18/08/2021	BN
C	SSDA Issue	27/08/2021	JH
D	Draft SD Issue	10/09/2021	JH
E	SD Issue	17/09/2021	JH
F	Section 4.55 Modification Issue	10/03/2022	MK
G	Section 4.55 Modification Issue	14/03/2022	JH

fulton trotter
ARCHITECTS

SYDNEY
BRISBANE
SYDNEY

Level 3, 35 Spring Street
PO Box 1669
Bondi Junction, NSW 2022
t: (02) 8383 5151
e: sydney@fultontrotter.com.au
DIRECTORS
Greg Isaac raia NSW 6855 QLD 2920
Justine Ezorny raia QLD 2313
John Ward raia VIC 18804 NSW 8371 QLD 3847
Katerina Dracopoulos raia VIC 17691 NSW 4421 QLD 4529
Mark Trotter raia NSW 7180 QLD 3108
Paul Sekava raia QLD 2948
Paul Trotter raia NSW 7177
Ryan Loveday raia QLD 4500

www.fultontrotter.com.au

PHASE CLIENT PROJECT ADDRESS

SCHEMATIC DESIGN
NSW DEPARTMENT OF
EDUCATION

NORTH SYDNEY PUBLIC
SCHOOL

BAY ROAD
WAVERTON, NSW

DRAWING BUILDING I & J - SECTION 01

Figured dimensions take precedence over
scale dimensions. Contractors must verify
all dimensions on site before commencing
any work or making shop drawings.

PROJECT NUMBER
7068WA01
DIRECTOR
JW
CHECKED

DRAWING NUMBER
SD-3101
REVISION
G