


Sheet Number	Sheet Name	Revision
SK-000001	COVER SHEET & DRAWING LIST	D
SK-020600	SITE MASTERPLAN	F
SK-200000	GA PLAN - SUB PARCEL 1 - GROUND	E
SK-200001	GA PLAN - SUB PARCEL 1 - LEVEL 1	E
SK-300000	ELEVATIONS - SUB PARCEL 1	D
SK-330000	SECTIONS - SUB PARCEL 1	E

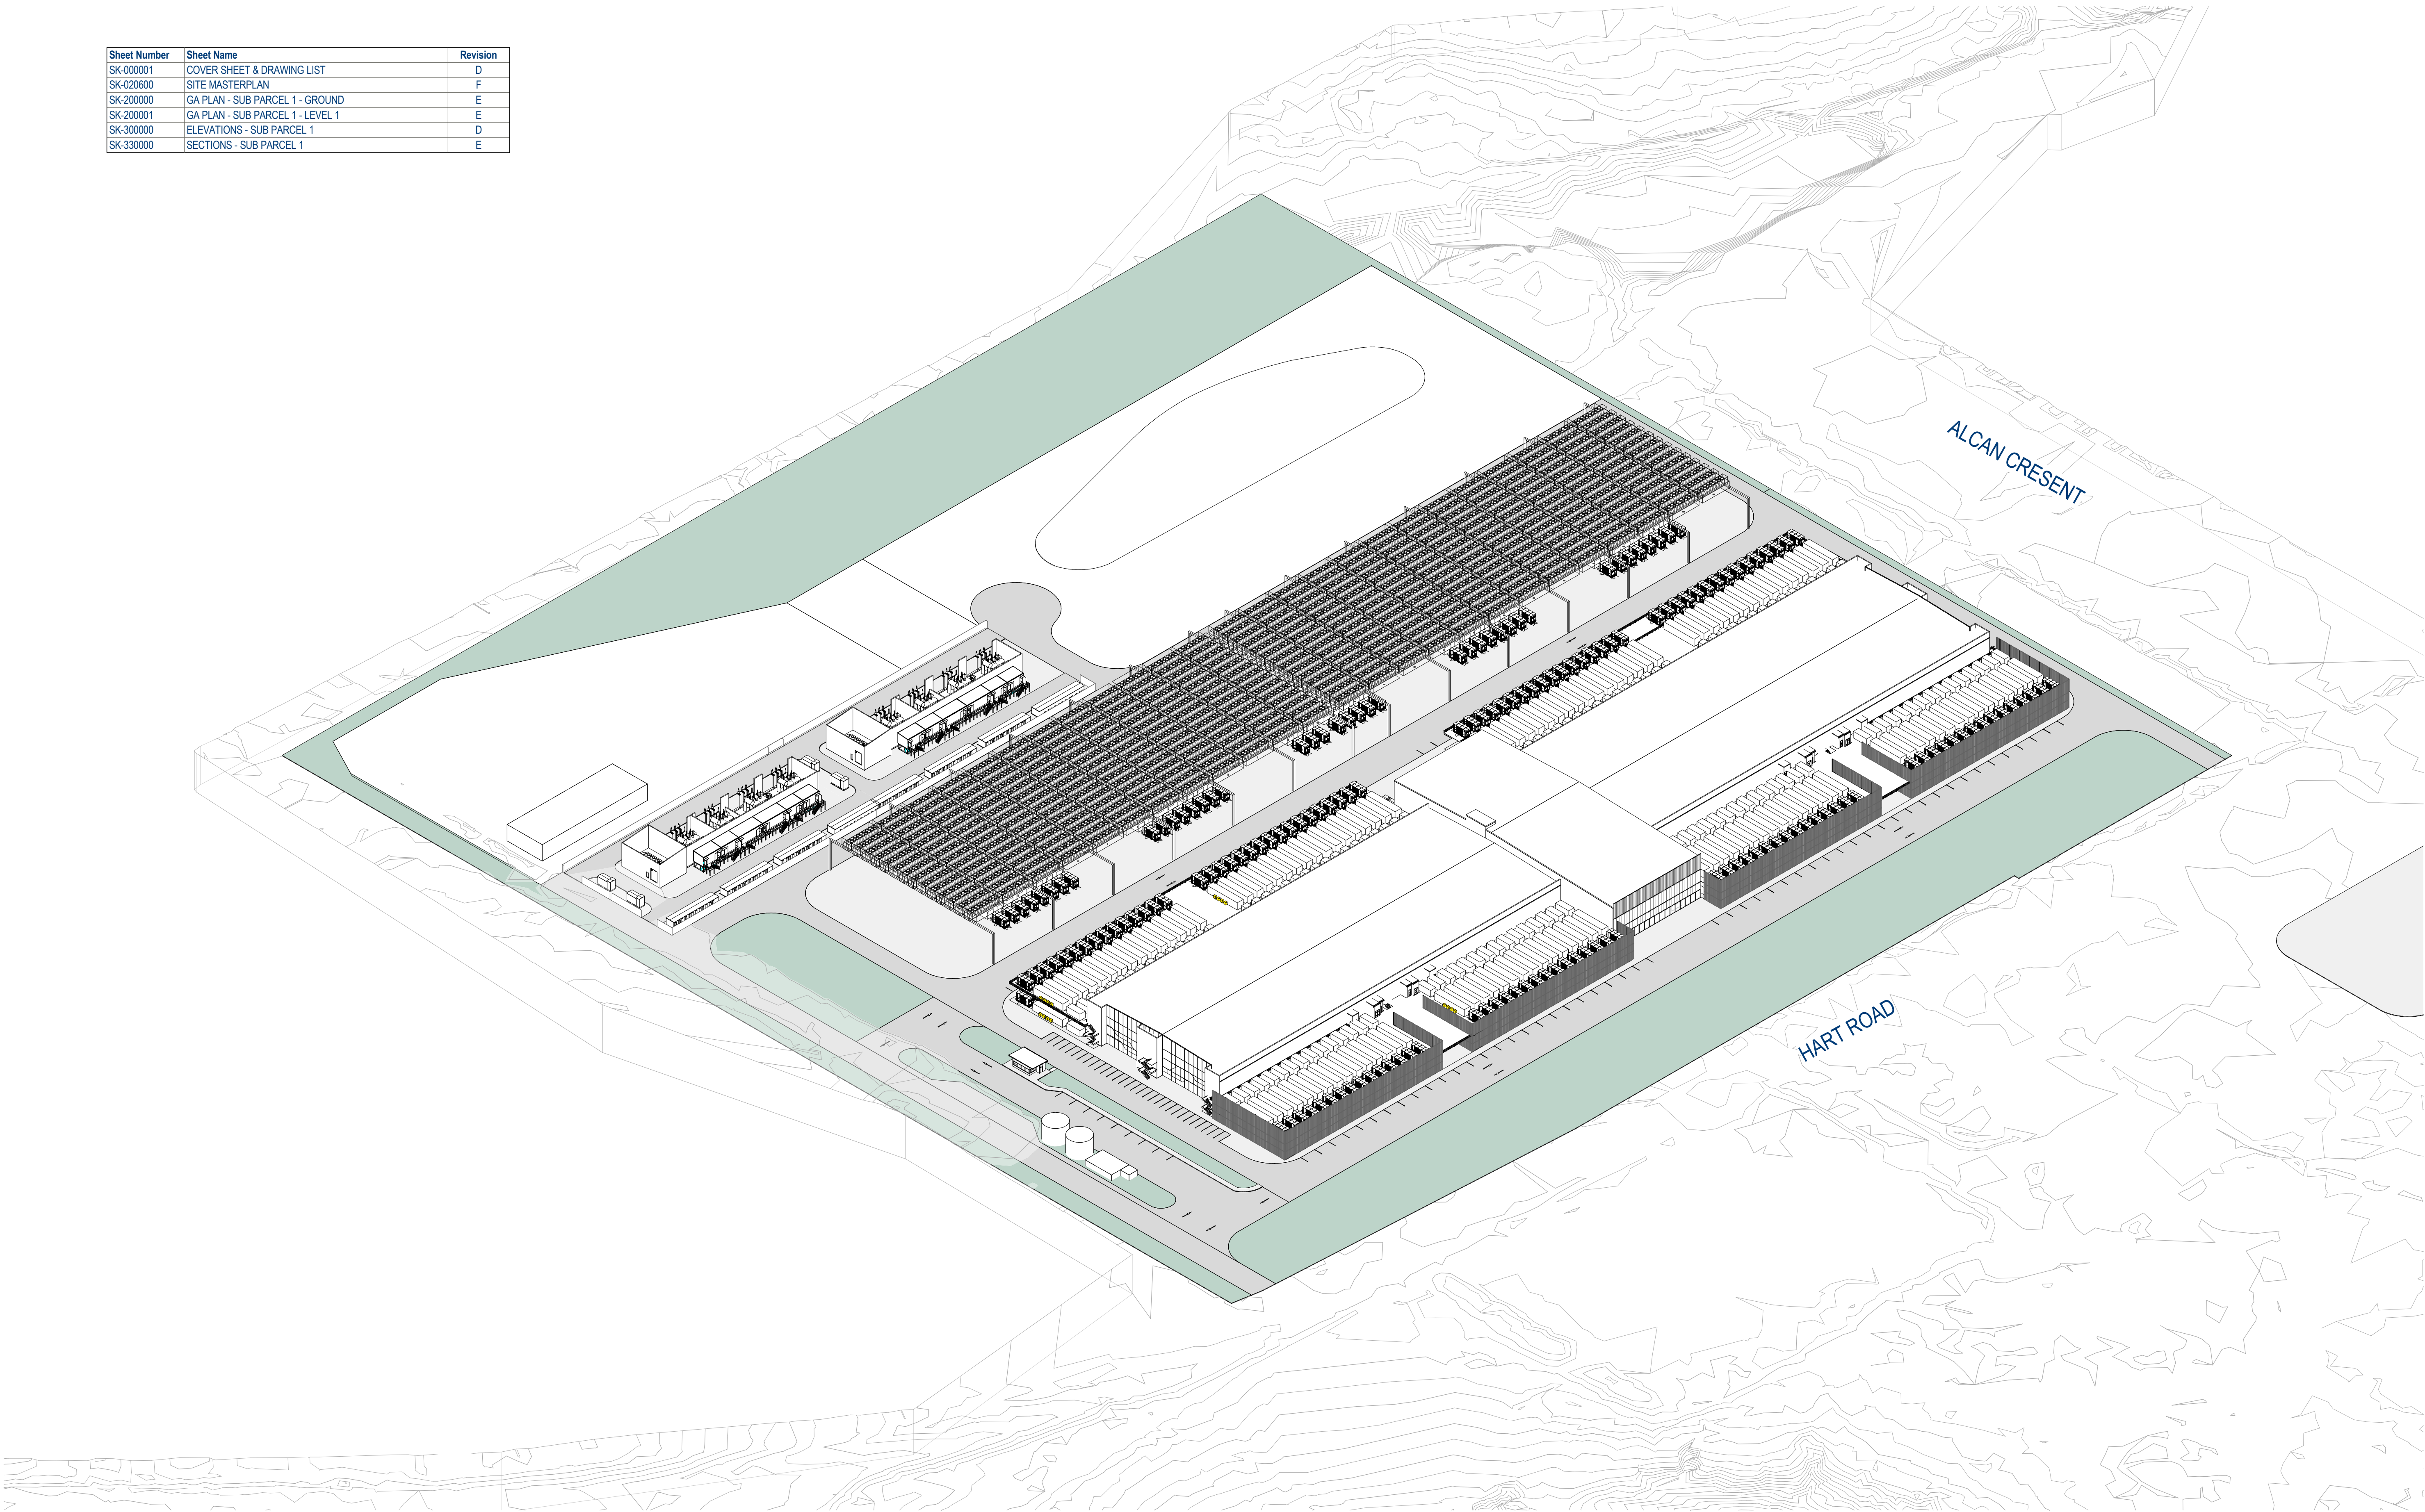

©architectus™

Architectus Australia Pty Ltd is the owner of the copyright subsisting in these drawings, plans, designs and specifications. They must not be used, reproduced or copied, in whole or in part, nor may the information, ideas and concepts therein contained (which are confidential to Architectus Australia Pty Ltd) be disclosed to any person without the prior written consent of that company.

Registrations and Nominated Architects
ACT: Ray Brown 2528
NSW: Ray Brown 6360, Mark van den Enden 7593, Robert Ousey 10214, Lawrence Toalito 10255
NT: Architectus Australia Pty Ltd AR750
QLD: Lawrence Toalito 3117
SA: Architectus Australia 3426
TAS: Architectus Australia F109
VIC: Architectus Australia 51176
WA: Architectus Australia 3209, Ray Brown 2929

Newcastle

Awabakal and Worimi Country
Suite 101, 17 Bolton Street
Newcastle NSW 2300
newcastle@architectus.com.au

architectus™

HTR KUR

COVER SHEET & DRAWING LIST


project no 260300	drawing no. SK-000001
doc type DRW	scale @A1
revision D	date 15/06/2026

ID: HTRKUR-ARC-DRW-SK-000001

0 10 20 30 50
m
Do not scale drawings. Verify all dimensions on site


© architectus[®]
Architectus Australia Pty Ltd is the owner of the copyright subsisting in these drawings, plans, designs and specifications. They must not be used, reproduced or copied, in whole or in part, nor may the information, ideas and concepts therein contained (which are confidential to Architectus Australia Pty Ltd) be disclosed to any person without the prior written consent of that company.

Registrations and Nominated Architects
ACT: Ray Brown 2528
NSW: Ray Brown 6350, Mark van den Enden 7593, Robert Ousey 10214, Lawrence Toaldo 10255
NT: Architectus Australia Pty Ltd AR750
QLD: Lawrence Toaldo 3117
SA: Architectus Australia 3426
TAS: Architectus Australia F109
VIC: Architectus Australia 51176
WA: Architectus Australia 3209, Ray Brown 2929

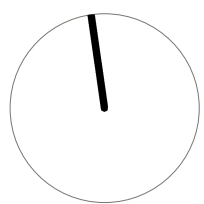

LEGEND

- SITE BOUNDARY
- SECURITY FENCE
- BOUNDARY SETBACK
- WATERCOURSE
- IN GROUND SERVICES ZONE
- EASEMENT

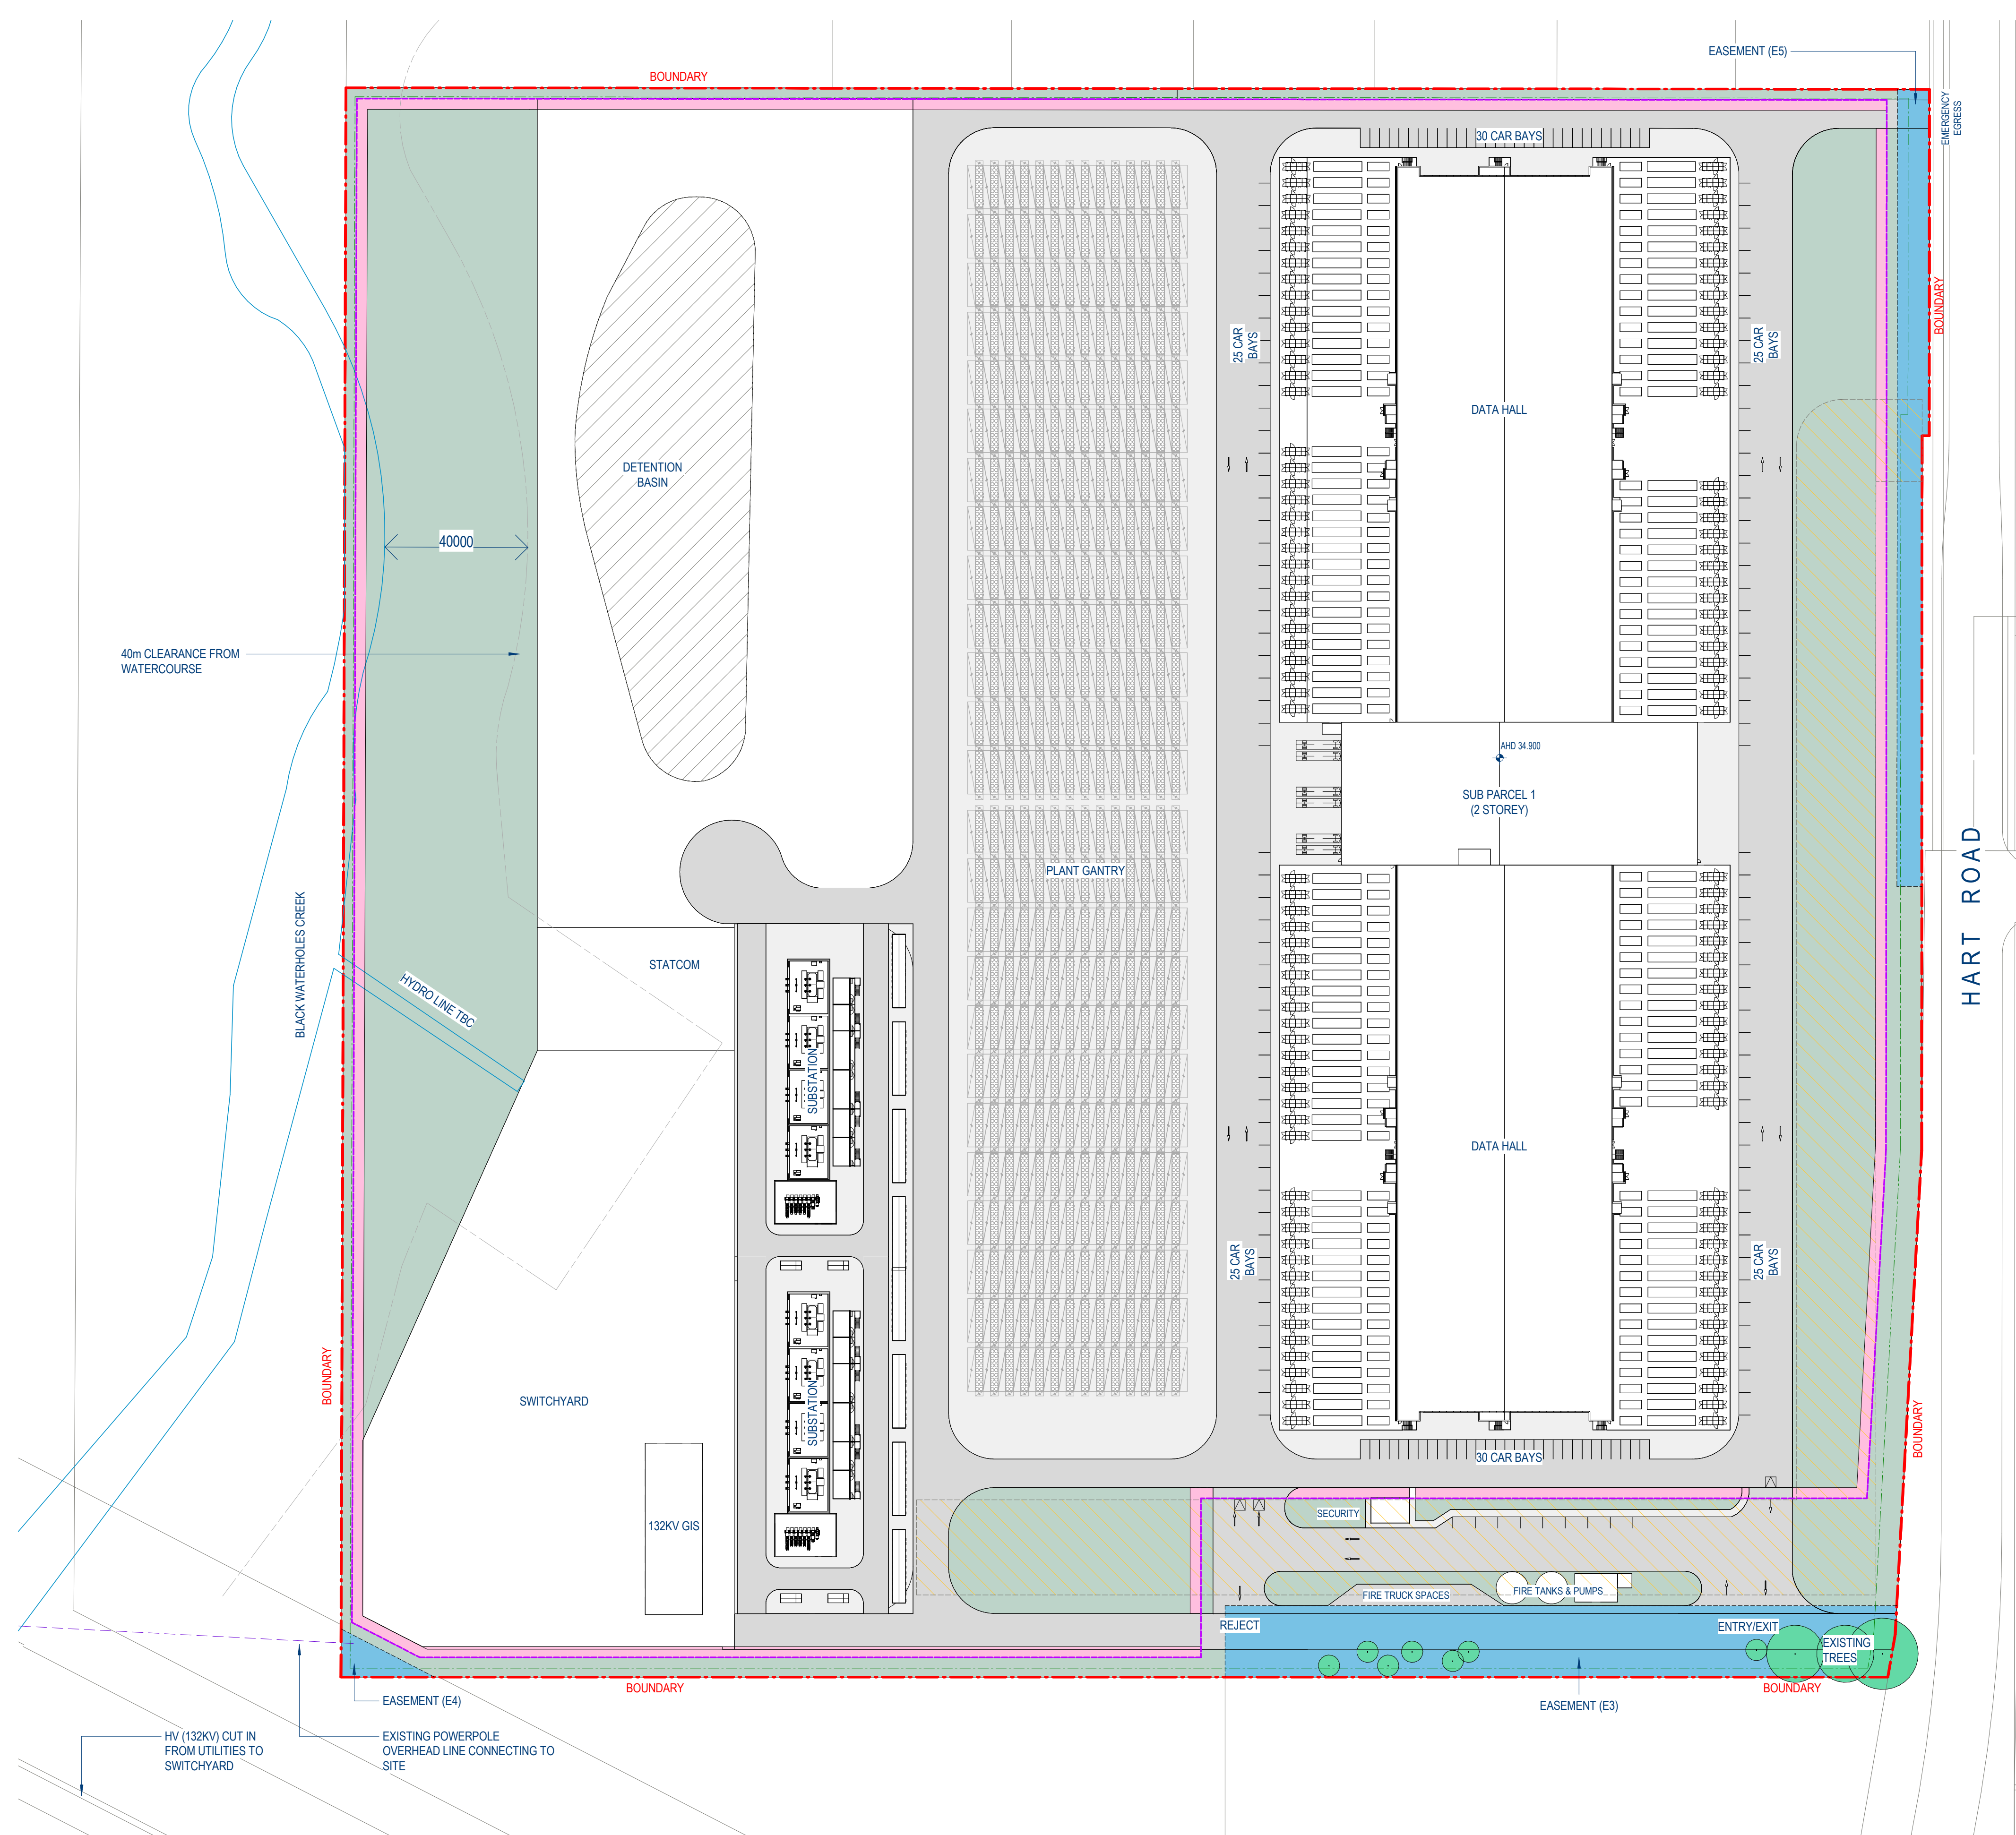

Newcastle

Awabakal and Worimi Country
Suite 101, 17 Bolton Street
Newcastle NSW 2300
newcastle@architectus.com.au

architectus[™]

HTR KUR

SITE MASTERPLAN


project no	drawing no.
260300	SK-020600
doc type	scale
DRW	1 : 1000 @A1
revision	date
F	15/06/2026

ID: HTRKUR-ARC-DRW-SK-020600

0 10 20 30 50
m
Do not scale drawings. Verify all dimensions on site


© architectus[®]
Architectus Australia Pty Ltd is the owner of the copyright subsisting in these drawings, plans, designs and specifications. They must not be used, reproduced or copied, in whole or in part, nor may the information, ideas and concepts therein contained (which are confidential to Architectus Australia Pty Ltd) be disclosed to any person without the prior written consent of that company.

Registrations and Nominated Architects
ACT: Ray Brown 2528
NSW: Ray Brown 6359, Mark van den Enden 7593, Robert Ousey 10214, Lawrence Toaldo 10255
NT: Architectus Australia Pty Ltd AR750
QLD: Lawrence Toaldo 3117
SA: Architectus Australia 3426
TAS: Architectus Australia F109
VIC: Architectus Australia 51176
WA: Architectus Australia 3209, Ray Brown 2929

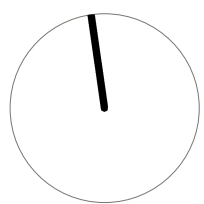

LEGEND

- SITE BOUNDARY
- SECURITY FENCE
- BOUNDARY SETBACK
- WATERCOURSE
- IN GROUND SERVICES ZONE
- EASEMENT
- EXTENT OF WORKS FOR CDC

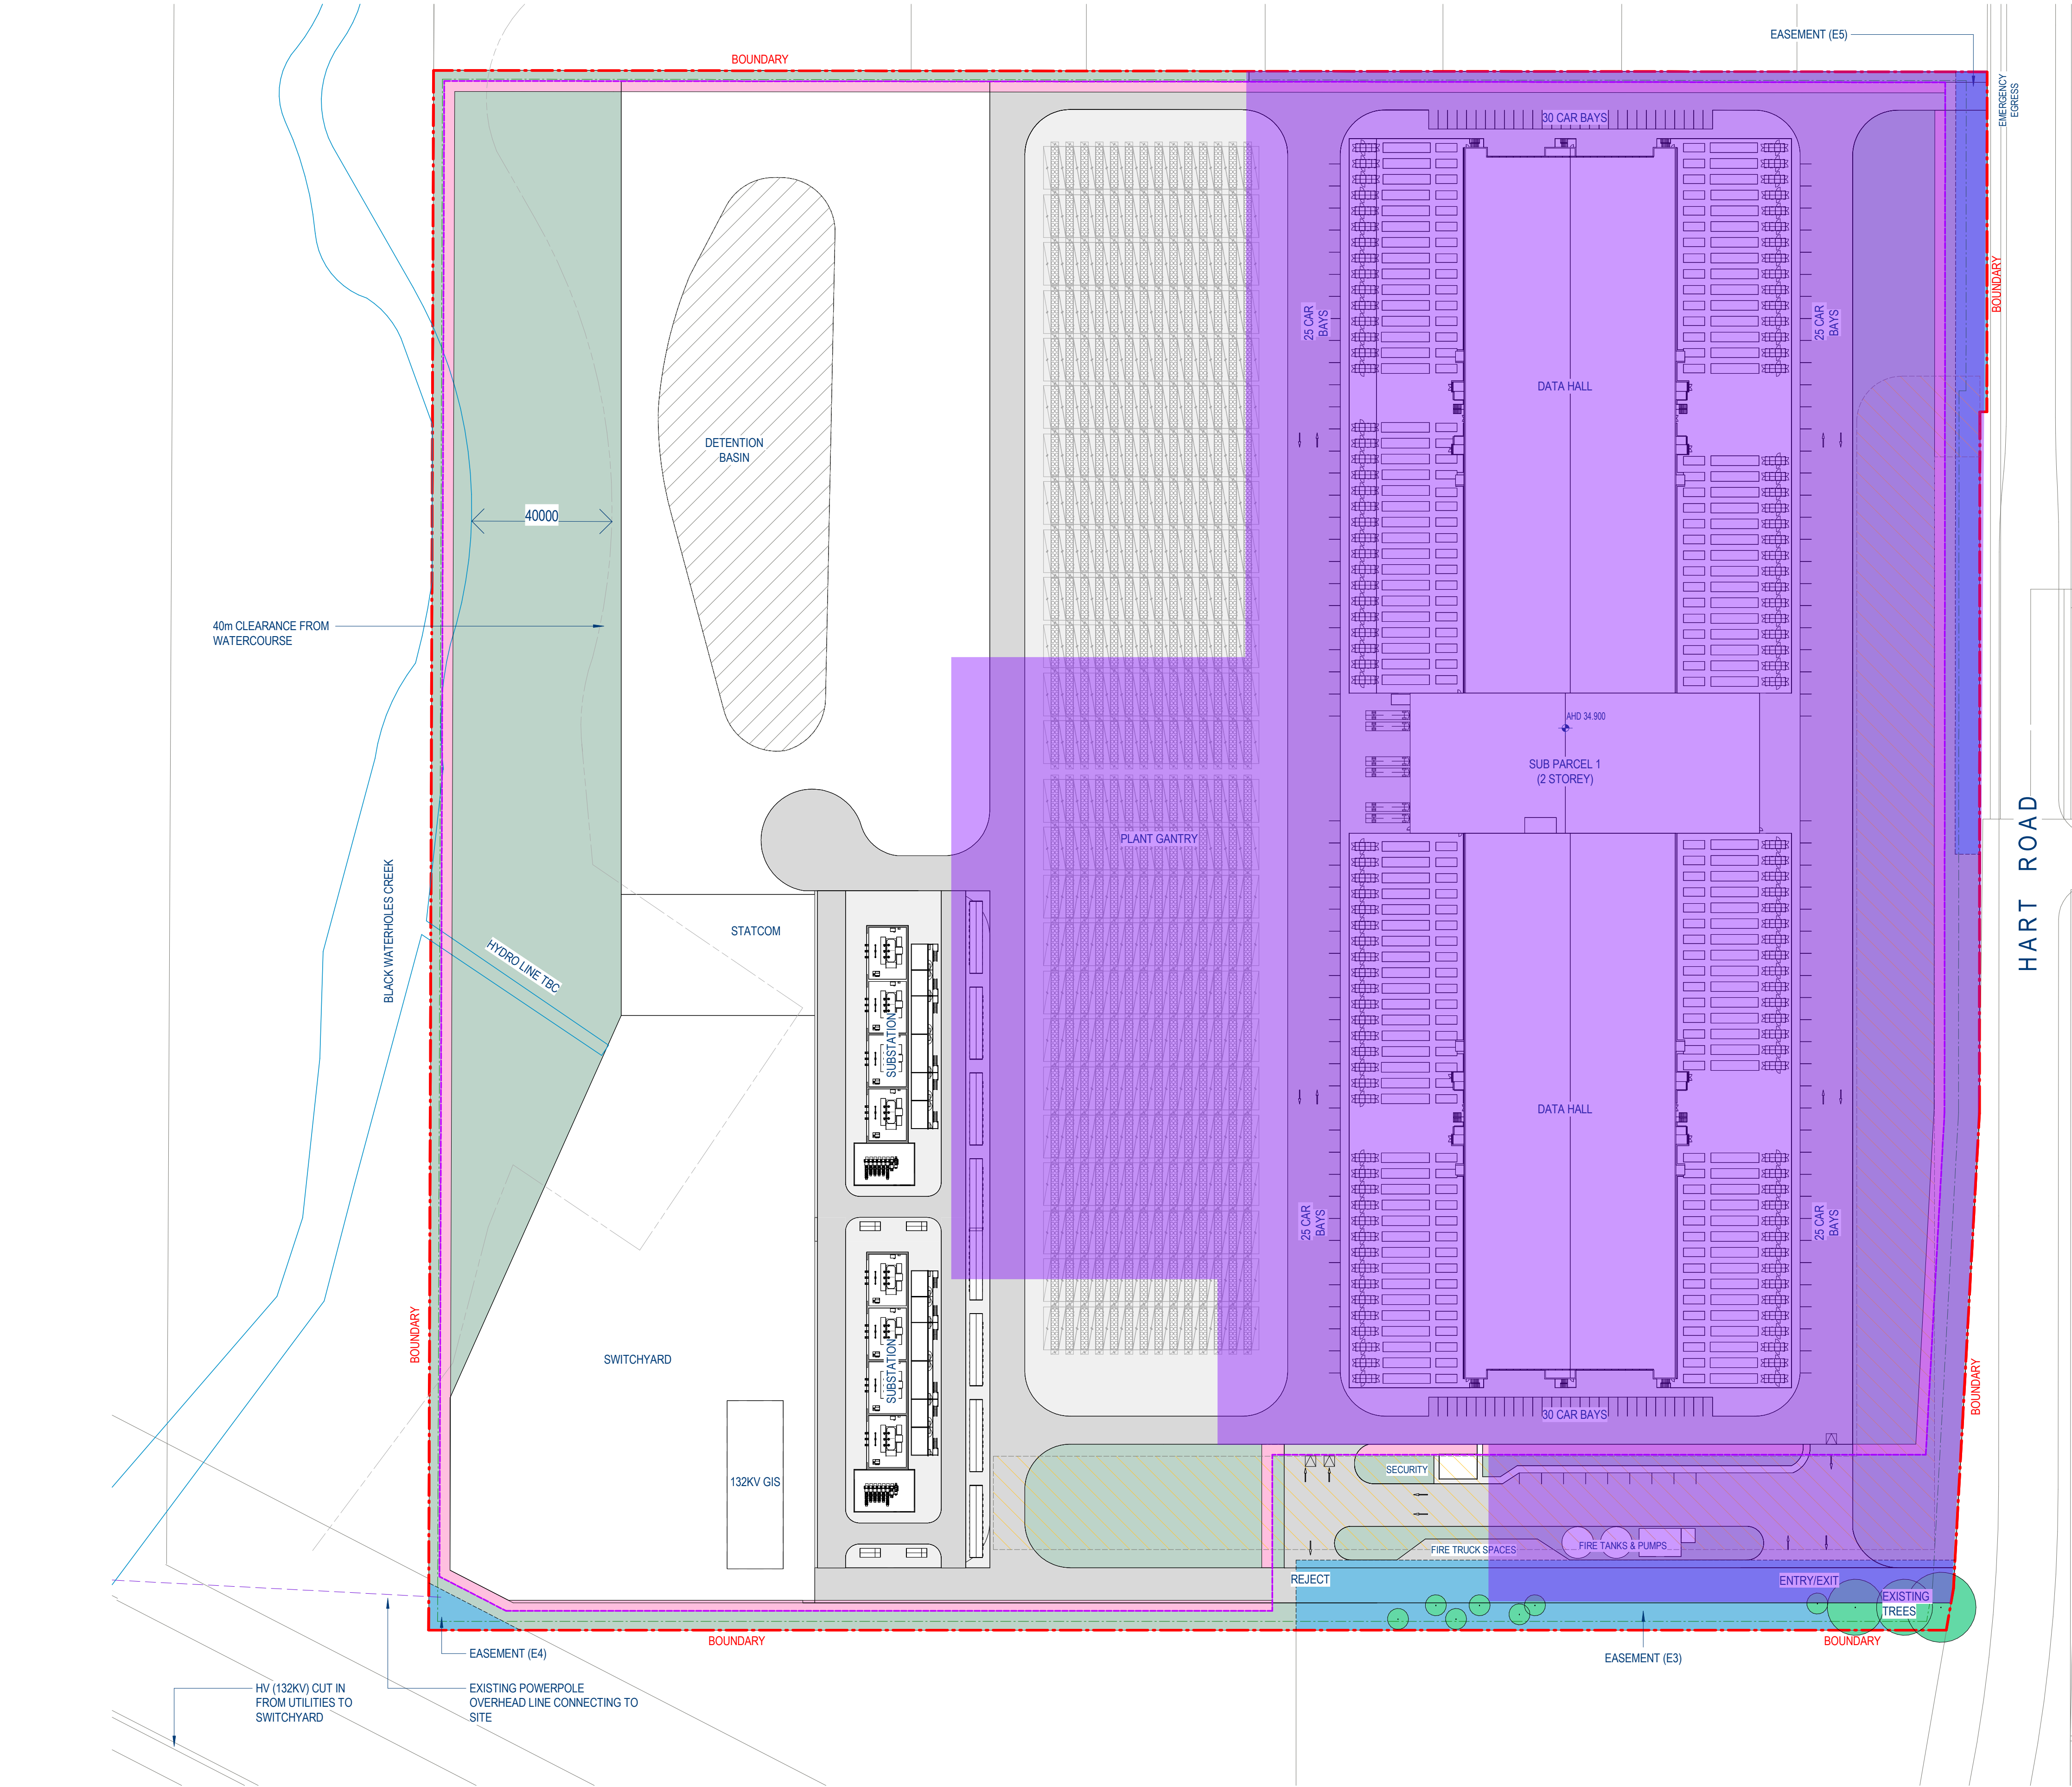

Newcastle

Awabakal and Worimi Country
Suite 101, 17 Bolton Street
Newcastle NSW 2300
newcastle@architectus.com.au

architectus[™]

HTR KUR

SITE MASTERPLAN - CDC SCOPE OVERLAY

project no 260300	drawing no. SK-020601
doc type DRW	scale 1 : 1000 @A1
revision A	date 15/06/2026

ID: HTRKUR-ARC-DRW-SK-020601




1 GROUND - SP1 - PART 1
SCALE: 1 : 500

0 5 10 15 25
m
Do not scale drawings. Verify all dimensions on site

©architectus[®]
Architectus Australia Pty Ltd is the owner of the copyright subsisting in these drawings, plans, designs and specifications. They must not be used, reproduced or copied, in whole or in part, nor may the information, ideas and concepts therein contained (which are confidential to Architectus Australia Pty Ltd) be disclosed to any person without the prior written consent of that company.

Registrations and Nominated Architects
AGT: Ray Brown 2528
NSW: Ray Brown 6359, Mark van den Enden 7593, Robert Ousey 10214, Lawrence Toalito 10255
NT: Architectus Australia Pty Ltd AR750
QLD: Lawrence Toalito 3117
SA: Architectus Australia 3426
TAS: Architectus Australia F108
VIC: Architectus Australia 51176
WA: Architectus Australia 3209, Ray Brown 2929

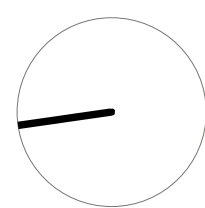

LEGEND

- DATA HALL
- SERVICES
- SERVICES
- CIRCULATION
- CUSTOMER OFFICE
- OFFICE
- BACK OF HOUSE / AMENITIES

Newcastle


Awabakal and Worimi Country
Suite 101, 17 Bolton Street
Newcastle NSW 2300
newcastle@architectus.com.au

architectus™

HTR KUR

GA PLAN - SUB PARCEL 1 - GROUND

project no 260300	drawing no. SK-200000
doc type DRW	scale 1 : 500 @A1
revision E	date 15/06/2026
ID: HTRKUR-ARC-DRW-SK-200000	

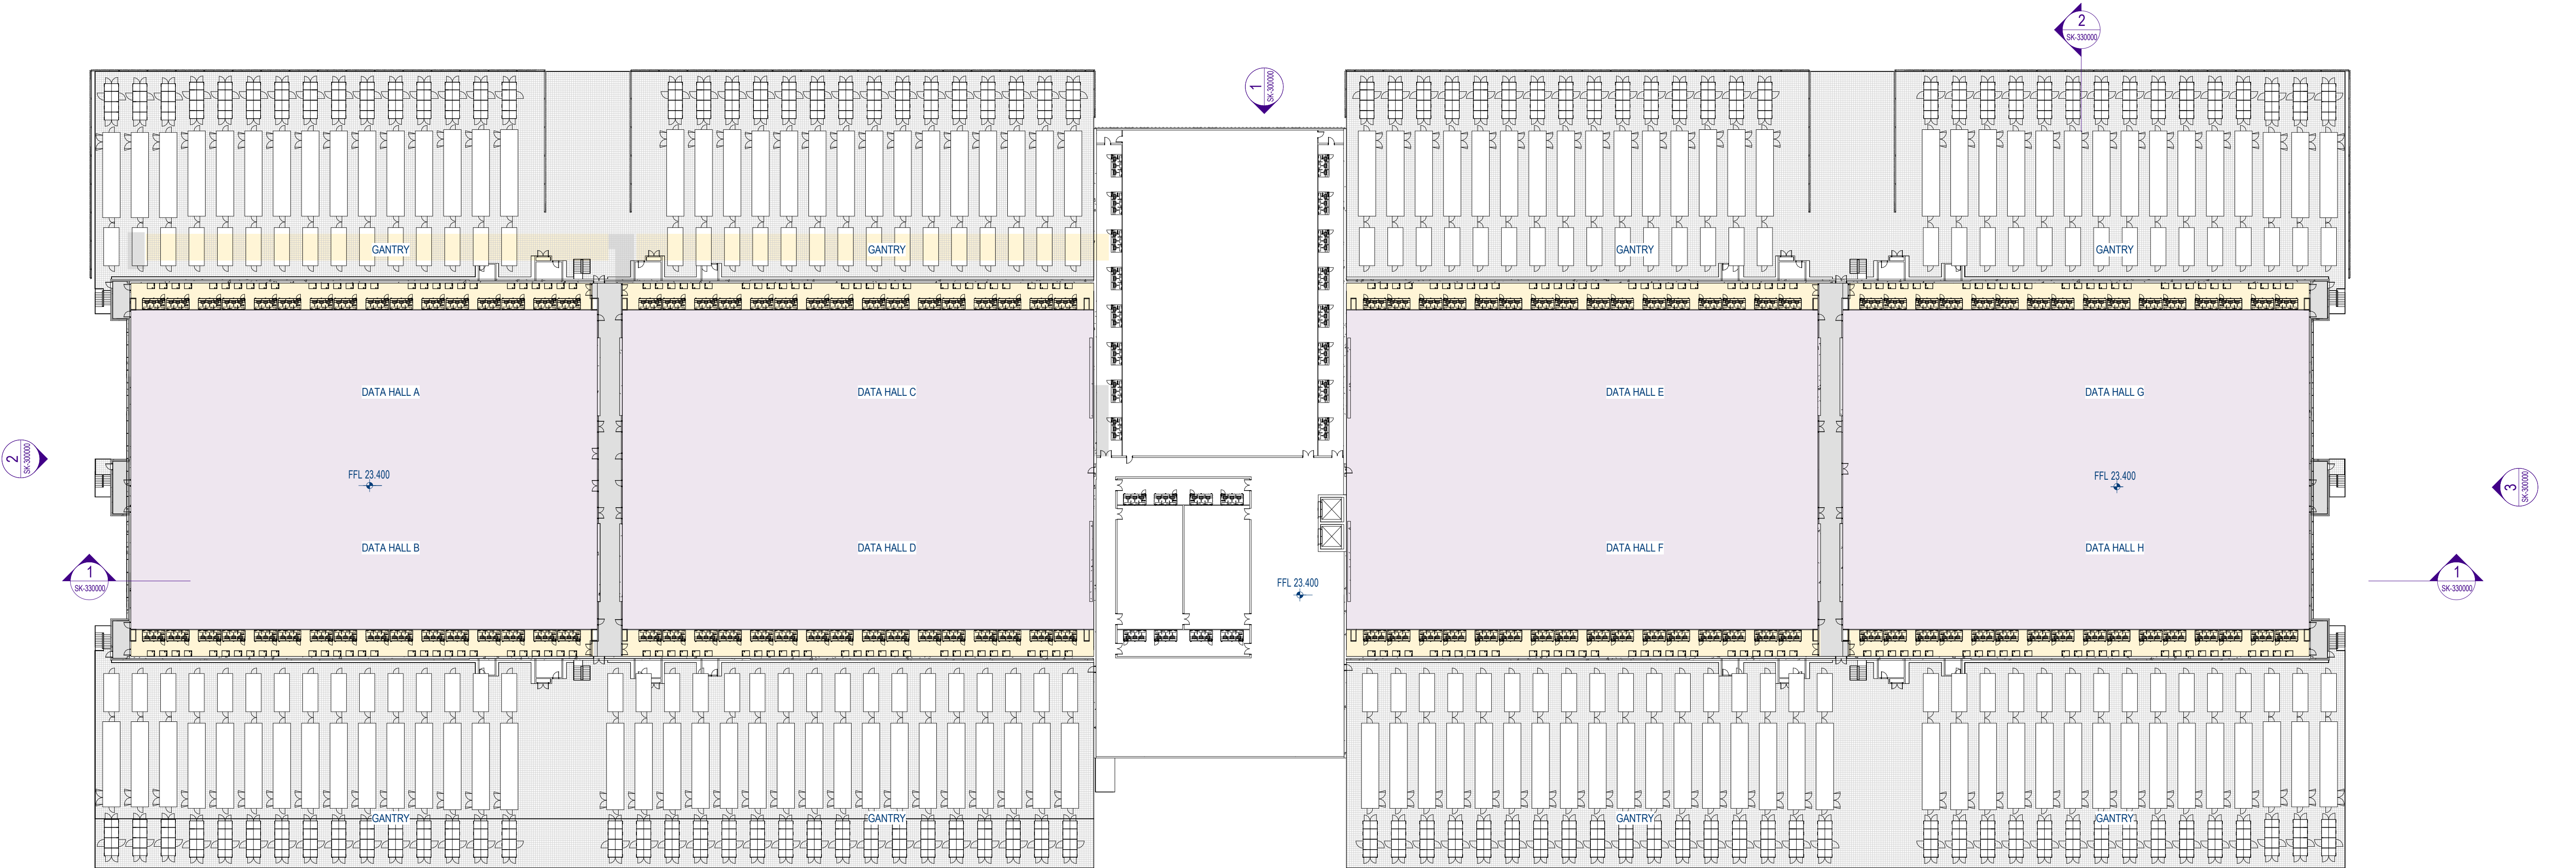

0 5 10 15 25
m
Do not scale drawings. Verify all dimensions on site

©architectus[®]
Architectus Australia Pty Ltd is the owner of the copyright subsisting in these drawings, plans, designs and specifications. They must not be used, reproduced or copied, in whole or in part, nor may the information, ideas and concepts therein contained (which are confidential to Architectus Australia Pty Ltd) be disclosed to any person without the prior written consent of that company.

Registrations and Nominated Architects
AG: Ray Brown 2528
NSW: Ray Brown 6359, Mark van den Enden 7593, Robert Ousey 10214, Lawrence Toalito 10255
NT: Architectus Australia Pty Ltd AR750
QLD: Lawrence Toalito 3117
SA: Architectus Australia 3426
TAS: Architectus Australia F108
VIC: Architectus Australia 51176
WA: Architectus Australia 3209, Ray Brown 2929

LEGEND

- DATA HALL
- SERVICES
- SERVICES
- CIRCULATION
- CUSTOMER OFFICE
- OFFICE
- BACK OF HOUSE / AMENITIES

Newcastle

Awabakal and Worimi Country
Suite 101, 17 Bolton Street
Newcastle NSW 2300
newcastle@architectus.com.au


architectus™

HTR KUR


GA PLAN - SUB PARCEL 1 - LEVEL 1

project no	260300	drawing no.	SK-200001
doc type	DRW	scale	1 : 500 @A1
revision	E	date	15/06/2026


ID: HTRKUR-ARC-DRW-SK-200001

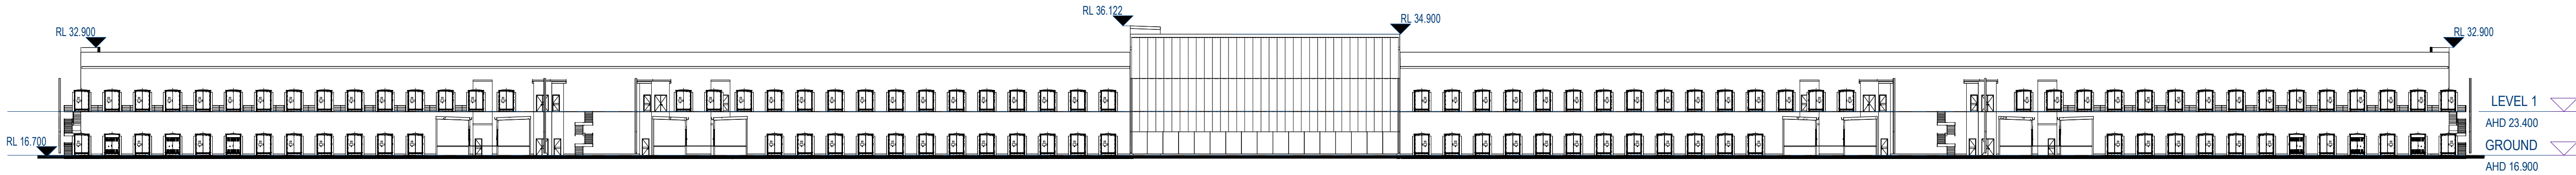


1 **EAST ELEVATION - SP1**
SCALE: 1 : 500

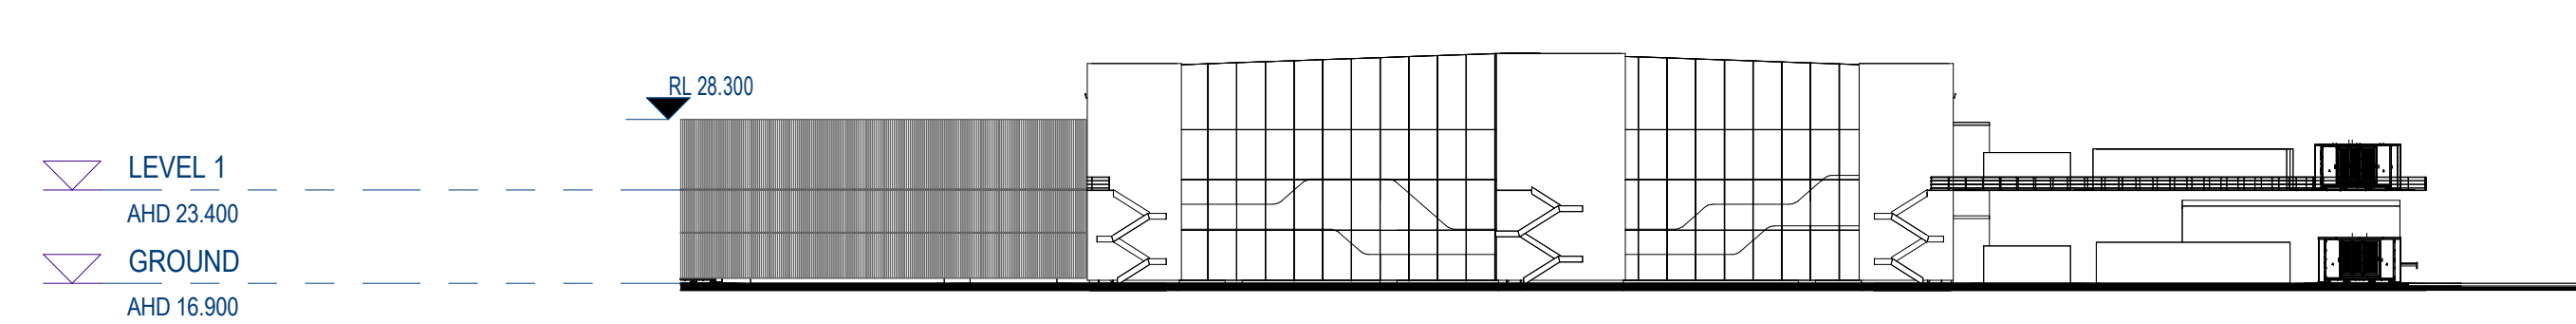


2 **NORTH ELEVATION - SP1**
SCALE: 1 : 500

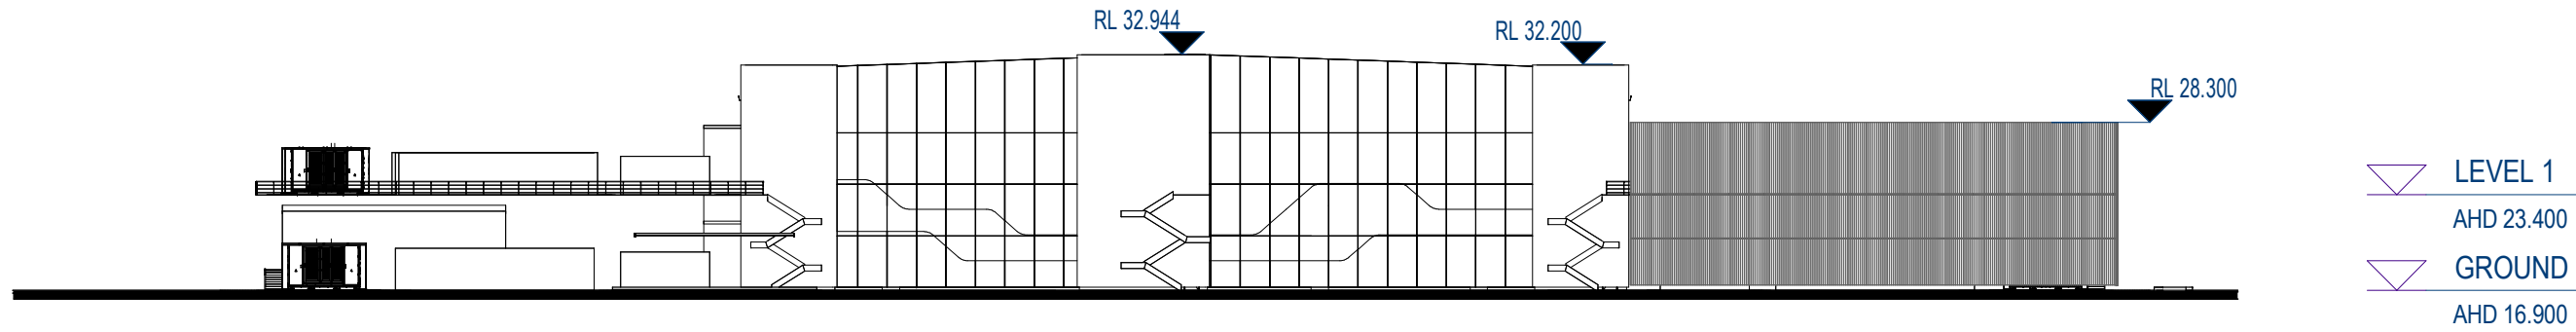

3 **SOUTH ELEVATION - SP1**
SCALE: 1 : 500

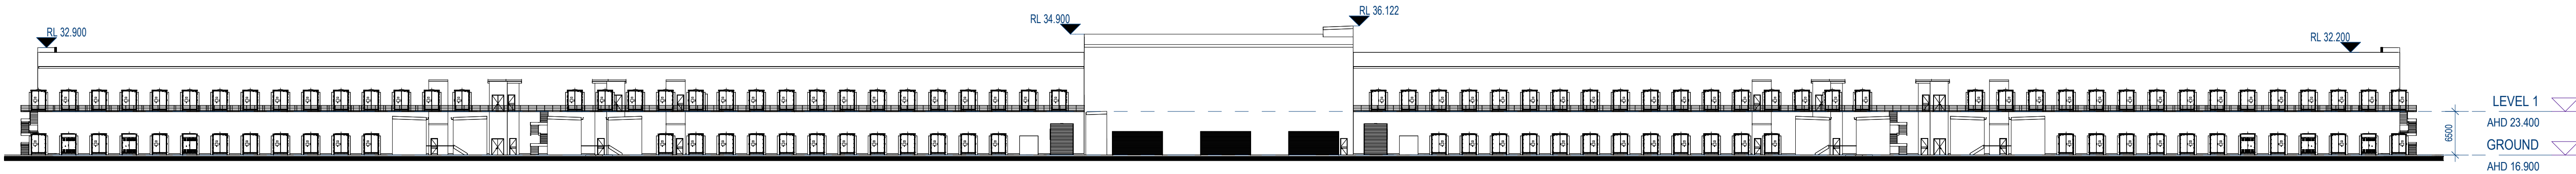

4 **WEST ELEVATION - SP1**
SCALE: 1 : 500

 

©architectus[®]
Architectus Australia Pty Ltd is the owner of the copyright subsisting in these drawings, plans, designs and specifications. They must not be used, reproduced or copied, in whole or in part, nor may the information, ideas and concepts therein contained (which are confidential to Architectus Australia Pty Ltd) be disclosed to any person without the prior written consent of that company.

Registrations and Nominated Architects
ACT: Ray Brown 2528
NSW: Ray Brown 6350, Mark van den Enden 7593, Robert Ousey 10214, Lawrence Toaldo 10255
NT: Architectus Australia Pty Ltd AR750
QLD: Lawrence Toaldo 3117
SA: Architectus Australia 3426
TAS: Architectus Australia F108
VIC: Architectus Australia 51176
WA: Architectus Australia 3209, Ray Brown 2929

Newcastle

Awabakal and Worimi Country
Suite 101, 17 Bolton Street
Newcastle NSW 2300
newcastle@architectus.com.au


architectus[™]

HTR KUR


ELEVATIONS - SUB PARCEL 1

project no 260300	drawing no. SK-300000
doc type DRW	scale 1 : 500 @A1
revision D	date 15/06/2026


ID: HTRKUR-ARC-DRW-SK-300000

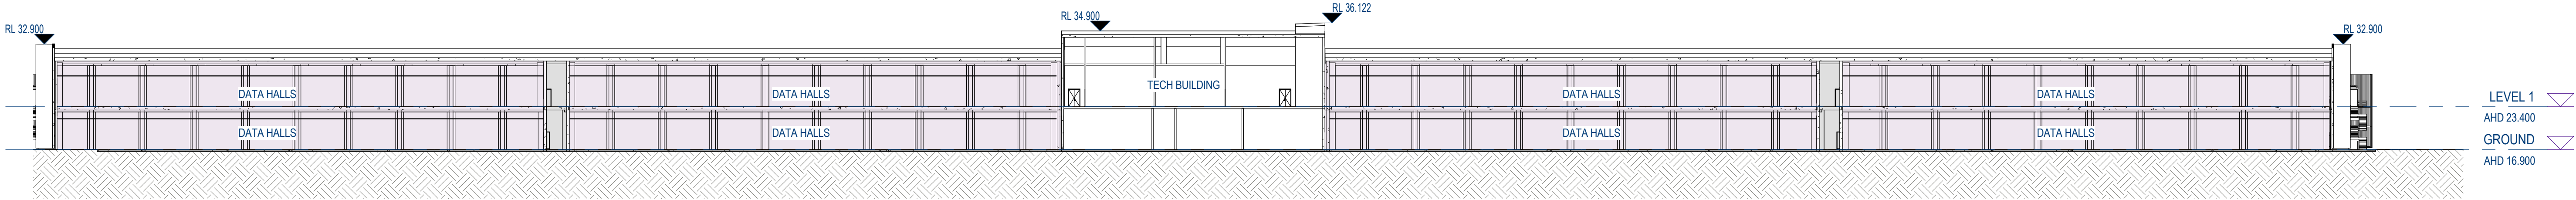

1 Section 1
SCALE: 1 : 500

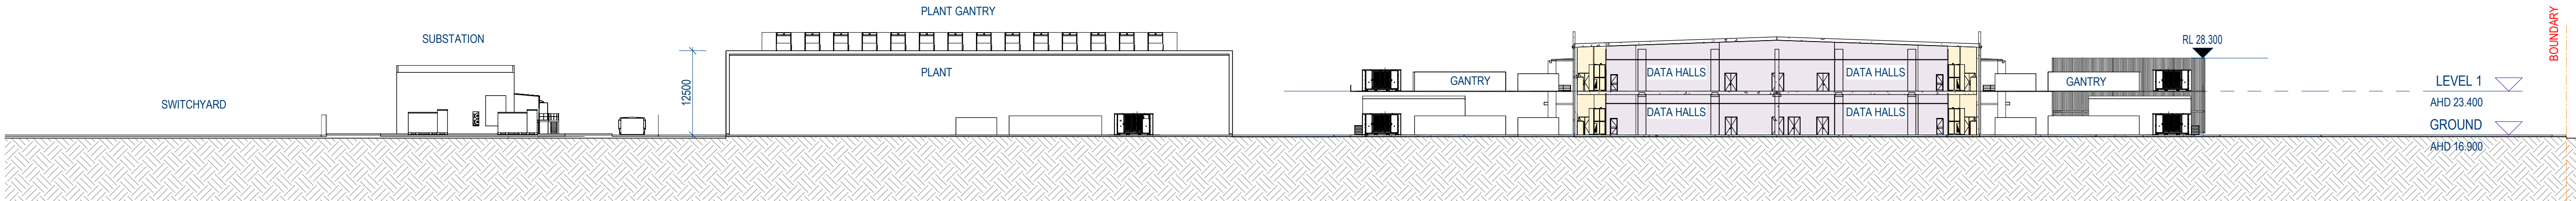

2 Section 2
SCALE: 1 : 500

 

© architectus[®]
Architectus Australia Pty Ltd is the owner of the copyright subsisting in these drawings, plans, designs and specifications. They must not be used, reproduced or copied, in whole or in part, nor may the information, ideas and concepts therein contained (which are confidential to Architectus Australia Pty Ltd) be disclosed to any person without the prior written consent of that company.

Registrations and Nominated Architects
ACT: Ray Brown 2528
NSW: Ray Brown 6359, Mark van den Enden 7593, Robert Ousey 10214, Lawrence Toaldo 10255
NT: Architectus Australia Pty Ltd AR750
QLD: Lawrence Toaldo 3117
SA: Architectus Australia 3426
TAS: Architectus Australia F109
VIC: Architectus Australia 51176
WA: Architectus Australia 3209, Ray Brown 2929

Newcastle
Awabakal and Worimi Country
Suite 101, 17 Bolton Street
Newcastle NSW 2300
newcastle@architectus.com.au

architectus[™]

HTR KUR
SECTIONS - SUB PARCEL 1

project no 260300	drawing no. SK-330000
doc type DRW	scale 1 : 500 @A1
revision E	date 15/06/2026

ID: HTRKUR-ARC-DRW-SK-330000