

SECTION 4.55 APPLICATION

MIDTOWN | LOT C4

MACQUARIE PARK

DRAWING REGISTER		
DRAWING NUMBER	DRAWING NAME	Revision
A-DA-0100	COVER SHEET	5
A-DA-1100	SITE PLAN	4
A-DA-2051	BASEMENT 2 PLAN	4
A-DA-2052	BASEMENT 1 PLAN	4
A-DA-2100	GROUND FLOOR PLAN	4
A-DA-2101	LEVEL 1 PLAN	4
A-DA-2102	LEVEL 2 PLAN	4
A-DA-2103	LEVEL 3 PLAN	4
A-DA-2104	LEVEL 4 PLAN	4
A-DA-2105	LEVEL 5 PLAN	4
A-DA-2106	LEVEL 6 PLAN	4
A-DA-2107	LEVEL 7 PLAN	4
A-DA-2108	LEVEL 8 PLAN	4
A-DA-2109	LEVEL 9 PLAN	4
A-DA-2110	LEVEL 10 PLAN	4
A-DA-2111	LEVEL 11 PLAN	4
A-DA-2112	LEVEL 12 PLAN	4
A-DA-2113	LEVEL 13 PLAN	4
A-DA-2114	LEVEL 14 PLAN	4
A-DA-2115	LEVEL 15 PLAN	4
A-DA-2116	LEVEL 16 PLAN	4
A-DA-2117	LEVEL 17 PLAN	4
A-DA-2118	LEVEL 18 PLAN	4
A-DA-2119	LEVEL 19 PLAN	4
A-DA-2120	LEVEL 20 PLAN	4
A-DA-2121	LEVEL 21 PLAN	4
A-DA-2122	LEVEL 22 PLAN	4
A-DA-2123	LEVEL 23 PLAN	4
A-DA-2124	ROOF PLAN	4
A-DA-3000	NORTH ELEVATION	4
A-DA-3001	EAST ELEVATION	4
A-DA-3002	SOUTH ELEVATION	5
A-DA-3003	WEST ELEVATION	4
A-DA-3004	EAST ELEVATION - SOCIAL TOWER	4
A-DA-3005	WEST ELEVATION - MARKET TOWER	4
A-DA-3006	NORTH ELEVATION - MARKET TOWNHOUSES	4
A-DA-4000	SECTIONS	4
A-DA-4001	SECTIONS	4
A-DA-4002	SECTIONS	4
A-DA-8100	ARTIST IMPRESSION	3
A-DA-8101	ARTIST IMPRESSION	3
A-DA-8102	ARTIST IMPRESSION	3
A-DA-8300	ADG COMPLIANCE - SOLAR & CROSS VENTILATION	4
A-DA-8301	ADG COMPLIANCE - SOLAR & CROSS VENTILATION	4
A-DA-8302	ADG COMPLIANCE - SOLAR & CROSS VENTILATION	4
A-DA-8400	ADAPTABLE & LIVABLE SILVER LEVEL APARTMENTS	4
A-DA-8500	SHADOW DIAGRAMS	4
A-DA-8501	SHADOW DIAGRAMS	4
A-DA-8502	SHADOW DIAGRAMS	4
A-DA-8503	SHADOW DIAGRAMS	4
A-DA-9000	DEVELOPMENT CALCULATIONS (GFA)	4
A-DA-9001	DEVELOPMENT CALCULATIONS (GFA)	4
A-DA-9002	DEVELOPMENT CALCULATIONS (GFA)	4
A-DA-9003	DEVELOPMENT CALCULATIONS (GFA)	4
A-DA-9004	DEVELOPMENT CALCULATIONS (GFA)	4
A-DA-9005	DEVELOPMENT CALCULATIONS (GBA)	4
A-DA-9006	DEVELOPMENT CALCULATIONS (GBA)	2
A-DA-9007	DEVELOPMENT CALCULATIONS (GBA)	2
A-DA-9008	DEVELOPMENT CALCULATIONS (GBA)	2
A-DA-9009	DEVELOPMENT CALCULATIONS (GBA)	2
A-DA-9015	DEVELOPMENT CALCULATIONS (STORAGE)	2
A-DA-9016	DEVELOPMENT CALCULATIONS (STORAGE)	2
A-DA-9017	DEVELOPMENT CALCULATIONS (STORAGE)	2
A-DA-9018	DEVELOPMENT CALCULATIONS (STORAGE)	2
A-DA-9019	DEVELOPMENT CALCULATIONS (STORAGE)	2

UNIT MIX SCHEDULE			
	Tenure	Dwelling Type	Number
C4.2	Social	Studio	21
		1 Bed	96
		2 Bed	94
	Total C4.2		211
C4.1	Market		
	BTS	Studio	9
		1 Bed 1 bath	42
		2 Bed 2 bath	47
		3 Bed 2 bath	15
	Total		113
Social	1 Bed 1 bath	114	
	2 Bed 1 bath	76	
	Total		190
	Total C4.1		303
C4.4	BTS	4 Bed 3 bath Townhouses	5
	Total		5
		Overall Total	



© COPYRIGHT COX ARCHITECTURE PTY LTD ACN 002 535 891

ANY FORM OF REPRODUCTION OF THIS DRAWING IN FULL OR IN PART WITHOUT THE WRITTEN PERMISSION OF COX ARCHITECTURE PTY LTD CONSTITUTES AN INFRINGEMENT OF COPYRIGHT

Rev	Description	By	Date
1	For Development Application	AL	03.08.2021
2	For Development Application	AL	28.01.2022
3	For Development Application	AL	18.05.2022
4	ISSUED FOR SECTION 4.55	BW	24.08.2023
5	ISSUED FOR SECTION 4.55	CY	05/11/2025

Cox Architecture

70 George Street,
The Rocks NSW 2000, Australia
T + 61 2 9267 9599
F + 61 2 9264 5844

www.coxarchitecture.com.au

Nominated Architects
Joe Agius no. 6491
Ramin Jahromi no. 10000



Client

FRASERS
PROPERTY

Project No.

220148.00

Project

MIDTOWN - LOT C4

EPPING ROAD, MACQUARIE PARK, NSW

Drawing Title

COVER SHEET

Document Control Status:

NOT FOR CONSTRUCTION
DEVELOPMENT APPLICATION

Project Architect:

CY

Drawn:

DS

Design Associates:

RB

Scale:

NTS @ A1

Project Director:

RJ

Date:

05.11.2025

Drawing Number:


A-DA-0100

Revision:

5



PLOT STAMP DATE: 5/11/2025 3:52 PM

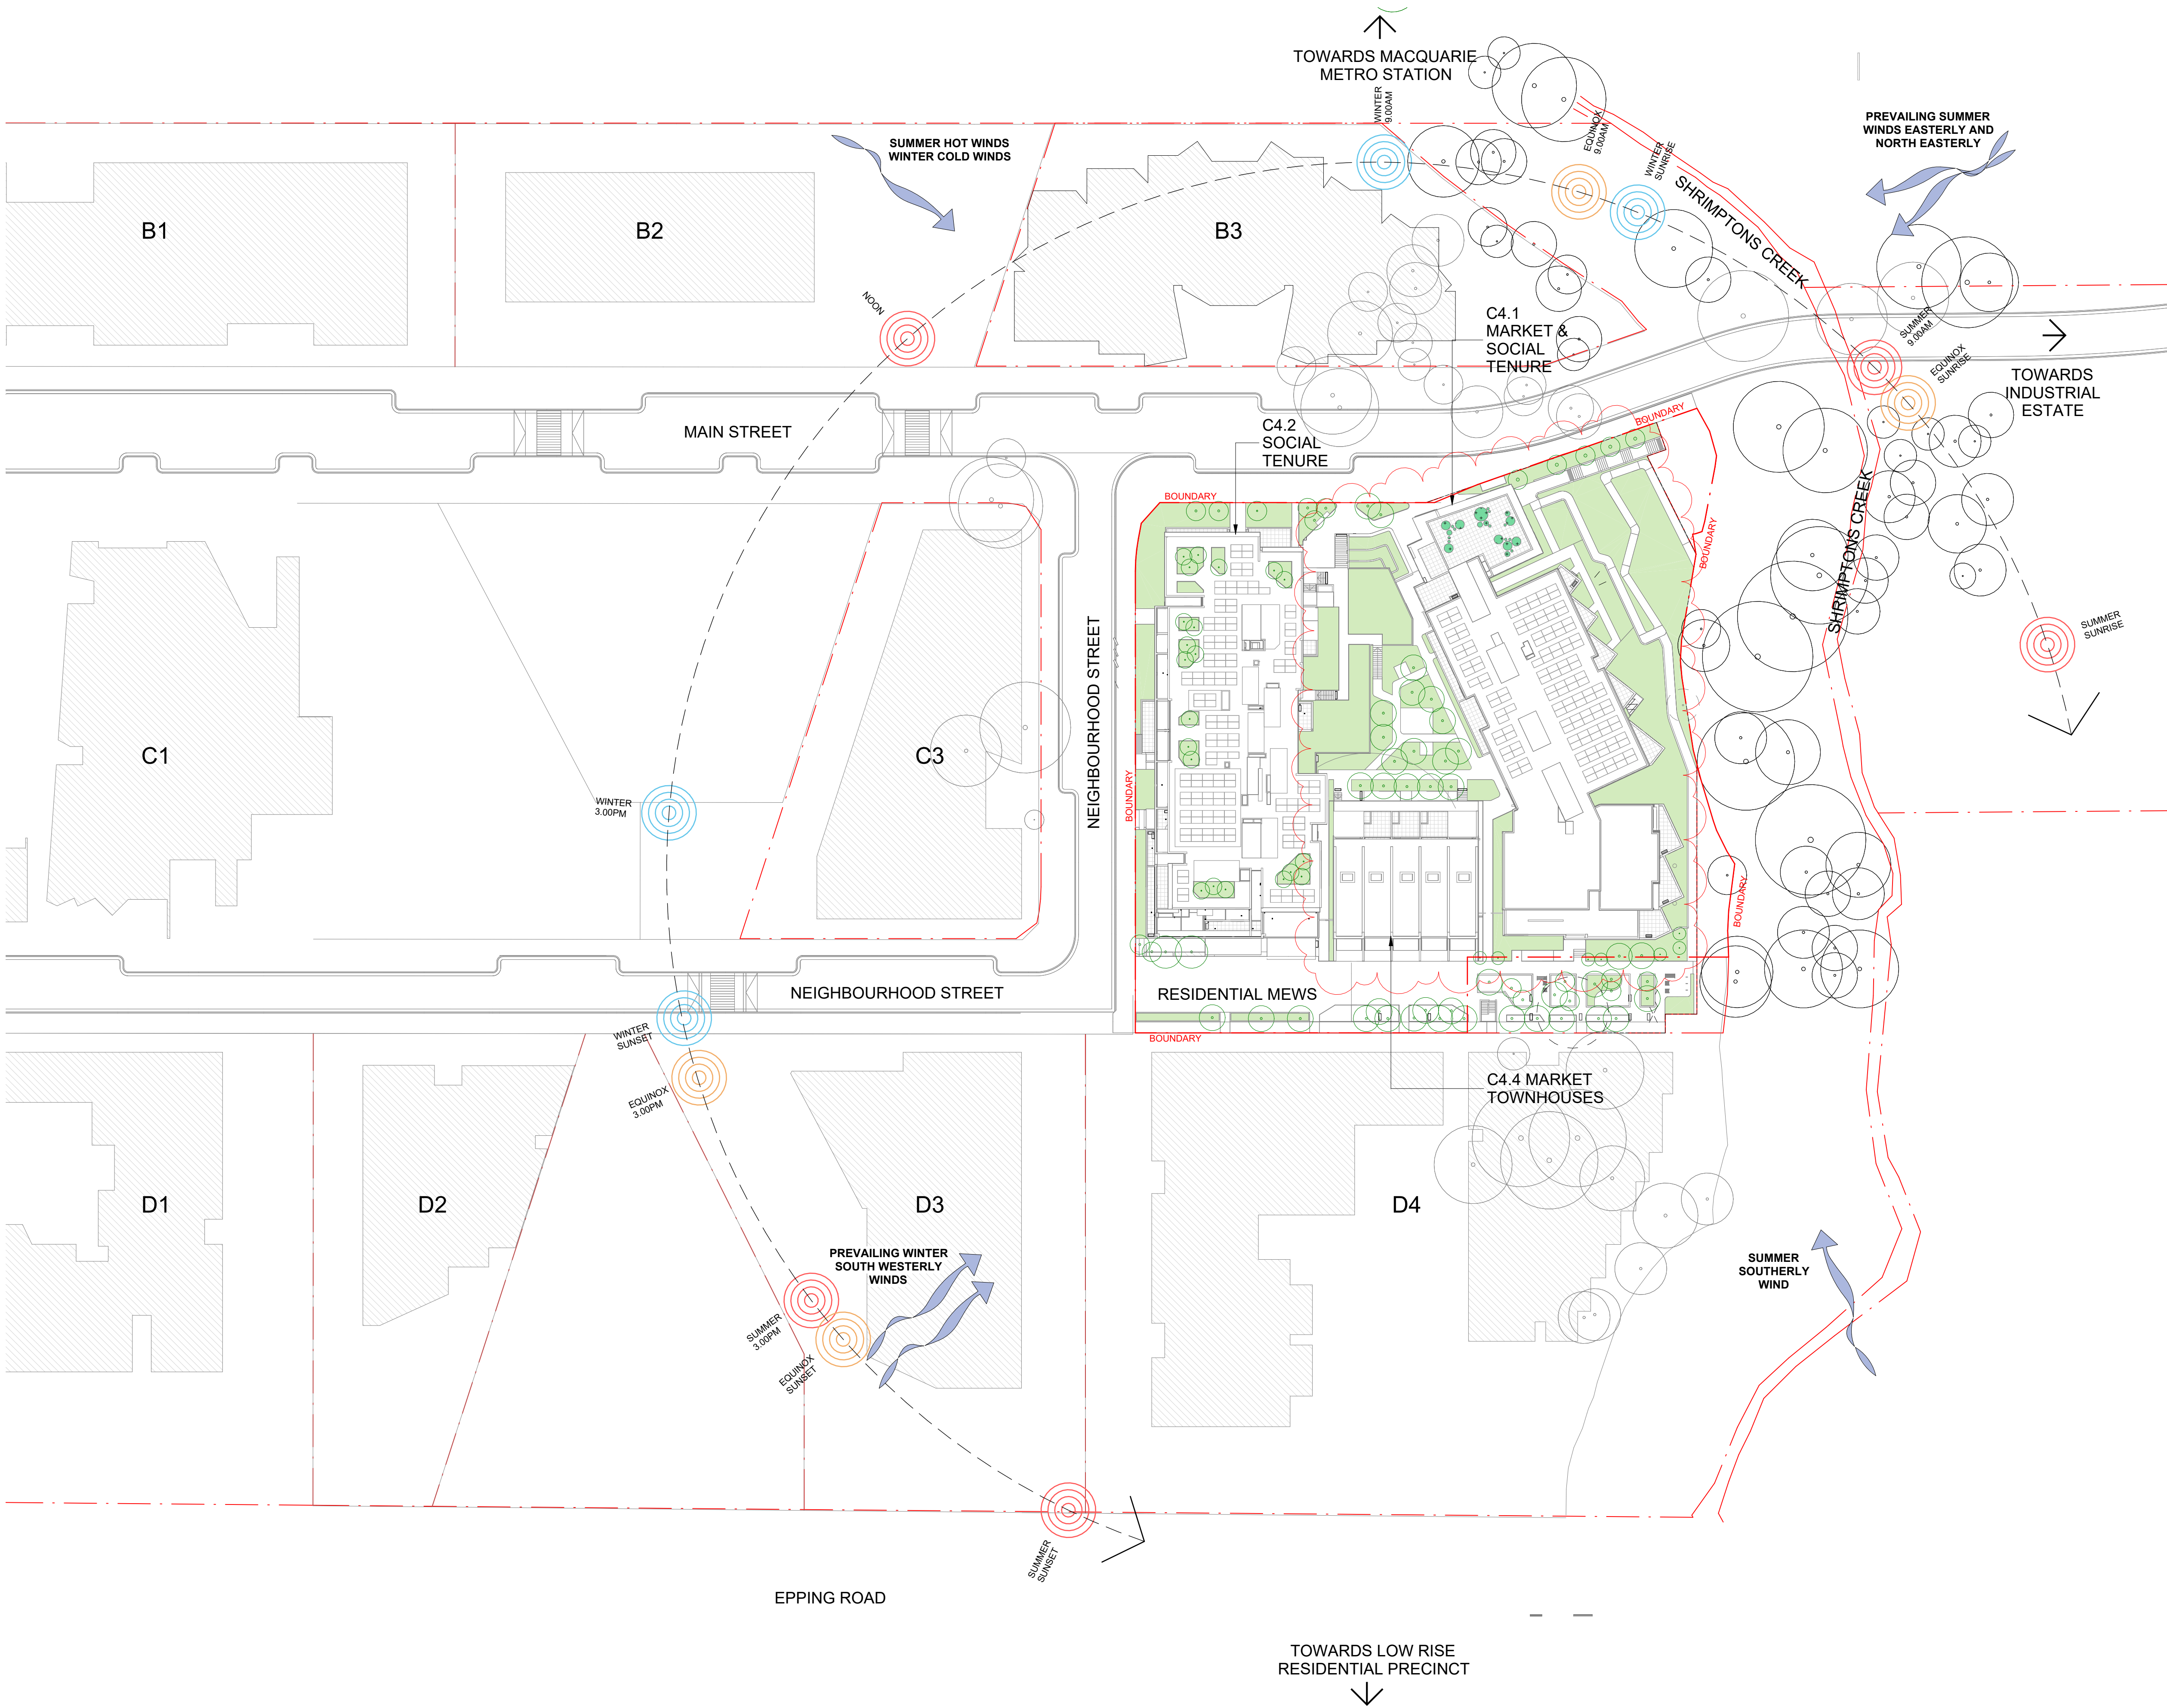

© COPYRIGHT COX ARCHITECTURE PTY LTD ACN 002 535 891

ANY FORM OF REPRODUCTION OF THIS DRAWING IN FULL OR IN PART WITHOUT THE WRITTEN PERMISSION OF COX ARCHITECTURE PTY LTD CONSTITUTES AN INFRINGEMENT OF COPYRIGHT

Rev	Description	By	Date
1	For Development Application	AL	03.08.2021
2	For Development Application	AL	28.01.2022
3	ISSUED FOR SECTION 4.55	BW	24.08.2023
4	ISSUED FOR SECTION 4.55	CY	05/11/2025

LEGEND

TREE TO BE REMOVED


TREE TO BE RETAINED

TREE PROTECTION ZONE

Cox Architecture

70 George Street,
The Rocks NSW 2000, Australia
T + 61 2 9267 9599
F + 61 2 9264 5844
www.coxarchitecture.com.au

Nominated Architects
Joe Agus no. 6491
Ramin Jahromi no. 10000

 

Client

FRASERS PROPERTY

Project No. 220148.00


Project MIDTOWN - LOT C4
EPPING ROAD, MACQUARIE PARK, NSW


Drawing Title SITE PLAN

Document Control Status:

NOT FOR CONSTRUCTION
DEVELOPMENT APPLICATION

Project Architect:	CY	Drawn:	OR,IN
Design Associates:	RB	Scale:	1 : 500 @ A1
Project Director:	RJ	Date:	05.11.2025
Drawing Number:	A-DA-1100	Revision:	4

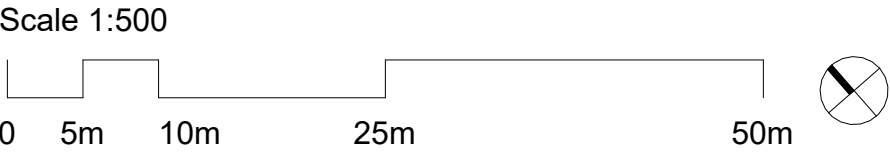

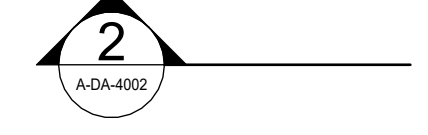


BICYCLE PARKING SCHEDULE		
BASEMENT 1		
Market - 2.5m3 (Vertical bicycle storage)	7	
Market - 3.5m3 (Vertical bicycle storage)	1	
Market - 4.5m3 (Vertical bicycle storage)	60	
Market - 4m3 (Vertical bicycle storage)	1	
Market - 5.5m3 (Vertical bicycle storage)	29	
Market - 6.5m3 (Vertical bicycle storage)	15	
Social - 2.5m3 (Vertical bicycle storage)	18	
Social - 2m3 (Vertical bicycle storage)	1	
Social - 3.5m3 (Vertical bicycle storage)	4	
Social - 4.5m3 (Vertical bicycle storage)	5	
Social - 4m3 (Vertical bicycle storage)	11	
Social - 5.5m3 (Vertical bicycle storage)	14	
Townhouse - 5m3 (Vertical bicycle storage)	5	
BASEMENT 2		
Social - 2.5m3 (Vertical bicycle storage)	53	
Social - 2m3 (Vertical bicycle storage)	3	
Social - 3.5m3 (Vertical bicycle storage)	16	
Social - 4.5m3 (Vertical bicycle storage)	61	
Social - 4m3 (Vertical bicycle storage)	48	
Social - 5.5m3 (Vertical bicycle storage)	6	
Social - 5m3 (Vertical bicycle storage)	20	
Social - Double Tier Bike Rack (Horizontal bicycle parking)	114	
SOCIAL GROUND FLOOR		
Social - Double Tier Bike Rack (Horizontal bicycle parking)	20	
Social - Wall Mounted Bike Rack (Vertical bicycle parking)	7	
Grand total: 452	519	

Rev	Description	By	Date
1	For Development Application	AL	03.08.2021
2	For Development Application	AL	28.01.2022
3	ISSUED FOR SECTION 4.55	BW	24.08.2023
4	ISSUED FOR SECTION 4.55	CY	05/11/2025

PARKING SCHEDULE	
PARKING TYPE	Quantity
BASEMENT 1	
5400x2400 Market Residential (Angle)	58
5400x2400 Market Residential (Tandem)	26
5400x2400 Social Residential (Angle)	35
5400x2400 Staff Parking(Angle)	3
5400x2400 Visitor (Angle)	6
5400x3800 Market Accessible (Angle, WS)	6
	134
BASEMENT 2	
5400x2400 Social Residential (Angle)	166
	166
MARKET TOWNHOUSES GROUND FLOOR	
5400mm x 2400mm	5
	5
Grand Total: 305	305

Basement 1	
Area	6119m²
Total spaces inc. Shared spaces	134
Efficiency	45.6 m²/ space
Basement 2	
Area	6119m²
Total spaces inc. Shared spaces	166
Efficiency	36.8 m²/ space
Total Basement area: 12238m²	
Total Efficiency rate: 40.7m²/ space	

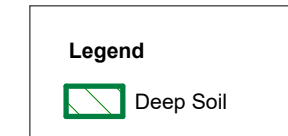

Cox Architecture
70 George Street,
The Rocks NSW 2000, Australia
T + 61 2 9267 9599
F + 61 2 9264 5844
www.coxarchitecture.com.au

Nominated Architects
Joe Agus no. 6491
Ramin Jahromi no. 10000



Client

Project No. 220148.00


Project MIDTOWN - LOT C4
EPPING ROAD, MACQUARIE PARK, NSW



Drawing Title BASEMENT 2 PLAN

Document Control Status:

NOT FOR CONSTRUCTION
DEVELOPMENT APPLICATION

Project Architect:	CY	Drawn:	DS
Design Associates:	RB	Scale:	1 : 200 @ A1
Project Director:	RJ	Date:	05.11.2025
Drawing Number:	A-DA-2051	Revision:	4

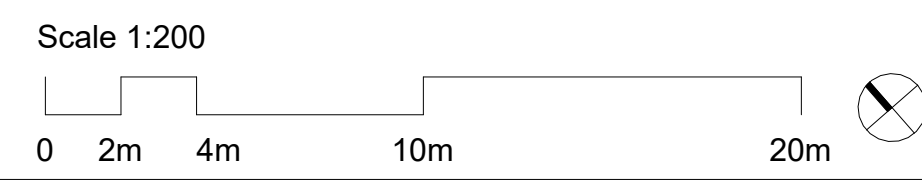

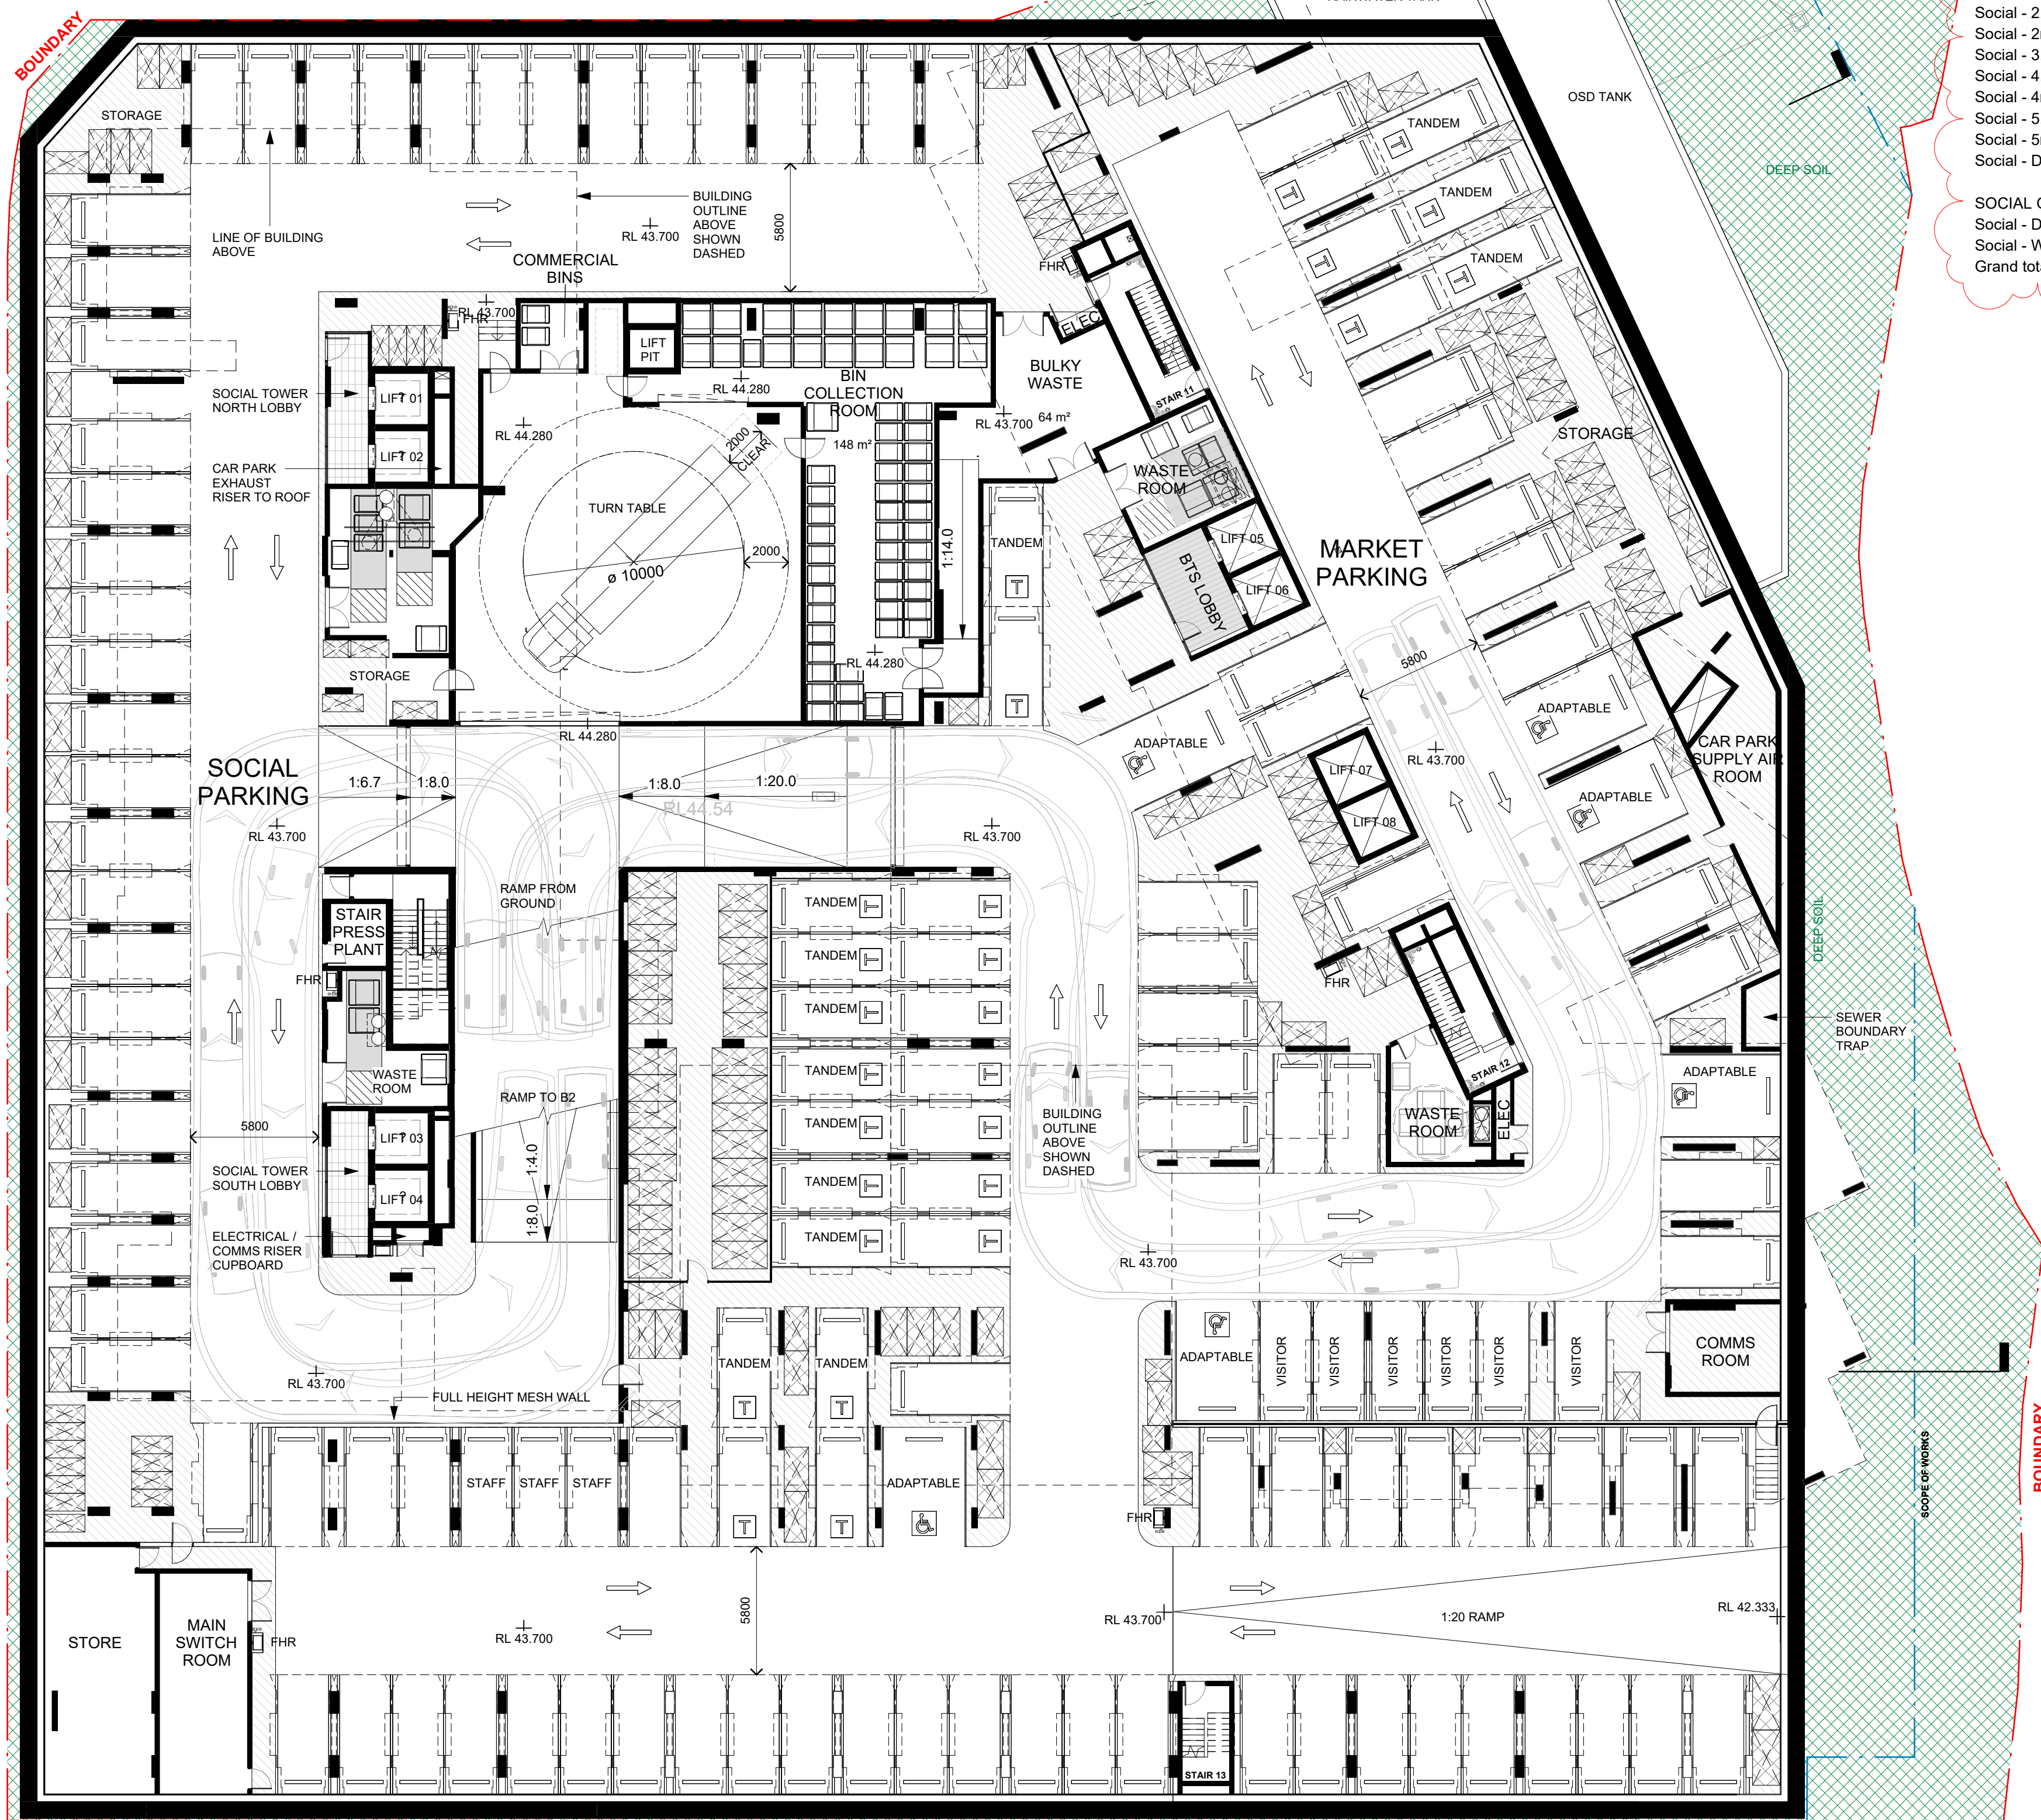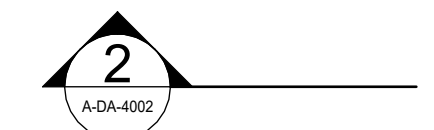


BICYCLE PARKING SCHEDULE

Basement 1	
Market - 2.5m3 (Vertical bicycle storage)	7
Market - 3.5m3 (Vertical bicycle storage)	1
Market - 4.5m3 (Vertical bicycle storage)	60
Market - 4m3 (Vertical bicycle storage)	1
Market - 5.5m3 (Vertical bicycle storage)	29
Market - 6.5m3 (Vertical bicycle storage)	15
Social - 2.5m3 (Vertical bicycle storage)	18
Social - 2m3 (Vertical bicycle storage)	1
Social - 3.5m3 (Vertical bicycle storage)	4
Social - 4.5m3 (Vertical bicycle storage)	5
Social - 4m3 (Vertical bicycle storage)	11
Social - 5.5m3 (Vertical bicycle storage)	14
Townhouse - 5m3 (Vertical bicycle storage)	5
Basement 2	
Social - 2.5m3 (Vertical bicycle storage)	53
Social - 2m3 (Vertical bicycle storage)	3
Social - 3.5m3 (Vertical bicycle storage)	16
Social - 4.5m3 (Vertical bicycle storage)	61
Social - 4m3 (Vertical bicycle storage)	48
Social - 5.5m3 (Vertical bicycle storage)	6
Social - 5m3 (Vertical bicycle storage)	20
Social - Double Tier Bike Rack (Horizontal bicycle parking)	114
Social Ground Floor	
Social - Double Tier Bike Rack (Horizontal bicycle parking)	20
Social - Wall Mounted Bike Rack (Vertical bicycle parking)	7
Grand total: 452	519

PARKING SCHEDULE

Parking Type	Quantity
Basement 1	
5400x2400 Market Residential (Angle)	58
5400x2400 Market Residential (Tandem)	26
5400x2400 Social Residential (Angle)	35
5400x2400 Staff Parking(Angle)	3
5400x2400 Visitor (Angle)	6
5400x3800 Market Accessible (Angle, WS)	6
	134
Basement 2	
5400x2400 Social Residential (Angle)	166
	166
Market Townhouses Ground Floor	
5400mm x 2400mm	5
	5
Grand Total: 305	305

Basement 1	
Area	6119m ²
Total spaces inc. Shared spaces	134
Efficiency	45.6 m ² /space
Basement 2	
Area	6119m ²
Total spaces inc. Shared spaces	166
Efficiency	36.8 m ² /space
Total Basement area:	12238m ²
Total Efficiency rate:	40.7m ² /space

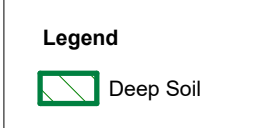

Cox Architecture

70 George Street,
The Rocks NSW 2000, Australia
T + 61 2 9267 9599
F + 61 2 9264 5844

www.coxarchitecture.com.au

Nominated Architects
Joe Agius no. 6491
Ramin Jahromi no. 10000

COX

Client	FRASERS PROPERTY
Project No.	220148.00
Project	MIDTOWN - LOT C4 EPPING ROAD, MACQUARIE PARK, NSW
Drawing Title	BASEMENT 1 PLAN

Document Control Status:

NOT FOR CONSTRUCTION
DEVELOPMENT APPLICATION

Project Architect:	CY	Drawn:	DS
Design Associates:	RB	Scale:	1 : 200 @ A1
Project Director:	RJ	Date:	05.11.2025
Drawing Number:		Revision:	

A-DA-2052

4

Scale 1:200

0 2m 4m 10m 20m



PLOT STAMP DATE: 7/11/2025 11:10:57 AM

Rev	Description	By	Date
1	For Development Application	AL	03.08.2021
2	For Development Application	AL	28.01.2022
3	ISSUED FOR SECTION 4.55	BW	24.08.2023
4	ISSUED FOR SECTION 4.55	CY	05.11.2025

LEGEND

- TREE TO BE REMOVED
- TREE TO BE RETAINED
- TREE PROTECTION ZONE
- PREVIOUS BUILDING OUTLINE
- LIVABLE HOUSING DESIGN
- ADAPTABLE UNIT

Cox Architecture

70 George Street,
The Rocks NSW 2000, Australia
T + 61 2 9267 9599
F + 61 2 9264 5844

www.coxarchitecture.com.au

Nominated Architects
Joe Agius no. 6491
Ramin Jahromi no. 10000

COX

Client



Project No.

220148.00

Project

MIDTOWN - LOT C4

EPPING ROAD, MACQUARIE PARK, NSW

Drawing Title

GROUND FLOOR PLAN

Document Control Status:

NOT FOR CONSTRUCTION
DEVELOPMENT APPLICATION

Project Architect:

Drawn:

CY DS

Design Associates:

Scale:

As indicated @ A1

Project Director:

Date:


05.11.2025

Drawing Number:

Revision:

A-DA-2100

4

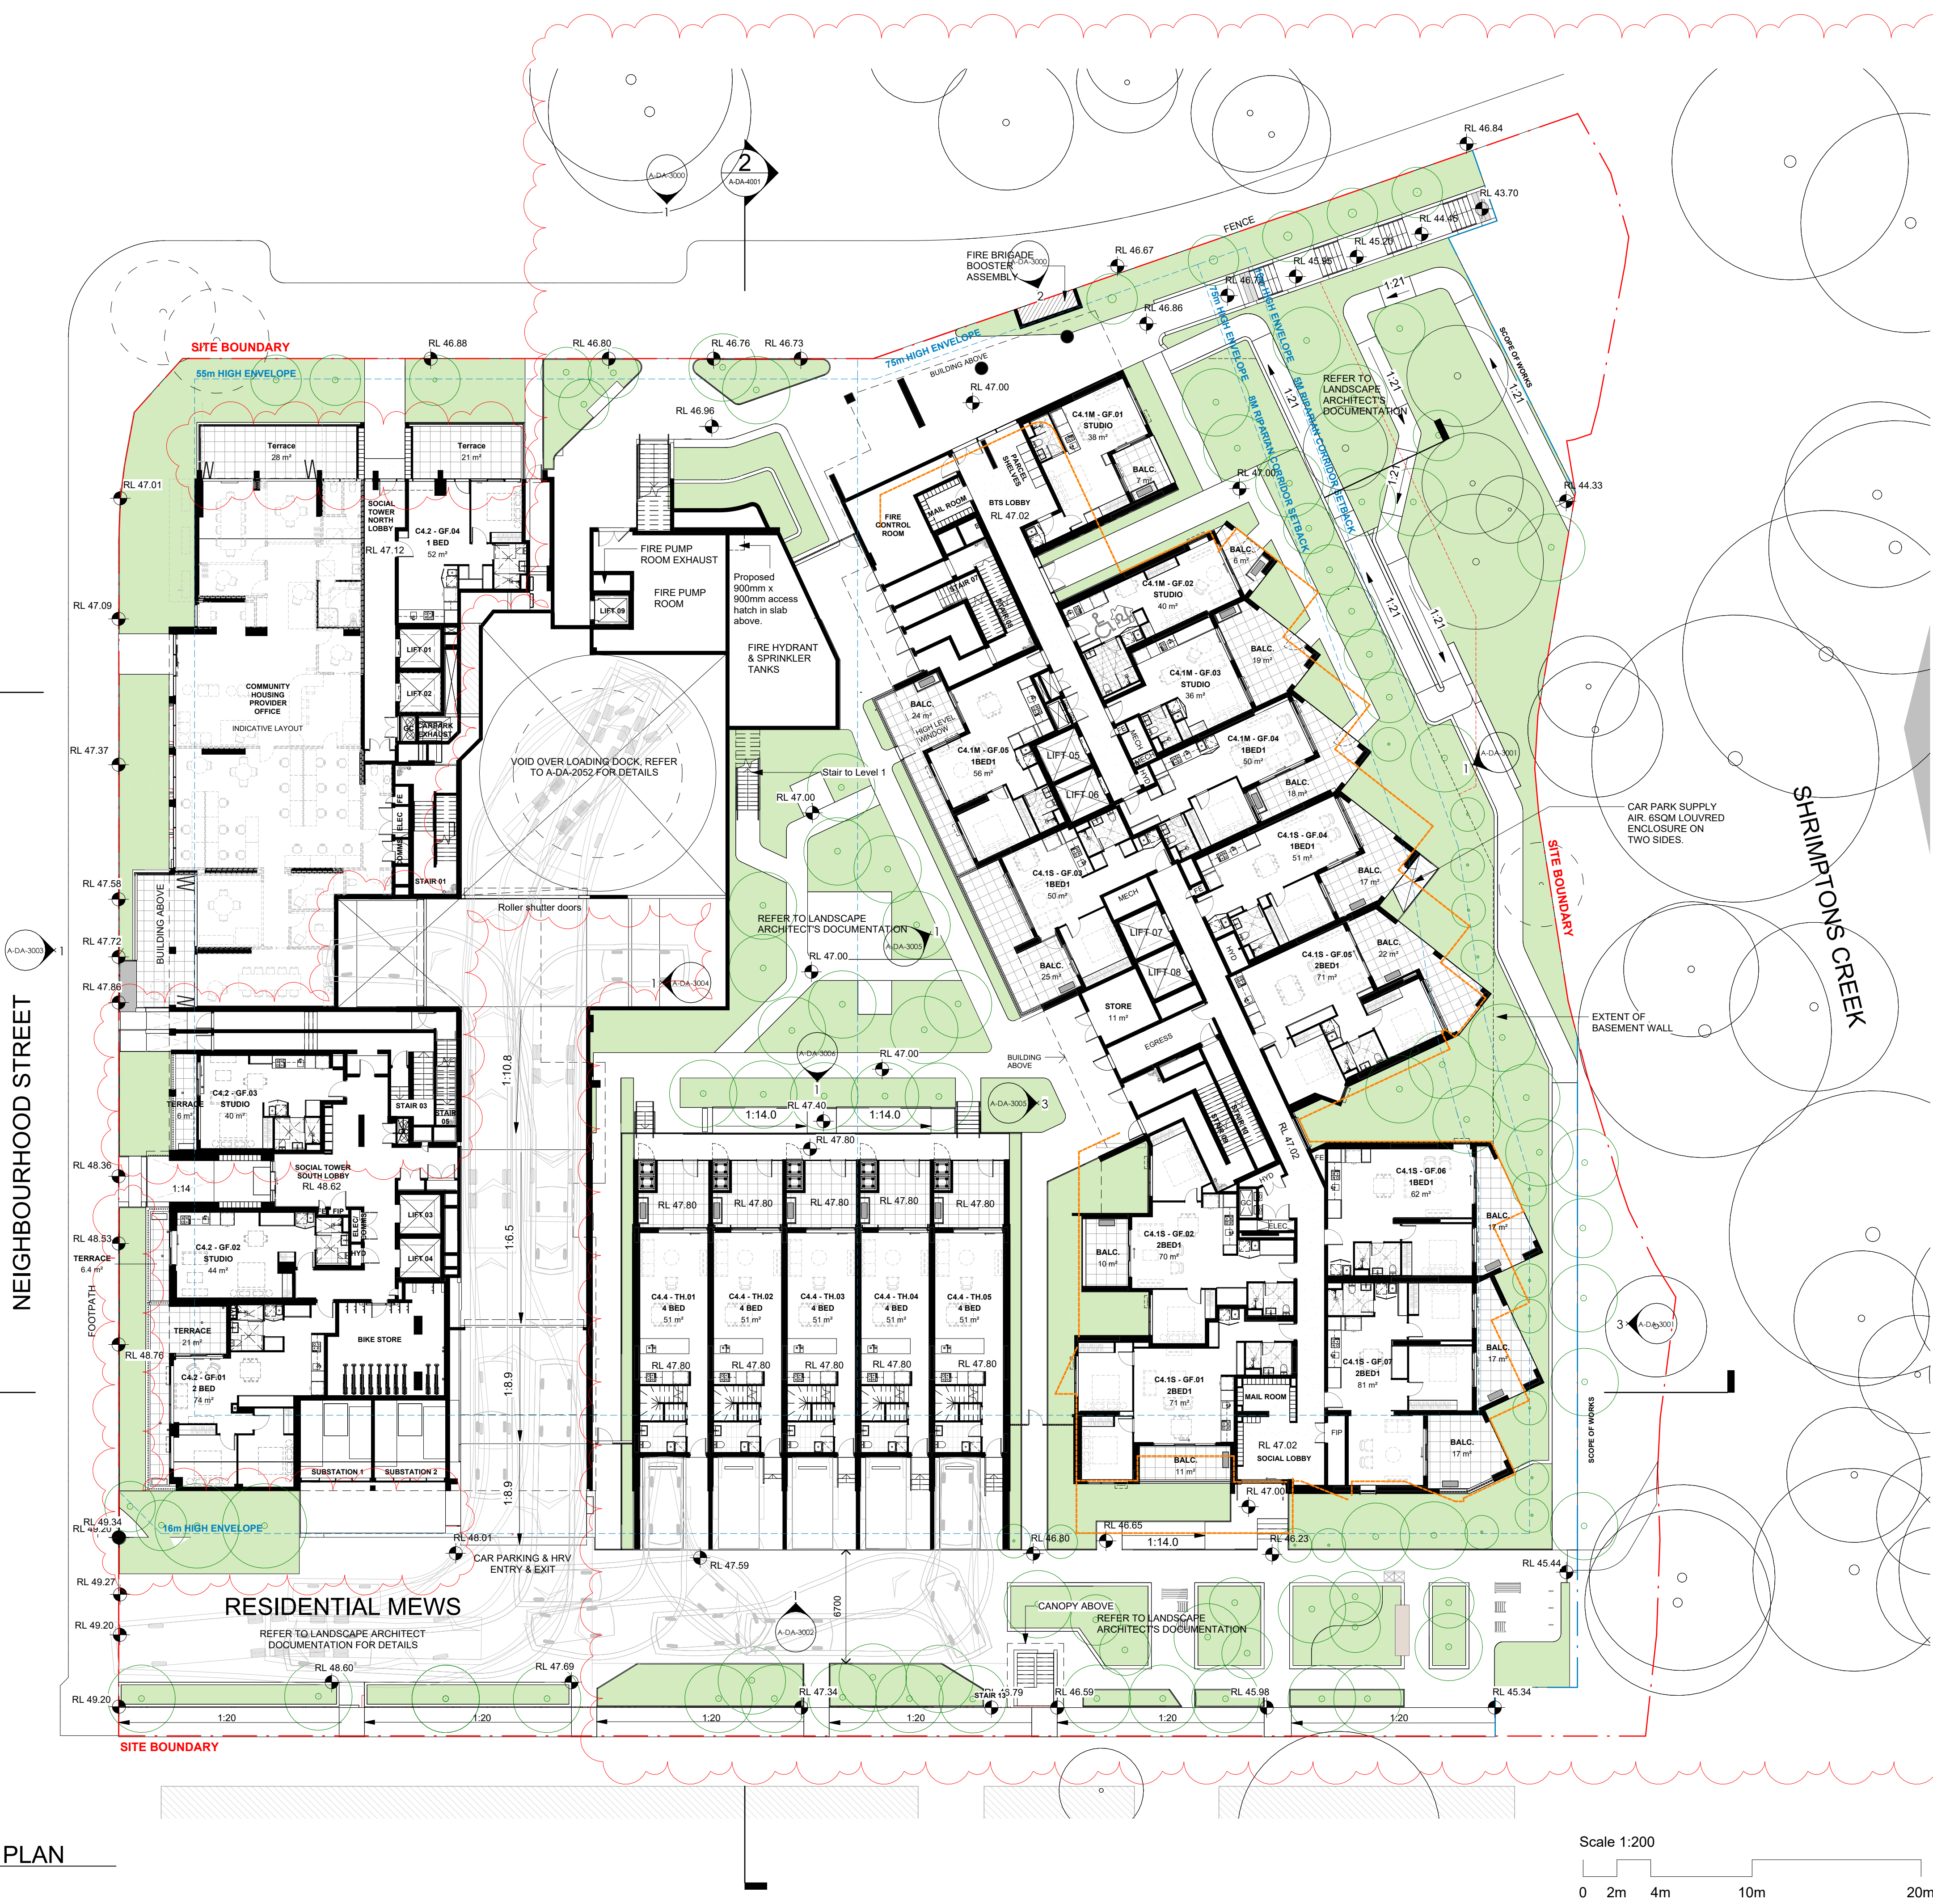

Scale 1:200

0 2m 4m 10m 20m

1 GROUND FLOOR PLAN
SCALE 1 : 200

- TREE TO BE REMOVED
- TREE TO BE RETAINED
- TREE PROTECTION ZONE
- PREVIOUS BUILDING OUTLINE
- LIVABLE HOUSING DESIGN
- ADAPTABLE UNIT

Nominated Architects
Joe Agius no. 649
Ramin Jahromi no. 1000



220148.00

MIDTOWN - LOT C4

EPPING ROAD, MACQUARIE PARK, NSW

LEVEL 1 PLAN

NOT FOR CONSTRUCTION
DEVELOPMENT APPLICATION

Drawn: _____ DS

Scale:
As indicated @ A1

Date: 05.11.2025

Revision:

Revision: 4

A-DA-2101

4



Scale 1:200



Project Architect:	CY	Drawn:	DS
Design Associates:	RB	Scale:	As indicated @ A1
Project Director:	RJ	Date:	05.11.2025
Drawing Number:	A-DA-2102		4



Rev	Description	By	Date
1	For Development Application	AL	03.08.2021
2	For Development Application	AL	28.01.2022
3	ISSUED FOR SECTION 4.55	BW	24.08.2023
4	ISSUED FOR SECTION 4.55	CY	05.11.2025

LEGEND

-  TREE TO BE REMOVED
-  TREE TO BE RETAINED
-  TREE PROTECTION ZONE
-  PREVIOUS BUILDING OUTLINE
-  LIVABLE HOUSING DESIGN
-  ADAPTABLE UNIT

Cox Architecture

70 George Street,
The Rocks NSW 2000, Australia
T + 61 2 9267 9599
F + 61 2 9264 5844

www.coxarchitecture.com.au

Nominated Architects
Joe Agius no. 6491
Ramin Jahromi no. 10000

COX

Client



Project No.

220148.00

Project

MIDTOWN - LOT C4

EPPING ROAD, MACQUARIE PARK, NSW

Drawing Title

LEVEL 3 PLAN

Document Control Status:

NOT FOR CONSTRUCTION
DEVELOPMENT APPLICATION

Project Architect:

Drawn:

CY DS

Design Associates:

Scale:

As indicated @ A1

Project Director:

Date:

RJ 05.11.2025

Drawing Number:

Revision:

A-DA-2103

PLOT STAMP DATE: 11/11/2025 6:34:41 PM



Scale 1:200

0 2m 4m 10m 20m



Rev	Description	By	Date
1	For Development Application	AL	03.08.2021
2	For Development Application	AL	28.01.2022
3	ISSUED FOR SECTION 4.55	BW	24.08.2023
4	ISSUED FOR SECTION 4.55	CY	05.11.2025

LEGEND

-  TREE TO BE REMOVED
-  TREE TO BE RETAINED
-  TREE PROTECTION ZONE
-  PREVIOUS BUILDING OUTLINE
-  LIVABLE HOUSING DESIGN
-  ADAPTABLE UNIT

Cox Architecture

70 George Street,
The Rocks NSW 2000, Australia
T + 61 2 9267 9599
F + 61 2 9264 5844

www.coxarchitecture.com.au

Nominated Architects
Joe Agius no. 6491
Ramin Jahromi no. 10000

COX

Client



Project No.

220148.00

Project

MIDTOWN - LOT C4

EPPING ROAD, MACQUARIE PARK, NSW

Drawing Title

LEVEL 4 PLAN

Document Control Status:

NOT FOR CONSTRUCTION
DEVELOPMENT APPLICATION

Project Architect:

Drawn:

CY DS

Design Associates:

Scale:

RB As indicated @ A1

Project Director:

Date:

RJ 05.11.2025

Drawing Number:

Revision:

A-DA-2104

4



Scale 1:200

0 2m 4m 10m 20m



Rev	Description	By	Date
1	For Development Application	AL	03.08.2021
2	For Development Application	AL	28.01.2022
3	ISSUED FOR SECTION 4.55	BW	24.08.2023
4	ISSUED FOR SECTION 4.55	CY	05.11.2025

LEGEND

-  TREE TO BE REMOVED
-  TREE TO BE RETAINED
-  TREE PROTECTION ZONE
-  PREVIOUS BUILDING OUTLINE
-  LIVABLE HOUSING DESIGN
-  ADAPTABLE UNIT

Cox Architecture

70 George Street,
The Rocks NSW 2000, Australia
T + 61 2 9267 9599
F + 61 2 9264 5844

www.coxarchitecture.com.au

Nominated Architects
Joe Agus no. 6491
Ramin Jahromi no. 10000

COX

Client



Project No.

220148.00

Project

MIDTOWN - LOT C4

EPPIING ROAD, MACQUARIE PARK, NSW

Drawing Title

LEVEL 5 PLAN

Document Control Status:

NOT FOR CONSTRUCTION
DEVELOPMENT APPLICATION

Project Architect:

Drawn:

CY DS

Design Associates:

Scale:

As indicated @ A1

Project Director:

Date:

RJ 05.11.2025

Drawing Number:

Revision:

A-DA-2105

PLOT STAMP DATE: 11/11/2025 6:24:55 PM



- TREE TO BE REMOVED
- TREE TO BE RETAINED
- TREE PROTECTION ZONE
- PREVIOUS BUILDING OUTLINE
- LIVABLE HOUSING DESIGN
- ADAPTABLE UNIT

www.coxarchitecture.com.au

COX



Project

MIDTOWN - LOT C4

LEPPING ROAD, MACQUARIE PARK, NSW

Document Control Status:

NOT FOR CONSTRUCTION
DEVELOPMENT APPLICATION

Project Architect:	CY	Drawn:	D
Design Associates:	RB	Scale:	As indicated @ A
Project Director:	RJ	Date:	05.11.202
Drawing Number:		Revision:	

A-DA-2106

4



Rev	Description	By	Date
1	For Development Application	AL	03.08.2021
2	For Development Application	AL	28.01.2022
3	ISSUED FOR SECTION 4.55	BW	24.08.2023
4	ISSUED FOR SECTION 4.55	CY	05.11.2025

LEGEND

-  TREE TO BE REMOVED
-  TREE TO BE RETAINED
-  TREE PROTECTION ZONE
-  PREVIOUS BUILDING OUTLINE
-  LIVABLE HOUSING DESIGN
-  ADAPTABLE UNIT

Cox Architecture

70 George Street,
The Rocks NSW 2000, Australia
T + 61 2 9267 9599
F + 61 2 9264 5844

www.coxarchitecture.com.au

Nominated Architects
Joe Agius no. 6491
Ramin Jahromi no. 10000

COX

Client



Project No.

220148.00

Project

MIDTOWN - LOT C4

EPPING ROAD, MACQUARIE PARK, NSW

Drawing Title

LEVEL 7 PLAN

Document Control Status:

NOT FOR CONSTRUCTION
DEVELOPMENT APPLICATION

Project Architect:

Drawn:

CY DS

Design Associates:

Scale:

As indicated @ A1

Project Director:

Date:

05.11.2025

Drawing Number:

Revision:

A-DA-2107

PLOT STAMP DATE: 11/11/2025 6:25:17 PM



Scale 1:200

0 2m 4m 10m 20m

Rev	Description	By	Date
1	For Development Application	AL	03.08.2021
2	For Development Application	AL	28.01.2022
3	ISSUED FOR SECTION 4.55	BW	24.08.2023
4	ISSUED FOR SECTION 4.55	CY	05.11.2025

LEGEND

-  TREE TO BE REMOVED
-  TREE TO BE RETAINED
-  TREE PROTECTION ZONE
-  PREVIOUS BUILDING OUTLINE
-  LIVABLE HOUSING DESIGN
-  ADAPTABLE UNIT

Cox Architecture

70 George Street,
The Rocks NSW 2000, Australia
T + 61 2 9267 9599
F + 61 2 9264 5844

www.coxarchitecture.com.au

Nominated Architects
Joe Agius no. 6491
Ramin Jahromi no. 10000

COX

Client



Project No.

220148.00

Project

MIDTOWN - LOT C4

EPPIING ROAD, MACQUARIE PARK, NSW

Drawing Title

LEVEL 8 PLAN

Document Control Status:

NOT FOR CONSTRUCTION
DEVELOPMENT APPLICATION

Project Architect:

Drawn:

CY DS

Design Associates:

Scale:

As indicated @ A1

Project Director:

Date:

RJ 05.11.2025

Drawing Number:

Revision:

A-DA-2108

PLOT STAMP DATE: 11/11/2025 6:52:28 PM



Scale 1:200

0 2m 4m 10m 20m

Rev	Description	By	Date
1	For Development Application	AL	03.08.2021
2	For Development Application	AL	28.01.2022
3	ISSUED FOR SECTION 4.55	BW	24.08.2023
4	ISSUED FOR SECTION 4.55	CY	05.11.2025

LEGEND

-  TREE TO BE REMOVED
-  TREE TO BE RETAINED
-  TREE PROTECTION ZONE
-  PREVIOUS BUILDING OUTLINE
-  LIVABLE HOUSING DESIGN
-  ADAPTABLE UNIT

Cox Architecture

70 George Street,
The Rocks NSW 2000, Australia
T + 61 2 9267 9599
F + 61 2 9264 5844

www.coxarchitecture.com.au

Nominated Architects
Joe Agus no. 6491
Ramin Jahromi no. 10000

COX

Client



Project No.

220148.00

Project

MIDTOWN - LOT C4

EPING ROAD, MACQUARIE PARK, NSW

Drawing Title

LEVEL 9 PLAN

Document Control Status:

NOT FOR CONSTRUCTION
DEVELOPMENT APPLICATION

Project Architect:

Drawn:

CY DS

Design Associates:

Scale:

As indicated @ A1

Project Director:

Date:

RJ 05.11.2025

Drawing Number:

Revision:

A-DA-2109

4



Scale 1:200

0 2m 4m 10m 20m



Rev	Description	By	Date
1	For Development Application	AL	03.08.2021
2	For Development Application	AL	28.01.2022
3	ISSUED FOR SECTION 4.55	BW	24.08.2023
4	ISSUED FOR SECTION 4.55	CY	05.11.2025

LEGEND

-  TREE TO BE REMOVED
-  TREE TO BE RETAINED
-  TREE PROTECTION ZONE
-  PREVIOUS BUILDING OUTLINE
-  LIVABLE HOUSING DESIGN
-  ADAPTABLE UNIT

Cox Architecture

70 George Street,
The Rocks NSW 2000, Australia
T + 61 2 9267 9599
F + 61 2 9264 5844

www.coxarchitecture.com.au

Nominated Architects
Joe Agus no. 6491
Ramin Jahromi no. 10000

COX

Client 

Project No. 220148.00

Project MIDTOWN - LOT C4
EPPING ROAD, MACQUARIE PARK, NSW

Drawing Title LEVEL 10 PLAN

Document Control Status:

NOT FOR CONSTRUCTION
DEVELOPMENT APPLICATION

Project Architect:	CY	Drawn:	DS
Design Associates:	RB	Scale:	As indicated @ A1
Project Director:	RJ	Date:	05.11.2025
Drawing Number:	A-DA-2110	Revision:	4



Scale 1:200

0 2m 4m 10m 20m



Rev	Description	By	Date
1	For Development Application	AL	03.08.2021
2	For Development Application	AL	28.01.2022
3	ISSUED FOR SECTION 4.55	BW	24.08.2023
4	ISSUED FOR SECTION 4.55	CY	05.11.2025

LEGEND

- TREE TO BE REMOVED
- TREE TO BE RETAINED
- TREE PROTECTION ZONE
- PREVIOUS BUILDING OUTLINE
- LIVABLE HOUSING DESIGN
- ADAPTABLE UNIT

Cox Architecture

70 George Street,
The Rocks NSW 2000, Australia
T + 61 2 9267 9599
F + 61 2 9264 5844

www.coxarchitecture.com.au

Nominated Architects
Joe Agus no. 6491
Ramin Jahromi no. 10000

COX

Client

Project No. 220148.00

Project MIDTOWN - LOT C4
EPPING ROAD, MACQUARIE PARK, NSW

Drawing Title LEVEL 11 PLAN

Document Control Status:

NOT FOR CONSTRUCTION
DEVELOPMENT APPLICATION

Project Architect:	CY	Drawn:	DS
Design Associates:	RB	Scale:	As indicated @ A1
Project Director:	RJ	Date:	05.11.2025
Drawing Number:	A-DA-2111	Revision:	4



Scale 1:200

0 2m 4m 10m 20m



Rev	Description	By	Date
1	For Development Application	AL	03.08.2021
2	For Development Application	AL	28.01.2022
3	ISSUED FOR SECTION 4.55	BW	24.08.2023
4	ISSUED FOR SECTION 4.55	CY	05.11.2025

LEGEND

-  TREE TO BE REMOVED
-  TREE TO BE RETAINED
-  TREE PROTECTION ZONE
-  PREVIOUS BUILDING OUTLINE
-  LIVABLE HOUSING DESIGN
-  ADAPTABLE UNIT

Cox Architecture

70 George Street,
The Rocks NSW 2000, Australia
T + 61 2 9267 9599
F + 61 2 9264 5844

www.coxarchitecture.com.au

Nominated Architects
Joe Agus no. 6491
Ramin Jahromi no. 10000

COX

Client



Project No.

220148.00

Project

MIDTOWN - LOT C4

EPPING ROAD, MACQUARIE PARK, NSW

Drawing Title

LEVEL 12 PLAN

Document Control Status:

NOT FOR CONSTRUCTION
DEVELOPMENT APPLICATION

Project Architect:

Drawn:

CY DS

Design Associates:

Scale:

As indicated @ A1

Project Director:

Date:

RJ 05.11.2025

Drawing Number:

Revision:

A-DA-2112

PLOT STAMP DATE: 11/11/2025 6:35:12 PM



Scale 1:200

0 2m 4m 10m 20m

Rev	Description	By	Date
1	For Development Application	AL	03.08.2021
2	For Development Application	AL	28.01.2022
3	ISSUED FOR SECTION 4.55	BW	24.08.2023
4	ISSUED FOR SECTION 4.55	CY	05.11.2025

LEGEND

-  TREE TO BE REMOVED
-  TREE TO BE RETAINED
-  TREE PROTECTION ZONE
-  PREVIOUS BUILDING OUTLINE
-  LIVABLE HOUSING DESIGN
-  ADAPTABLE UNIT

Cox Architecture

70 George Street,
The Rocks NSW 2000, Australia
T + 61 2 9267 9599
F + 61 2 9264 5844

www.coxarchitecture.com.au

Nominated Architects
Joe Agius no. 6491
Ramin Jahromi no. 10000

COX

Client 

Project No. 220148.00

Project MIDTOWN - LOT C4
EPPING ROAD, MACQUARIE PARK, NSW

Drawing Title LEVEL 13 PLAN

Document Control Status:

NOT FOR CONSTRUCTION
DEVELOPMENT APPLICATION

Project Architect:	CY	Drawn:	DS
Design Associates:	RB	Scale:	As indicated @ A1
Project Director:	RJ	Date:	05.11.2025
Drawing Number:	A-DA-2113	Revision:	4



Scale 1:200

0 2m 4m 10m 20m



Rev	Description	By	Date
1	For Development Application	AL	03.08.2021
2	For Development Application	AL	28.01.2022
3	ISSUED FOR SECTION 4.55	BW	24.08.2023
4	ISSUED FOR SECTION 4.55	CY	05.11.2025

LEGEND

-  TREE TO BE REMOVED
-  TREE TO BE RETAINED
-  TREE PROTECTION ZONE
-  PREVIOUS BUILDING OUTLINE
-  LIVABLE HOUSING DESIGN
-  ADAPTABLE UNIT

Cox Architecture

70 George Street,
The Rocks NSW 2000, Australia
T + 61 2 9267 9599
F + 61 2 9264 5844

www.coxarchitecture.com.au

Nominated Architects
Joe Agius no. 6491
Ramin Jahromi no. 10000

COX

Client



Project No.

220148.00

Project

MIDTOWN - LOT C4

EPPING ROAD, MACQUARIE PARK, NSW

Drawing Title

LEVEL 14 PLAN

Document Control Status:

NOT FOR CONSTRUCTION
DEVELOPMENT APPLICATION

Project Architect:

Drawn:

CY DS

Design Associates:

Scale:

As indicated @ A1

Project Director:

Date:

05.11.2025

Drawing Number:

Revision:

A-DA-2114

4



Scale 1:200

0 2m 4m 10m 20m



Rev	Description	By	Date
1	For Development Application	AL	03.08.2021
2	For Development Application	AL	28.01.2022
3	ISSUED FOR SECTION 4.55	BW	24.08.2023
4	ISSUED FOR SECTION 4.55	CY	05.11.2025

LEGEND

-  TREE TO BE REMOVED
-  TREE TO BE RETAINED
-  TREE PROTECTION ZONE
-  PREVIOUS BUILDING OUTLINE
-  LIVABLE HOUSING DESIGN
-  ADAPTABLE UNIT

Cox Architecture

70 George Street,
The Rocks NSW 2000, Australia
T + 61 2 9267 9599
F + 61 2 9264 5844

www.coxarchitecture.com.au

Nominated Architects
Joe Agus no. 6491
Ramin Jahromi no. 10000

COX

Client



Project No.

220148.00

Project

MIDTOWN - LOT C4

EPPING ROAD, MACQUARIE PARK, NSW

Drawing Title

LEVEL 15 PLAN

Document Control Status:

NOT FOR CONSTRUCTION
DEVELOPMENT APPLICATION

Project Architect:

Drawn:

CY DS

Design Associates:

Scale:

As indicated @ A1

Project Director:

Date:

RJ 05.11.2025

Drawing Number:

Revision:

A-DA-2115

PLOT STAMP DATE: 11/11/2025 6:26:44 PM



Rev	Description	By	Date
1	For Development Application	AL	03.08.2021
2	For Development Application	AL	28.01.2022
3	ISSUED FOR SECTION 4.55	BW	24.08.2023
4	ISSUED FOR SECTION 4.55	CY	05.11.2025

LEGEND

-  TREE TO BE REMOVED
-  TREE TO BE RETAINED
-  TREE PROTECTION ZONE
-  PREVIOUS BUILDING OUTLINE
-  LIVABLE HOUSING DESIGN
-  ADAPTABLE UNIT

Cox Architecture

70 George Street,
The Rocks NSW 2000, Australia
T + 61 2 9267 9599
F + 61 2 9264 5844

www.coxarchitecture.com.au

Nominated Architects
Joe Agus no. 6491
Ramin Jahromi no. 10000

COX

Client



Project No.

220148.00

Project

MIDTOWN - LOT C4

EPPING ROAD, MACQUARIE PARK, NSW

Drawing Title

LEVEL 16 PLAN

Document Control Status:

NOT FOR CONSTRUCTION
DEVELOPMENT APPLICATION

Project Architect:

Drawn:

CY DS

Design Associates:

Scale:

As indicated @ A1

Project Director:

Date:

05.11.2025

Drawing Number:

Revision:

A-DA-2116

PLOT STAMP DATE: 11/11/2025 6:26:55 PM



Scale 1:200

0 2m 4m 10m 20m

© COPYRIGHT COX ARCHITECTURE PTY LTD ACN 002 535 891

ANY FORM OF REPRODUCTION OF THIS DRAWING IN FULL OR IN PART WITHOUT THE WRITTEN PERMISSION OF COX ARCHITECTURE PTY LTD CONSTITUTES AN INFRINGEMENT OF COPYRIGHT

Rev	Description	By	Date
1	For Development Application	AL	03.08.2021
2	For Development Application	AL	28.01.2022
3	ISSUED FOR SECTION 4.55	BW	24.08.2023
4	ISSUED FOR SECTION 4.55	CY	05.11.2025

LEGEND

TREE TO BE REMOVED

TREE TO BE RETAINED

TREE PROTECTION ZONE


PREVIOUS BUILDING OUTLINE

LIVABLE HOUSING DESIGN

ADAPTABLE UNIT

Cox Architecture
70 George Street,
The Rocks NSW 2000, Australia
T + 61 2 9267 9599
F + 61 2 9264 5844
www.coxarchitecture.com.au

Nominated Architects
Joe Agus no. 6491
Ramin Jahromi no. 10000

 

Client

**FRASERS
PROPERTY**

Project No. 220148.00

Project

MIDTOWN - LOT C4
EPPING ROAD, MACQUARIE PARK, NSW

Drawing Title

LEVEL 17 PLAN

Document Control Status:

NOT FOR CONSTRUCTION
DEVELOPMENT APPLICATION


Project Architect:	CY	Drawn:	DS
Design Associates:	RB	Scale:	As indicated @ A1
Project Director:	RJ	Date:	05.11.2025
Drawing Number:	A-DA-2117	Revision:	4



Scale 1:200

0 2m 4m 10m 20m

PLOT STAMP DATE: 11/11/2025 6:27:04 PM

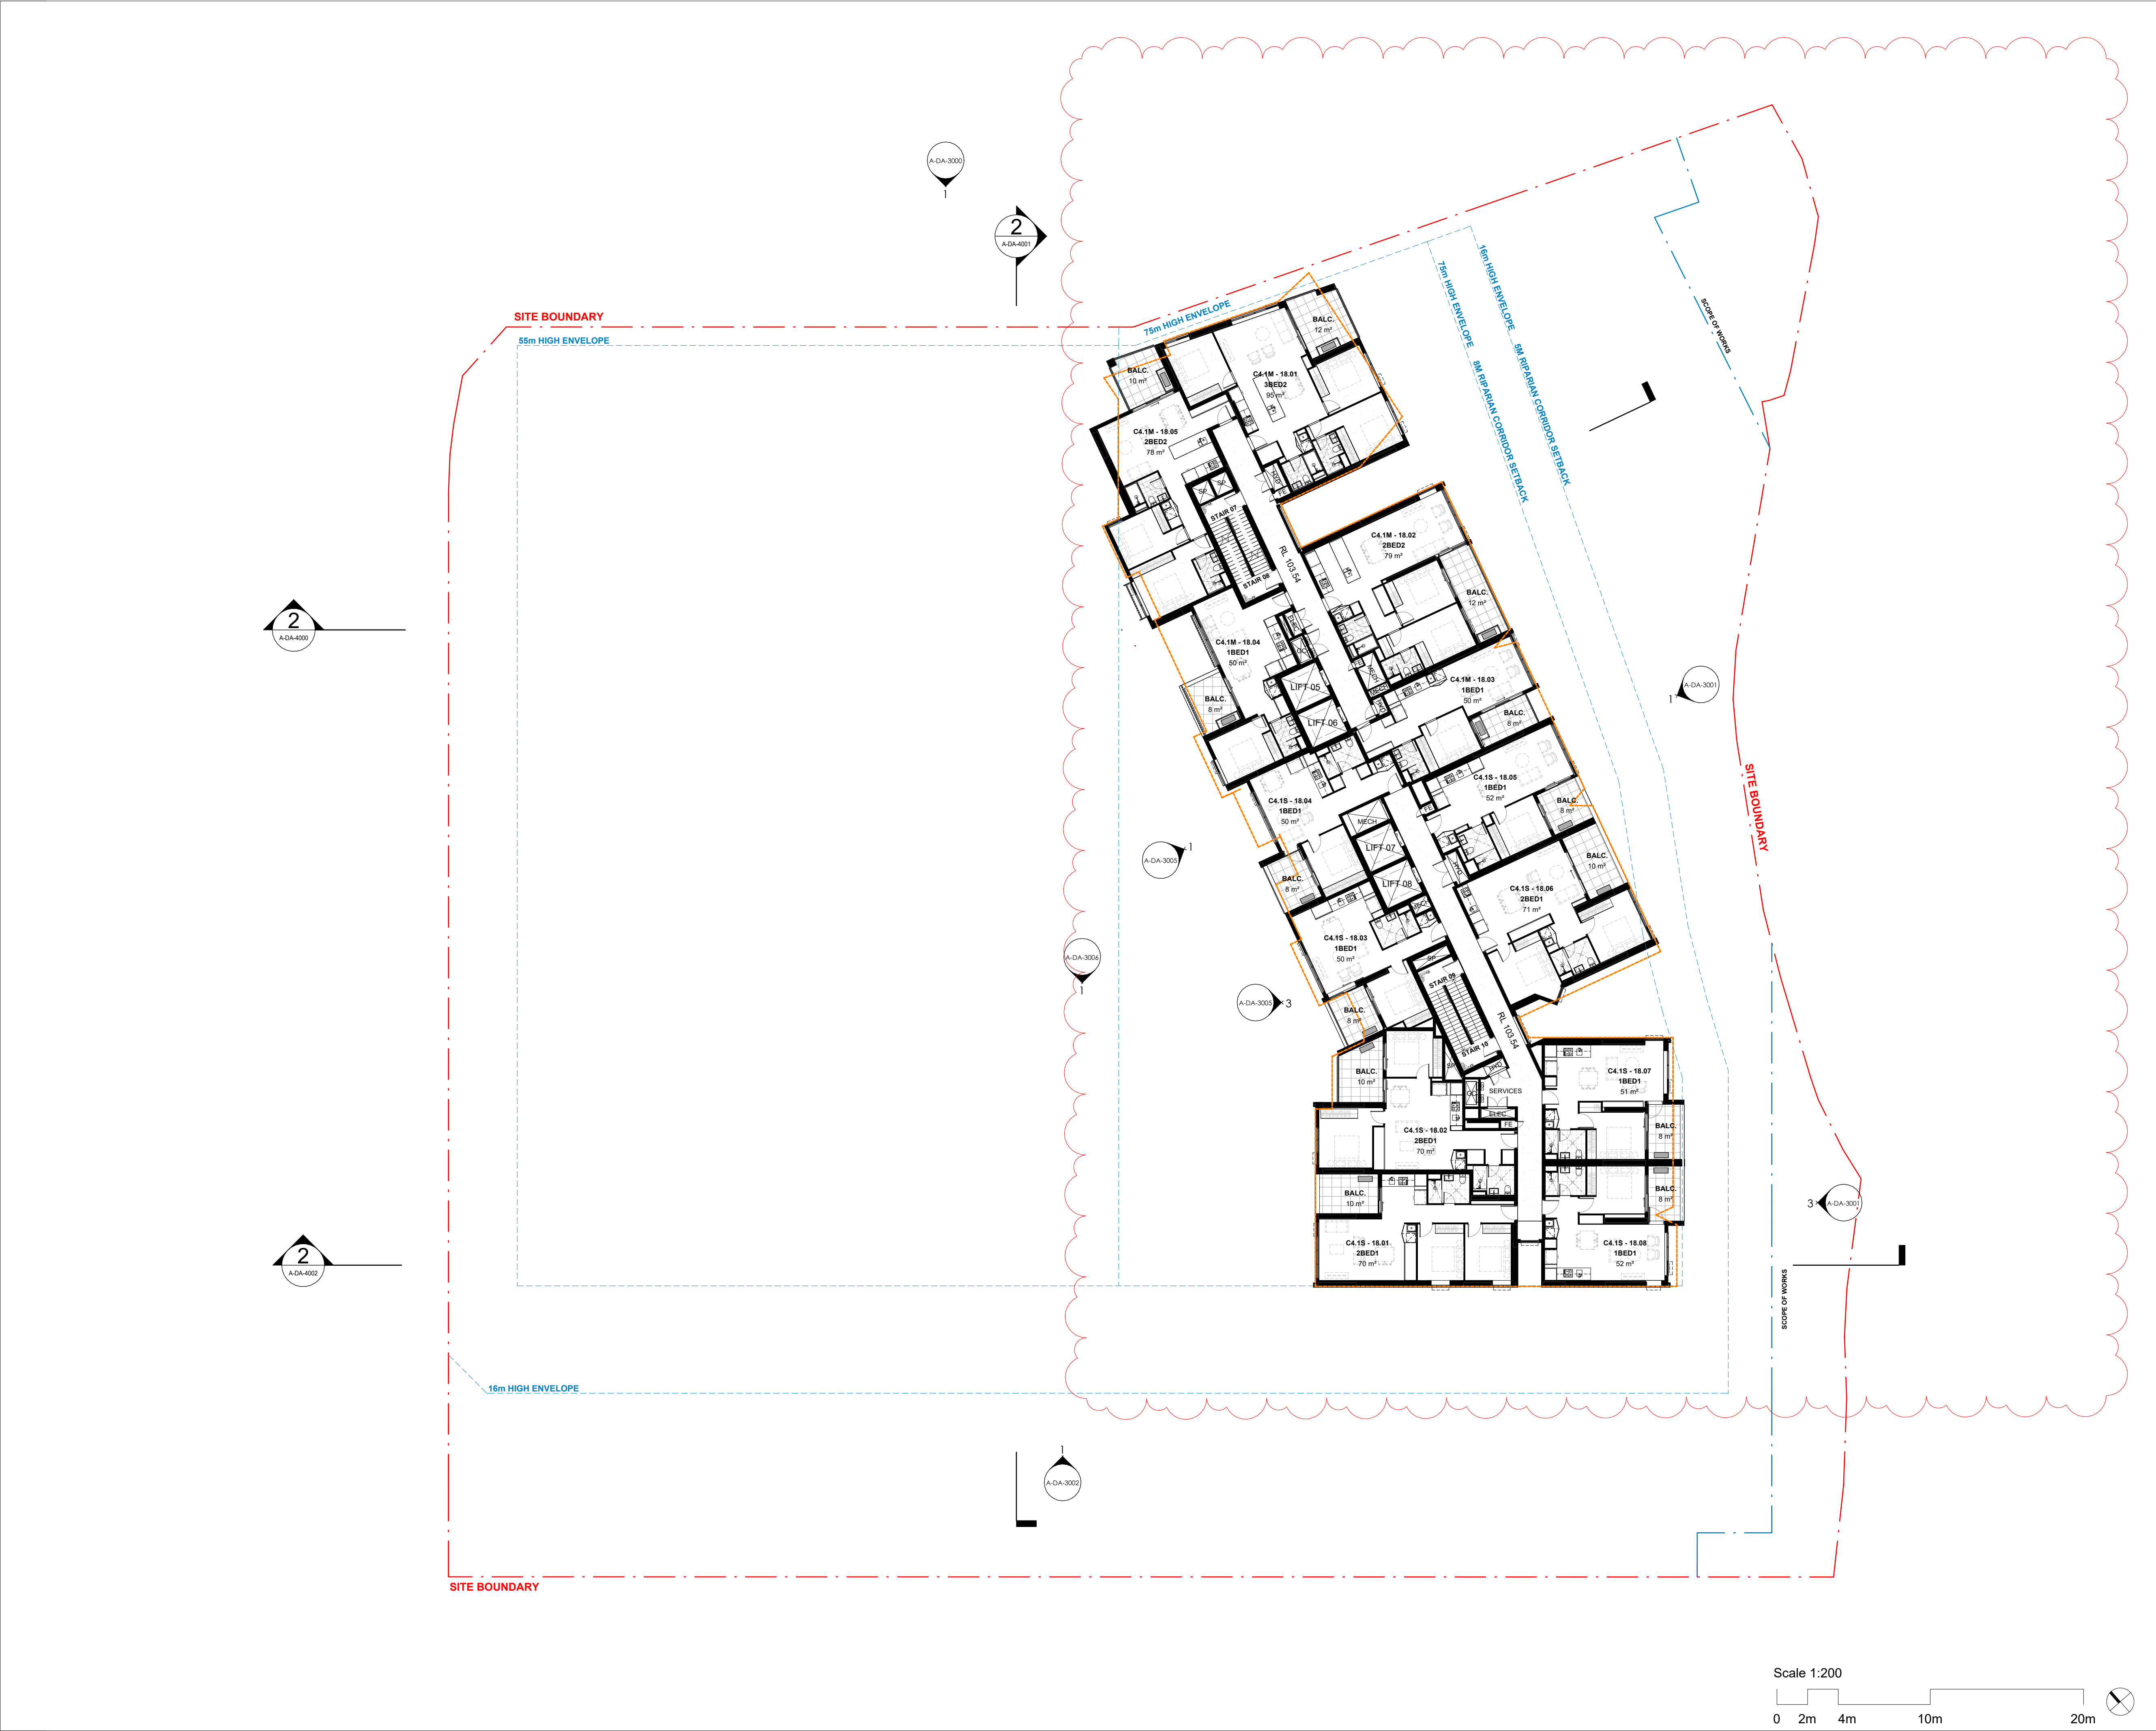

© COPYRIGHT COX ARCHITECTURE PTY LTD ACN 002 535 891

ANY FORM OF REPRODUCTION OF THIS DRAWING IN FULL OR IN PART WITHOUT THE WRITTEN PERMISSION OF COX ARCHITECTURE PTY LTD CONSTITUTES AN INFRINGEMENT OF COPYRIGHT

Rev	Description	By	Date
1	For Development Application	AL	03.08.2021
2	For Development Application	AL	28.01.2022
3	ISSUED FOR SECTION 4.55	BW	24.08.2023
4	ISSUED FOR SECTION 4.55	CY	05.11.2025

- LEGEND
- TREE TO BE REMOVED
 - TREE TO BE RETAINED
 - TREE PROTECTION ZONE
 - PREVIOUS BUILDING OUTLINE
 - LIVABLE HOUSING DESIGN
 - ADAPTABLE UNIT

Cox Architecture
70 George Street,
The Rocks NSW 2000, Australia
T + 61 2 9267 9599
F + 61 2 9264 5844
www.coxarchitecture.com.au

Nominated Architects
Joe Agus no. 6491
Ramin Jahromi no. 10000

COX

Client

Project No. 220148.00


Project MIDTOWN - LOT C4
EPPING ROAD, MACQUARIE PARK, NSW

Drawing Title LEVEL 18 PLAN

Document Control Status:
**NOT FOR CONSTRUCTION
DEVELOPMENT APPLICATION**

Project Architect:	CY	Drawn:	DS
Design Associates:	RB	Scale:	As indicated @ A1
Project Director:	RJ	Date:	05.11.2025
Drawing Number:	A-DA-2118	Revision:	4

PLOT STAMP DATE: 11/11/2025 6:27:10 PM

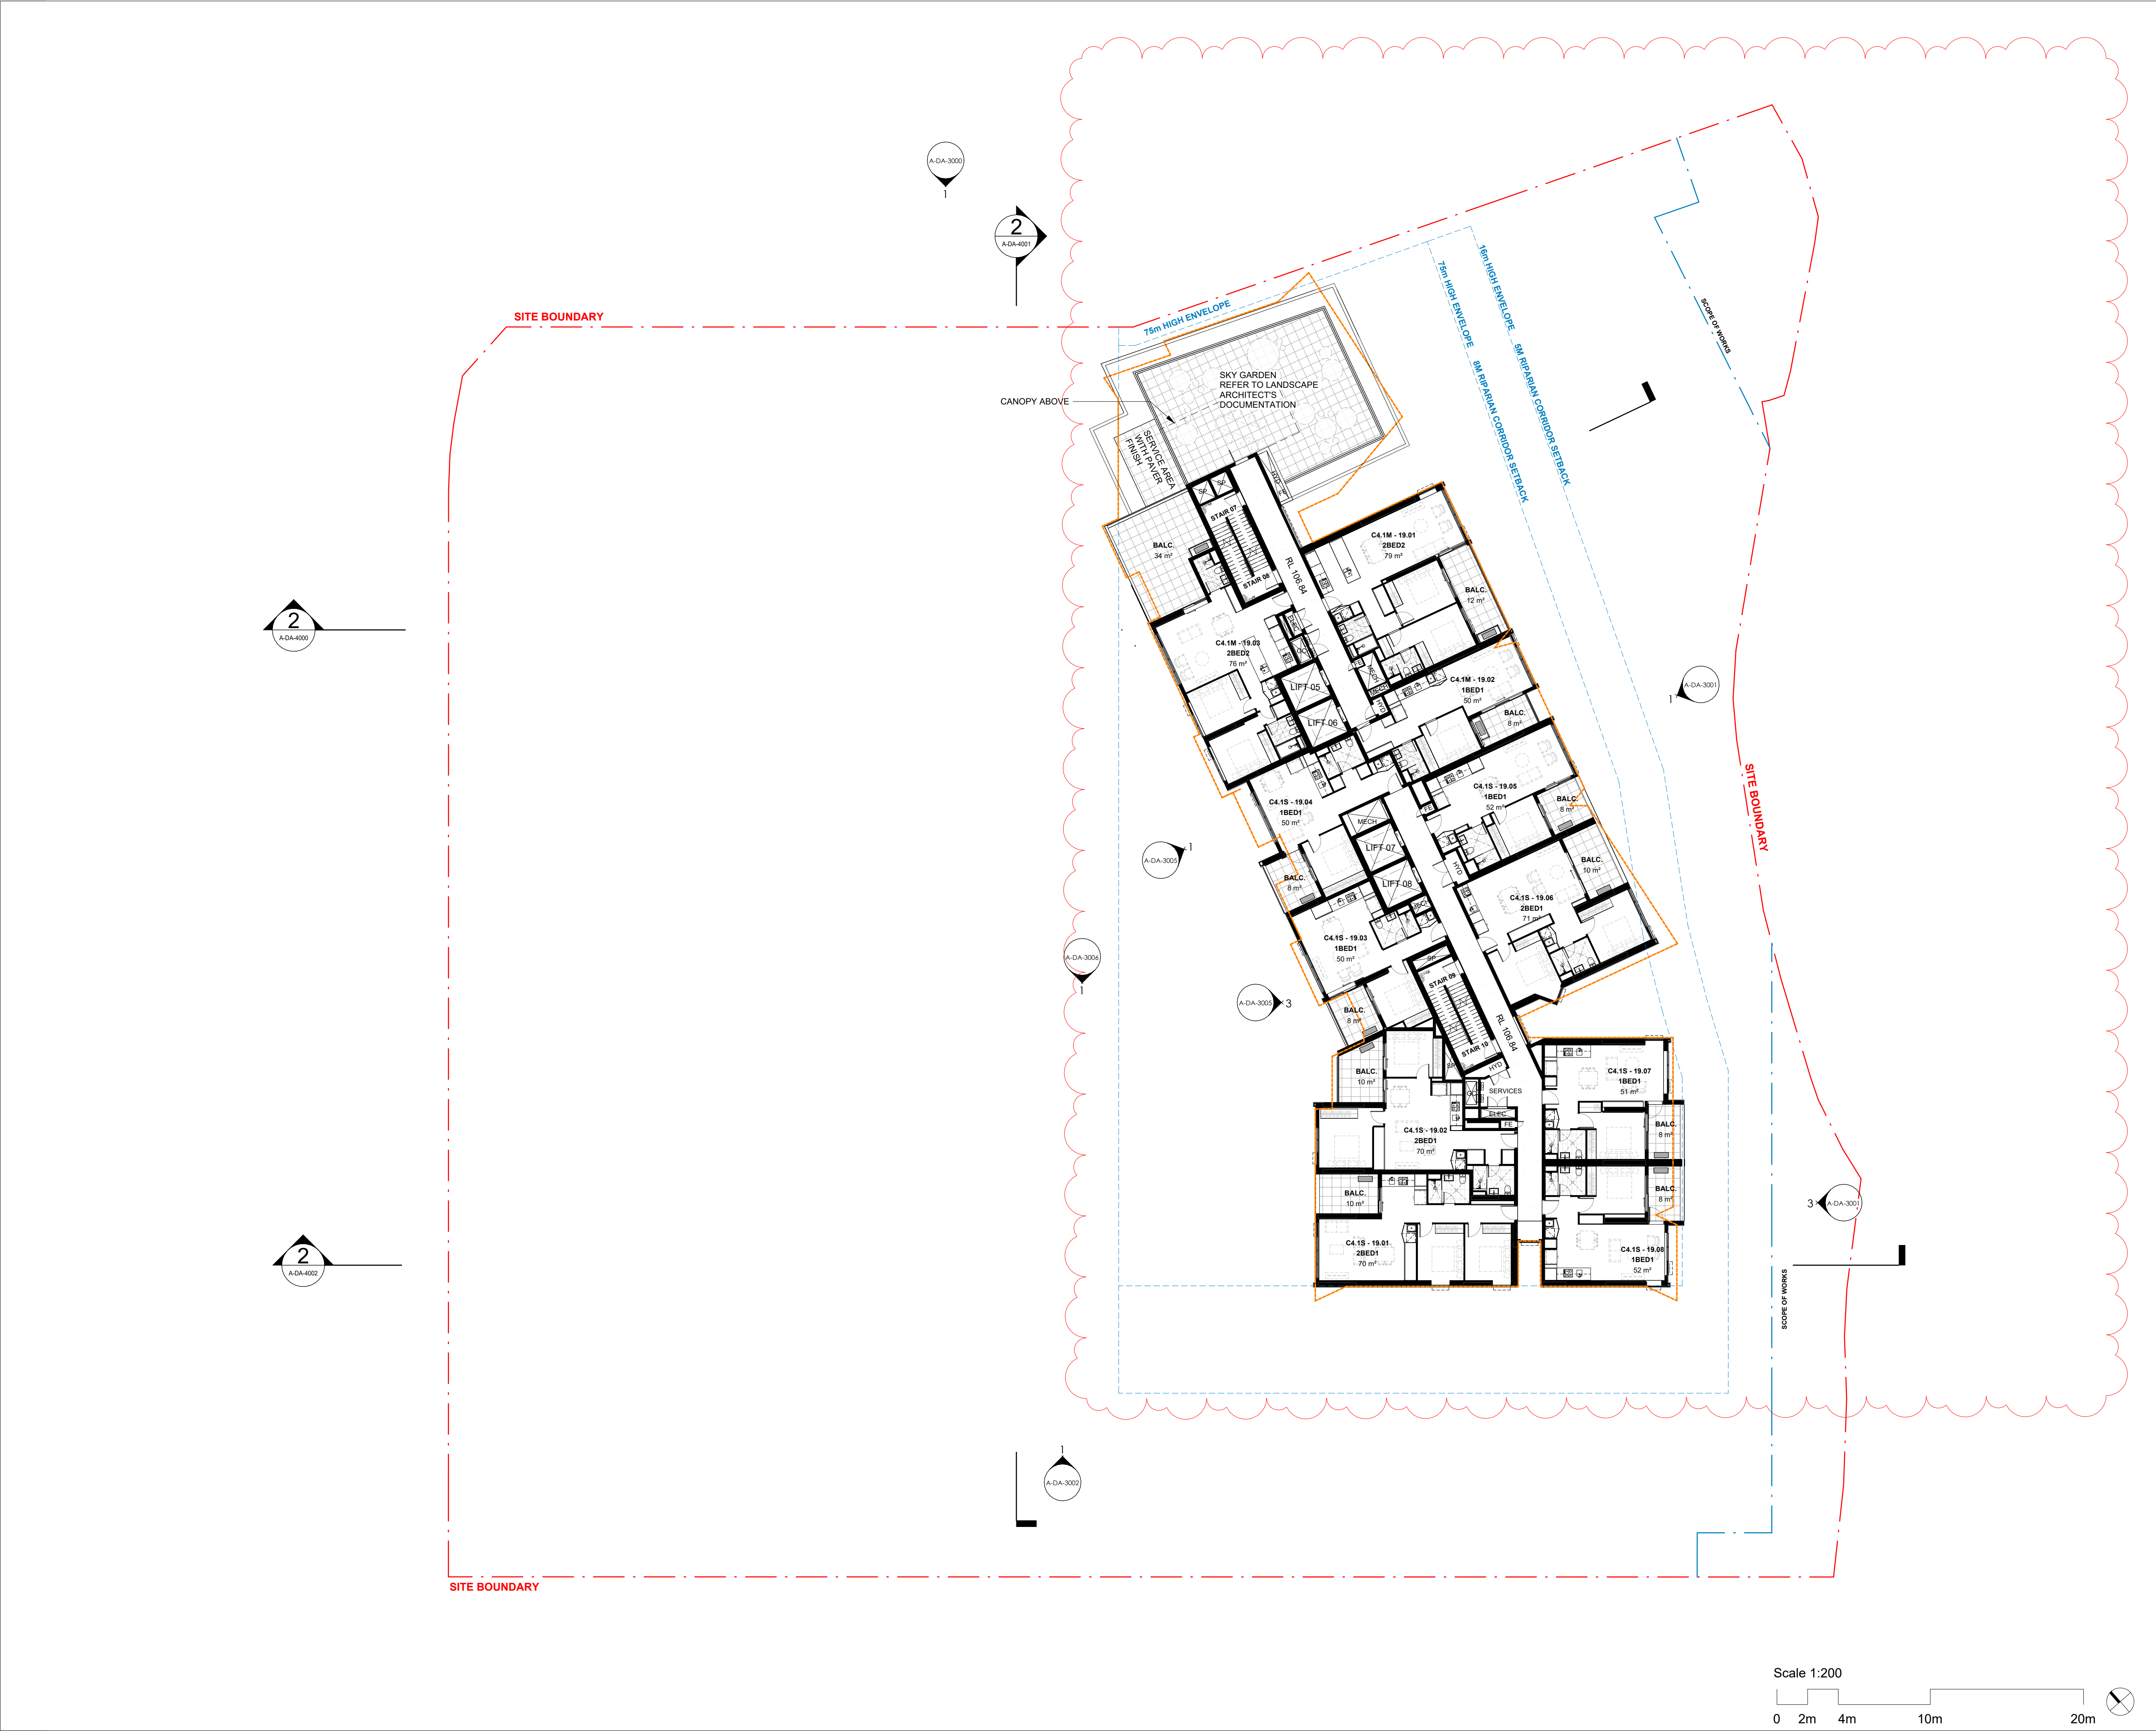

© COPYRIGHT COX ARCHITECTURE PTY LTD ACN 002 535 891

ANY FORM OF REPRODUCTION OF THIS DRAWING IN FULL OR IN PART WITHOUT THE WRITTEN PERMISSION OF COX ARCHITECTURE PTY LTD CONSTITUTES AN INFRINGEMENT OF COPYRIGHT

Rev	Description	By	Date
1	For Development Application	AL	03.08.2021
2	For Development Application	AL	28.01.2022
3	ISSUED FOR SECTION 4.55	BW	24.08.2023
4	ISSUED FOR SECTION 4.55	CY	05.11.2025

- LEGEND**
- TREE TO BE REMOVED
 - TREE TO BE RETAINED
 - TREE PROTECTION ZONE
 - PREVIOUS BUILDING OUTLINE
 - LIVABLE HOUSING DESIGN
 - ADAPTABLE UNIT

Cox Architecture
70 George Street,
The Rocks NSW 2000, Australia
T + 61 2 9267 9599
F + 61 2 9264 5844
www.coxarchitecture.com.au

Nominated Architects
Joe Agus no. 6491
Ramin Jahromi no. 10000

COX

Client **FRASERS PROPERTY**

Project No. **220148.00**


Project **MIDTOWN - LOT C4**
EPING ROAD, MACQUARIE PARK, NSW

Drawing Title **LEVEL 19 PLAN**

Document Control Status:
**NOT FOR CONSTRUCTION
DEVELOPMENT APPLICATION**

Project Architect:	CY	Drawn:	DS
Design Associates:	RB	Scale:	As indicated @ A1
Project Director:	RJ	Date:	05.11.2025
Drawing Number:	A-DA-2119	Revision:	4

PLOT STAMP DATE: 11/11/2025 6:27:15 PM

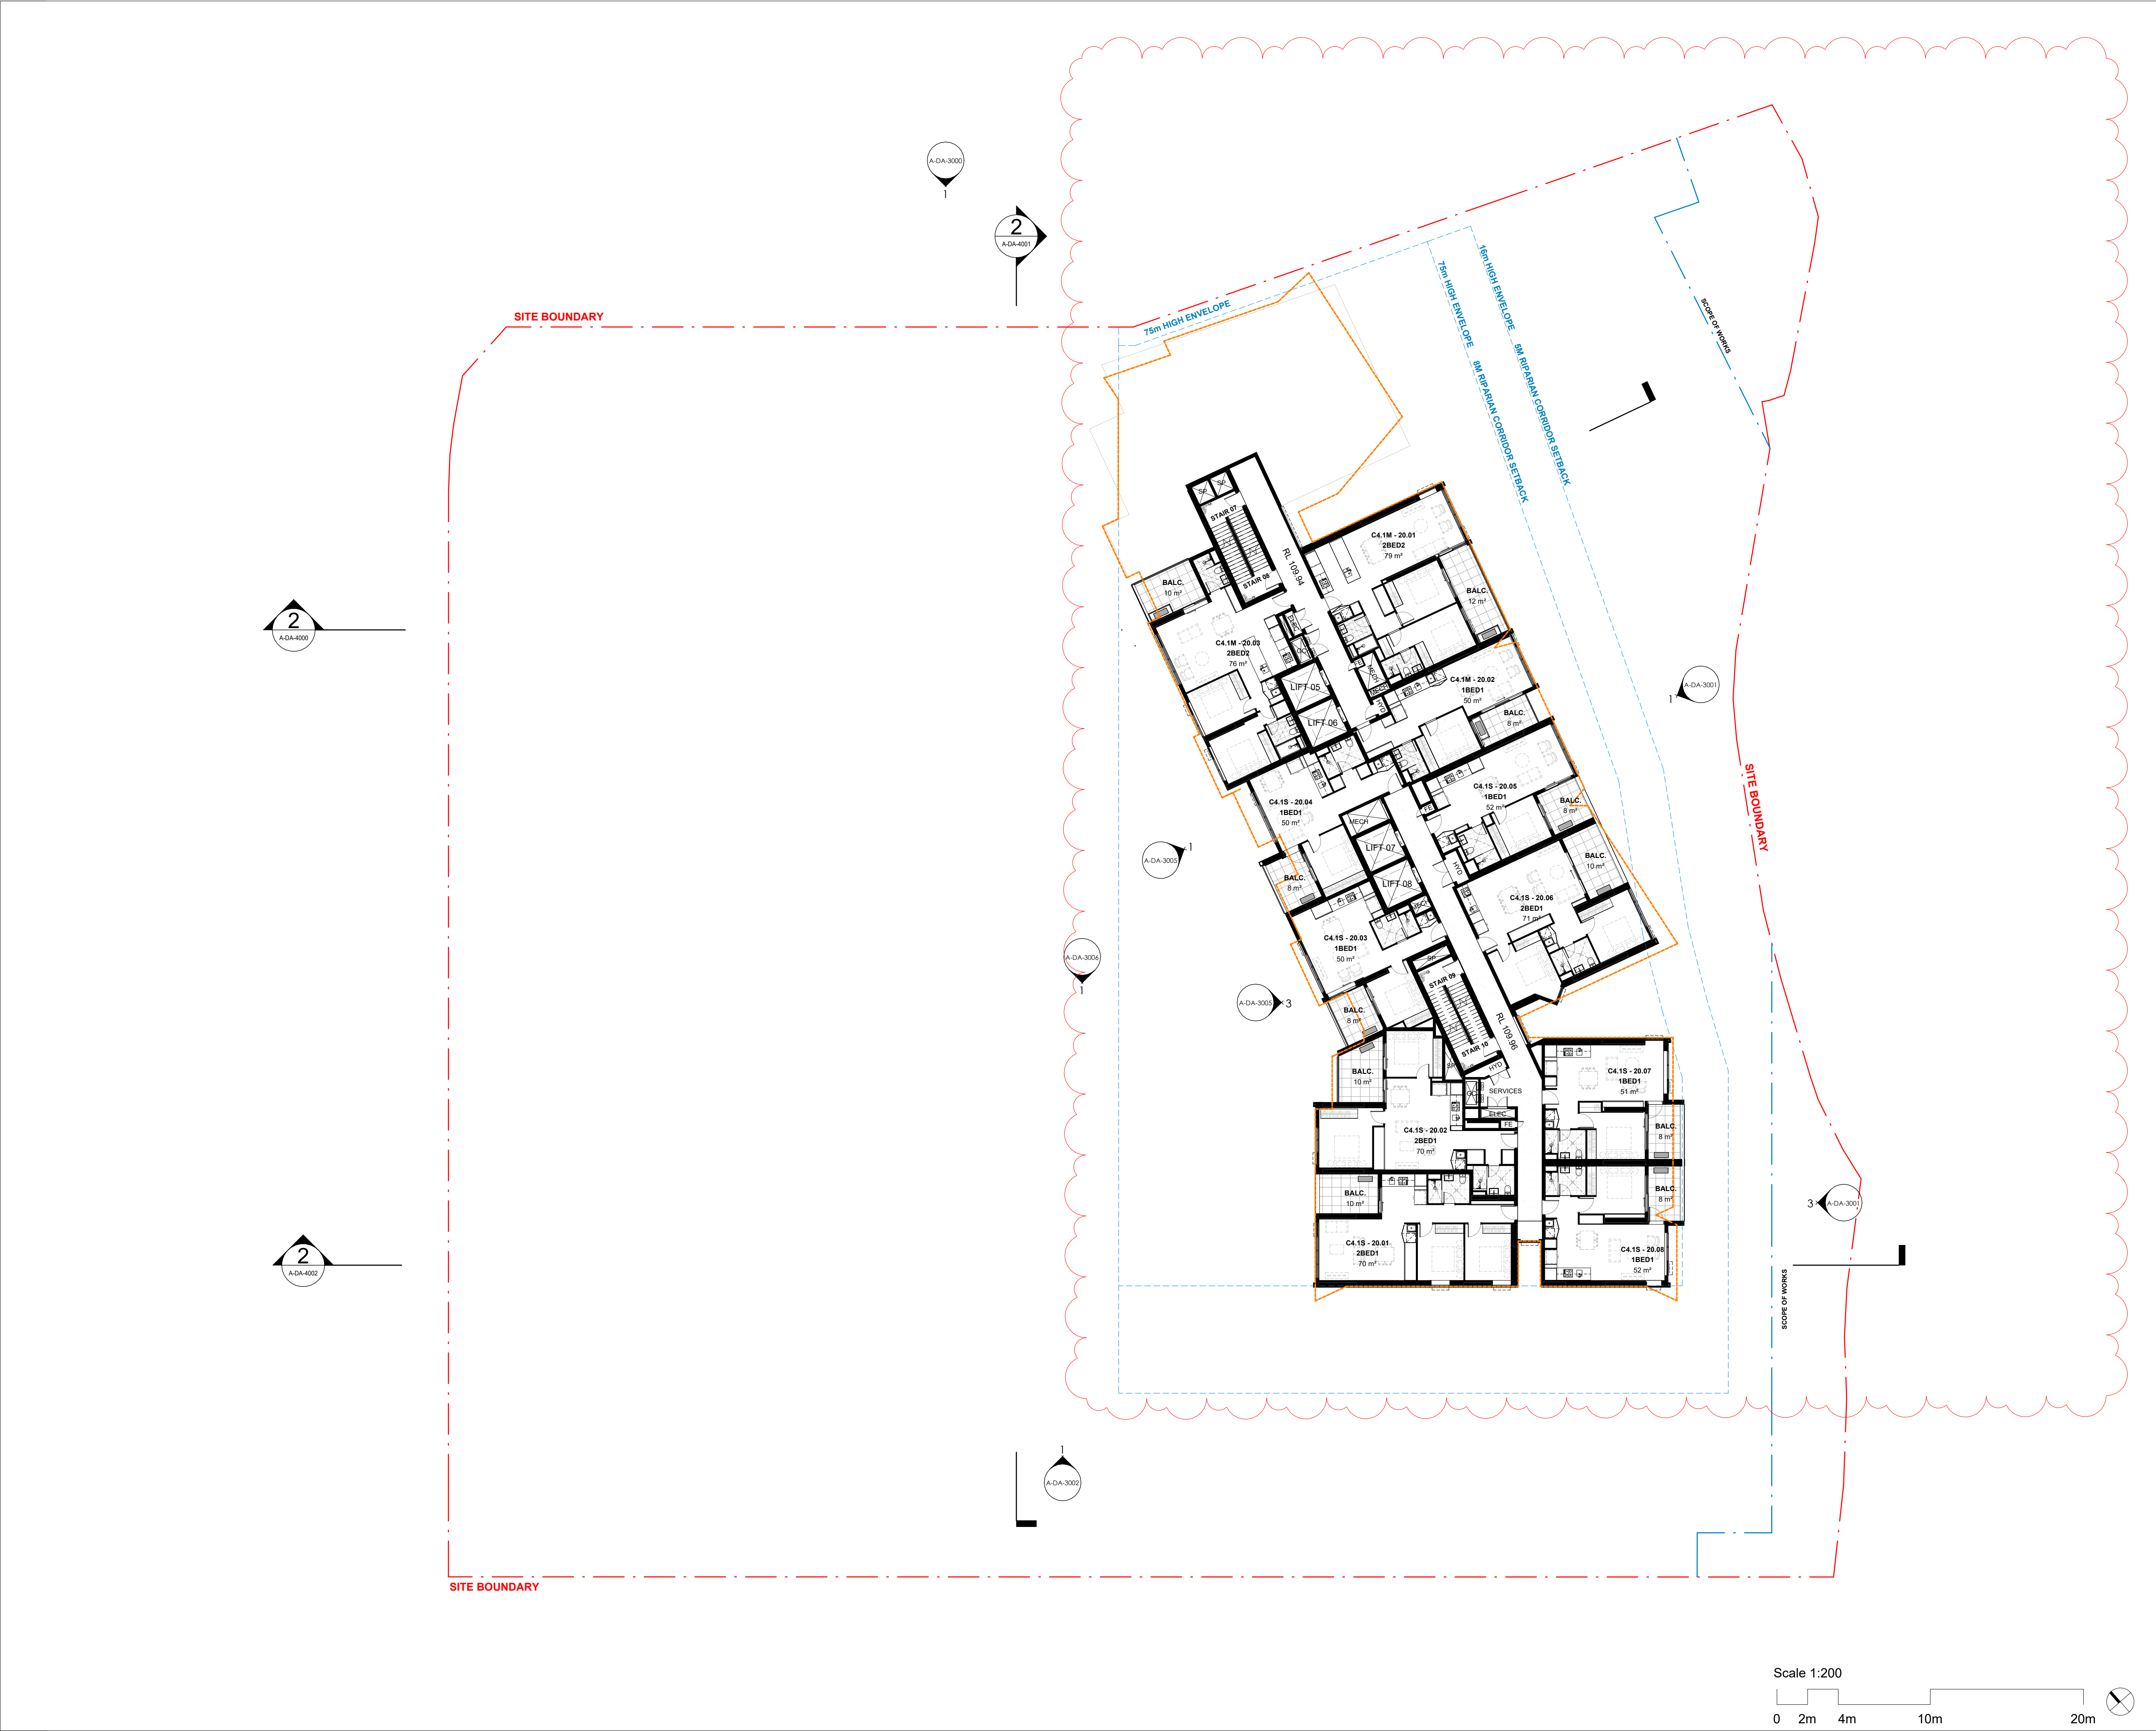

© COPYRIGHT COX ARCHITECTURE PTY LTD ACN 002 535 891			
ANY FORM OF REPRODUCTION OF THIS DRAWING IN FULL OR IN PART WITHOUT THE WRITTEN PERMISSION OF COX ARCHITECTURE PTY LTD CONSTITUTES AN INFRINGEMENT OF COPYRIGHT			
Rev	Description	By	Date
1	For Development Application	AL	03.08.2021
2	For Development Application	AL	28.01.2022
3	ISSUED FOR SECTION 4.55	BW	24.08.2023
4	ISSUED FOR SECTION 4.55	CY	05.11.2025

- LEGEND
- TREE TO BE REMOVED
 - TREE TO BE RETAINED
 - TREE PROTECTION ZONE
 - PREVIOUS BUILDING OUTLINE
 - LIVABLE HOUSING DESIGN
 - ADAPTABLE UNIT

Cox Architecture
70 George Street,
The Rocks NSW 2000, Australia
T + 61 2 9267 9599
F + 61 2 9264 5844
www.coxarchitecture.com.au

Nominated Architects
Joe Agus no. 6491
Ramin Jahromi no. 10000

COX

Client

FRASERS
PROPERTY

Project No. 220148.00

Project

MIDTOWN - LOT C4

EPPING ROAD, MACQUARIE PARK, NSW

Drawing Title


LEVEL 20 PLAN

Document Control Status:

NOT FOR CONSTRUCTION
DEVELOPMENT APPLICATION

Project Architect:	CY	Drawn:	DS
Design Associates:	RB	Scale:	As indicated @ A1
Project Director:	RJ	Date:	05.11.2025
Drawing Number:	A-DA-2120	Revision:	4

PLOT STAMP DATE: 11/11/2025 6:27:20 PM

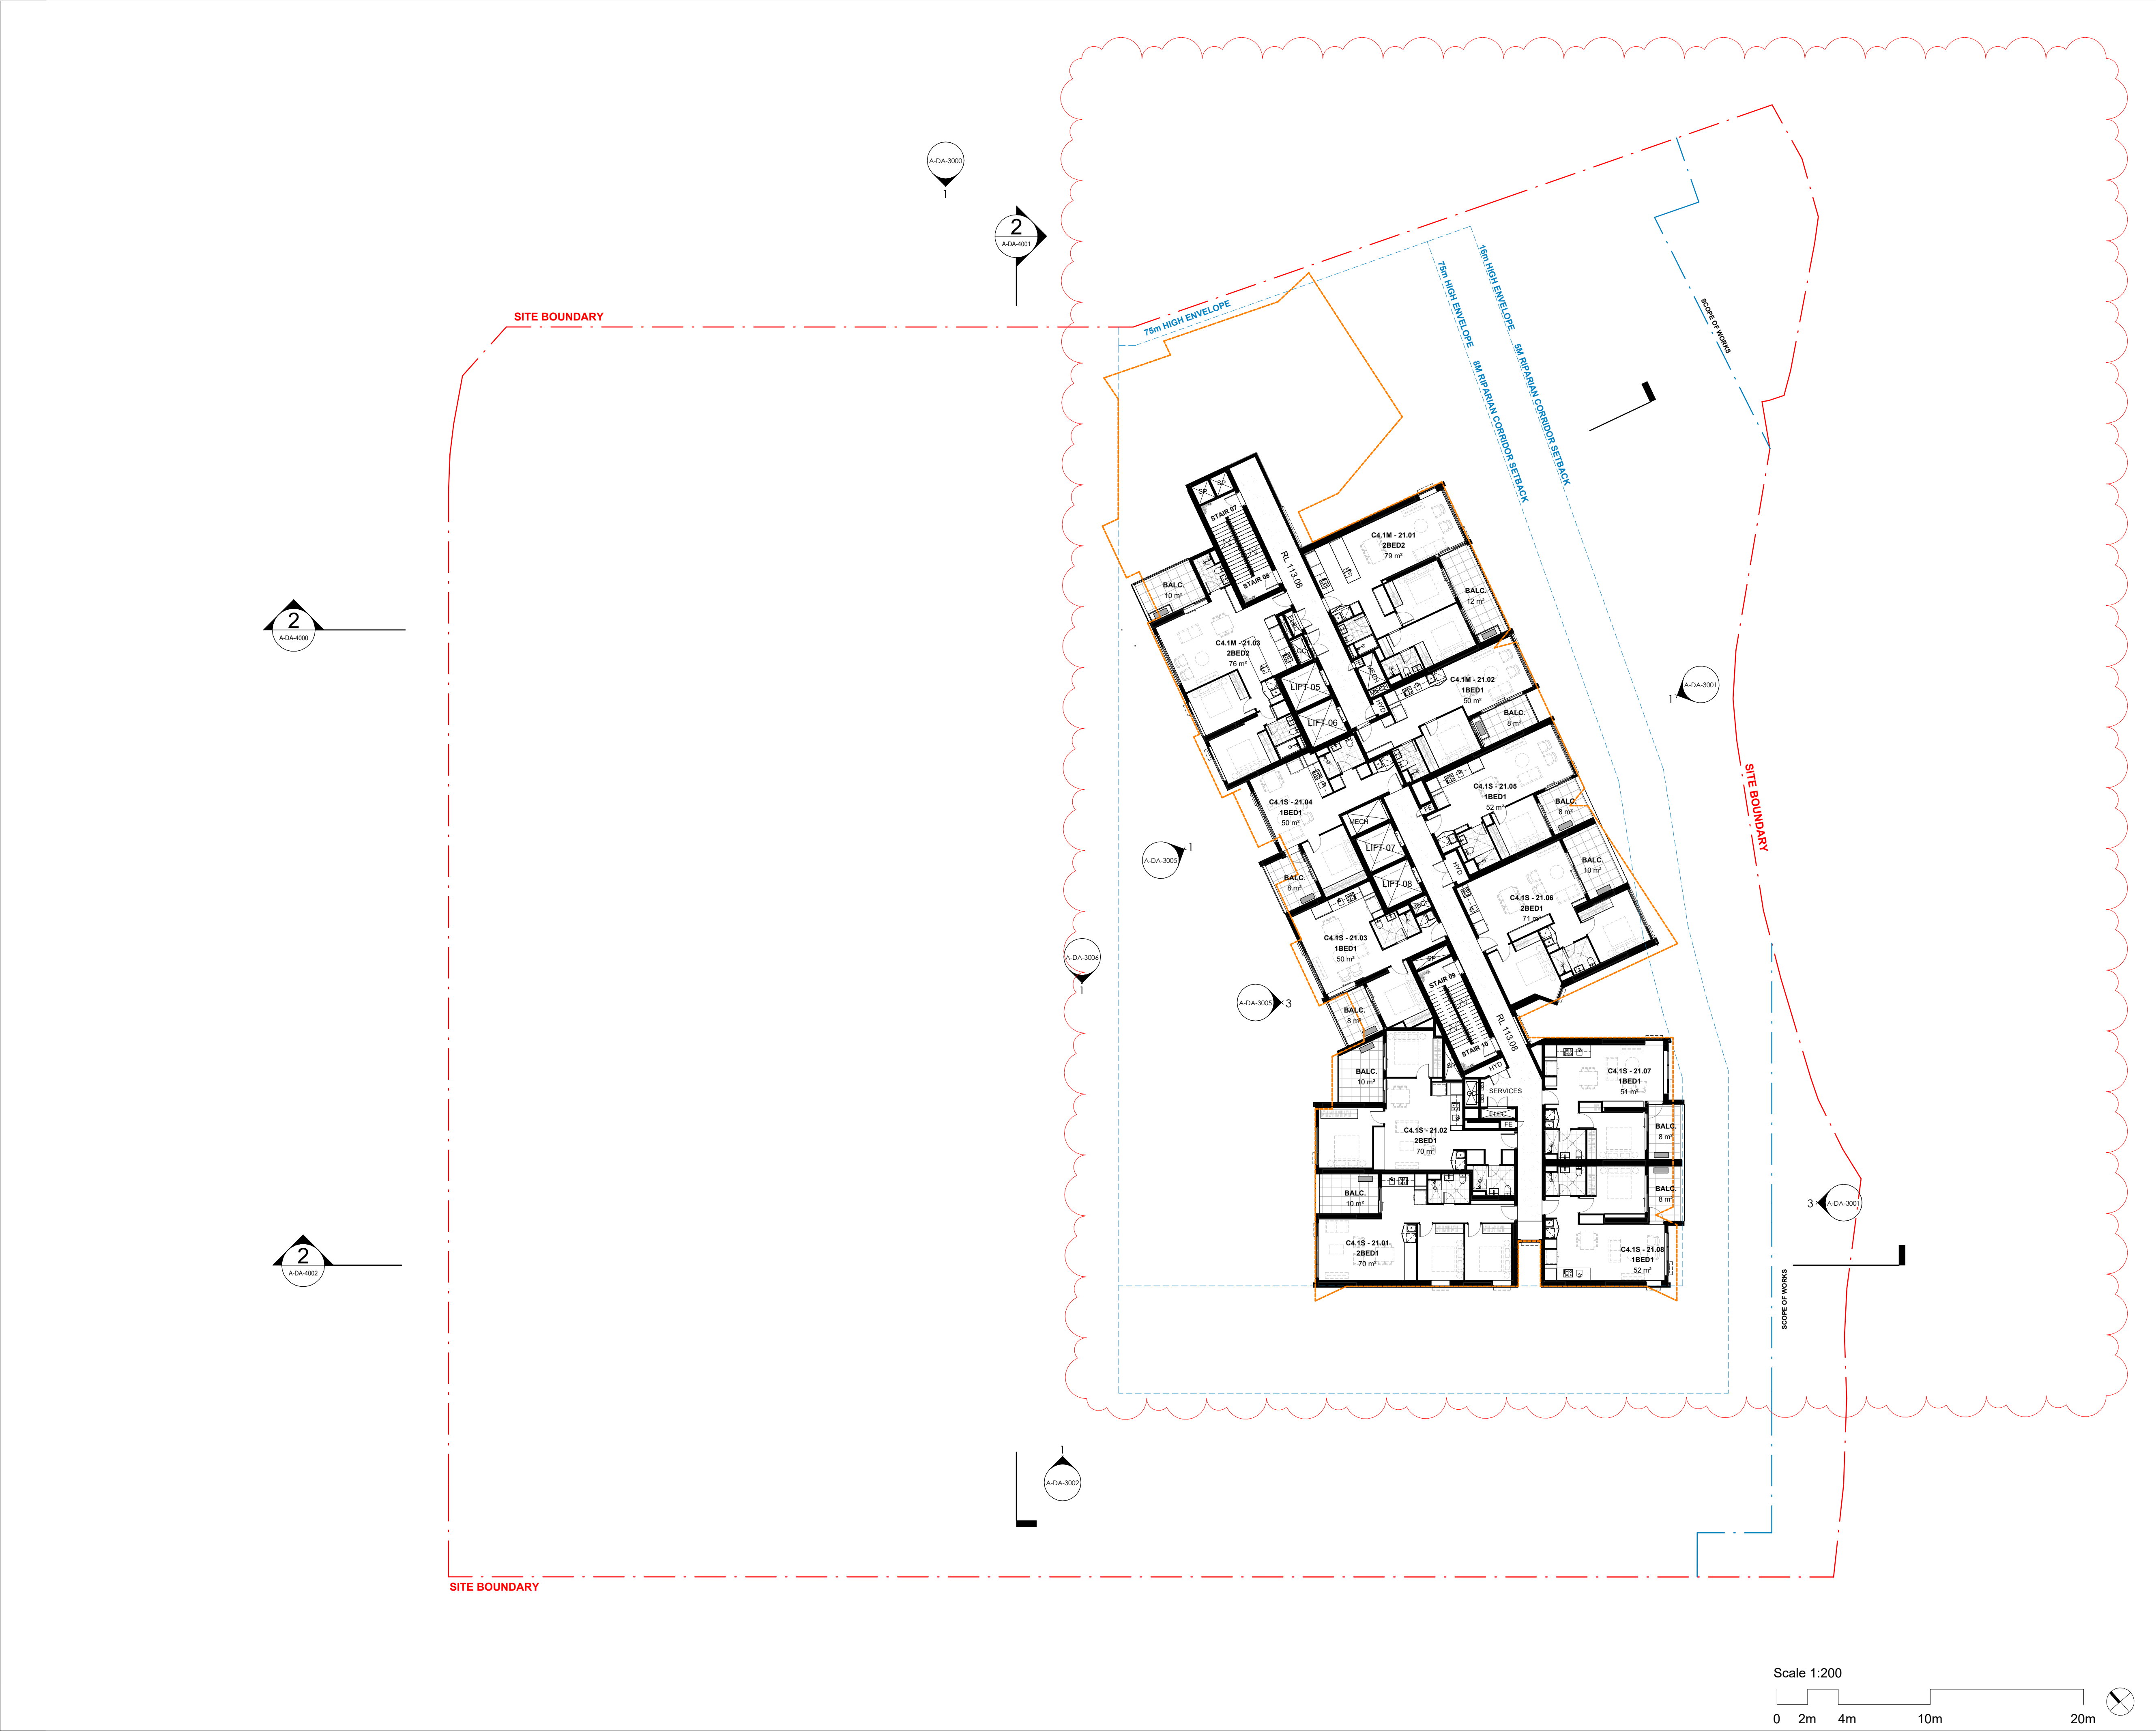

© COPYRIGHT COX ARCHITECTURE PTY LTD ACN 002 535 891

ANY FORM OF REPRODUCTION OF THIS DRAWING IN FULL OR IN PART WITHOUT THE WRITTEN PERMISSION OF COX ARCHITECTURE PTY LTD CONSTITUTES AN INFRINGEMENT OF COPYRIGHT

Rev	Description	By	Date
1	For Development Application	AL	03.08.2021
2	For Development Application	AL	28.01.2022
3	ISSUED FOR SECTION 4.55	BW	24.08.2023
4	ISSUED FOR SECTION 4.55	CY	05.11.2025

- LEGEND
- TREE TO BE REMOVED
 - TREE TO BE RETAINED
 - TREE PROTECTION ZONE
 - PREVIOUS BUILDING OUTLINE
 - LIVABLE HOUSING DESIGN
 - ADAPTABLE UNIT

Cox Architecture
70 George Street,
The Rocks NSW 2000, Australia
T + 61 2 9267 9599
F + 61 2 9264 5844
www.coxarchitecture.com.au

Nominated Architects
Joe Agus no. 6491
Ramin Jahromi no. 10000

COX

Client

FRASERS
PROPERTY

Project No. 220148.00

Project

MIDTOWN - LOT C4

EPING ROAD, MACQUARIE PARK, NSW

Drawing Title


LEVEL 21 PLAN

Document Control Status:

NOT FOR CONSTRUCTION
DEVELOPMENT APPLICATION

Project Architect:	CY	Drawn:	DS
Design Associates:	RB	Scale:	As indicated @ A1
Project Director:	RJ	Date:	05.11.2025
Drawing Number:	A-DA-2121	Revision:	4

PLOT STAMP DATE: 11/11/2025 6:27:28 PM

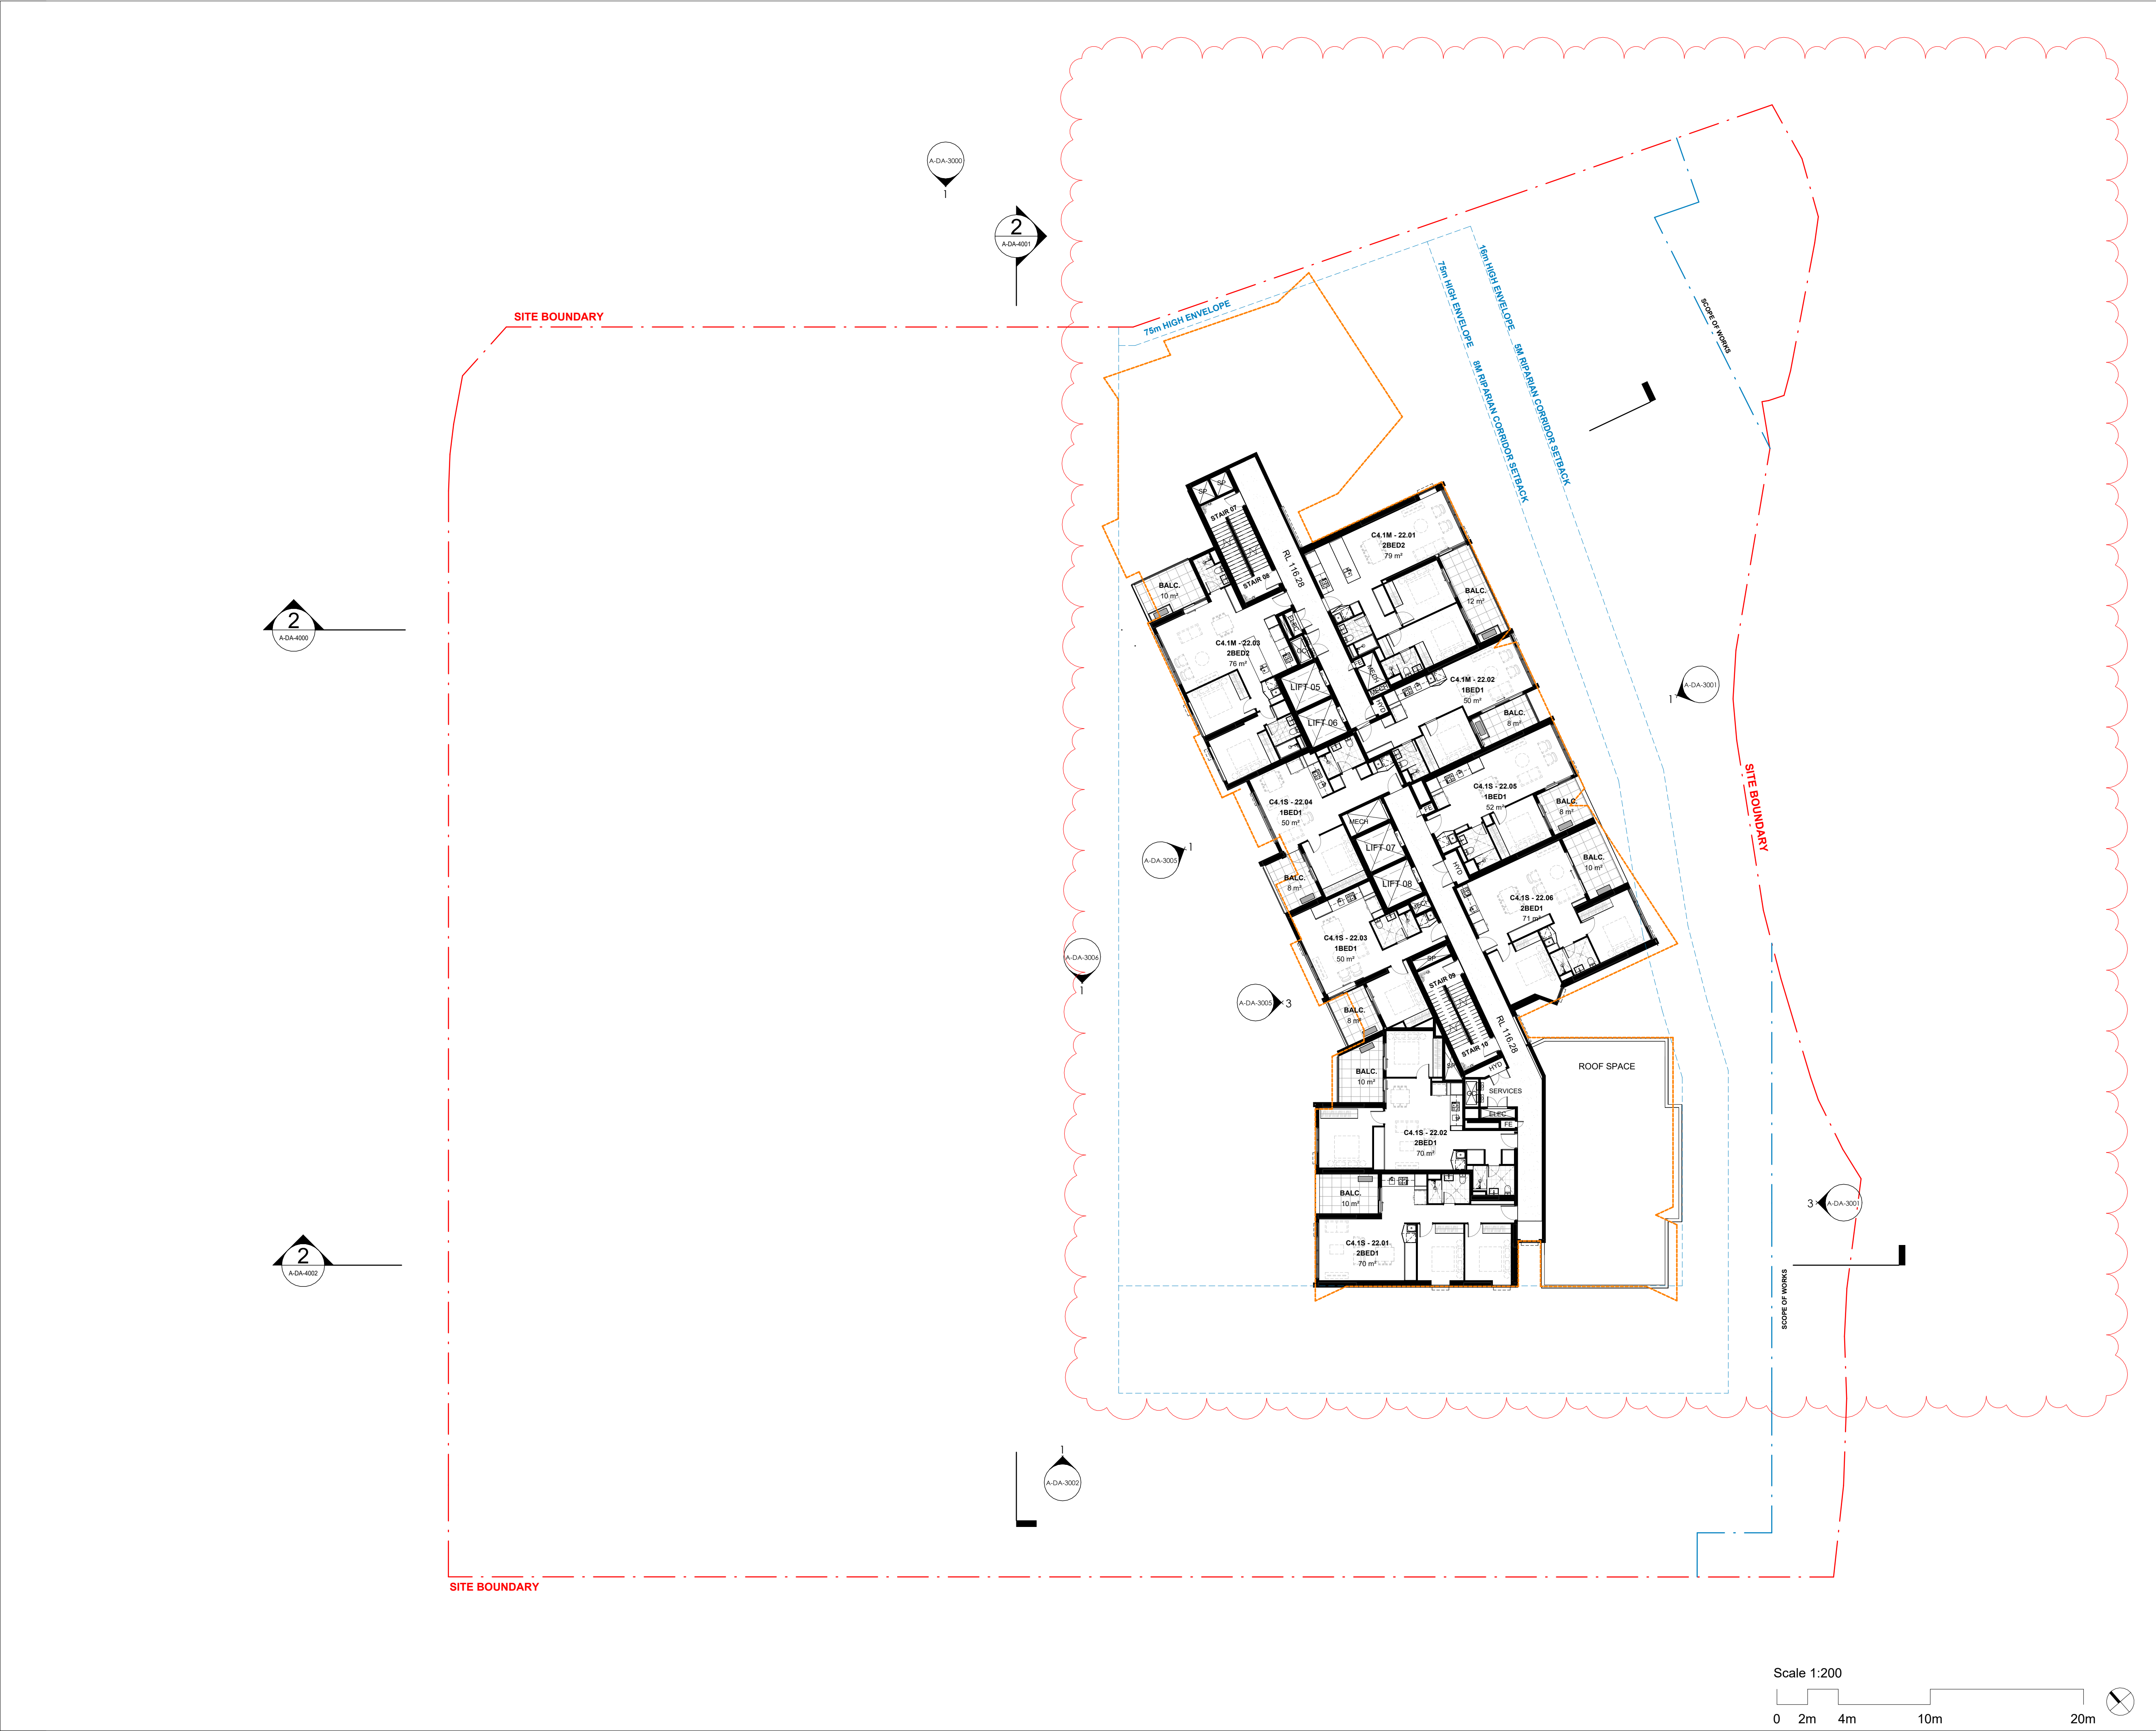

© COPYRIGHT COX ARCHITECTURE PTY LTD ACN 002 535 891

ANY FORM OF REPRODUCTION OF THIS DRAWING IN FULL OR IN PART WITHOUT THE WRITTEN PERMISSION OF COX ARCHITECTURE PTY LTD CONSTITUTES AN INFRINGEMENT OF COPYRIGHT

Rev	Description	By	Date
1	For Development Application	AL	03.08.2021
2	For Development Application	AL	28.01.2022
3	ISSUED FOR SECTION 4.55	BW	24.08.2023
4	ISSUED FOR SECTION 4.55	CY	05.11.2025

- LEGEND
- TREE TO BE REMOVED
 - TREE TO BE RETAINED
 - TREE PROTECTION ZONE
 - PREVIOUS BUILDING OUTLINE
 - LIVABLE HOUSING DESIGN
 - ADAPTABLE UNIT

Cox Architecture
70 George Street,
The Rocks NSW 2000, Australia
T + 61 2 9267 9599
F + 61 2 9264 5844
www.coxarchitecture.com.au

Nominated Architects
Joe Agus no. 6491
Ramin Jahromi no. 10000

COX

Client

**FRASERS
PROPERTY**

Project No.

220148.00

Project

MIDTOWN - LOT C4
EPPING ROAD, MACQUARIE PARK, NSW

Drawing Title


LEVEL 22 PLAN

Document Control Status:

NOT FOR CONSTRUCTION
DEVELOPMENT APPLICATION

Project Architect:	CY	Drawn:	DS
Design Associates:	RB	Scale:	As indicated @ A1
Project Director:	RJ	Date:	05.11.2025
Drawing Number:	A-DA-2122	Revision:	4

PLOT STAMP DATE: 11/11/2025 6:27:30 PM

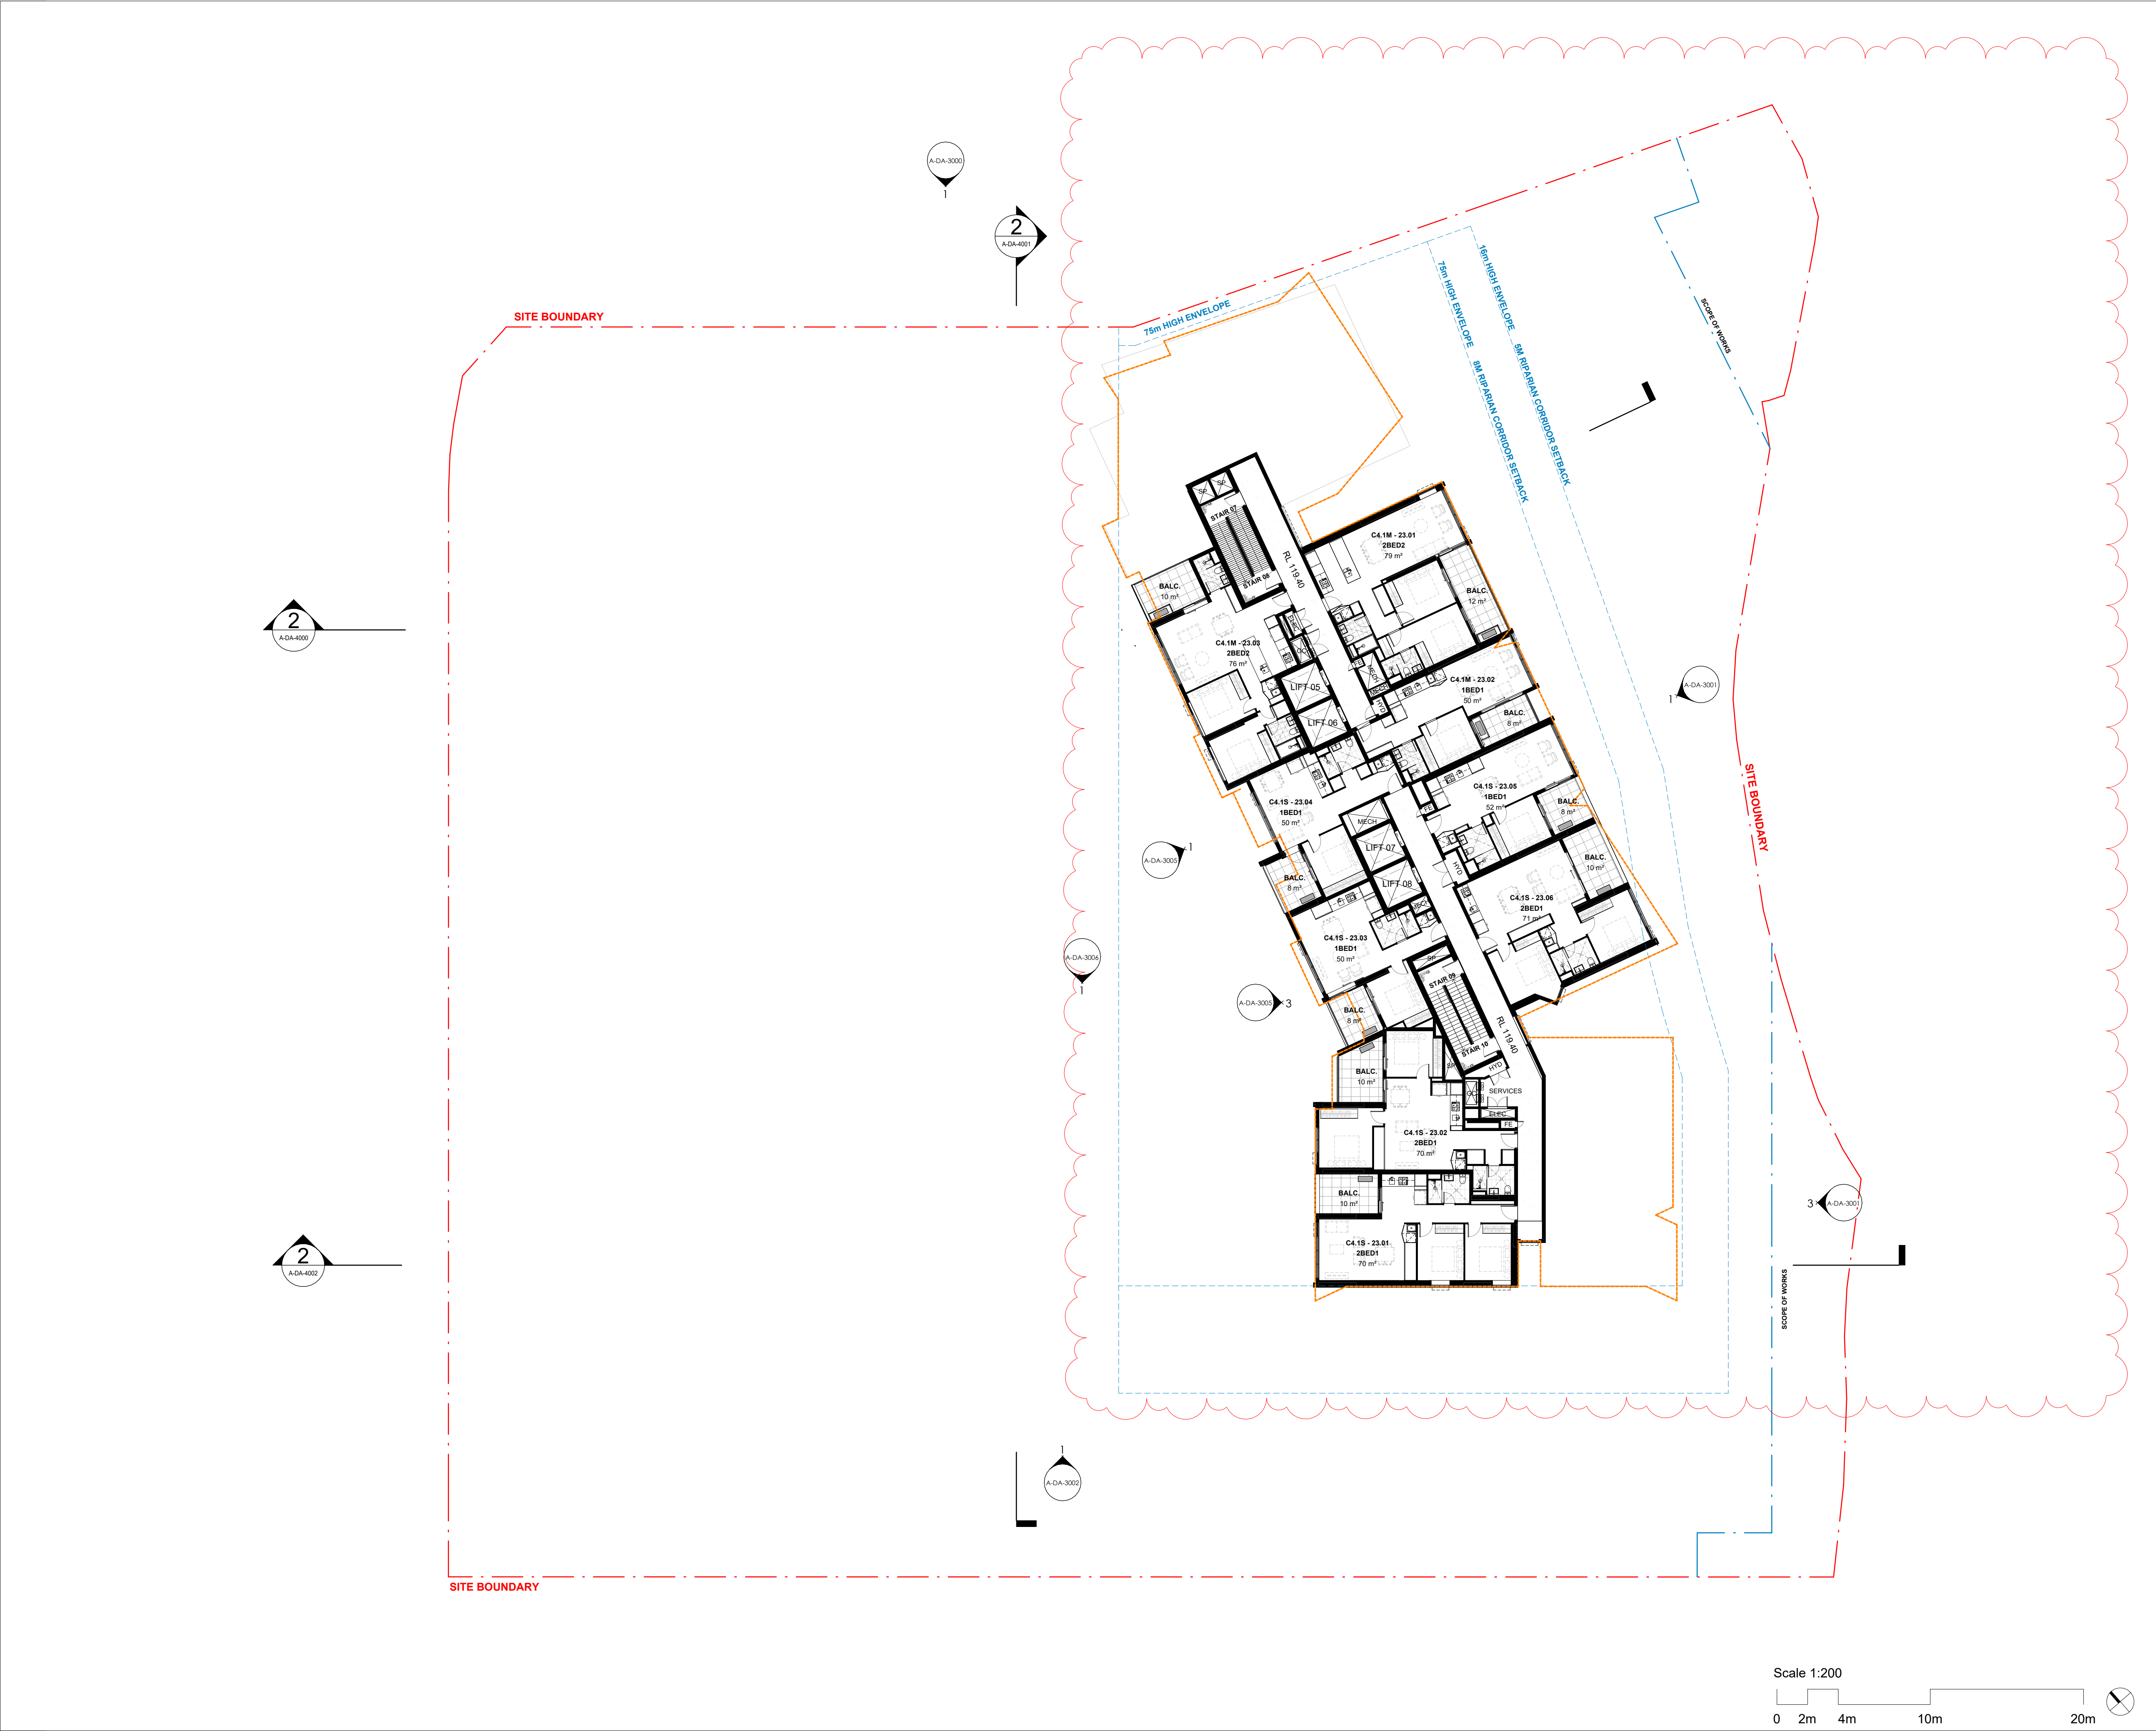

© COPYRIGHT COX ARCHITECTURE PTY LTD ACN 002 535 891

ANY FORM OF REPRODUCTION OF THIS DRAWING IN FULL OR IN PART WITHOUT THE WRITTEN PERMISSION OF COX ARCHITECTURE PTY LTD CONSTITUTES AN INFRINGEMENT OF COPYRIGHT

Rev	Description	By	Date
1	For Development Application	AL	03.08.2021
2	For Development Application	AL	28.01.2022
3	ISSUED FOR SECTION 4.55	BW	24.08.2023
4	ISSUED FOR SECTION 4.55	CY	05.11.2025

- LEGEND
- TREE TO BE REMOVED
 - TREE TO BE RETAINED
 - TREE PROTECTION ZONE
 - PREVIOUS BUILDING OUTLINE
 - LIVABLE HOUSING DESIGN
 - ADAPTABLE UNIT

Cox Architecture
70 George Street,
The Rocks NSW 2000, Australia
T + 61 2 9267 9599
F + 61 2 9264 5844
www.coxarchitecture.com.au

Nominated Architects
Joe Agus no. 6491
Ramin Jahromi no. 10000

COX

Client

**FRASERS
PROPERTY**

Project No. 220148.00

Project

MIDTOWN - LOT C4

EPPING ROAD, MACQUARIE PARK, NSW

Drawing Title

LEVEL 23 PLAN

Document Control Status:

**NOT FOR CONSTRUCTION
DEVELOPMENT APPLICATION**

Project Architect:	CY	Drawn:	DS
Design Associates:	RB	Scale:	As indicated @ A1
Project Director:	RJ	Date:	05.11.2025
Drawing Number:	A-DA-2123	Revision:	4

PLOT STAMP DATE: 11/11/2025 6:27:35 PM

- TREE TO BE REMOVED
- TREE TO BE RETAINED
- TREE PROTECTION ZONE
- PREVIOUS BUILDING OUTLINE
- LIVABLE HOUSING DESIGN
- ADAPTABLE UNIT

70 George Street,
The Rocks NSW 2000, Australia
T + 61 2 9267 9599
F + 61 2 9264 5844

Nominated Architects
Joe Agius no. 649
Ramin Jahromi no. 1000

www.coxarchitecture.com.au

www.coxarchitecture.com.a

Nominated Architect
Joe Agius no. 649
Ramin Jahromi no. 1000

COX

Client



Project No.

220148.00

Project

MIDTOWN - LOT C4

EPPING ROAD, MACQUARIE PARK, NSW

Drawing Title

ROOF PLAN

Document Control Status:

NOT FOR CONSTRUCTION
DEVELOPMENT APPLICATION

Project Architect:

Drawn: _____

Design Associates:

Scale:
As indicated @ A

Project Director:

Date: 05.11.202

Drawing Number

Revision:

Drawing Number:

Revision:

A-DA-2124

4

