


BAL- BALCONY	GL- GLASS
BR- BRICK	M - MOTORCYCLE
CLD- CLADDING	MSB - MAIN SWITCH BOARD
CU- CONDESNER UNIT	OPS - OPERABLE PRIVACY SCREEN
EXH- EXHAUST	PB - PARKING BAY
FH- FIRE HYDRANT	PF- PAINT FINISH
FHR- FIRE HOSE REEL	PLB - PLANTER BED
FP- FLAT PLATE	SD - SMOKE DOORS
GC- GARBAGE CHUTE	VC- VENT CHIMNEY
	VP- VERTICAL PLANTING

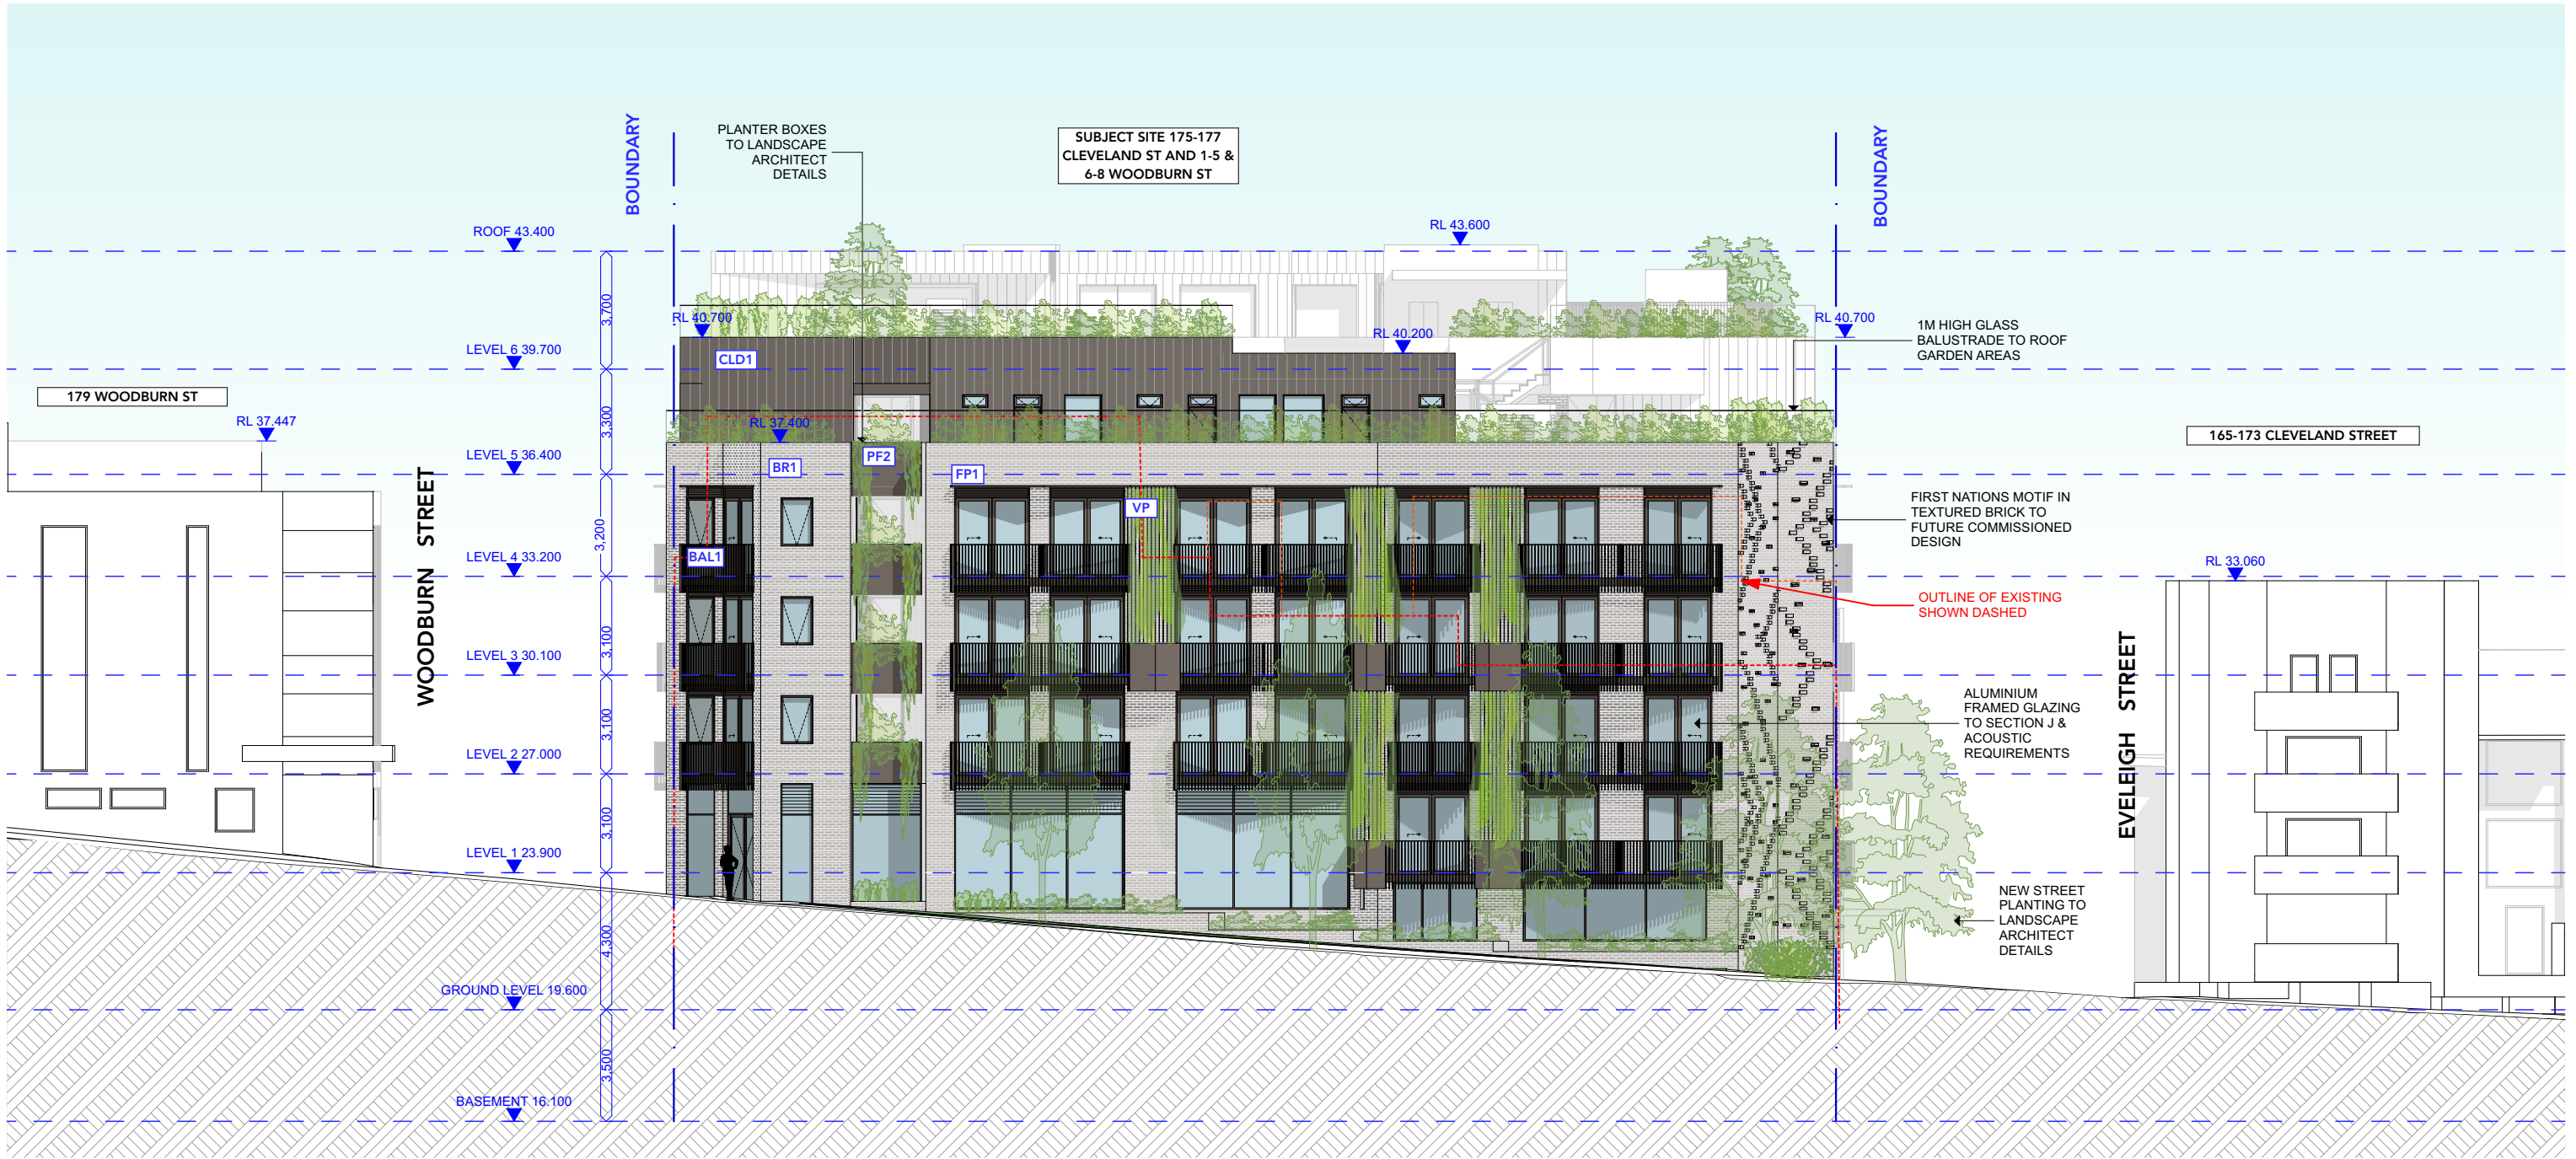

REFER TO SSD2405 FOR FURTHER DETAILS ON MATERIALS AND FINISHES

A	23/9/22	FOR SSD
P12	20/9/22	FOR CONSULTANTS CO-ORDINATION
P11	7/9/22	FOR CONSULTANTS CO-ORDINATION
ISSUE	DATE	REVISION

BASIX COMMITMENTS (ALL OTHER BASIX COMMITMENTS AS PER BASIX CERTIFICATE)		
ENERGY		
AIRCONDITIONING:	3 PHASE <2.5	
HOT WATER:	GAS INSTANTANEOUS 3 STAR	
COOKTOP & OVEN:	ELECTRIC	
REFRIGERATOR:	2 STAR	
LIFTS:	GEARED TRACTION WITH VVAC MOTOR	
LIGHTING:	REFER BASIX COMMITMENTS	
WATER		
SHOWERHEADS:	4 STAR	
TOILETS:	3 STAR	
BATHROOM TAPS:	4 STAR	
KITCHEN TAPS:	4 STAR	
THERMAL COMFORT OPTIONS		
INSULATION:	REFER SECTION J	
GLAZING TYPE:	REFER SECTION J	


FOR SSD NOT FOR CONSTRUCTION 23/9/22

PROJECT:
PROPOSED CO-LIVING DEVELOPMENT

175-177 Cleveland St and 1-5 & 6-8 Woodburn St, Redfern
DRAWING:
NORTH ELEVATION

PROJECT NO:
21022
SCALE: 1:200 @A3
PLOTTED: 23/9/22
DRAWING NO:
SSD2402
REV:
A

BAL- BALCONY	GL- GLASS
BR- BRICK	M - MOTORCYCLE
CLD- CLADDING	MSB - MAIN SWITCH BOARD
CU- CONDESNER UNIT	OPS - OPERABLE PRIVACY SCREEN
EXH- EXHAUST	PB - PARKING BAY
FH- FIRE HYDRANT	PF- PAINT FINISH
FHR- FIRE HOSE REEL	PLB - PLANTER BED
FP- FLAT PLATE	SD - SMOKE DOORS
GC- GARBAGE CHUTE	VC- VENT CHIMNEY
	VP- VERTICAL PLANTING

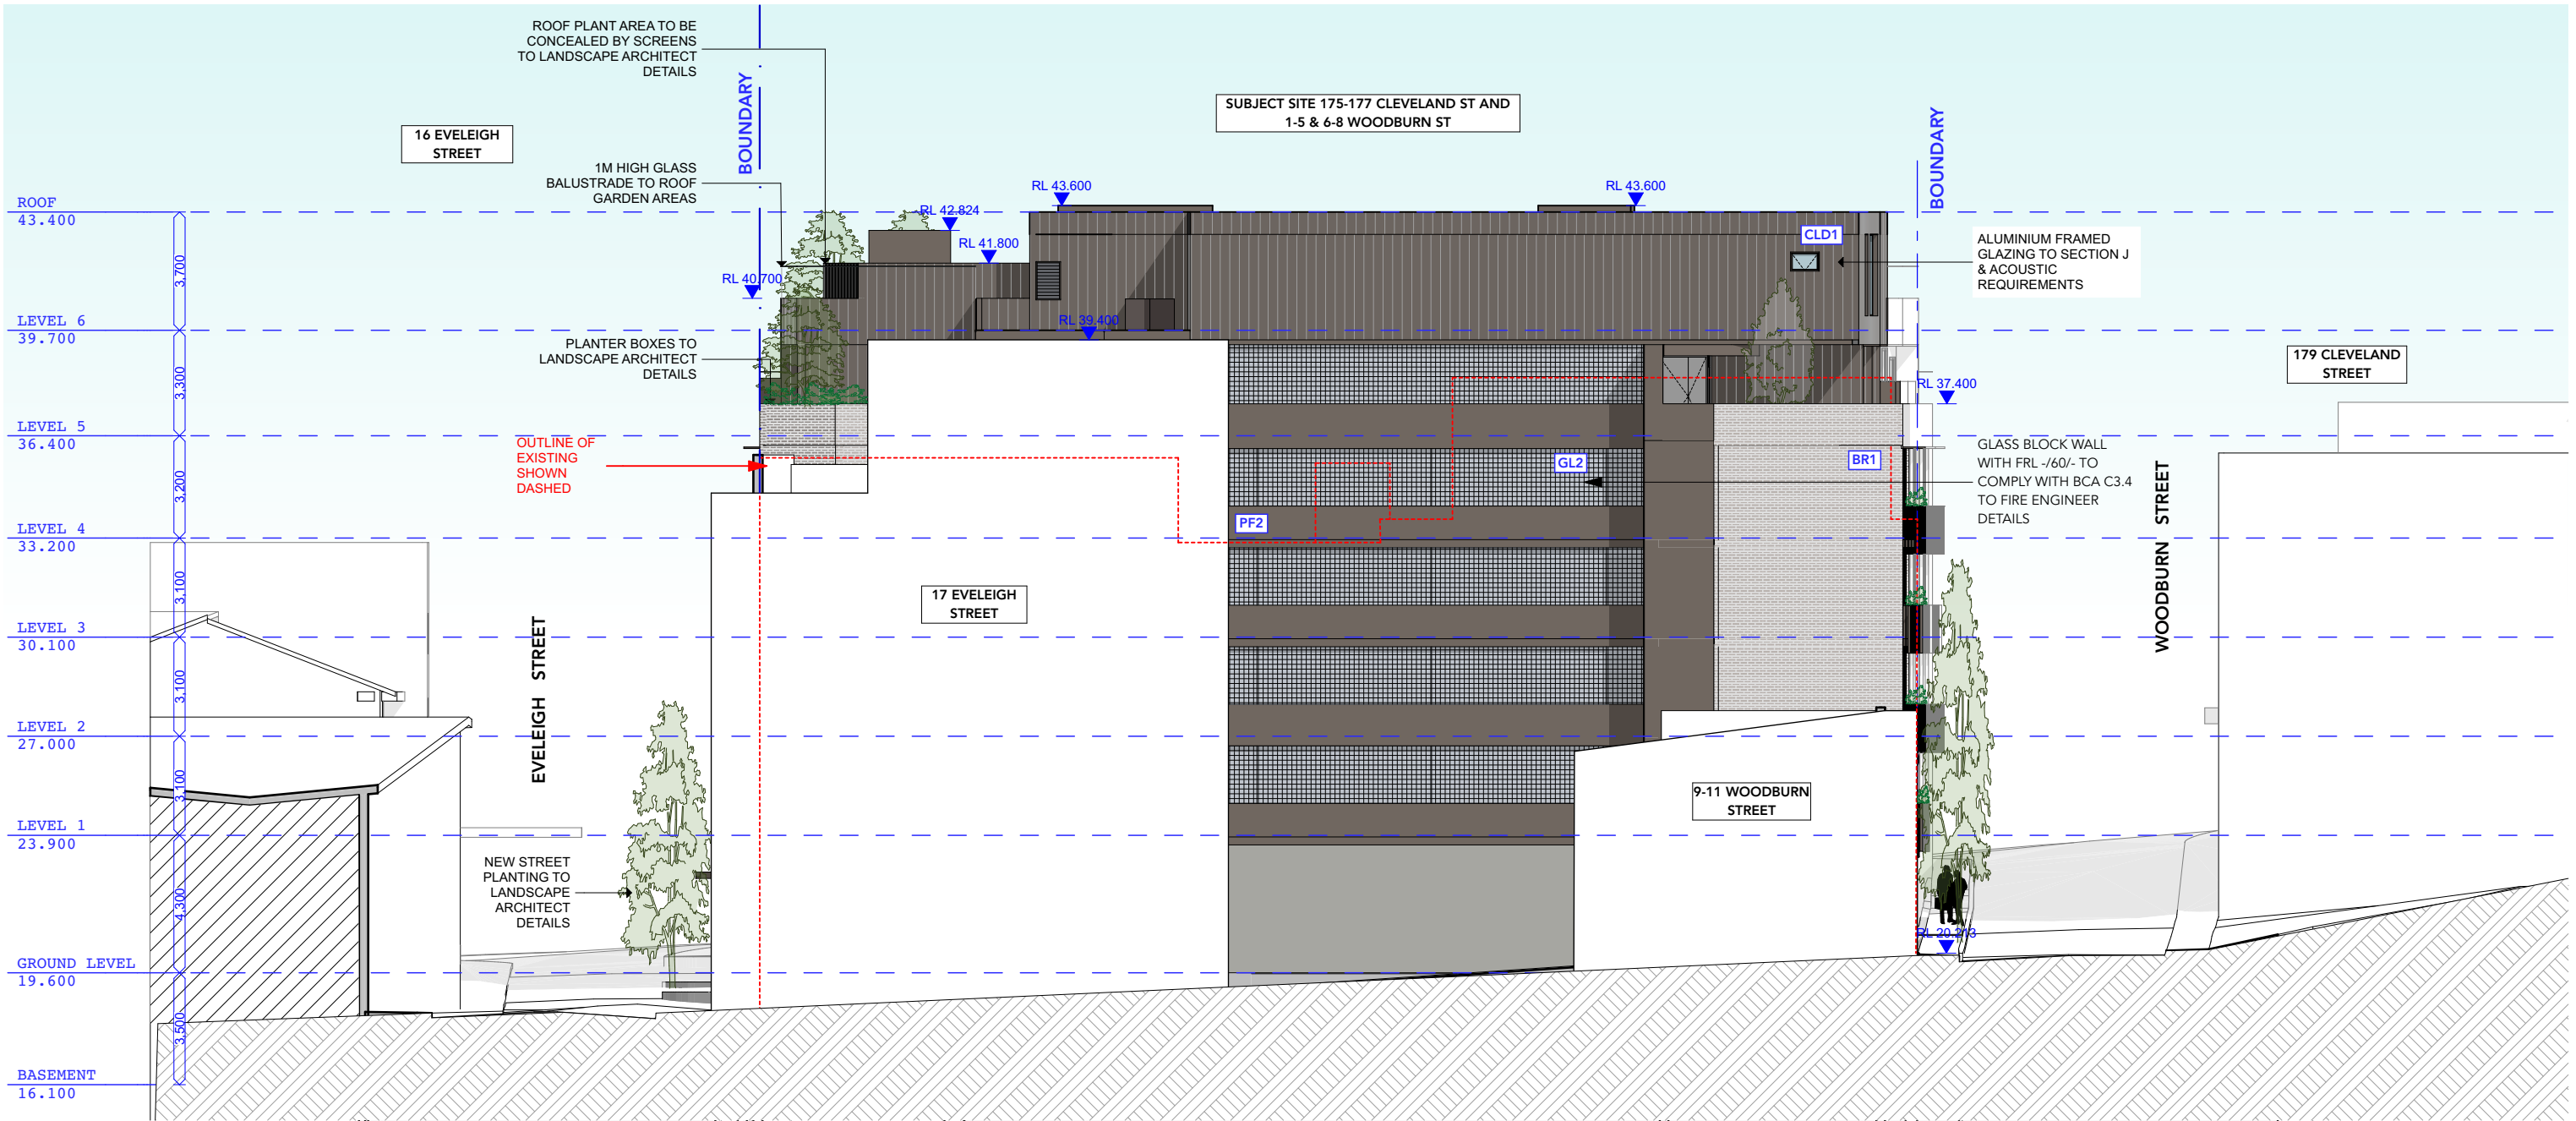

REFER TO SSD2405 FOR FURTHER DETAILS ON MATERIALS AND FINISHES

MARK SHAPIRO ARCHITECTS

T 0421 996 467
W markshapiro.com.au
E mark@markshapiro.com.au

NSW REG. 9789
ABN 646 2000 7678

Copyright of this drawing is retained by Mark Shapiro Architects. Authority is required for reproduction. Contractor to verify all dimensions on site prior to commencing work. MSA is to be notified of any discrepancies in the dimension and setting out of the work.

A	23/9/22	FOR SSD
P12	20/9/22	FOR CONSULTANTS CO-ORDINATION
P11	7/9/22	FOR CONSULTANTS CO-ORDINATION
ISSUE	DATE	REVISION

BASIX COMMITMENTS (ALL OTHER BASIX COMMITMENTS AS PER BASIX CERTIFICATE)	
ENERGY	3 PHASE <2.5
AIRCONDITIONING:	GAS INSTANTANEOUS 3 STAR
HOT WATER:	ELECTRIC
COOKTOP & OVEN:	2 STAR
REFRIGERATOR:	GEARED TRACTION WITH VVAC MOTOR
LIFTS:	REFER BASIX COMMITMENTS
LIGHTING:	THERMAL COMFORT OPTIONS
WATER	4 STAR INSULATION: REFER SECTION J
SHOWERHEADS:	3 STAR GLAZING TYPE: REFER SECTION J
TOILETS:	4 STAR
BATHROOM TAPS:	
KITCHEN TAPS:	

FOR SSD NOT FOR CONSTRUCTION 23/9/22


PROJECT:
PROPOSED CO-LIVING DEVELOPMENT

175-177 Cleveland St and 1-5 & 6-8 Woodburn St, Redfern
DRAWING:
SOUTH ELEVATION

PROJECT NO:
21022
SCALE: 1:200 @A3
PLOTTED: 23/9/22
DRAWING NO:
SSD2403
REV:
A



CLEVELAND STREET (NORTH)

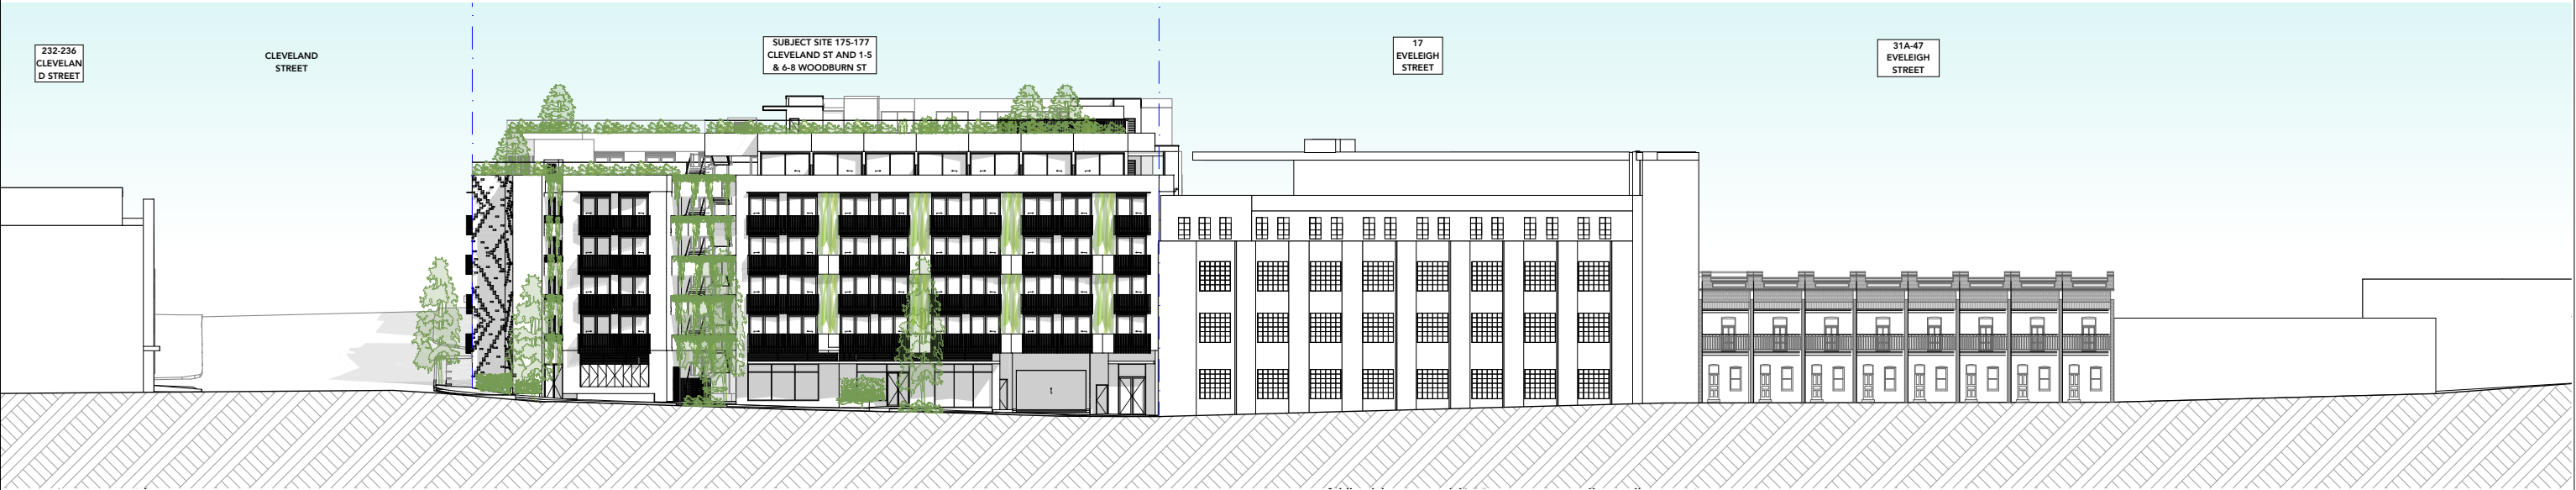

EVELEIGH STREET (WEST)



WOODBURN STREET (EAST)

A	23/9/22	FOR SSD
P12	20/9/22	FOR CONSULTANTS CO-ORDINATION
P11	7/9/22	FOR CONSULTANTS CO-ORDINATION
ISSUE	DATE	REVISION

FOR SSD NOT FOR CONSTRUCTION 23/9/22

PROJECT:
PROPOSED CO-LIVING DEVELOPMENT

175-177 Cleveland St and 1-5 & 6-8 Woodburn St, Redfern
DRAWING:
STREET CONTEXT ELEVATIONS


PROJECT NO:
21022
SCALE: 1:500 @A3
PLOTTED: 23/9/22
DRAWING NO:
SSD2404
REV: **A**



1 EVELIGH ST PERSPECTIVE



1 BR1- FACE BRICK 'BOWRAL SAN SELMO SMOKED' FACE BRICK OR SIMILAR

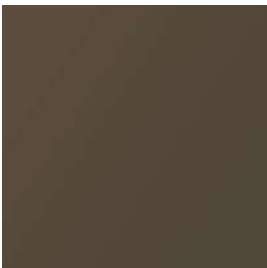

2 FP1-METAL FLAT PLATE, DARK BRONZE FINISH



3 OPS -OPERABLE/FIXED PRIVACY SCREENS, DARK BRZONE FINISH, MAY INCORPORATE ARTWORK DESIGN TO FUTURE DETAIL



4 ALUMINIUM FRAMED GLAZING DARK BRONZE FRAME



5 BAL1 -ALUMINIUM BLADES DARK BRONZE FINISH



6 PF2- PAINT FINISH, DARK BRONZE




7 CLD1-DARK BRONZE METAL CLADDING CUSTOM COLOUR TO MATCH




8 VP- VERTICAL PLANTING


A	23/9/22	FOR SSD
P12	20/9/22	FOR CONSULTANTS CO-ORDINATION
P11	7/9/22	FOR CONSULTANTS CO-ORDINATION
ISSUE	DATE	REVISION

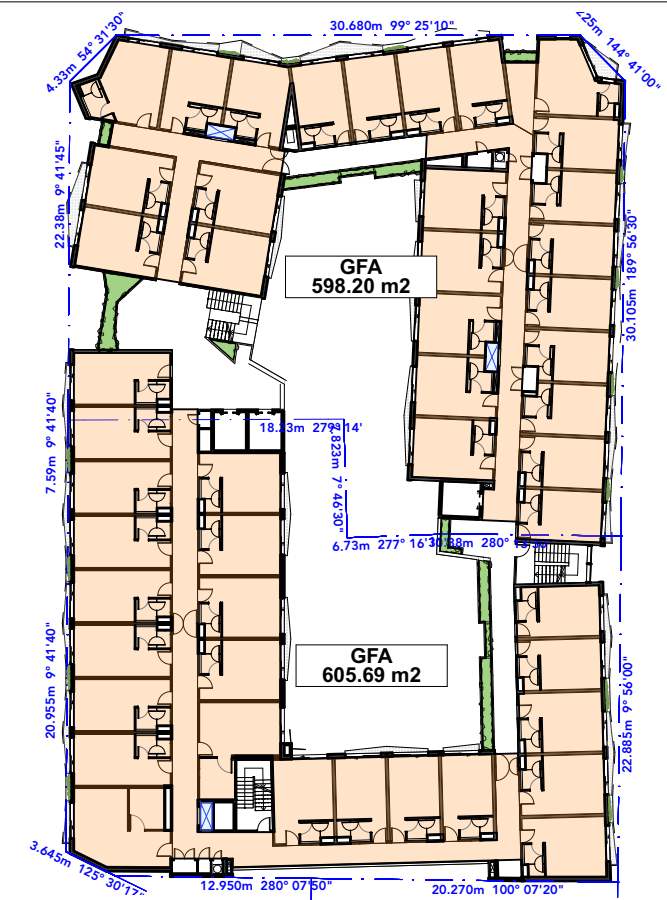


5 LEVEL 4
1:500

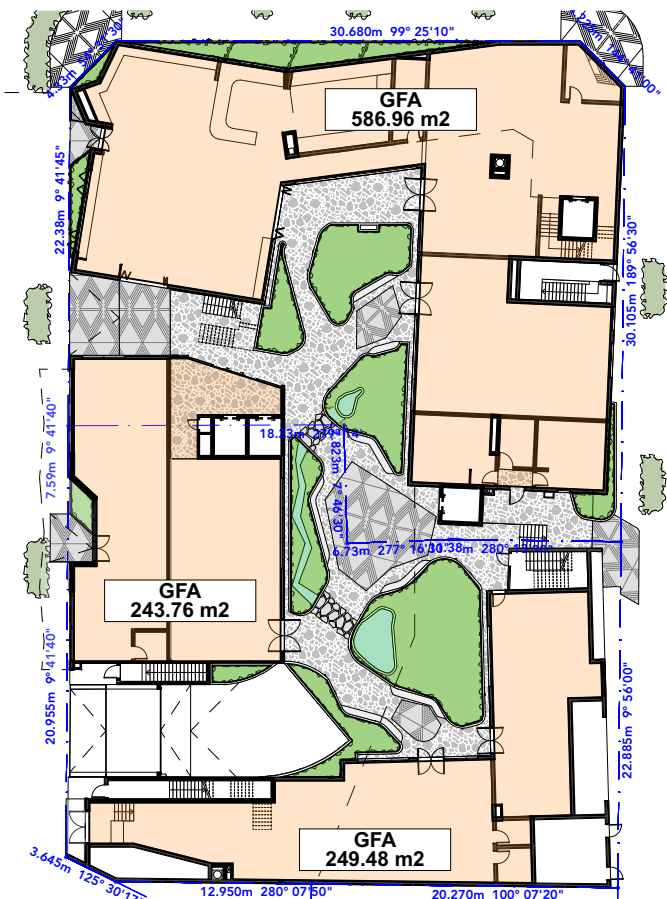


1 GROUND LEVEL
1:500

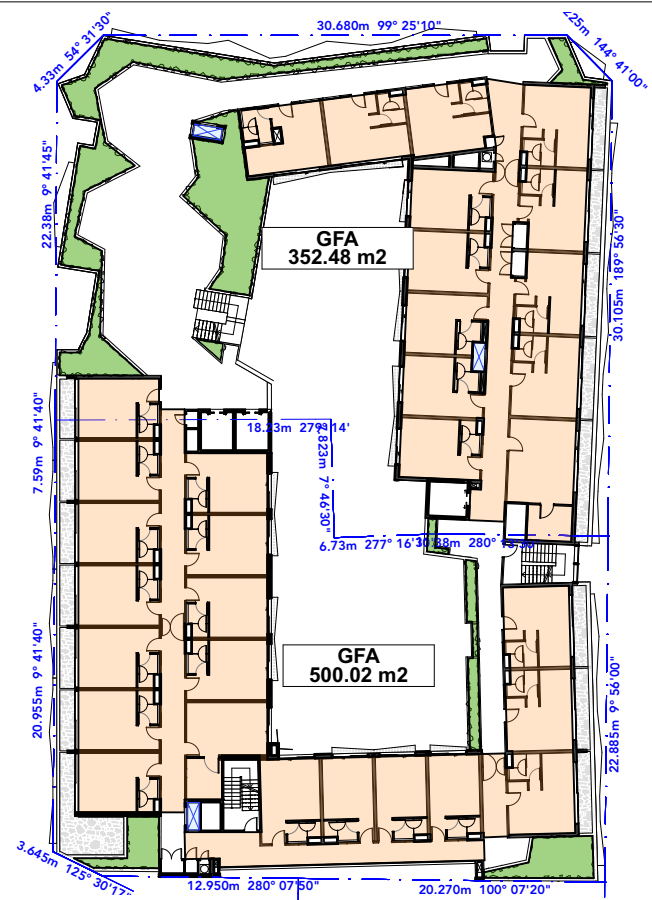


6 LEVEL 5
1:500

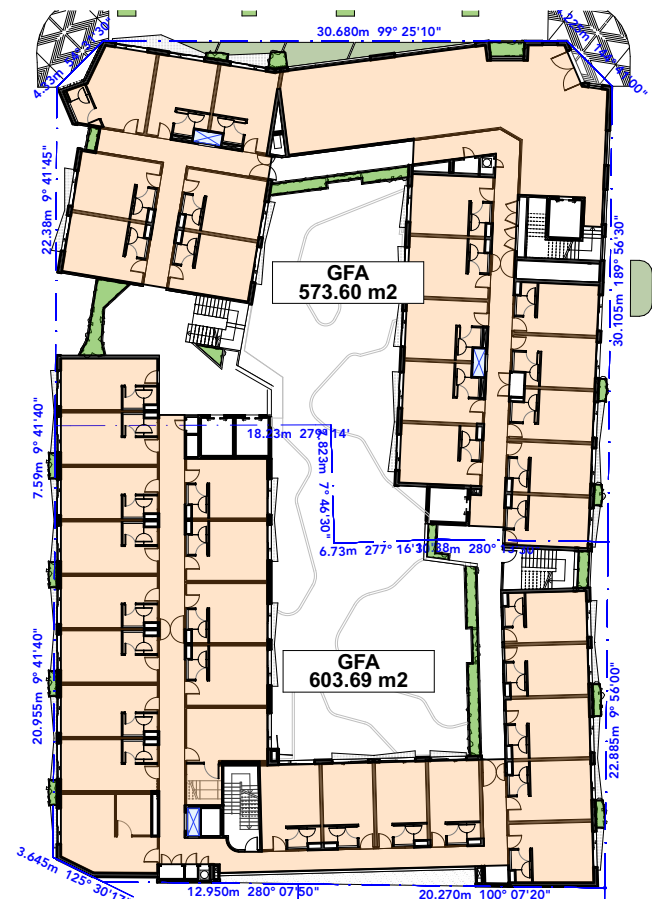

2 LEVEL 1
1:500

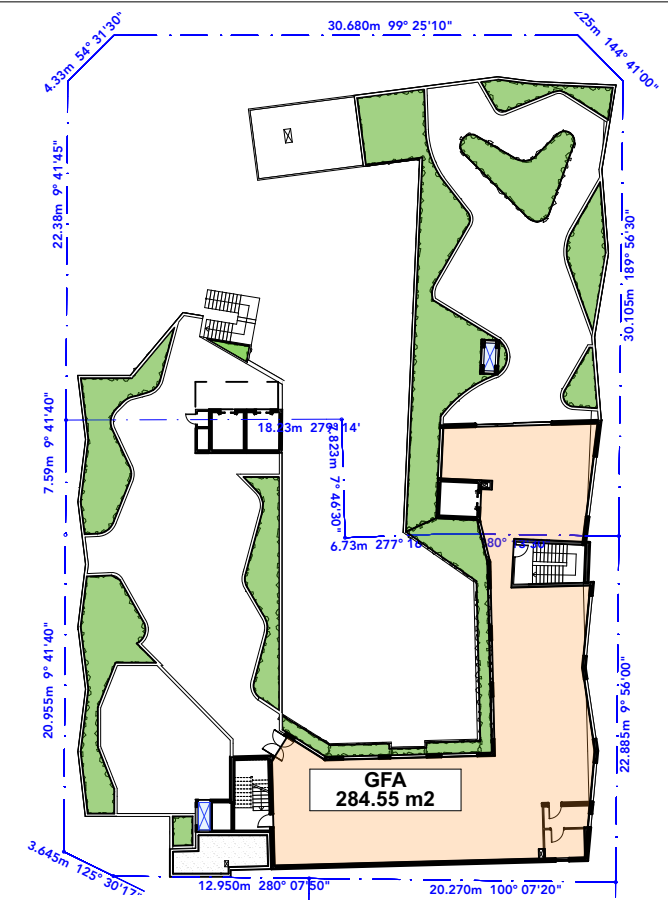

7 LEVEL 6
1:500

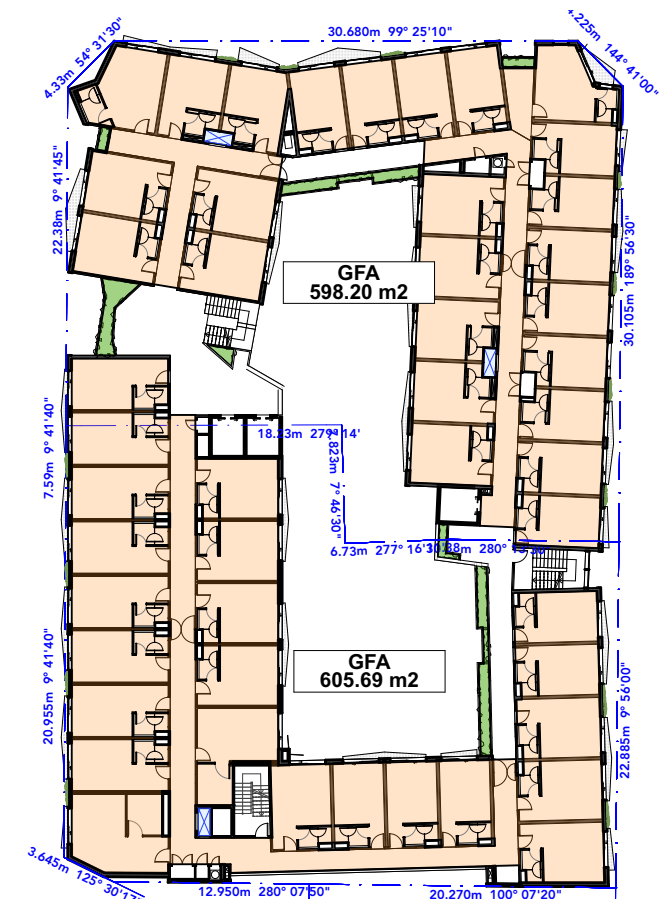


3 LEVEL 2
1:500

GROSS FLOOR AREA (GFA)	
GROUND LEVEL	1,080.3
LEVEL 1	1,177.3
LEVEL 2	1,203.9
LEVEL 3	1,203.9
LEVEL 4	1,203.9
LEVEL 5	852.5
LEVEL 6	284.6
7,006.4 m ²	

UNIT MIX			
	SINGLE	DOUBLE	TOTAL
LEVEL 1			
	10	30	40
LEVEL 2			
	18	30	48
LEVEL 3			
	18	30	48
LEVEL 4			
	18	30	48
LEVEL 5			
	3	29	32
	67	149	216

LANDSCAPING AREAS		
	Area (m2)	Area as % of Site
LANDSCAPE	703.3	34.8%

SITE AREA : 2016.9 m²
ALLOWABLE BUILDING HEIGHT : 5 STOREYS
ALLOWABLE FSR : 3:1
HOUSING DIVERSITY SEPP : 3.3:1
ALLOWABLE GFA : 6655.77 m²
PROPOSED FSR : 3.47:1 m²

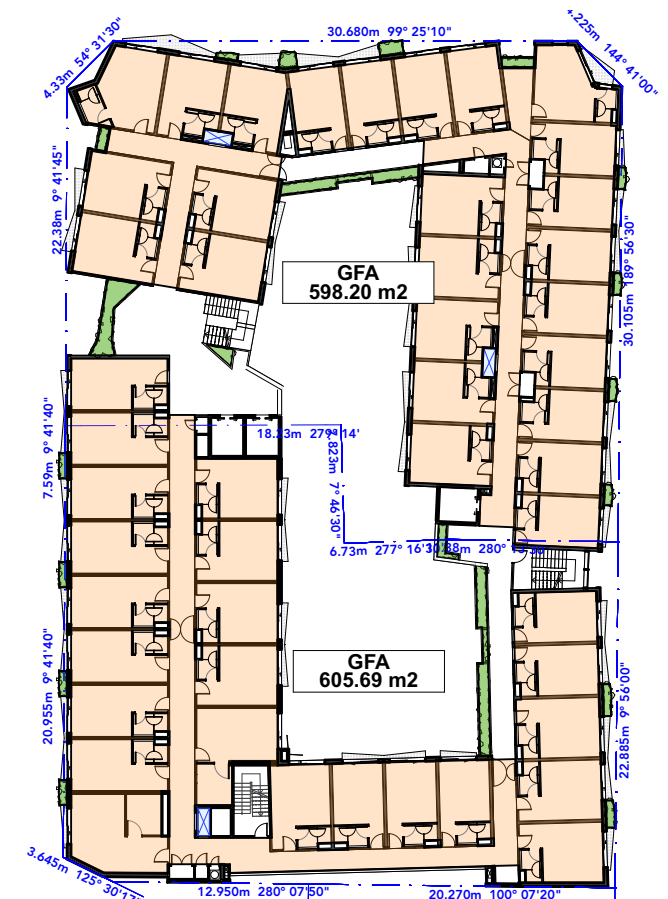


4 LEVEL 3
1:500

ISSUE	DATE	REVISION
A	23/9/22	FOR SSD
P12	20/9/22	FOR CONSULTANTS CO-ORDINATION
P11	7/9/22	FOR CONSULTANTS CO-ORDINATION

AREA COUNTED AS GFA
LANDSCAPE AREA


FOR SSD NOT FOR CONSTRUCTION 23/9/22

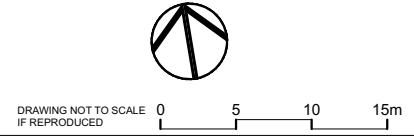


PROJECT:
PROPOSED CO-LIVING DEVELOPMENT

175-177 Cleveland St and 1-5 & 6-8 Woodburn St, Redfern
DRAWING:
GROSS FLOOR AND LANDSCAPED AREAS

PROJECT NO:
21022
SCALE: 1:500 @A3
PLOTTED: 23/9/22
DRAWING NO:
SSD9000
REV: **A**

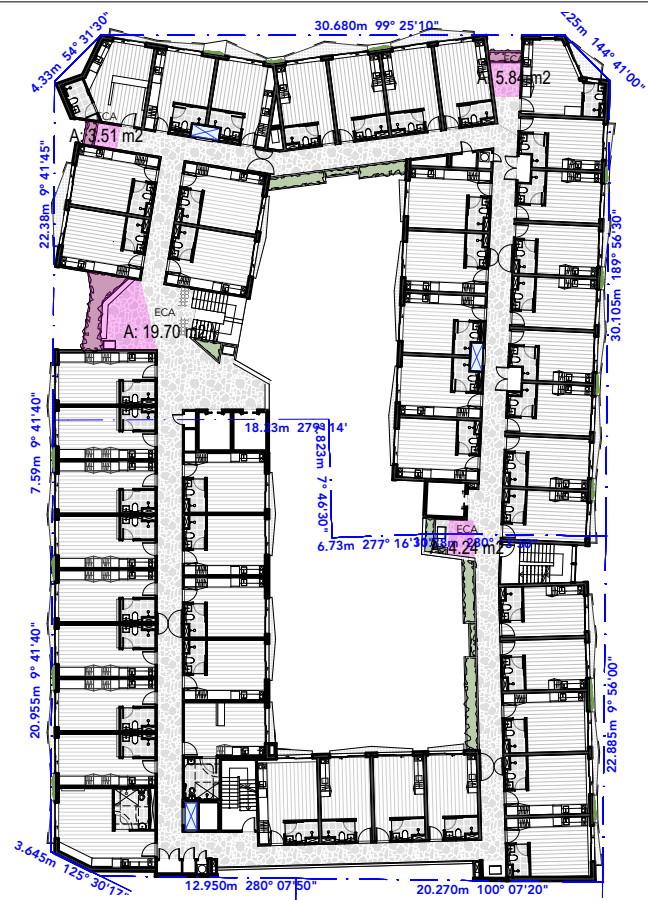


LEVEL 4
1:500

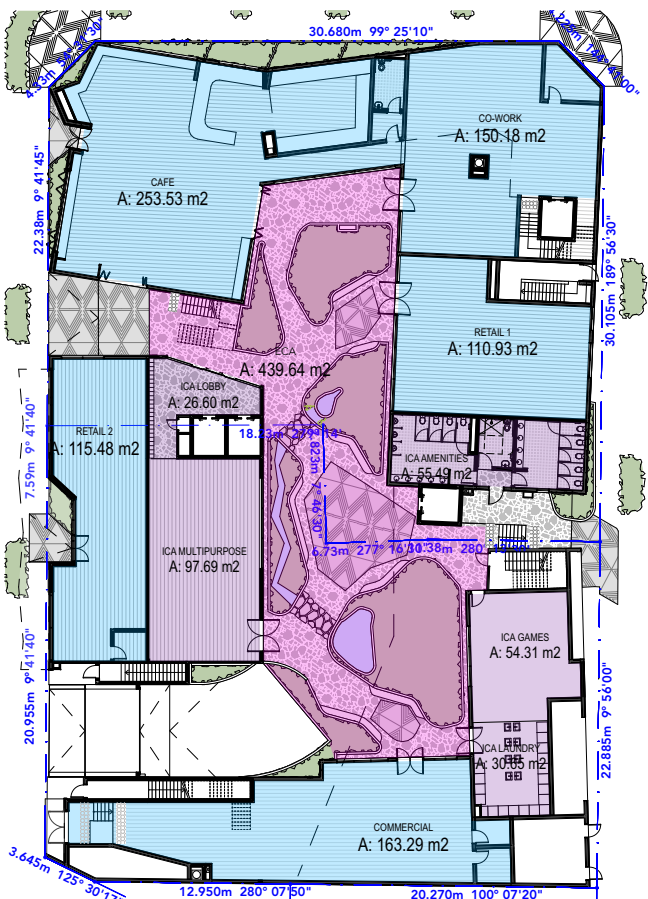


GROUND LEVEL
1:500

1

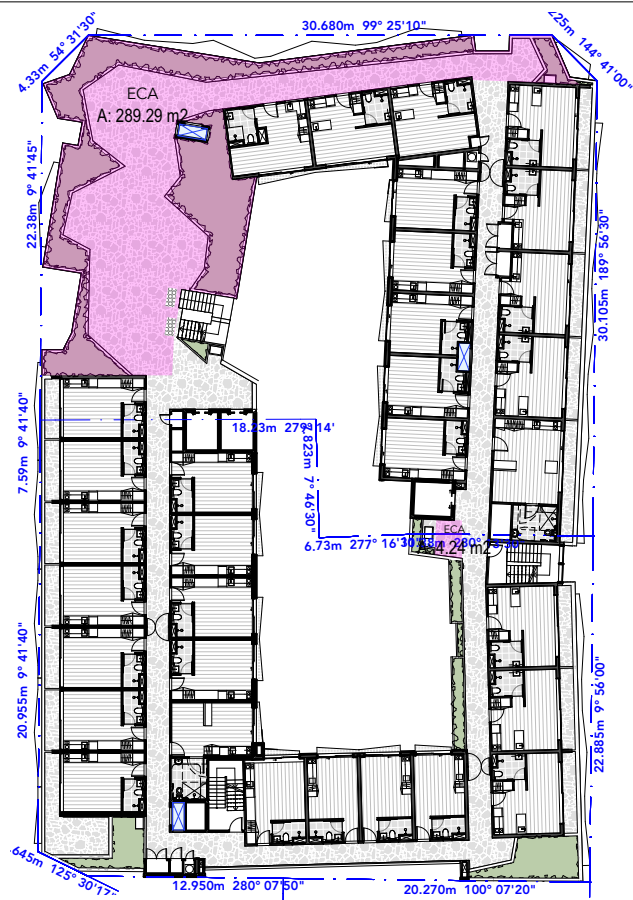


LEVEL 5
1:500

6

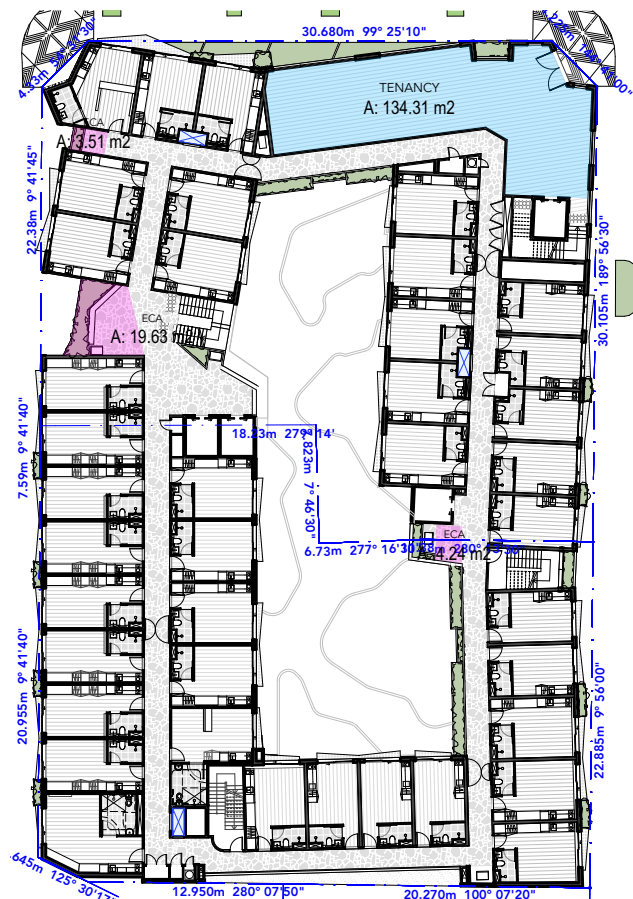


LEVEL 1
1:500

2

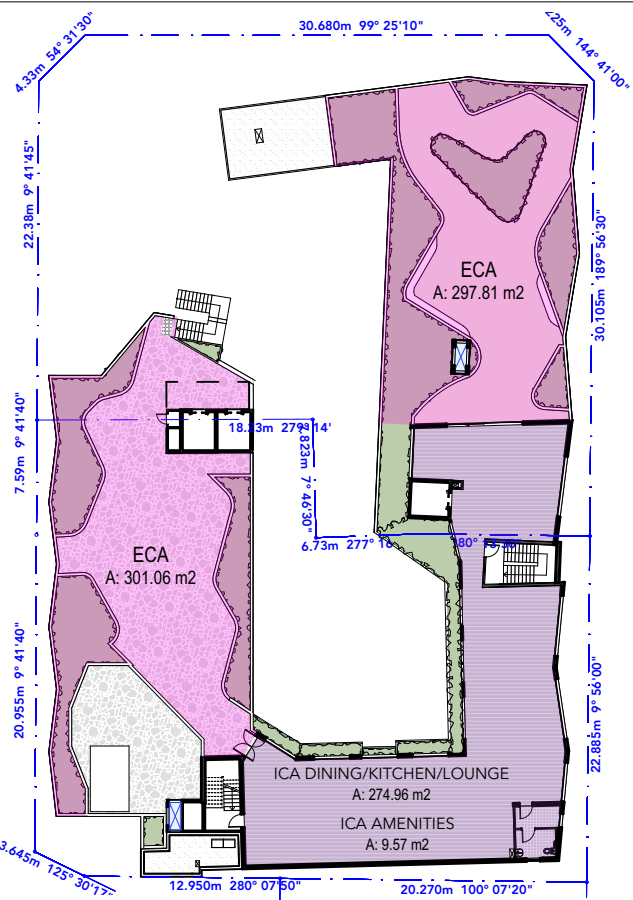


ROOF TERRACE
1:500

7

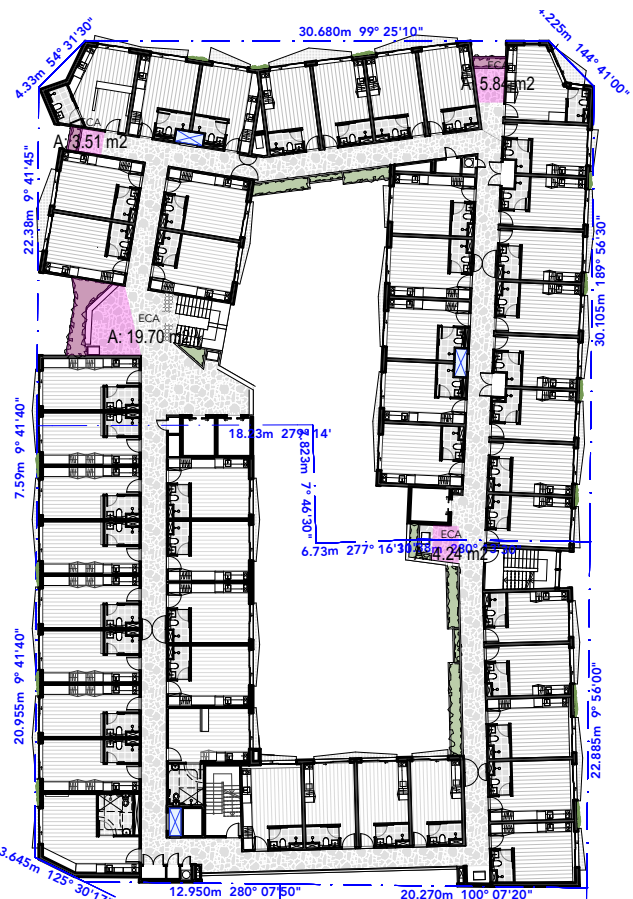

LEVEL 2
1:500

3

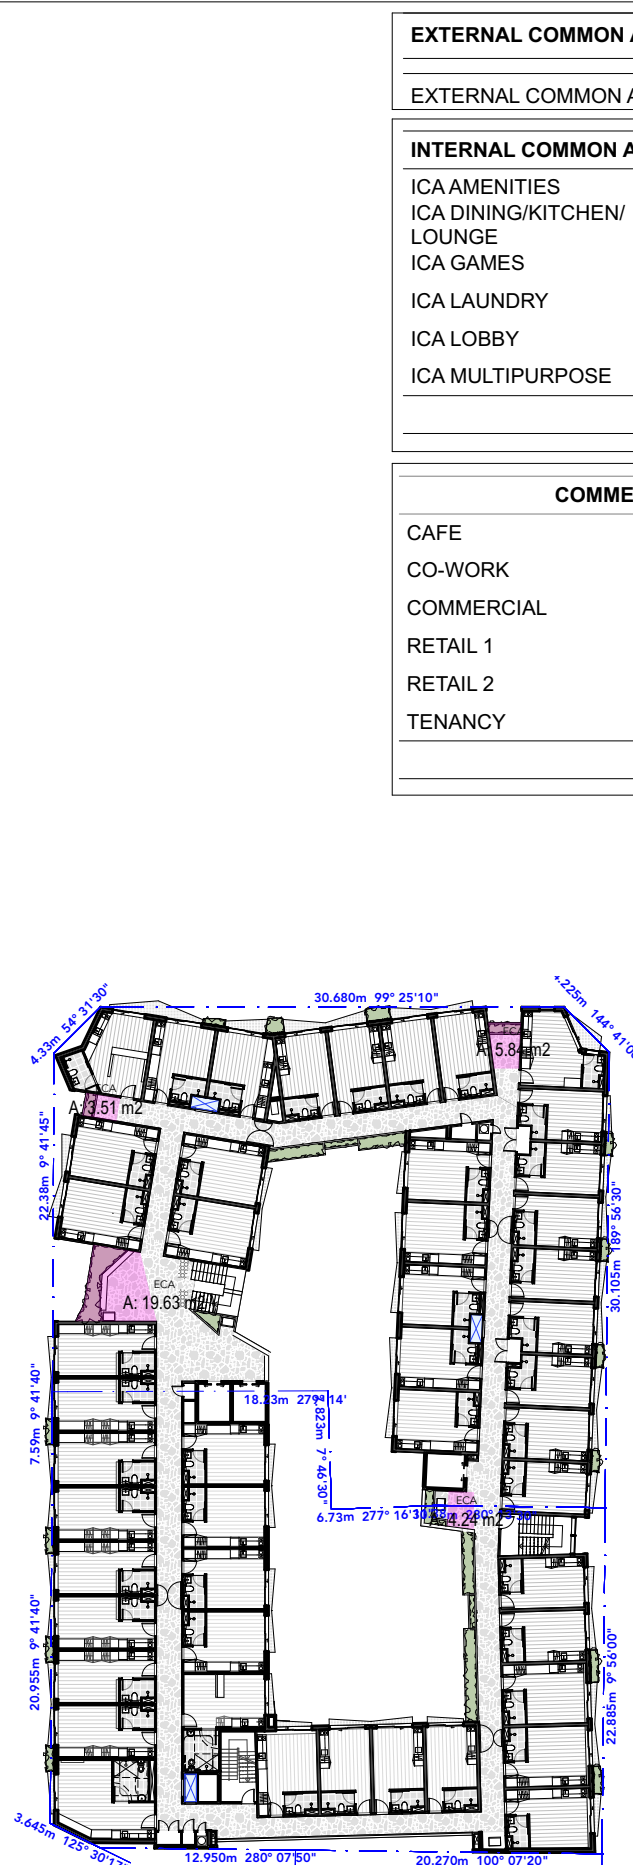

LEVEL 3
1:500

4

EXTERNAL COMMON AREAS

EXTERNAL COMMON AREA 1,458.8

INTERNAL COMMON AREAS

ICA AMENITIES	65.1
ICA DINING/KITCHEN/ LOUNGE	275.0
ICA GAMES	54.3
ICA LAUNDRY	30.7
ICA LOBBY	26.6
ICA MULTIPURPOSE	97.7
	549.4 m²

COMMERCIAL

CAFE	253.5
CO-WORK	150.2
COMMERCIAL	163.3
RETAIL 1	110.9
RETAIL 2	115.5
TENANCY	134.3
	927.7 m²




Copyright of this drawing is retained by Mark Shapiro Architects. Authority is required for reproduction. Contractor to verify all dimensions on site prior to commencing work. MSA is to be notified of any discrepancies in the dimension and setting out of the work.

T 0421 996 467
W markshapiro.com.au
E mark@markshapiro.com.au
NSW REG. 9789
ABN 646 2000 7678

A	23/9/22	FOR SSD
P12	20/9/22	FOR CONSULTANTS CO-ORDINATION
P11	7/9/22	FOR CONSULTANTS CO-ORDINATION
ISSUE	DATE	REVISION

- INTERNAL COMMON AREAS
- EXTERNAL COMMON AREAS
- COMMERCIAL AREAS

FOR SSD NOT FOR CONSTRUCTION 23/9/22

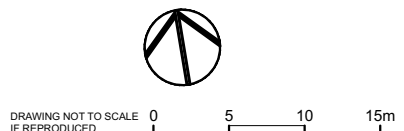

PROJECT:
PROPOSED CO-LIVING DEVELOPMENT

175-177 Cleveland St and 1-5 & 6-8 Woodburn St, Redfern
DRAWING:
COMMUNAL/COMMERCIAL AREAS

PROJECT NO:
21022
SCALE: 1:500 @A3
PLOTTED: 23/9/22
DRAWING NO:
SSD9001

REV:
A



A	23/9/22	FOR SSD
P12	20/9/22	FOR CONSULTANTS CO-ORDINATION
P11	7/9/22	FOR CONSULTANTS CO-ORDINATION
ISSUE	DATE	REVISION

FOR SSD NOT FOR CONSTRUCTION 23/9/22

PROJECT:
PROPOSED CO-LIVING DEVELOPMENT

175-177 Cleveland St and 1-5 & 6-8 Woodburn St, Redfern
DRAWING:
PHOTOMONTAGE N/E - EXISTING

PROJECT NO:
21022

SCALE: @A3
PLOTTED: 23/9/22
DRAWING NO:
SSD9002

REV:
A



A	23/9/22	FOR SSD
P12	20/9/22	FOR CONSULTANTS CO-ORDINATION
P11	7/9/22	FOR CONSULTANTS CO-ORDINATION
ISSUE	DATE	REVISION

FOR SSD NOT FOR CONSTRUCTION 23/9/22

PROJECT:
PROPOSED CO-LIVING DEVELOPMENT

175-177 Cleveland St and 1-5 & 6-8 Woodburn St, Redfern
DRAWING:
PHOTMONTAGE N/E - PROPOSED

PROJECT NO:
21022
SCALE: @A3
PLOTTED: 23/9/22
DRAWING NO:
SSD9003 REV: **A**



SECURITY AND LIGHTING LEGEND


- ① OPEN TO THE PUBLIC DAYLIGHT HOURS
- ② ACCESS CONTROL IN EVENINGS
- ③ ACCESS CONTROL
- ④ ACCESS CONTROL
- ⑤ ACCESS CONTROL & KEY PROVIDED FOR AMENITIES
- ⑥ LIFT CONTROL ACCESS
- ⑦ ACCESS CONTROL
- ⑧ ROLLER DOOR WITH ACCESS CONTROL POINT

◁ CCTV CCTV CAMERA


● B BOLLARD LIGHT

▢ W RECESSED WALL LIGHT

— LED1 STRIP LED LIGHTING

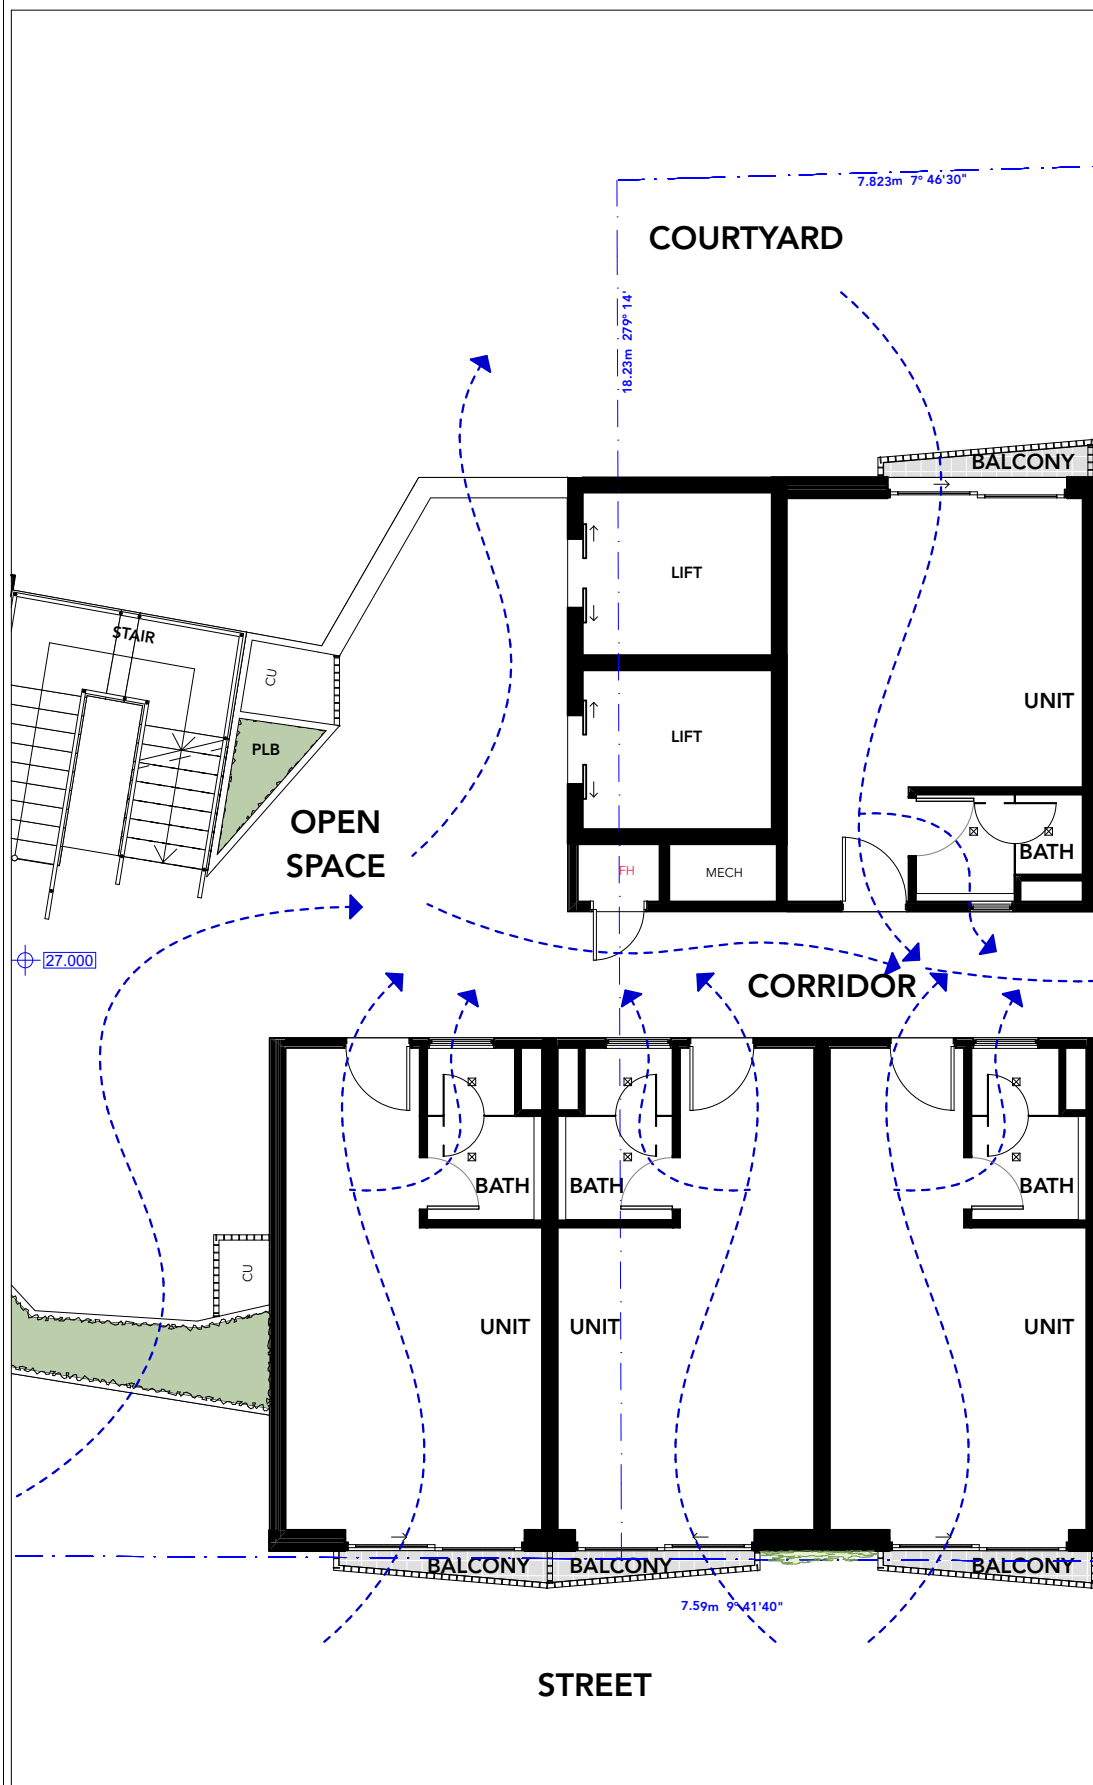


1 TYPICAL PLAN - NATURAL CROSS FLOW VENTILATION PATH
1:100

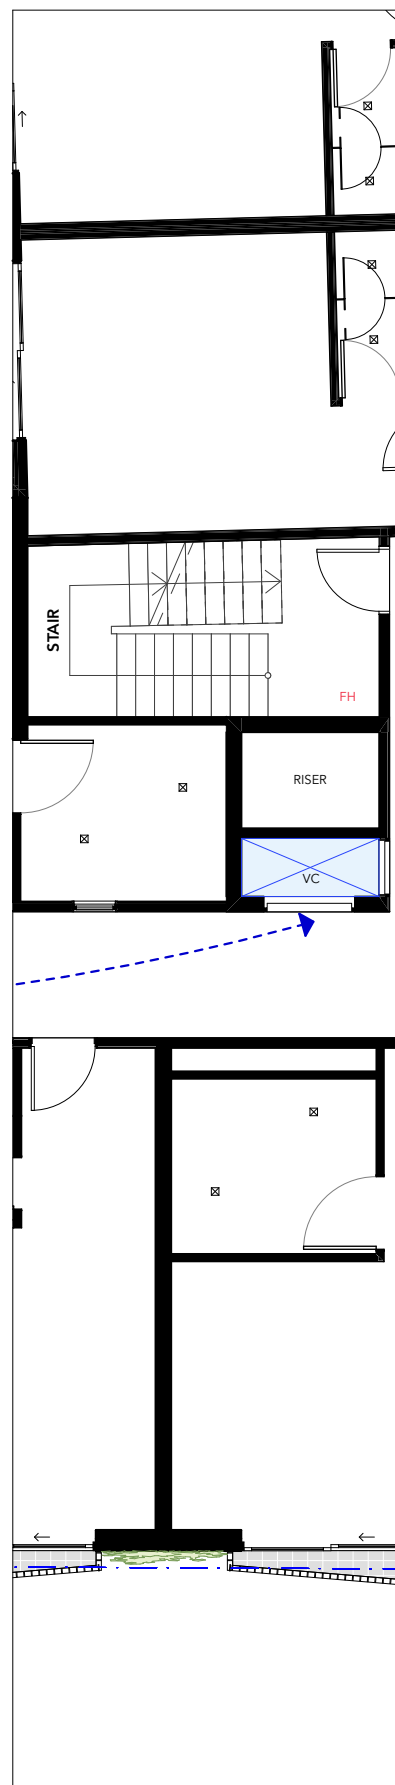


3 TYPICAL UNIT SECTION - NATURAL CROSS FLOW VENTILATION PATH
1:50

NATURAL CROSS FLOW VENTILATION PATH
REFER TO ESD AND ACOUSTIC REPORTS.
FUTURE DESIGN TO MECHANICAL
ENGINEER'S SPECIFICATIONS

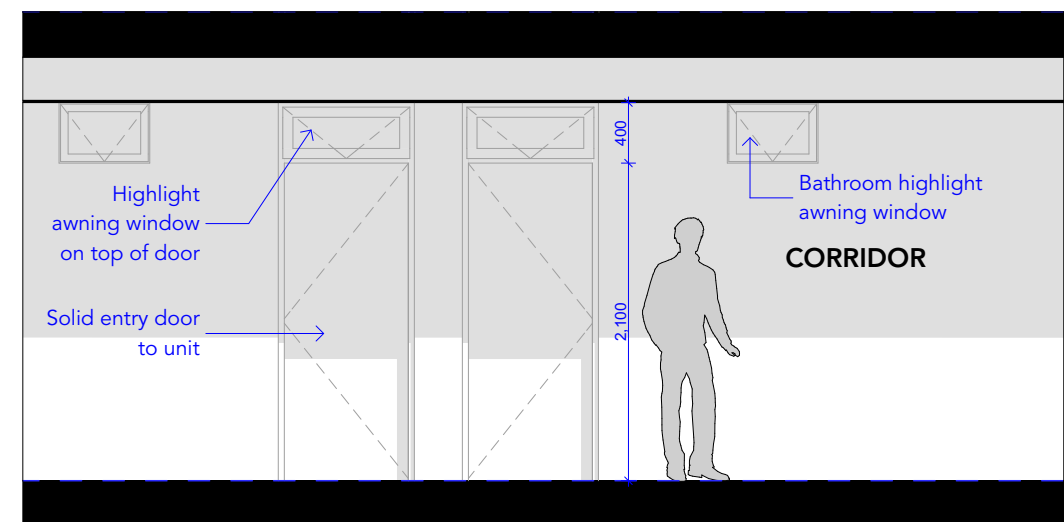


2 TYPICAL CORRIDOR ELEVATION - NATURAL CROSS FLOW VENTILATION PATH
1:50

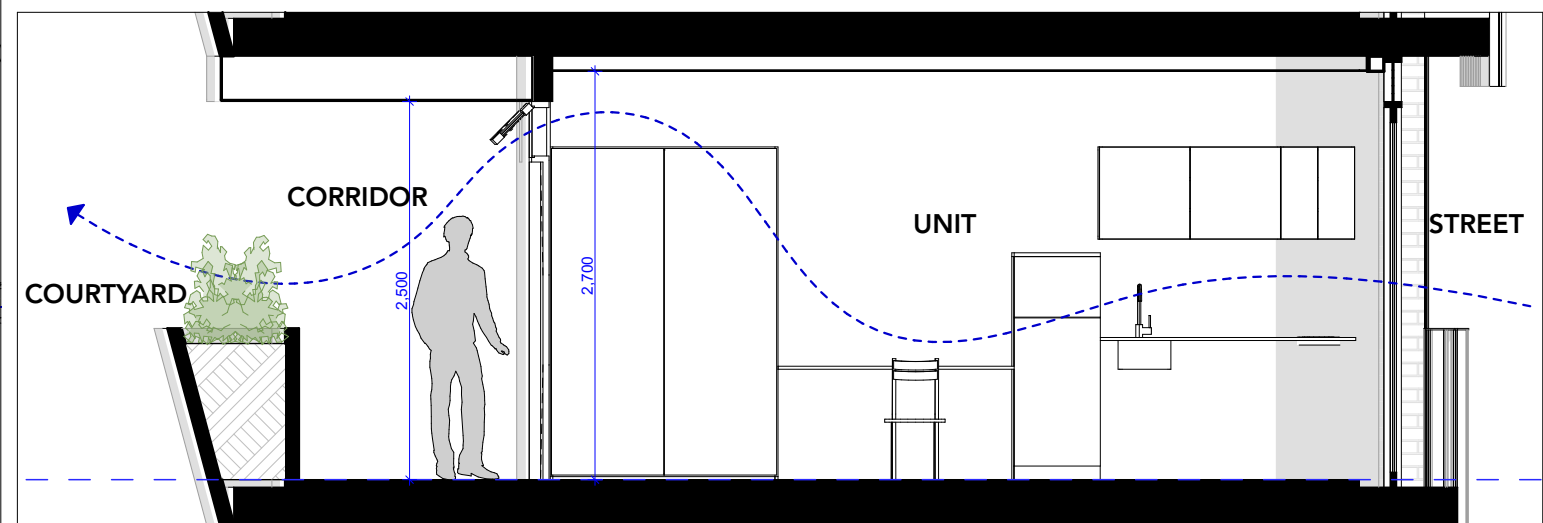



A	23/9/22	FOR SSD
P12	20/9/22	FOR CONSULTANTS CO-ORDINATION
P11	7/9/22	FOR CONSULTANTS CO-ORDINATION
ISSUE	DATE	REVISION

FOR SSD NOT FOR CONSTRUCTION 23/9/22

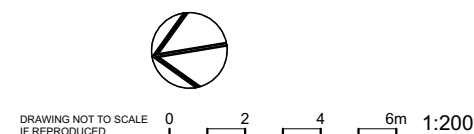


PROJECT:
PROPOSED CO-LIVING DEVELOPMENT


175-177 Cleveland St and 1-5 & 6-8 Woodburn St, Redfern
DRAWING:
ADG SEPARATION DISTANCE

PROJECT NO:
21022
SCALE: 1:200 @A3
PLOTTED: 23/9/22
DRAWING NO:
SSD9009

REV:
A

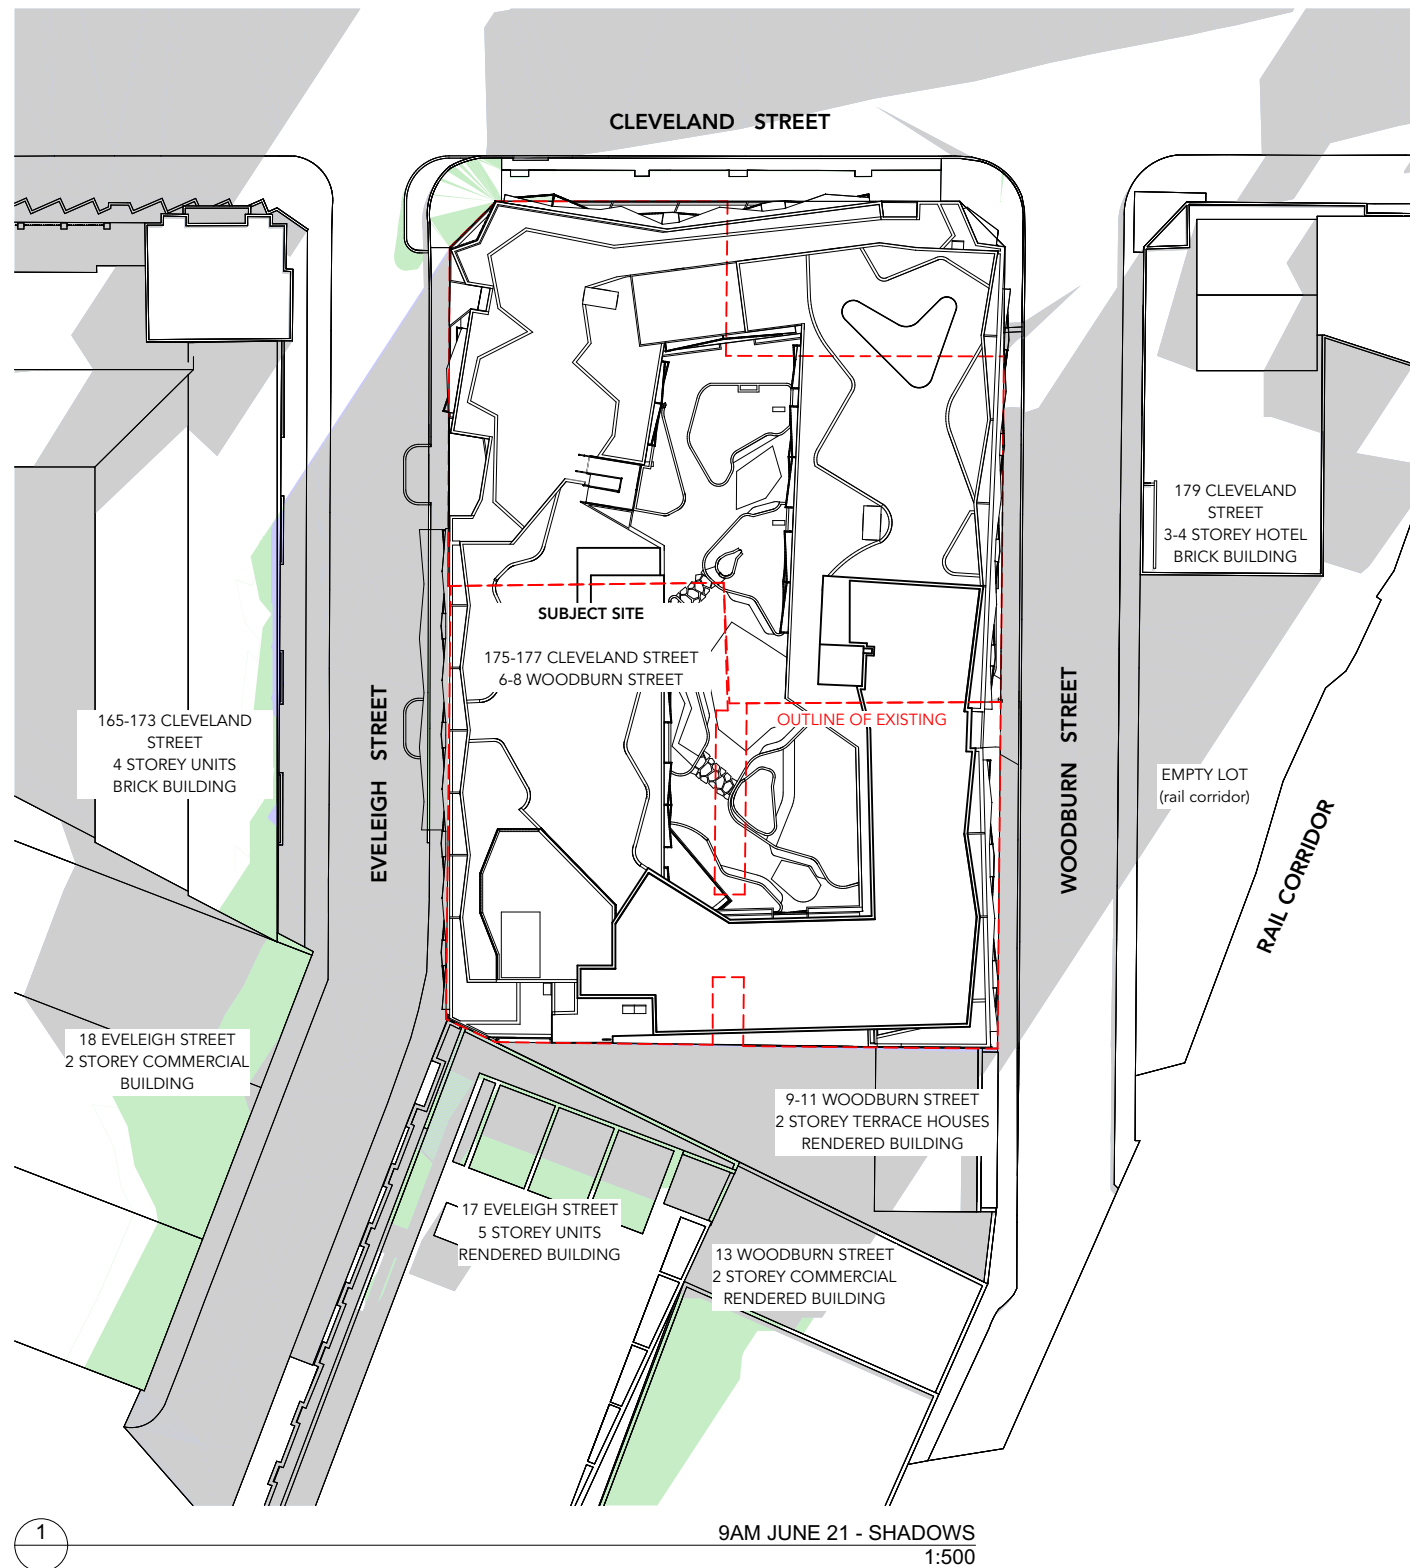


9AM JUNE 21 - SHADOWS
1:500

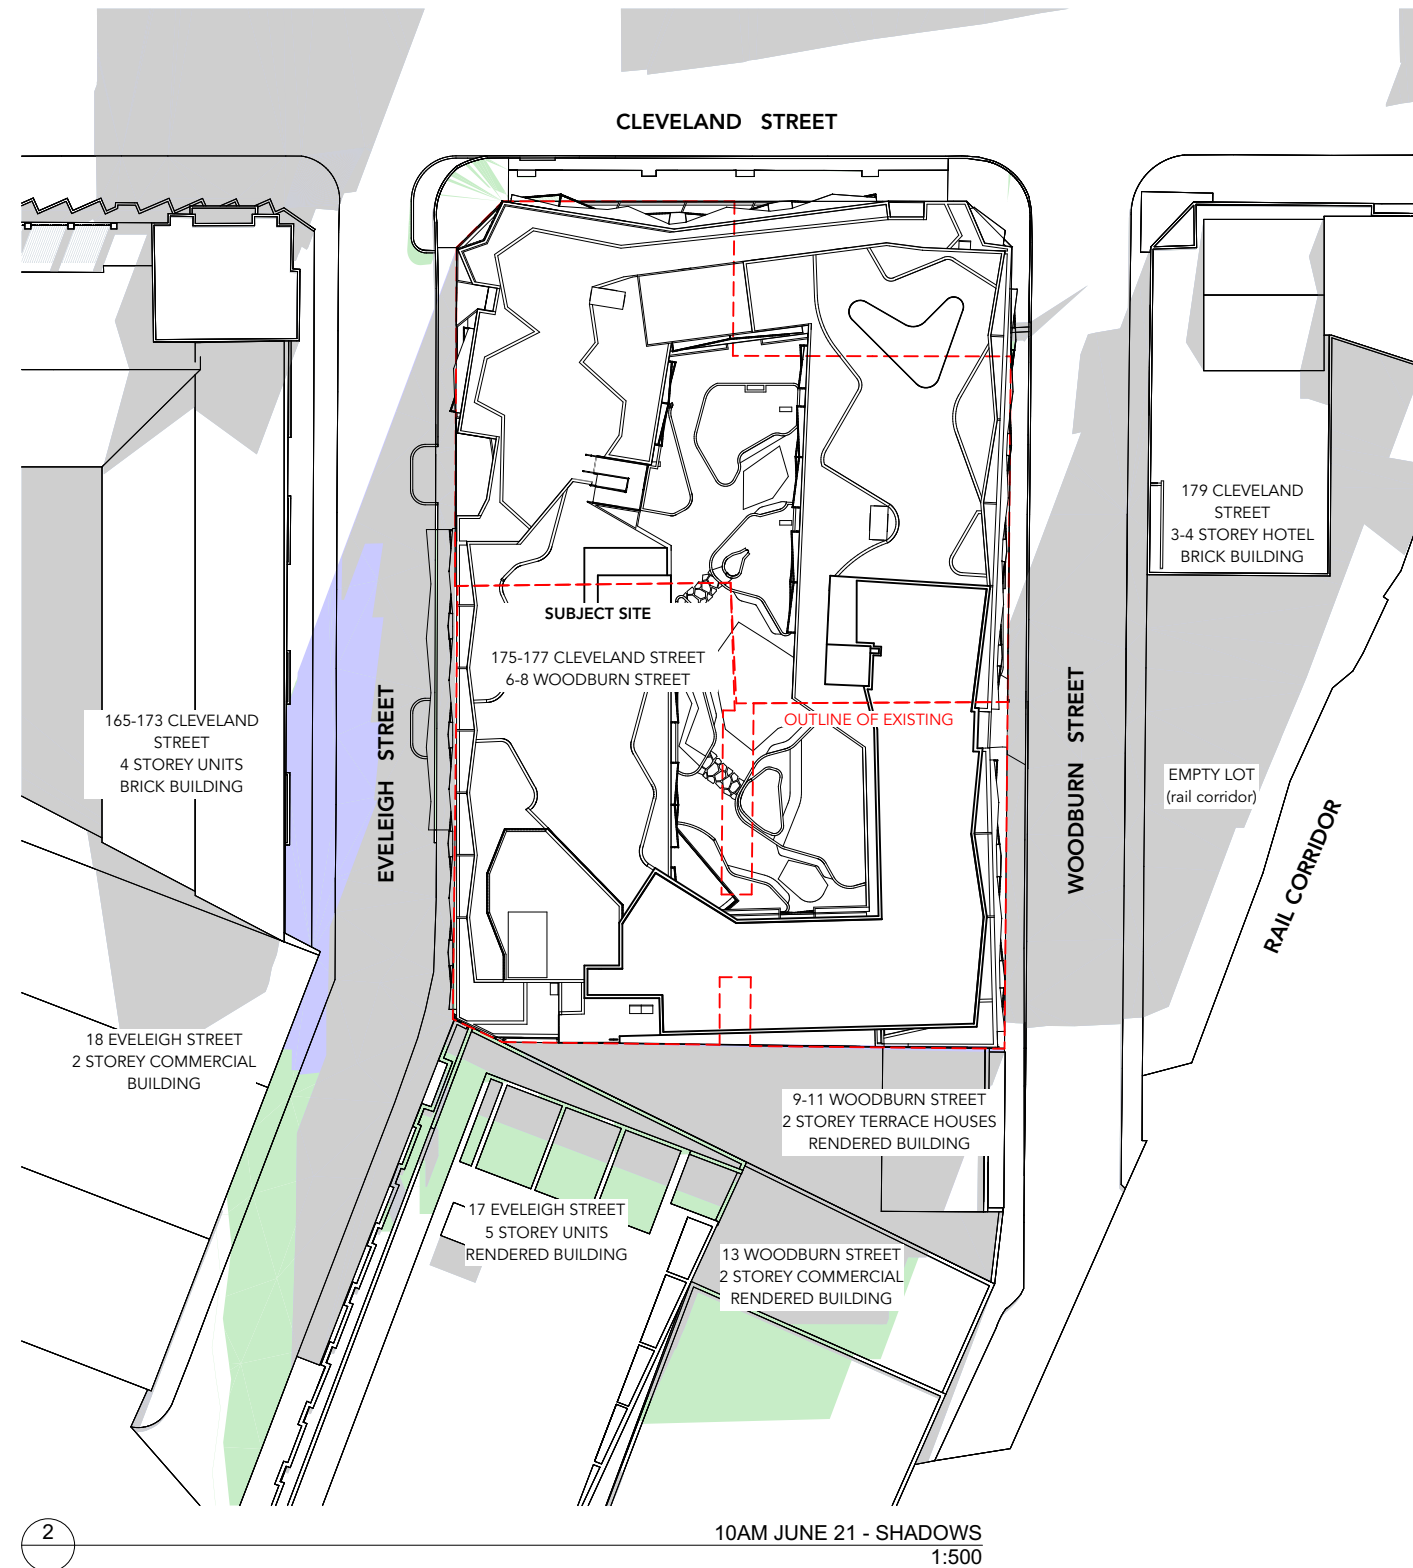


10AM JUNE 21 - SHADOWS
1:500

A	23/9/22	FOR SSD
P12	20/9/22	FOR CONSULTANTS CO-ORDINATION
P11	7/9/22	FOR CONSULTANTS CO-ORDINATION
ISSUE	DATE	REVISION

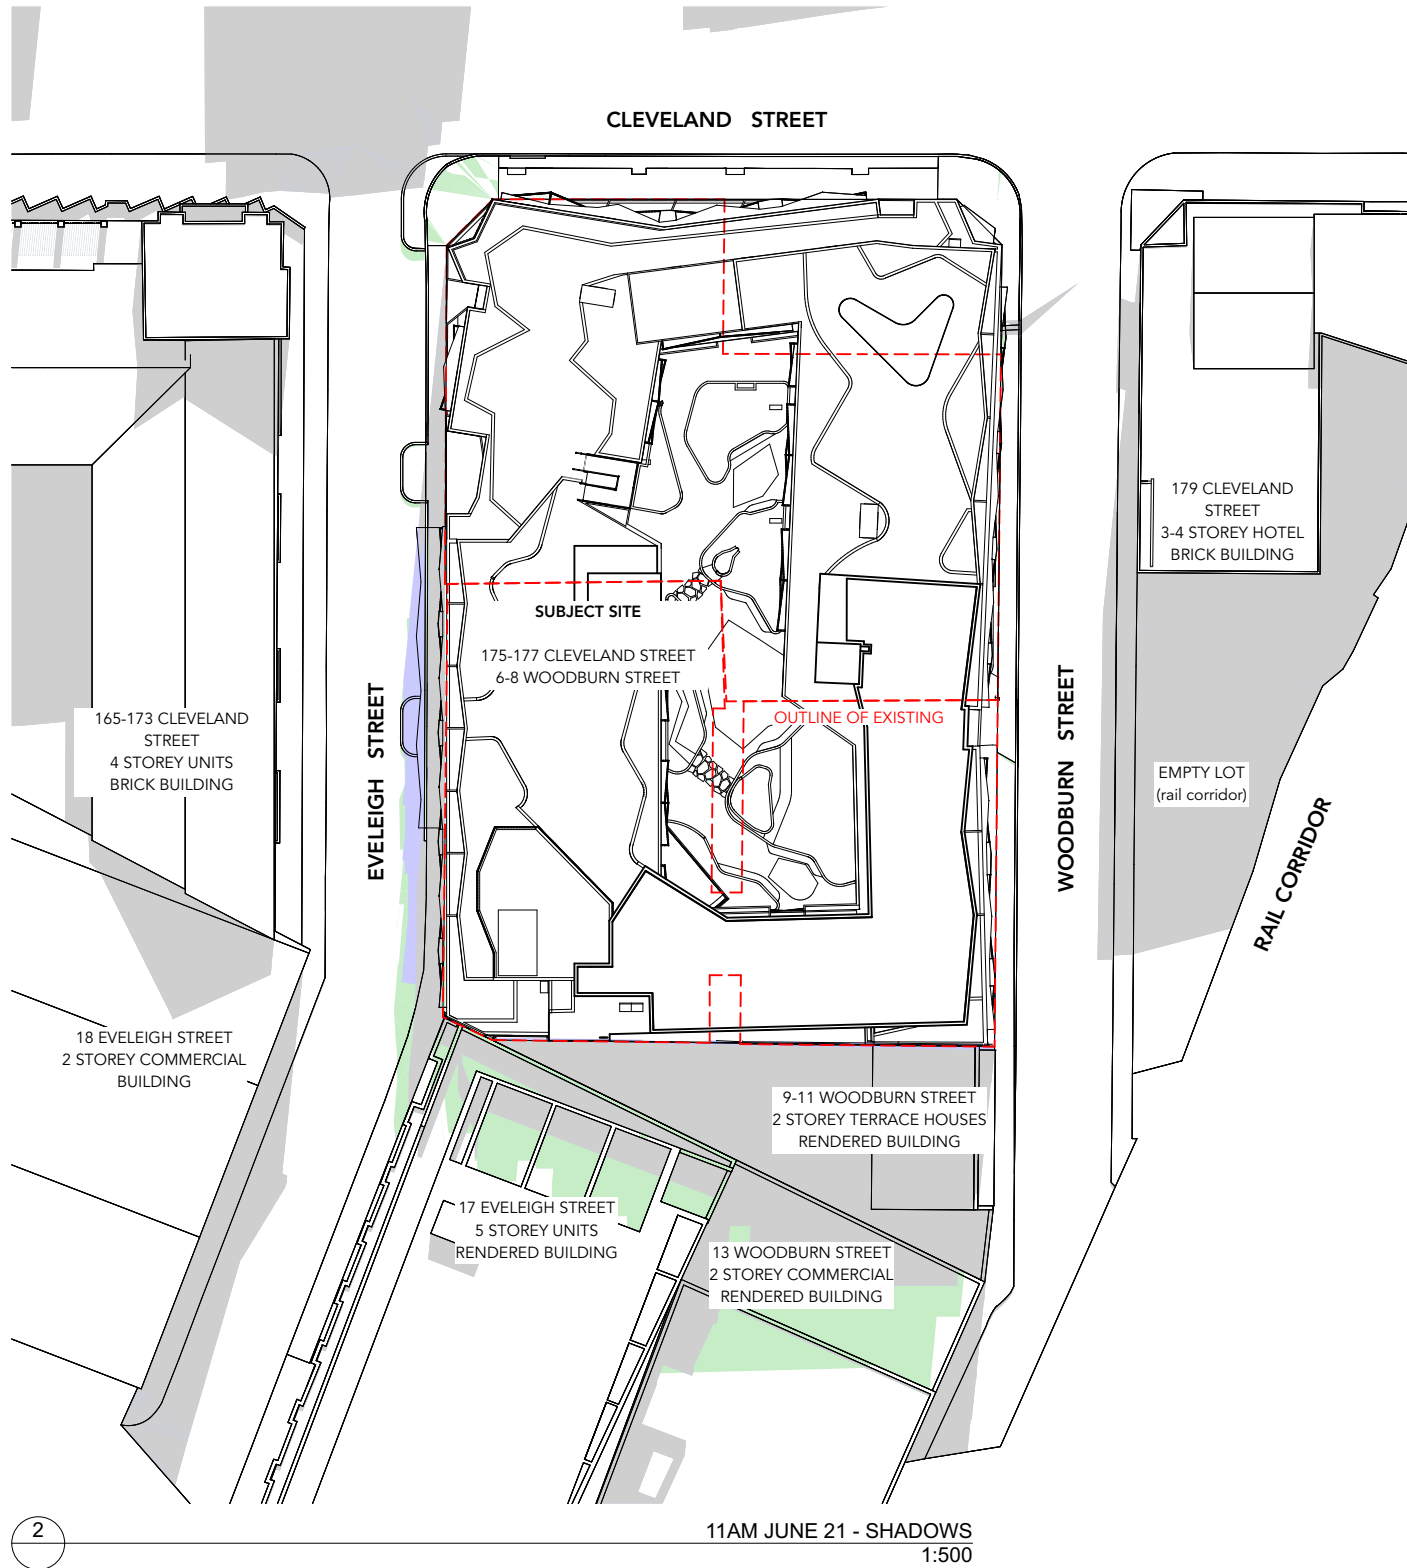

11AM JUNE 21 - SHADOWS
1:500

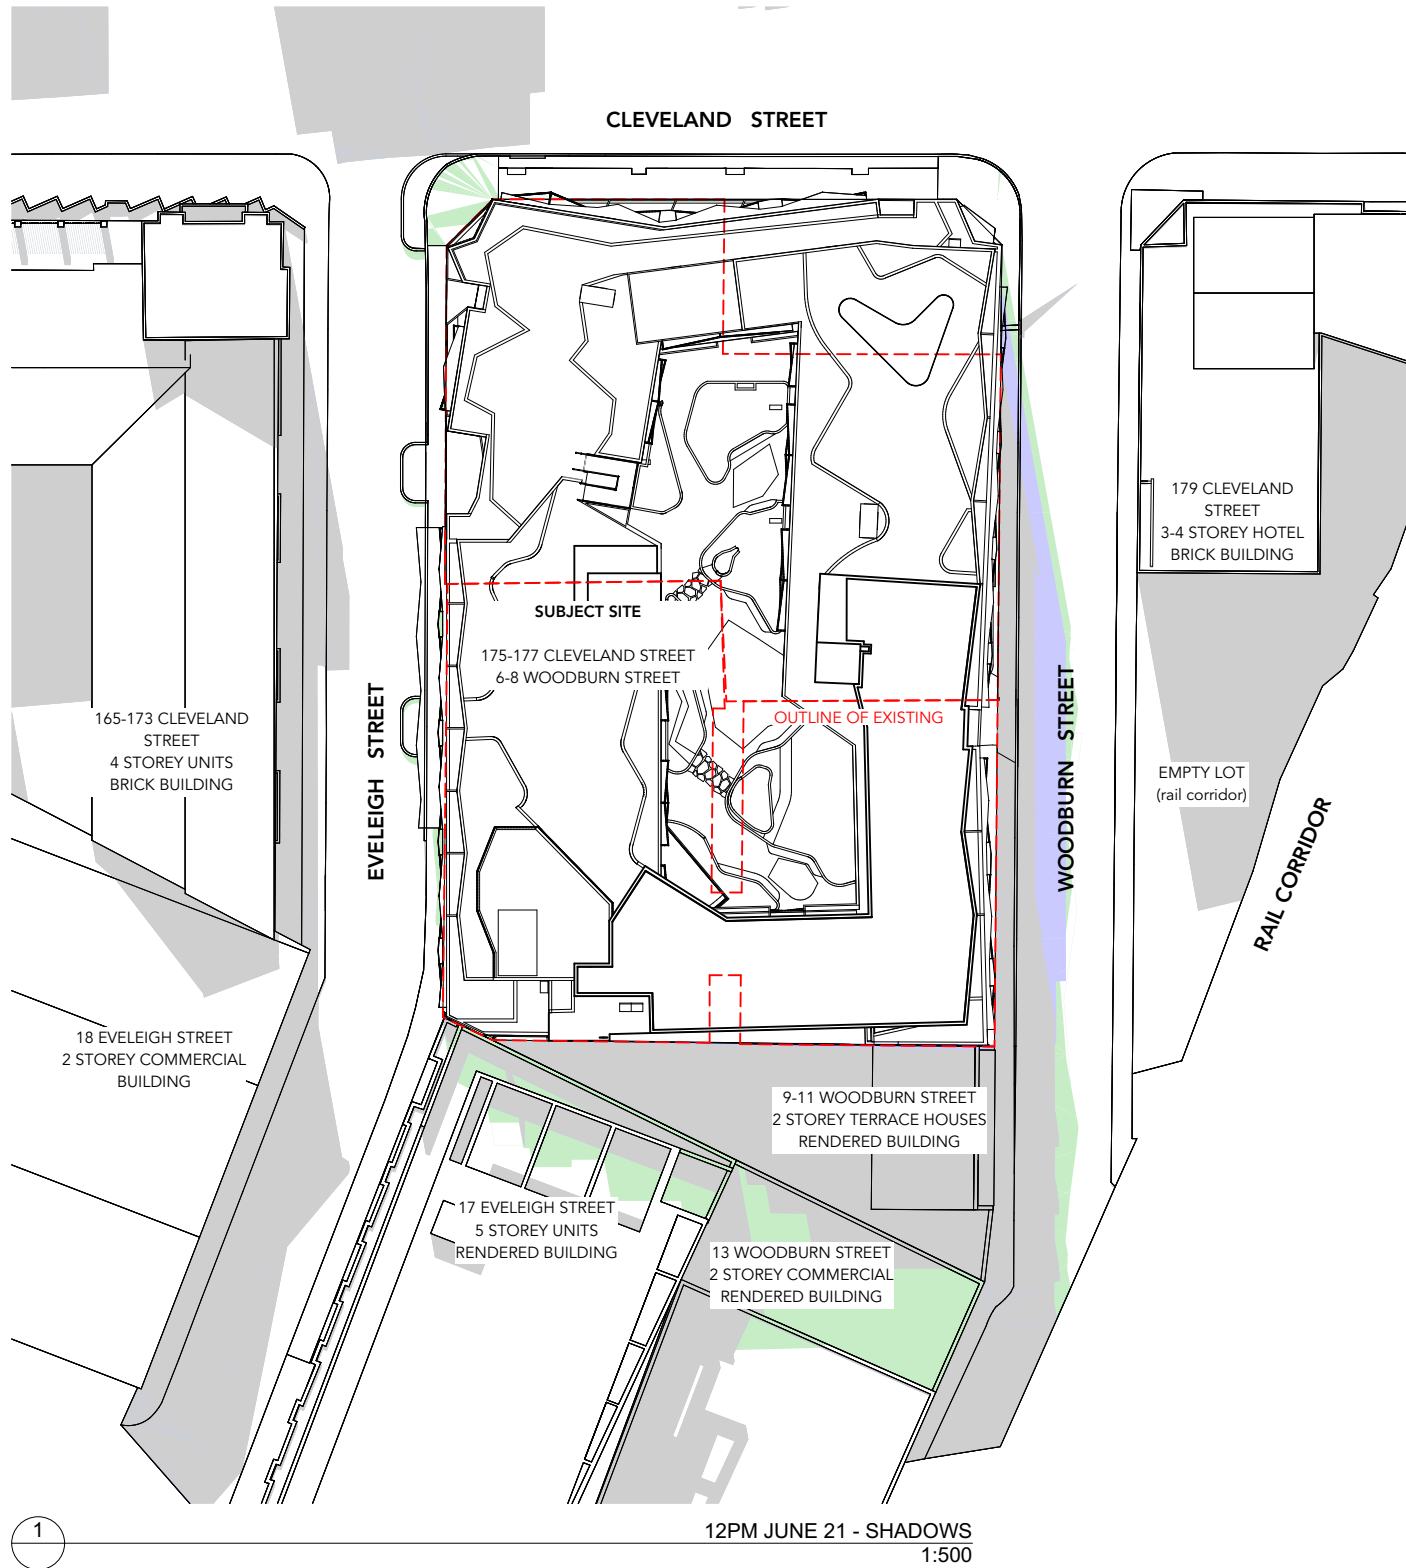


12PM JUNE 21 - SHADOWS
1:500

ISSUE	DATE	REVISION
A	23/9/22	FOR SSD
P12	20/9/22	FOR CONSULTANTS CO-ORDINATION
P11	7/9/22	FOR CONSULTANTS CO-ORDINATION

EXISTING SHADOW CAST
ADDITIONAL SHADOW CAST BY PROPOSAL
SHADOW CAST BY APPROVED SSD 7064



FOR SSD NOT FOR CONSTRUCTION 23/9/22

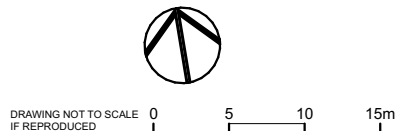

PROJECT:
PROPOSED CO-LIVING DEVELOPMENT

175-177 Cleveland St and 1-5 & 6-8 Woodburn St, Redfern
DRAWING:
WINTER SOLSTICE PLAN SHADOW DIAGRAMS 11AM-12PM


PROJECT NO:
21022
SCALE: 1:500 @A3
PLOTTED: 23/9/22
DRAWING NO:
SSD9101
REV: **A**

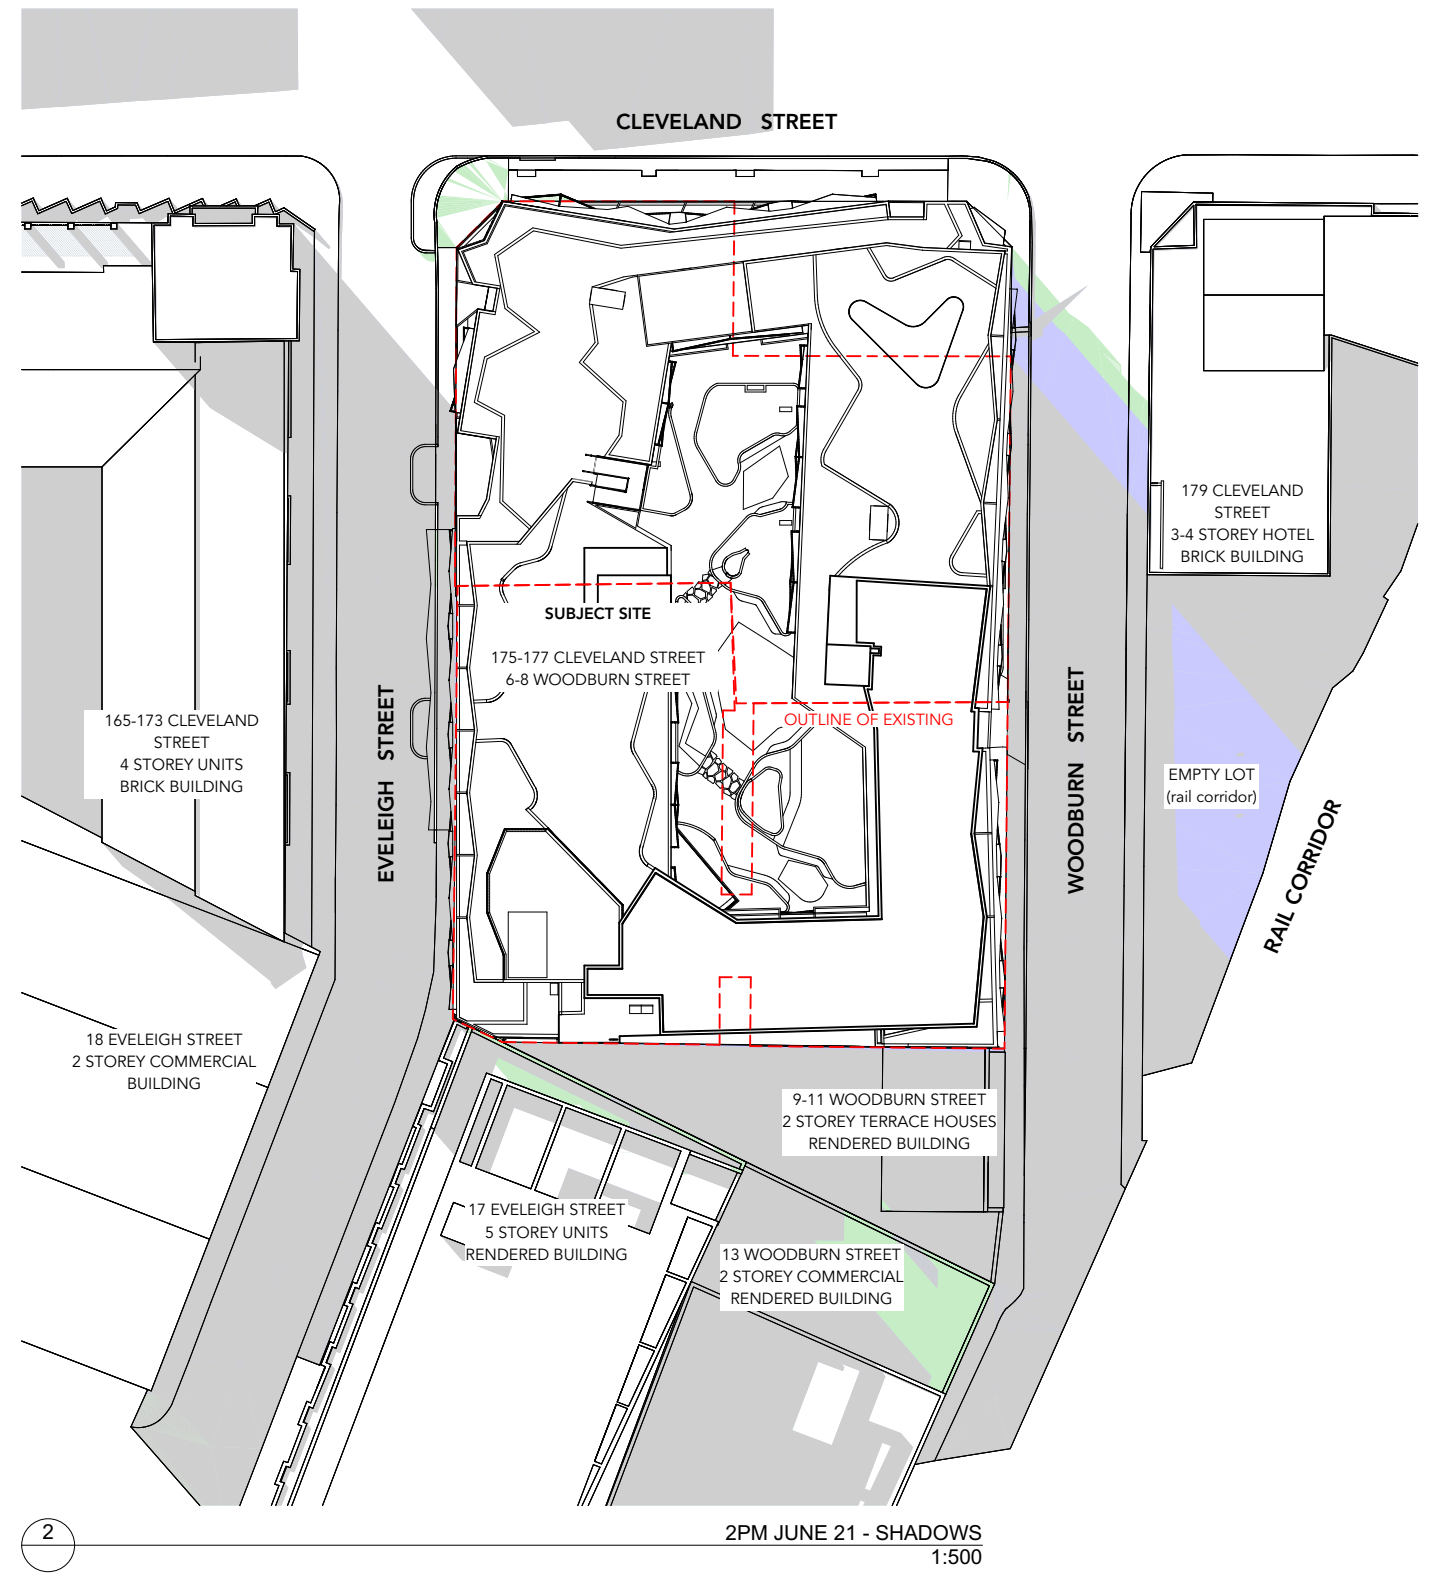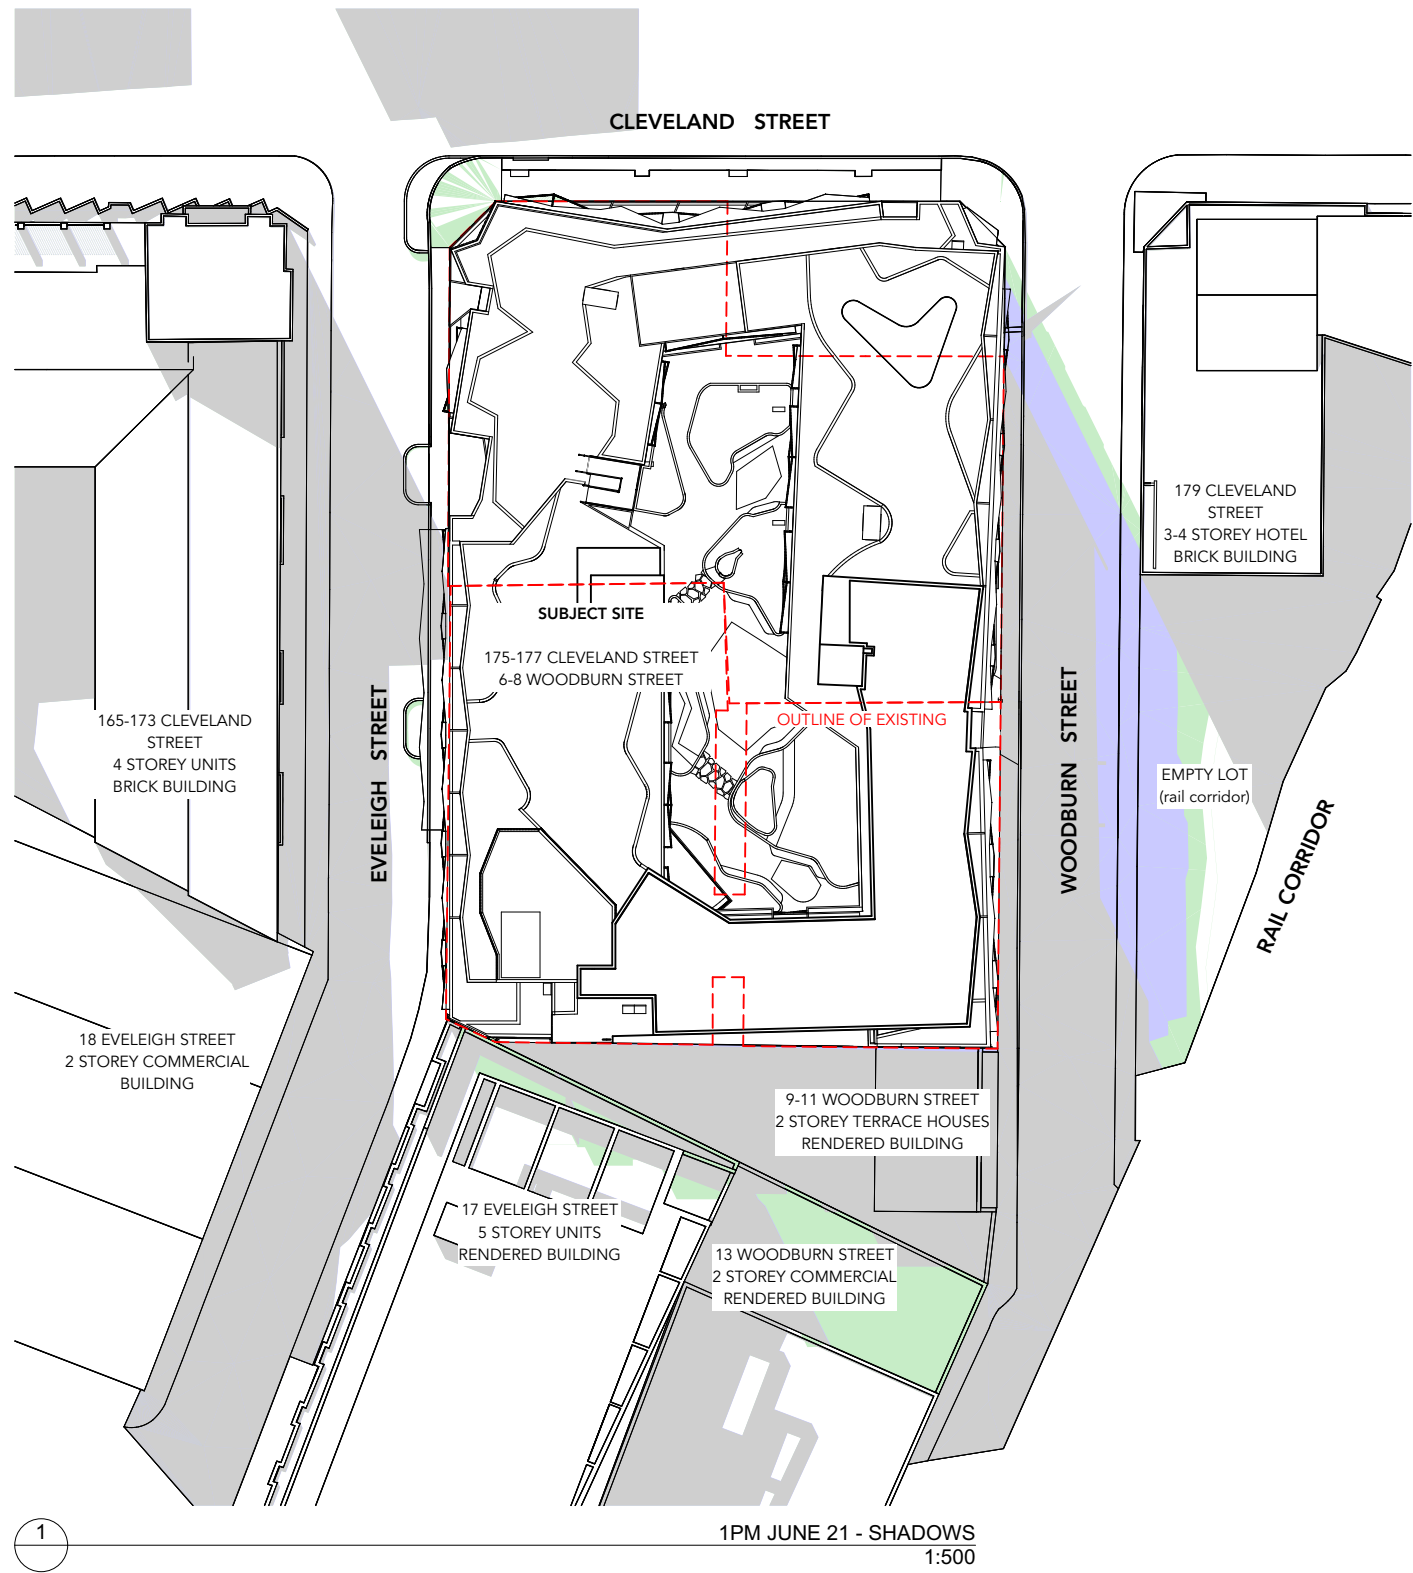

A	23/9/22	FOR SSD
P12	20/9/22	FOR CONSULTANTS CO-ORDINATION
P11	7/9/22	FOR CONSULTANTS CO-ORDINATION
ISSUE	DATE	REVISION


EXISTING SHADOW CAST
ADDITIONAL SHADOW CAST BY PROPOSAL
SHADOW CAST BY APPROVED SSD 7064

FOR SSD NOT FOR CONSTRUCTION 23/9/22

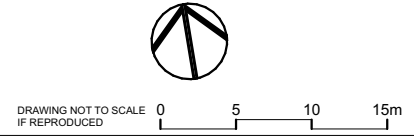

PROJECT:
PROPOSED CO-LIVING DEVELOPMENT
175-177 Cleveland St and 1-5 & 6-8 Woodburn St, Redfern
DRAWING:
WINTER SOLSTICE PLAN SHADOW DIAGRAMS 1PM-2PM

PROJECT NO:
21022
SCALE: 1:500 @A3
PLOTTED: 23/9/22
DRAWING NO:
SSD9102
REV: **A**

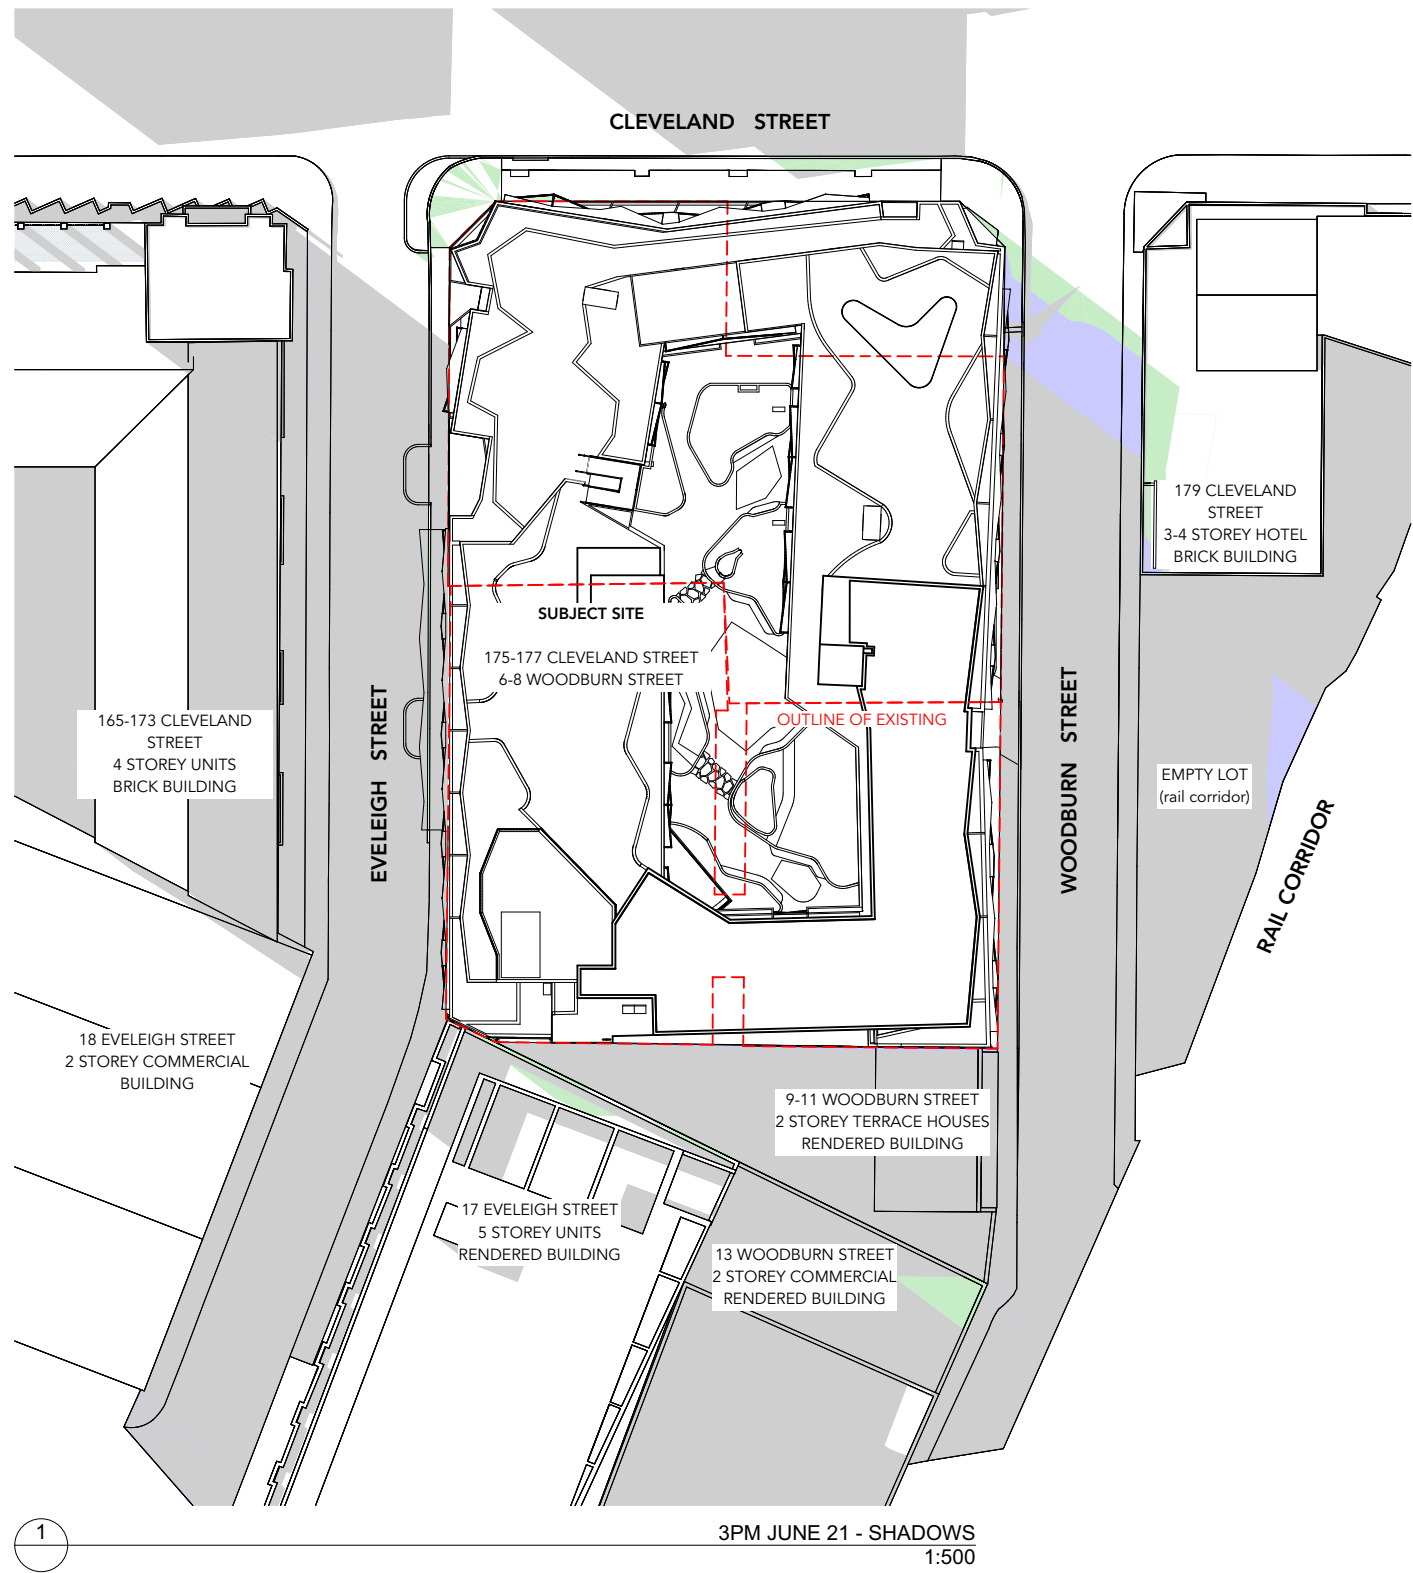

1

3PM JUNE 21 - SHADOWS
1:500



MARK SHAPIRO ARCHITECTS
T 0421 996 467
W markshapiro.com.au
E mark@markshapiro.com.au
NSW REG. 9789
ABN 646 2000 7678

Copyright of this drawing is retained by Mark Shapiro Architects. Authority is required for reproduction. Contractor to verify all dimensions on site prior to commencing work. MSA is to be notified of any discrepancies in the dimension and setting out of the work.

ISSUE	DATE	REVISION
A	23/9/22	FOR SSD
P12	20/9/22	FOR CONSULTANTS CO-ORDINATION
P11	7/9/22	FOR CONSULTANTS CO-ORDINATION

EXISTING SHADOW CAST

ADDITIONAL SHADOW CAST BY PROPOSAL

SHADOW CAST BY APPROVED SSD 7064

FOR SSD NOT FOR CONSTRUCTION 23/9/22



DRAWING NOT TO SCALE
IF REPRODUCED

051015m

PROJECT:
PROPOSED CO-LIVING DEVELOPMENT

175-177 Cleveland St and 1-5 & 6-8 Woodburn St, Redfern
DRAWING:
WINTER SOLSTICE PLAN SHADOW DIAGRAMS - 3PM

PROJECT NO:
21022
SCALE: 1:500 @A3
PLOTTED: 23/9/22
DRAWING NO:
SSD9103
REV:
A



9AM MAR 21 - SHADOWS
1:500




10AM MAR 21 - SHADOWS
1:500

A	23/9/22	FOR SSD
P12	20/9/22	FOR CONSULTANTS CO-ORDINATION
P11	7/9/22	FOR CONSULTANTS CO-ORDINATION
ISSUE	DATE	REVISION

EXISTING SHADOW CAST
ADDITIONAL SHADOW CAST BY PROPOSAL
SHADOW CAST BY APPROVED SSD 7064

FOR SSD NOT FOR CONSTRUCTION 23/9/22

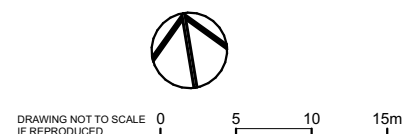


PROJECT:
PROPOSED CO-LIVING DEVELOPMENT

175-177 Cleveland St and 1-5 & 6-8 Woodburn St, Redfern
DRAWING:
EQUINOX PLAN SHADOW DIAGRAMS 9AM-10AM

PROJECT NO:
21022
SCALE: 1:500 @A3
PLOTTED: 23/9/22
DRAWING NO:
SSD9104
REV: **A**



11AM MAR 21 - SHADOWS
1:500

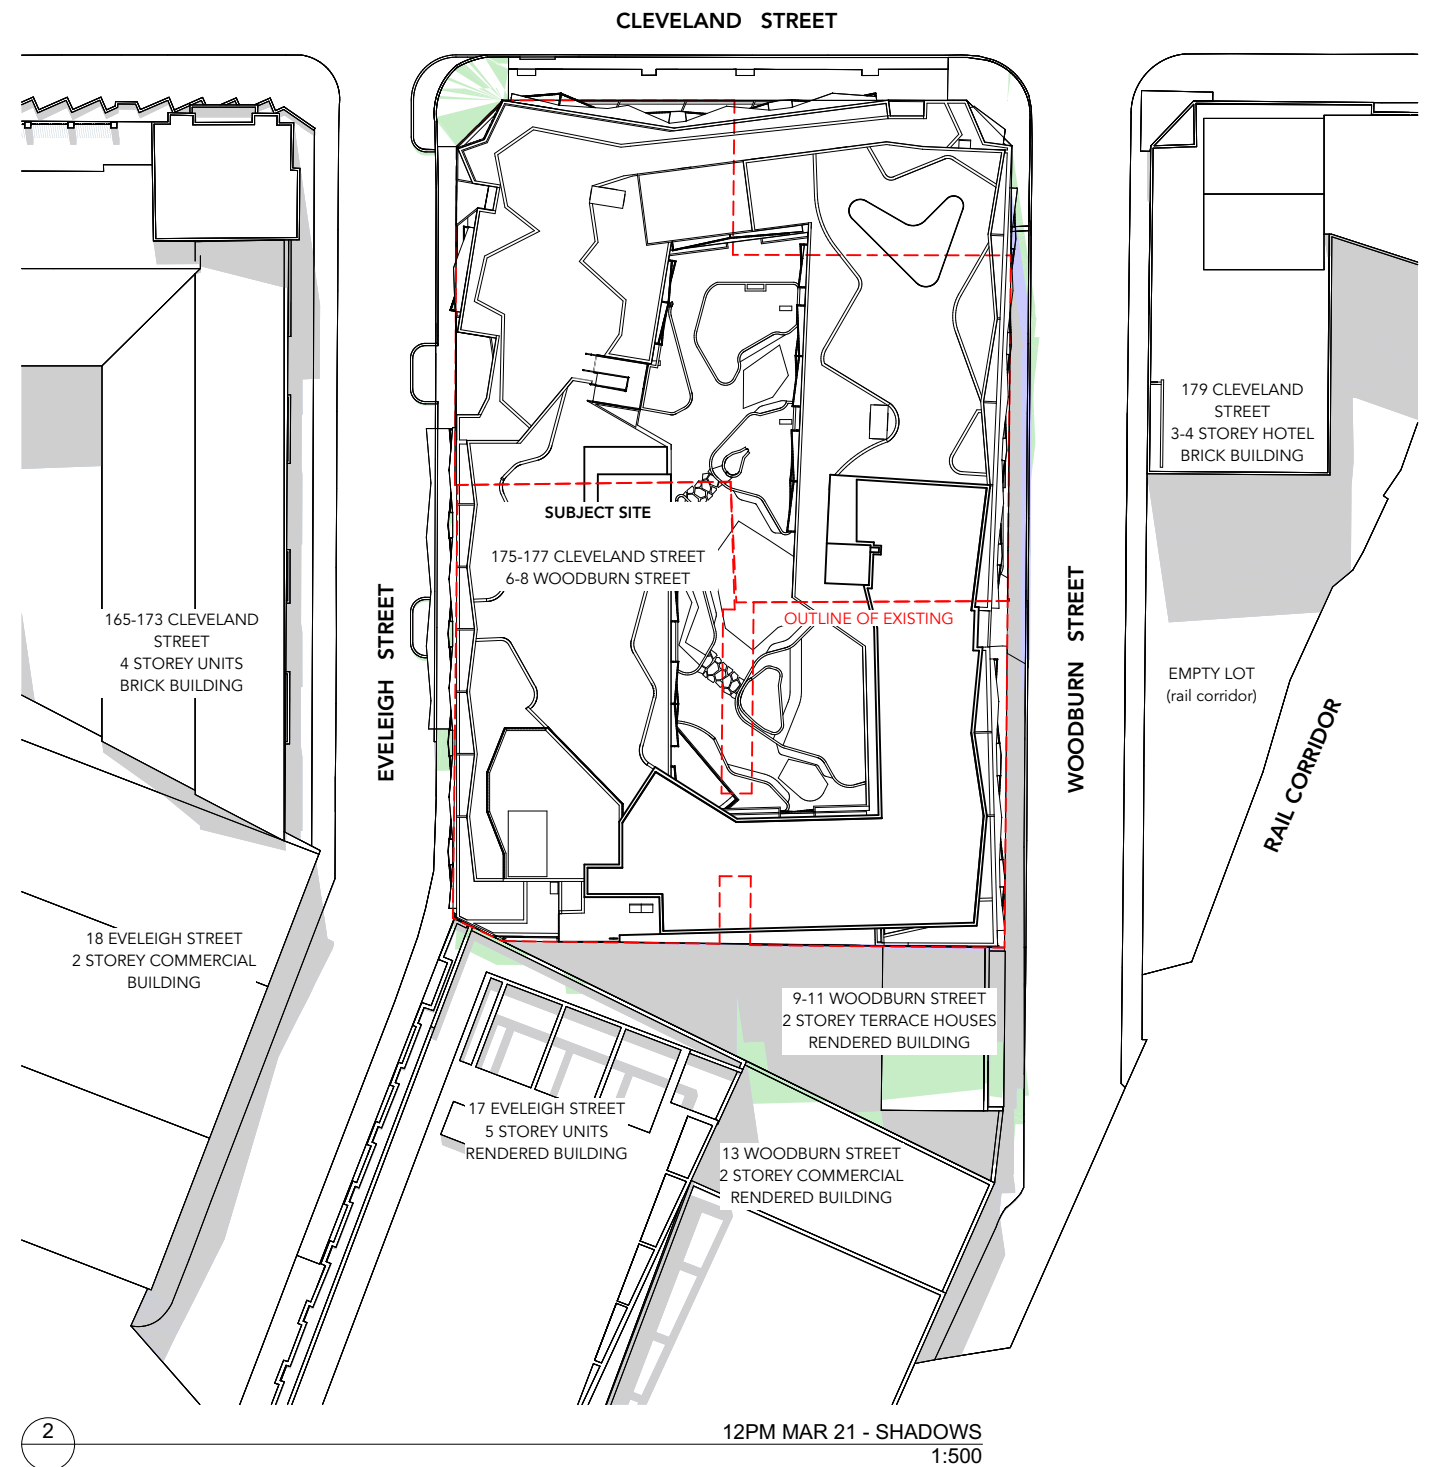


12PM MAR 21 - SHADOWS
1:500

A	23/9/22	FOR SSD
P12	20/9/22	FOR CONSULTANTS CO-ORDINATION
P11	7/9/22	FOR CONSULTANTS CO-ORDINATION
ISSUE	DATE	REVISION

EXISTING SHADOW CAST
ADDITIONAL SHADOW CAST BY PROPOSAL
SHADOW CAST BY APPROVED SSD 7064


FOR SSD NOT FOR CONSTRUCTION 23/9/22

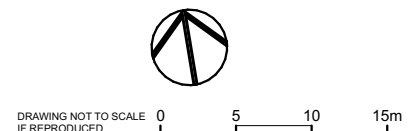

PROJECT:
PROPOSED CO-LIVING DEVELOPMENT

175-177 Cleveland St and 1-5 & 6-8 Woodburn St, Redfern
DRAWING:
EQUINOX PLAN SHADOW DIAGRAMS 11AM-12PM


PROJECT NO:
21022
SCALE: 1:500 @A3
PLOTTED: 23/9/22
DRAWING NO:
SSD9105
REV: **A**

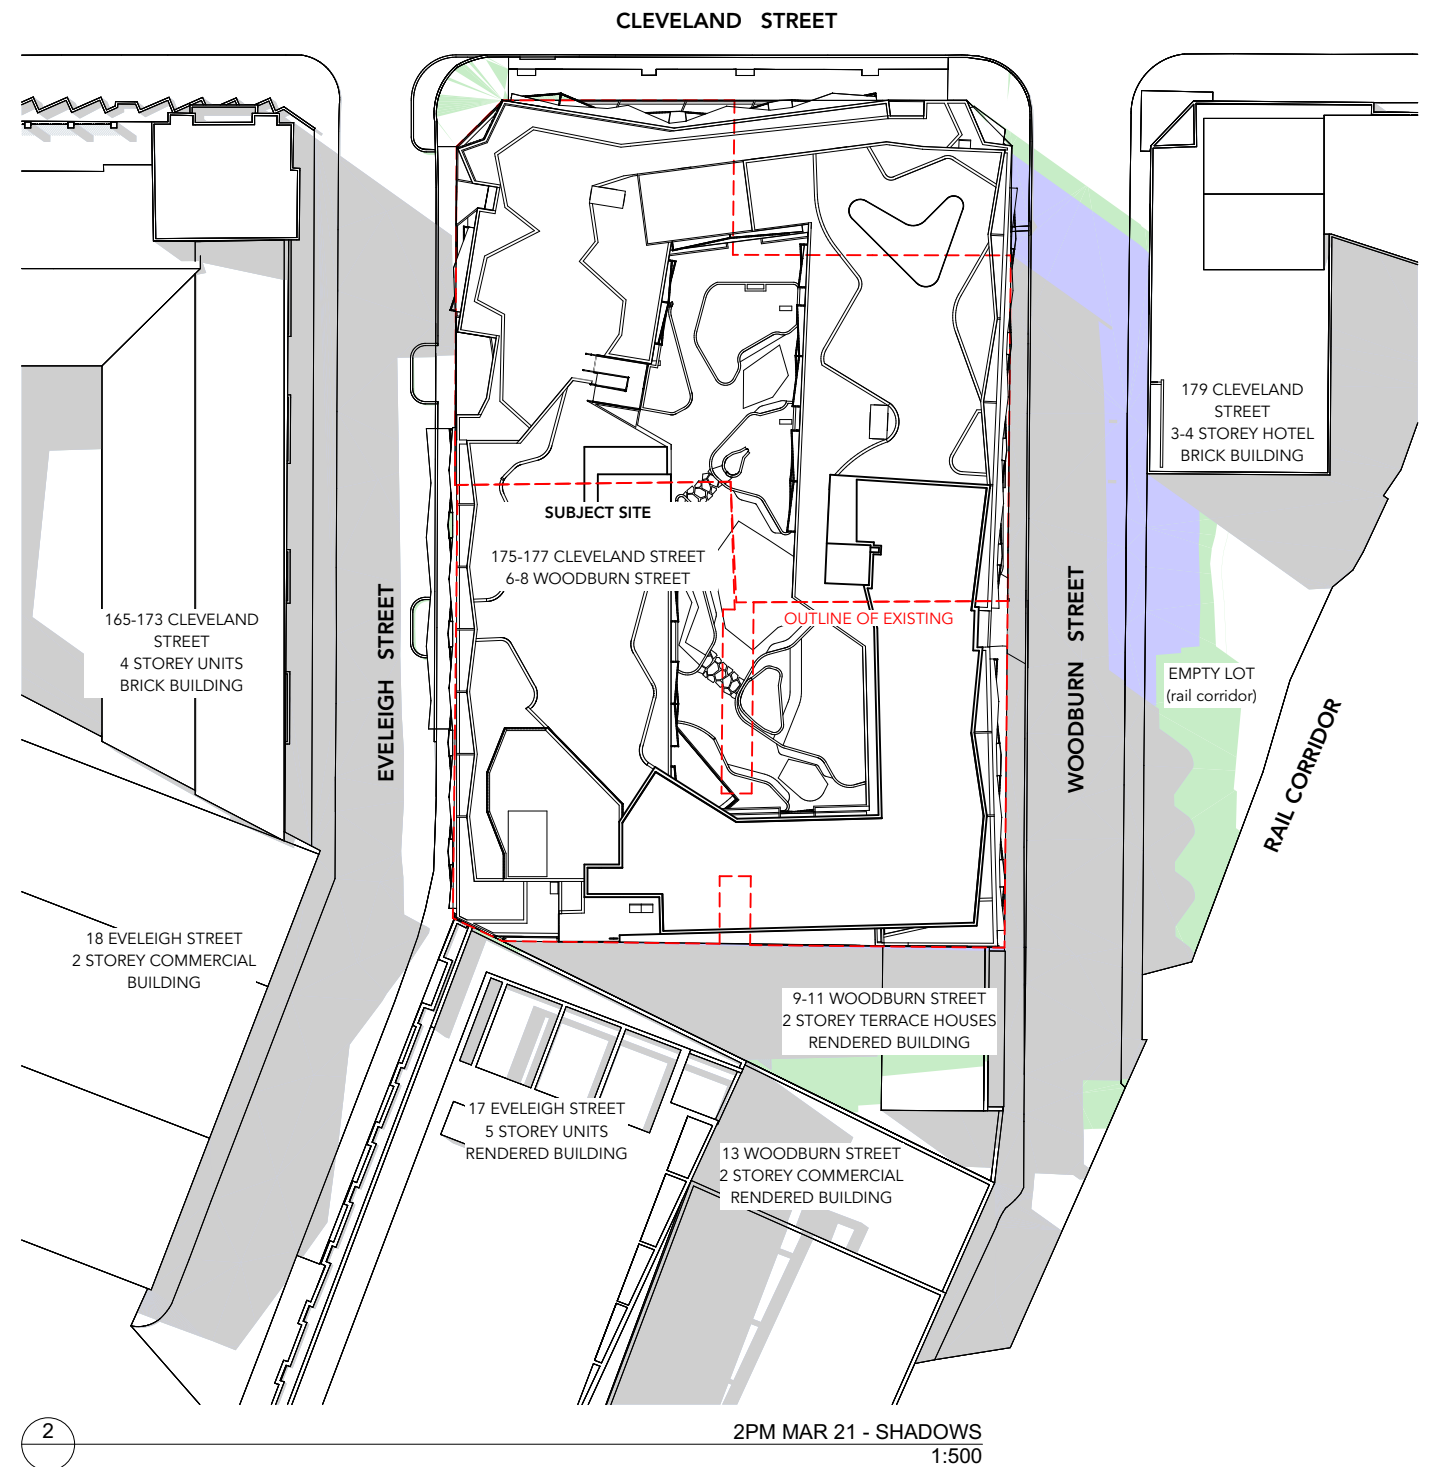

A	23/9/22	FOR SSD
P12	20/9/22	FOR CONSULTANTS CO-ORDINATION
P11	7/9/22	FOR CONSULTANTS CO-ORDINATION
ISSUE	DATE	REVISION

EXISTING SHADOW CAST
ADDITIONAL SHADOW CAST BY PROPOSAL
SHADOW CAST BY APPROVED SSD 7064

FOR SSD NOT FOR CONSTRUCTION 23/9/22

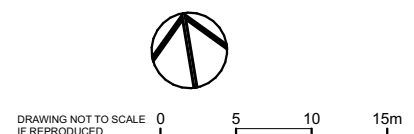

PROJECT:
PROPOSED CO-LIVING DEVELOPMENT

175-177 Cleveland St and 1-5 & 6-8 Woodburn St, Redfern
DRAWING:
EQUINOX PLAN SHADOW DIAGRAMS 1PM-2PM

PROJECT NO:
21022
SCALE: 1:500 @A3
PLOTTED: 23/9/22
DRAWING NO:
SSD9106

REV:
A




3PM MAR 21 - SHADOWS
1:500

ISSUE	DATE	REVISION
A	23/9/22	FOR SSD
P12	20/9/22	FOR CONSULTANTS CO-ORDINATION
P11	7/9/22	FOR CONSULTANTS CO-ORDINATION

EXISTING SHADOW CAST
ADDITIONAL SHADOW CAST BY PROPOSAL
SHADOW CAST BY APPROVED SSD 7064

FOR SSD NOT FOR CONSTRUCTION 23/9/22

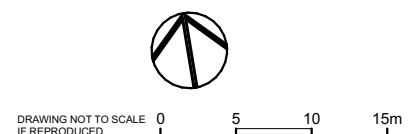

PROJECT:
PROPOSED CO-LIVING DEVELOPMENT

175-177 Cleveland St and 1-5 & 6-8 Woodburn St, Redfern
DRAWING:
EQUINOX PLAN SHADOW DIAGRAMS 3PM


PROJECT NO:
21022
SCALE: 1:500 @A3
PLOTTED: 23/9/22
DRAWING NO:
SSD9107
REV: **A**



A	23/9/22	FOR SSD
P12	20/9/22	FOR CONSULTANTS CO-ORDINATION
P11	7/9/22	FOR CONSULTANTS CO-ORDINATION
ISSUE	DATE	REVISION

EXISTING SHADOW CAST
ADDITIONAL SHADOW CAST BY PROPOSAL
SHADOW CAST BY APPROVED SSD 7064

FOR SSD NOT FOR CONSTRUCTION 23/9/22

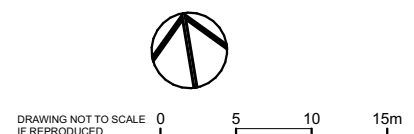


PROJECT:
PROPOSED CO-LIVING DEVELOPMENT

175-177 Cleveland St and 1-5 & 6-8 Woodburn St, Redfern
DRAWING:
SUMMER SOLSTICE PLAN SHADOW DIAGRAMS 9AM-10AM

PROJECT NO:
21022
SCALE: 1:500 @A3
PLOTTED: 23/9/22
DRAWING NO:
SSD9108
REV: **A**



11AM DEC 21 - SHADOWS
1:500

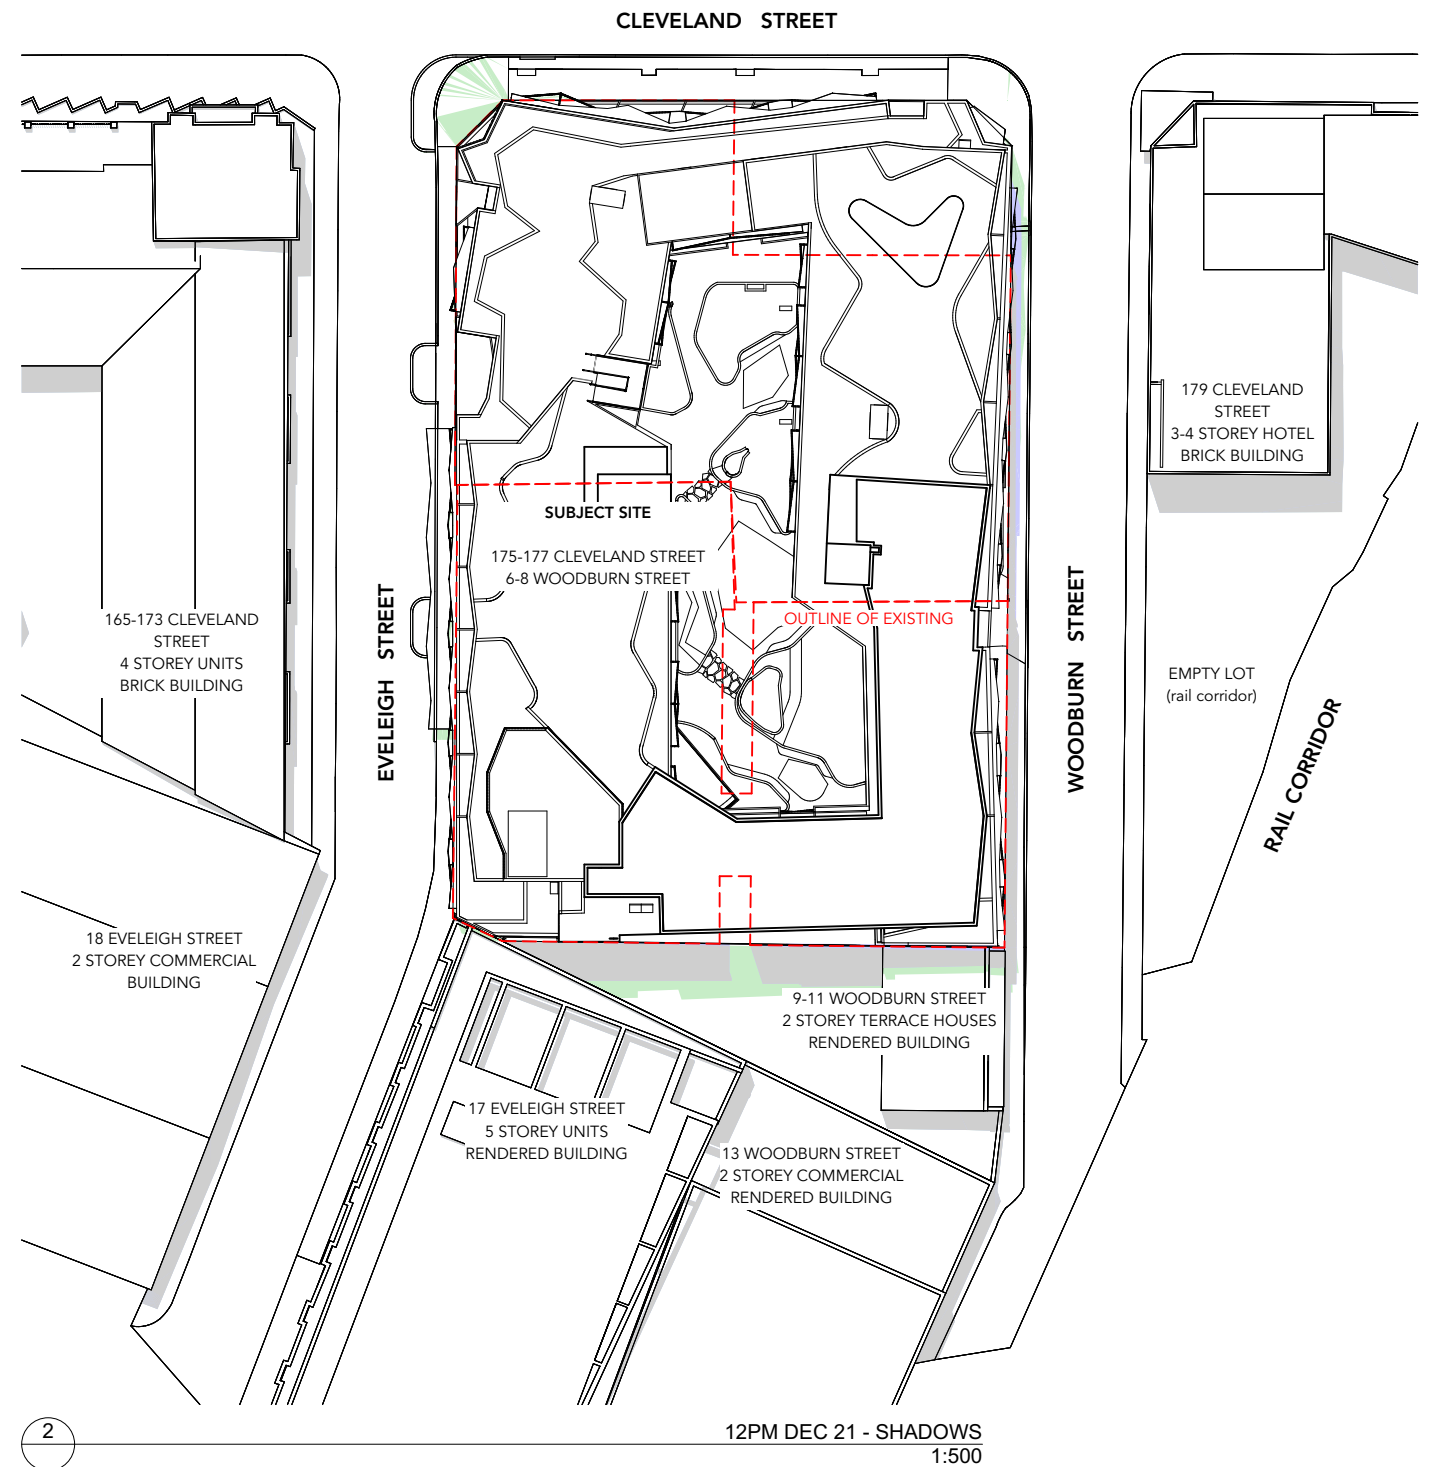


12PM DEC 21 - SHADOWS
1:500

A	23/9/22	FOR SSD
P12	20/9/22	FOR CONSULTANTS CO-ORDINATION
P11	7/9/22	FOR CONSULTANTS CO-ORDINATION
ISSUE	DATE	REVISION

EXISTING SHADOW CAST
ADDITIONAL SHADOW CAST BY PROPOSAL
SHADOW CAST BY APPROVED SSD 7064

FOR SSD NOT FOR CONSTRUCTION 23/9/22

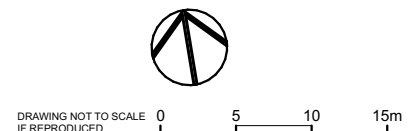

PROJECT:
PROPOSED CO-LIVING DEVELOPMENT

175-177 Cleveland St and 1-5 & 6-8 Woodburn St, Redfern
DRAWING:
SUMMER SOLSTICE PLAN SHADOW DIAGRAMS 11AM-12PM


PROJECT NO:
21022
SCALE: 1:500 @A3
PLOTTED: 23/9/22
DRAWING NO:
SSD9109
REV: **A**



A	23/9/22	FOR SSD
P12	20/9/22	FOR CONSULTANTS CO-ORDINATION
P11	7/9/22	FOR CONSULTANTS CO-ORDINATION
ISSUE	DATE	REVISION

EXISTING SHADOW CAST
ADDITIONAL SHADOW CAST BY PROPOSAL
SHADOW CAST BY APPROVED SSD 7064

FOR SSD NOT FOR CONSTRUCTION 23/9/22

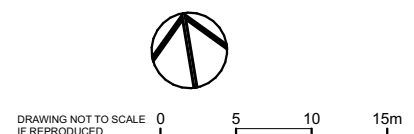

PROJECT:
PROPOSED CO-LIVING DEVELOPMENT

175-177 Cleveland St and 1-5 & 6-8 Woodburn St, Redfern
DRAWING:
SUMMER SOLSTICE PLAN SHADOW DIAGRAMS 1PM-2PM


PROJECT NO:
21022
SCALE: 1:500 @A3
PLOTTED: 23/9/22
DRAWING NO:
SSD9110
REV: **A**



ISSUE	DATE	REVISION
A	23/9/22	FOR SSD
P12	20/9/22	FOR CONSULTANTS CO-ORDINATION
P11	7/9/22	FOR CONSULTANTS CO-ORDINATION

EXISTING SHADOW CAST
ADDITIONAL SHADOW CAST BY PROPOSAL
SHADOW CAST BY APPROVED SSD 7064

FOR SSD NOT FOR CONSTRUCTION 23/9/22

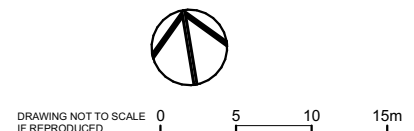


PROJECT:
PROPOSED CO-LIVING DEVELOPMENT

175-177 Cleveland St and 1-5 & 6-8 Woodburn St, Redfern
DRAWING:
SUMMER SOLSTICE PLAN SHADOW DIAGRAMS 3PM

PROJECT NO:
21022
SCALE: 1:500 @A3
PLOTTED: 23/9/22
DRAWING NO:
SSD9111
REV: **A**



1 JUNE 21 0900

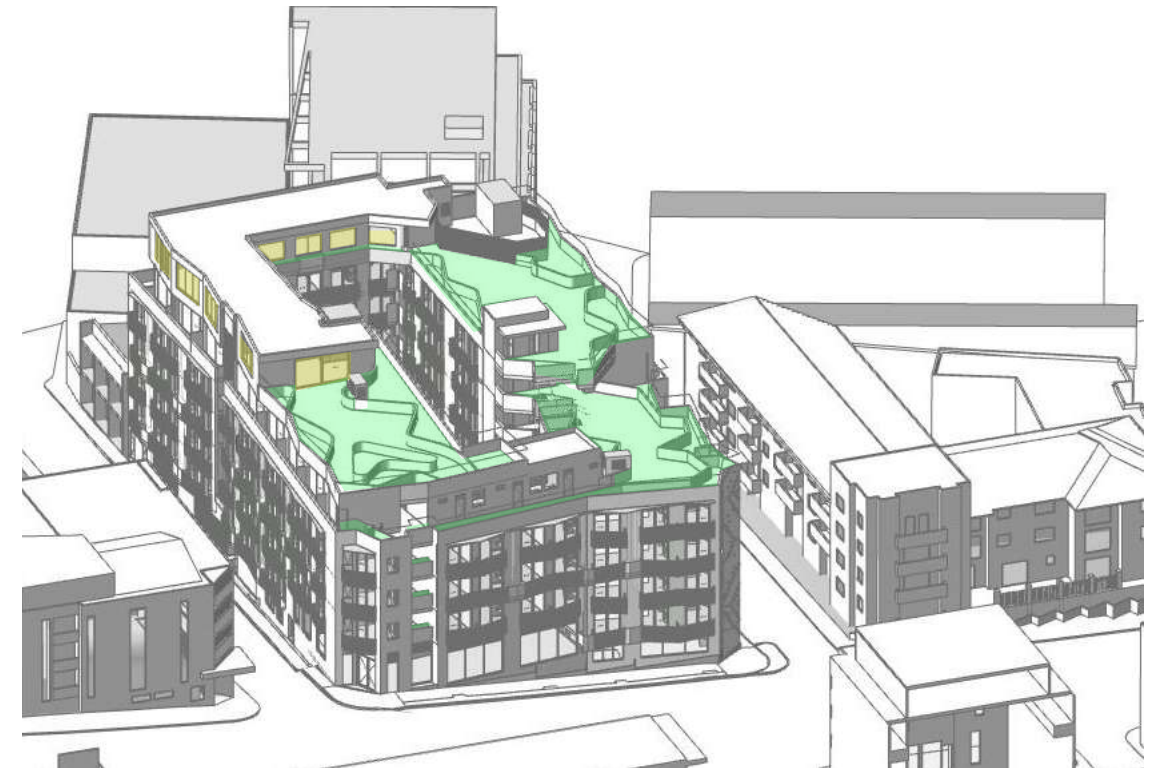

2 JUNE 21 1000



3 JUNE 21 1100



4 JUNE 21 1200

ISSUE	DATE	REVISION
A	23/9/22	FOR SSD
P12	20/9/22	FOR CONSULTANTS CO-ORDINATION
P11	7/9/22	FOR CONSULTANTS CO-ORDINATION

- SOLAR ACCESS TO INTERNAL COMMON AREAS
- SOLAR ACCESS TO EXTERNAL COMMON AREAS

NOTE: ALL AREAS VISIBLE IN THE DIAGRAMS ARE CONSIDERED AS BEING IN THE SUNLIGHT. AREAS NOT VISIBLE ARE CONSIDERED AS BEING IN THE SHADE.

FOR SSD NOT FOR CONSTRUCTION 23/9/22

PROJECT:
PROPOSED CO-LIVING DEVELOPMENT

175-177 Cleveland St and 1-5 & 6-8 Woodburn St, Redfern
 DRAWING:
 WINTER SOLSTICE SUN EYE VIEW DIAGRAMS 9AM-12PM

PROJECT NO:
21022
 SCALE: @A3
 PLOTTED: 23/9/22
 DRAWING NO:
SSD9200 REV: **A**




1

JUNE 21 01300



2

JUNE 21 1400

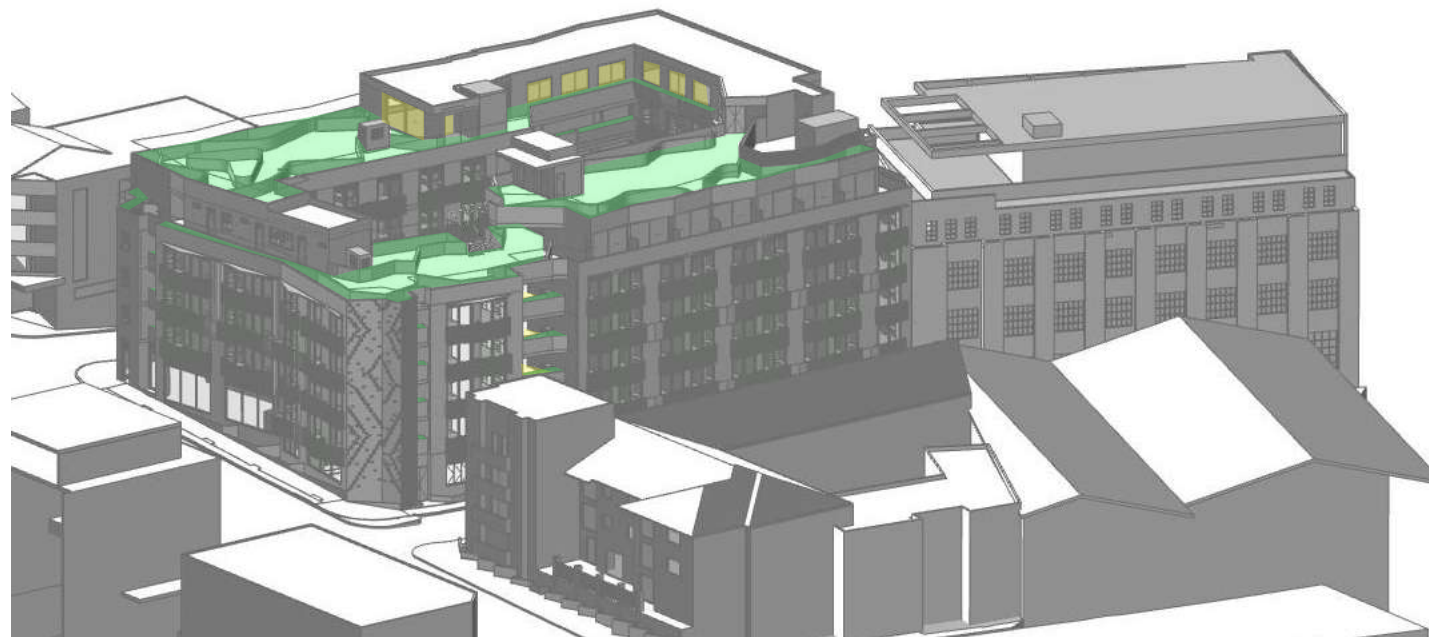

3

JUNE 21 1500



T 0421 996 467
W markshapiro.com.au
E mark@markshapiro.com.au
NSW REG. 9789
ABN 646 2000 7678

Copyright of this drawing is retained by Mark Shapiro Architects. Authority is required for reproduction. Contractor to verify all dimensions on site prior to commencing work. MSA is to be notified of any discrepancies in the dimension and setting out of the work.

A	23/9/22	FOR SSD
P12	20/9/22	FOR CONSULTANTS CO-ORDINATION
P11	7/9/22	FOR CONSULTANTS CO-ORDINATION
ISSUE	DATE	REVISION

- SOLAR ACCESS TO INTERNAL COMMON AREAS
- SOLAR ACCESS TO EXTERNAL COMMON AREAS

NOTE: ALL AREAS VISIBLE IN THE DIAGRAMS ARE CONSIDERED AS BEING IN THE SUNLIGHT.
AREAS NOT VISIBLE ARE CONSIDERED AS BEING IN THE SHADE.

FOR SSD NOT FOR CONSTRUCTION 23/9/22

PROJECT:
PROPOSED CO-LIVING DEVELOPMENT

175-177 Cleveland St and 1-5 & 6-8 Woodburn St, Redfern
DRAWING:
WINTER SOLSTICE SUN EYE VIEW DIAGRAMS 1PM-3PM

PROJECT NO:
21022
SCALE: @A3
PLOTTED: 23/9/22
DRAWING NO:
SSD9201 REV: **A**



1 COURTYARD SHADOWS JUNE 21 9AM



2 COURTYARD SHADOWS JUNE 21 10AM



3 COURTYARD SHADOWS JUNE 21 11AM




4 COURTYARD SHADOWS JUNE 21 12PM



5 COURTYARD SHADOWS JUNE 21 1PM





6 COURTYARD SHADOWS JUNE 21 2PM

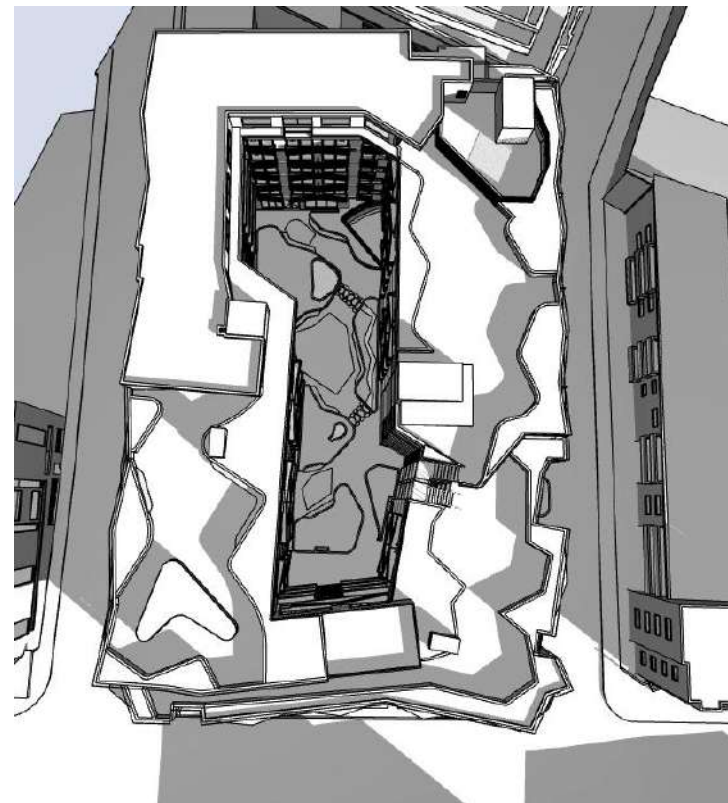

7 COURTYARD SHADOWS JUNE 21 3PM




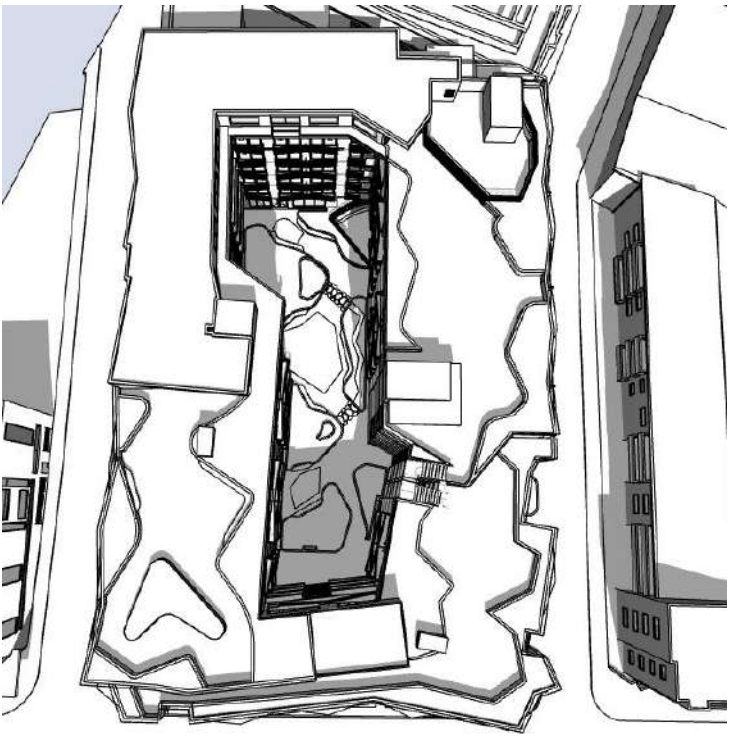
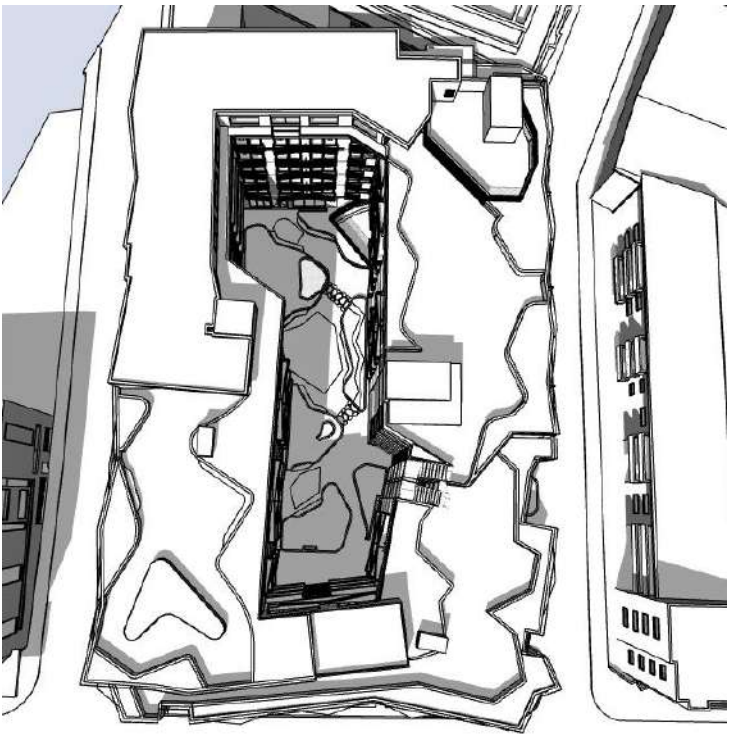


1 COURTYARD SHADOWS MARCH 21 9AM

2 COURTYARD SHADOWS MARCH 21 10AM

3 COURTYARD SHADOWS MARCH 21 11AM

4 COURTYARD SHADOWS MARCH 21 12PM

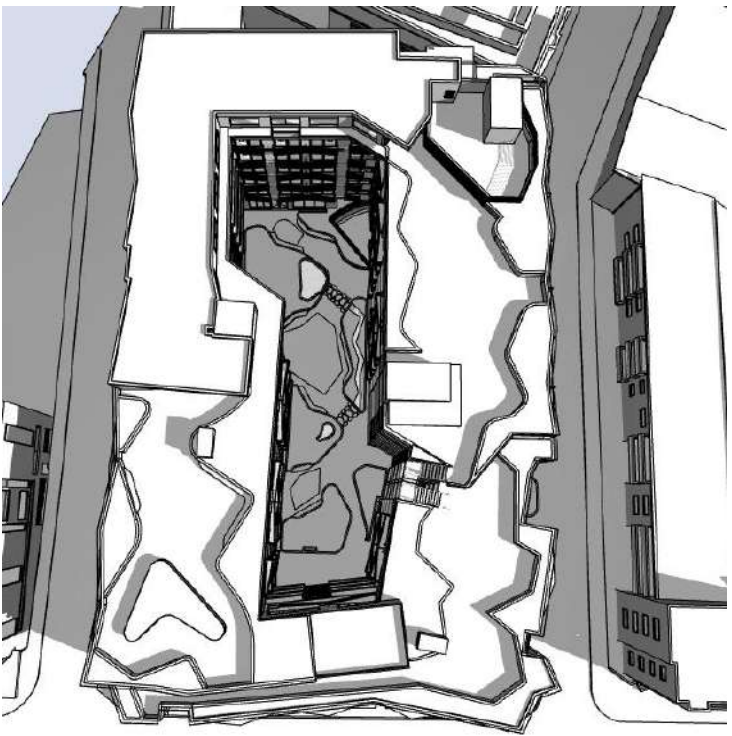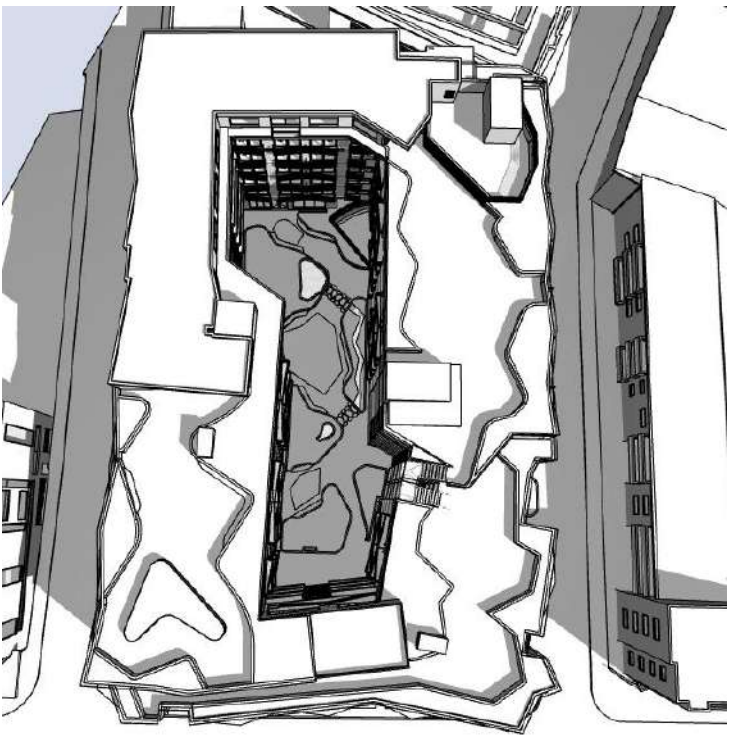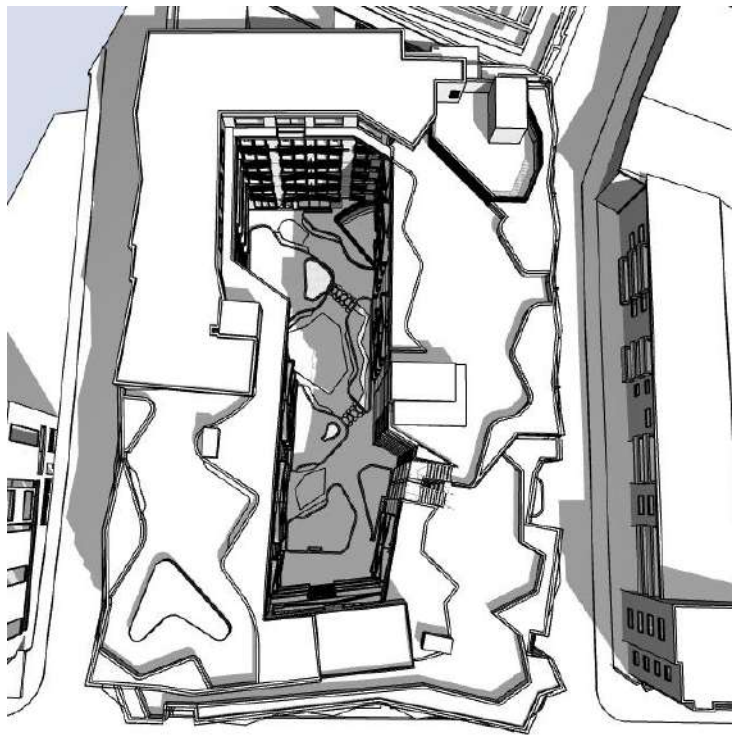

5 COURTYARD SHADOWS MARCH 21 1PM

6 COURTYARD SHADOWS MARCH 21 2PM

7 COURTYARD SHADOWS MARCH 21 3PM

A	23/9/22	FOR SSD
P12	20/9/22	FOR CONSULTANTS CO-ORDINATION
P11	7/9/22	FOR CONSULTANTS CO-ORDINATION
ISSUE	DATE	REVISION

NOTE: SOLAR ACCESS TO THE CENTRAL COURTYARD DURING WINTER SOLSTICE IS AN OUTCOME OF THE SITE ORIENTATION

FOR SSD NOT FOR CONSTRUCTION 23/9/22





PROJECT:
PROPOSED CO-LIVING DEVELOPMENT

175-177 Cleveland St and 1-5 & 6-8 Woodburn St, Redfern
DRAWING:
PROPOSED COURTYARD EQUINOX SOLAR ACCESS DIAGRAMS

PROJECT NO:
21022
SCALE: @A3
PLOTTED: 23/9/22
DRAWING NO:
SSD9205

REV:
A


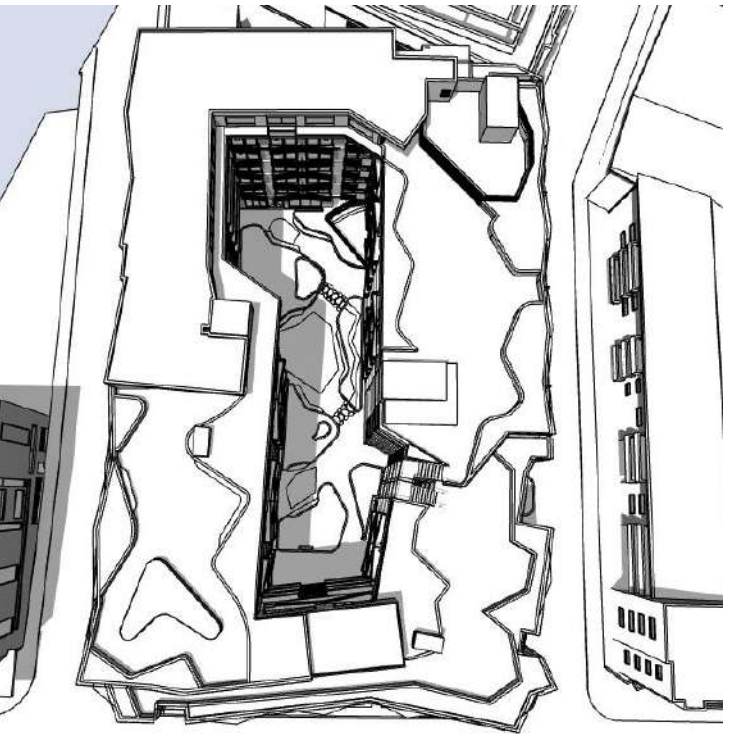
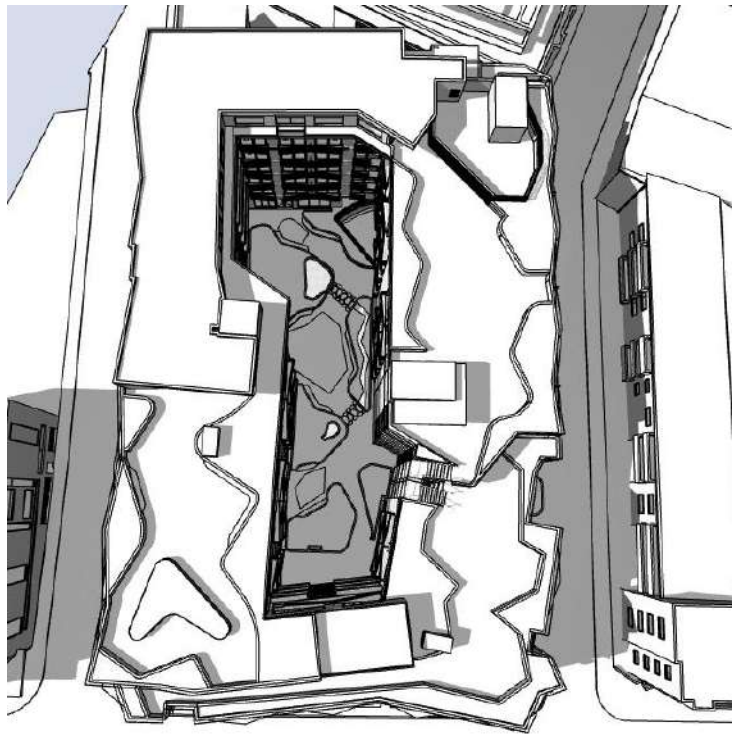


1 COURTYARD SHADOWS DEC 21 9AM

2 COURTYARD SHADOWS DEC 21 10AM

3 COURTYARD SHADOWS DEC 21 11AM

4 COURTYARD SHADOWS DEC 21 12PM

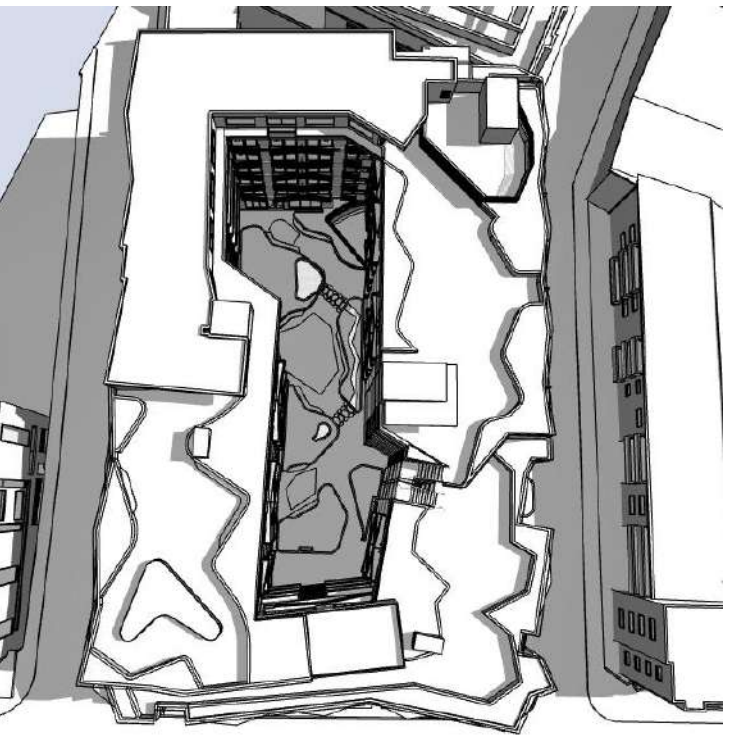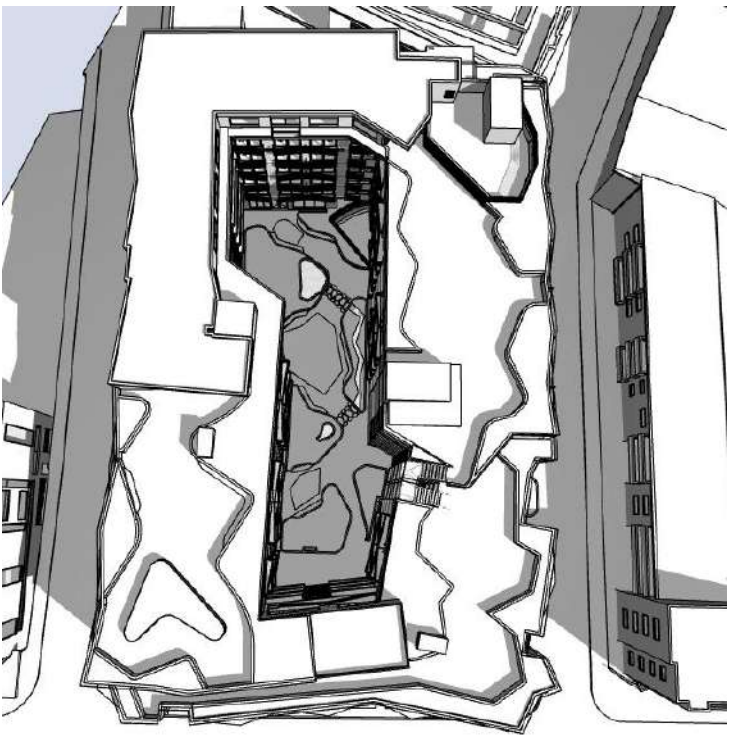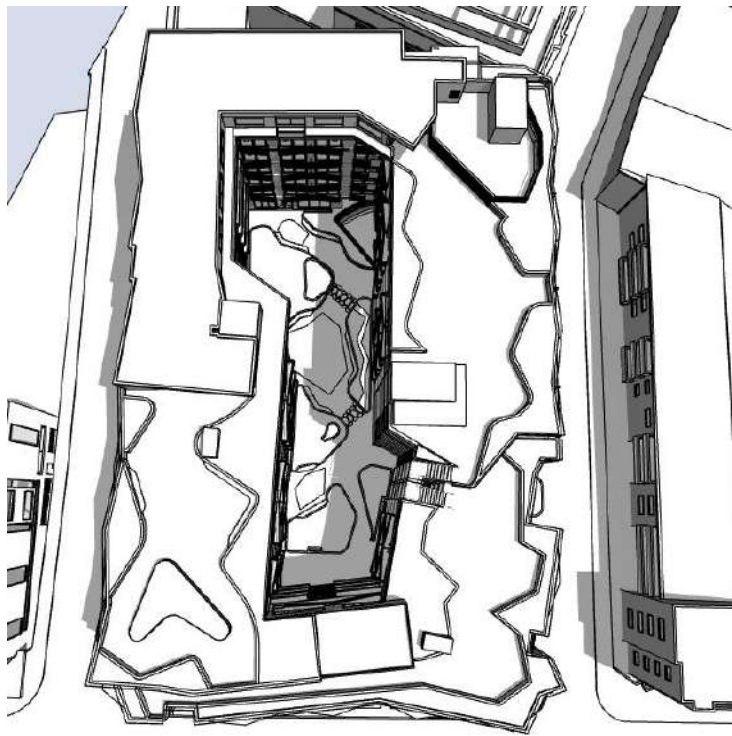

5 COURTYARD SHADOWS DEC 21 1PM

6 COURTYARD SHADOWS DEC 21 2PM

7 COURTYARD SHADOWS DEC 21 3PM

A	23/9/22	FOR SSD
P12	20/9/22	FOR CONSULTANTS CO-ORDINATION
P11	7/9/22	FOR CONSULTANTS CO-ORDINATION
ISSUE	DATE	REVISION

NOTE: SOLAR ACCESS TO THE CENTRAL COURTYARD DURING WINTER SOLSTICE IS AN OUTCOME OF THE SITE ORIENTATION

FOR SSD NOT FOR CONSTRUCTION 23/9/22



PROJECT:
PROPOSED CO-LIVING DEVELOPMENT

175-177 Cleveland St and 1-5 & 6-8 Woodburn St, Redfern
DRAWING:
PROPOSED COURTYARD SUMMER SOLSTICE SOLAR ACCESS DIAGRAMS

PROJECT NO:
21022
SCALE: @A3
PLOTTED: 23/9/22
DRAWING NO:
SSD9206
REV: **A**