


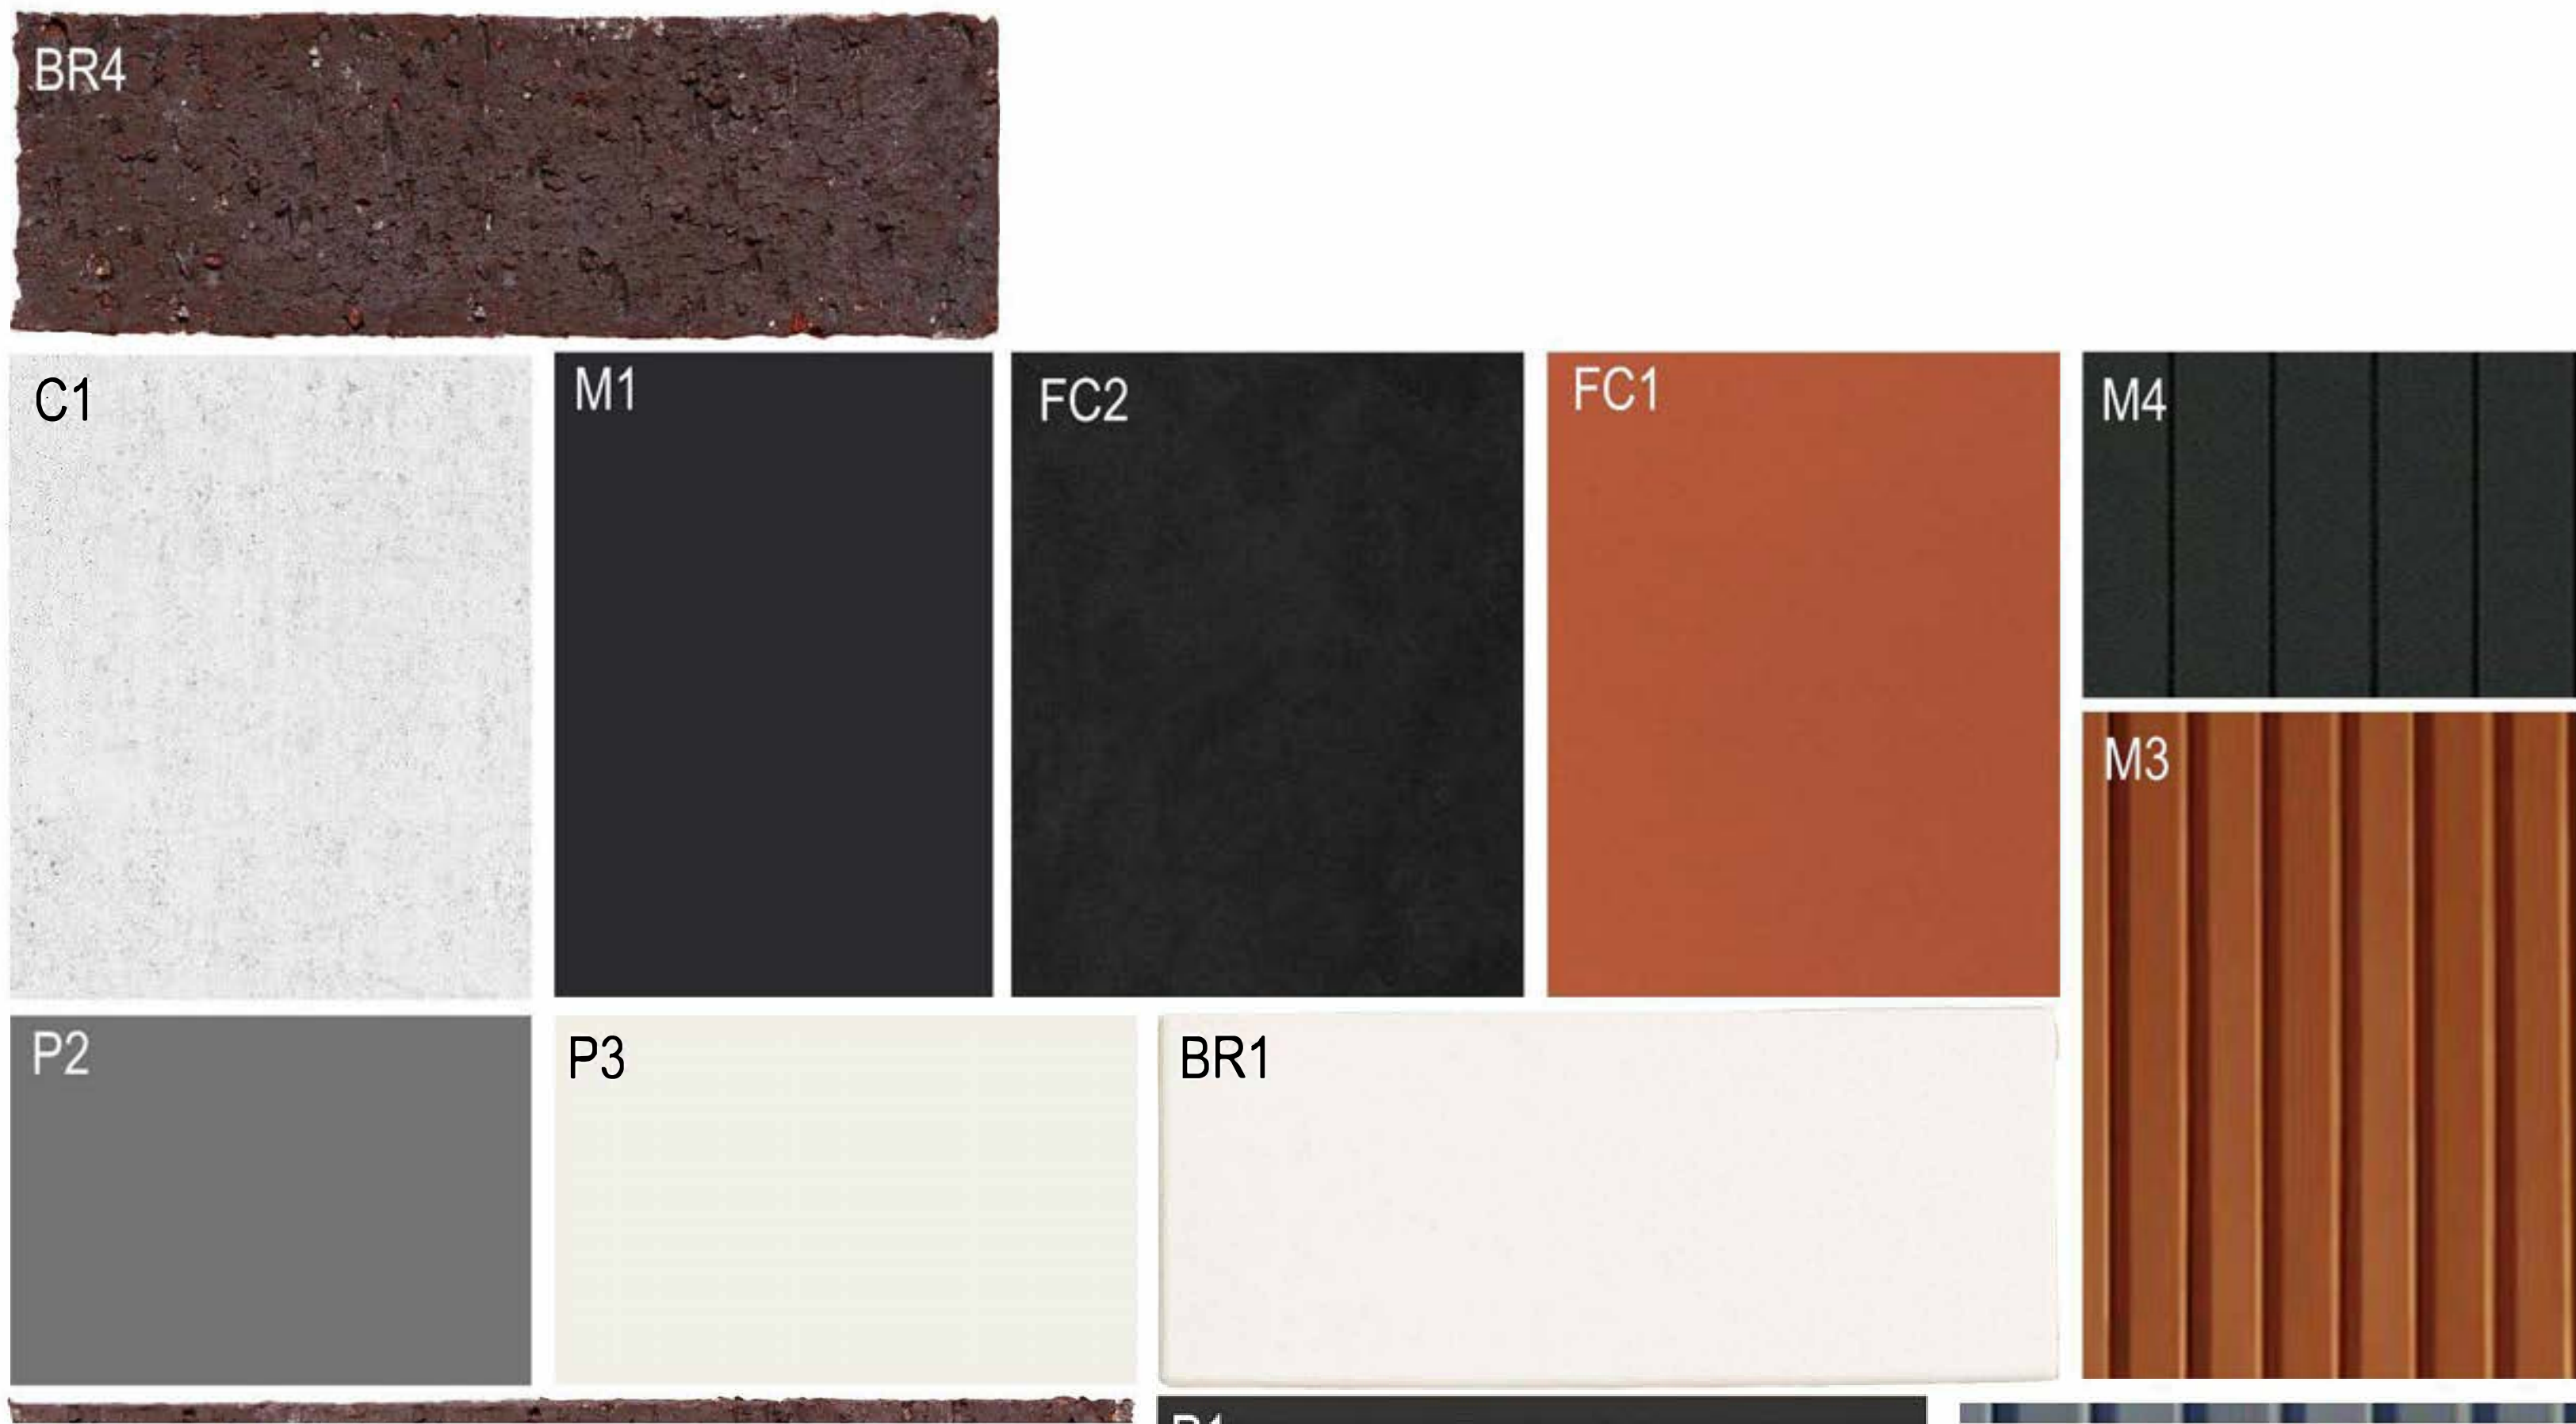

EXTERNAL FINISHES

- BR1 Brick - Off White
BR2 Brick - Light Beige
BR3 Brick - Light Brown
BR4 Brick - Brown
BR5 Brick - Dark Brown
C1 Concrete - Natural Finish
FC1 Panelling - Brown
FC2 Panelling - Graphite
P1 Paint Finish - Dark Charcoal
P2 Paint Finish - Grey
P3 Paint Finish - Off-White
(To Match BR1)
P4 Paint Finish - Brown
(To Match FC1)
M1 Metal Finish - Black Powdercoat
M2 Metal Cladding - Grey
M3 Metal Cladding - Brown
M4 Metal Cladding - Dark Charcoal



Planning &
Environment

Issued under the Environmental Planning and Assessment Act

Approved Section: S. 4.38 Application No: SSD-35370706

Granted on: 1st December 2023 Sheet no: 1 of 47 Signed: 

DATE	REVISION	BY	CHK	NO.
26/08/2022	FOR APPROVAL	SH	GD	02
18/08/2023	FOR APPROVAL	SH	GD	05

DATE	REVISION	BY	CHK	NO.

CONSULTANTS			
CIVIL ENGINEER	☐	MPC	T (02) 4927 5566
STRUCTURAL ENGINEER	☐	NORTHROP	T (02) 9241 4188
LANDSCAPE ARCHITECT	☐	ARCADIA	T (02) 8571 2900
QUANTITY SURVEYOR	☐	WT GROUP	T (02) 9528 7422
TRAFFIC CONSULTANT	☐	VARGA TRAFFIC PLANNING	T (02) 9004 3224

CONSULTANTS			
GEOTECHNICAL ENGINEER	☐	DOUGLAS PARTNERS	T (02) 9809 0666

Uniting



Level 4, 222 Clarence Street
Sydney, NSW 2000 Australia
Plus Architecture Pty. Ltd.
ACN 600596303
Nominated Architect (NSW):
Amit Julka 10002 | Rido Pin 11286


Melbourne
Brisbane
Christchurch
Sydney
Western Australia
Auckland
Telephone
+61 2 8623 7000
Instagram
arch@plusarchitecture.com.au
www.plusarchitecture.com.au

PROJECT 27 TIRAL STREET, CHARLESTOWN	DRAWING TITLE EXTERNAL FINISHES
In accepting and utilising this document the recipient agrees that Plus Architecture Pty. Ltd. ACN 600596303, retain all copyright, title, liability law and other rights including copyright and intellectual property rights. The recipient agrees not to use this document for any purpose other than its intended use, to waive all claims against Plus Architecture resulting from unauthorised disclosure, or to reuse the document on other projects without the prior written consent of Plus Architecture. Under no circumstances shall transfer of this document be deemed a sale. Plus Architecture makes no warranty of fitness for any purpose. The Builder/Contractor shall verify job dimensions prior to any work commencing. Figure dimensions shall take precedence over scaled work.	

FOR APPROVAL

SCALE 1:200, 1:6.67 @A1	REVISION 05	
DATE 18/08/2023	PLOT DATE 18/08/2023	
DRAWN SH	CHECKED GD	
JOB NO. 20456	DRAWING NO. PLA-CT-MP-DWG-AR-P4-00003	

DRAWING TO BE READ IN CONJUNCTION WITH A0900 LEGEND, RELEVANT SCHEDULES AND PROJECT SPECIFICATION.

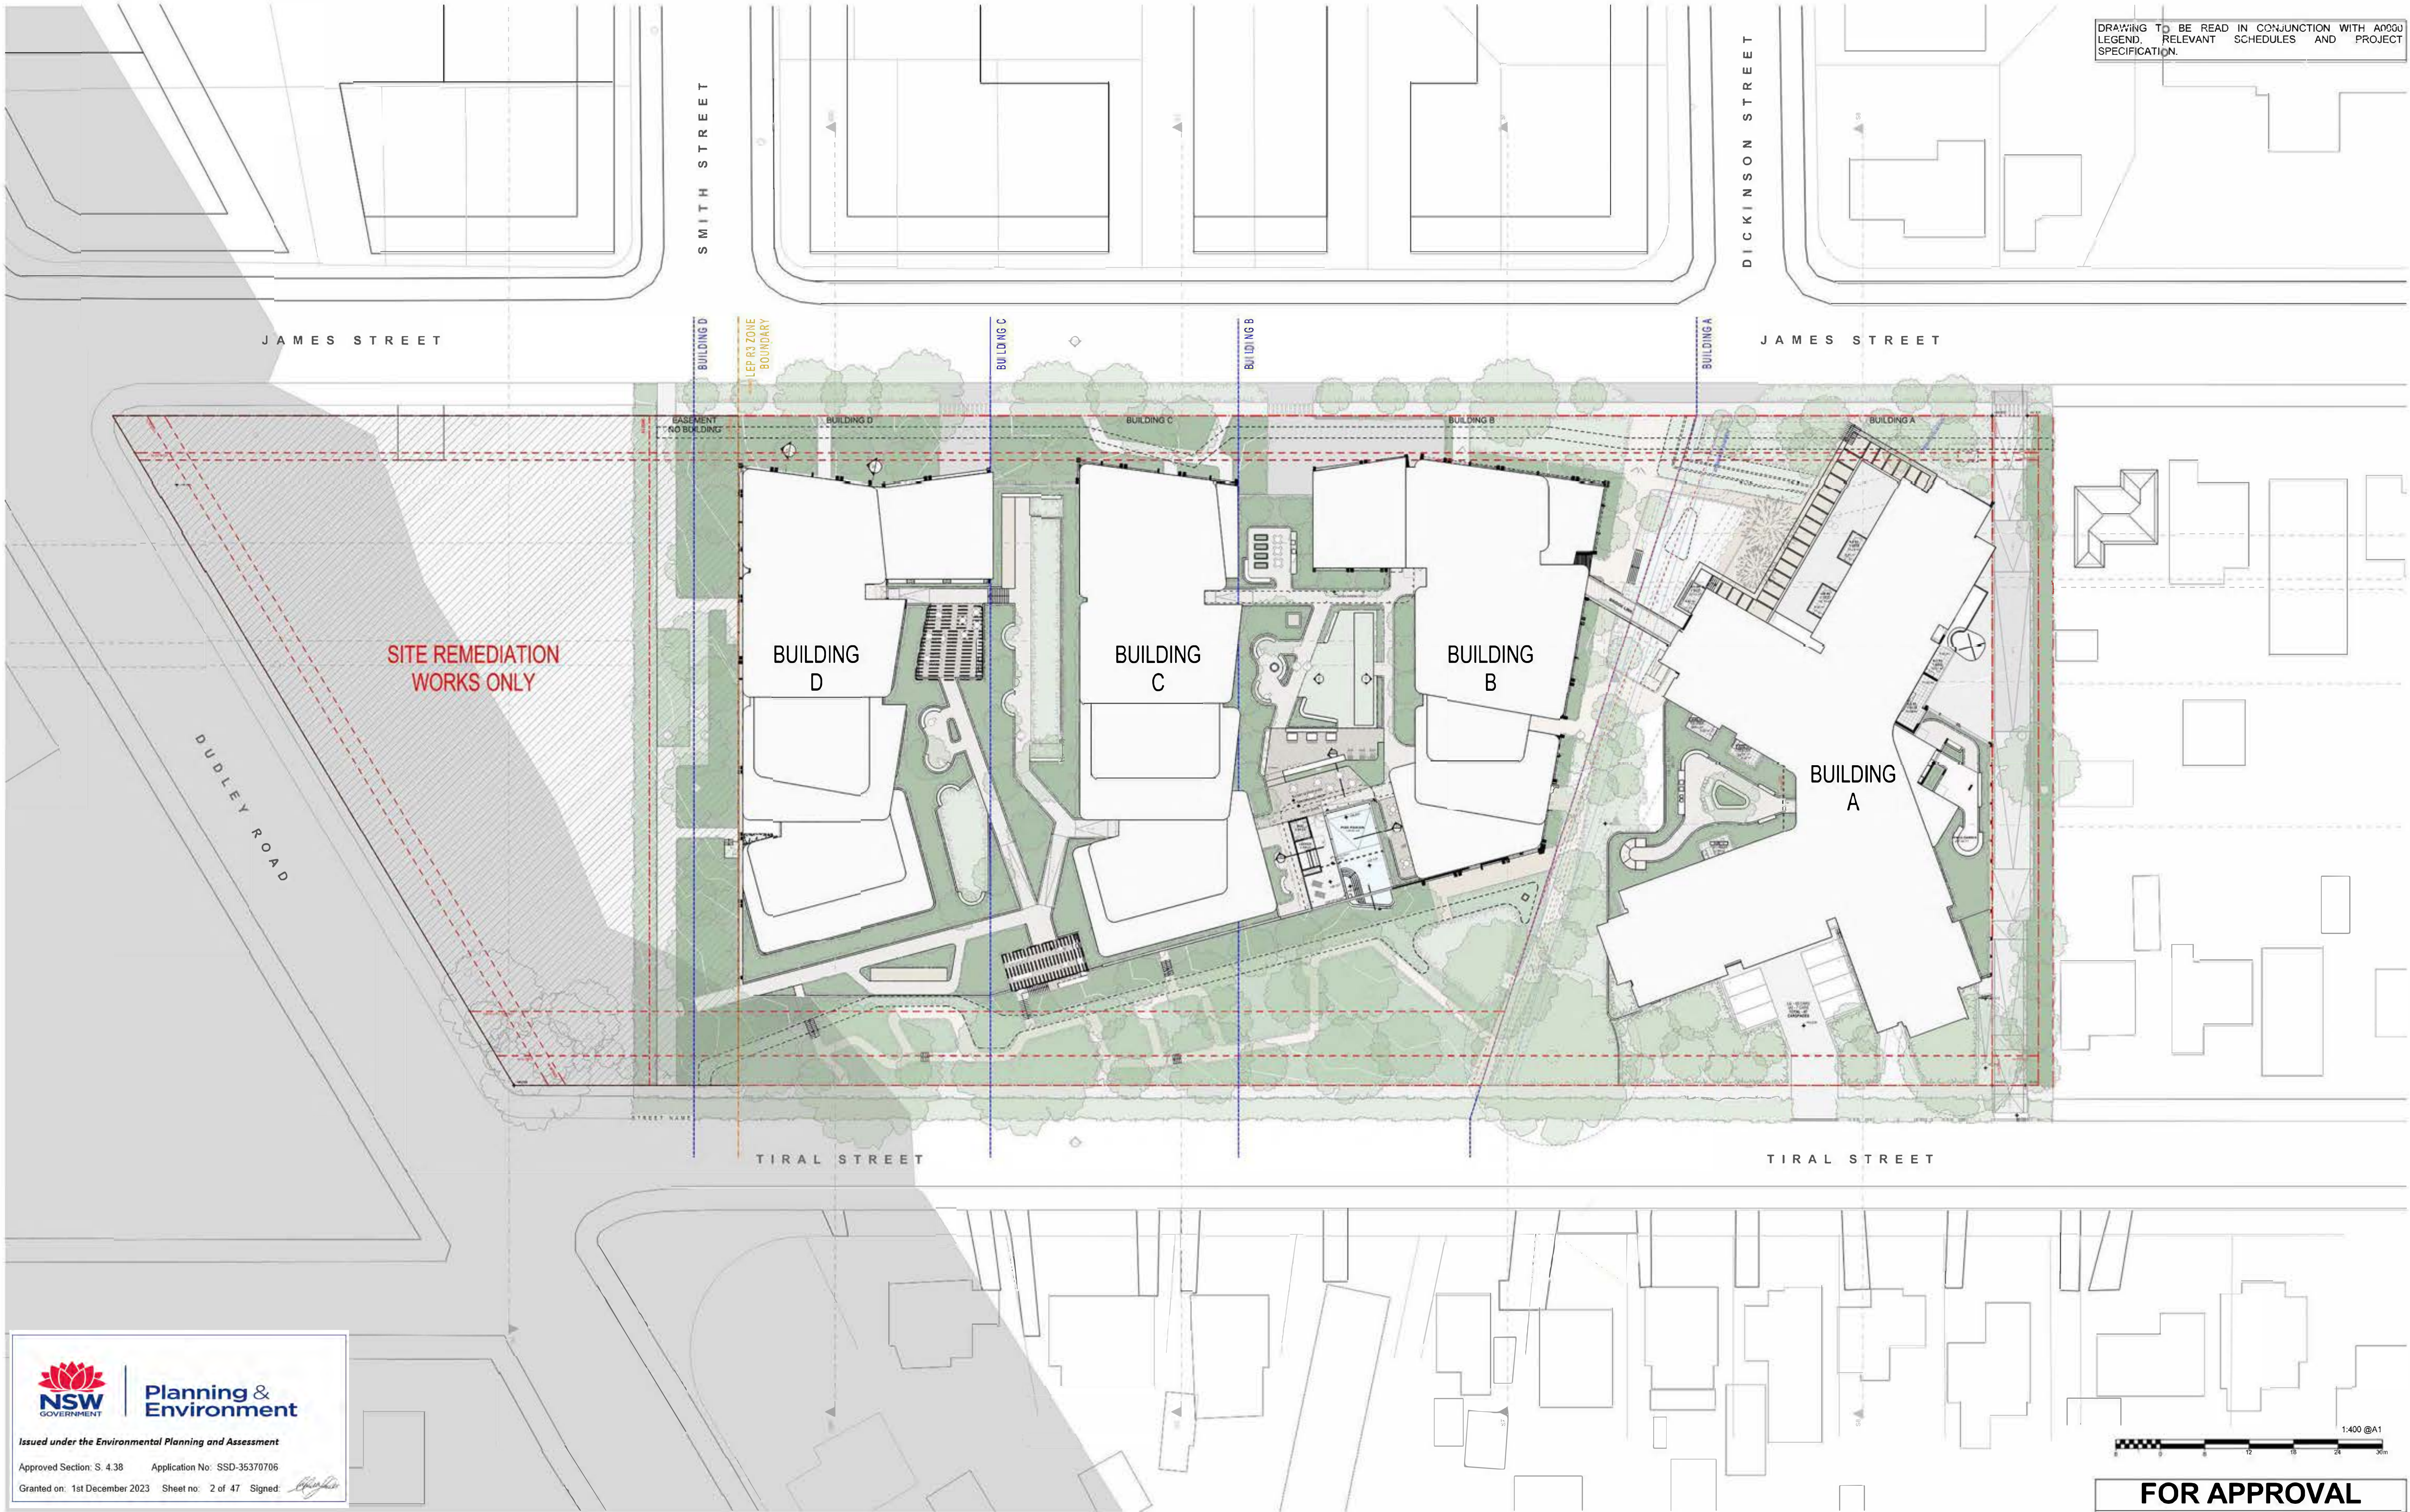



Planning & Environment

Issued under the Environmental Planning and Assessment

Approved Section: S. 4.38 Application No: SSD-35370706

Granted on: 1st December 2023 Sheet no: 2 of 47 Signed: 

DATE	REVISION	BY	CHK	NO.
26/08/2022	FOR APPROVAL	SH	GD	02
18/08/2023	FOR APPROVAL	SH	GD	05

DATE	REVISION	BY	CHK	NO.

CONSULTANTS			
CIVIL ENGINEER	☐	MPC	T (02) 4927 5566
STRUCTURAL ENGINEER	☐	NORTHROP	T (02) 9241 4188
LANDSCAPE ARCHITECT	☐	ARCADIA	T (02) 8371 3900
QUANTITY SURVEYOR	☐	WT GROUP	T (02) 9929 7422
TRAFFIC CONSULTANT	☐	WARGA TRAFFIC PLANNING	T (02) 9904 3224

CONSULTANTS			
GEOTECHNICAL ENGINEER	☐	DOUGLAS PARTNERS	T (02) 9809 0666

Uniting

+
Level 4, 222 Clarence Street
Sydney, NSW 2000 Australia
Plus Architecture Pty. Ltd.
ACN 600566303
Nominated Architect (NSW)
Amit Julka 10002 | Rido Pin 11286

plus
architects
Melbourne
Brisbane
Christchurch
Sydney
Western Australia
Auckland
Telephone
+61 2 8823 7000
Instagram
arch@plusarchitecture.com.au
www.plusarchitecture.com.au


PROJECT
**27 TIRAL STREET,
CHARLESTOWN**

DRAWING TITLE
WHOLE OF SITE PLAN

SCALE
1:400 @A1
DATE
18/08/2023
DRAWN
SH
JOB NO.
20456

REVISION
05
PLOT DATE
18/08/2023
CHECKED
GD
DRAWING NO.
PLA-CT-MP-DWG-AR-P4-00004



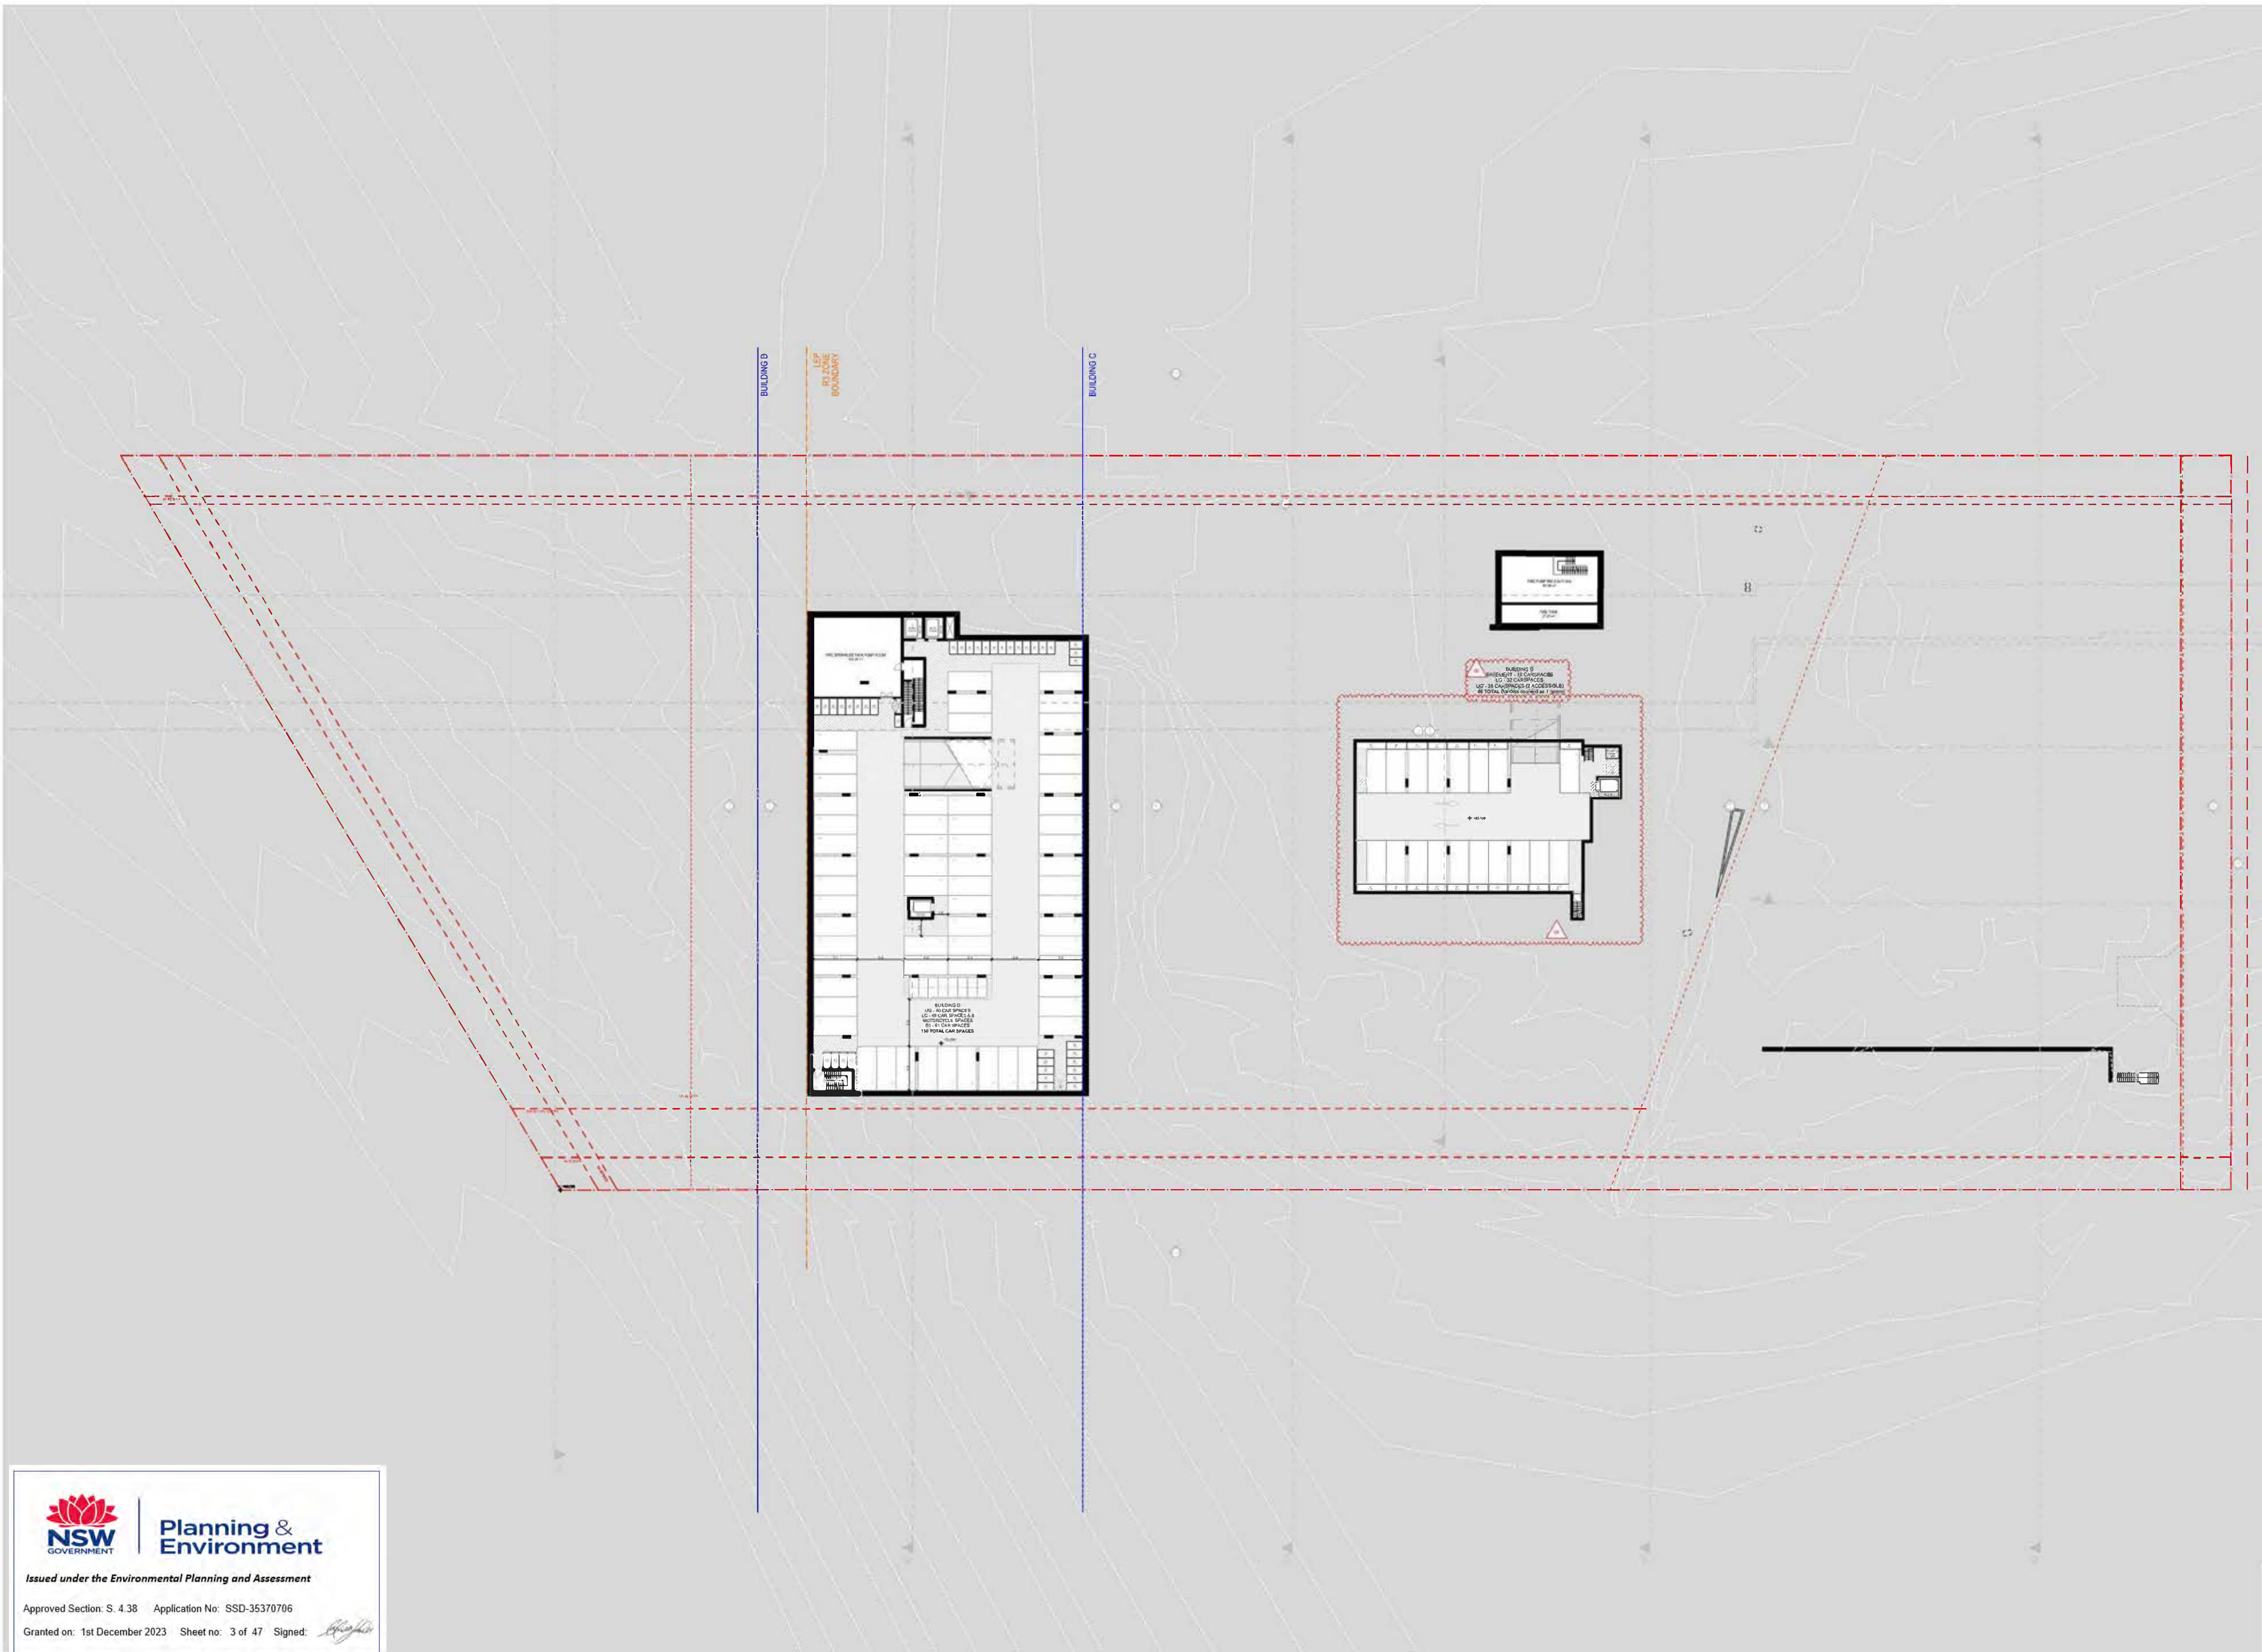

Planning &
Environment

Issued under the Environmental Planning and Assessment

Approved Section: S. 4.38 Application No: SSD-35370706

Granted on: 1st December 2023 Sheet no: 3 of 47 Signed:



FOR APPROVAL


DATE	REVISION	BY	CHK	NO.
27/05/2022	FOR INFORMATION	AC	GD	K
7/06/2022	FOR INFORMATION	AC	GD	L
17/06/2022	FOR INFORMATION	AC	GD	N
21/07/2022	FOR INFORMATION	AC	GD	S
26/07/2022	FOR INFORMATION	AC	GD	T
5/08/2022	FOR INFORMATION	AC	GD	V
19/08/2022	FOR APPROVAL	SH	GD	01
26/08/2022	FOR APPROVAL	SH	GD	02
26/08/2022	FOR APPROVAL	SH	GD	03
20/07/2023	FOR COORDINATION	MA	GD	AA

DATE	REVISION	BY	CHK	NO.
31/07/2023	FOR COORDINATION	MA	GD	AB
15/08/2023	FOR COORDINATION	MA	GD	AC
18/08/2023	FOR APPROVAL	MA	GD	05
29/09/2023	FOR APPROVAL	RM	GD	06

CONSULTANTS			
CIVIL ENGINEER	☐	MPC	T (02) 4927 5566
STRUCTURAL ENGINEER	☐	NORTHROP	T (02) 9241 4188
LANDSCAPE ARCHITECT	☐	ARCADIA	T (02) 8571 3900
QUANTITY SURVEYOR	☐	WT GROUP	T (02) 9528 7422
TRAFFIC CONSULTANT	☐	WARGA TRAFFIC PLANNING	T (02) 9004 3224

CONSULTANTS			
GEOTECHNICAL ENGINEER	☐	DOUGLAS PARTNERS	T (02) 9800 0666

Uniting

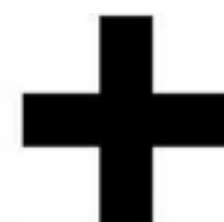

Level 4, 222 Clarence Street
Sydney, NSW 2000 Australia
Plus Architecture Pty. Ltd.
ACN 600568303
Nominated Architect (NSW).
Amit Julka 10002 | Rido Pin 11286

Melbourne
Brisbane
Christchurch
Sydney
Western Australia
Auckland
Telephone
+61 2 8823 7000
Instagram
@plusarchitecture
arch@plusarchitecture.com.au
www.plusarchitecture.com.au

PROJECT 27 TIRAL STREET, CHARLESTOWN	DRAWING TITLE FLOOR PLAN - BASEMENT
In accepting and utilising this document the recipient agrees that Plus Architecture Pty. Ltd. ACN 600568303, retain all copyright law, statutory law and other rights including copyright and trademark/property rights. The recipient agrees not to use this document for any purpose other than its intended use, to waive all claims against Plus Architecture resulting from unauthorised disclosure or to reuse the document or other projects without the prior written consent of Plus Architecture. Under no circumstances shall transfer of this document be deemed a sale. Plus Architecture makes no warranties of fitness for any purpose. The Builder/Contractor shall verify job dimensions prior to any work commencing. Figured dimensions shall take precedence over scaled work.	

SCALE 1:400 @A1	REVISION 06	
DATE 13/10/2023	PLOT DATE 13/10/2023	
DRAWN RM	CHECKED GD	
JOB NO. 20456	DRAWING NO. PLA-CT-MP-DWG-AR-P4-00100	

DRAWING TO BE READ IN CONJUNCTION WITH A0000
LEGEND, RELEVANT SCHEDULES AND PROJECT
SPECIFICATION.



Issued under the Environmental Planning and Assessment

Approved Section: S. 4.38 Application No: SSD-35370706

Granted on: 1st December 2023 Sheet no: 4 of 47 Signed: [Signature]

DATE	REVISION	BY	CHK	NO.
18/09/2021	ISSUE	AC	GD	D
12/11/2021	ISSUE	AC	GD	E
10/12/2021	FOR INFORMATION	AC	GD	F
27/05/2022	FOR INFORMATION	AC	GD	K
7/06/2022	FOR INFORMATION	AC	GD	L
29/06/2022	FOR INFORMATION	AC	GD	N
21/07/2022	FOR INFORMATION	AC	GD	P
26/07/2022	FOR INFORMATION	AC	GD	S
2/08/2022	FOR INFORMATION	AC	GD	T
2/08/2022	FOR INFORMATION	AC	GD	U

DATE	REVISION	BY	CHK	NO.
5/08/2022	FOR INFORMATION	AC	GD	V
18/08/2022	FOR INFORMATION	AC	GD	X
19/08/2022	FOR APPROVAL	SH	GD	01
26/08/2022	FOR APPROVAL	SH	GD	02
26/08/2022	FOR APPROVAL	SH	GD	03
20/07/2023	FOR COORDINATION	MA	GD	AA
31/07/2023	FOR COORDINATION	MA	GD	AB
15/08/2023	FOR COORDINATION	MA	GD	AC
18/08/2023	FOR APPROVAL	MA	GD	05
25/09/2023	FOR APPROVAL	RM	GD	06

CONSULTANTS			
CIVIL ENGINEER	☐	MPC	T (02) 4927 5566
STRUCTURAL ENGINEER	☐	NORTHROP	T (02) 9241 1188
LANDSCAPE ARCHITECT	☐	ARCADIA	T (02) 9571 2900
QUANTITY SURVEYOR	☐	WT GROUP	T (02) 9528 7422
TRAFFIC CONSULTANT	☐	VARQA TRAFFIC PLANNING	T (02) 9904 3224

CONSULTANTS			
GEOTECHNICAL ENGINEER	☐	DOUGLAS PARTNERS	T (02) 9809 0666

Uniting



Level 4, 222 Clarence Street
Sydney, NSW 2000 Australia
Plus Architecture Pty. Ltd.
ACN 60056803
Nominated Architect (NSW)
Amit Julka 10002 | Rido Pin 11286




Melbourne
Brisbane
Christchurch
Sydney
Western Australia
Auckland
Telephone
+61 2 8823 7000
Instagram
plusarchitecture
arch@plusarchitecture.com.au
www.plusarchitecture.com.au

PROJECT
27 TIRAL STREET,
CHARLESTOWN

DRAWING TITLE
FLOOR PLAN - LOWER
GROUND

It is a condition of using this document that the recipient agrees that Plus Architecture Pty. Ltd. (ACN 60056803) retain all copyright, title, and other rights including copyright and trademark property rights. The recipient agrees not to use this document for any purpose other than its intended use, to waive all claims against Plus Architecture resulting from unauthorized use, and to hold the document or other projects without the prior written consent of Plus Architecture. Under no circumstances shall transfer of this document be deemed a sale. Plus Architecture makes no warranty of fitness for any purpose. The Builder/Contractor shall verify job dimensions prior to any work commencing. Filled dimensions shall take precedence over scaled work.

 

FOR APPROVAL

SCALE 1:400 @A1	REVISION 06	
DATE 13/10/2023	PLOT DATE 13/10/2023	
DRAWN RM	CHECKED GD	
JOB NO. 20456	DRAWING NO. PLA-CT-MP-DWG-AR-P4-00101	

DRAWING TO BE READ IN CONJUNCTION WITH A0900
LEGEND, RELEVANT SCHEDULES AND PROJECT
SPECIFICATION.





Planning &
Environment

Issued under the Environmental Planning and Assessment Act

Approved Section: S. 4.38 Application No: SSD-35370706

Granted on: 1st December 2023 Sheet no: 5 of 47 Signed: 

DATE	REVISION	BY	CHK	NO.	DATE	REVISION	BY	CHK	NO.	CONSULTANTS		CONSULTANTS		CONSULTANTS		CONSULTANTS	
18/09/2021	ISSUE	AC	GD	D	5/08/2022	FOR INFORMATION	AC	GD	V	CIVIL ENGINEER	☐ MPC	T (02) 4927 5566	GEOTECHNICAL ENGINEER	☐	DOUGLAS PARTNERS	T (02) 9809 0666	</

DRAWING TO BE READ IN CONJUNCTION WITH A0000
LEGEND, RELEVANT SCHEDULES AND PROJECT
SPECIFICATION.



Planning &
Environment

Issued under the Environmental Planning and Assessment

Approved Section: S. 4.38 Application No: SSD-35370706

Granted on: 1st December 2023 Sheet no: 6 of 47 Signed:

DATE	REVISION	BY	CHK	NO.
18/09/2021	ISSUE	AC	GD	C
12/11/2021	ISSUE	AC	GD	D
10/12/2021	FOR INFORMATION	AC	GD	E
27/05/2022	FOR INFORMATION	AC	GD	K
7/06/2022	FOR INFORMATION	AC	GD	L
29/06/2022	FOR INFORMATION	AC	GD	N
21/07/2022	FOR INFORMATION	AC	GD	P
26/07/2022	FOR INFORMATION	AC	GD	S
2/08/2022	FOR INFORMATION	AC	GD	T
2/08/2022	FOR INFORMATION	AC	GD	U

DATE	REVISION	BY	CHK	NO.
5/08/2022	FOR INFORMATION	AC	GD	V
18/08/2022	FOR INFORMATION	AC	GD	X
19/08/2022	FOR APPROVAL	SH	GD	01
26/08/2022	FOR APPROVAL	SH	GD	02
26/08/2022	FOR APPROVAL	SH	GD	03
12/10/2022	FOR APPROVAL - RFI	SH	GD	04
20/07/2023	FOR COORDINATION	MA	GD	AA
31/07/2023	FOR COORDINATION	MA	GD	AB
15/08/2023	FOR COORDINATION	MA	GD	AC
18/08/2023	FOR APPROVAL	MA	GD	05

CONSULTANTS			
CIVIL ENGINEER	☐	MPC	T (02) 4927 5566
STRUCTURAL ENGINEER	☐	NORTHROP	T (02) 9241 4188
LANDSCAPE ARCHITECT	☐	ARCADIA	T (02) 8571 2900
QUANTITY SURVEYOR	☐	WT GROUP	T (02) 9929 7422
TRAFFIC CONSULTANT	☐	VARGA TRAFFIC PLANNING	T (02) 9004 3224

CONSULTANTS			
GEOTECHNICAL ENGINEER	☐	DOUGLAS PARTNERS	T (02) 9809 0666

Uniting



Level 4, 222 Clarence Street
Sydney, NSW 2000 Australia
Plus Architecture Pty. Ltd.
ACN 60068403
Nominated Architect (NSW)
Amit Julka 10002 | Rido Pin 11286



Melbourne
Brisbane
Christchurch
Sydney
Western Australia
Auckland
Telephone
+61 2 8823 7000
Email
arch@plusarchitecture.com.au
www.plusarchitecture.com.au

PROJECT
27 TIRAL STREET,
CHARLESTOWN

DRAWING TITLE
FLOOR PLAN - LEVEL 01

In accepting and utilising this document the recipient agrees that Plus Architecture Pty. Ltd. (ACN 60068403) shall retain all copyright and other rights including copyright and trademarked property rights. The recipient agrees not to use this document for any purpose other than its intended use, to waive all claims against Plus Architecture resulting from unauthorised use, or to reuse the document on other projects without the prior written consent of Plus Architecture. Under no circumstances shall the use of this document be deemed a sale. Plus Architecture makes no warranties of fitness for any purpose. The Builder/Contractor shall verify all dimensions prior to any work commencing. If any dimensions shall take precedence over scaled work.

1:400 @A1


FOR APPROVAL

SCALE
1:400 @A1
DATE
18/08/2023
DRAWN
MA
JOB NO.
20456

REVISION
05
PLOT DATE
18/08/2023
CHECKED
GD

DRAWING NO.
PLA-CT-MP-DWG-AR-P4-00103

DRAWING TO BE READ IN CONJUNCTION WITH A0000
LEGEND, RELEVANT SCHEDULES AND PROJECT
SPECIFICATION.

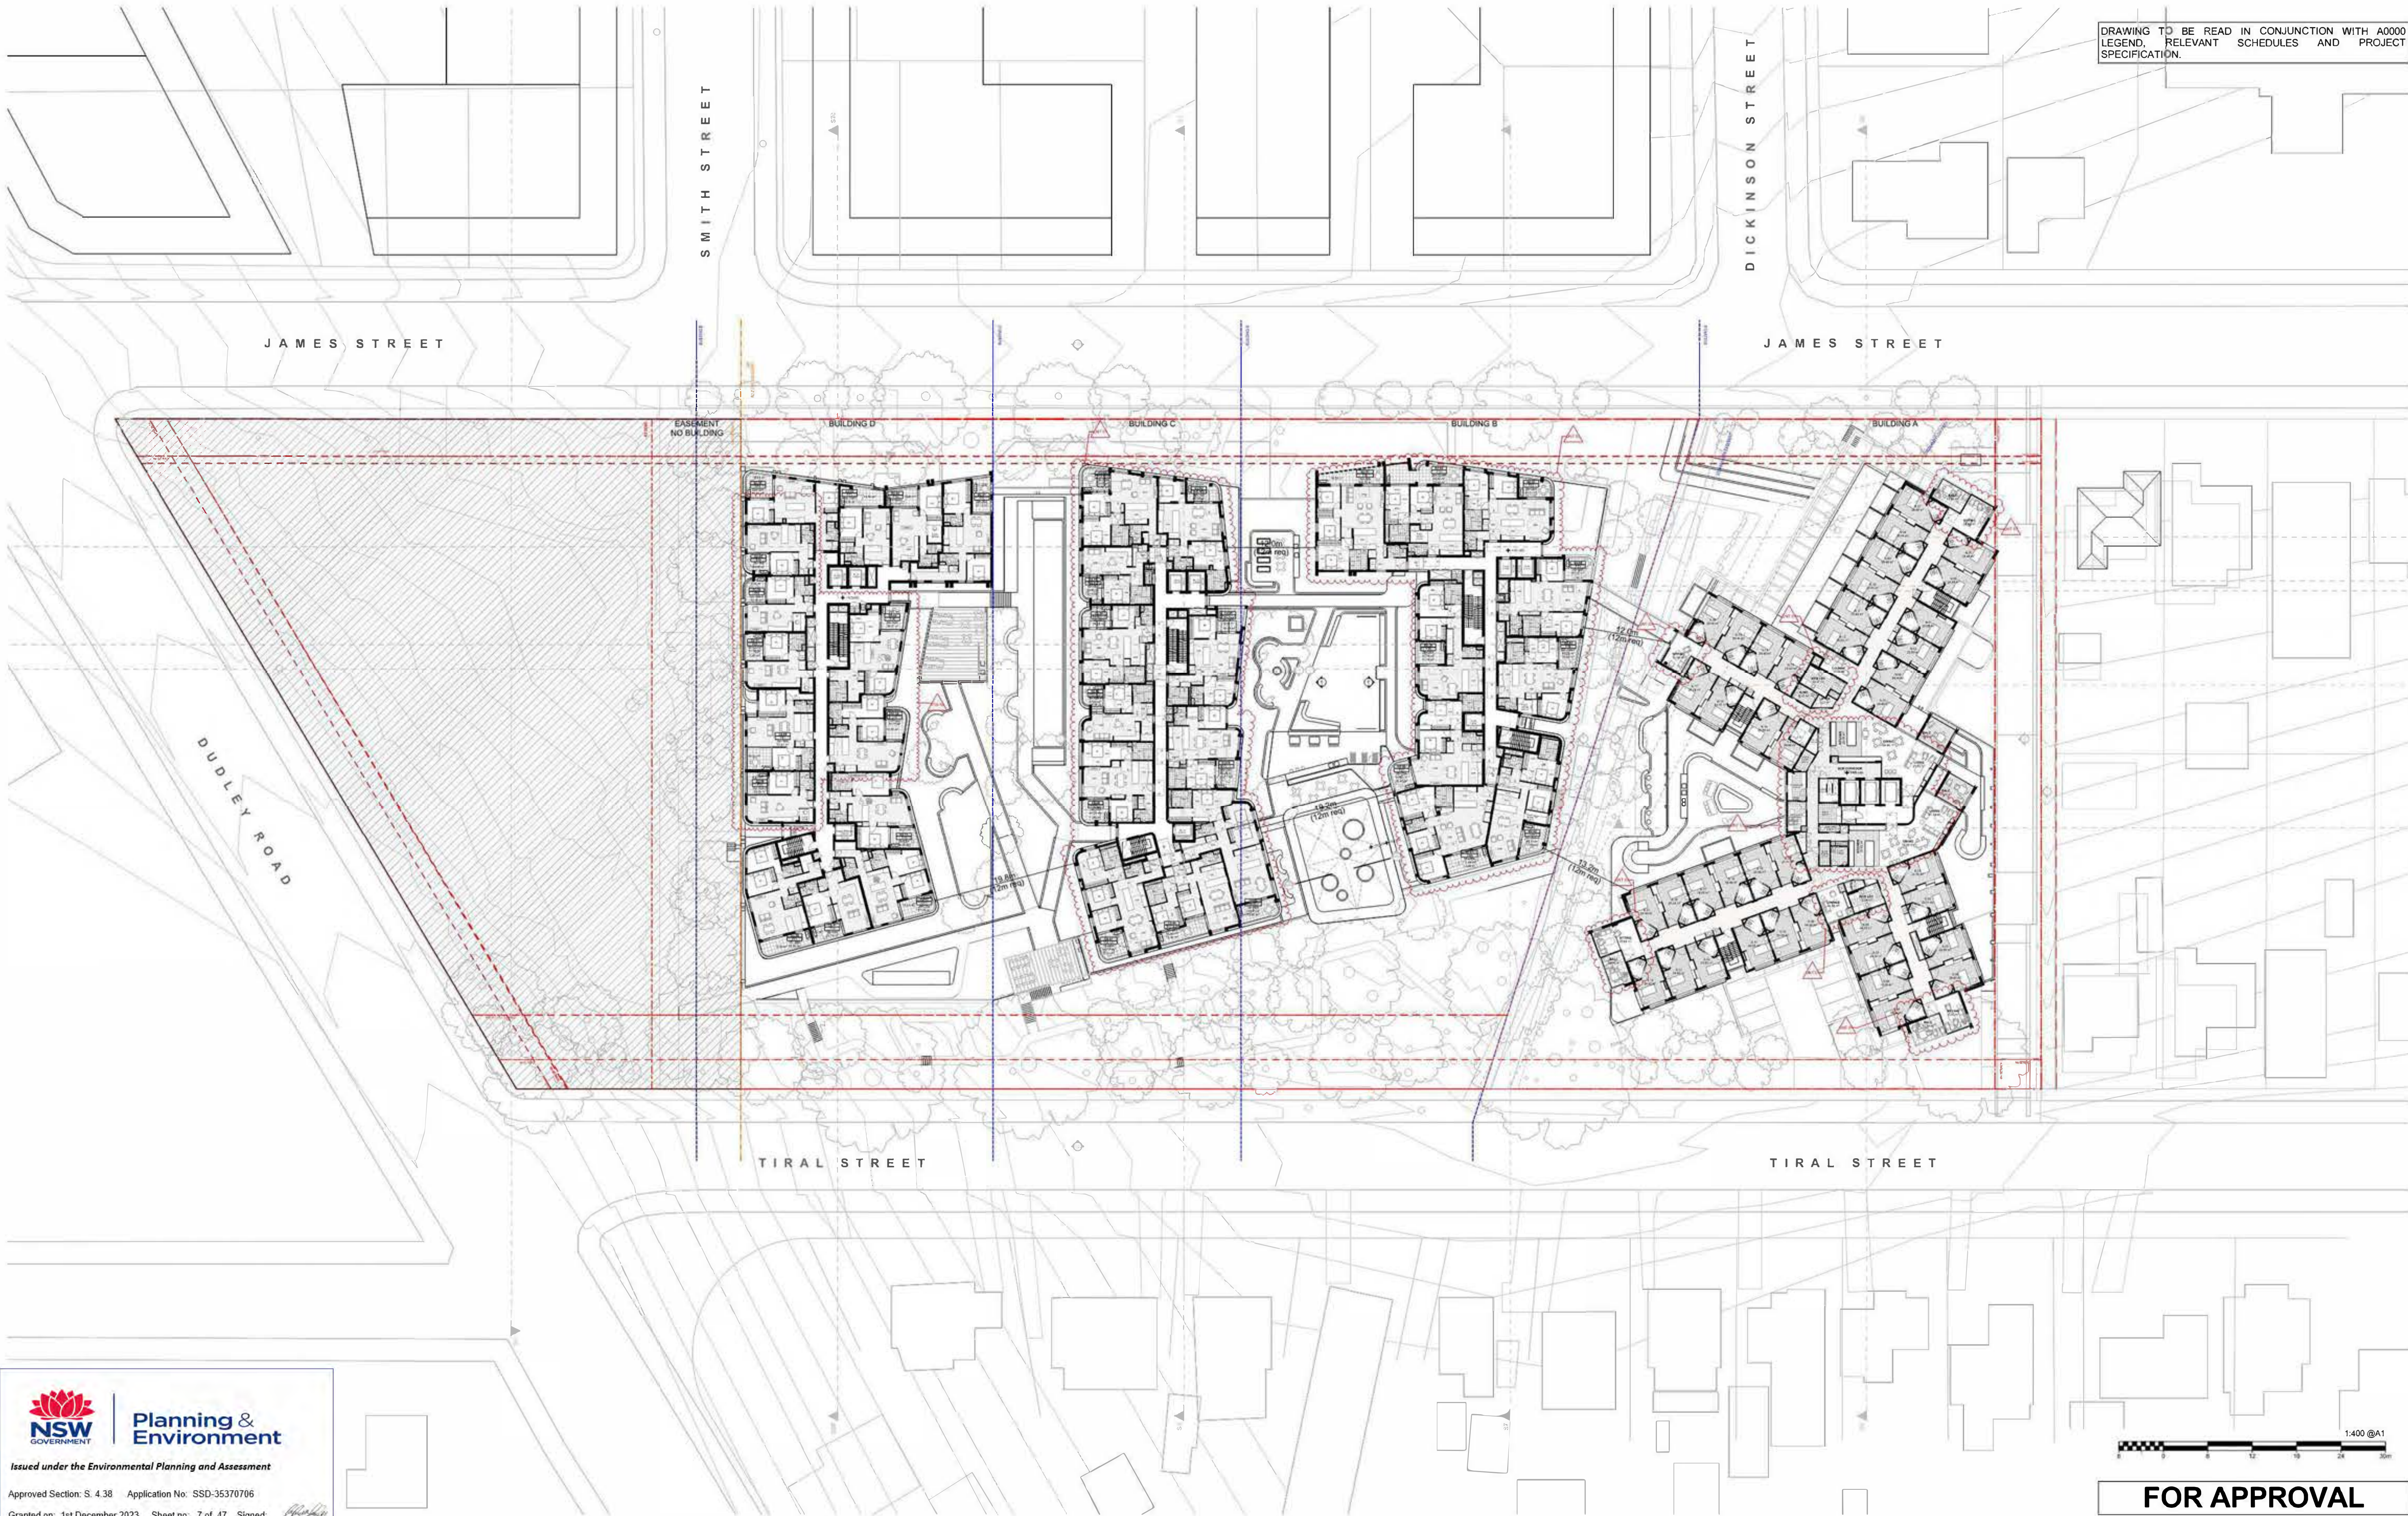



Planning & Environment
Issued under the Environmental Planning and Assessment

Approved Section: S. 4.38 Application No: SSD-35370706
Granted on: 1st December 2023 Sheet no: 7 of 47 Signed: 

DATE	REVISION	BY	CHK	NO.
3/06/2021	FOR INFORMATION	AC	GD	B
18/09/2021	ISSUE	AC	GD	C
12/11/2021	ISSUE	AC	GD	D
10/12/2021	FOR INFORMATION	AC	GD	E
27/05/2022	FOR INFORMATION	AC	GD	K
7/06/2022	FOR INFORMATION	AC	GD	L
17/06/2022	FOR INFORMATION	AC	GD	N
21/07/2022	FOR INFORMATION	AC	GD	S
26/07/2022	FOR INFORMATION	AC	GD	T
5/08/2022	FOR INFORMATION	AC	GD	V

DATE	REVISION	BY	CHK	NO.
19/08/2022	FOR APPROVAL	SH	GD	01
26/08/2022	FOR APPROVAL	SH	GD	02
26/08/2022	FOR APPROVAL	SH	GD	03
20/07/2023	FOR COORDINATION	MA	GD	AA
31/07/2023	FOR COORDINATION	MA	GD	AB
15/08/2023	FOR COORDINATION	MA	GD	AC
18/08/2023	FOR APPROVAL	MA	GD	05

CONSULTANTS			
CIVIL ENGINEER	☐	MPC	T (02) 4927 5566
STRUCTURAL ENGINEER	☐	NORTHROP	T (02) 9241 4188
LANDSCAPE ARCHITECT	☐	ARCADIA	T (02) 8571 2900
QUANTITY SURVEYOR	☐	WT GROUP	T (02) 9520 7422
TRAFFIC CONSULTANT	☐	VARGA TRAFFIC PLANNING	T (02) 9004 3224

CONSULTANTS			
GEOTECHNICAL ENGINEER	☐	DOUGLAS PARTNERS	T (02) 9809 0666

Uniting

plus
Level 4, 222 Clarence Street
Sydney, NSW 2000 Australia
Plus Architecture Pty. Ltd.
ACN 600566303
Nominated Architect (NSW):
Amit Julka 10002 | Rido Pin 11286

plus
Melbourne
Brisbane
Christchurch
Sydney
Western Australia
Auckland
Telephone
+61 2 8823 7000
Email
arch@plusarchitecture.com.au
www.plusarchitecture.com.au

PROJECT
**27 TIRAL STREET,
CHARLESTOWN**


DRAWING TITLE
FLOOR PLAN - LEVEL 02-03

SCALE
1:400 @A1
DATE
18/08/2023
DRAWN
MA
JOB NO.
20456

REVISION
05
PLOT DATE
18/08/2023
CHECKED
GD
DRAWING NO.
PLA-CT-MP-DWG-AR-P4-00104



DRAWING TO BE READ IN CONJUNCTION WITH A0000
LEGEND, RELEVANT SCHEDULES AND PROJECT
SPECIFICATION.

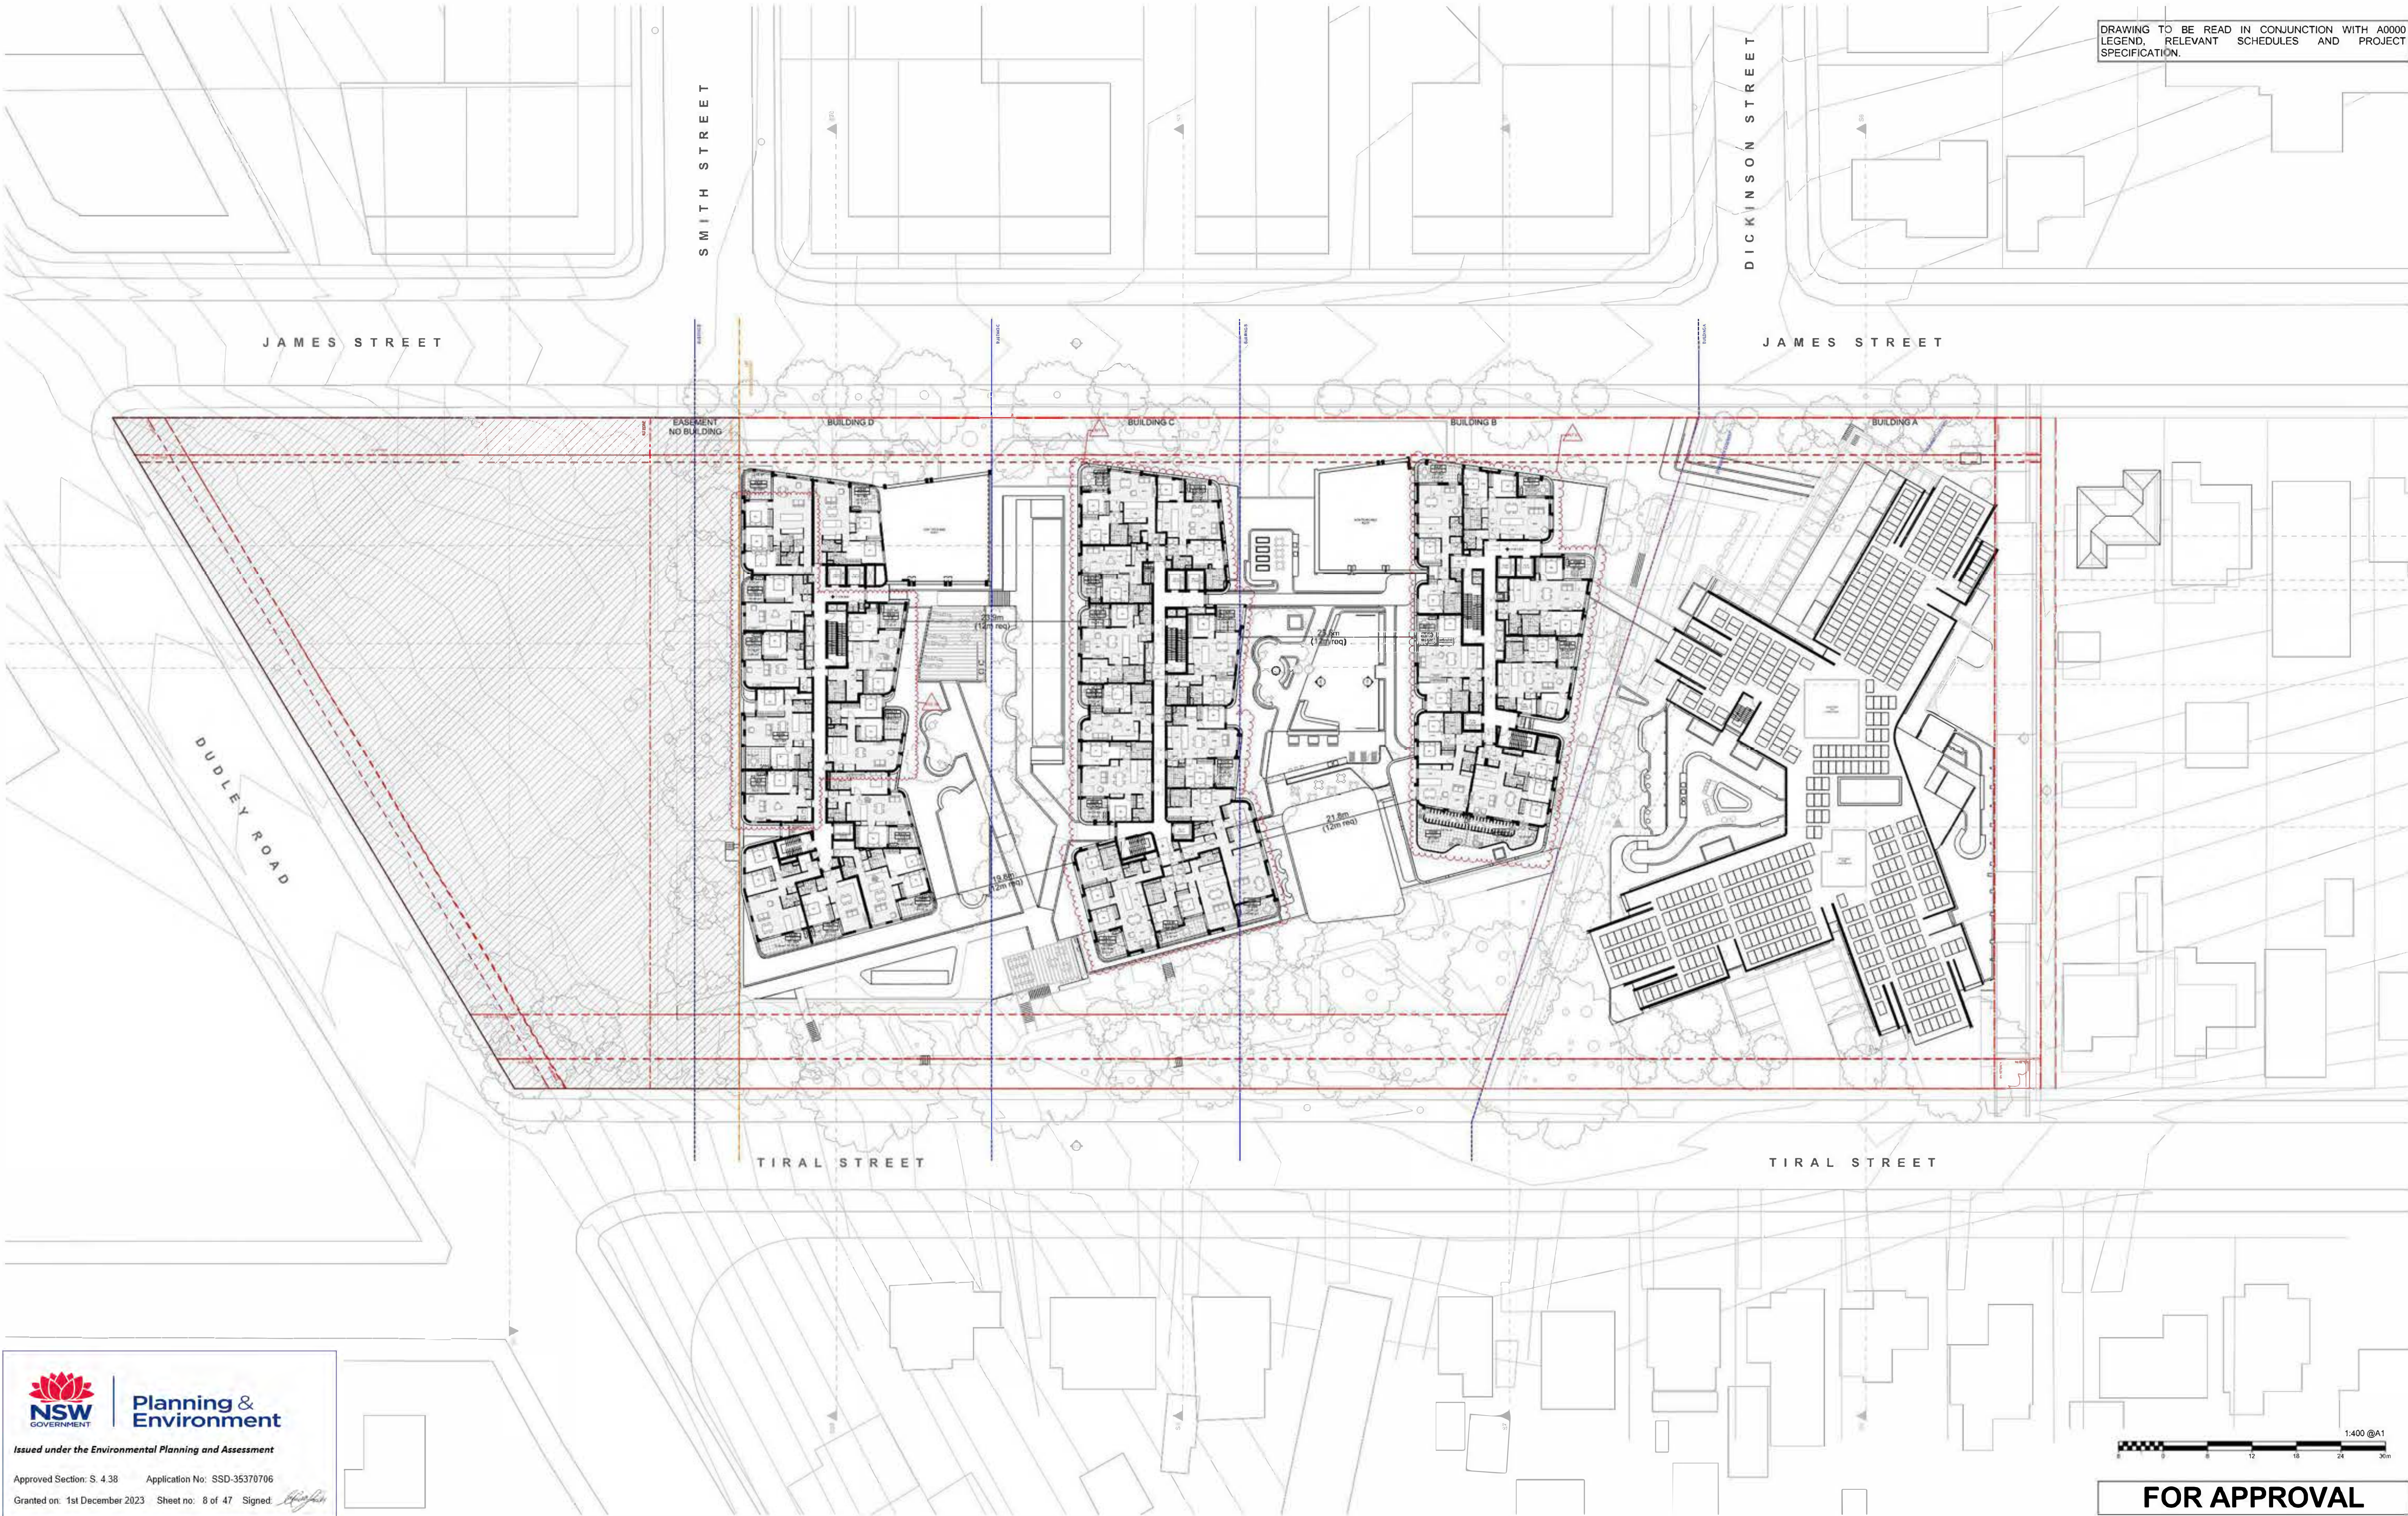

Planning &
Environment

Issued under the Environmental Planning and Assessment

Approved Section: S. 4.38 Application No: SSD-35370706

Granted on: 1st December 2023 Sheet no: 8 of 47 Signed: *[Signature]*

DATE	REVISION	BY	CHK	NO.
3/06/2021	FOR INFORMATION	AC	GD	B
18/09/2021	ISSUE	AC	GD	C
12/11/2021	ISSUE	AC	GD	D
10/12/2021	FOR INFORMATION	AC	GD	E
27/05/2022	FOR INFORMATION	AC	GD	K
7/06/2022	FOR INFORMATION	AC	GD	L
17/06/2022	FOR INFORMATION	AC	GD	N
21/07/2022	FOR INFORMATION	AC	GD	S
26/07/2022	FOR INFORMATION	AC	GD	T
5/08/2022	FOR INFORMATION	AC	GD	V

DATE	REVISION	BY	CHK	NO.
19/08/2022	FOR APPROVAL	SH	GD	01
26/08/2022	FOR APPROVAL	SH	GD	02
26/08/2022	FOR APPROVAL	SH	GD	03
20/07/2023	FOR COORDINATION	MA	GD	AA
31/07/2023	FOR COORDINATION	MA	GD	AB
15/08/2023	FOR COORDINATION	MA	GD	AC
18/08/2023	FOR APPROVAL	MA	GD	05

CONSULTANTS			
CIVIL ENGINEER	☐	MPC	T (02) 4927 5566
STRUCTURAL ENGINEER	☐	NORTHROP	T (02) 9241 4188
LANDSCAPE ARCHITECT	☐	ARCADIA	T (02) 8571 2900
QUANTITY SURVEYOR	☐	WT GROUP	T (02) 9520 7422
TRAFFIC CONSULTANT	☐	VARGATRAFFIC PLANNING	T (02) 9094 3224

CONSULTANTS			
GEOTECHNICAL ENGINEER	☐	DOUGLAS PARTNERS	T (02) 9809 0666

Uniting



Level 4, 222 Clarence Street
Sydney, NSW 2000 Australia
Plus Architecture Pty. Ltd.
ACN 600566303
Nominated Architect (NSW)
Amit Julka 10002 | Rido Pin 11286



Melbourne
Brisbane
Christchurch
Sydney
Western Australia
Auckland
Telephone
+61 2 8223 7000
Instagram
@plusarchitecture
arch@plusarchitecture.com.au
www.plusarchitecture.com.au

PROJECT
27 TIRAL STREET,
CHARLESTOWN

DRAWING TITLE
FLOOR PLAN - LEVEL 04


In accepting and utilising this document the recipient agrees that Plus Architecture Pty. Ltd. (ACN 600566303) retain all copyright, title, proprietary and other rights including copyright and trademark property rights. The recipient agrees not to use this document for any purpose other than its intended use, to waive all claims against Plus Architecture resulting from unauthorised disclosure, or to incur the document or other projects without the prior written consent of Plus Architecture. Under no circumstances shall transfer of this document be deemed a sale. Plus Architecture makes no warranty of fitness for any purpose. The Builder/Contractor shall verify job dimensions prior to any work commencing. Figured dimensions shall take precedence over scaled work.

1:400 @A1

FOR APPROVAL

SCALE 1:400 @A1	REVISION 05	
DATE 18/08/2023	PLOT DATE 18/08/2023	
DRAWN MA	CHECKED GD	
JOB NO. 20456	DRAWING NO. PLA-CT-MP-DWG-AR-P4-00105	

DRAWING TO BE READ IN CONJUNCTION WITH A0000
LEGEND, RELEVANT SCHEDULES AND PROJECT
SPECIFICATI N.

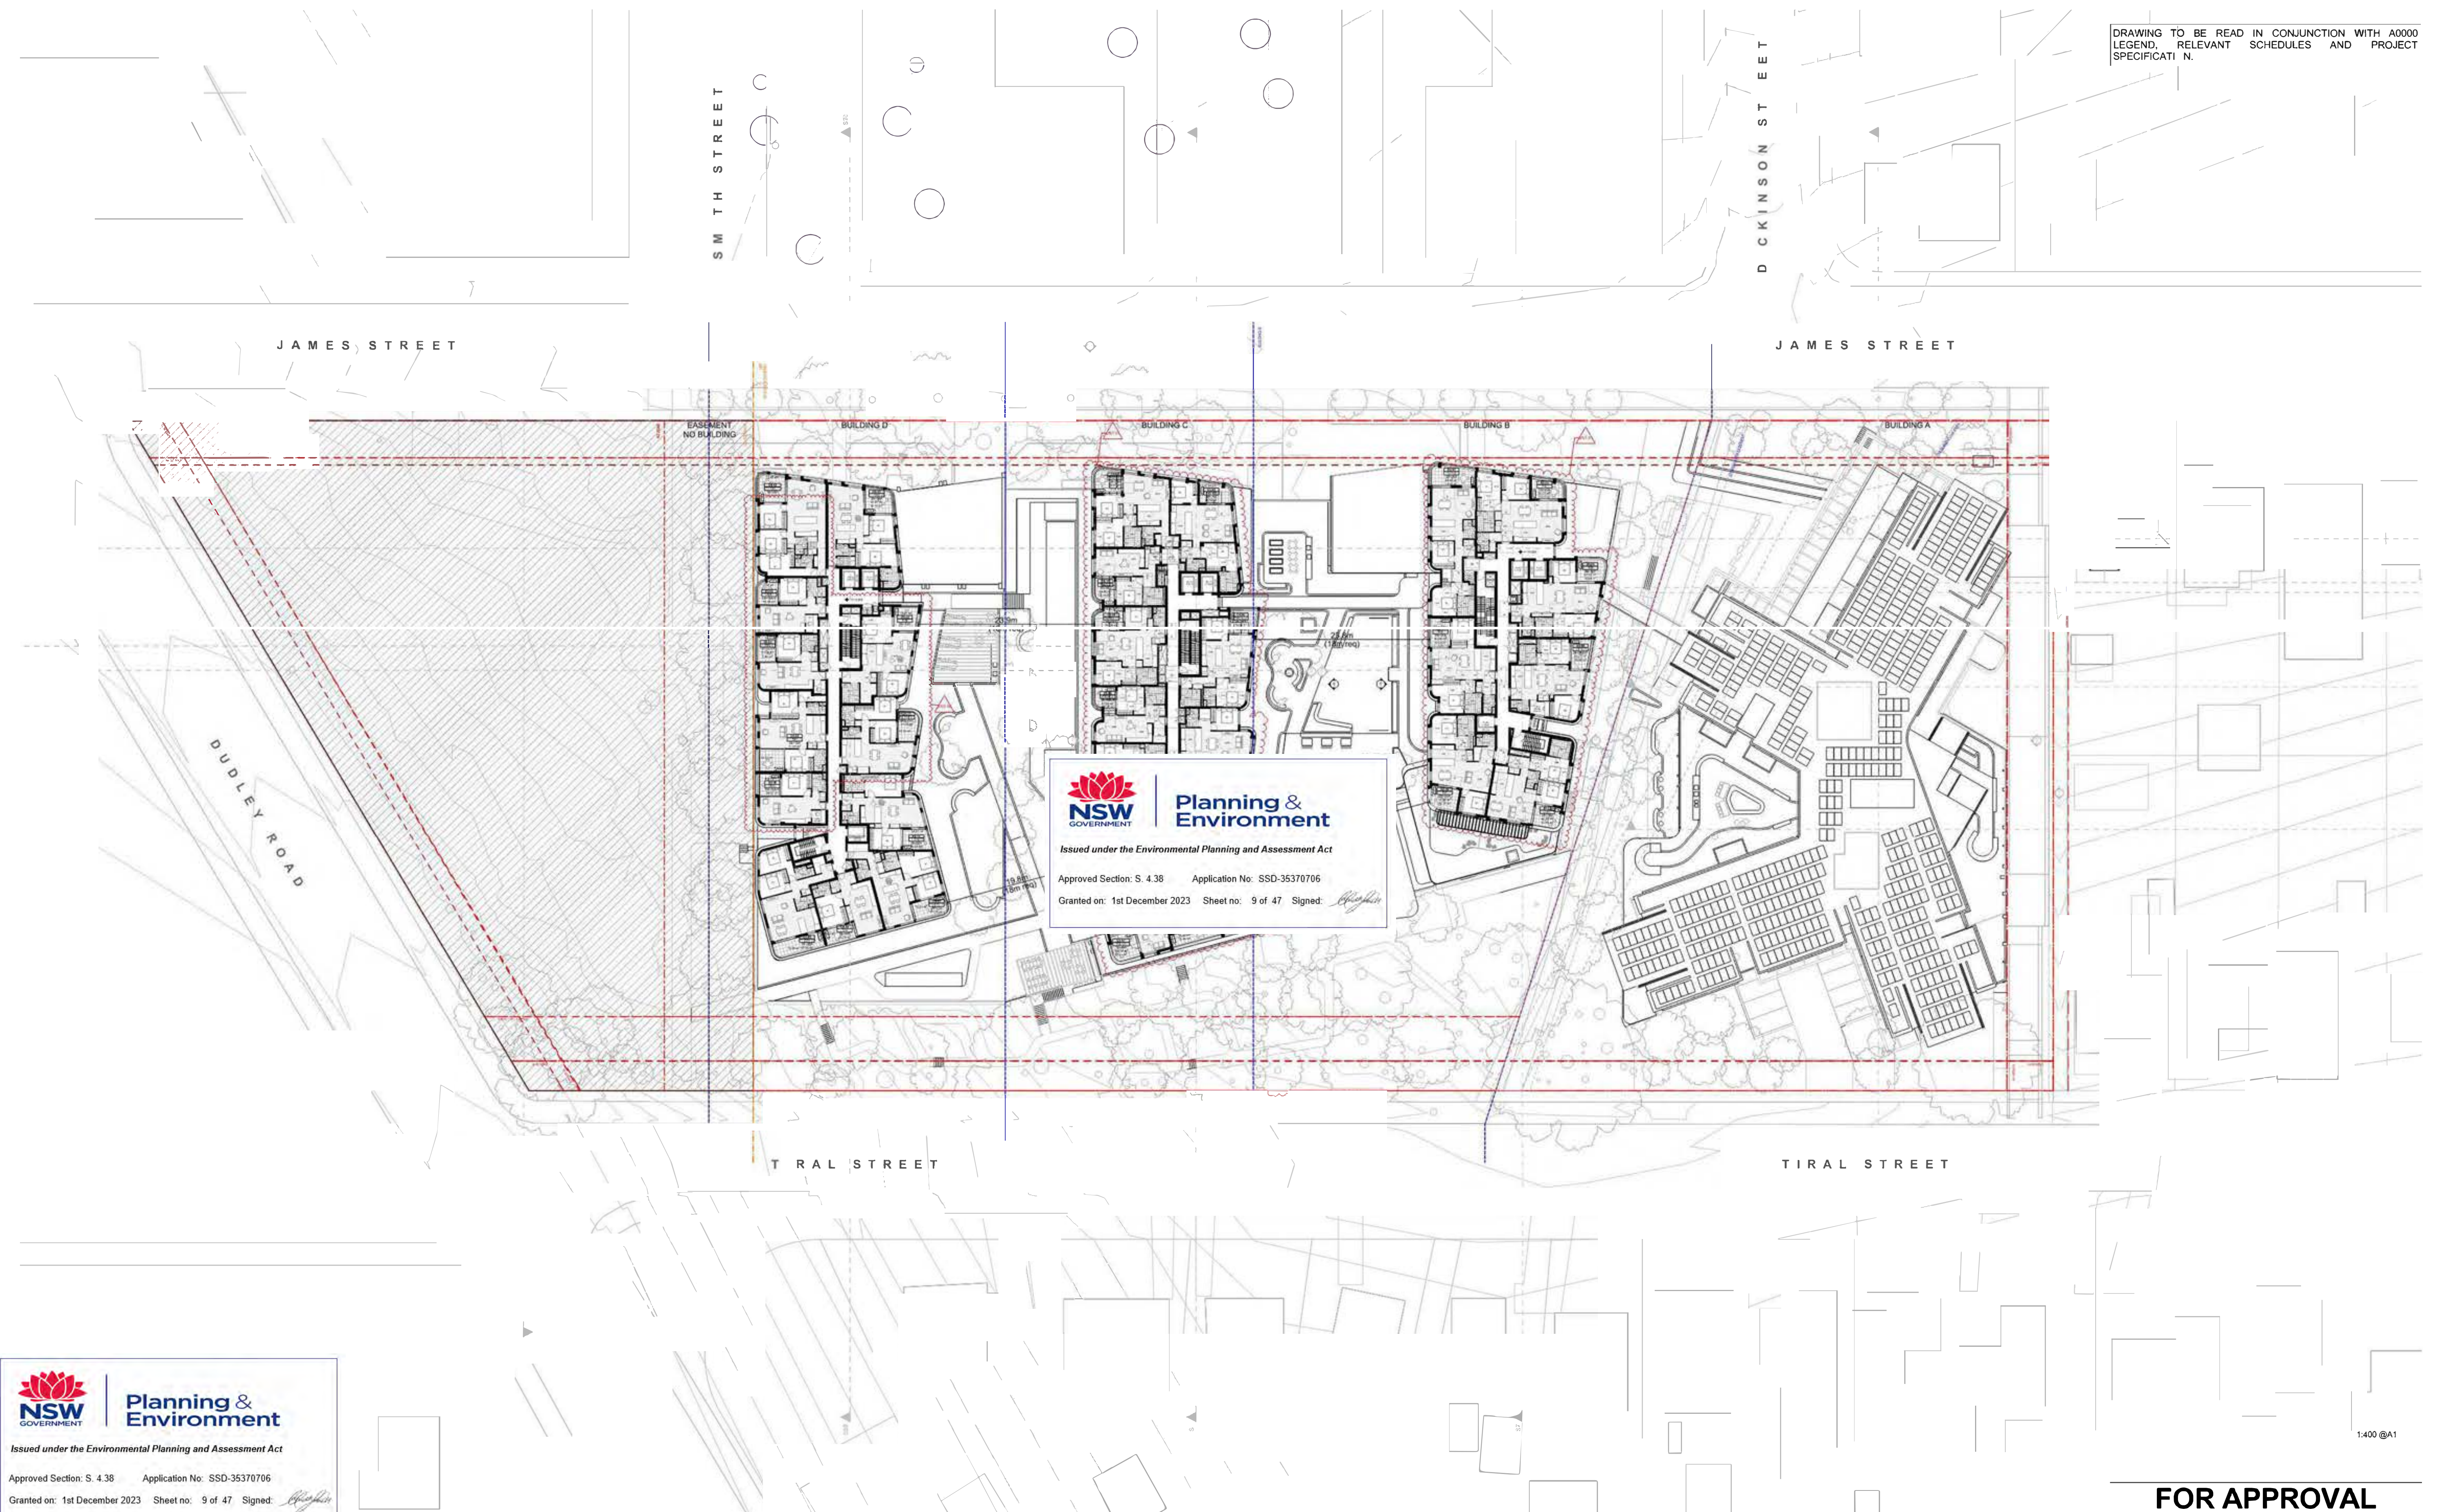



Planning & Environment
Issued under the Environmental Planning and Assessment Act

Approved Section: S. 4.38 Application No: SSD-35370706

Granted on: 1st December 2023 Sheet no: 9 of 47 Signed: *[Signature]*

DATE	REVISION	BY	CHK	NO.	DATE	REVISION	BY	CHK	NO.
3/06/2021	FOR INFORMATION	AC	GD	B	19/08/2022	FOR APPROVAL	SH	GD	01
18/09/2021	ISSUE	AC	GD	C	26/08/2022	FOR APPROVAL	SH	GD	02
12/11/2021	ISSUE	AC	GD	D	26/08/2022	FOR APPROVAL	SH	GD	03
10/12/2021	FOR INFORMATION	AC	GD	E	20/07/2023	FOR COORDINATION	MA	GD	AA
27/05/2022	FOR INFORMATION	AC	GD	K	31/07/2023	FOR COORDINATION	MA	GD	AB
7/06/2022	FOR INFORMATION	AC	GD	L	15/08/2023	FOR COORDINATION	MA	GD	AC
17/06/2022	FOR INFORMATION	AC	GD	N	18/08/2023	FOR APPROVAL	MA	GD	05
21/07/2022	FOR INFORMATION	AC	GD	S					
26/07/2022	FOR INFORMATION	AC	GD	T					
5/08/2022	FOR INFORMATION	AC	GD	V					

CONSULTANTS				CONSULTANTS			
CIVIL ENGINEER	☐	MPC	T (02) 4927 5566	GEOTECHNICAL ENGINEER	☐	DOUGLAS PARTNERS	T (02) 9809 0666
STRUCTURAL ENGINEER	☐	NORTHROP	T (02) 9241 4188				
LANDSCAPE ARCHITECT	☐	ARCADIA	T (02) 8571 2900				
QUANTITY SURVEYOR	☐	WT GROUP	T (02) 9529 7422				
TRAFFIC CONSULTANT	☐	VARC/TRAFFIC PLANNING	T (02) 9004 3224				

Uniting




Level 4, 222 Clarence Street
Sydney, NSW 2000 Australia
Plus Architecture Pty. Ltd
ACN 600566303
Nominated Architect (NSW)
Amit Julka 10002 | Rido Pin 11266


Melbourne
Brisbane
Christchurch
Sydney
Western Australia
Auckland
Telephone
+61 2 8223 7000
Instagram
plusarchitecture
arch@plusarchitecture.com.au
www.plusarchitecture.com.au

PROJECT
27 TIRAL STREET,
CHARLESTOWN

DRAWING TITLE
FLOOR PLAN - LEVEL 05-06

 SCALE 1:400 @A1	REVISION 05	
DATE 18/08/2023	PLOT DATE 18/08/2023	
DRAWN MA	CHECKED GD	
JOB NO. 20456	DRAWING NO. PLA-CT-MP-DWG-AR-P4-00106	

DRAWING TO BE READ IN CONJUNCTION WITH A0000
LEGEND, RELEVANT SCHEDULES AND PROJECT
SPECIFICATION.

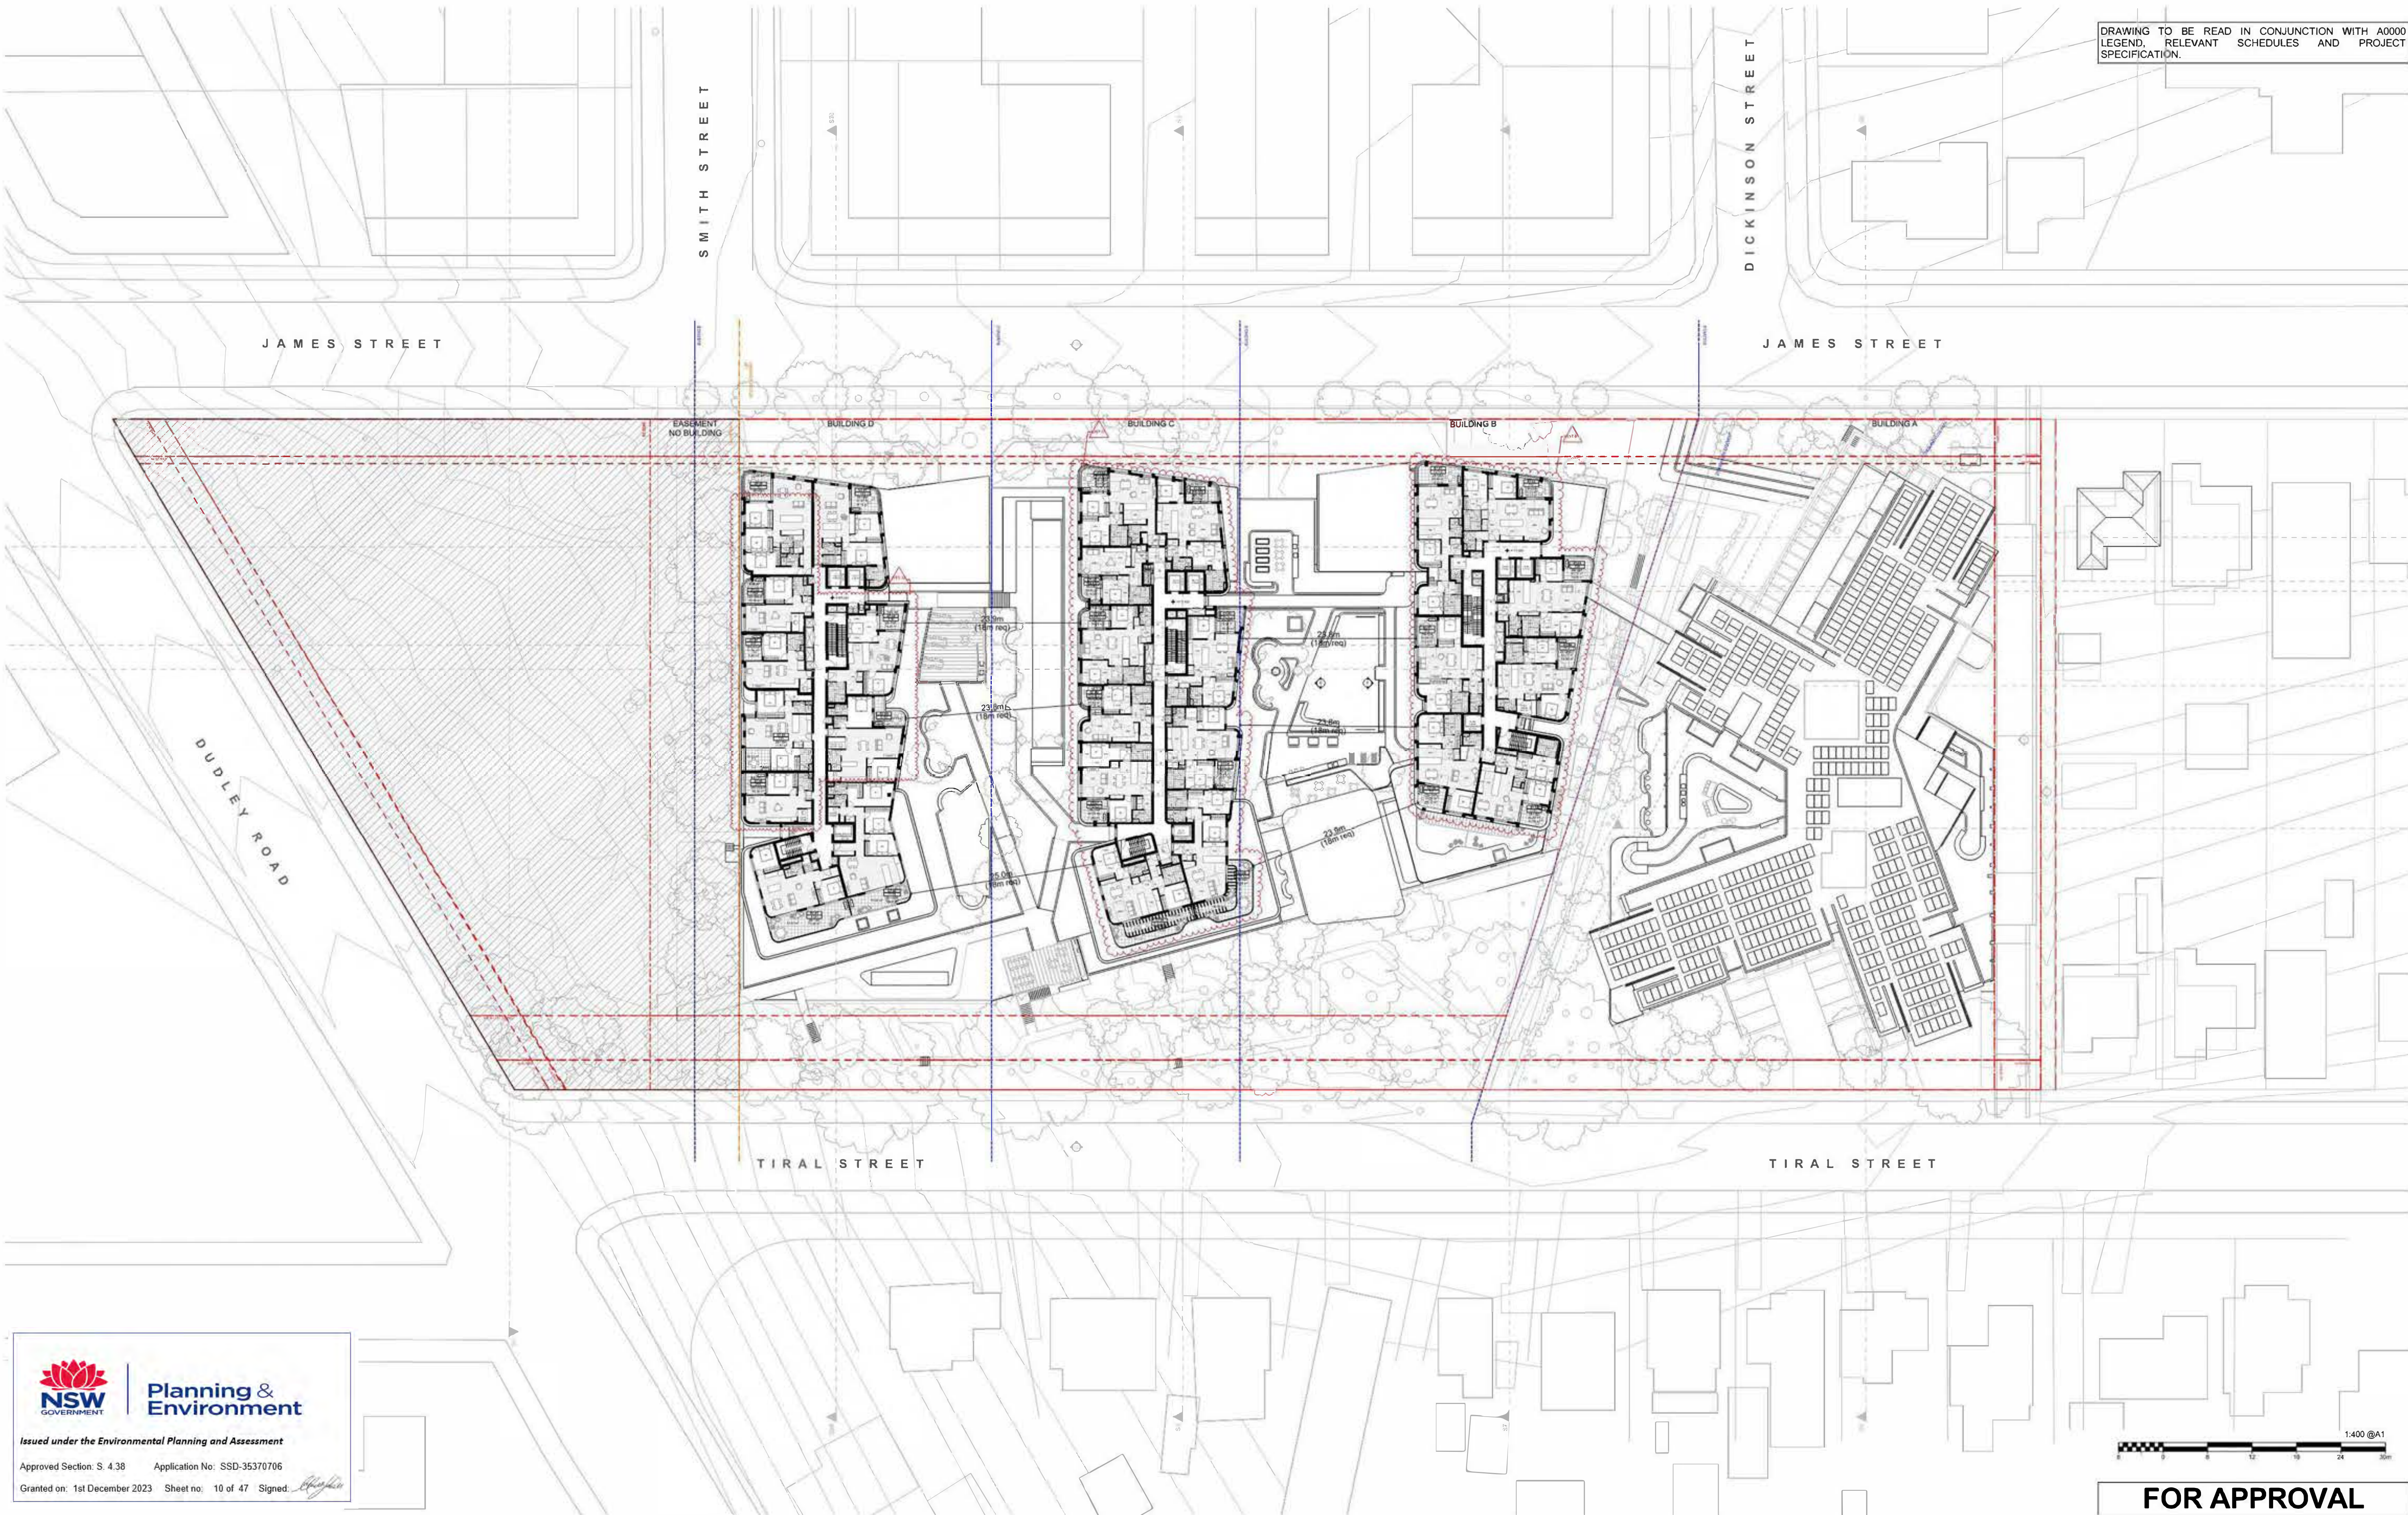



Planning & Environment

Issued under the Environmental Planning and Assessment

Approved Section: S. 4.38 Application No: SSD-35370706

Granted on: 1st December 2023 Sheet no: 10 of 47 Signed: *[Signature]*

DATE	REVISION	BY	CHK	NO.
3/06/2021	FOR INFORMATION	AC	GD	B
18/09/2021	ISSUE	AC	GD	C
12/11/2021	ISSUE	AC	GD	D
10/12/2021	FOR INFORMATION	AC	GD	E
27/05/2022	FOR INFORMATION	AC	GD	K
7/06/2022	FOR INFORMATION	AC	GD	L
17/06/2022	FOR INFORMATION	AC	GD	N
21/07/2022	FOR INFORMATION	AC	GD	S
26/07/2022	FOR INFORMATION	AC	GD	T
5/08/2022	FOR INFORMATION	AC	GD	V

DATE	REVISION	BY	CHK	NO.
19/08/2022	FOR APPROVAL	SH	GD	01
26/08/2022	FOR APPROVAL	SH	GD	02
26/08/2022	FOR APPROVAL	SH	GD	03
20/07/2023	FOR COORDINATION	MA	GD	AA
31/07/2023	FOR COORDINATION	MA	GD	AB
15/08/2023	FOR COORDINATION	MA	GD	AC
18/08/2023	FOR APPROVAL	MA	GD	05

CONSULTANTS			
CIVIL ENGINEER	☐	MPC	T (02) 4927 5566
STRUCTURAL ENGINEER	☐	NORTHROP	T (02) 9241 4188
LANDSCAPE ARCHITECT	☐	ARCADIA	T (02) 8571 2900
QUANTITY SURVEYOR	☐	WT GROUP	T (02) 9529 7422
TRAFFIC CONSULTANT	☐	VARGA TRAFFIC PLANNING	T (02) 9064 3224

CONSULTANTS			
GEOTECHNICAL ENGINEER	☐	DOUGLAS PARTNERS	T (02) 9809 0666

Uniting

+
Level 4, 222 Clarence Street
Sydney, NSW 2000 Australia
Plus Architecture Pty. Ltd.
ACN 600596303
Nominated Architect (NSW):
Amit Julka 10002 | Rido Pin 11286

plus
architects
Melbourne
Brisbane
Christchurch
Sydney
Western Australia
Auckland
Telephone
+61 2 8223 7000
Instagram
@plusarchitecture
arch@plusarchitecture.com.au
www.plusarchitecture.com.au

PROJECT
**27 TIRAL STREET,
CHARLESTOWN**

DRAWING TITLE
FLOOR PLAN - LEVEL 07

SCALE
1:400 @A1

DATE
18/08/2023

DRAWN
MA

JOB NO.
20456

REVISION
05


PLOT DATE
18/08/2023

CHECKED
GD

DRAWING NO.
PLA-CT-MP-DWG-AR-P4-00107



DRAWING TO BE READ IN CONJUNCTION WITH A0000
LEGEND, RELEVANT SCHEDULES AND PROJECT
SPECIFICATION.

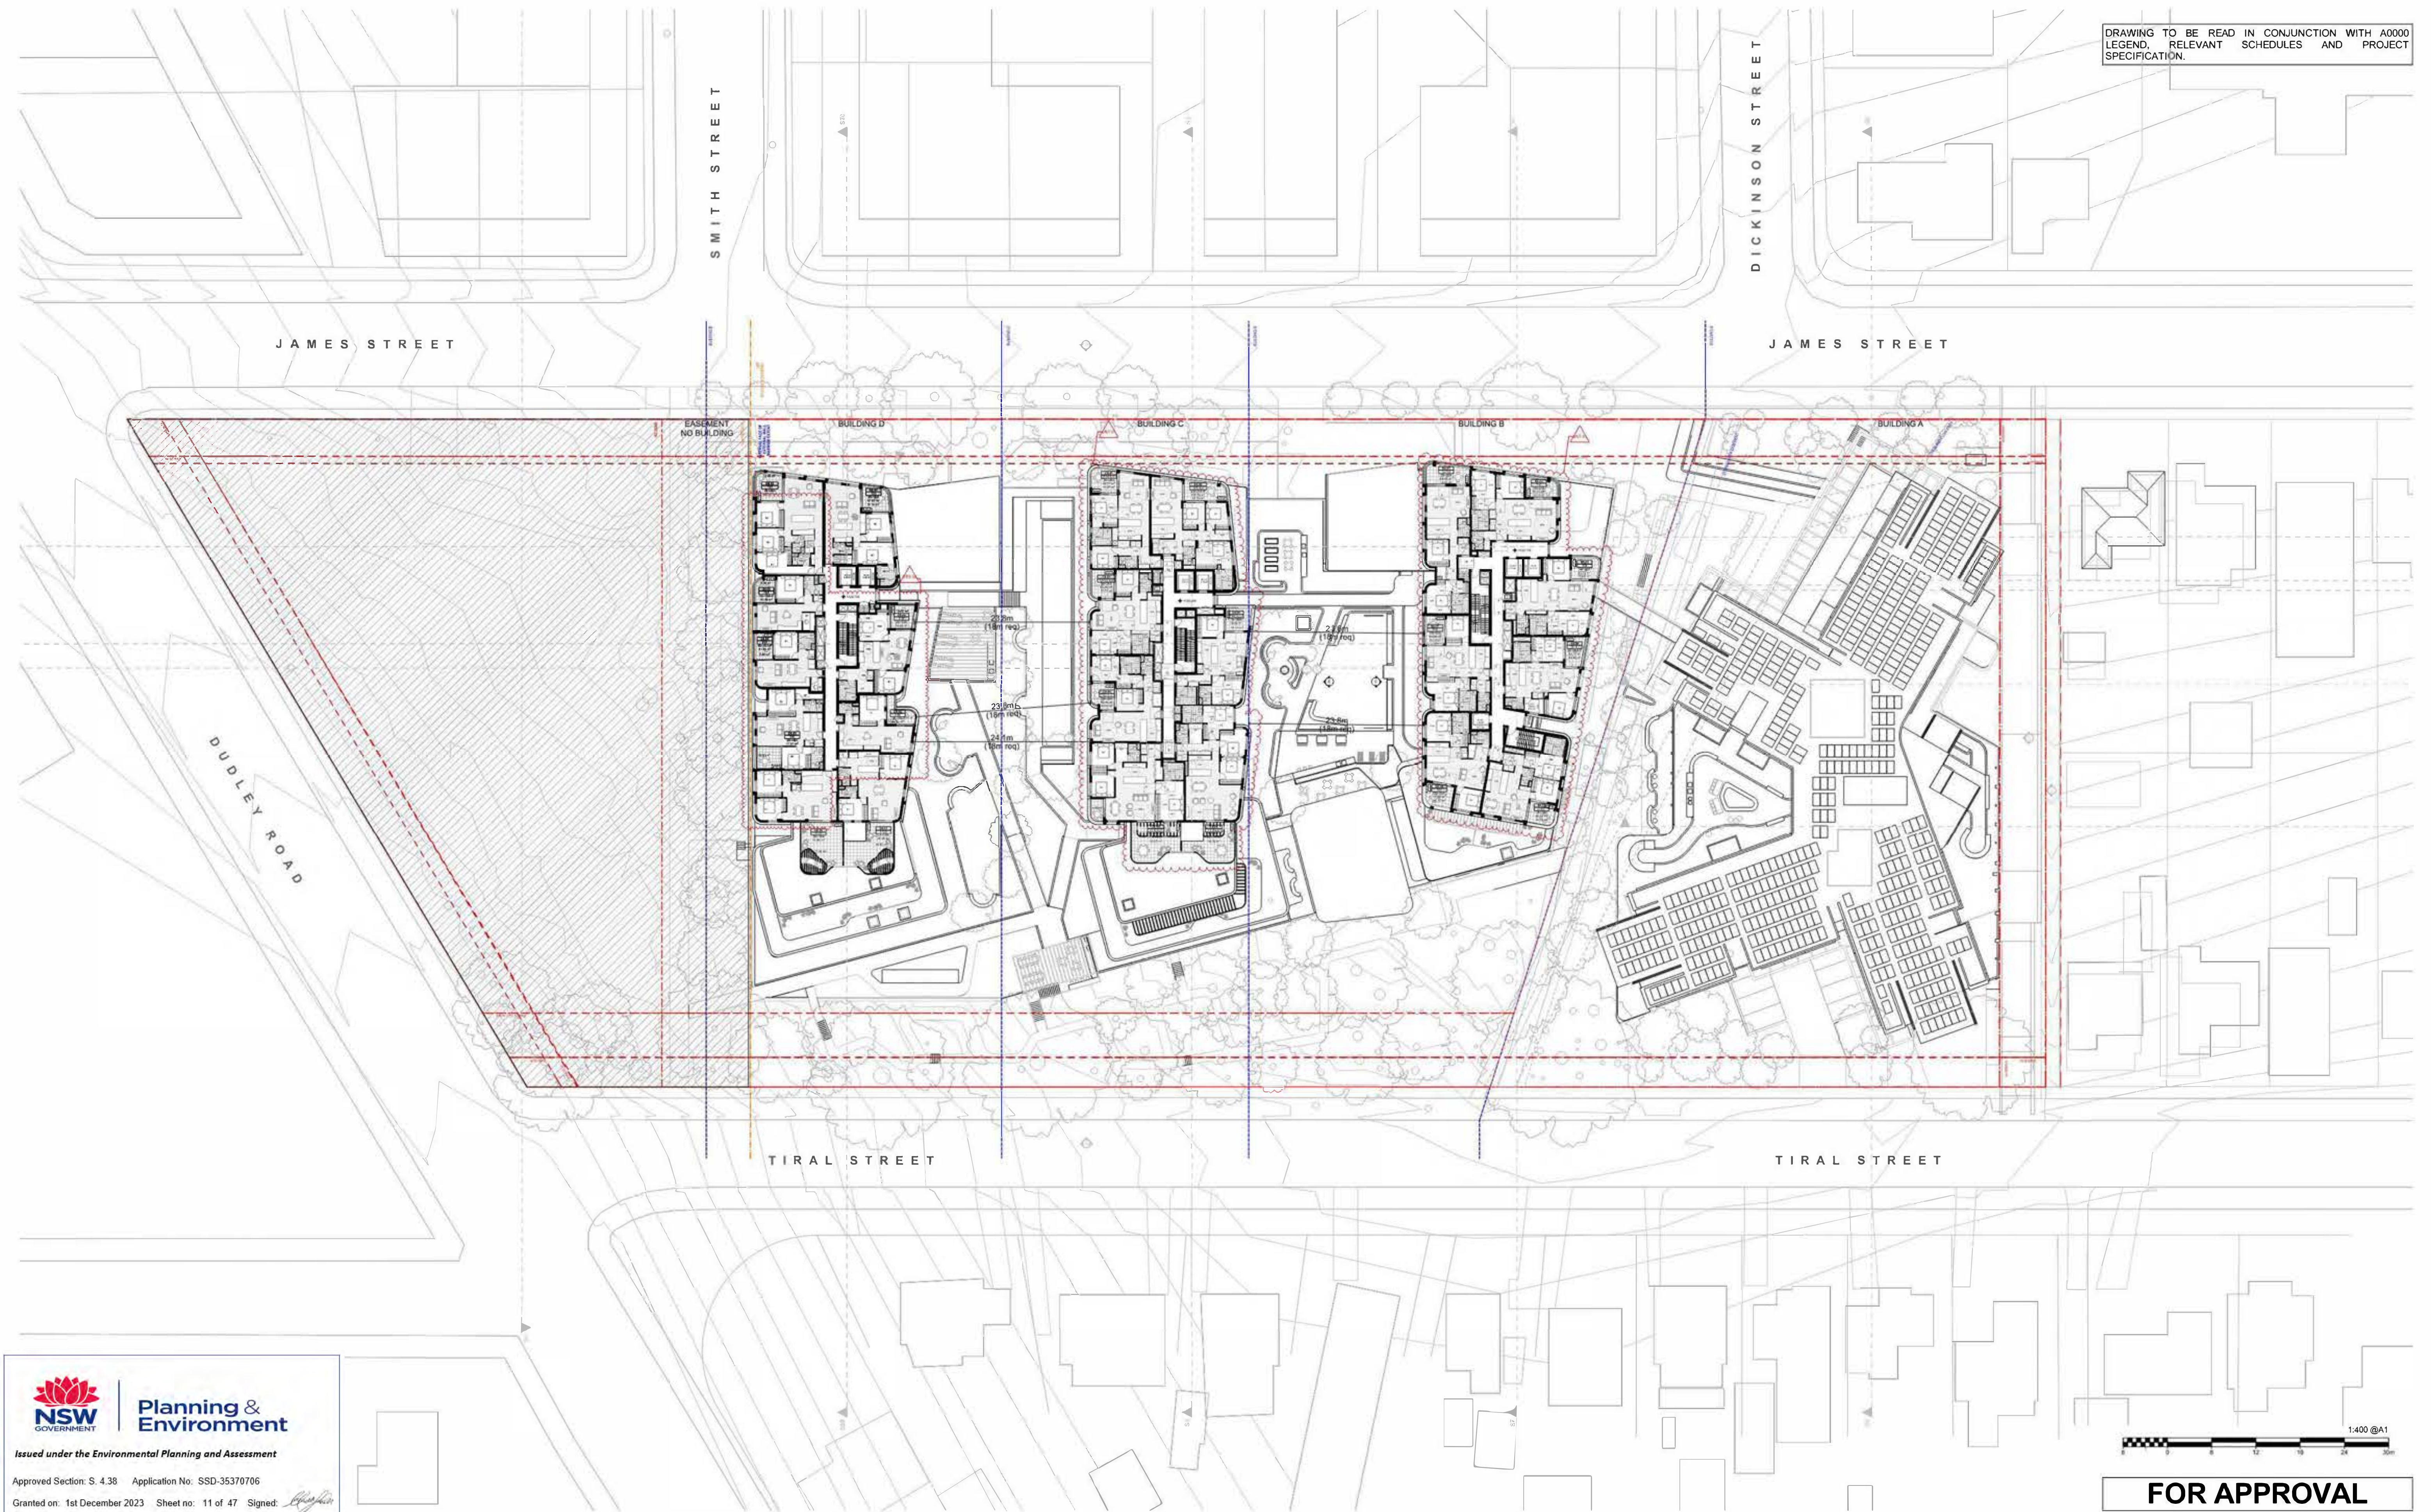




Planning & Environment
Issued under the Environmental Planning and Assessment

Approved Section: S. 4.38 Application No: SSD-35370706
Granted on: 1st December 2023 Sheet no: 11 of 47 Signed: 

DATE	REVISION	BY	CHK	NO.	DATE	REVISION	BY	CHK	NO.	CONSULTANTS		CONSULTANTS		Uniting plus architecture Melbourne Brisbane Christchurch Sydney Western Australia Auckland Telephone +61 2 8223 7000 Instagram @plusarchitecture arch@plusarchitecture.com.au www.plusarchitecture.com.au PROJECT 27 TIRAL STREET, CHARLESTOWN DRAWING TITLE FLOOR PLAN - LEVEL 08 SCALE 1:400 @A1 DATE 18/08/2023 DRAWN MA JOB NO. 20456 REVISION 05 PLOT DATE 18/08/2023 CHECKED GD DRAWING NO. PLA-CT-MP-DWG-AR-P4-00108				
12/11/2021	ISSUE	AC	GD	D	26/08/2022	FOR APPROVAL	SH	GD	03	CIVIL ENGINEER	☐	MPC	T (02) 4927 5566		GEOTECHNICAL ENGINEER	☐	DOUGLAS PARTNERS	T (02) 9809 0666
10/12/2021	FOR INFORMATION	AC	GD	E	20/07/2023	FOR COORDINATION	MA	GD	AA	STRUCTURAL ENGINEER	☐	NORTHROP	T (02) 9241 4188					
27/05/2022	FOR INFORMATION	AC	GD	K	31/07/2023	FOR COORDINATION	MA	GD	AB									
7/06/2022	FOR INFORMATION	AC	GD	L	15/08/2023	FOR COORDINATION	MA	GD	AC	LANDSCAPE ARCHITECT	☐	ARCADIA	T (02) 8571 2900					
17/06/2022	FOR INFORMATION	AC	GD	N	18/08/2023	FOR APPROVAL	MA	GD	05									
21/07/2022	FOR INFORMATION	AC	GD	S						QUANTITY SURVEYOR	☐	WT GROUP	T (02) 9520 7422					
26/07/2022	FOR INFORMATION	AC	GD	T						TRAFFIC CONSULTANT	☐	VARGA TRAFFIC PLANNING	T (02) 9904 3224					
5/08/2022	FOR INFORMATION	AC	GD	V														
19/08/2022	FOR APPROVAL	SH	GD	01														
26/08/2022	FOR APPROVAL	SH	GD	02														


DRAWING TO BE READ IN CONJUNCTION WITH A0000
LEGEND, RELEVANT SCHEDULES AND PROJECT
SPECIFICATION.

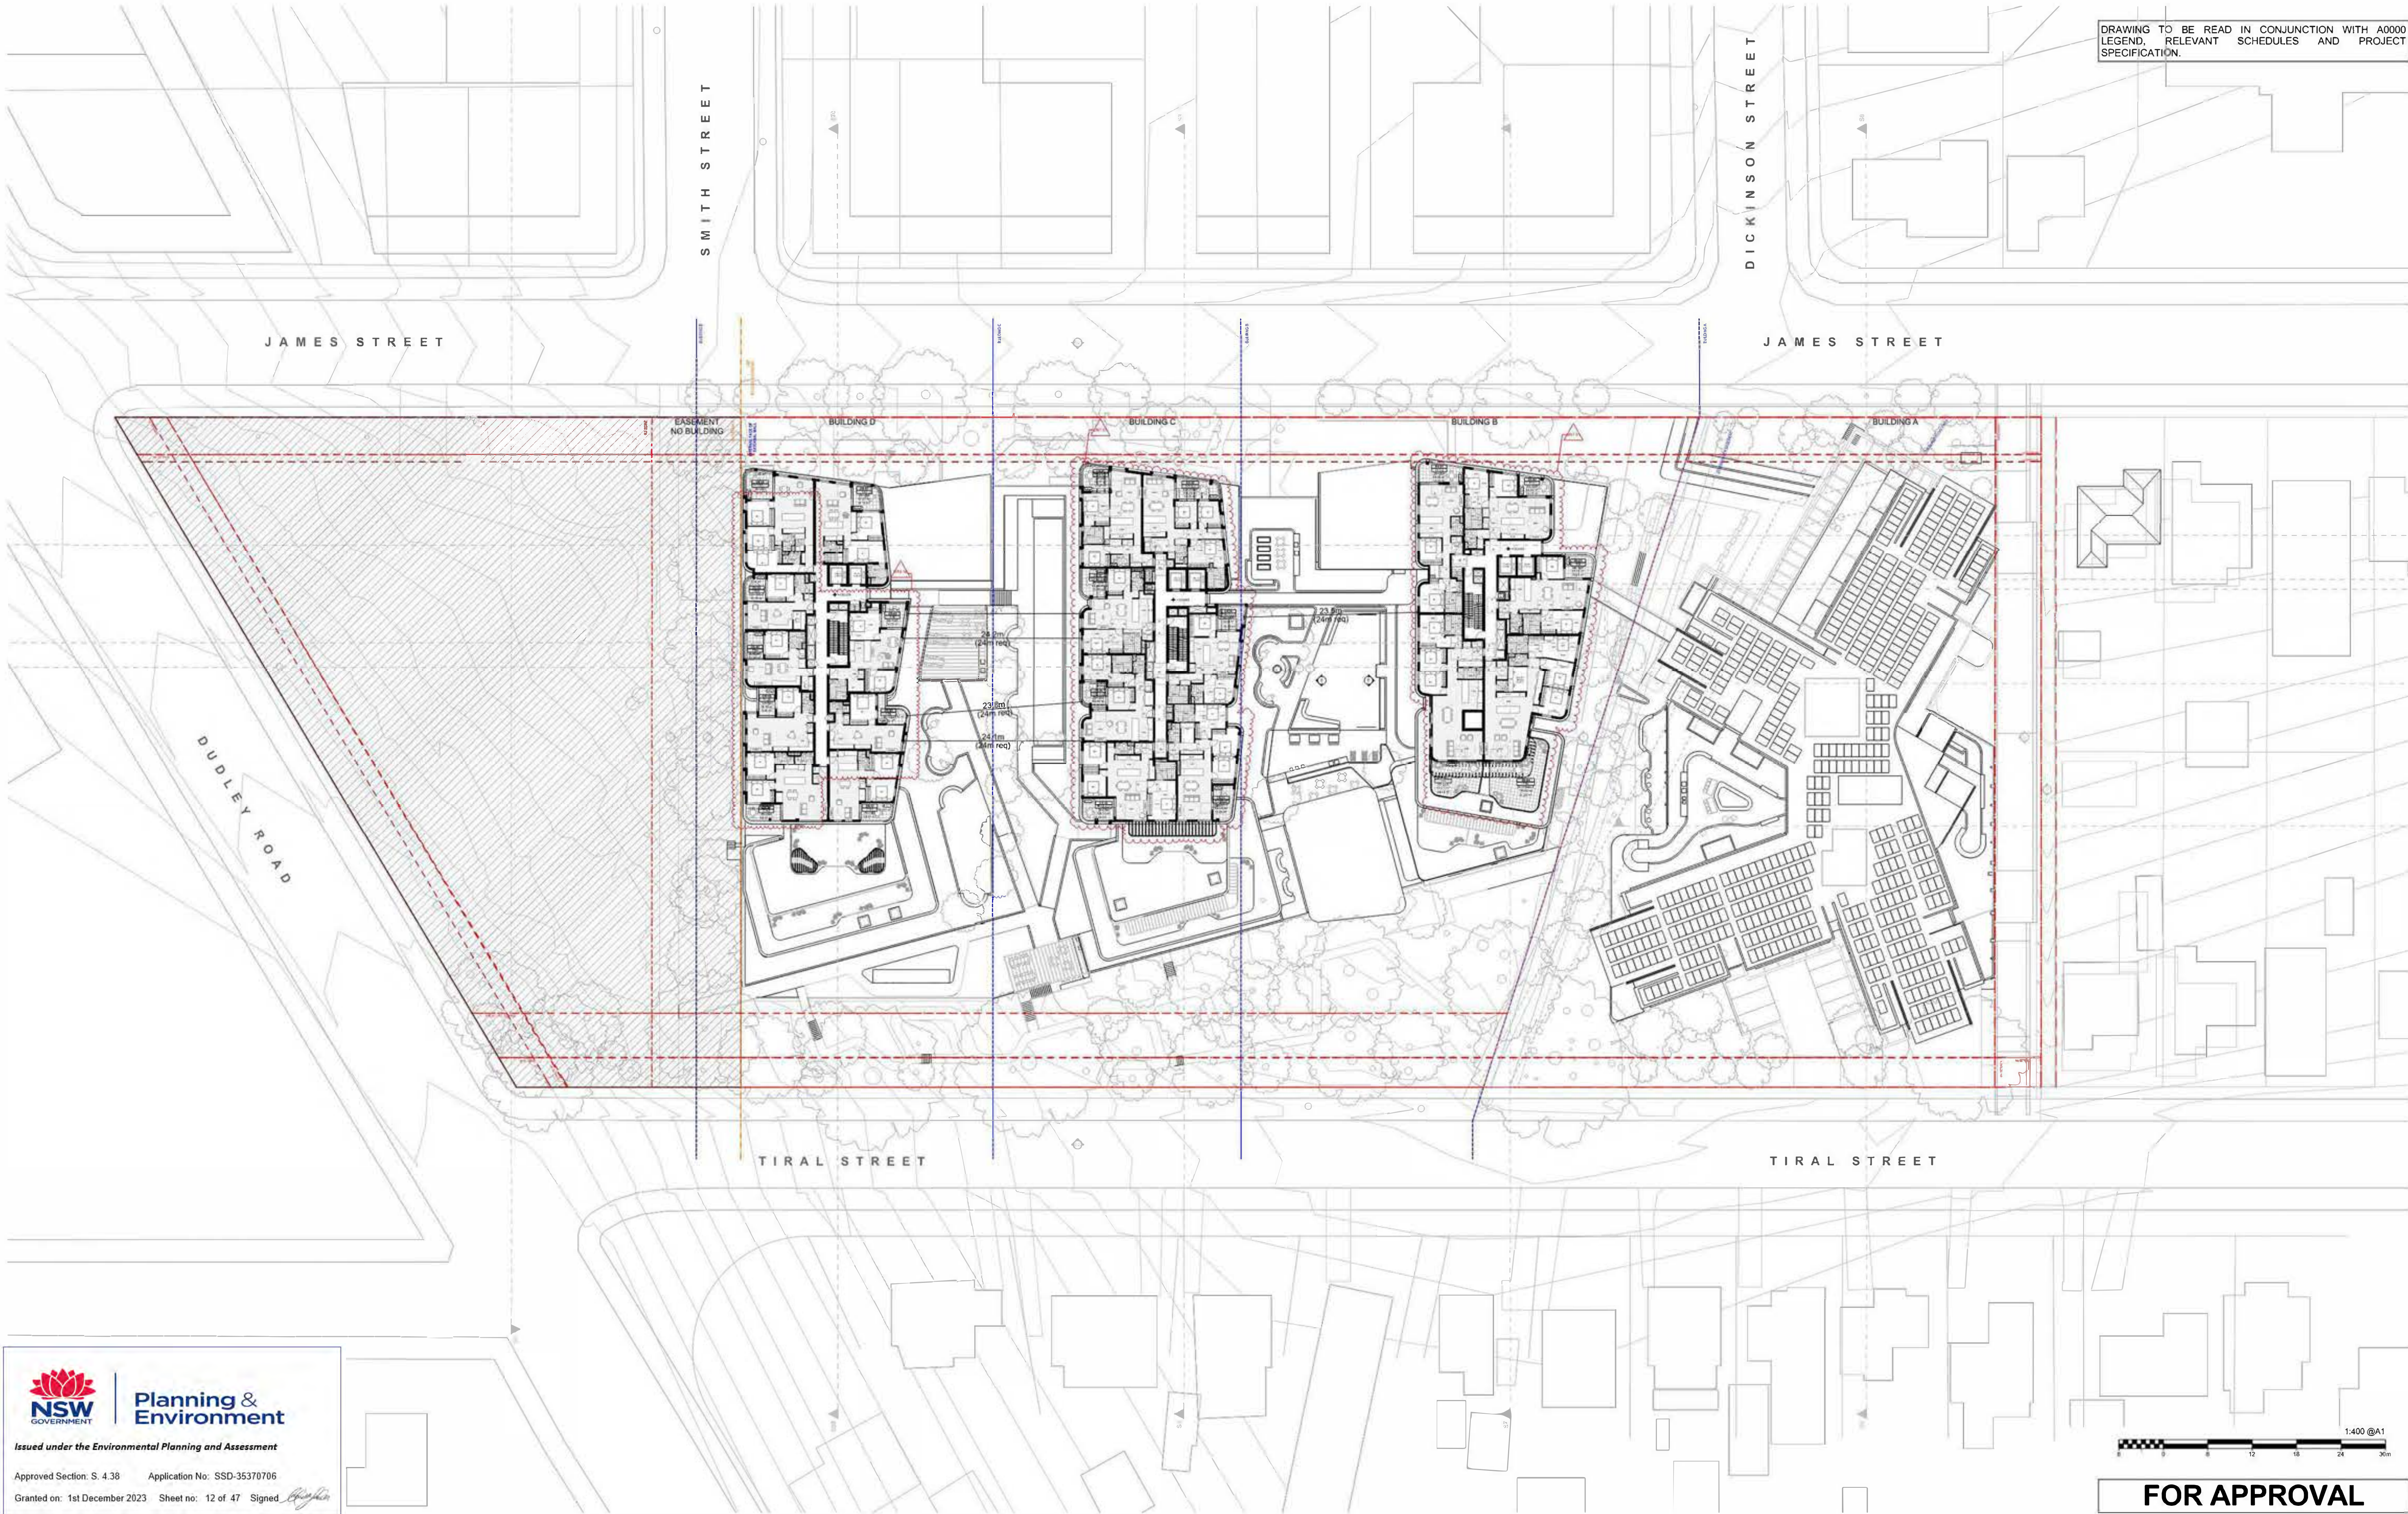

Issued under the Environmental Planning and Assessment

Approved Section: S. 4.38 Application No: SSD-35370706

Granted on: 1st December 2023 Sheet no: 12 of 47 Signed: *[Signature]*

 

FOR APPROVAL

DATE	REVISION	BY	CHK	NO.
3/06/2021	FOR INFORMATION	AC	GD	B
18/09/2021	ISSUE	AC	GD	C
12/11/2021	ISSUE	AC	GD	D
10/12/2021	FOR INFORMATION	AC	GD	E
27/05/2022	FOR INFORMATION	AC	GD	K
7/06/2022	FOR INFORMATION	AC	GD	L
17/06/2022	FOR INFORMATION	AC	GD	N
21/07/2022	FOR INFORMATION	AC	GD	S
26/07/2022	FOR INFORMATION	AC	GD	T
5/08/2022	FOR INFORMATION	AC	GD	V

DATE	REVISION	BY	CHK	NO.
19/08/2022	FOR APPROVAL	SH	GD	01
26/08/2022	FOR APPROVAL	SH	GD	02
26/08/2022	FOR APPROVAL	SH	GD	03
20/07/2023	FOR COORDINATION	MA	GD	AA
31/07/2023	FOR COORDINATION	MA	GD	AB
15/08/2023	FOR COORDINATION	MA	GD	AC
18/08/2023	FOR APPROVAL	MA	GD	05

CONSULTANTS			
CIVIL ENGINEER	☐	MPC	T (02) 4927 5566
STRUCTURAL ENGINEER	☐	NORTHROP	T (02) 9241 4188
LANDSCAPE ARCHITECT	☐	ARCADIA	T (02) 8571 2900
QUANTITY SURVEYOR	☐	WT GROUP	T (02) 9528 7422
TRAFFIC CONSULTANT	☐	VARGA TRAFFIC PLANNING	T (02) 9904 3224

CONSULTANTS			
GEOTECHNICAL ENGINEER	☐	DOUGLAS PARTNERS	T (02) 9809 0666

Uniting



Level 4, 222 Clarence Street
Sydney, NSW 2000 Australia
Plus Architecture Pty. Ltd.
ACN 600566303
Nominated Architect (NSW):
Amit Julka 10002 | Rido Pin 11286



Melbourne
Brisbane
Christchurch
Sydney
Western Australia
Auckland
Telephone
+61 2 8223 7000
Instagram
@plusarchitecture
arch@plusarchitecture.com.au
www.plusarchitecture.com.au

PROJECT
27 TIRAL STREET,
CHARLESTOWN

DRAWING TITLE
FLOOR PLAN - LEVEL 09

In accepting and utilising this document the recipient agrees that Plus Architecture Pty. Ltd. (ACN 600566303) retain all copyright, including but not limited to, design and trademark rights. The recipient agrees not to use this document for any purpose other than its intended use, to waive all claims against Plus Architecture resulting from unauthorised use, or to have the document or other projects without the prior written consent of Plus Architecture. Under no circumstances shall transfer of this document be deemed a sale. Plus Architecture makes no warranty of fitness for any purpose. The Builder/Contractor shall verify job dimensions prior to any work commencing. Figured dimensions shall take precedence over scaled work.


SCALE
1:400 @A1
DATE
18/08/2023
DRAWN
MA
JOB NO.
20456

REVISION
05
PLOT DATE
18/08/2023
CHECKED
GD

DRAWING NO.
PLA-CT-MP-DWG-AR-P4-00109



DRAWING TO BE READ IN CONJUNCTION WITH A0000
LEGEND, RELEVANT SCHEDULES AND PROJECT
SPECIFICATION.

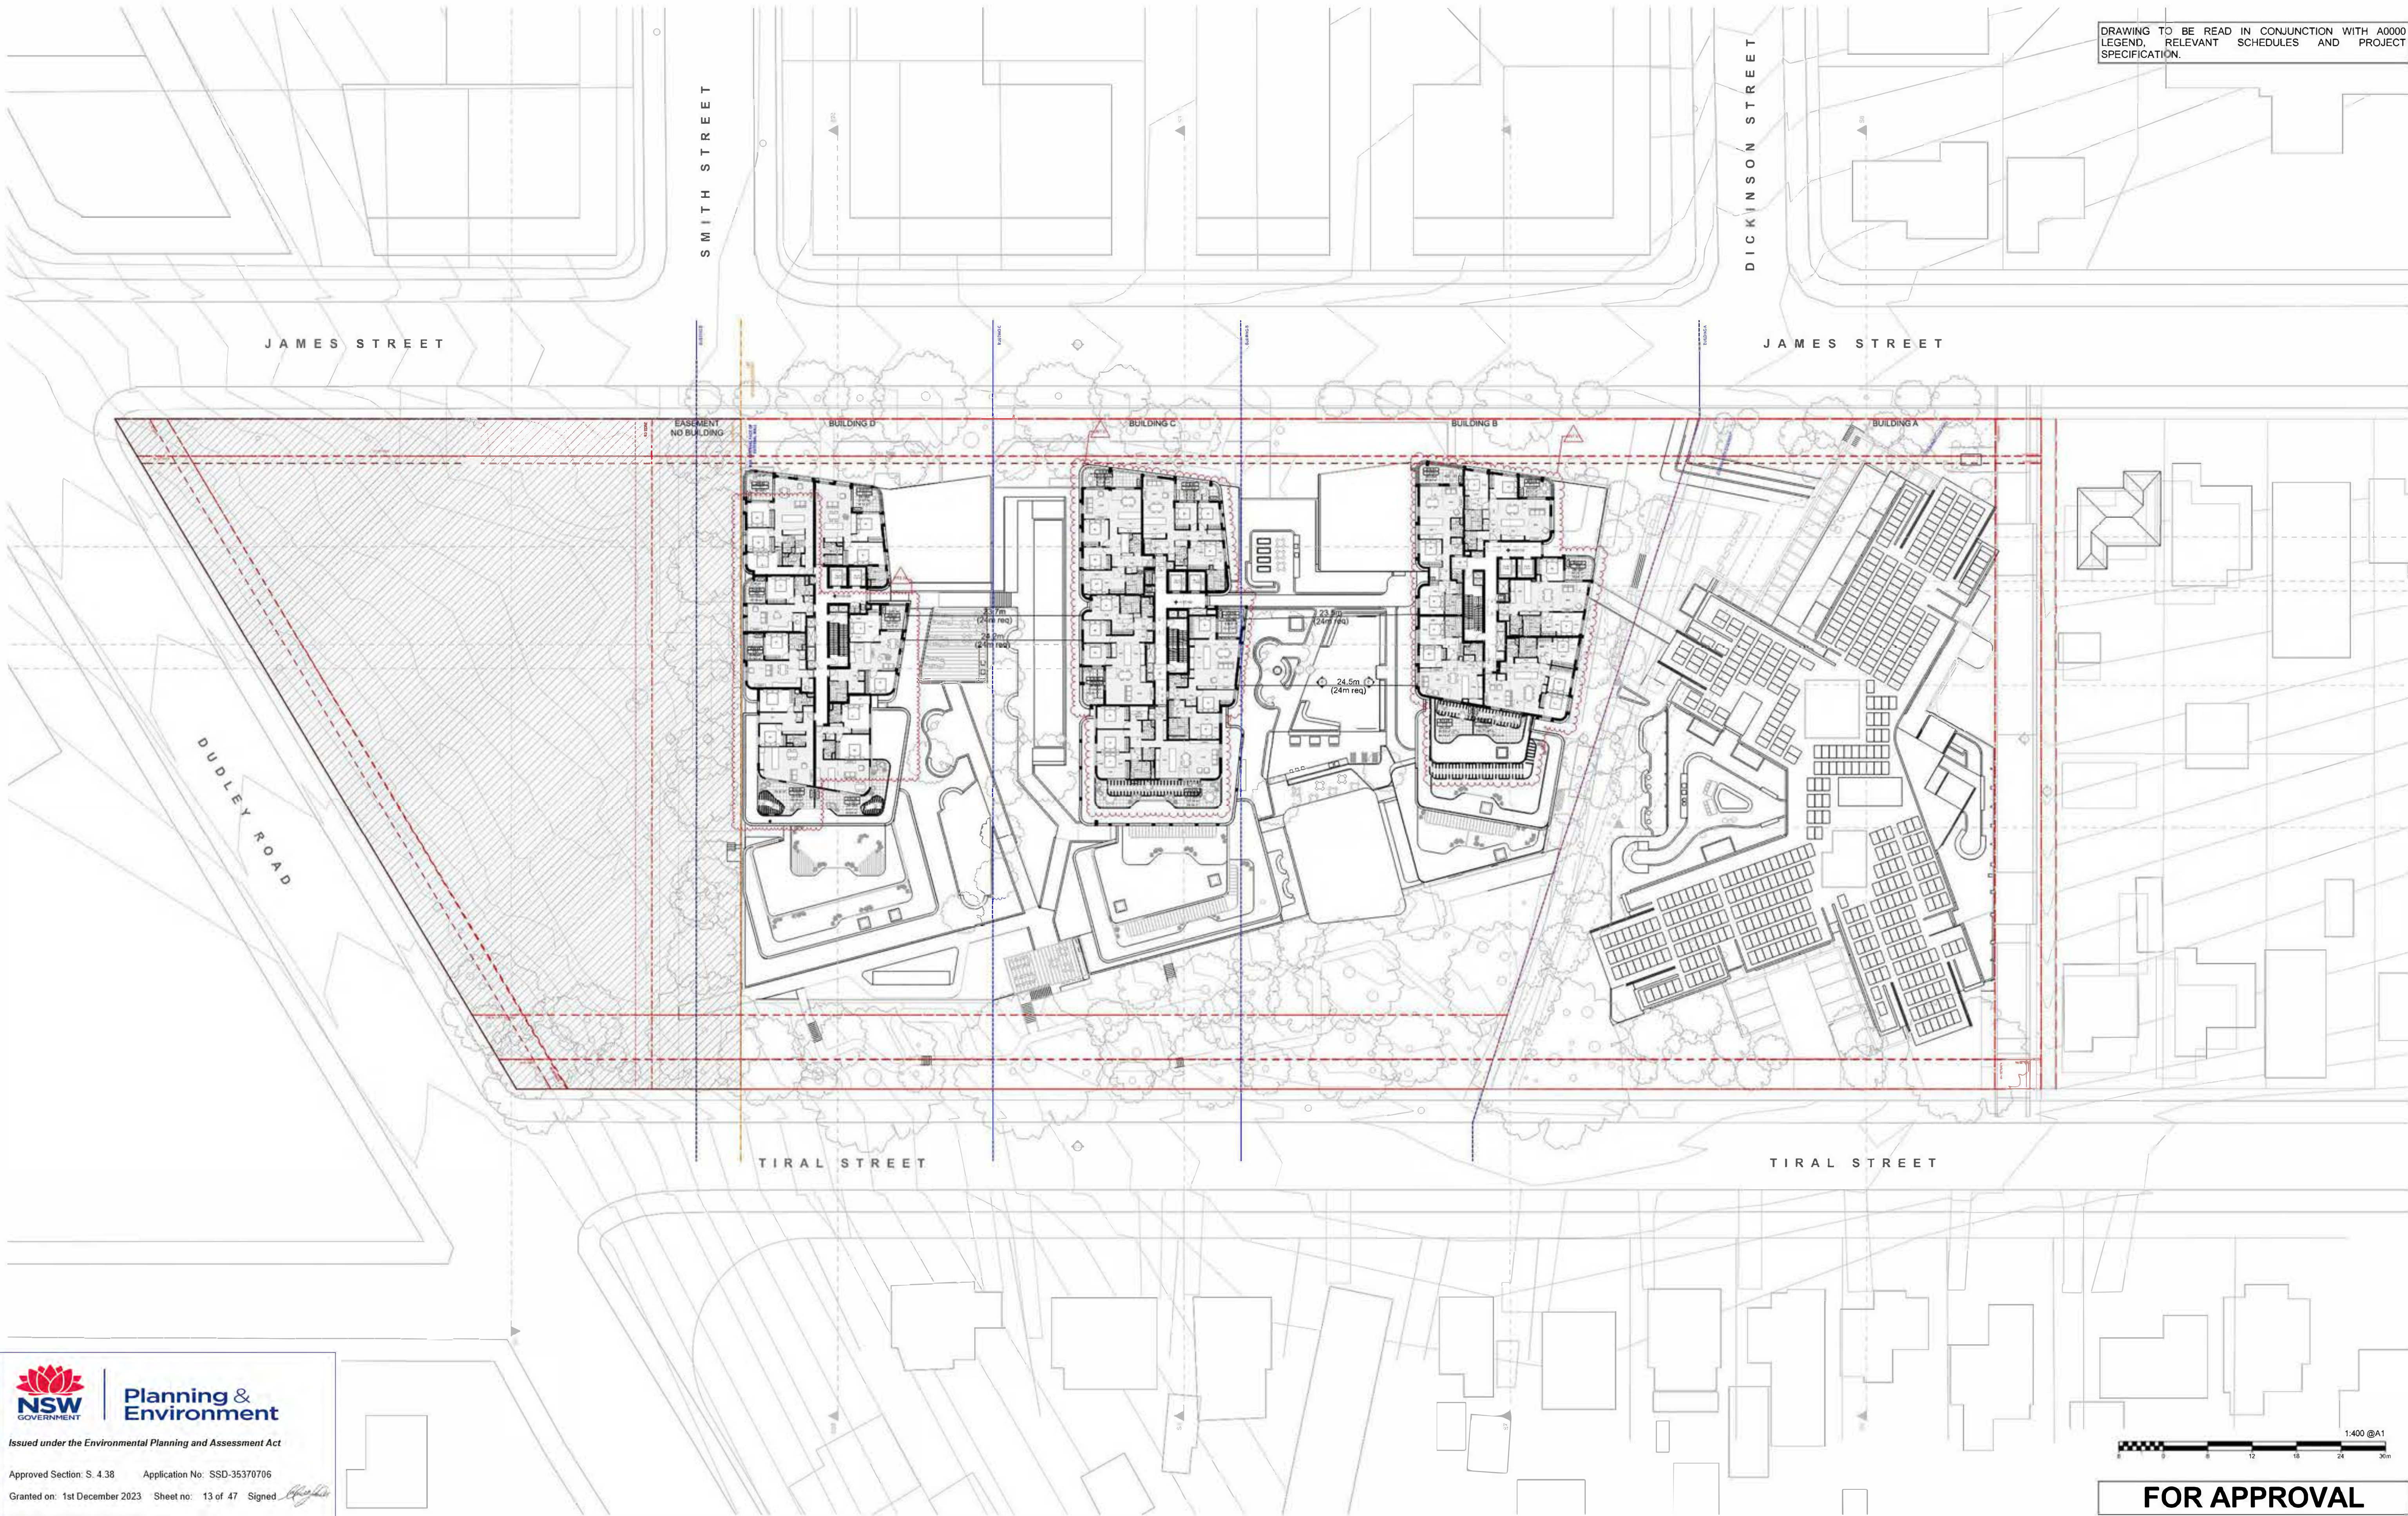




Planning & Environment

Issued under the Environmental Planning and Assessment Act

Approved Section: S. 4.38 Application No: SSD-35370706

Granted on: 1st December 2023 Sheet no: 13 of 47 Signed: 

 

FOR APPROVAL

DATE	REVISION	BY	CHK	NO.
12/11/2021	ISSUE	AC	GD	D
10/12/2021	FOR INFORMATION	AC	GD	E
27/05/2022	FOR INFORMATION	AC	GD	K
7/06/2022	FOR INFORMATION	AC	GD	L
17/06/2022	FOR INFORMATION	AC	GD	N
21/07/2022	FOR INFORMATION	AC	GD	S
26/07/2022	FOR INFORMATION	AC	GD	T
5/08/2022	FOR INFORMATION	AC	GD	V
19/08/2022	FOR APPROVAL	SH	GD	01
26/08/2022	FOR APPROVAL	SH	GD	02

DATE	REVISION	BY	CHK	NO.
26/08/2022	FOR APPROVAL	SH	GD	03
20/07/2023	FOR COORDINATION	MA	GD	AA
31/07/2023	FOR COORDINATION	MA	GD	AB
15/08/2023	FOR COORDINATION	MA	GD	AC
18/08/2023	FOR APPROVAL	MA	GD	05

CONSULTANTS			
CIVIL ENGINEER	☐	MPC	T (02) 4927 1566
STRUCTURAL ENGINEER	☐	NORTHROP	T (02) 9241 4188
LANDSCAPE ARCHITECT	☐	ARCADIA	T (02) 8571 2900
QUANTITY SURVEYOR	☐	WT GROUP	T (02) 9528 7422
TRAFFIC CONSULTANT	☐	VARGATRAFFIC PLANNING	T (02) 9094 3224

CONSULTANTS			
GEOTECHNICAL ENGINEER	☐	DOUGLAS PARTNERS	T (02) 9809 0666

Uniting

+
Level 4, 222 Clarence Street
Sydney, NSW 2000 Australia
Plus Architecture Pty. Ltd.
ACN 600566303
Nominated Architect (NSW):
Amit Julka 10002 | Rido Pin 11286

plus
architects
Melbourne
Brisbane
Christchurch
Sydney
Western Australia
Auckland
Telephone
+61 2 8223 7000
Instagram
@plusarchitecture
arch@plusarchitecture.com.au
www.plusarchitecture.com.au

PROJECT
**27 TIRAL STREET,
CHARLESTOWN**

DRAWING TITLE
FLOOR PLAN - LEVEL 10


In accepting and utilising this document the recipient agrees that Plus Architecture Pty. Ltd. ACN 600566303, retain all copyright law, statutory law and other rights including copyright and trademark property rights. The recipient agrees not to use this document for any purpose other than its intended use, to waive all claims against Plus Architecture resulting from unauthorised disclosure, or to incur the document or other projects without the prior written consent of Plus Architecture. Under no circumstances shall transfer of this document be deemed a sale. Plus Architecture makes no warranty of fitness for any purpose. The Builder/Contractor shall verify job dimensions prior to any work commencing. Figured dimensions shall take precedence over scaled work.

SCALE
1:400 @A1
DATE
18/08/2023
DRAWN
MA
JOB NO.
20456

REVISION
05
PLOT DATE
18/08/2023
CHECKED
GD
DRAWING NO.
PLA-CT-MP-DWG-AR-P4-00110



DRAWING TO BE READ IN CONJUNCTION WITH A0000
LEGEND, RELEVANT SCHEDULES AND PROJECT
SPECIFICATION.

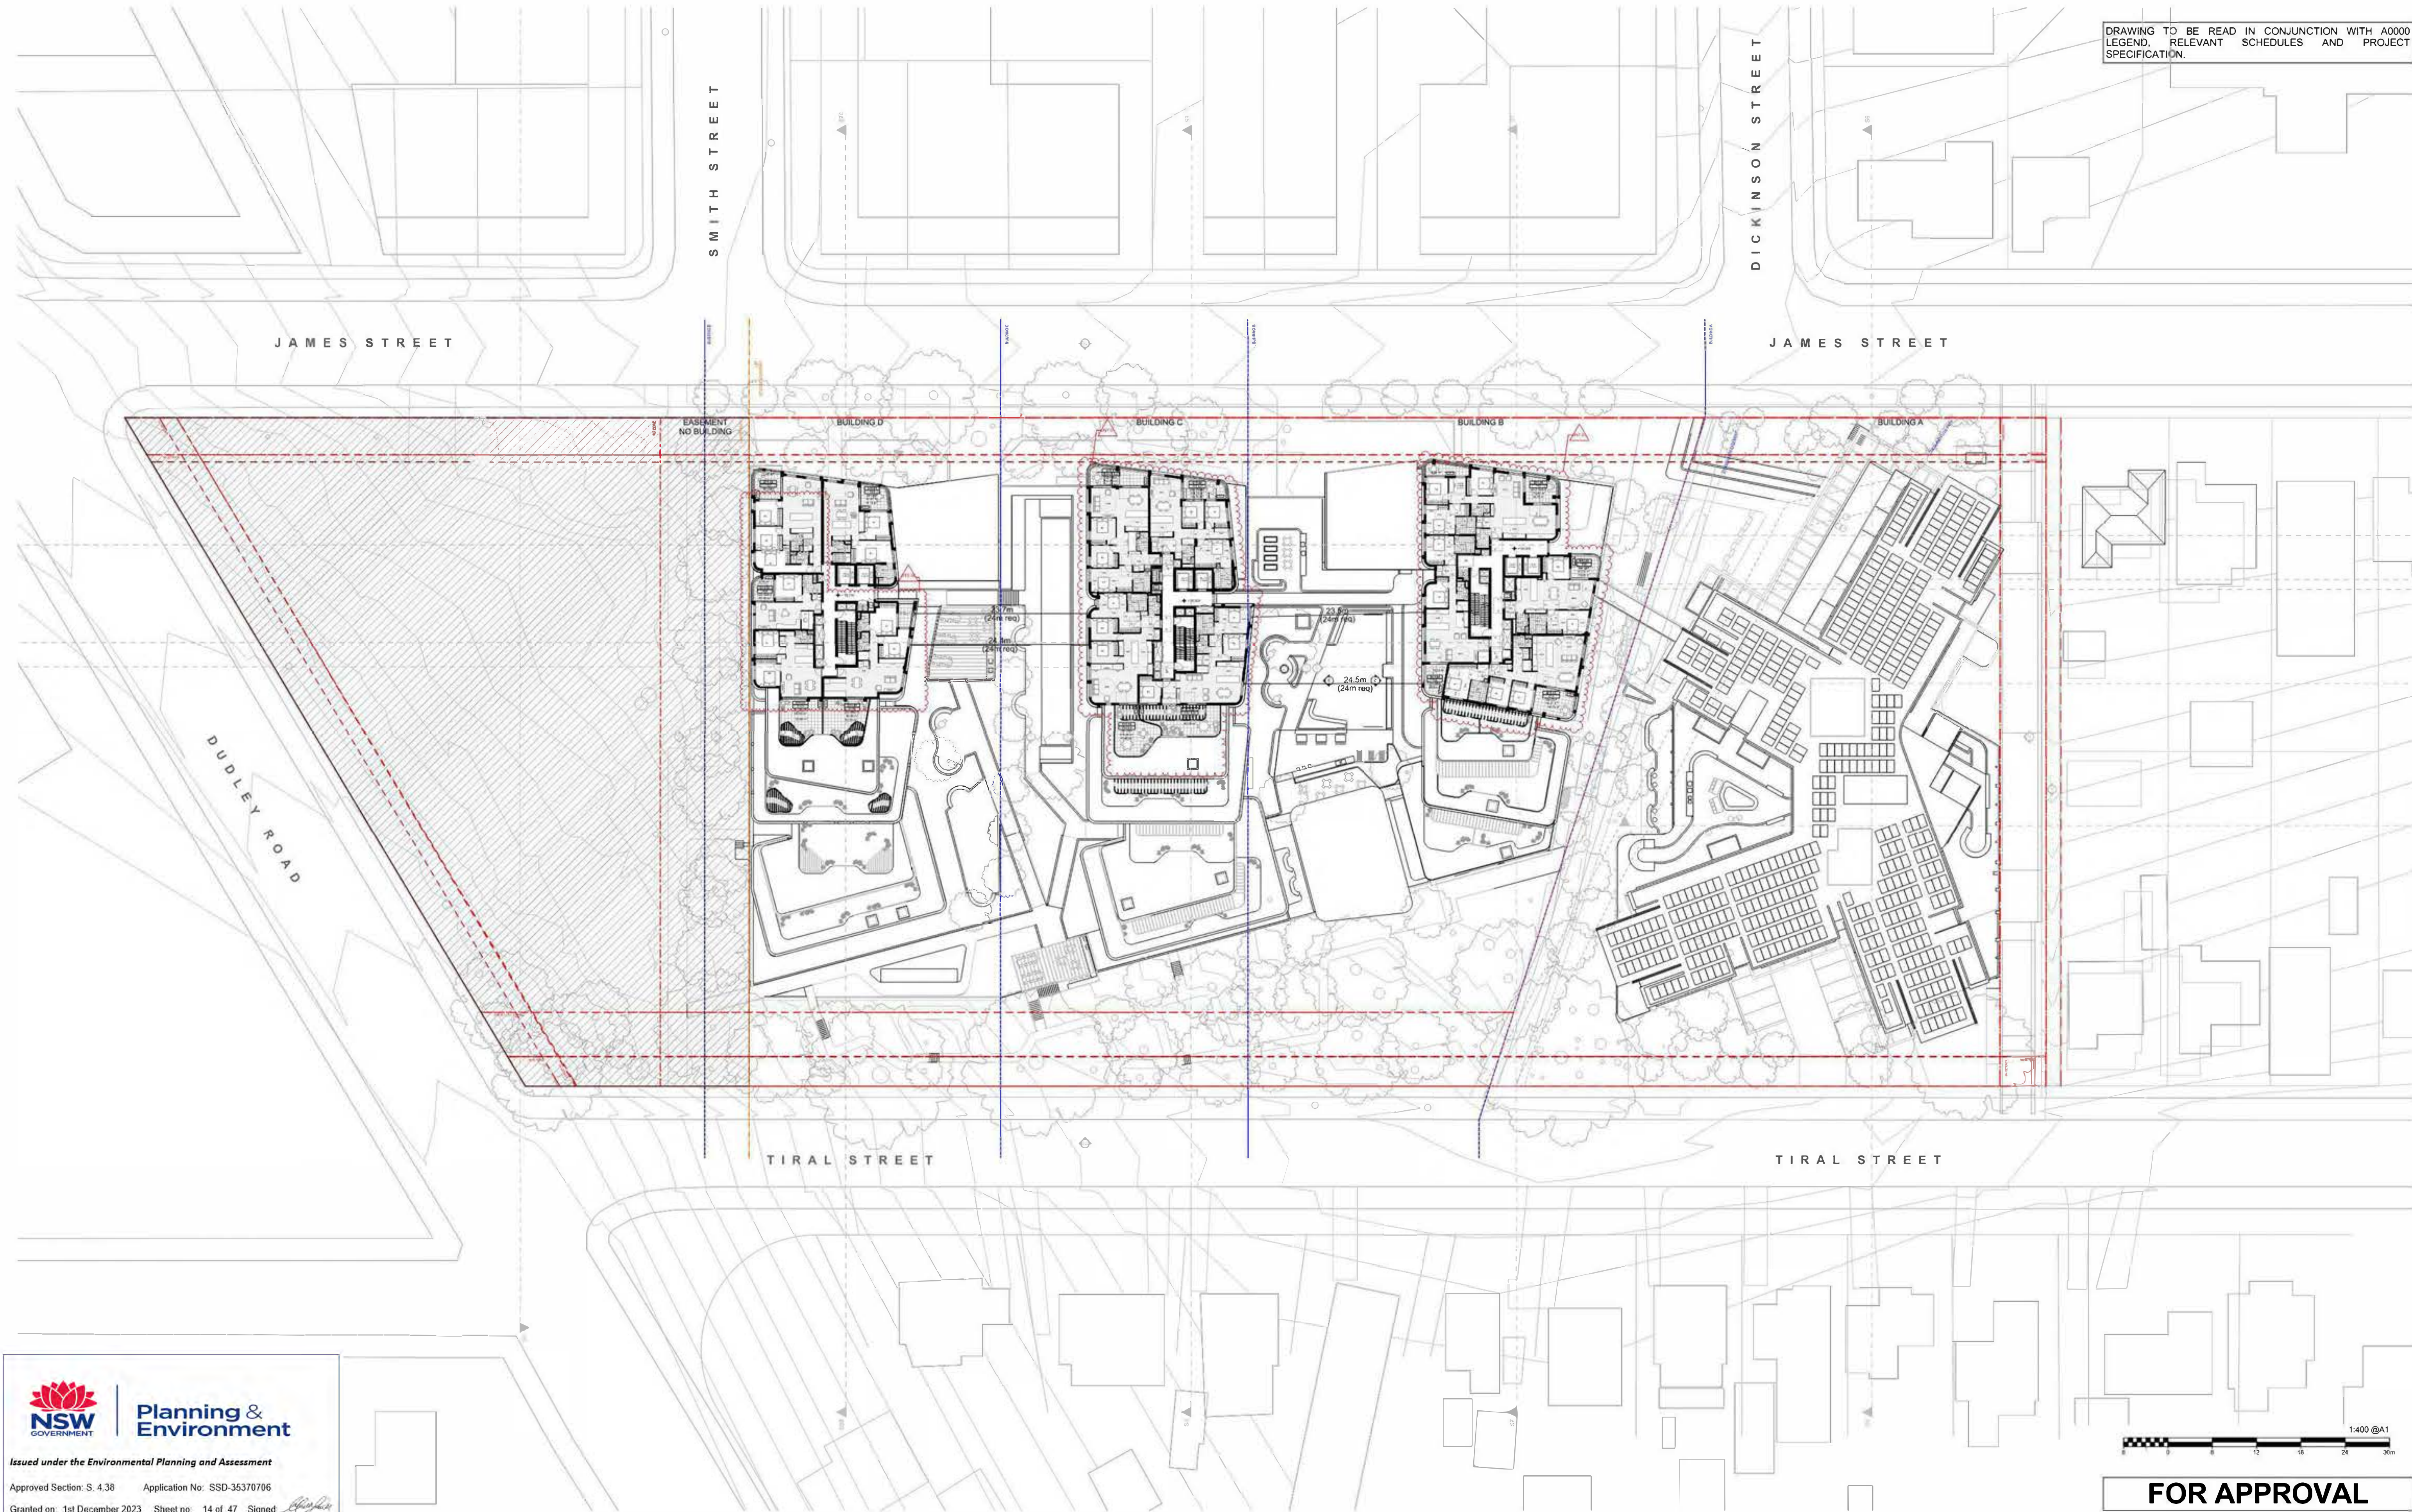



Planning & Environment

Issued under the Environmental Planning and Assessment

Approved Section: S. 4.38 Application No: SSD-35370706

Granted on: 1st December 2023 Sheet no: 14 of 47 Signed: 

DATE	REVISION	BY	CHK	NO.
3/06/2021	FOR INFORMATION	AC	GD	B
18/09/2021	ISSUE	AC	GD	C
12/11/2021	ISSUE	AC	GD	D
10/12/2021	FOR INFORMATION	AC	GD	E
27/05/2022	FOR INFORMATION	AC	GD	K
7/06/2022	FOR INFORMATION	AC	GD	L
17/06/2022	FOR INFORMATION	AC	GD	N
21/07/2022	FOR INFORMATION	AC	GD	S
26/07/2022	FOR INFORMATION	AC	GD	T
5/08/2022	FOR INFORMATION	AC	GD	V

DATE	REVISION	BY	CHK	NO.
19/08/2022	FOR APPROVAL	SH	GD	01
26/08/2022	FOR APPROVAL	SH	GD	02
26/08/2022	FOR APPROVAL	SH	GD	03
20/07/2023	FOR COORDINATION	MA	GD	AA
31/07/2023	FOR COORDINATION	MA	GD	AB
15/08/2023	FOR COORDINATION	MA	GD	AC
18/08/2023	FOR APPROVAL	MA	GD	05

CONSULTANTS			
CIVIL ENGINEER	☐	MPC	T (02) 4927 5566
STRUCTURAL ENGINEER	☐	NORTHROP	T (02) 9241 4188
LANDSCAPE ARCHITECT	☐	ARCADIA	T (02) 8571 2900
QUANTITY SURVEYOR	☐	WT GROUP	T (02) 9520 7422
TRAFFIC CONSULTANT	☐	VARGATRAFFIC PLANNING	T (02) 9004 3224

CONSULTANTS			
GEOTECHNICAL ENGINEER	☐	DOUGLAS PARTNERS	T (02) 9809 0666

Uniting


+
Level 4, 222 Clarence Street
Sydney, NSW 2000 Australia
Plus Architecture Pty. Ltd.
ACN 600566303
Nominated Architect (NSW).
Amit Julka 10002 | Rido Pin 11286

plus
architects
Melbourne
Brisbane
Christchurch
Sydney
Western Australia
Auckland
Telephone
+61 2 823 7000
Instagram
plusarchitecture
arch@plusarchitecture.com.au
www.plusarchitecture.com.au

PROJECT
27 TIRAL STREET,
CHARLESTOWN

DRAWING TITLE
FLOOR PLAN - LEVEL 11


In accepting and utilising this document the recipient agrees that Plus Architecture Pty. Ltd. ACN 600566303, retain all copyright, title, statutory law and other rights including copyright and trademark property rights. The recipient agrees not to use this document for any purpose other than its intended use, to waive all claims against Plus Architecture resulting from unauthorised use, and to hold the document or other projects without the prior written consent of Plus Architecture. Under no circumstances shall transfer of this document be deemed a sale. Plus Architecture makes no warranty of fitness for any purpose. The Builder/Contractor shall verify job dimensions prior to any work commencing. Filled dimensions shall take precedence over scaled work.

 

FOR APPROVAL

SCALE 1:400 @A1	REVISION 05	
DATE 18/08/2023	PLOT DATE 18/08/2023	
DRAWN MA	CHECKED GD	
JOB NO. 20456	DRAWING NO. PLA-CT-MP-DWG-AR-P4-00111	

DRAWING TO BE READ IN CONJUNCTION WITH A0000
LEGEND, RELEVANT SCHEDULES AND PROJECT
SPECIFICATION.

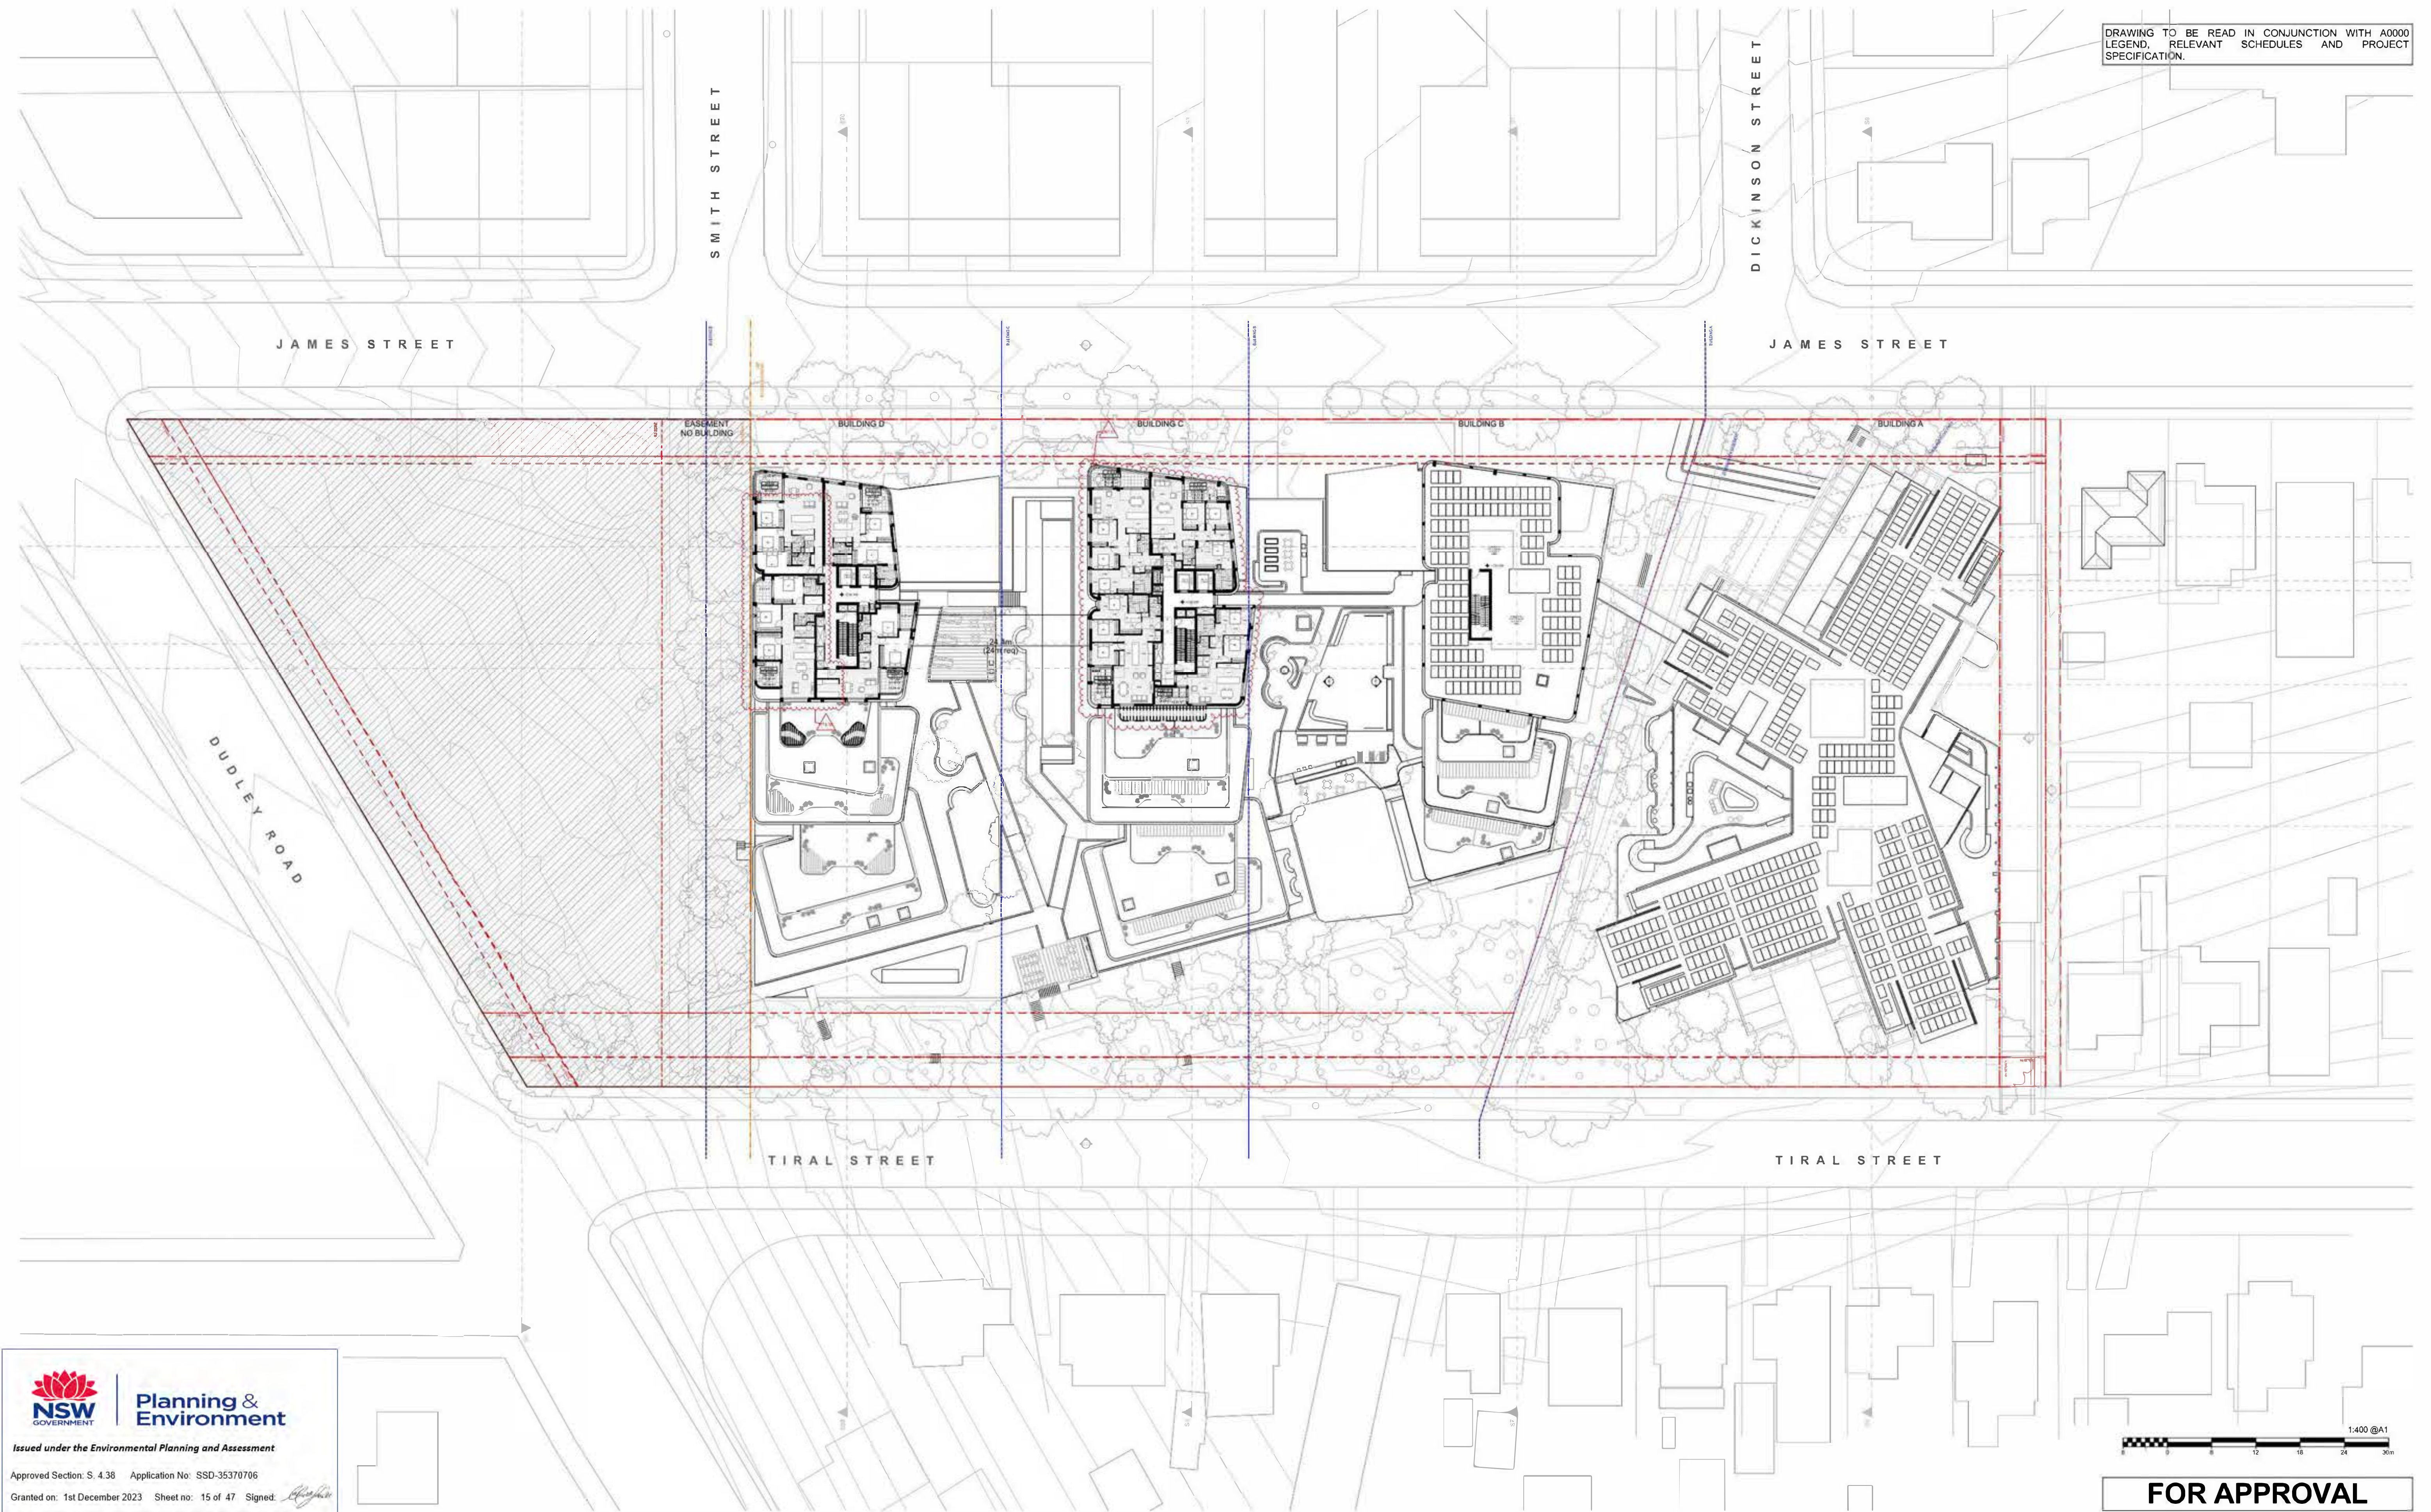



Planning & Environment


Issued under the Environmental Planning and Assessment

Approved Section: S. 4.38 Application No: SSD-35370706

Granted on: 1st December 2023 Sheet no: 15 of 47 Signed: 

DATE	REVISION	BY	CHK	NO.	DATE	REVISION	BY	CHK	NO.	CONSULTANTS		CONSULTANTS		CONSULTANTS			
3/06/2021	FOR INFORMATION	AC	GD	B	19/08/2022	FOR APPROVAL	SH	GD	01	CIVIL ENGINEER	☐	MPC	T (02) 4927 1566	GEOTECHNICAL ENGINEER	☐	DOUGLAS PARTNERS	T (02) 9809 0666
18/09/2021	ISSUE	AC	GD	C	26/08/2022	FOR APPROVAL	SH	GD	02	STRUCTURAL ENGINEER	☐	NORTHROP	T (02) 9241 4188	Uniting Level 4, 222 Clarence Street Sydney, NSW 2000 Australia Plus Architecture Pty. Ltd. ACN 60056403 Nominated Architect (NSW) Amit Julka 10002 Rido Pin 11286 plus architecture Melbourne Brisbane Christchurch Sydney Western Australia Auckland Telephone +61 2 8223 7000 Instagram @plusarchitecture arch@plusarchitecture.com.au www.plusarchitecture.com.au			
12/11/2021	ISSUE	AC	GD	D	26/08/2022	FOR APPROVAL	SH	GD	03	LANDSCAPE ARCHITECT	☐	ARCADIA	T (02) 8571 2900				
10/12/2021	FOR INFORMATION	AC	GD	E	20/07/2023	FOR COORDINATION	MA	GD	AA	QUANTITY SURVEYOR	☐	WT GROUP	T (02) 9520 7422				
27/05/2022	FOR INFORMATION	AC	GD	K	31/07/2023	FOR COORDINATION	MA	GD	AB	TRAFFIC CONSULTANT	☐	VARGA TRAFFIC PLANNING	T (02) 9094 3224				
7/06/2022	FOR INFORMATION	AC	GD	L	15/08/2023	FOR COORDINATION	MA	GD	AC								
17/06/2022	FOR INFORMATION	AC	GD	N	18/08/2023	FOR APPROVAL	MA	GD	05				PROJECT 27 TIRAL STREET, CHARLESTOWN DRAWING TITLE FLOOR PLAN - LEVEL 12 In accepting and utilising this document the recipient agrees that Plus Architecture Pty. Ltd. ACN 60056403, retain all copyright law, statutory law and other rights including copyright and intellectual property rights. The recipient agrees not to use this document for any purpose other than its intended use, to waive all claims against Plus Architecture resulting from unauthorised use, and to hold the document or other projects without the prior written consent of Plus Architecture. Under no circumstances shall transfer of this document be deemed a sale. Plus Architecture makes no warranty of fitness for any purpose. The Builder/Contractor shall verify job dimensions prior to any work commencing. Fitted dimensions shall take precedence over scaled work.				
21/07/2022	FOR INFORMATION	AC	GD	S													
26/07/2022	FOR INFORMATION	AC	GD	T													
5/08/2022	FOR INFORMATION	AC	GD	V													
										SCALE 1:400 @A1 DATE 18/08/2023 DRAWN MA JOB NO. 20456 REVISION 05 PLOT DATE 18/08/2023 CHECKED GD DRAWING NO. PLA-CT-MP-DWG-AR-P4-00112							

DRAWING TO BE READ IN CONJUNCTION WITH A0000
LEGEND, RELEVANT SCHEDULES AND PROJECT
SPECIFICATION.

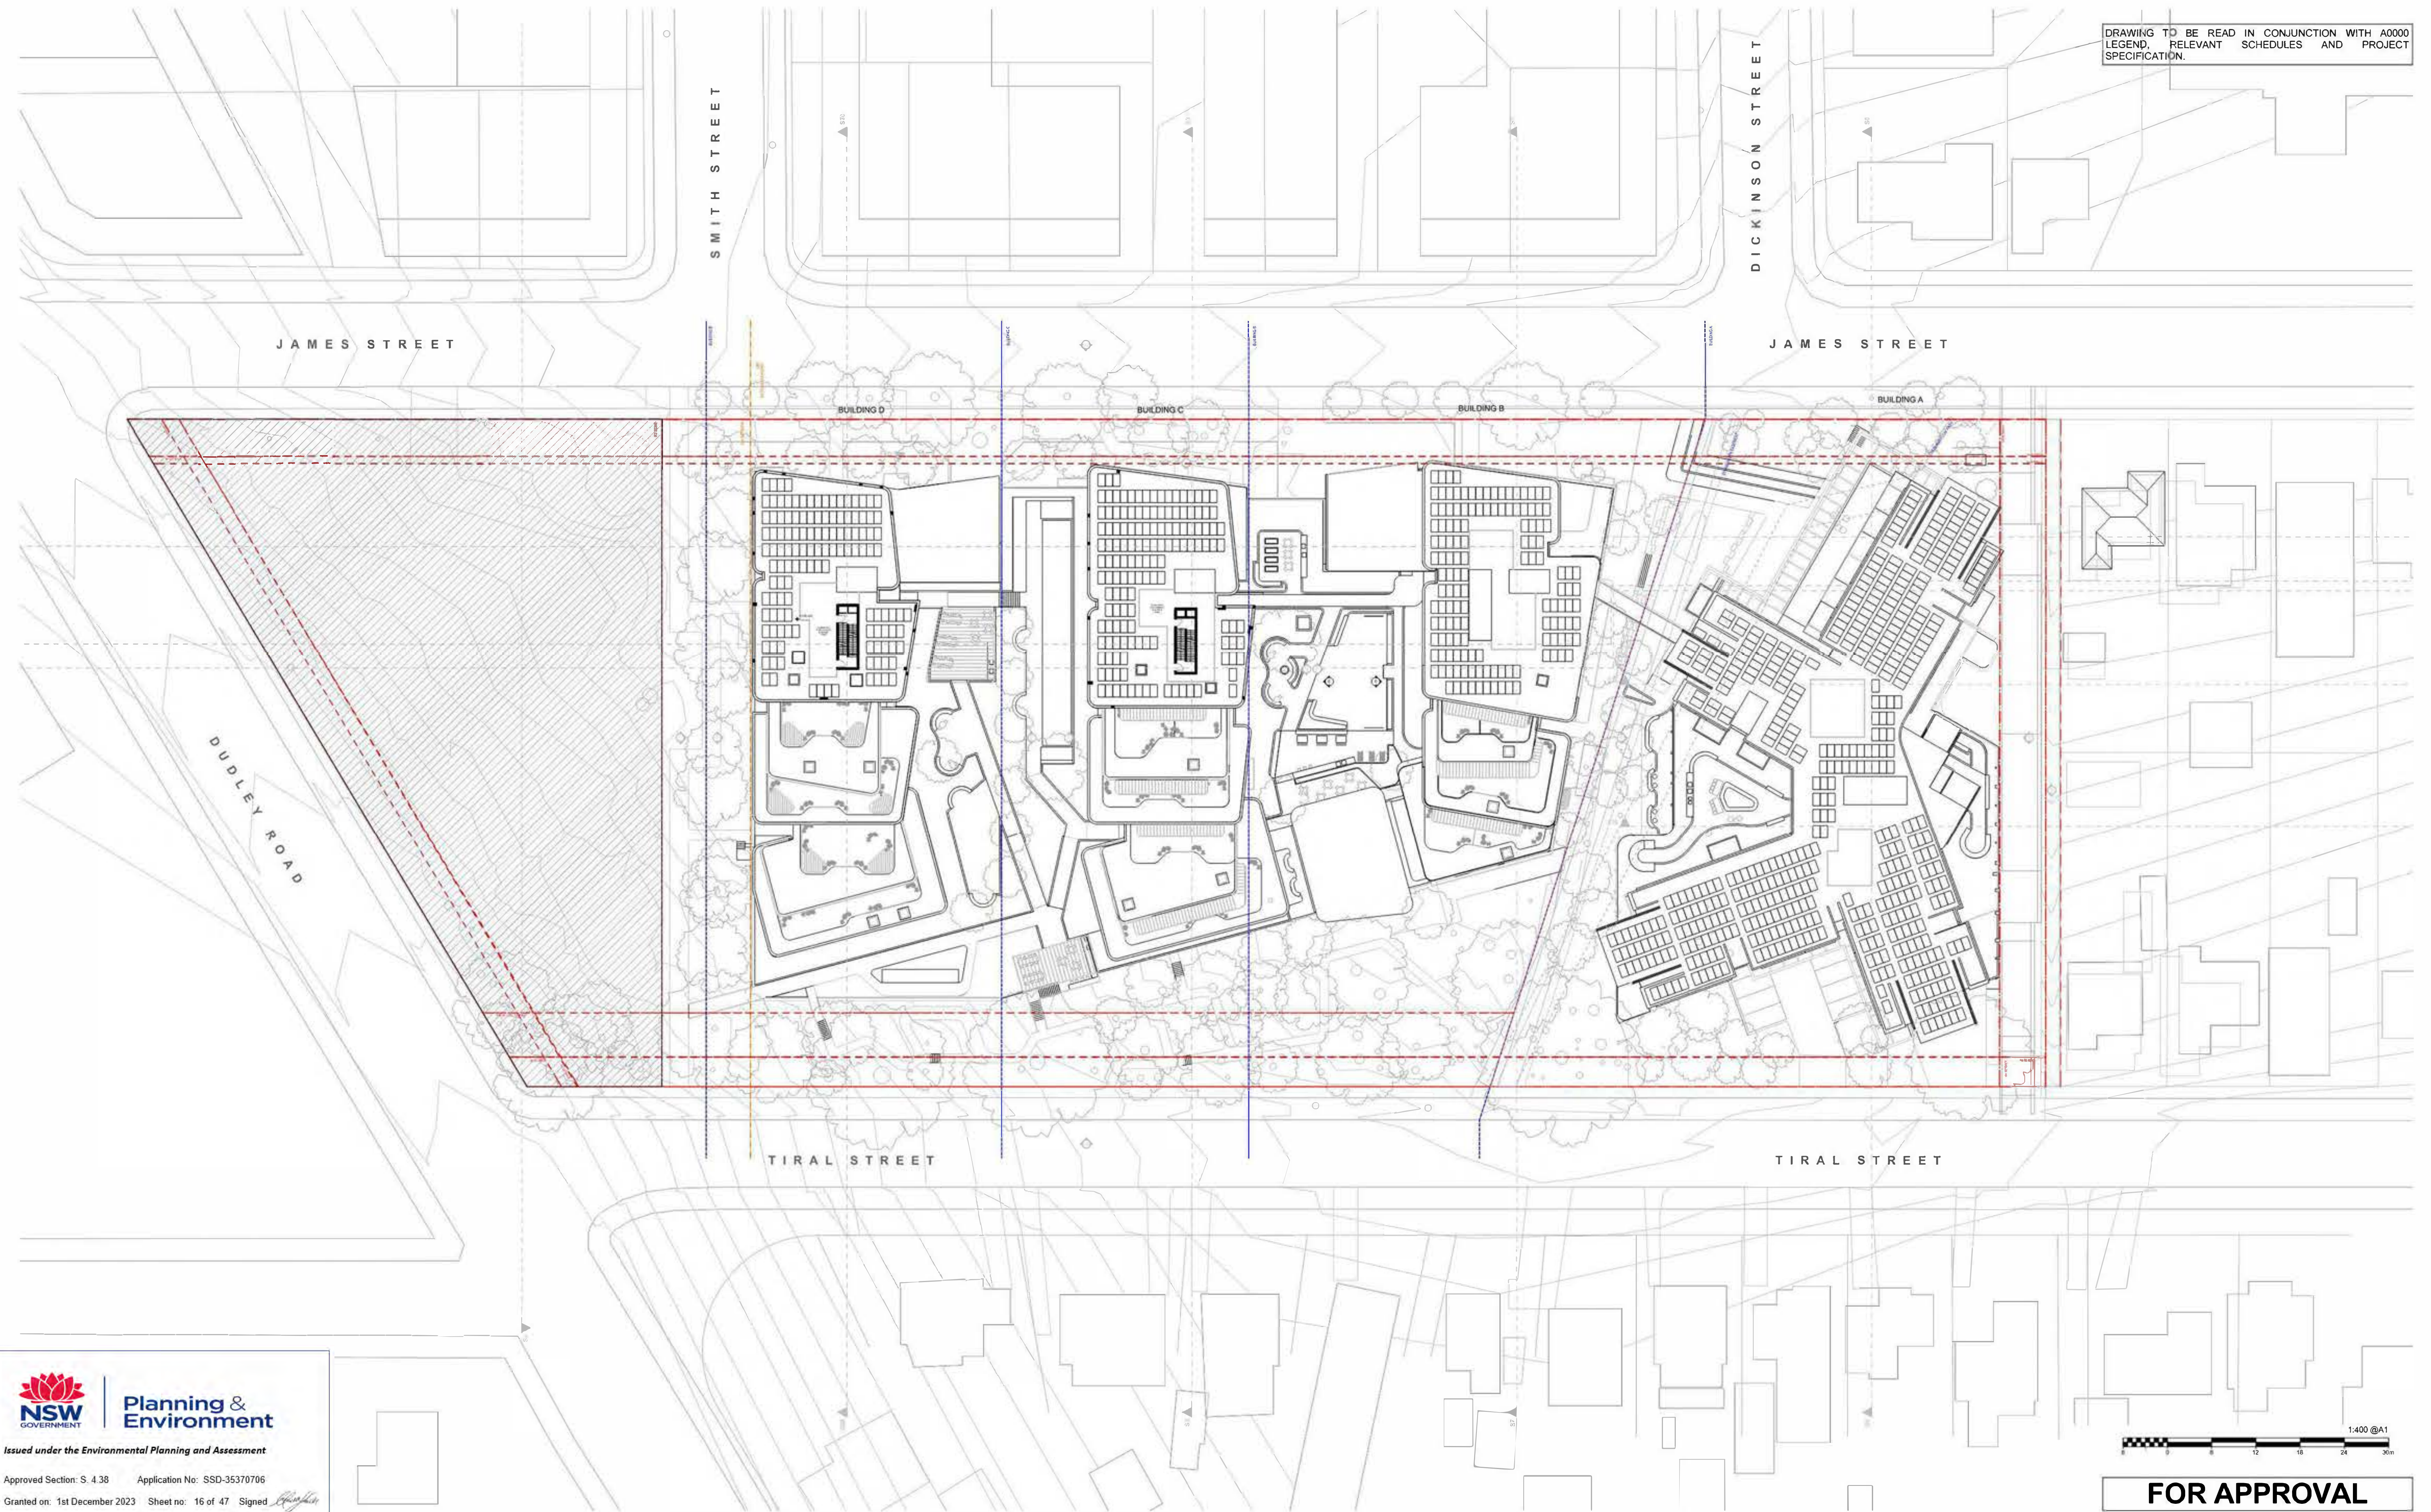



Planning & Environment
Issued under the Environmental Planning and Assessment

Approved Section: S. 4.38 Application No: SSD-35370706
Granted on: 1st December 2023 Sheet no: 16 of 47 Signed 

DATE	REVISION	BY	CHK	NO.	DATE	REVISION	BY	CHK	NO.	CONSULTANTS	CONSULTANTS
3/06/2021	FOR INFORMATION	AC	GD	B	19/08/2022	FOR APPROVAL	SH	GD	01	CIVIL ENGINEER ☐ MPC T (02) 4927 5566	GEOTECHNICAL ENGINEER ☐ DOUGLAS PARTNERS T (02) 9809 0666
18/09/2021	ISSUE	AC	GD	C	26/08/2022	FOR APPROVAL	SH	GD	02	STRUCTURAL ENGINEER ☐ NORTHROP T (02) 9241 4188	
12/11/2021	ISSUE	AC	GD	D	26/08/2022	FOR APPROVAL	SH	GD	03	LANDSCAPE ARCHITECT ☐ ARCADIA T (02) 8571 2900	
10/12/2021	FOR INFORMATION	AC	GD	E	20/07/2023	FOR COORDINATION	MA	GD	AA	QUANTITY SURVEYOR ☐ WT GROUP T (02) 9520 7422	
27/05/2022	FOR INFORMATION	AC	GD	K	31/07/2023	FOR COORDINATION	MA	GD	AB	TRAFFIC CONSULTANT ☐ VARGATRAFFIC PLANNING T (02) 9004 3224	
7/06/2022	FOR INFORMATION	AC	GD	L	18/08/2023	FOR APPROVAL	MA	GD	05		
17/06/2022	FOR INFORMATION	AC	GD	N							
21/07/2022	FOR INFORMATION	AC	GD	S							
26/07/2022	FOR INFORMATION	AC	GD	T							
5/08/2022	FOR INFORMATION	AC	GD	V							

Uniting

Level 4, 222 Clarence Street
Sydney, NSW 2000 Australia
Plus Architecture Pty. Ltd.
ACN 600566303
Nominated Architect (NSW)
Amit Julka 10002 | Rido Pin 11286



Melbourne
Brisbane
Christchurch
Sydney
Western Australia
Auckland

Telephone
+61 2 823 7000
Instagram
plusarchitecture
arch@plusarchitecture.com.au
www.plusarchitecture.com.au

PROJECT
27 TIRAL STREET,
CHARLESTOWN

DRAWING TITLE
ROOF PLAN

SCALE
1:400 @A1

DATE
18/08/2023

DRAWN
MA

JOB NO.
20456

REVISION
05

PLOT DATE
18/08/2023

CHECKED
GD

DRAWING NO.
PLA-CT-MP-DWG-AR-P4-00113





E-01 NORTH ELEVATION JAMES ST

Scale 1:250

EXTERNAL FINISHES

- BR1 Brick - Off White
- BR2 Brick - Light Beige
- BR3 Brick - Light Brown
- BR4 Brick - Brown
- BR5 Brick - Dark Brown
- C1 Concrete - Natural Finish
- FC1 Panelling - Brown
- FC2 Panelling - Graphite
- P1 Paint Finish - Dark Charcoal
- P2 Paint Finish - Grey
- P3 Paint Finish - Off-White
(To Match BR1)
- P4 Paint Finish - Brown
(To Match FC1)
- M1 Metal Finish - Black Powdercoat
- M2 Metal Cladding - Grey
- M3 Metal Cladding - Brown
- M4 Metal Cladding - Dark Charcoal



FOR APPROVAL



Planning & Environment

Issued under the Environmental Planning and Assessment Act

Approved Section: S. 4.38 Application No: SSD-35370706

Granted on: 1st December 2023 Sheet no: 17 of 47 Signed: 

DATE	REVISION	BY	CHK	NO.
Work in Progress	Not in Issue	RM	GD	07 - WIP

DATE	REVISION	BY	CHK	NO.

CONSULTANTS			
CIVIL ENGINEER	☐	MPC	T (02) 4927 5566
STRUCTURAL ENGINEER	☐	NORTHROP	T (02) 9241 4188
LANDSCAPE ARCHITECT	☐	ARCADIA	T (02) 9571 2900
QUANTITY SURVEYOR	☐	WT GROUP	T (02) 9929 7422
TRAFFIC CONSULTANT	☐	WARGA TRAFFIC PLANNING	T (02) 9004 3224

CONSULTANTS			
GEOTECHNICAL ENGINEER	☐	DOUGLAS PARTNERS	T (02) 9889 0666


Uniting

plus
Level 4, 222 Clarence Street
Sydney, NSW 2000 Australia
Plus Architecture Pty. Ltd.
ACN 600596303
Nominated Architect (NSW)
Amit Julka 10002 | Rido Pin 11286

Melbourne
Brisbane
Christchurch
Sydney
Western Australia
Auckland
Telephone
+61 2 8223 7000
Instagram
@plusarchitecture
arch@plusarchitecture.com.au
www.plusarchitecture.com.au

PROJECT 27 TIRAL STREET, CHARLESTOWN	DRAWING TITLE NORTH ELEVATION JAMES ST
In issuing and utilising this document the recipient agrees that Plus Architecture Pty. Ltd. (ACN 600596303) retain all copyright, title and other rights including copyright and intellectual property rights. The recipient agrees not to use this document for any purpose other than its intended use, to waive all claims against Plus Architecture, resulting from unauthorised use, or to incur the document or other projects without the prior written consent of Plus Architecture. Under no circumstances shall transfer of this document be deemed a sale. Plus Architecture makes no warranty of fitness for any purpose. The Builder/Contractor shall verify job dimensions prior to any work commencing. Figured dimensions shall take precedence over scaled work.	

SCALE 1:250, 1:2200, 1:200 @A1	REVISION 06	
DATE 25/09/2023	PLOT DATE 25/09/2023	
DRAWN RM	CHECKED GD	
JOB NO. 20456	DRAWING NO. PLA-CT-MP-DWG-AR-P4-00200	

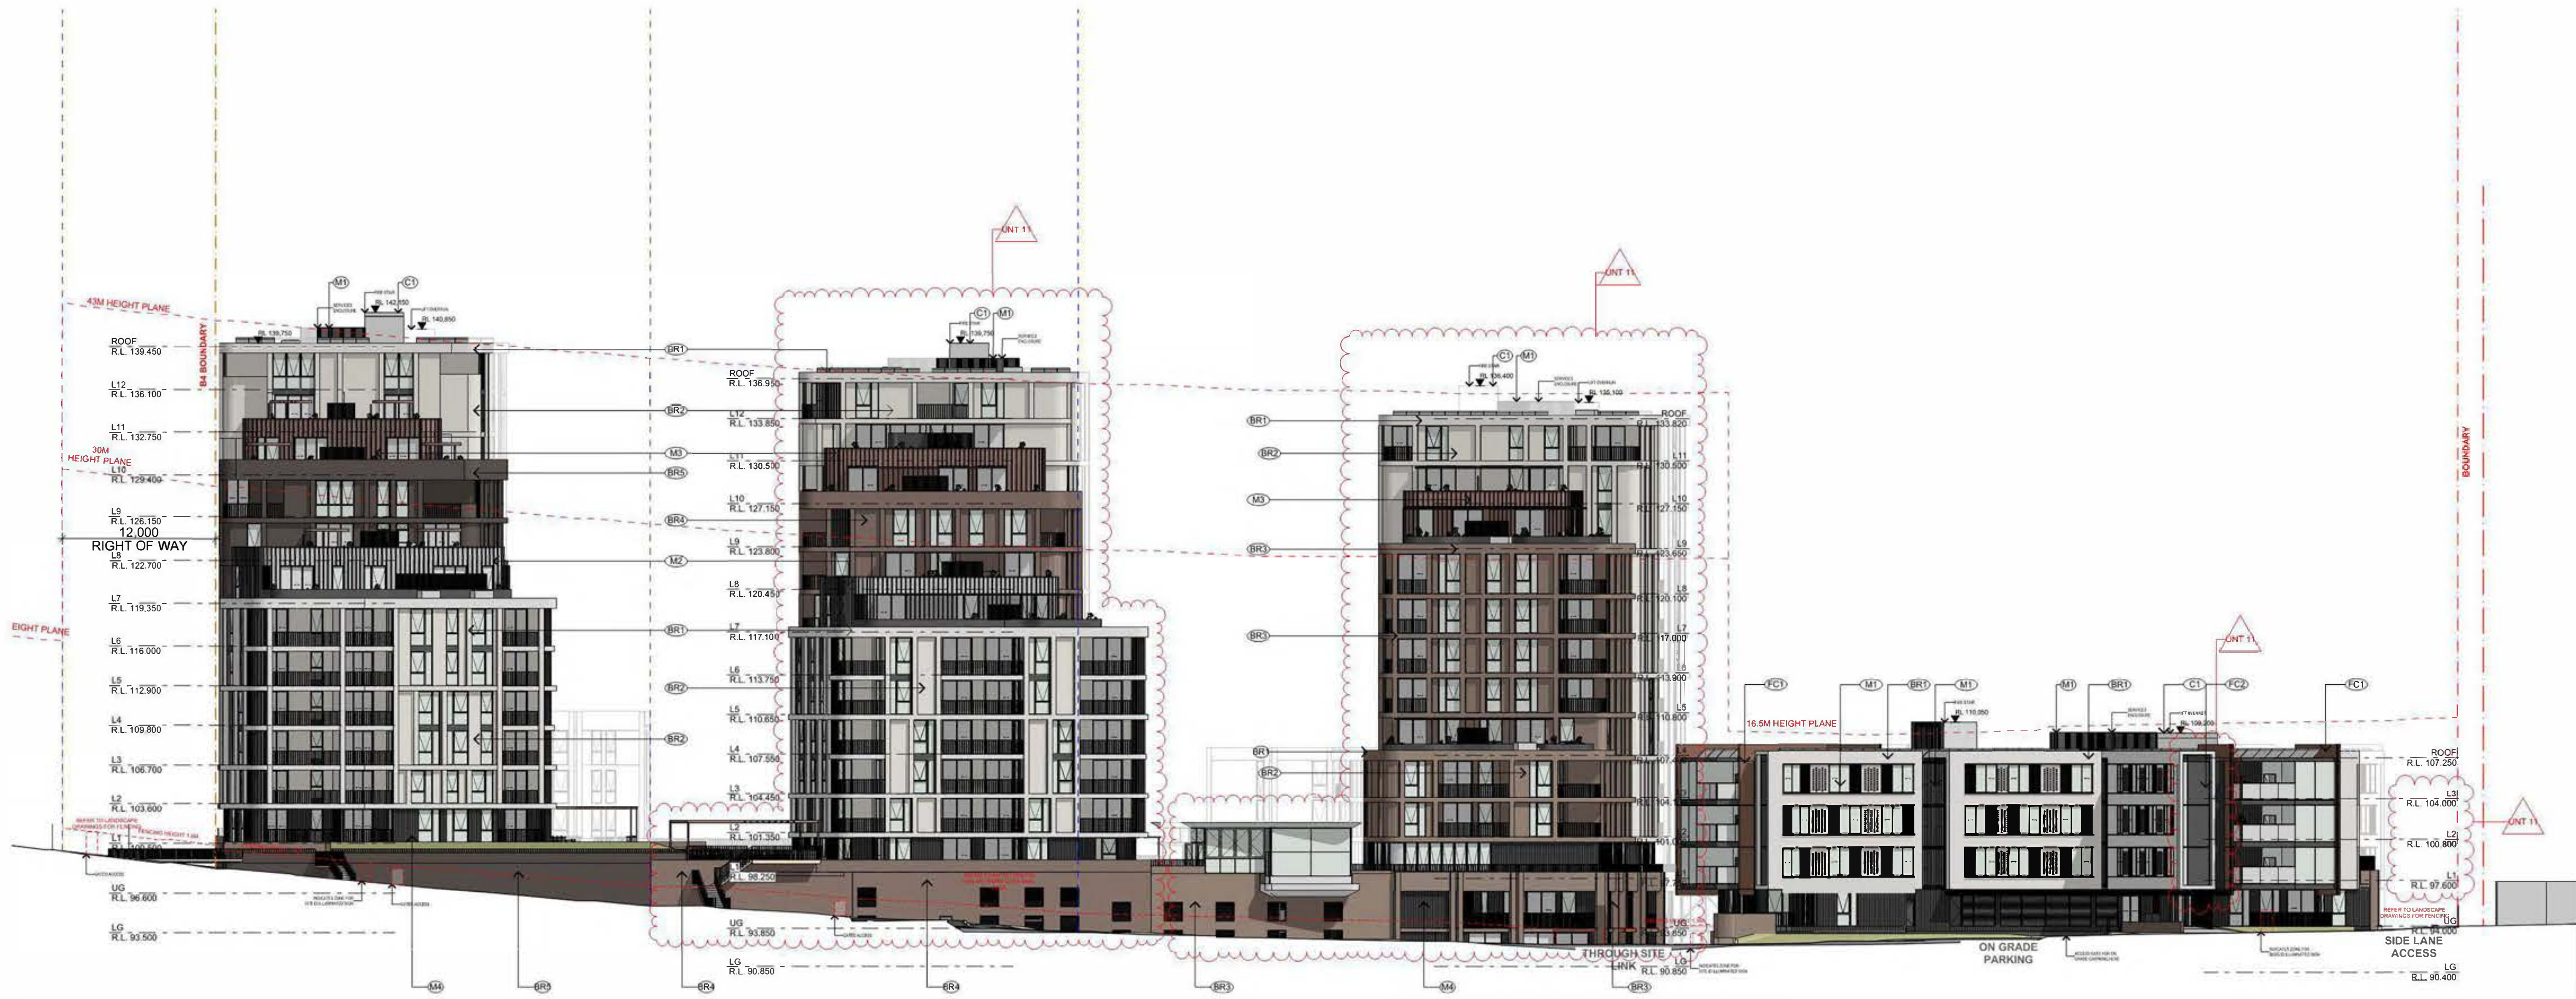

E-02 SOUTH ELEVATION TIRAL ST
Scale 1:250

NSW GOVERNMENT | **Planning & Environment**

Issued under the Environmental Planning and Assessment Act 1979

Approved Section: S. 4.38 Application No: SSD-35370706
Granted on: 1st December 2023 Sheet no: 18 of 47 Signed: [Signature]

DATE	REVISION	BY	CHK	NO.
18/08/2023	FOR APPROVAL	MA	GD	05

DATE	REVISION	BY	CHK	NO.

CONSULTANTS			
CIVIL ENGINEER	☐	MPC	T (02) 4927 5566
STRUCTURAL ENGINEER	☐	NORTHROP	T (02) 9241 4188
LANDSCAPE ARCHITECT	☐	ARCADIA	T (02) 8571 2900
QUANTITY SURVEYOR	☐	WT GROUP	T (02) 9528 7422
TRAFFIC CONSULTANT	☐	VARGATRAFFIC PLANNING	T (02) 9004 3224

CONSULTANTS			
GEOTECHNICAL ENGINEER	☐	DOUGLAS PARTNERS	T (02) 9809 0666

Uniting

+
Level 4, 222 Clarence Street
Sydney, NSW 2000 Australia
Plus Architecture Pty. Ltd.
ACN 600596303
Nominated Architect (NSW)
Amit Julka 10002 | Rido Pin 11286

plus
architects
Melbourne
Brisbane
Christchurch
Sydney
Western Australia
Auckland
Telephone
+61 2 8823 7000
Instagram
plusarchitects
arch@plusarchitecture.com.au
www.plusarchitecture.com.au

PROJECT
27 TIRAL STREET,
CHARLESTOWN

DRAWING TITLE
SOUTH ELEVATION TIRAL
ST

SCALE 1:250, 1:2200, 1:200 @A1	REVISION 05
DATE 18/08/2023	PLOT DATE 18/08/2023
DRAWN MA	CHECKED GD
JOB NO. 20456	DRAWING NO. PLA-CT-MP-DWG-AR-P4-00201



E-03 BUILDING A EAST
Scale 1:250



E-04 BUILDING A WEST
Scale 1:250

EXTERNAL FINISHES

- BR1 Brick - Off White
- BR2 Brick - Light Beige
- BR3 Brick - Light Brown
- BR4 Brick - Brown
- BR5 Brick - Dark Brown
- C1 Concrete - Natural Finish
- FC1 Panelling - Brown
- FC2 Panelling - Graphite
- P1 Paint Finish - Dark Charcoal
- P2 Paint Finish - Grey
- P3 Paint Finish - Off-White
(To Match BR1)
- P4 Paint Finish -Brown
(To Match FC1)
- M1 Metal Finish - Black Powdercoat
- M2 Metal Cladding - Grey
- M3 Metal Cladding - Brown
- M4 Metal Cladding - Dark Charcoal



Issued under the Environmental Planning and Assessment

Approved Section: S. 4.38 Application No: SSD-35370706

Granted on: 1st December 2023 Sheet no: 19 of 47 Signed: *[Signature]*

DATE	REVISION	BY	CHK	NO.
18/08/2023	FOR APPROVAL	MA	GD	05

DATE	REVISION	BY	CHK	NO.

CONSULTANTS			
CIVIL ENGINEER	☐	MPC	T (02) 4927 5566
STRUCTURAL ENGINEER	☐	NORTHROP	T (02) 9241 4188
LANDSCAPE ARCHITECT	☐	ARCADIA	T (02) 9571 2900
QUANTITY SURVEYOR	☐	WT GROUP	T (02) 9929 7422
TRAFFIC CONSULTANT	☐	WARGATRAFFIC PLANNING	T (02) 9904 3224

CONSULTANTS			
GEOTECHNICAL ENGINEER	☐	DOUGLAS PARTNERS	T (02) 9809 0666

Uniting

+
Level 4, 222 Clarence Street
Sydney, NSW 2000 Australia
Plus Architecture Pty. Ltd.
ACN 600598303
Nominated Architect (NSW)
Amit Julka 10002 | Rido Pin 11286

plus
architects
Melbourne
Brisbane
Christchurch
Sydney
Western Australia
Auckland
Telephone
+61 2 8823 7000
Instagram
@plusarchitecture
arch@plusarchitecture.com.au
www.plusarchitecture.com.au

PROJECT
**27 TIRAL STREET,
CHARLESTOWN**

DRAWING TITLE
**BUILDING A EAST &
WEST ELEVATION**

In accepting and utilising this document the recipient agrees that Plus Architecture Pty. Ltd. (ACN 600598303) retain all copyright, trademark and other rights including copyright and trademark property rights. The recipient agrees not to use this document for any purpose other than its intended use, to waive all claims against Plus Architecture resulting from unauthorised use, and to hold the recipient or other projects without the prior written consent of Plus Architecture. Under no circumstances shall transfer of this document be deemed a sale. Plus Architecture makes no warranty of fitness for any purpose. The Builder/Contractor shall verify job dimensions prior to any work commencing. Figured dimensions shall take precedence over scaled work.

FOR APPROVAL

SCALE 1:250, 1:2200, 1:200 @A1	REVISION 05
DATE 18/08/2023	PLOT DATE 18/08/2023
DRAWN MA	CHECKED GD
JOB NO. 20456	DRAWING NO. PLA-CT-MP-DWG-AR-P4-00202



E-05 BUILDING B EAST
Scale 1:250



E-06 BUILDING B WEST
Scale 1:250

EXTERNAL FINISHES

- BR1 Brick - Off White
- BR2 Brick - Light Beige
- BR3 Brick - Light Brown
- BR4 Brick - Brown
- BR5 Brick - Dark Brown
- C1 Concrete - Natural Finish
- FC1 Panelling - Brown
- FC2 Panelling - Graphite
- P1 Paint Finish - Dark Charcoal
- P2 Paint Finish - Grey
- P3 Paint Finish - Off-White (To Match BR1)
- P4 Paint Finish -Brown (To Match FC1)
- M1 Metal Finish - Black Powdercoat
- M2 Metal Cladding - Grey
- M3 Metal Cladding - Brown
- M4 Metal Cladding - Dark Charcoal



FOR APPROVAL

NSW GOVERNMENT **Planning & Environment**

Issued under the Environmental Planning and Assessment

Approved Section: S. 4.38 Application No: SSD-35370706

Granted on: 1st December 2023 Sheet no: 20 of 47 Signed: [Signature]

DATE	REVISION	BY	CHK	NO.
Work in Progress	Not in Issue	RM	GD	07 - WIP

DATE	REVISION	BY	CHK	NO.

CONSULTANTS			
CIVIL ENGINEER	☐	MPC	T (02) 4927 5566
STRUCTURAL ENGINEER	☐	NORTHROP	T (02) 9241 4188
LANDSCAPE ARCHITECT	☐	ARCADIA	T (02) 8571 2900
QUANTITY SURVEYOR	☐	WT GROUP	T (02) 9929 7422
TRAFFIC CONSULTANT	☐	VARGA TRAFFIC PLANNING	T (02) 9004 3224

CONSULTANTS			
GEOTECHNICAL ENGINEER	☐	DOUGLAS PARTNERS	T (02) 9809 0666

Uniting

Level 4, 222 Clarence Street
Sydney, NSW 2000 Australia
Plus Architecture Pty. Ltd.
ACN 600596303
Nominated Architect (NSW)
Amit Julka 10002 | Rido Pin 11286


Melbourne
Brisbane
Christchurch
Sydney
Western Australia
Auckland

PROJECT
27 TIRAL STREET,
CHARLESTOWN

DRAWING TITLE
BUILDING B EAST &
WEST ELEVATION

In accepting and utilising this document the recipient agrees that Plus Architecture Pty Ltd. ACN 600596303 retain all copyright law, liability law and other rights including copyright and trademarking rights. The recipient agrees not to use this document for any purpose other than its intended use, to waive all claims against Plus Architecture, resulting from unauthorised use, in or to reuse the document on other projects without the prior written consent of Plus Architecture. Under no circumstances shall liability of this document be deemed a sale. Plus Architecture makes no warranty of fitness for any purpose. The Builder/Contractor shall verify all dimensions prior to any work commencing. Figured dimensions shall take precedence over scaled work.

SCALE 1:250, 1:200, 1:2200 @A1	REVISION 06	
DATE 25/09/2023	PLOT DATE 25/09/2023	
DRAWN RM	CHECKED GD	
JOB NO. 20456	DRAWING NO. PLA-CT-MP-DWG-AR-P4-00203	

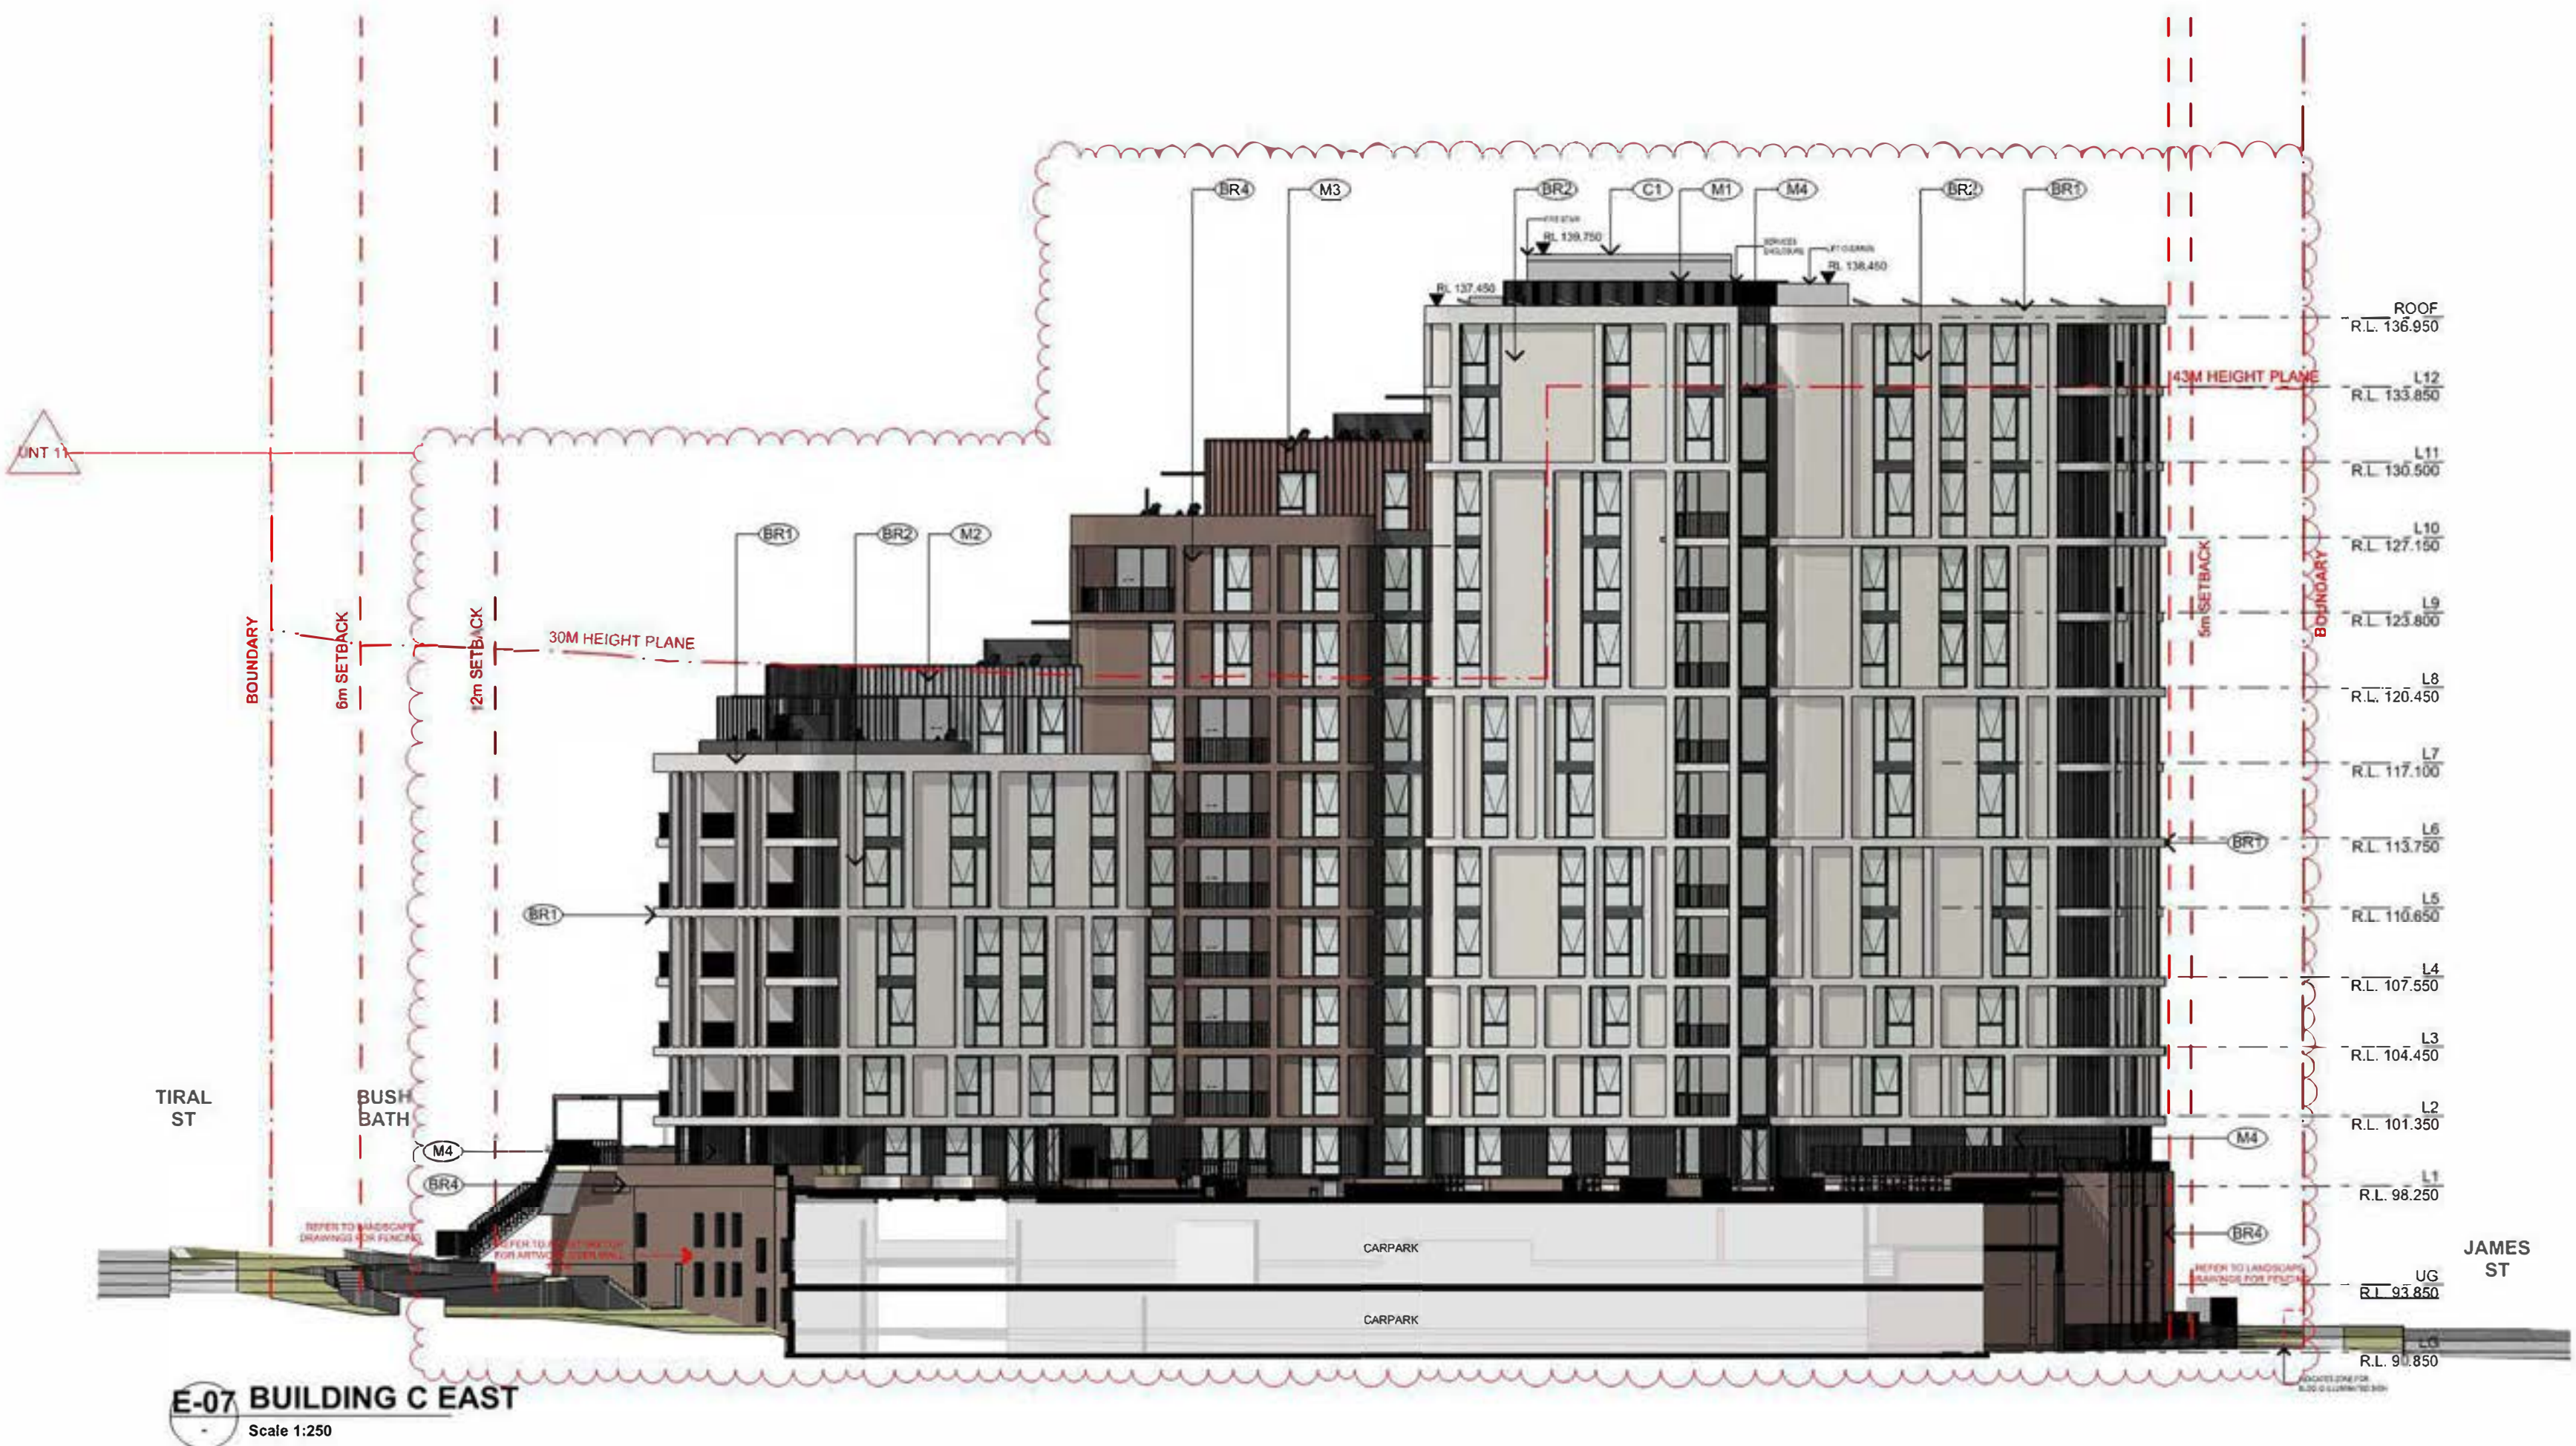

EXTERNAL FINISHES

- BR1 Brick - Off White
- BR2 Brick - Light Beige
- BR3 Brick - Light Brown
- BR4 Brick - Brown
- BR5 Brick - Dark Brown
- C1 Concrete - Natural Finish
- FC1 Panelling - Brown
- FC2 Panelling - Graphite
- P1 Paint Finish - Dark Charcoal
- P2 Paint Finish - Grey
- P3 Paint Finish - Off-White
(To Match BR1)
- P4 Paint Finish -Brown
(To Match FC1)
- M1 Metal Finish -Black Powdercoat
- M2 Metal Cladding - Grey
- M3 Metal Cladding - Brown
- M4 Metal Cladding - Dark Charcoal



FOR APPROVAL

NSW **GOVERNMENT** **Planning & Environment**

Issued under the Environmental Planning and Assessment Act

Approved Section: S. 4.38 Application No: SSD-35370706

Granted on: 1st December 2023 Sheet no: 21 of 47 Signed: [Signature]

DATE	REVISION	BY	CHK	NO.
18/08/2023	FOR APPROVAL	SH	GD	05

DATE	REVISION	BY	CHK	NO.

CONSULTANTS			
CIVIL ENGINEER	☐ MPC	T (02) 4927 5566	
STRUCTURAL ENGINEER	☐ NORTHROP	T (02) 9241 4188	
LANDSCAPE ARCHITECT	☐ ARCADIA	T (02) 8571 2900	
QUANTITY SURVEYOR	☐ WT GROUP	T (02) 9529 7422	
TRAFFIC CONSULTANT	☐ WARGA TRAFFIC PLANNING	T (02) 9094 3224	

CONSULTANTS			
GEOTECHNICAL ENGINEER	☐ DOUGLAS PARTNERS	T (02) 9809 0666	

Uniting

+
Level 4, 222 Clarence Street
Sydney, NSW 2000 Australia
Plus Architecture Pty. Ltd.
ACN 600596303
Nominated Architect (NSW)
Amit Julka 10002 | Rido Pin 11286

plus
architects
Melbourne
Brisbane
Christchurch
Sydney
Western Australia
Auckland
Telephone
+61 2 8223 7000
Instagram
@plusarchitects
arch@plusarchitecture.com.au
www.plusarchitecture.com.au

PROJECT
27 TIRAL STREET,
CHARLESTOWN

DRAWING TITLE
BUILDING C EAST &
WEST ELEVATION

In accepting and utilising this document the recipient agrees that Plus Architecture Pty. Ltd. (ACN 600596303) retain all copyright law and other rights including copyright and trademark property rights. The recipient agrees not to use this document for any purpose other than its intended use, to waive all claims against Plus Architecture resulting from unauthorised use, and to hold the document or other projects without the prior written consent of Plus Architecture. Under no circumstances shall transfer of this document be deemed a sale. Plus Architecture makes no warranty of fitness for any purpose. The Builder/Contractor shall verify job dimensions prior to any work commencing. Figured dimensions shall take precedence over scaled work.

SCALE 1:250, 1:2200, 1:200 @A1	REVISION 05
DATE 18/08/2023	PLOT DATE 18/08/2023
DRAWN SH	CHECKED GD
JOB NO. 20456	DRAWING NO. PLA-CT-MP-DWG-AR-P4-00204



Planning &
Environment

Issued under the Environmental Planning and Assessment

Approved Section: S. 4.38 Application No: SSD-35370706

Granted on: 1st December 2023 Sheet no: 22 of 47 Signed: *[Signature]*



EXTERNAL FINISHES

- BR1 Brick - Off White
- BR2 Brick - Light Beige
- BR3 Brick - Light Brown
- BR4 Brick - Brown
- BR5 Brick - Dark Brown
- C1 Concrete - Natural Finish
- FC1 Panelling - Brown
- FC2 Panelling - Graphite
- P1 Paint Finish - Dark Charcoal
- P2 Paint Finish - Grey
- P3 Paint Finish - Off-White (To Match BR1)
- P4 Paint Finish -Brown (To Match FC1)
- M1 Metal Finish - Black Powdercoat
- M2 Metal Cladding - Grey
- M3 Metal Cladding - Brown
- M4 Metal Cladding - Dark Charcoal



FOR APPROVAL


DATE	REVISION	BY	CHK	NO.
18/08/2023	FOR APPROVAL	SH	GD	05

DATE	REVISION	BY	CHK	NO.

CONSULTANTS			
CIVIL ENGINEER	☐ MPC	T (02) 4927 5566	
STRUCTURAL ENGINEER	☐ NORTHROP	T (02) 9241 4188	
LANDSCAPE ARCHITECT	☐ ARCADIA	T (02) 8571 2900	
QUANTITY SURVEYOR	☐ WT GROUP	T (02) 9929 7422	
TRAFFIC CONSULTANT	☐ VARGA TRAFFIC PLANNING	T (02) 9004 5224	

CONSULTANTS			
GEOTECHNICAL ENGINEER	☐ DOUGLAS PARTNERS	T (02) 9389 0666	

Uniting

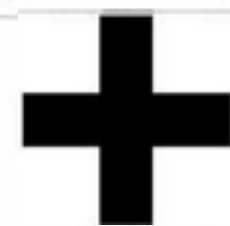

Level 4, 222 Clarence Street
Sydney, NSW 2000 Australia
Plus Architecture Pty. Ltd.
ACN 60056303
Nominated Architect (NSW)
Amit Julka 10002 | Rido Pin 11286

plus
architects

Melbourne
Brisbane
Christchurch
Sydney
Western Australia
Auckland
Telephone
+61 2 8237 7000
Instagram
@plusarchitecture
arch@plusarchitecture.com.au
www.plusarchitecture.com.au

PROJECT
27 TIRAL STREET,
CHARLESTOWN


DRAWING TITLE
BUILDING D EAST &
WEST ELEVATION

In accepting and utilising this document the recipient agrees that Plus Architecture Pty. Ltd. ACN 60056303
warrant of correct law, liability law and other rights including copyright and intellectual property rights. The recipient agrees not
to use this document for any purpose other than as intended and to waive all claims against Plus Architecture resulting from
unauthorised use, or to use the document on other projects without the prior written consent of Plus Architecture. Under
no circumstances shall transfer of this document be deemed a sale. Plus Architecture makes no warranty of fitness for any
purpose.
The Builder/Contractor shall verify job dimensions prior to any work commencing. Figured dimensions shall take precedence
over scaled work.

SCALE	REVISION
1:250, 1:2200, 1:200 @A1	05
DATE	PLOT DATE
18/08/2023	18/08/2023
DRAWN	CHECKED
SH	GD
JOB NO.	DRAWING NO.
20456	PLA-CT-MP-DWG-AR-P4-00205



S1 E-W SECTION
Scale 1:400

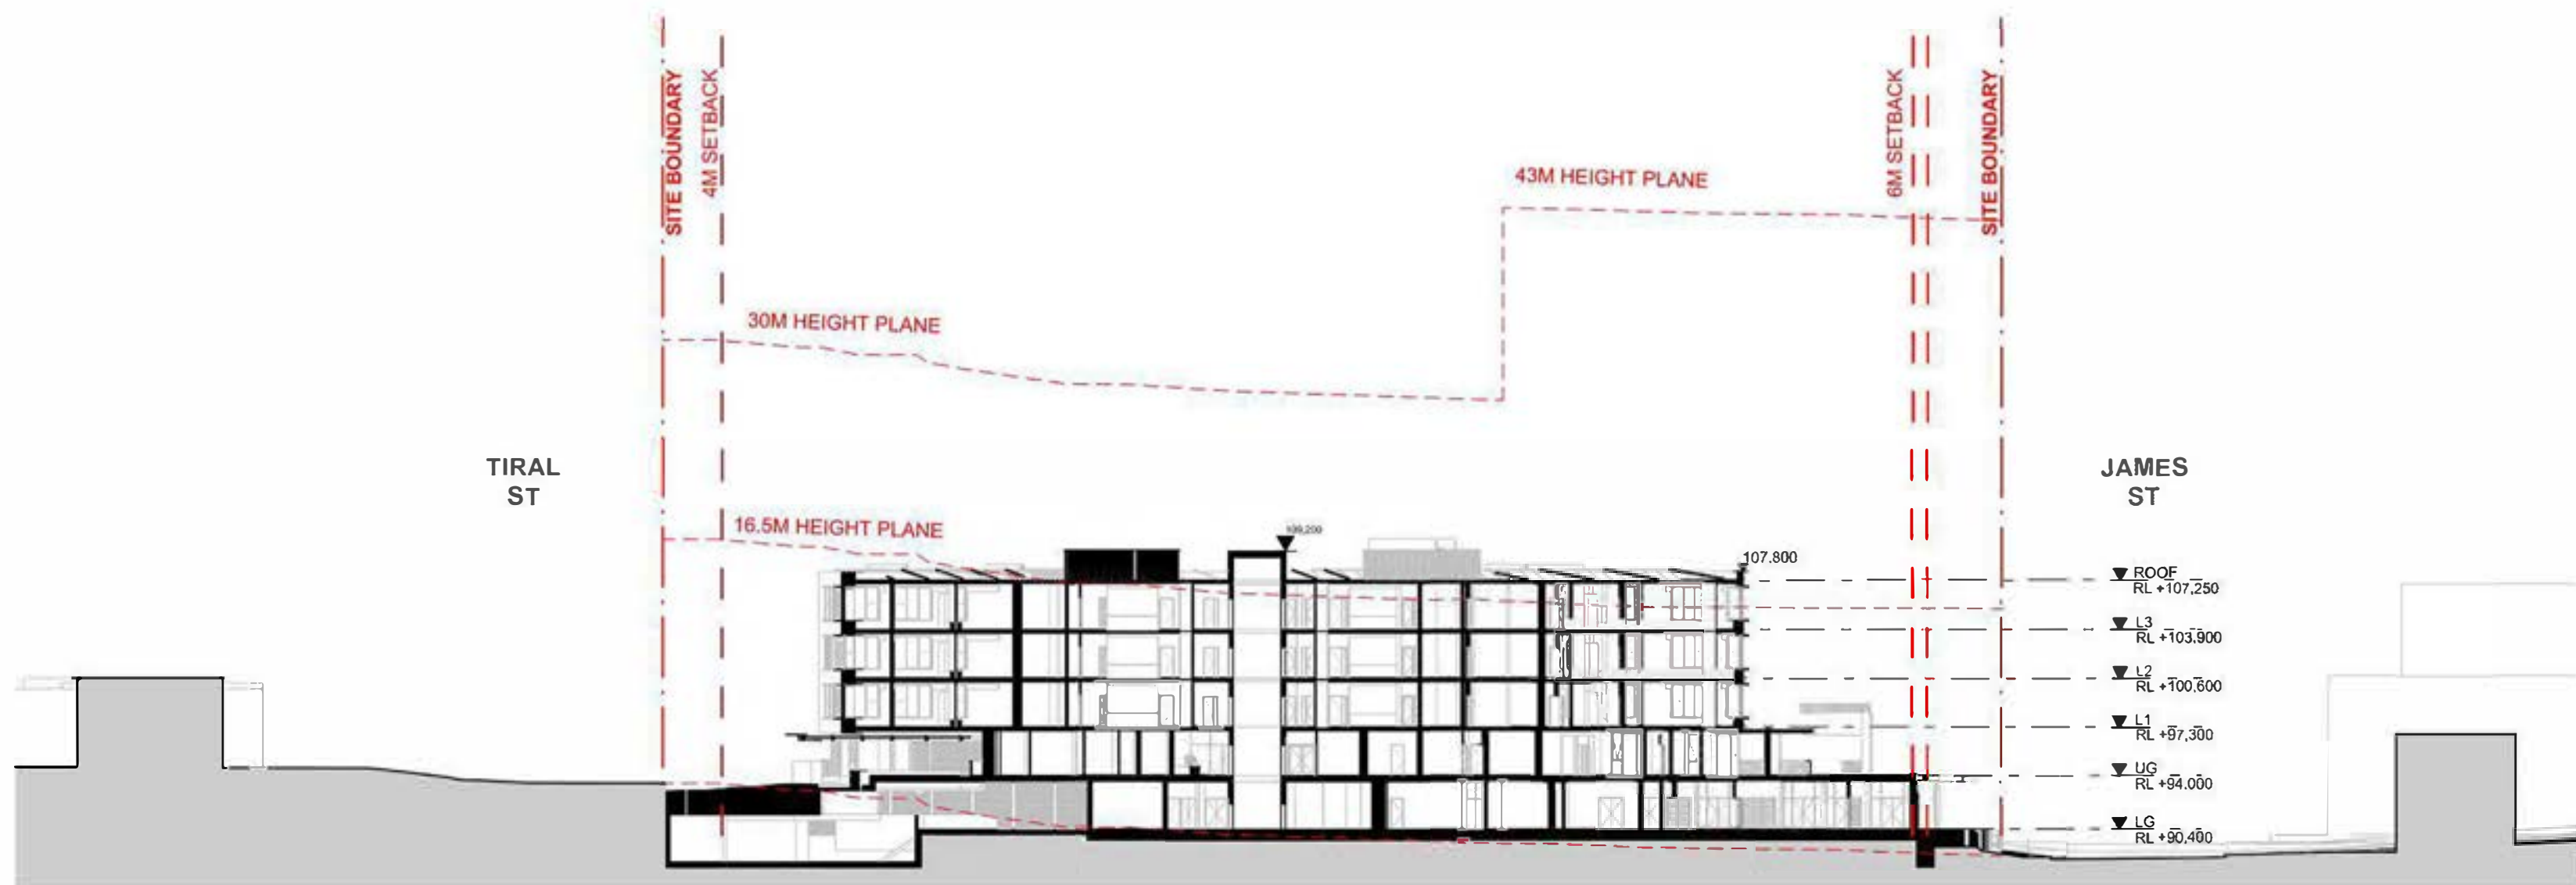

S2 N-S RAC SECTION
Scale 1:400



FOR APPROVAL

DATE	REVISION	BY	CHK	NO.
11/08/2021	PRE-DA			A
23/09/2021	ISSUE			B
12/11/2021	ISSUE			C
7/06/2022	FOR INFORMATION			L
11/07/2022	FOR INFORMATION			R
19/08/2022	FOR APPROVAL	SH	GD	01
26/08/2022	FOR APPROVAL	SH	GD	02
18/08/2023	FOR APPROVAL	SH	GD	05
25/09/2023	FOR APPROVAL	RM	GD	06

DATE	REVISION	BY	CHK	NO.

CONSULTANTS			
CIVIL ENGINEER	☐	MPC	T (02) 4927 5566
STRUCTURAL ENGINEER	☐	NORTHROP	T (02) 9241 4188
LANDSCAPE ARCHITECT	☐	ARCADIA	T (02) 8571 2900
QUANTITY SURVEYOR	☐	WT GROUP	T (02) 9929 7422
TRAFFIC CONSULTANT	☐	VARGA TRAFFIC PLANNING	T (02) 9004 3224

CONSULTANTS			
GEOTECHNICAL ENGINEER	☐	DOUGLAS PARTNERS	T (02) 9809 0666

Uniting

+
Level 4, 222 Clarence Street
Sydney, NSW 2000 Australia
Plus Architecture Pty. Ltd.
ACN 600596303
Nominated Architect (NSW):
Amit Julka 10002 | Rido Pin 11286

plus
architects
Melbourne
Brisbane
Christchurch
Sydney
Western Australia
Auckland
Telephone
+61 2 8823 7000
Instagram
@plusarchitecture
arch@plusarchitecture.com.au
www.plusarchitecture.com.au

PROJECT 27 TIRAL STREET, CHARLESTOWN	DRAWING TITLE SITE SECTIONS
In accepting and utilising this document the recipient agrees that Plus Architecture Pty. Ltd. ACN 600596303, retain all copyright law and other rights including copyright and trademark property rights. The recipient agrees not to use this document for any purpose other than its intended use, to waive all claims against Plus Architecture resulting from unauthorised disclosure, or to reuse the document on other projects without the prior written consent of Plus Architecture. Under no circumstances shall transfer of this document be deemed a sale. Plus Architecture makes no warranty of fitness for any purpose. The Builder/Contractor shall verify job dimensions prior to any work commencing. Figured dimensions shall take precedence over scaled work.	

SCALE 1:400, 1:2200 @A1	REVISION 06	
DATE 27/09/2023	PLOT DATE 27/09/2023	
DRAWN RM	CHECKED GD	
JOB NO. 20456	DRAWING NO. PLA-CT-MP-DWG-AR-P4- 00210	




Planning &
Environment


Issued under the Environmental Planning and Assessment

Approved Section: S. 4.38 Application No: SSD-35370706


Granted on: 1st December 2023 Sheet no: 24 of 47 Signed: [Signature]

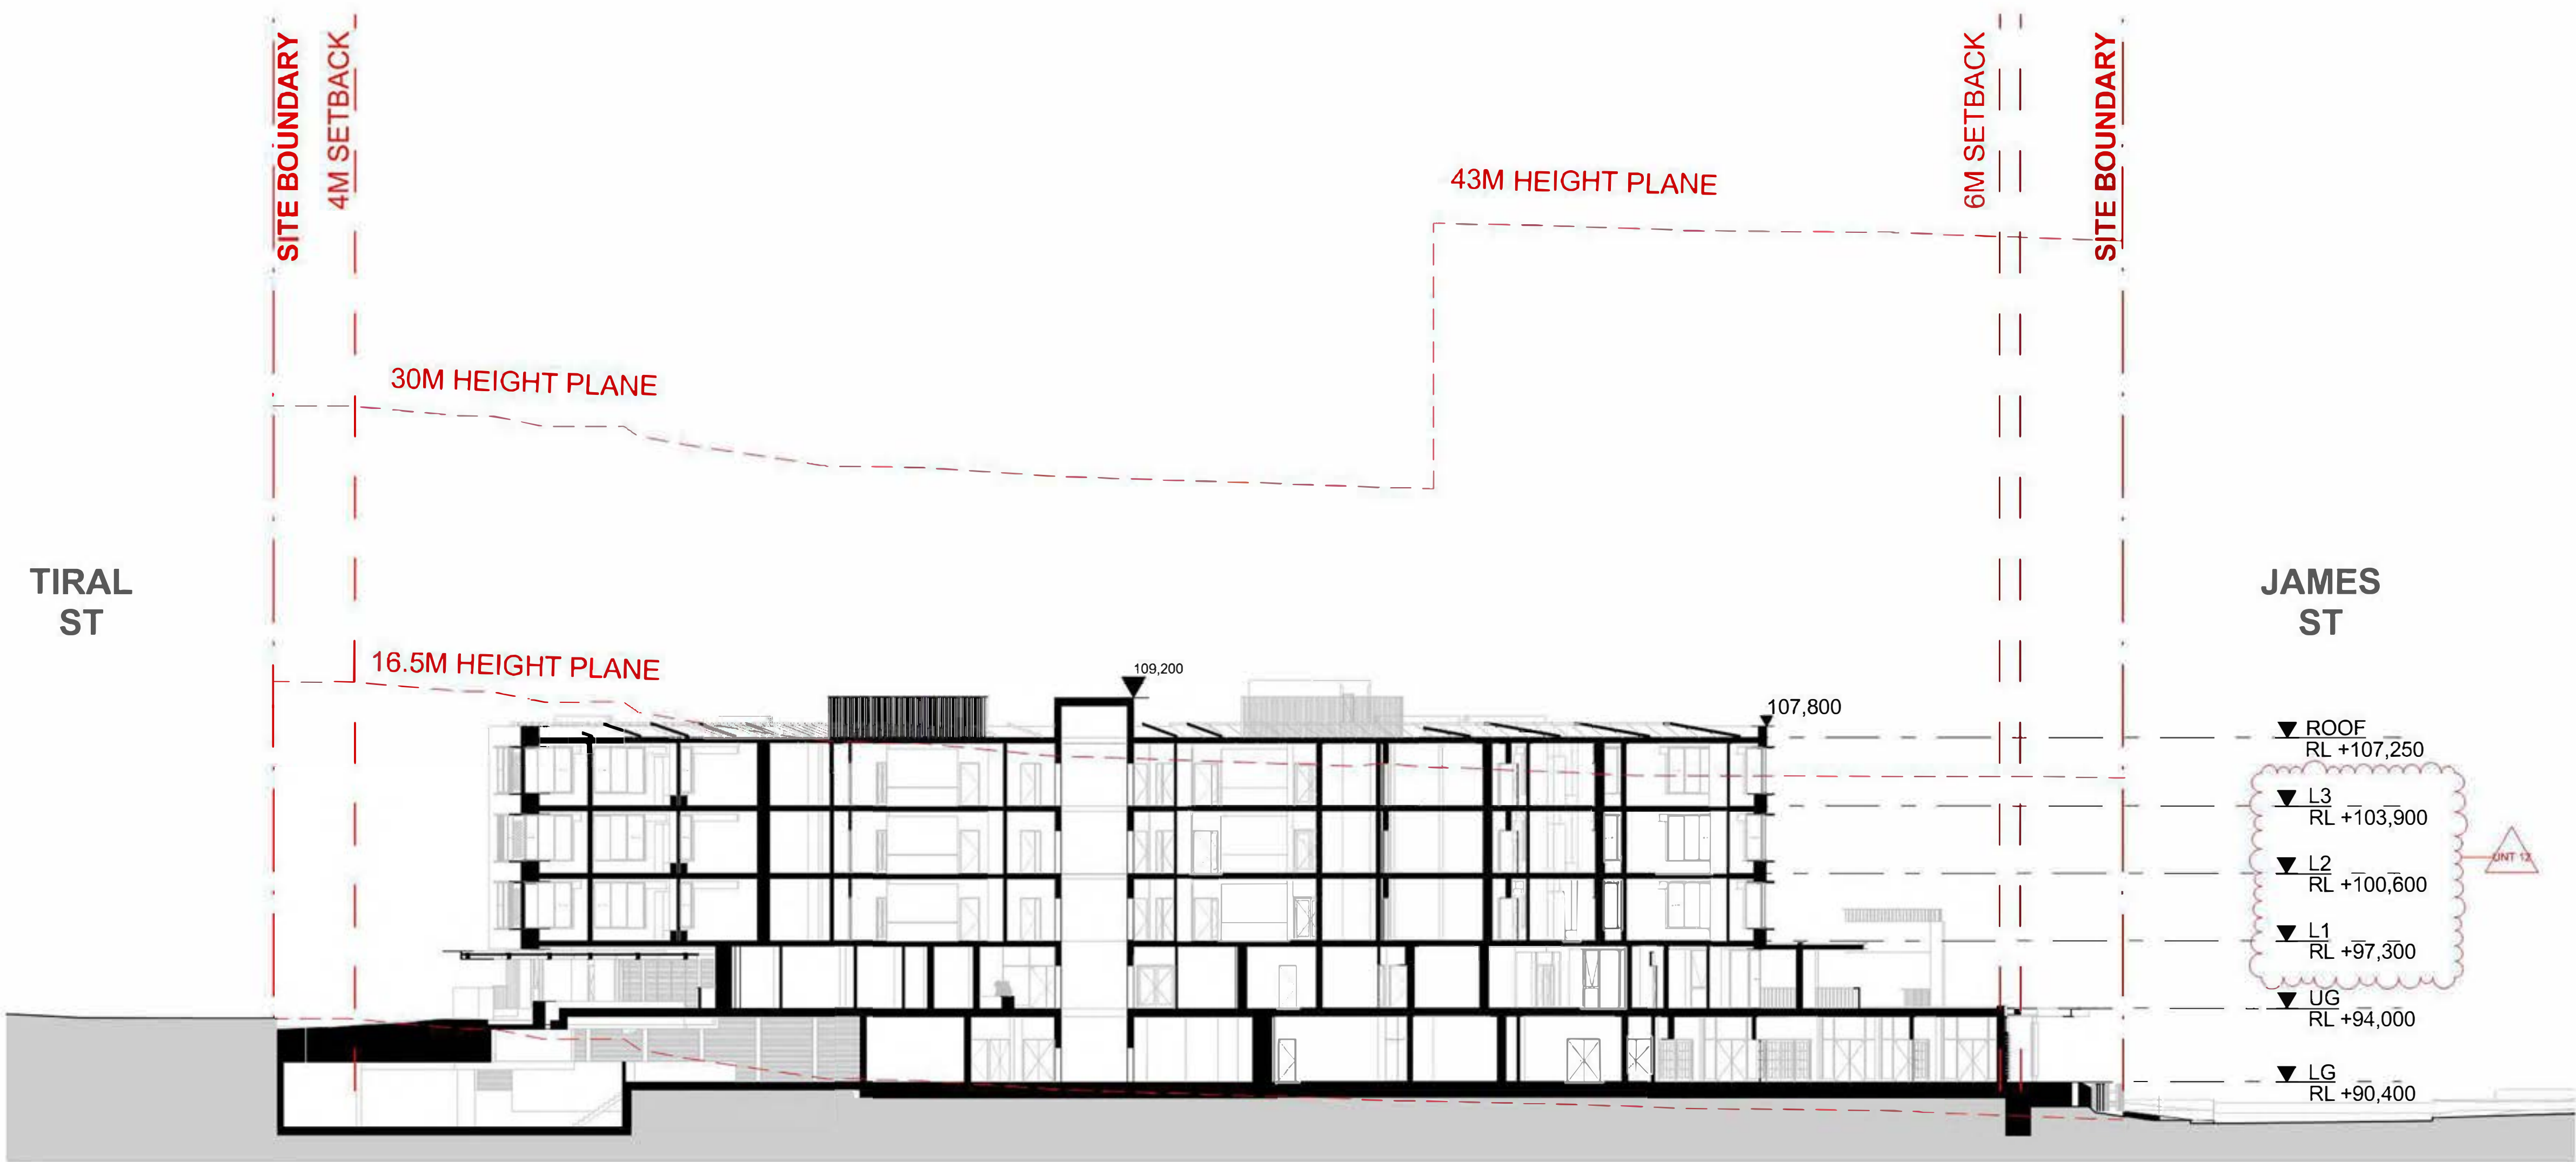

S2 N-S RAC SECTION
Scale 1:200

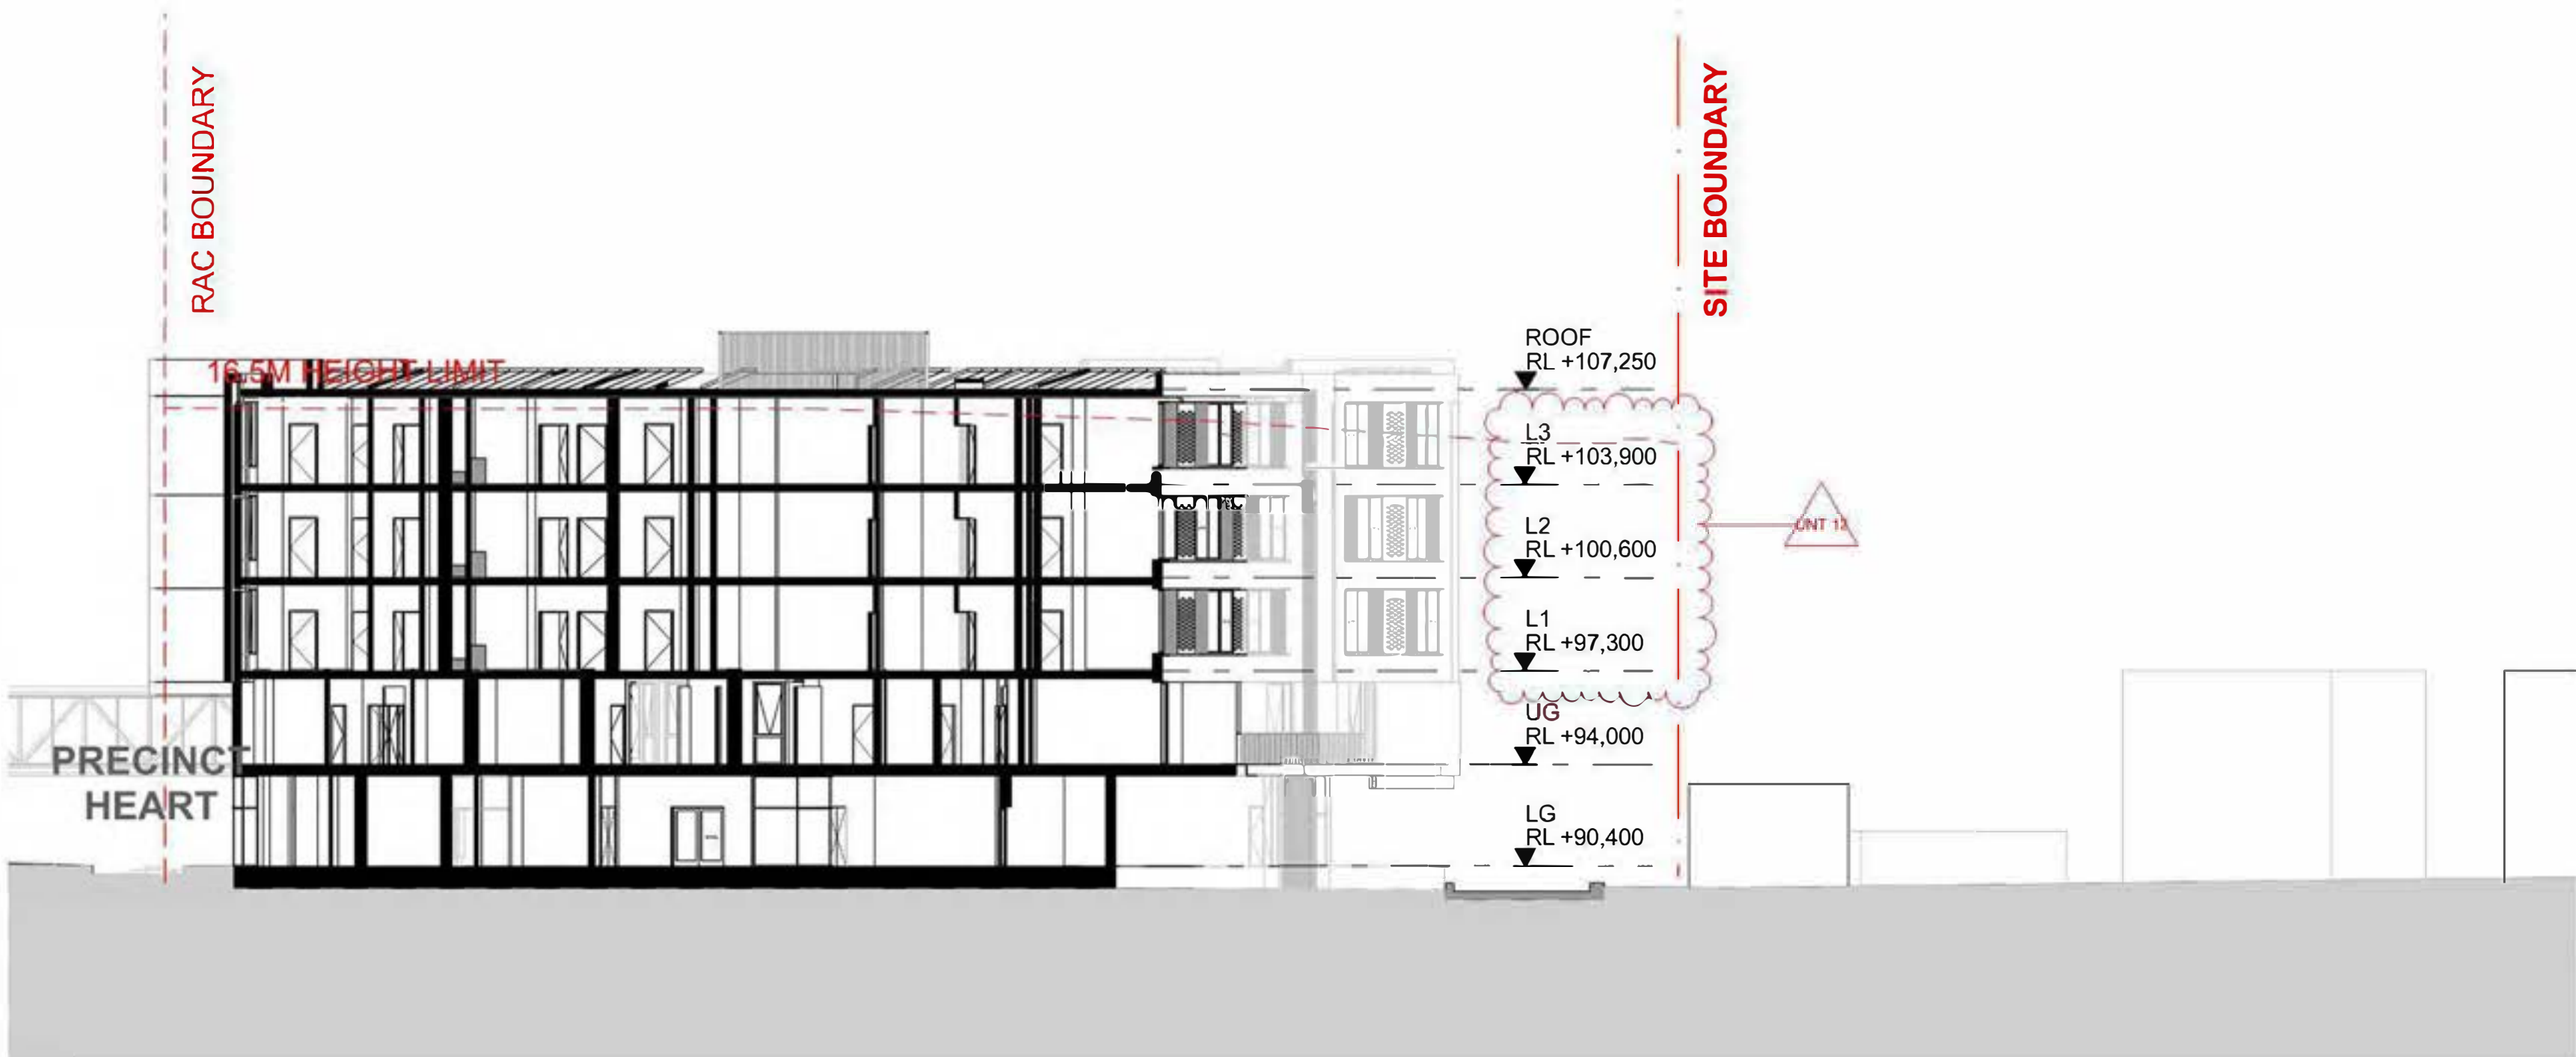

S15 E-W RAC SECTION
Scale 1:200

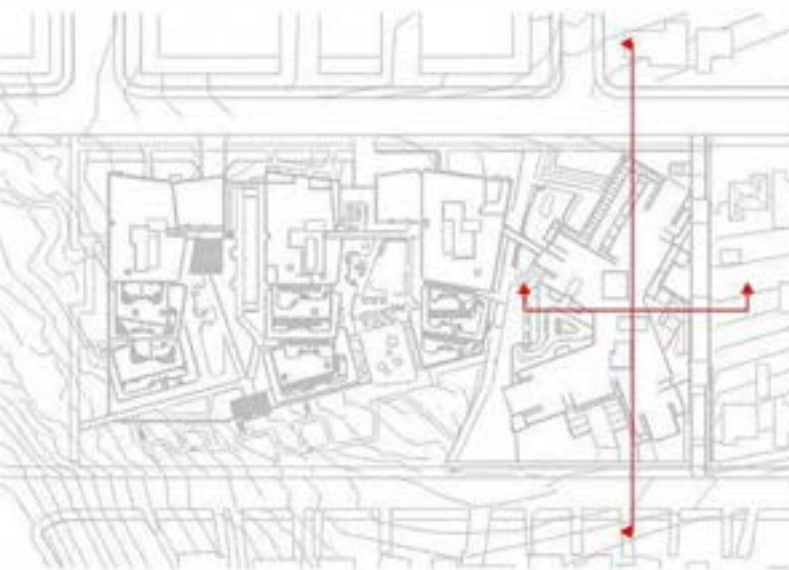

FOR APPROVAL

DATE	REVISION	BY	CHK	NO.
11/07/2022	FOR INFORMATION			R
19/08/2022	FOR APPROVAL	SH	GD	01
26/08/2022	FOR APPROVAL	SH	GD	02
18/08/2023	FOR APPROVAL	SH	GD	05

DATE	REVISION	BY	CHK	NO.

CONSULTANTS			
CIVIL ENGINEER	☐	MPC	T (02) 4927 5566
STRUCTURAL ENGINEER	☐	NORTHROP	T (02) 9241 4188
LANDSCAPE ARCHITECT	☐	ARCADIA	T (02) 8571 2900
QUANTITY SURVEYOR	☐	WFG GROUP	T (02) 9929 7422
TRAFFIC CONSULTANT	☐	VARGATRAFFIC PLANNING	T (02) 9004 3224

CONSULTANTS			
GEOTECHNICAL ENGINEER	☐	DOUGLAS PARTNERS	T (02) 9809 0666




Uniting



plus
architects
Melbourne
Brisbane
Christchurch
Sydney
Western Australia
Auckland
Telephone
+61 2 8823 7000
Instagram
@plusarchitecture
arch@plusarchitecture.com.au
www.plusarchitecture.com.au

PROJECT 27 TIRAL STREET, CHARLESTOWN	DRAWING TITLE RAC SECTIONS
In accepting and utilising this document the recipient agrees that Plus Architecture Pty. Ltd. ACN 605063033, retain all copyright law, statutory law and other rights including copyright and trademark under its rights. The recipient agrees not to use this document for any purpose other than its intended use, to waive all claims against Plus Architecture resulting from unauthorised disclosure or to recover the document or other projects without the prior written consent of Plus Architecture. Under no circumstances shall transfer of this document be deemed a sale. Plus Architecture makes no warranty of fitness for any purpose. The Builder/Contractor shall verify job dimensions prior to any work commencing. Figured dimensions shall take precedence over scaled work.	

SCALE 1:200, 1:2200 @A1	REVISION 05	
DATE 18/08/2023	PLOT DATE 18/08/2023	
DRAWN SH	CHECKED GD	
JOB NO. 20456	DRAWING NO. PLA-CT-MP-DWG-AR-P4-00211	

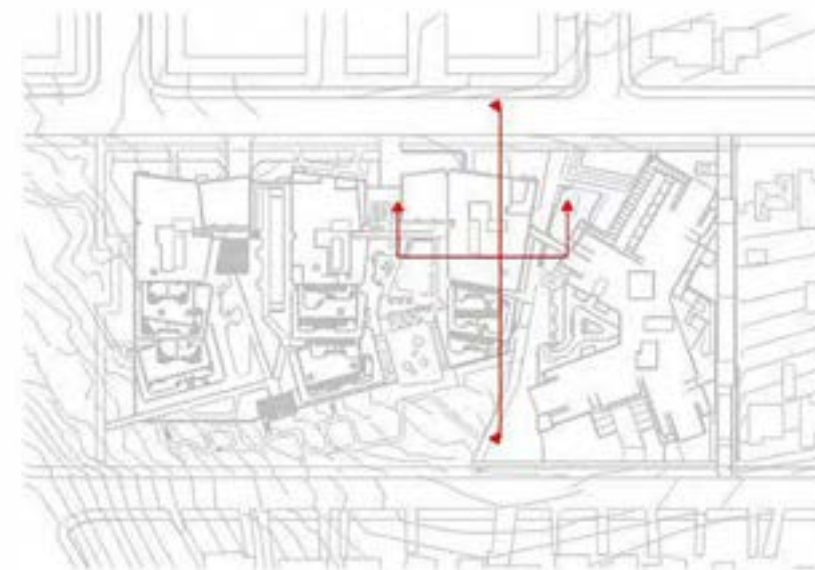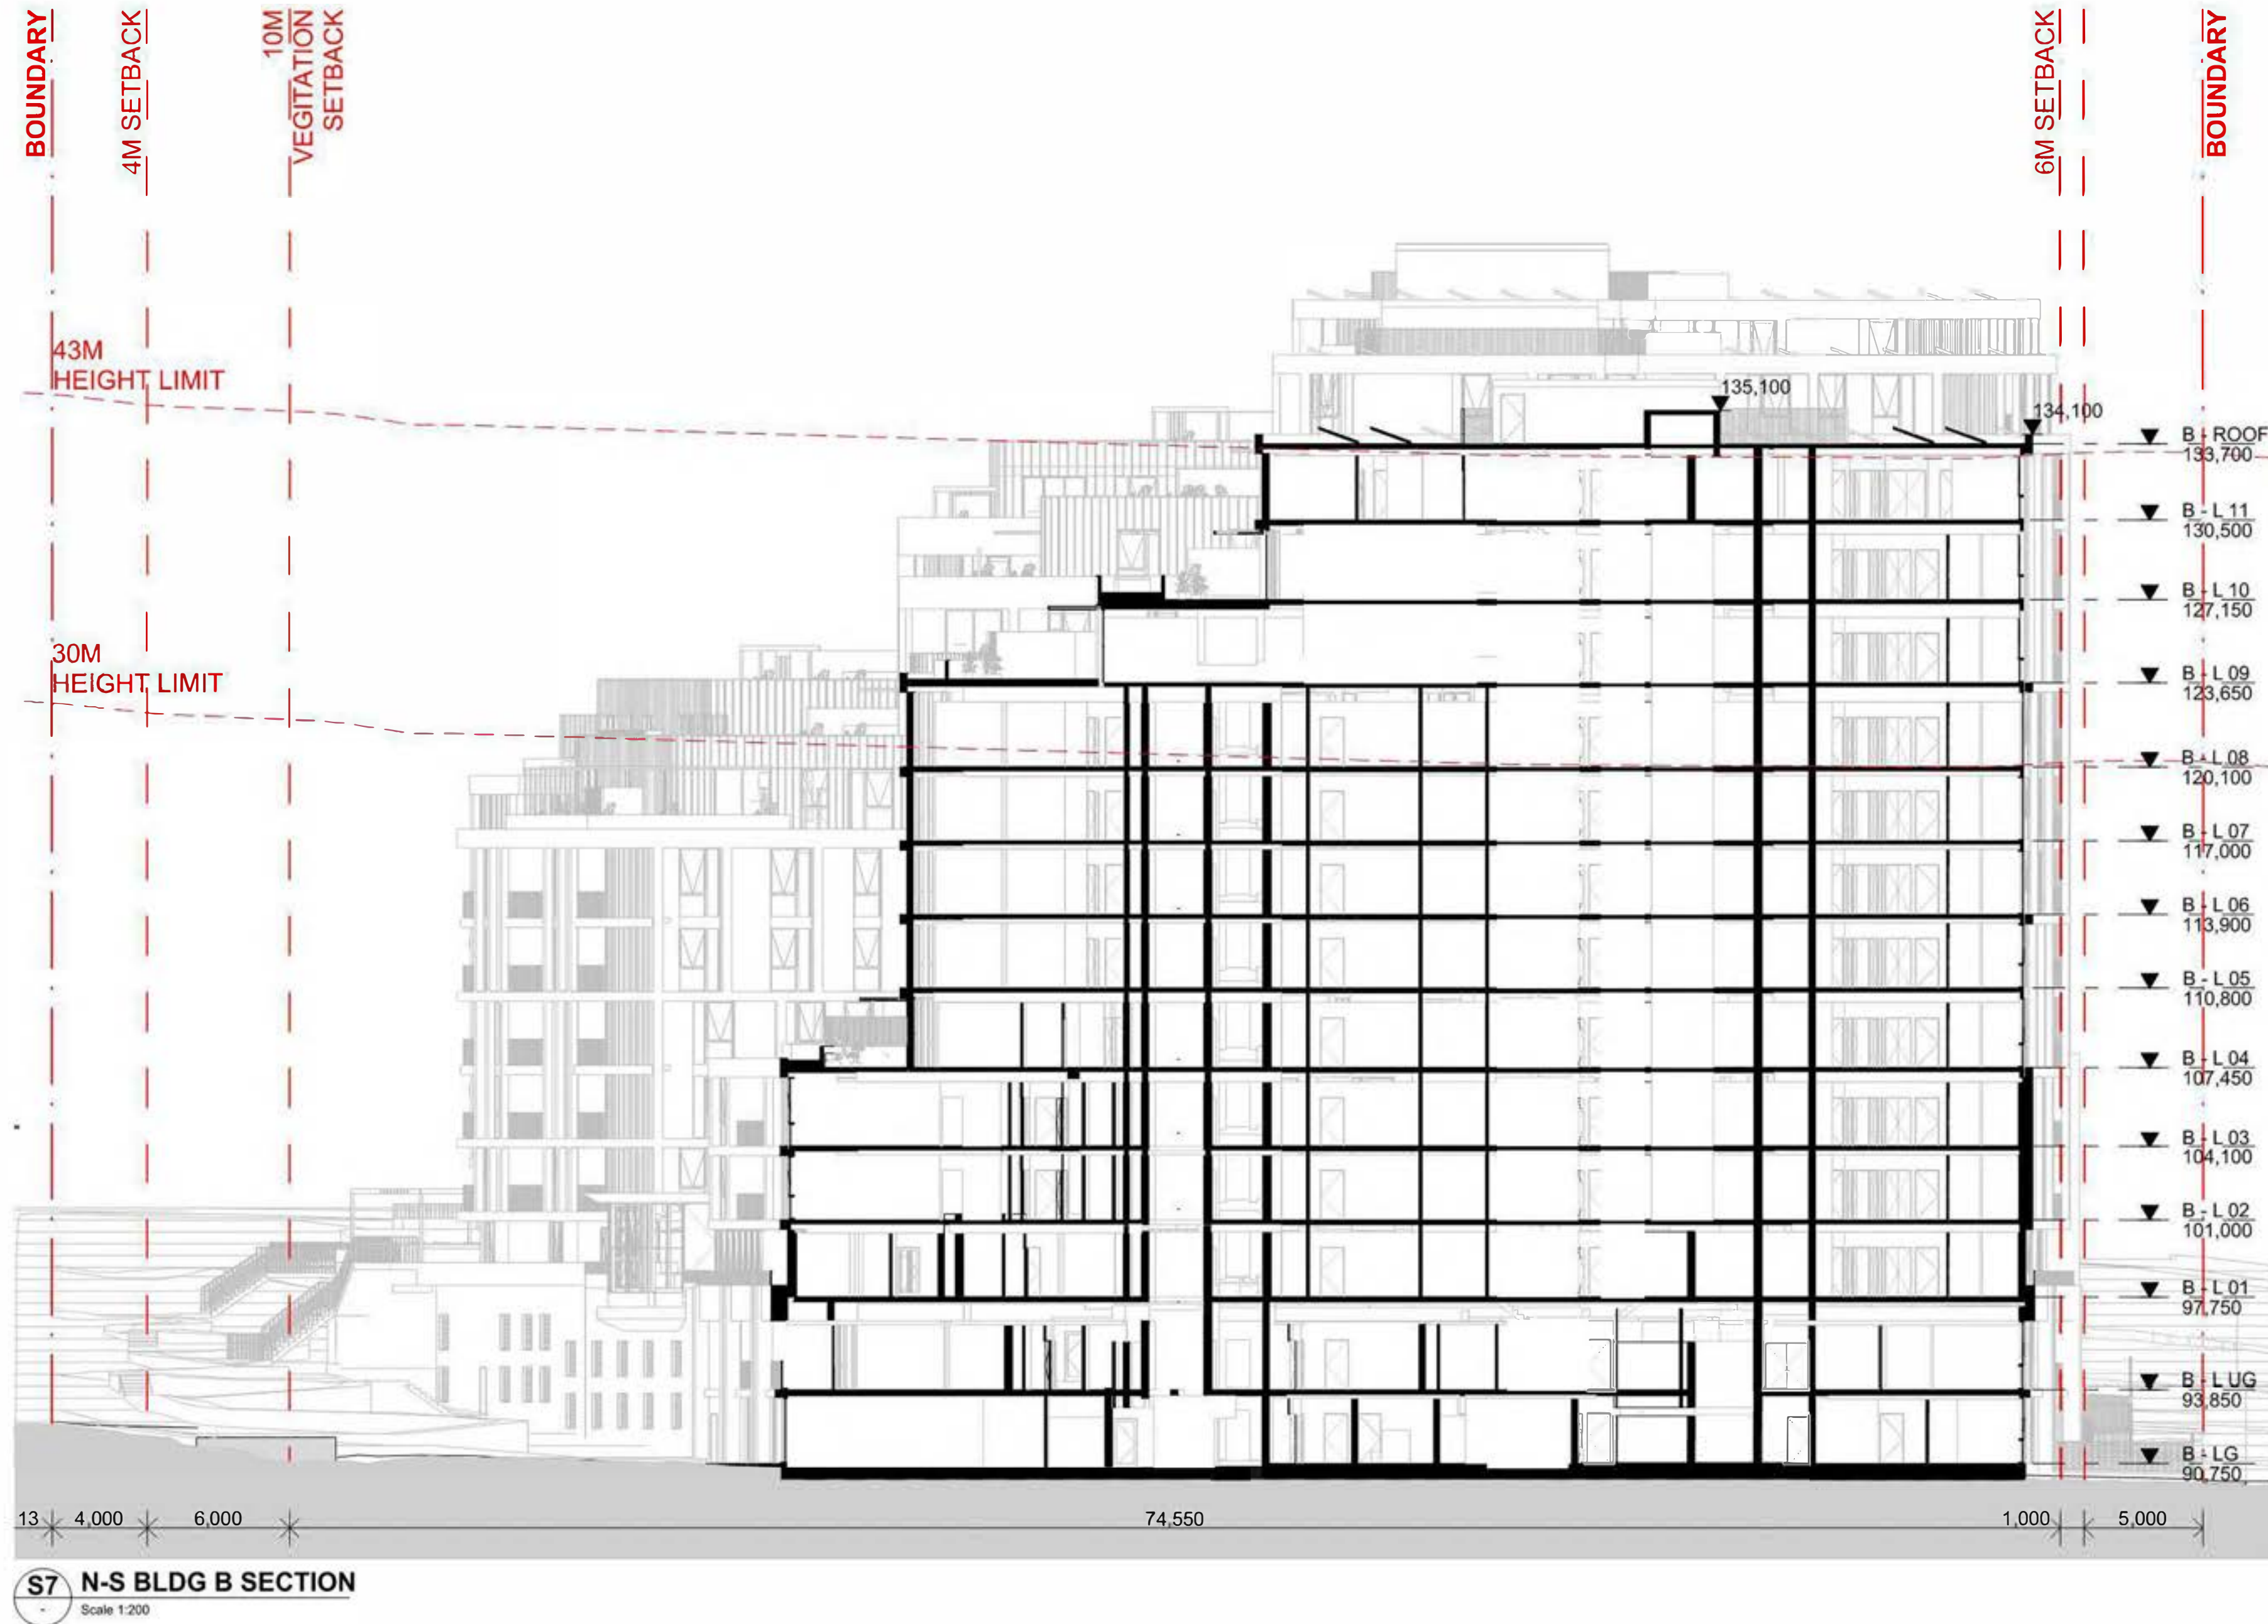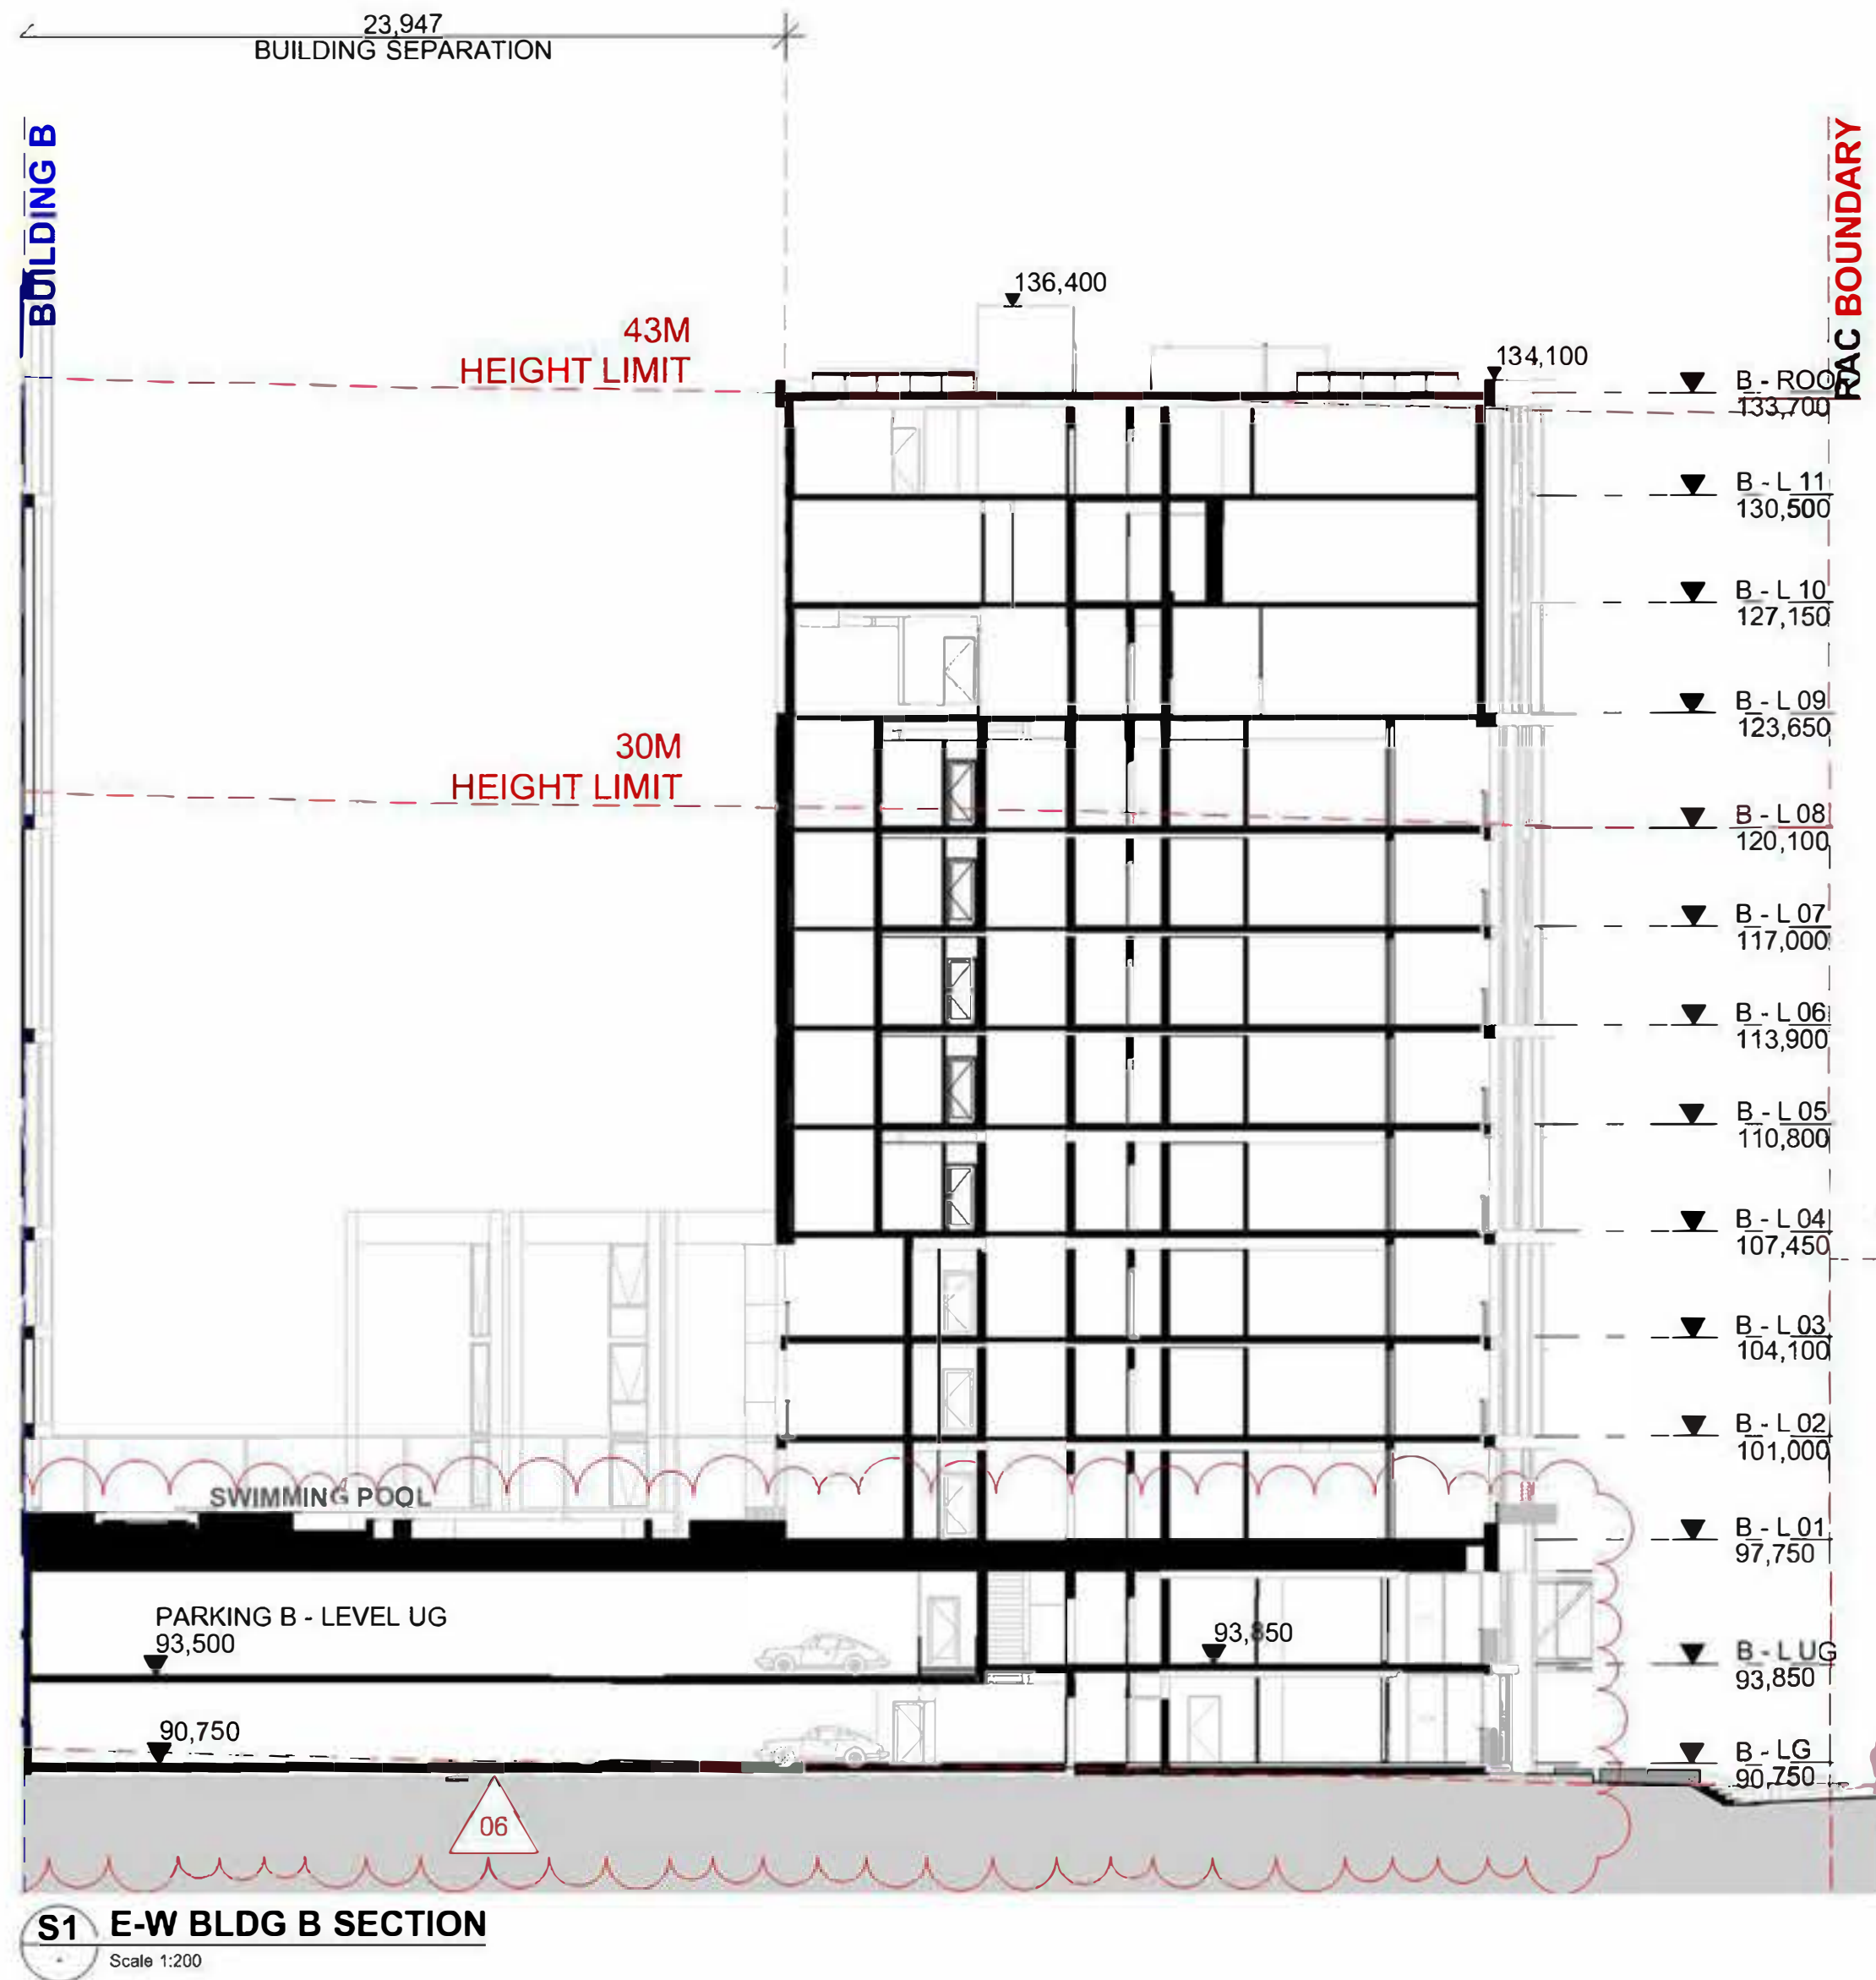

Planning &
Environment

Issued under the Environmental Planning and Assessment Act

Approved Section: S. 4.38 Application No: SSD-35370706

Granted on: 1st December 2023 Sheet no: 25 of 47 Signed *[Signature]*


DATE	REVISION	BY	CHK	NO.
7/06/2022	FOR INFORMATION			L
11/07/2022	FOR INFORMATION			R
19/08/2022	FOR APPROVAL	SH	GD	01
26/08/2022	FOR APPROVAL	SH	GD	02
18/08/2023	FOR APPROVAL	SH	GD	05
25/09/2023	FOR APPROVAL	RM	GD	06

DATE	REVISION	BY	CHK	NO.

CONSULTANTS			
CIVIL ENGINEER	☐	MPC	T (02) 4927 5566
STRUCTURAL ENGINEER	☐	NORTHROP	T (02) 9241 4188
LANDSCAPE ARCHITECT	☐	ARCADIA	T (02) 8571 2900
QUANTITY SURVEYOR	☐	WY GROUP	T (02) 9929 7422
TRAFFIC CONSULTANT	☐	WARGA TRAFFIC PLANNING	T (02) 9064 3224

CONSULTANTS			
GEOTECHNICAL ENGINEER	☐	DOUGLAS PARTNERS	T (02) 9809 0666

Uniting

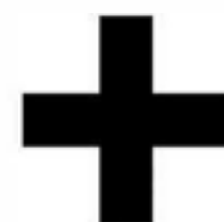

Level 4, 222 Clarence Street
Sydney, NSW 2000 Australia
Plus Architecture Pty. Ltd.
ACN 600564303
Nominated Architect (NSW):
Amit Julka 10002 | Rido Pin 11286

Melbourne
Brisbane
Christchurch
Sydney
Western Australia
Auckland
Telephone
+61 2 823 7000
Instagram
@plusarchitectures
arch@plusarchitecture.com.au
www.plusarchitecture.com.au

PROJECT
27 TIRAL STREET,
CHARLESTOWN



DRAWING TITLE
BLDG B SECTIONS

In accepting and utilising this document the recipient agrees that Plus Architecture Pty. Ltd. (ACN 600564303) shall be deemed to have accepted the responsibility for the design and construction of the project. The recipient agrees not to use this document for any purpose other than the intended use, to waive all claims against Plus Architecture resulting from the use of this document, or to incur the cost of any other projects without the prior written consent of Plus Architecture. Under no circumstances shall the use of this document be deemed a sale. Plus Architecture makes no warranty of fitness for any purpose. The Builder/Contractor shall verify job dimensions prior to any work commencing. Filled dimensions shall take precedence over scaled work.

SCALE
1:200, 1:2200 @A1
DATE
27/09/2023
DRAWN
RM
JOB NO.
20456

REVISION
06
PLOT DATE
27/09/2023
CHECKED
GD
DRAWING NO.
PLA-CT-MP-DWG-AR-P4-00212

FOR APPROVAL

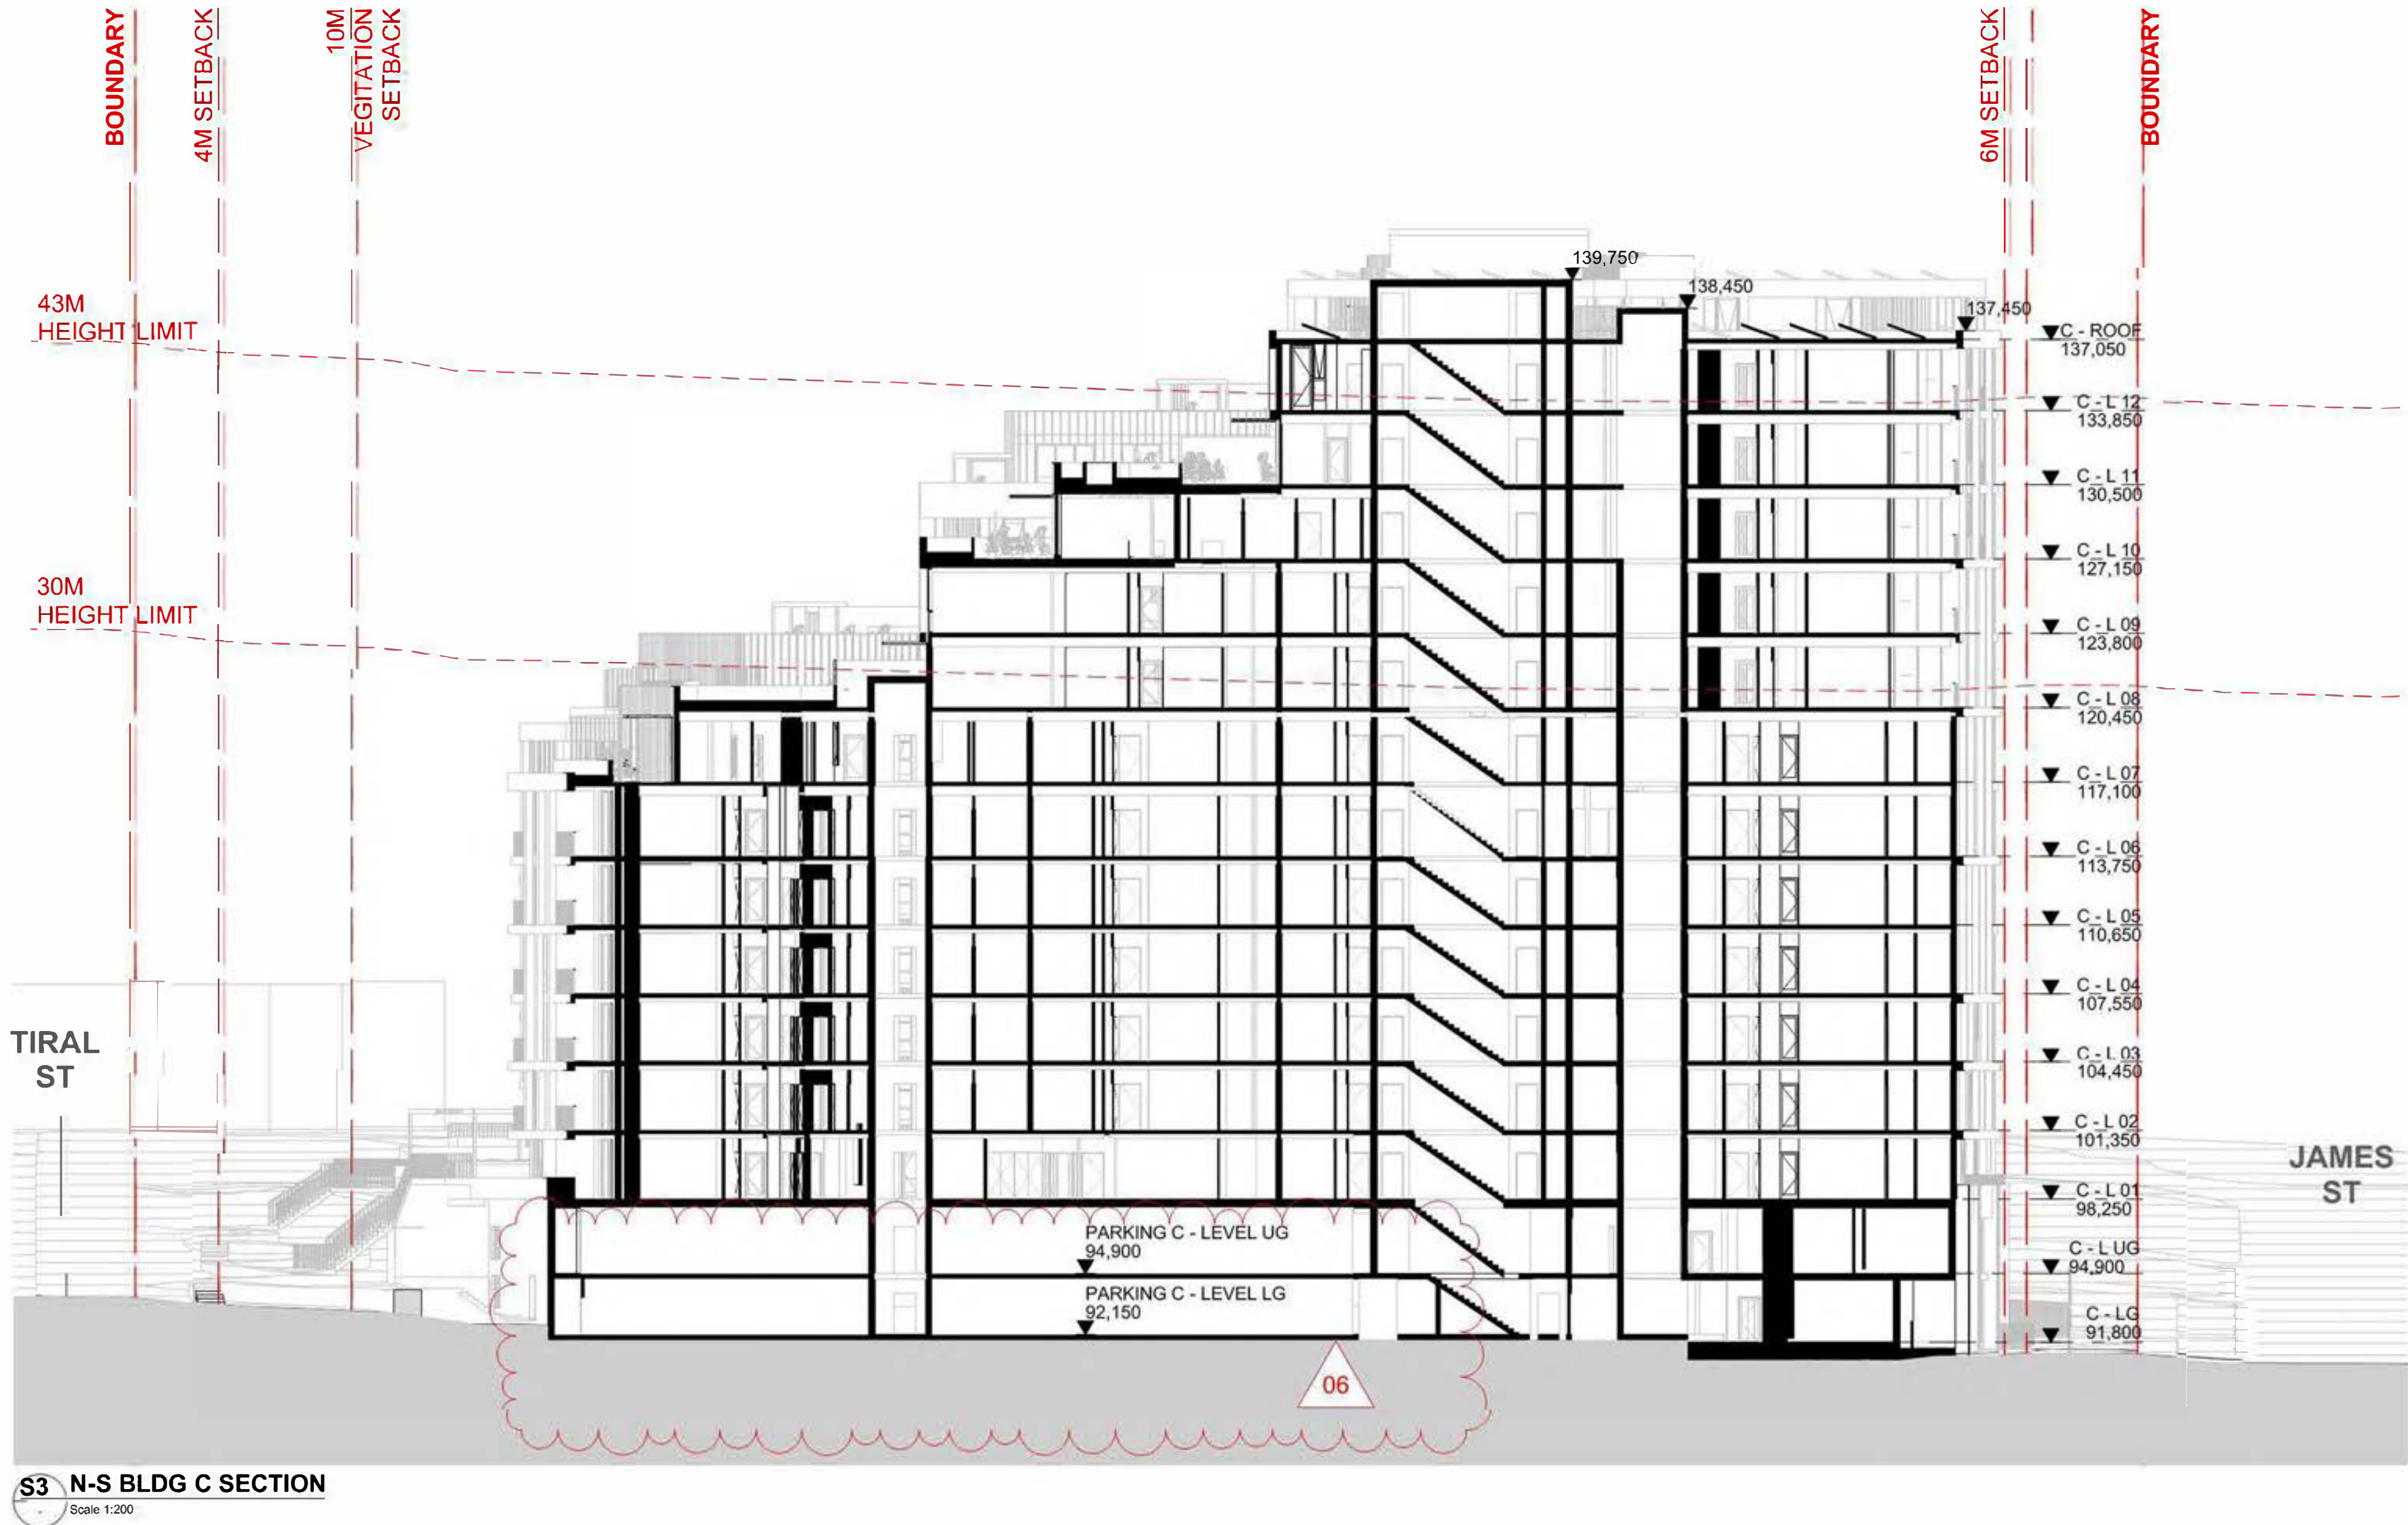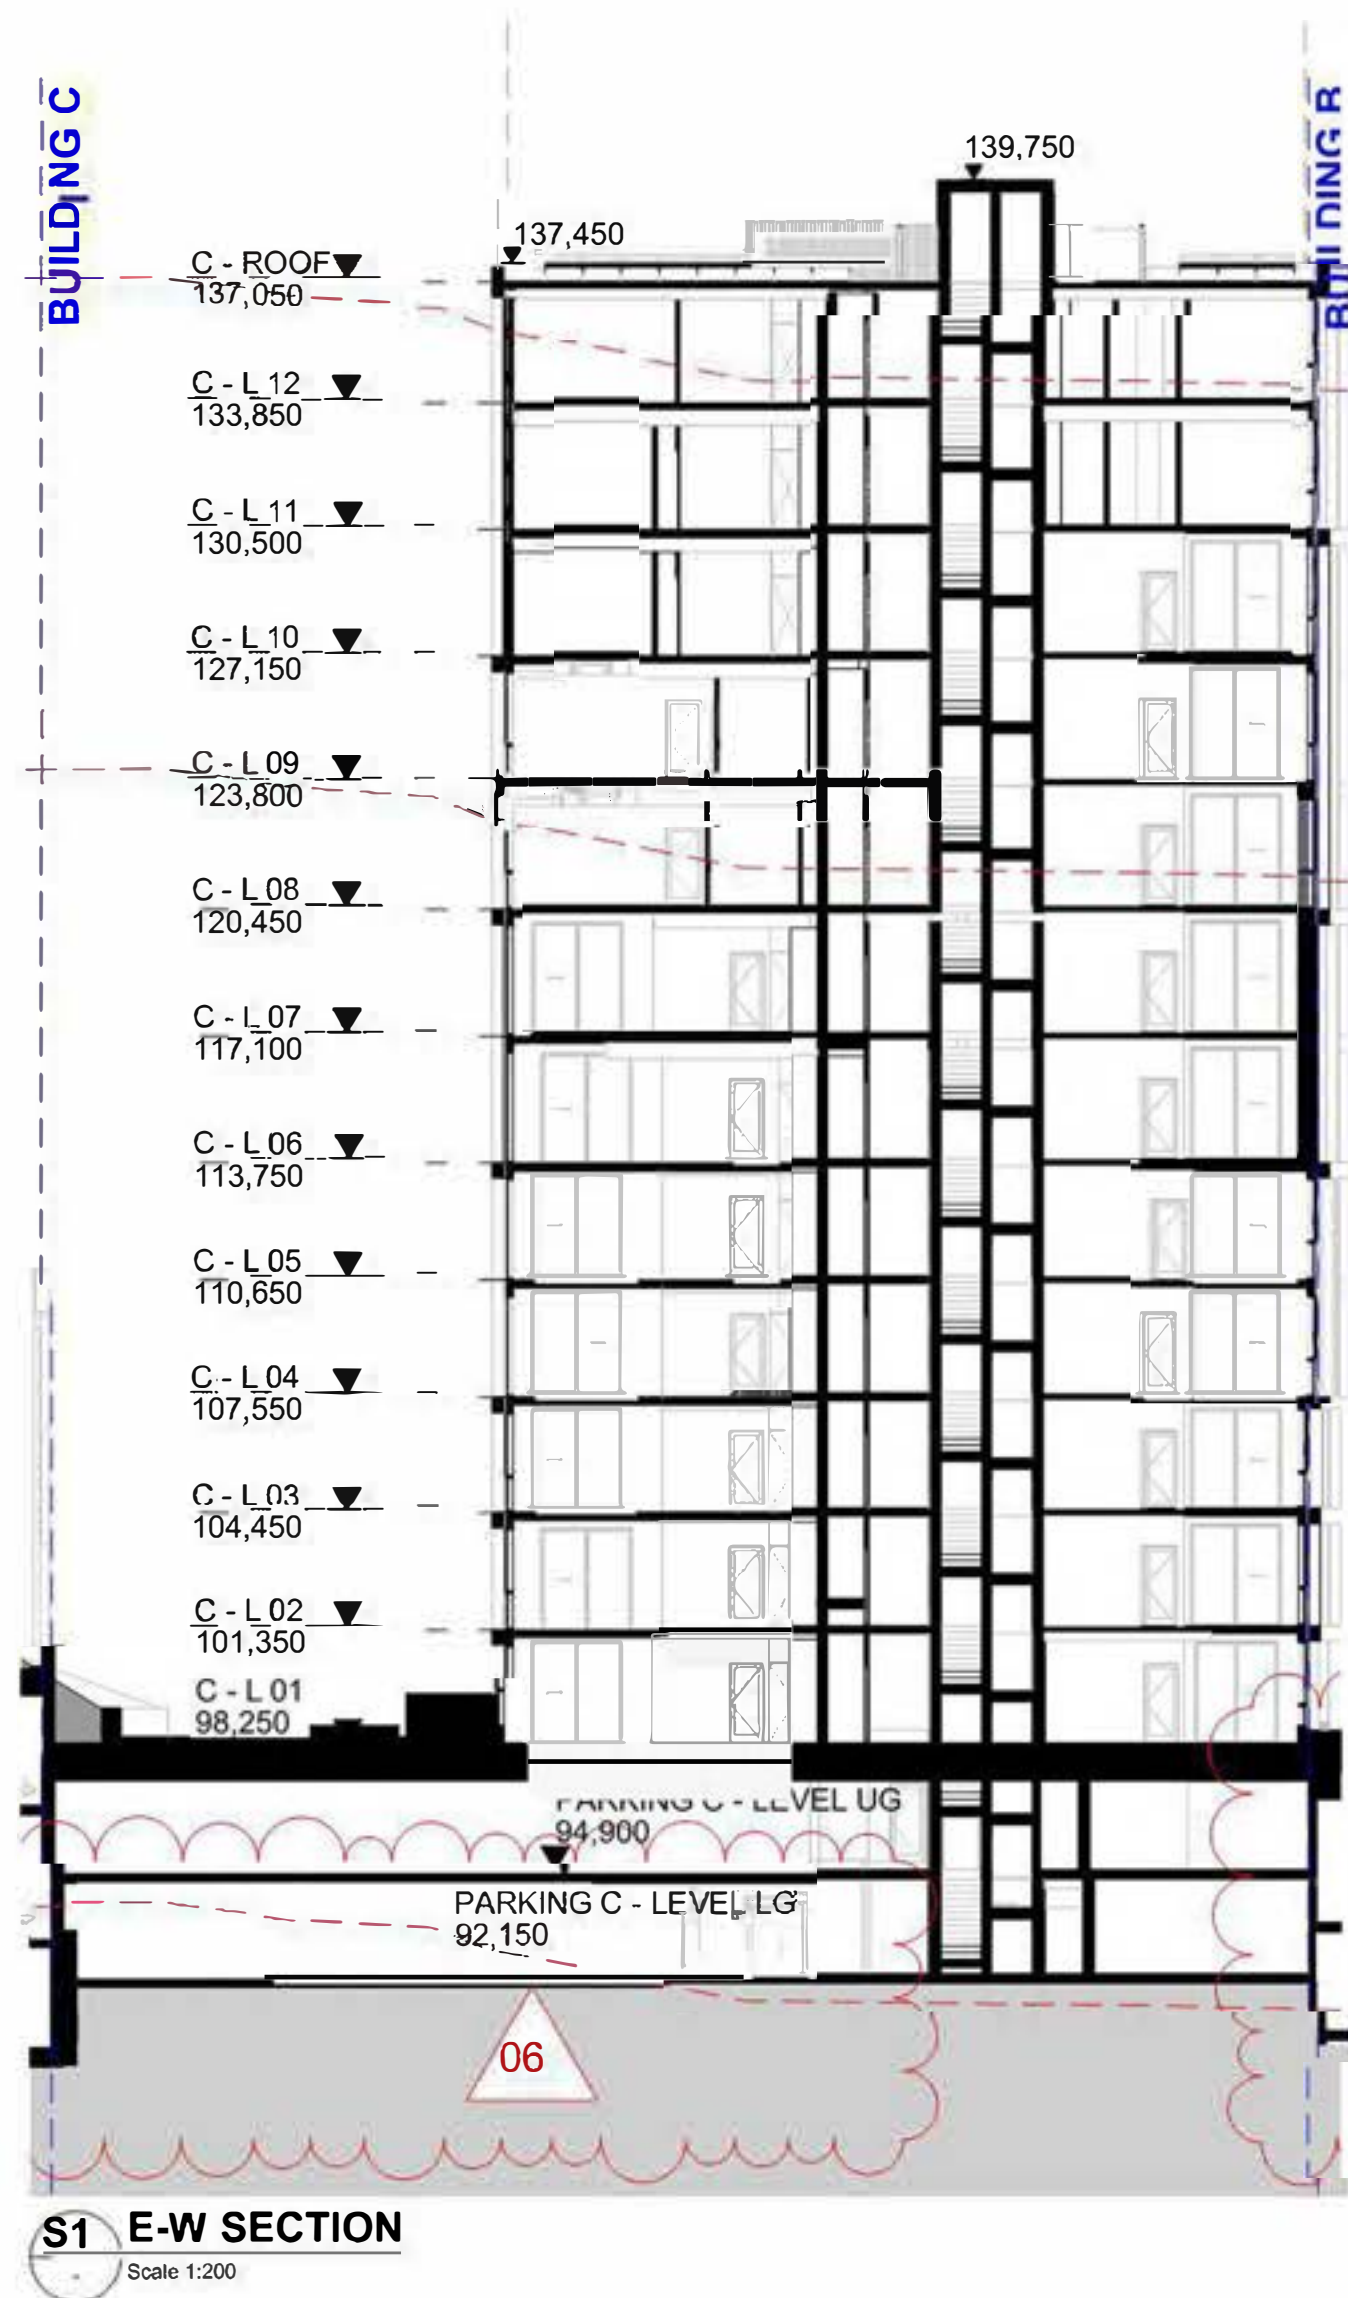

DATE	REVISION	BY	CHK	NO.
7/06/2022	FOR INFORMATION			L
11/07/2022	FOR INFORMATION			R
19/08/2022	FOR APPROVAL	SH	GD	01
26/08/2022	FOR APPROVAL	SH	GD	02
18/08/2023	FOR APPROVAL	SH	GD	05
25/09/2023	FOR APPROVAL	RM	GD	06

DATE	REVISION	BY	CHK	NO.

CONSULTANTS			
CIVIL ENGINEER	☐	MPC	T (02) 4927 5566
STRUCTURAL ENGINEER	☐	NORTHROP	T (02) 9241 4188
LANDSCAPE ARCHITECT	☐	ARCADIA	T (02) 9571 3900
QUANTITY SURVEYOR	☐	WT GROUP	T (02) 9928 7422
TRAFFIC CONSULTANT	☐	VARGA TRAFFIC PLANNING	T (02) 9904 3224

CONSULTANTS			
GEOTECHNICAL ENGINEER	☐	DOUGLAS PARTNERS	T (02) 9809 0666

Uniting



plus
architects

Melbourne
Brisbane
Christchurch

Sydney
Western Australia
Auckland

Telephone
+61 2 8623 7000

Instagram
@plusarchitecture

arch@plusarchitecture.com.au
www.plusarchitecture.com.au

PROJECT
27 TIRAL STREET,
CHARLESTOWN

DRAWING TITLE
BLDG C SECTIONS

SCALE
1:200, 1:2200 @A1

DATE
27/09/2023

DRAWN
RM



JOB NO.
20456

REVISION
06

PLOT DATE
27/09/2023

CHECKED
GD

DRAWING NO.
PLA-CT-MP-DWG-AR-P4-00213

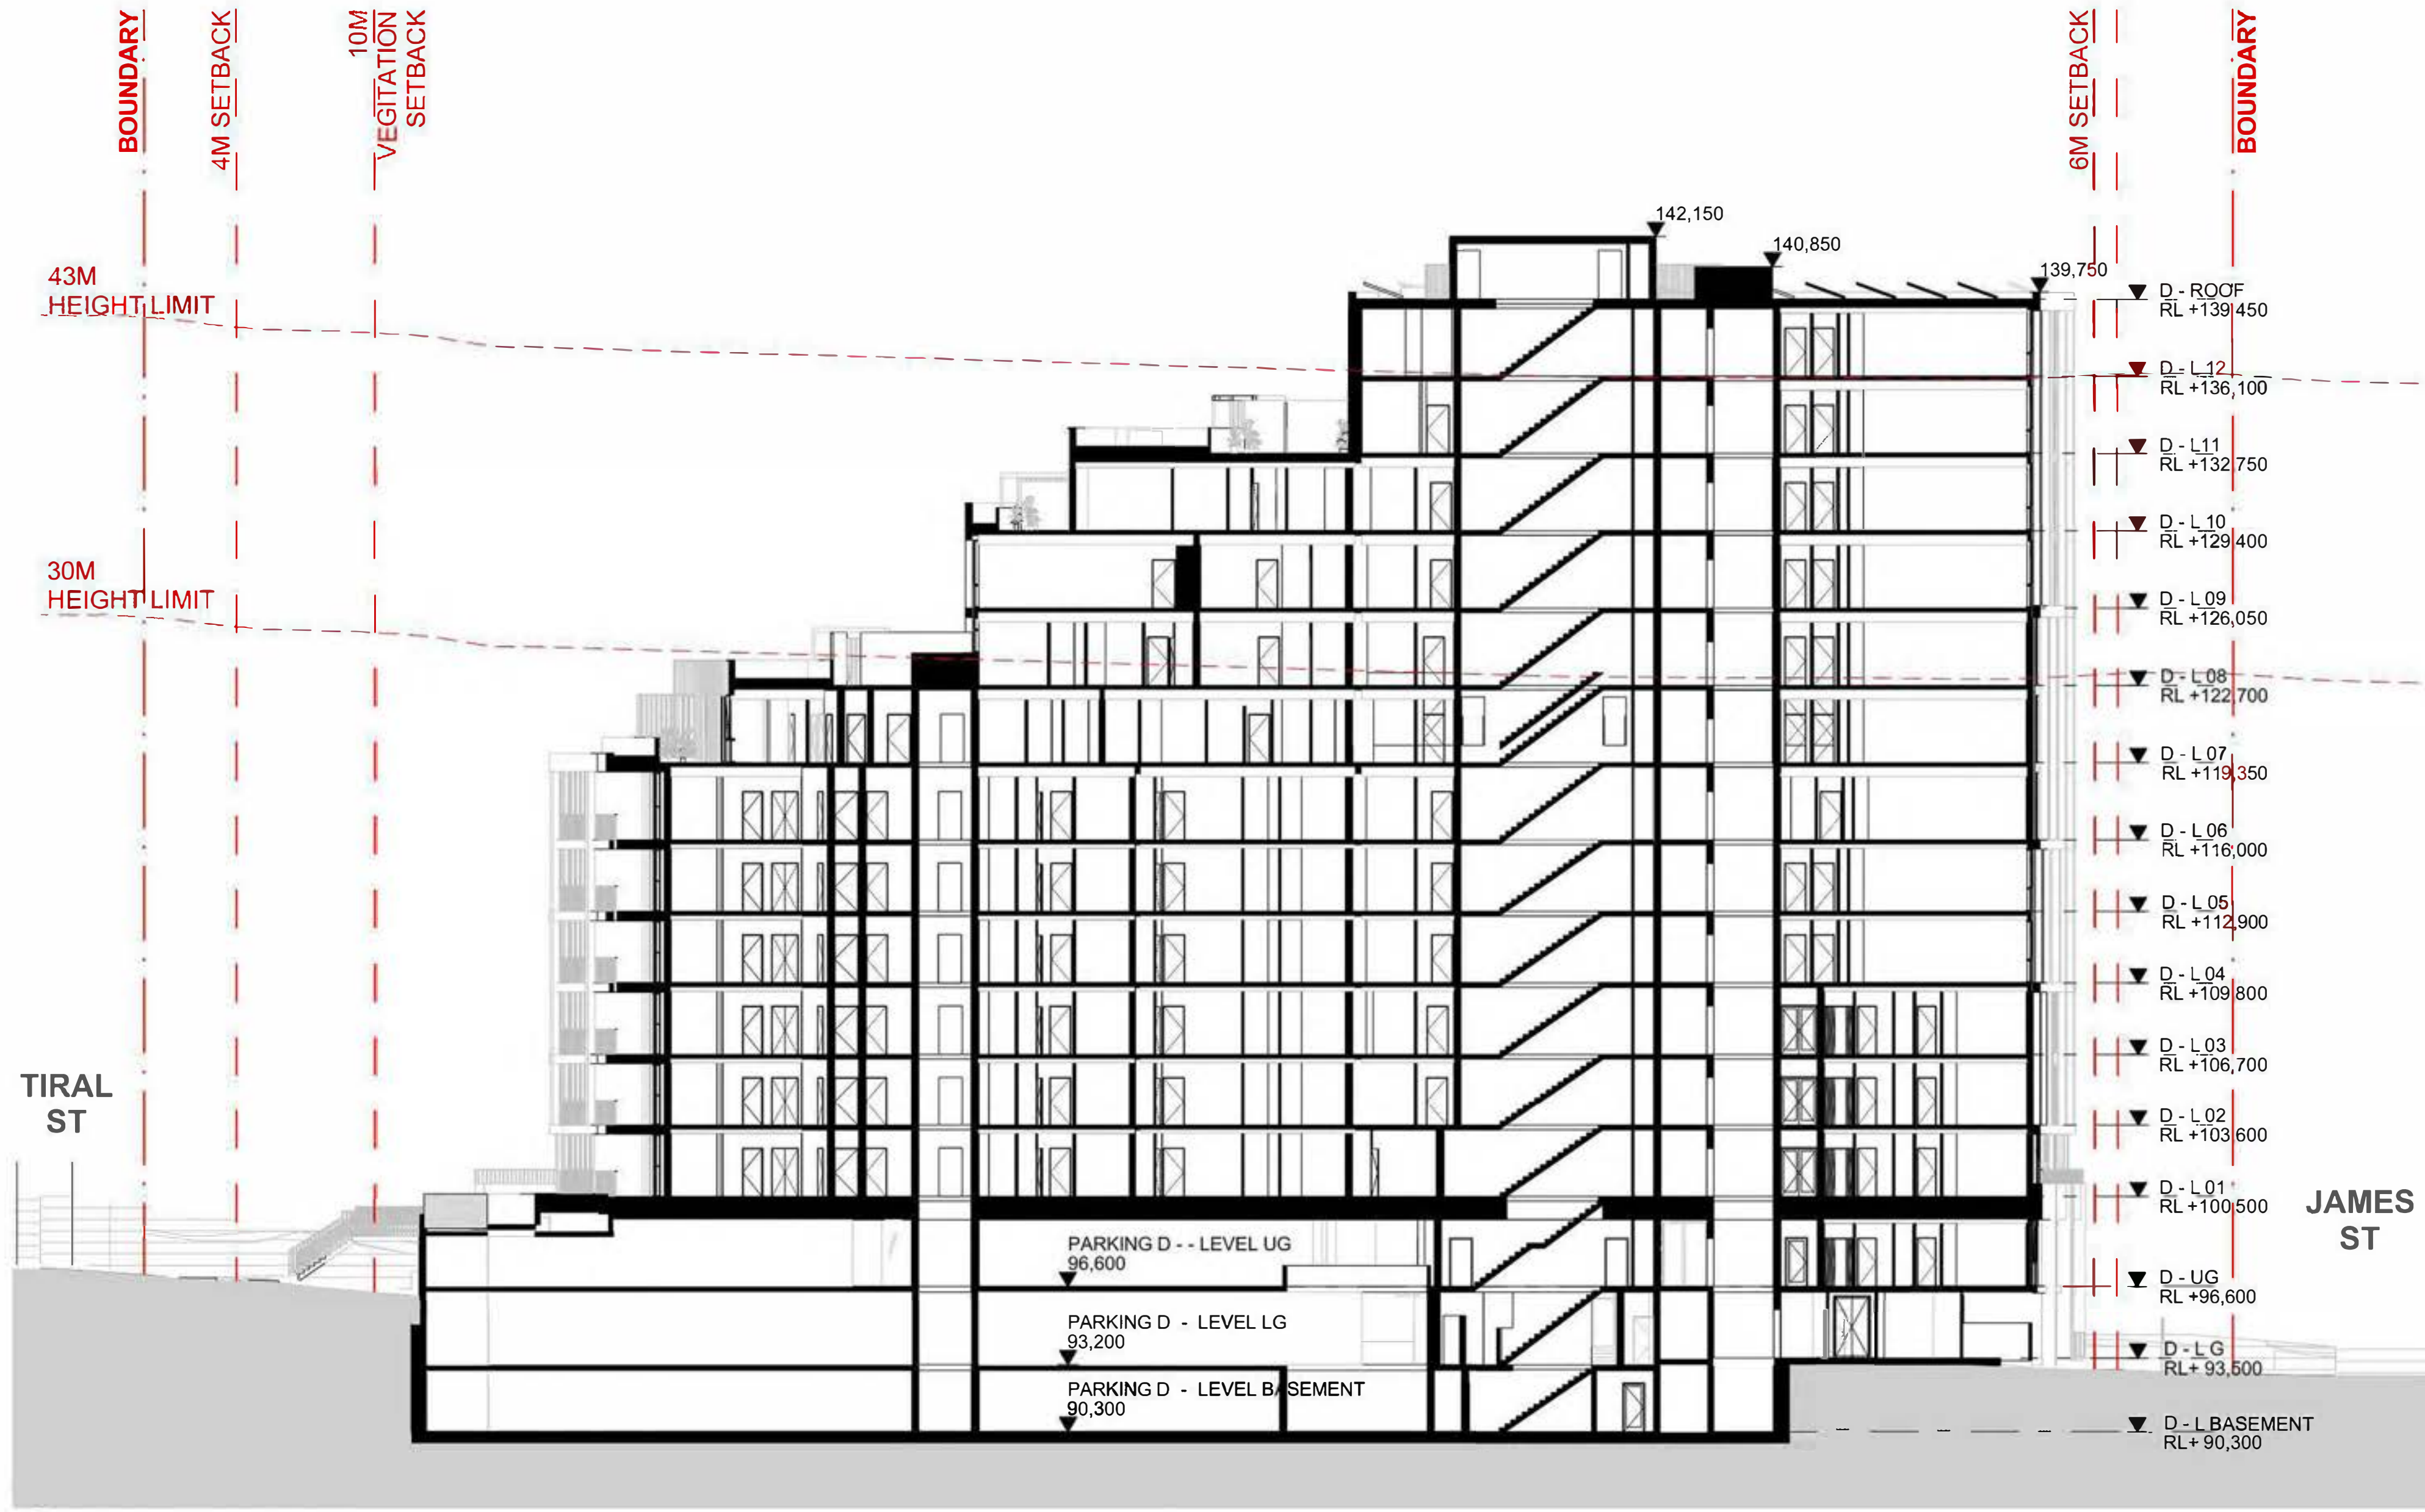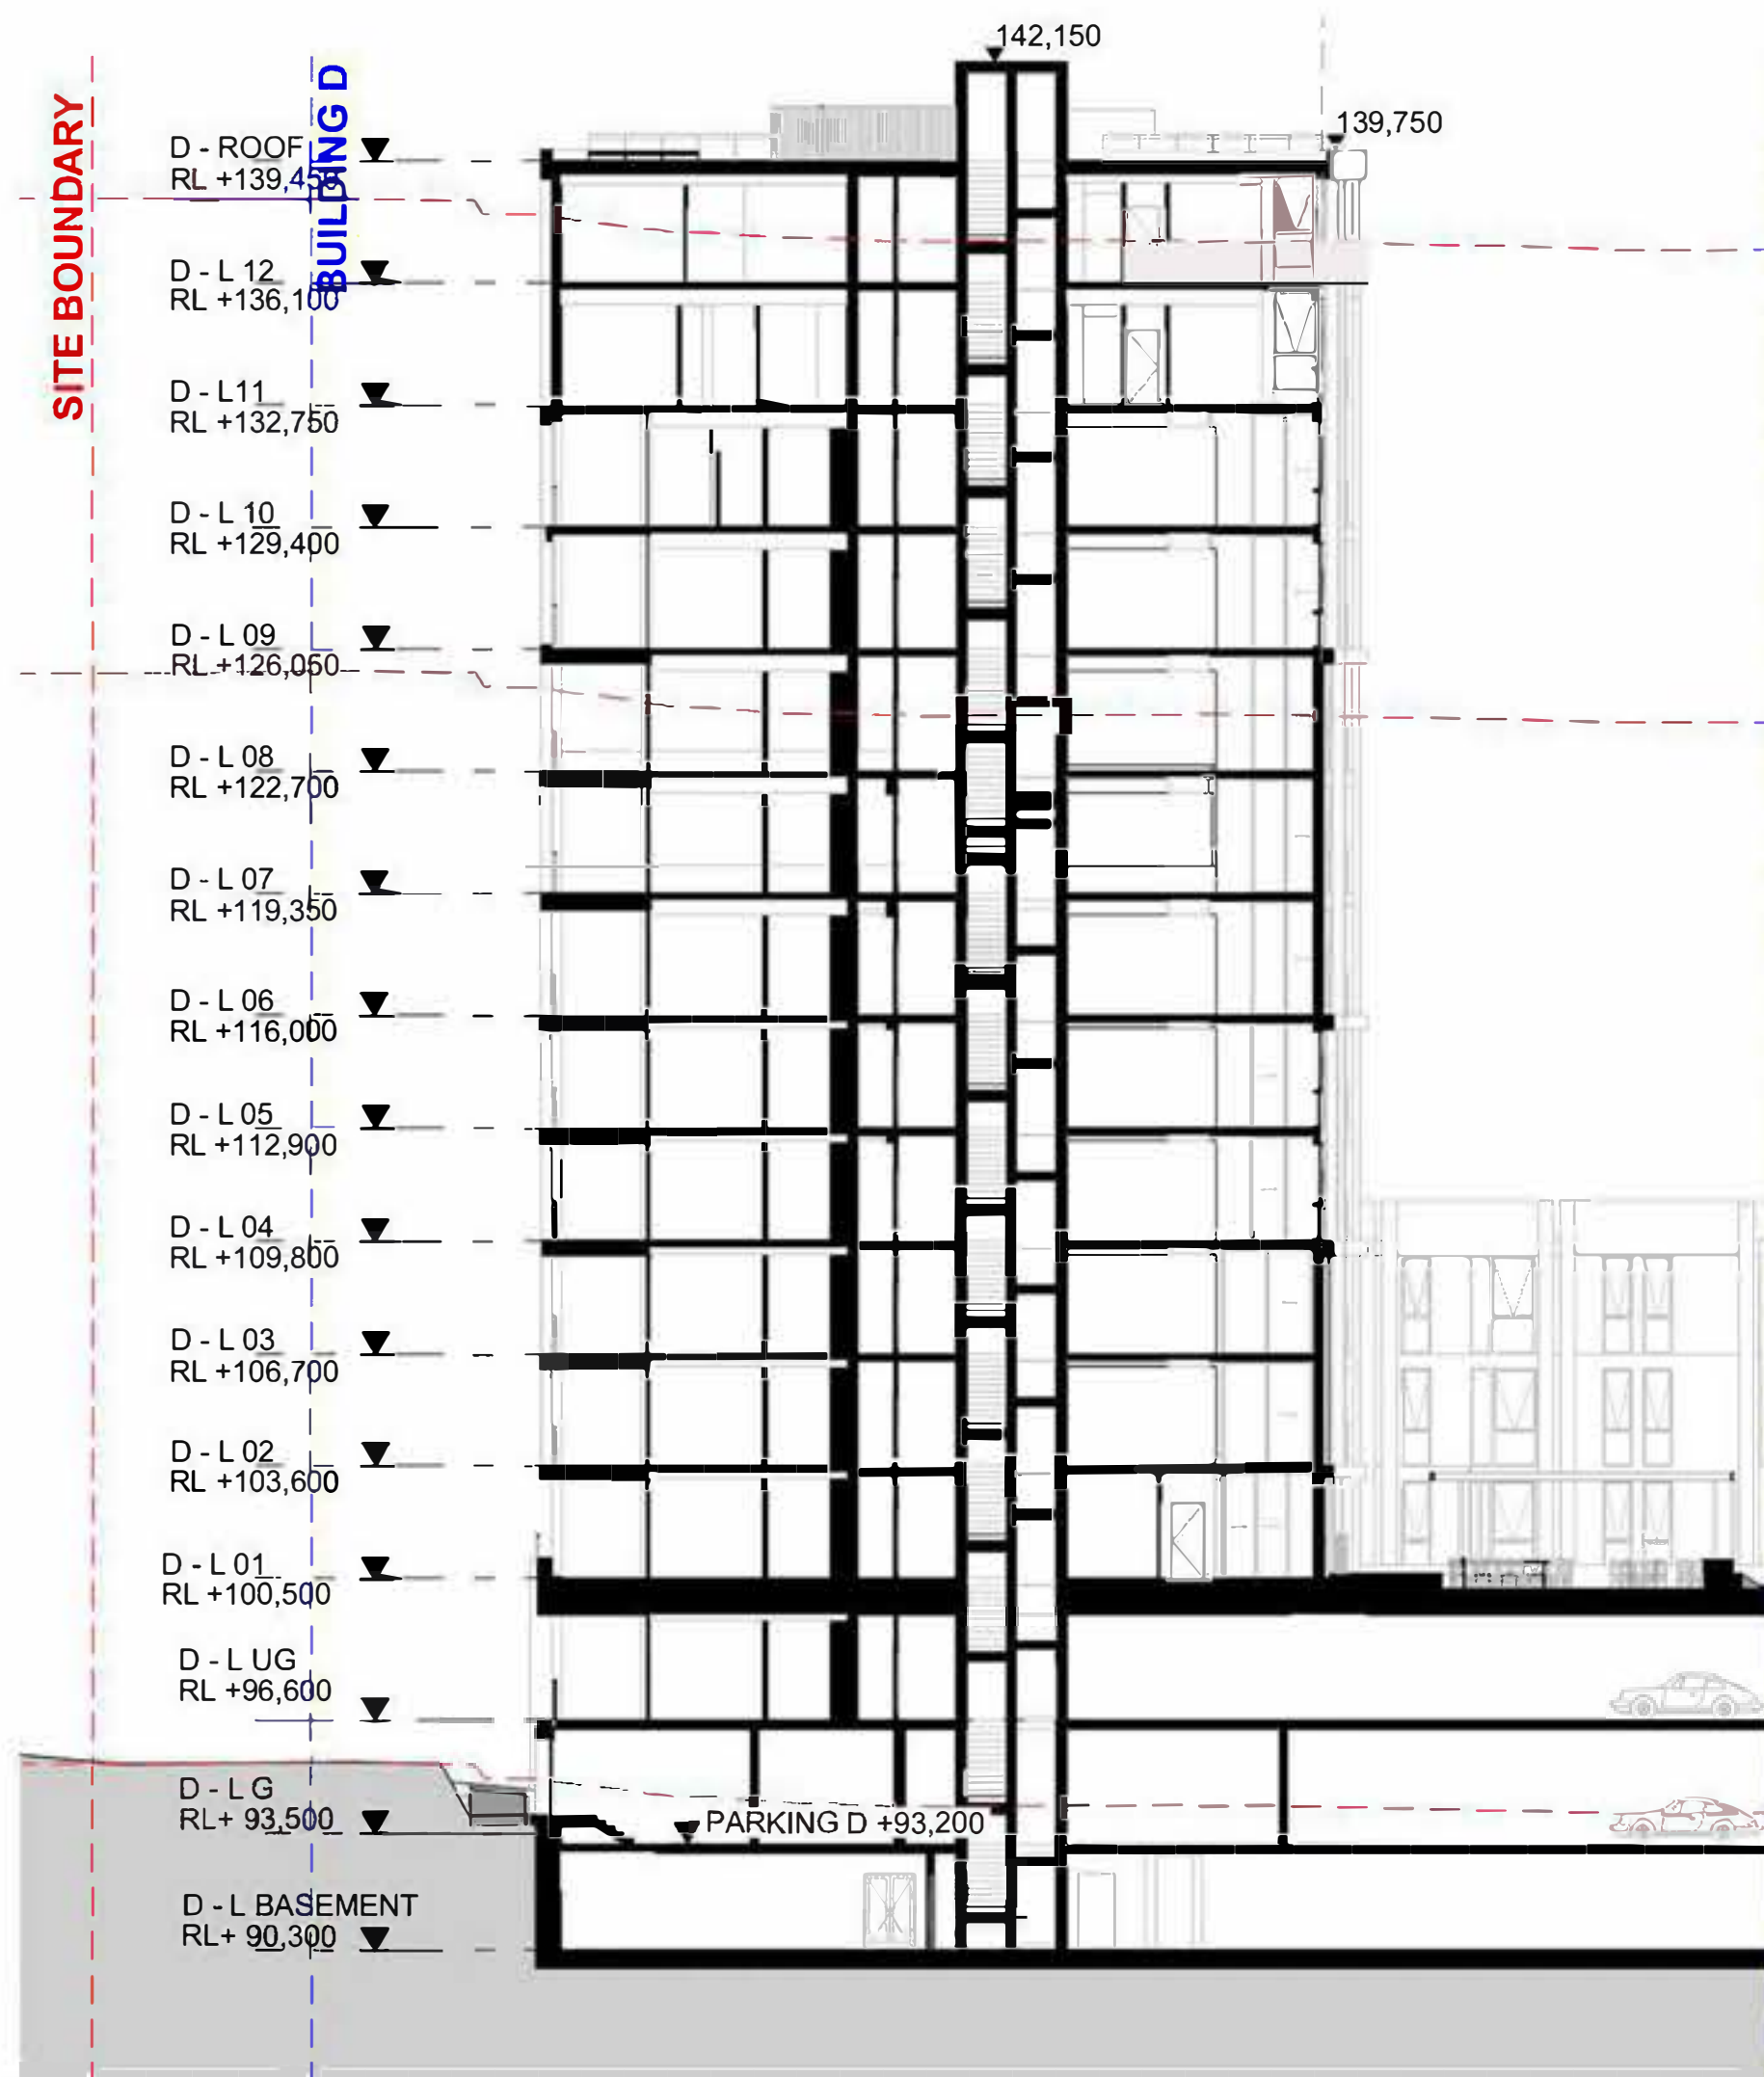

DATE	REVISION	BY	CHK	NO.
11/07/2022	FOR INFORMATION			R
19/08/2022	FOR APPROVAL	SH	GD	01
26/08/2022	FOR APPROVAL	SH	GD	02
18/08/2023	FOR APPROVAL	SH	GD	05

DATE	REVISION	BY	CHK	NO.

CONSULTANTS			
CIVIL ENGINEER	☐	MPC	T (02) 4927 5566
STRUCTURAL ENGINEER	☐	NORTHROP	T (02) 9241 4188
LANDSCAPE ARCHITECT	☐	ARCADIA	T (02) 8571 2900
QUANTITY SURVEYOR	☐	WT GROUP	T (02) 9528 7422
TRAFFIC CONSULTANT	☐	VARGATRAFFIC PLANNING	T (02) 9064 3224

CONSULTANTS			
GEOTECHNICAL ENGINEER	☐	DOUGLAS PARTNERS	T (02) 980 0666

Uniting



plus
architects

Melbourne
Brisbane
Christchurch

Sydney
Western Australia
Auckland

Telephone
+61 2 8823 7000

Instagram
@plusarchitects

arch@plusarchitecture.com.au
www.plusarchitecture.com.au

PROJECT 27 TIRAL STREET, CHARLESTOWN	DRAWING TITLE BLDG D SECTIONS
In issuing and utilising this document the recipient agrees that Plus Architecture Pty Ltd. ACN 605063033, retain all copyright law, statutory law and other rights including copyright and intellectual property rights. The recipient agrees not to use this document for any purpose other than its intended use, to waive all claims against Plus Architecture resulting from unauthorised use, and to accept the document on other projects without the prior written consent of Plus Architecture. Under no circumstances shall transfer of this document be deemed a sale. Plus Architecture makes no warranty of fitness for any purpose. The Builder/Contractor shall verify job dimensions prior to any work commencing. Fitted dimensions shall take precedence over scaled work.	

SCALE 1:200, 1:2200 @A1	REVISION 05	
DATE 18/08/2023	PLOT DATE 18/08/2023	
DRAWN SH	CHECKED GD	
JOB NO. 20456	DRAWING NO. PLA-CT-MP-DWG-AR-P4-00214	

LEVEL 1

BLDG: B
GFA
A: 243.46 m²

BLDG: B
GFA
A: 715.59 m²




LEVEL 2

BLDG: B
GFA
A: 962.14 m²



LEVEL 3

BLDG: B
GFA
A: 962.14 m²

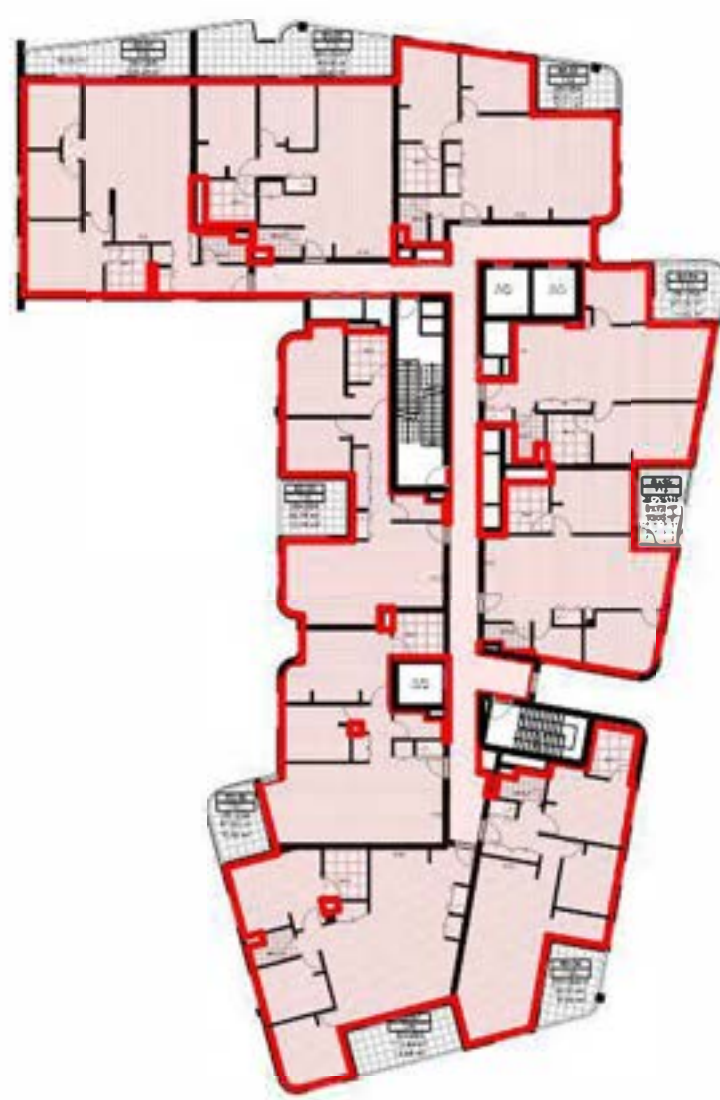

LEVEL 4

BLDG: B
GFA
A: 715.60 m²



LEVEL 5

BLDG: B
GFA
A: 693.12 m²



LEVEL 6

BLDG: B
GFA
A: 693.12 m²



LEVEL 7

BLDG: B
GFA
A: 693.12 m²



LEVEL 8

BLDG: B
GFA
A: 693.12 m²



LEVEL 9

BLDG: B
GFA
A: 609.81 m²



LEVEL 10

BLDG: B
GFA
A: 519.60 m²



LEVEL 11

BLDG: B
GFA
A: 489.21 m²



Issued under the Environmental Planning and Assessment Act

Approved Section: S. 4.38 Application No: SSD-35370706

Granted on: 1st December 2023 Sheet no: 29 of 47 Signed: [Signature]

DATE	REVISION	BY	CHK	NO.
26/08/2022	FOR APPROVAL	SH	GD	02
18/08/2023	FOR APPROVAL	SH	GD	05

DATE	REVISION	BY	CHK	NO.

CONSULTANTS			
CIVIL ENGINEER	☐	MPC	T (02) 4927 5566
STRUCTURAL ENGINEER	☐	NORTHROP	T (02) 9241 4188
LANDSCAPE ARCHITECT	☐	ARCADIA	T (02) 8571 2900
QUANTITY SURVEYOR	☐	WT GROUP	T (02) 9520 7422
TRAFFIC CONSULTANT	☐	VARGA TRAFFIC PLANNING	T (02) 9004 3224

CONSULTANTS			
GEOTECHNICAL ENGINEER	☐	DOUGLAS PARTNERS	T (02) 9809 0666

Total Including Apartments at
Lower & Upper Ground

Uniting



Level 4, 222 Clarence Street
Sydney, NSW 2000 Australia
Plus Architecture Pty. Ltd.
ACN 60056303
Nominated Architect (NSW):
Amit Julka 10002 | Rido Pin 11286

plus
architecture

Melbourne
Brisbane
Christchurch
Sydney
Western Australia
Auckland
Telephone +61 2 8823 7000
Instagram @plusarchitecture
arch@plusarchitecture.com.au
www.plusarchitecture.com.au

PROJECT
27 TIRAL STREET,
CHARLESTOWN

DRAWING TITLE
GFA - BUILDING B


In accepting and utilising this document the recipient agrees that Plus Architecture Pty. Ltd. ACN 60056303, when it conveys this, liability law and other rights including copyright and intellectual property rights. The recipient agrees not to use this document for any purpose other than its intended use, to waive all claims against Plus Architecture resulting from unauthorised use, and to hold the document or other projects without the prior written consent of Plus Architecture. Under no circumstances shall transfer of this document be deemed a sale. Plus Architecture makes no warranty of fitness for any purpose. The Builder/Contractor shall verify job dimensions prior to any work commencing. Figured dimensions shall take precedence over scaled work.

SCALE 1:400, 1:3000 @A1	REVISION 05	
DATE 18/08/2023	PLOT DATE 18/08/2023	
DRAWN SH	CHECKED GD	
JOB NO. 20456	DRAWING NO. PLA-CT-B-DWG-AR-P4-00341	


LEVEL 1
BLDG: C
GFA
A: 1,015.74 m²




LEVEL 2
BLDG: C
GFA
A: 1,043.40 m²

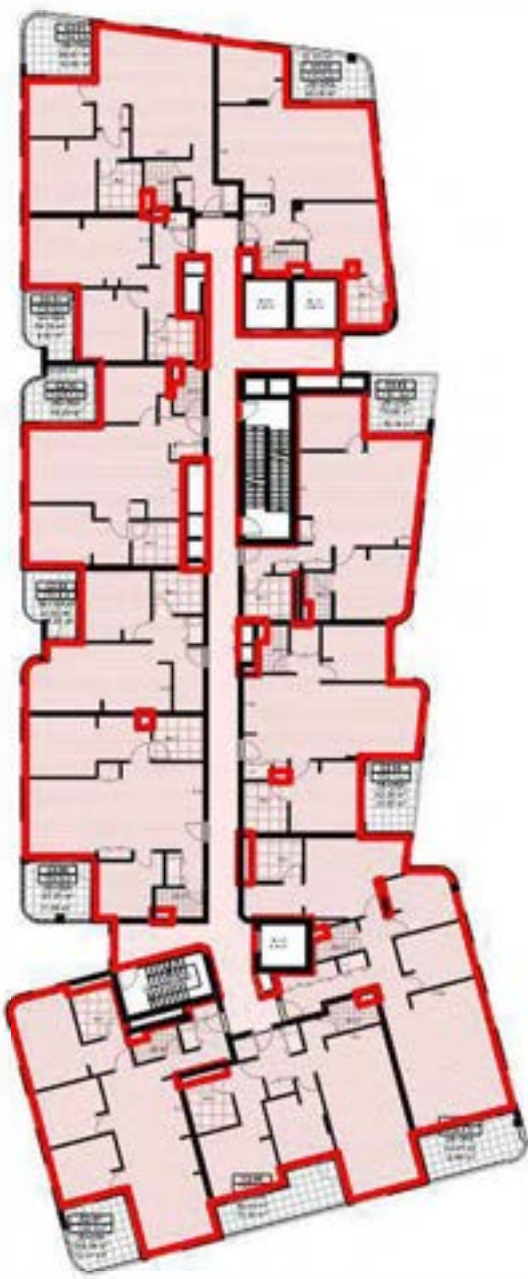


LEVEL 3
BLDG: C
GFA
A: 1,043.40 m²

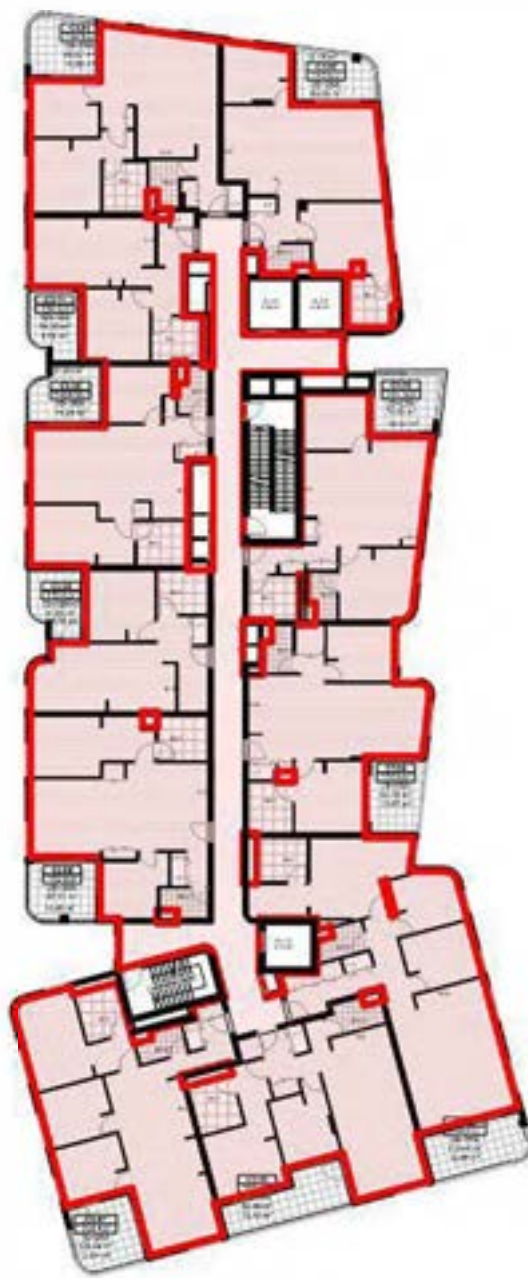


LEVEL 4
BLDG: C
GFA
A: 1,043.40 m²

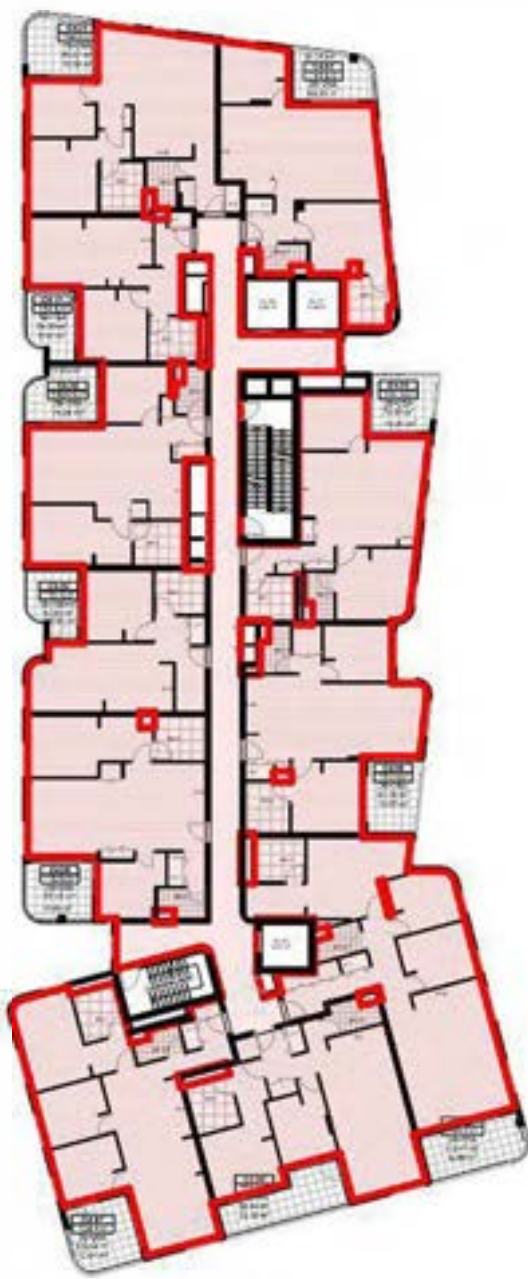


LEVEL 5
BLDG: C
GFA
A: 1,043.40 m²

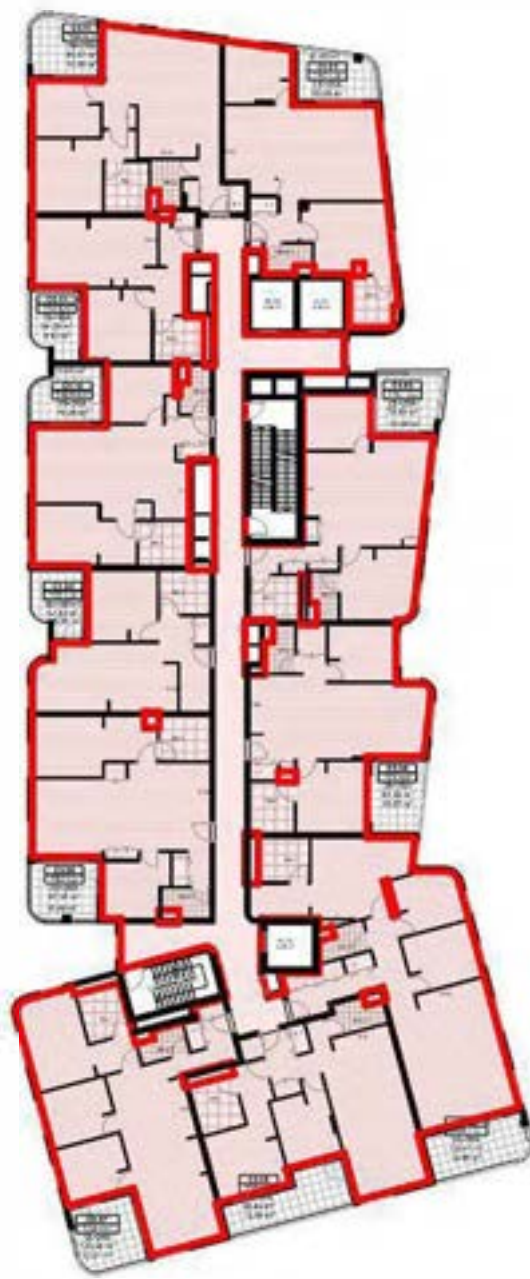

LEVEL 6
BLDG: C
GFA
A: 1,043.40 m²

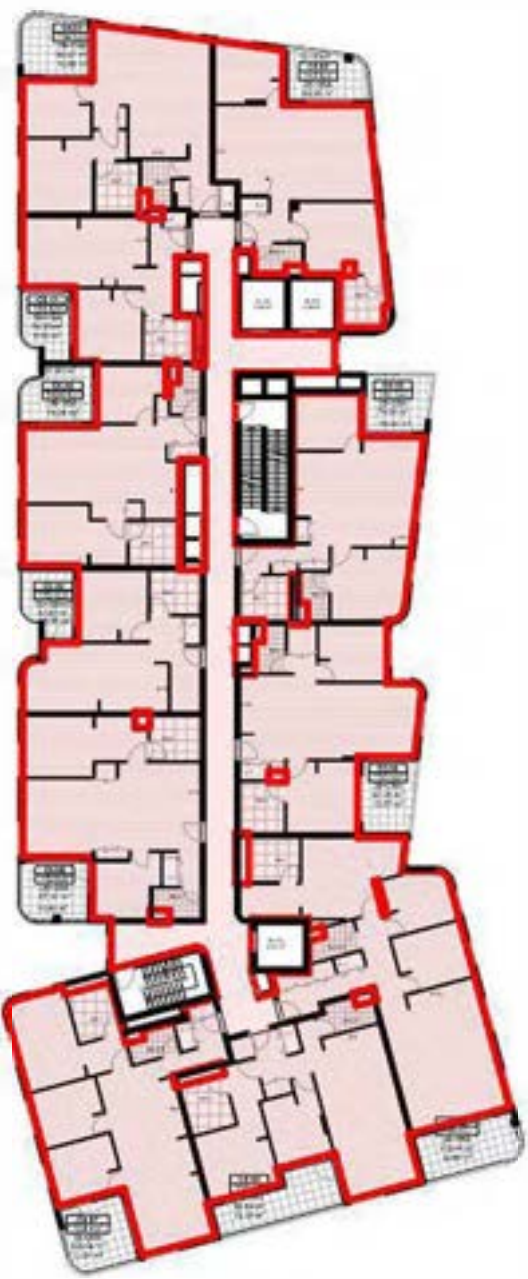


LEVEL 7
BLDG: C
GFA
A: 907.18 m²

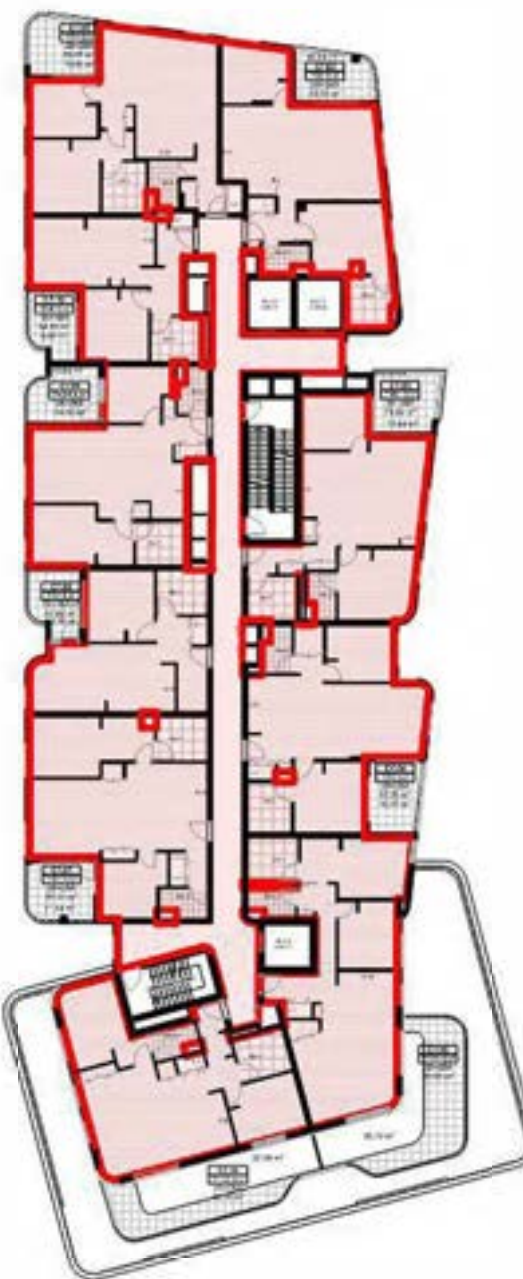

LEVEL 8
BLDG: C
GFA
A: 759.54 m²




LEVEL 9
BLDG: C
GFA
A: 738.45 m²

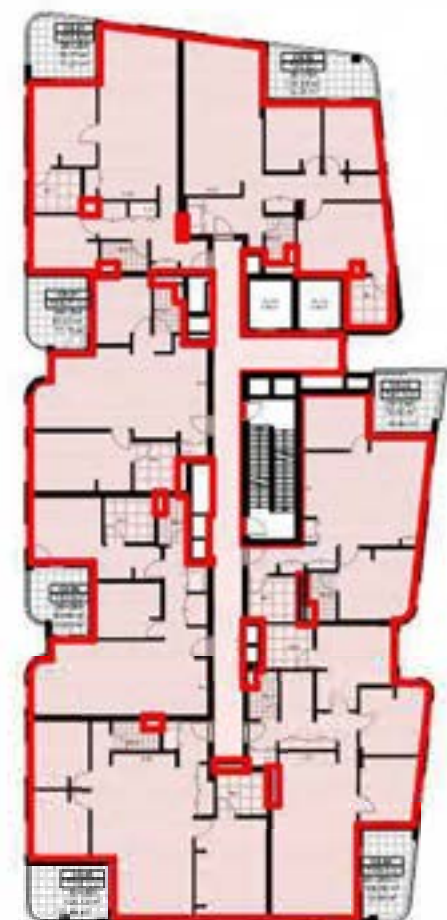


LEVEL 10
BLDG: C
GFA
A: 620.73 m²



LEVEL 11
BLDG: C
GFA
A: 491.49 m²

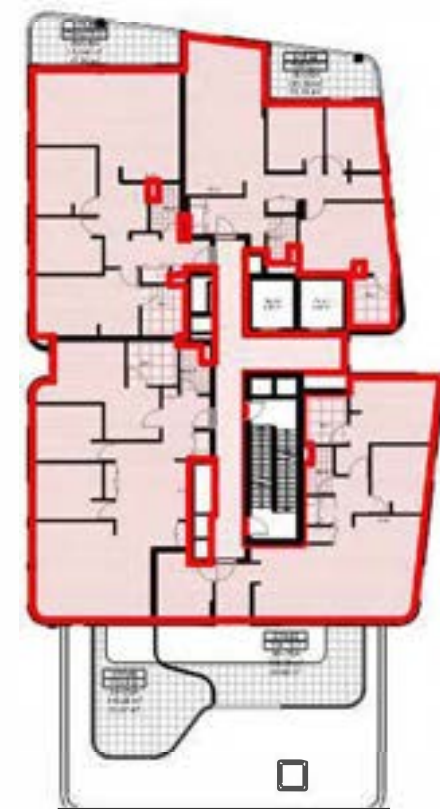

LEVEL 12
BLDG: C
GFA
A: 463.32 m²

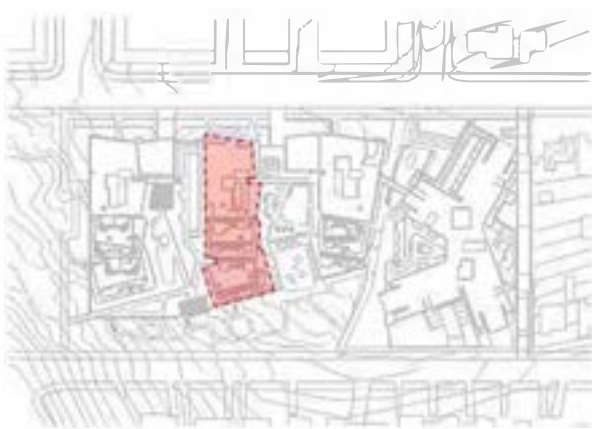

DATE	REVISION	BY	CHK	NO.
26/08/2022	FOR APPROVAL	SH	GD	02
12/10/2022	FOR APPROVAL - RF1	SH	GD	03
18/08/2023	FOR APPROVAL	SH	GD	05

DATE	REVISION	BY	CHK	NO.

CONSULTANTS			
CIVIL ENGINEER	☐	MPC	T (02) 4927 5566
STRUCTURAL ENGINEER	☐	NORTHROP	T (02) 9241 4188
LANDSCAPE ARCHITECT	☐	ARCADIA	T (02) 8571 2900
QUANTITY SURVEYOR	☐	WT GROUP	T (02) 9929 7422
TRAFFIC CONSULTANT	☐	VARGA TRAFFIC PLANNING	T (02) 9004 3224

CONSULTANTS			
GEOTECHNICAL ENGINEER	☐	DOUGLAS PARTNERS	T (02) 98000666

Total Including Apartments at
Lower & Upper Ground

Uniting

plus
architects

Melbourne
Brisbane
Christchurch

Sydney
Western Australia
Auckland

Level 4, 222 Clarence Street
Sydney, NSW 2000 Australia
Plus Architecture Pty. Ltd.
ACN 600596303
Nominated Architect (NSW):
Amit Julka 10002 | Rido Pin 11286

Telephone +61 2 8823 7000
Instagram @plusarchitecture
arch@plusarchitecture.com.au
www.plusarchitecture.com.au


PROJECT
27 TIRAL STREET,
CHARLESTOWN

DRAWING TITLE
GFA - BUILDING C

In accepting and utilising this document the recipient agrees that Plus Architecture Pty. Ltd. ACN 600596303, retain all copyright, trade mark and other rights including copyright and intellectual property rights. The recipient agrees not to use this document for any purpose other than its intended use, to waive all claims against Plus Architecture resulting from unauthorised use, and to hold the document or other projects without the prior written consent of Plus Architecture. Under no circumstances shall transfer of this document be deemed a sale. Plus Architecture makes no warranty of fitness for any purpose. The Builder/Contractor shall verify job dimensions prior to any work commencing. Figured dimensions shall take precedence over scaled work.

SCALE 1:400, 1:3000 @A1	REVISION 05	
DATE 18/08/2023	PLOT DATE 18/08/2023	
DRAWN SH	CHECKED GD	
JOB NO. 20456	DRAWING NO. PLA-CT-C-DWG-AR-P4-00342	

LEVEL 1
BLDG: D
GFA
A: 1,135.83 m²

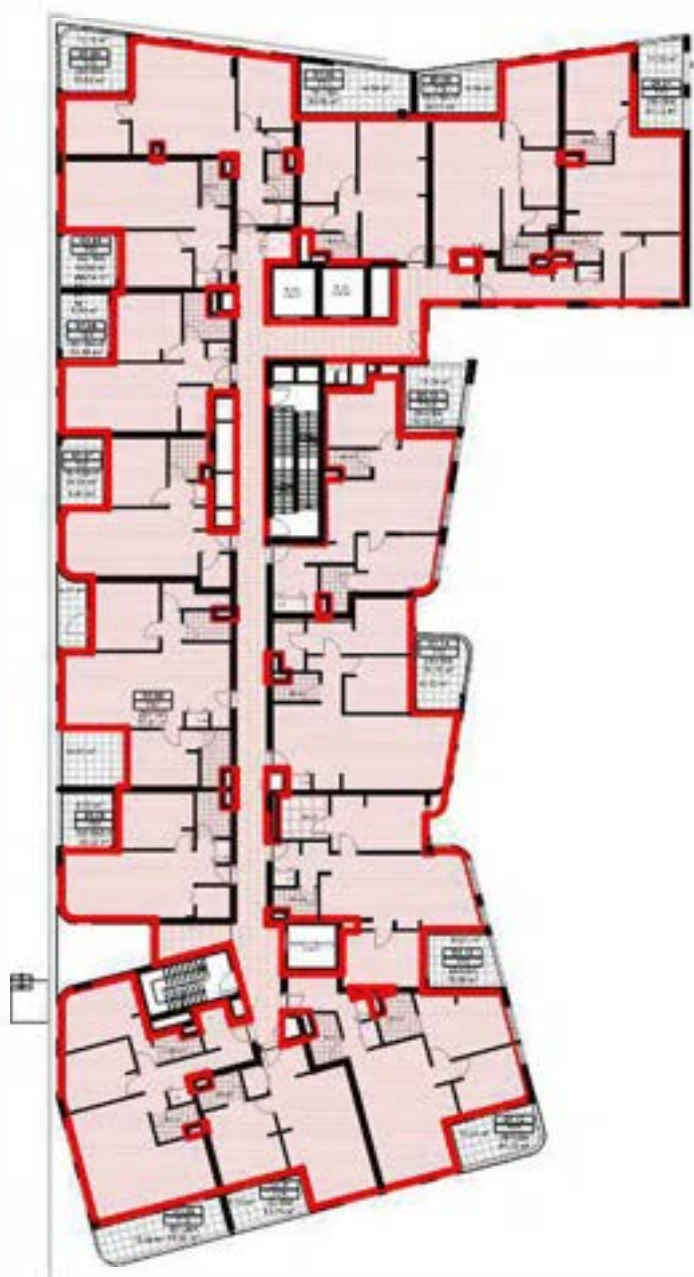

LEVEL 2
BLDG: D
GFA
A: 1,132.74 m²




LEVEL 3
BLDG: D
GFA
A: 1,152.58 m²




LEVEL 4
BLDG: D
GFA
A: 994.99 m²




LEVEL 5
BLDG: D
GFA
A: 981.77 m²

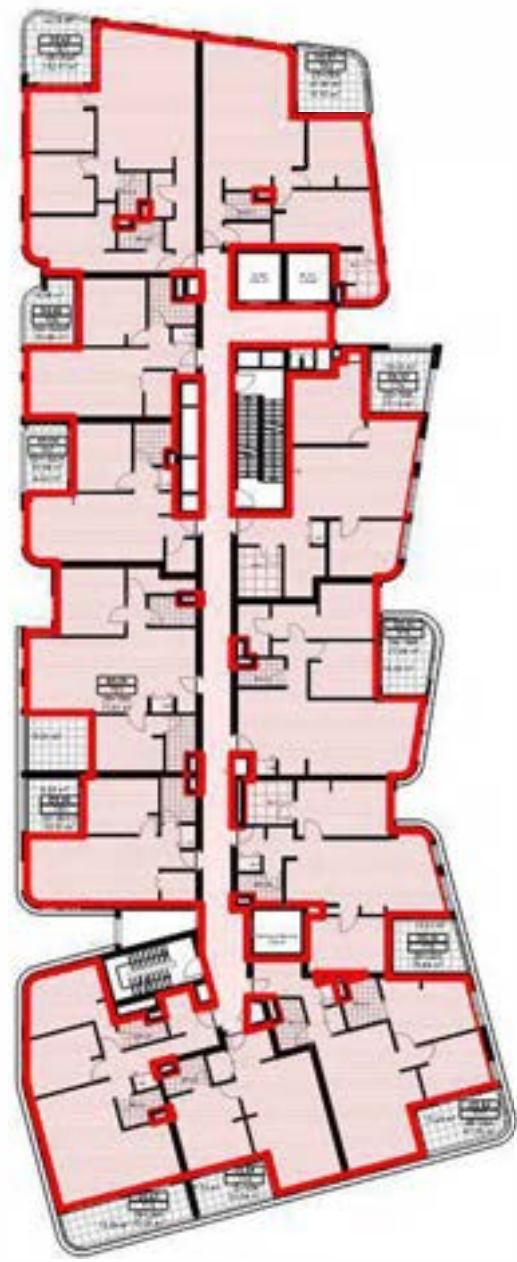

LEVEL 6
BLDG: D
GFA
A: 980.48 m²

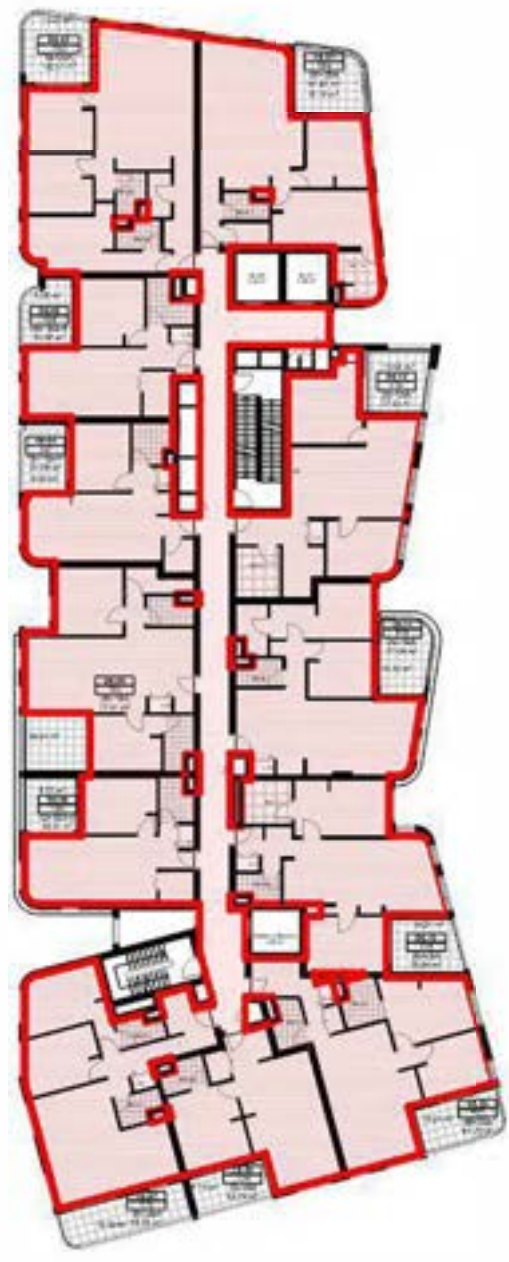

LEVEL 7
BLDG: D
GFA
A: 875.09 m²

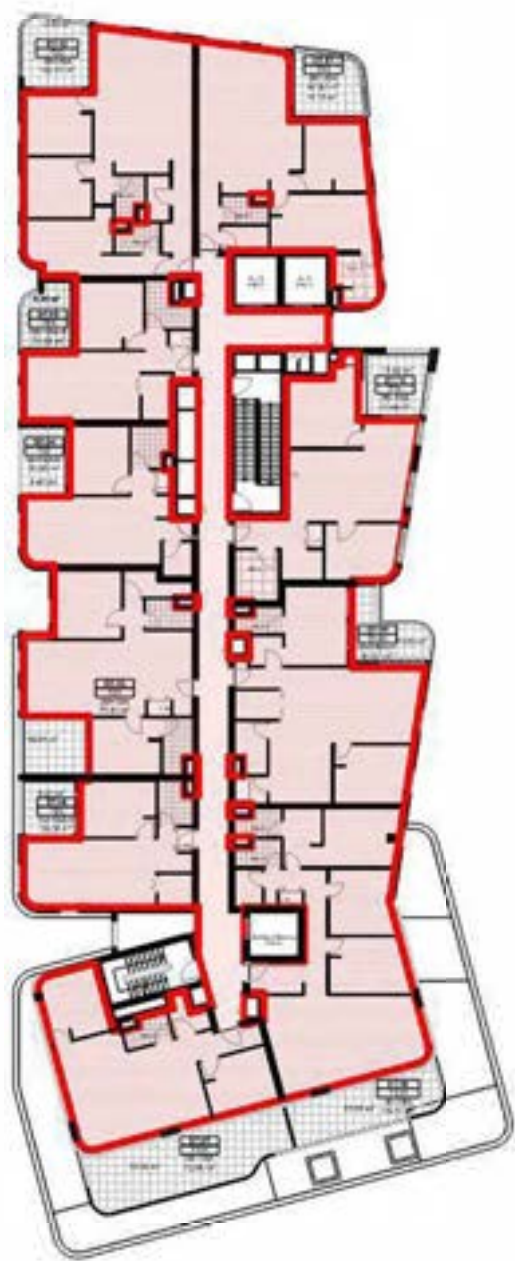

LEVEL 8
BLDG: D
GFA
A: 731.00 m²



LEVEL 9
BLDG: D
GFA
A: 711.83 m²




LEVEL 10
BLDG: D
GFA
A: 599.48 m²



LEVEL 11
BLDG: D
GFA
A: 438.86 m²



LEVEL 12
BLDG: D
GFA
A: 414.72 m²

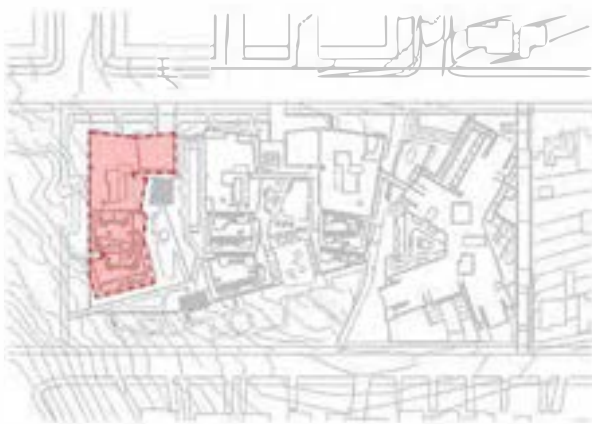

GFA

DATE	REVISION	BY	CHK	NO.
26/08/2022	FOR APPROVAL	SH	GD	02
18/08/2023	FOR APPROVAL	SH	GD	05

DATE	REVISION	BY	CHK	NO.

CONSULTANTS			
CIVIL ENGINEER	☐	MPC	T (02) 4927 5566
STRUCTURAL ENGINEER	☐	NORTHROP	T (02) 9241 4188
LANDSCAPE ARCHITECT	☐	ARCADIA	T (02) 8571 2900
QUANTITY SURVEYOR	☐	WT GROUP	T (02) 9528 7422
TRAFFIC CONSULTANT	☐	VARGA TRAFFIC PLANNING	T (02) 9004 3224

CONSULTANTS			
GEOTECHNICAL ENGINEER	☐	DOUGLAS PARTNERS	T (02) 9809 0666

Total Including Apartments at
Lower & Upper Ground

Uniting



Level 4, 222 Clarence Street
Sydney, NSW 2000 Australia
Plus Architecture Pty. Ltd.
ACN 600596303
Nominated Architect (NSW):
Amit Julka 10002 | Rido Pin 11286



Melbourne
Brisbane
Christchurch
Sydney
Western Australia
Auckland
Telephone
+61 2 8823 7000
Instagram
@plusarchitecture
arch@plusarchitecture.com.au
www.plusarchitecture.com.au

PROJECT
27 TIRAL STREET,
CHARLESTOWN

DRAWING TITLE
GFA - BUILDING D

It is accepted and understood that this document is the property of Plus Architecture Pty. Ltd. (ACN 600596303) and shall remain the property of Plus Architecture Pty. Ltd. The recipient agrees not to use this document for any purpose other than its intended use, to waive all claims against Plus Architecture Pty. Ltd. resulting from the use of this document, or to rely on the document or other projects without the prior written consent of Plus Architecture Pty. Ltd. Under no circumstances shall the use of this document be deemed a warranty. Plus Architecture Pty. Ltd. makes no warranty of fitness for any purpose. The Builder/Contractor shall verify all dimensions prior to any work commencing. Filled dimensions shall take precedence over scaled work.

SCALE
1:400, 1:3000 @A1
DATE
18/08/2023
DRAWN
SH
JOB NO.
20456

REVISION
05
PLOT DATE
18/08/2023
CHECKED
GD
DRAWING NO.
PLA-CT-D-DWG-AR-P4-00343





LEVEL UG
BRIDGE
GFA
A: 33.68 m²

BLDG: A
GFA
A: 1,156.51 m²

BLDG: A
GFA
A: 556.50 m²

LEVEL 01-03

BLDG: A
GFA
A: 1,702.98 m²

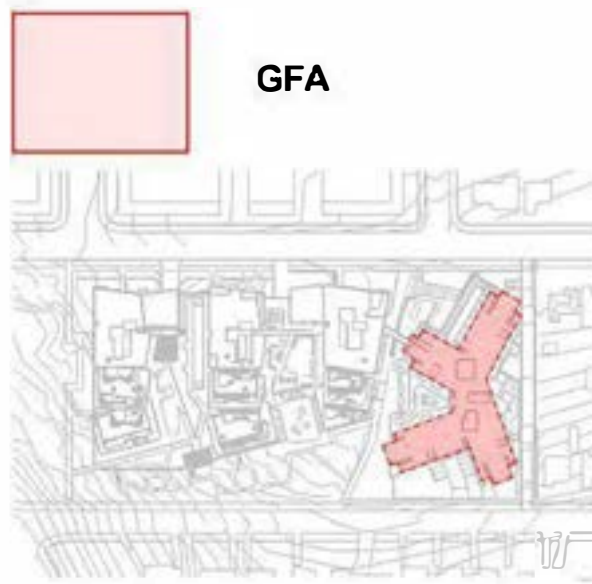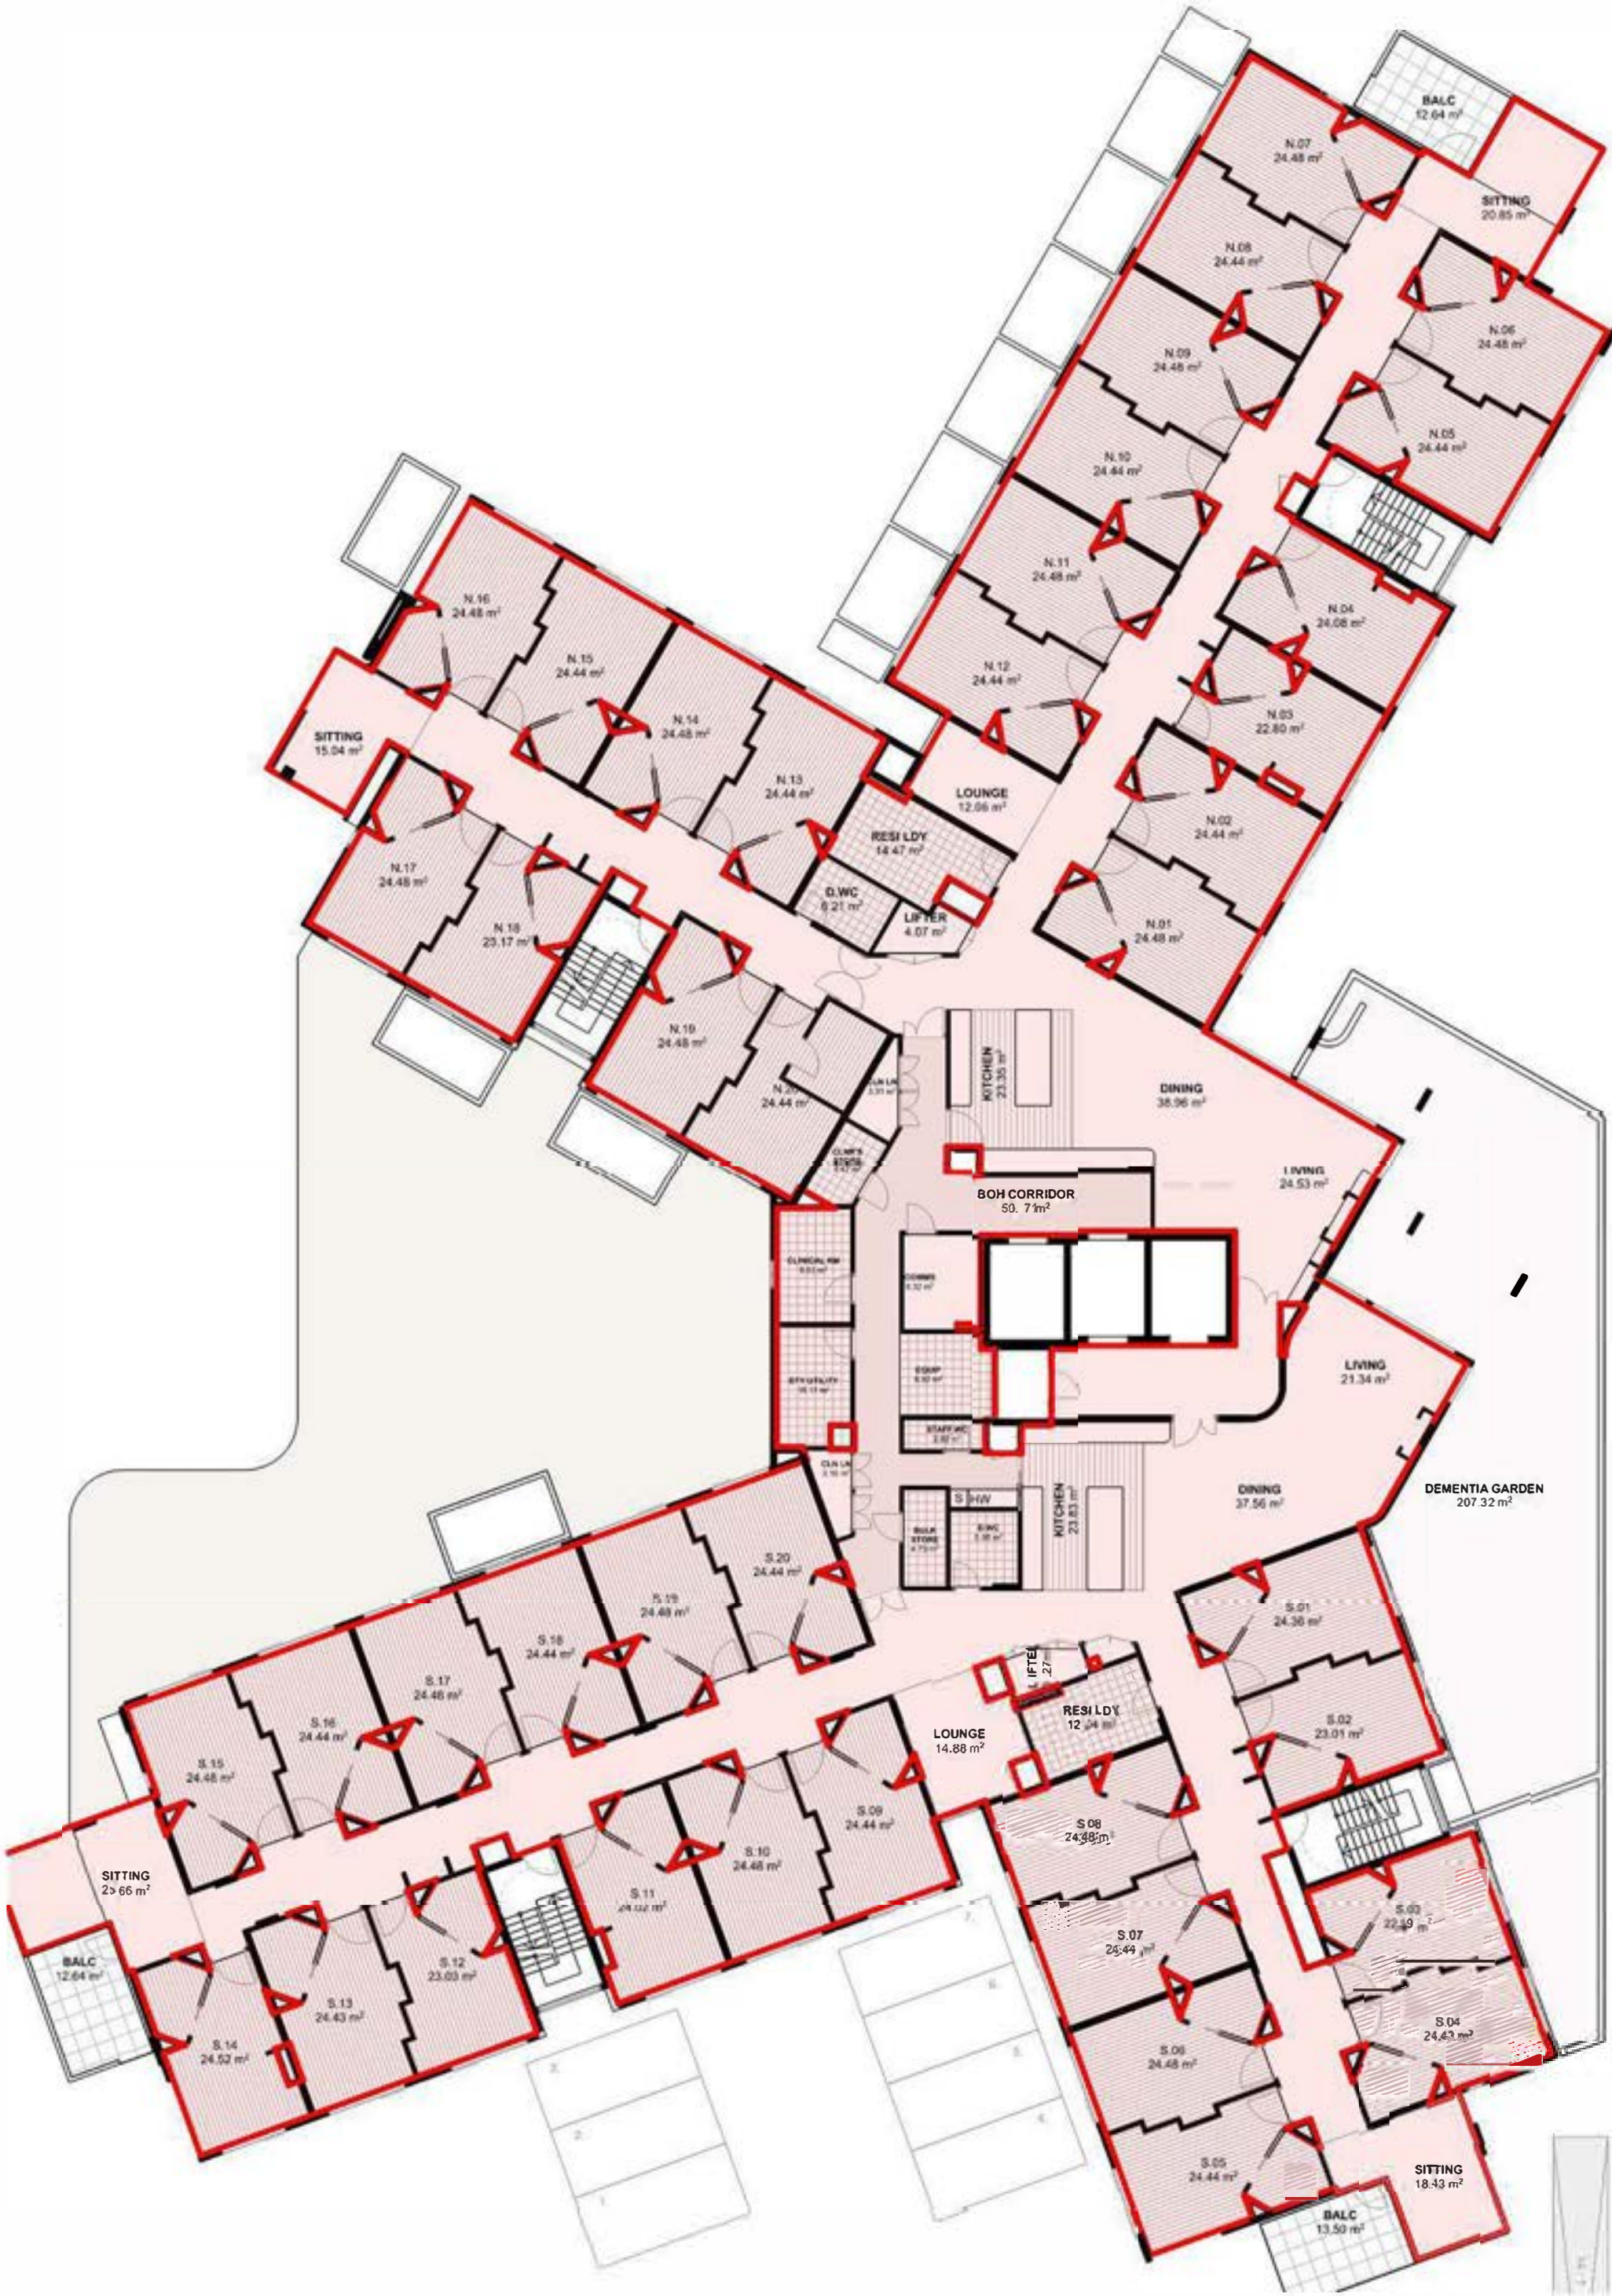

DATE	REVISION	BY	CHK	NO.
26/08/2022	FOR APPROVAL	SH	GD	02
18/08/2023	FOR APPROVAL	SH	GD	05

DATE	REVISION	BY	CHK	NO.

CONSULTANTS			
CIVIL ENGINEER	☐	MPC	T (02) 4 97 5566
STRUCTURAL ENGINEER	☐	NORTHROP	T (02) 9241 4188
LANDSCAPE ARCHITECT	☐	ARCADIA	T (02) 8571 2900
QUANTITY SURVEYOR	☐	WT GROUP	T (02) 9929 7422
TRAFFIC CONSULTANT	☐	WARGA TRAFFIC PLANNING	T (02) 9004 3224

CONSULTANTS			
GEOTECHNICAL ENGINEER	☐	DOUGLAS PARTNERS	T (02) 9809 0666

Uniting

+
Level 4, 222 Clarence Street
Sydney, NSW 2000 Australia
Plus Architecture Pty. Ltd.
ACN 600598305
Nominated Architect (NSW)
Amit Julka 10002 | Rido Pin 11286

plus
Melbourne
Brisbane
Christchurch
Sydney
Western Australia
Auckland
Telephone
+61 2 8823 7000
Email
arch@plusarchitecture.com.au
www.plusarchitecture.com.au

PROJECT
27 TIRAL STREET,
CHARLESTOWN

DRAWING TITLE
GFA - RAC

SCALE
1:200, 1:3000 @A1
DATE
18/08/2023
DRAWN
SH
JOB NO.
20456

REVISION
05
PLOT DATE
18/08/2023
CHECKED
GD
DRAWING NO.
PLA-CT-MP-DWG-AR-P4-00344





Planning &
Environment

Issued under the Environmental Planning and Assessment Act

Approved Section: S. 4.38 Application No: SSD-35370706

Granted on: 1st December 2023 Sheet no: 33 of 47 Signed: [Signature]

LEVEL LG

BLDG: A

GFA

A: 217.55 m²

BLDG: A

GFA

A: 1,116.71 m²



GFA



FOR APPROVAL

DATE	REVISION	BY	CHK	NO.
10/11/2023	FOR APPROVAL	MA	GD	01

DATE	REVISION	BY	CHK	NO.

CONSULTANTS			
CIVIL ENGINEER	☐	MPC	T (02) 4927 5566
STRUCTURAL ENGINEER	☐	NORTHROP	T (02) 9241 4188
LANDSCAPE ARCHITECT	☐	ARCADIA	T (02) 8571 3900
QUANTITY SURVEYOR	☐	WT GROUP	T (02) 9929 7422
TRAFFIC CONSULTANT	☐	WARGA TRAFFIC PLANNING	T (02) 9904 3224

CONSULTANTS			
GEOTECHNICAL ENGINEER	☐	DOUGLAS PARTNERS	T (02) 9809 0666

Uniting



Level 4, 222 Clarence Street
Sydney, NSW 2000 Australia
Plus Architecture Pty. Ltd.
ACN 600596303
Nominated Architect (NSW):
Amit Julka 10002 | Rido Pin 11286

Melbourne
Brisbane
Christchurch
Sydney
Western Australia
Auckland
Telephone
+61 2 8823 7000
Instagram
@plusarchitecture
arch@plusarchitecture.com.au
www.plusarchitecture.com.au

PROJECT
27 TIRAL STREET,
CHARLESTOWN


DRAWING TITLE
GFA - RAC LG

In accepting and utilising this document the recipient agrees that Plus Architecture Pty. Ltd. (ACN 600596303) retain all copyright, liability and other rights including copyright and intellectual property rights. The recipient agrees not to use this document for any purpose other than its intended use, to waive all claims against Plus Architecture resulting from unauthorised use, or to reuse the document on other projects without the prior written consent of Plus Architecture. Under no circumstances shall transfer of this document be deemed a sale. Plus Architecture makes no warranty of fitness for any purpose. The Builder/Contractor shall verify job dimensions prior to any work commencing. Plotted dimensions shall take precedence over scaled work.

SCALE
1:200, 1:3000 @A1
DATE
10/11/2023
DRAWN
MA
JOB NO.
20456

REVISION
B1
PLOT DATE
10/11/2023
CHECKED
GD
DRAWING NO.
PLA-CT-MP-DWG-AR-P4-00345



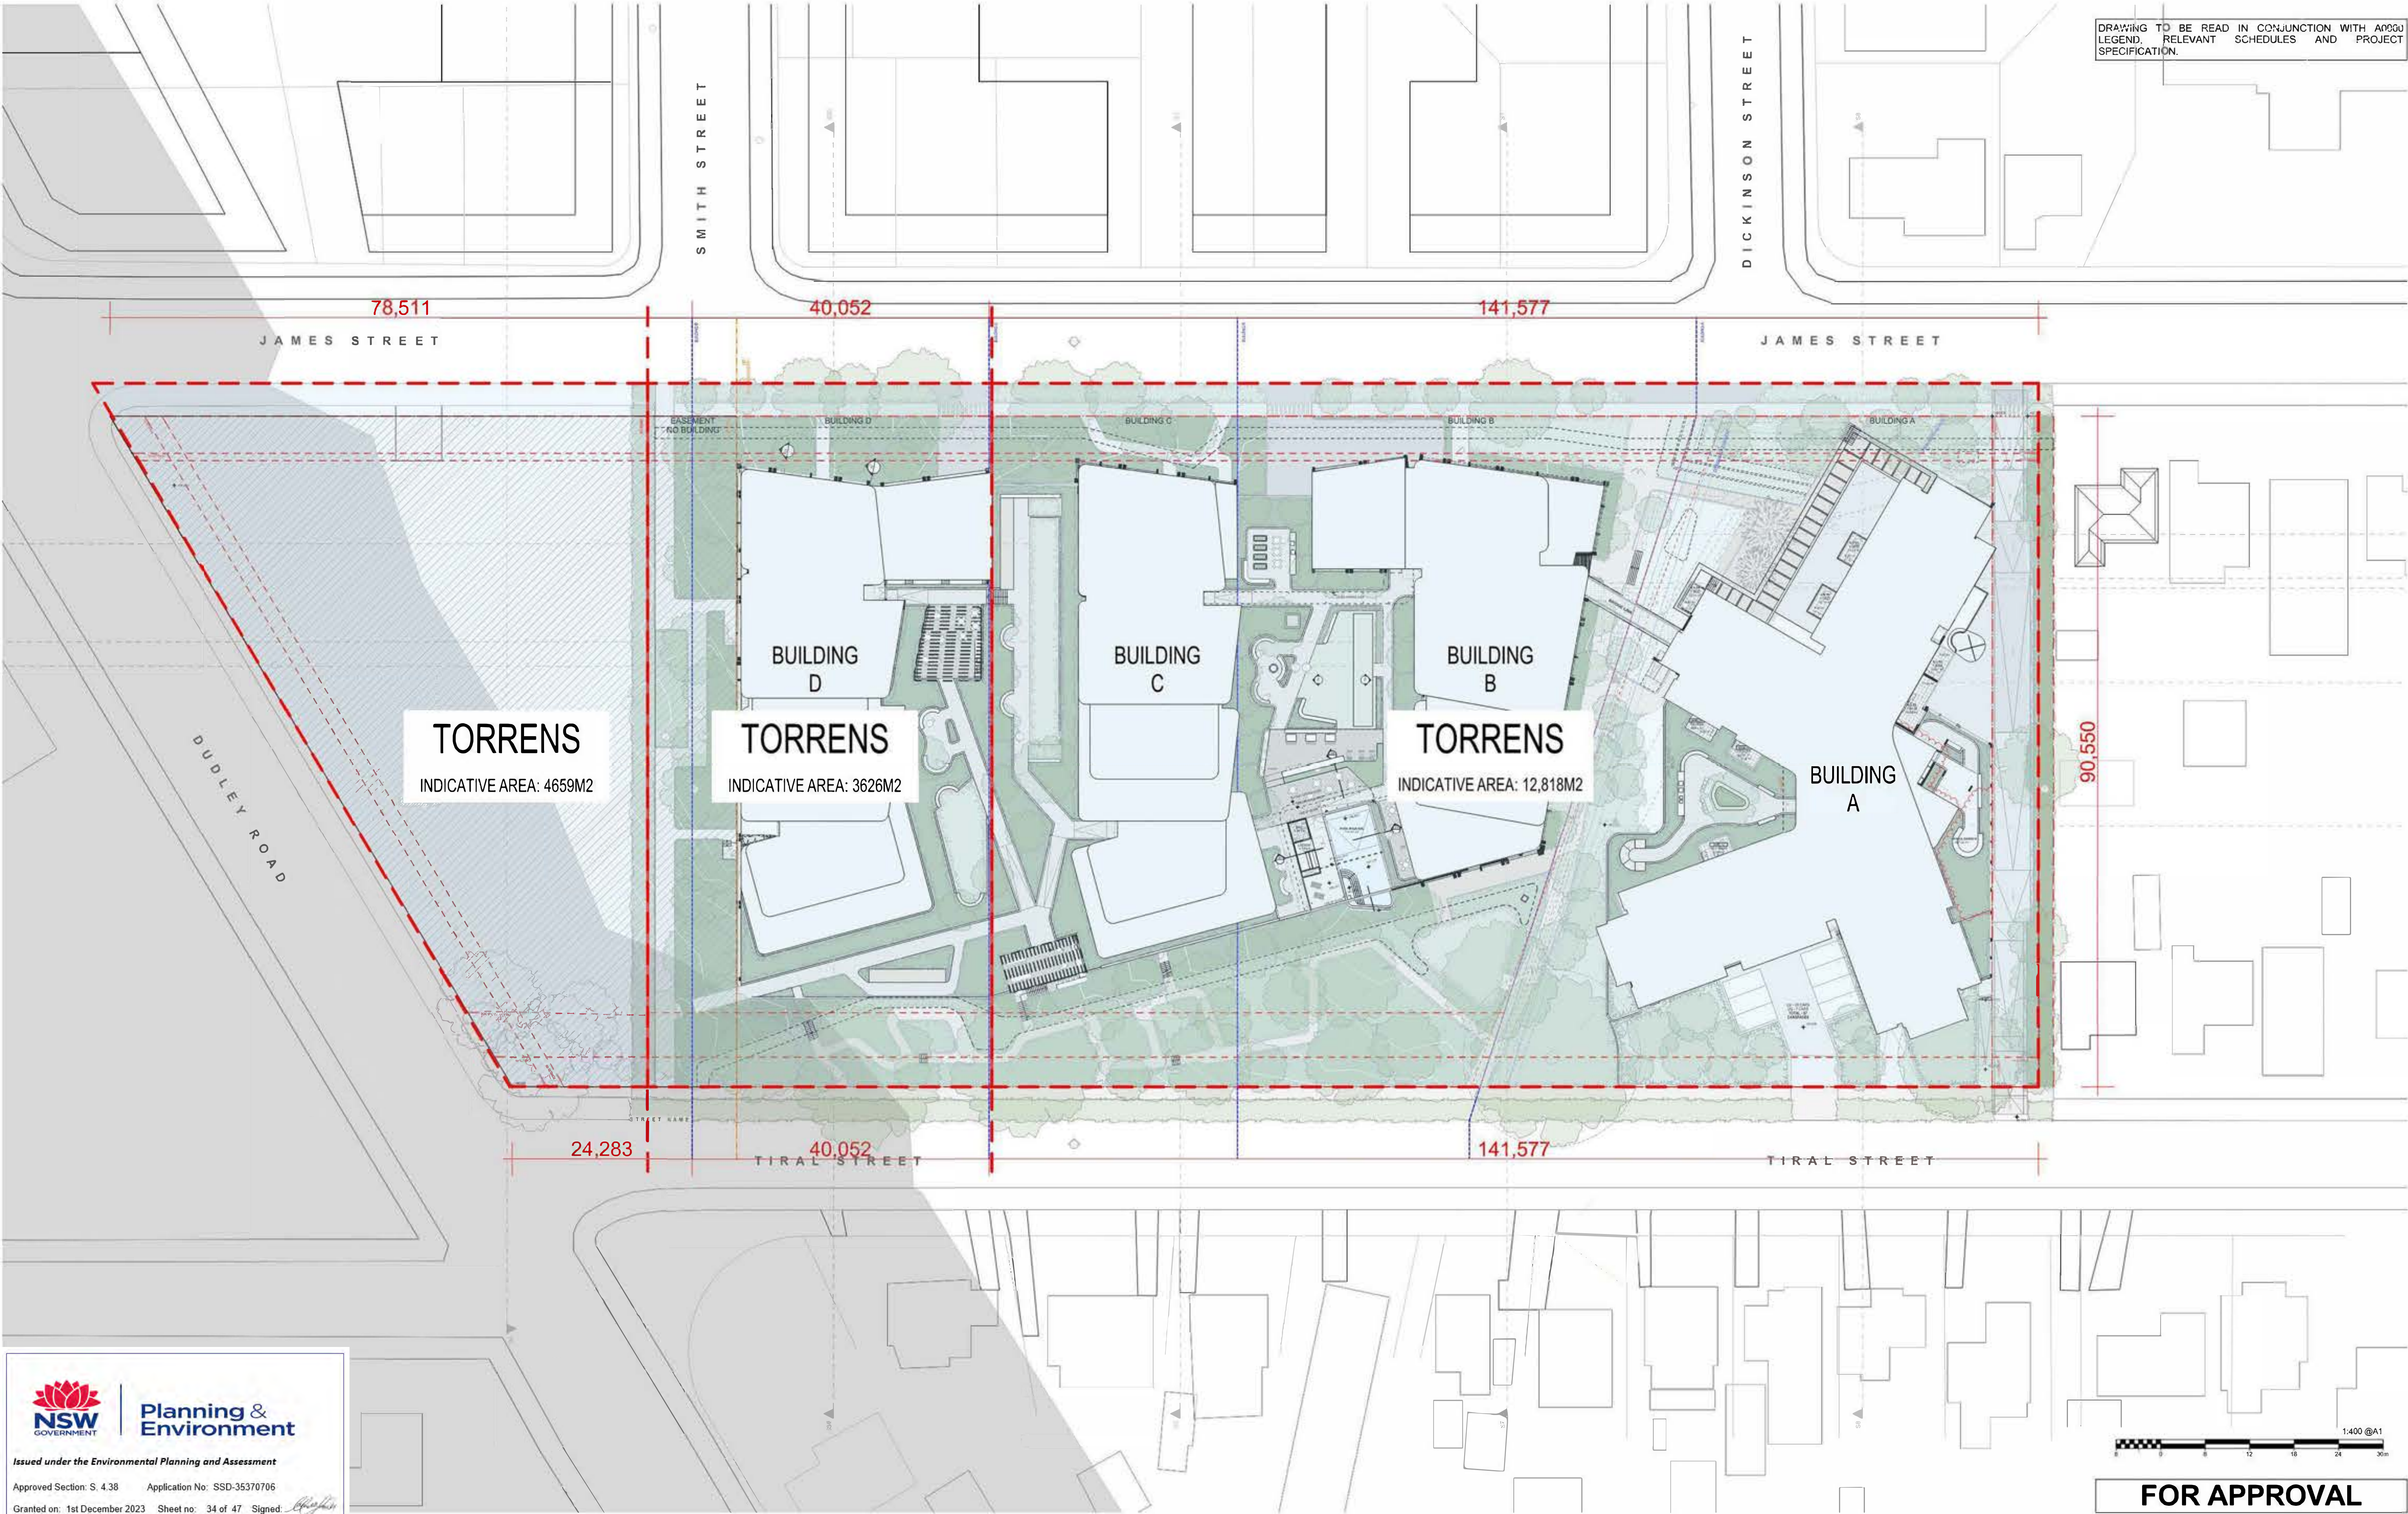

DRAWING TO BE READ IN CONJUNCTION WITH A0900 LEGEND, RELEVANT SCHEDULES AND PROJECT SPECIFICATION.



Planning & Environment

Issued under the Environmental Planning and Assessment

Approved Section: S. 4.38 Application No: SSD-35370706

Granted on: 1st December 2023 Sheet no: 34 of 47 Signed: *[Signature]*

DATE	REVISION	BY	CHK	NO.
26/08/2022	FOR APPROVAL	SH	GD	02
26/08/2022	FOR APPROVAL	SH	GD	03
18/08/2023	FOR APPROVAL	SH	GD	05

DATE	REVISION	BY	CHK	NO.

CONSULTANTS			
CIVIL ENGINEER	☐	MPC	T (02) 4927 5566
STRUCTURAL ENGINEER	☐	NORTHROP	T (02) 9241 4188
LANDSCAPE ARCHITECT	☐	ARCADIA	T (02) 8571 2900
QUANTITY SURVEYOR	☐	WT GROUP	T (02) 9929 7422
TRAFFIC CONSULTANT	☐	WARGA TRAFFIC PLANNING	T (02) 9904 3224

CONSULTANTS			
GEOTECHNICAL ENGINEER	☐	DOUGLAS PARTNERS	T (02) 9809 0666

Uniting



Level 4, 222 Clarence Street
Sydney, NSW 2000 Australia
Plus Architecture Pty. Ltd.
ACN 600596303
Nominated Architect (NSW)
Amit Julka 10002 | Rido Pin 11286



Melbourne
Brisbane
Christchurch
Sydney
Western Australia
Auckland
Telephone
+61 2 823 7000
Instagram
plusarchitecture
arch@plusarchitecture.com.au
www.plusarchitecture.com.au

PROJECT
27 TIRAL STREET,
CHARLESTOWN

DRAWING TITLE
MASTERPLAN
SUBDIVISION

In issuing and utilising this document the recipient agrees that Plus Architecture Pty. Ltd. ACN 600596303, when it conveys the liability law and other rights including copyright and trademark property rights. The recipient agrees not to use this document for any purpose other than as intended use, to waive all claims against Plus Architecture resulting from unauthorised use, or to have the document or other projects without the prior written consent of Plus Architecture. Under no circumstances shall transfer of this document be deemed a sale. Plus Architecture makes no warranty of fitness for any purpose. The Recipient/Contractor shall verify job dimensions prior to any work commencing. Fitted dimensions shall take precedence over scaled work.

SCALE
1:400 @A1

DATE
18/08/2023

DRAWN
SH

JOB NO.
20456

REVISION
05

PLOT DATE
18/08/2023

CHECKED
GD

DRAWING NO.
PLA-CT-MP-DWG-AR-P4-001500





DRAWING TO BE READ IN CONJUNCTION WITH A0900 LEGEND, RELEVANT SCHEDULES AND PROJECT SPECIFICATION.




Planning & Environment

Issued under the Environmental Planning and Assessment

Approved Section S. 4.38 Application No: SSD-35370706

Granted on: 1st December 2023 Sheet no: 35 of 47 Signed: 

 

FOR APPROVAL


DATE	REVISION	BY	CHK	NO.
26/08/2022	FOR APPROVAL	SH	GD	02
26/08/2022	FOR APPROVAL	SH	GD	03
18/08/2023	FOR APPROVAL	SH	GD	05

DATE	REVISION	BY	CHK	NO.


CONSULTANTS			
CIVIL ENGINEER	☐	MPC	T (02) 4927 5566
STRUCTURAL ENGINEER	☐	NORTHROP	T (02) 9241 4188
LANDSCAPE ARCHITECT	☐	ARCADIA	T (02) 8571 2900
QUANTITY SURVEYOR	☐	WT GROUP	T (02) 9929 7422
TRAFFIC CONSULTANT	☐	VARGA TRAFFIC PLANNING	T (02) 9004 3224

CONSULTANTS			
GEOTECHNICAL ENGINEER	☐	DOUGLAS PARTNERS	T (02) 9809 0666

Uniting

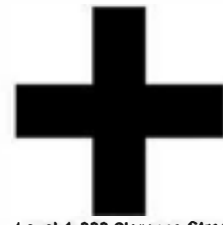

Level 4, 222 Clarence Street
Sydney, NSW 2000 Australia
Plus Architecture Pty. Ltd.
ACN 600596303
Nominated Architect (NSW)
Amit Julka 10002 | Rido Pin 11286

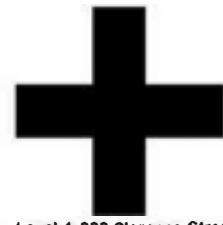

Melbourne
Brisbane
Christchurch
Sydney
Western Australia
Auckland

Telephone
Instagram
arch@plusarchitecture.com.au
www.plusarchitecture.com.au

PROJECT
27 TIRAL STREET,
CHARLESTOWN

DRAWING TITLE
MASTERPLAN STAGE 01

In accepting and utilising this document the recipient agrees that Plus Architecture Pty. Ltd. ACN 600596303, retain all copyright law, statutory law and other rights including copyright and intellectual property rights. The recipient agrees not to use this document for any purpose other than is intended and to waive all claims against Plus Architecture resulting from unauthorised use and/or to have the document or other projects without the prior written consent of Plus Architecture. Under no circumstances shall transfer of this document be deemed a sale. Plus Architecture makes no warranty of fitness for any purpose. The Builder/Contractor shall verify job dimensions prior to any work commencing. Figured dimensions shall take precedence over scaled work.

SCALE 1:400 @A1	REVISION 05	
DATE 18/08/2023	PLOT DATE 18/08/2023	
DRAWN SH	CHECKED GD	
JOB NO. 20456	DRAWING NO. PLA-CT-MP-DWG-AR-P4-001501	





Planning & Environment

Issued under the Environmental Planning and Assessment

Approved Section: S. 4.38 Application No: SSD-35370706

Granted on: 1st December 2023 Sheet no: 36 of 47 Signed: 



FOR APPROVAL

DATE	REVISION	BY	CHK	NO.
20/07/2023	FOR COORDINATION	MA	GD	AA
18/08/2023	FOR APPROVAL	MA	GD	05
25/09/2023	FOR APPROVAL	RM	GD	06

DATE	REVISION	BY	CHK	NO.

CONSULTANTS			
CIVIL ENGINEER	☐	MPC	T (02) 4927 5566
STRUCTURAL ENGINEER	☐	NORTHROP	T (02) 9241 4188
LANDSCAPE ARCHITECT	☐	ARCADIA	T (02) 8571 2900
QUANTITY SURVEYOR	☐	WT GROUP	T (02) 9528 7422
TRAFFIC CONSULTANT	☐	VARGA TRAFFIC PLANNING	T (02) 9904 3224

CONSULTANTS			
GEOTECHNICAL ENGINEER	☐	DOUGLAS PARTNERS	T (02) 9809 0666

Uniting



Level 4, 222 Clarence Street
Sydney, NSW 2000 Australia
Plus Architecture Pty. Ltd.
ACN 600596303
Nominated Architect (NSW)
Amit Julka 10002 | Rido Pin 11286

plus
architects

Melbourne
Brisbane
Christchurch
Sydney
Western Australia
Auckland
Telephone
+61 2 8223 7000
Instagram
plusarchitects
arch@plusarchitecture.com.au
www.plusarchitecture.com.au

PROJECT
27 TIRAL STREET,
CHARLESTOWN

DRAWING TITLE
FLOOR PLAN - LOWER
GROUND STAGE 01

SCALE
1:400 @A1
DATE
10/11/2023
DRAWN
RM
JOB NO.
20456

REVISION
06
PLOT DATE
10/11/2023
CHECKED
GD
DRAWING NO.
PLA-CT-MP-DWG-AR-P4-01510



DRAWING TO BE READ IN CONJUNCTION WITH A0900
LEGEND, RELEVANT SCHEDULES AND PROJECT
SPECIFICATION.





Planning & Environment
Issued under the Environmental Planning and Assessment Act
Approved Section: S 4.38 Application No: SSD-35370706
Granted on: 1st December 2023 Sheet no: 37 of 47 Signed: *[Signature]*

DATE	REVISION	BY	CHK	NO.
20/07/2023	FOR COORDINATION	MA	GD	AA
18/08/2023	FOR APPROVAL	MA	GD	05
25/09/2023	FOR APPROVAL	RM	GD	06
17/11/2023	FOR APPROVAL	MA	MA	07

DATE	REVISION	BY	CHK	NO.

CONSULTANTS			
CIVIL ENGINEER	☐	MPC	T (02) 4927 5566
STRUCTURAL ENGINEER	☐	NORTHROP	T (02) 9241 4188
LANDSCAPE ARCHITECT	☐	ARCADIA	T (02) 8571 2900
QUANTITY SURVEYOR	☐	WT GROUP	T (02) 9929 7422
TRAFFIC CONSULTANT	☐	VARGA TRAFFIC PLANNING	T (02) 9904 3224

CONSULTANTS			
GEOTECHNICAL ENGINEER	☐	DOUGLAS PARTNERS	T (02) 9809 0666

Uniting

+
Level 4, 222 Clarence Street
Sydney, NSW 2000 Australia
Plus Architecture Pty. Ltd.
ACN 60086303
Nominated Architect (NSW)
Amit Julka 10002 | Rido Pin 11286

plus
Melbourne
Brisbane
Christchurch
Sydney
Western Australia
Auckland
Telephone
+61 2 823 7000
Instagram
arch@plusarchitecture.com.au
www.plusarchitecture.com.au

PROJECT
**27 TIRAL STREET,
CHARLESTOWN**

DRAWING TITLE
**FLOOR PLAN - UPPER
GROUND STAGE 01**

SCALE
1:400 @A1
DATE
17/11/2023
DRAWN
MA
JOB NO.
20456

REVISION
07
PLOT DATE
17/11/2023
CHECKED
MA
DRAWING NO.
PLA-CT-MP-DWG-AR-P4-01511

FOR APPROVAL

DRAWING TO BE READ IN CONJUNCTION WITH A0000
LEGEND, RELEVANT SCHEDULES AND PROJECT
SPECIFICATION.





Planning & Environment

Issued under the Environmental Planning and Assessment

Approved Section: S. 4.38 Application No: SSD-35370706

Granted on: 1st December 2023 Sheet no: 38 of 47 Signed: 



FOR APPROVAL

DATE	REVISION	BY	CHK	NO.
18/08/2023	FOR APPROVAL	MA	GD	05

DATE	REVISION	BY	CHK	NO.

CONSULTANTS			
CIVIL ENGINEER	☐	MPC	T (02) 4927 5566
STRUCTURAL ENGINEER	☐	NORTHROP	T (02) 9241 4188
LANDSCAPE ARCHITECT	☐	ARCADIA	T (02) 8571 2900
QUANTITY SURVEYOR	☐	WT GROUP	T (02) 9528 7422
TRAFFIC CONSULTANT	☐	VARGA TRAFFIC PLANNING	T (02) 9004 3224

CONSULTANTS			
GEOTECHNICAL ENGINEER	☐	DOUGLAS PARTNERS	T (02) 9809 0666

Uniting

+
Level 4, 222 Clarence Street
Sydney, NSW 2000 Australia
Plus Architecture Pty. Ltd.
ACN 600596303
Nominated Architect (NSW).
Amit Julka 10002 | Rido Pin 11286

plus
architects
Melbourne
Brisbane
Christchurch
Sydney
Western Australia
Auckland
Telephone
+61 2 8823 7000
Instagram
arch@plusarchitecture.com.au
www.plusarchitecture.com.au

PROJECT
**27 TIRAL STREET,
CHARLESTOWN**

DRAWING TITLE
**FLOOR PLAN - LEVEL 01
STAGE 01**

SCALE
1:400 @A1
DATE
18/08/2023
DRAWN
MA
JOB NO.
20456

REVISION
05
PLOT DATE
18/08/2023
CHECKED
GD
DRAWING NO.
PLA-CT-MP-DWG-AR-P4-01512






E-01 NORTH ELEVATION JAMES ST STAGE 01

Scale 1:250

EXTERNAL FINISHES

- BR1 Brick - Off White
BR2 Brick - Light Beige
BR3 Brick - Light Brown
BR4 Brick - Brown
BR5 Brick - Dark Brown
C1 Concrete - Natural Finish
FC1 Panelling - Brown
FC2 Panelling - Graphite
P1 Paint Finish - Dark Charcoal
P2 Paint Finish - Grey
P3 Paint Finish - Off-White
(To Match BR1)
P4 Paint Finish - Brown
(To Match FC1)
M1 Metal Finish - Black Powdercoat
M2 Metal Cladding - Grey
M3 Metal Cladding - Brown
M4 Metal Cladding - Dark Charcoal

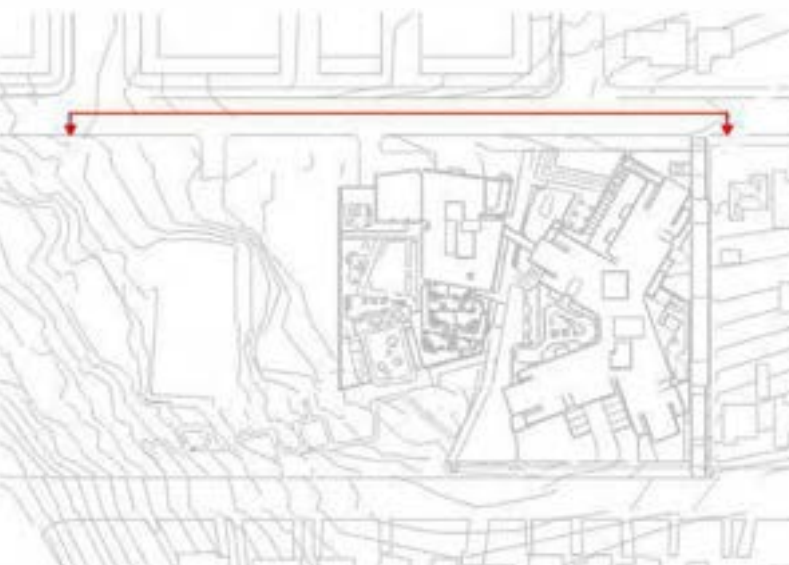

FOR APPROVAL

NSW GOVERNMENT | **Planning & Environment**
Issued under the Environmental Planning and Assessment
Approved Section: S. 4.38 Application No: SSD-35370706
Granted on: 1st December 2023 Sheet no: 39 of 47 Signed: *[Signature]*

DATE	REVISION	BY	CHK	NO.
17/11/2023	RESPONSE TO RFI	MA	MA	06

DATE	REVISION	BY	CHK	NO.

CONSULTANTS			
CIVIL ENGINEER	☐	MPC	T (02) 4927 5566
STRUCTURAL ENGINEER	☐	NORTHROP	T (02) 9241 4188
LANDSCAPE ARCHITECT	☐	ARCADIA	T (02) 9571 2900
QUANTITY SURVEYOR	☐	WT GROUP	T (02) 9929 7422
TRAFFIC CONSULTANT	☐	WARGA TRAFFIC PLANNING	T (02) 9054 3224

CONSULTANTS			
GEOTECHNICAL ENGINEER	☐	DOUGLAS PARTNERS	T (02) 9809 0666

Uniting

+
Level 4, 222 Clarence Street
Sydney, NSW 2000 Australia
Plus Architecture Pty. Ltd.
ACN 600596303
Nominated Architect (NSW):
Amit Julka 10002 | Rido Pin 11286

plus
architects
Melbourne
Brisbane
Christchurch
Sydney
Western Australia
Auckland
Telephone
+61 2 8823 7000
Instagram
@plusarchitecture
arch@plusarchitecture.com.au
www.plusarchitecture.com.au

PROJECT
**27 TIRAL STREET,
CHARLESTOWN**

DRAWING TITLE
**NORTH ELEVATION
JAMES ST STAGE 01**

SCALE
1:250, 1:2200, 1:200 @A1
DATE
17/11/2023
DRAWN
MA
JOB NO.
20456

REVISION
06
PLOT DATE
17/11/2023
CHECKED
MA
DRAWING NO.
PLA-CT-MP-DWG-AR-P4-01520

E-02 SOUTH ELEVATION TIRAL ST STAGE 01
Scale 1:250



NSW
GOVERNMENT

**Planning &
Environment**

Issued under the Environmental Planning and Assessment

Approved Section: S. 4.38 Application No: SSD-35370706

Granted on: 1st December 2023 Sheet no: 40 of 47 Signed 

[illegible][illegible]

CONSULTANTS		
CIVIL ENGINEER ☐	MPC	T (02) 4927 5566
STRUCTURAL ENGINEER ☐	NORTHROP	T (02) 9241 4188
LANDSCAPE ARCHITECT ☐	ARCADIA	T (02) 8571 2900
QUANTITY SURVEYOR ☐	WTF GROUP	T (02) 9928 7422
TRAFFIC CONSULTANT ☐	VARGA TRAFFIC PLANINING	T (02) 9904 3222

[illegible]

Uniting

plus
architecture

Level 4, 222 Clarence Street
Sydney, NSW 2000 Australia
Plus Architecture Pty. Ltd.
ACN 600506303

Nominated Architect (NSW):
Amit Julka 10002 | Rido Pin 11286

Melbourne
Brisbane
Christchurch

Sydney
Western Australia
Auckland

Telephone
Instagram

+61 2 8823 7000
#plusarchitecture


arch@plusarchitecture.com.au
www.plusarchitecture.com.au

PROJECT 27 TIRAL STREET, CHARLESTOWN	DRAWING TITLE SOUTH ELEVATION TIRAL ST STAGE 01
---	--


SCALE 1:250, 1:2200, 1:200 @A1	REVISION 05	
DATE 18/08/2023	PLOT DATE 18/08/2023	
DRAWN	CHECKED	
SH	GD	
JOB NO. 20456	DRAWING NO. PLA-CT-MP-DWG-AR-P4-01521	

EXTERNAL FINISHES

- BR1** Brick - Off White
- BR2** Brick - Light Beige
- BR3** Brick - Light Brown
- BR4** Brick - Brown
- BR5** Brick - Dark Brown
- C1** Concrete - Natural Finish
- FC1** Panelling - Brown
- FC2** Panelling - Graphite
- P1** Paint Finish - Dark Charcoal
- P2** Paint Finish - Grey
- P3** Paint Finish - Off-White
(To Match BR1)
- P4** Paint Finish - Brown
(To Match FC1)
- M1** Metal Finish - Black Powdercoat
- M2** Metal Cladding - Grey
- M3** Metal Cladding - Brown
- M4** Metal Cladding - Dark Charcoal

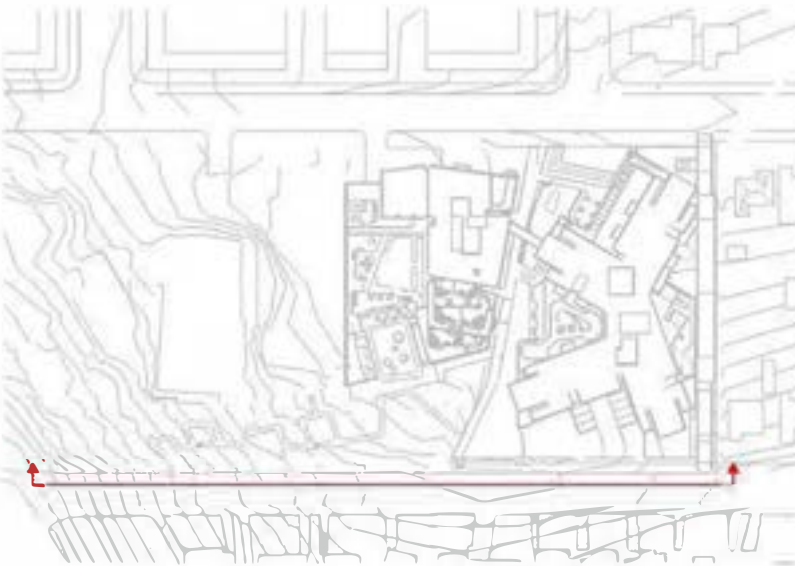

FOR APPROVAL

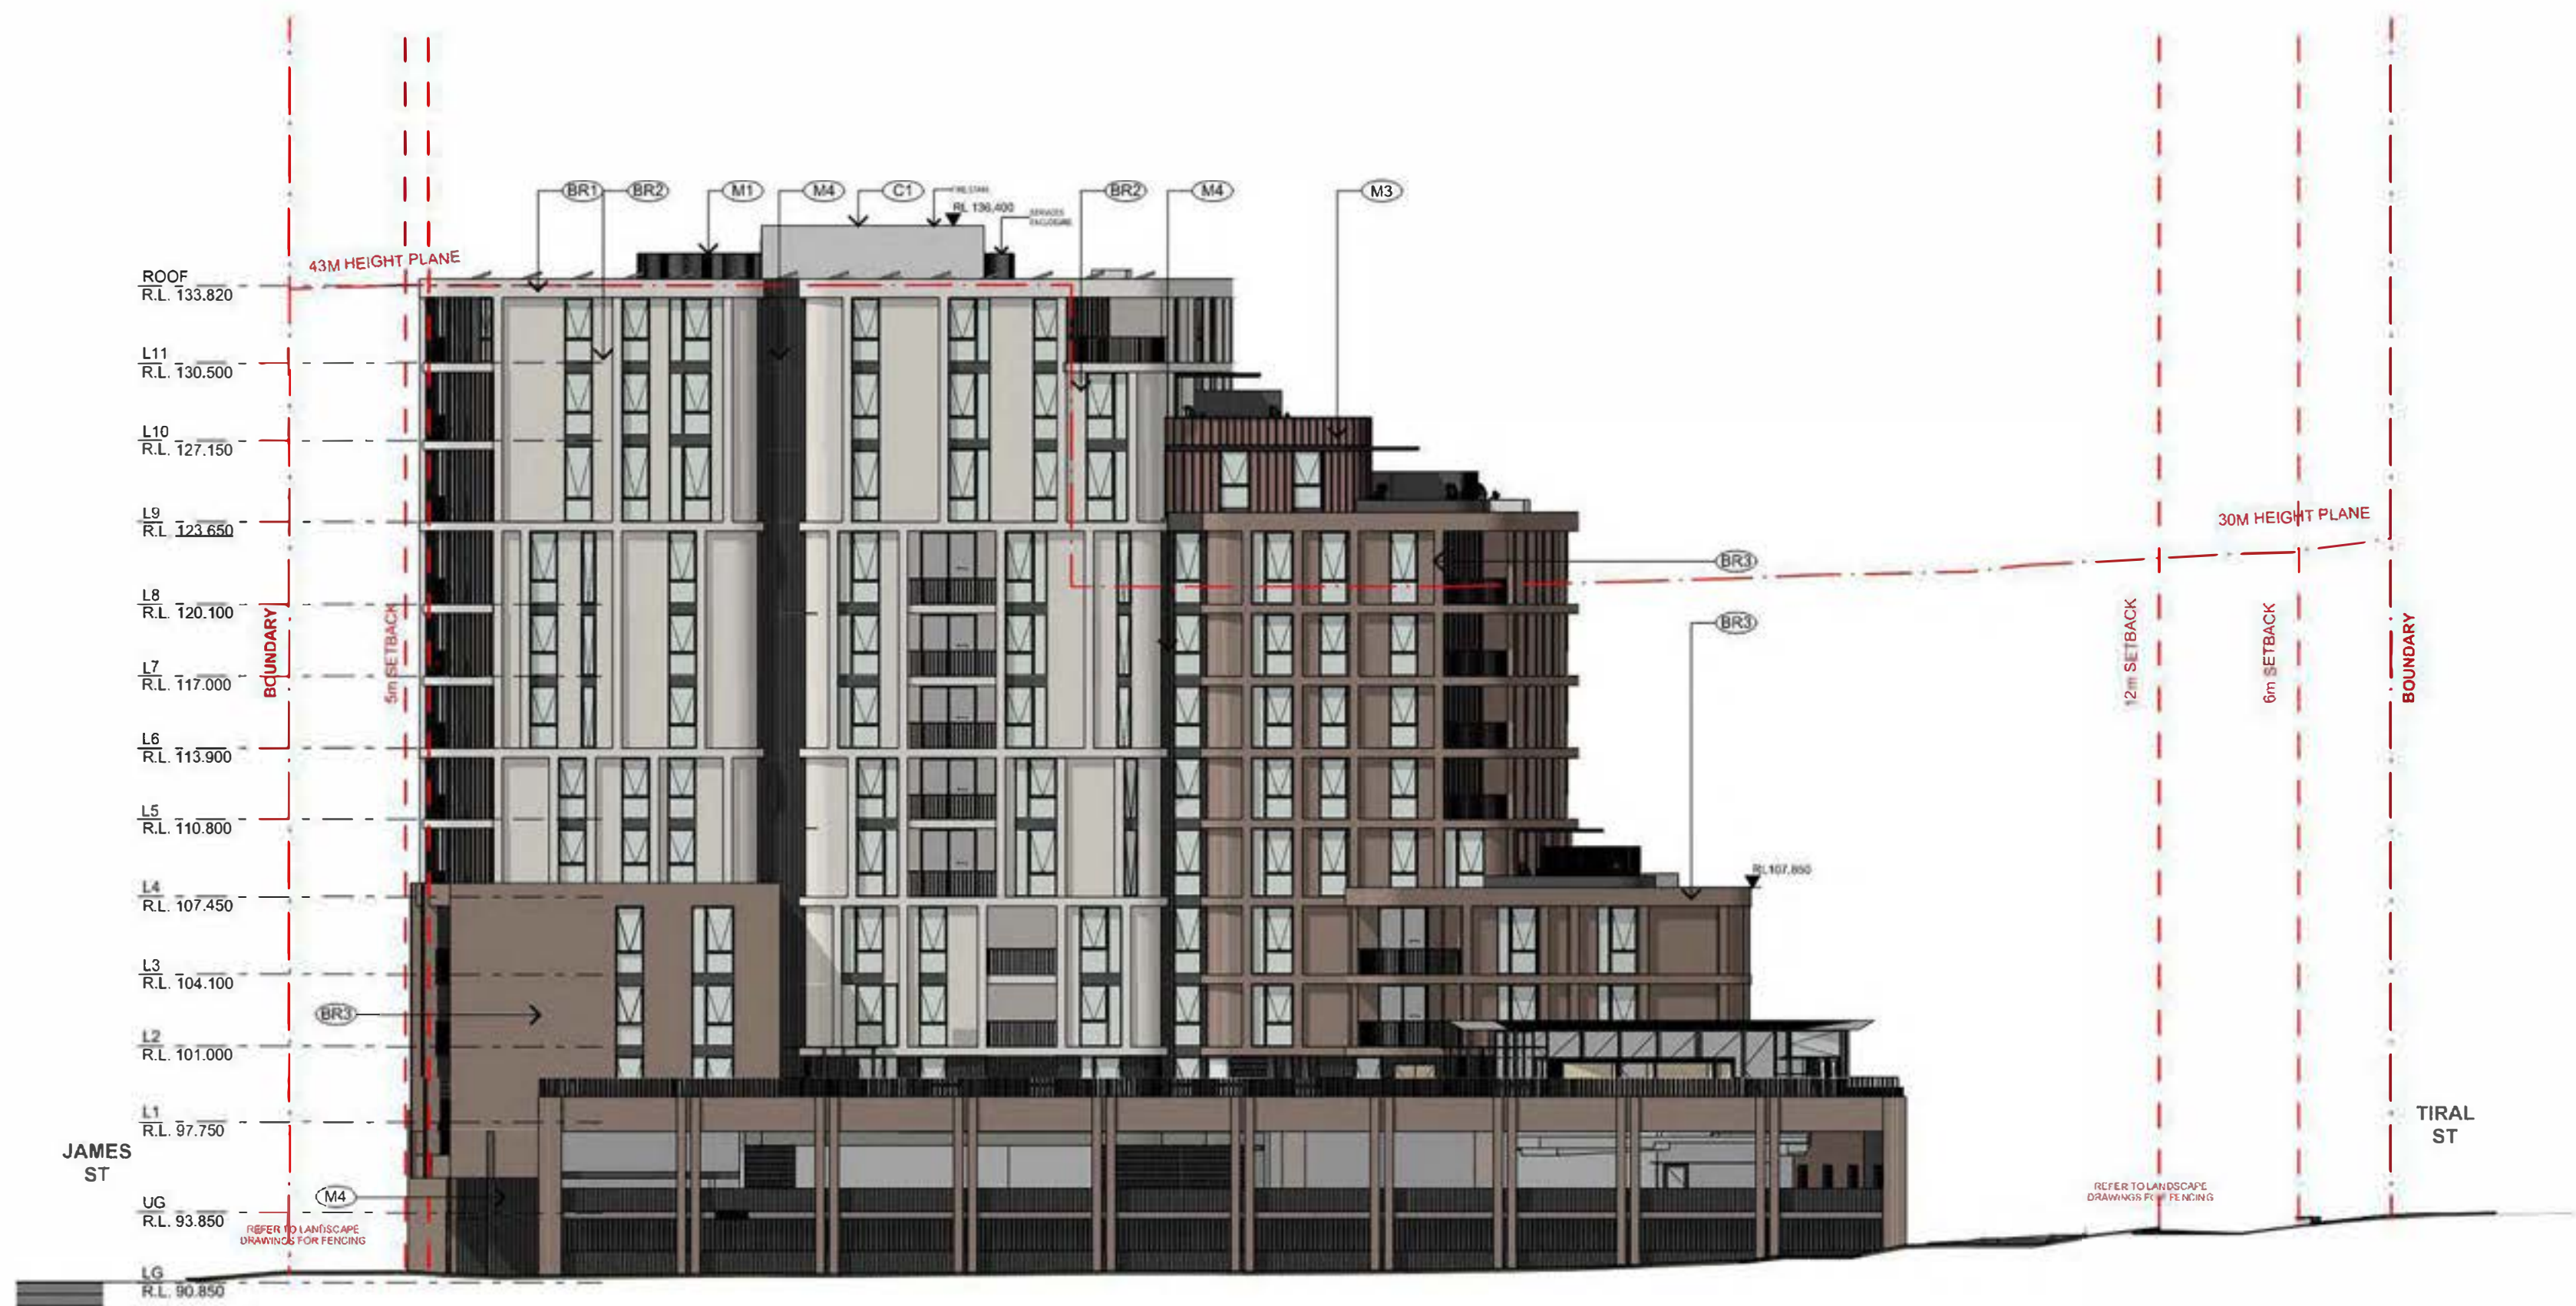

E-06 BUILDING B WEST ELEVATION STAGE 01

Scale 1:250

EXTERNAL FINISHES

- BR1 Brick - Off White
- BR2 Brick - Light Beige
- BR3 Brick - Light Brown
- BR4 Brick - Brown
- BR5 Brick - Dark Brown
- C1 Concrete - Natural Finish
- FC1 Panelling - Brown
- FC2 Panelling - Graphite
- P1 Paint Finish - Dark Charcoal
- P2 Paint Finish - Grey
- P3 Paint Finish - Off-White
(To Match BR1)
- P4 Paint Finish -Brown
(To Match FC1)
- M1 Metal Finish - Black Powdercoat
- M2 Metal Cladding - Grey
- M3 Metal Cladding - Brown
- M4 Metal Cladding - Dark Charcoal



Issued under the Environmental Planning and Assessment Act

Approved Section: S. 4.38 Application No: SSD-35370706

Granted on: 1st December 2023 Sheet no: 41 of 47 Signed: [Signature]

DATE	REVISION	BY	CHK	NO.
18/08/2023	FOR APPROVAL	SH	GD	05

DATE	REVISION	BY	CHK	NO.

CONSULTANTS			
CIVIL ENGINEER	☐	MPC	T (02) 4927 5566
STRUCTURAL ENGINEER	☐	NORTHROP	T (02) 9241 4188
LANDSCAPE ARCHITECT	☐	ARCADIA	T (02) 8571 2900
QUANTITY SURVEYOR	☐	WT GROUP	T (02) 9929 7422
TRAFFIC CONSULTANT	☐	VARGA TRAFFIC PLANNING	T (02) 9004 3224

CONSULTANTS			
GEOTECHNICAL ENGINEER	☐	DOUGLAS PARTNERS	T (02) 9809 0666

Uniting



Level 4, 222 Caronde Street
Sydney, NSW 2000 Australia
Plus Architecture Pty. Ltd.
ACN 600596303
Nominated Architect (NSW):
Amit Julka 10002 | Rido Pin 11286



Melbourne
Brisbane
Christchurch
Sydney
Western Australia
Auckland
Telephone
+61 2 8823 7000
Instagram
@plusarchitecture
arch@plusarchitecture.com.au
www.plusarchitecture.com.au

PROJECT 27 TIRAL STREET, CHARLESTOWN	DRAWING TITLE BUILDING B WEST ELEVATION STAGE 01
In accepting and utilising this document the recipient agrees that Plus Architecture Pty. Ltd. ACN 600596303, when it comes to, liability law and other rights including copyright and intellectual property rights. The recipient agrees not to use this document for any purpose other than its intended use, to waive all claims against Plus Architecture resulting from unauthorised use, and to hold the document or other projects without the prior written consent of Plus Architecture. Under no circumstances shall transfer of this document be deemed a sale. Plus Architecture makes no warranty of fitness for any purpose. The Builder/Contractor shall verify job dimensions prior to any work commencing. Figured dimensions shall take precedence over scaled work.	

SCALE 1:250, 1:200, 1:2200 @A1	REVISION 05
DATE 18/08/2023	PLOT DATE 18/08/2023
DRAWN SH	CHECKED GD
JOB NO. 20456	DRAWING NO. PLA-CT-MP-DWG-AR-P4-01522





Planning & Environment

Issued under the Environmental Planning and Assessment

Approved Section: S. 4.38 Application No: SSD-35370706

Granted on: 1st December 2023 Sheet no: 42 of 47 Signed: 



1:400 @A1

FOR APPROVAL

DATE	REVISION	BY	CHK	NO.
20/07/2023	FOR COORDINATION	MA	GD	AA
18/08/2023	FOR APPROVAL	MA	GD	05
17/11/2023	RESPONSE TO RFI	MA	GD	06

DATE	REVISION	BY	CHK	NO.

CONSULTANTS				
CIVIL ENGINEER	☐	MPC	T (02) 4927 5566	
STRUCTURAL ENGINEER	☐	NORTHROP	T (02) 9241 4188	
LANDSCAPE ARCHITECT	☐	ARCADIA	T (02) 8571 2900	
QUANTITY SURVEYOR	☐	WT GROUP	T (02) 9929 7422	
TRAFFIC CONSULTANT	☐	VARGA TRAFFIC PLANNING	T (02) 9904 3224	

CONSULTANTS				
GEOTECHNICAL ENGINEER	☐	DOUGLAS PARTNERS	T (02) 9809 0666	

Uniting



Level 4, 222 Clarence Street
Sydney, NSW 2000 Australia
Plus Architecture Pty. Ltd.
ACN 600596303
Nominated Architect (NSW)
Amit Julka 10002 | Rido Pin 11286



Melbourne
Brisbane
Christchurch
Sydney
Western Australia
Auckland
Telephone
+61 2 8223 7000
Instagram
@plusarchitecture
arch@plusarchitecture.com.au
www.plusarchitecture.com.au


PROJECT
27 TIRAL STREET,
CHARLESTOWN

DRAWING TITLE
FLOOR PLAN - LOWER
GROUND STAGE 02


Is issuing and utilizing this document the recipient agrees that Plus Architecture Pty. Ltd. ACN 600596303, retain all copyright, title, liability and other rights including copyright and trademark property rights. The recipient agrees not to use this document for any purpose other than as intended and to waive all claims against Plus Architecture resulting from unauthorized use, in whole or in part, of this document on other projects without the prior written consent of Plus Architecture. Under no circumstances shall transfer of this document be deemed a sale. Plus Architecture makes no warranty of fitness for any purpose. The Recipient/Contractor shall verify job dimensions prior to any work commencing. Filled dimensions shall take precedence over scaled work.

SCALE
1:400 @A1
DATE
17/11/2023
DRAWN
MA
JOB NO.
20456

REVISION
06
PLOT DATE
17/11/2023
CHECKED
GD
DRAWING NO.
PLA-CT-MP-DWG-AR-P4-01550

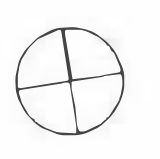

DRAWING TO BE READ IN CONJUNCTION WITH A0900
LEGEND, RELEVANT SCHEDULES AND PROJECT
SPECIFICATION.

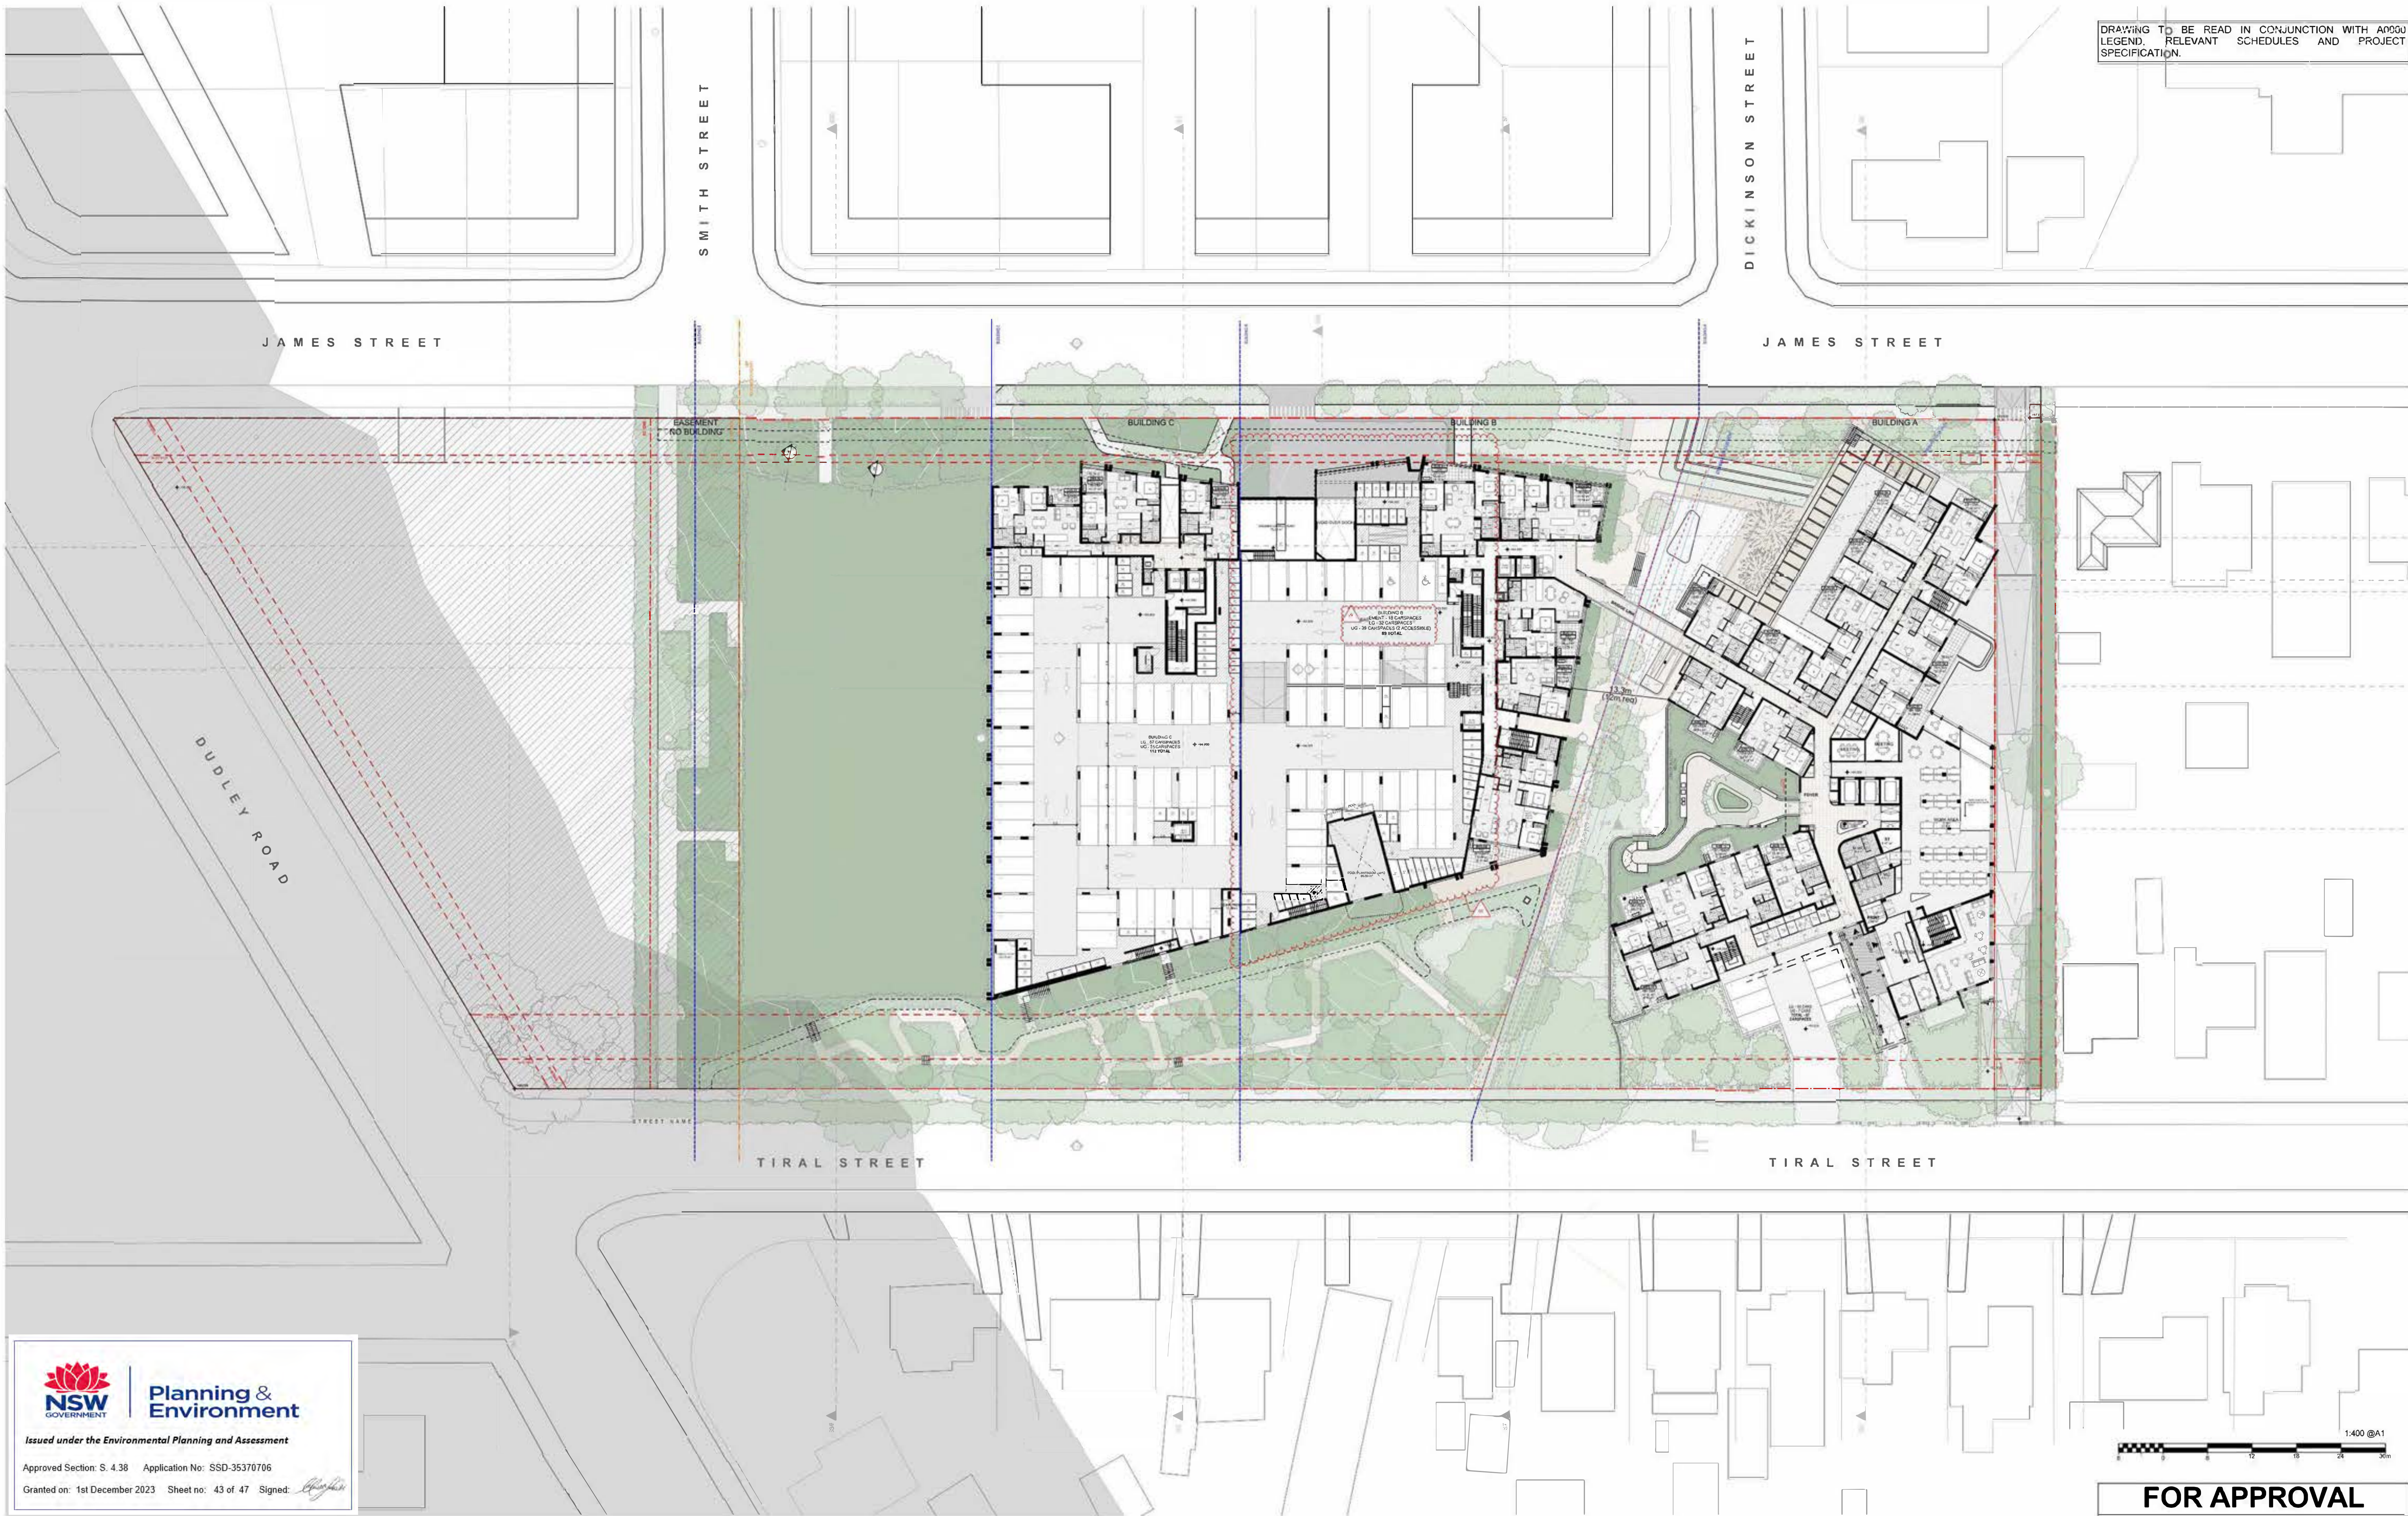



Planning & Environment
Issued under the Environmental Planning and Assessment

Approved Section: S. 4.38 Application No: SSD-35370706
Granted on: 1st December 2023 Sheet no: 43 of 47 Signed: 

DATE	REVISION	BY	CHK	NO.
20/07/2023	FOR COORDINATION	MA	GD	AA
18/08/2023	FOR APPROVAL	MA	GD	05
17/11/2023	RESPONSE TO RFI	MA	GD	06

DATE	REVISION	BY	CHK	NO.

CONSULTANTS				
CIVIL ENGINEER	☐	MPC	T (02) 4927 5566	
STRUCTURAL ENGINEER	☐	NORTHROP	T (02) 9241 4188	
LANDSCAPE ARCHITECT	☐	ARCADIA	T (02) 8571 2900	
QUANTITY SURVEYOR	☐	WT GROUP	T (02) 9929 7422	
TRAFFIC CONSULTANT	☐	VARGA TRAFFIC PLANNING	T (02) 9904 3224	

CONSULTANTS				
GEOTECHNICAL ENGINEER	☐	DOUGLAS PARTNERS	T (02)800 0666	

Uniting

+
Level 4, 222 Clarence Street
Sydney, NSW 2009 Australia
Plus Architecture Pty. Ltd.
ACN 600598303
Nominated Architect (NSW),
Amit Julka 10002 | Rido Pin 11286

plus
Melbourne
Brisbane
Christchurch
Sydney
Western Australia
Auckland
Telephone
+61 2 823 7000
Instagram
arch@plusarchitecture.com.au
www.plusarchitecture.com.au

PROJECT
**27 TIRAL STREET,
CHARLESTOWN**

DRAWING TITLE
**FLOOR PLAN - UPPER
GROUND STAGE 02**

SCALE
1:400 @A1
DATE
17/11/2023
DRAWN
MA
JOB NO.
20456

REVISION
06
PLOT DATE
17/11/2023
CHECKED
GD
DRAWING NO.
PLA-CT-MP-DWG-AR-P4-01551



DRAWING TO BE READ IN CONJUNCTION WITH A0000
LEGEND, RELEVANT SCHEDULES AND PROJECT
SPECIFICATION.





Planning & Environment
Issued under the Environmental Planning and Assessment

Approved Section: S. 4.38 Application No: SSD-35370706
Granted on: 1st December 2023 Sheet no: 44 of 47 Signed: 

DATE	REVISION	BY	CHK	NO.
18/08/2023	FOR APPROVAL	MA	GD	05

DATE	REVISION	BY	CHK	NO.

CONSULTANTS			
CIVIL ENGINEER	☐	MPC	T (02) 4927 5566
STRUCTURAL ENGINEER	☐	NORTHROP	T (02) 9241 4188
LANDSCAPE ARCHITECT	☐	ARCADIA	T (02) 8571 2900
QUANTITY SURVEYOR	☐	WT GROUP	T (02) 9929 7422
TRAFFIC CONSULTANT	☐	VARGA TRAFFIC PLANNING	T (02) 9904 3224

CONSULTANTS			
GEOTECHNICAL ENGINEER	☐	DOUGLAS PARTNERS	T (02) 9809 0666

Uniting

+
Level 4, 222 Clarence Street
Sydney, NSW 2000 Australia
Plus Architecture Pty. Ltd.
ACN 600596303
Nominated Architect (NSW)
Amit Julka 10002 | Rido Pin 11286

plus
Melbourne
Brisbane
Christchurch
Sydney
Western Australia
Auckland
Telephone
+61 2 8823 7000
Instagram
arch@plusarchitecture.com.au
www.plusarchitecture.com.au

PROJECT
**27 TIRAL STREET,
CHARLESTOWN**

DRAWING TITLE
**FLOOR PLAN - LEVEL 01
STAGE 02**

SCALE
1:400 @A1
DATE
18/08/2023
DRAWN
MA
JOB NO.
20456

REVISION
05
PLOT DATE
18/08/2023
CHECKED
GD
DRAWING NO.
PLA-CT-MP-DWG-AR-P4-01552





E-01 NORTH ELEVATION JAMES ST STAGE 01

Scale 1:250



Planning & Environment

Issued under the Environmental Planning and Assessment Act

Approved Section: S. 4.38 Application No: SSD-35370706

Granted on: 1st December 2023 Sheet no: 45 of 47 Signed: *[Signature]*

DATE	REVISION	BY	CHK	NO.
17/11/2023	RESPONSE TO RFI	MA	MA	06

DATE	REVISION	BY	CHK	NO.

CONSULTANTS			
CIVIL ENGINEER	☐	MPC	T (02) 4927 5566
STRUCTURAL ENGINEER	☐	NORTHROP	T (02) 9241 4188
LANDSCAPE ARCHITECT	☐	ARCADIA	T (02) 9571 2900
QUANTITY SURVEYOR	☐	WT GROUP	T (02) 9528 7422
TRAFFIC CONSULTANT	☐	WARGA TRAFFIC PLANNING	T (02) 9904 3224

CONSULTANTS			
GEOTECHNICAL ENGINEER	☐	DOUGLAS PARTNERS	T (02) 9809 0666

Uniting




Level 4, 222 Clarence Street
Sydney, NSW 2000 Australia
Plus Architecture Pty. Ltd.
ACN 600566303
Nominated Architect (NSW)
Amit Julka 10002 | Rido Pin 11286



Melbourne
Brisbane
Christchurch
Sydney
Western Australia
Auckland
Telephone
+61 2 8823 7000
Instagram
plusarchitecture
arch@plusarchitecture.com.au
www.plusarchitecture.com.au

PROJECT 27 TIRAL STREET, CHARLESTOWN
IN issuing and utilising this document the recipient agrees that Plus Architecture Pty. Ltd. ACN 600566303, when it conveys the liability law and other rights including copyright and intellectual property rights. The recipient agrees not to use this document for any purpose other than its intended use, to waive all claims against Plus Architecture resulting from unauthorised use, and to hold the document or other projects without the prior written consent of Plus Architecture. Under no circumstances shall transfer of this document be deemed a sale. Plus Architecture makes no warranty of fitness for any purpose. The Builder/Contractor shall verify job dimensions prior to any work commencing. Figured dimensions shall take precedence over scaled work.

DRAWING TITLE NORTH ELEVATION JAMES ST STAGE 02
SCALE 1:250, 1:2200, 1:200 @A1
DATE 17/11/2023
DRAWN MA
JOB NO. 20456

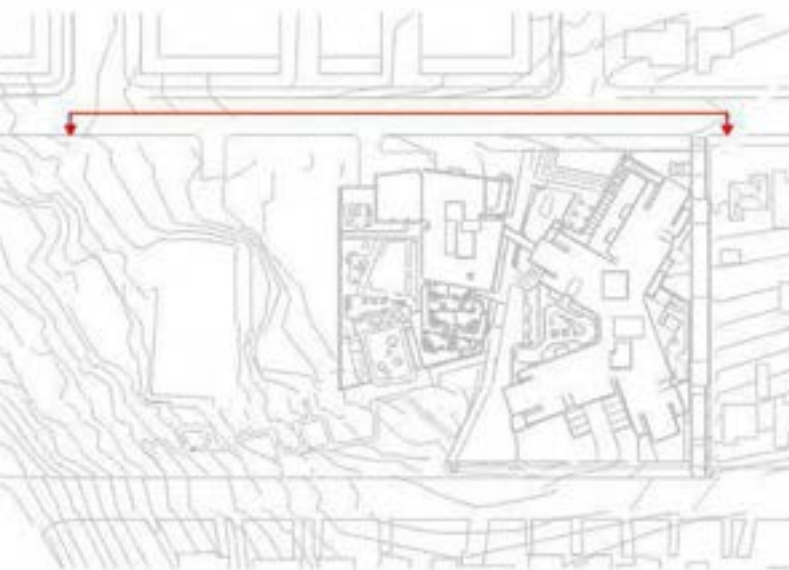

FOR APPROVAL

REVISION 06	
PLOT DATE 17/11/2023	
CHECKED MA	
DRAWING NO. PLA-CT-MP-DWG-AR-P4-01560	



NSW
GOVERNMENT

**Planning &
Environment**

Issued under the Environmental Planning and Assessment

Approved Section: S. 4.38

Application No: SSD-35370706

Granted on: 1st December 2023

Sheet no: 46 of 47

Signed: 

[illegible][illegible]

FOR APPROVAL

SCALE 1:250, 1:2200, 1:200 @A1	REVISION 05	
DATE 18/08/2023	PLOT DATE 18/08/2023	
DRAWN SH	CHECKED GD	
JOB NO. 20456	DRAWING NO. PLA-CT-MP-DWG-AR-P4-01561	



Planning &
Environment

Issued under the Environmental Planning and Assessment

Approved Section: S. 4.38 Application No: SSD-35370706

Granted on: 1st December 2023 Sheet no: 47 of 47 Signed:



EXTERNAL FINISHES

- BR1 Brick - Off White
- BR2 Brick - Light Beige
- BR3 Brick - Light Brown
- BR4 Brick - Brown
- BR5 Brick - Dark Brown
- C1 Concrete - Natural Finish
- FC1 Panelling - Brown
- FC2 Panelling - Graphite
- P1 Paint Finish - Dark Charcoal
- P2 Paint Finish - Grey
- P3 Paint Finish - Off-White (To Match BR1)
- P4 Paint Finish -Brown (To Match FC1)
- M1 Metal Finish - Black Powdercoat
- M2 Metal Cladding - Grey
- M3 Metal Cladding - Brown
- M4 Metal Cladding - Dark Charcoal



FOR APPROVAL

DATE	REVISION	BY	CHK	NO.
18/08/2023	FOR APPROVAL	SH	GD	05

DATE	REVISION	BY	CHK	NO.

CONSULTANTS			
CIVIL ENGINEER	☐	MPC	T (02) 4927 5566
STRUCTURAL ENGINEER	☐	NORTHROP	T (02) 9241 4188
LANDSCAPE ARCHITECT	☐	ARCADIA	T (02) 8571 2900
QUANTITY SURVEYOR	☐	WT GROUP	T (02) 9929 7422
TRAFFIC CONSULTANT	☐	VARGA TRAFFIC PLANNING	T (02) 9004 3224

CONSULTANTS			
GEOTECHNICAL ENGINEER	☐	DOUGLAS PARTNERS	T (02) 9809 0666

Uniting



Level 4, 222 Clarence Street
Sydney, NSW 2000 Australia
Plus Architecture Pty. Ltd.
ACN 600596303
Nominated Architect (NSW):
Amit Julka 10002 | Rido Pin 11286

plus
architects

Melbourne
Brisbane
Christchurch
Sydney
Western Australia
Auckland
Telephone +61 2 8823 7000
Instagram @plusarchitecture
arch@plusarchitecture.com.au
www.plusarchitecture.com.au

PROJECT 27 TIRAL STREET, CHARLESTOWN	DRAWING TITLE BUILDING C WEST ELEVATION STAGE 02
In accepting and utilising this document the recipient agrees that Plus Architecture Pty. Ltd. ACN 600596303, when it conveys this, transfers all and other rights including copyright and intellectual property rights. The recipient agrees not to use this document for any purpose other than as intended and, to waive all claims against Plus Architecture resulting from unauthorised use and/or to recover the document or other projects without the prior written consent of Plus Architecture. Under no circumstances shall transfer of this document be deemed a sale. Plus Architecture makes no warranty of fitness for any purpose. The Builder/Contractor shall verify job dimensions prior to any work commencing. Figured dimensions shall take precedence over scaled work.	

SCALE 1:250, 1:200, 1:2200 @A1	REVISION 05
DATE 18/08/2023	PLOT DATE 18/08/2023
DRAWN SH	CHECKED GD
JOB NO. 20456	DRAWING NO. PLA-CT-MP-DWG-AR-P4-01562