




STATE SIGNIFICANT DEVELOPMENT
APPLICATION

12 HASSALL STREET
PARRAMATTA

NEW MIXED USE BUILD TO RENT
DEVELOPMENT

Key Plan:

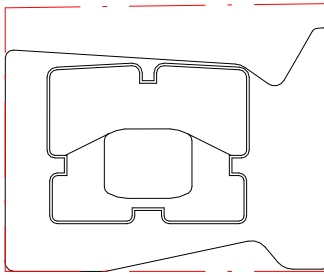

HASSALL STREET

Drawing Disclaimer:
Do not scale from drawings.
Verify all dimensions on site before commencing work.
Copying or reproduction of this drawing is strictly
prohibited without the consent of PTW Architects

Note
PTW takes no responsibility for external building
elements. Anything connected with any design, materials
selection, construction or installation of any cladding,
facade or external building element must be checked by
and remains the responsibility of others, including
suitably qualified experts as may be required.

A STATE SIGNIFICANT DEVELOPMENT APPLICATION ISSUE

PTW 21.04.2022

Rev Amendment

By Chk*
Reg.
Arch Date

Consultants
Design Confidence
E-Lab
FCAD
Gardner Group
Webber Design
ADP Consulting
Think Planners
Positive Traffic
Windtech

Client

**GURNER™
GROUP**

GQ Hassall Street Pty Ltd
3 Goldman Lane, Double Bay, NSW 2028

Architect
PTW Architects
Level 11, 88 Phillip Street
Sydney NSW 2000 Australia
T +61 2 9232 5877
ptw.com.au

Peddie Thorp & Walker P/L
ABN 23 000 454 624
trading as PTW Architects

NSW Nominated Architects
S Parsons Architect No. 6098
D Jones Architect No. 4778

PTW

@ A1

Project PA030501

12 Hassall St
12 Hassall St, Parramatta

Status
DEVELOPMENT APPLICATION

Title
A-GENERAL INFORMATION
COVER PAGE

Drawing Number

DA-00-0000


Revision

A

01 ARCHITECTURAL DRAWINGS

DRAWING NUMBER	DRAWING NAME	REVISION	DRAWING NUMBER	DRAWING NAME	REVISION
A-GENERAL INFORMATION			C-FACADE DETAILS		
DA-00-0000	COVER PAGE	A			
DA-00-0200	ARCHITECTURAL DRAWING LIST	A	DA-40-1100	PODIUM ELEVATION SOUTH (HASSALL ST)	A
DA-00-0300	VIEW FROM BARRACK PLACE	A	DA-40-1200	PODIUM ELEVATION NORTH	A
DA-00-0400	LOCATION PLAN	A	DA-40-1300	PODIUM ELEVATION WEST	A
DA-05-1000	SITE PLAN	A	DA-40-1500	PODIUM FACADE DETAILS	A
DA-05-1100	SITE ANALYSIS PLAN	A	DA-40-1600	TOWER FACADE DETAILS - NORTH	A
DA-05-1200	BUILDING CONTROL ENVELOPE DIAGRAM	A	DA-40-1601	TOWER FACADE DETAILS - SOUTH	A
DA-07-1000	DEVELOPMENT DATA SHEET	A	D-SECTIONS		
DA-07-1100	UNIT SCHEDULE	A	DA-30-1000	SECTION A & B 1-500	A
DA-07-1200	UNIT STORAGE SCHEDULE	A	DA-30-1200	SECTION A 1-300	A
			DA-30-1300	SECTION B 1-300	A
B-GENERAL ARRANGEMENT PLANS			DA-30-1400	SECTION C 1-300	A
DA-10-0300	BASEMENT LEVEL 6 FLOOR PLAN	A	G-ADAPTABLE APARTMENTS		
DA-10-0400	BASEMENT LEVEL 5 FLOOR PLAN	A	DA-80-1000	ADAPTABLE STUDIO APARTMENT PLANS	A
DA-10-0500	BASEMENT LEVEL 4 FLOOR PLAN	A	DA-80-1100	ADAPTABLE 1B APARTMENT PLANS	A
DA-10-0600	BASEMENT LEVEL 3 FLOOR PLAN	A	DA-80-1200	ADAPTABLE 2B APARTMENT PLANS	A
DA-10-0700	BASEMENT LEVEL 2 FLOOR PLAN	A	N-GROSS FLOOR AREA PLANS		
DA-10-0800	BASEMENT LEVEL 1 FLOOR PLAN	A	DA-91-1000	GFA DIAGRAMS (SHEET 1)	A
DA-10-0900	BASEMENT LEVEL 1M FLOOR PLAN	A	DA-91-1100	GFA DIAGRAMS (SHEET 2)	A
DA-10-1000	LEVEL 00 GROUND FLOOR PLAN	A	DA-91-1200	GFA DIAGRAMS (SHEET 3)	A
DA-10-1100	LEVEL 01 FLOOR PLAN	A	DA-91-1300	GFA DIAGRAMS (SHEET 4)	A
DA-10-1200	LEVEL 02 FLOOR PLAN	A	DA-91-1400	GFA DIAGRAMS (SHEET 5)	A
DA-10-1300	LEVEL 03 FLOOR PLAN	A	DA-91-1500	GFA DIAGRAMS (SHEET 6)	A
DA-10-1400	LEVEL 04 FLOOR PLAN	A	R1-SHADOW DIAGRAMS (PLANS)		
DA-10-1500	LEVELS 05-08 FLOOR PLAN	A	DA-93-1000	SHADOW DIAGRAMS PLAN (WINTER SOLSTICE 9AM)	A
DA-10-1900	LEVELS 09-14 FLOOR PLAN	A	DA-93-1001	SHADOW DIAGRAMS PLAN (WINTER SOLSTICE 10AM)	A
DA-10-2000	LEVELS 15-27 FLOOR PLAN	A	DA-93-1002	SHADOW DIAGRAMS PLAN (WINTER SOLSTICE 11AM)	A
DA-10-2500	LEVEL 28 FLOOR PLAN (PLANT)	A	DA-93-1003	SHADOW DIAGRAMS (WINTER SOLSTICE 12PM)	A
DA-10-3000	LEVELS 29-38 TYPICAL FLOOR PLAN	A	DA-93-1004	SHADOW DIAGRAMS PLAN (WINTER SOLSTICE 1PM)	A
DA-10-4600	LEVELS 39-51 TYPICAL FLOOR PLAN	A	DA-93-1005	SHADOW DIAGRAMS PLAN (WINTER SOLSTICE 2PM)	A
DA-10-4900	LEVELS 52 FLOOR PLAN (PLANT)	A	DA-93-1006	SHADOW DIAGRAMS (WINTER SOLSTICE 3PM)	A
DA-10-5500	LEVELS 53-58 TYPICAL FLOOR PLAN	A	R1-SOLAR ACCESS DIAGRAMS		
DA-10-5900	LEVEL 59 FLOOR PLAN	A	DA-93-1500	SOLAR ACCESS COMPLIANCE DIAGRAMS L4-L15	A
DA-10-6000	LEVEL 60 FLOOR PLAN (AMENITIES)	A	DA-93-1600	SOLAR ACCESS COMPLIANCE DIAGRAMS L16-L27	A
DA-10-6101	PLANT ROOM PLAN	A	DA-93-1700	SOLAR ACCESS COMPLIANCE DIAGRAMS L28-L39	A
DA-10-6102	LIFT MACHINE ROOM	A	DA-93-1800	SOLAR ACCESS COMPLIANCE DIAGRAMS L40-L51	A
DA-10-6200	ROOF PLAN	A	DA-93-1900	SOLAR ACCESS COMPLIANCE DIAGRAMS L52-L60	A
C-ELEVATIONS			R1-SUN EYE VIEWS		
DA-20-1000	HASSALL STREET ELEVATION 1-500	A	DA-93-2000	SUN EYE VIEWS (SHEET 1)	A
DA-20-1100	NORTH AND EAST ELEVATIONS 1-500	A	DA-93-2001	SUN EYE VIEWS (SHEET 2)	A
DA-20-1200	SOUTH AND WEST ELEVATIONS 1-500	A	R2-CROSS VENTILATION DIAGRAMS		
DA-20-1300	NORTH ELEVATION 1-300	A	DA-94-1000	NATURAL CROSS VENTILATION DIAGRAMS	A
DA-20-1400	SOUTH ELEVATION (HASSALL STREET) 1-300	A	R3-DEEP SOIL & COS		
DA-20-1500	EAST ELEVATION 1-300	A	DA-95-1500	COMMUNAL OPEN SPACE DIAGRAM	A
DA-20-1600	WEST ELEVATION 1-300	A	SITE SURVEY: H RAMSAY & CO 31/01/2022		
C-EXTERNAL MATERIALS FINISHES					
DA-50-1000	EXTERNAL MATERIAL FINISHES + COLOURS BOARD	A			
DA-50-1100	PODIUM EXTERNAL MATERIAL FINISHES + COLOURS	A			
DA-50-1200	TOWER EXTERNAL MATERIALS FINISHES + COLOURS	A			
DA-50-1300	TOWER EXTERNAL MATERIALS FINISHES + COLOURS	A			

Key Plan:

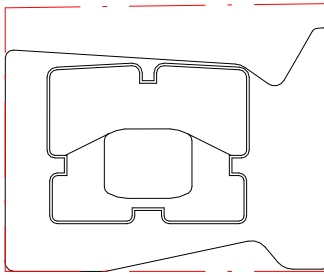

Drawing Disclaimer:
Do not scale from drawings.
Verify all dimensions on site before commencing work.
Copying or reproduction of this drawing is strictly prohibited without the consent of PTW Architects

Note
PTW takes no responsibility for external building elements. Anything connected with any design, materials selection, construction or installation of any cladding, facade or external building element must be checked by and remains the responsibility of others, including suitably qualified experts as may be required.

A	STATE SIGNIFICANT DEVELOPMENT APPLICATION ISSUE	PTW	21.04.2022
Rev	Amendment	By	Chk* Reg. Arch

Consultants
Design Confidence
E-Lab
FCAD
Gardner Group
Webber Design
ADP Consulting
Think Planners
Positive Traffic
Windtech

Client

GQ Hassall Street Pty Ltd
3 Goldman Lane, Double Bay, NSW 2028

Architect

PTW Architects
Level 11, 88 Phillip Street
Sydney NSW 2000 Australia
T +61 2 9232 5877
ptw.com.au

Peddie Thorp & Walker P/L
ABN 23 000 454 624
trading as PTW Architects

NSW Nominated Architects
S Parsons Architect No.6098
D Jones Architect No.4778

01258m

@ A1

Project

PA030501
12 Hassall St
12 Hassall St, Parramatta

Status

DEVELOPMENT APPLICATION

Title

A-GENERAL INFORMATION
ARCHITECTURAL DRAWING LIST

Drawing Number


DA-00-0200

Revision

A



Key Plan:

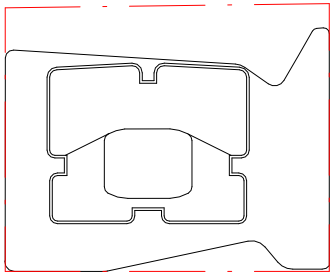

HASSALL STREET

Drawing Disclaimer:
Do not scale from drawings.
Verify all dimensions on site before commencing work.
Copying or reproduction of this drawing is strictly prohibited without the consent of PTW Architects

Note
PTW takes no responsibility for external building elements. Anything connected with any design, materials selection, construction or installation of any cladding, facade or external building element must be checked by and remains the responsibility of others, including suitably qualified experts as may be required.

A		STATE SIGNIFICANT DEVELOPMENT APPLICATION ISSUE		PTW	21.04.2022
Rev	Amendment	By	Chk* Reg. Arch	Date	

Consultants
Design Confidence
E-Lab
FCAD
Gardner Group
Webber Design
ADP Consulting
Think Planners
Positive Traffic
Windtech

Client
GURNER™
GROUP

GQ Hassall Street Pty Ltd
3 Goldman Lane, Double Bay, NSW 2028

Architect
PTW Architects
Level 11, 88 Phillip Street
Sydney NSW 2000 Australia
T +61 2 9232 5877
ptw.com.au

Peddie Thorp & Walker P/L
ABN 23 000 454 624
trading as PTW Architects

NSW Nominated Architects
S Parsons Architect No.6098
D Jones Architect No.4778



01258m

@ A1

Project PA030501

12 Hassall St

12 Hassall St, Parramatta

Status

DEVELOPMENT APPLICATION


Title
A-GENERAL INFORMATION
VIEW FROM BARRACK PLACE

Drawing Number
DA-00-0300


Revision
A



Key Plan:

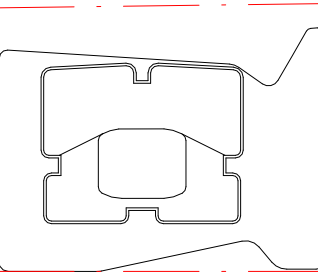

HASSALL STREET

 

Drawing Disclaimer:
Do not scale from drawings.
Verify all dimensions on site before commencing work.
Copying or reproduction of this drawing is strictly prohibited without the consent of PTW Architects

Note
PTW takes no responsibility for external building elements. Anything connected with any design, materials selection, construction or installation of any cladding, facade or external building element must be checked by and remains the responsibility of others, including suitably qualified experts as may be required.

A STATE SIGNIFICANT DEVELOPMENT APPLICATION ISSUE

PTW 21.04.2022

Rev Amendment

By Chk*
Reg.
Arch Date

Consultants
Design Confidence
E-Lab
FCAD
Gardner Group
Webber Design
ADP Consulting
Think Planners
Positive Traffic
Windtech

Client

GURNER™
GROUP

GQ Hassall Street Pty Ltd
3 Goldman Lane, Double Bay, NSW 2028

Architect
PTW Architects
Level 11, 88 Phillip Street
Sydney NSW 2000 Australia
T +61 2 9232 5877
ptw.com.au

Peddie Thorp & Walker P/L
ABN 23 000 454 624
trading as PTW Architects

NSW Nominated Architects
S Parsons Architect No.6098
D Jones Architect No.4778

PTW

Project PA030501
12 Hassall St
12 Hassall St, Parramatta

Status
DEVELOPMENT APPLICATION


Title
A-GENERAL INFORMATION
LOCATION PLAN

Drawing Number

DA-00-0400

Revision

A

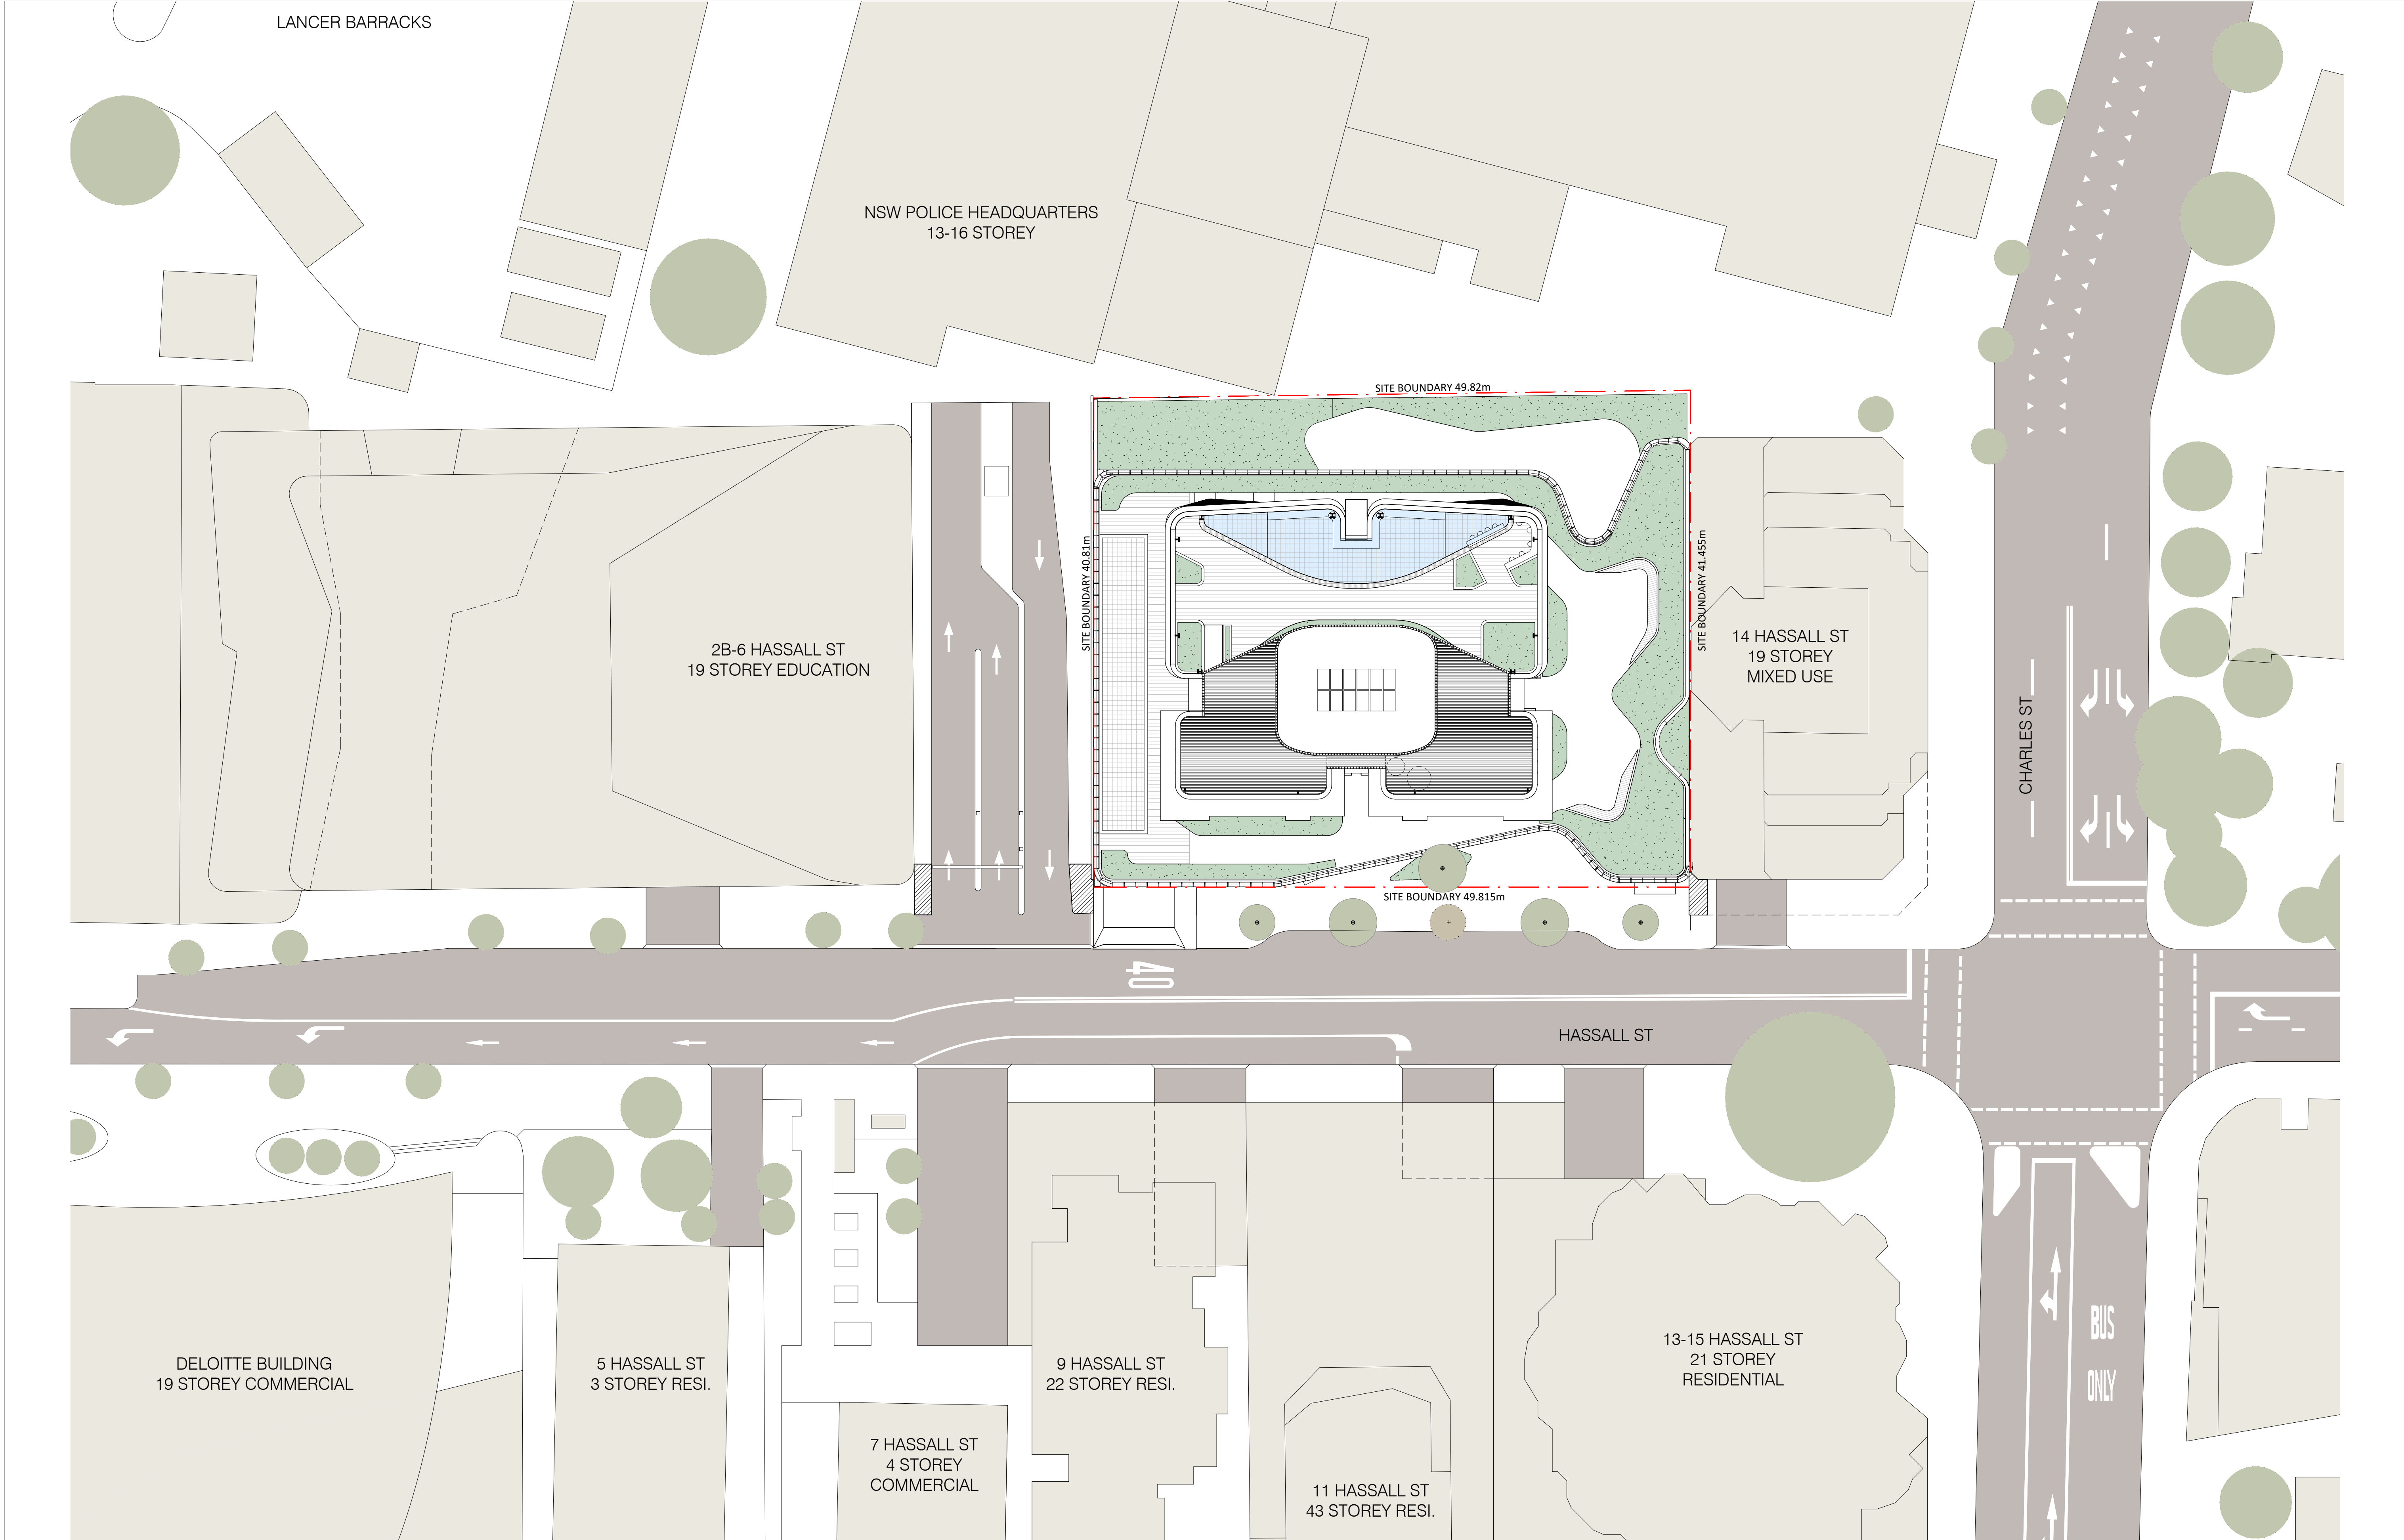

Key Plan:

HASSALL STREET

Drawing Disclaimer:
Do not scale from drawings.
Verify all dimensions on site before commencing work.
Copying or reproduction of this drawing is strictly prohibited without the consent of PTW Architects

Note
PTW takes no responsibility for external building elements. Anything connected with any design, materials selection, construction or installation of any cladding, facade or external building element must be checked by and remains the responsibility of others, including suitably qualified experts as may be required.

A	STATE SIGNIFICANT DEVELOPMENT APPLICATION ISSUE	PTW	21.04.2022	
Rev	Amendment	By	Chk* Reg. Arch	Date

Consultants

Design Confidence
E-Lab
FCAD
Gardner Group
Webber Design
ADP Consulting
Think Planners
Positive Traffic
Windtech

Client

GURNER™ GROUP

GQ Hassall Street Pty Ltd
3 Goldman Lane, Double Bay, NSW 2028

Architect

PTW Architects
Level 11, 88 Phillip Street
Sydney NSW 2000 Australia
T +61 2 9232 5877
ptw.com.au

Peddie Thorp & Walker P/L
ABN 23 000 454 624
trading as PTW Architects

NSW Nominated Architects
S Parsons Architect No. 6098
D Jones Architect No. 4778

PTW

0 5 10 20 30 40m


@ A1 1 : 250

Title
A-GENERAL INFORMATION
SITE PLAN


Drawing Number
DA-05-1000

Revision
A


Status
DEVELOPMENT APPLICATION

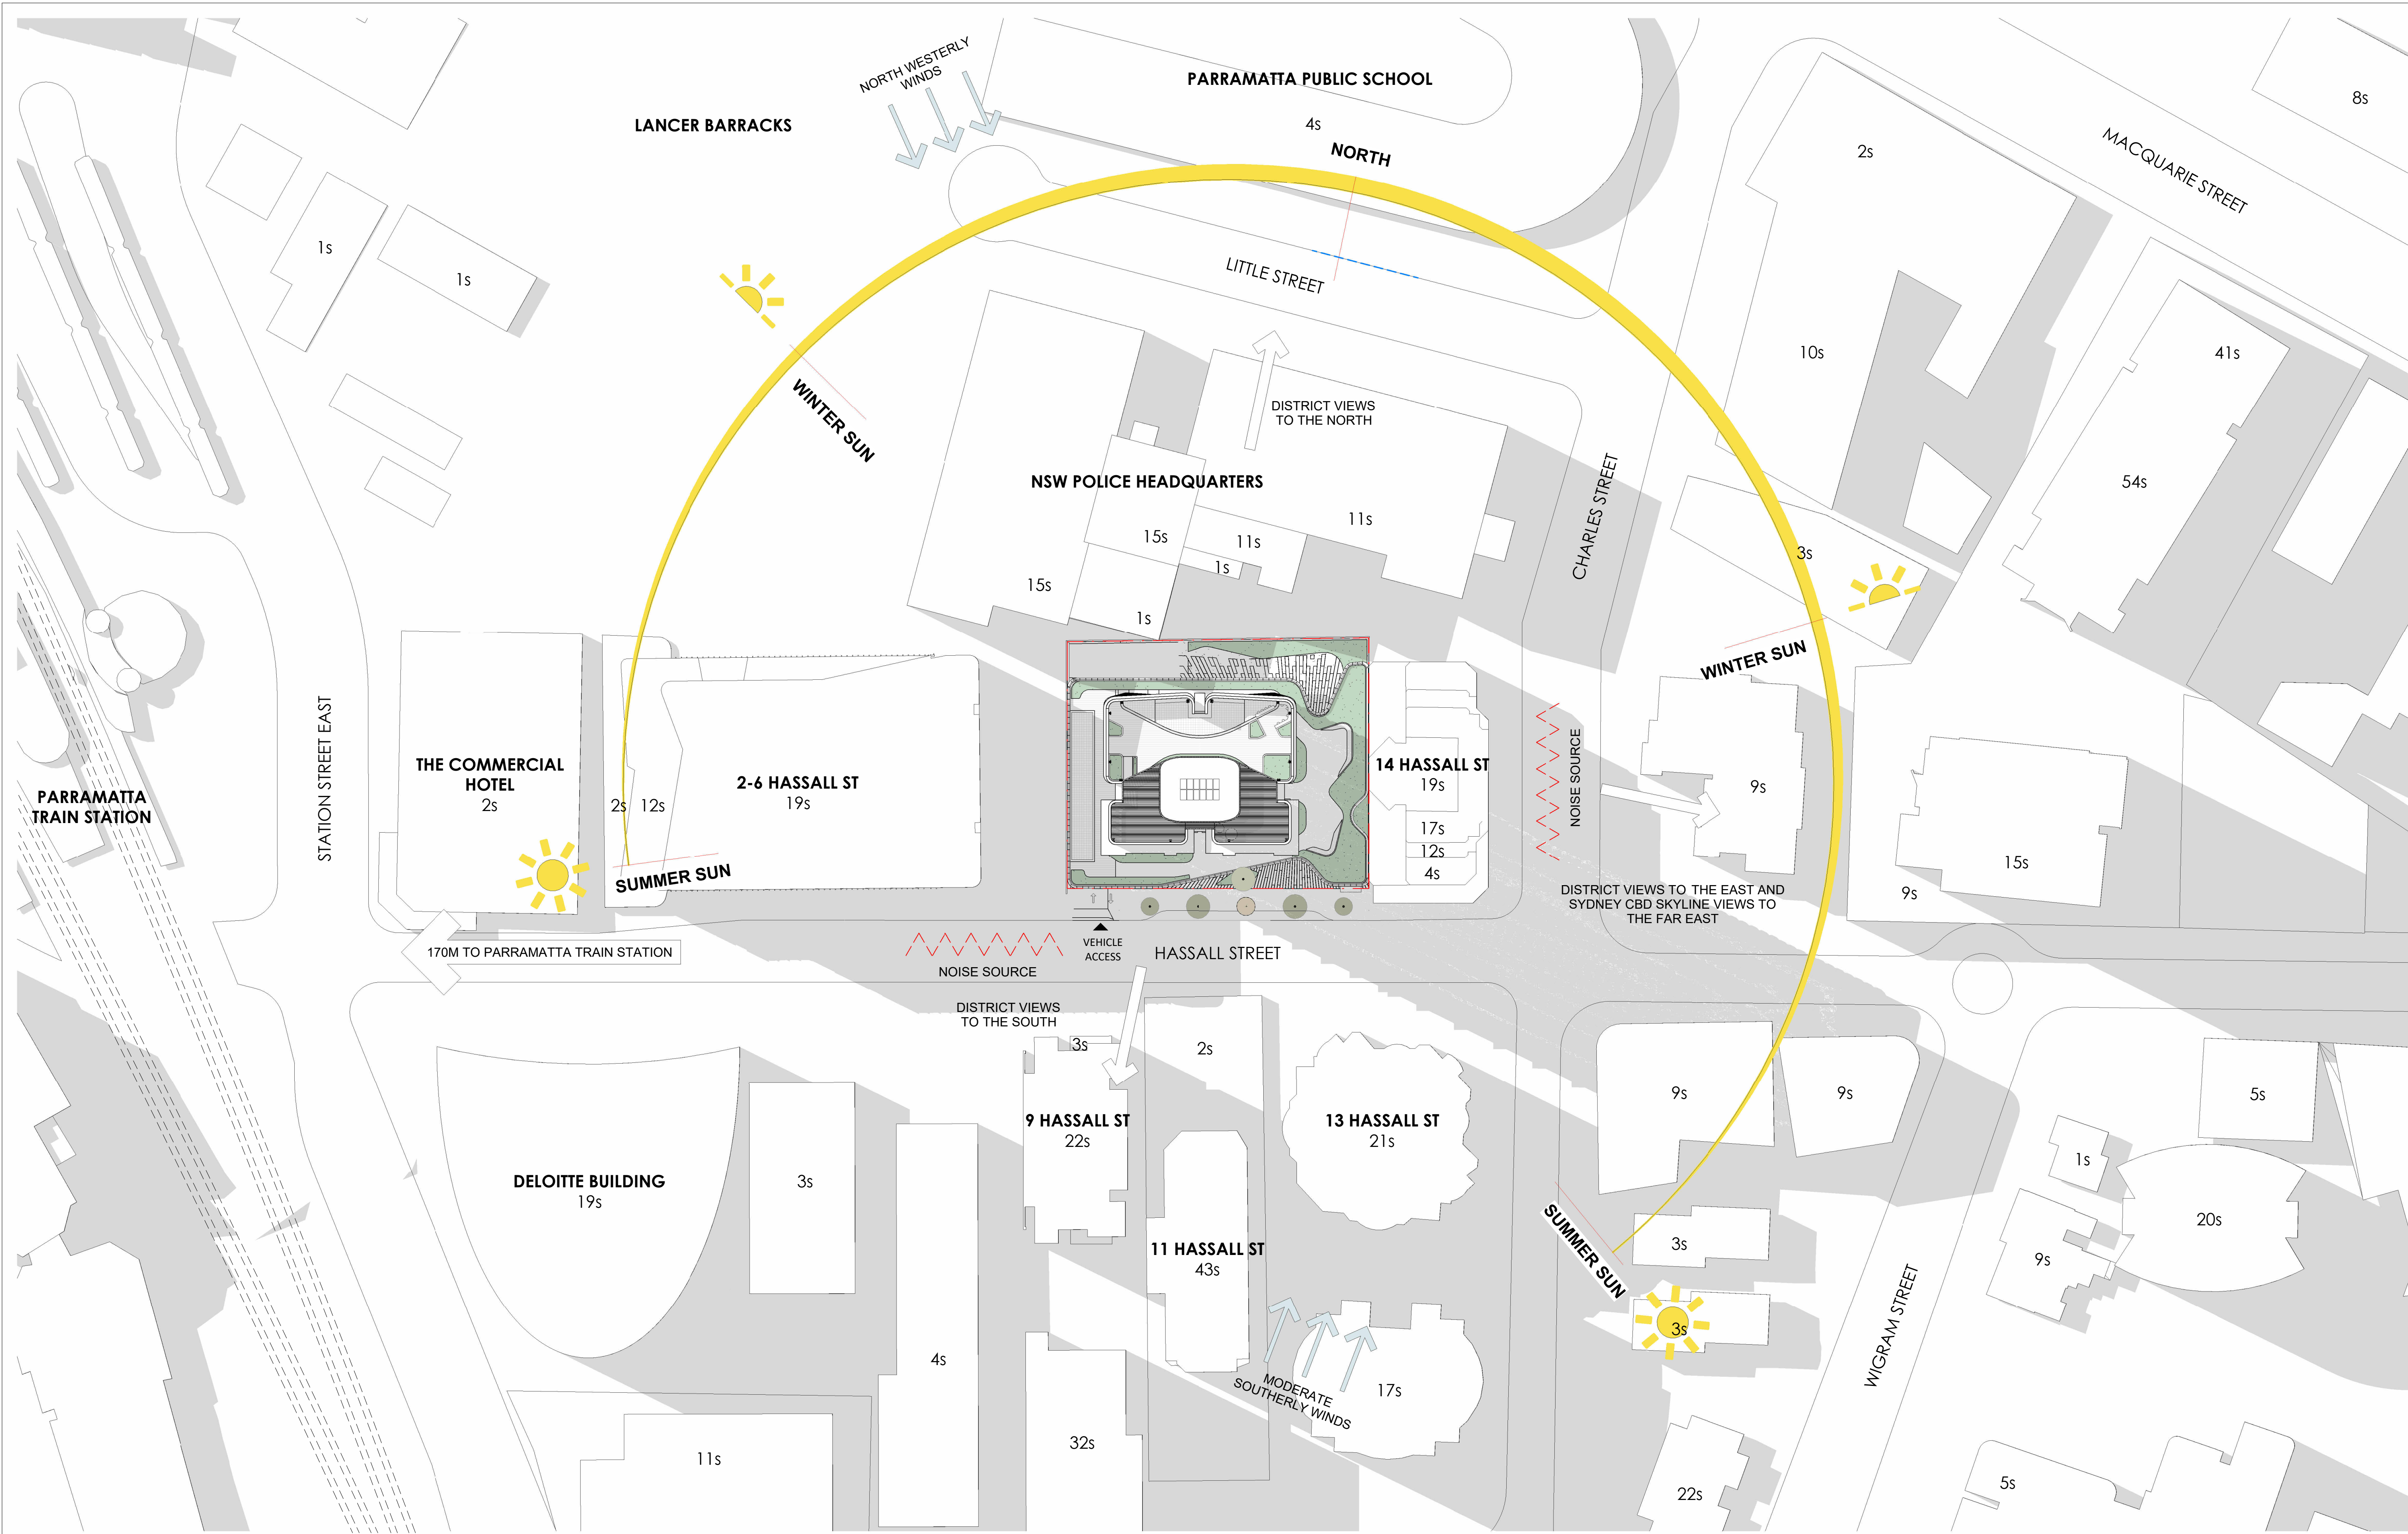

Key Plan:

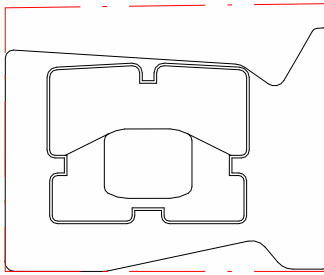

HASSALL STREET

 

Drawing Disclaimer:

Do not scale from drawings.
Verify all dimensions on site before commencing work.
Copying or reproduction of this drawing is strictly prohibited without the consent of PTW Architects

Note

PTW takes no responsibility for external building elements. Anything connected with any design, materials selection, construction or installation of any cladding, facade or external building element must be checked by and remains the responsibility of others, including suitably qualified experts as may be required.

A STATE SIGNIFICANT DEVELOPMENT APPLICATION ISSUE

Rev Amendment

PTW 21.04.2022

By Chk* Reg. Arch Date

Consultants

Design Confidence
E-Lab
FCAD
Gardner Group
Webber Design
ADP Consulting
Think Planners
Positive Traffic
Windtech

Client

GURNER™
GROUP

GQ Hassall Street Pty Ltd
3 Goldman Lane, Double Bay, NSW 2028

Architect

PTW Architects
Level 11, 88 Phillip Street
Sydney NSW 2000 Australia
T +61 2 9232 5877
ptw.com.au

Peddie Thorp & Walker P/L
ABN 23 000 454 624
trading as PTW Architects

NSW Nominated Architects
S Parsons Architect No.6098
D Jones Architect No.4778

PTW

0 1 2 5 8m
@ A1 1:500

Project PA030501
12 Hassall St
12 Hassall St, Parramatta

Status
DEVELOPMENT APPLICATION


Title
A-GENERAL INFORMATION
SITE ANALYSIS PLAN

Drawing Number

DA-05-1100

Revision

A

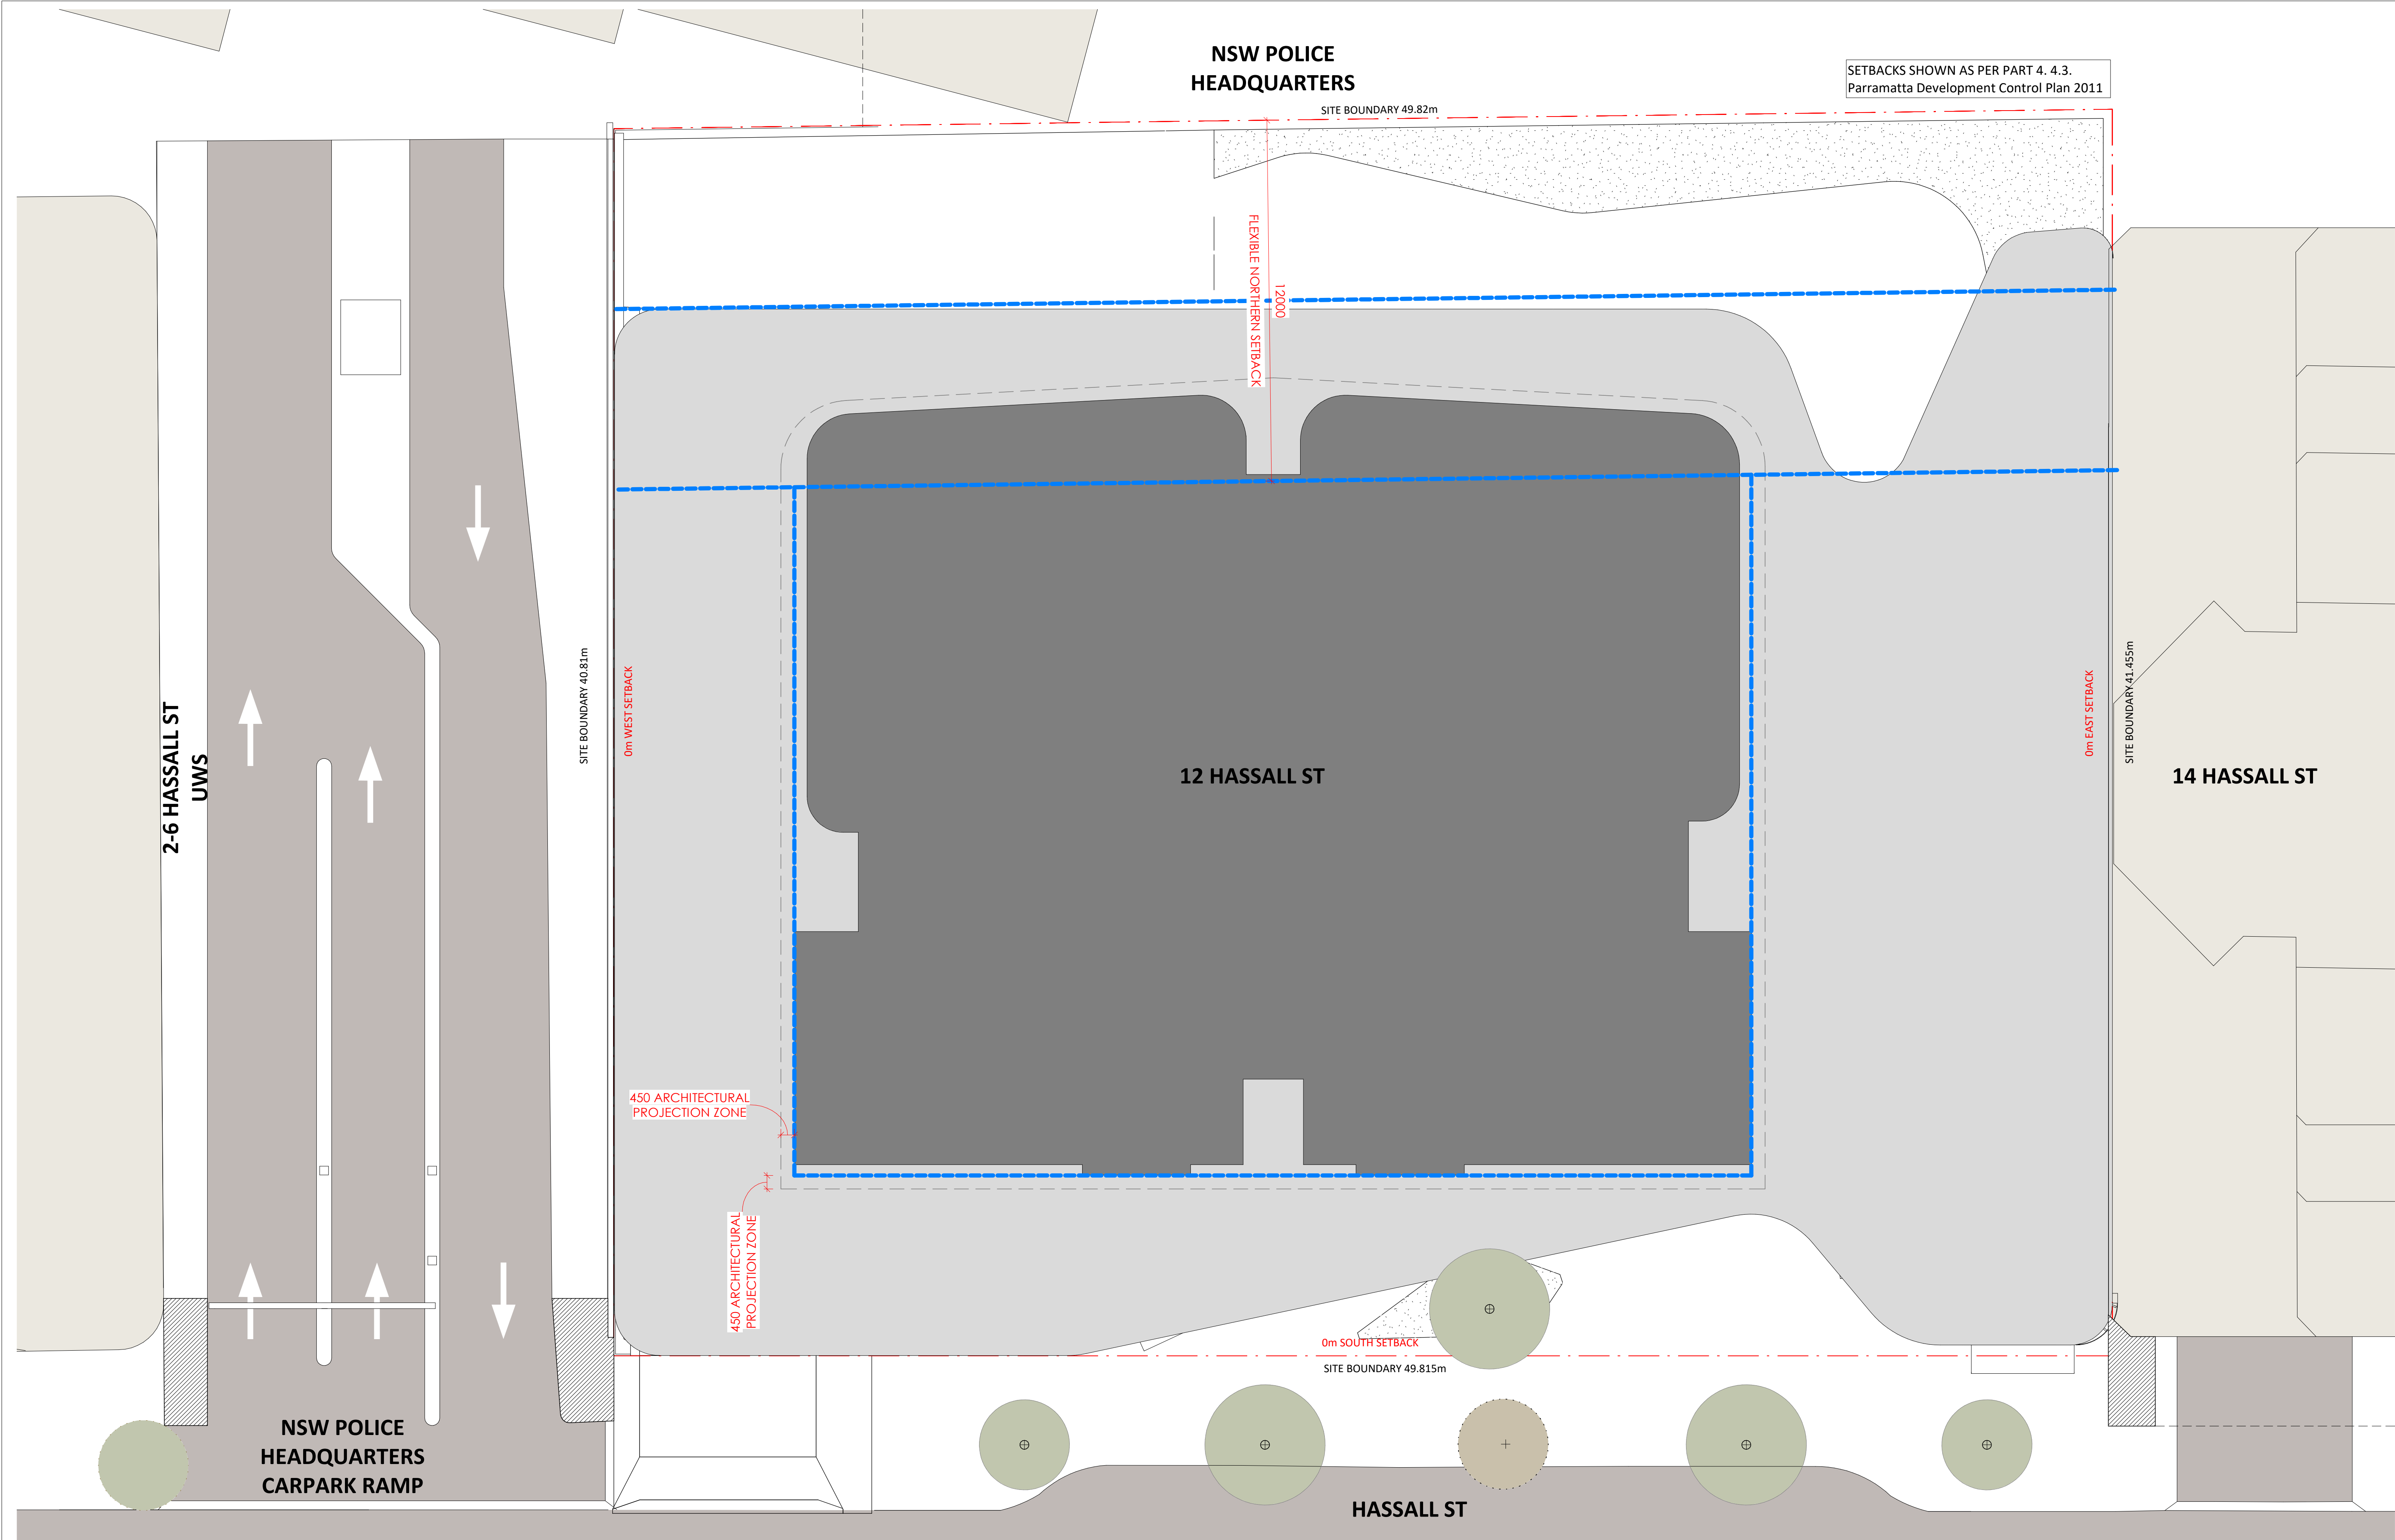

Key Plan:

Drawing Disclaimer:
Do not scale from drawings.
Verify all dimensions on site before commencing work.
Copying or reproduction of this drawing is strictly prohibited without the consent of PTW Architects

Note
PTW takes no responsibility for external building elements. Anything connected with any design, materials selection, construction or installation of any cladding, facade or external building element must be checked by and remains the responsibility of others, including suitably qualified experts as may be required.

A	STATE SIGNIFICANT DEVELOPMENT APPLICATION ISSUE	PTW	21.04.2022	
Rev	Amendment	By	Chk* Reg. Arch	Date

Consultants

Design Confidence
E-Lab
FCAD
Gardner Group
Webber Design
ADP Consulting
Think Planners
Positive Traffic
Windtech

Client

GURNER™ GROUP

GQ Hassall Street Pty Ltd
3 Goldman Lane, Double Bay, NSW 2028

Architect

PTW Architects
Level 11, 88 Phillip Street
Sydney NSW 2000 Australia
T +61 2 9232 5877
ptw.com.au

Peddie Thorp & Walker P/L
ABN 23 000 454 624
trading as PTW Architects

NSW Nominated Architects
S Parsons Architect No.6098
D Jones Architect No.4778

PTW

Project PA030501
12 Hassall St
12 Hassall St, Parramatta

Status
DEVELOPMENT APPLICATION

Title
A-GENERAL INFORMATION
BUILDING CONTROL ENVELOPE DIAGRAM
Drawing Number
DA-05-1200

Revision
A

SITE AREA: 2055 m²

TARGET GFA

TYPE	AREA	FSR
Residential	28,770m ²	14:1
Non Residential	2,055m ² MAX	1:1
Commercial	2,055m ² MIN	1:1
Total	32,880m ²	16:1

PROPOSED SCHEME

	GFA AREA	FSR
Residential	28770 m ²	14.00:1
Non-Residential	1397 m ²	0.68 :1
Commercial	2626 m ²	1.28 :1
Total	32794 m ²	15.96

TOTAL YIELD

APARTMENT TYPE	NO. OF APARTMENTS	YIELD
S	97	25%
1B	38	10%
1B+M	58	15%
1B+S	20	5%
2B	60	15%
2B+M	90	23%
2B+S	8	2%
3B	20	5%
TOTAL	391	100%

ADAPTABLE UNITS

APARTMENT
APARTMENT: 40
Total: 40

ADAPTABLE APARTMENTS REQUIRED (10%) 40

LIVABLE UNITS

APARTMENT
APARTMENT: 94
Total: 94

LIVABLE APARTMENTS REQUIRED (20%) 79

COMMUNAL OPEN SPACE

LEVEL	AREA	%
L04	970.79 m ²	47%
L60	233.75 m ²	11%
L60	327.85 m ²	16%
TOTAL	1,533m ²	75%

SOLAR ACCESS

SOLAR ACCESS	NO. OF APARTMENTS	%
0HRS	33	8%
<2HRS	70	18%
>2HRS	288	74%

Total: 391

TARGET

MAX. 15%

MIN. 70%

NATURAL CROSS VENTILATION

CROSS VENTILATION	NO. OF APARTMENTS	%
NO	8	33%
YES	16	67%

Total: 24

TARGET

MIN. 60%

BICYCLE PARKING VERTICAL

LEVEL	NUMBER	
B5	68	
B4	40	
B3	40	
B2	40	RETAIL/COMMERCIAL 19
B1	26	RESIDENTIAL 195
Total	214	TOTAL BICYCLES 214

MOTORBIKE PARKING

LEVEL	NUMBER
B1	4
Total	4

PARKING SCHEDULE

B5	ADAPTABLE	10
B5	CAR WASH BAY	1
B5	RESIDENTIAL	33
B4	ADAPTABLE	10
B4	RESIDENTIAL	30
B3	ADAPTABLE	10
B3	RESIDENTIAL	30
B2	ADAPTABLE	10
B2	RESIDENTIAL	30

PARKING SCHEDULE

B1	CAR SHARE	1
B1	COMMERCIAL	1
B1	COMMERCIAL ACCESSIBLE	1
B1	DELIVERY	2
B1	ELECTRICAL VEHICLE	2
B1	RETAIL	1
B1	RETAIL ACCESSIBLE	1
B1 M	VALET	2
Total		175

TOTAL RESIDENTIAL SPACES
CARWASH BAY 1

TOTAL RESIDENTIAL SPACES 164

TOTAL NON RESIDENTIAL SPACES 11
(INCLUDES VALET PARKING)

MAX. PARKING RATE SCHEDULE

TYPE	MAX. CARPARK RATE	NO./GFA	ACCESSIBLE PARKING RATE
Residential			
Studio (97)	0	0	One accessible car parking space is to be provided for every adaptable residential unit.
1B (16)	0.3	35	
2B (158)	0.7	111	
3B (20)	1.0	20	
Carwash Bay	1	1	
Sub Total		167	

Non-Residential


Retail	M = (G x A) / (50 x T)	2.5	One accessible car parking space for every 50 spaces or part thereof. One accessible car parking space for every 100 spaces or part thereof.
Commercial Premises	M = (G x A) / (50 x T)	2.5	
Sub Total		5	
Grand Total		235	

Residential Carshare		1	Parramatta DCP 2011
Delivery Vehicle		1	
Motorbike Parking	motorcycle parking 1 per 50 spaces	4	

Bicycle Parking			
Residential	1 per 2 dwellings	195	Parramatta DCP 2011
Retail/ Commercial	1 per 200m ² GFA	19	

Bicycle Total 214

Key Plan:

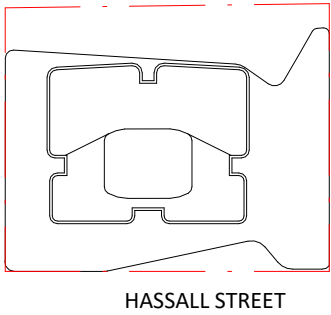

Drawing Disclaimer:
Do not scale from drawings.
Verify all dimensions on site before commencing work.
Copying or reproduction of this drawing is strictly prohibited without the consent of PTW Architects

Note
PTW takes no responsibility for external building elements. Anything connected with any design, materials selection, construction or installation of any cladding, facade or external building element must be checked by and remains the responsibility of others, including suitably qualified experts as may be required.

A STATE SIGNIFICANT DEVELOPMENT APPLICATION ISSUE

Rev Amendment

PTW 21.04.2022

By Chk*
Reg. Arch

Consultants
Design Confidence
E-Lab
FCAD
Gardner Group
Webber Design
ADP Consulting
Think Planners
Positive Traffic
Windtech

Client

GURNER™
GROUP

GQ Hassall Street Pty Ltd
3 Goldman Lane, Double Bay, NSW 2028

Architect
PTW Architects
Level 11, 88 Phillip Street
Sydney NSW 2000 Australia
T +61 2 9232 5877
ptw.com.au

Peddie Thorp & Walker P/L
ABN 23 000 454 624
trading as PTW Architects

NSW Nominated Architects
S Parsons Architect No.6098
D Jones Architect No.4778

PTW

Project PA030501
12 Hassall St
12 Hassall St, Parramatta


Status
DEVELOPMENT APPLICATION

Title
A-GENERAL INFORMATION
DEVELOPMENT DATA SHEET

Drawing Number Revision

DA-07-1000 A

Key Plan:

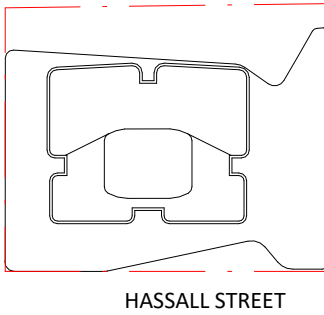

Drawing Disclaimer:

Do not scale from drawings.
Verify all dimensions on site before commencing work.
Copying or reproduction of this drawing is strictly prohibited without the consent of PTW Architects

Note

PTW takes no responsibility for external building elements. Anything connected with any design, materials selection, construction or installation of any cladding, facade or external building element must be checked by and remains the responsibility of others, including suitably qualified experts as may be required.

A STATE SIGNIFICANT DEVELOPMENT APPLICATION ISSUE

PTW

21.04.2022

Rev Amendment

By Chk*
Reg. Arch Date

Consultants

Design Confidene
E-Tab
FCAD
Gardner Group
Webber Design
ADP Consulting
Think Planners
Positive Traffic
Windtech

Client

GURNER™
GROUP

GQ Hassall Street Pty Ltd
3 Goldman Lane, Double Bay, NSW 2028

Architect

PTW Architects
Level 11, 88 Phillip Street
Sydney NSW 2000 Australia
T +61 2 9232 5877
ptw.com.au

Peddie Thorp & Walker P/L
ABN 23 000 454 624
trading as PTW Architects

NSW Nominated Architects
S Parsons Architect No.6098
D Jones Architect No.4778

0 1 2 5 8m Title

@ A1 1:1

Project PA030501

12 Hassall St
12 Hassall St, Parramatta

Status

DEVELOPMENT APPLICATION

A-GENERAL INFORMATION

UNIT SCHEDULE

Drawing Number

Revision

DA-07-1100

A

S:

1B:

1B+S:

2B:

2B+S:

2B+M:

2B+S:

3B:

STUDIO

1 BEDROOM

1 BEDROOM + MEDIA

1 BEDROOM + STUDY

2 BEDROOM

2 BEDROOM + MEDIA

2 BEDROOM + STUDY

3 BEDROOM

LEVEL	UNIT NUMBER	TYPE	ADAPTABLE	LIVABLE	SOLAR ACCESS	CROSS VENTILATION	INTERNAL AREA	EXTERNAL AREA
L31	3101	2B+M			>2HRS		77 m²	14 m²
L31	3102	1B+M		Livable	>2HRS		56 m²	14 m²
L31	3103	1B+M		Livable	>2HRS		56 m²	14 m²
L31	3104	2B+M			>2HRS		77 m²	14 m²
L31	3105	S			>2HRS		36 m²	4 m²
L31	3106	1B+S	Adaptable	Livable	>2HRS		67 m²	12 m²
L31	3107	1B+S	Adaptable	Livable	<2HRS		67 m²	12 m²
L31	3108	S			>2HRS		36 m²	4 m²
8							471 m²	88 m²

L32	3201	2B+M			>2HRS		77 m²	14 m²
L32	3202	1B+M		Livable	>2HRS		56 m²	14 m²
L32	3203	1B+M		Livable	>2HRS		56 m²	14 m²
L32	3204	2B+M			>2HRS		77 m²	14 m²
L32	3205	S			>2HRS		36 m²	4 m²
L32	3206	1B+S	Adaptable	Livable	>2HRS		67 m²	12 m²
L32	3207	1B+S	Adaptable	Livable	<2HRS		67 m²	12 m²
L32	3208	S			>2HRS		36 m²	4 m²
8							471 m²	89 m²

L33	3301	2B+M			>2HRS		77 m²	14 m²
L33	3302	1B+M		Livable	>2HRS		56 m²	14 m²
L33	3303	1B+M		Livable	>2HRS		56 m²	14 m²
L33	3304	2B+M			>2HRS		77 m²	14 m²
L33	3305	S			>2HRS		36 m²	4 m²
L33	3306	1B+S	Adaptable	Livable	>2HRS		67 m²	12 m²
L33	3307	1B+S	Adaptable	Livable	<2HRS		67 m²	12 m²
L33	3308	S			>2HRS		36 m²	4 m²
8							471 m²	89 m²

L34	3401	2B+M			>2HRS		77 m²	14 m²
L34	3402	1B+M		Livable	>2HRS		56 m²	14 m²
L34	3403	1B+M		Livable	>2HRS		56 m²	14 m²
L34	3404	2B+M			>2HRS		77 m²	14 m²
L34	3405	S			>2HRS		36 m²	4 m²
L34	3406	1B+S	Adaptable	Livable	>2HRS		67 m²	12 m²
L34	3407	1B+S	Adaptable	Livable	<2HRS		67 m²	12 m²
L34	3408	S			>2HRS		36 m²	4 m²
8							471 m²	89 m²

L35	3501	2B+M			>2HRS		77 m²	14 m²
L35	3502	1B+M		Livable	>2HRS		56 m²	14 m²
L35	3503	1B+M		Livable	>2HRS		56 m²	14 m²
L35	3504	2B+M			>2HRS		77 m²	14 m²
L35	3505	S			>2HRS		36 m²	4 m²
L35	3506	1B+S	Adaptable	Livable	>2HRS		67 m²	12 m²
L35	3507	1B+S	Adaptable	Livable	<2HRS		67 m²	12 m²
L35	3508	S			>2HRS		36 m²	4 m²
8							471 m²	90 m²

L36	3601	2B+M			>2HRS		77 m²	14 m²
L36	3602	1B+M		Livable	>2HRS		56 m²	15 m²
L36	3603	1B+M		Livable	>2HRS		56 m²	15 m²
L36	3604	2B+M			>2HRS		77 m²	14 m²
L36	3605	S			>2HRS		36 m²	4 m²
L36	3606	1B+S		Livable	>2HRS		67 m²	12 m²
L36	3607	1B+S		Livable	<2HRS		67 m²	12 m²
L36	3608	S			>2HRS		36 m²	4 m²
8							471 m²	90 m²

L37	3701	2B+M			>2HRS		77 m²	14 m²
L37	3702	1B+M		Livable	>2HRS		56 m²	15 m²
L37	3703	1B+M		Livable	>2HRS		56 m²	15 m²
L37	3704	2B+M			>2HRS		77 m²	14 m²
L37	3705	S			>2HRS		36 m²	4 m²
L37	3706	1B+S		Livable	>2HRS		67 m²	12 m²
L37	3707	1B+S		Livable	<2HRS		67 m²	12 m²
L37	3708	S			>2HRS		36 m²	4 m²
8							471 m²	90 m²

L38	3801	2B+M			>2HRS		77 m²	15 m²
L38	3802	1B+M		Livable	>2HRS		56 m²	15 m²
L38	3803	1B+M		Livable	>2HRS		56 m²	15 m²
L38	3804	2B+M			>2HRS		77 m²	15 m²
L38	3805	S			>2HRS		36 m²	4 m²
L38	3806	1B+S		Livable	>2HRS		67 m²	12 m²
L38	3807	1B+S		Livable	<2HRS		67 m²	12 m²
L38	3808	S			>2HRS		36 m²	4 m²
8							471 m²	91 m²

L39	3901	2B			>2HRS		79 m²	8 m²
L39	3902	2B			>2HRS		76 m²	25 m²
L39	3903	2B			>2HRS		76 m²	25 m²
L39	3904	2B			>2HRS		79 m²	8 m²
L39	3905	2B			>2HRS		76 m²	17 m²
L39	3906	2B+M			<2HRS		76 m²	17 m²
6							462 m²	101 m²

L40	4001	2B			>2HRS		79 m²	8 m²
L40	4002	2B			>2HRS		76 m²	25 m²
L40	4003	2B			>2HRS		76 m²	25 m²
L40	4004	2B			>2HRS		79 m²	8 m²
L40	4005	2B+M			>2HRS		76 m²	17 m²
L40	4006	2B+M			<2HRS		76 m²	17 m²
6							462 m²	101 m²

L41	4101	2B			>2HRS		79 m²	9 m²
L41	4102	2B			>2HRS		76 m²	25 m²
L41	4103	2B			>2HRS		76 m²	25 m²
L41	4104	2B			>2HRS		79 m²	9 m²
L41	4105	2B+M			>2HRS		76 m²	17 m²
L41	4106	2B+M			<2HRS		76 m²	17 m²
6							463 m²	102 m²

L42	4201	2B			>2HRS		79 m²	9 m²
L42	4202	2B			>2HRS		76 m²	25 m²
L42	4203	2B			>2HRS		76 m²	9 m²
L42	4204	2B			>2HRS		79 m²	17 m²
L42	4205	2B+M			>2HRS		76 m²	17 m²
L42	4206	2B+M			<2HRS		76 m²	25 m²
6							463 m²	102 m²

L43	4301	2B			>2HRS		79 m²	9 m²
L43	4302	2B			>2HRS		76 m²	25 m²
L43	4303	2B			>2HRS		76 m²	25 m²
L43	4304	2B			>2HRS		79 m²	9 m²
L43	4305	2B+M			>2HRS		76 m²	17 m²
L43	4306	2B+M			<2HRS		76 m²	17 m²
6							463 m²	103 m²

L44	4401	2B			>2HRS		79 m²	9 m²
L44	4402	2B			>2HRS		76 m²	25 m²
L44	4403	2B			>2HRS		76 m²	25 m²
L44	4404	2B			>2HRS		79 m²	9 m²
L44	4405	2B+M			>2HRS		76 m²	17 m²
L44	4406	2B+M			<2HRS		76 m²	17 m²
6							463 m²	103 m²

L45	4501	2B			>2HRS		79 m²	9 m²
L45	4502	2B			>2HRS		76 m²	25 m²
L45	4503	2B			>2HRS		76 m²	25 m²
L45	4504	2B			>2HRS		79 m²	9 m²
L45	4505	2B+M			>2HRS		76 m²	17 m²

LEVEL	UNIT NUMBER	TYPE	ADAPTABLE	LIVABLE	SOLAR ACCESS	CROSS VENTILATION	INTERNAL AREA	EXTERNAL AREA
L18	1801	2B+M			>2HRS		75 m²	13 m²
L18	1802	1B+M		Livable	>2HRS		54 m²	13 m²
L18	1803	1B+M		Livable	>2HRS		55 m²	13 m²
L18	1804	2B+M			>2HRS		75 m²	13 m²
L18	1805	S			>2HRS		35 m²	4 m²
L18	1806	1B			>2HRS		58 m²	12 m²
L18	1807	1B			>2HRS		58 m²	12 m²
L18	1808	S			>2HRS		35 m²	4 m²
8							444 m²	84 m²

L19	1901	2B+M			>2HRS		75 m²	13 m²
L19	1902	1B+M		Livable	>2HRS		54 m²	13 m²
L19	1903	1B+M		Livable	>2HRS		55 m²	13 m²
L19	1904	2B+M			>2HRS		75 m²	13 m²
L19	1905	S			>2HRS		35 m²	4 m²
L19	1906	1B			>2HRS		58 m²	12 m²
L19	1907	1B			>2HRS		58 m²	12 m²
L19	1908	S			>2HRS		35 m²	4 m²
8							444 m²	84 m²

L20	2001	2B+M			>2HRS		75 m²	13 m²
L20	2002	1B+M		Livable	>2HRS		54 m²	13 m²
L20	2003	1B+M		Livable	>2HRS		55 m²	13 m²
L20	2004	2B+M			>2HRS		75 m²	13 m²
L20	2005	S			>2HRS		35 m²	4 m²
L20	2006	1B			>2HRS		58 m²	12 m²
L20	2007	1B			>2HRS		57 m²	12 m²
L20	2008	S			>2HRS		35 m²	4 m²
8							444 m²	84 m²

APARTMENT STORAGE SCHEDULE		
UNIT NUMBER	TYPE	STORAGE
501	2B+S	4.12 m³
502	1B+M	3.96 m³
503	1B+M	3.96 m³
504	2B+S	4.12 m³
505	2B	4.12 m³
506	2B	4.12 m³
601	2B+S	4.12 m³
602	1B+M	3.96 m³
603	1B+M	3.96 m³
604	2B+S	4.12 m³
605	2B	4.12 m³
606	2B	4.12 m³
701	2B+S	4.12 m³
702	1B+M	3.96 m³
703	1B+M	3.96 m³
704	2B+S	4.12 m³
705	2B	4.12 m³
706	2B	4.12 m³
801	2B+S	4.12 m³
802	1B+M	3.96 m³
803	1B+M	3.96 m³
804	2B+S	4.12 m³
805	2B	4.12 m³
806	2B	4.12 m³
901	S	2.01 m³
902	S	2.20 m³
903	S	2.20 m³
904	S	2.01 m³
905	S	2.38 m³
906	S	2.00 m³
907	1B	3.20 m³
908	1B	3.20 m³
909	S	2.00 m³
910	S	2.38 m³
1001	S	2.01 m³
1002	S	2.20 m³
1003	S	2.20 m³
1004	S	2.01 m³
1005	S	2.38 m³
1006	S	2.00 m³
1007	1B	3.20 m³
1008	1B	3.20 m³
1009	S	2.00 m³
1010	S	2.38 m³
1101	S	2.01 m³
1102	S	2.20 m³
1103	S	2.20 m³
1104	S	2.01 m³
1105	S	2.38 m³
1106	S	2.00 m³
1107	1B	3.20 m³
1108	1B	3.20 m³
1109	S	2.00 m³
1110	S	2.38 m³
1201	S	2.01 m³
1202	S	2.20 m³
1203	S	2.20 m³
1204	S	2.01 m³
1205	S	2.38 m³
1206	S	2.00 m³
1207	1B	3.20 m³
1208	1B	3.20 m³
1209	S	2.00 m³
1210	S	2.38 m³
1301	S	2.01 m³
1302	S	2.20 m³
1303	S	2.20 m³
1304	S	2.01 m³
1305	S	2.38 m³
1306	S	2.00 m³
1307	1B	3.20 m³
1308	1B	3.20 m³
1309	S	2.00 m³
1310	S	2.38 m³
1401	S	2.01 m³
1402	S	2.20 m³
1403	S	2.20 m³
1404	S	2.01 m³
1405	S	2.38 m³
1406	S	2.00 m³
1407	1B	3.20 m³
1408	1B	3.20 m³
1409	S	2.00 m³
1410	S	2.38 m³
1501	2B+M	4.15 m³
1502	1B+M	3.02 m³
1503	1B+M	3.02 m³
1504	2B+M	4.15 m³
1505	S	2.00 m³
1506	1B	3.01 m³
1507	1B	3.01 m³
1508	S	2.00 m³
1601	2B+M	4.15 m³
1602	1B+M	3.02 m³
1603	1B+M	3.02 m³
1604	2B+M	4.15 m³
1605	S	2.00 m³
1606	1B	3.01 m³
1607	1B	3.01 m³
1608	S	2.00 m³
1701	2B+M	4.15 m³
1702	1B+M	3.02 m³
1703	1B+M	3.02 m³
1704	2B+M	4.15 m³
1705	S	2.00 m³
1706	1B	3.01 m³
1707	1B	3.01 m³
1708	S	2.00 m³


APARTMENT STORAGE SCHEDULE		
UNIT NUMBER	TYPE	STORAGE
1801	2B+M	4.15 m³
1802	1B+M	3.02 m³
1803	1B+M	3.02 m³
1804	2B+M	4.15 m³
1805	S	2.00 m³
1806	1B	3.01 m³
1807	1B	3.01 m³
1808	S	2.00 m³
1901	2B+M	4.15 m³
1902	1B+M	3.02 m³
1903	1B+M	3.02 m³
1904	2B+M	4.15 m³
1905	S	2.00 m³
1906	1B	3.01 m³
1907	1B	3.01 m³
1908	S	2.00 m³
2001	2B+M	4.15 m³
2002	1B+M	3.02 m³
2003	1B+M	3.02 m³
2004	2B+M	4.15 m³
2005	S	2.00 m³
2006	1B	3.01 m³
2007	1B	3.01 m³
2008	S	2.00 m³
2101	2B+M	4.15 m³
2102	1B+M	3.02 m³
2103	1B+M	3.02 m³
2104	2B+M	4.15 m³
2105	S	2.00 m³
2106	1B	3.01 m³
2107	1B	3.01 m³
2108	S	2.00 m³
2201	2B+M	4.15 m³
2202	1B+M	3.02 m³
2203	1B+M	3.02 m³
2204	2B+M	4.15 m³
2205	S	2.00 m³
2206	1B	3.01 m³
2207	1B	3.01 m³
2208	S	2.00 m³
2301	2B+M	4.15 m³
2302	1B+M	3.02 m³
2303	1B+M	3.02 m³
2304	2B+M	4.15 m³
2305	S	2.00 m³
2306	1B	3.01 m³
2307	1B	3.01 m³
2308	S	2.00 m³
2401	2B+M	4.15 m³
2402	1B+M	3.02 m³
2403	1B+M	3.02 m³
2404	2B+M	4.15 m³
2405	S	2.00 m³
2406	1B	3.01 m³
2407	1B	3.01 m³
2408	S	2.00 m³
2501	2B+M	4.15 m³
2502	1B+M	3.02 m³
2503	1B+M	3.02 m³
2504	2B+M	4.15 m³
2505	S	2.00 m³
2506	1B	3.01 m³
2507	1B	3.01 m³
2508	S	2.00 m³
2601	2B+M	4.15 m³
2602	1B+M	3.02 m³
2603	1B+M	3.02 m³
2604	2B+M	4.15 m³
2605	S	2.00 m³
2606	1B	3.01 m³
2607	1B	3.01 m³
2608	S	2.00 m³
2701	2B+M	4.15 m³
2702	1B+M	3.02 m³
2703	1B+M	3.02 m³
2704	2B+M	4.15 m³
2705	S	2.00 m³
2706	1B	3.01 m³
2707	1B	3.01 m³
2708	S	2.00 m³
2801	2B+M	4.15 m³
2802	1B+M	3.06 m³
2803	1B+M	3.06 m³
2804	2B+M	4.15 m³
2805	S	2.00 m³
2806	S	2.00 m³
2901	2B+M	4.10 m³
2902	1B+M	3.07 m³
2903	1B+M	3.07 m³
2904	2B+M	4.10 m³
2905	S	2.02 m³
2906	1B+S	4.02 m³
2907	1B+S	4.02 m³
2908	S	2.02 m³
3001	2B+M	4.10 m³
3002	1B+M	3.07 m³
3003	1B+M	3.07 m³
3004	2B+M	4.10 m³
3005	S	2.02 m³
3006	1B+S	4.02 m³
3007	1B+S	4.02 m³
3008	S	2.02 m³
3101	2B+M	4.10 m³
3102	1B+M	3.07 m³
3103	1B+M	3.07 m³
3104	2B+M	4.10 m³
3105	S	2.02 m³
3106	1B+S	4.02 m³
3107	1B+S	4.02 m³
3108	S	2.02 m³

APARTMENT STORAGE SCHEDULE		
UNIT NUMBER	TYPE	STORAGE
3201	2B+M	4.10 m³
3202	1B+M	3.07 m³
3203	1B+M	3.07 m³
3204	2B+M	4.10 m³
3205	S	2.02 m³
3206	1B+S	4.02 m³
3207	1B+S	4.02 m³
3208	S	2.02 m³
3301	2B+M	4.10 m³
3302	1B+M	3.07 m³
3303	1B+M	3.07 m³
3304	2B+M	4.10 m³
3305	S	2.02 m³
3306	1B+S	4.02 m³
3307	1B+S	4.02 m³
3308	S	2.02 m³
3401	2B+M	4.10 m³
3402	1B+M	3.07 m³
3403	1B+M	3.07 m³
3404	2B+M	4.15 m³
3405	S	2.02 m³
3406	1B+S	4.02 m³
3407	1B+S	4.02 m³
3408	S	2.02 m³
3501	2B+M	4.10 m³
3502	1B+M	3.07 m³
3503	1B+M	3.07 m³
3504	2B+M	4.10 m³
3505	S	2.02 m³
3506	1B+S	4.02 m³
3507	1B+S	4.02 m³
3508	S	2.02 m³
3601	2B+M	4.10 m³
3602	1B+M	3.07 m³
3603	1B+M	3.07 m³
3604	2B+M	4.10 m³
3605	S	2.02 m³
3606	1B	3.01 m³
3607	1B	3.01 m³
3608	S	2.02 m³
3701	2B+M	4.10 m³
3702	1B+M	3.07 m³
3703	1B+M	3.07 m³
3704	2B+M	4.10 m³
3705	S	2.02 m³
3706	1B+S	4.02 m³
3707	1B+S	4.02 m³
3708	S	2.02 m³
3801	2B+M	4.10 m³
3802	1B+M	3.07 m³
3803	1B+M	3.07 m³
3804	2B+M	4.10 m³
3805	S	2.02 m³
3806	1B+S	4.02 m³
3807	1B+S	4.02 m³
3808	S	2.02 m³
3901	2B	5.64 m³
3902	2B	5.24 m³
3903	2B	5.24 m³
3904	2B	5.64 m³
3905	2B+M	4.01 m³
3906	2B+M	4.01 m³
4001	2B	5.64 m³
4002	2B	5.24 m³
4003	2B	5.24 m³
4004	2B	5.64 m³
4005	2B+M	4.01 m³
4006	2B+M	4.01 m³
4101	2B	5.64 m³
4102	2B	5.24 m³
4103	2B	5.24 m³
4104	2B	5.64 m³
4105	2B+M	4.01 m³
4106	2B+M	4.01 m³
4201	2B	5.64 m³
4202	2B	5.24 m³
4203	2B	5.24 m³
4204	2B	5.64 m³
4205	2B+M	4.01 m³
4206	2B+M	4.01 m³
4301	2B	5.64 m³
4302	2B	5.24 m³
4303	2B	5.24 m³
4304	2B	5.64 m³
4305	2B+M	4.01 m³
4306	2B+M	4.01 m³
4401	2B	5.64 m³
4402	2B	5.24 m³
4403	2B	5.24 m³
4404	2B	5.64 m³
4405	2B+M	4.01 m³
4406	2B+M	4.01 m³
4501	2B	5.64 m³
4502	2B	5.24 m³
4503	2B	5.24 m³
4504	2B	5.64 m³
4505	2B+M	4.01 m³
4506	2B+M	4.01 m³
4601	2B	5.64 m³
4602	2B	5.24 m³
4603	2B	5.24 m³
4604	2B	5.64 m³
4605	2B+M	4.01 m³
4606	2B+M	4.01 m³
4701	2B	5.64 m³
4702	2B	5.24 m³
4703	2B	5.24 m³
4704	2B	5.64 m³
4705	2B+M	4.01 m³
4706	2B+M	4.01 m³


APARTMENT STORAGE SCHEDULE		
UNIT NUMBER	TYPE	STORAGE
4801	2B	5.64 m³
4802	2B	5.24 m³
4803	2B	5.24 m³
4804	2B	5.64 m³
4805	2B+M	4.01 m³
4806	2B+M	4.01 m³
4901	2B	5.64 m³
4902	2B	5.24 m³
4903	2B	5.24 m³
4904	2B	5.64 m³
4905	2B+M	4.01 m³
4906	2B+M	4.01 m³
5001	2B	5.64 m³
5002	2B	5.24 m³
5003	2B	5.24 m³
5004	2B	5.64 m³
5005	2B+M	4.01 m³
5006	2B+M	4.01 m³
5101	2B	5.64 m³
5102	2B	5.24 m³
5103	2B	5.24 m³
5104	2B	5.64 m³
5105	2B+M	4.01 m³
5106	2B+M	4.01 m³
5201	2B+M	4.04 m³
5202	1B+M	3.51 m³
5203	1B+M	3.51 m³
5204	2B+M	4.04 m³
5205	S	2.02 m³
5301	3B	5.37 m³
5302	3B	6.50 m³
5303	3B	5.37 m³
5304	2B+M	4.06 m³
5305	2B+M	4.06 m³
5401	3B	5.37 m³
5402	3B	6.50 m³
5403	3B	5.37 m³
5404	2B+M	4.06 m³
5405	2B+M	4.06 m³
5501	3B	5.37 m³
5502	3B	6.50 m³
5503	3B	5.37 m³
5504	2B+M	4.06 m³
5505	2B+M	4.06 m³
5601	3B	5.37 m³
5602	3B	6.50 m³
5603	3B	5.37 m³
5604	2B+M	4.06 m³
5605	2B+M	4.06 m³
5701	3B	5.37 m³
5702	3B	6.50 m³
5703	3B	5.37 m³
5704	2B+M	4.06 m³
5705	2B+M	4.06 m³
5801	3B	5.37 m³
5802	3B	6.50 m³
5803	3B	5.37 m³
5804	2B+M	4.06 m³
5805	2B+M	4.06 m³
5901	3B	5.37 m³
5903	3B	5.37 m³
5904	2B+M	4.06 m³
5905	2B+M	4.06 m³



Key Plan:

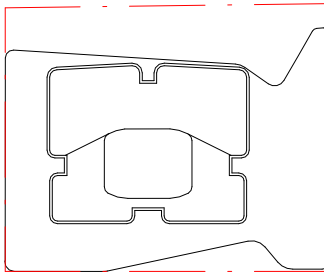

HASSALL STREET

 

Drawing Disclaimer:
Do not scale from drawings.
Verify all dimensions on site before commencing work.
Copying or reproduction of this drawing is strictly prohibited without the consent of PTW Architects

Note
PTW takes no responsibility for external building elements. Anything connected with any design, materials selection, construction or installation of any cladding, facade or external building element must be checked by and remains the responsibility of others, including suitably qualified experts as may be required.

A STATE SIGNIFICANT DEVELOPMENT APPLICATION ISSUE

Rev Amendment

PTW 21.04.2022

By Chk*
Reg.
Arch

Consultants
Design Confidence
E-Lab
FCAD
Gardner Group
Webber Design
ADP Consulting
Think Planners
Positive Traffic
Windtech

Client

GURNER™
GROUP

GQ Hassall Street Pty Ltd
3 Goldman Lane, Double Bay, NSW 2028

Architect
PTW Architects
Level 11, 88 Phillip Street
Sydney NSW 2000 Australia
T +61 2 9232 5877
ptw.com.au

Peddie Thorp & Walker P/L
ABN 23 000 454 624
trading as PTW Architects

NSW Nominated Architects
S Parsons Architect No.6098
D Jones Architect No.4778

0 1 2 5 8m
@ A1 1: 100

Project PA030501
12 Hassall St
12 Hassall St, Parramatta

Status
DEVELOPMENT APPLICATION


Title
B-GENERAL ARRANGEMENT PLANS
BASEMENT LEVEL 6 FLOOR PLAN

Drawing Number


DA-10-0300

Revision


A

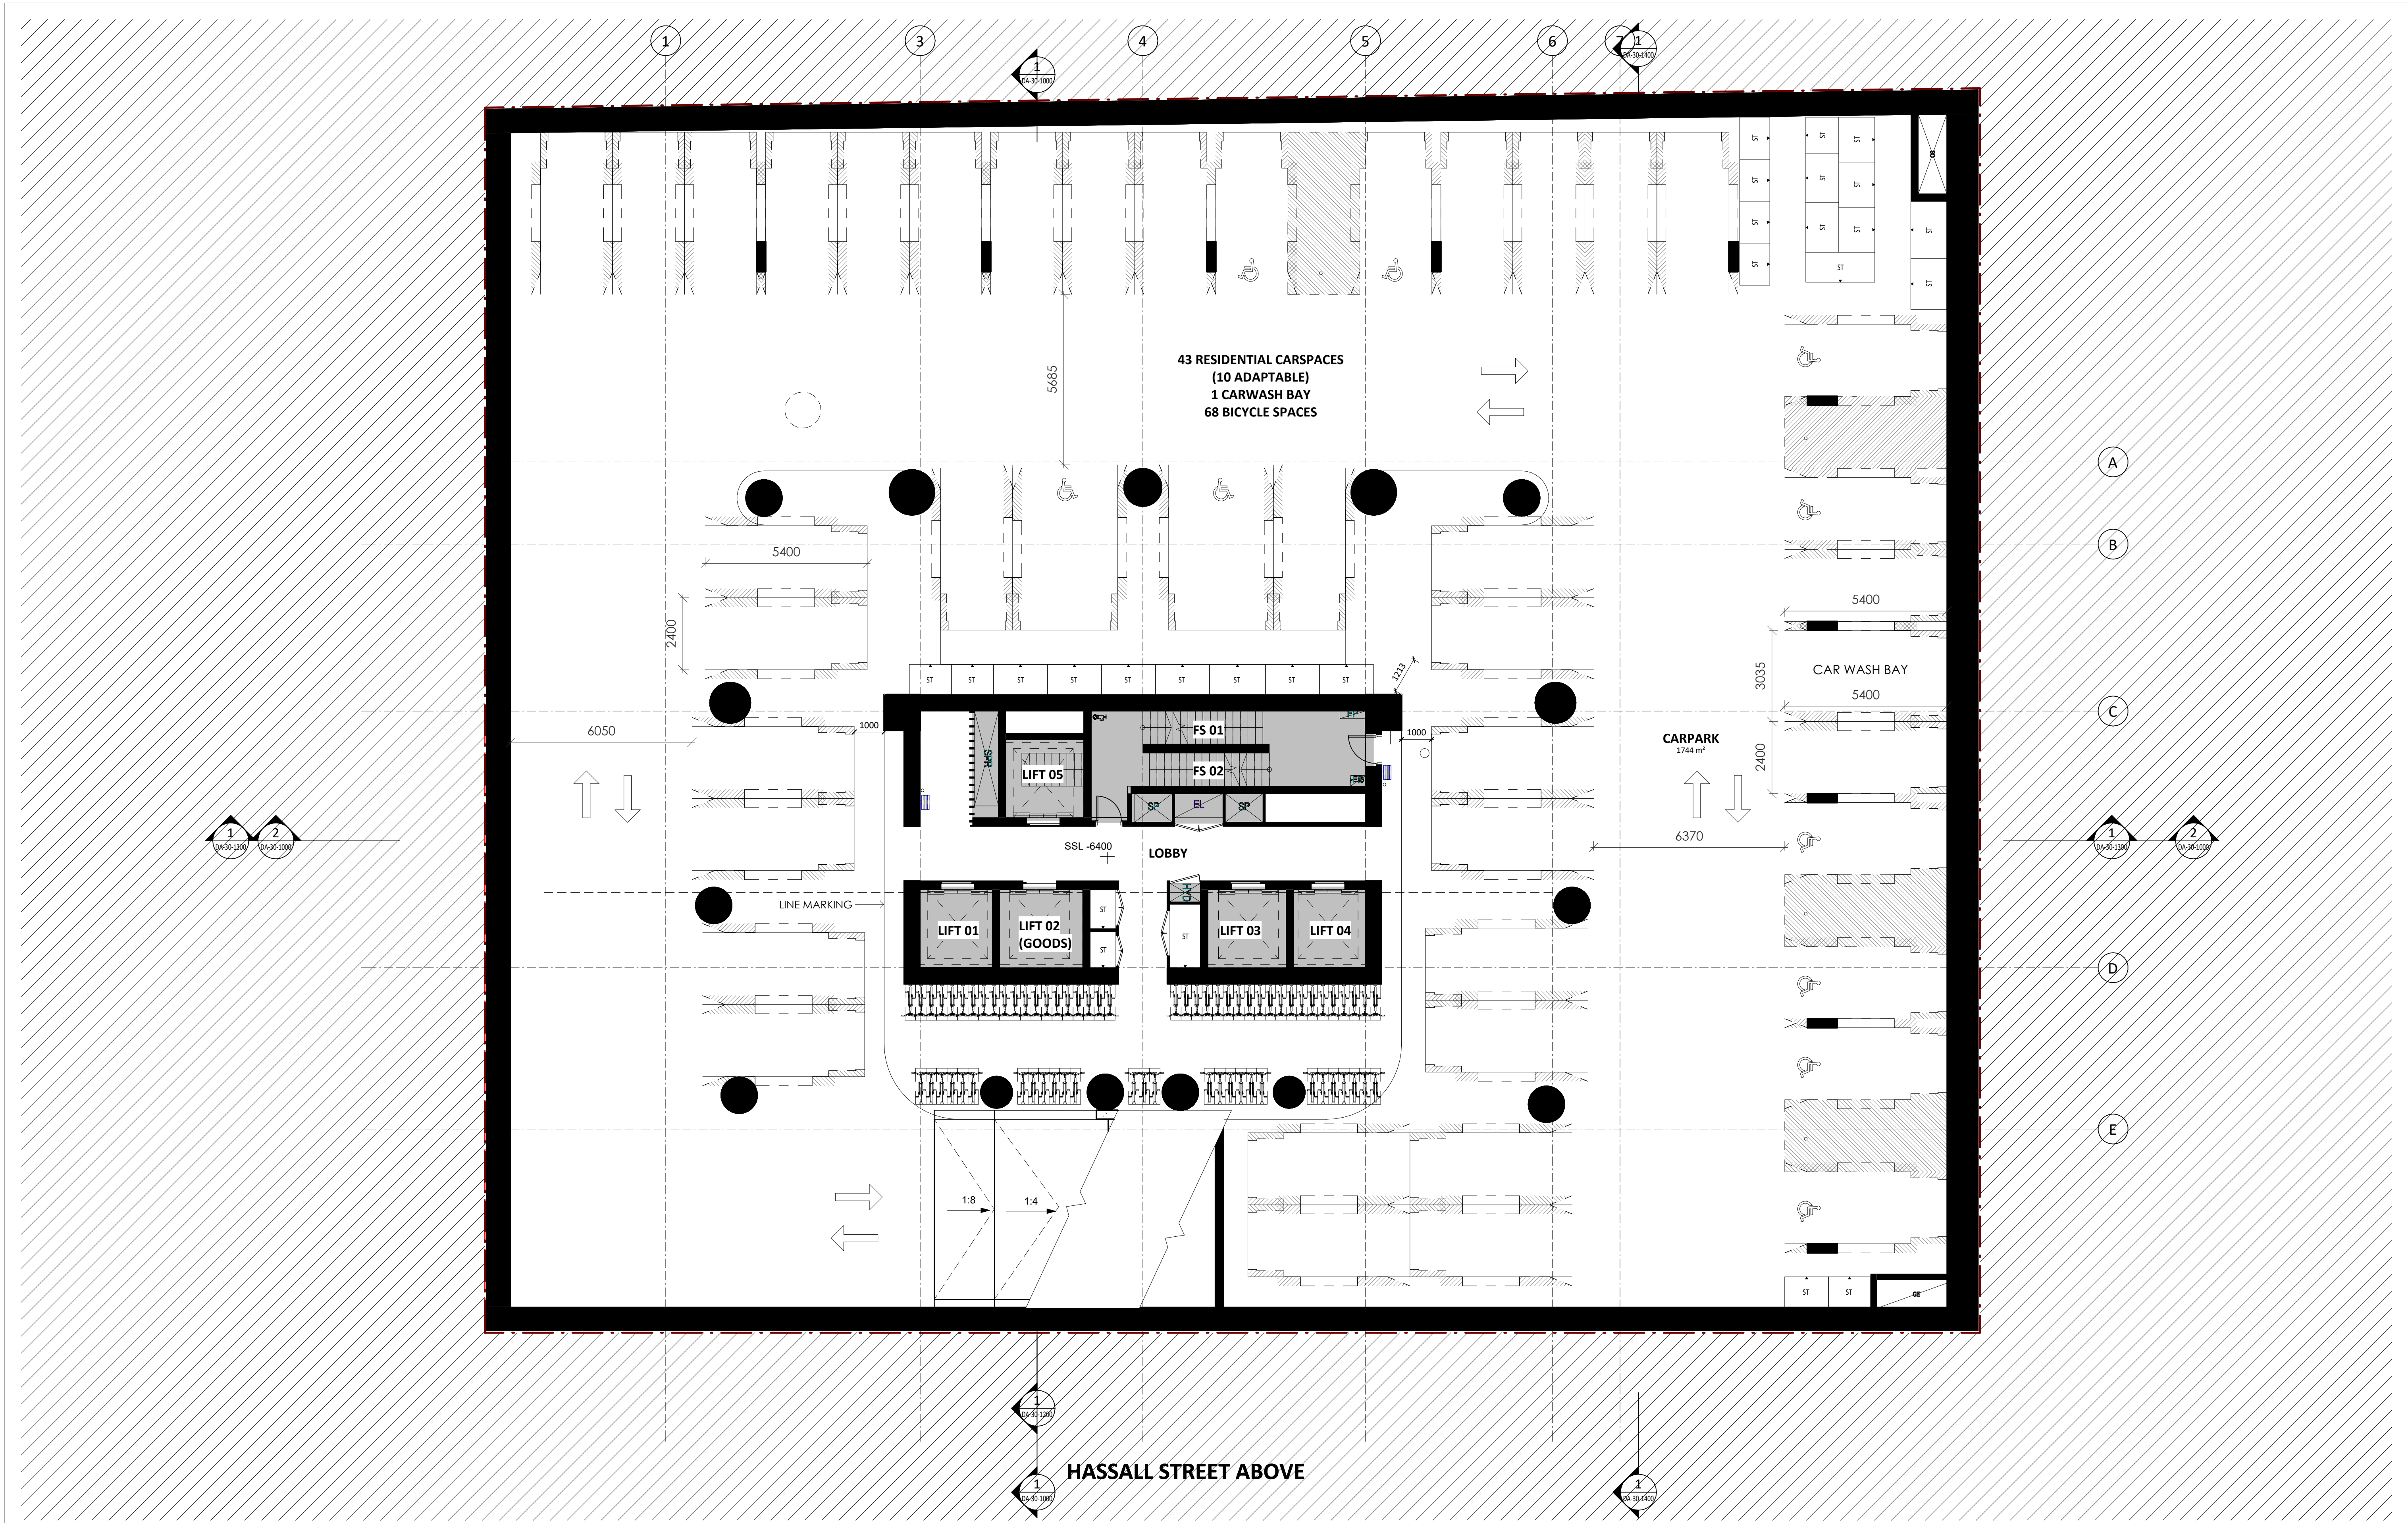

Key Plan:

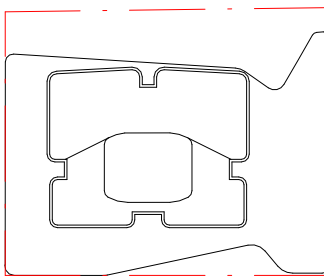

HASSALL STREET

 

Drawing Disclaimer:
Do not scale from drawings.
Verify all dimensions on site before commencing work.
Copying or reproduction of this drawing is strictly prohibited without the consent of PTW Architects

Note
PTW takes no responsibility for external building elements. Anything connected with any design, materials selection, construction or installation of any cladding, facade or external building element must be checked by and remains the responsibility of others, including suitably qualified experts as may be required.

A STATE SIGNIFICANT DEVELOPMENT APPLICATION ISSUE

Rev Amendment

PTW 21.04.2022

By Chk*
Reg. Arch

Consultants
Design Confidence
E-Lab
FCAD
Gardner Group
Webber Design
ADP Consulting
Think Planners
Positive Traffic
Windtech

Client

GURNER™
GROUP

GQ Hassall Street Pty Ltd
3 Goldman Lane, Double Bay, NSW 2028

Architect
PTW Architects
Level 11, 88 Phillip Street
Sydney NSW 2000 Australia
T +61 2 9232 5877
ptw.com.au

Peddie Thorp & Walker P/L
ABN 23 000 454 624
trading as PTW Architects

NSW Nominated Architects
S Parsons Architect No. 6098
D Jones Architect No. 4778

PTW

0 1 2 5 8m
@ A1 1:100

Project PA030501
12 Hassall St
12 Hassall St, Parramatta

Status
DEVELOPMENT APPLICATION


Title
B-GENERAL ARRANGEMENT PLANS
BASEMENT LEVEL 5 FLOOR PLAN

Drawing Number



DA-10-0400

Revision

A

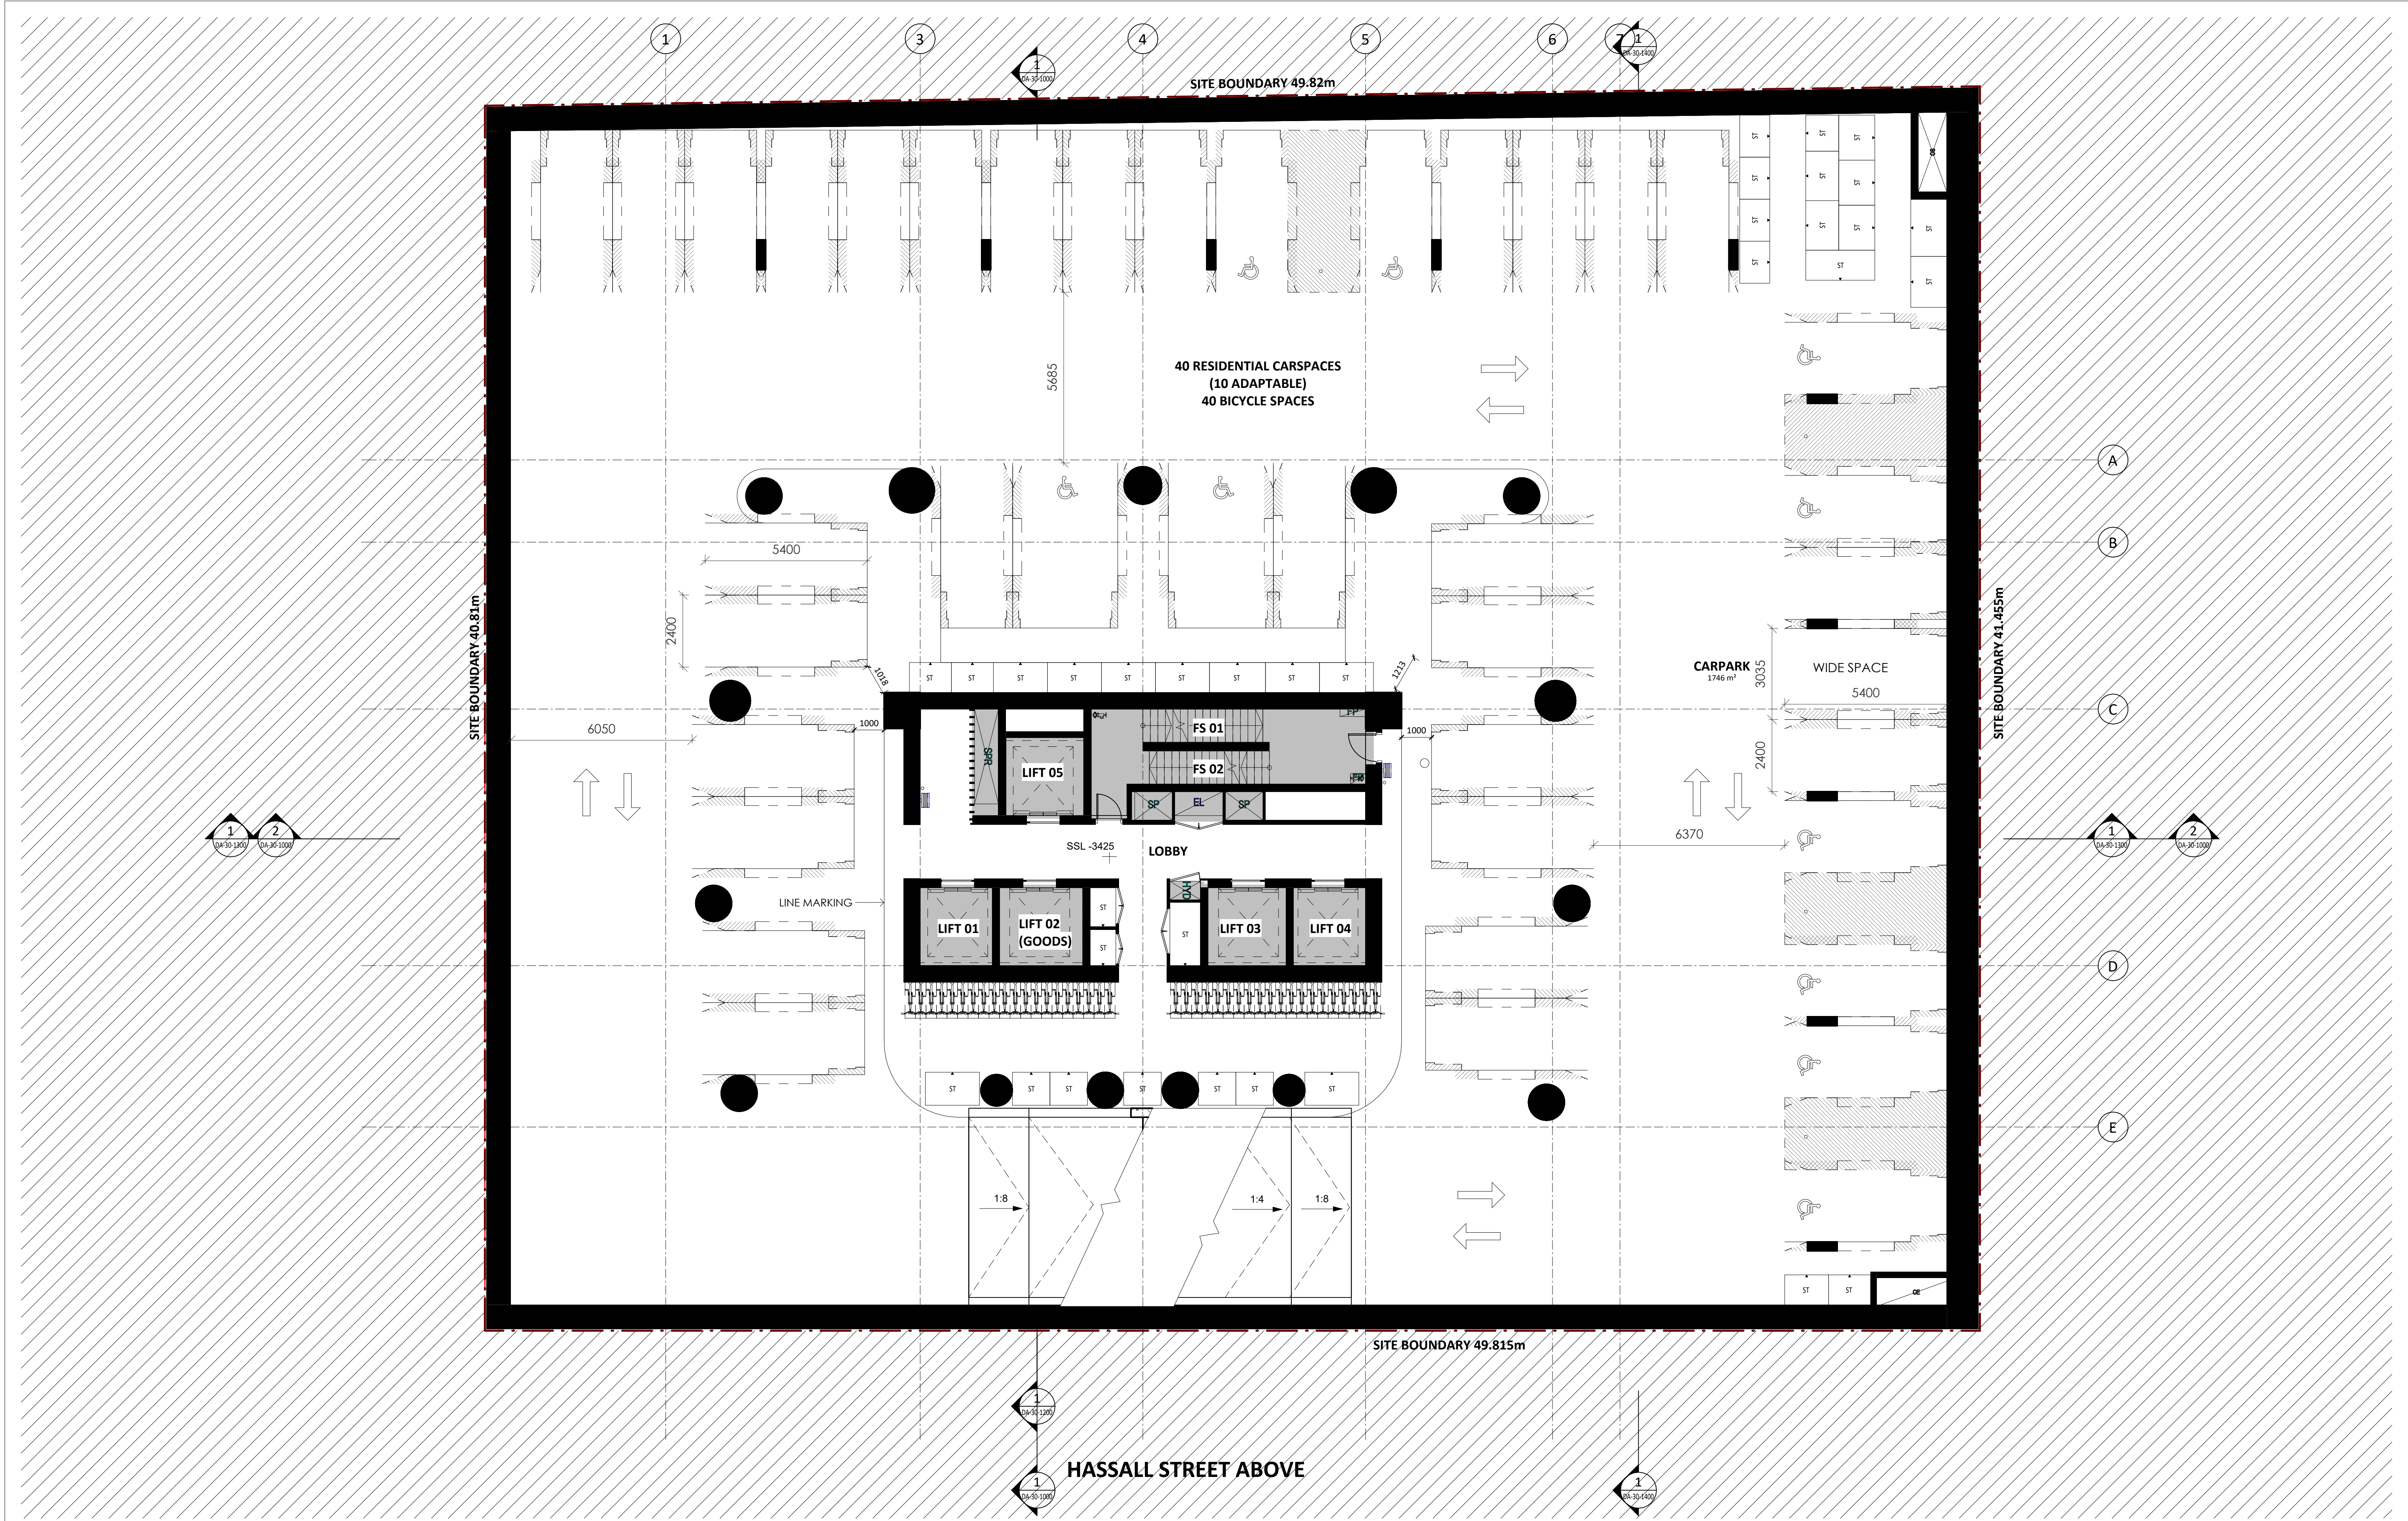

Key Plan:

 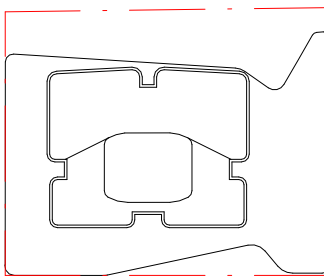

Drawing Disclaimer:
Do not scale from drawings.
Verify all dimensions on site before commencing work.
Copying or reproduction of this drawing is strictly prohibited without the consent of PTW Architects

Note
PTW takes no responsibility for external building elements. Anything connected with any design, materials selection, construction or installation of any cladding, facade or external building element must be checked by and remains the responsibility of others, including suitably qualified experts as may be required.

A STATE SIGNIFICANT DEVELOPMENT APPLICATION ISSUE

Rev Amendment

PTW 21.04.2022

By Chk* Reg. Arch Date

Consultants
Design Confidence
E-Lab
FCAD
Gardner Group
Webber Design
ADP Consulting
Think Planners
Positive Traffic
Windtech

Client

GURNER™
GROUP

GQ Hassall Street Pty Ltd
3 Goldman Lane, Double Bay, NSW 2028

Architect
PTW Architects
Level 11, 88 Phillip Street
Sydney NSW 2000 Australia
T +61 2 9232 5877
ptw.com.au

Peddie Thorp & Walker P/L
ABN 23 000 454 624
trading as PTW Architects

NSW Nominated Architects
S Parsons Architect No.6098
D Jones Architect No.4778

PTW

@ A1 1 : 100

Project PA030501
12 Hassall St
12 Hassall St, Parramatta

Status
DEVELOPMENT APPLICATION


Title
B-GENERAL ARRANGEMENT PLANS
BASEMENT LEVEL 4 FLOOR PLAN

Drawing Number



DA-10-0500

Revision

A

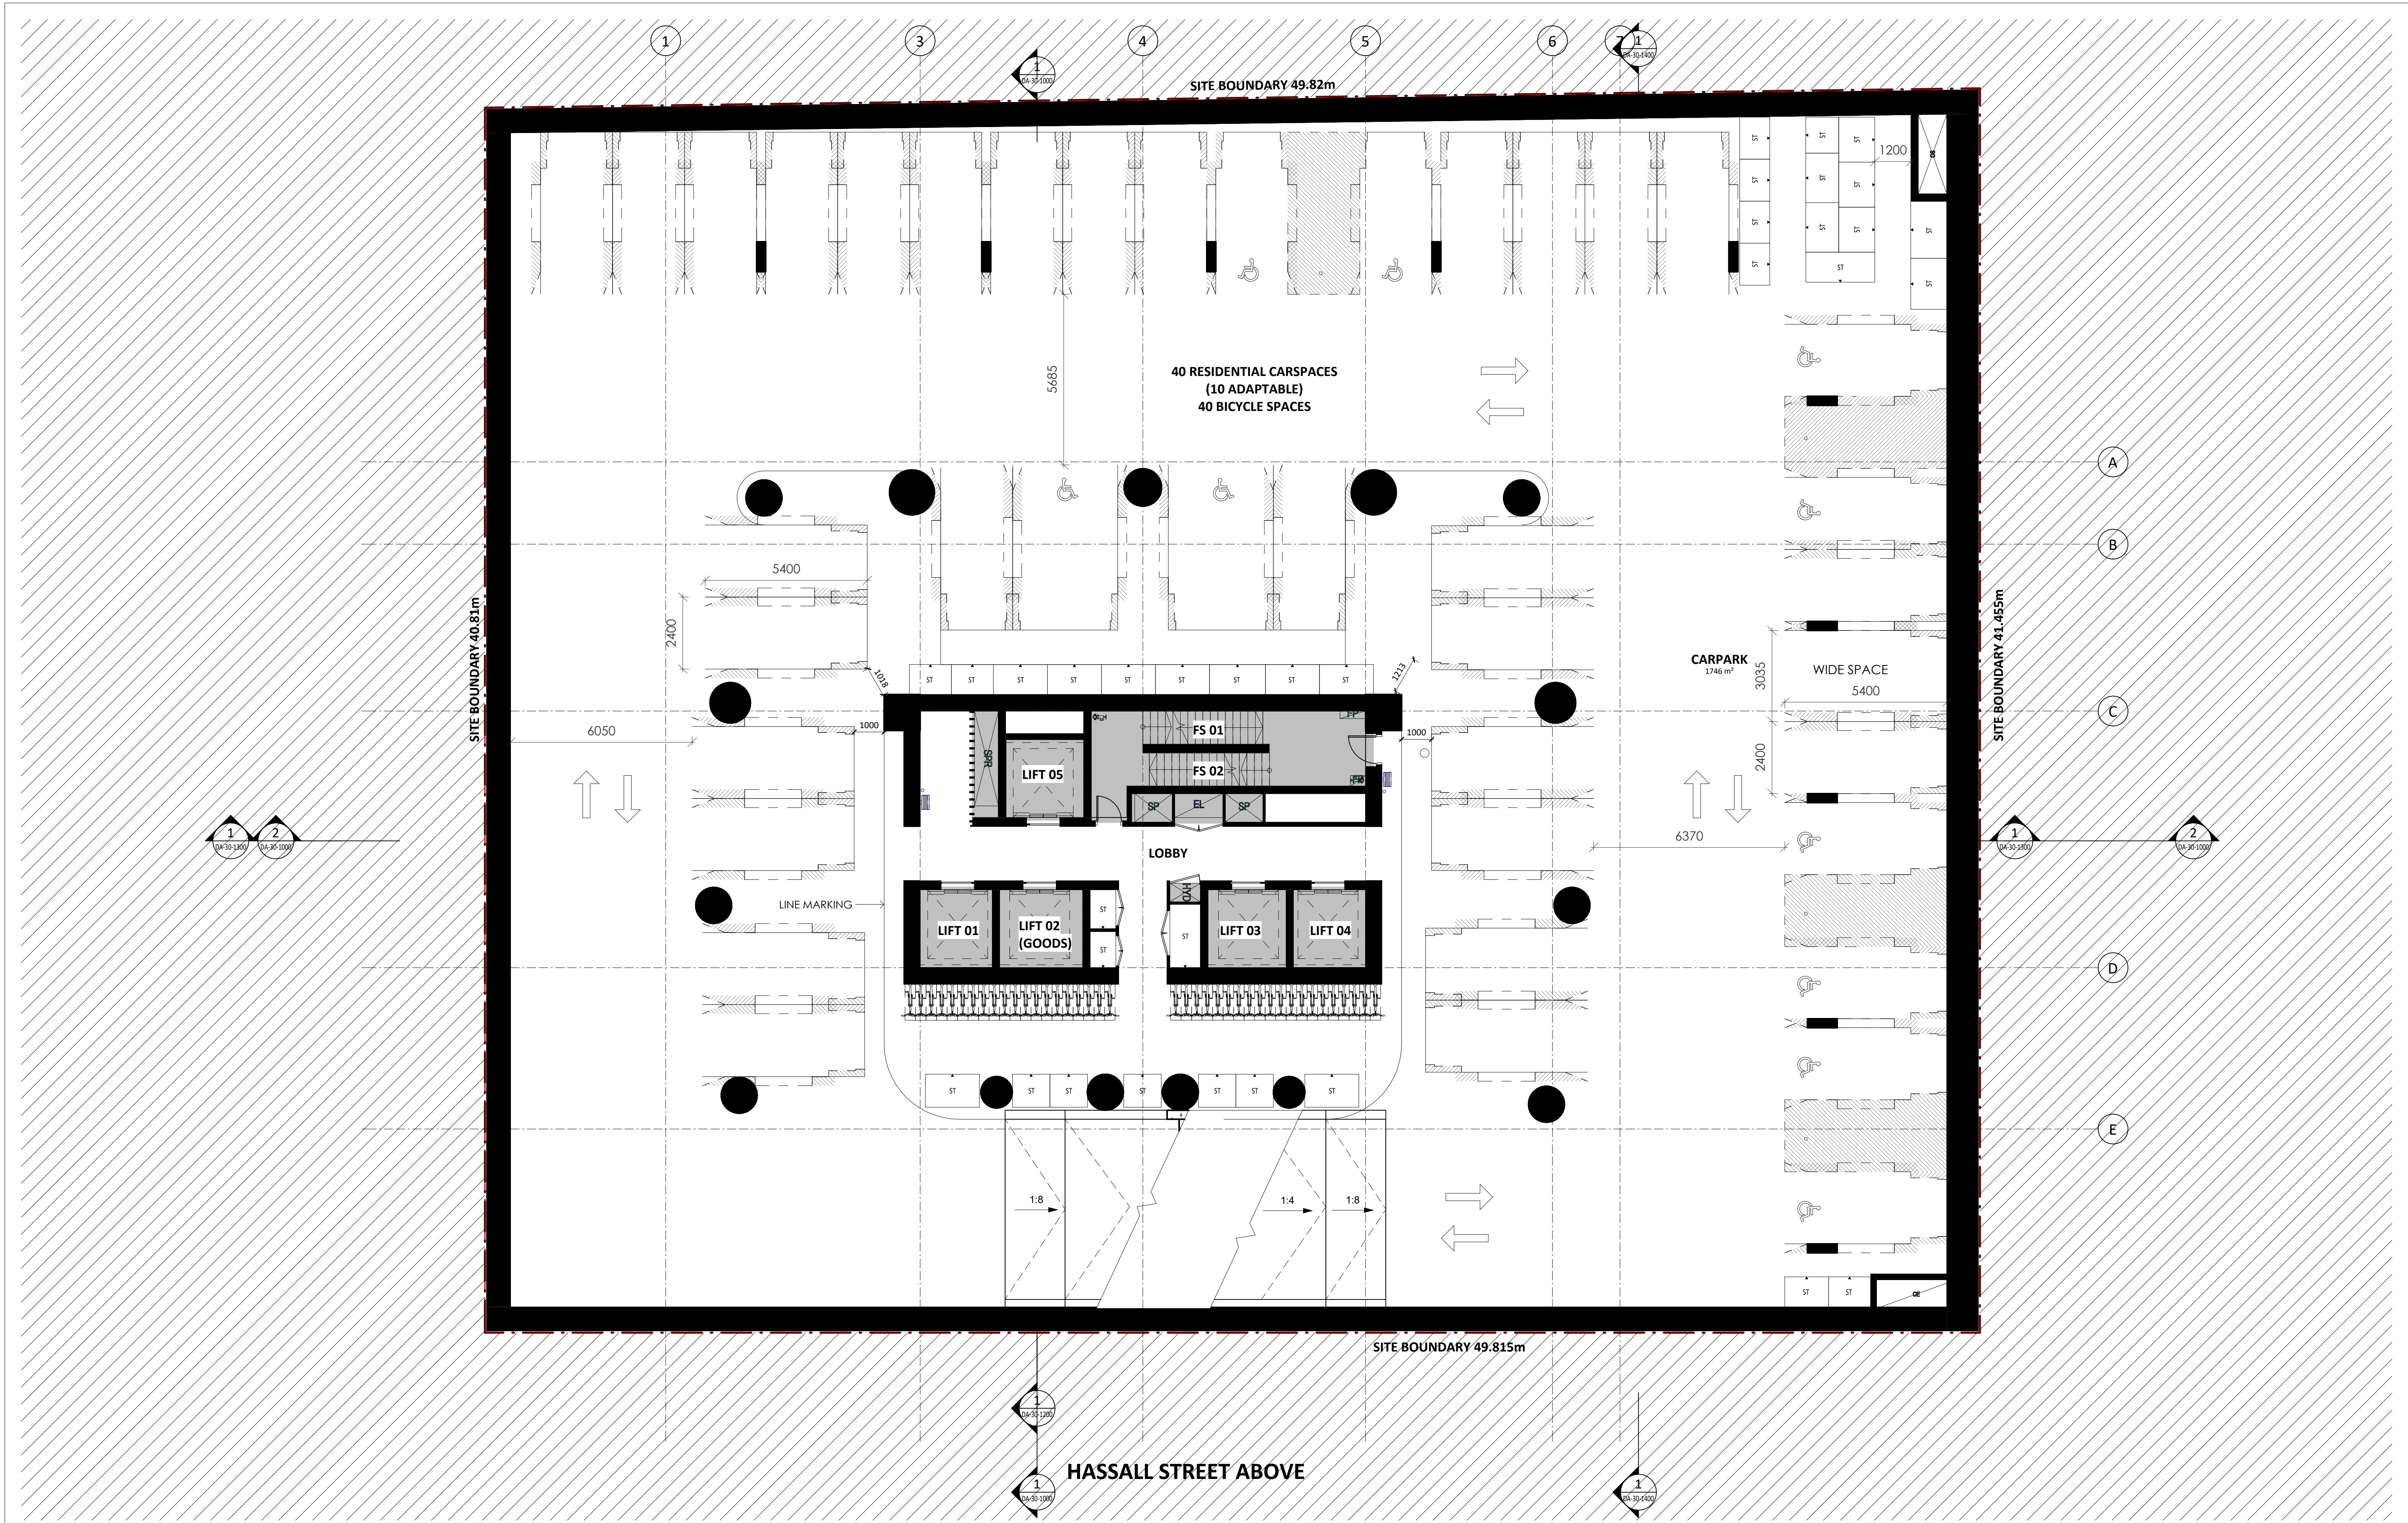

Key Plan:

 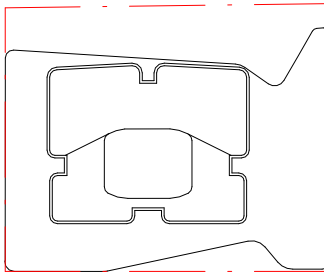

Drawing Disclaimer:
Do not scale from drawings.
Verify all dimensions on site before commencing work.
Copying or reproduction of this drawing is strictly prohibited without the consent of PTW Architects

Note
PTW takes no responsibility for external building elements. Anything connected with any design, materials selection, construction or installation of any cladding, facade or external building element must be checked by and remains the responsibility of others, including suitably qualified experts as may be required.

A STATE SIGNIFICANT DEVELOPMENT APPLICATION ISSUE

Rev Amendment

PTW 21.04.2022

By Chk* Date
Reg. Arch

Consultants
Design Confidence
E-Lab
FCAD
Gardner Group
Webber Design
ADP Consulting
Think Planners
Positive Traffic
Windtech

Client

GURNER™
GROUP

GQ Hassall Street Pty Ltd
3 Goldman Lane, Double Bay, NSW 2028

Architect
PTW Architects
Level 11, 88 Phillip Street
Sydney NSW 2000 Australia
T +61 2 9232 5877
ptw.com.au

Peddie Thorp & Walker P/L
ABN 23 000 454 624
trading as PTW Architects

NSW Nominated Architects
S Parsons Architect No.6098
D Jones Architect No.4778

PTW

0 1 2 5 8m
@ A1 1:100

Project PA030501
12 Hassall St
12 Hassall St, Parramatta

Status
DEVELOPMENT APPLICATION


Title
B-GENERAL ARRANGEMENT PLANS
BASEMENT LEVEL 3 FLOOR PLAN

Drawing Number



DA-10-0600

Revision

A

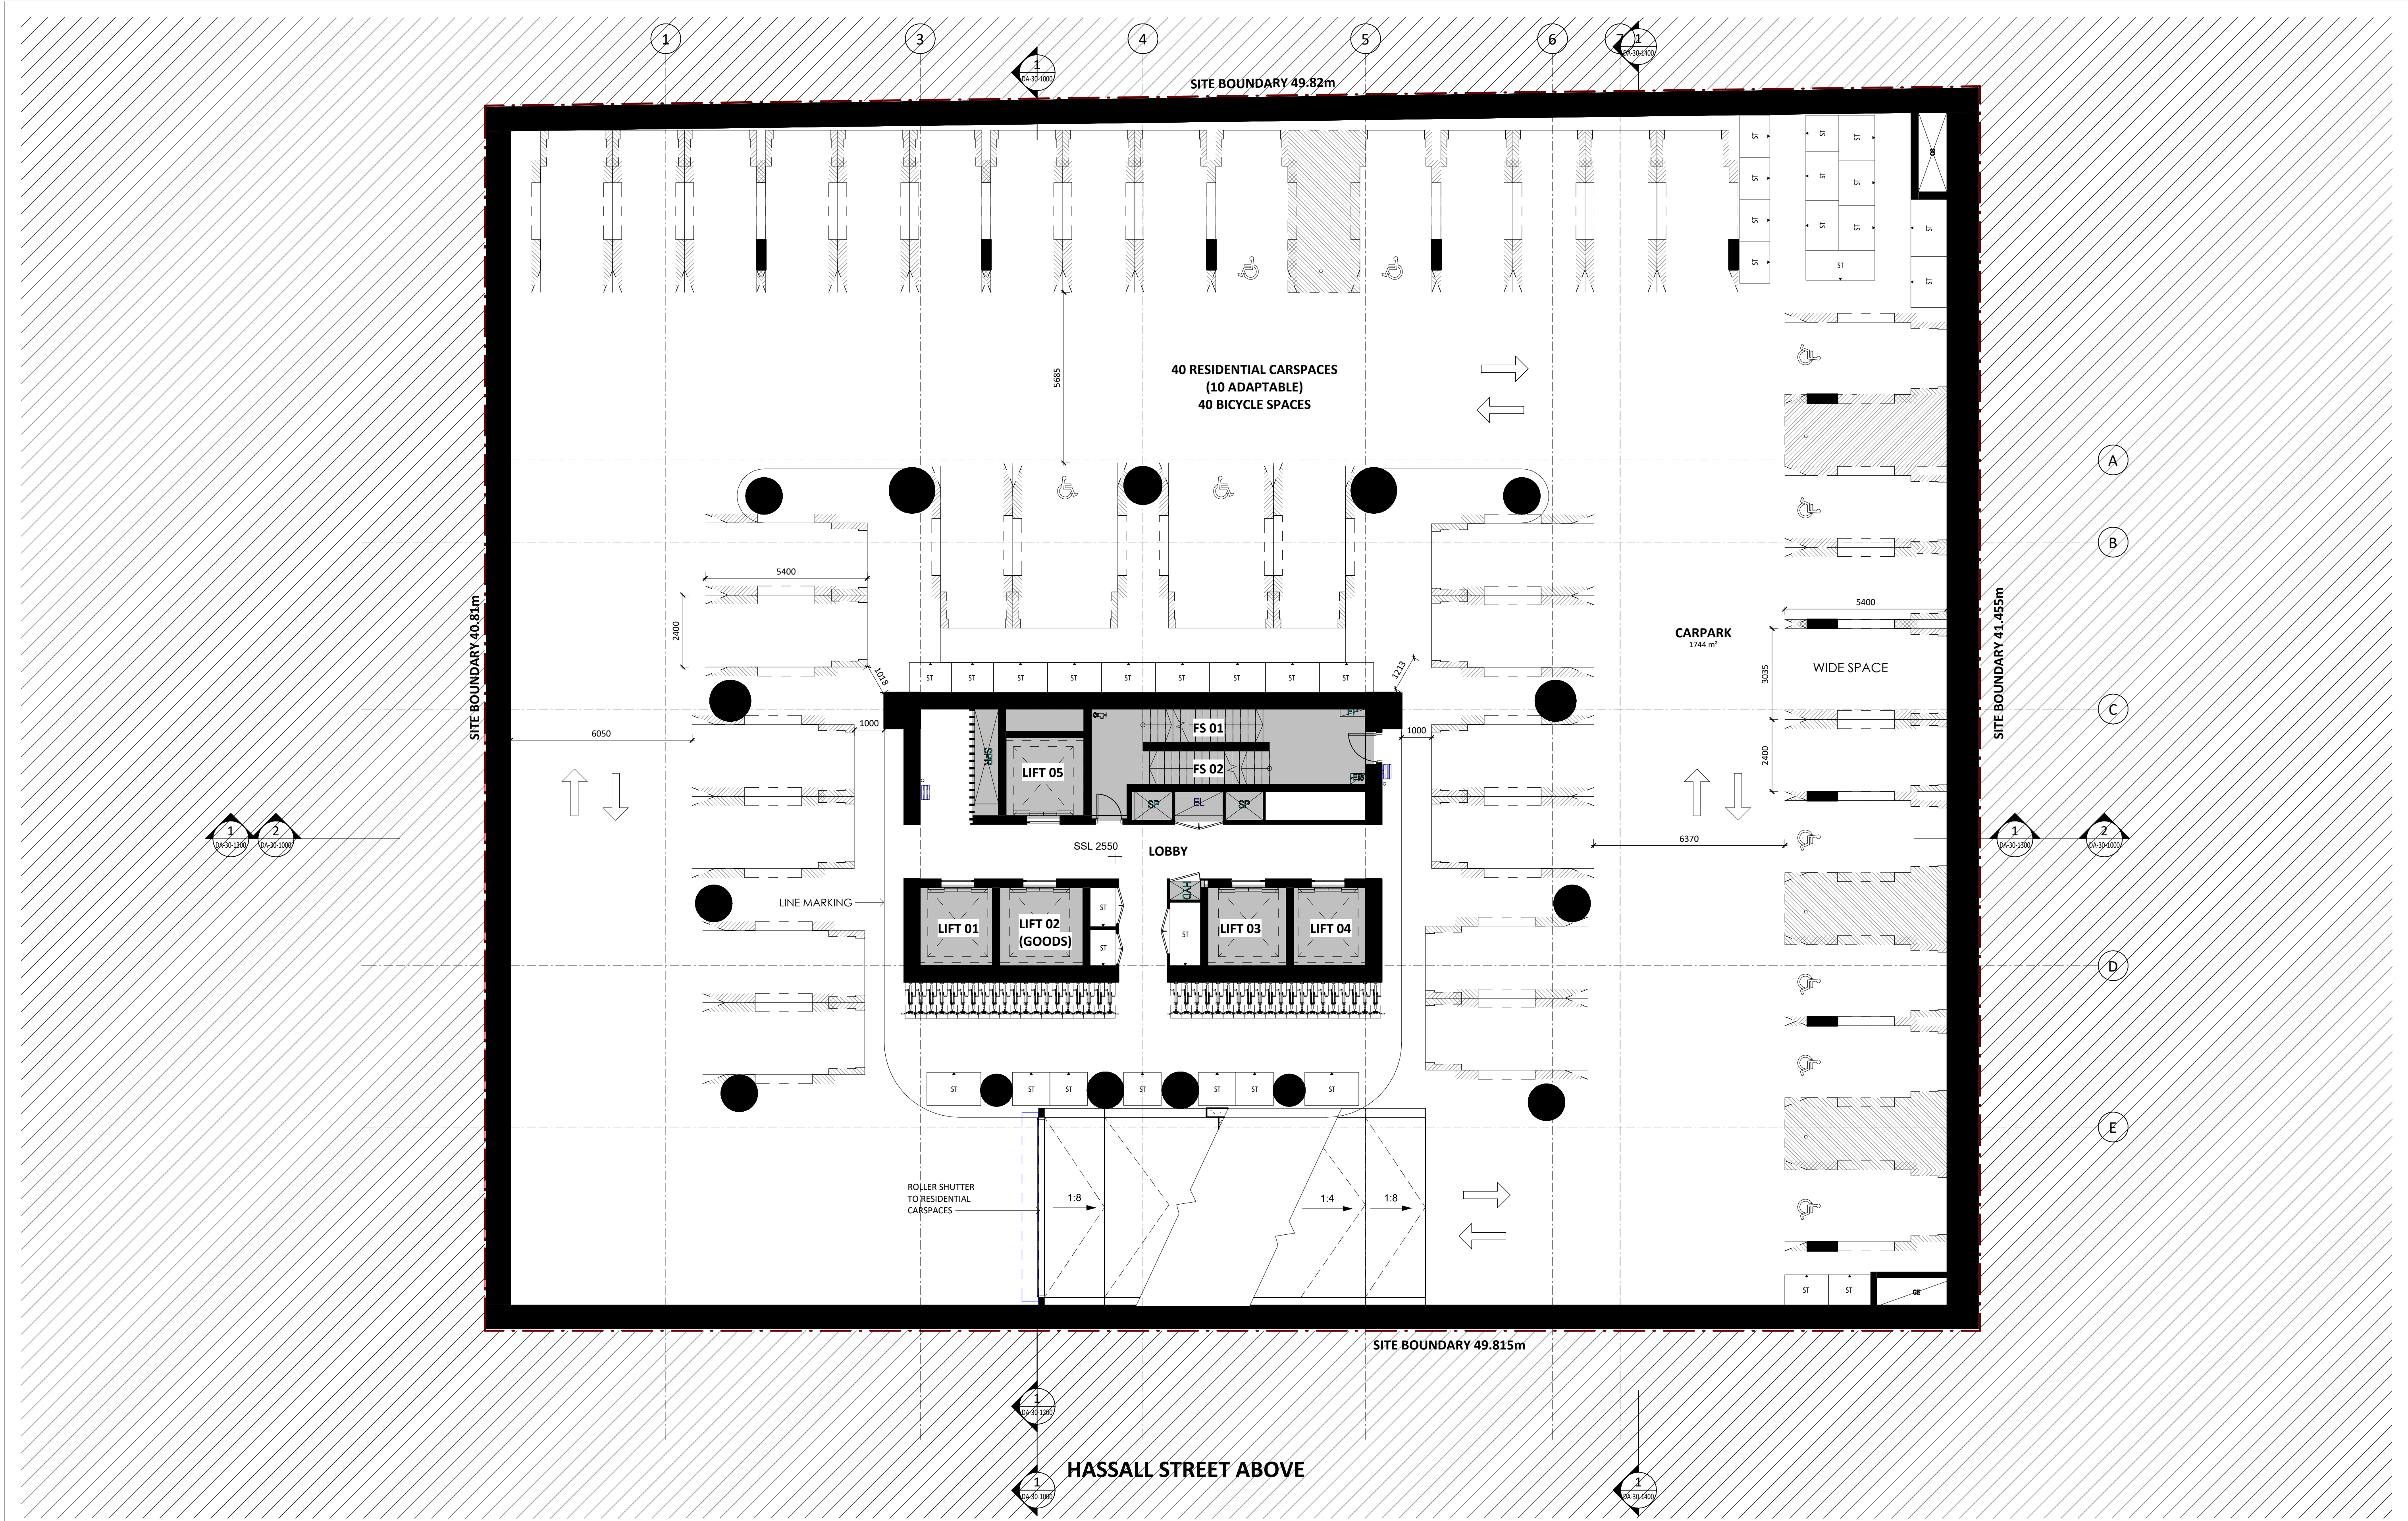

Key Plan:

 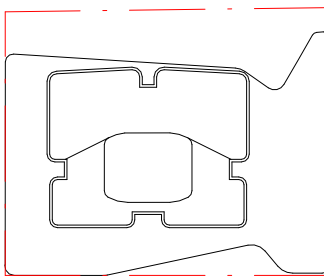

Drawing Disclaimer:
Do not scale from drawings.
Verify all dimensions on site before commencing work.
Copying or reproduction of this drawing is strictly prohibited without the consent of PTW Architects

Note
PTW takes no responsibility for external building elements. Anything connected with any design, materials selection, construction or installation of any cladding, facade or external building element must be checked by and remains the responsibility of others, including suitably qualified experts as may be required.

A STATE SIGNIFICANT DEVELOPMENT APPLICATION ISSUE

Rev Amendment

PTW 21.04.2022

By Chk* Reg. Arch Date

Consultants
Design Confidence
E-Lab
FCAD
Gardner Group
Webber Design
ADP Consulting
Think Planners
Positive Traffic
Windtech

Client

GURNER™
GROUP

GQ Hassall Street Pty Ltd
3 Goldman Lane, Double Bay, NSW 2028

Architect
PTW Architects
Level 11, 88 Phillip Street
Sydney NSW 2000 Australia
T +61 2 9232 5877
ptw.com.au

Peddie Thorp & Walker P/L
ABN 23 000 454 624
trading as PTW Architects

NSW Nominated Architects
S Parsons Architect No.6098
D Jones Architect No.4778

PTW

@ A1 1:100

Project PA030501
12 Hassall St
12 Hassall St, Parramatta

Status
DEVELOPMENT APPLICATION


Title
B-GENERAL ARRANGEMENT PLANS
BASEMENT LEVEL 2 FLOOR PLAN

Drawing Number



DA-10-0700

Revision

A

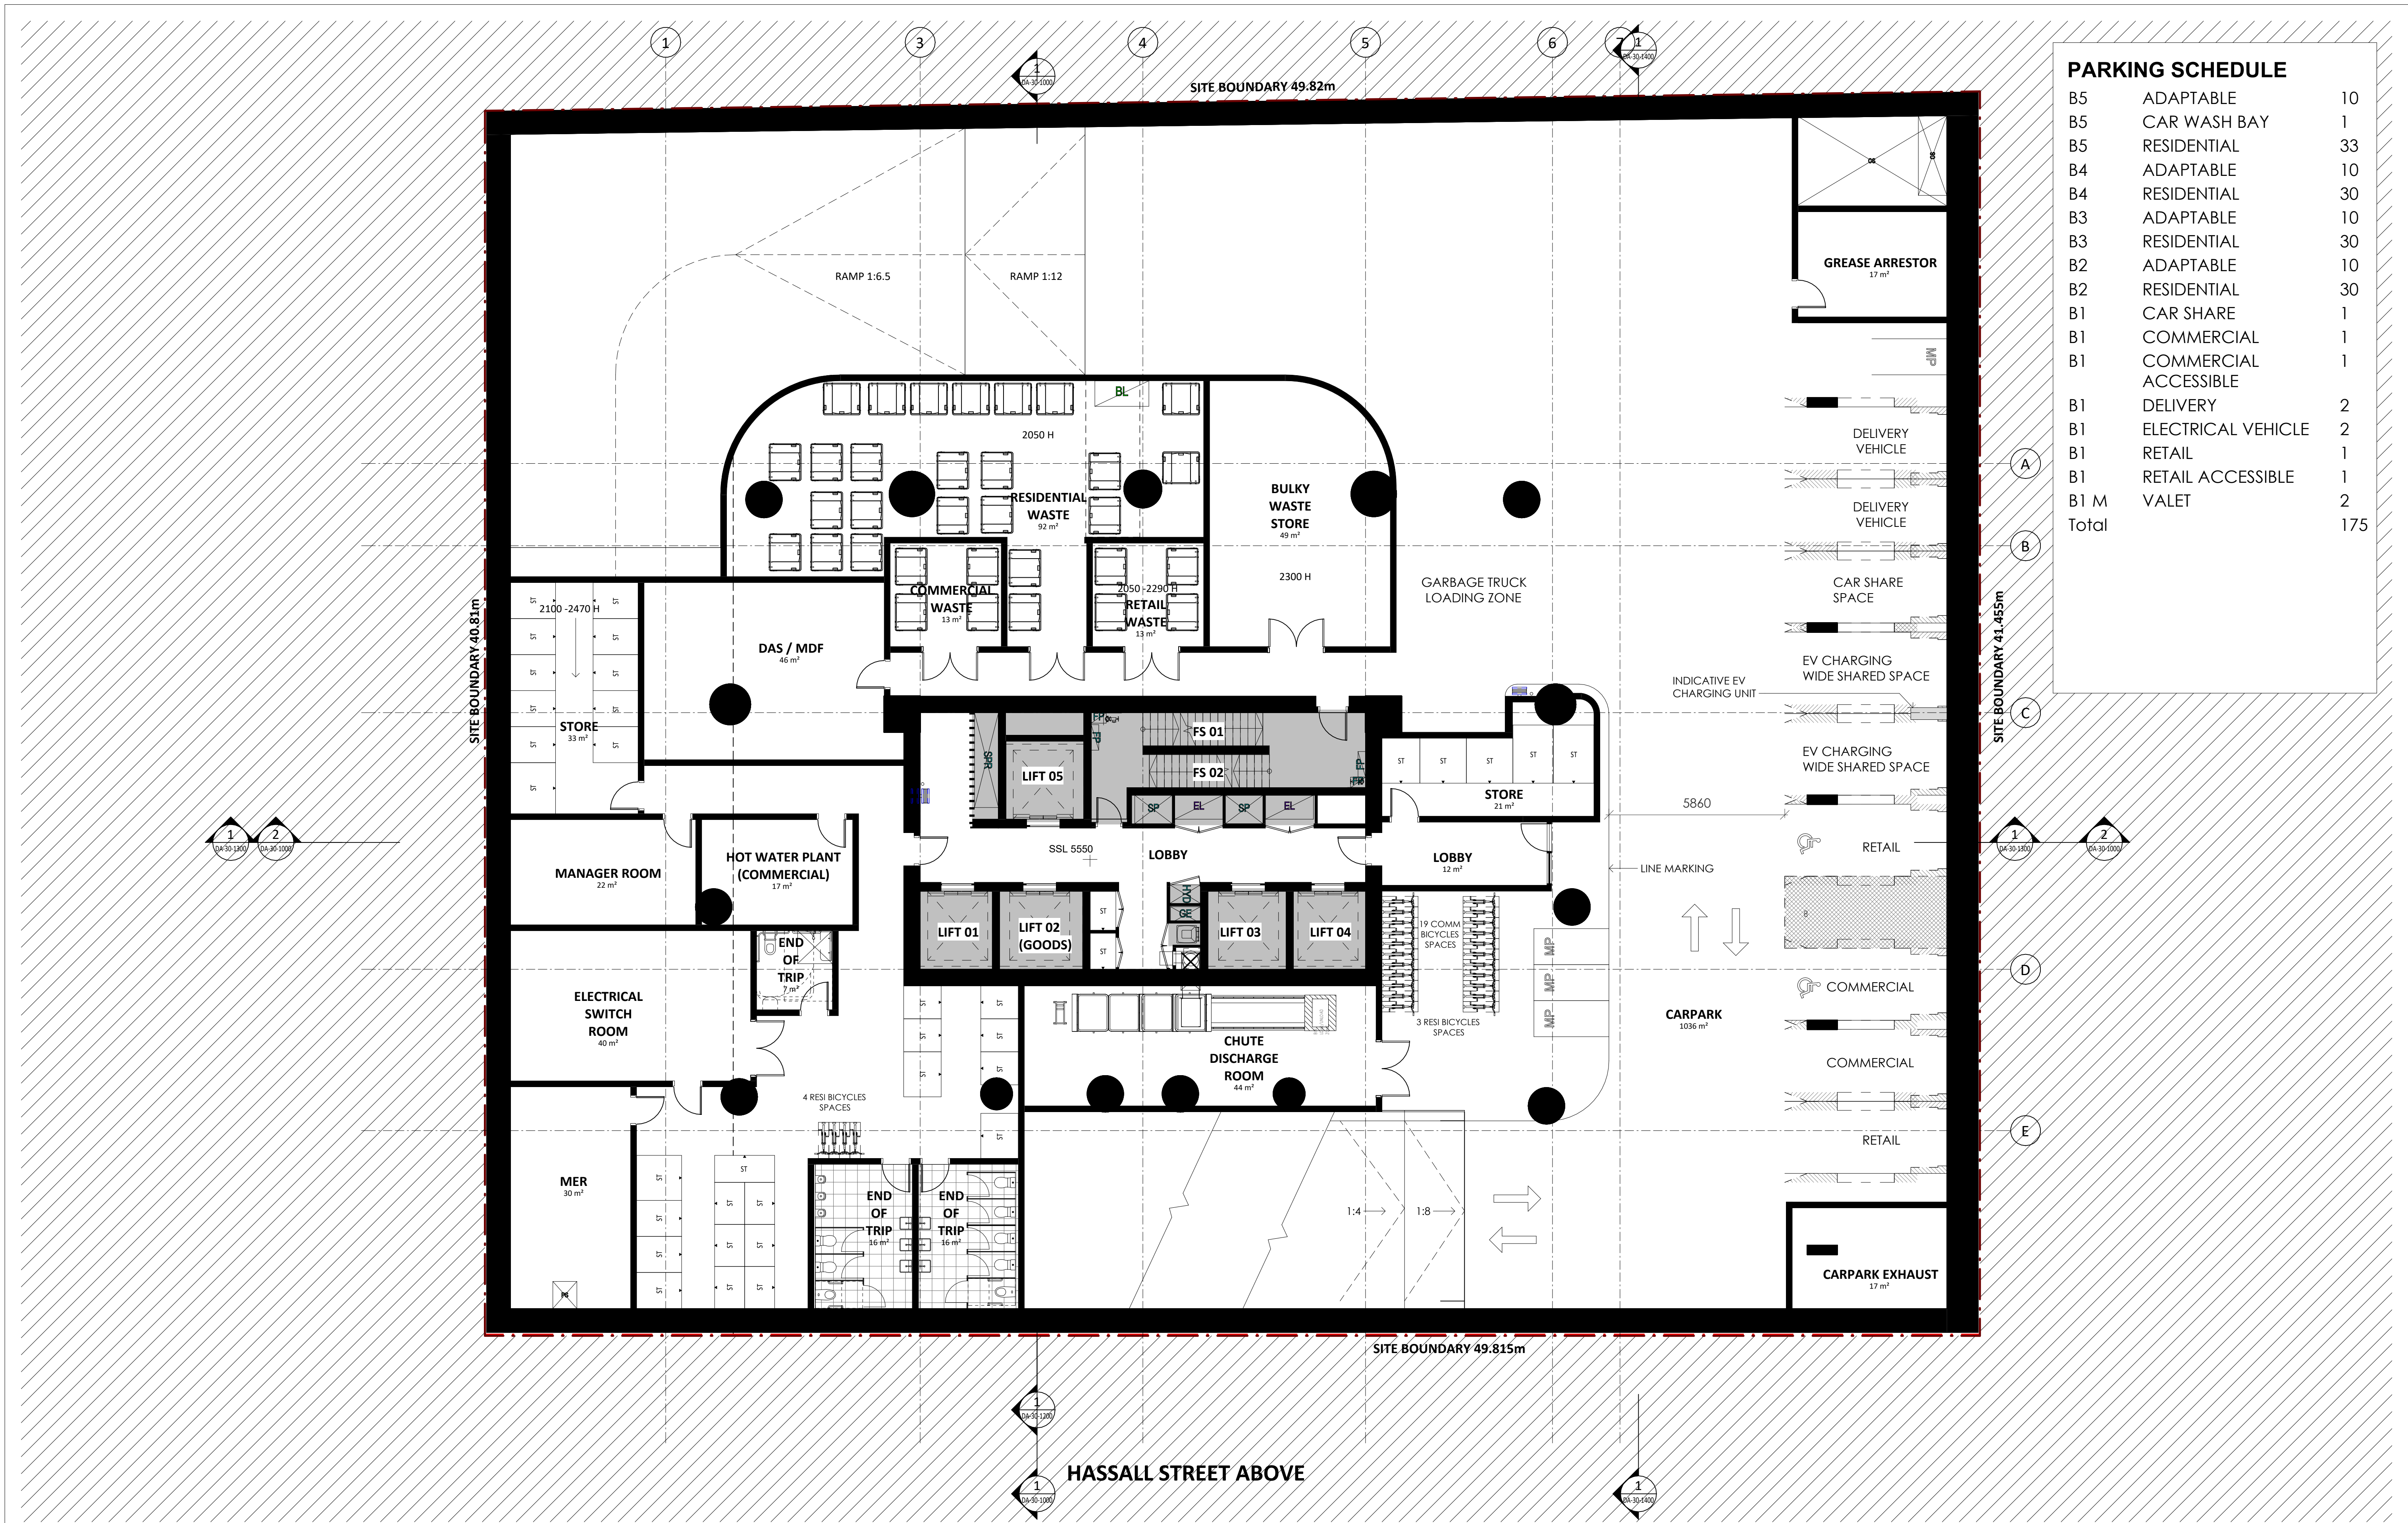

Key Plan:

 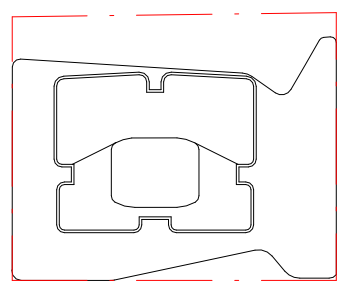

Drawing Disclaimer:
Do not scale from drawings.
Verify all dimensions on site before commencing work.
Copying or reproduction of this drawing is strictly prohibited without the consent of PTW Architects

Note
PTW takes no responsibility for external building elements. Anything connected with any design, materials selection, construction or installation of any cladding, facade or external building element must be checked by and remains the responsibility of others, including suitably qualified experts as may be required.

A STATE SIGNIFICANT DEVELOPMENT APPLICATION ISSUE

Rev Amendment

PTW 21.04.2022

By Chk*
Reg. Arch

Consultants
Design Confidence
E-Lab
FCAD
Gardner Group
Webber Design
ADP Consulting
Think Planners
Positive Traffic
Windtech

Client

GURNER™
GROUP

GQ Hassall Street Pty Ltd
3 Goldman Lane, Double Bay, NSW 2028

Architect

PTW Architects
Level 11, 88 Phillip Street
Sydney NSW 2000 Australia
T +61 2 9232 5877
ptw.com.au

Peddie Thorp & Walker P/L
ABN 23 000 454 624
trading as PTW Architects

NSW Nominated Architects
S Parsons Architect No.0098
D Jones Architect No.4778

PTW

@ A1 1:100

Project PA030501
12 Hassall St
12 Hassall St, Parramatta

Status
DEVELOPMENT APPLICATION


Title
B-GENERAL ARRANGEMENT PLANS
BASEMENT LEVEL 1 FLOOR PLAN

Drawing Number


DA-10-0800

Revision


A

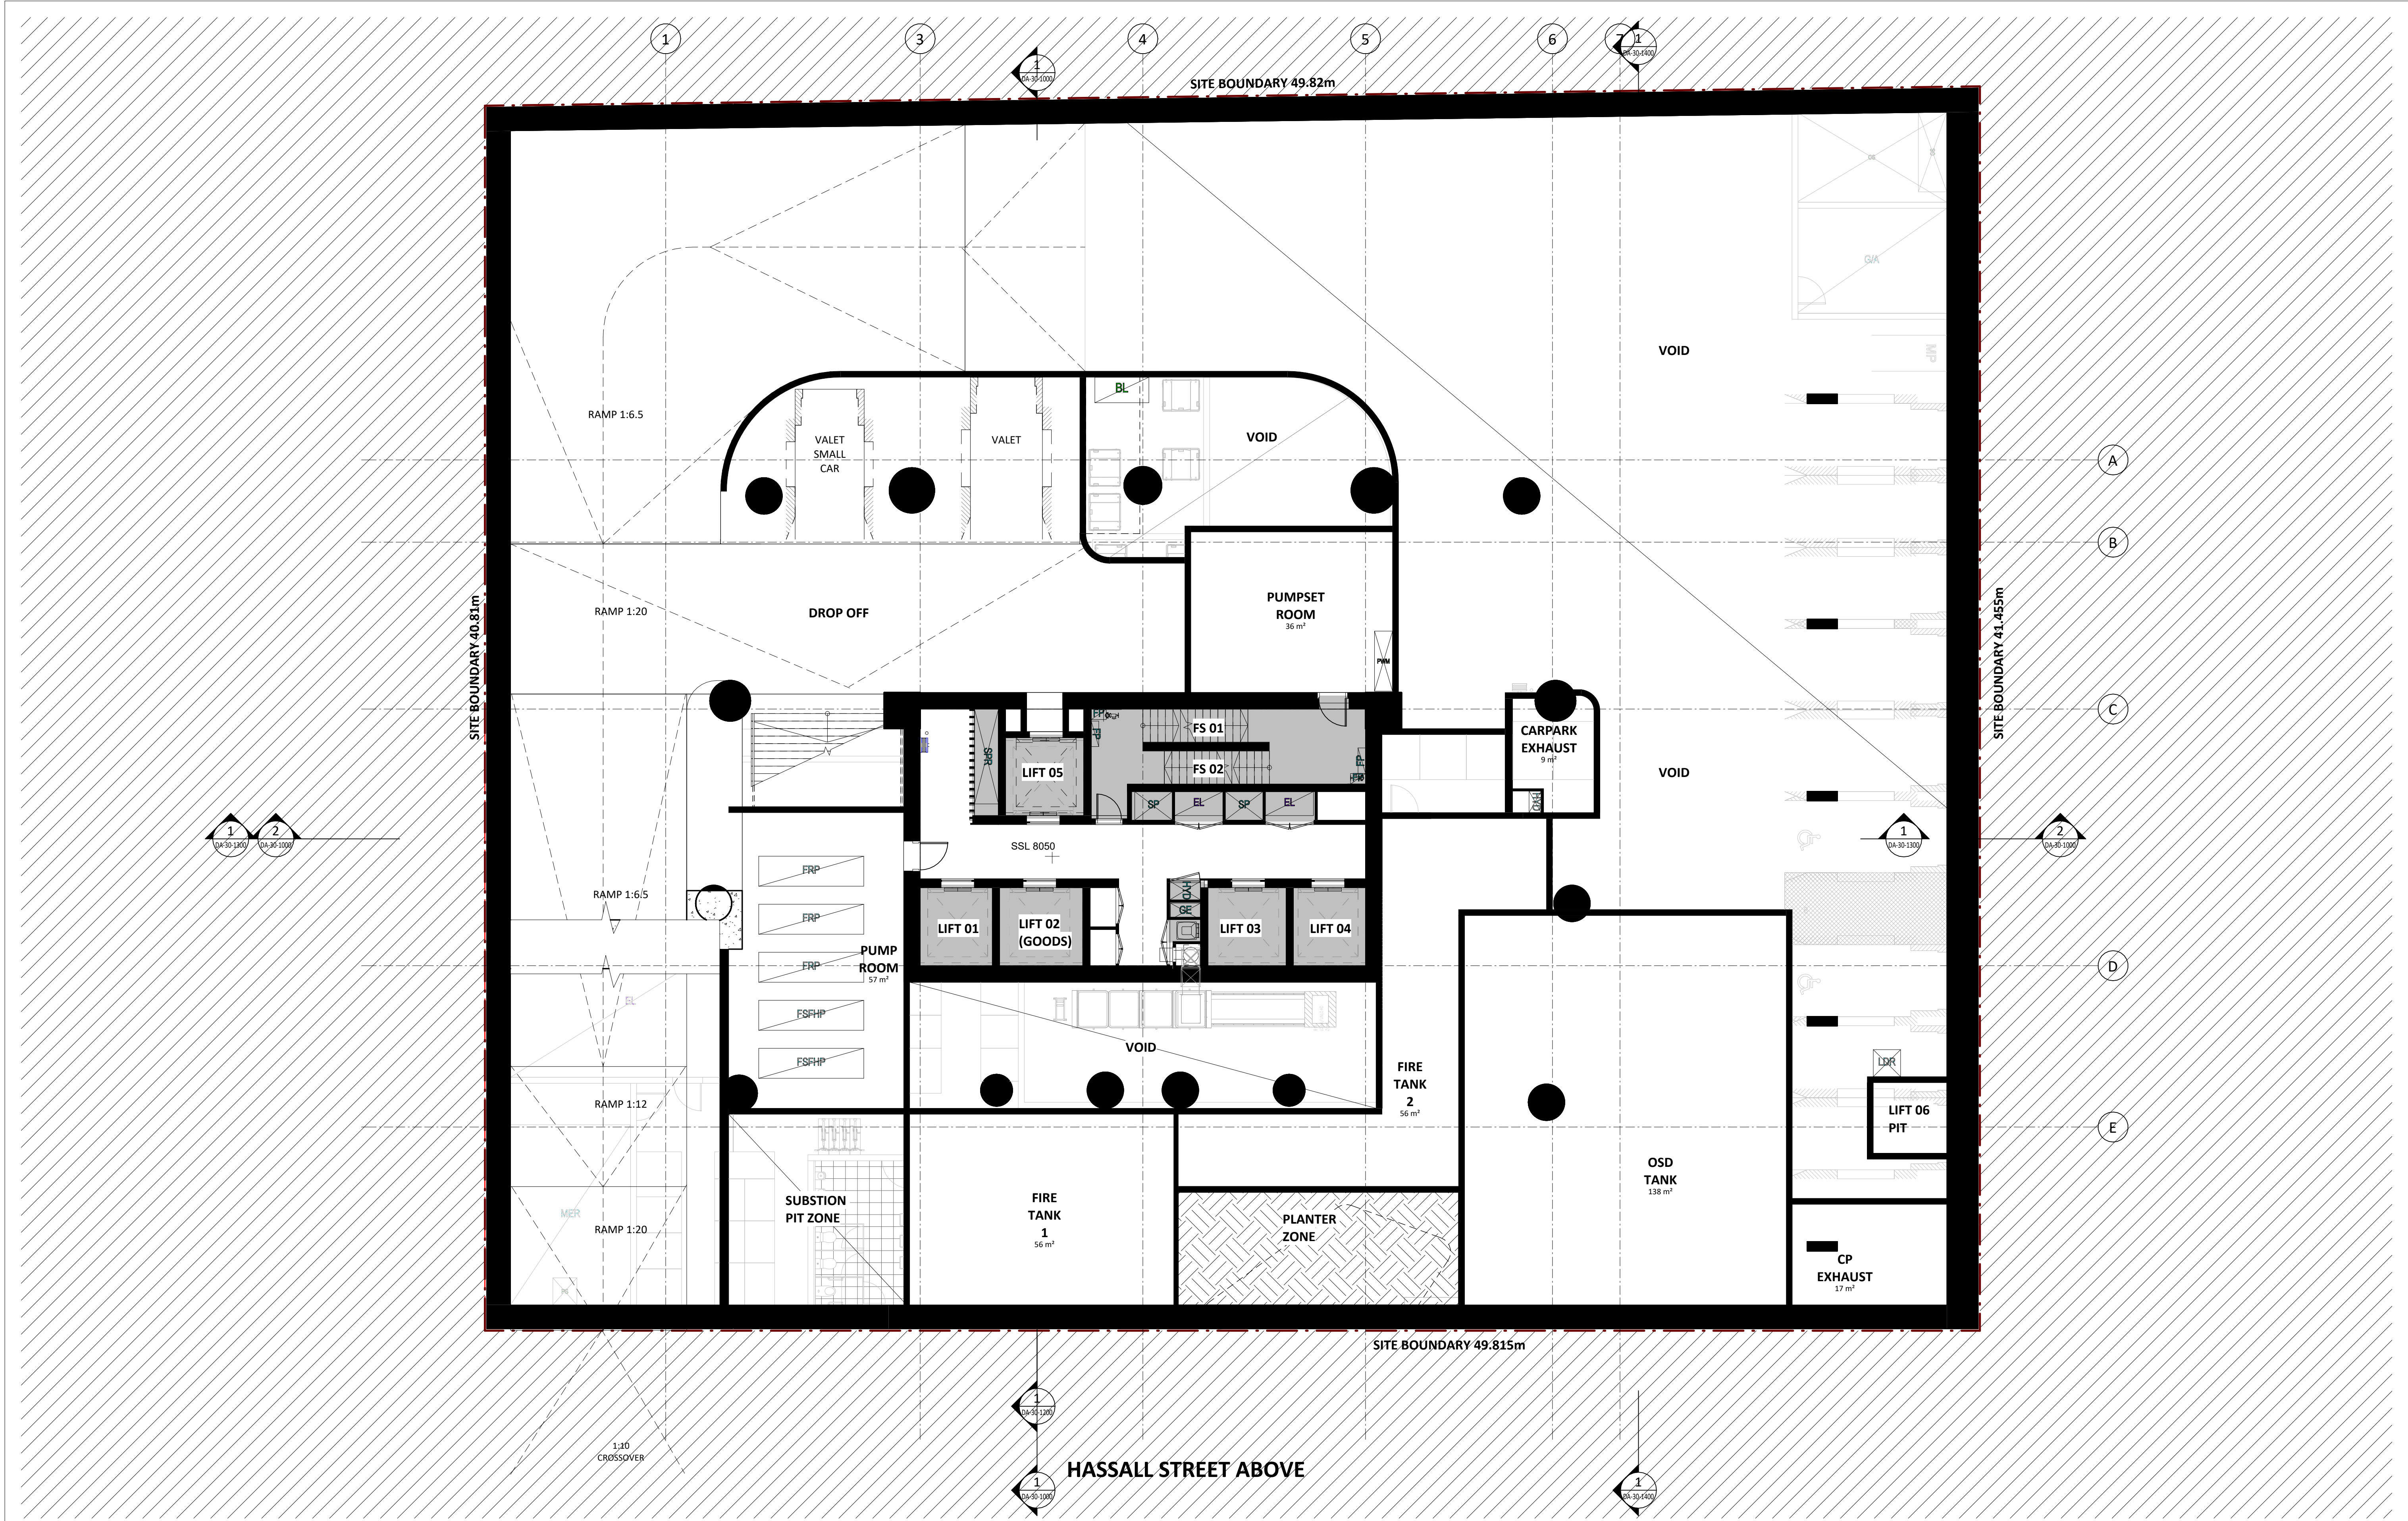

Key Plan:

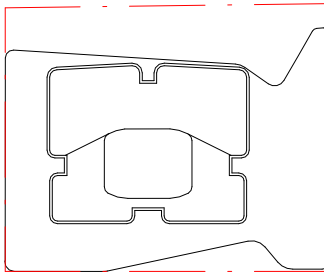

HASSALL STREET

 

Drawing Disclaimer:
Do not scale from drawings.
Verify all dimensions on site before commencing work.
Copying or reproduction of this drawing is strictly prohibited without the consent of PTW Architects

Note
PTW takes no responsibility for external building elements. Anything connected with any design, materials selection, construction or installation of any cladding, facade or external building element must be checked by and remains the responsibility of others, including suitably qualified experts as may be required.

A STATE SIGNIFICANT DEVELOPMENT APPLICATION ISSUE

Rev Amendment

PTW 21.04.2022

By Chk*
Reg. Arch Date

Consultants
Design Confidence
E-Lab
FCAD
Gardner Group
Webber Design
ADP Consulting
Think Planners
Positive Traffic
Windtech

Client

GURNER™
GROUP

GQ Hassall Street Pty Ltd
3 Goldman Lane, Double Bay, NSW 2028

Architect
PTW Architects
Level 11, 88 Phillip Street
Sydney NSW 2000 Australia
T +61 2 9232 5877
ptw.com.au

Peddie Thorp & Walker P/L
ABN 23 000 454 624
trading as PTW Architects

NSW Nominated Architects
S Parsons Architect No.0098
D Jones Architect No.4778


PTW

0 1 2 5 8m
@ A1 1:100



Project PA030501
12 Hassall St
12 Hassall St, Parramatta

Status

Title
B-GENERAL ARRANGEMENT PLANS
BASEMENT LEVEL 1M FLOOR
PLAN
Drawing Number
DA-10-0900
Revision
A

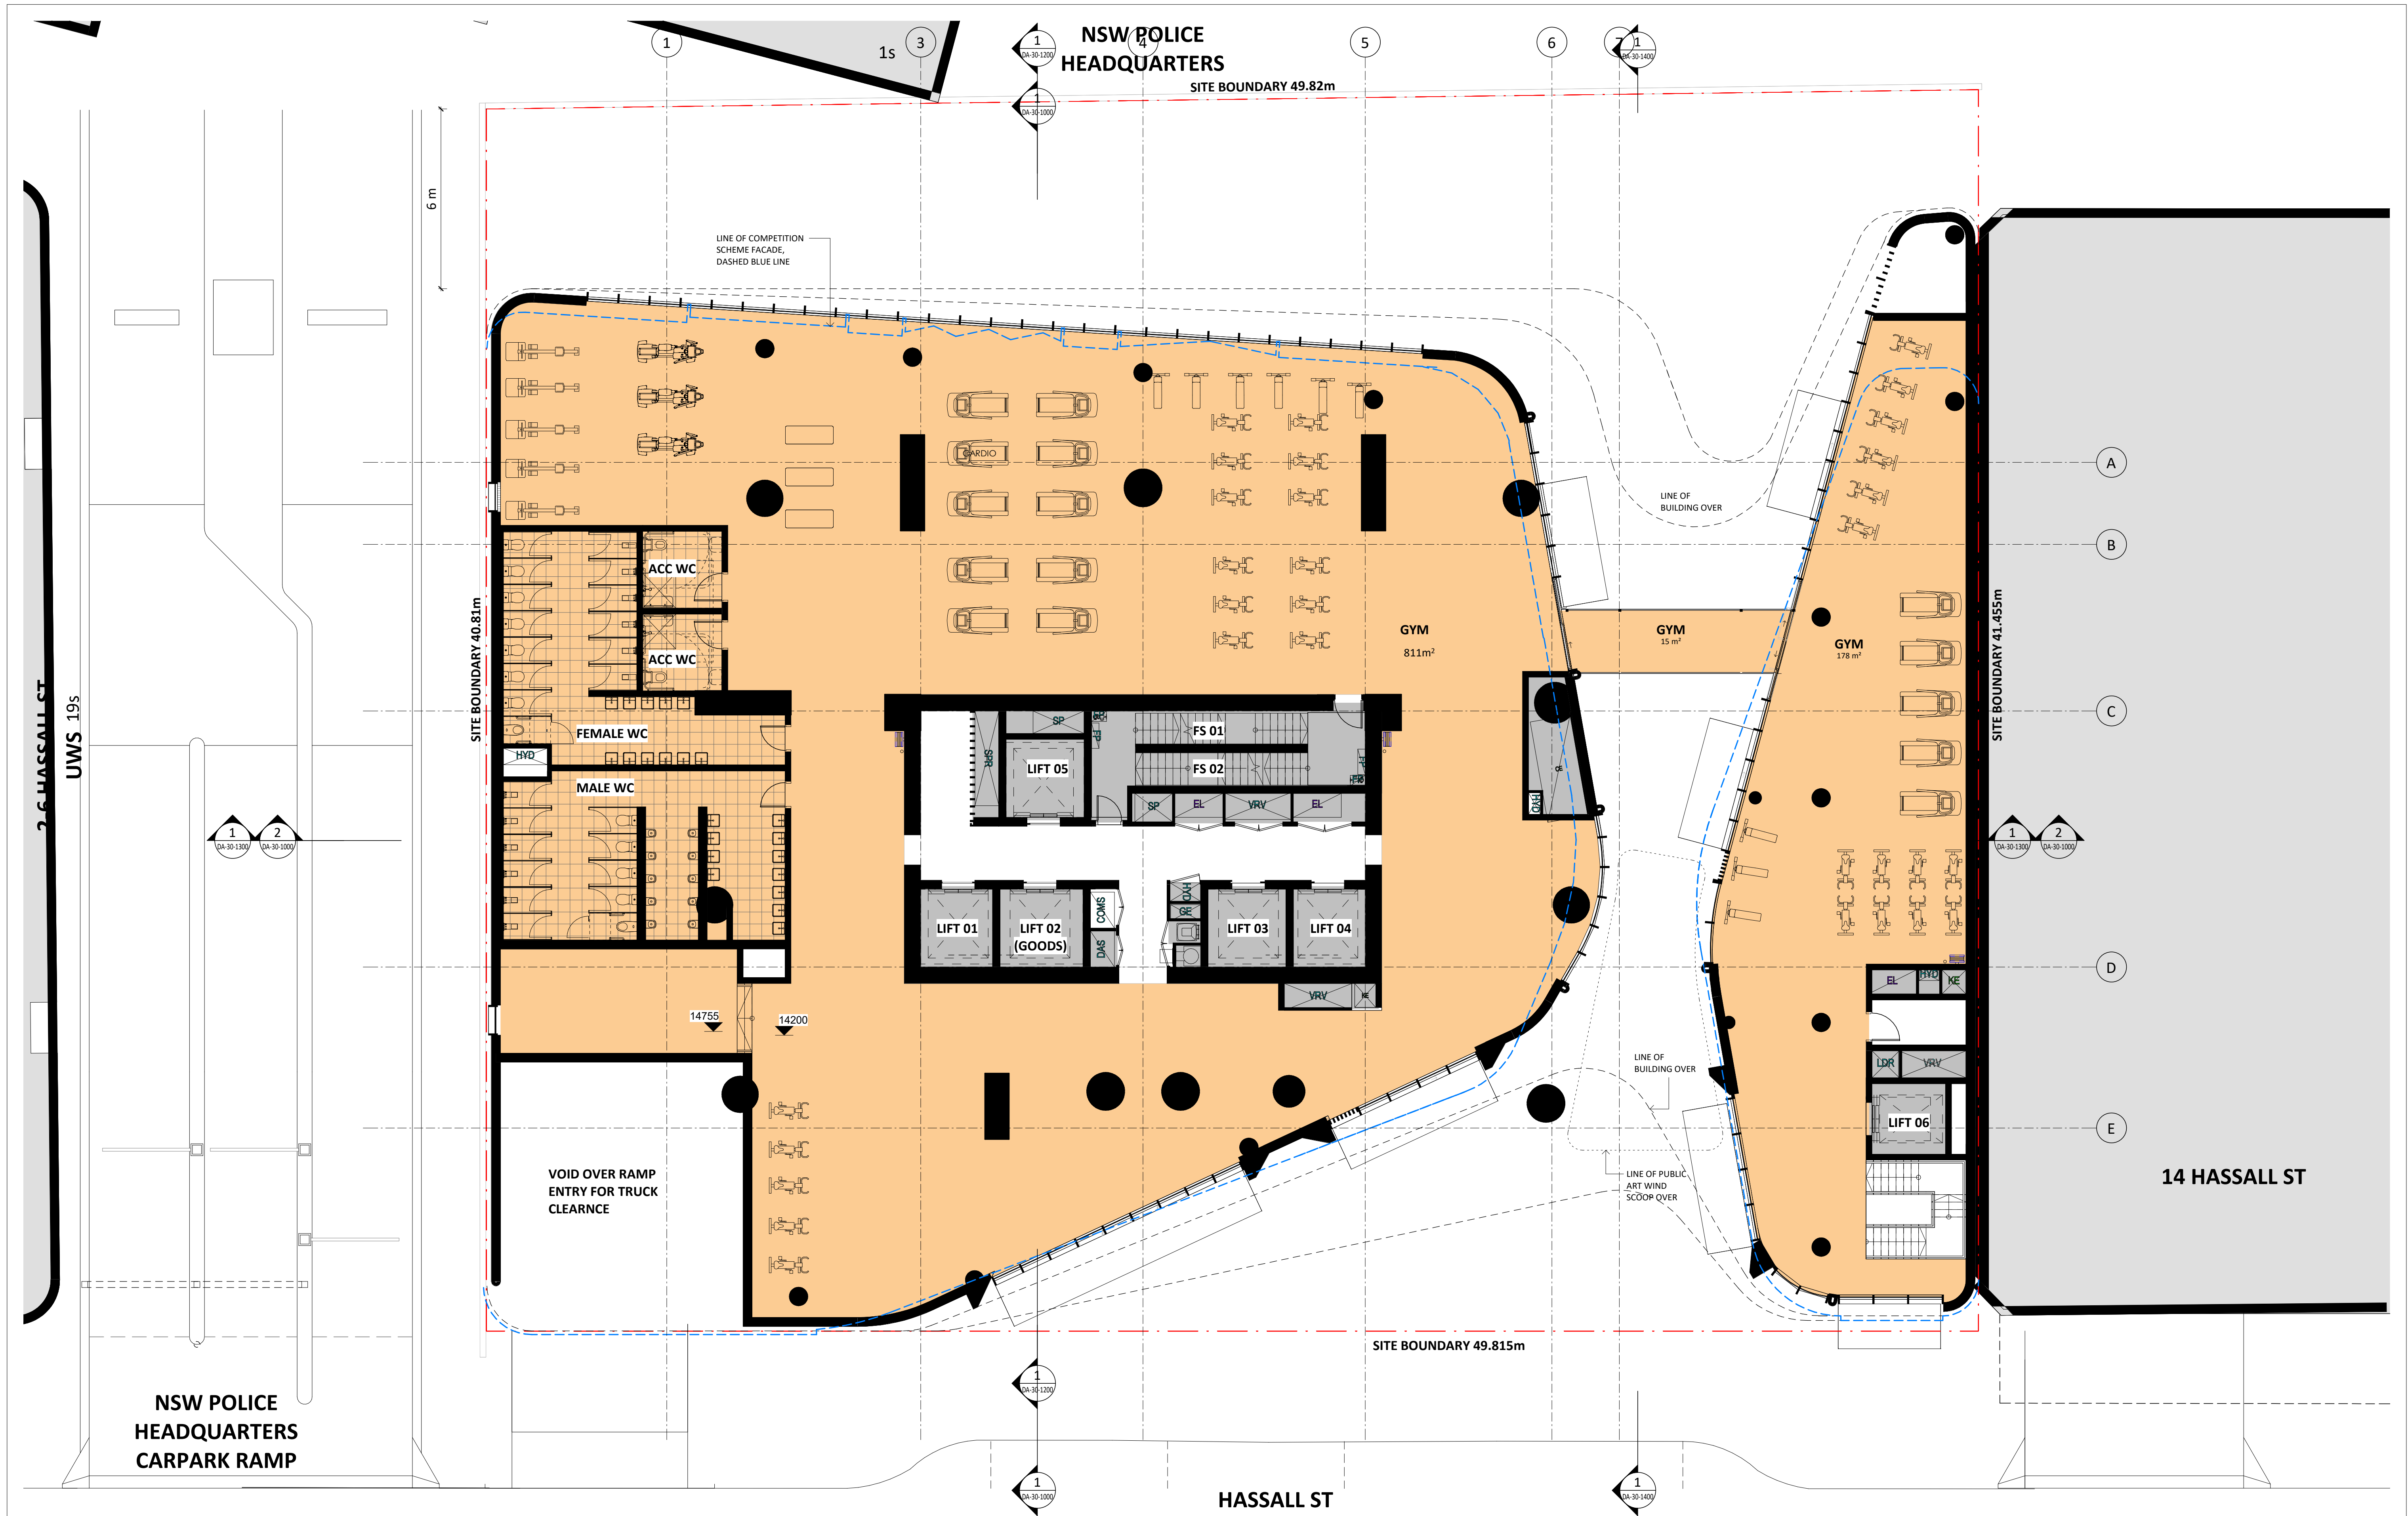

Key Plan:

 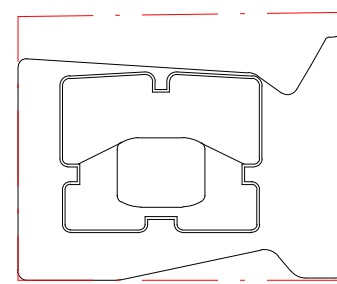

Drawing Disclaimer:
Do not scale from drawings.
Verify all dimensions on site before commencing work.
Copying or reproduction of this drawing is strictly prohibited without the consent of PTW Architects

Note
PTW takes no responsibility for external building elements. Anything connected with any design, materials selection, construction or installation of any cladding, facade or external building element must be checked by and remains the responsibility of others, including suitably qualified experts as may be required.

A STATE SIGNIFICANT DEVELOPMENT APPLICATION ISSUE

Rev Amendment

PTW 21.04.2022

By Chk*
Reg. Arch Date

Consultants
Design Confidence
E-Lab
FCAD
Gardner Group
Webber Design
ADP Consulting
Think Planners
Positive Traffic
Windtech

Client

**GURNER™
GROUP**

GQ Hassall Street Pty Ltd
3 Goldman Lane, Double Bay, NSW 2028

Architect
PTW Architects
Level 11, 88 Phillip Street
Sydney NSW 2000 Australia
T +61 2 9232 5877
ptw.com.au

Peddie Thorp & Walker P/L
ABN 23 000 454 624
trading as PTW Architects

NSW Nominated Architects
S Parsons Architect No.6098
D Jones Architect No.4778

PTW

0 1 2 5 8m
@ A1 1 : 100

Project PA030501
12 Hassall St
12 Hassall St, Parramatta

Status
DEVELOPMENT APPLICATION


Title
B-GENERAL ARRANGEMENT PLANS
LEVEL 01 FLOOR PLAN

Drawing Number

DA-10-1100

Revision

A

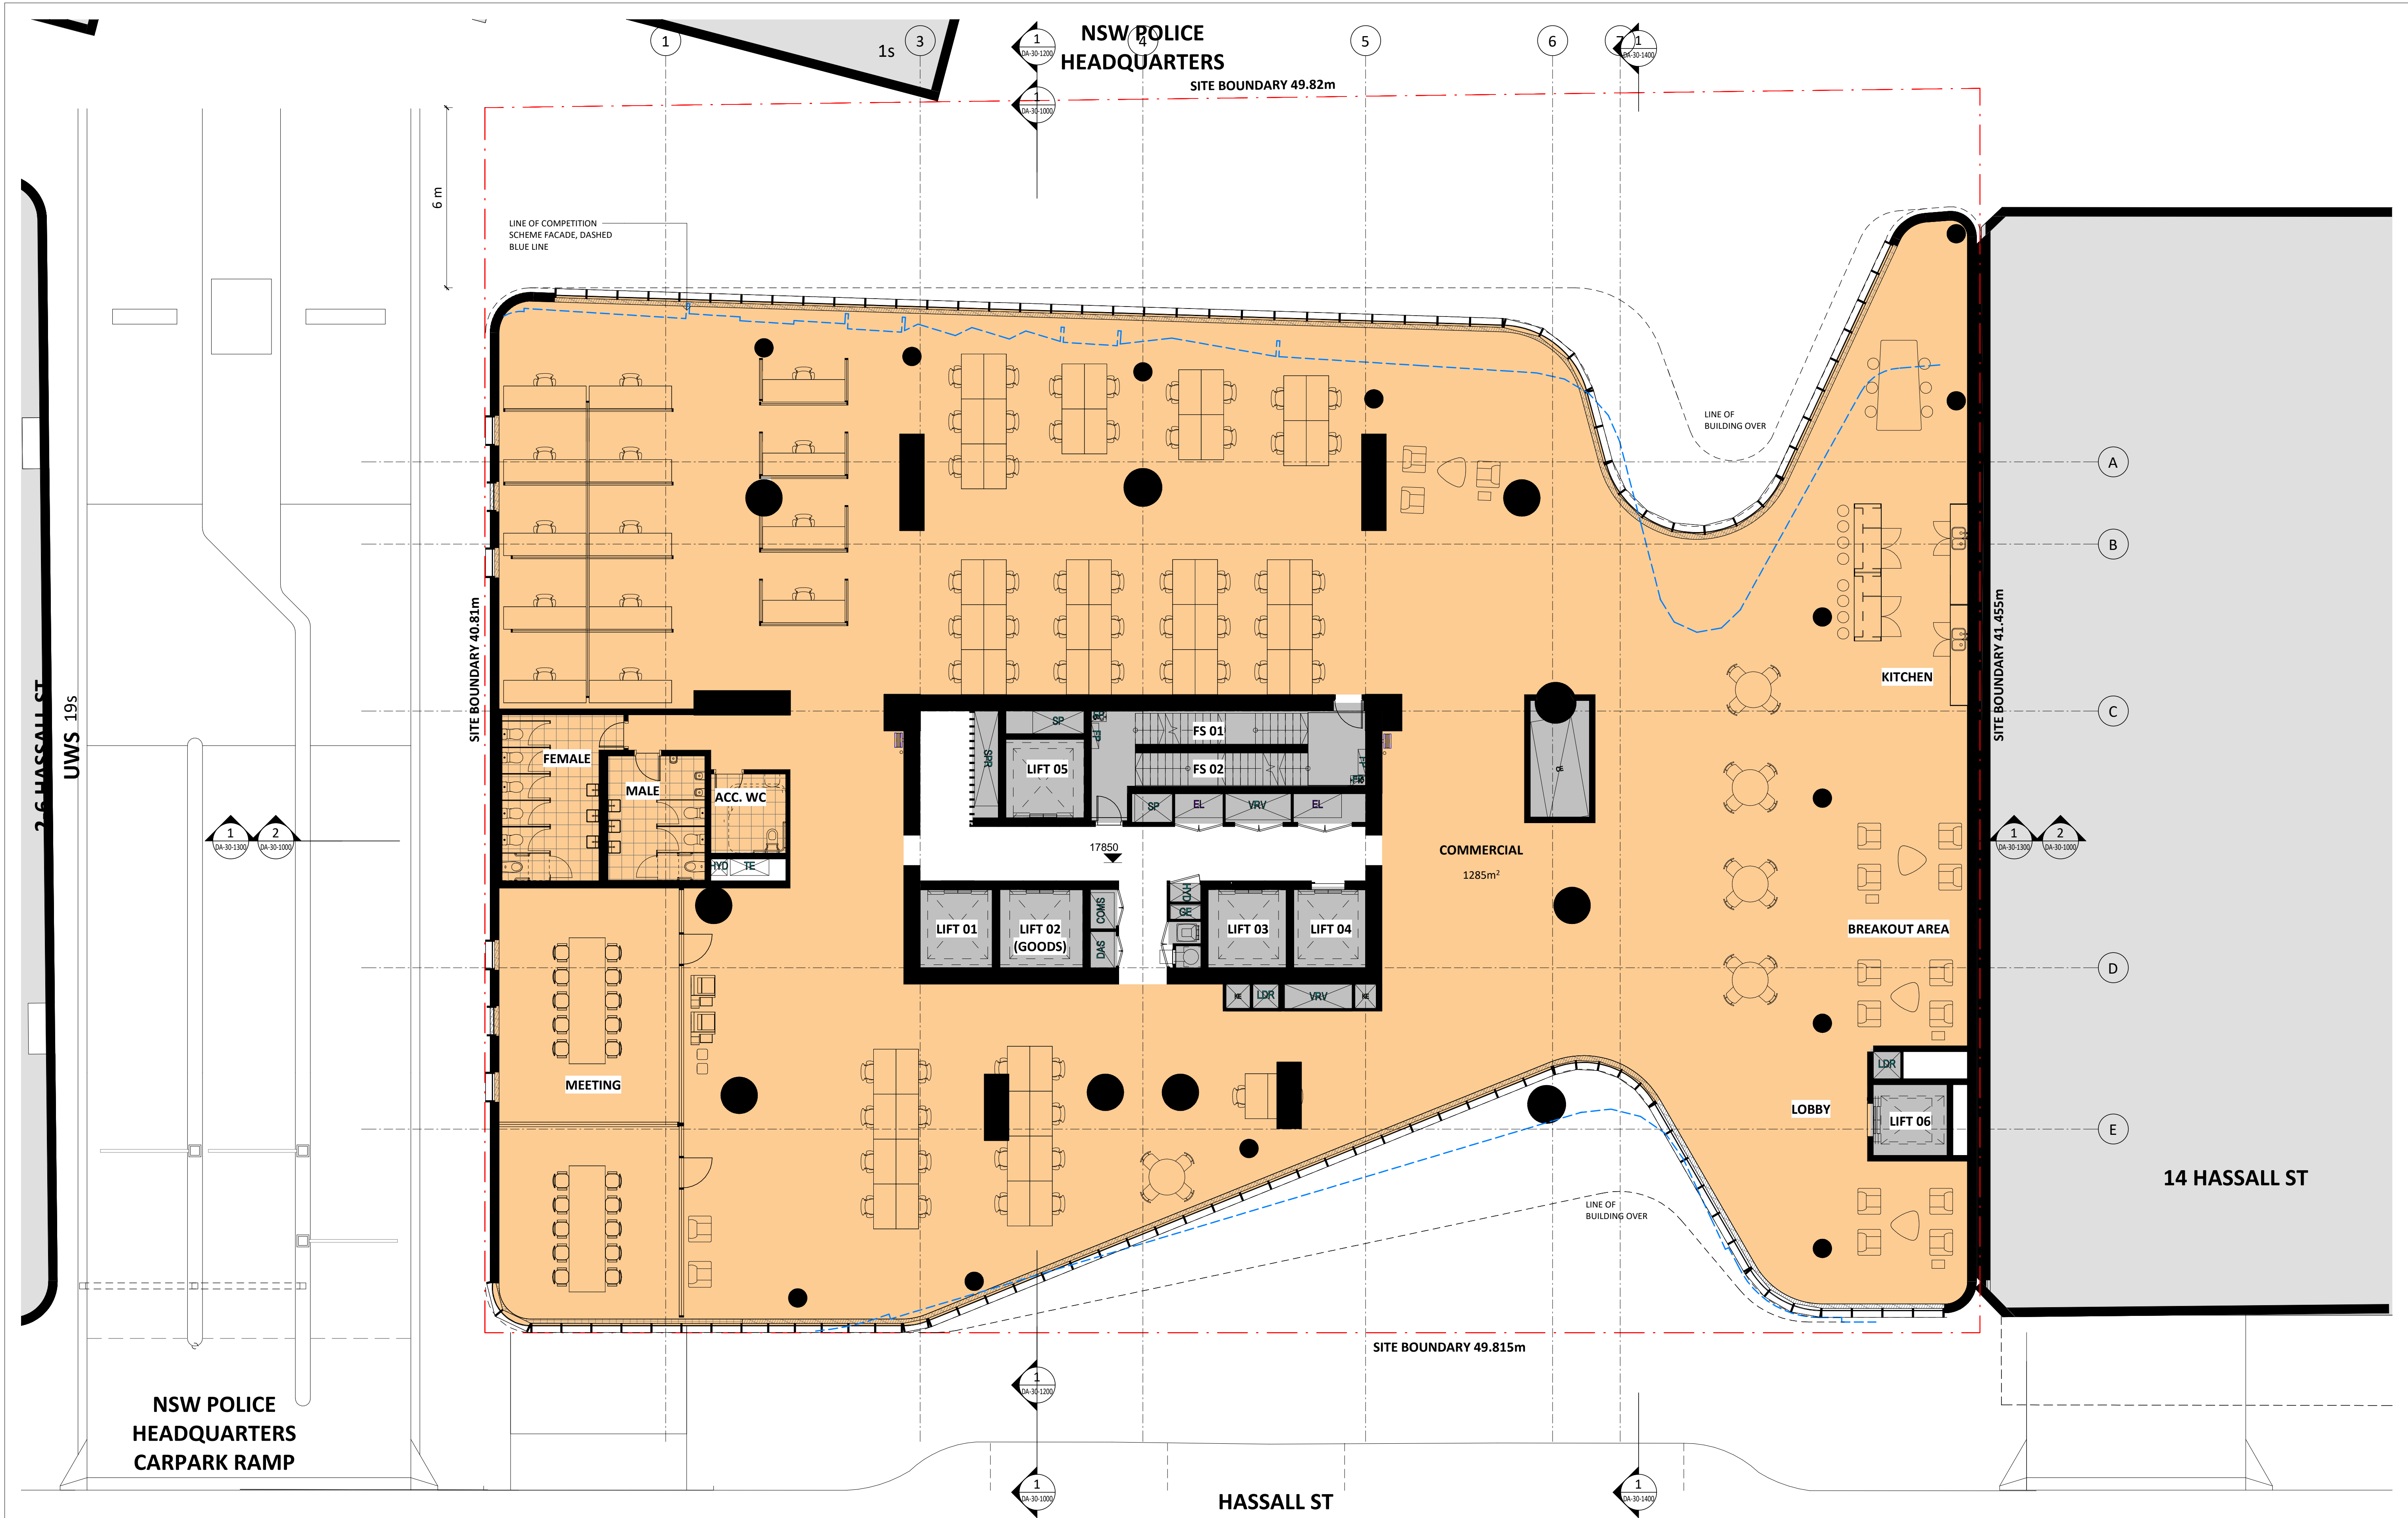

Key Plan:

Drawing Disclaimer:
Do not scale from drawings.
Verify all dimensions on site before commencing work.
Copying or reproduction of this drawing is strictly prohibited without the consent of PTW Architects

Note:
PTW takes no responsibility for external building elements. Anything connected with any design, materials selection, construction or installation of any cladding, facade or external building element must be checked by and remains the responsibility of others, including suitably qualified experts as may be required.

A	STATE SIGNIFICANT DEVELOPMENT APPLICATION ISSUE	PTW	21.04.2022	
Rev	Amendment	By	Chk* Reg. Arch	Date

Consultants
Design Confidence
E-Lab
FCAD
Gardner Group
Webber Design
ADP Consulting
Think Planners
Positive Traffic
Windtech

Client
GURNER™
GROUP
GQ Hassall Street Pty Ltd
3 Goldman Lane, Double Bay, NSW 2028

Architect
PTW Architects
Level 11, 88 Phillip Street
Sydney NSW 2000 Australia
T +61 2 9232 5877
ptw.com.au

Peddie Thorp & Walker P/L
ABN 23 000 454 624
trading as PTW Architects

NSW Nominated Architects
S Parsons Architect No.6098
D Jones Architect No.4778

PTW


Project PA030501
12 Hassall St
12 Hassall St, Parramatta

Status
DEVELOPMENT APPLICATION


Title
B-GENERAL ARRANGEMENT PLANS
LEVEL 02 FLOOR PLAN

Drawing Number
DA-10-1200


Revision
A

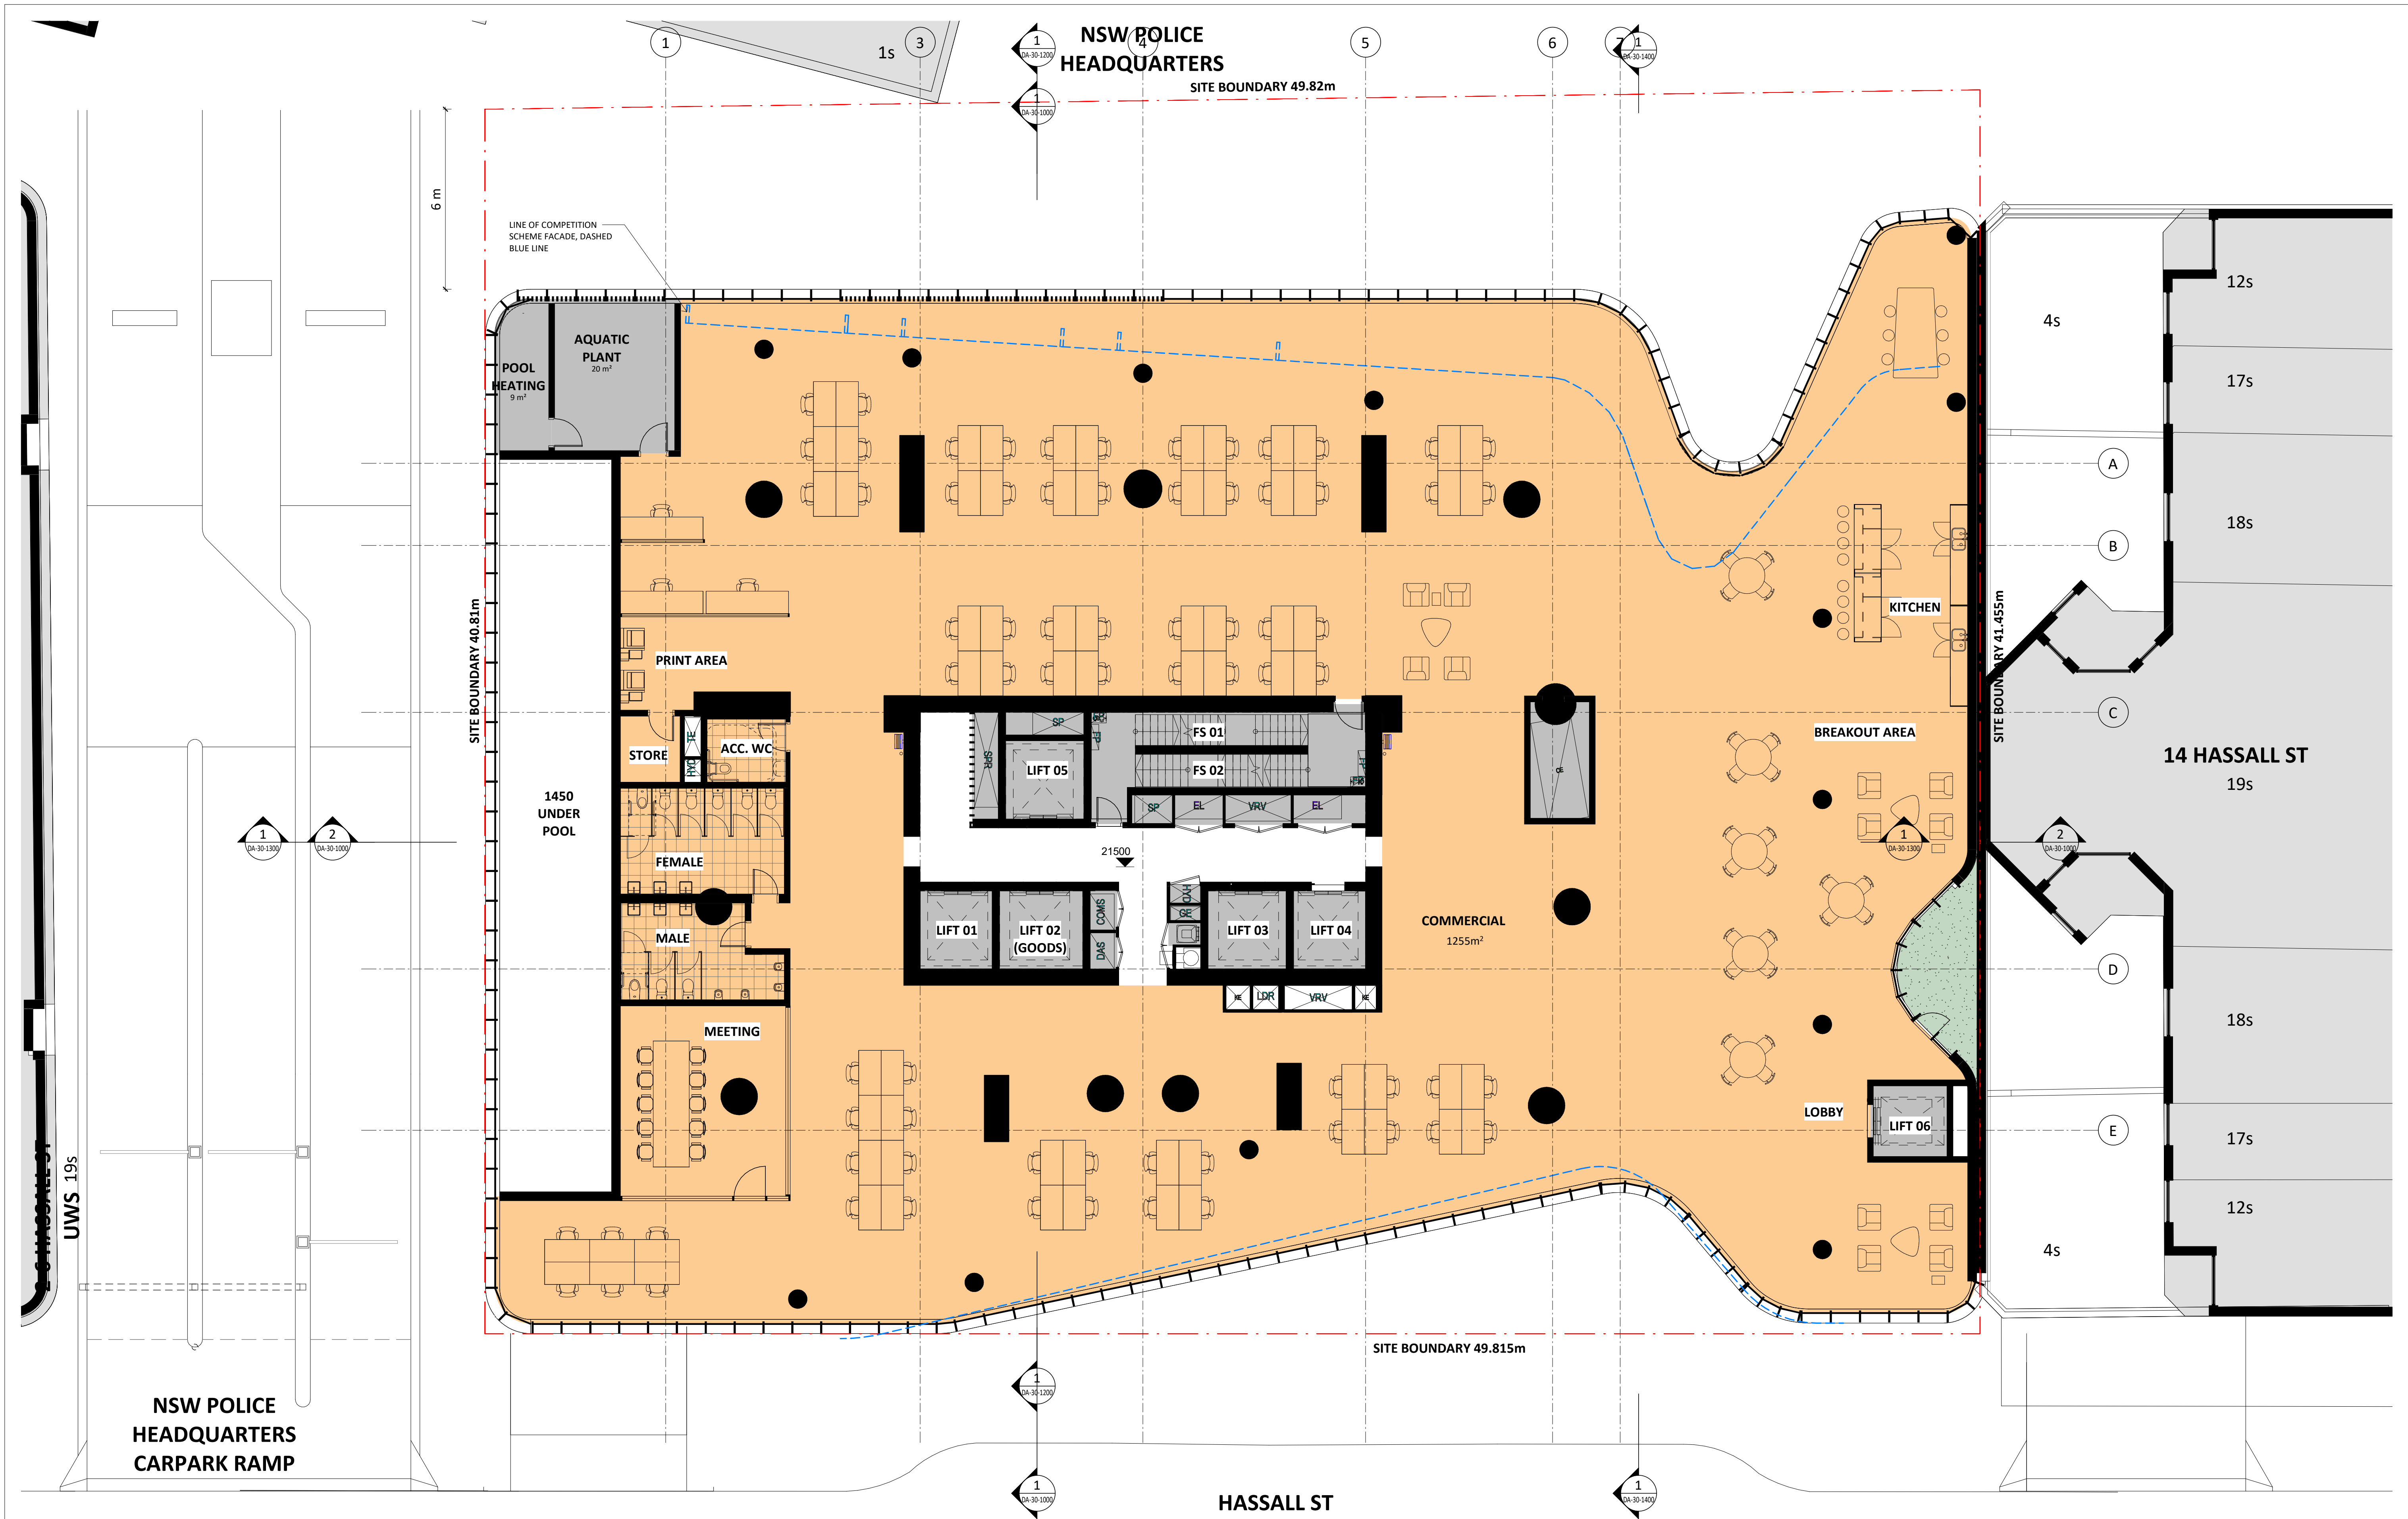

Key Plan:

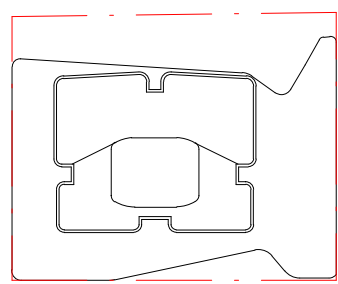

HASSALL STREET

 

Drawing Disclaimer:
Do not scale from drawings.
Verify all dimensions on site before commencing work.
Copying or reproduction of this drawing is strictly prohibited without the consent of PTW Architects

Note
PTW takes no responsibility for external building elements. Anything connected with any design, materials selection, construction or installation of any cladding, facade or external building element must be checked by and remains the responsibility of others, including suitably qualified experts as may be required.

A STATE SIGNIFICANT DEVELOPMENT APPLICATION ISSUE

Rev Amendment

PTW 21.04.2022

By Chk*
Reg. Arch Date

Consultants
Design Confidence
E-Lab
FCAD
Gardner Group
Webber Design
ADP Consulting
Think Planners
Positive Traffic
Windtech

Client

GURNER™
GROUP

GQ Hassall Street Pty Ltd
3 Goldman Lane, Double Bay, NSW 2028

Architect
PTW Architects
Level 11, 88 Phillip Street
Sydney NSW 2000 Australia
T +61 2 9232 5877
ptw.com.au

Peddie Thorp & Walker P/L
ABN 23 000 454 624
trading as PTW Architects

NSW Nominated Architects
S Parsons Architect No.6098
D Jones Architect No.4778

PTW

@ A1 1 : 100

Project PA030501
12 Hassall St
12 Hassall St, Parramatta

Status
DEVELOPMENT APPLICATION


Title
B-GENERAL ARRANGEMENT PLANS
LEVEL 03 FLOOR PLAN

Drawing Number


DA-10-1300

Revision


A

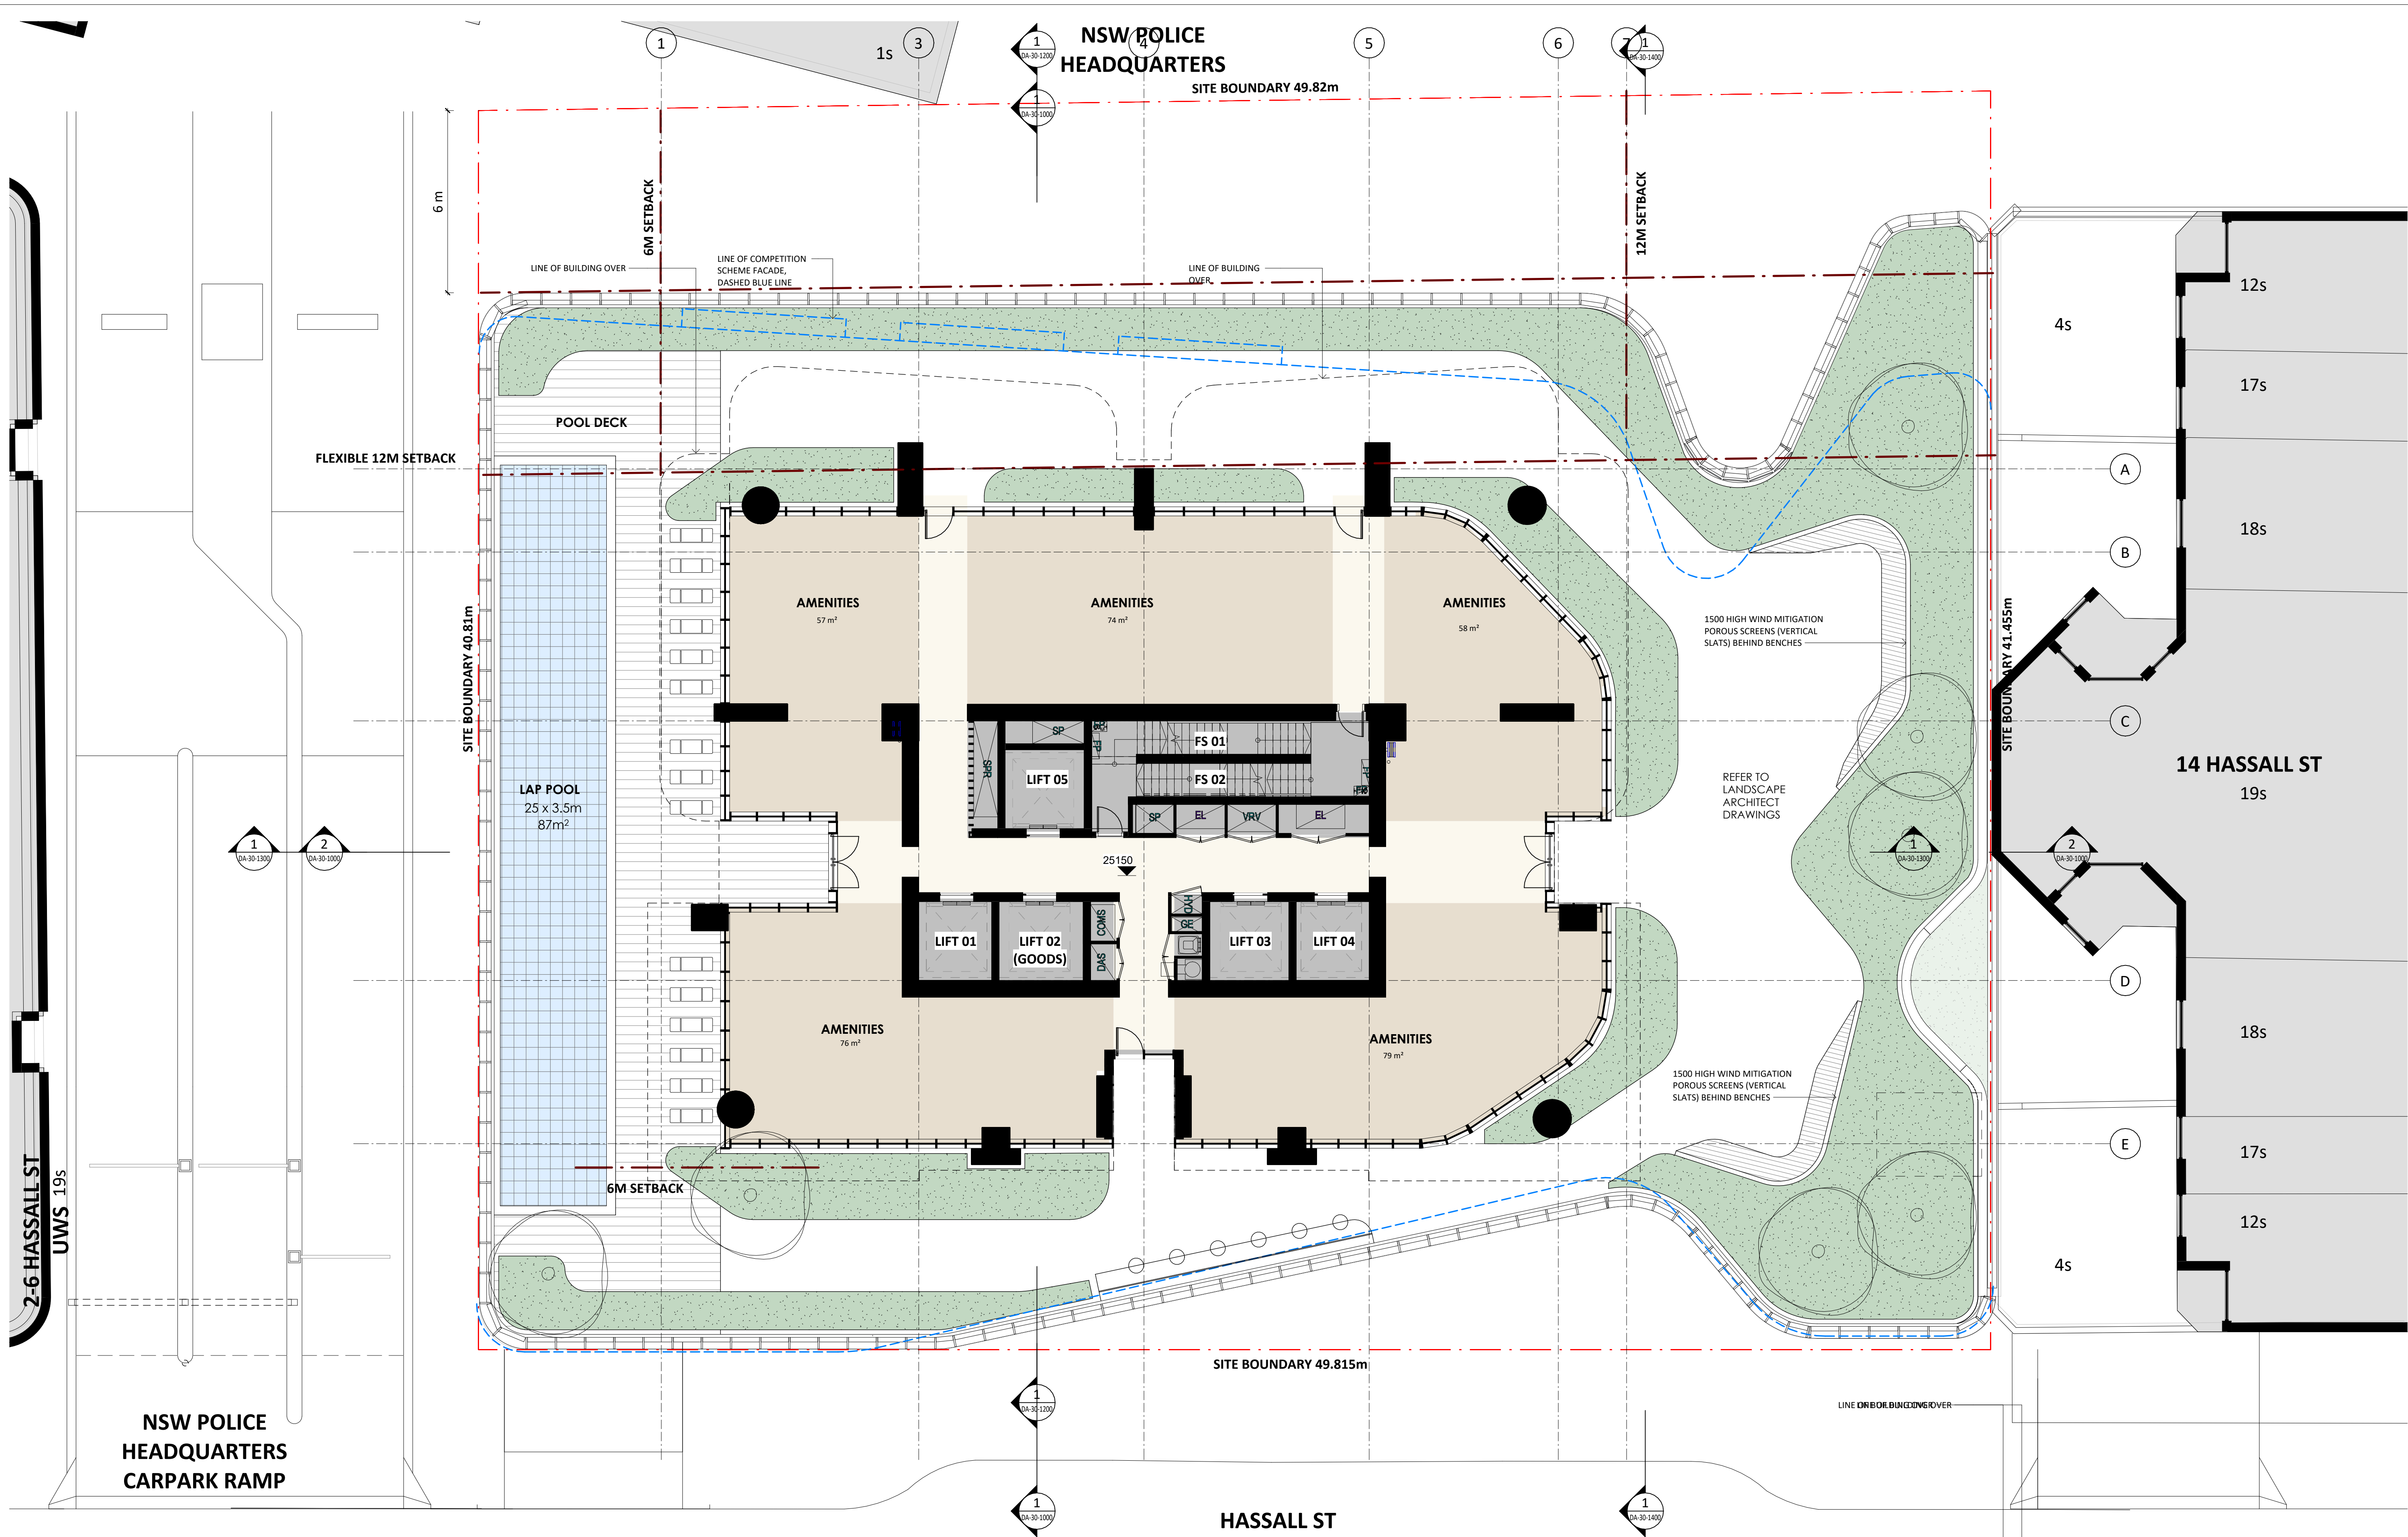

Key Plan:

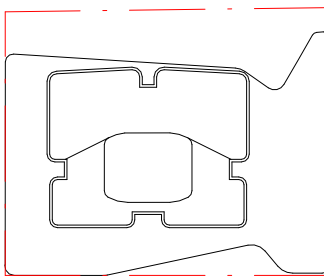

HASSALL STREET

 

Drawing Disclaimer:

Do not scale from drawings.
Verify all dimensions on site before commencing work.
Copying or reproduction of this drawing is strictly prohibited without the consent of PTW Architects

Note

PTW takes no responsibility for external building elements. Anything connected with any design, materials selection, construction or installation of any cladding, facade or external building element must be checked by and remains the responsibility of others, including suitably qualified experts as may be required.

A STATE SIGNIFICANT DEVELOPMENT APPLICATION ISSUE

Rev Amendment

PTW 21.04.2022

By Chk*
Reg. Arch Date

Consultants

Design Confidence
E-Lab
FCAD
Gardner Group
Webber Design
ADP Consulting
Think Planners
Positive Traffic
Windtech

Client

GURNER™
GROUP

GQ Hassall Street Pty Ltd
3 Goldman Lane, Double Bay, NSW 2028

Architect

PTW Architects
Level 11, 88 Phillip Street
Sydney NSW 2000 Australia
T +61 2 9232 5877
ptw.com.au

Peddie Thorp & Walker P/L
ABN 23 000 454 624
trading as PTW Architects

NSW Nominated Architects
S Parsons Architect No. 6098
D Jones Architect No. 4778

PTW

0 1 2 5 8m
@ A1 1:100

Project PA030501

12 Hassall St
12 Hassall St, Parramatta

Status
DEVELOPMENT APPLICATION


Title
B-GENERAL ARRANGEMENT PLANS
LEVEL 04 FLOOR PLAN

Drawing Number



DA-10-1400

Revision

A

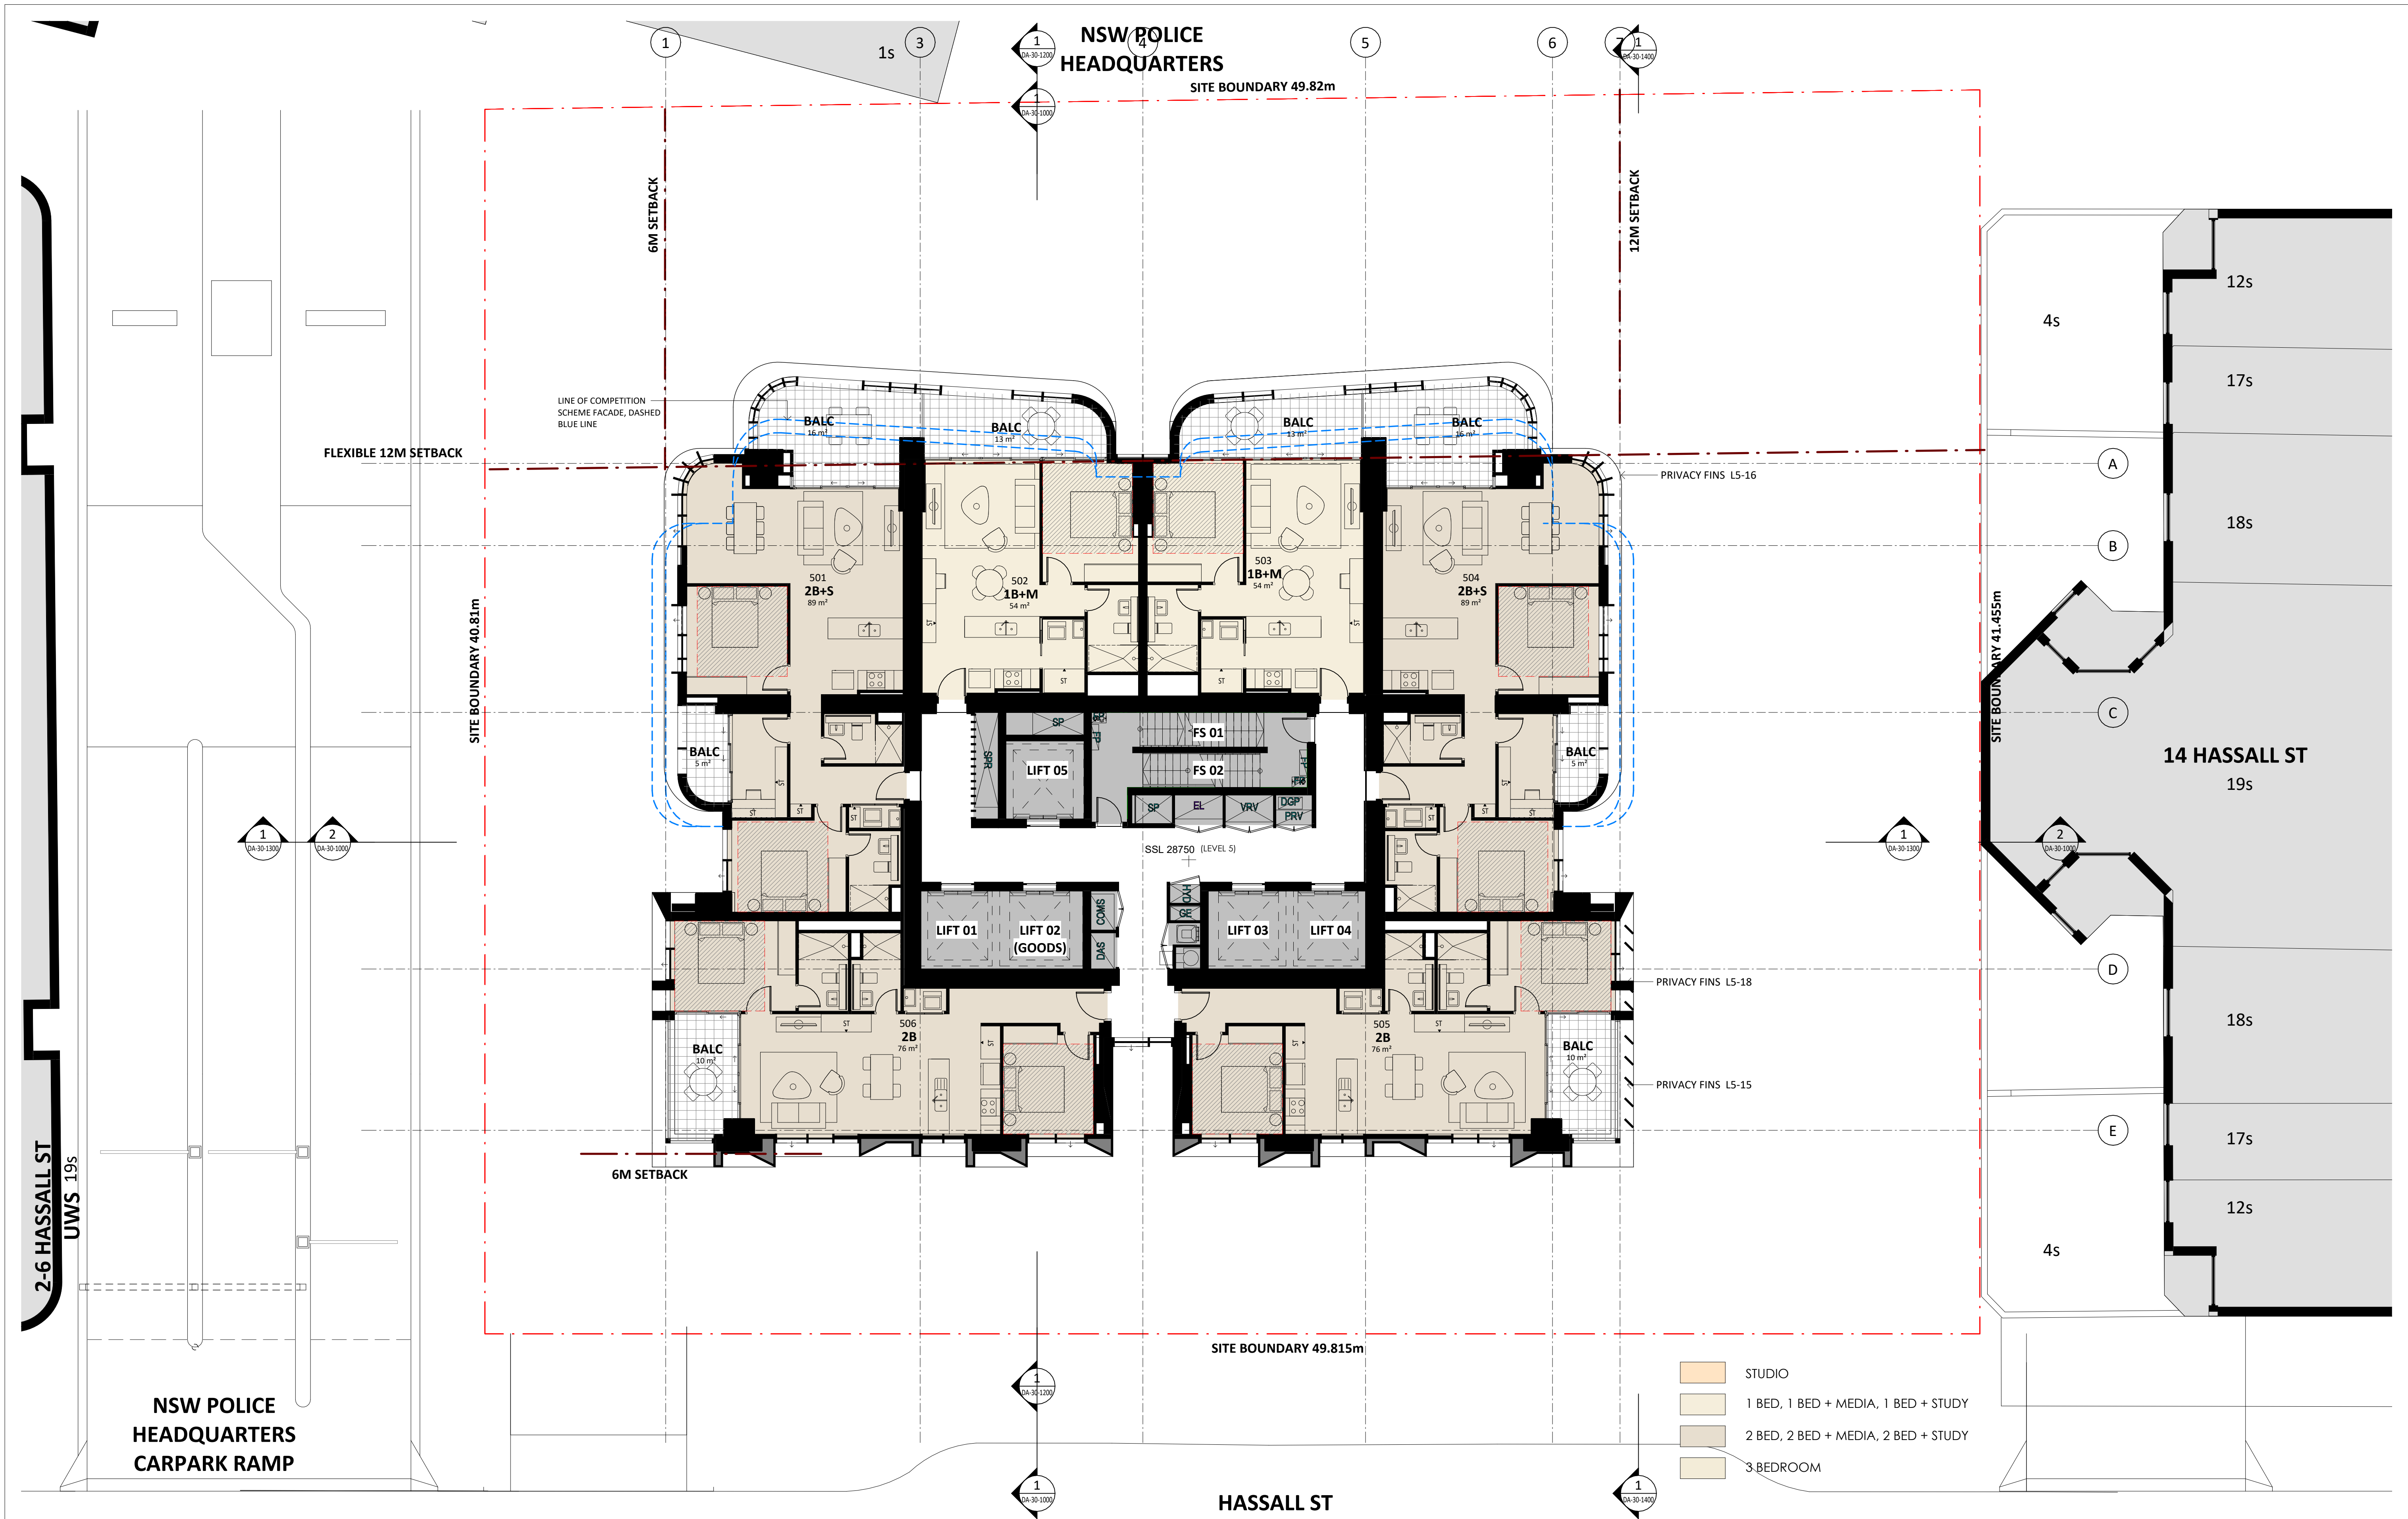

Key Plan:

 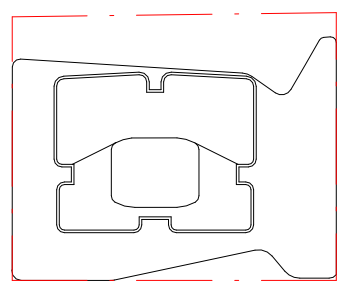

Drawing Disclaimer:
Do not scale from drawings.
Verify all dimensions on site before commencing work.
Copying or reproduction of this drawing is strictly prohibited without the consent of PTW Architects

Note
PTW takes no responsibility for external building elements. Anything connected with any design, materials selection, construction or installation of any cladding, facade or external building element must be checked by and remains the responsibility of others, including suitably qualified experts as may be required.

A STATE SIGNIFICANT DEVELOPMENT APPLICATION ISSUE

Rev Amendment

PTW 21.04.2022

By Chk*
Reg. Arch

Consultants
Design Confidence
E-Lab
FCAD
Gardner Group
Webber Design
ADP Consulting
Think Planners
Positive Traffic
Windtech

Client

GURNER™
GROUP

GQ Hassall Street Pty Ltd
3 Goldman Lane, Double Bay, NSW 2028

Architect

PTW Architects
Level 11, 88 Phillip Street
Sydney NSW 2000 Australia
T +61 2 9232 5877
ptw.com.au

Peddie Thorp & Walker P/L
ABN 23 000 454 624
trading as PTW Architects

NSW Nominated Architects
S Parsons Architect No. 6098
D Jones Architect No. 4778

PTW

@ A1 As indicated

Project PA030501

12 Hassall St
12 Hassall St, Parramatta

Status
DEVELOPMENT APPLICATION


Title
B-GENERAL ARRANGEMENT PLANS
LEVELS 05-08 FLOOR PLAN

Drawing Number

DA-10-1500

Revision

A

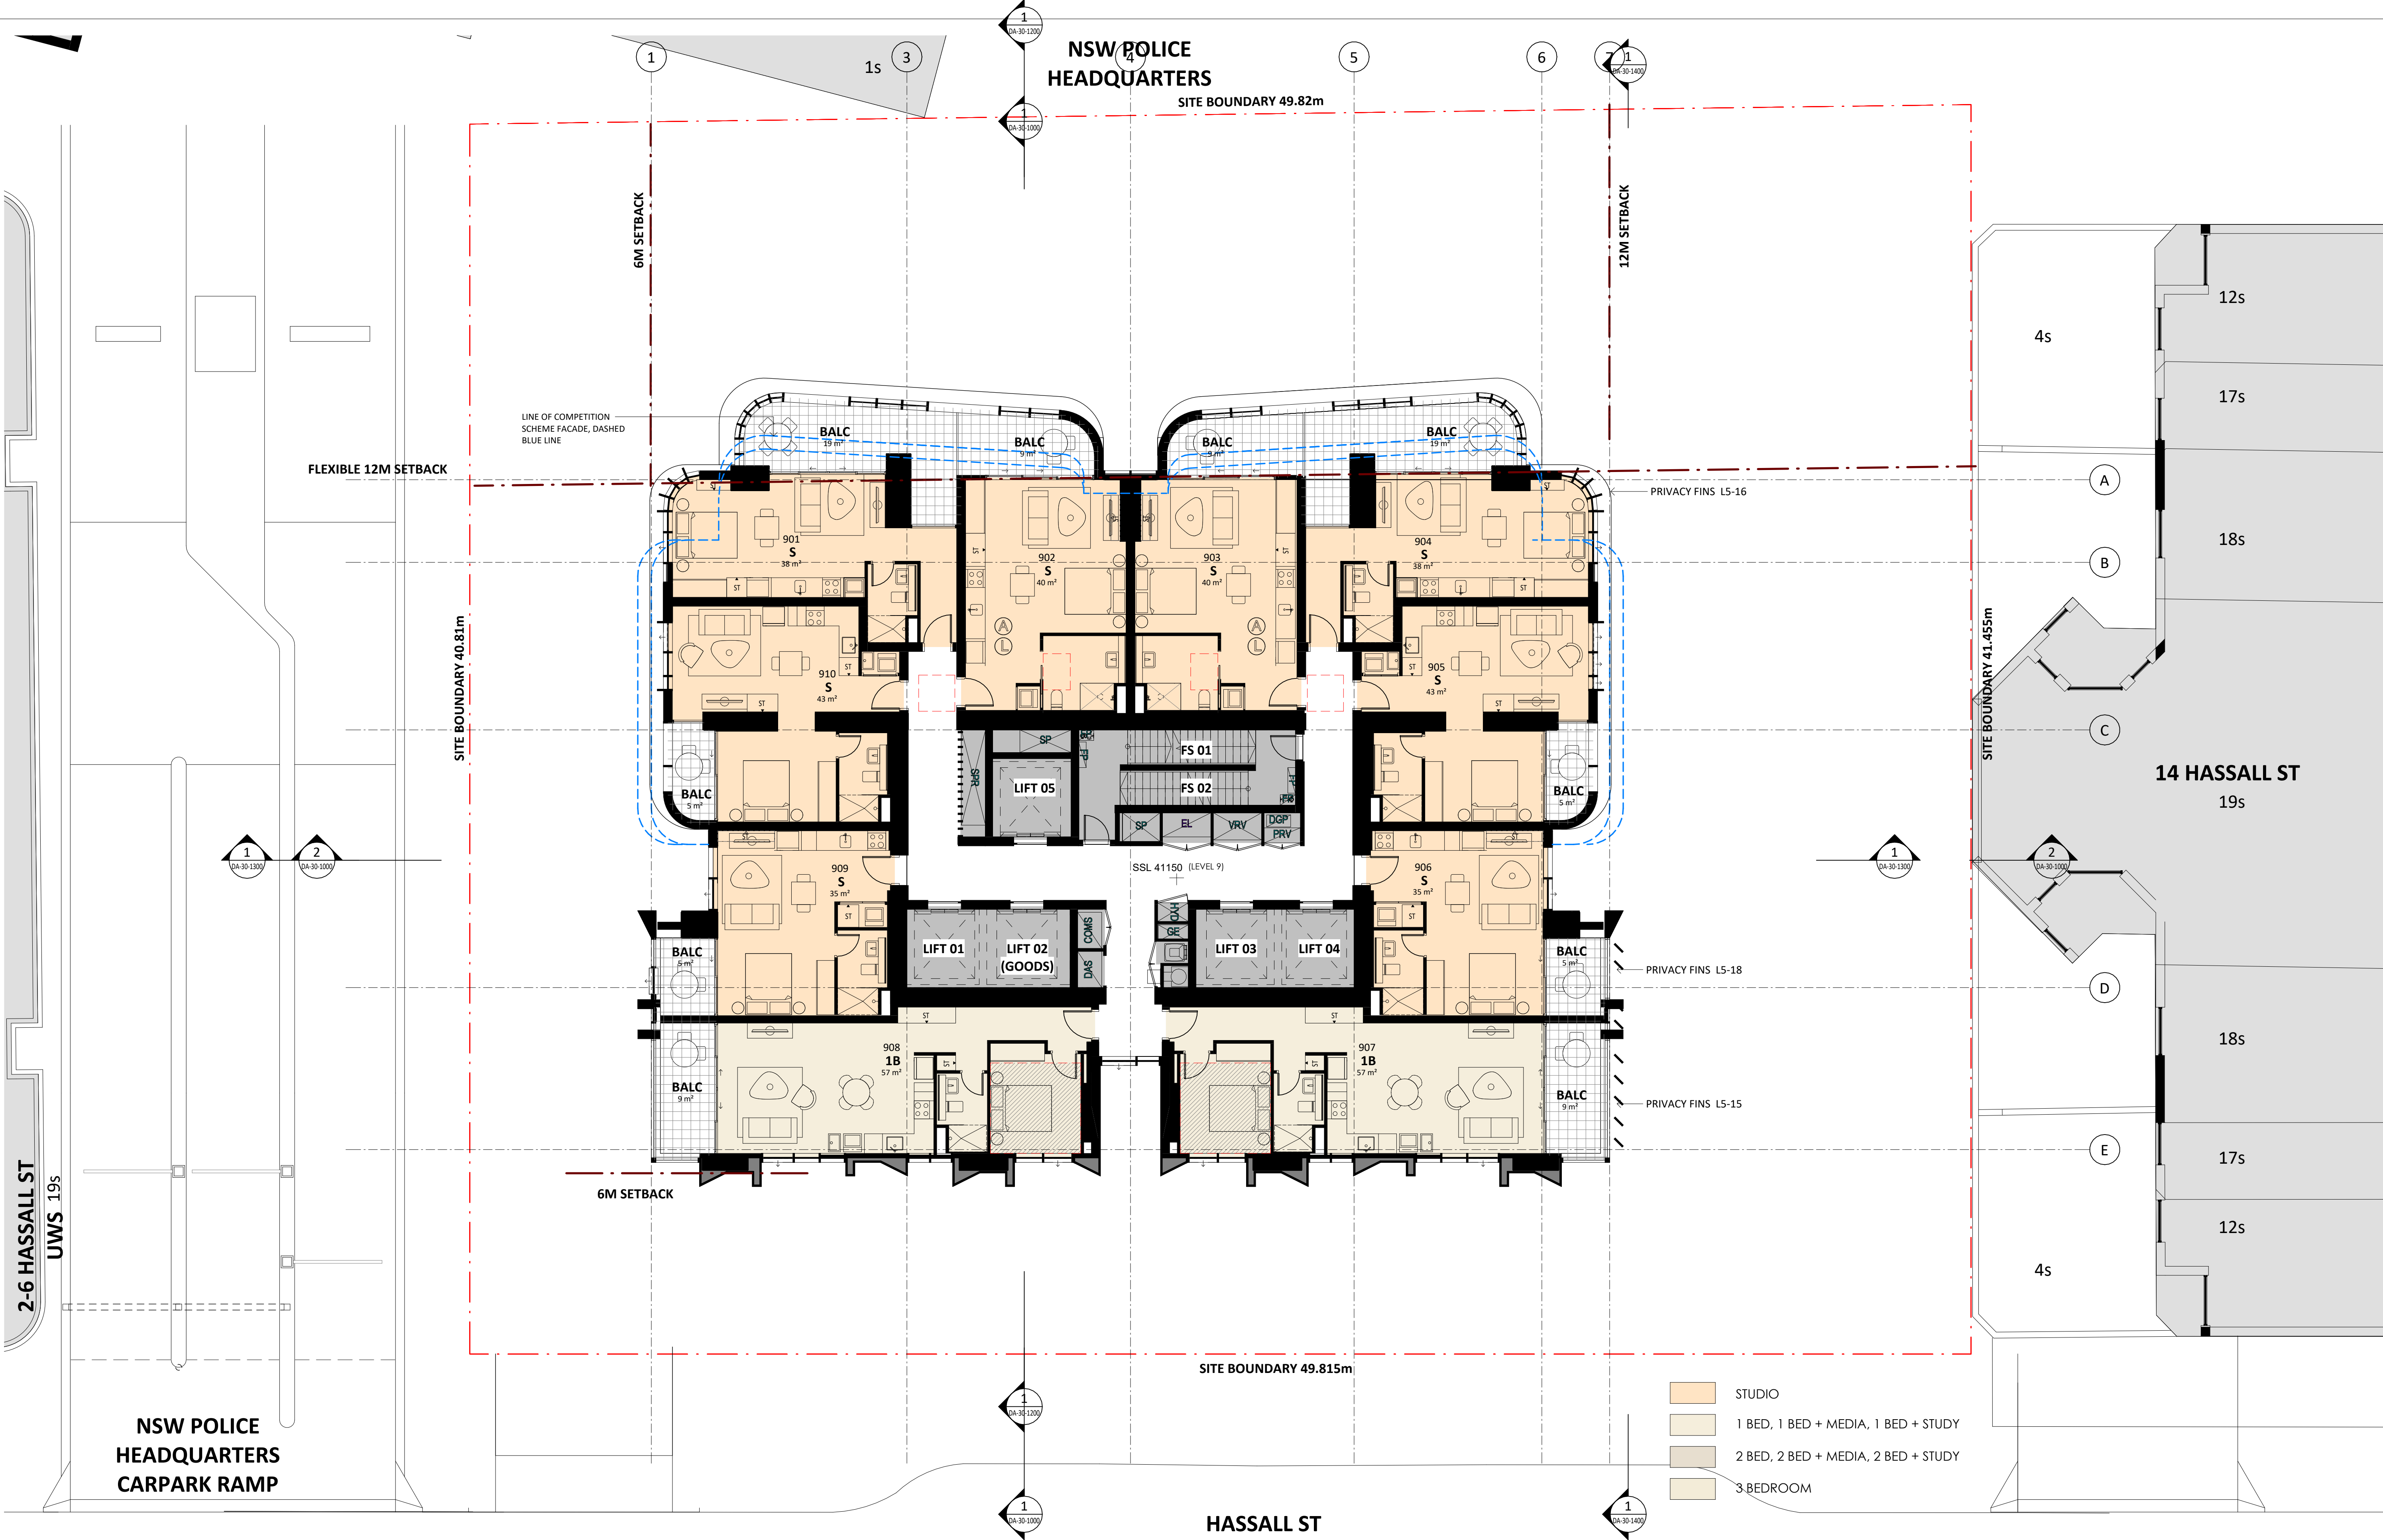

Key Plan:

Drawing Disclaimer:
Do not scale from drawings.
Verify all dimensions on site before commencing work.
Copying or reproduction of this drawing is strictly prohibited without the consent of PTW Architects

Note
PTW takes no responsibility for external building elements. Anything connected with any design, materials selection, construction or installation of any cladding, facade or external building element must be checked by and remains the responsibility of others, including suitably qualified experts as may be required.

A	STATE SIGNIFICANT DEVELOPMENT APPLICATION ISSUE	PTW	21.04.2022	
Rev	Amendment	By	Chk* Reg. Arch	Date

Consultants
Design Confidence
E-Lab
FCAD
Gardner Group
Webber Design
ADP Consulting
Think Planners
Positive Traffic
Windtech

Client
GURNER™ GROUP
GQ Hassall Street Pty Ltd
3 Goldman Lane, Double Bay, NSW 2028

Architect
PTW Architects
Level 11, 88 Phillip Street
Sydney NSW 2000 Australia
T +61 2 9232 5877
ptw.com.au

Peddie Thorp & Walker P/L
ABN 23 000 454 624
trading as PTW Architects

NSW Nominated Architects
S Parsons Architect No. 6098
D Jones Architect No. 4778


Project PA030501
12 Hassall St
12 Hassall St, Parramatta

Status
DEVELOPMENT APPLICATION



Title
B-GENERAL ARRANGEMENT PLANS
LEVELS 09-14 FLOOR PLAN

Drawing Number
DA-10-1900

Revision
A

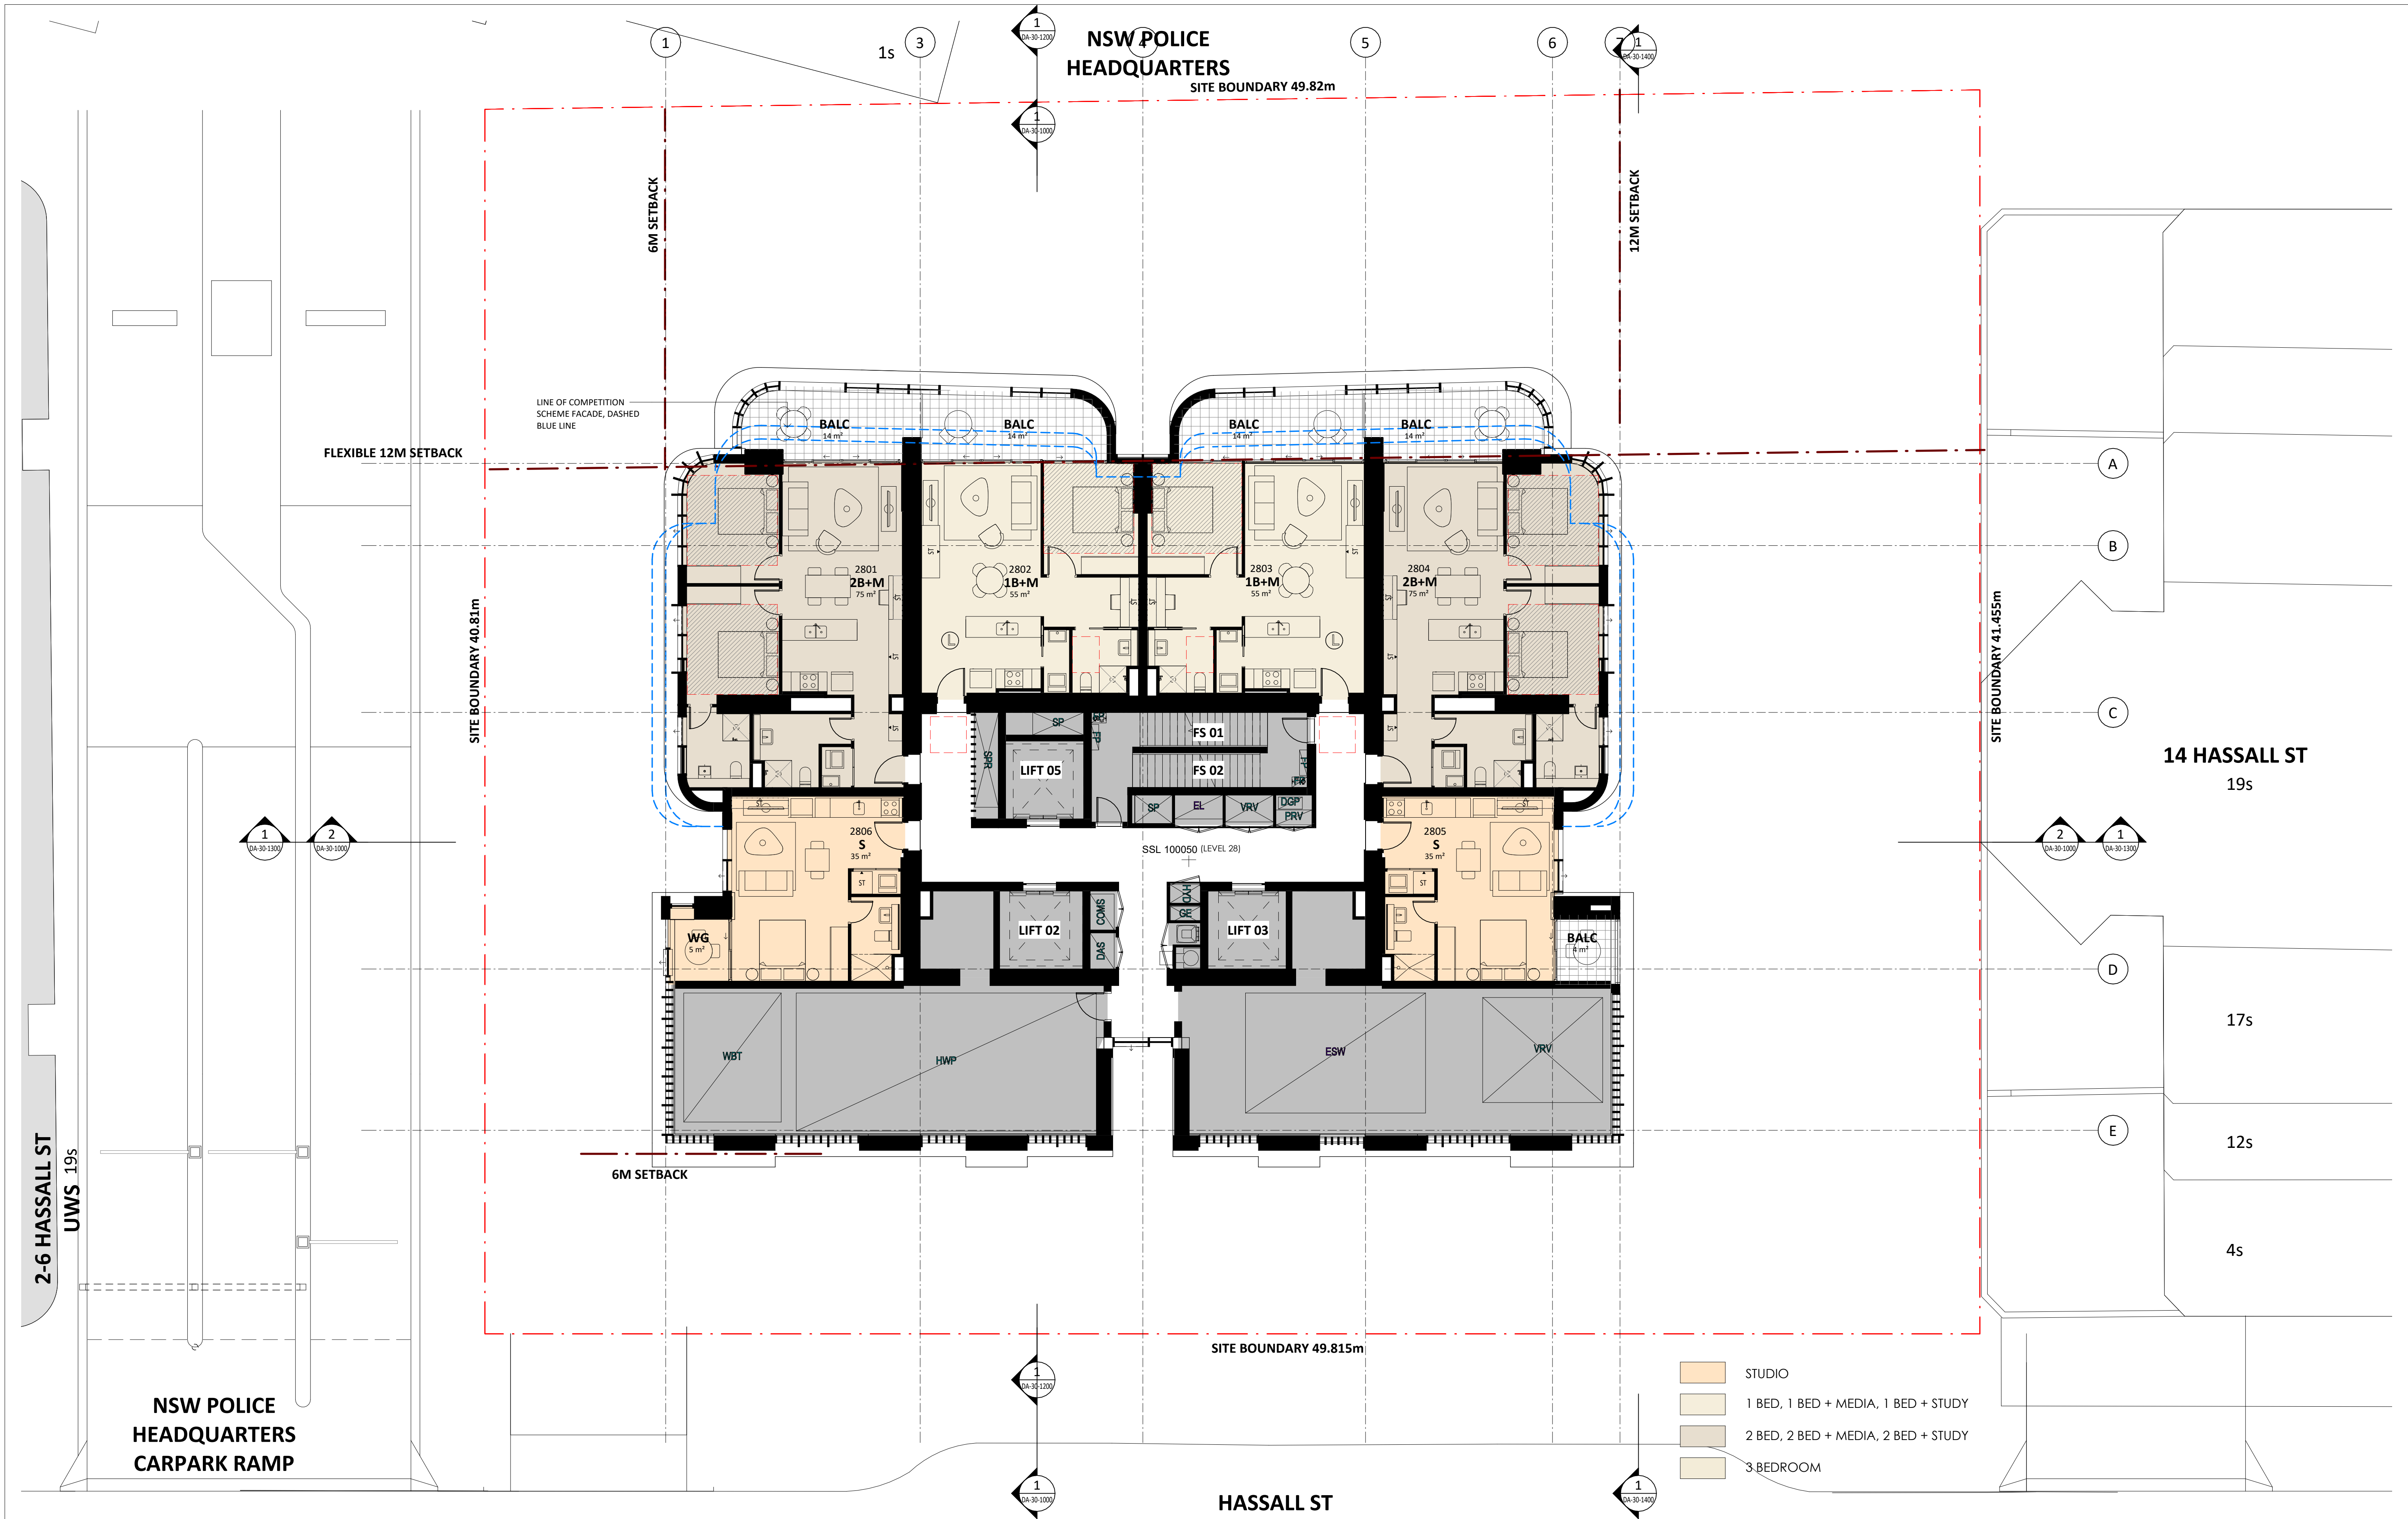

Key Plan:

 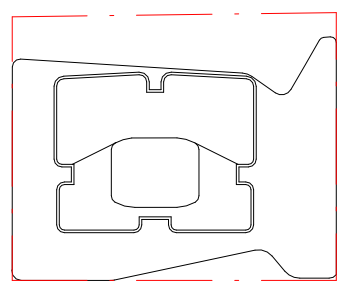

Drawing Disclaimer:
Do not scale from drawings.
Verify all dimensions on site before commencing work.
Copying or reproduction of this drawing is strictly prohibited without the consent of PTW Architects

Note
PTW takes no responsibility for external building elements. Anything connected with any design, materials selection, construction or installation of any cladding, facade or external building element must be checked by and remains the responsibility of others, including suitably qualified experts as may be required.

A STATE SIGNIFICANT DEVELOPMENT APPLICATION ISSUE

Rev Amendment

PTW 21.04.2022

By Chk*
Reg. Arch

Consultants
Design Confidence
E-Lab
FCAD
Gardner Group
Webber Design
ADP Consulting
Think Planners
Positive Traffic
Windtech

Client

GURNER™
GROUP

GQ Hassall Street Pty Ltd
3 Goldman Lane, Double Bay, NSW 2028

Architect

PTW Architects
Level 11, 88 Phillip Street
Sydney NSW 2000 Australia
T +61 2 9232 5877
ptw.com.au

Peddie Thorp & Walker P/L
ABN 23 000 454 624
trading as PTW Architects

NSW Nominated Architects
S Parsons Architect No. 6098
D Jones Architect No. 4778

PTW

0 1 2 5 8m
@ A1 As indicated

Project PA030501

12 Hassall St
12 Hassall St, Parramatta

Status
DEVELOPMENT APPLICATION


Title
B-GENERAL ARRANGEMENT PLANS
LEVEL 28 FLOOR PLAN (PLANT)

Drawing Number



DA-10-2500

Revision

A

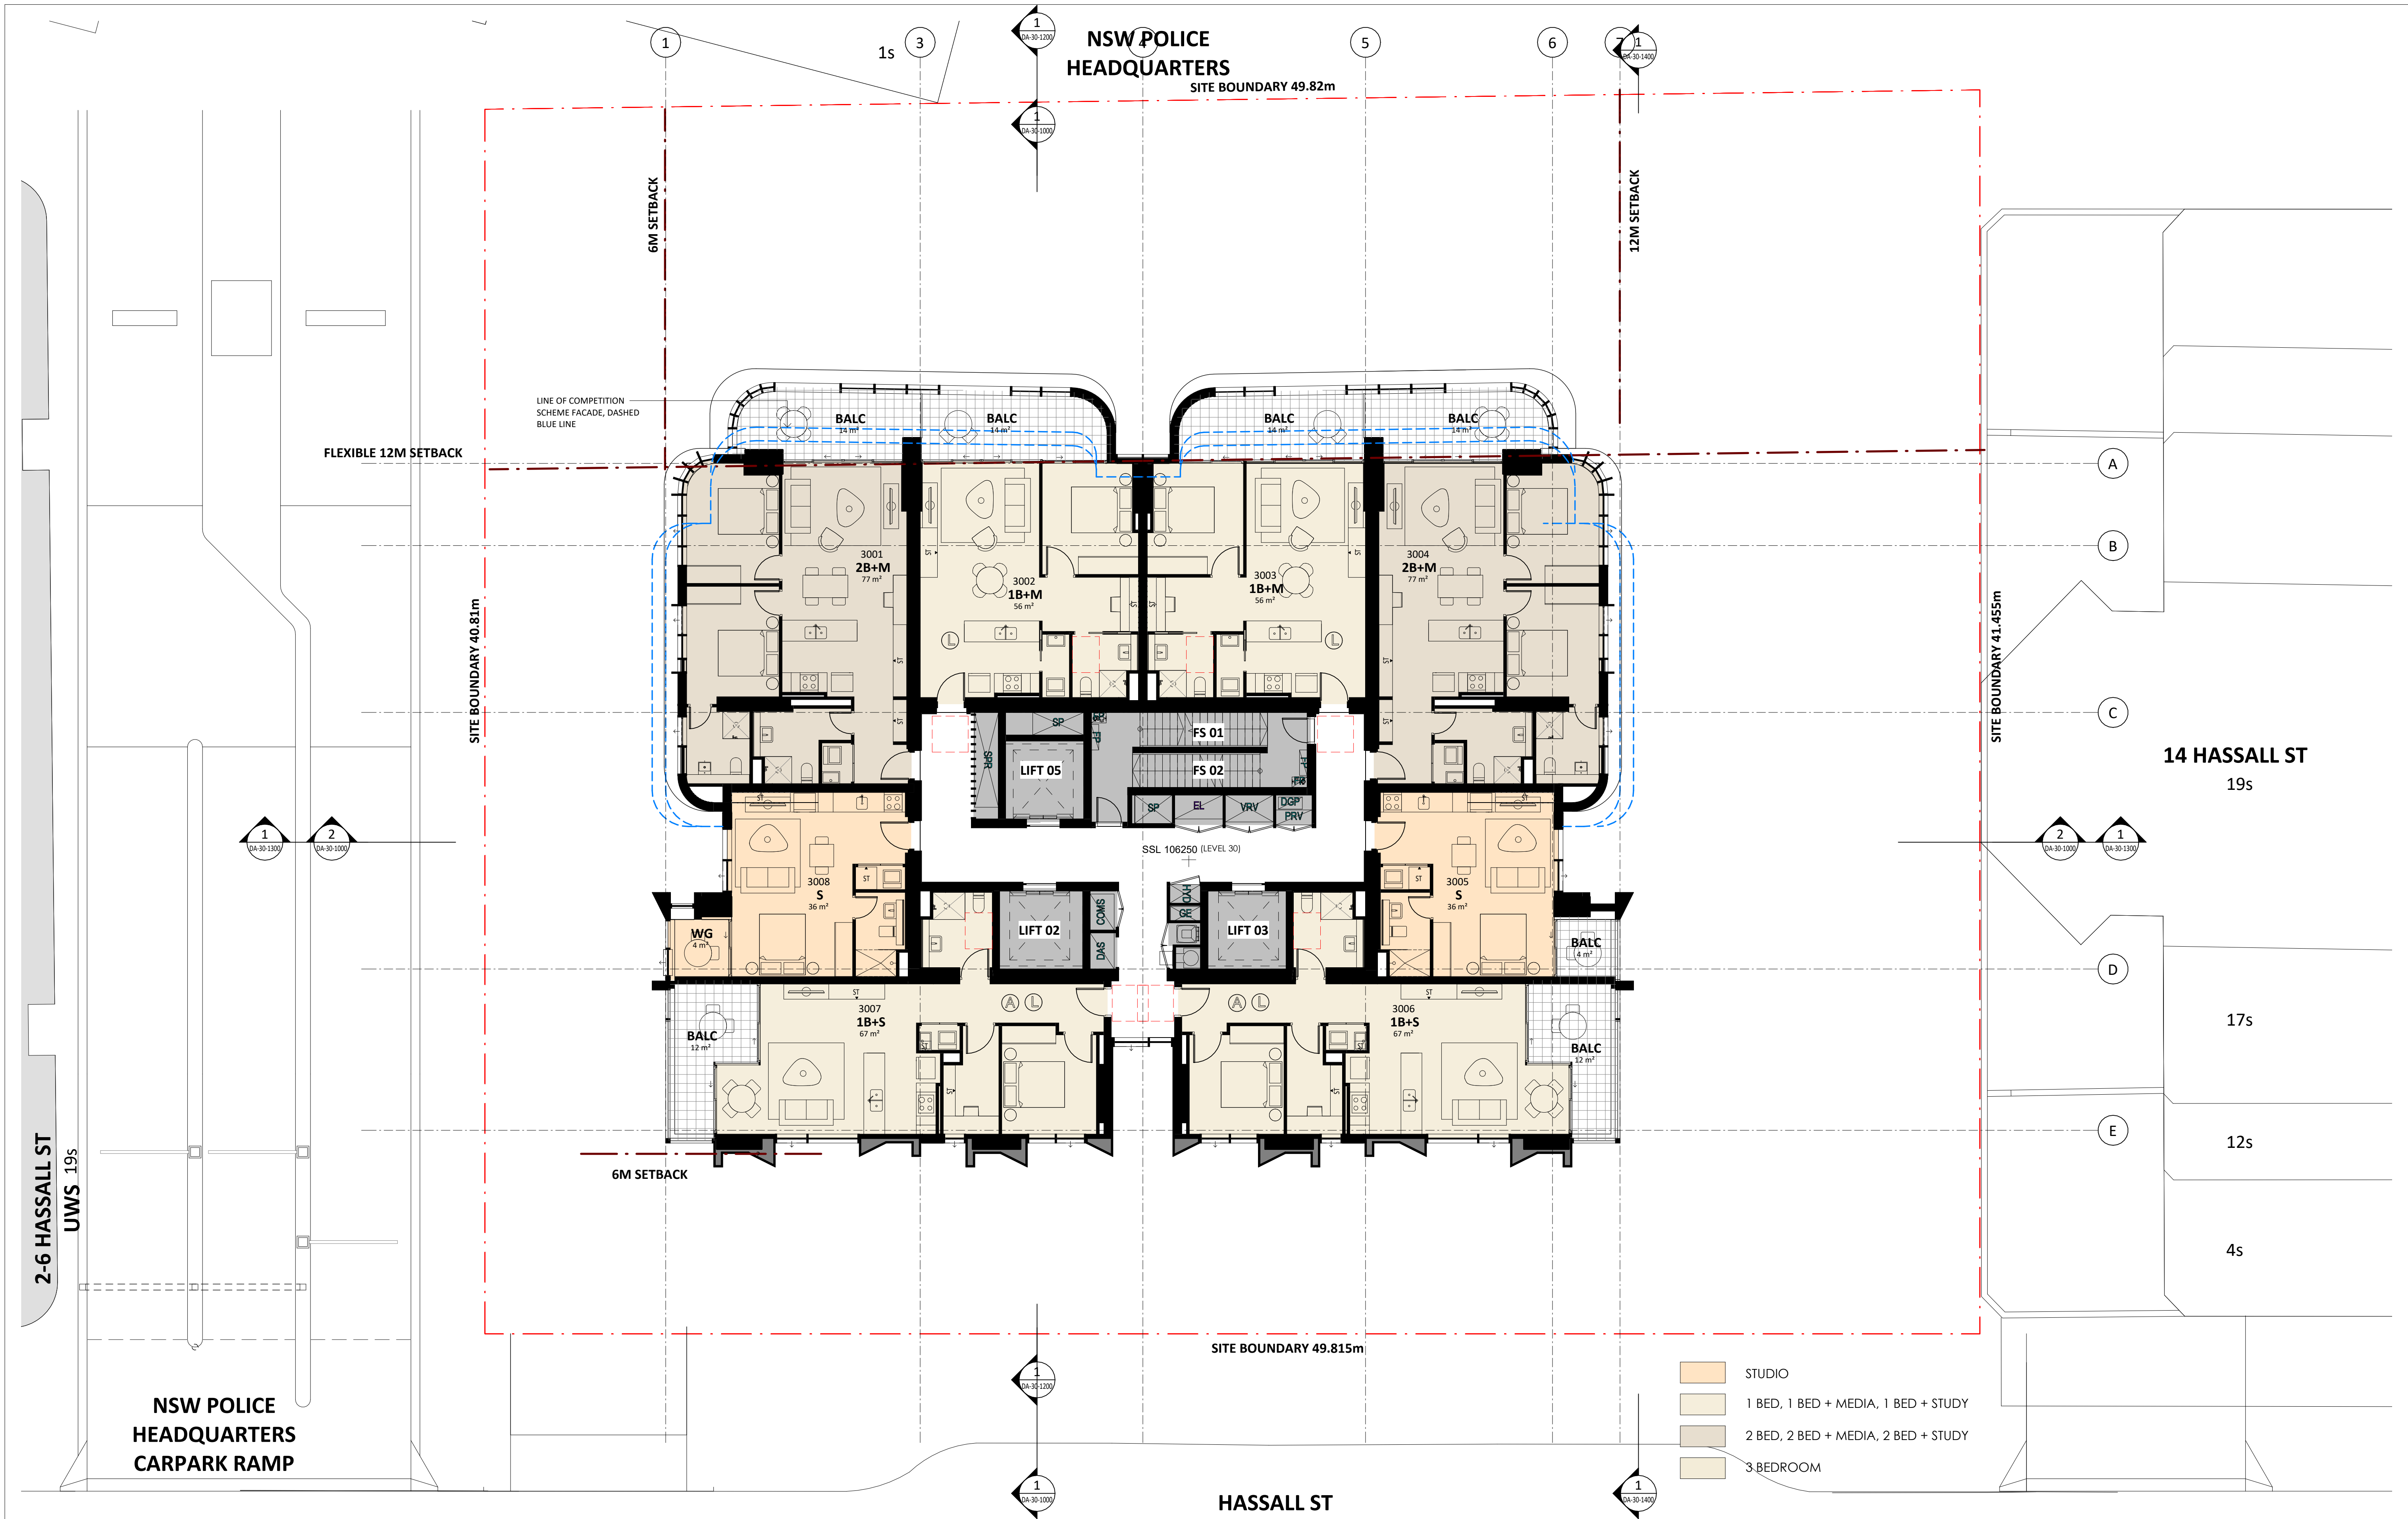

Key Plan:

 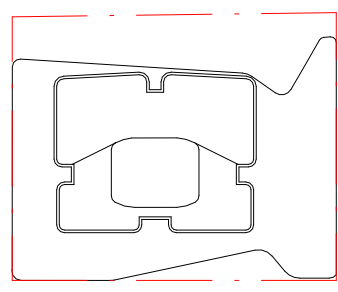

Drawing Disclaimer:
Do not scale from drawings.
Verify all dimensions on site before commencing work.
Copying or reproduction of this drawing is strictly prohibited without the consent of PTW Architects

Note
PTW takes no responsibility for external building elements. Anything connected with any design, materials selection, construction or installation of any cladding, facade or external building element must be checked by and remains the responsibility of others, including suitably qualified experts as may be required.

A STATE SIGNIFICANT DEVELOPMENT APPLICATION ISSUE

Rev Amendment

PTW 21.04.2022

By Chk*
Reg. Arch

Consultants
Design Confidence
E-Lab
FCAD
Gardner Group
Webber Design
ADP Consulting
Think Planners
Positive Traffic
Windtech

Client

GURNER™
GROUP

GQ Hassall Street Pty Ltd
3 Goldman Lane, Double Bay, NSW 2028

Architect

PTW Architects
Level 11, 88 Phillip Street
Sydney NSW 2000 Australia
T +61 2 9232 5877
ptw.com.au

Peddie Thorp & Walker P/L
ABN 23 000 454 624
trading as PTW Architects

NSW Nominated Architects
S Parsons Architect No. 6098
D Jones Architect No. 4778

PTW

0 1 2 5 8m
@ A1 As indicated

Project PA030501

12 Hassall St
12 Hassall St, Parramatta

Status
DEVELOPMENT APPLICATION


Title
B-GENERAL ARRANGEMENT PLANS
LEVELS 29-38 TYPICAL FLOOR
PLAN

Drawing Number


DA-10-3000

Revision

A

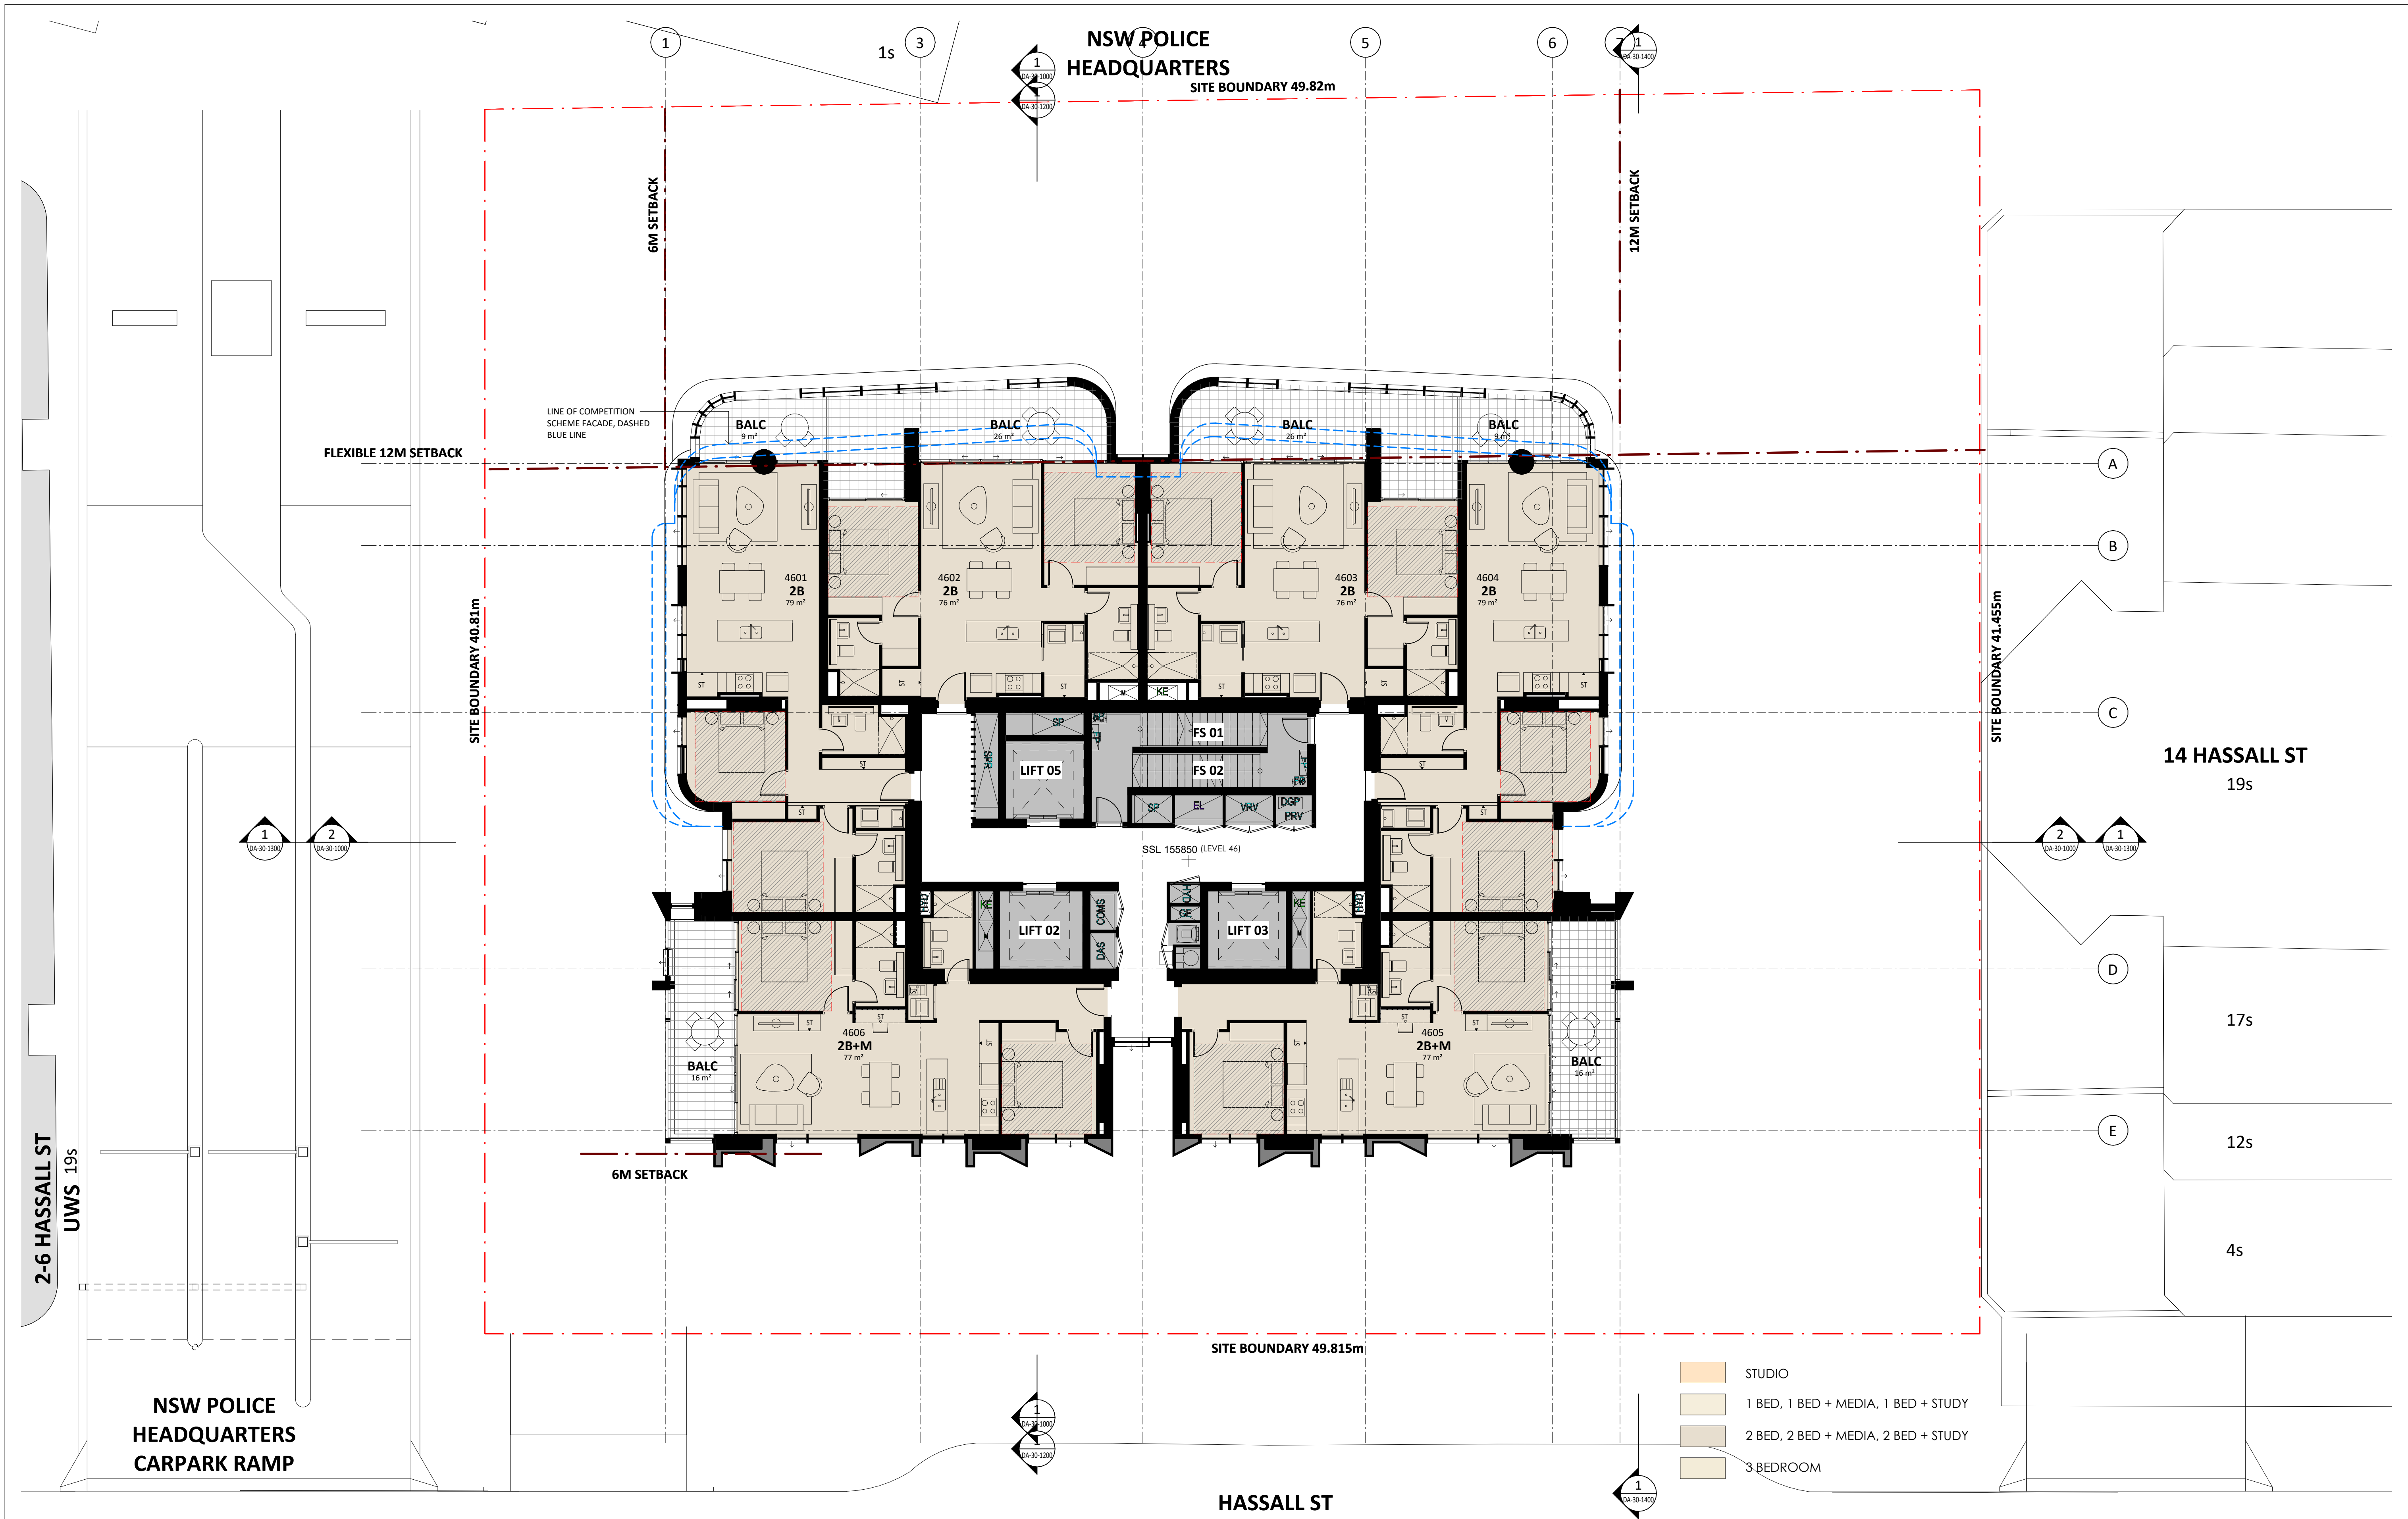

Key Plan:

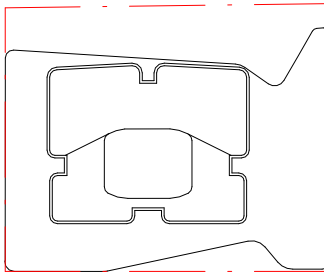

HASSALL STREET

Drawing Disclaimer:
Do not scale from drawings.
Verify all dimensions on site before commencing work.
Copying or reproduction of this drawing is strictly prohibited without the consent of PTW Architects

Note
PTW takes no responsibility for external building elements. Anything connected with any design, materials selection, construction or installation of any cladding, facade or external building element must be checked by and remains the responsibility of others, including suitably qualified experts as may be required.

A STATE SIGNIFICANT DEVELOPMENT APPLICATION ISSUE

Rev Amendment

PTW 21.04.2022

By Chk*
Reg. Arch Date

Consultants
Design Confidence
E-Lab
FCAD
Gardner Group
Webber Design
ADP Consulting
Think Planners
Positive Traffic
Windtech

Client

GURNER™
GROUP

GQ Hassall Street Pty Ltd
3 Goldman Lane, Double Bay, NSW 2028

Architect
PTW Architects
Level 11, 88 Phillip Street
Sydney NSW 2000 Australia
T +61 2 9232 5877
ptw.com.au

Peddie Thorp & Walker P/L
ABN 23 000 454 624
trading as PTW Architects

NSW Nominated Architects
S Parsons Architect No. 6098
D Jones Architect No. 4778

PTW

0 1 2 5 8m
@ A1 As indicated

Project PA030501
12 Hassall St
12 Hassall St, Parramatta


Status
DEVELOPMENT APPLICATION

Title
B-GENERAL ARRANGEMENT PLANS
LEVELS 39-51 TYPICAL FLOOR
PLAN

Drawing Number
DA-10-4600

Revision

A

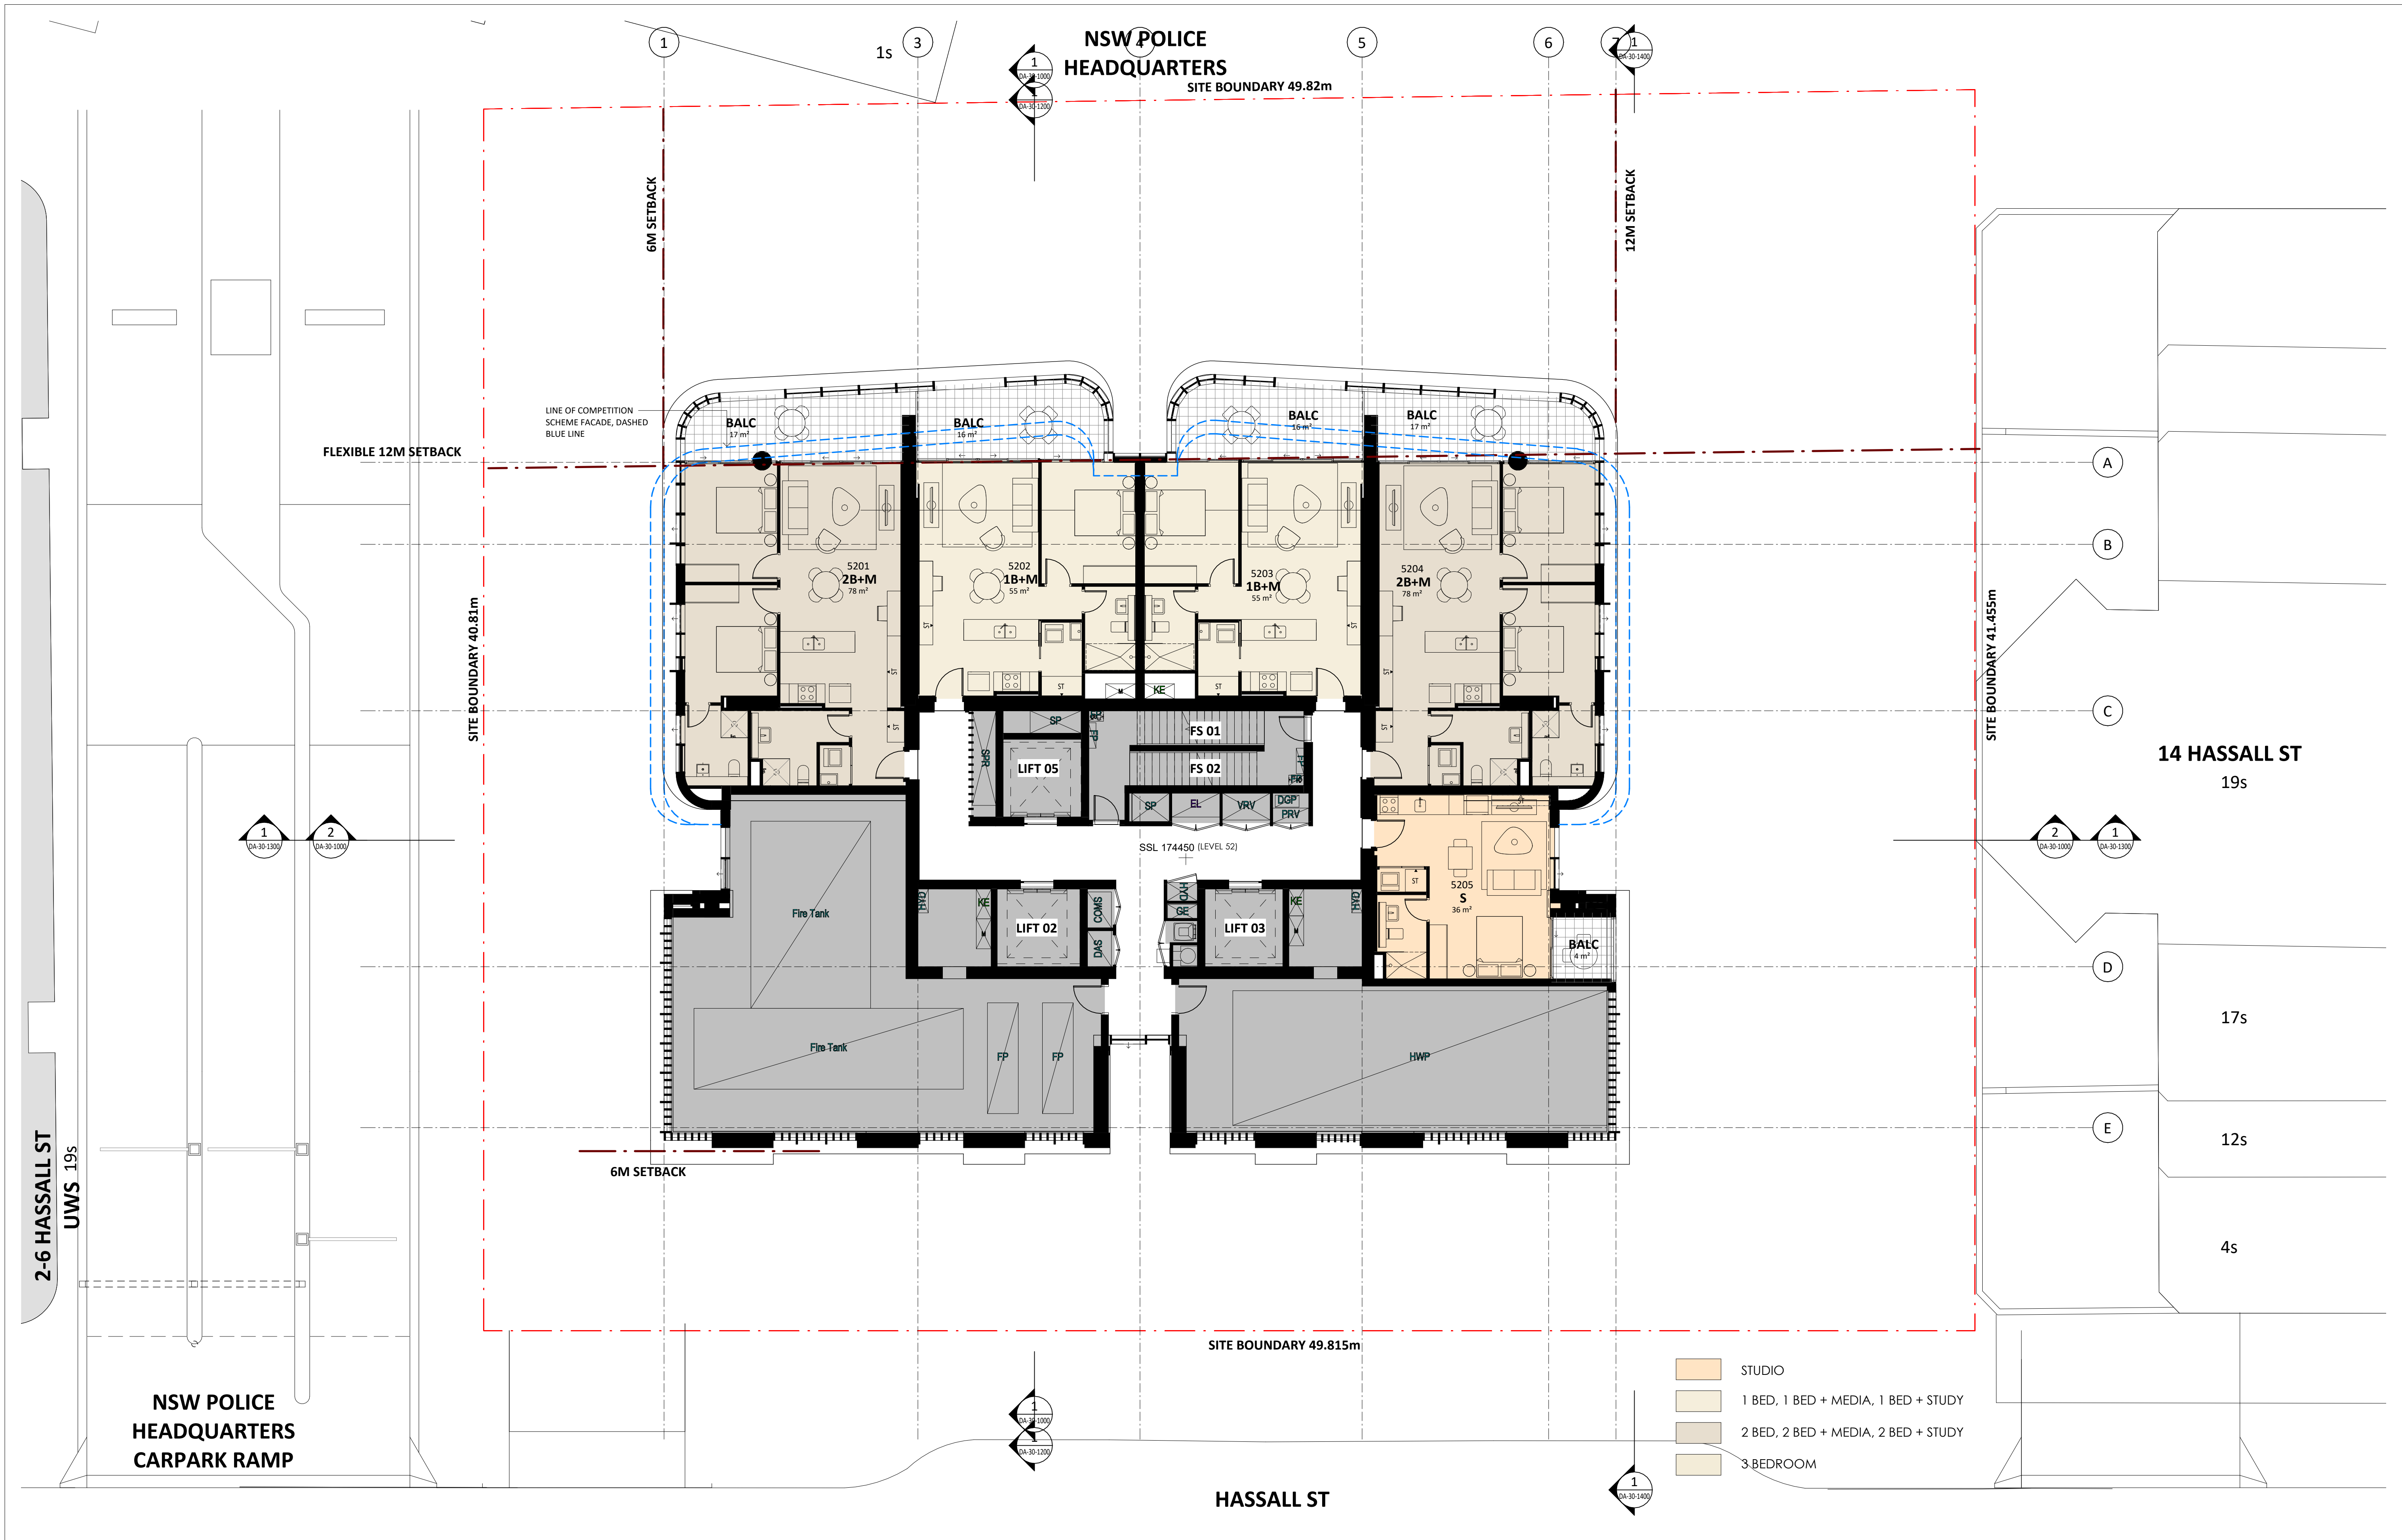

Key Plan:

Drawing Disclaimer:
Do not scale from drawings.
Verify all dimensions on site before commencing work.
Copying or reproduction of this drawing is strictly prohibited without the consent of PTW Architects

Note
PTW takes no responsibility for external building elements. Anything connected with any design, materials selection, construction or installation of any cladding, facade or external building element must be checked by and remains the responsibility of others, including suitably qualified experts as may be required.

A	STATE SIGNIFICANT DEVELOPMENT APPLICATION ISSUE	PTW	21.04.2022	
Rev	Amendment	By	Chk* Reg. Arch	Date

Consultants
Design Confidence
E-Lab
FCAD
Gardner Group
Webber Design
ADP Consulting
Think Planners
Positive Traffic
Windtech

Client
GURNER™ GROUP
GQ Hassall Street Pty Ltd
3 Goldman Lane, Double Bay, NSW 2028

Architect
PTW Architects
Level 11, 88 Phillip Street
Sydney NSW 2000 Australia
T +61 2 9232 5877
ptw.com.au

Peddie Thorp & Walker P/L
ABN 23 000 454 624
trading as PTW Architects


NSW Nominated Architects
S Parsons Architect No. 6098
D Jones Architect No. 4778

Project PA030501
12 Hassall St
12 Hassall St, Parramatta



Title B-GENERAL ARRANGEMENT PLANS
LEVELS 52 FLOOR PLAN (PLANT)

Drawing Number DA-10-4900
Revision A

Status DEVELOPMENT APPLICATION

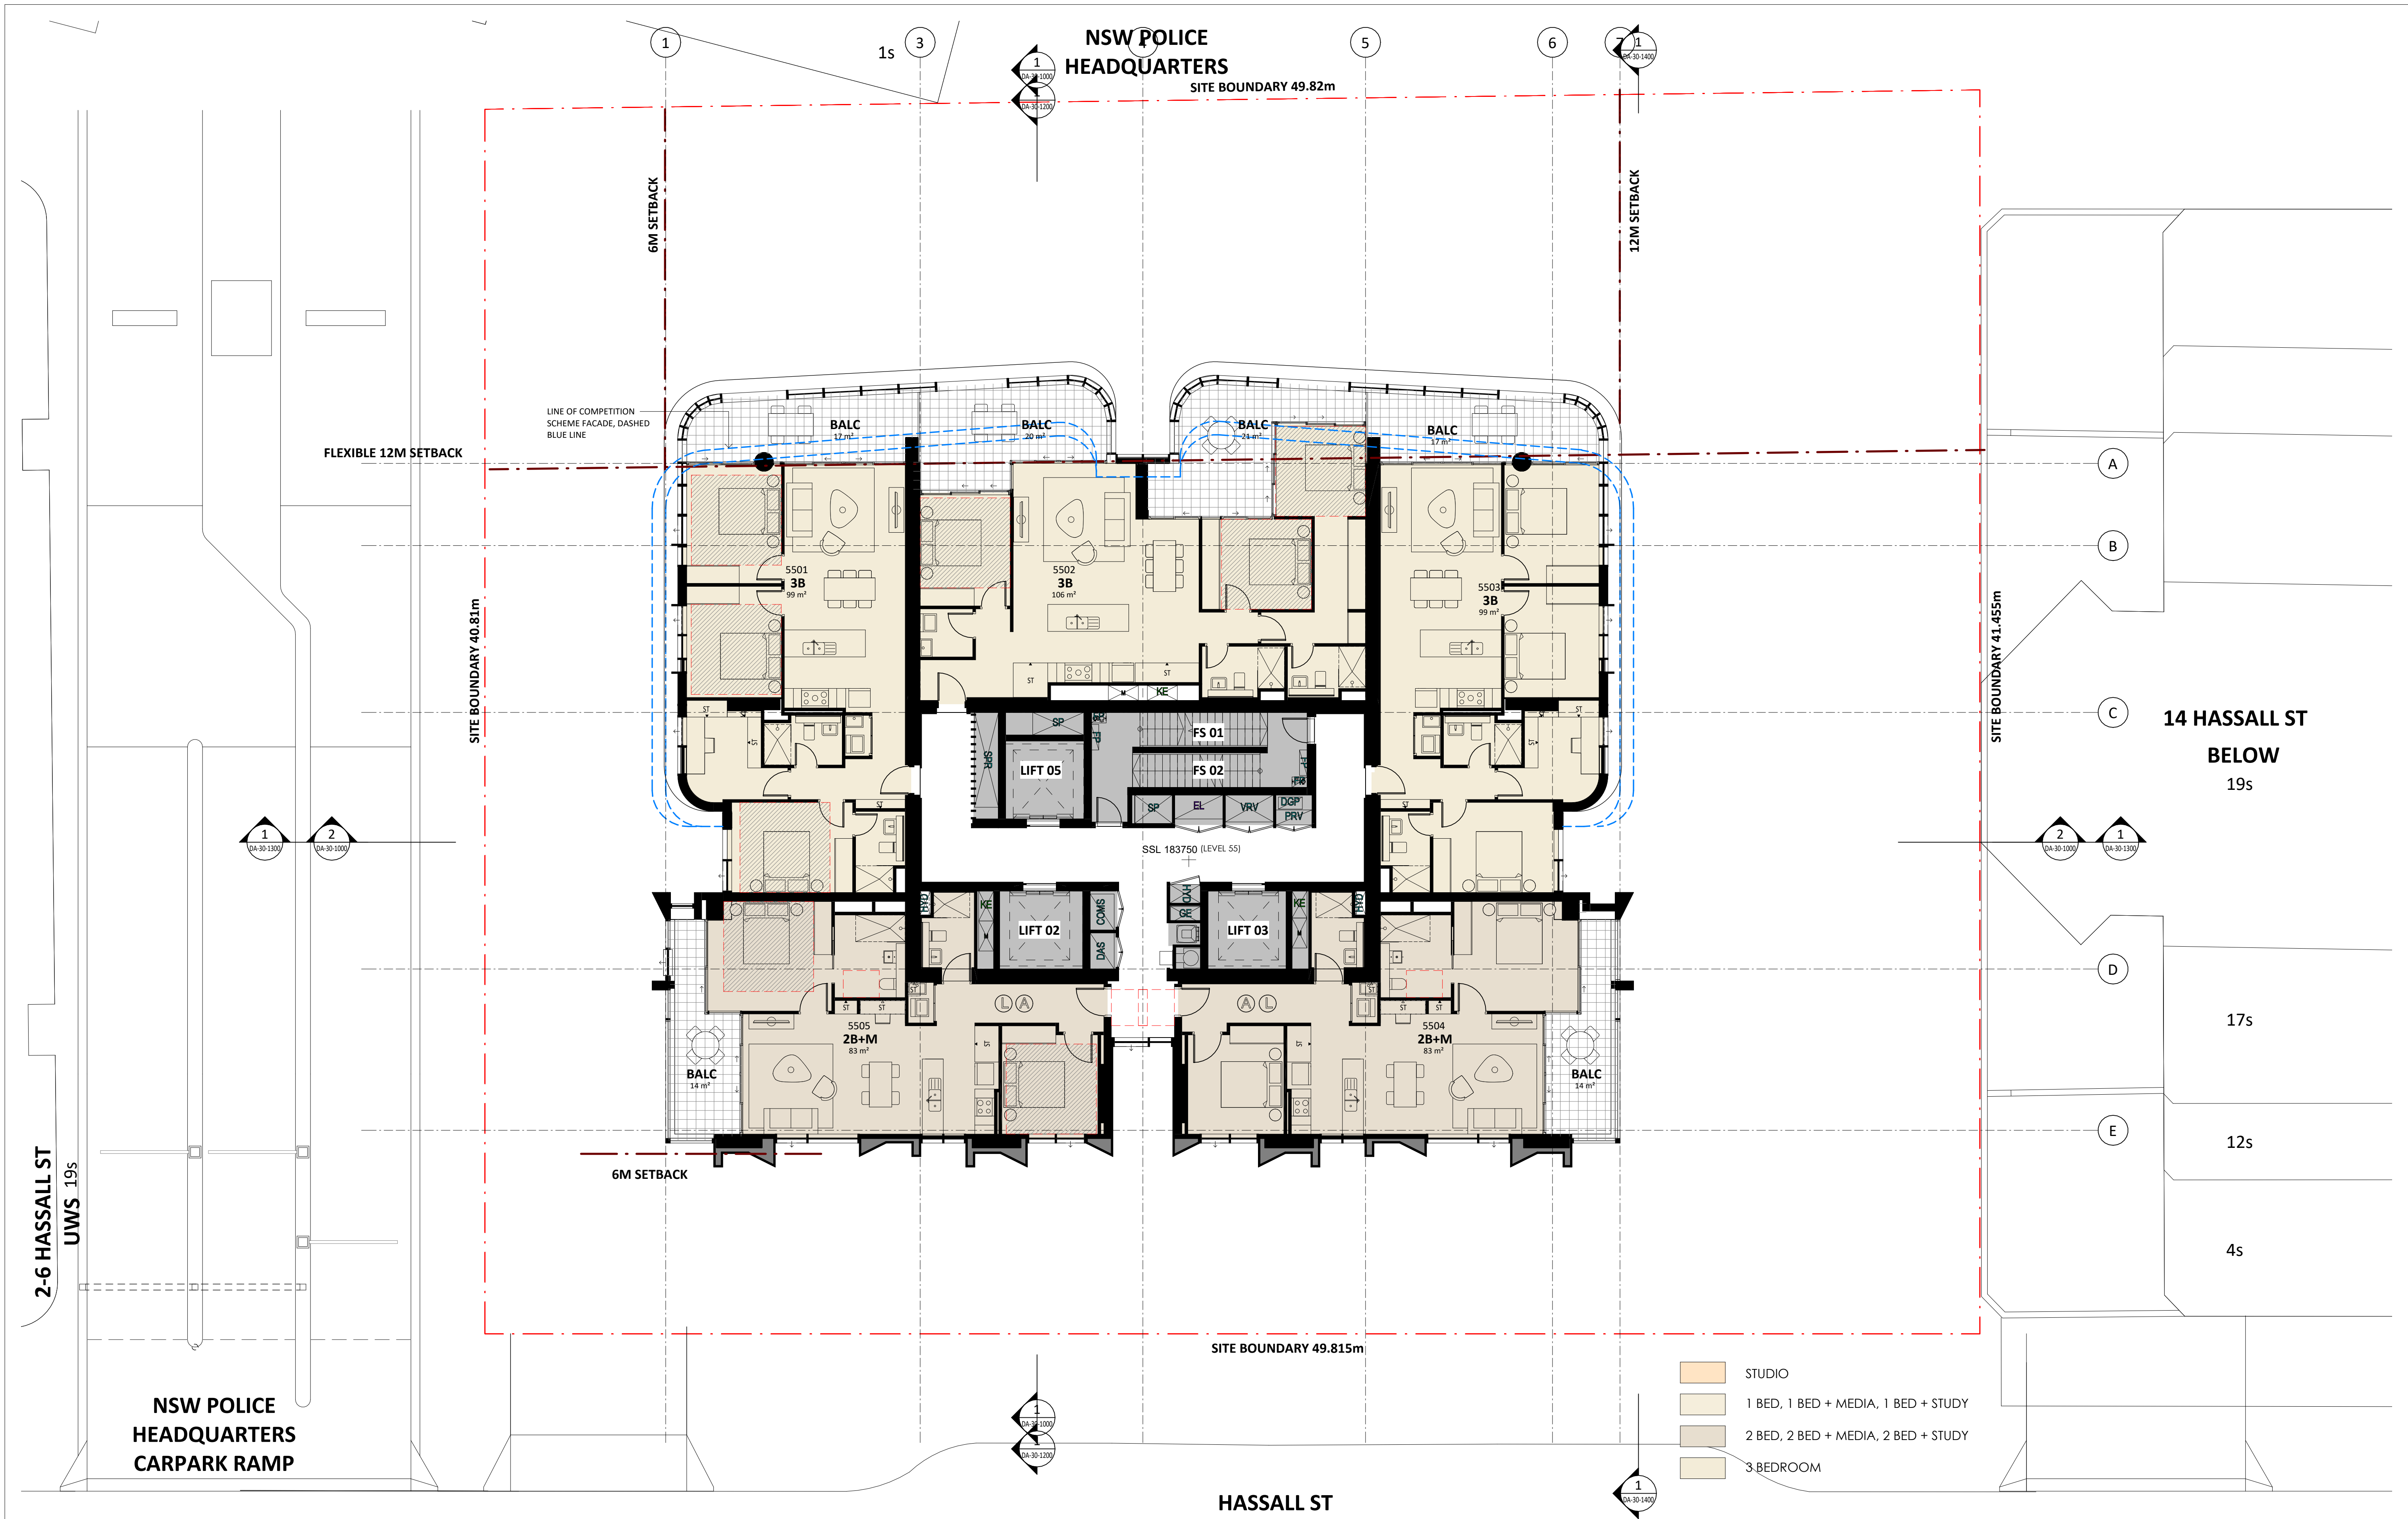

Key Plan:

 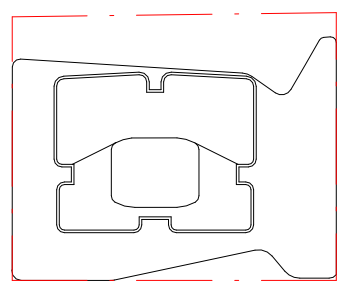

Drawing Disclaimer:
Do not scale from drawings.
Verify all dimensions on site before commencing work.
Copying or reproduction of this drawing is strictly prohibited without the consent of PTW Architects

Note
PTW takes no responsibility for external building elements. Anything connected with any design, materials selection, construction or installation of any cladding, facade or external building element must be checked by and remains the responsibility of others, including suitably qualified experts as may be required.

A STATE SIGNIFICANT DEVELOPMENT APPLICATION ISSUE

Rev Amendment

PTW 21.04.2022

By Chk* Date
Reg. Arch

Consultants
Design Confidence
E-Lab
FCAD
Gardner Group
Webber Design
ADP Consulting
Think Planners
Positive Traffic
Windtech

Client

GURNER™
GROUP

GQ Hassall Street Pty Ltd
3 Goldman Lane, Double Bay, NSW 2028

Architect
PTW Architects
Level 11, 88 Phillip Street
Sydney NSW 2000 Australia
T +61 2 9232 5877
ptw.com.au

Peddie Thorp & Walker P/L
ABN 23 000 454 624
trading as PTW Architects

NSW Nominated Architects
S Parsons Architect No. 6098
D Jones Architect No. 4778

PTW

0 1 2 5 8m
@ A1 As indicated

Project PA030501
12 Hassall St
12 Hassall St, Parramatta


Status
DEVELOPMENT APPLICATION

Title
B-GENERAL ARRANGEMENT PLANS
LEVELS 53-58 TYPICAL FLOOR
PLAN


Drawing Number
DA-10-5500

Revision


A

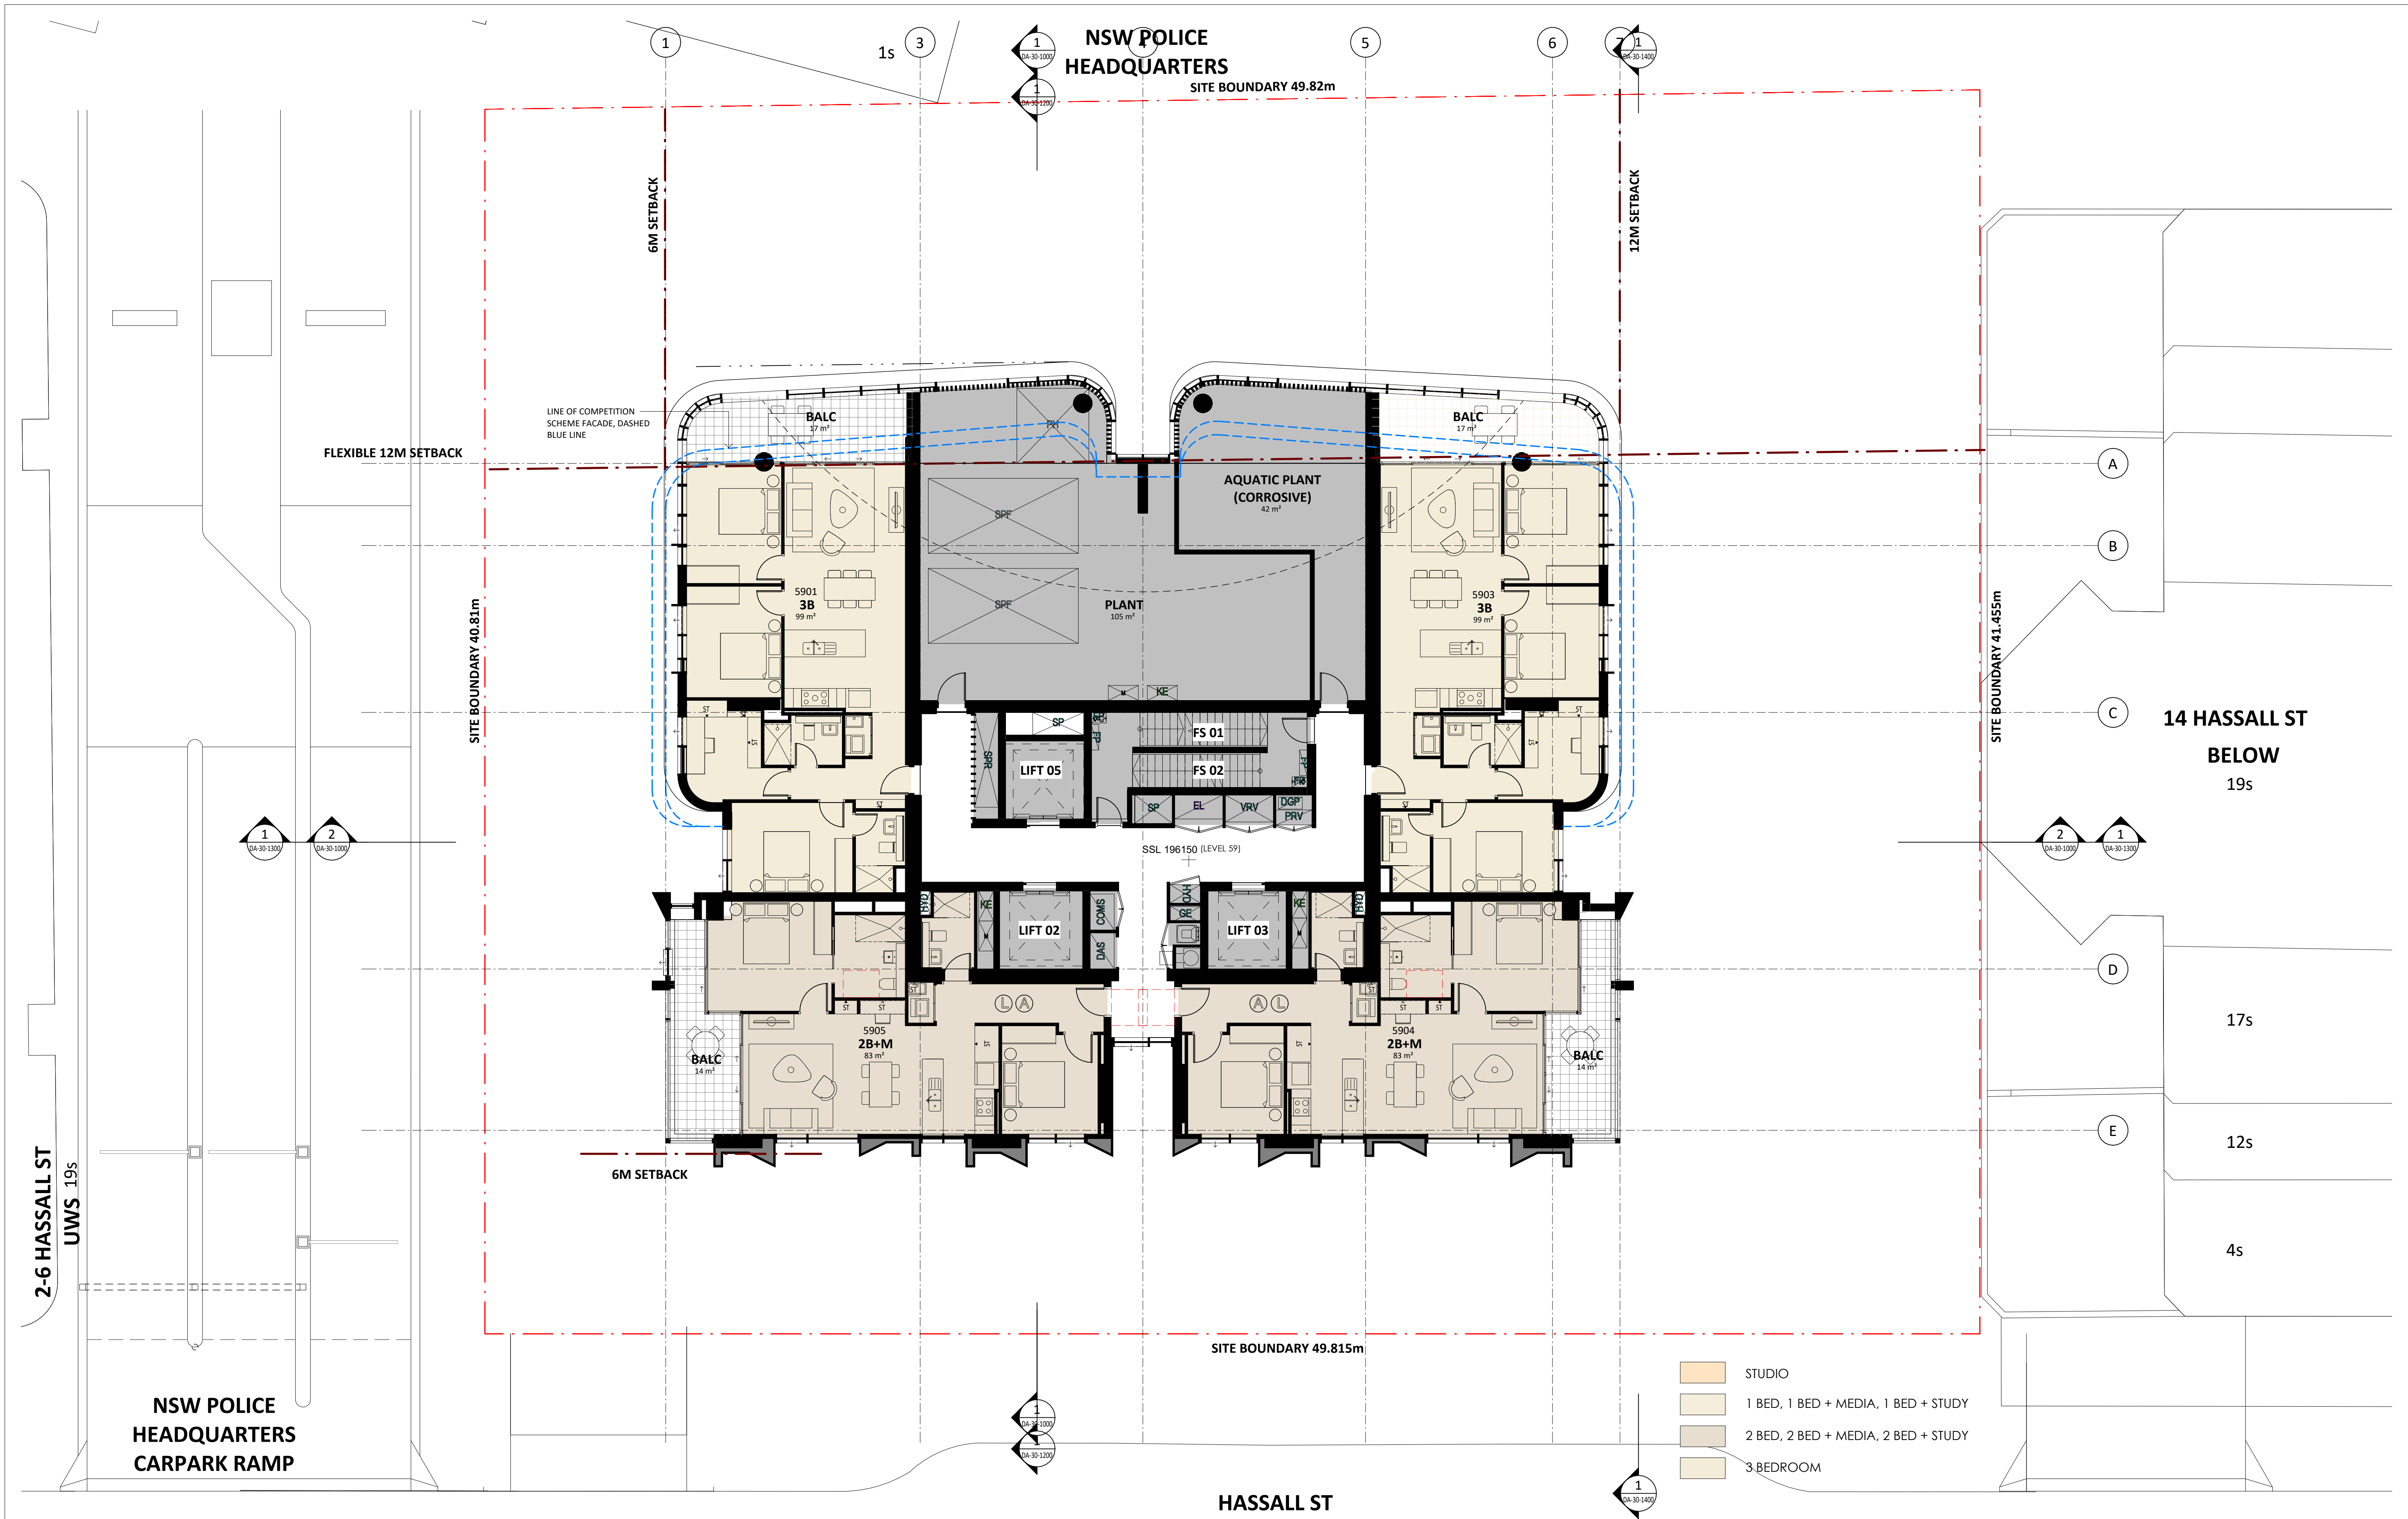

Key Plan:

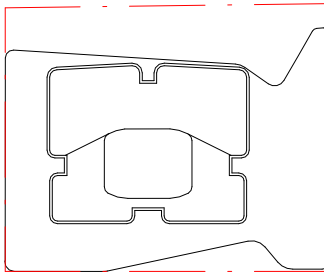

HASSALL STREET

 

Drawing Disclaimer:

Do not scale from drawings.
Verify all dimensions on site before commencing work.
Copying or reproduction of this drawing is strictly prohibited without the consent of PTW Architects

Note

PTW takes no responsibility for external building elements. Anything connected with any design, materials selection, construction or installation of any cladding, facade or external building element must be checked by and remains the responsibility of others, including suitably qualified experts as may be required.

A STATE SIGNIFICANT DEVELOPMENT APPLICATION ISSUE

Rev Amendment

PTW 21.04.2022

By Chk* Date
Reg. Arch

Consultants

Design Confidence
E-Lab
FCAD
Gardner Group
Webber Design
ADP Consulting
Think Planners
Positive Traffic
Windtech

Client

GURNER™
GROUP

GQ Hassall Street Pty Ltd
3 Goldman Lane, Double Bay, NSW 2028

Architect

PTW Architects
Level 11, 88 Phillip Street
Sydney NSW 2000 Australia
T +61 2 9232 5877
ptw.com.au

Peddie Thorp & Walker P/L
ABN 23 000 454 624
trading as PTW Architects

NSW Nominated Architects
S Parsons Architect No. 6098
D Jones Architect No. 4778

PTW

0 1 2 5 8m
@ A1 As indicated

Project PA030501

12 Hassall St
12 Hassall St, Parramatta

Status
DEVELOPMENT APPLICATION


Title
B-GENERAL ARRANGEMENT PLANS
LEVEL 59 FLOOR PLAN

Drawing Number

DA-10-5900

Revision

A

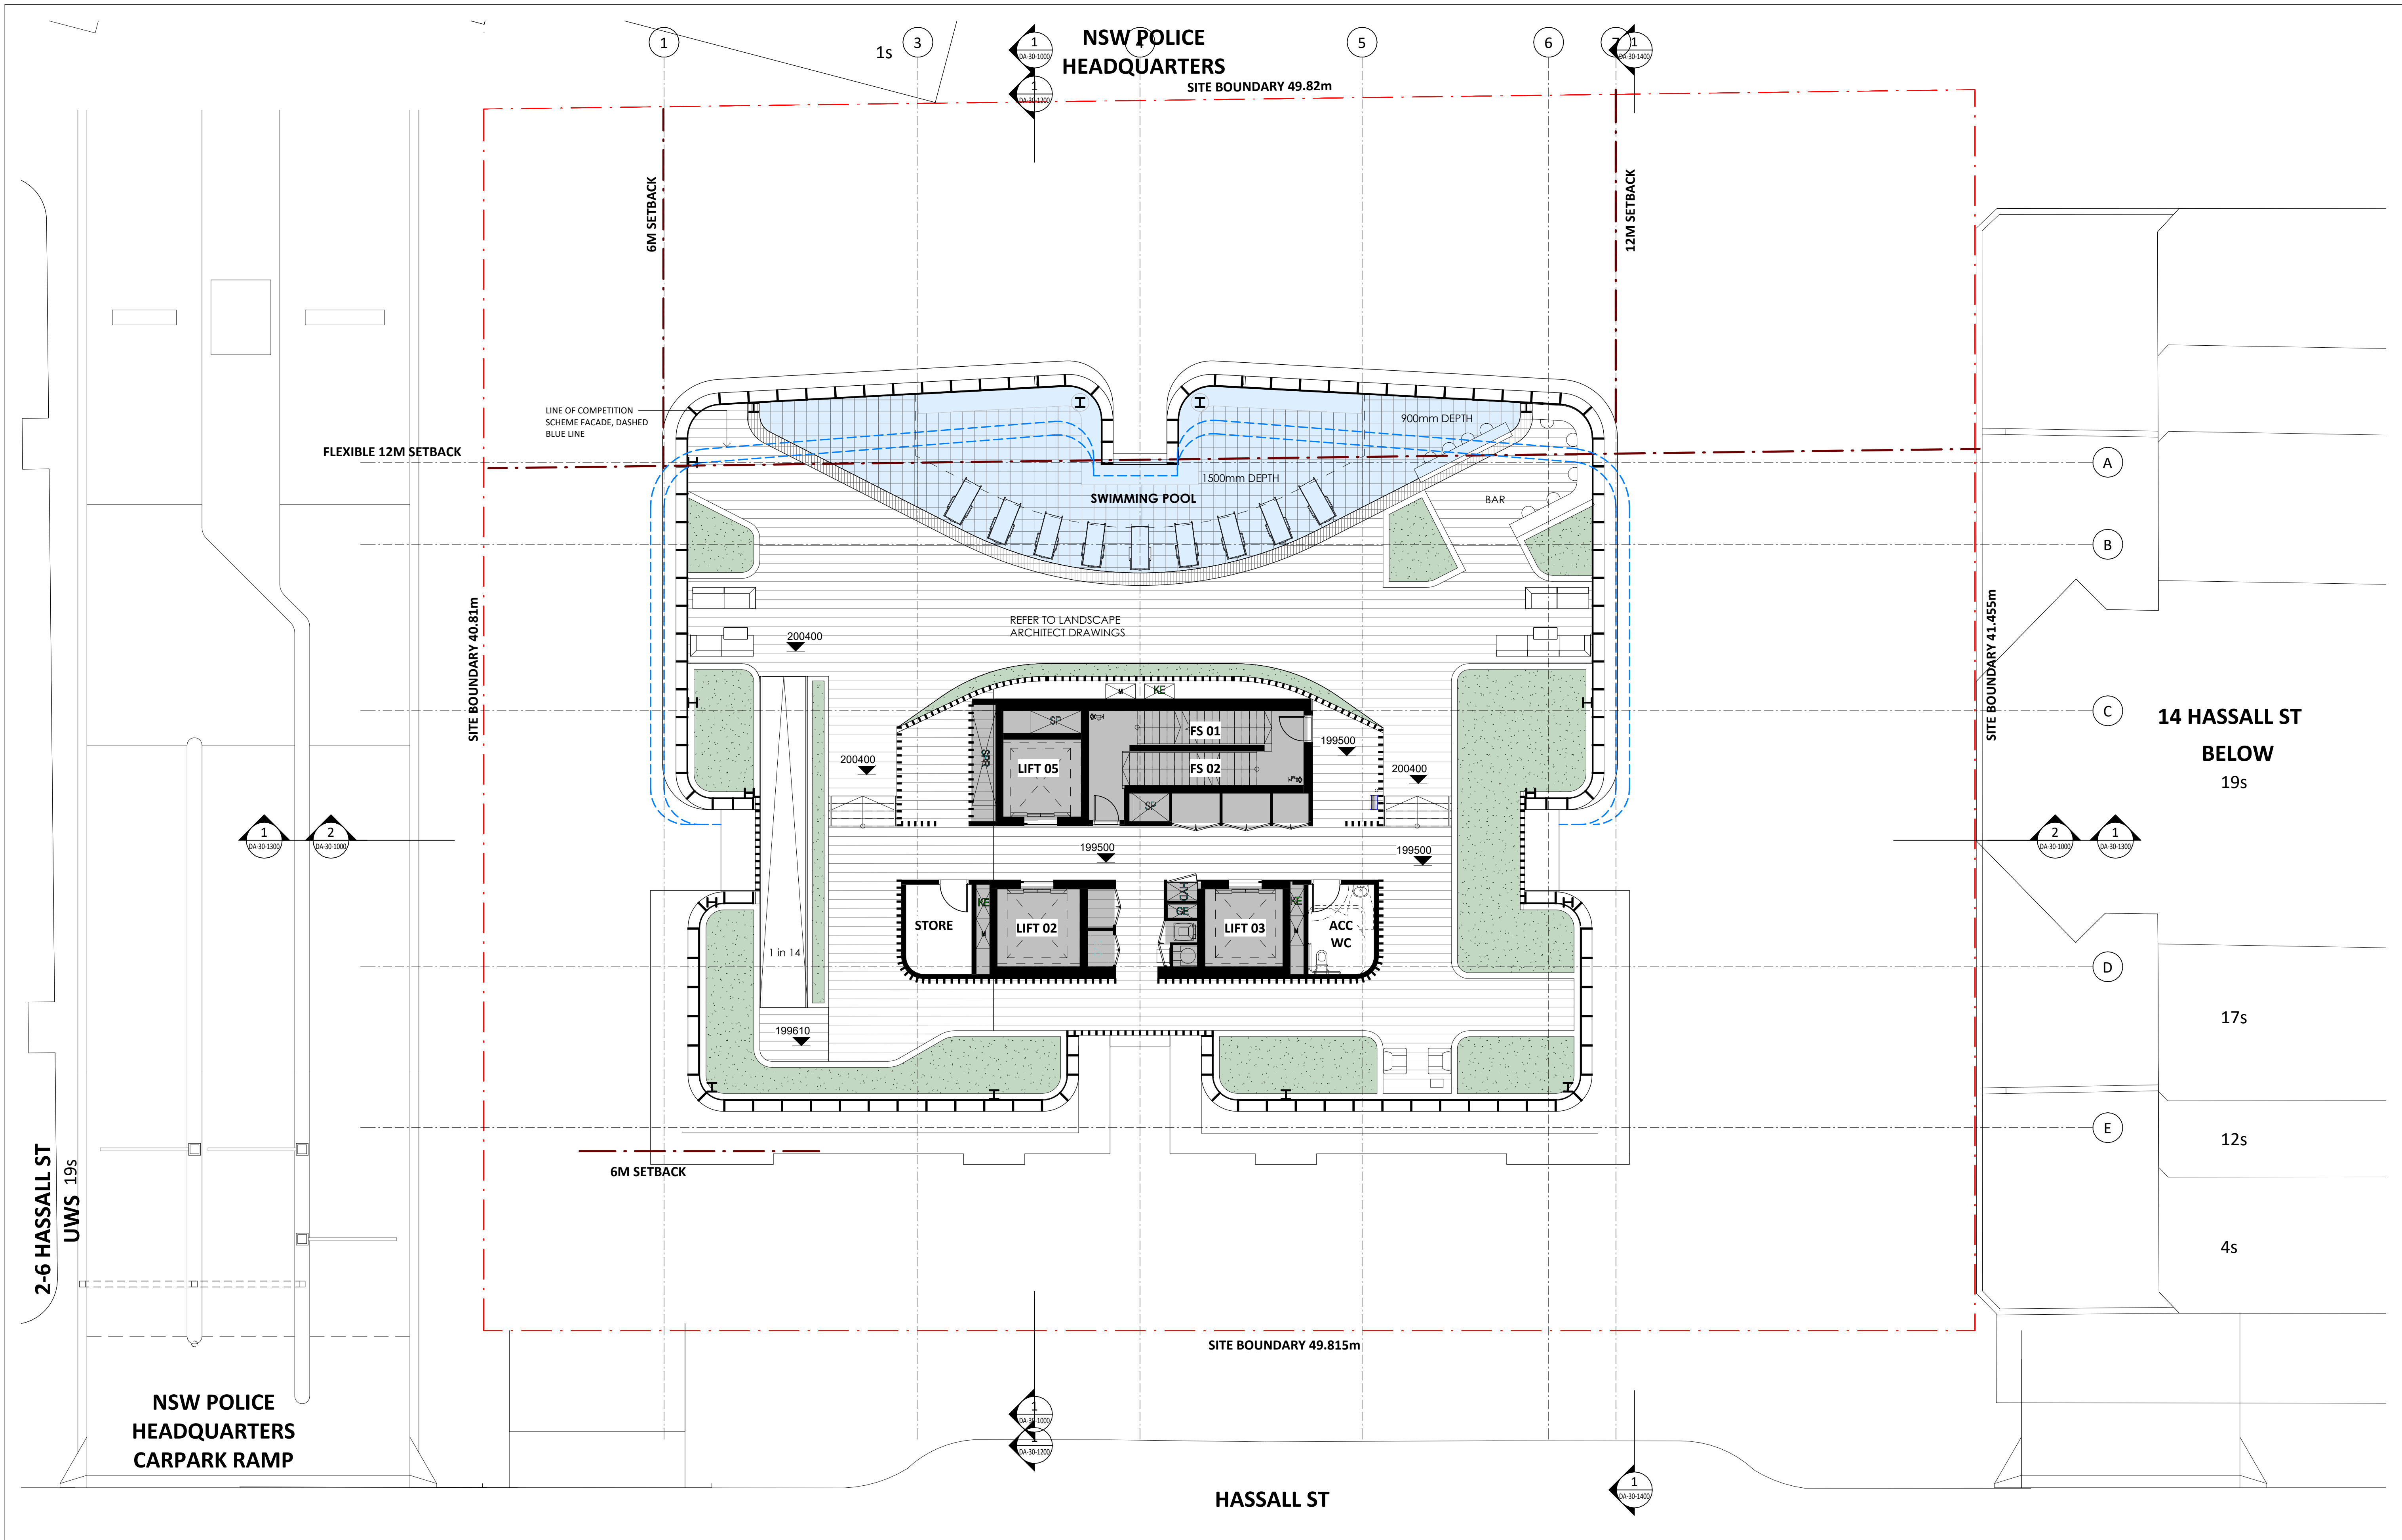

Key Plan:

Drawing Disclaimer:
Do not scale from drawings.
Verify all dimensions on site before commencing work.
Copying or reproduction of this drawing is strictly prohibited without the consent of PTW Architects

Note
PTW takes no responsibility for external building elements. Anything connected with any design, materials selection, construction or installation of any cladding, facade or external building element must be checked by and remains the responsibility of others, including suitably qualified experts as may be required.

A	STATE SIGNIFICANT DEVELOPMENT APPLICATION ISSUE	PTW	21.04.2022	
Rev	Amendment	By	Chk* Reg. Arch	Date

Consultants
Design Confidence
E-Lab
FCAD
Gardner Group
Webber Design
ADP Consulting
Think Planners
Positive Traffic
Windtech

Client
GURNER™ GROUP
GQ Hassall Street Pty Ltd
3 Goldman Lane, Double Bay, NSW 2028

Architect
PTW Architects
Level 11, 88 Phillip Street
Sydney NSW 2000 Australia
T +61 2 9232 5877
ptw.com.au

Peddie Thorp & Walker P/L
ABN 23 000 454 624
trading as PTW Architects


NSW Nominated Architects
S Parsons Architect No. 6098
D Jones Architect No. 4778

Project PA030501
12 Hassall St
12 Hassall St, Parramatta

Status
DEVELOPMENT APPLICATION

Title
B-GENERAL ARRANGEMENT PLANS
LEVEL 60 FLOOR PLAN
(AMENITIES)
Drawing Number
DA-10-6000

Revision
A

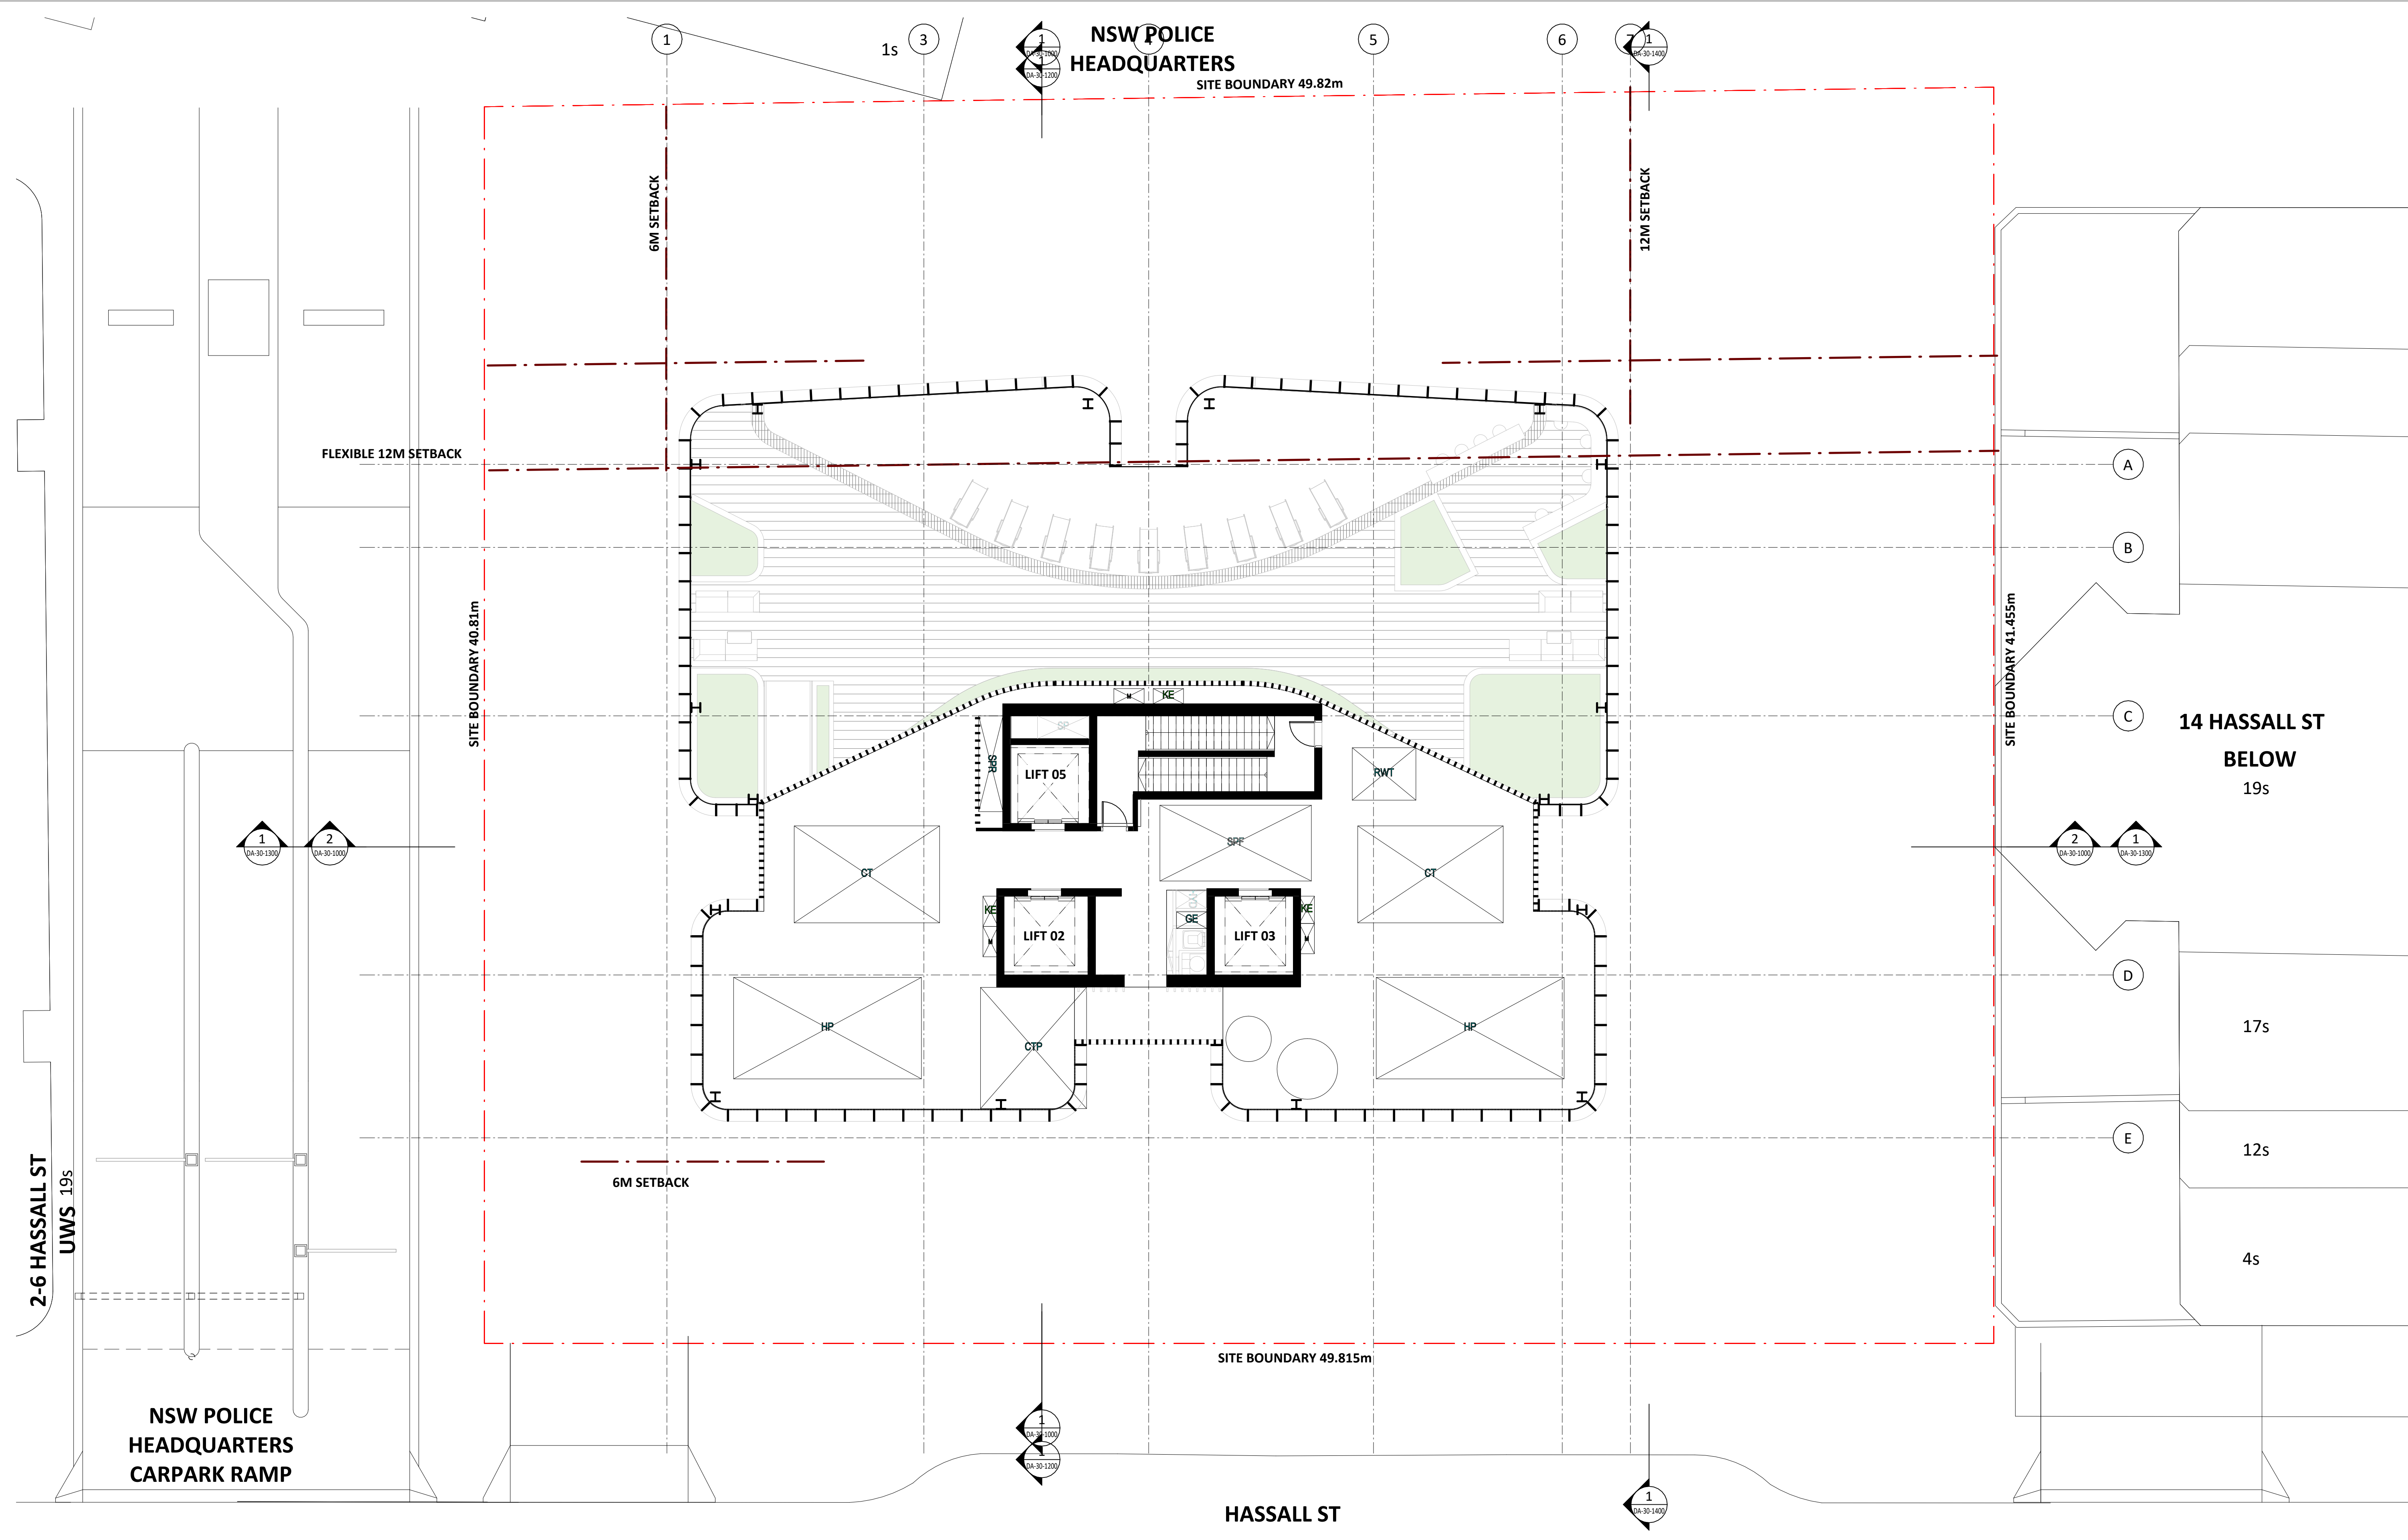

Key Plan:

Drawing Disclaimer:
Do not scale from drawings.
Verify all dimensions on site before commencing work.
Copying or reproduction of this drawing is strictly prohibited without the consent of PTW Architects

Note
PTW takes no responsibility for external building elements. Anything connected with any design, materials selection, construction or installation of any cladding, facade or external building element must be checked by and remains the responsibility of others, including suitably qualified experts as may be required.

A	STATE SIGNIFICANT DEVELOPMENT APPLICATION ISSUE	PTW	21.04.2022	
Rev	Amendment	By	Chk* Reg. Arch	Date

Consultants
Design Confidence
E-Lab
FCAD
Gardner Group
Webber Design
ADP Consulting
Think Planners
Positive Traffic
Windtech

Client
GURNER™
GROUP
GQ Hassall Street Pty Ltd
3 Goldman Lane, Double Bay, NSW 2028

Architect
PTW Architects
Level 11, 88 Phillip Street
Sydney NSW 2000 Australia
T +61 2 9232 5877
ptw.com.au

Peddie Thorp & Walker P/L
ABN 23 000 454 624
trading as PTW Architects

NSW Nominated Architects
S Parsons Architect No. 6098
D Jones Architect No. 4778


0 1 2 5 8m
@ A1 1: 100

Project PA030501
12 Hassall St
12 Hassall St, Parramatta


Status
DEVELOPEMENT APPLICATION

Title
B-GENERAL ARRANGEMENT PLANS
PLANT ROOM PLAN

Drawing Number	Revision
DA-10-6101	A

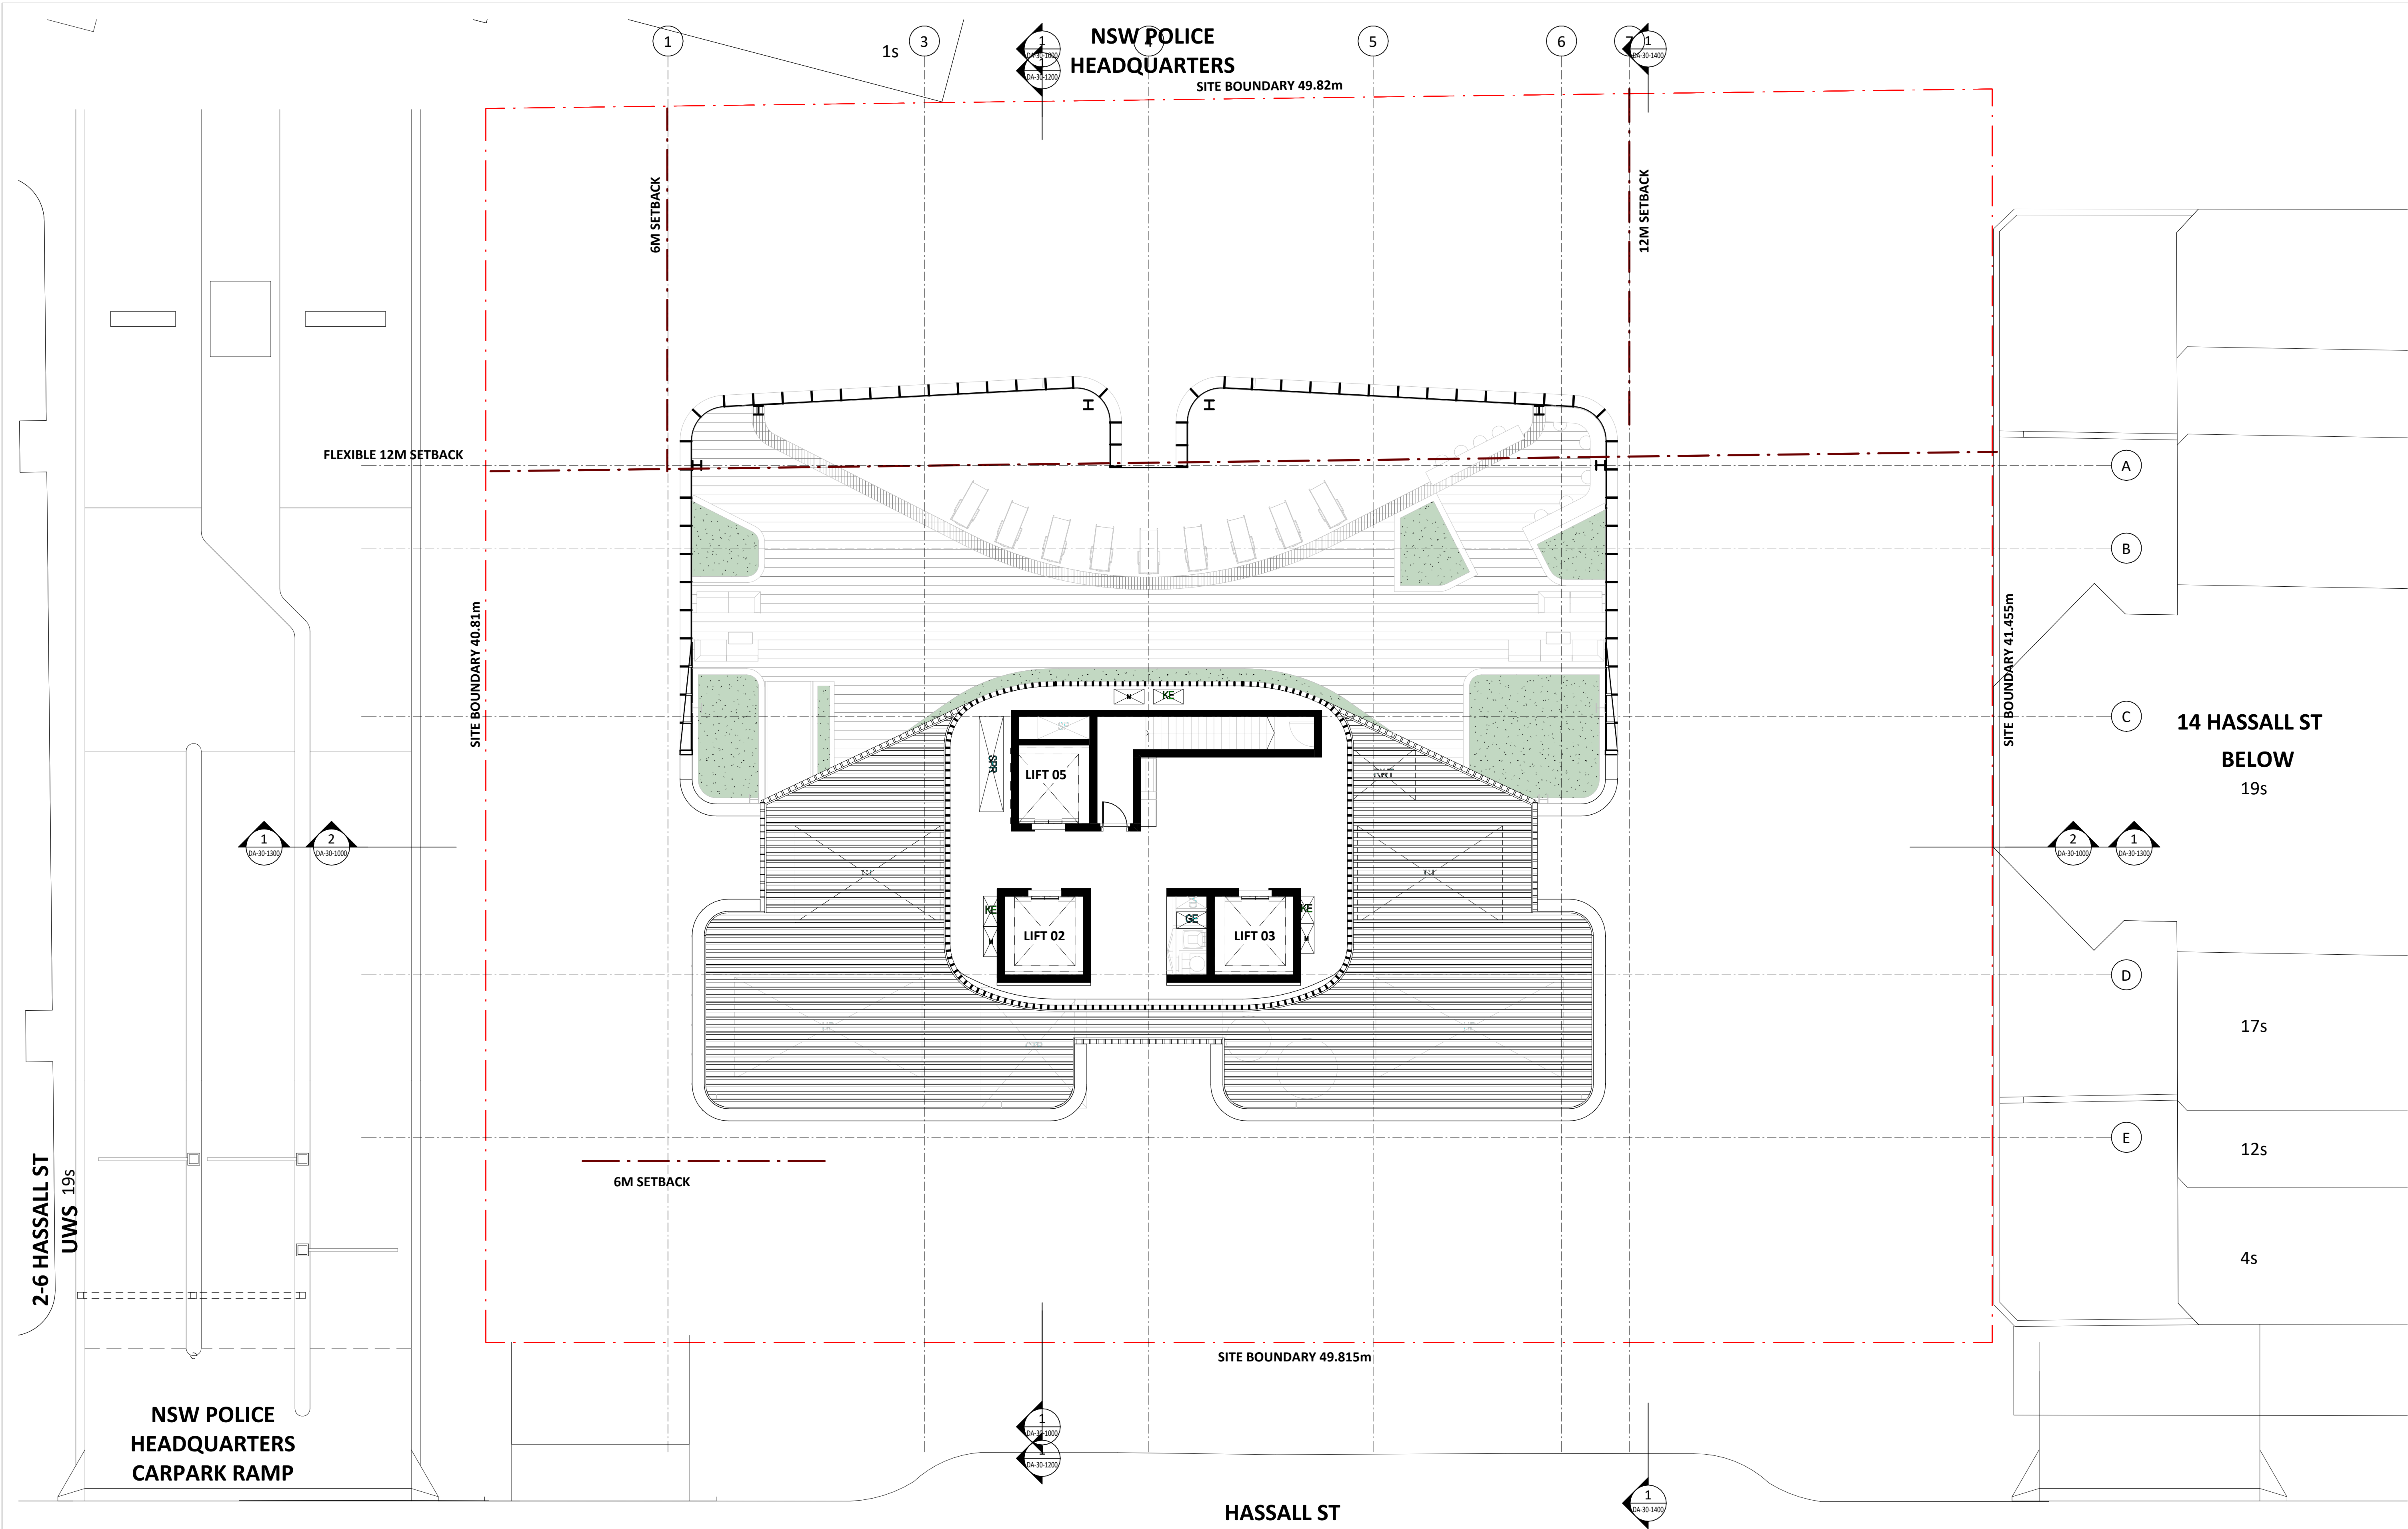

Key Plan:

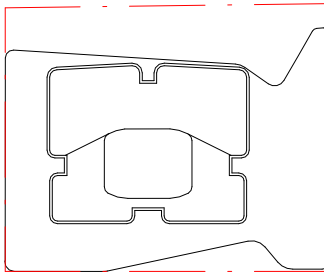

HASSALL STREET

Drawing Disclaimer:
Do not scale from drawings.
Verify all dimensions on site before commencing work.
Copying or reproduction of this drawing is strictly prohibited without the consent of PTW Architects

Note
PTW takes no responsibility for external building elements. Anything connected with any design, materials selection, construction or installation of any cladding, facade or external building element must be checked by and remains the responsibility of others, including suitably qualified experts as may be required.

A STATE SIGNIFICANT DEVELOPMENT APPLICATION ISSUE

Rev Amendment

PTW 21.04.2022

By Chk*
Reg. Arch Date

Consultants
Design Confidence
E-Lab
FCAD
Gardner Group
Webber Design
ADP Consulting
Think Planners
Positive Traffic
Windtech

Client

GURNER™
GROUP

GQ Hassall Street Pty Ltd
3 Goldman Lane, Double Bay, NSW 2028

Architect
PTW Architects
Level 11, 88 Phillip Street
Sydney NSW 2000 Australia
T +61 2 9232 5877
ptw.com.au

Peddie Thorp & Walker P/L
ABN 23 000 454 624
trading as PTW Architects

NSW Nominated Architects
S Parsons Architect No. 6098
D Jones Architect No. 4778

PTW

0 1 2 5 8m
@ A1 1 : 100

Project PA030501
12 Hassall St
12 Hassall St, Parramatta

Status
DEVELOPEMENT APPLICATION


Title
B-GENERAL ARRANGEMENT PLANS
LIFT MACHINE ROOM

Drawing Number

DA-10-6102

Revision

A

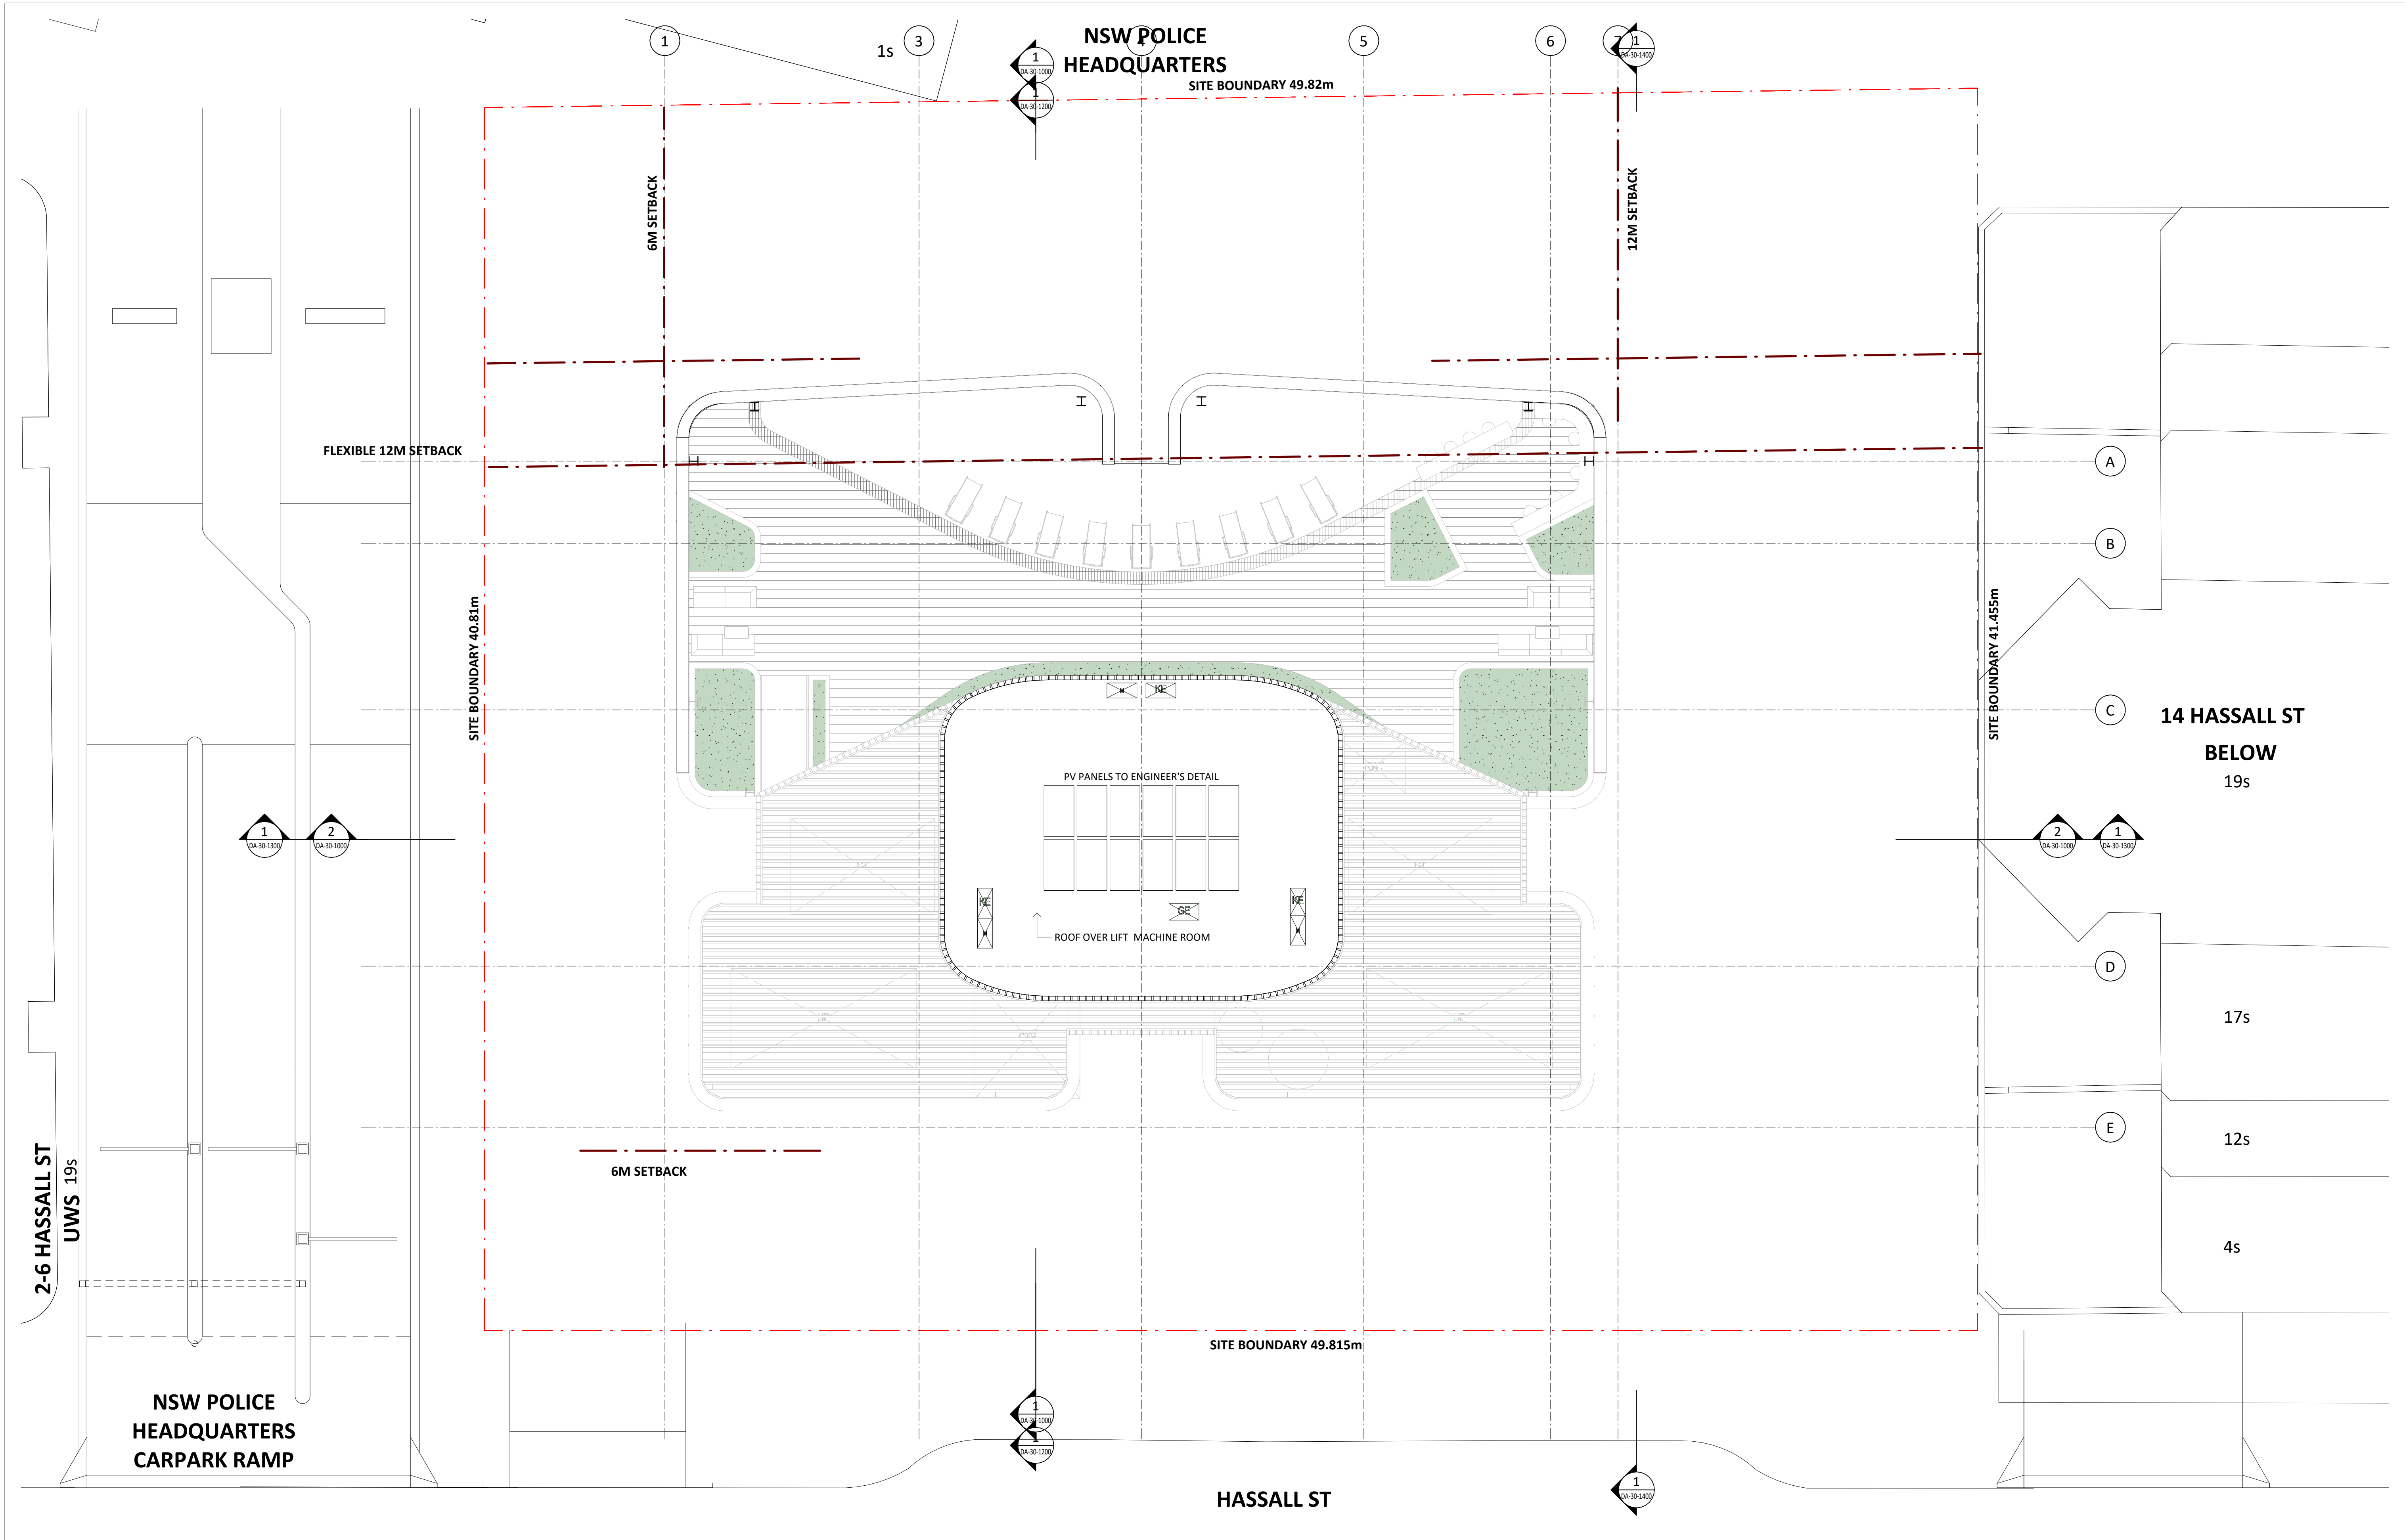

Key Plan:

Drawing Disclaimer:
Do not scale from drawings.
Verify all dimensions on site before commencing work.
Copying or reproduction of this drawing is strictly prohibited without the consent of PTW Architects

Note
PTW takes no responsibility for external building elements. Anything connected with any design, materials selection, construction or installation of any cladding, facade or external building element must be checked by and remains the responsibility of others, including suitably qualified experts as may be required.

A	STATE SIGNIFICANT DEVELOPMENT APPLICATION ISSUE	PTW	21.04.2022	
Rev	Amendment	By	Chk* Reg. Arch	Date

Consultants

Design Confidence
E-Lab
FCAD
Gardner Group
Webber Design
ADP Consulting
Think Planners
Positive Traffic
Windtech

Client

GURNER™
GROUP

GQ Hassall Street Pty Ltd
3 Goldman Lane, Double Bay, NSW 2028

Architect

PTW Architects
Level 11, 88 Phillip Street
Sydney NSW 2000 Australia
T +61 2 9232 5877
ptw.com.au

Peddie Thorp & Walker P/L
ABN 23 000 454 624
trading as PTW Architects

NSW Nominated Architects
S Parsons Architect No. 6098
D Jones Architect No. 4778

0 1 2 5 8m

@ A1 1:100


Project PA030501
12 Hassall St
12 Hassall St, Parramatta

Status
DEVELOPMENT APPLICATION


Title
B-GENERAL ARRANGEMENT PLANS
ROOF PLAN

Drawing Number
DA-10-6200

Revision
A

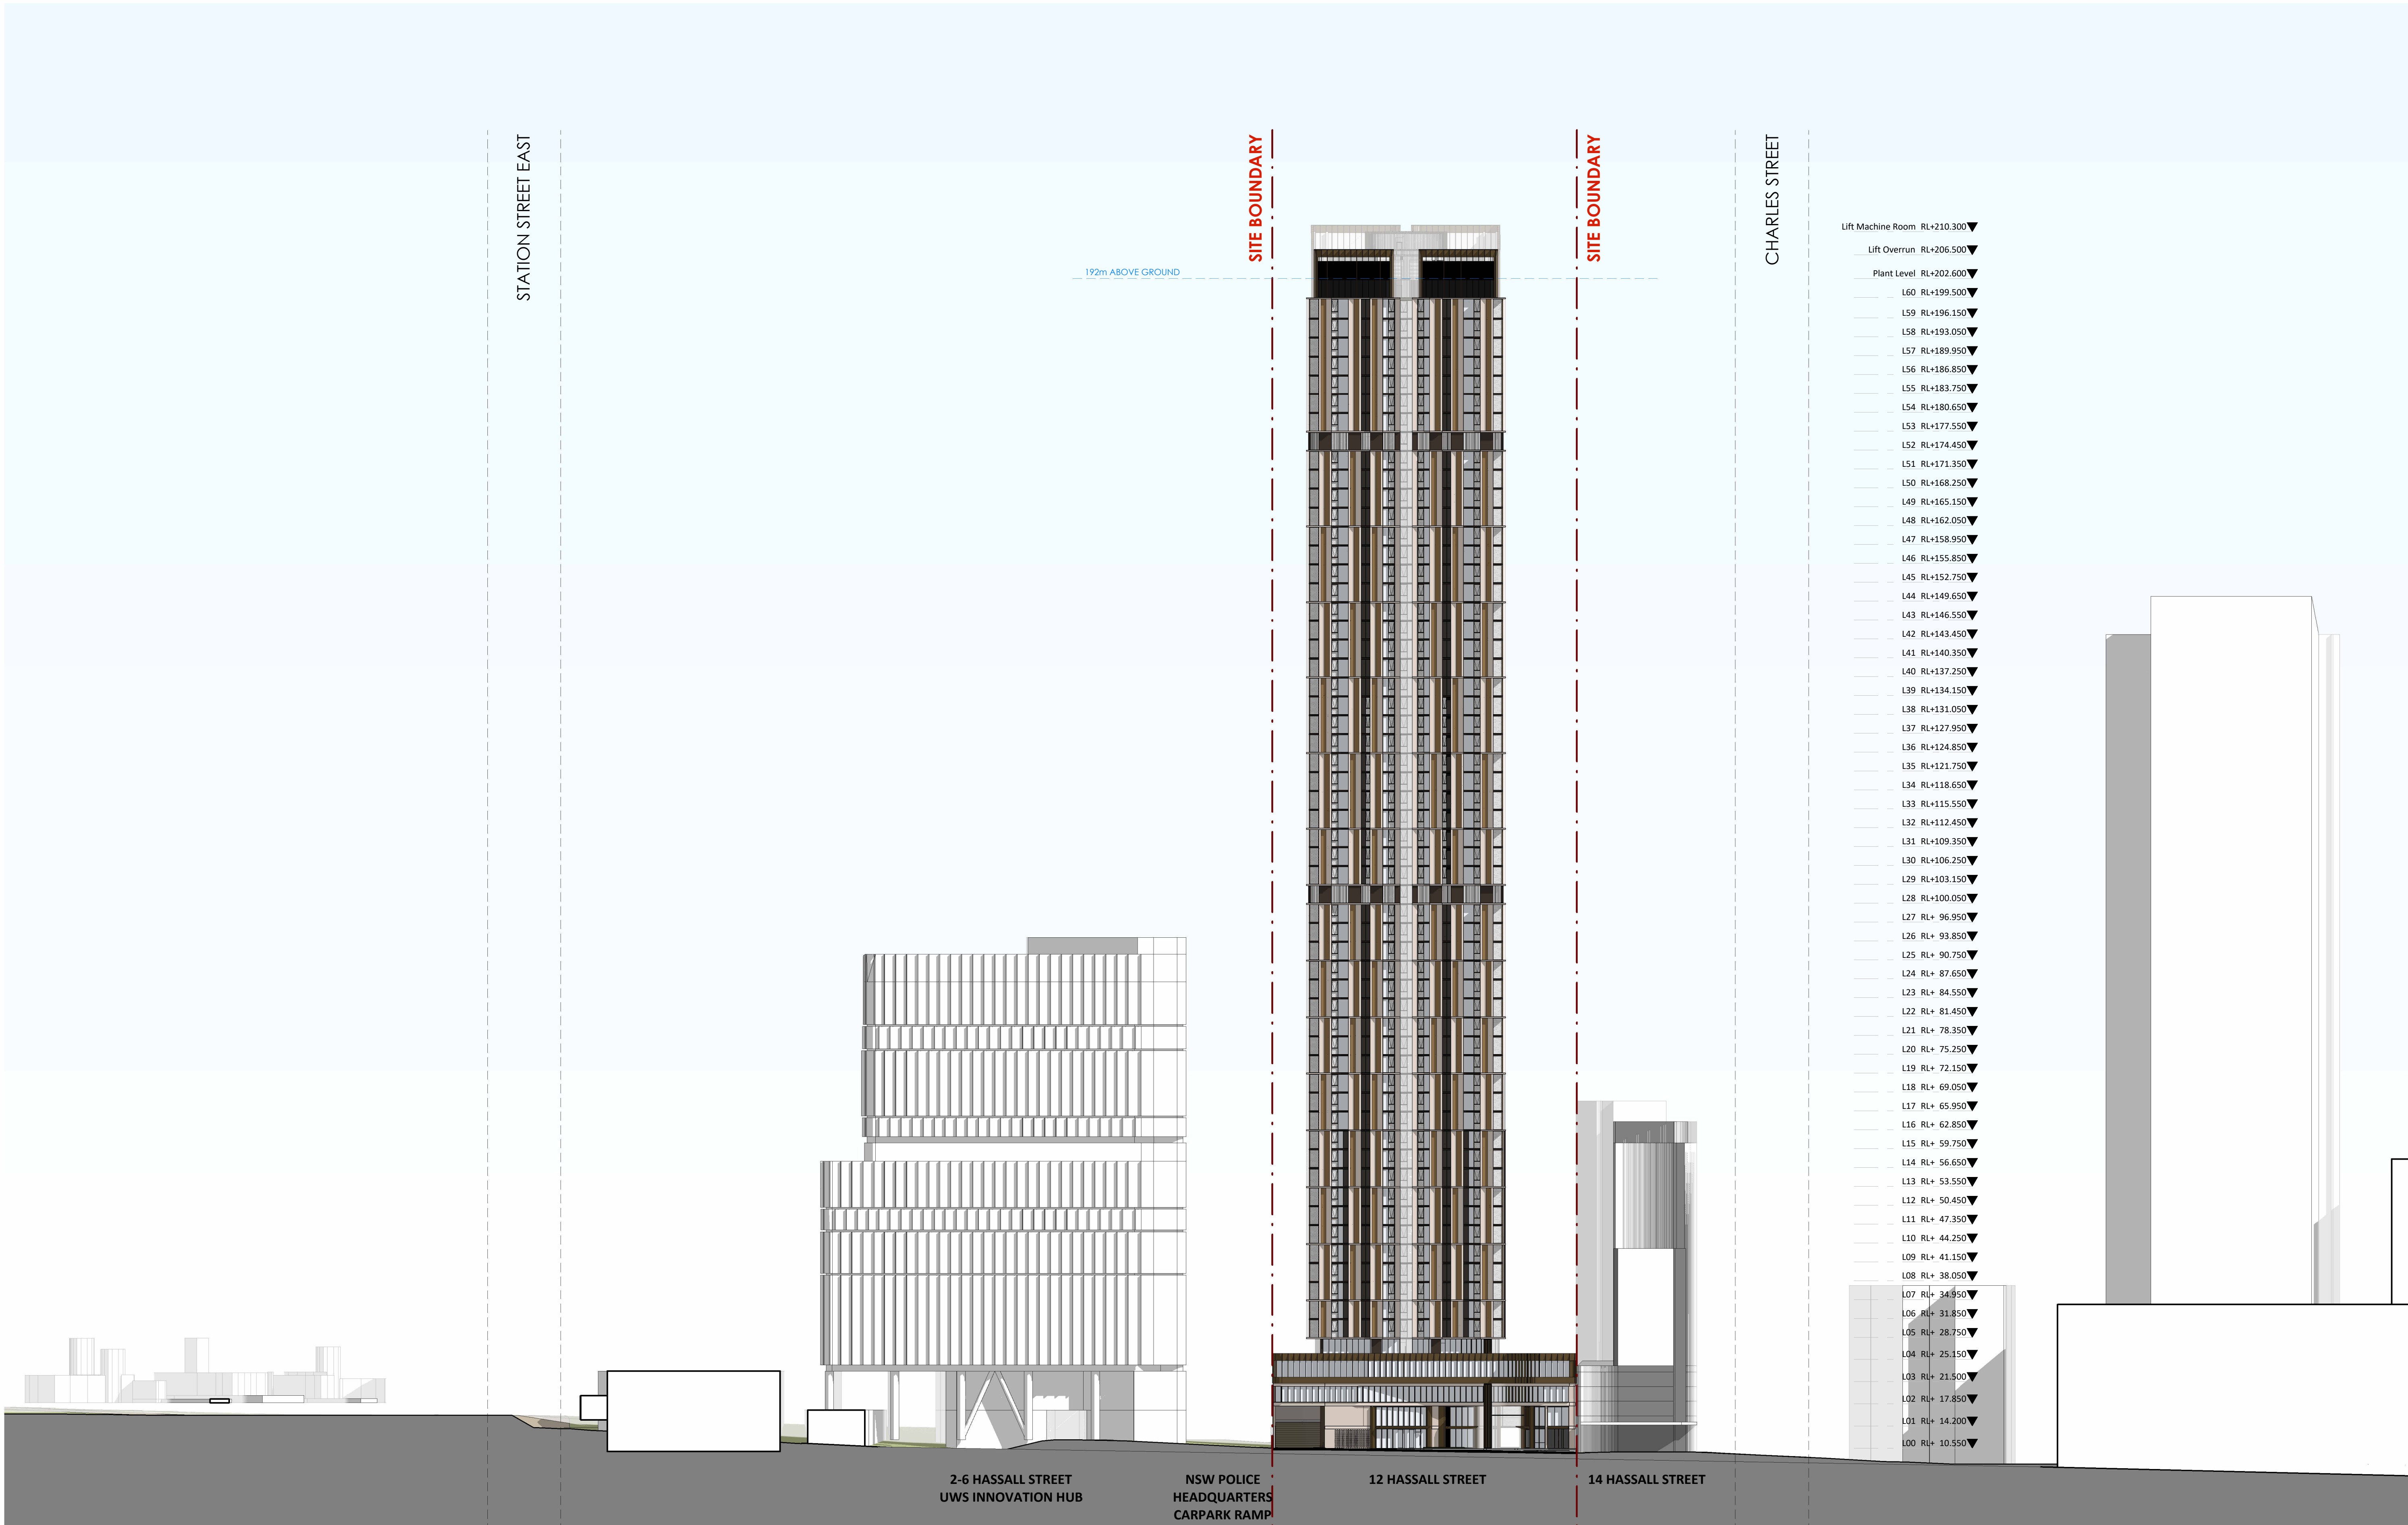

Key Plan:

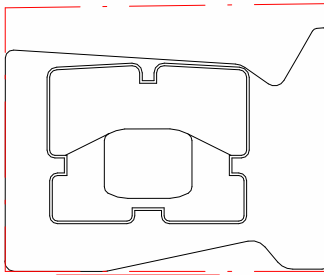

Drawing Disclaimer:
Do not scale from drawings.
Verify all dimensions on site before commencing work.
Copying or reproduction of this drawing is strictly prohibited without the consent of PTW Architects

Note
PTW takes no responsibility for external building elements. Anything connected with any design, materials selection, construction or installation of any cladding, facade or external building element must be checked by and remains the responsibility of others, including suitably qualified experts as may be required.

A STATE SIGNIFICANT DEVELOPMENT APPLICATION ISSUE

Rev Amendment

PTW 21.04.2022

By Chk* Date
Reg. Arch

Consultants
Design Confidence
E-Lab
FCAD
Gardner Group
Webber Design
ADP Consulting
Think Planners
Positive Traffic
Windtech

Client

GURNER™
GROUP

GQ Hassall Street Pty Ltd
3 Goldman Lane, Double Bay, NSW 2028

Architect
PTW Architects
Level 11, 88 Phillip Street
Sydney NSW 2000 Australia
T +61 2 9232 5877
ptw.com.au

Peddie Thorp & Walker P/L
ABN 23 000 454 624
trading as PTW Architects


NSW Nominated Architects
S Parsons Architect No.6098
D Jones Architect No.4778

0 5 10 20 30 40m
@ A1 1 : 500


Project PA030501
12 Hassall St
12 Hassall St, Parramatta

Status
DEVELOPMENT APPLICATION

Title
C-ELEVATIONS
HASSALL STREET ELEVATION
1-500
Drawing Number DA-20-1000
Revision A

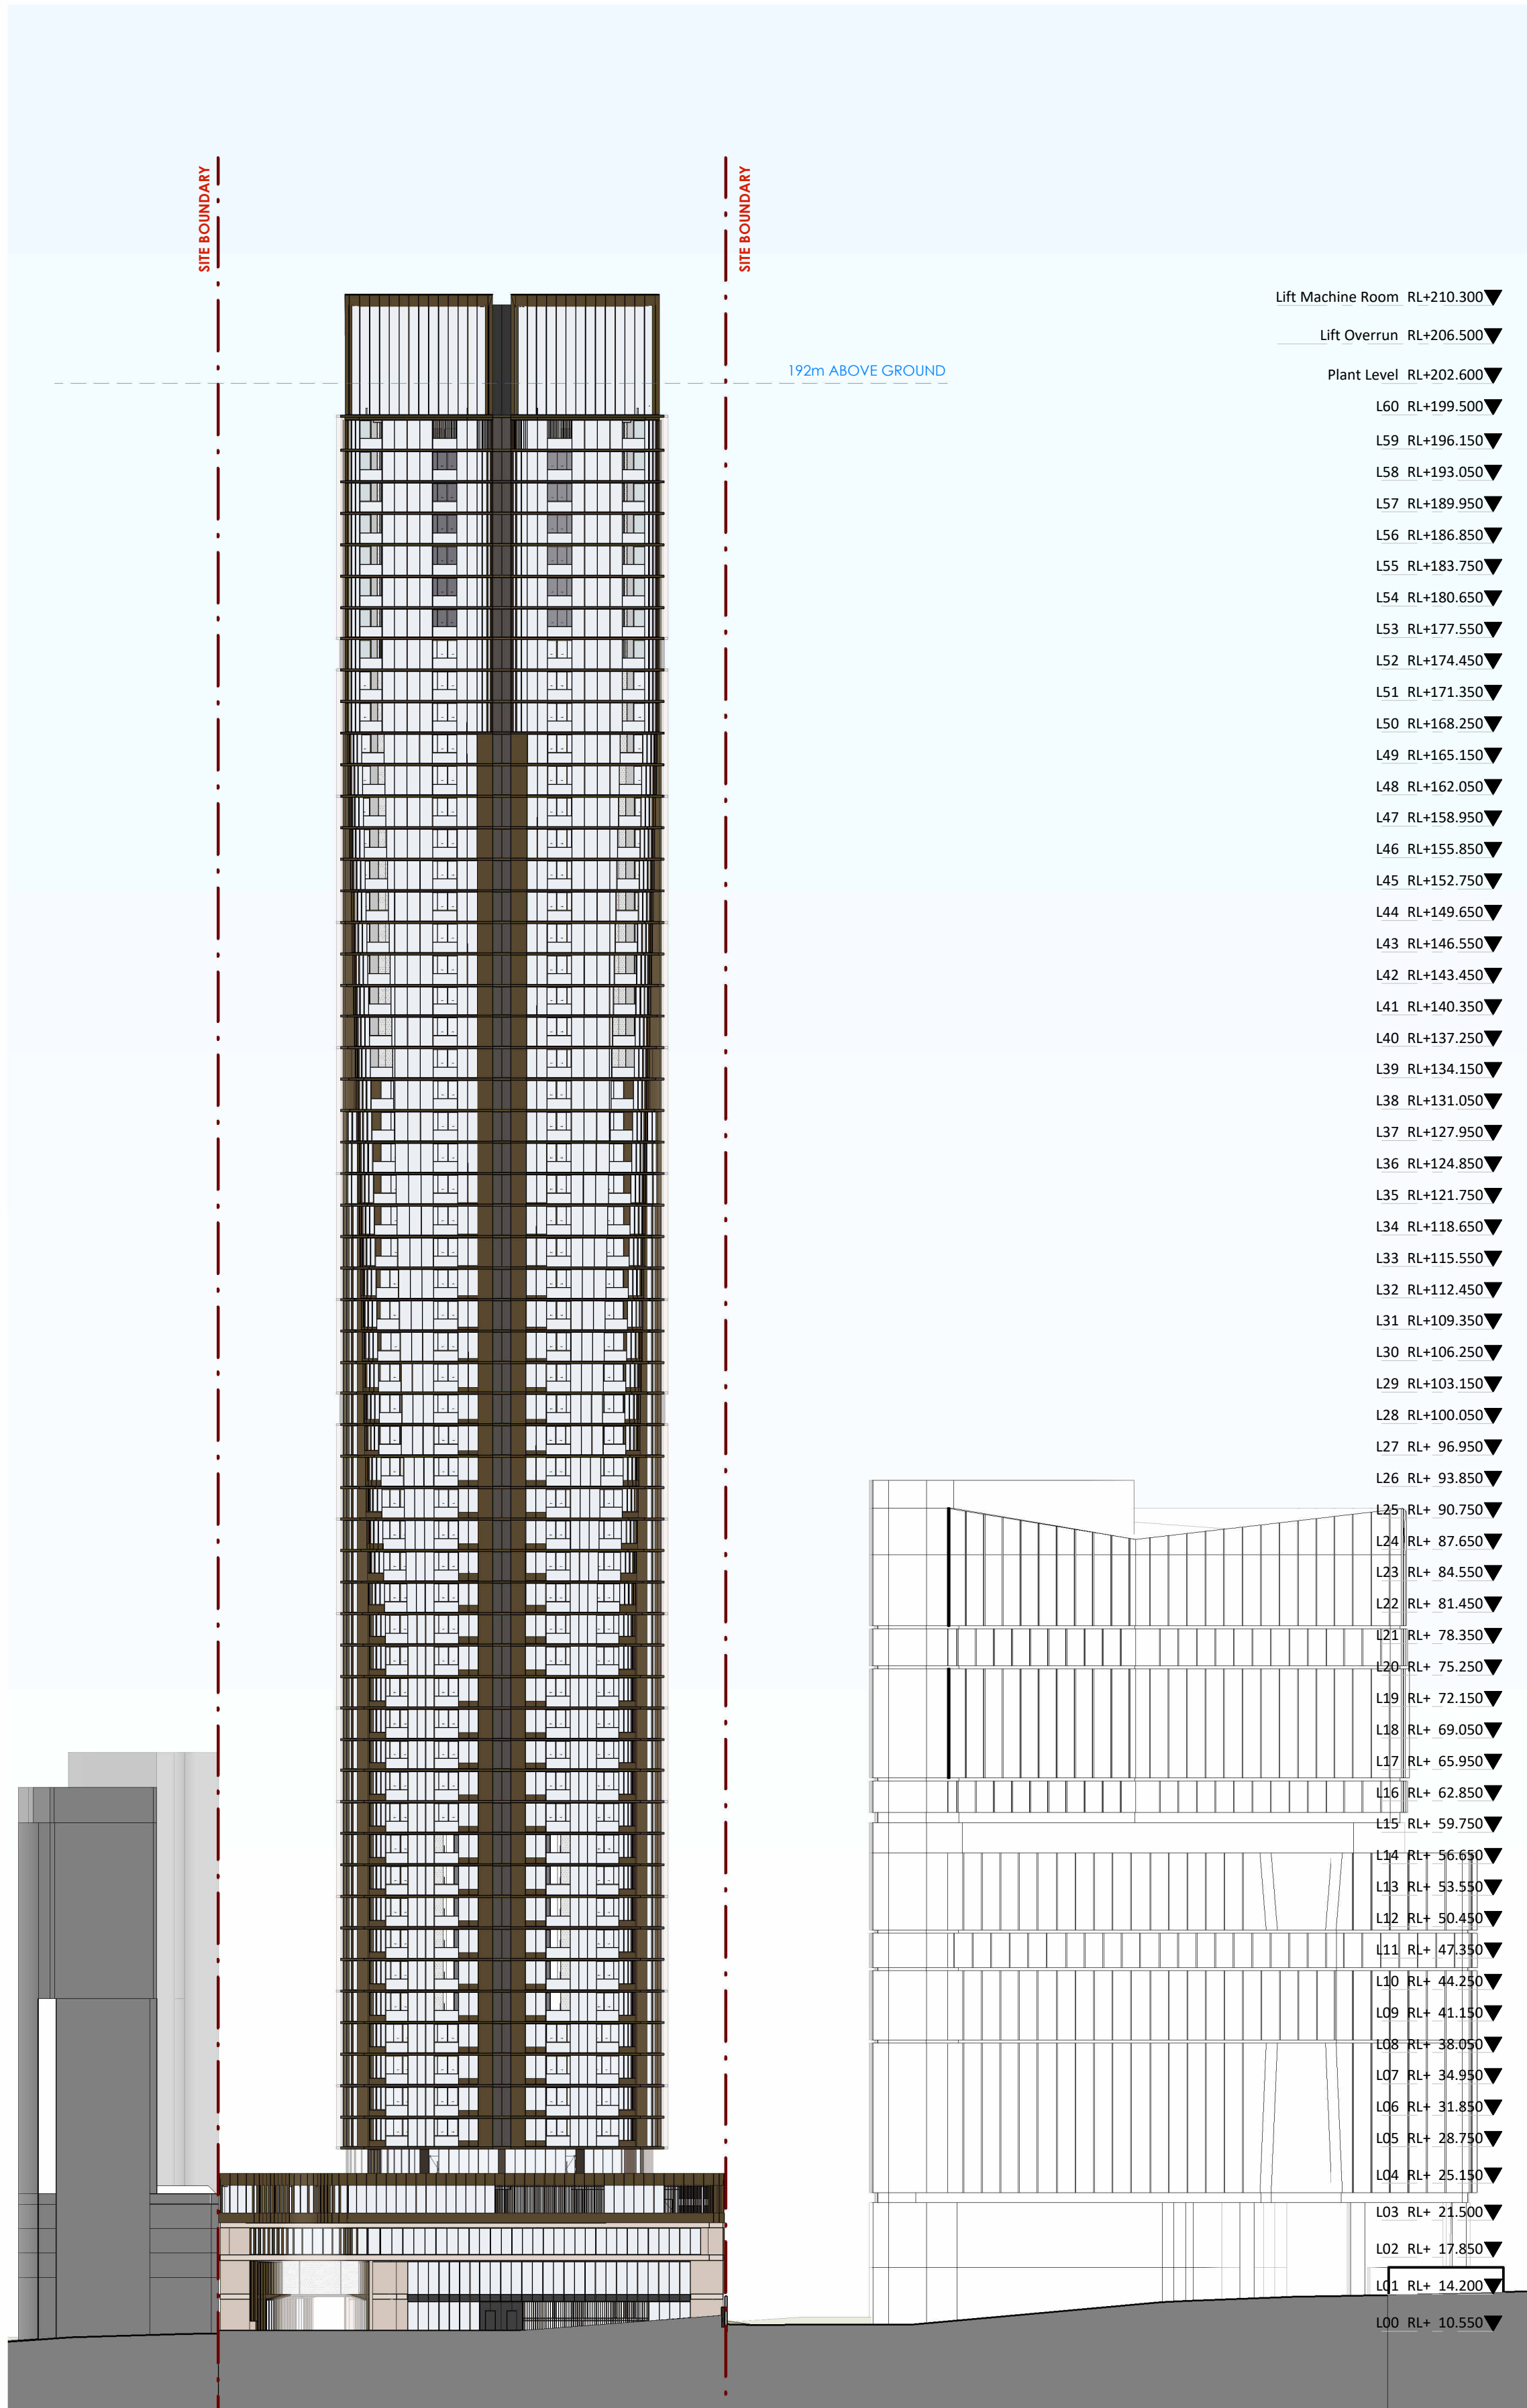


1 NORTH ELEVATION
1 : 500

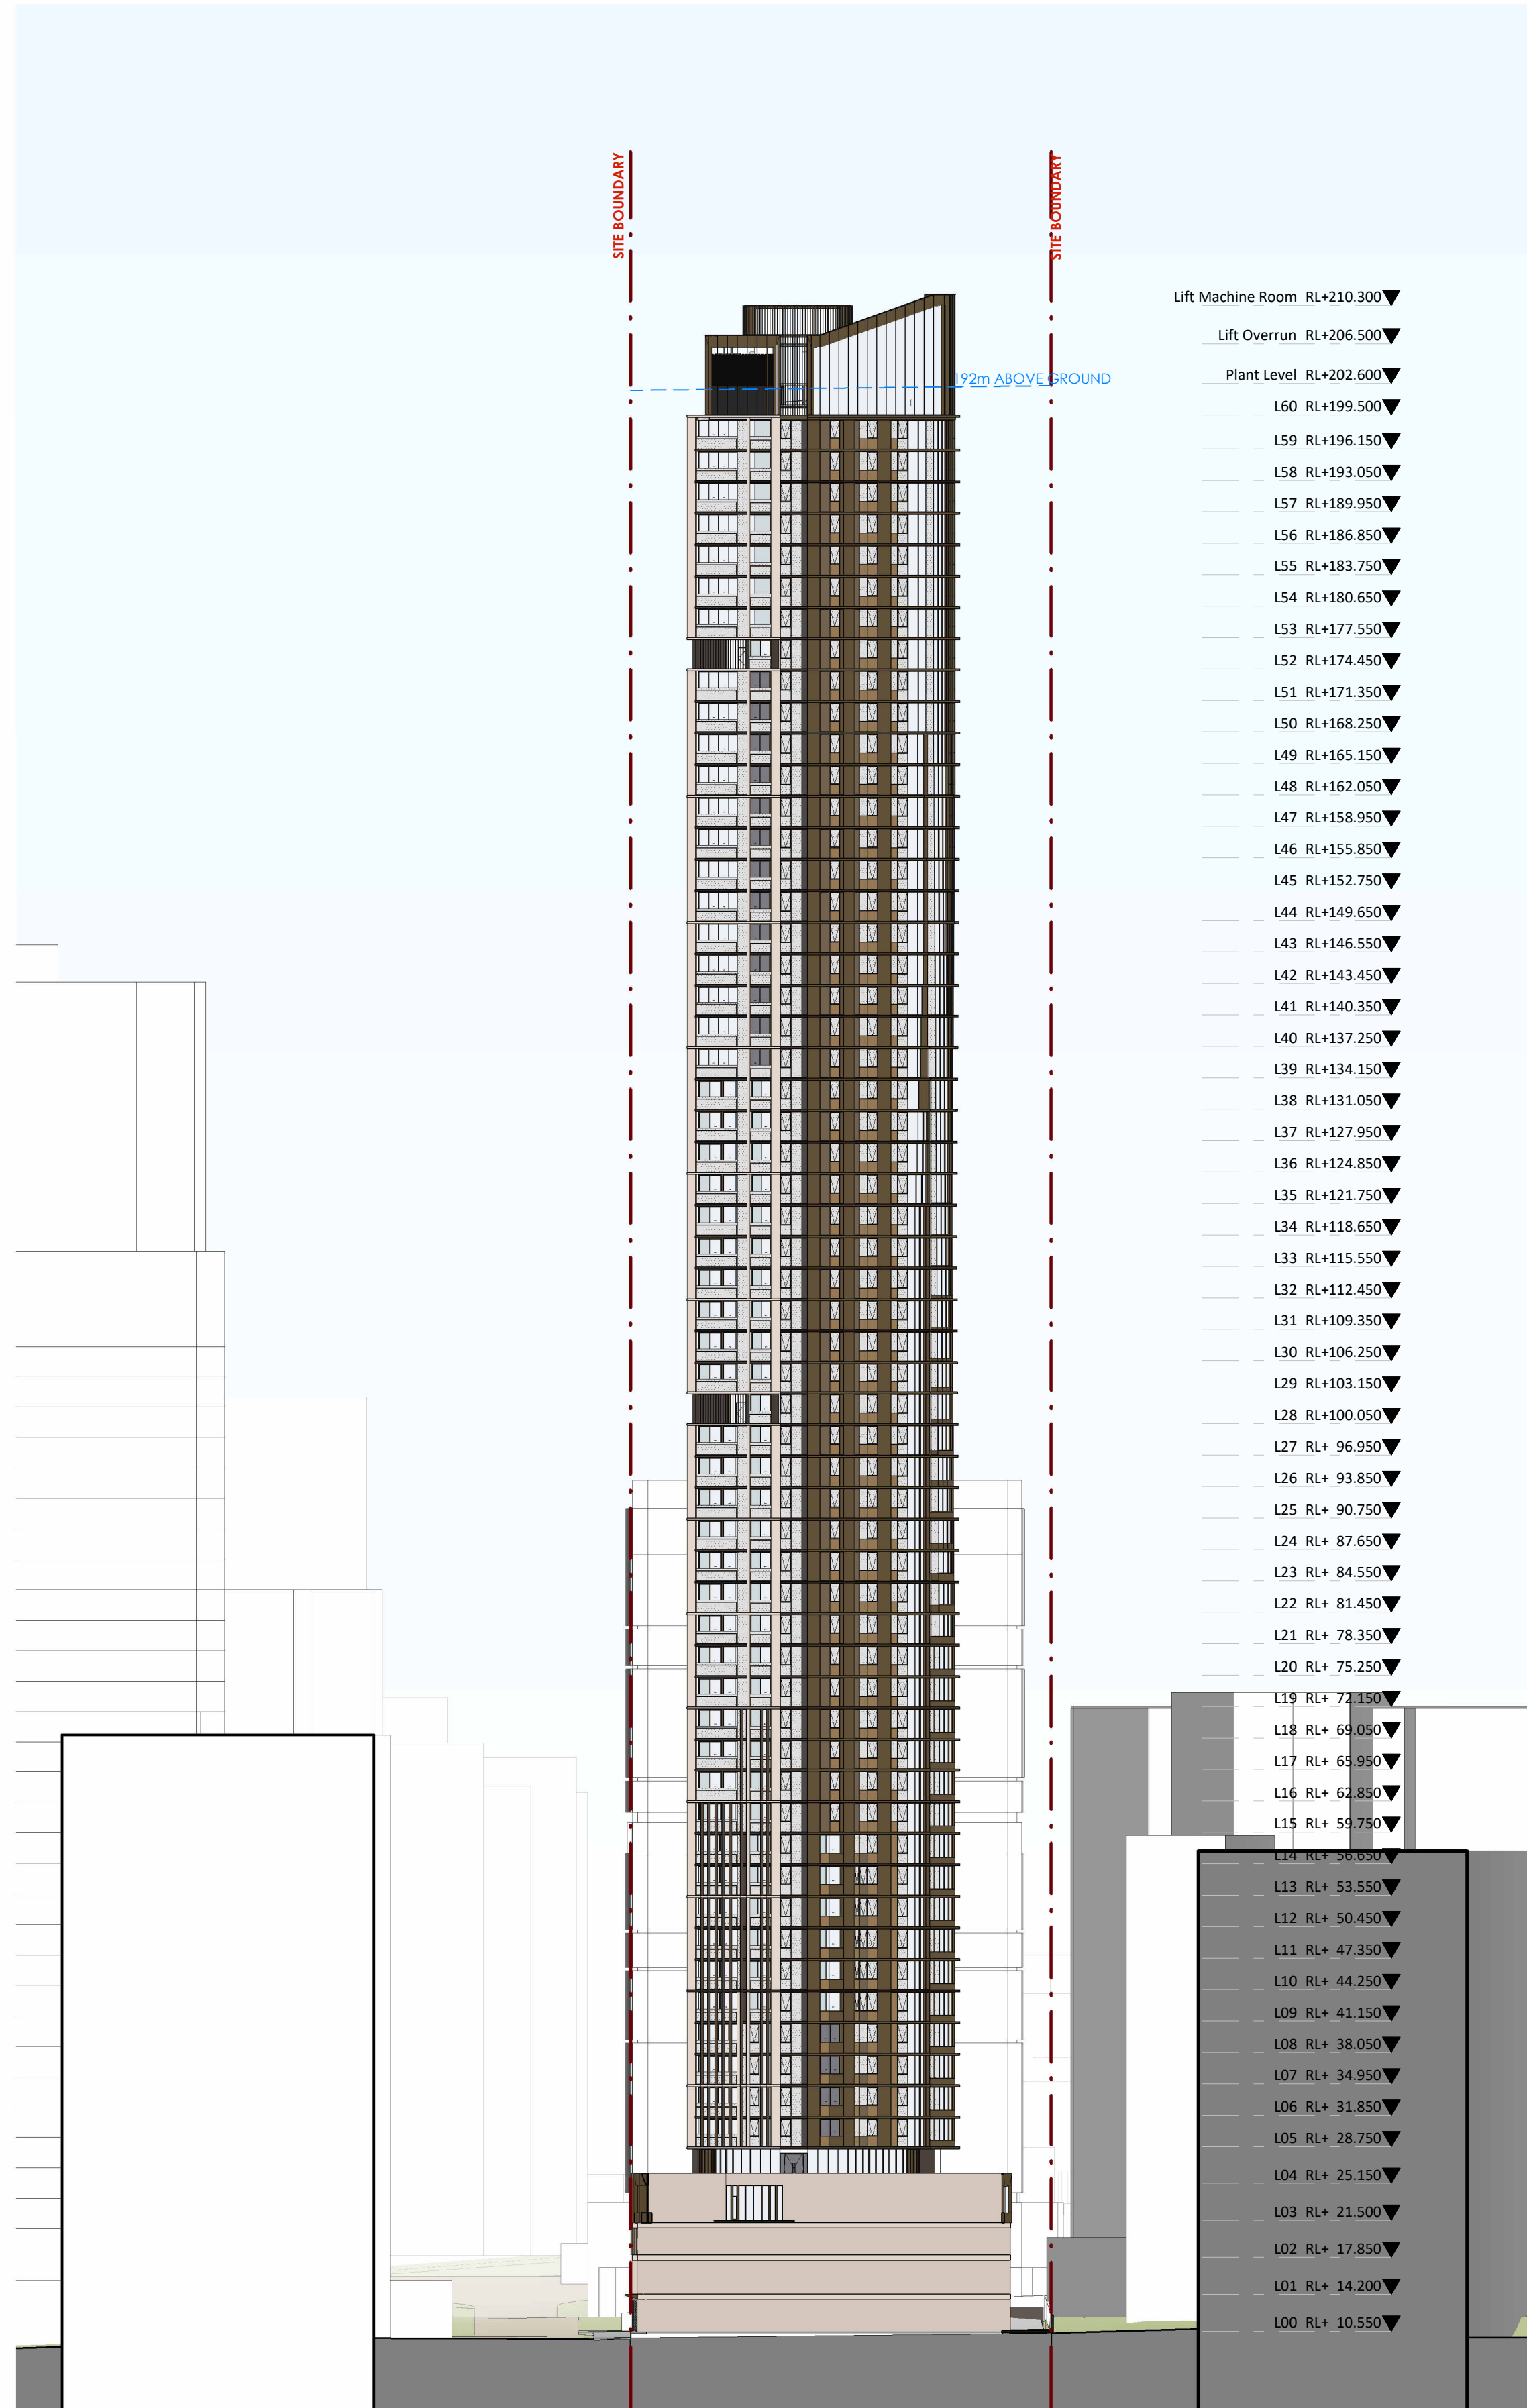

2 EAST ELEVATION
1 : 500

Key Plan:

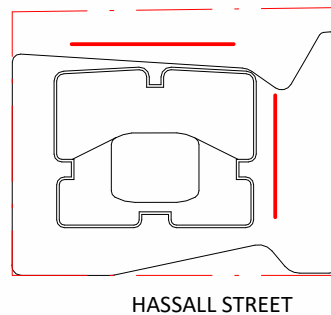

Drawing Disclaimer:
Do not scale from drawings.
Verify all dimensions on site before commencing work.
Copying or reproduction of this drawing is strictly prohibited without the consent of PTW Architects

Note
PTW takes no responsibility for external building elements. Anything connected with any design, materials selection, construction or installation of any cladding, facade or external building element must be checked by and remains the responsibility of others, including suitably qualified experts as may be required.

A STATE SIGNIFICANT DEVELOPMENT APPLICATION ISSUE

Rev Amendment

PTW 21.04.2022

By Chk* Date
Reg. Arch

Consultants
Design Confidence
E-Lab
FCAD
Gardner Group
Webber Design
ADP Consulting
Think Planners
Positive Traffic
Windtech

Client

GURNER™
GROUP

GQ Hassall Street Pty Ltd
3 Goldman Lane, Double Bay, NSW 2028

Architect
PTW Architects
Level 11, 88 Phillip Street
Sydney NSW 2000 Australia
T +61 2 9232 5877
ptw.com.au

Peddie Thorp & Walker P/L
ABN 23 000 454 624
trading as PTW Architects

NSW Nominated Architects
S Parsons Architect No.6098
D Jones Architect No.4778

PTW

0 1 2 5 8m
@ A1 1 : 500

Project PA030501
12 Hassall St
12 Hassall St, Parramatta

Status
DEVELOPMENT APPLICATION

Title
C-ELEVATIONS
NORTH AND EAST ELEVATIONS



1-500

Drawing Number


DA-20-1100

Revision

A

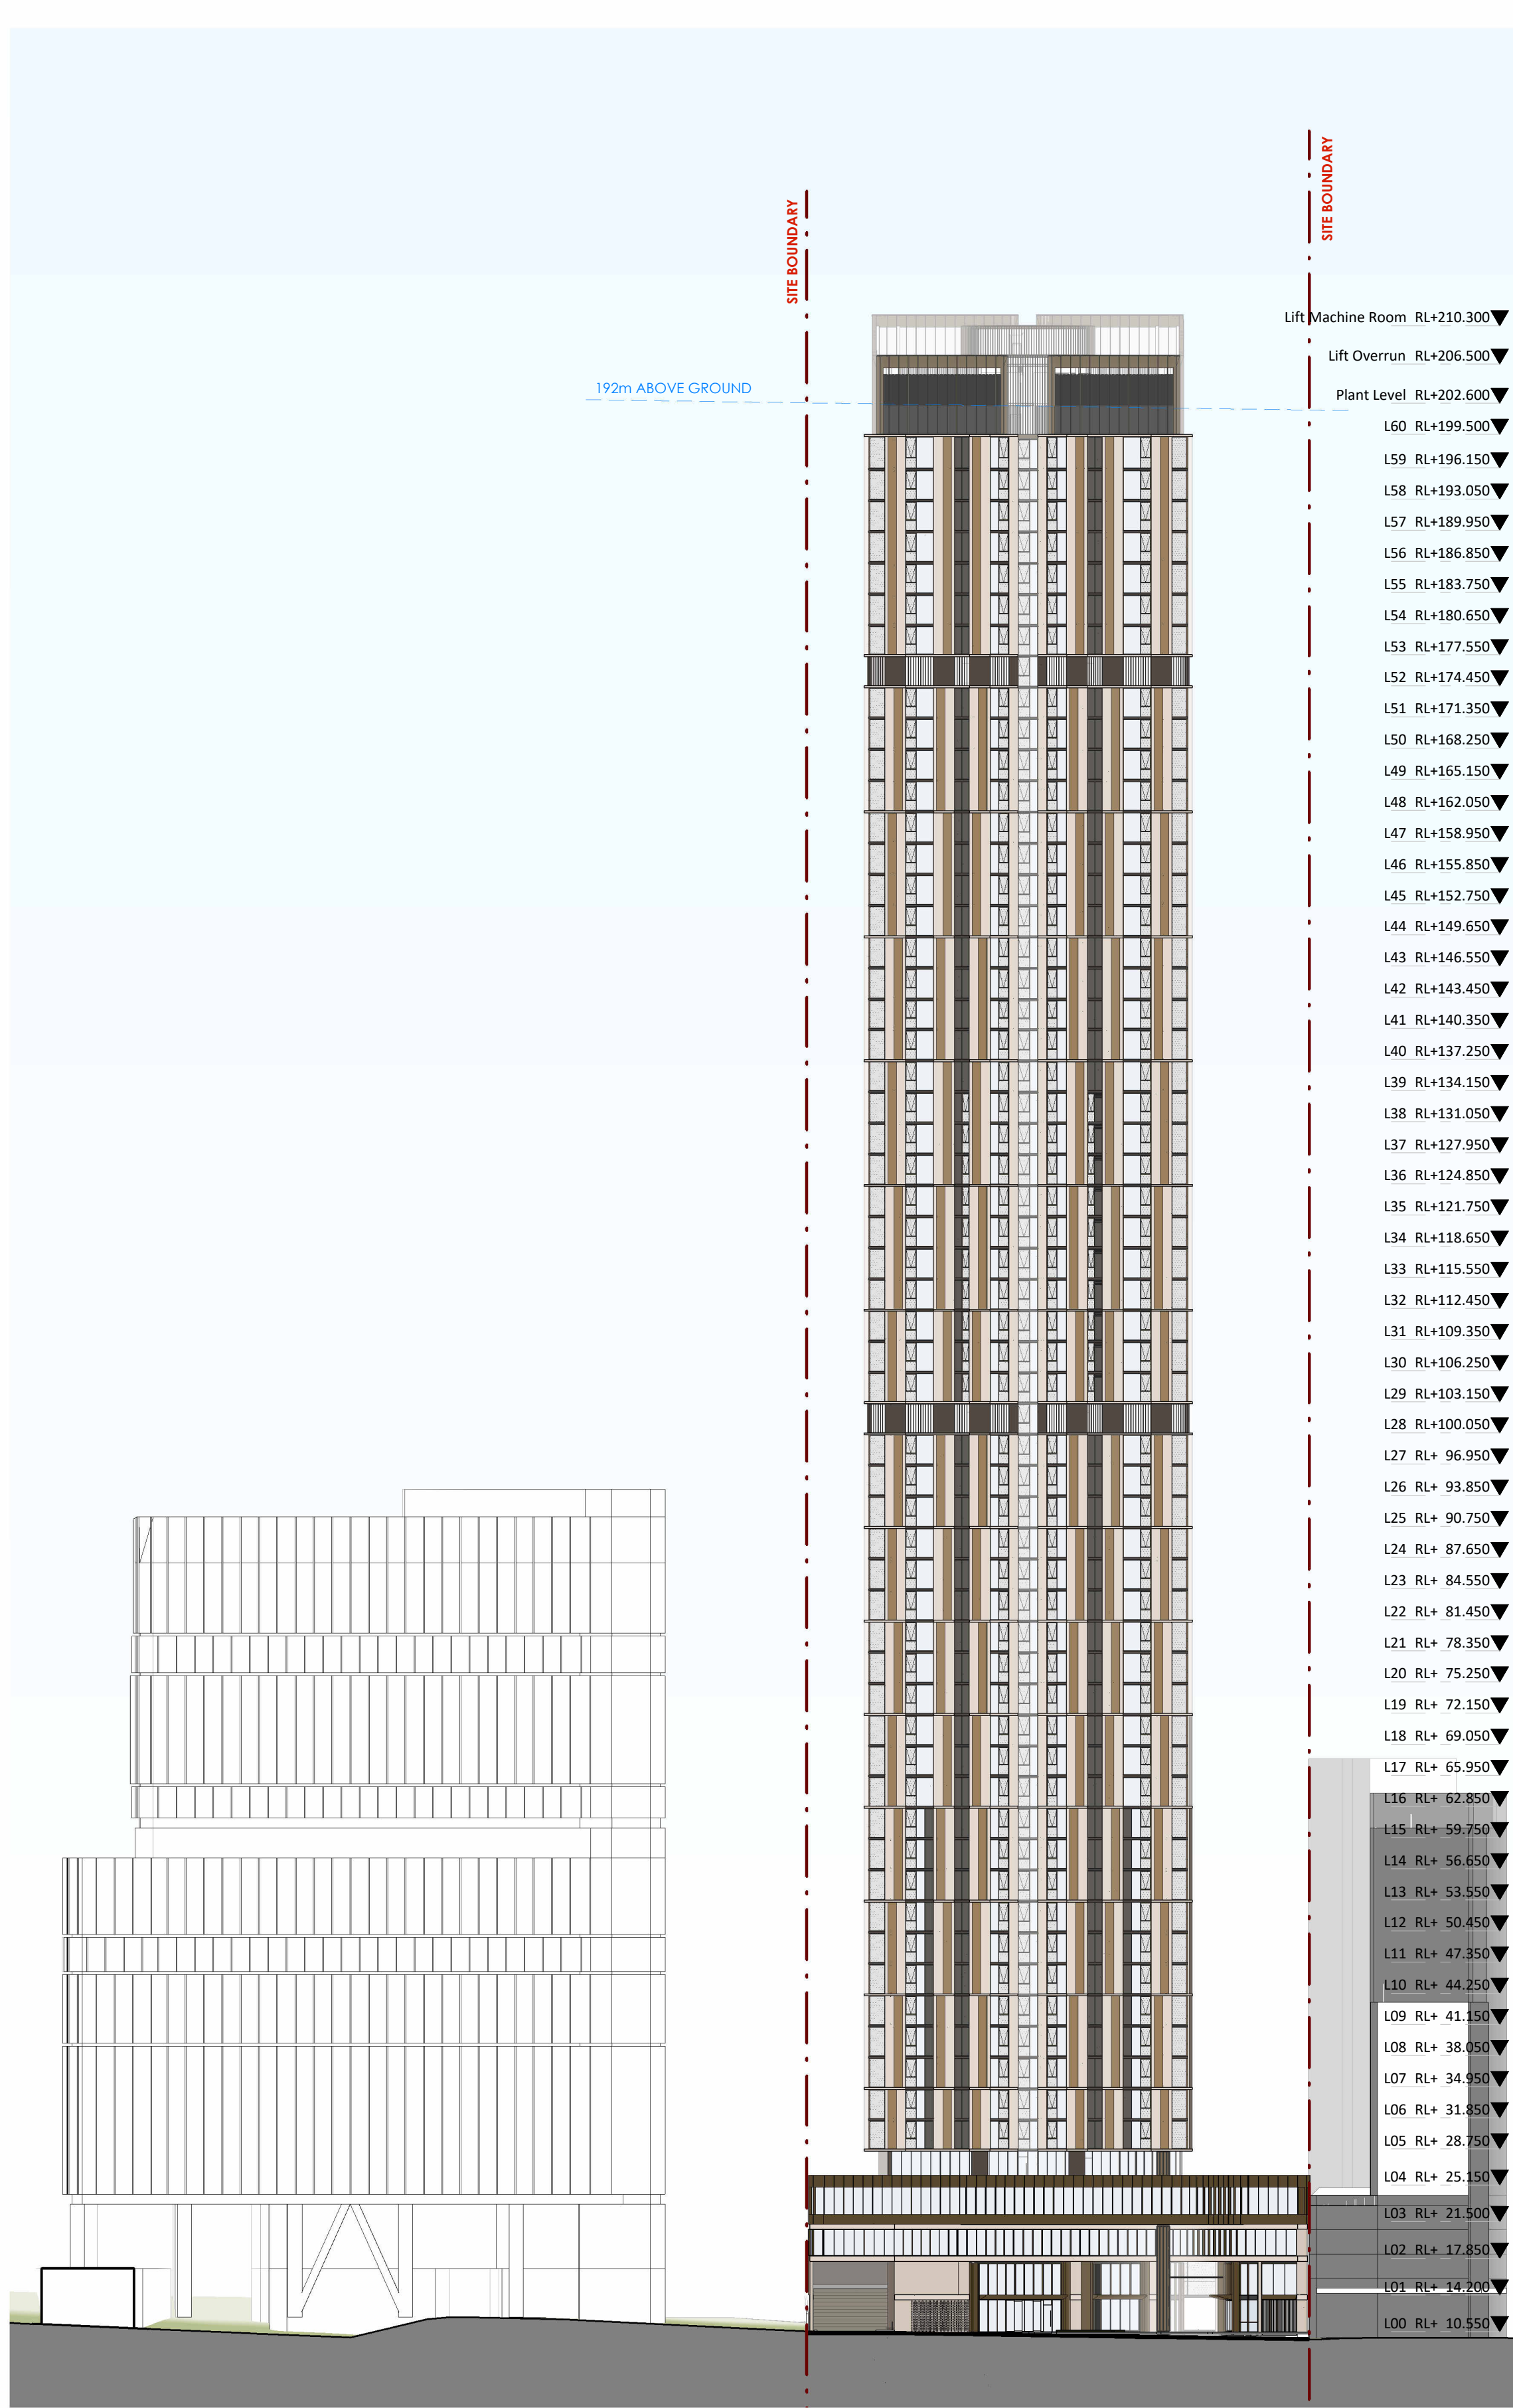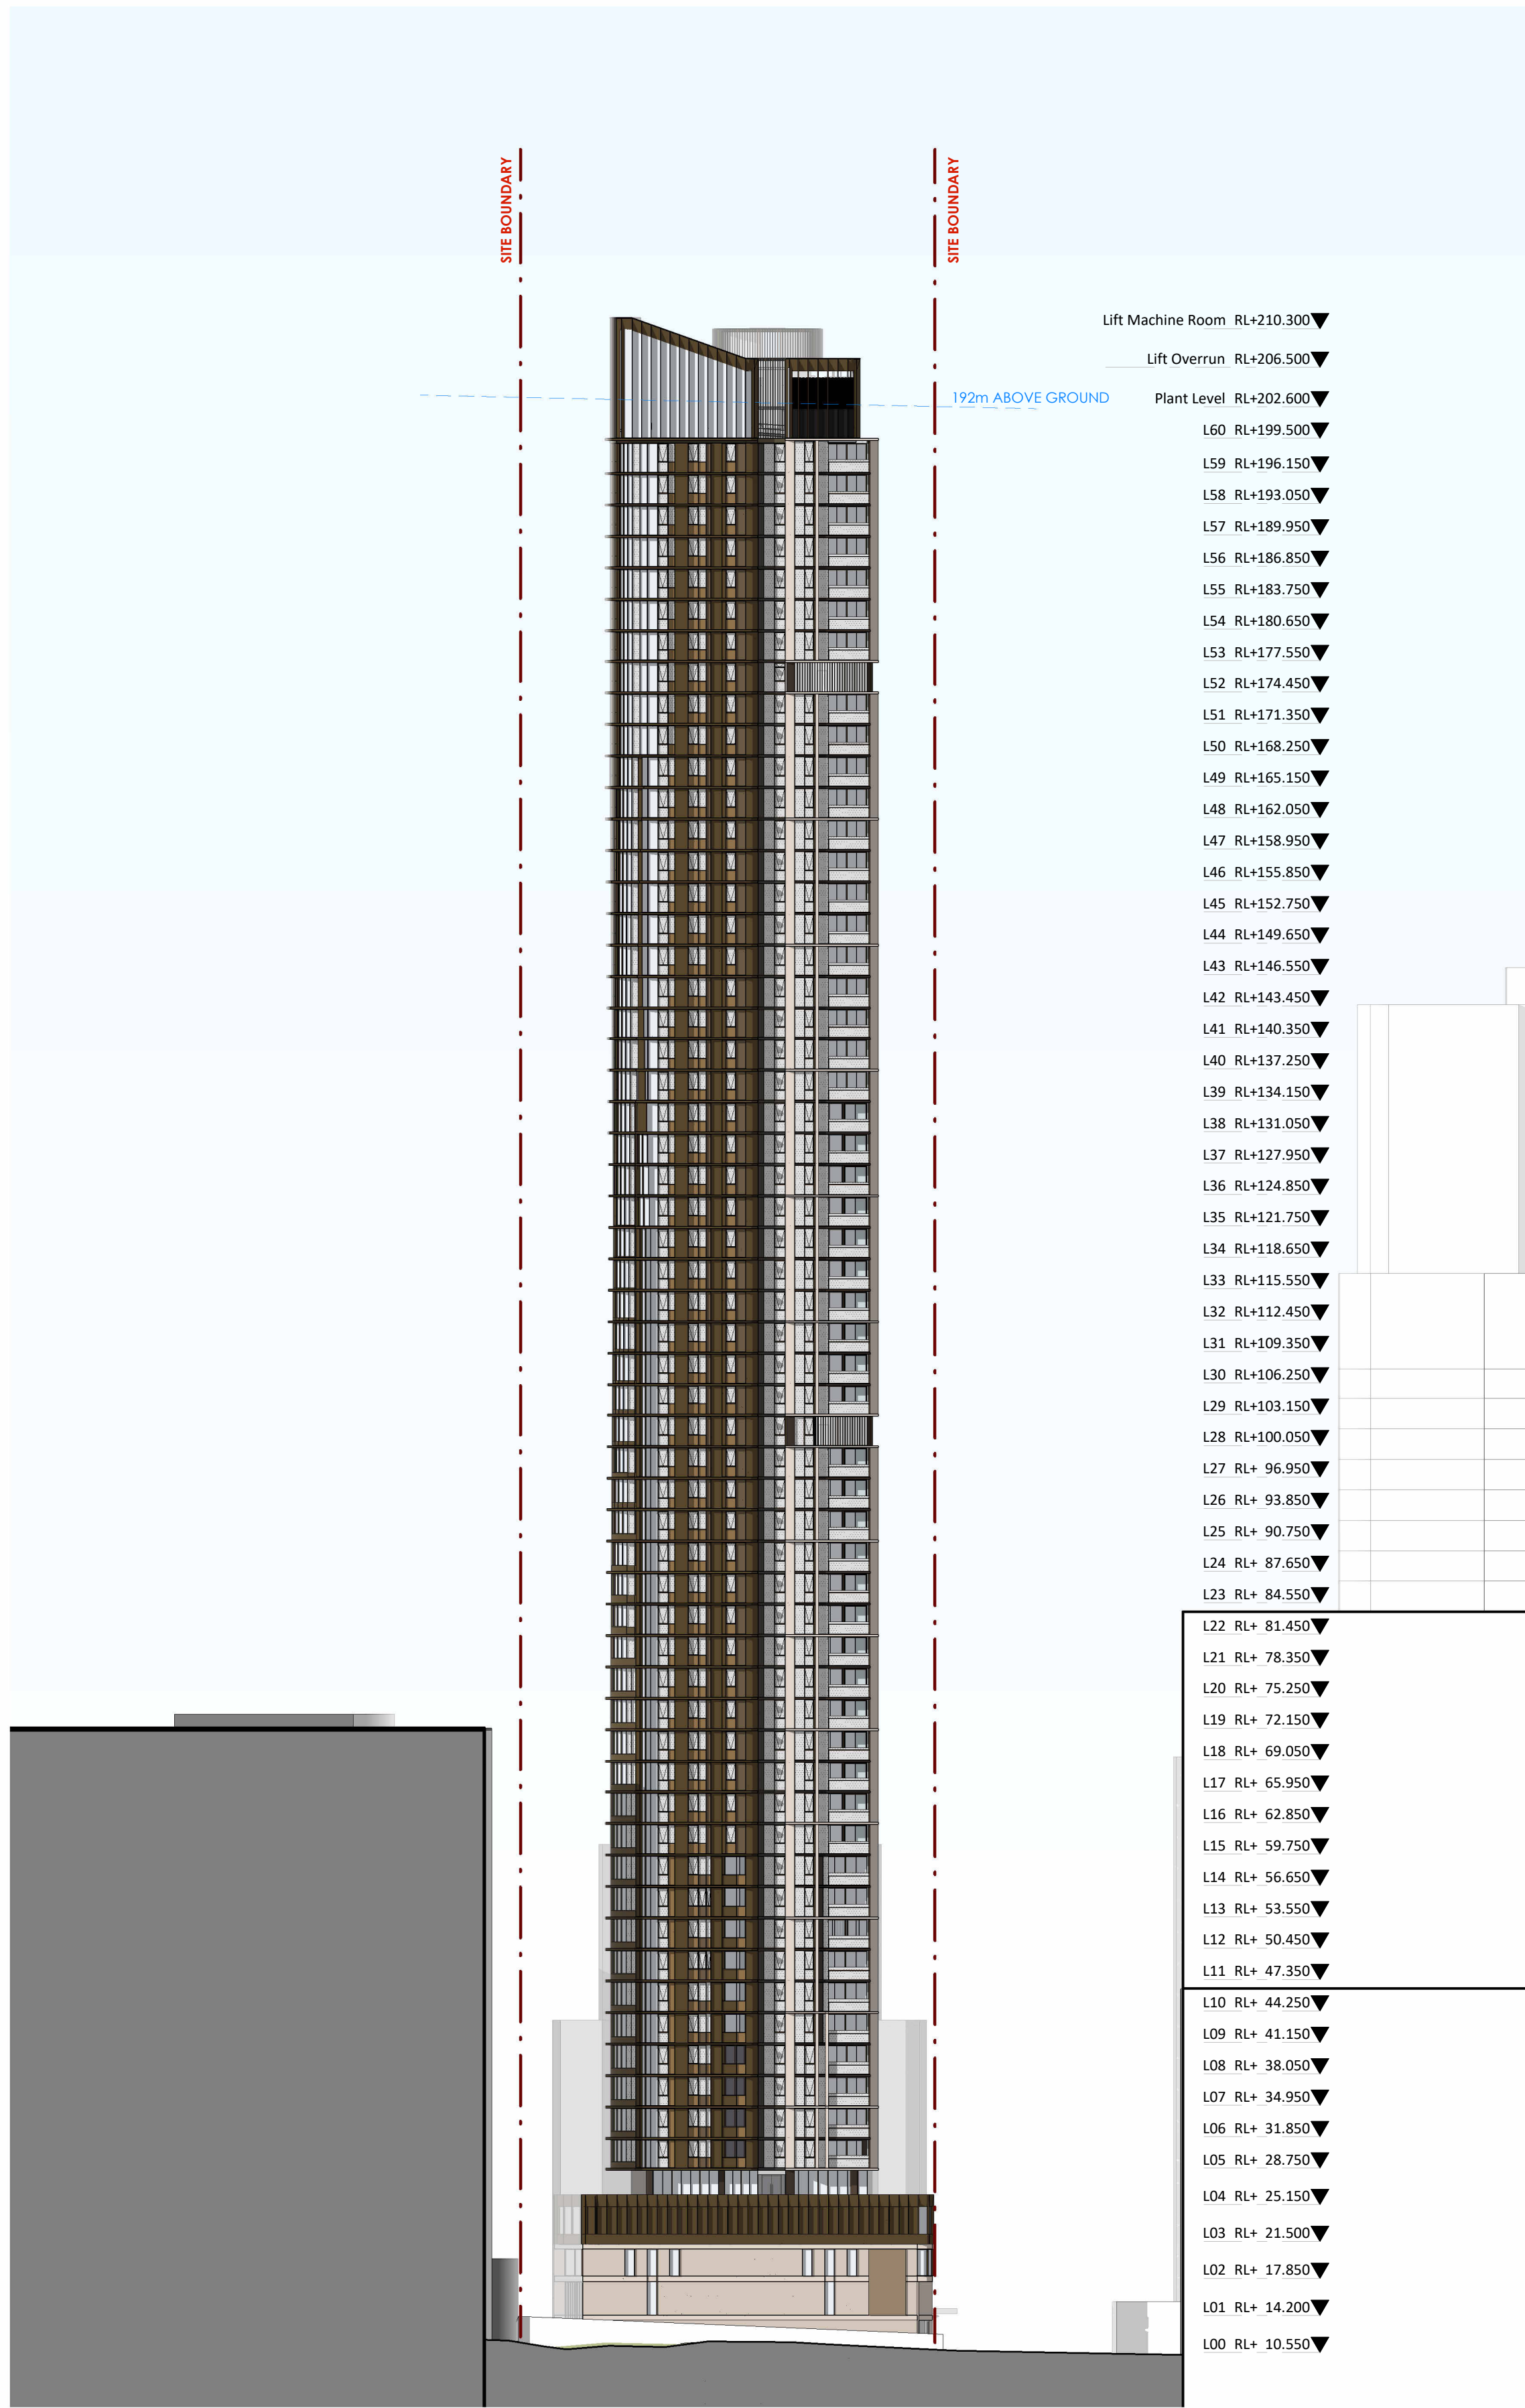

Key Plan:

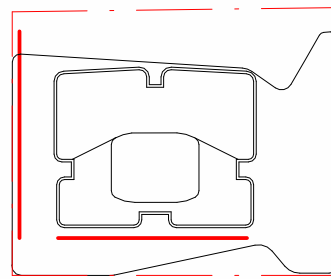

Drawing Disclaimer:
Do not scale from drawings.
Verify all dimensions on site before commencing work.
Copying or reproduction of this drawing is strictly prohibited without the consent of PTW Architects

Note
PTW takes no responsibility for external building elements. Anything connected with any design, materials selection, construction or installation of any cladding, facade or external building element must be checked by and remains the responsibility of others, including suitably qualified experts as may be required.

A STATE SIGNIFICANT DEVELOPMENT APPLICATION ISSUE

PTW 21.04.2022

Rev Amendment

By Chk* Reg. Arch Date

Consultants
Design Confidence
E-Lab
FCAD
Gardner Group
Webber Design
ADP Consulting
Think Planners
Positive Traffic
Windtech

Client

GURNER™
GROUP

GQ Hassall Street Pty Ltd
3 Goldman Lane, Double Bay, NSW 2028

Architect
PTW Architects
Level 11, 88 Phillip Street
Sydney NSW 2000 Australia
T +61 2 9232 5877
ptw.com.au

Peddie Thorp & Walker P/L
ABN 23 000 454 624
trading as PTW Architects

NSW Nominated Architects
S Parsons Architect No. 6098
D Jones Architect No. 4778

PTW

0 1 2 5 8m
@ A1 1 : 500

Project PA030501
12 Hassall St
12 Hassall St, Parramatta


Status
DEVELOPMENT APPLICATION

Title
C-ELEVATIONS
SOUTH AND WEST ELEVATIONS

1-500

Drawing Number Revision

DA-20-1200 **A**

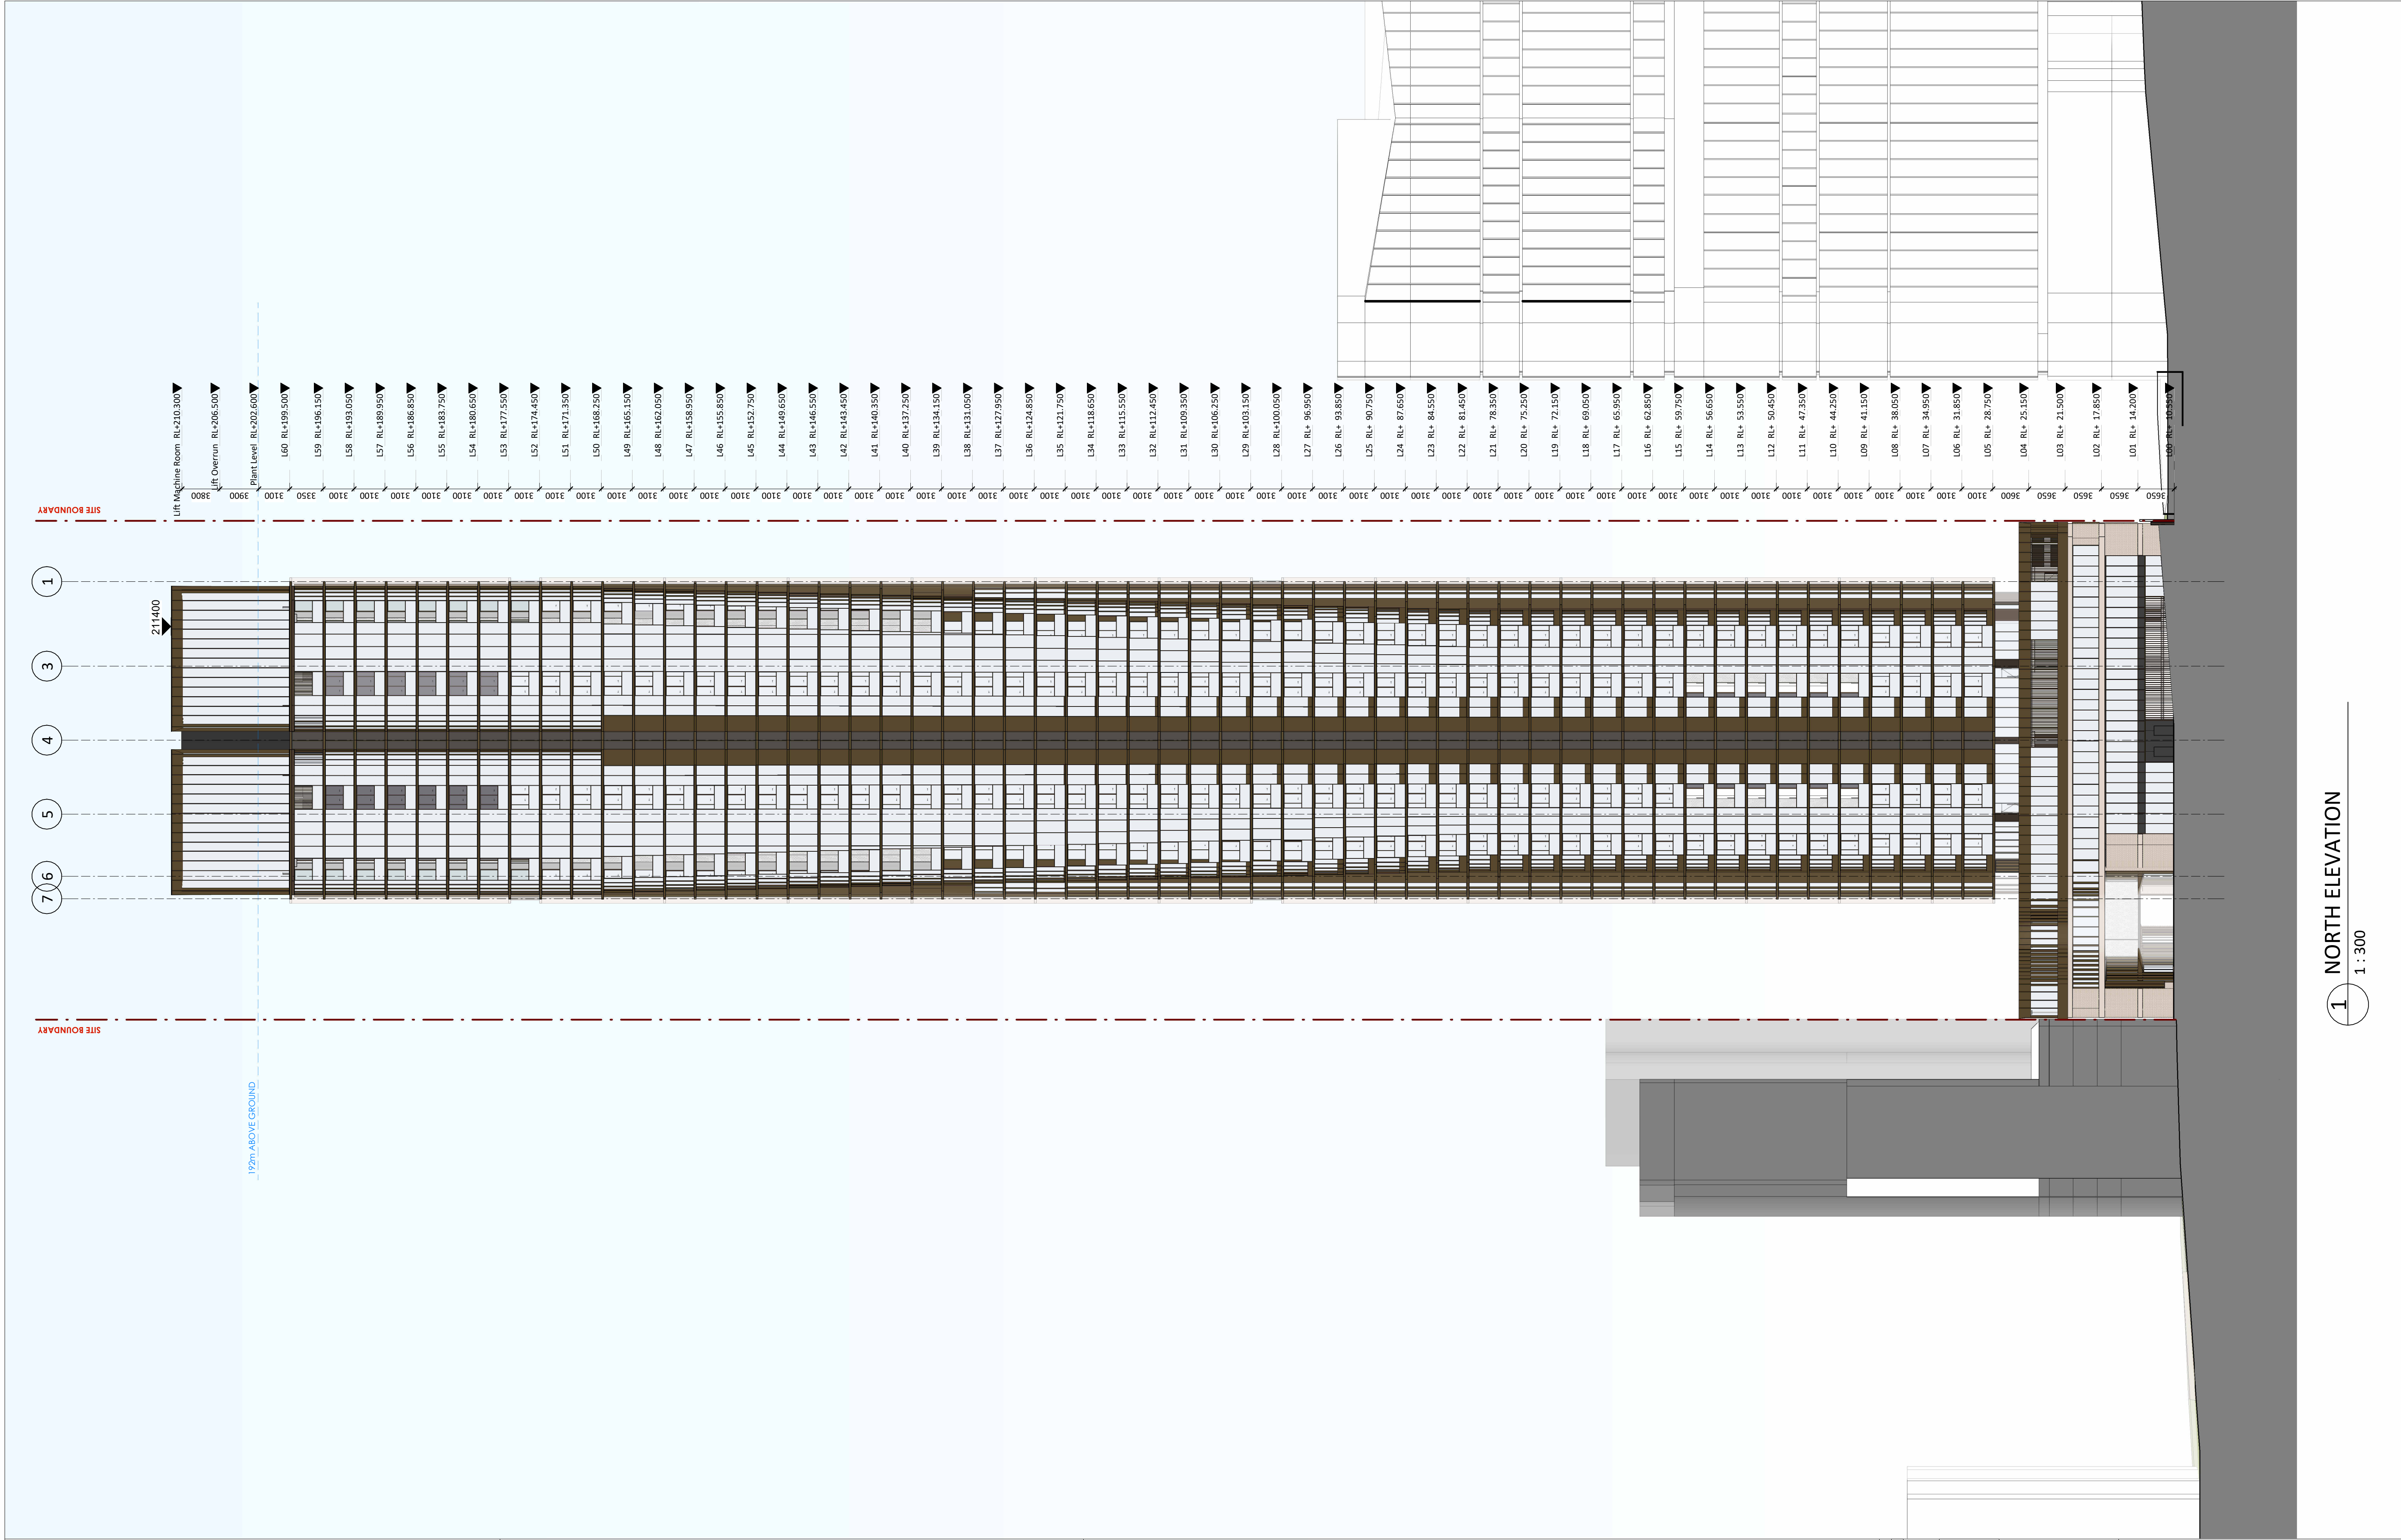

Key Plan:

Drawing Disclaimer:
Do not scale from drawings.
Verify all dimensions on site before commencing work.
Copying or reproduction of this drawing is strictly prohibited without the consent of PTW Architects

Note
PTW takes no responsibility for external building elements. Anything connected with any design, materials selection, construction or installation of any cladding, facade or external building element must be checked by and remains the responsibility of others, including suitably qualified experts as may be required.

Rev	Amendment	By	Chk* Reg. Arch	Date
A	STATE SIGNIFICANT DEVELOPMENT APPLICATION ISSUE	PTW		21.04.2022

Consultants

Design Confidence
E-Lab
FCAD
Gardner Group
Webber Design
ADP Consulting
Think Planners
Positive Traffic
Windtech

Client

**GURNER™
GROUP**

GQ Hassall Street Pty Ltd
3 Goldman Lane, Double Bay, NSW 2028

Architect
PTW Architects
Level 11, 88 Phillip Street
Sydney NSW 2000 Australia
T +61 2 9232 5877
ptw.com.au

Peddie Thorp & Walker P/L
ABN 23 000 454 624
trading as PTW Architects

NSW Nominated Architects
S Parsons Architect No. 6098
D Jones Architect No. 4778

PTW

0 2 5 10 20m
@ A1 1 : 300

Project PA030501
12 Hassall St
12 Hassall St, Parramatta

Status
DEVELOPMENT APPLICATION

Title
C-ELEVATIONS
NORTH ELEVATION 1-300

Drawing Number
DA-20-1300

Revision
A



STATE SIGNIFICANT DEVELOPMENT APPLICATION ISSUE	
Rev	Amendment

Consultants
Design Confidence
E-Lab
FCAD
Gardner Group
Webber Design
ADP Consulting
Think Planners
Positive Traffic
Windtech

GURNER™
GROUP

Architect
PTW Architects
Level 11, 88 Phillip Street
Sydney NSW 2000 Australia
T +61 2 9232 5877
ptw.com.au

Peddle Thorp & Walker P/L NSW Nominated Architects
ABN 23 000 454 624 S Parsons Architect No.6098
trading as PTW Architects D Jones Architect No.4778

PTN

Project PA030501
12 Hassall St
12 Hassall St, Parramatta

Status
DEVELOPMENT APPLICATION


Title
C-ELEVATIONS
SOUTH ELEVATION (HASSALL
STREET) 1-300

Drawing Number


DA-20-1400

Revision

A

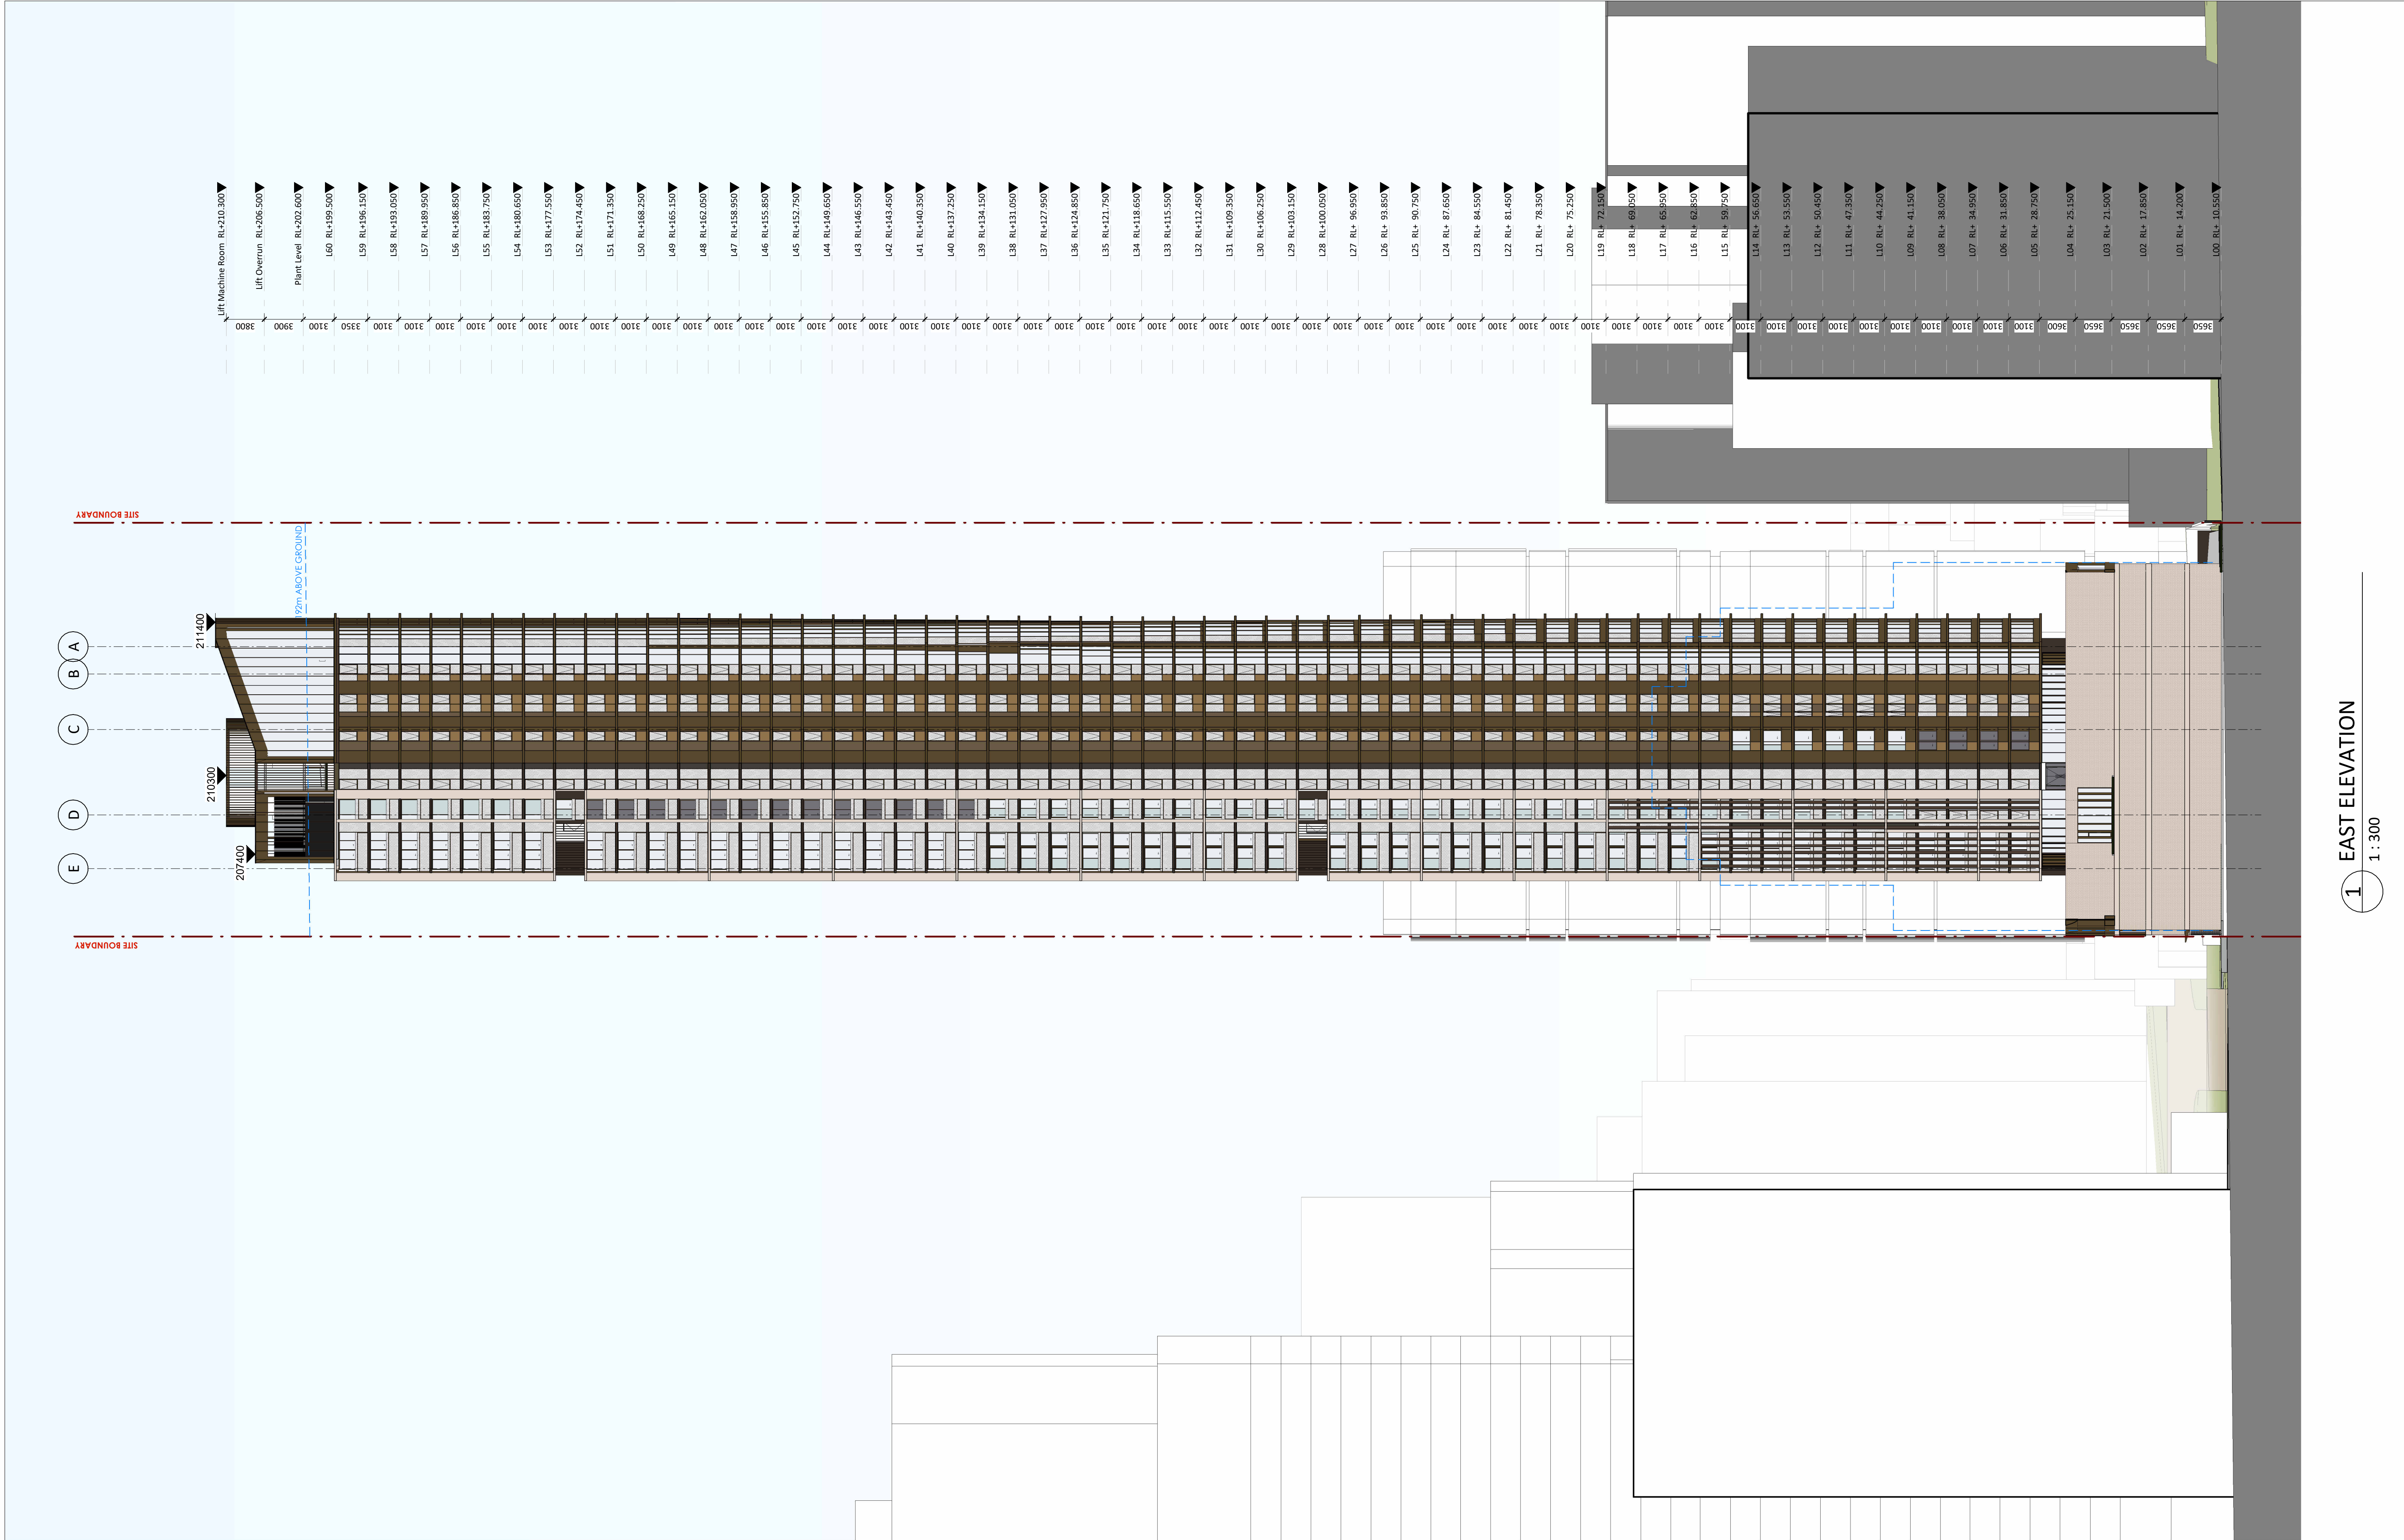

Key Plan:

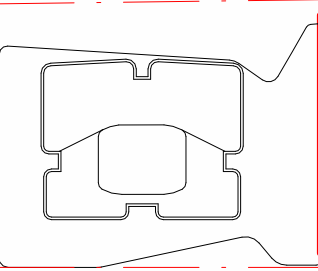

HASSALL STREET

Drawing Disclaimer:
Do not scale from drawings.
Verify all dimensions on site before commencing work.
Copying or reproduction of this drawing is strictly prohibited without the consent of PTW Architects

Note
PTW takes no responsibility for external building elements. Anything connected with any design, materials selection, construction or installation of any cladding, facade or external building element must be checked by and remains the responsibility of others, including suitably qualified experts as may be required.

A	STATE SIGNIFICANT DEVELOPMENT APPLICATION ISSUE	PTW	21.04.2022	
Rev	Amendment	By	Chk* Reg. Arch	Date

Consultants
Design Confidence
E-Lab
FCAD
Gardner Group
Webber Design
ADP Consulting
Think Planners
Positive Traffic
Windtech

Client
GURNER™ GROUP

GQ Hassall Street Pty Ltd
3 Goldman Lane, Double Bay, NSW 2028

Architect
PTW Architects
Level 11, 88 Phillip Street
Sydney NSW 2000 Australia
T +61 2 9232 5877
ptw.com.au

Peddie Thorp & Walker P/L
ABN 23 000 454 624
trading as PTW Architects

NSW Nominated Architects
S Parsons Architect No.6098
D Jones Architect No.4778

PTW

0 2 5 10 20m
@ A1 1 : 300


Project PA030501
12 Hassall St
12 Hassall St, Parramatta

Status
DEVELOPMENT APPLICATION

Title
C-ELEVATIONS
EAST ELEVATION 1-300

Drawing Number
DA-20-1500

Revision
A

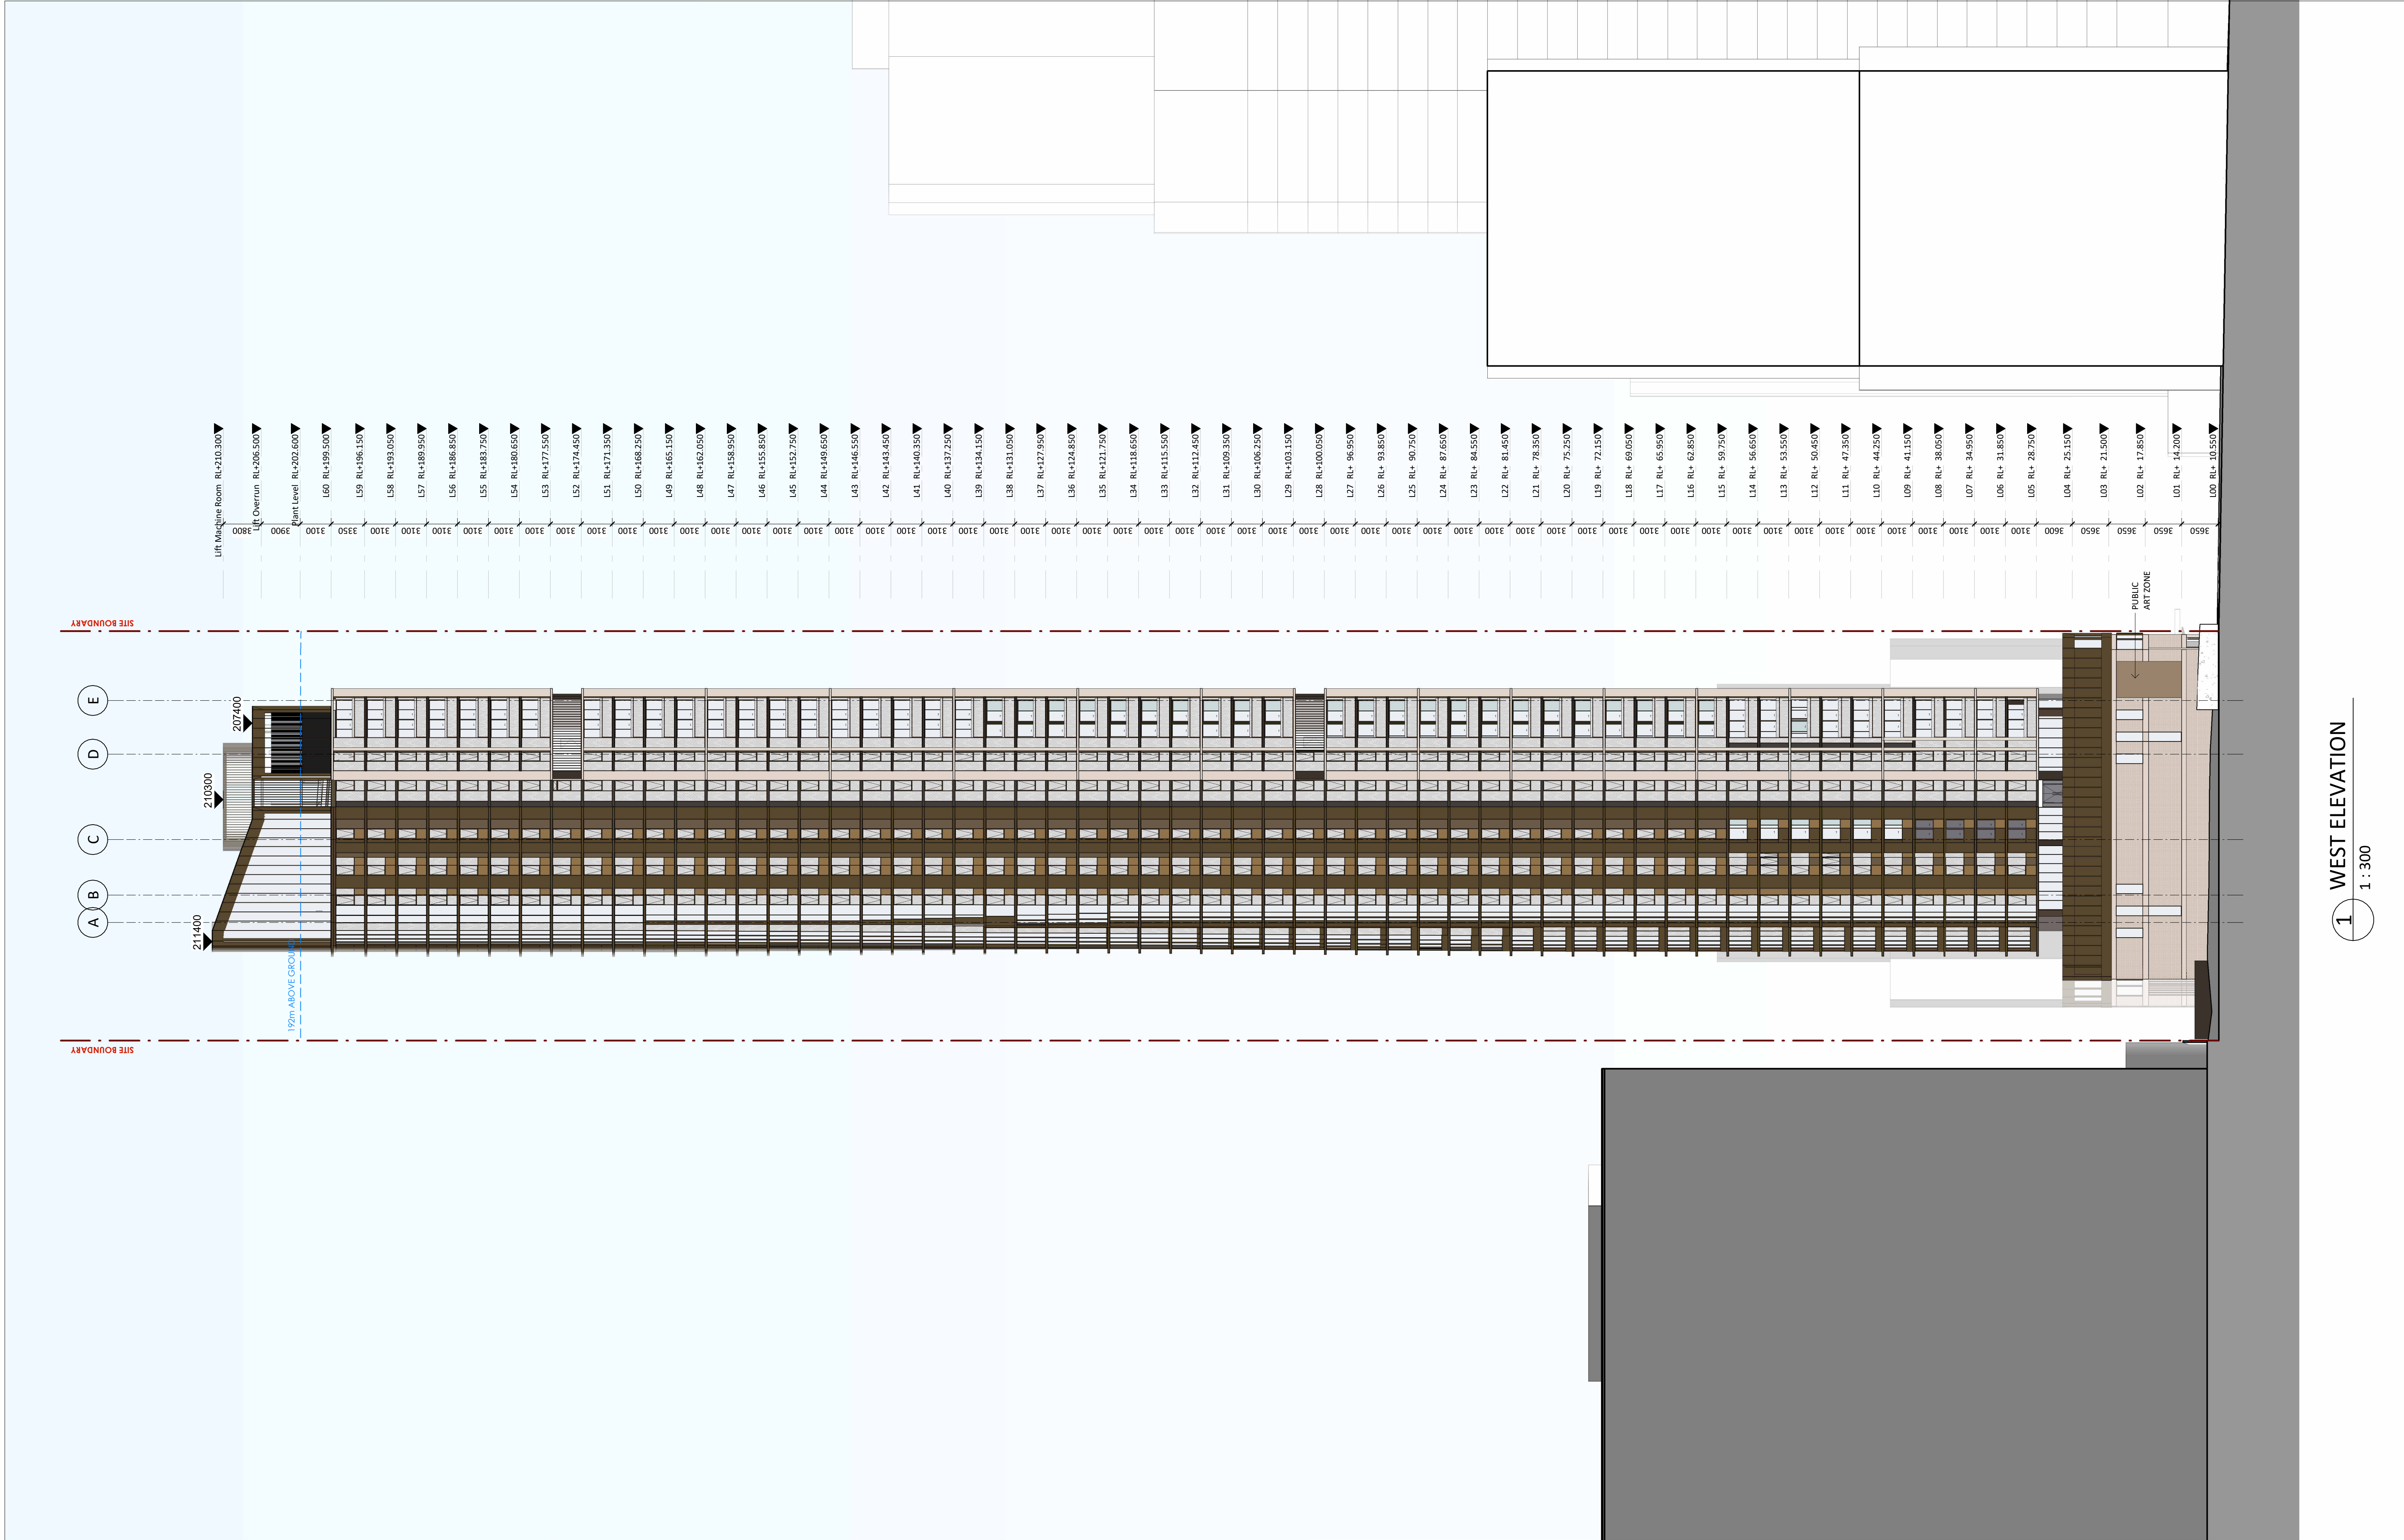

Key Plan:

Drawing Disclaimer:
Do not scale from drawings.
Verify all dimensions on site before commencing work.
Copying or reproduction of this drawing is strictly prohibited without the consent of PTW Architects

Note
PTW takes no responsibility for external building elements. Anything connected with any design, materials selection, construction or installation of any cladding, facade or external building element must be checked by and remains the responsibility of others, including suitably qualified experts as may be required.

Rev	Amendment	By	Chk* Reg. Arch	Date
A	STATE SIGNIFICANT DEVELOPMENT APPLICATION ISSUE	PTW		21.04.2022

Consultants
Design Confidence
E-Lab
FCAD
Gardner Group
Webber Design
ADP Consulting
Think Planners
Positive Traffic
Windtech

Client
GURNER™ GROUP

GQ Hassall Street Pty Ltd
3 Goldman Lane, Double Bay, NSW 2028

Architect
PTW Architects
Level 11, 88 Phillip Street
Sydney NSW 2000 Australia
T +61 2 9232 5877
ptw.com.au

Peddie Thorp & Walker P/L
ABN 23 000 454 624
trading as PTW Architects

NSW Nominated Architects
S Parsons Architect No. 6098
D Jones Architect No. 4778

Project PA030501
12 Hassall St
12 Hassall St, Parramatta

Status
DEVELOPMENT APPLICATION

Title
C-ELEVATIONS
WEST ELEVATION 1-300

Drawing Number
DA-20-1600

Revision
A

EXTERNAL FINISHES

BR01

BOWRAL BRICKS - CHILLINGHAM WHITE (STRETCHER BOND)

BR02

BOWRAL BRICKS - CHILLINGHAM WHITE (DOUBLE SOLDIER COURSE)

PC01

DULUX POWDERS ELECTRO - DARK BRONZE

PC02

DULUX POWDERS DURATEC ELEMENTS - NATURAL BRONZE

GL01

COLOURBACK GLASS - COLOUR TO MATCH DULUX ELECTRO FRESH GOLD

GL02

COLOURBACK GLASS - COLOUR TO MATCH DULUX ELECTRO BRILLIANCE

GL03

COLOURBACK GLASS - COLOUR TO MATCH DULUX NAMADJI

GL04

LOW E PERFORMANCE GLASS CLEAR VISION

CL01

MASONRY CLADDING - COLOUR TO MATCH BOWRAL CHILLINGHAM WHITE

CL02

MASONRY CLADDING - COLOUR TO MATCH DULUX ELECTRO FRESH GOLD

BRICK FINISHES

BR01

BR02

POWDERCOAT FINISHES

PC01

PC02

GLAZING

GL01

GL02

GL03

GL04

MASONRY CLADDING

CL01

CL02

Key Plan:

HASSALL STREET

Drawing Disclaimer:

Do not scale from drawings. Verify all dimensions on site before commencing work. Copying or reproduction of this drawing is strictly prohibited without the consent of PTW Architects

Note

PTW takes no responsibility for external building elements. Anything connected with any design, materials selection, construction or installation of any cladding, facade or external building element must be checked by and remains the responsibility of others, including suitably qualified experts as may be required.

Rev

Amendment

By

Chk*

Reg.

Arch

Date

A

STATE SIGNIFICANT DEVELOPMENT APPLICATION ISSUE

PTW

21.04.2022

Consultants

Design Confidence

E-Lab

FCAD

Gardner Group

Webber Design

ADP Consulting

Think Planners

Positive Traffic

Windtech

Client

GURNER™

GROUP

GQ Hassall Street Pty Ltd

3 Goldman Lane, Double Bay, NSW 2028

Architect

PTW Architects

Level 11, 88 Phillip Street

Sydney NSW 2000 Australia

T +61 2 9232 5877

ptw.com.au

Peddle Thorp & Walker P/L

ABN 23 000 454 624

trading as PTW Architects

NSW Nominated Architects

S Parsons Architect No.6098

D Jones Architect No.4778

0

1

2

5

8m

@ A1

1 : 1

Project

PA030501

12 Hassall St

12 Hassall St, Parramatta

Status

DEVELOPMENT APPLICATION

Title

C-EXTERNAL MATERIALS FINISHES

EXTERNAL MATERIAL FINISHES + COLOURS BOARD

Drawing Number

DA-50-1000

Revision

A

A1

21/04/2022 11:09:46 AM

Autodesk Docs://12 Hassall Street Gurner/PA030501_12HassallSGurner_AA_AR_DA.rvt