


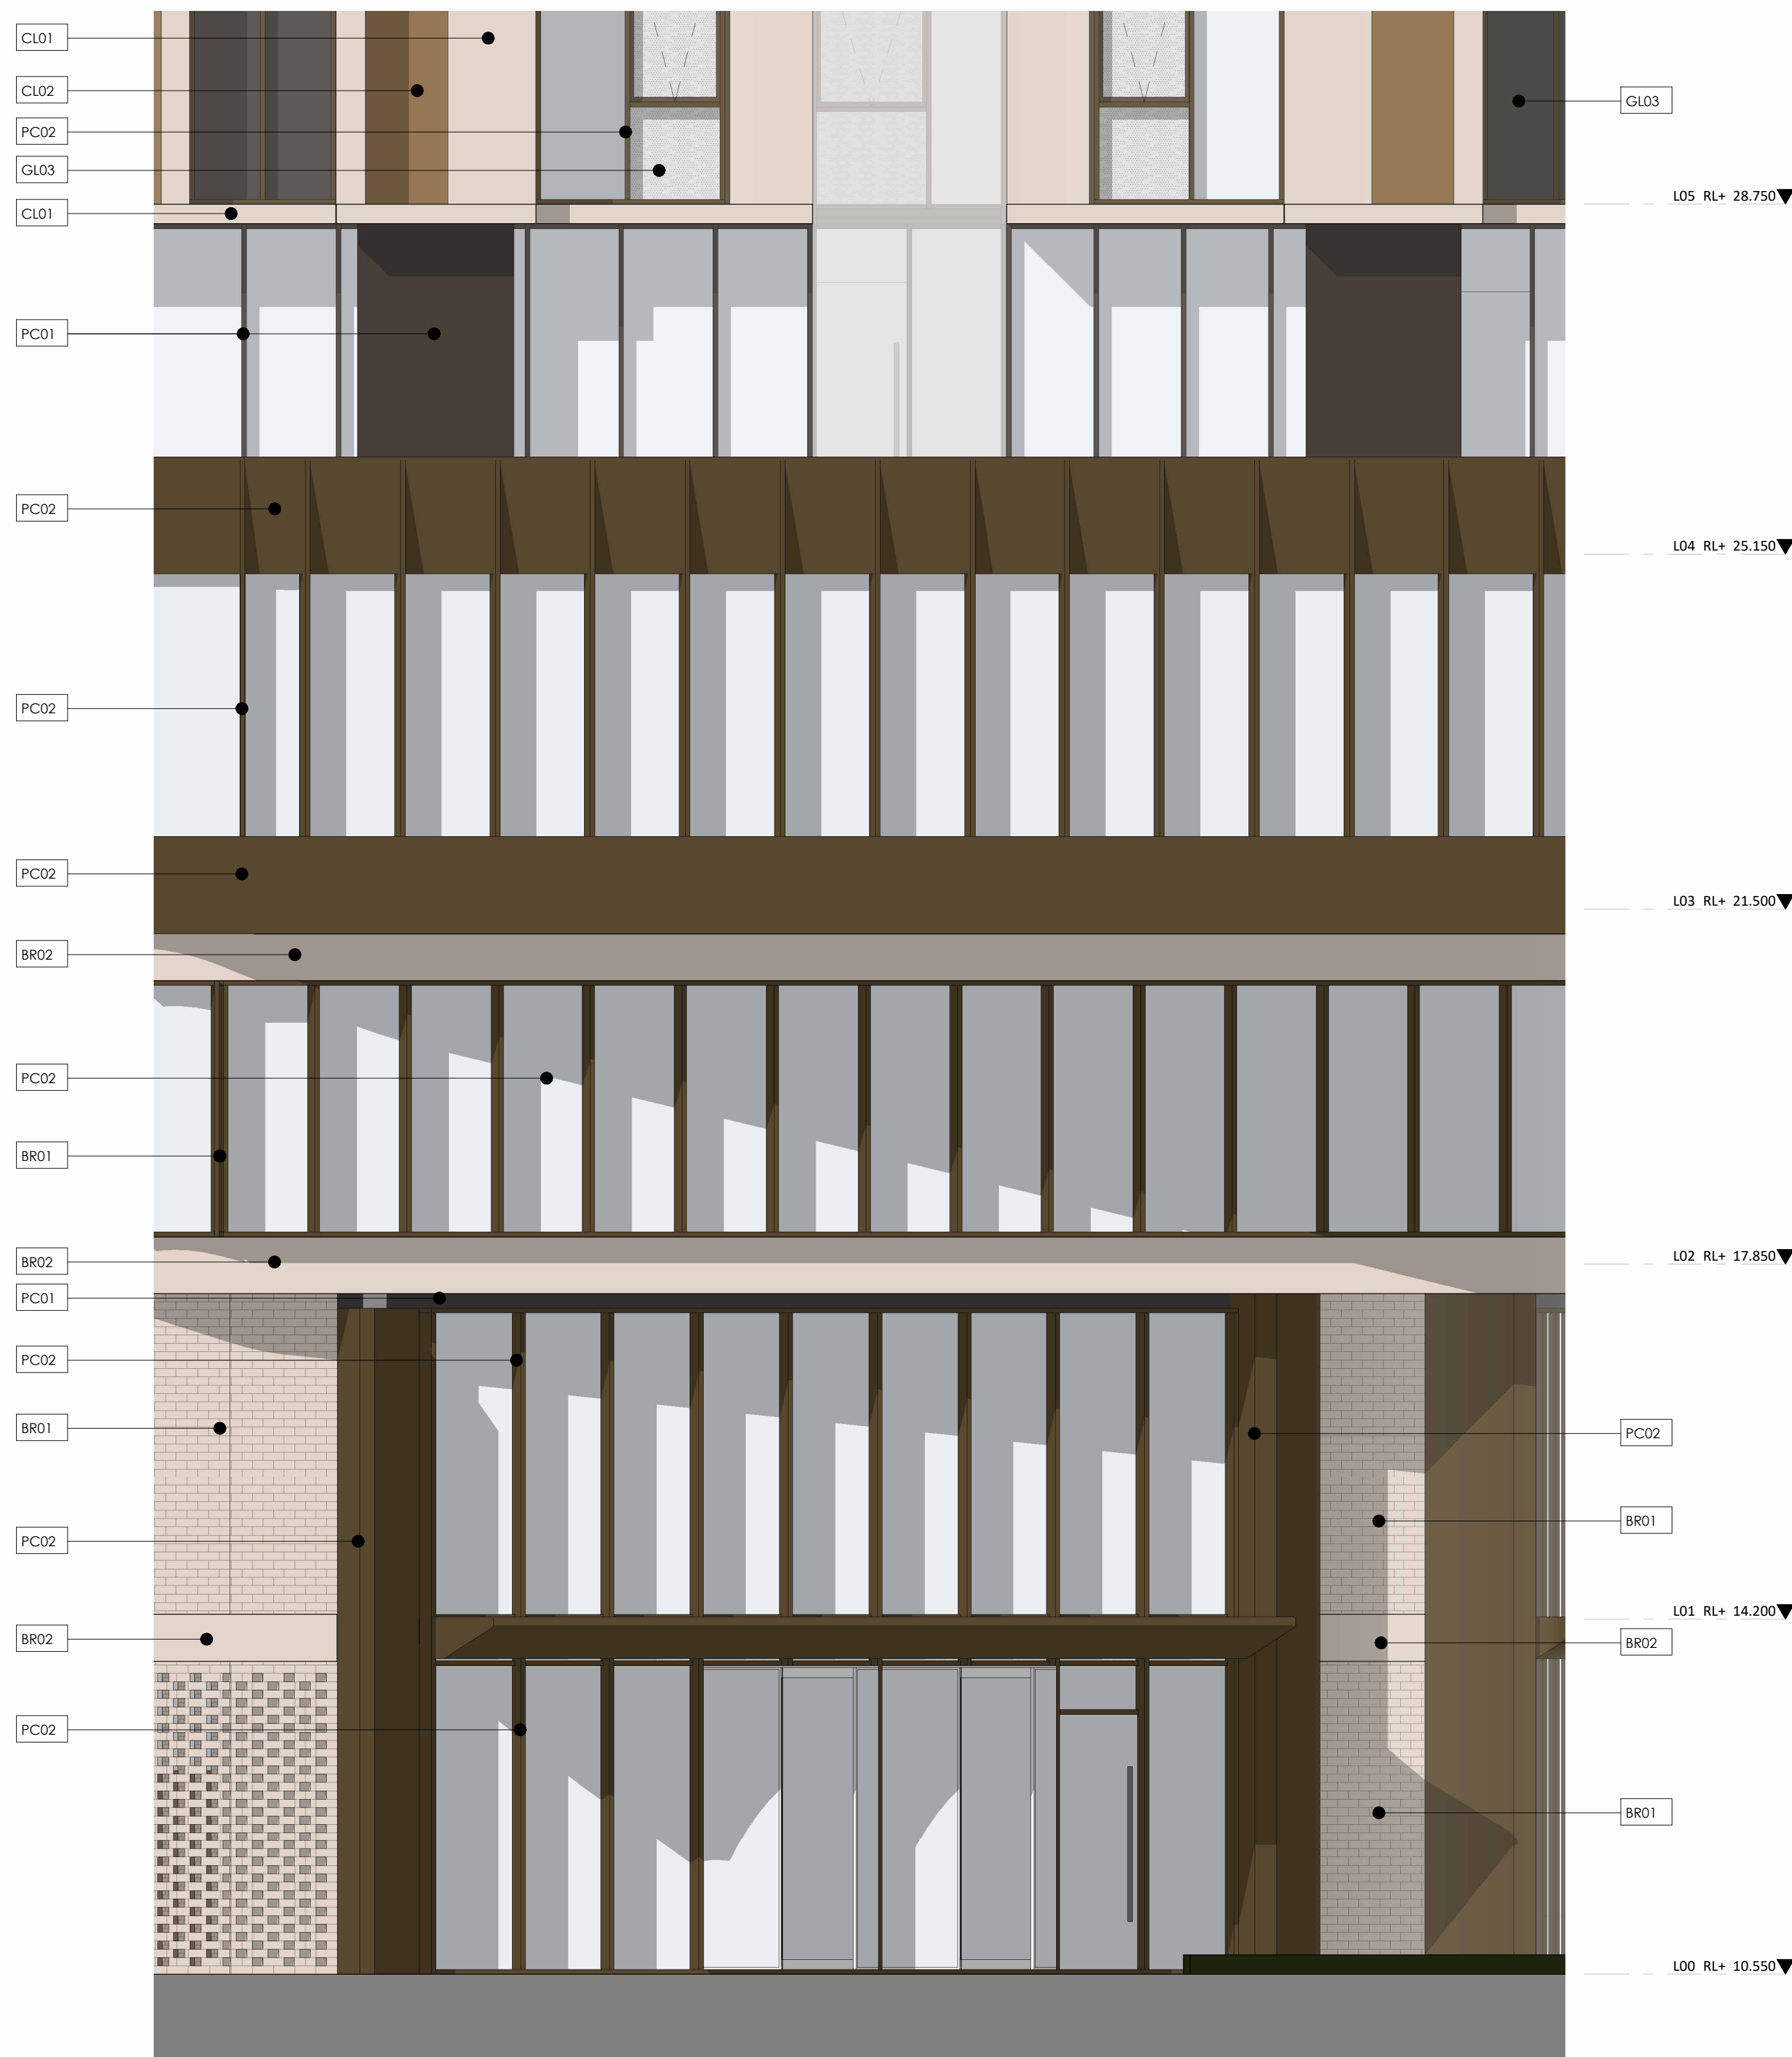

1 HASSALL STREET PODIUM ELEVATION
1 : 50 @A1

EXTERNAL FINISHES

BRICK FINISHES

- BR01** BOWRAL BRICKS - CHILLINGHAM WHITE (STRETCHER BOND)
- BR02** BOWRAL BRICKS - CHILLINGHAM WHITE (DOUBLE SOLDIER COURSE)

POWDERCOAT FINISHES

- PC01** DULUX POWDERS ELECTRO - DARK BRONZE
- PC02** DULUX POWDERS DURATEC ELEMENTS - NATURAL BRONZE


GLAZING

- GL01** COLOURBACK GLASS - COLOUR TO MATCH DULUX ELECTRO FRESH GOLD
- GL02** COLOURBACK GLASS - COLOUR TO MATCH DULUX ELECTRO BRILLIANCE
- GL03** COLOURBACK GLASS - COLOUR TO MATCH DULUX NAMADJI
- GL04** LOW E PERFORMANCE GLASS CLEAR VISION

MASONRY CLADDING

- CL01** MASONRY CLADDING - COLOUR TO MATCH BOWRAL CHILLINGHAM WHITE
- CL02** MASONRY CLADDING - COLOUR TO MATCH DULUX ELECTRO FRESH GOLD

Key Plan:

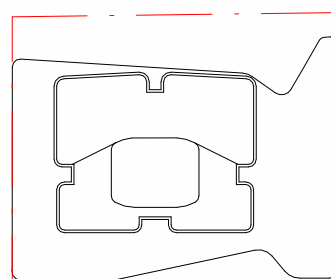

HASSALL STREET

Drawing Disclaimer:

Do not scale from drawings.
Verify all dimensions on site before commencing work.
Copying or reproduction of this drawing is strictly prohibited without the consent of PTW Architects

Note

PTW takes no responsibility for external building elements. Anything connected with any design, materials selection, construction or installation of any cladding, facade or external building element must be checked by and remains the responsibility of others, including suitably qualified experts as may be required.

A STATE SIGNIFICANT DEVELOPMENT APPLICATION ISSUE

Rev Amendment

PTW 21.04.2022

By Chk*
Reg. Arch Date

Consultants

Design Confidence
E-Lab
FCAD
Gardner Group
Webber Design
ADP Consulting
Think Planners
Positive Traffic
Windtech

Client

GURNER™
GROUP

GQ Hassall Street Pty Ltd
3 Goldman Lane, Double Bay, NSW 2028

Architect

PTW Architects
Level 11, 88 Phillip Street
Sydney NSW 2000 Australia
T +61 2 9232 5877
ptw.com.au

Peddie Thorp & Walker P/L
ABN 23 000 454 624
trading as PTW Architects

NSW Nominated Architects
S Parsons Architect No.6098
D Jones Architect No.4778

PTW

0 0.5 1 2 3 4m
@ A1 As indicated

Project PA030501
12 Hassall St
12 Hassall St, Parramatta

Status
DEVELOPMENT APPLICATION


Title
C-EXTERNAL MATERIALS FINISHES
**PODIUM EXTERNAL MATERIAL
FINISHES + COLOURS**

Drawing Number

DA-50-1100

Revision

A

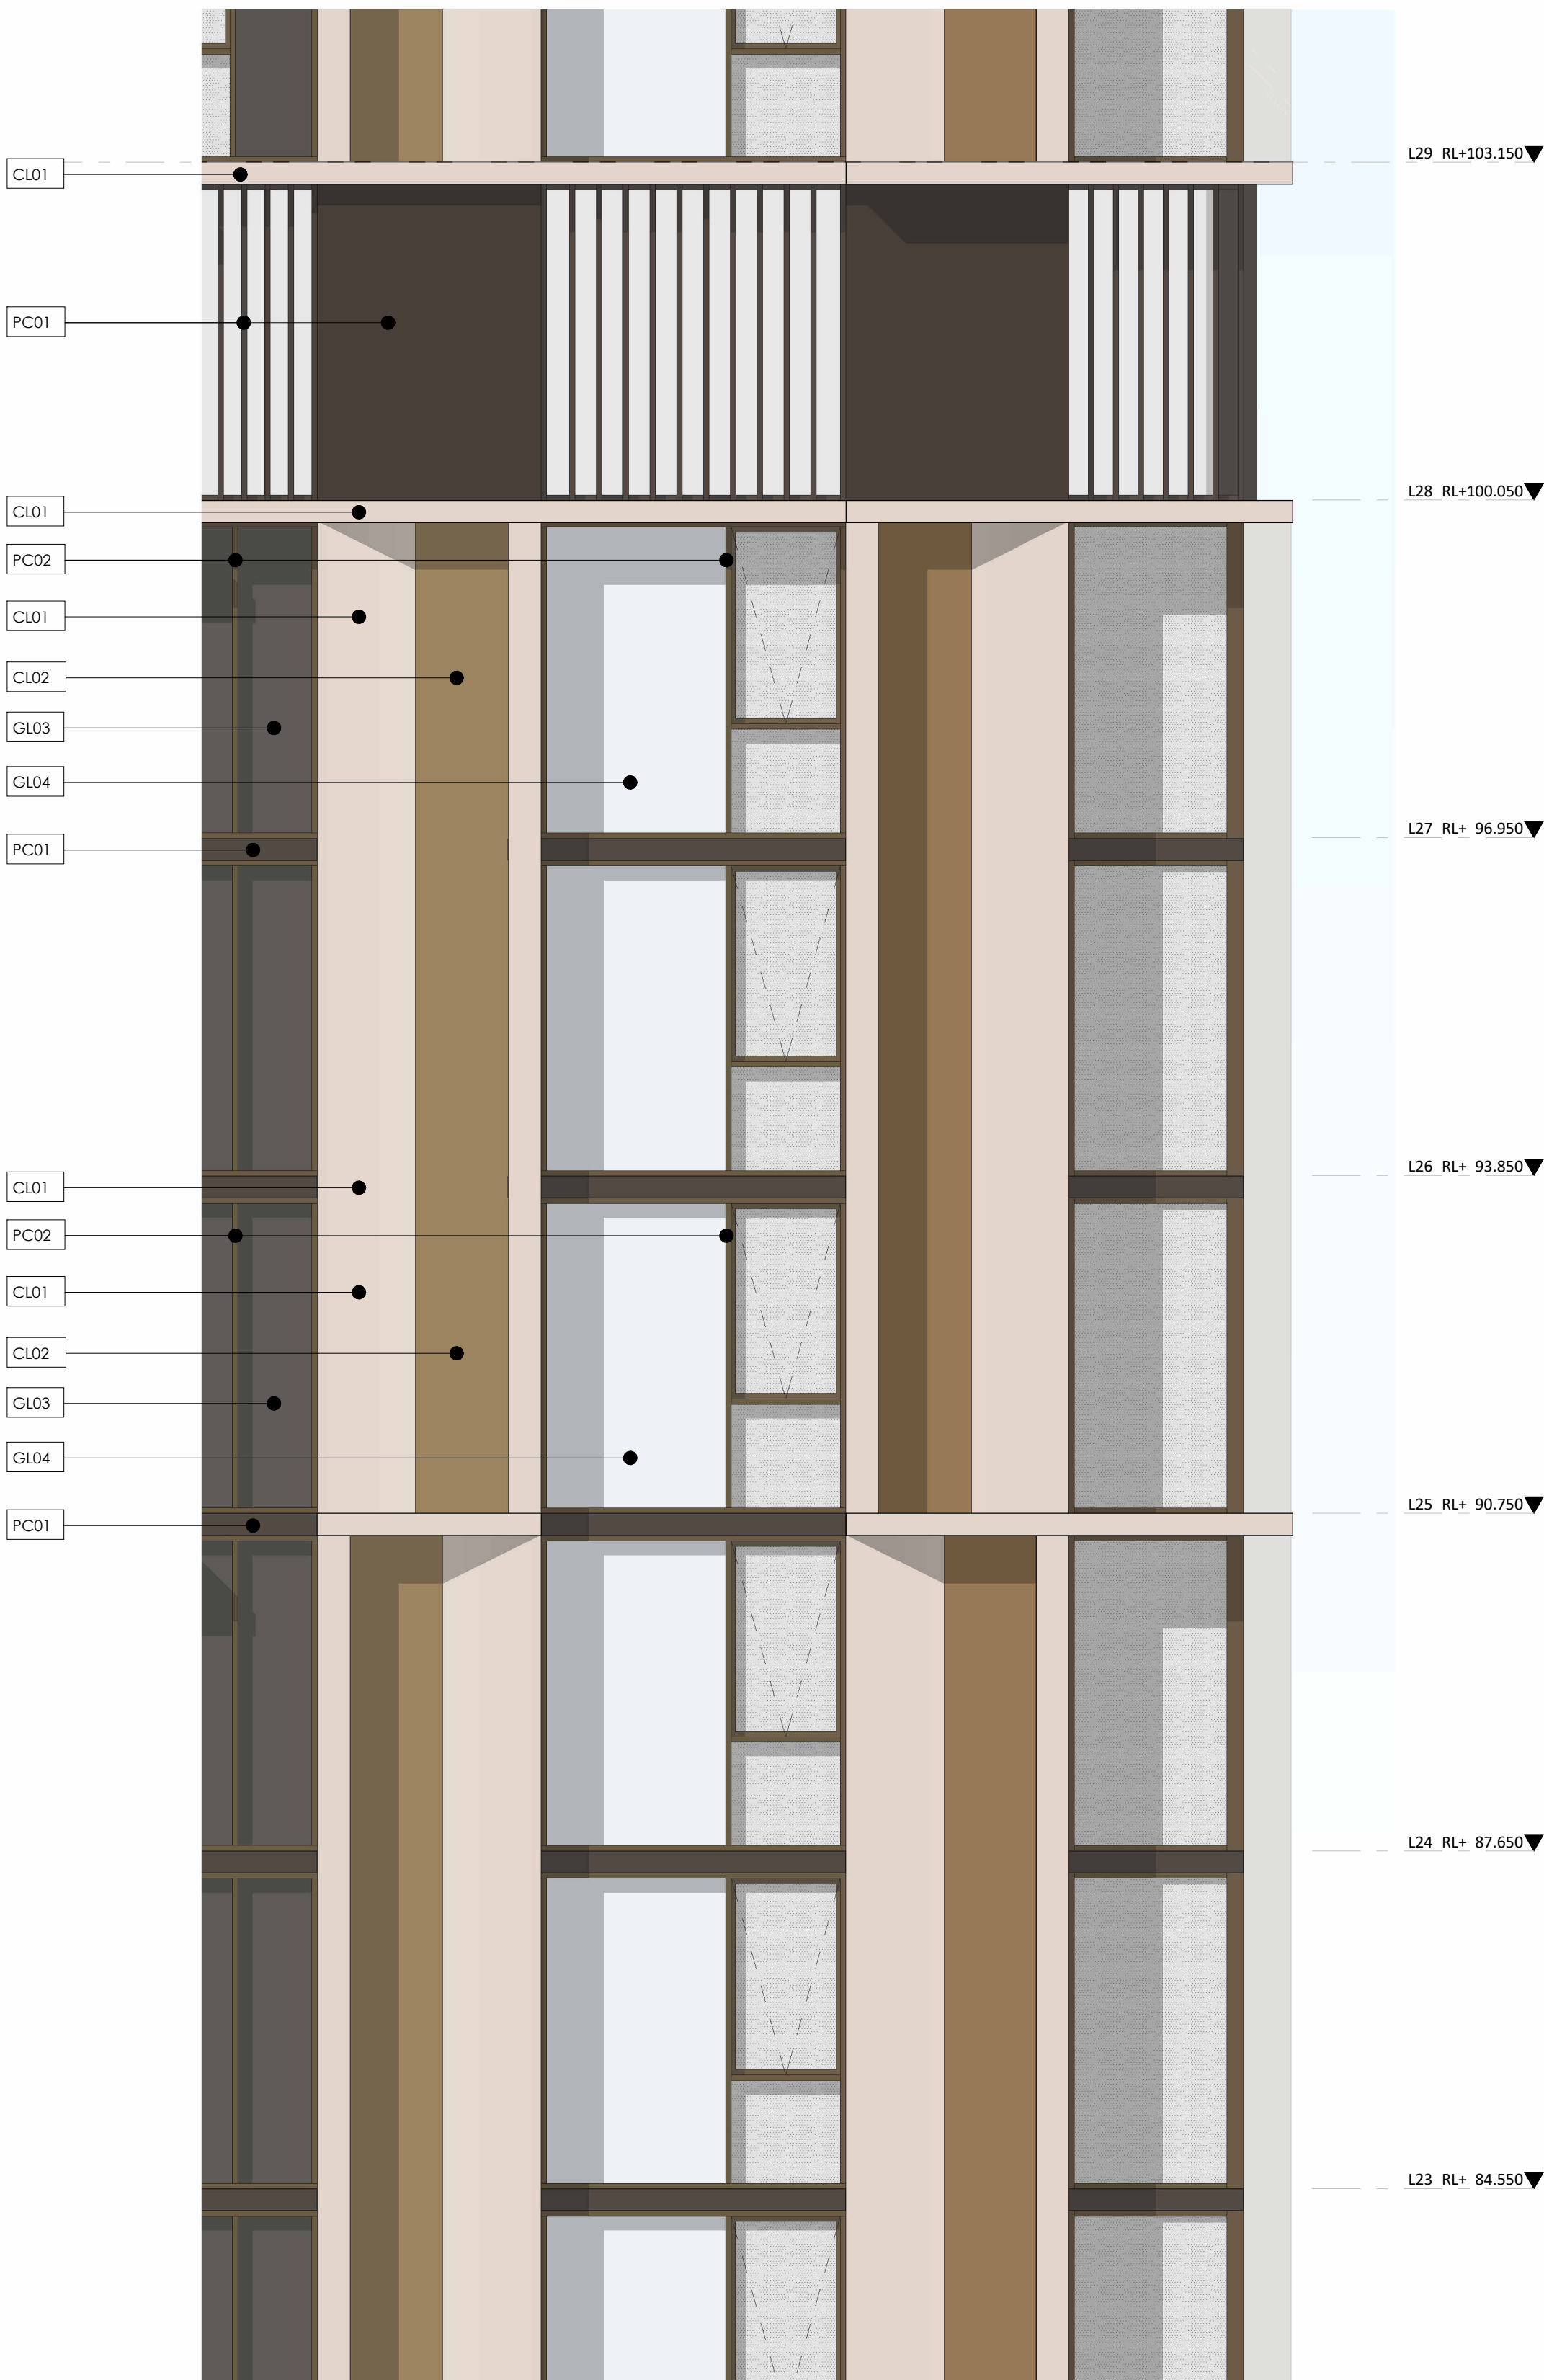

1 HASSALL STREET TOWER (SOUTH) ELEVATION
1 : 50 @A1



2 NORTH TOWER ELEVATION
1 : 50 @A1

EXTERNAL FINISHES

BRICK FINISHES

- BR01** BOWRAL BRICKS - CHILLINGHAM WHITE (STRETCHER BOND)
- BR02** BOWRAL BRICKS - CHILLINGHAM WHITE (DOUBLE SOLDIER COURSE)

POWDERCOAT FINISHES

- PC01** DULUX POWDERS ELECTRO - DARK BRONZE
- PC02** DULUX POWDERS DURATEC ELEMENTS - NATURAL BRONZE


GLAZING

- GL01** COLOURBACK GLASS - COLOUR TO MATCH DULUX ELECTRO FRESH GOLD
- GL02** COLOURBACK GLASS - COLOUR TO MATCH DULUX ELECTRO BRILLIANCE
- GL03** COLOURBACK GLASS - COLOUR TO MATCH DULUX NAMADJI
- GL04** LOW E PERFORMANCE GLASS CLEAR VISION

MASONRY CLADDING

- CL01** MASONRY CLADDING - COLOUR TO MATCH BOWRAL CHILLINGHAM WHITE
- CL02** MASONRY CLADDING - COLOUR TO MATCH DULUX ELECTRO FRESH GOLD

Key Plan:

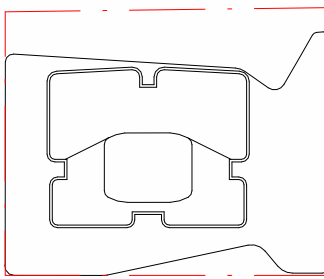

HASSALL STREET

Drawing Disclaimer:
Do not scale from drawings.
Verify all dimensions on site before commencing work.
Copying or reproduction of this drawing is strictly prohibited without the consent of PTW Architects

Note
PTW takes no responsibility for external building elements. Anything connected with any design, materials selection, construction or installation of any cladding, facade or external building element must be checked by and remains the responsibility of others, including suitably qualified experts as may be required.

A STATE SIGNIFICANT DEVELOPMENT APPLICATION ISSUE

Rev Amendment

PTW 21.04.2022

By Chk*
Reg. Arch

Consultants
Design Confidence
E-Lab
FCAD
Gardner Group
Webber Design
ADP Consulting
Think Planners
Positive Traffic
Windtech

Client

GURNER™
GROUP

GQ Hassall Street Pty Ltd
3 Goldman Lane, Double Bay, NSW 2028

Architect

PTW Architects
Level 11, 88 Phillip Street
Sydney NSW 2000 Australia
T +61 2 9232 5877
ptw.com.au

Peddie Thorp & Walker P/L
ABN 23 000 454 624
trading as PTW Architects


NSW Nominated Architects
S Parsons Architect No.6098
D Jones Architect No.4778

0 0.5 1 2 3 4m
@ A1 As indicated

Project PA030501
12 Hassall St
12 Hassall St, Parramatta

Status
DEVELOPMENT APPLICATION

Title
C-EXTERNAL MATERIALS FINISHES
**TOWER EXTERNAL MATERIALS
FINISHES + COLOURS**
Drawing Number
DA-50-1200
Revision
A

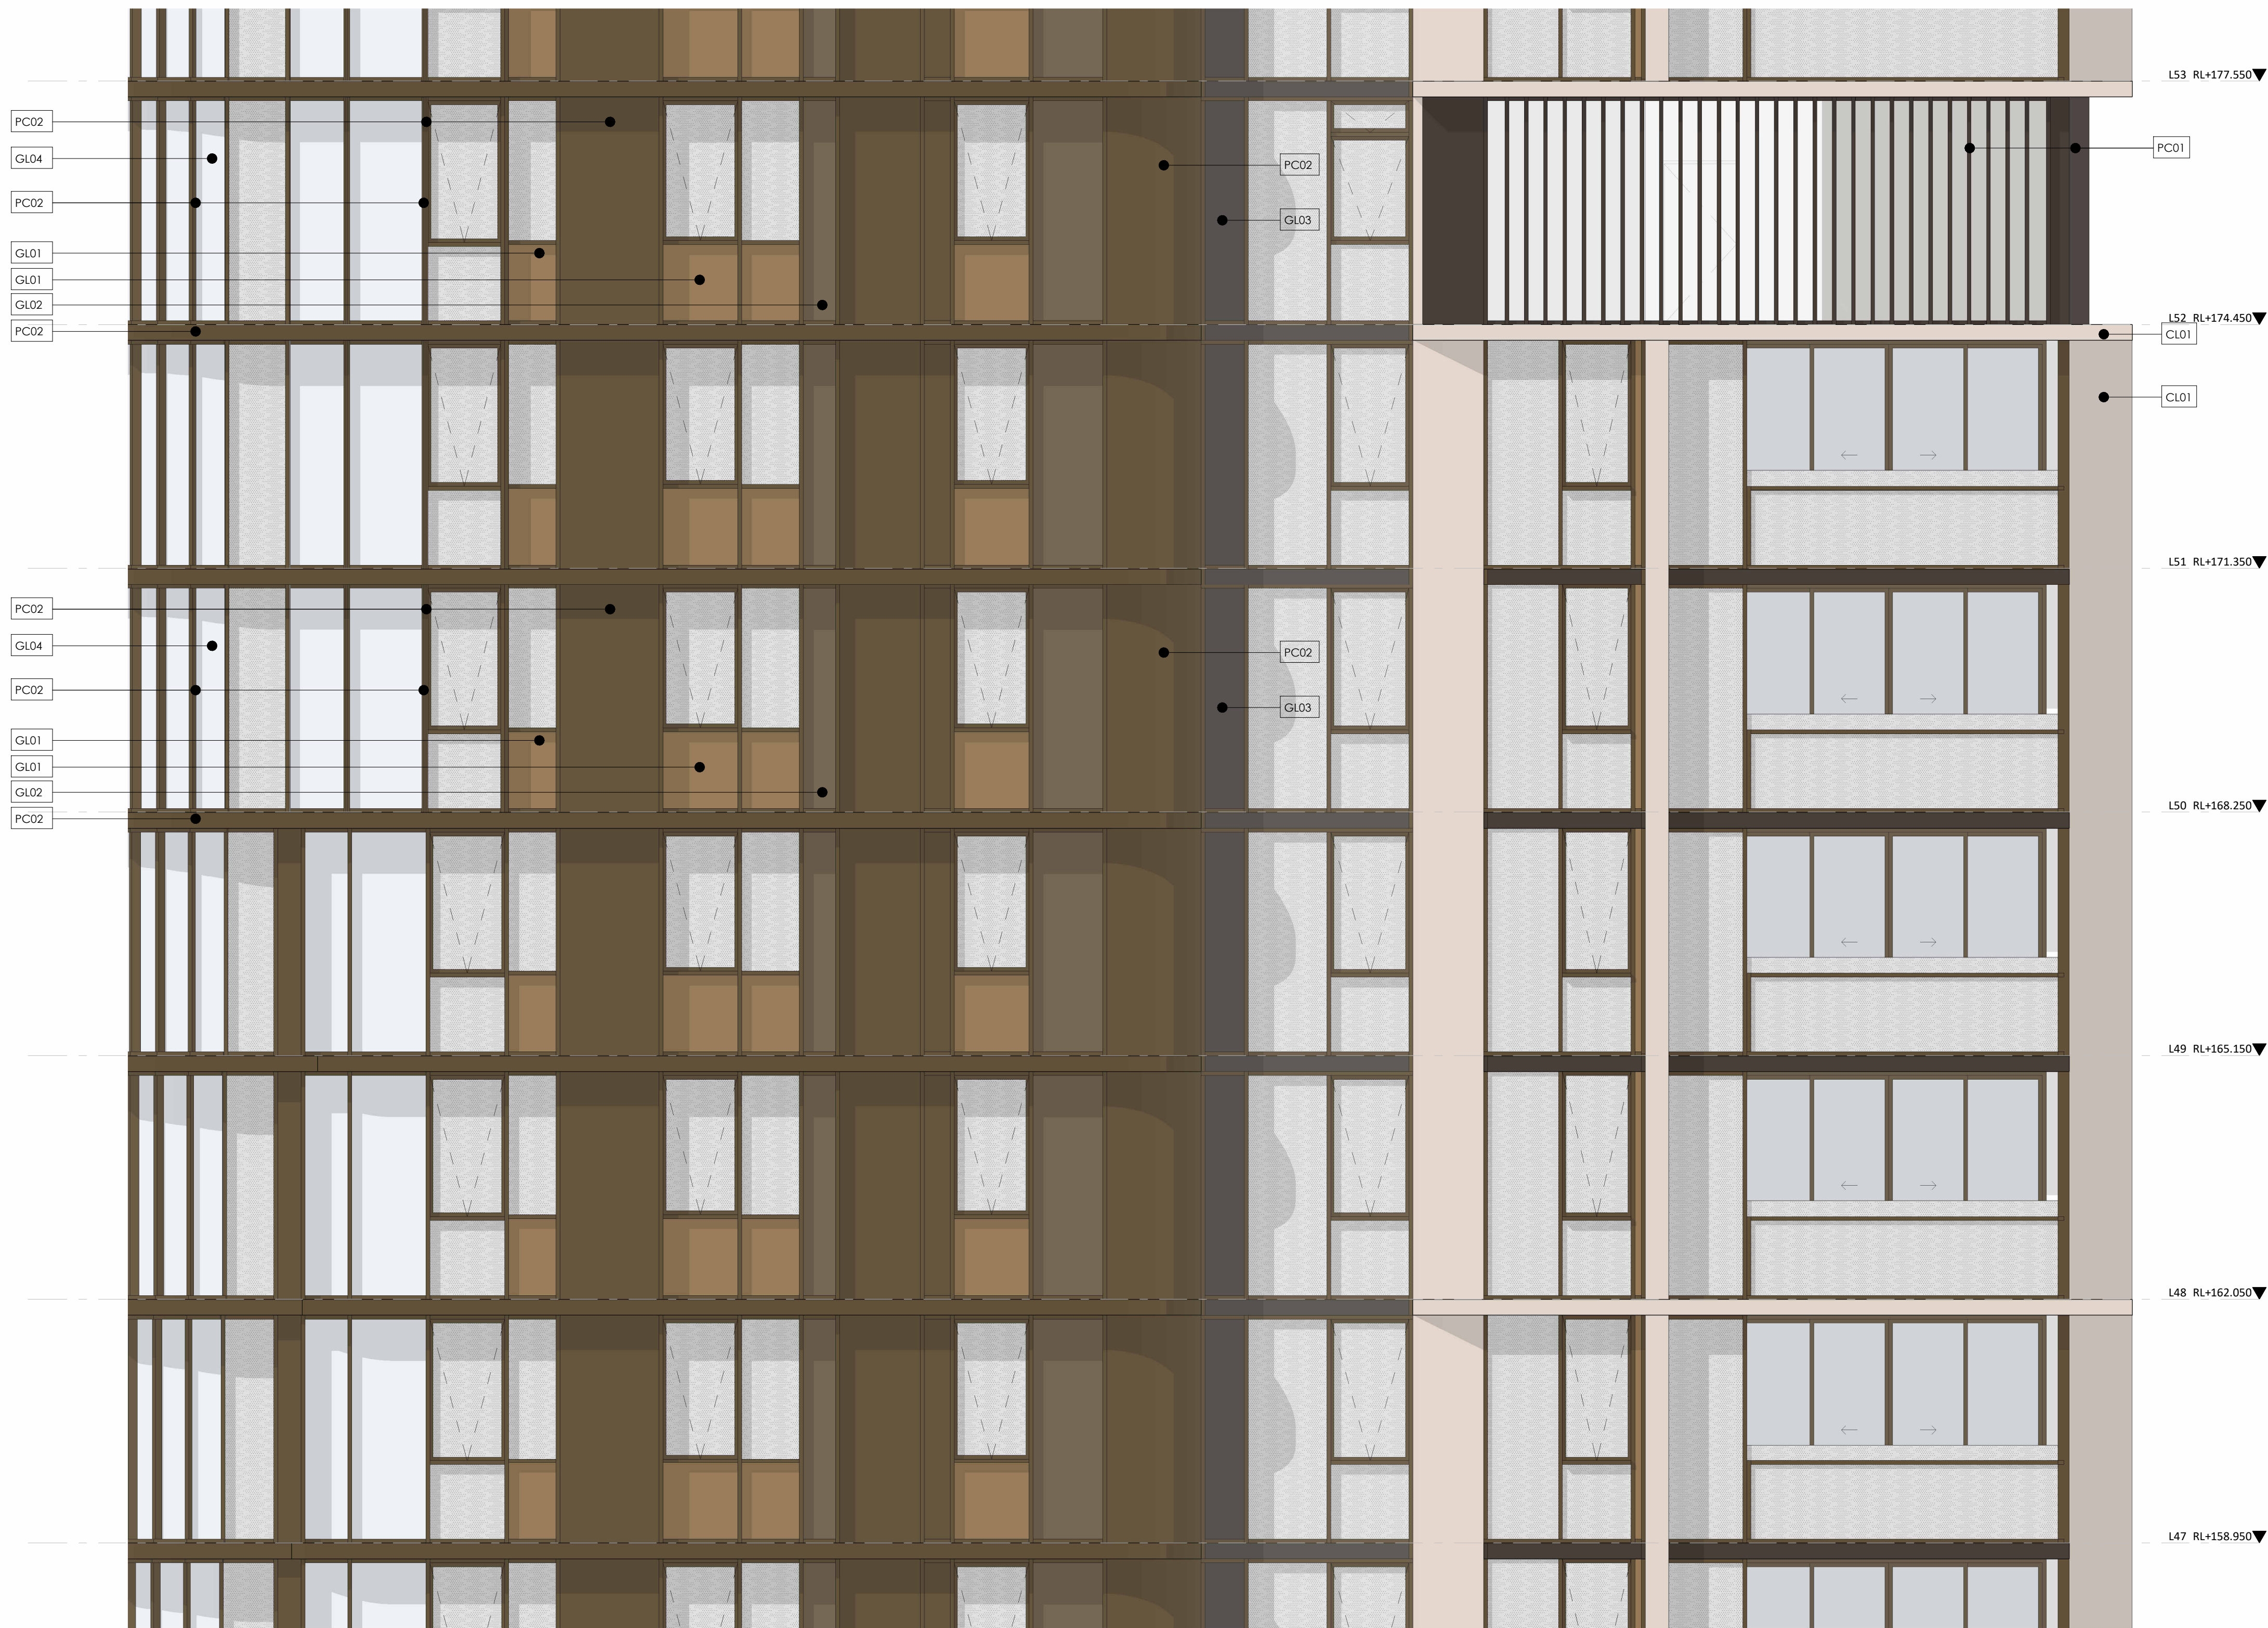

1 WEST TOWER ELEVATION
1 : 50

EXTERNAL FINISHES

BRICK FINISHES

- BR01** BOWRAL BRICKS - CHILLINGHAM WHITE (STRETCHER BOND)
- BR02** BOWRAL BRICKS - CHILLINGHAM WHITE (DOUBLE SOLDIER COURSE)

POWDERCOAT FINISHES

- PC01** DULUX POWDERS ELECTRO - DARK BRONZE
- PC02** DULUX POWDERS DURATEC ELEMENTS - NATURAL BRONZE


GLAZING

- GL01** COLOURBACK GLASS - COLOUR TO MATCH DULUX ELECTRO FRESH GOLD
- GL02** COLOURBACK GLASS - COLOUR TO MATCH DULUX ELECTRO BRILLIANCE
- GL03** COLOURBACK GLASS - COLOUR TO MATCH DULUX NAMADJI
- GL04** LOW E PERFORMANCE GLASS CLEAR VISION

MASONRY CLADDING

- CL01** MASONRY CLADDING - COLOUR TO MATCH BOWRAL CHILLINGHAM WHITE
- CL02** MASONRY CLADDING - COLOUR TO MATCH DULUX ELECTRO FRESH GOLD

Key Plan:

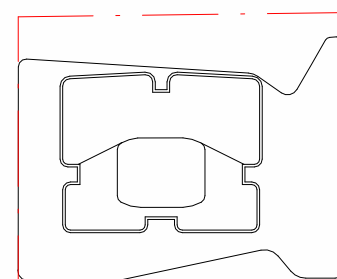

HASSALL STREET

Drawing Disclaimer:
Do not scale from drawings.
Verify all dimensions on site before commencing work.
Copying or reproduction of this drawing is strictly prohibited without the consent of PTW Architects

Note
PTW takes no responsibility for external building elements. Anything connected with any design, materials selection, construction or installation of any cladding, facade or external building element must be checked by and remains the responsibility of others, including suitably qualified experts as may be required.

A STATE SIGNIFICANT DEVELOPMENT APPLICATION ISSUE

Rev Amendment

PTW 21.04.2022

By Chk*
Reg. Arch

Consultants
Design Confidence
E-Lab
FCAD
Gardner Group
Webber Design
ADP Consulting
Think Planners
Positive Traffic
Windtech

Client

GURNER™
GROUP

GQ Hassall Street Pty Ltd
3 Goldman Lane, Double Bay, NSW 2028

Architect

PTW Architects
Level 11, 88 Phillip Street
Sydney NSW 2000 Australia
T +61 2 9232 5877
ptw.com.au

Peddie Thorp & Walker P/L
ABN 23 000 454 624
trading as PTW Architects

NSW Nominated Architects
S Parsons Architect No.6098
D Jones Architect No.4778

0 1 2 5 8m
@ A1 As indicated

Project PA030501

12 Hassall St
12 Hassall St, Parramatta

Status
DEVELOPMENT APPLICATION

Title
C-EXTERNAL MATERIALS FINISHES

**TOWER EXTERNAL MATERIALS
FINISHES + COLOURS**

Drawing Number

DA-50-1300

Revision

A




NSW POLICE HEADQUARTERS
CARPARK RAMP

12 HASSALL STREET

14 HASSALL STREET

1 PODIUM ELEVATION - SOUTH (HASSALL ST)
1 : 100 @A1

Key Plan:

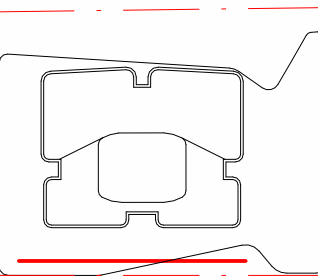

HASSALL STREET

Drawing Disclaimer:
Do not scale from drawings.
Verify all dimensions on site before commencing work.
Copying or reproduction of this drawing is strictly prohibited without the consent of PTW Architects

Note
PTW takes no responsibility for external building elements. Anything connected with any design, materials selection, construction or installation of any cladding, facade or external building element must be checked by and remains the responsibility of others, including suitably qualified experts as may be required.

A STATE SIGNIFICANT DEVELOPMENT APPLICATION ISSUE

Rev Amendment

PTW 21.04.2022

By Chk*
Reg.
Arch

Consultants
Design Confidence
E-Lab
FCAD
Gardner Group
Webber Design
ADP Consulting
Think Planners
Positive Traffic
Windtech

Client

**GURNER™
GROUP**

GQ Hassall Street Pty Ltd
3 Goldman Lane, Double Bay, NSW 2028

Architect
PTW Architects
Level 11, 88 Phillip Street
Sydney NSW 2000 Australia
T +61 2 9232 5877
ptw.com.au

Peddie Thorp & Walker P/L
ABN 23 000 454 624
trading as PTW Architects

NSW Nominated Architects
S Parsons Architect No.6098
D Jones Architect No.4778

PTW


0 1 2 5
@ A1 1 : 100

Project PA030501
12 Hassall St
12 Hassall St, Parramatta

Status
DEVELOPMENT APPLICATION

Title
C-FACADE DETAILS
**PODIUM ELEVATION SOUTH
(HASSALL ST)**
Drawing Number
DA-40-1100

Revision
A

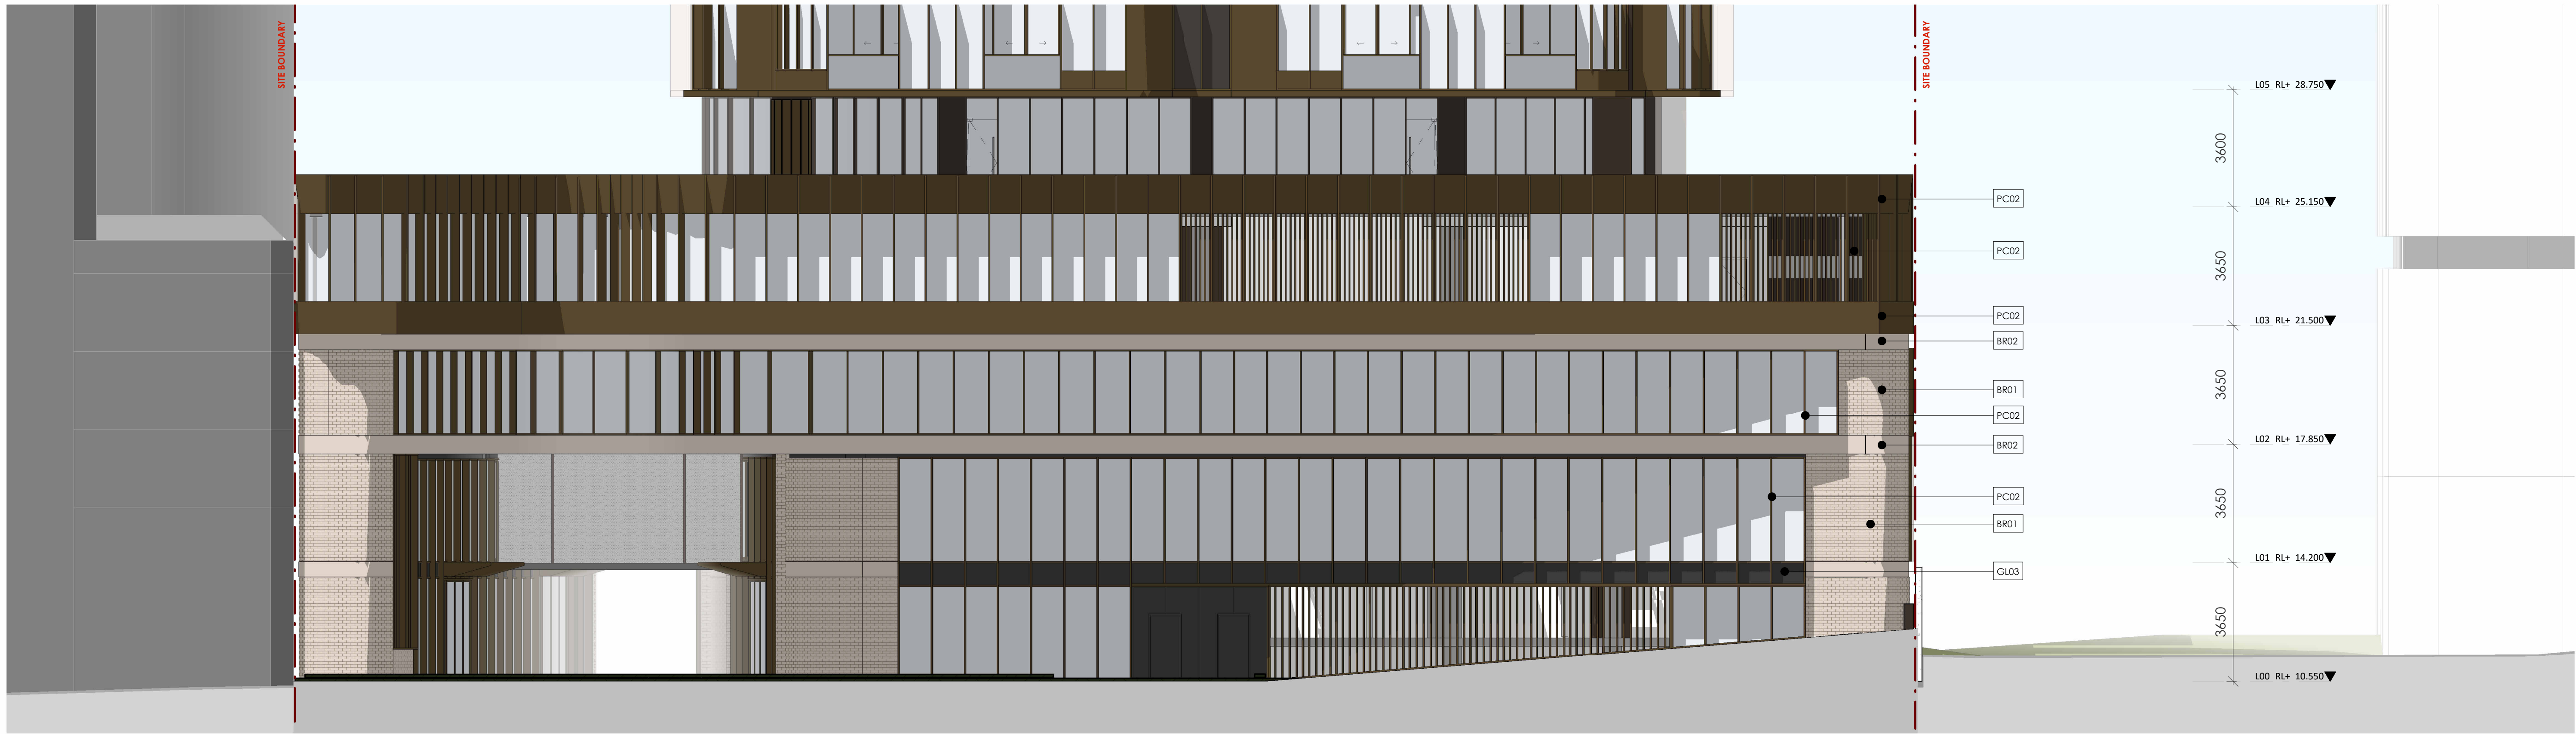


14 HASSALL ST

12 HASSALL ST

NSW POLICE HEADQUARTERS
CARPARK RAMP

1 PODIUM ELEVATION - NORTH
1 : 100

Key Plan:

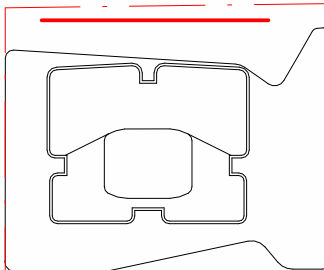

HASSALL STREET

Drawing Disclaimer:
Do not scale from drawings.
Verify all dimensions on site before commencing work.
Copying or reproduction of this drawing is strictly prohibited without the consent of PTW Architects

Note
PTW takes no responsibility for external building elements. Anything connected with any design, materials selection, construction or installation of any cladding, facade or external building element must be checked by and remains the responsibility of others, including suitably qualified experts as may be required.

A STATE SIGNIFICANT DEVELOPMENT APPLICATION ISSUE

Rev Amendment

PTW 21.04.2022

By Chk*
Reg.
Arch

Consultants
Design Confidence
E-Lab
FCAD
Gardner Group
Webber Design
ADP Consulting
Think Planners
Positive Traffic
Windtech

Client

**GURNER™
GROUP**

GQ Hassall Street Pty Ltd
3 Goldman Lane, Double Bay, NSW 2028

Architect

PTW Architects
Level 11, 88 Phillip Street
Sydney NSW 2000 Australia
T +61 2 9232 5877
ptw.com.au

Peddie Thorp & Walker P/L
ABN 23 000 454 624
trading as PTW Architects

NSW Nominated Architects
S Parsons Architect No.6098
D Jones Architect No.4778

PTW

0 1 2 5 8m
@ A1 1 : 100

Project PA030501
12 Hassall St
12 Hassall St, Parramatta

Status
DEVELOPMENT APPLICATION

Title
C-FACADE DETAILS
PODIUM ELEVATION NORTH

Drawing Number

DA-40-1200

Revision

A




NSW POLICE
HEADQUARTERS

12 HASSALL ST

HASSALL ST

1 PODIUM ELEVATION - WEST
1 : 100

Key Plan:

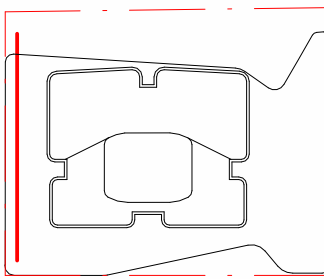

HASSALL STREET

Drawing Disclaimer:
Do not scale from drawings.
Verify all dimensions on site before commencing work.
Copying or reproduction of this drawing is strictly prohibited without the consent of PTW Architects

Note
PTW takes no responsibility for external building elements. Anything connected with any design, materials selection, construction or installation of any cladding, facade or external building element must be checked by and remains the responsibility of others, including suitably qualified experts as may be required.

A STATE SIGNIFICANT DEVELOPMENT APPLICATION ISSUE

Rev Amendment

PTW 21.04.2022

By Chk*
Reg.
Arch

Consultants
Design Confidence
E-Lab
FCAD
Gardner Group
Webber Design
ADP Consulting
Think Planners
Positive Traffic
Windtech

Client

**GURNER™
GROUP**

GQ Hassall Street Pty Ltd
3 Goldman Lane, Double Bay, NSW 2028

Architect
PTW Architects
Level 11, 88 Phillip Street
Sydney NSW 2000 Australia
T +61 2 9232 5877
ptw.com.au

Peddie Thorp & Walker P/L
ABN 23 000 454 624
trading as PTW Architects

NSW Nominated Architects
S Parsons Architect No.6098
D Jones Architect No.4778

PTW

0 1 2 5 8m
@ A1 1 : 100

Project PA030501
12 Hassall St
12 Hassall St, Parramatta

Status
DEVELOPMENT APPLICATION

Title
C-FACADE DETAILS
PODIUM ELEVATION WEST

Drawing Number


DA-40-1300

Revision


A




2 FACADE DETAIL - PODIUM ELEVATION
1 : 50

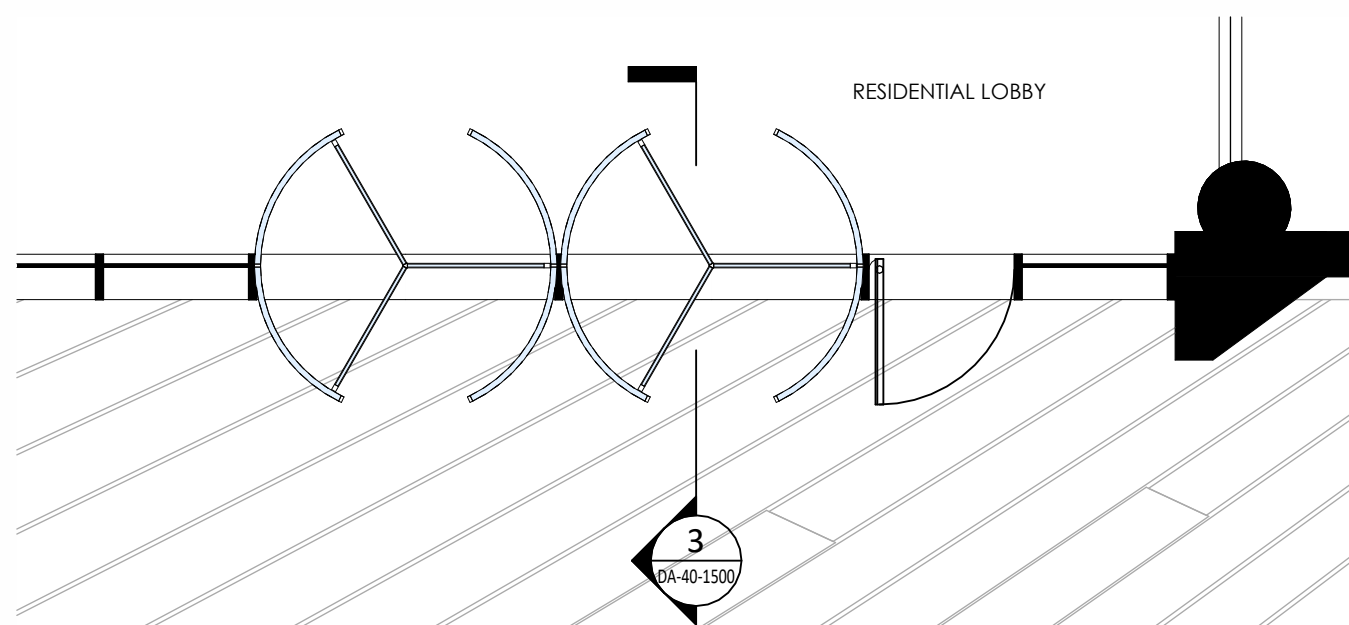

1 FACADE DETAIL PODIUM - PLAN
1 : 50

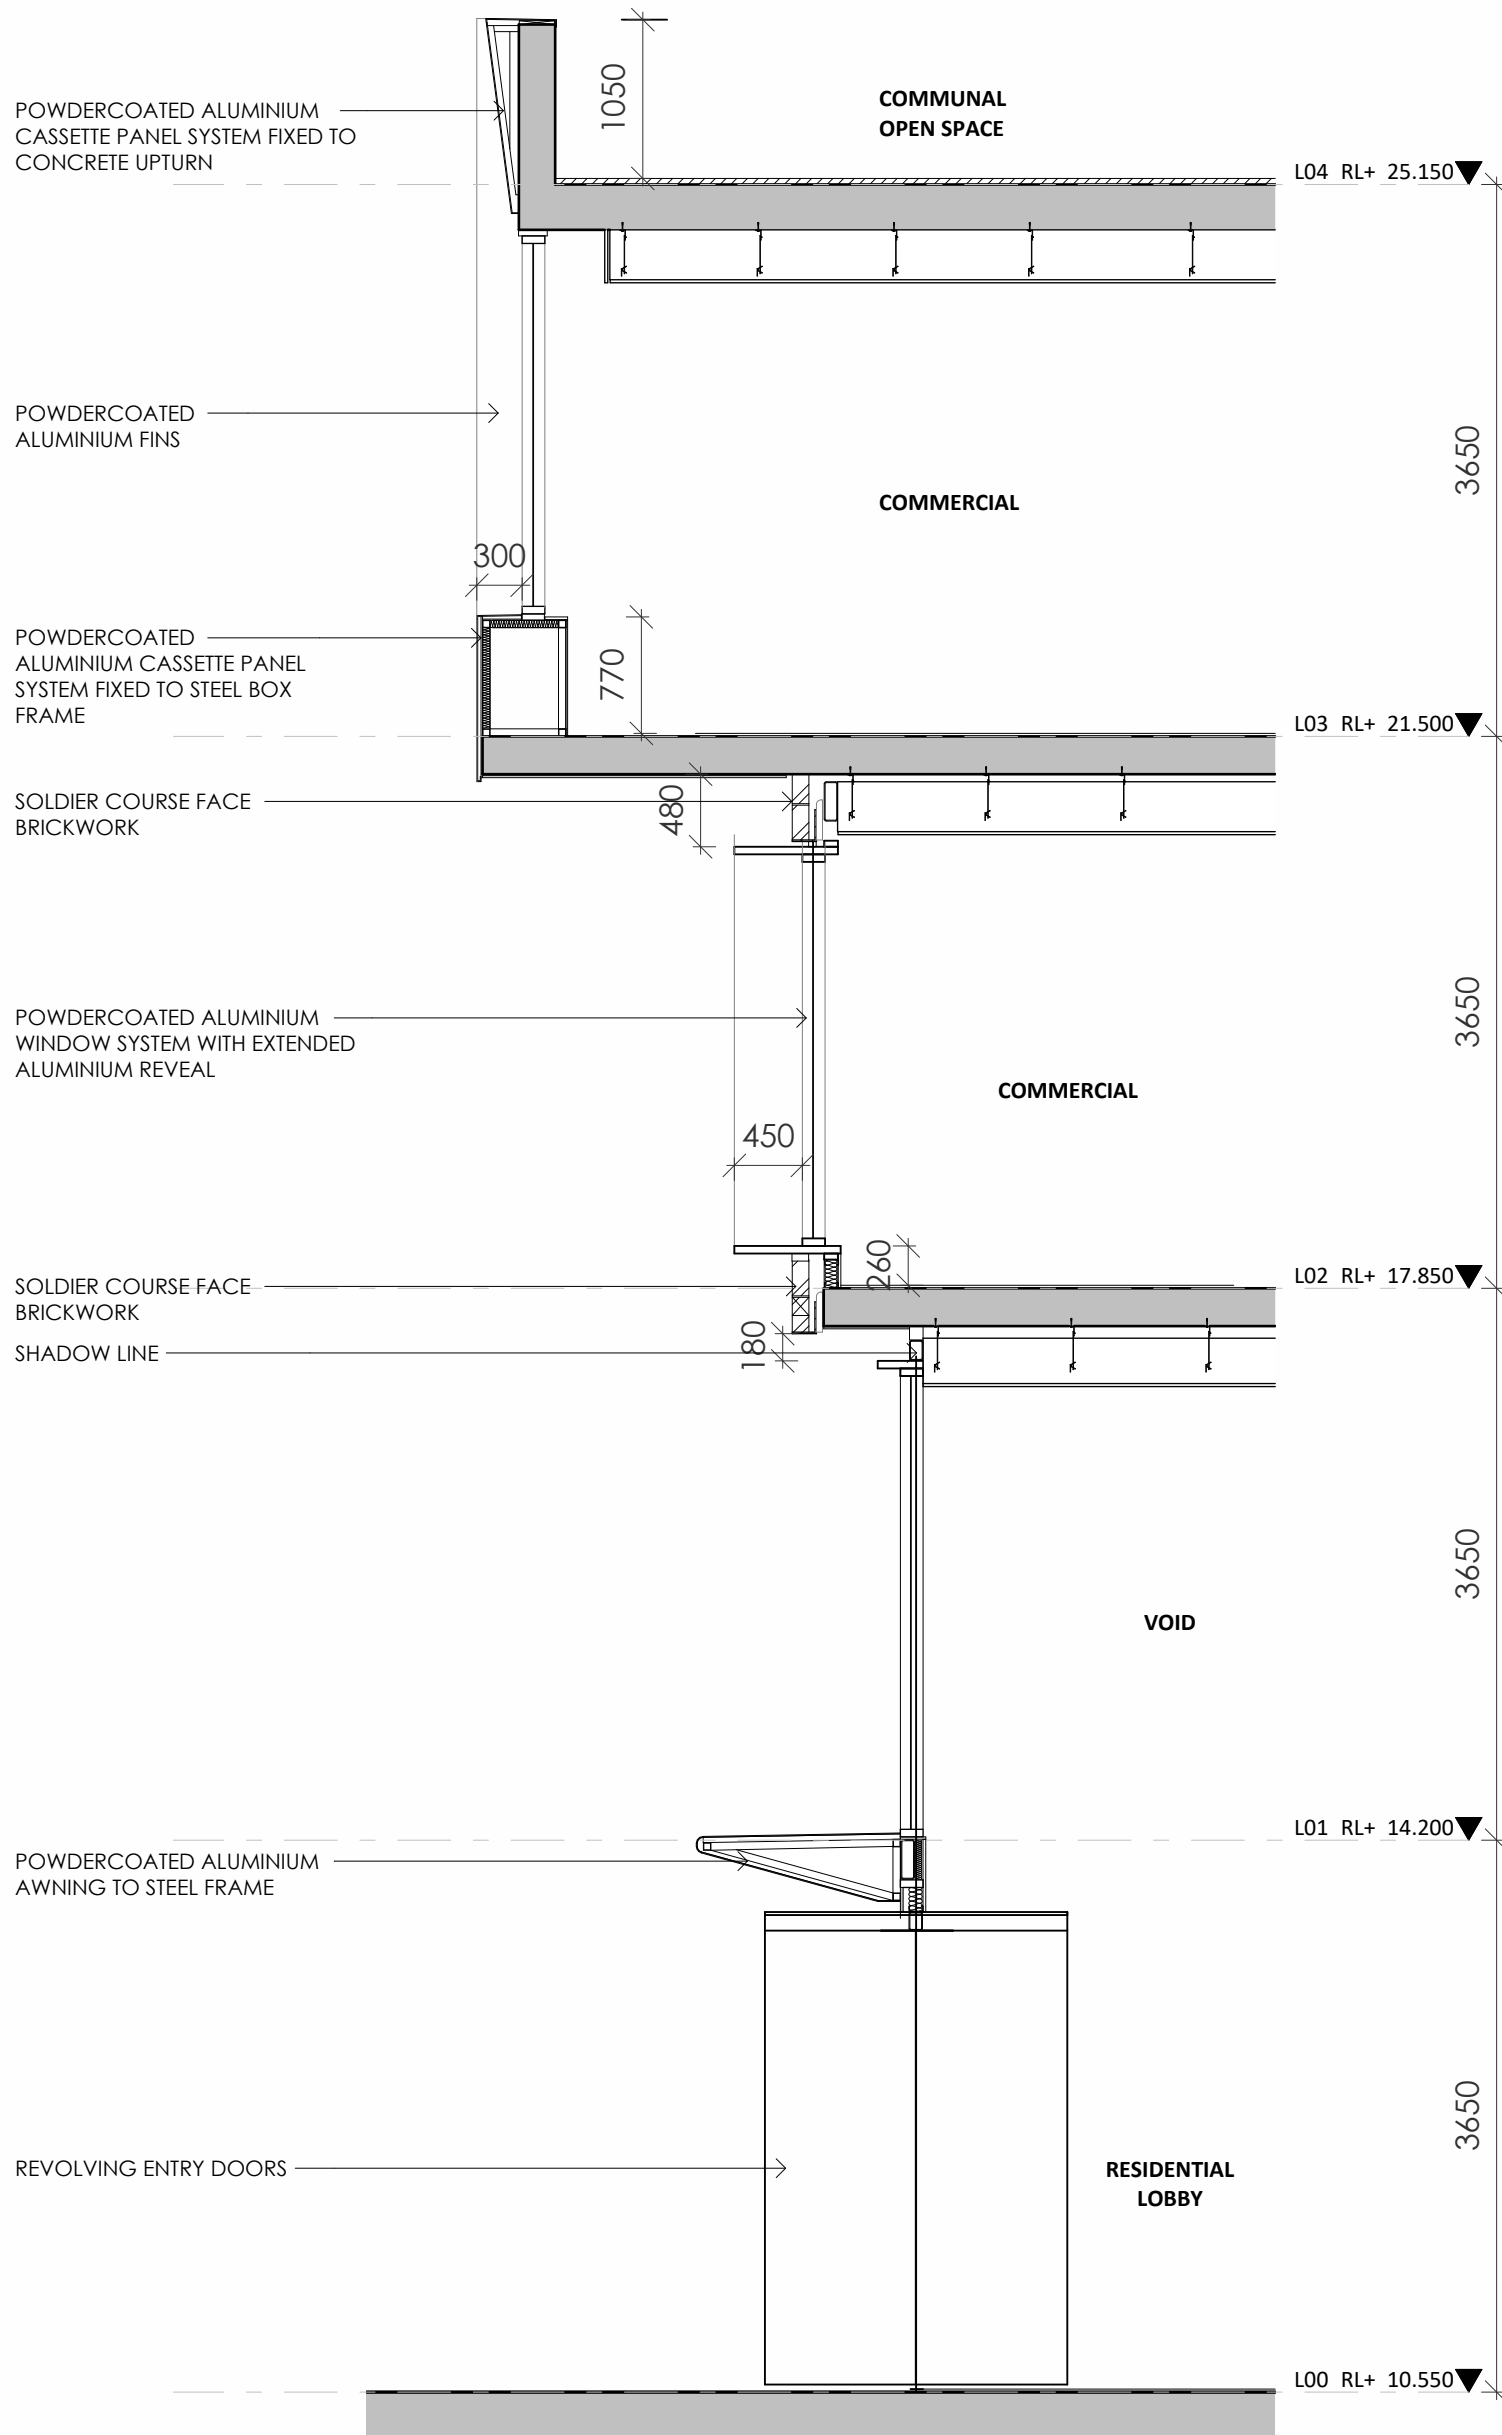

3 FACADE DETAIL PODIUM - SECTION
1 : 50

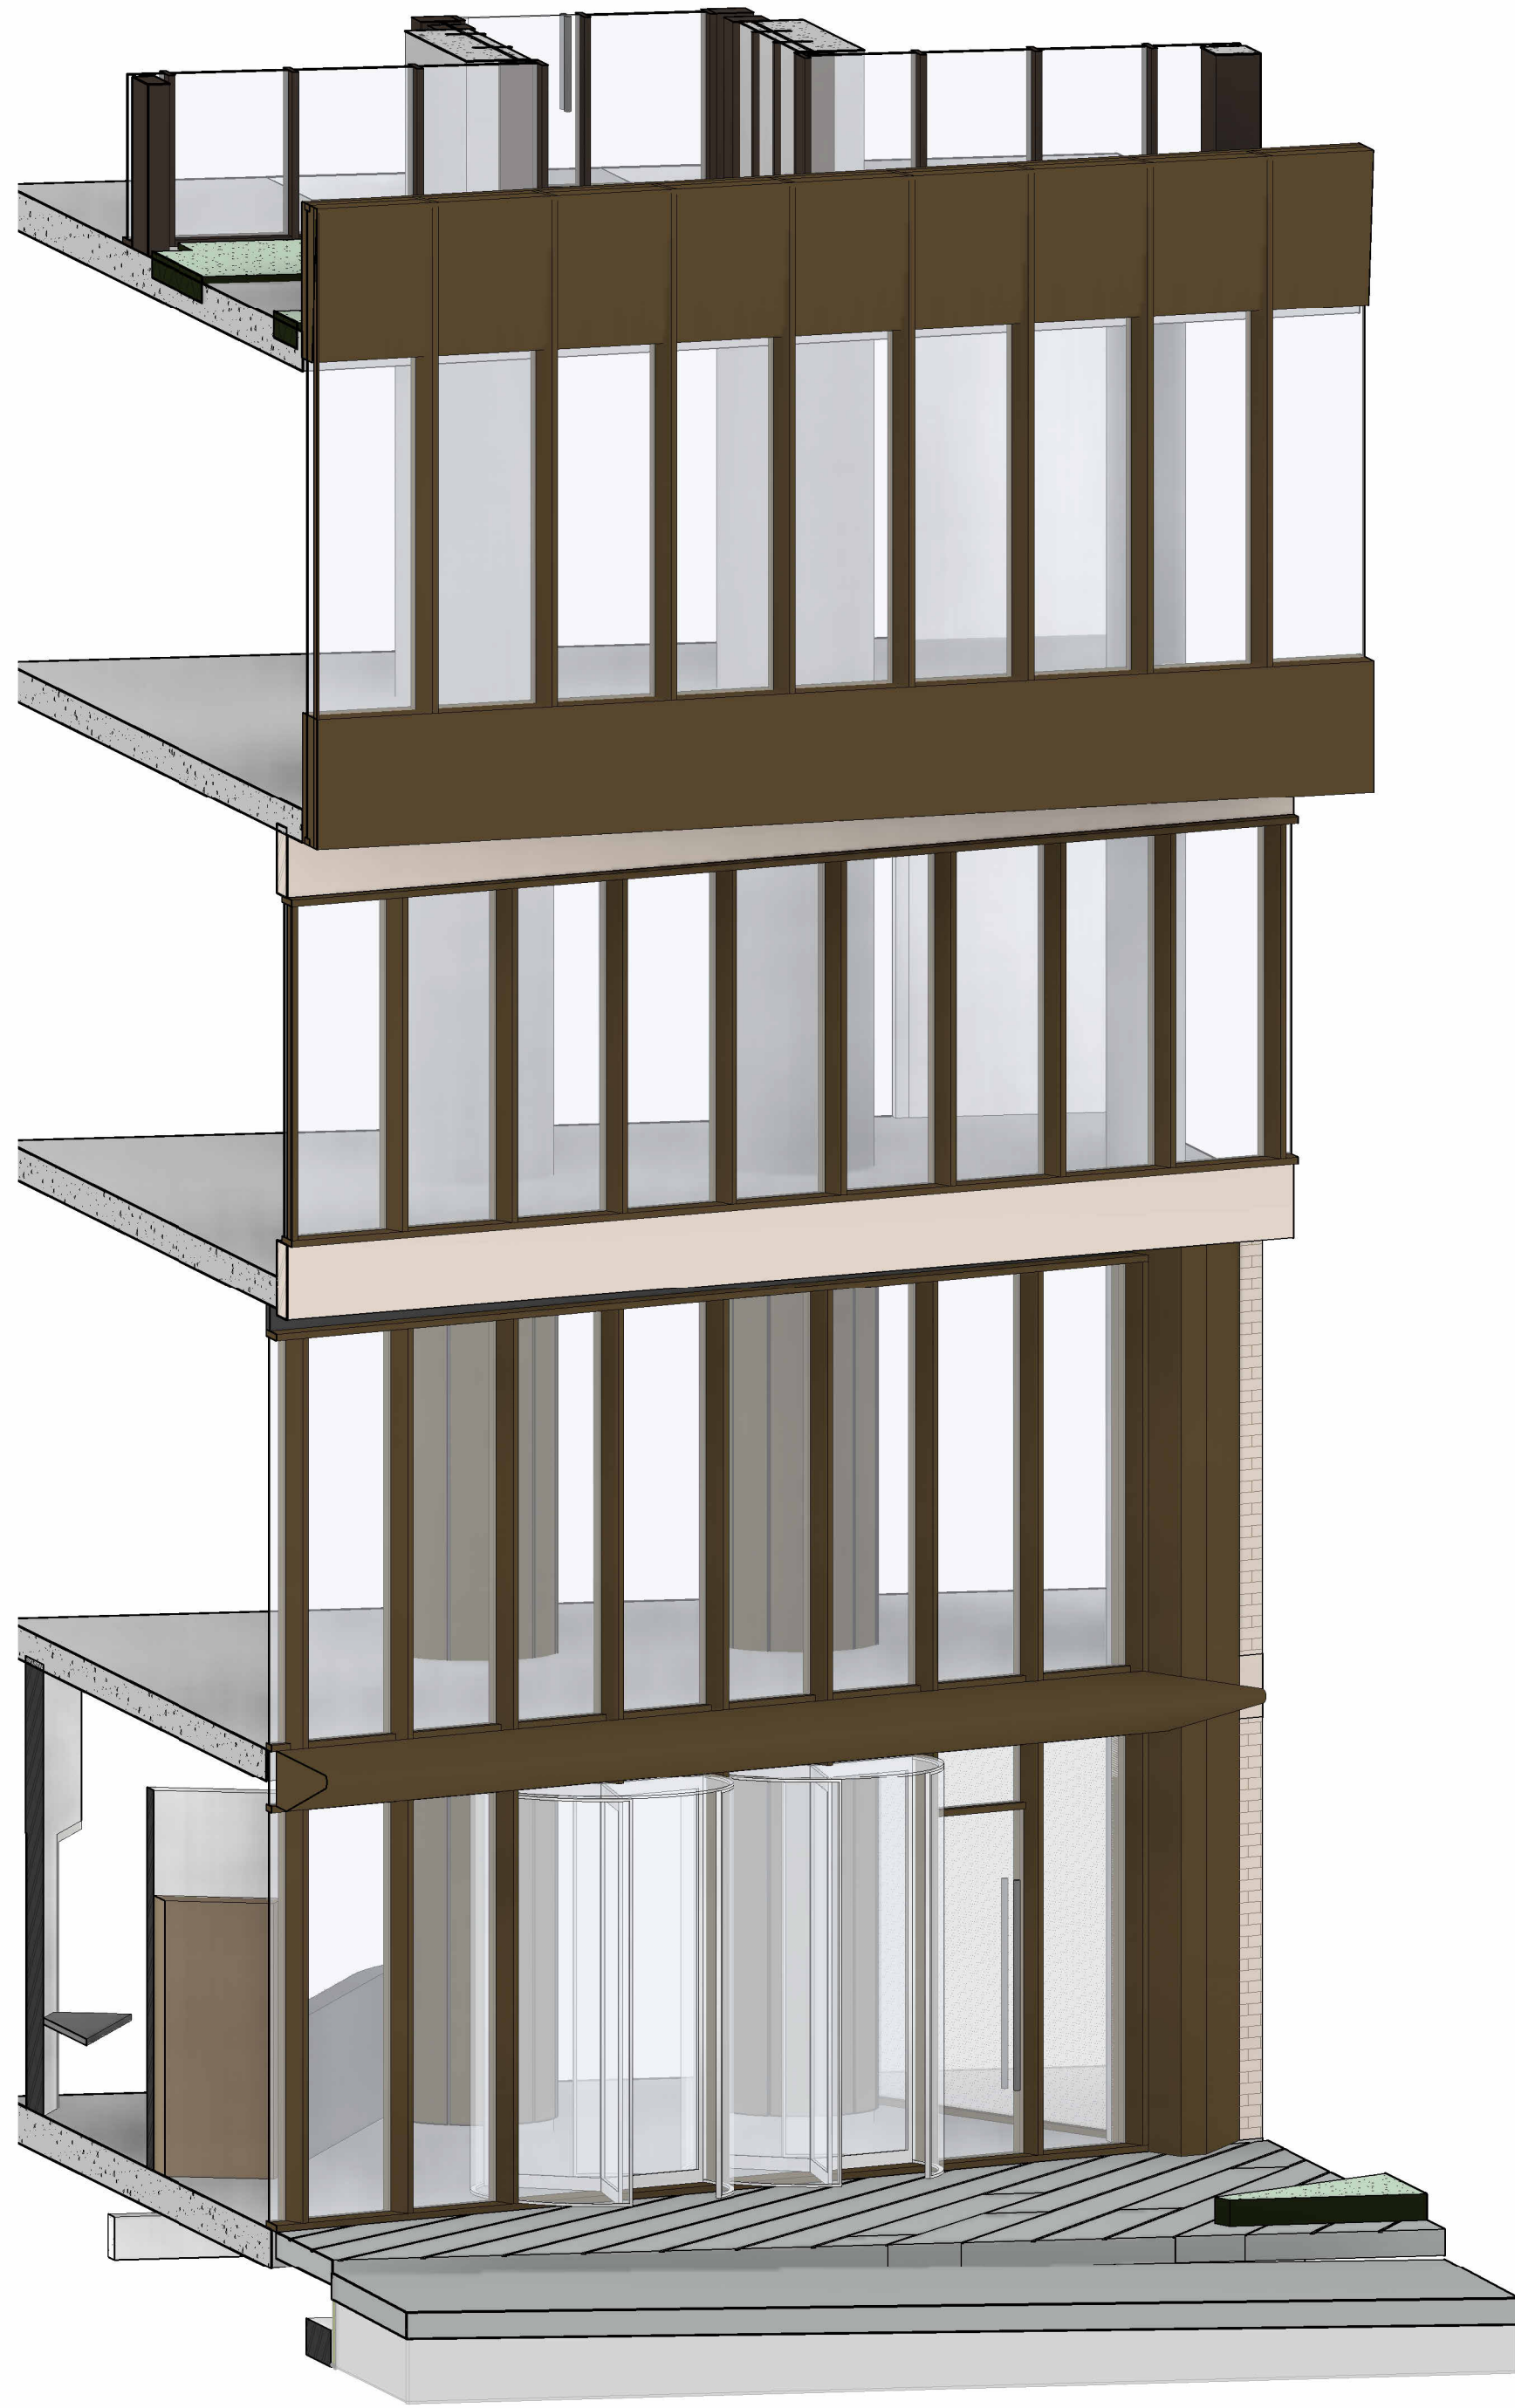

4 3D VIEW - PODIUM FACADE DETAIL

EXTERNAL FINISHES

BRICK FINISHES

- BR01 BOWRAL BRICKS - CHILLINGHAM WHITE (STRETCHER BOND)
- BR02 BOWRAL BRICKS - CHILLINGHAM WHITE (DOUBLE SOLDIER COURSE)

POWDERCOAT FINISHES

- PC01 DULUX POWDERS ELECTRO - DARK BRONZE
- PC02 DULUX POWDERS DURATEC ELEMENTS - NATURAL BRONZE


GLAZING

- GL01 COLOURBACK GLASS - COLOUR TO MATCH DULUX ELECTRO FRESH GOLD
- GL02 COLOURBACK GLASS - COLOUR TO MATCH DULUX ELECTRO BRILLIANCE
- GL03 COLOURBACK GLASS - COLOUR TO MATCH DULUX NAMADJI
- GL04 LOW E PERFORMANCE GLASS CLEAR VISION

MASONRY CLADDING

- CL01 MASONRY CLADDING - COLOUR TO MATCH BOWRAL CHILLINGHAM WHITE
- CL02 MASONRY CLADDING - COLOUR TO MATCH DULUX ELECTRO FRESH GOLD

Key Plan:

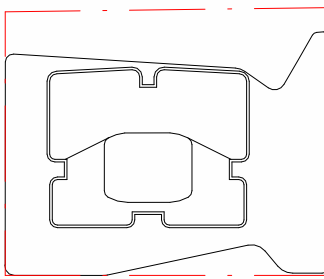

HASSALL STREET

Drawing Disclaimer:
Do not scale from drawings.
Verify all dimensions on site before commencing work.
Copying or reproduction of this drawing is strictly prohibited without the consent of PTW Architects

Note
PTW takes no responsibility for external building elements. Anything connected with any design, materials selection, construction or installation of any cladding, facade or external building element must be checked by and remains the responsibility of others, including suitably qualified experts as may be required.

A STATE SIGNIFICANT DEVELOPMENT APPLICATION ISSUE

Rev Amendment

PTW 21.04.2022

By Chk* Reg. Arch Date

Consultants
Design Confidence
E-Lab
FCAD
Gardner Group
Webber Design
ADP Consulting
Think Planners
Positive Traffic
Windtech

Client

GURNER™
GROUP

GQ Hassall Street Pty Ltd
3 Goldman Lane, Double Bay, NSW 2028

Architect
PTW Architects
Level 11, 88 Phillip Street
Sydney NSW 2000 Australia
T +61 2 9232 5877
ptw.com.au

Peddie Thorp & Walker P/L
ABN 23 000 454 624
trading as PTW Architects

NSW Nominated Architects
S Parsons Architect No.6098
D Jones Architect No.4778

PTW

0 1 2 5 8m
@ A1 As indicated

Project PA030501
12 Hassall St
12 Hassall St, Parramatta

Status
DEVELOPMENT APPLICATION


Title
C-FACADE DETAILS
PODIUM FACADE DETAILS

Drawing Number


DA-40-1500

Revision


A

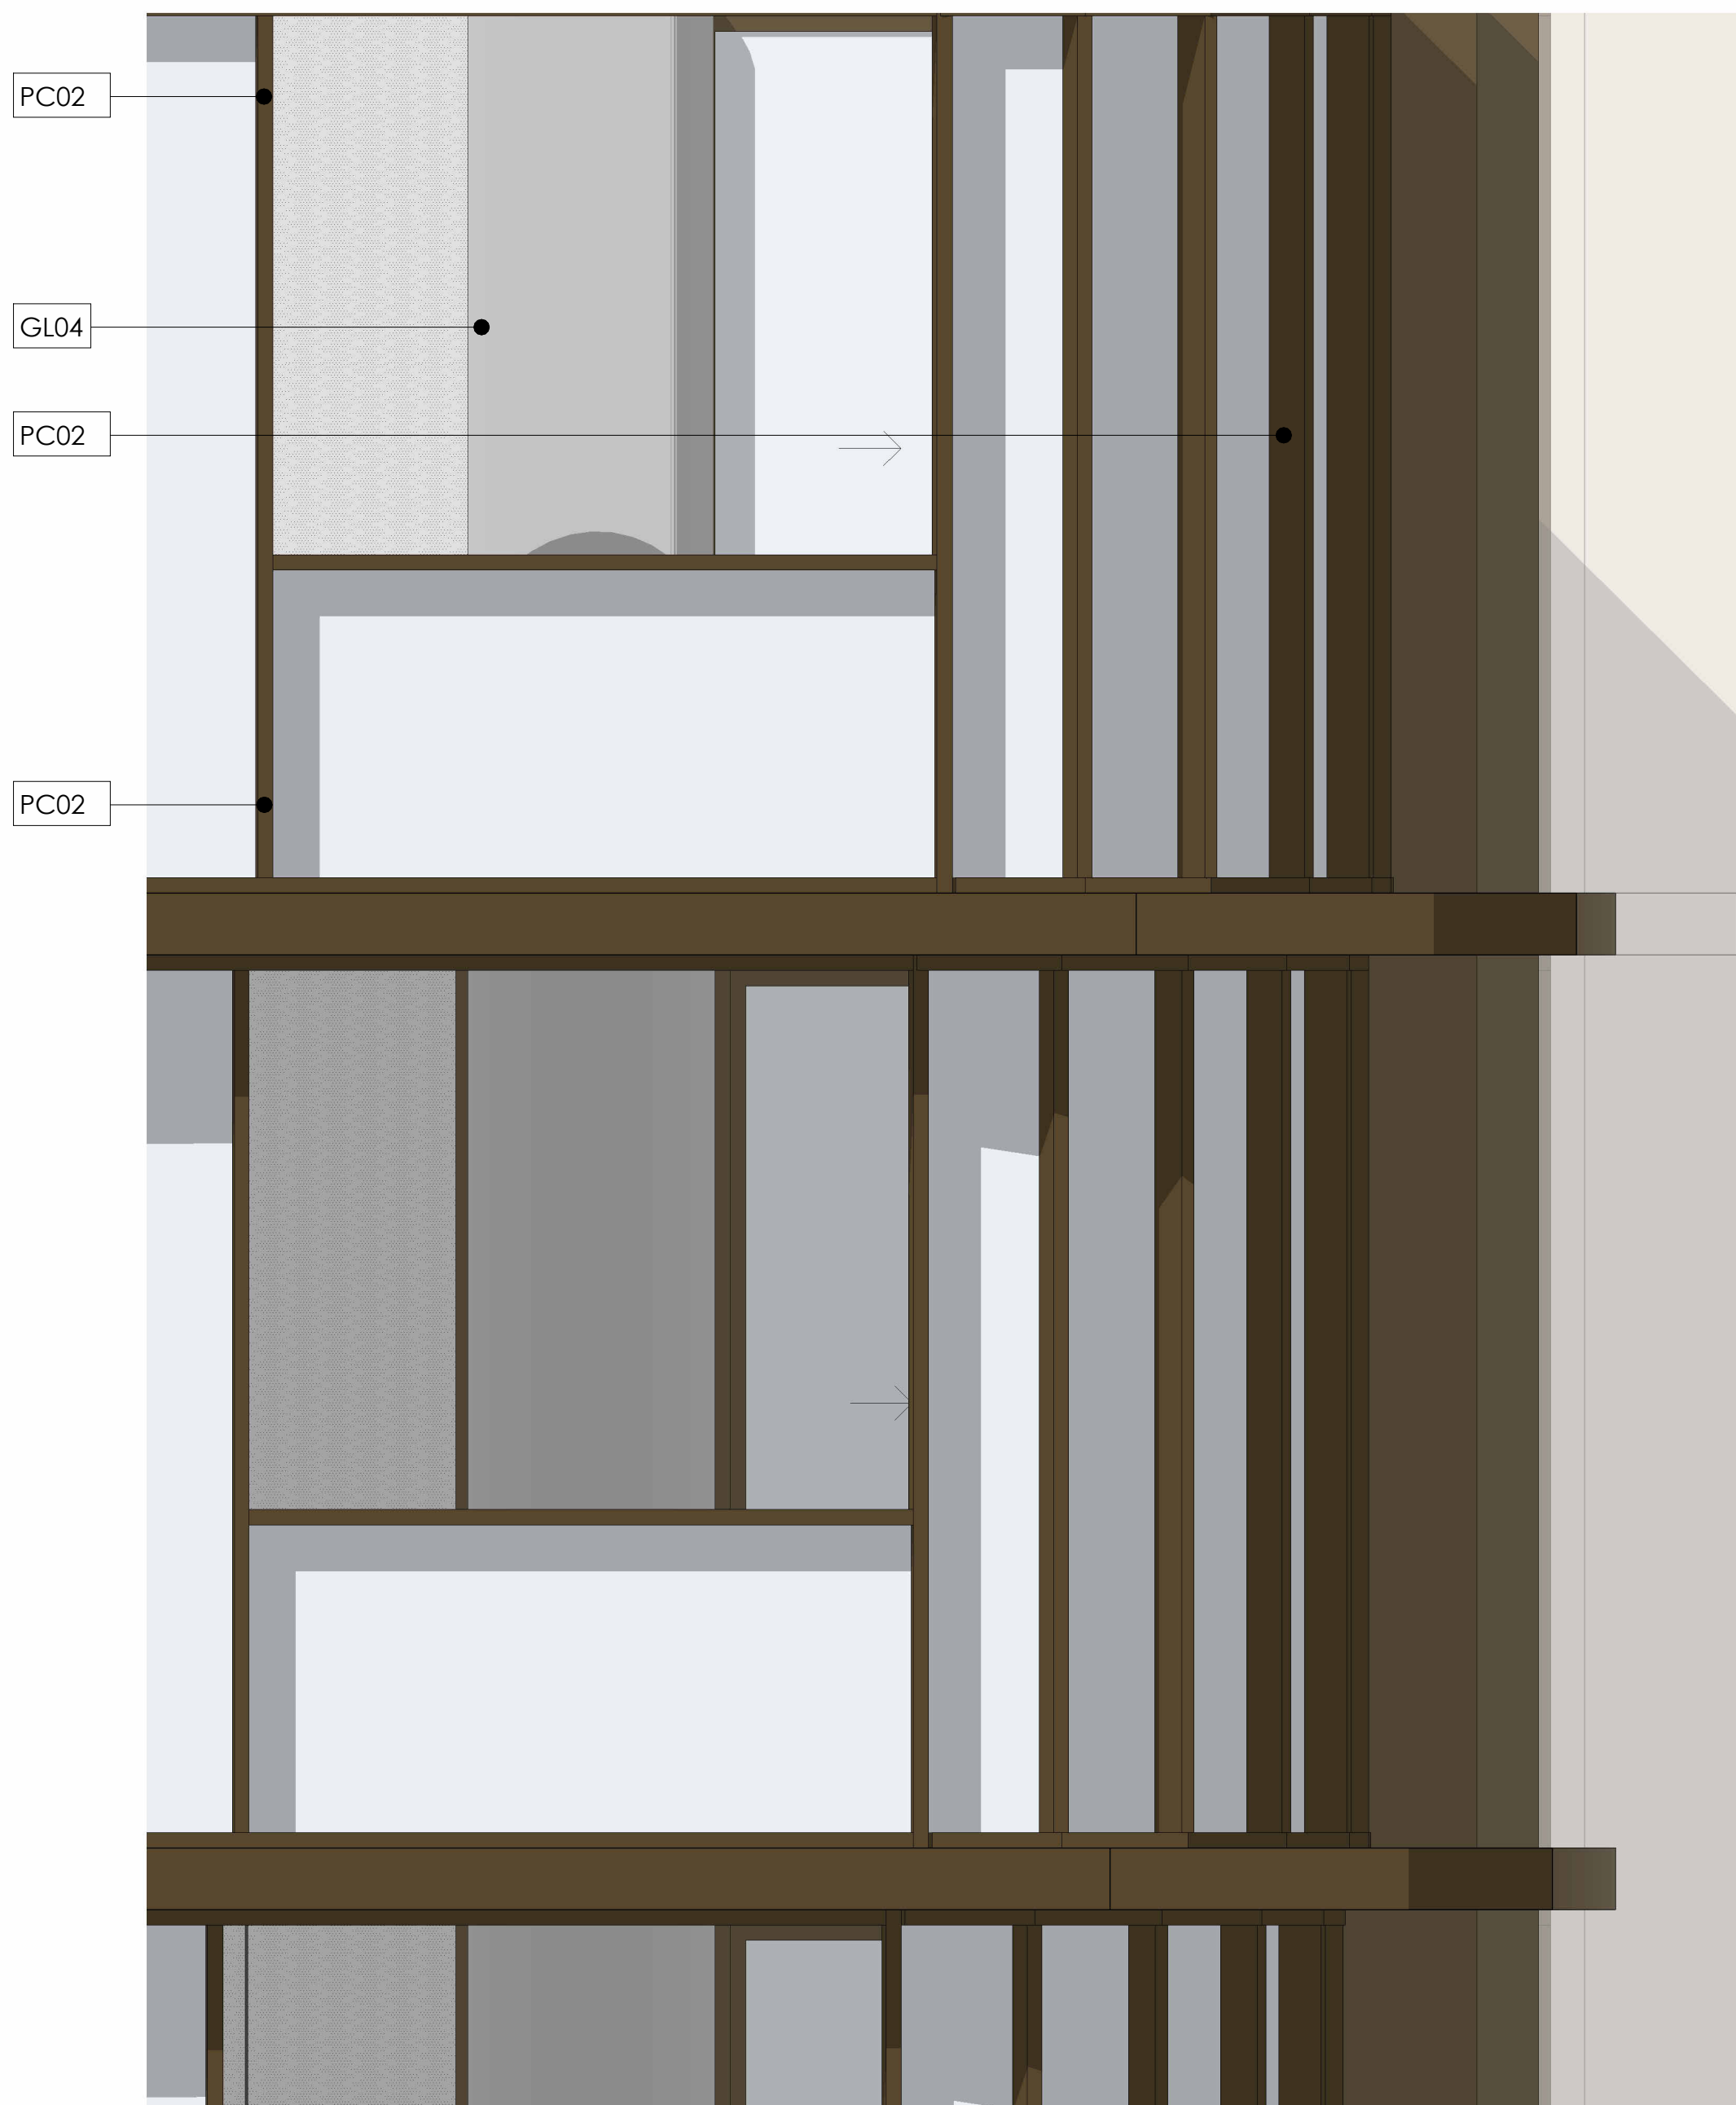


2 FACADE DETAIL - NORTH ELEVATION
1 : 20

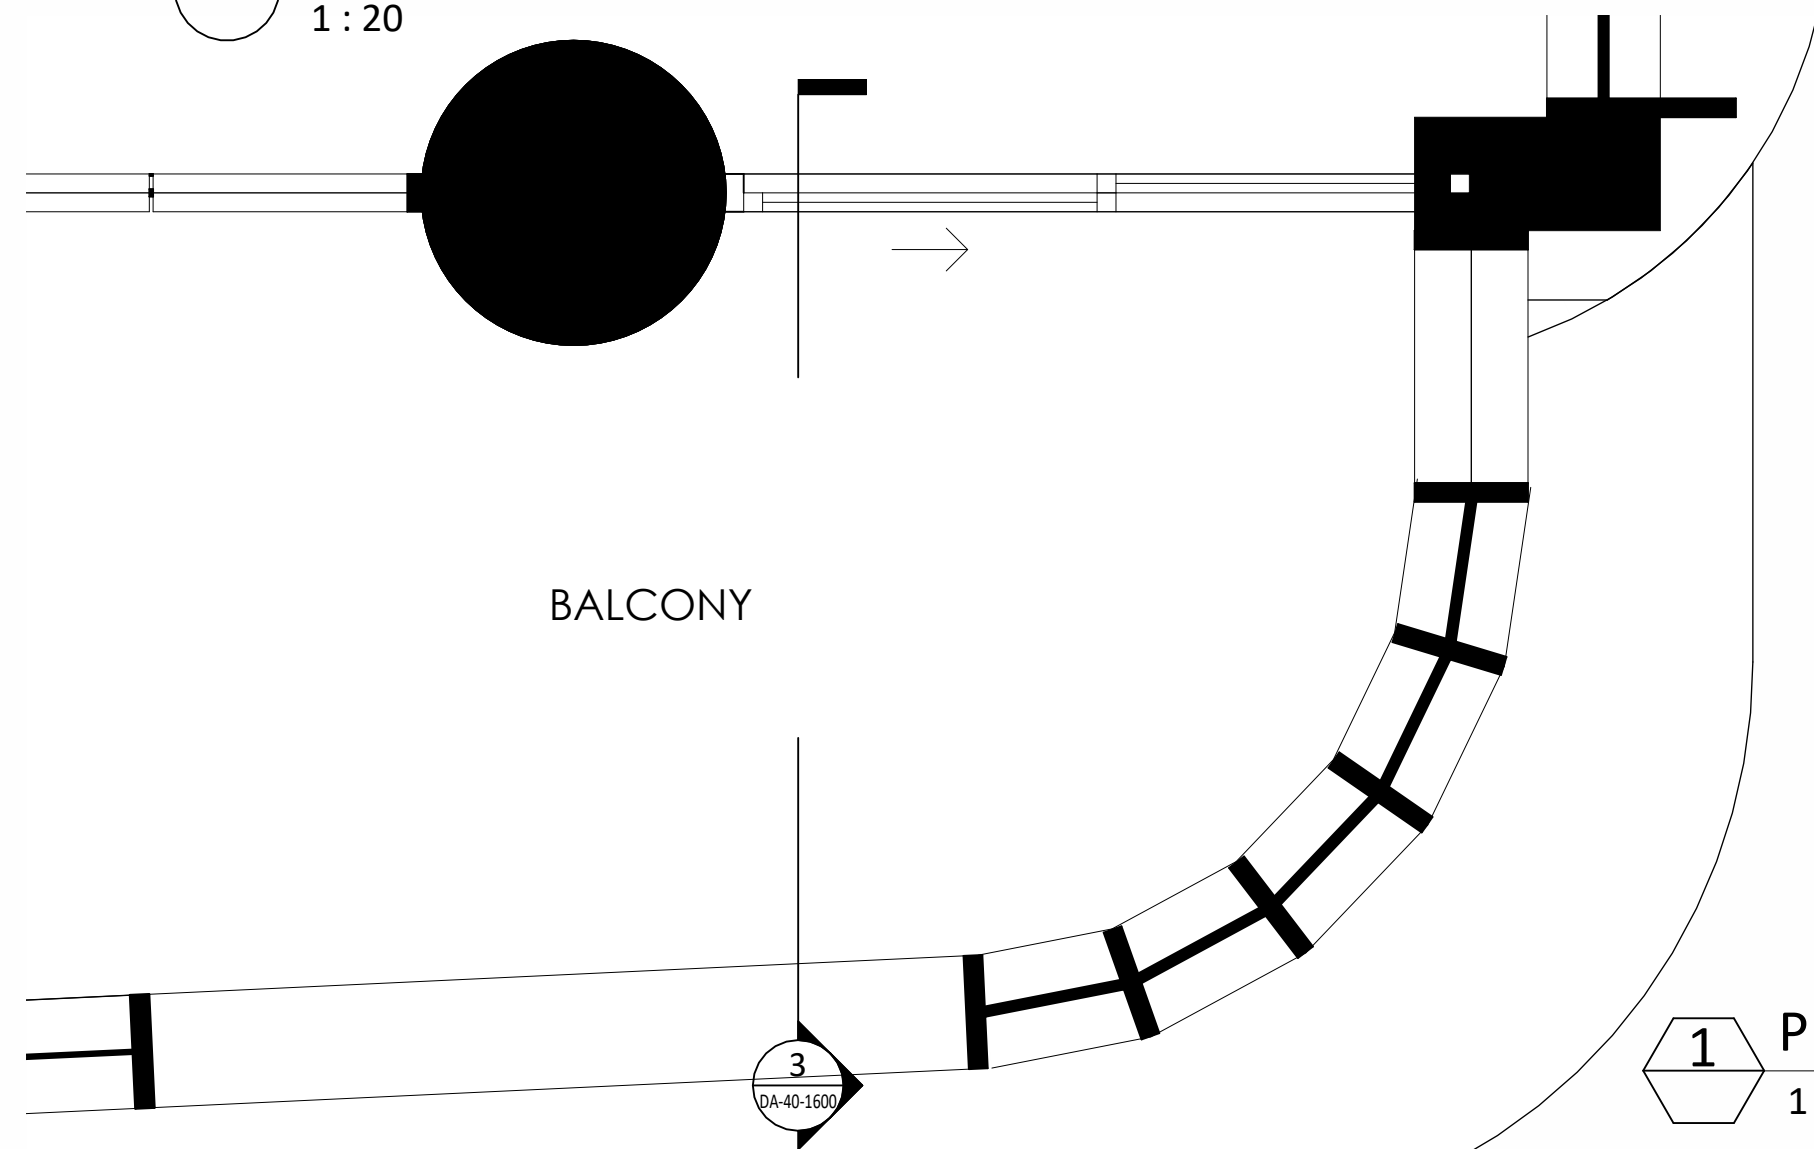

1 PLAN
1 : 20

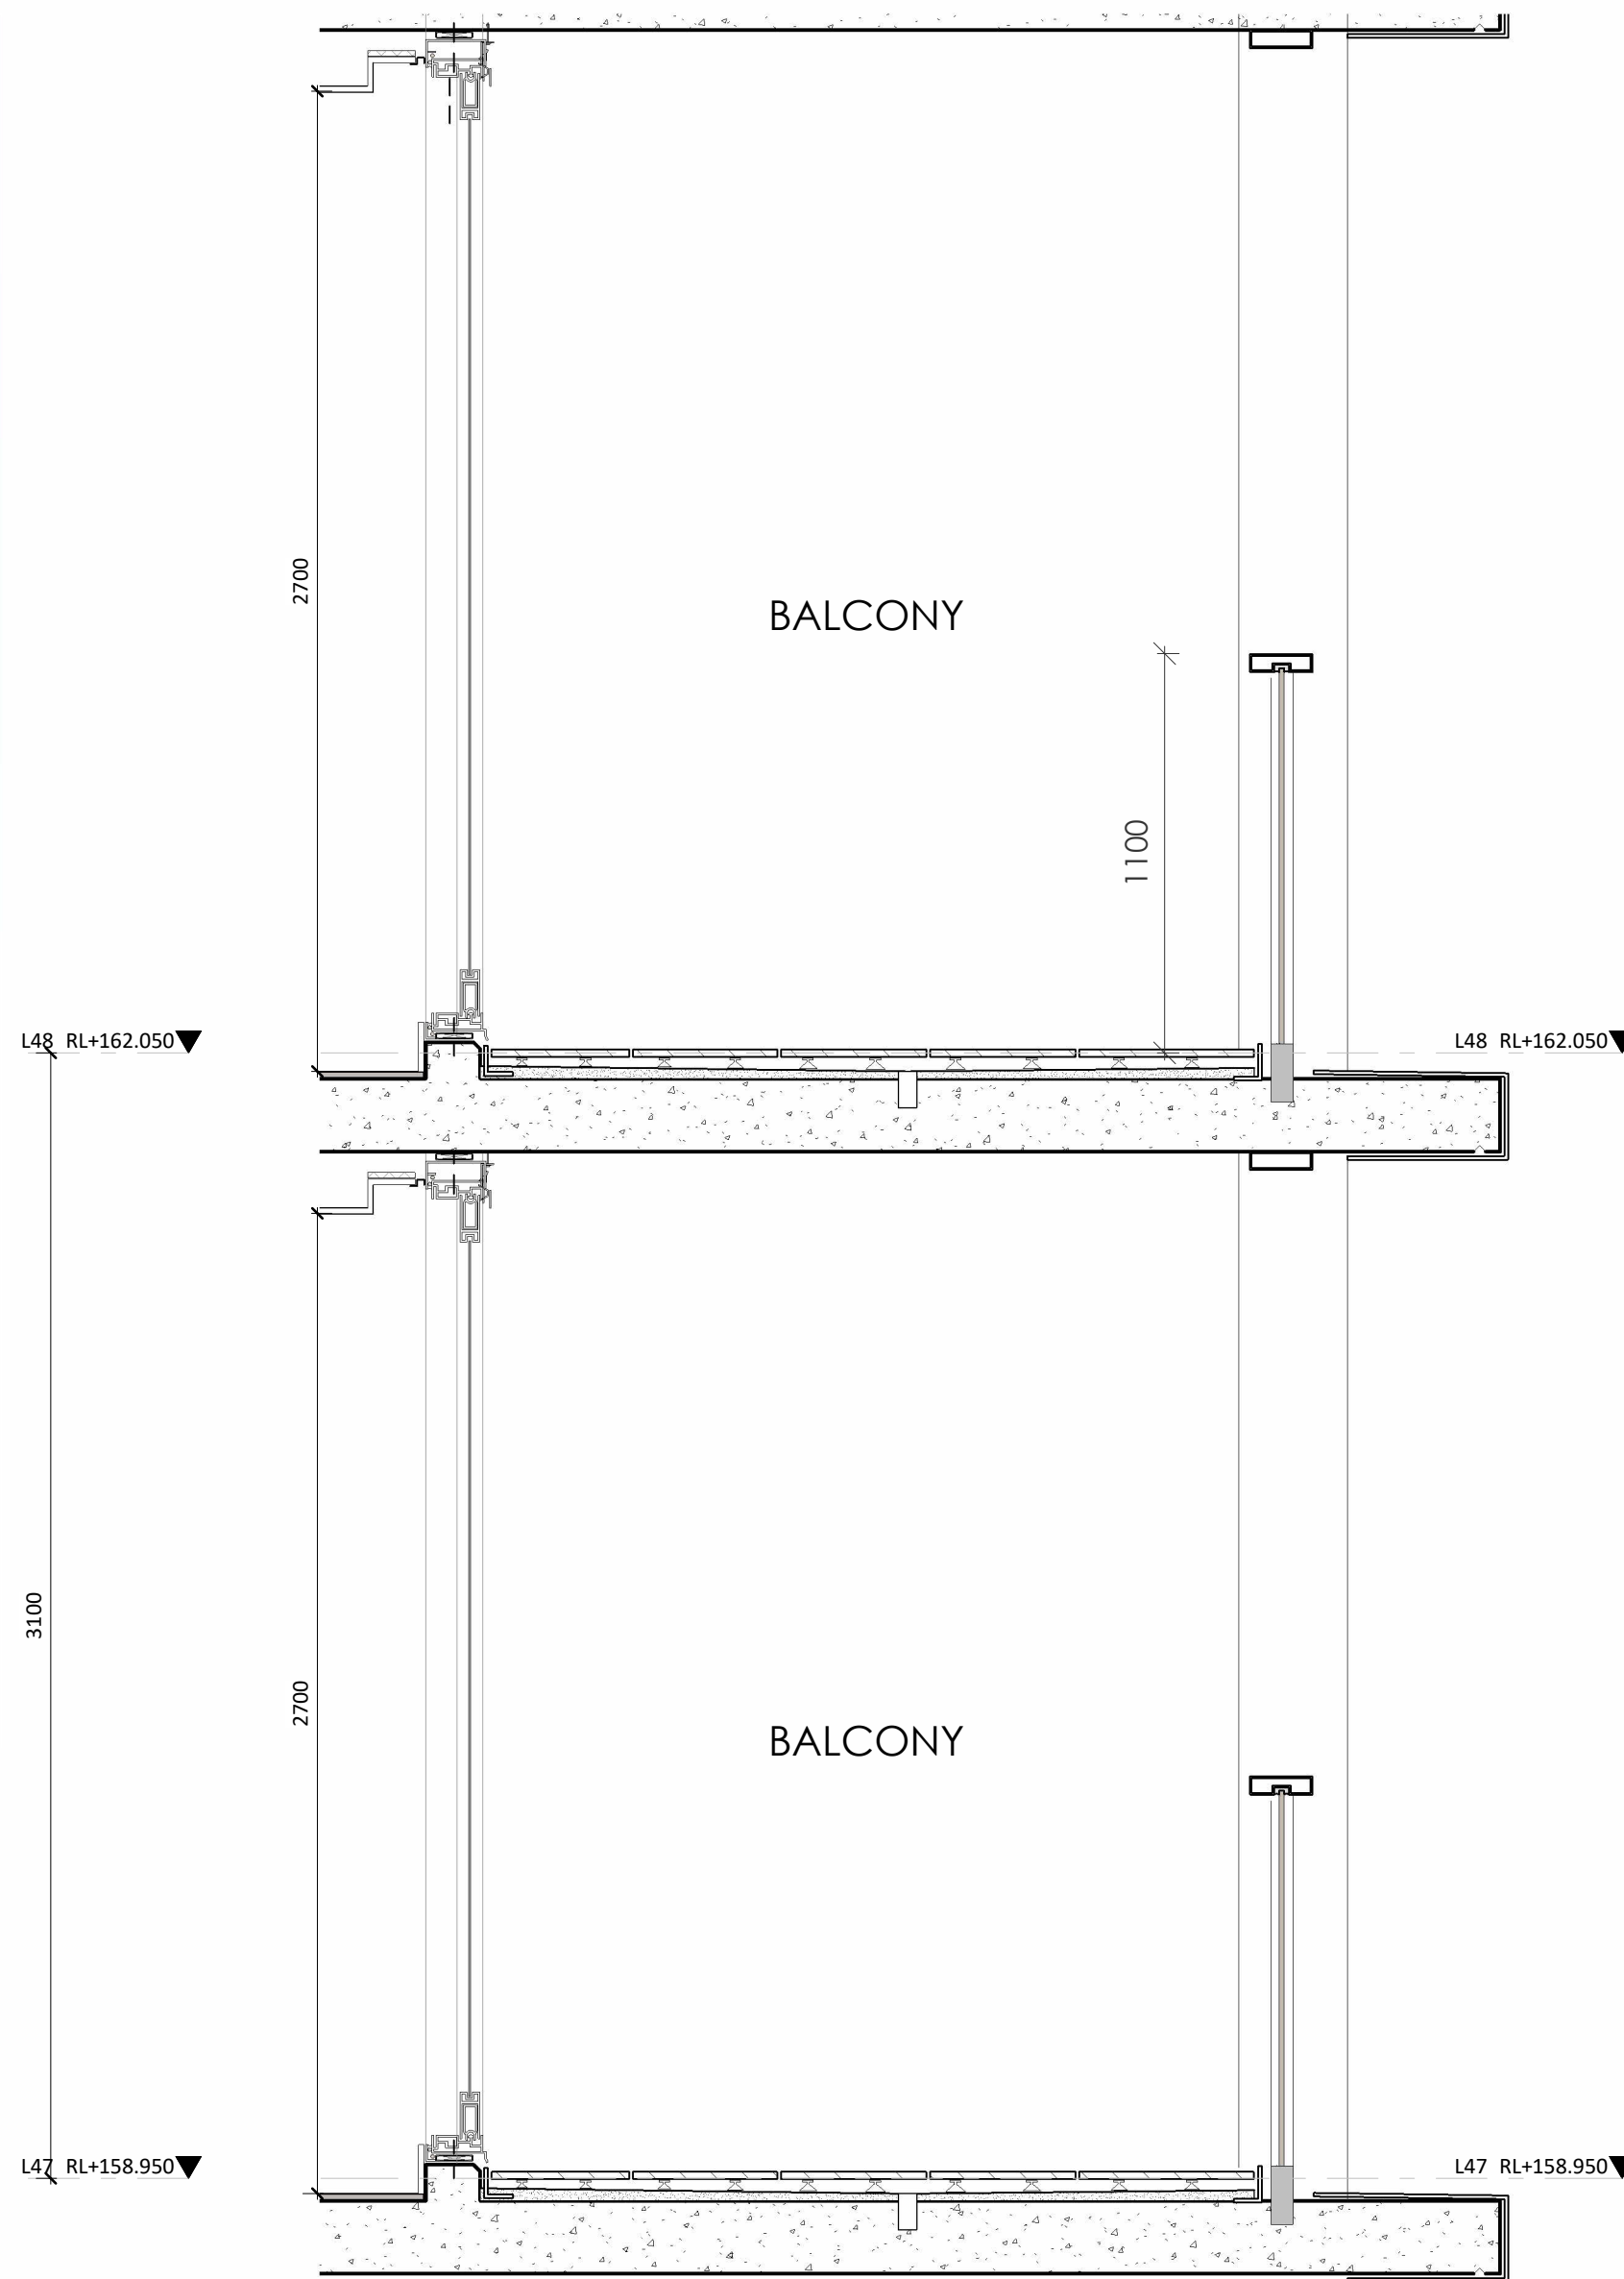

3 FACADE DETAIL TOWER - SECTION NORTH
1 : 20

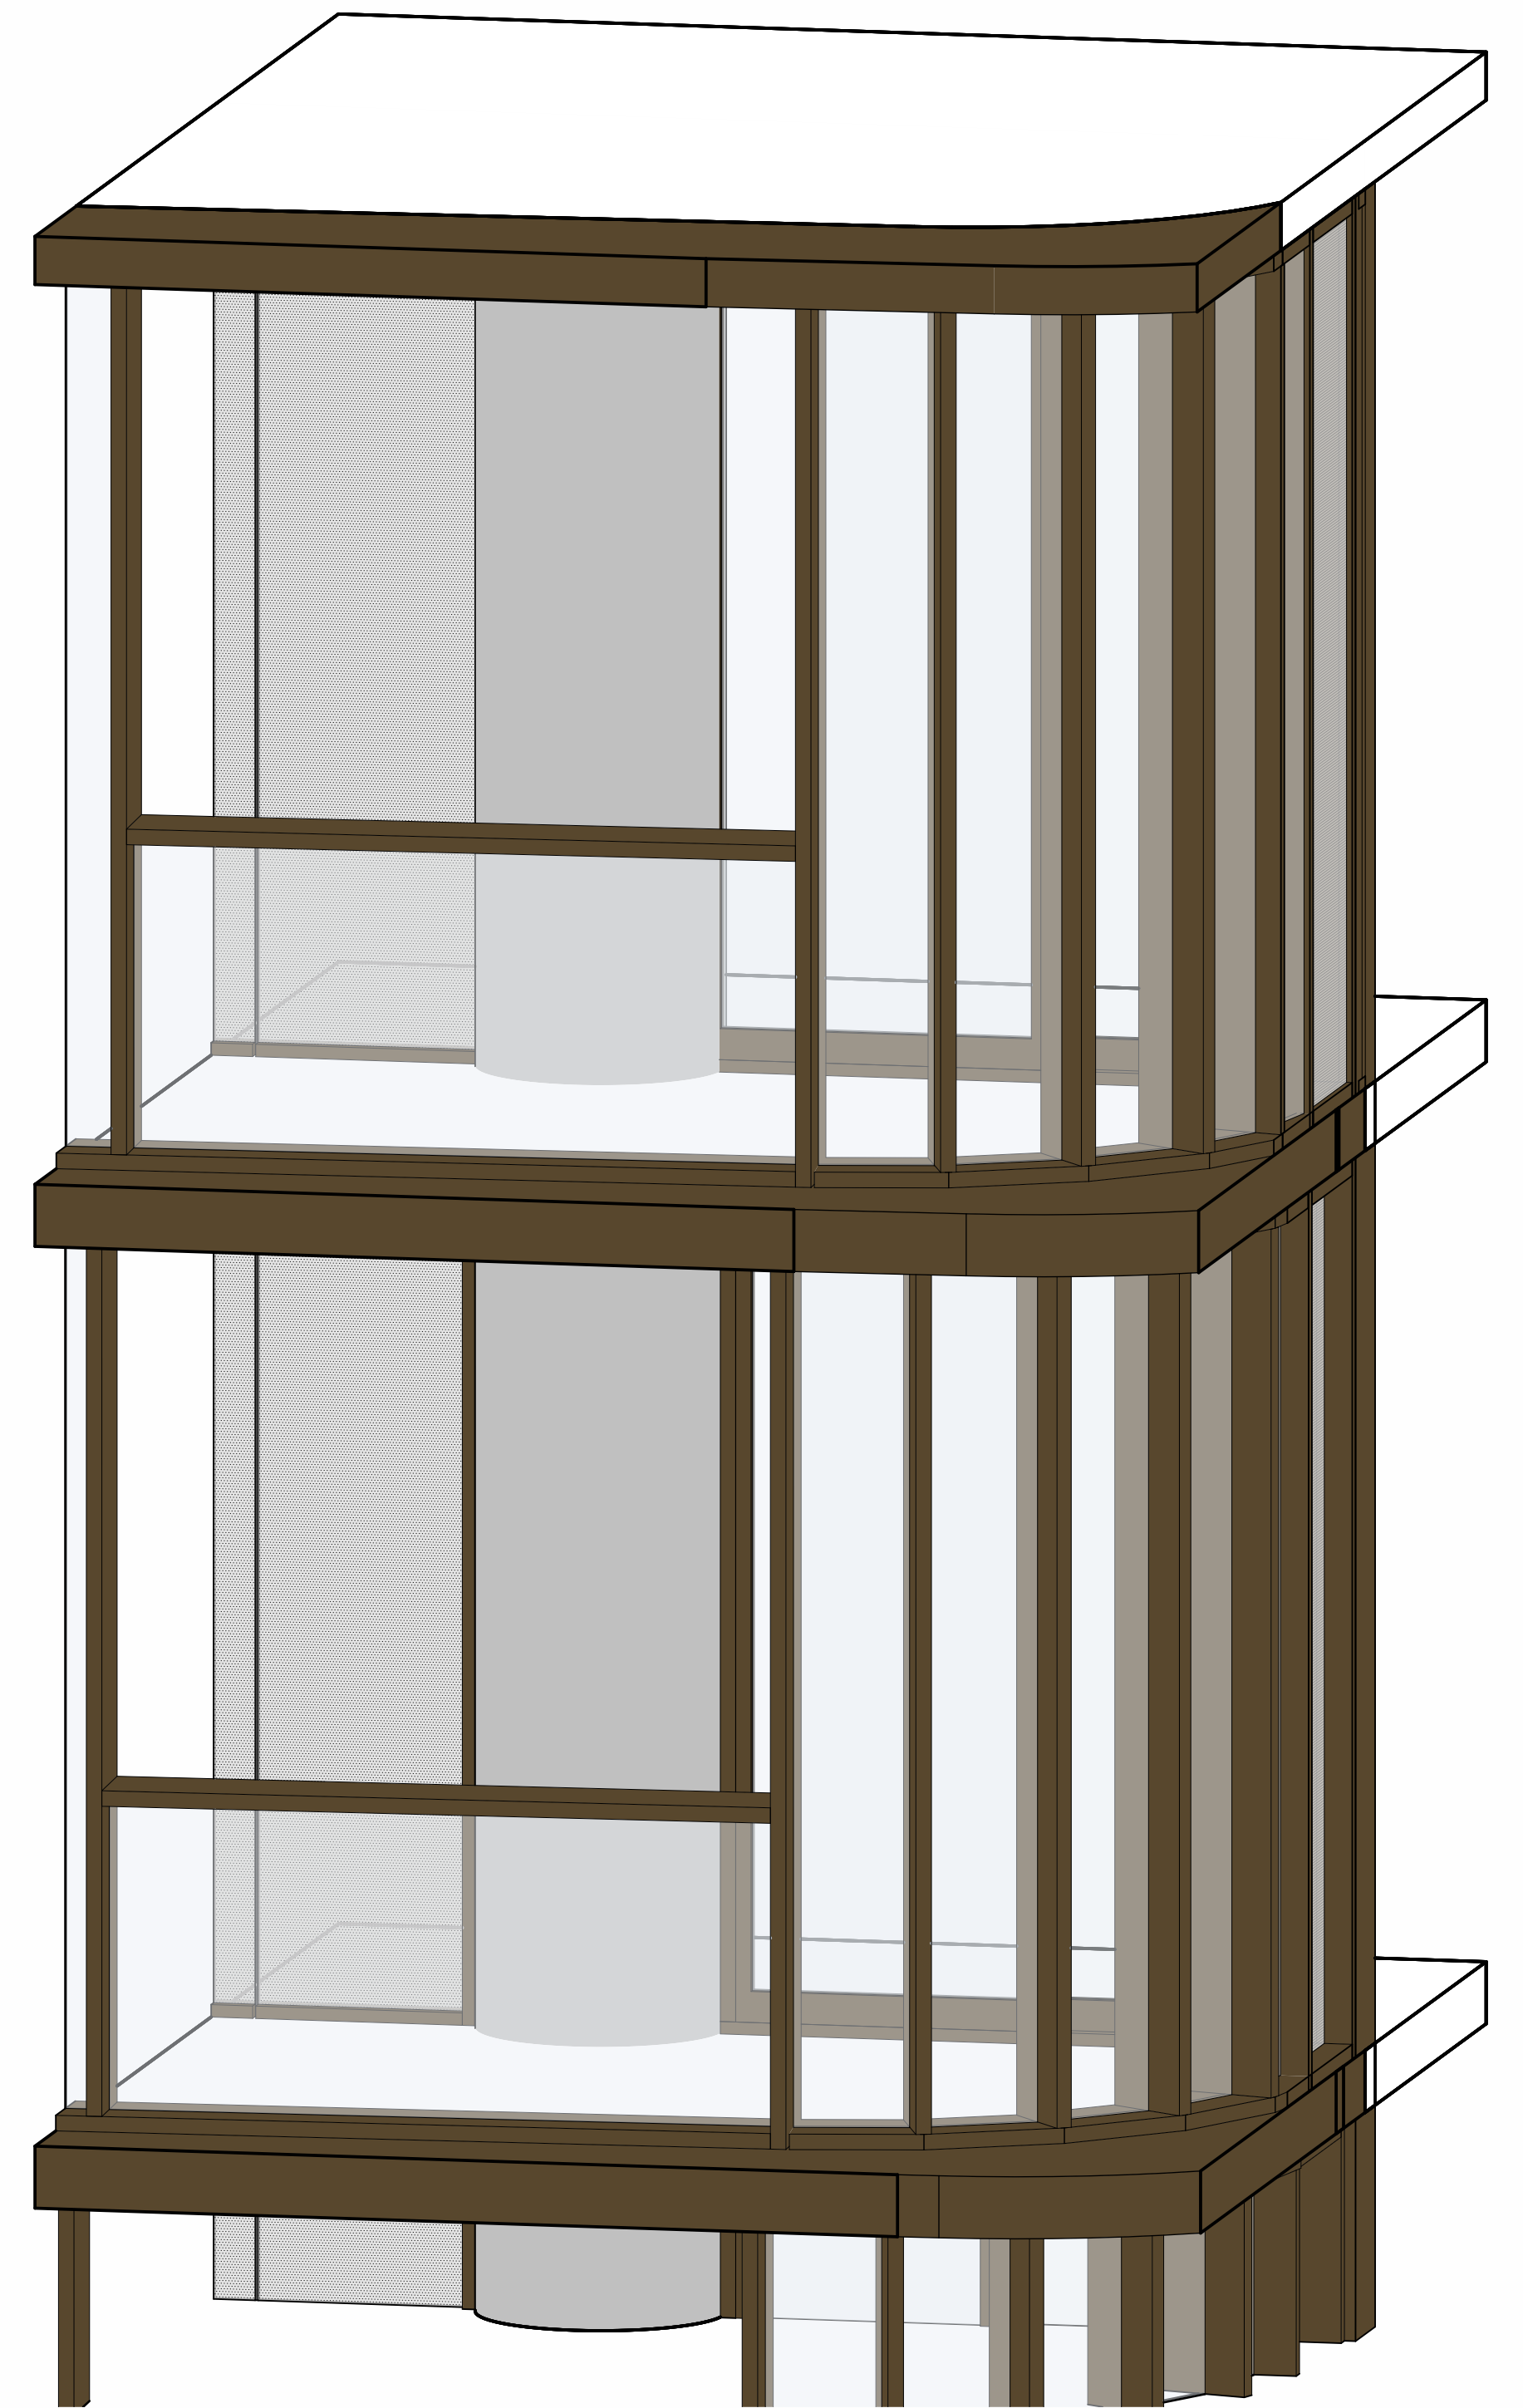

4 3D VIEW - FACADE DETAIL NORTH

EXTERNAL FINISHES

BRICK FINISHES

- BR01** BOWRAL BRICKS - CHILLINGHAM WHITE (STRETCHER BOND)
- BR02** BOWRAL BRICKS - CHILLINGHAM WHITE (DOUBLE SOLDIER COURSE)

POWDERCOAT FINISHES

- PC01** DULUX POWDERS ELECTRO - DARK BRONZE
- PC02** DULUX POWDERS DURATEC ELEMENTS - NATURAL BRONZE


GLAZING

- GL01** COLOURBACK GLASS - COLOUR TO MATCH DULUX ELECTRO FRESH GOLD
- GL02** COLOURBACK GLASS - COLOUR TO MATCH DULUX ELECTRO BRILLIANCE
- GL03** COLOURBACK GLASS - COLOUR TO MATCH DULUX NAMADJI
- GL04** LOW E PERFORMANCE GLASS CLEAR VISION

MASONRY CLADDING

- CL01** MASONRY CLADDING - COLOUR TO MATCH BOWRAL CHILLINGHAM WHITE
- CL02** MASONRY CLADDING - COLOUR TO MATCH DULUX ELECTRO FRESH GOLD

Key Plan:

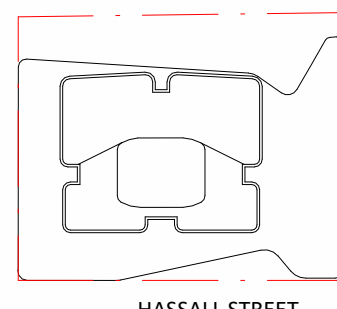

Drawing Disclaimer:
Do not scale from drawings.
Verify all dimensions on site before commencing work.
Copying or reproduction of this drawing is strictly prohibited without the consent of PTW Architects

Note
PTW takes no responsibility for external building elements. Anything connected with any design, materials selection, construction or installation of any cladding, facade or external building element must be checked by and remains the responsibility of others, including suitably qualified experts as may be required.

A STATE SIGNIFICANT DEVELOPMENT APPLICATION ISSUE

Rev Amendment

PTW 21.04.2022

By Chk*
Reg. Arch

Consultants
Design Confidence
E-Lab
FCAD
Gardner Group
Webber Design
ADP Consulting
Think Planners
Positive Traffic
Windtech

Client

**GURNER™
GROUP**

GQ Hassall Street Pty Ltd
3 Goldman Lane, Double Bay, NSW 2028

Architect
PTW Architects
Level 11, 88 Phillip Street
Sydney NSW 2000 Australia
T +61 2 9232 5877
ptw.com.au

Peddie Thorp & Walker P/L
ABN 23 000 454 624
trading as PTW Architects

NSW Nominated Architects
S Parsons Architect No.6098
D Jones Architect No.4778

PTW

0 1 2 5 8m
@ A1 As indicated


Project PA030501
12 Hassall St
12 Hassall St, Parramatta

Status
DEVELOPMENT APPLICATION


Title
C-FACADE DETAILS
**TOWER FACADE DETAILS -
NORTH**
Drawing Number
DA-40-1600
Revision
A



2 SOUTH FACADE DETAIL - ELEVATION
1 : 20

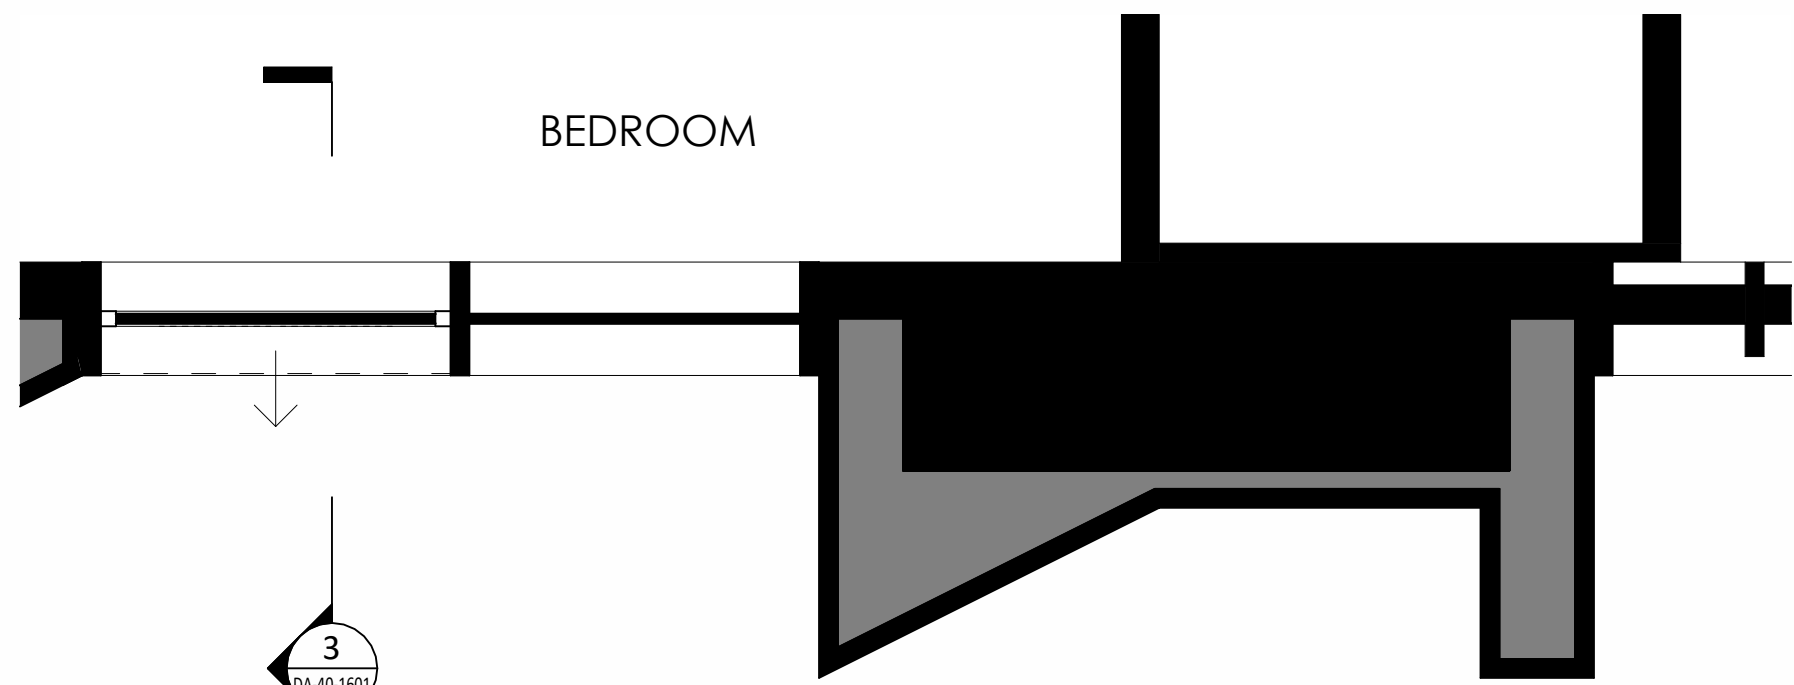

1 SOUTH FACADE DETAIL - PLAN
1 : 20

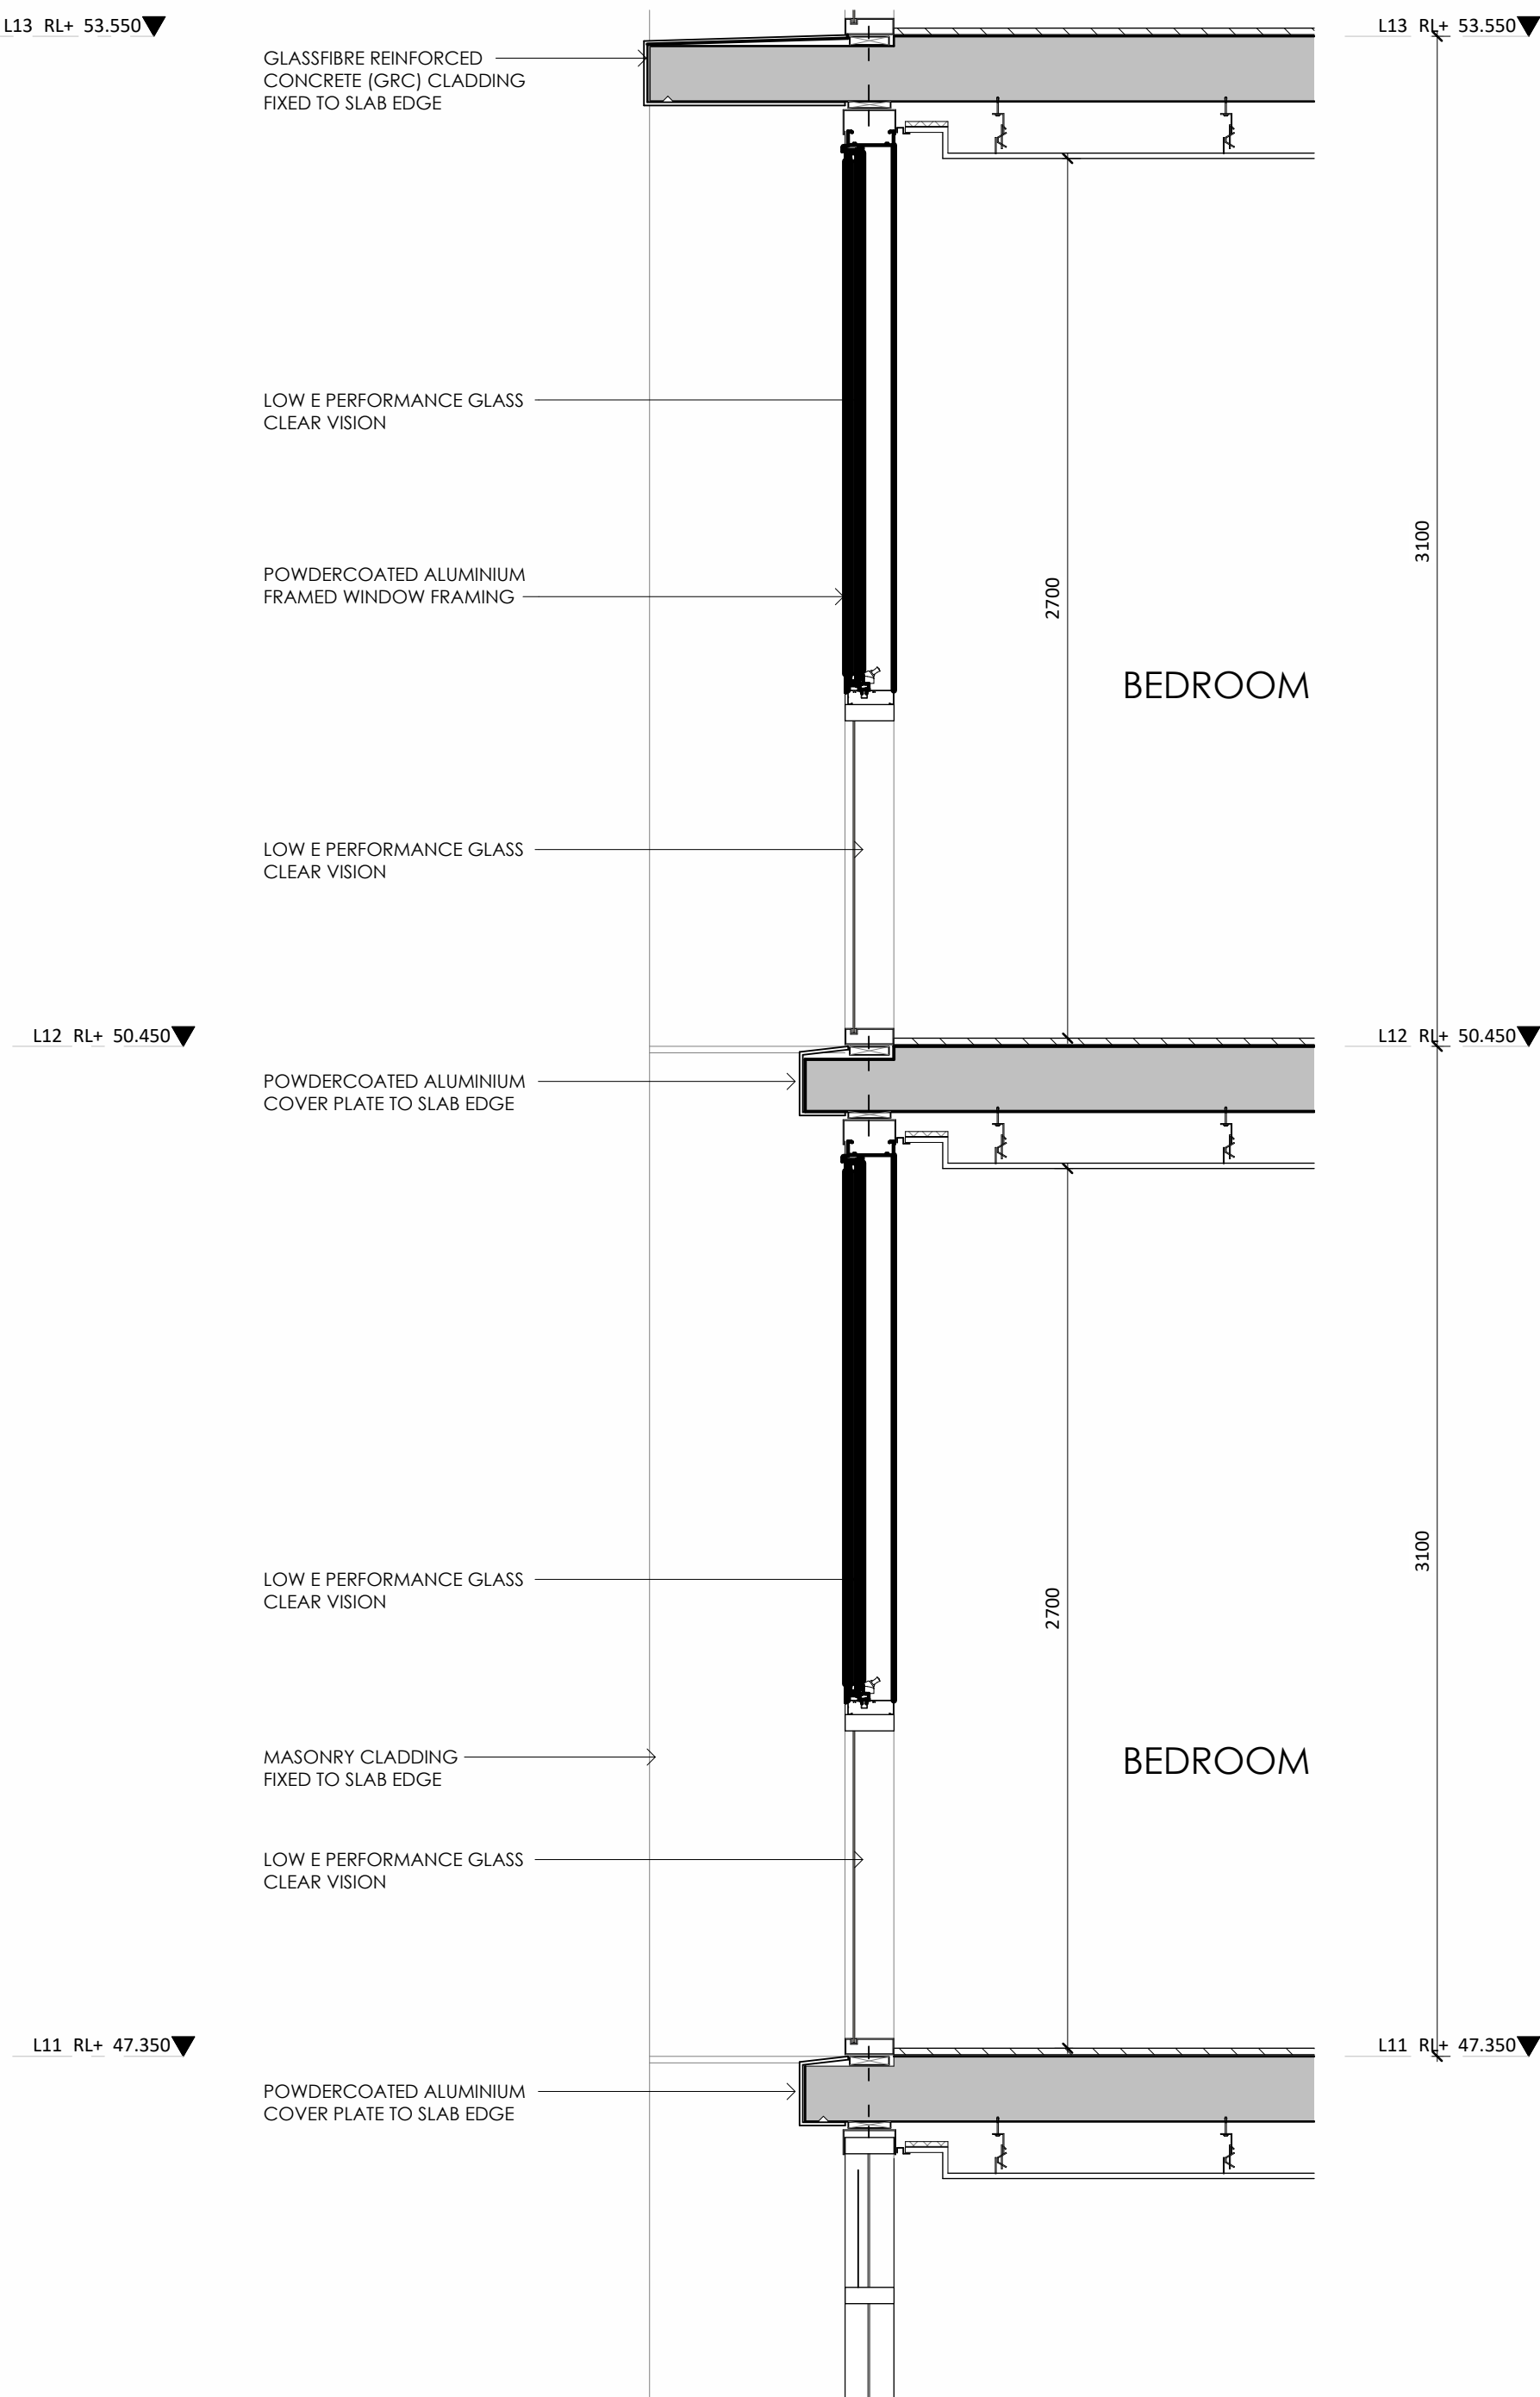

3 SOUTH FACADE DETAIL - SECTION
1 : 20



4 3D VIEW - FACADE DETAIL SOUTH

EXTERNAL FINISHES

BRICK FINISHES

- BR01 BOWRAL BRICKS - CHILLINGHAM WHITE (STRETCHER BOND)
- BR02 BOWRAL BRICKS - CHILLINGHAM WHITE (DOUBLE SOLDIER COURSE)

POWDERCOAT FINISHES

- PC01 DULUX POWDERS ELECTRO - DARK BRONZE
- PC02 DULUX POWDERS DURATEC ELEMENTS - NATURAL BRONZE


GLAZING

- GL01 COLOURBACK GLASS - COLOUR TO MATCH DULUX ELECTRO FRESH GOLD
- GL02 COLOURBACK GLASS - COLOUR TO MATCH DULUX ELECTRO BRILLIANCE
- GL03 COLOURBACK GLASS - COLOUR TO MATCH DULUX NAMADJI
- GL04 LOW E PERFORMANCE GLASS CLEAR VISION

MASONRY CLADDING

- CL01 MASONRY CLADDING - COLOUR TO MATCH BOWRAL CHILLINGHAM WHITE
- CL02 MASONRY CLADDING - COLOUR TO MATCH DULUX ELECTRO FRESH GOLD

Key Plan:

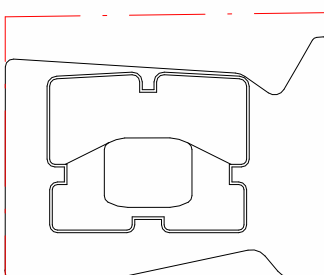

Drawing Disclaimer:
Do not scale from drawings.
Verify all dimensions on site before commencing work.
Copying or reproduction of this drawing is strictly prohibited without the consent of PTW Architects

Note
PTW takes no responsibility for external building elements. Anything connected with any design, materials selection, construction or installation of any cladding, facade or external building element must be checked by and remains the responsibility of others, including suitably qualified experts as may be required.

A STATE SIGNIFICANT DEVELOPMENT APPLICATION ISSUE

Rev Amendment

PTW 21.04.2022

By Chk* Reg. Arch Date

Consultants
Design Confidence
E-Lab
FCAD
Gardner Group
Webber Design
ADP Consulting
Think Planners
Positive Traffic
Windtech

Client

GURNER™
GROUP

GQ Hassall Street Pty Ltd
3 Goldman Lane, Double Bay, NSW 2028

Architect
PTW Architects
Level 11, 88 Phillip Street
Sydney NSW 2000 Australia
T +61 2 9232 5877
ptw.com.au

Peddie Thorp & Walker P/L
ABN 23 000 454 624
trading as PTW Architects

NSW Nominated Architects
S Parsons Architect No.6098
D Jones Architect No.4778


PTW

0 1 2 5 8m
@ A1 As indicated

Project PA030501
12 Hassall St
12 Hassall St, Parramatta


Status
DEVELOPMENT APPLICATION

Title
C-FACADE DETAILS
TOWER FACADE DETAILS - SOUTH
Drawing Number DA-40-1601
Revision A

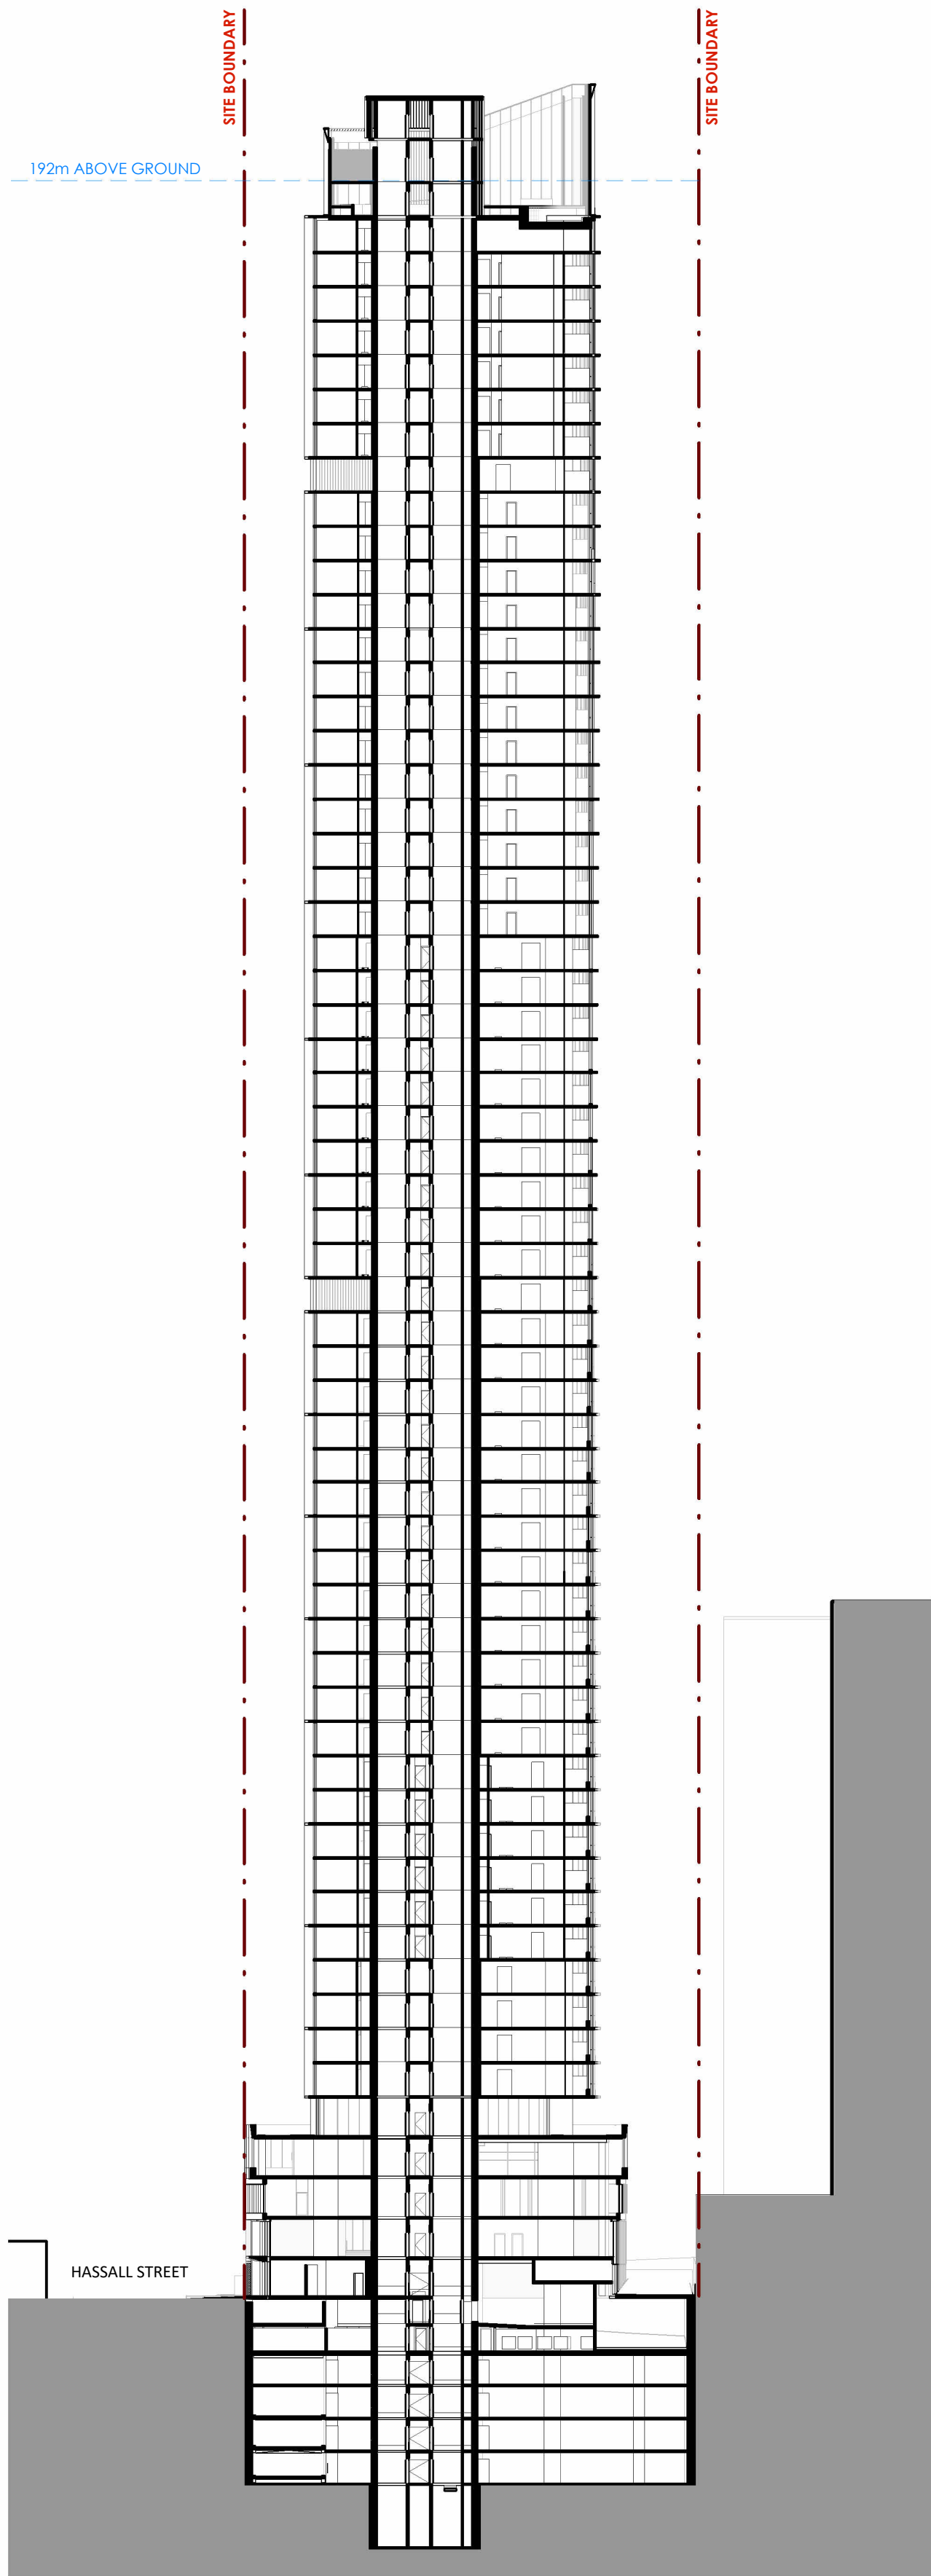

1 SECTION A
1 : 500


Lift Machine Room	RL+210.300	▼
Lift Overrun	RL+206.500	▼
Plant Level	RL+202.600	▼
L60	RL+199.500	▼
L59	RL+196.150	▼
L58	RL+193.050	▼
L57	RL+189.950	▼
L56	RL+186.850	▼
L55	RL+183.750	▼
L54	RL+180.650	▼
L53	RL+177.550	▼
L52	RL+174.450	▼
L51	RL+171.350	▼
L50	RL+168.250	▼
L49	RL+165.150	▼
L48	RL+162.050	▼
L47	RL+158.950	▼
L46	RL+155.850	▼
L45	RL+152.750	▼
L44	RL+149.650	▼
L43	RL+146.550	▼
L42	RL+143.450	▼
L41	RL+140.350	▼
L40	RL+137.250	▼
L39	RL+134.150	▼
L38	RL+131.050	▼
L37	RL+127.950	▼
L36	RL+124.850	▼
L35	RL+121.750	▼
L34	RL+118.650	▼
L33	RL+115.550	▼
L32	RL+112.450	▼
L31	RL+109.350	▼
L30	RL+106.250	▼
L29	RL+103.150	▼
L28	RL+100.050	▼
L27	RL+ 96.950	▼
L26	RL+ 93.850	▼
L25	RL+ 90.750	▼
L24	RL+ 87.650	▼
L23	RL+ 84.550	▼
L22	RL+ 81.450	▼
L21	RL+ 78.350	▼
L20	RL+ 75.250	▼
L19	RL+ 72.150	▼
L18	RL+ 69.050	▼
L17	RL+ 65.950	▼
L16	RL+ 62.850	▼
L15	RL+ 59.750	▼
L14	RL+ 56.650	▼
L13	RL+ 53.550	▼
L12	RL+ 50.450	▼
L11	RL+ 47.350	▼
L10	RL+ 44.250	▼
L09	RL+ 41.150	▼
L08	RL+ 38.050	▼
L07	RL+ 34.950	▼
L06	RL+ 31.850	▼
L05	RL+ 28.750	▼
L04	RL+ 25.150	▼
L03	RL+ 21.500	▼
L02	RL+ 17.850	▼
L01	RL+ 14.200	▼
L00	RL+ 10.550	▼
B1 M	RL+ 8.050	▼
B1	RL+ 5.550	▼
B2	RL+ 2.550	▼
B3	RL+ -0.450	▼
B4	RL+ -3.425	▼
B5	RL+ -6.400	▼
B6	RL+ -12.200	▼

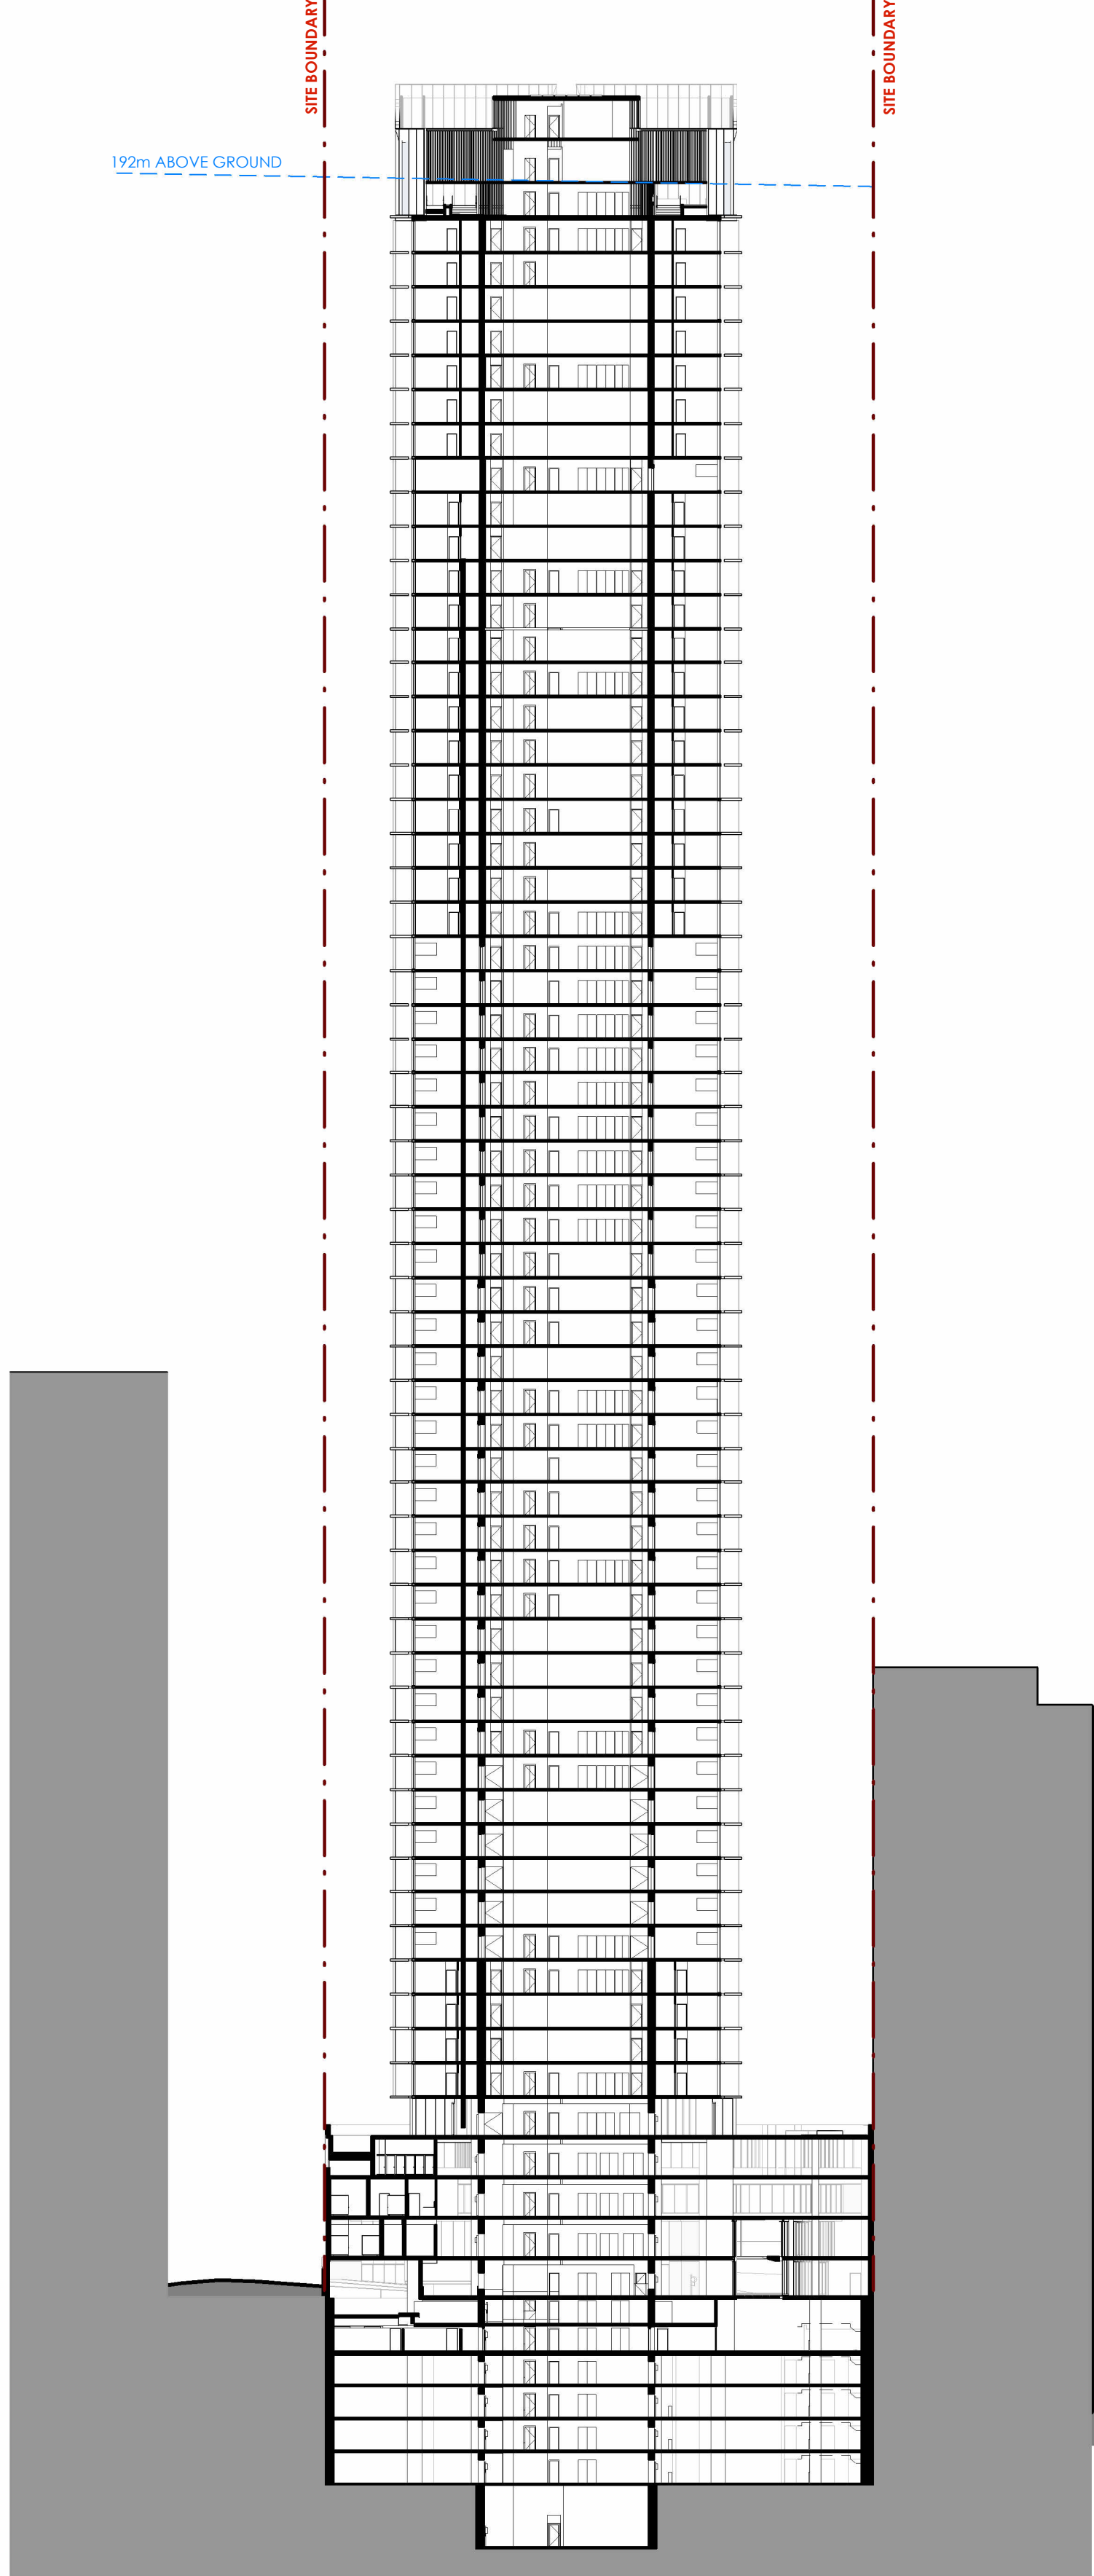

2 SECTION B
1 : 500

Lift Machine Room	RL+210.300	▼
Lift Overrun	RL+206.500	▼
Plant Level	RL+202.600	▼
L60	RL+199.500	▼
L59	RL+196.150	▼
L58	RL+193.050	▼
L57	RL+189.950	▼
L56	RL+186.850	▼
L55	RL+183.750	▼
L54	RL+180.650	▼
L53	RL+177.550	▼
L52	RL+174.450	▼
L51	RL+171.350	▼
L50	RL+168.250	▼
L49	RL+165.150	▼
L48	RL+162.050	▼
L47	RL+158.950	▼
L46	RL+155.850	▼
L45	RL+152.750	▼
L44	RL+149.650	▼
L43	RL+146.550	▼
L42	RL+143.450	▼
L41	RL+140.350	▼
L40	RL+137.250	▼
L39	RL+134.150	▼
L38	RL+131.050	▼
L37	RL+127.950	▼
L36	RL+124.850	▼
L35	RL+121.750	▼
L34	RL+118.650	▼
L33	RL+115.550	▼
L32	RL+112.450	▼
L31	RL+109.350	▼
L30	RL+106.250	▼
L29	RL+103.150	▼
L28	RL+100.050	▼
L27	RL+ 96.950	▼
L26	RL+ 93.850	▼
L25	RL+ 90.750	▼
L24	RL+ 87.650	▼
L23	RL+ 84.550	▼
L22	RL+ 81.450	▼
L21	RL+ 78.350	▼
L20	RL+ 75.250	▼
L19	RL+ 72.150	▼
L18	RL+ 69.050	▼
L17	RL+ 65.950	▼
L16	RL+ 62.850	▼
L15	RL+ 59.750	▼
L14	RL+ 56.650	▼
L13	RL+ 53.550	▼
L12	RL+ 50.450	▼
L11	RL+ 47.350	▼
L10	RL+ 44.250	▼
L09	RL+ 41.150	▼
L08	RL+ 38.050	▼
L07	RL+ 34.950	▼
L06	RL+ 31.850	▼
L05	RL+ 28.750	▼
L04	RL+ 25.150	▼
L03	RL+ 21.500	▼
L02	RL+ 17.850	▼
L01	RL+ 14.200	▼
L00	RL+ 10.550	▼
B1 M	RL+ 8.050	▼
B1	RL+ 5.550	▼
B2	RL+ 2.550	▼
B3	RL+ -0.450	▼
B4	RL+ -3.425	▼
B5	RL+ -6.400	▼
B6	RL+ -12.200	▼

Key Plan:

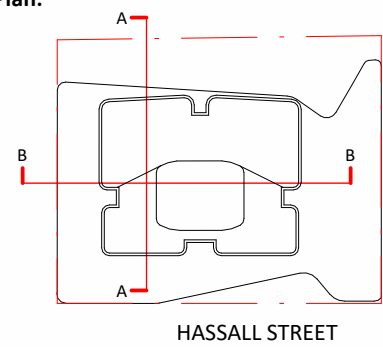

Drawing Disclaimer:
Do not scale from drawings.
Verify all dimensions on site before commencing work.
Copying or reproduction of this drawing is strictly prohibited without the consent of PTW Architects

Note
PTW takes no responsibility for external building elements. Anything connected with any design, materials selection, construction or installation of any cladding, facade or external building element must be checked by and remains the responsibility of others, including suitably qualified experts as may be required.

A STATE SIGNIFICANT DEVELOPMENT APPLICATION ISSUE

Rev Amendment

PTW 21.04.2022

By Chk* Reg. Arch


Consultants
Design Confidence
E-Lab
FCAD
Gardner Group
Webber Design
ADP Consulting
Think Planners
Positive Traffic
Windtech

Client
GURNER™ GROUP
GQ Hassall Street Pty Ltd
3 Goldman Lane, Double Bay, NSW 2028

Architect
PTW Architects
Level 11, 88 Phillip Street
Sydney NSW 2000 Australia
T +61 2 9232 5877
ptw.com.au
Peddie Thorp & Walker P/L
ABN 23 000 454 624
trading as PTW Architects
NSW Nominated Architects
S Parsons Architect No. 6098
D Jones Architect No. 4778

PTW
@ A1 1 : 500
Project PA030501
12 Hassall St
12 Hassall St, Parramatta
Status
DEVELOPMENT APPLICATION

Title
D-SECTIONS
SECTION A & B 1-500
Drawing Number
DA-30-1000
Revision
A

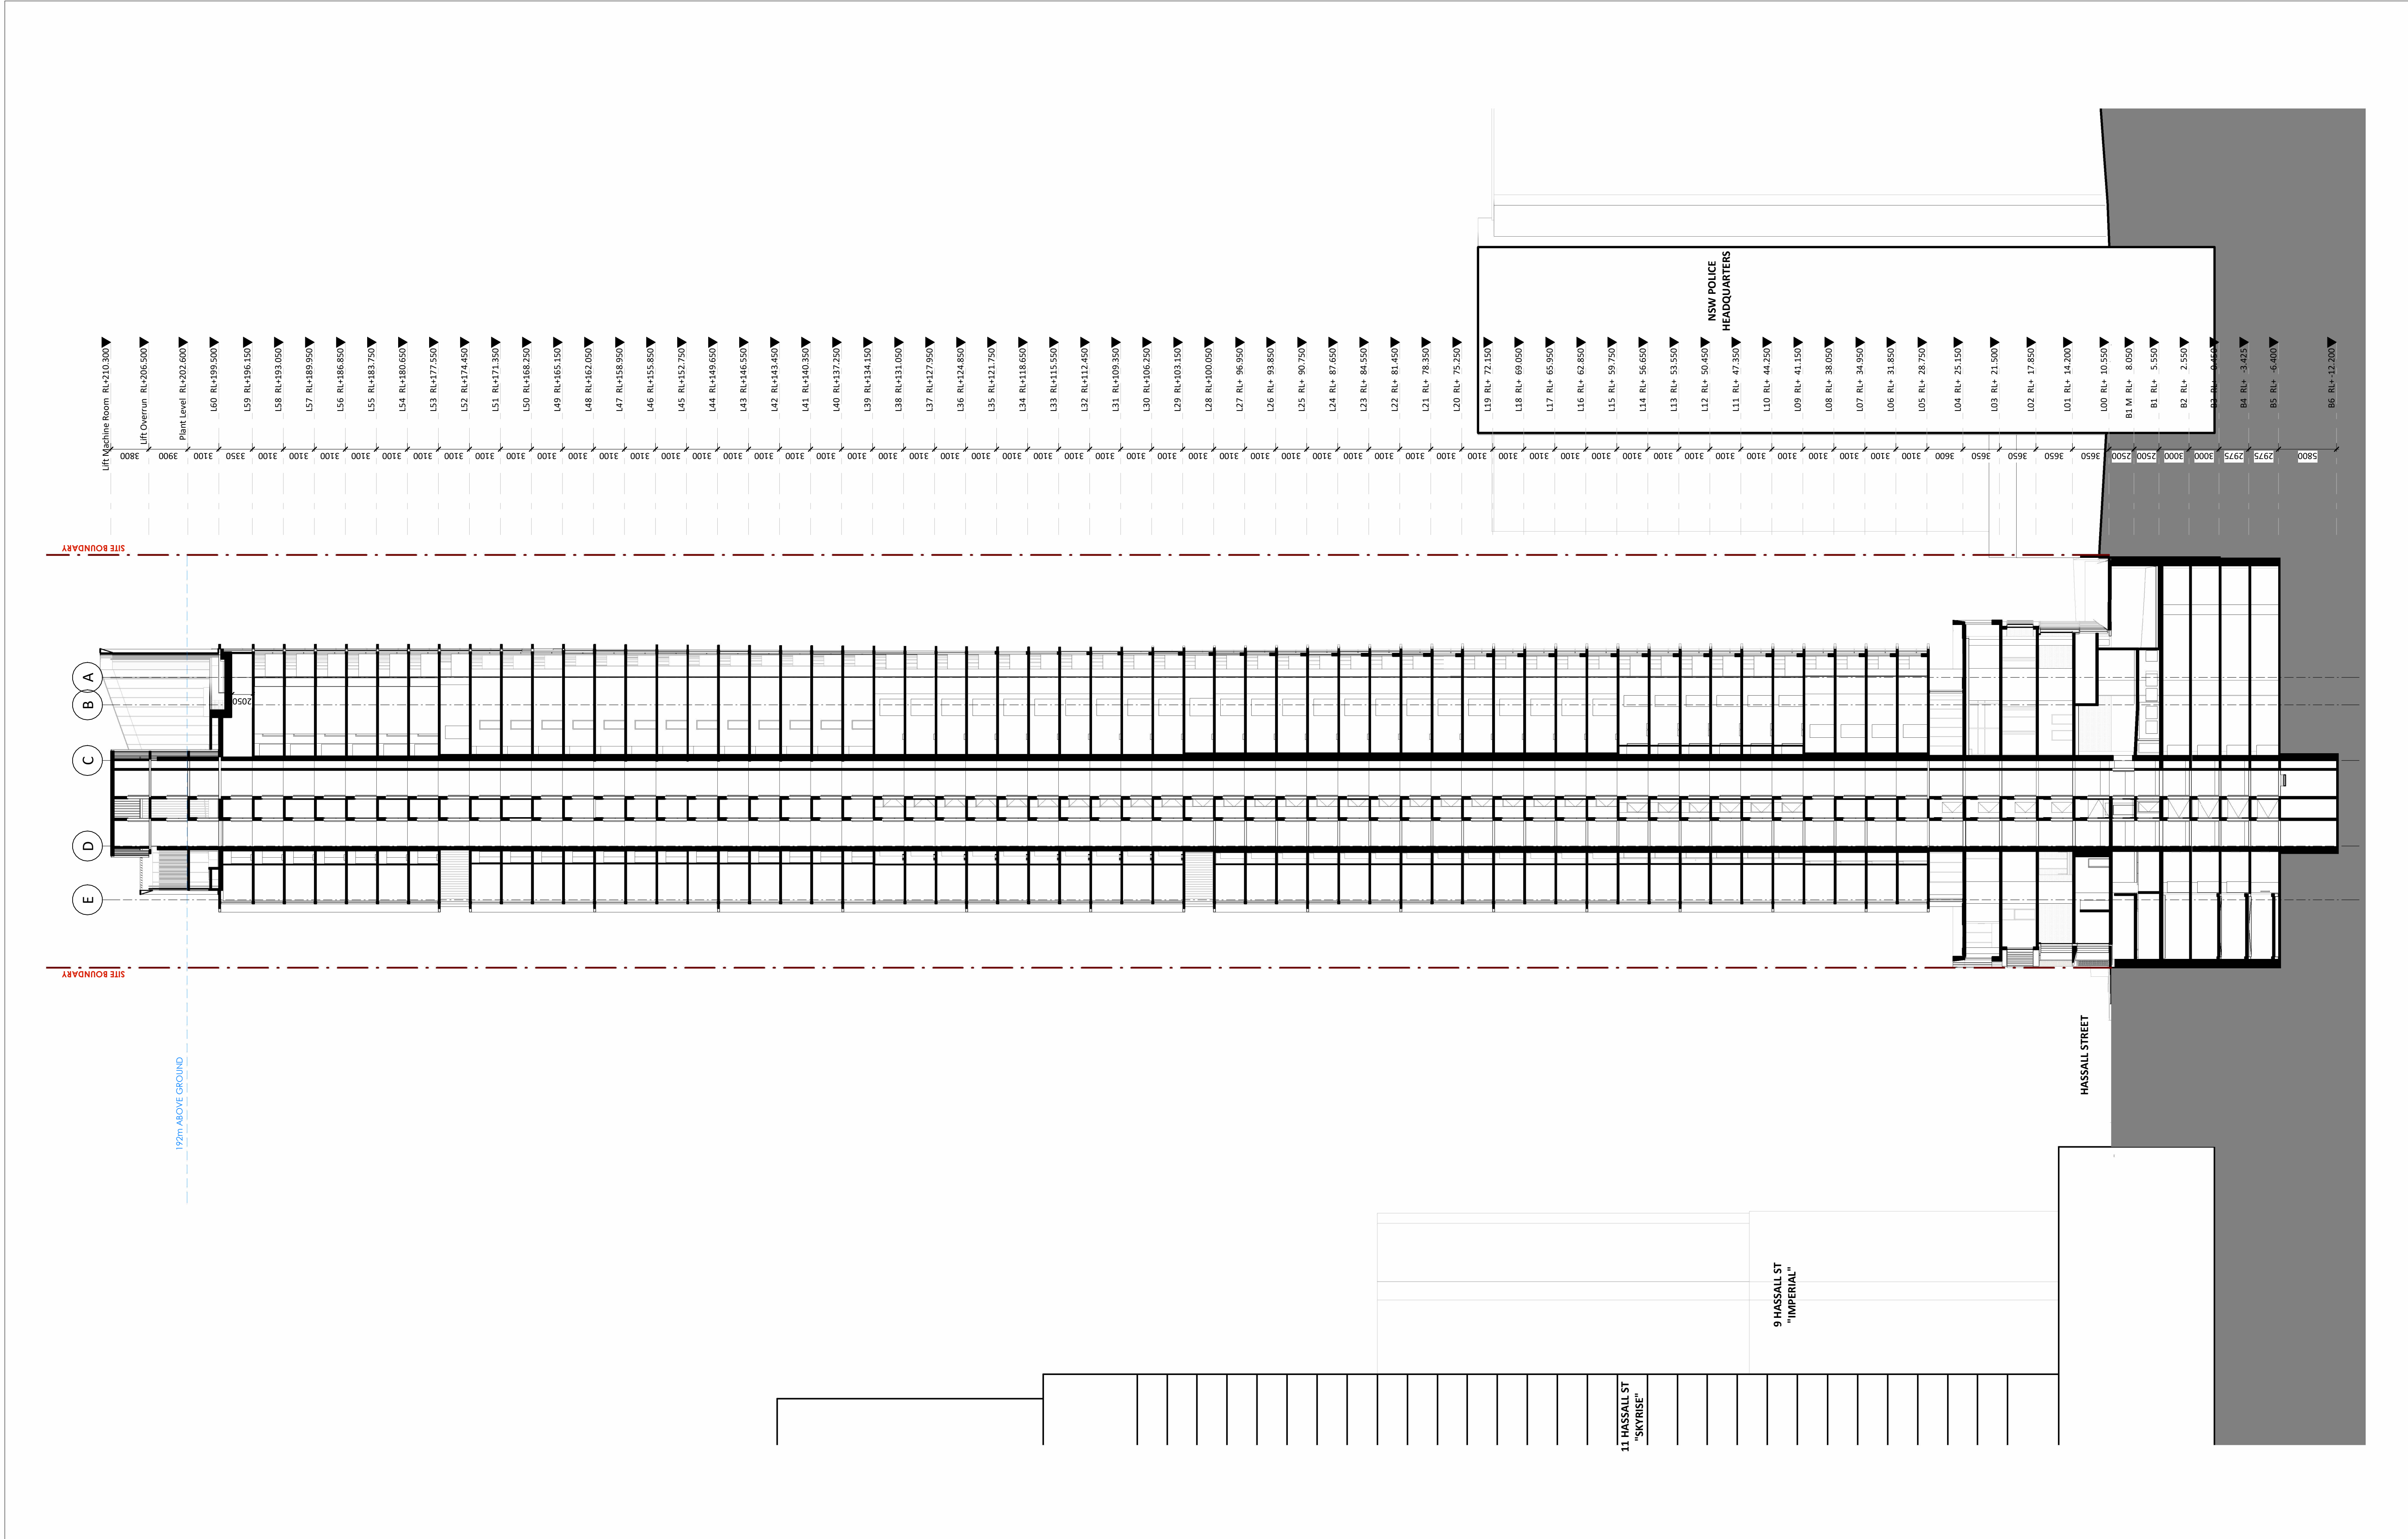

Key Plan:

Drawing Disclaimer:
Do not scale from drawings.
Verify all dimensions on site before commencing work.
Copying or reproduction of this drawing is strictly prohibited without the consent of PTW Architects

Note
PTW takes no responsibility for external building elements. Anything connected with any design, materials selection, construction or installation of any cladding, facade or external building element must be checked by and remains the responsibility of others, including suitably qualified experts as may be required.

A	STATE SIGNIFICANT DEVELOPMENT APPLICATION ISSUE	PTW	21.04.2022	
Rev	Amendment	By	Chk* Reg. Arch	Date

Consultants
Design Confidence
E-Lab
FCAD
Gardner Group
Webber Design
ADP Consulting
Think Planners
Positive Traffic
Windtech

Client
GURNER™ GROUP

GQ Hassall Street Pty Ltd
3 Goldman Lane, Double Bay, NSW 2028

Architect
PTW Architects
Level 11, 88 Phillip Street
Sydney NSW 2000 Australia
T +61 2 9232 5877
ptw.com.au

Peddie Thorp & Walker P/L
ABN 23 000 454 624
trading as PTW Architects

NSW Nominated Architects
S Parsons Architect No.6098
D Jones Architect No.4778

0 1 2 5 8m
@ A1 1 : 300


Project PA030501
12 Hassall St
12 Hassall St, Parramatta

Status
DEVELOPMENT APPLICATION


Title
D-SECTIONS
SECTION A 1-300

Drawing Number
DA-30-1200

Revision
A

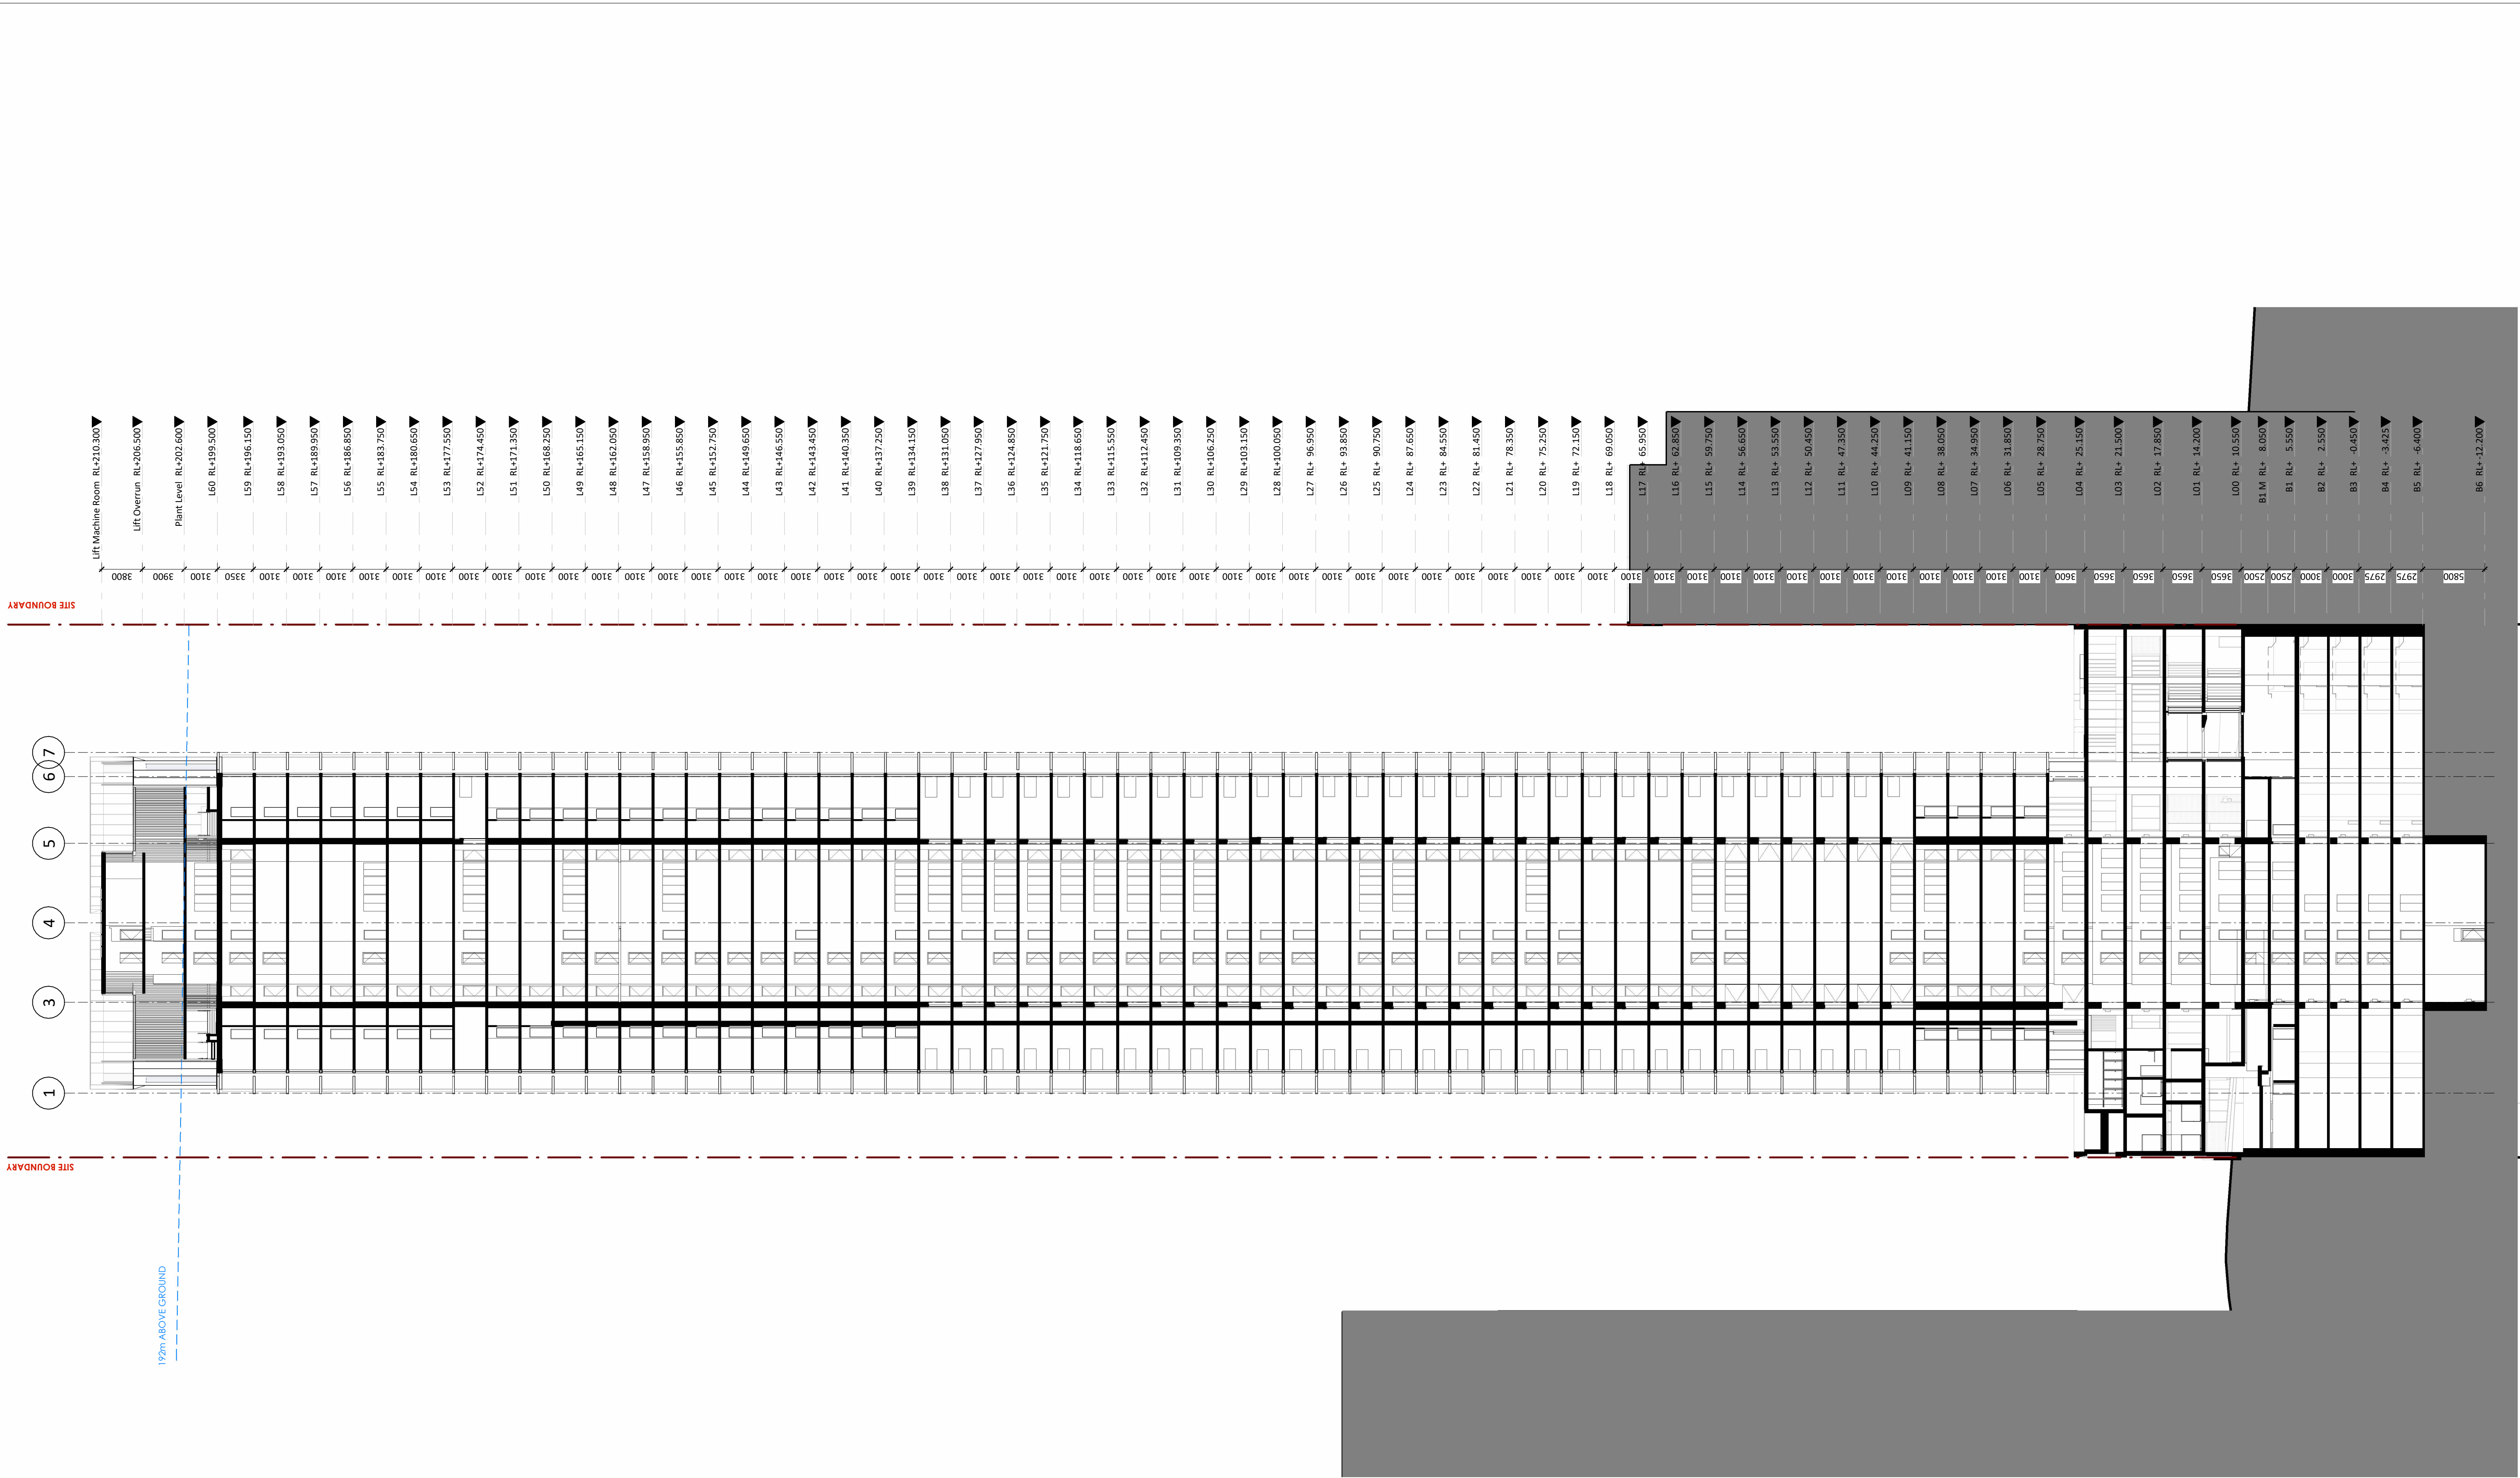

Key Plan:

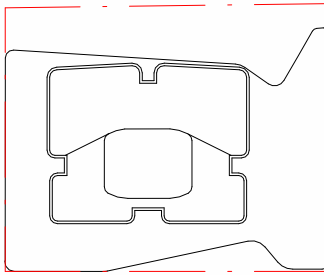

Drawing Disclaimer:
Do not scale from drawings.
Verify all dimensions on site before commencing work.
Copying or reproduction of this drawing is strictly prohibited without the consent of PTW Architects

Note
PTW takes no responsibility for external building elements. Anything connected with any design, materials selection, construction or installation of any cladding, facade or external building element must be checked by and remains the responsibility of others, including suitably qualified experts as may be required.

A STATE SIGNIFICANT DEVELOPMENT APPLICATION ISSUE

PTW 21.04.2022

Rev Amendment

By Chk*
Reg.
Arch Date

Consultants
Design Confidence
E-Lab
FCAD
Gardner Group
Webber Design
ADP Consulting
Think Planners
Positive Traffic
Windtech

Client

GURNER™
GROUP

GQ Hassall Street Pty Ltd
3 Goldman Lane, Double Bay, NSW 2028

Architect

PTW Architects
Level 11, 88 Phillip Street
Sydney NSW 2000 Australia
T +61 2 9232 5877
ptw.com.au

Peddie Thorp & Walker P/L
ABN 23 000 454 624
trading as PTW Architects

NSW Nominated Architects
S Parsons Architect No.6098
D Jones Architect No.4778

PTW

0 1 2 5 8m
@ A1 1:300

Project PA030501
12 Hassall St
12 Hassall St, Parramatta

Status
DEVELOPMENT APPLICATION

Title
D-SECTIONS
SECTION B 1-300

Drawing Number

DA-30-1300

Revision

A



Note
PTW takes no responsibility for external building elements. Anything connected with any design, material selection, construction or installation of any cladding, facade or external building element must be checked by and remains the responsibility of others, including suitably qualified experts as may be required.

Rev	Amendment	By	Chk* Reg. Arch	Date
-----	-----------	----	----------------------	------

Consultants
Design Confidence
E-Lab
FCAD
Gardner Group
Webber Design
ADP Consulting
Think Planners
Positive Traffic
Windtech

Client

GURNER™
GROUP

GQ Hassall Street Pty Ltd
3 Goldman Lane, Double Bay, NSW 2028

Architect
PTW Architects
Level 11, 88 Phillip Street
Sydney NSW 2000 Australia
T +61 2 9232 5877
ptw.com.au

Peddle Thorp & Walker P/L
ABN 23 000 454 624
trading as PTW Architects

Project PA030501
12 Hassall St
12 Hassall St, Parramatta

Status	DEVELOPMENT APPLICATION
--------	-------------------------


Title
D-SECTIONS
SECTION C 1-300

Drawing Number

DA-30-1400

Revision


A

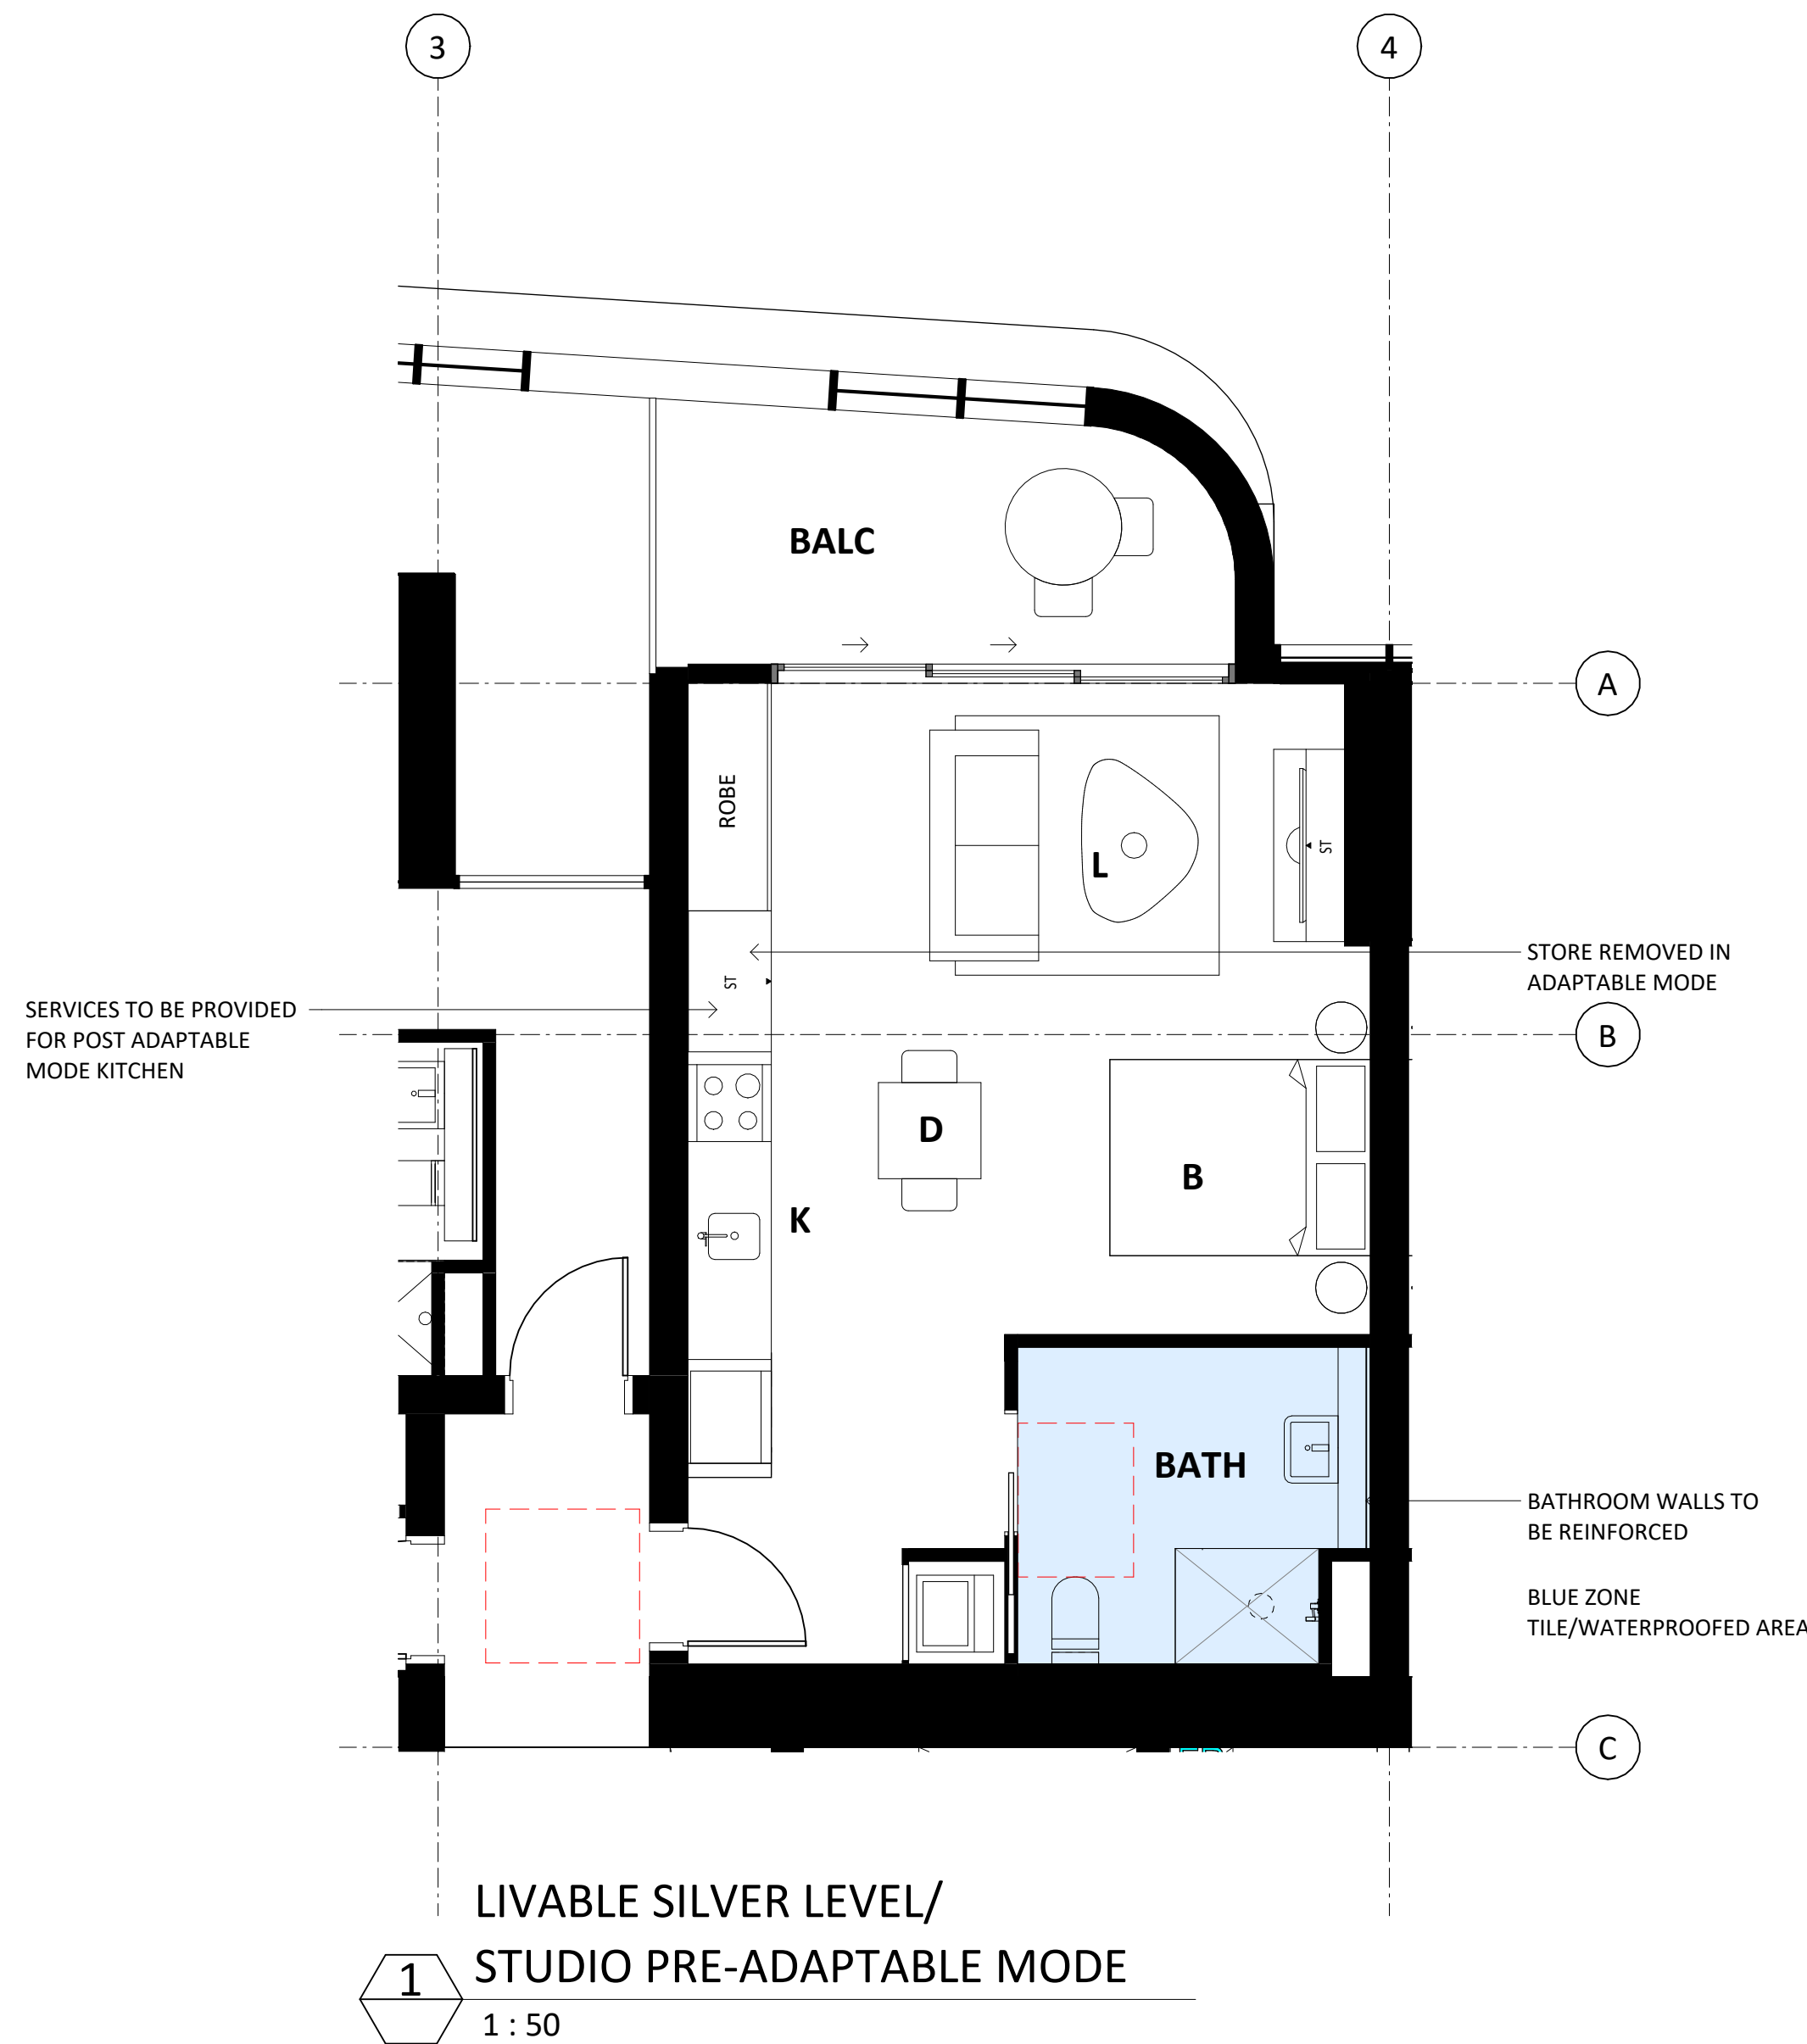

1 LIVABLE SILVER LEVEL/
STUDIO PRE-ADAPTABLE MODE
1 : 50

Livable Housing Design Guidelines (LHA) 2017
Silver Level Performance Level

Seven core livable housing design elements.

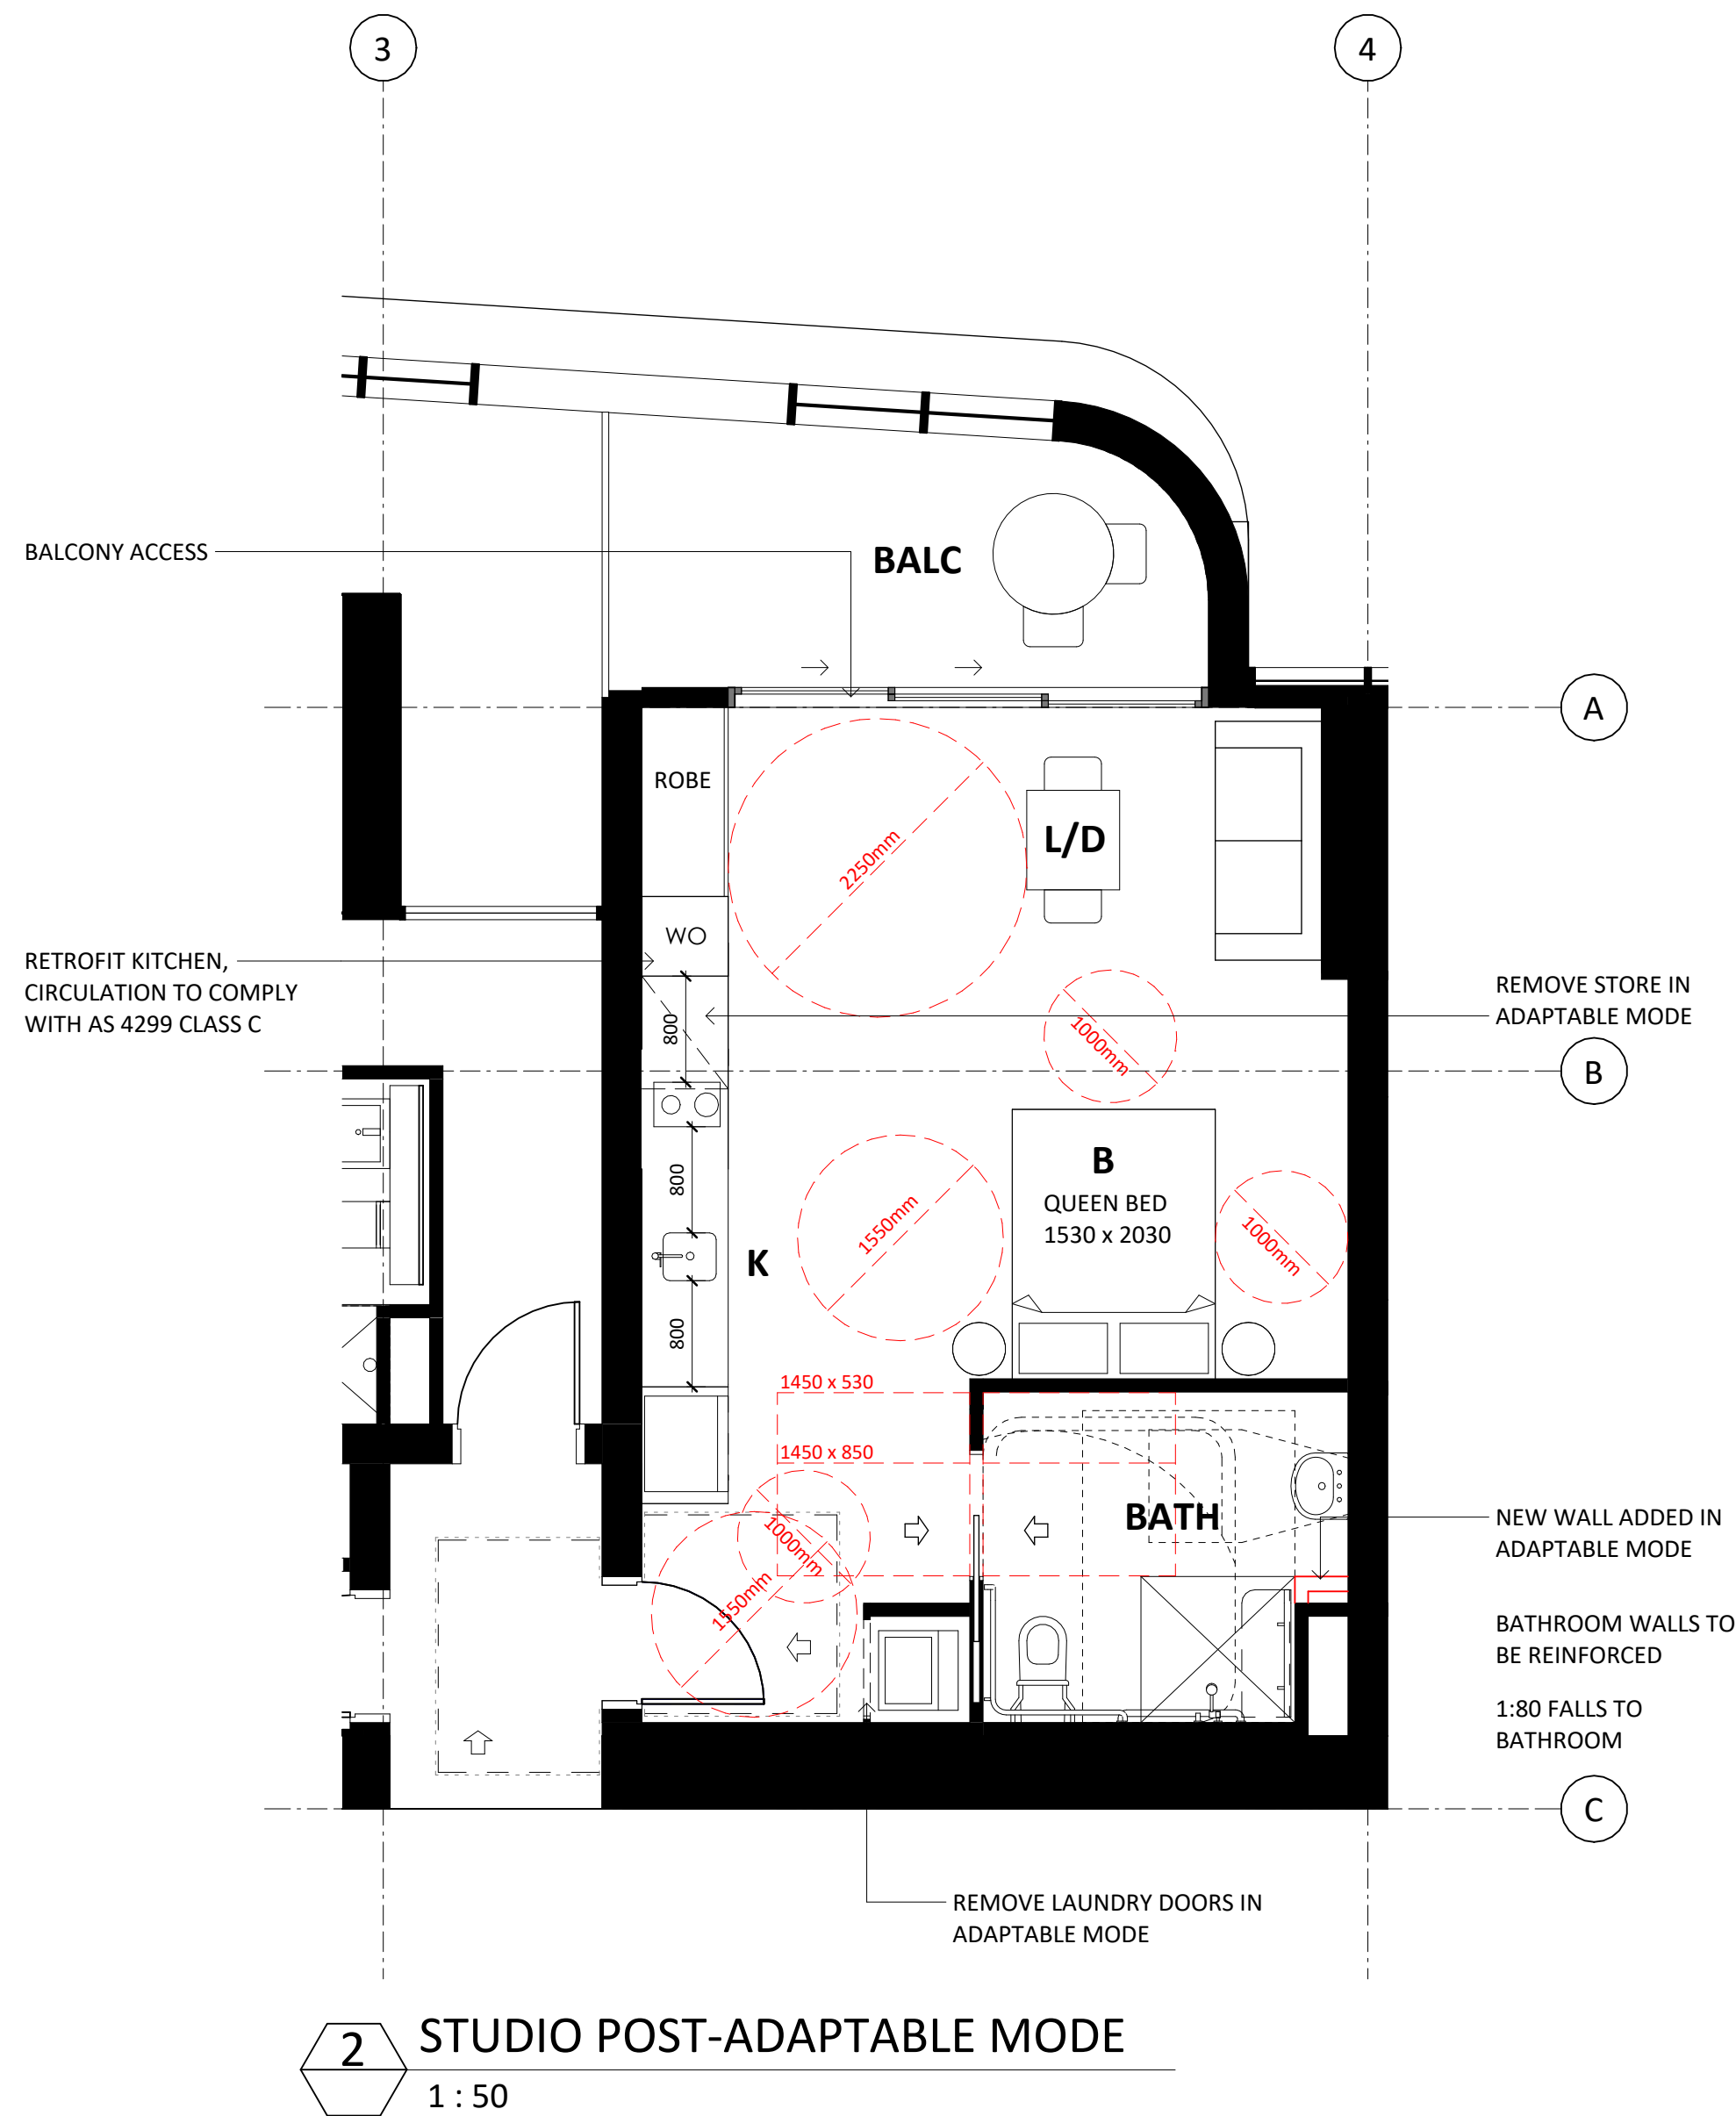

2 STUDIO POST-ADAPTABLE MODE
1 : 50

Parramatta Development Control Plan 2011
Table 3.4.5.1

Adaptable Dwelling Requirement


Total no. of dwellings in development	No. of adaptable dwellings required
Less than 10	1
10-20	2
more than 20	10%

ADAPTABLE UNITS

UNIT NUMBER	UNIT TYPE	UNIT NUMBER	UNIT TYPE
902	S	3306	1B+S
903	S	3307	1B+S
1002	S	3406	1B+S
1003	S	3407	1B+S
1102	S	3506	1B+S
1103	S	3507	1B+S
1202	S	5304	2B+M
1203	S	5305	2B+M
1302	S	5404	2B+M
1303	S	5405	2B+M
1402	S	5504	2B+M
1403	S	5505	2B+M
2906	1B+S	5604	2B+M
2907	1B+S	5605	2B+M
3006	1B+S	5704	2B+M
3007	1B+S	5705	2B+M
3106	1B+S	5804	2B+M
3107	1B+S	5805	2B+M
3206	1B+S	5904	2B+M
3207	1B+S	5905	2B+M

Total: 40

Key Plan:

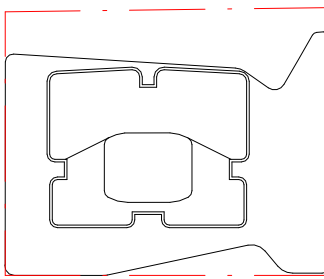

Drawing Disclaimer:
Do not scale from drawings.
Verify all dimensions on site before commencing work.
Copying or reproduction of this drawing is strictly prohibited without the consent of PTW Architects

Note
PTW takes no responsibility for external building elements. Anything connected with any design, materials selection, construction or installation of any cladding, facade or external building element must be checked by and remains the responsibility of others, including suitably qualified experts as may be required.

A STATE SIGNIFICANT DEVELOPMENT APPLICATION ISSUE

Rev Amendment

PTW 21.04.2022

By Chk* Reg. Arch Date

Consultants
Design Confidence
E-Lab
FCAD
Gardner Group
Webber Design
ADP Consulting
Think Planners
Positive Traffic
Windtech

Client

GURNER™
GROUP

GQ Hassall Street Pty Ltd
3 Goldman Lane, Double Bay, NSW 2028

Architect
PTW Architects
Level 11, 88 Phillip Street
Sydney NSW 2000 Australia
T +61 2 9232 5877
ptw.com.au

Peddie Thorp & Walker P/L
ABN 23 000 454 624
trading as PTW Architects

NSW Nominated Architects
S Parsons Architect No.6098
D Jones Architect No.4778

0 1 2 5 8m
@ A1 1 : 50


Project PA030501
12 Hassall St
12 Hassall St, Parramatta

Status
DEVELOPMENT APPLICATION


Title
G-ADAPTABLE APARTMENTS
ADAPTABLE STUDIO
APARTMENT PLANS

Drawing Number
DA-80-1000

Revision
A

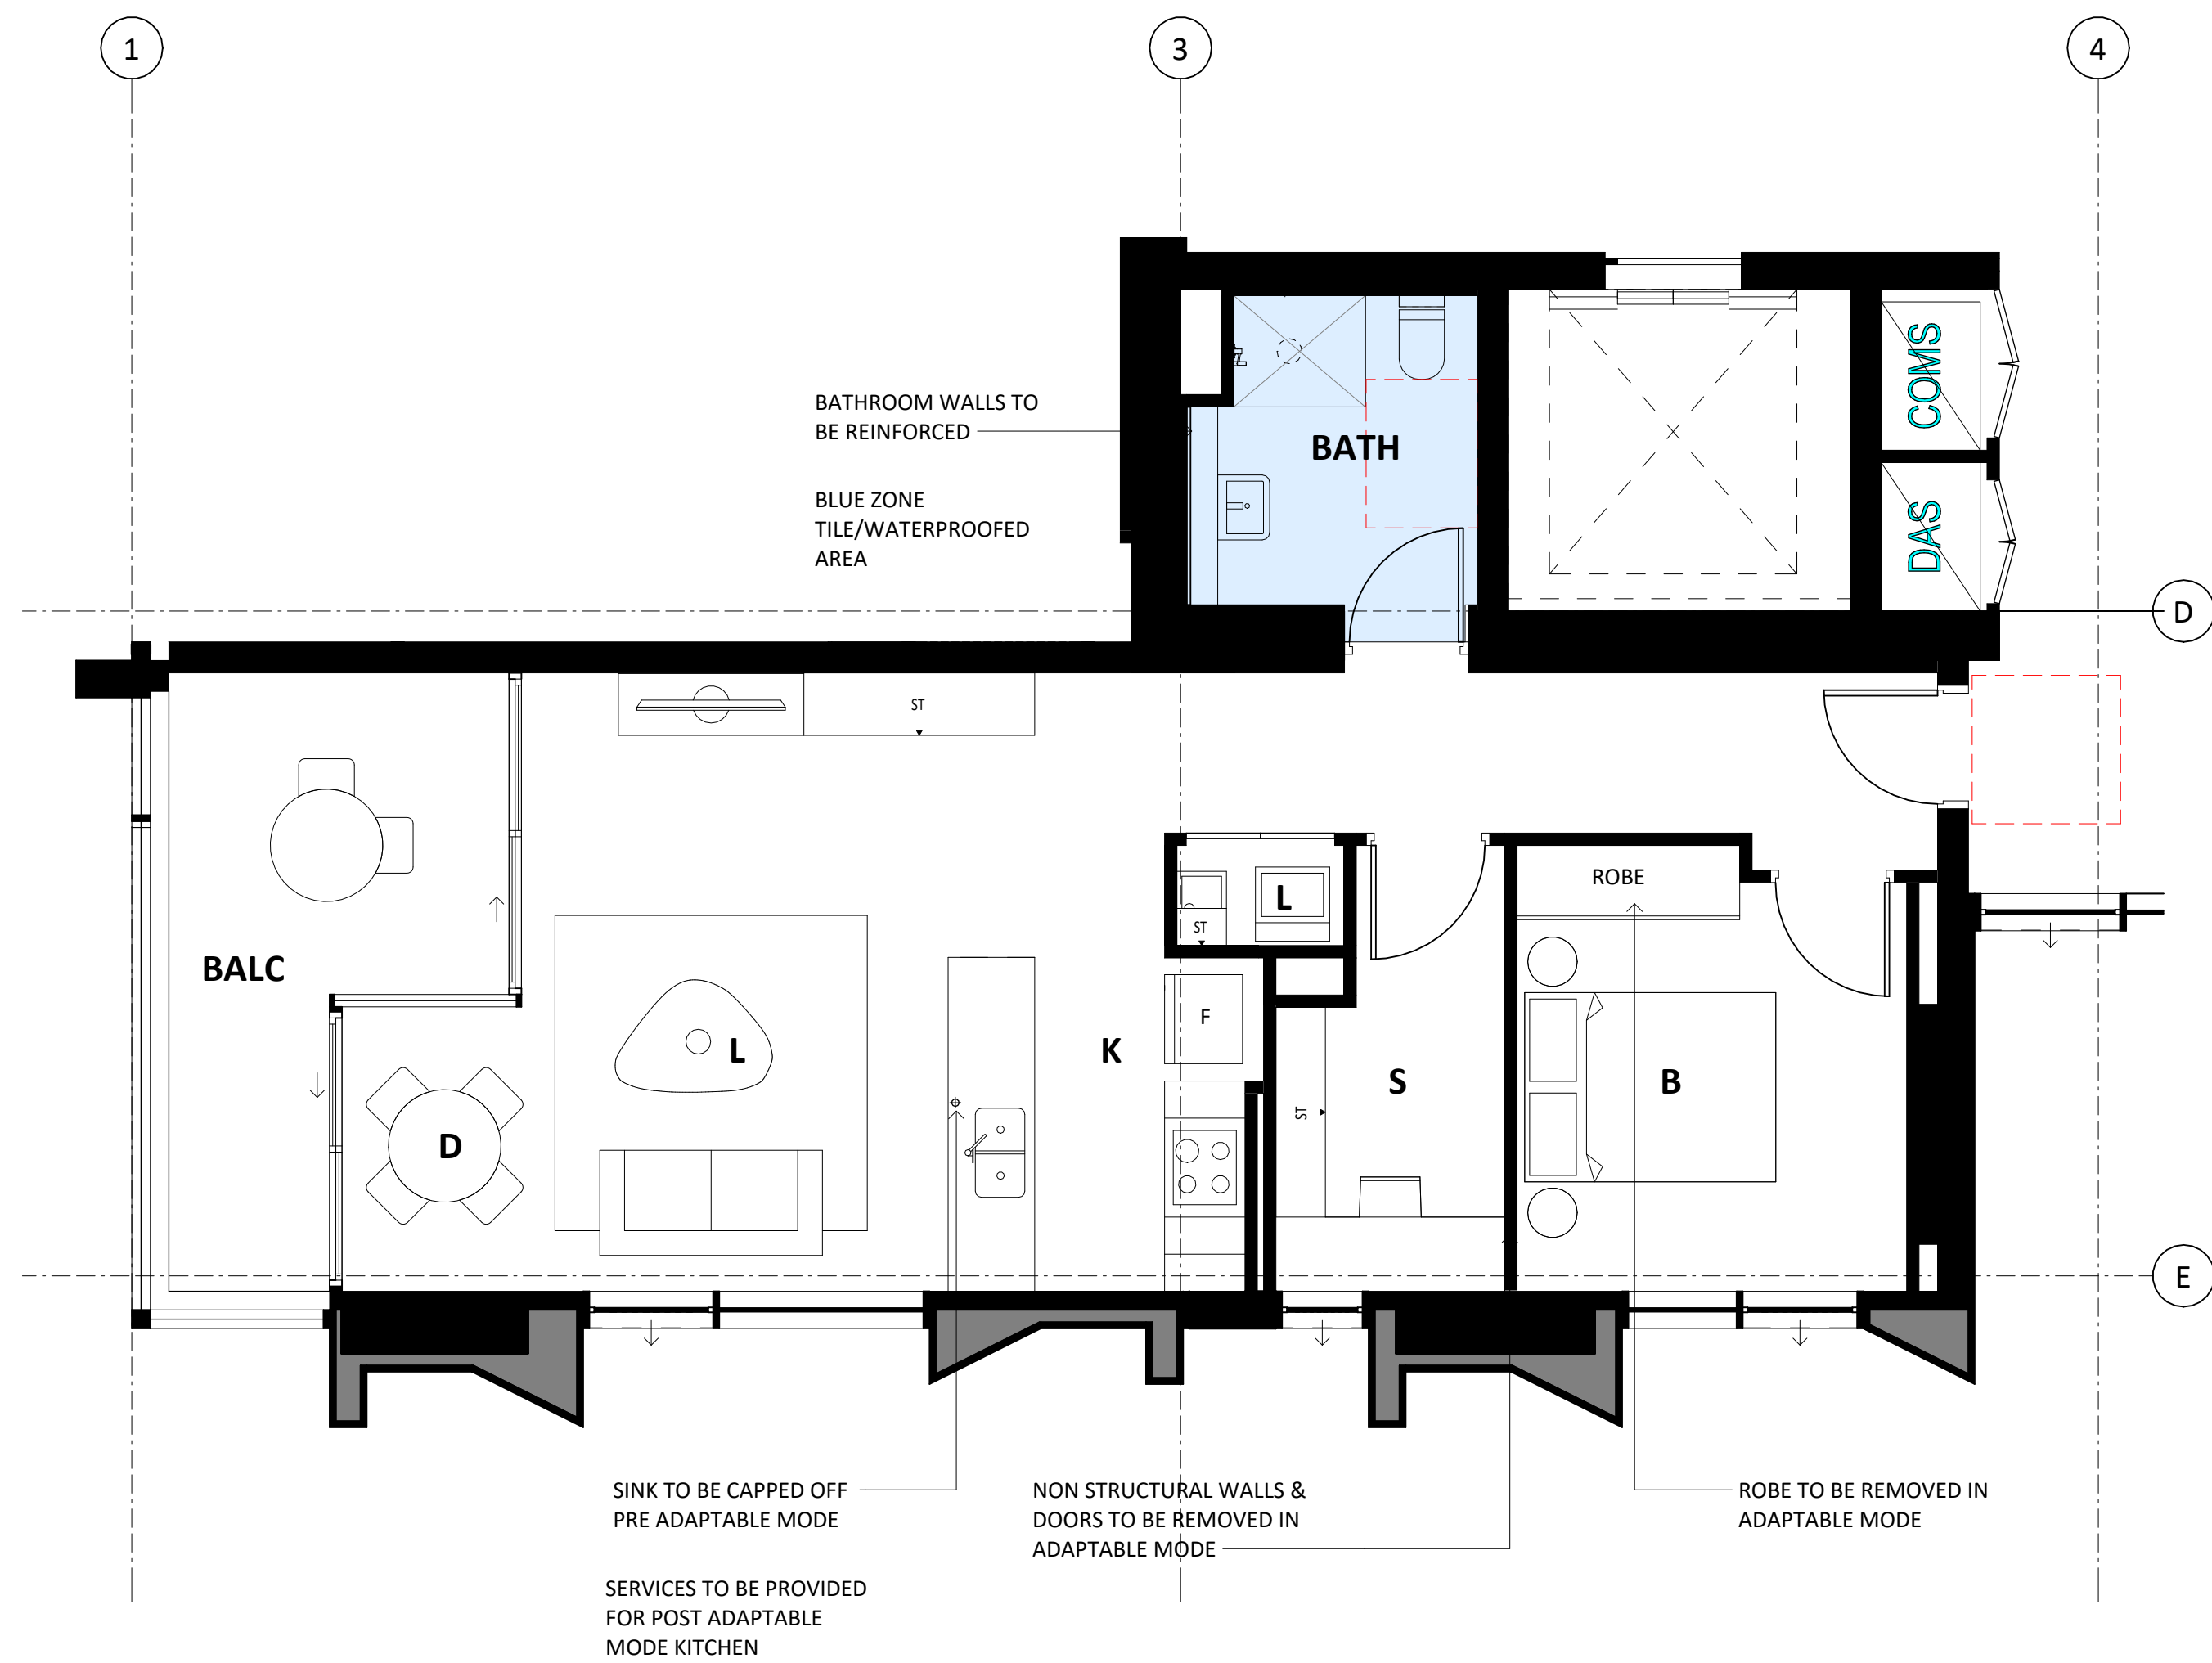


LIVABLE SILVER LEVEL/
1 1 BEDROOM PRE-ADAPTABLE MODE
1 : 50

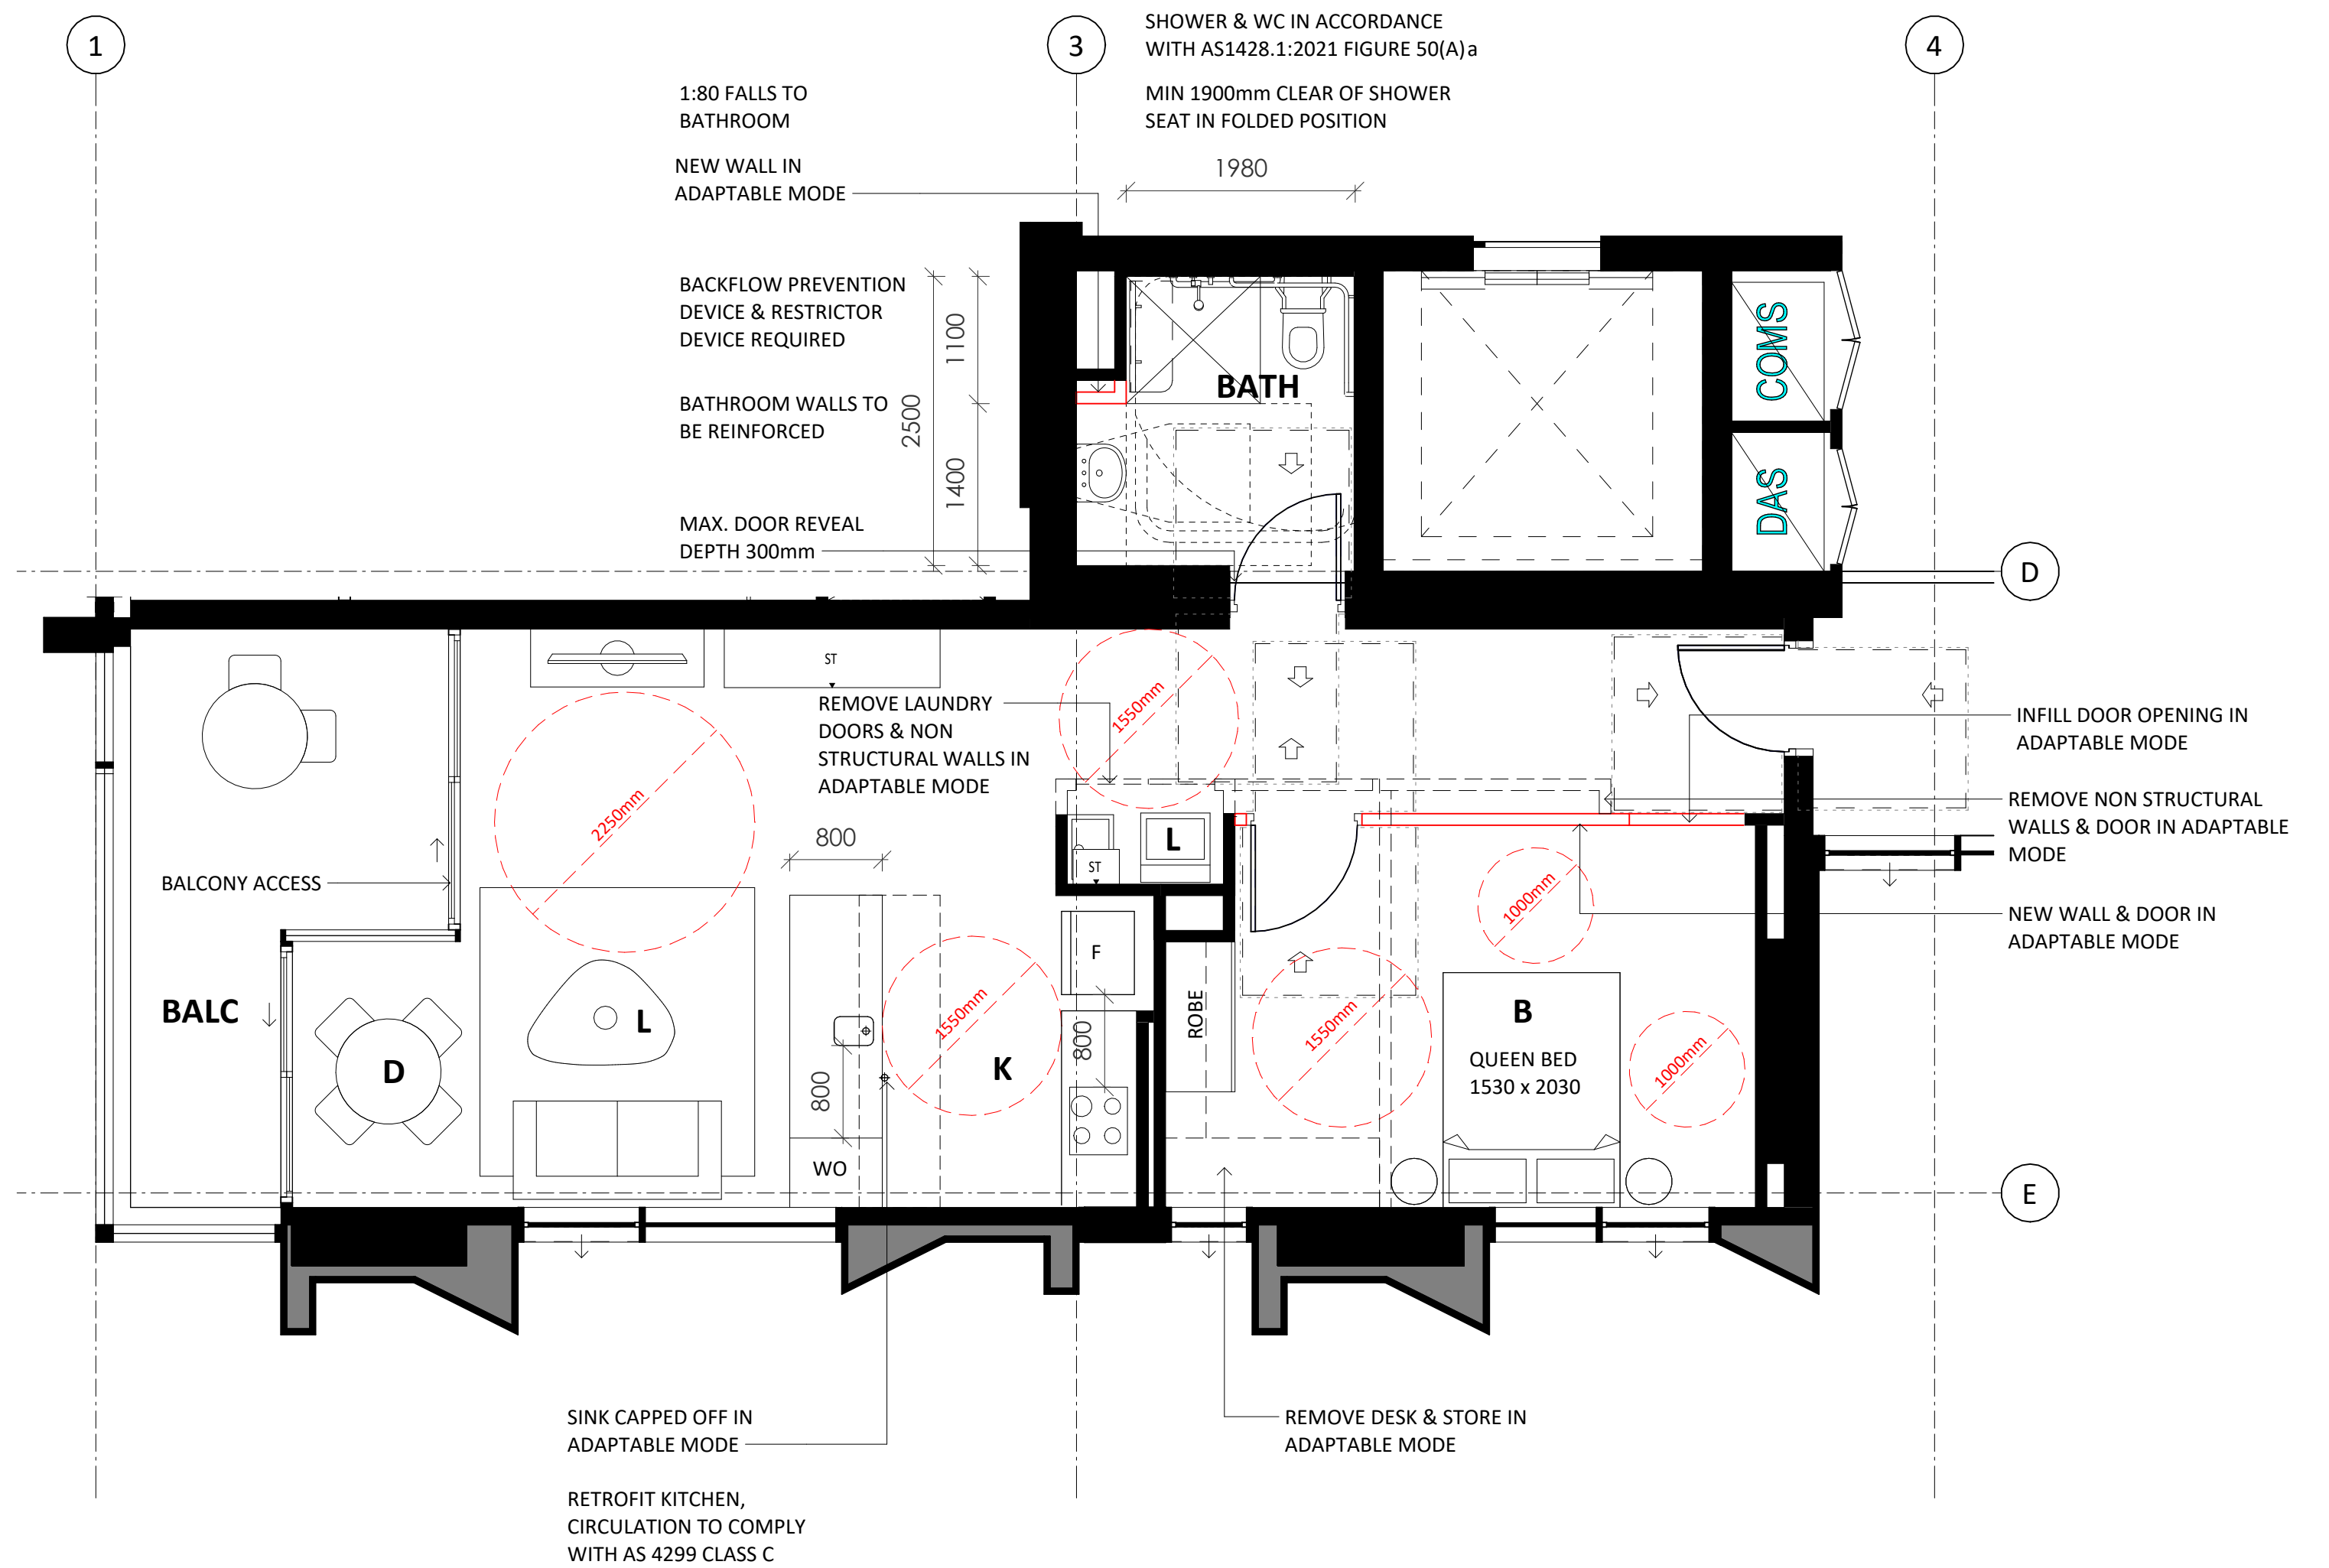

2 1 BEDROOM POST ADAPTABLE MODE
1 : 50

Key Plan:

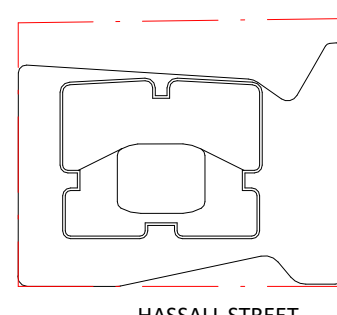

Drawing Disclaimer:
Do not scale from drawings.
Verify all dimensions on site before commencing work.
Copying or reproduction of this drawing is strictly prohibited without the consent of PTW Architects

Note
PTW takes no responsibility for external building elements. Anything connected with any design, materials selection, construction or installation of any cladding, facade or external building element must be checked by and remains the responsibility of others, including suitably qualified experts as may be required.

A STATE SIGNIFICANT DEVELOPMENT APPLICATION ISSUE

Rev	Amendment

By	Chk*	Date
PTW	Reg. Arch	21.04.2022

Consultants
Design Confidence
E-Lab
FCAD
Gardner Group
Webber Design
ADP Consulting
Think Planners
Positive Traffic
Windtech

Client

GURNER™
GROUP

GQ Hassall Street Pty Ltd
3 Goldman Lane, Double Bay, NSW 2028

Architect

PTW Architects
Level 11, 88 Phillip Street
Sydney NSW 2000 Australia
T +61 2 9232 5877
ptw.com.au

Peddie Thorp & Walker P/L
ABN 23 000 454 624
trading as PTW Architects

NSW Nominated Architects
S Parsons Architect No.6098
D Jones Architect No.4778



PTW

0 1 2 5 8m
@ A1 1 : 50


Project PA030501
12 Hassall St
12 Hassall St, Parramatta

Status
DEVELOPMENT APPLICATION

Title
G-ADAPTABLE APARTMENTS
ADAPTABLE 1B APARTMENT
PLANS
Drawing Number
Revision
DA-80-1100
A

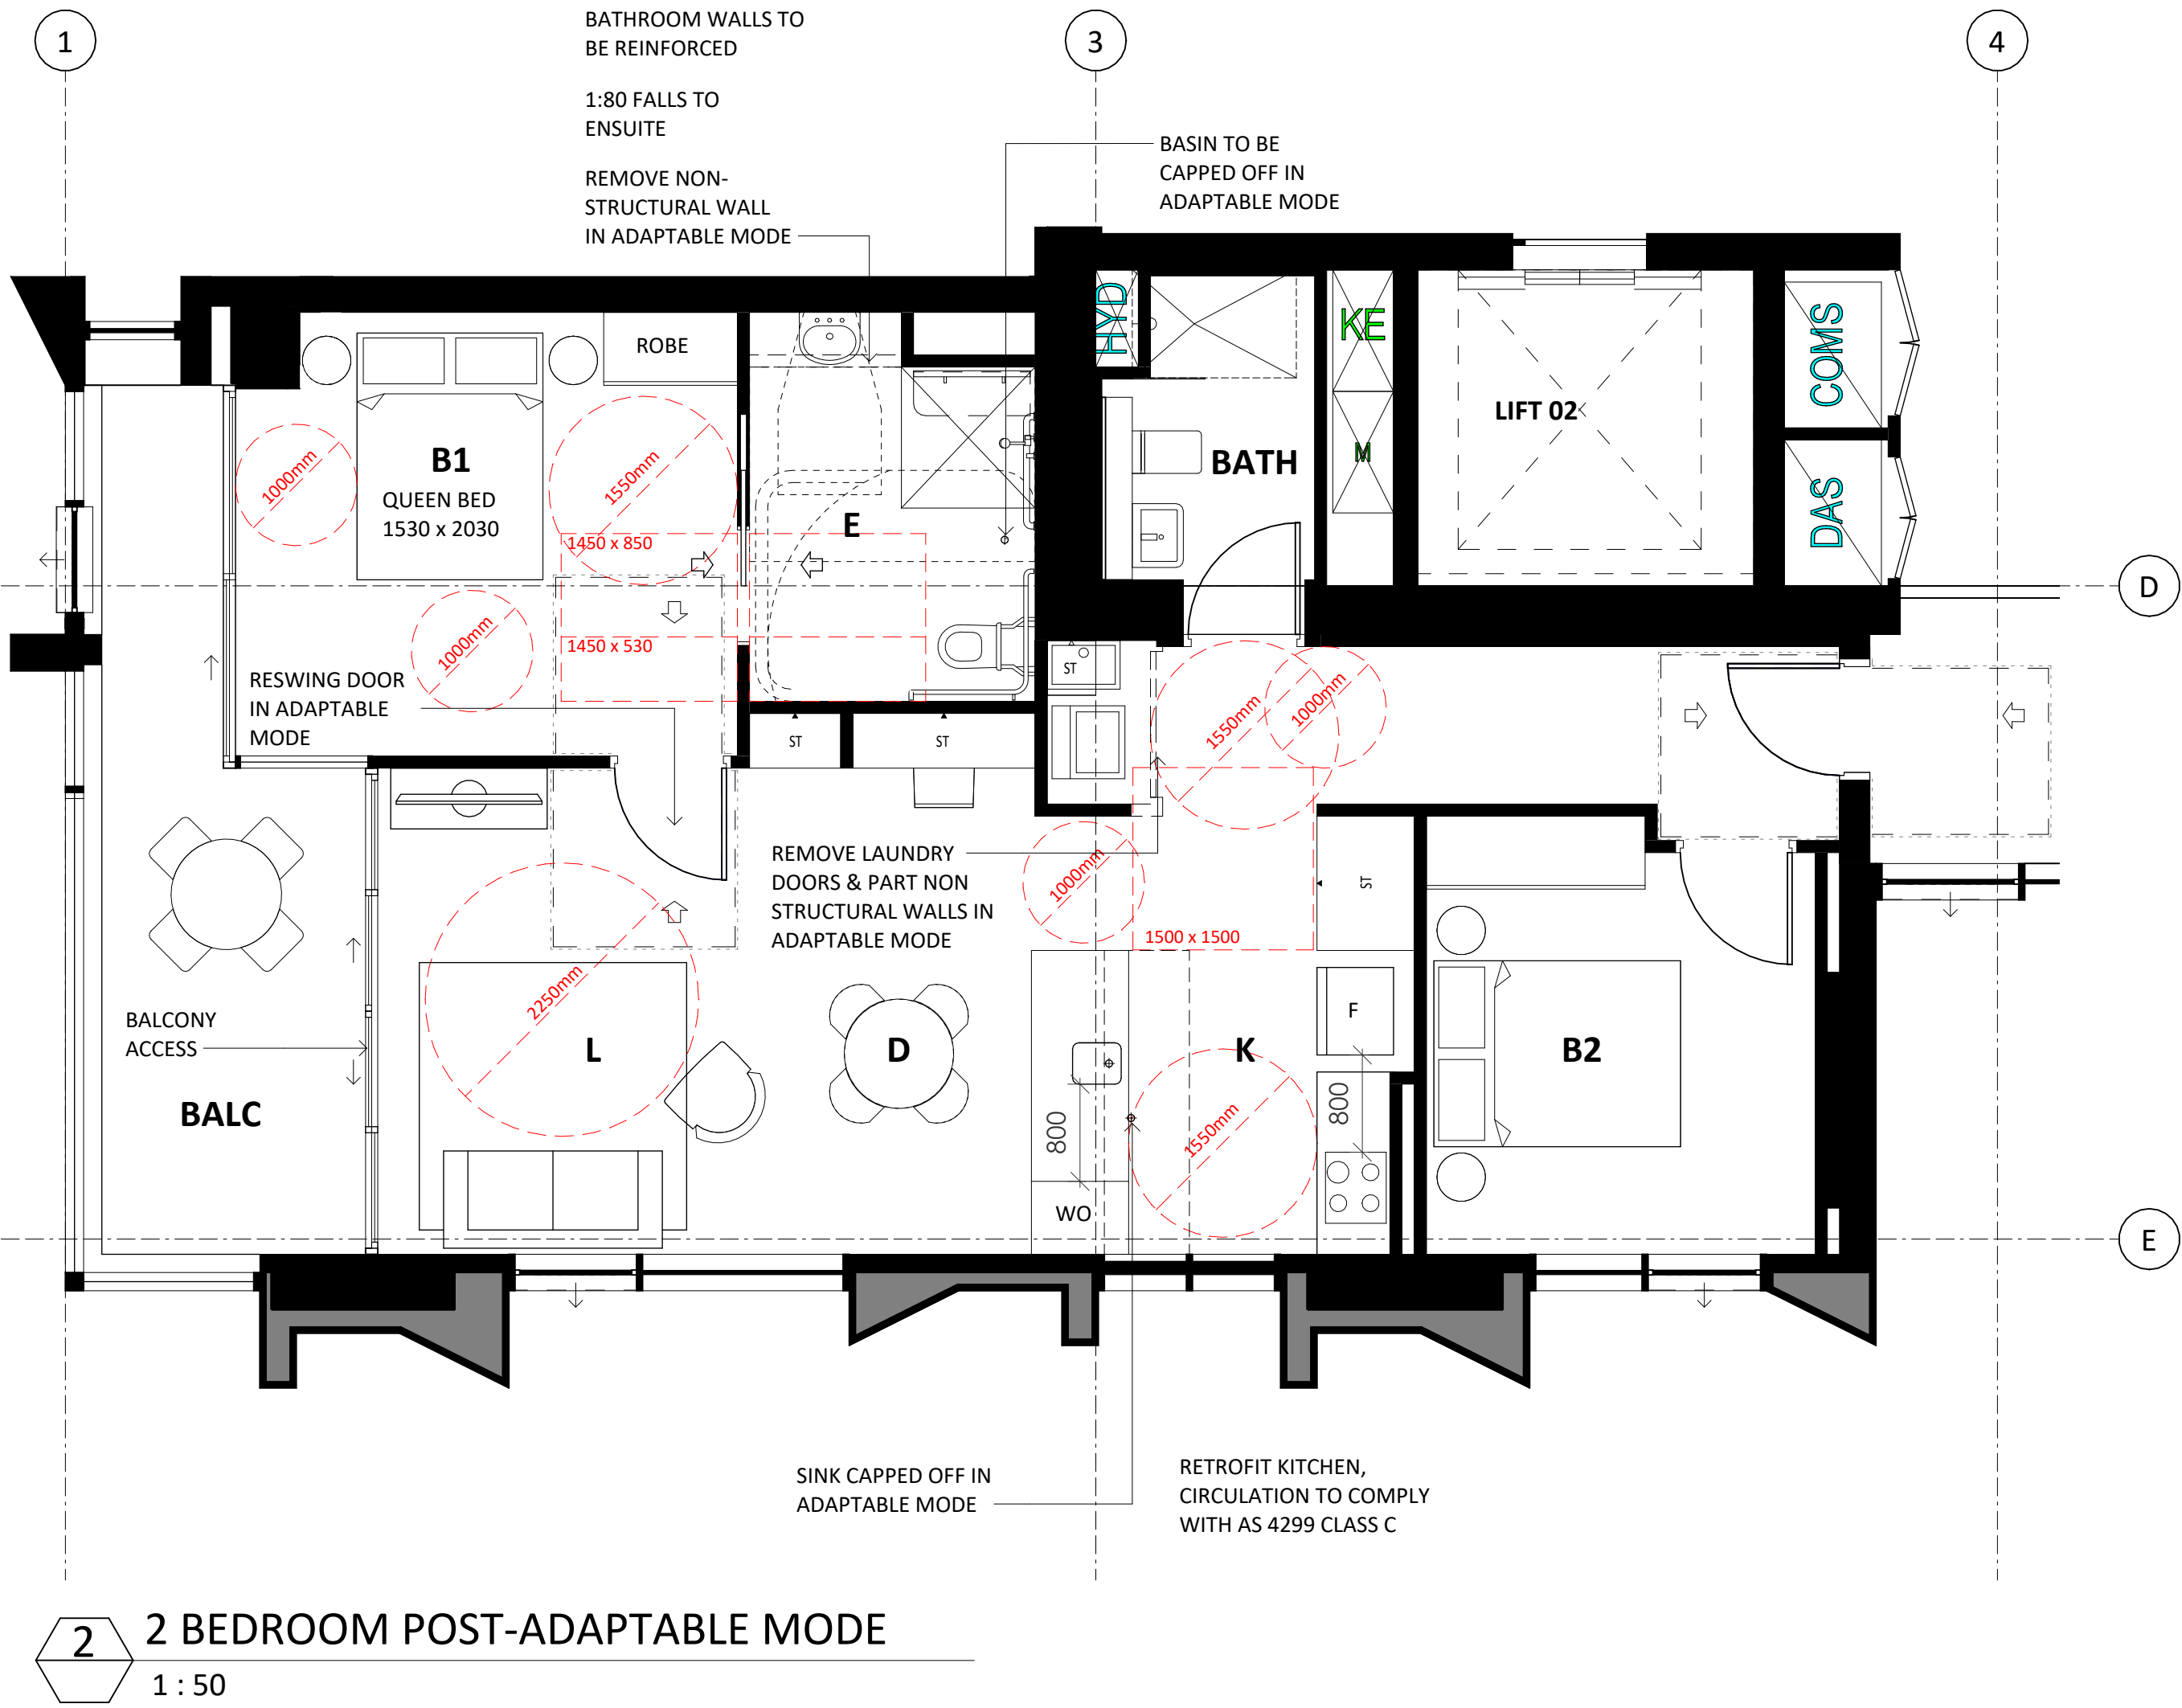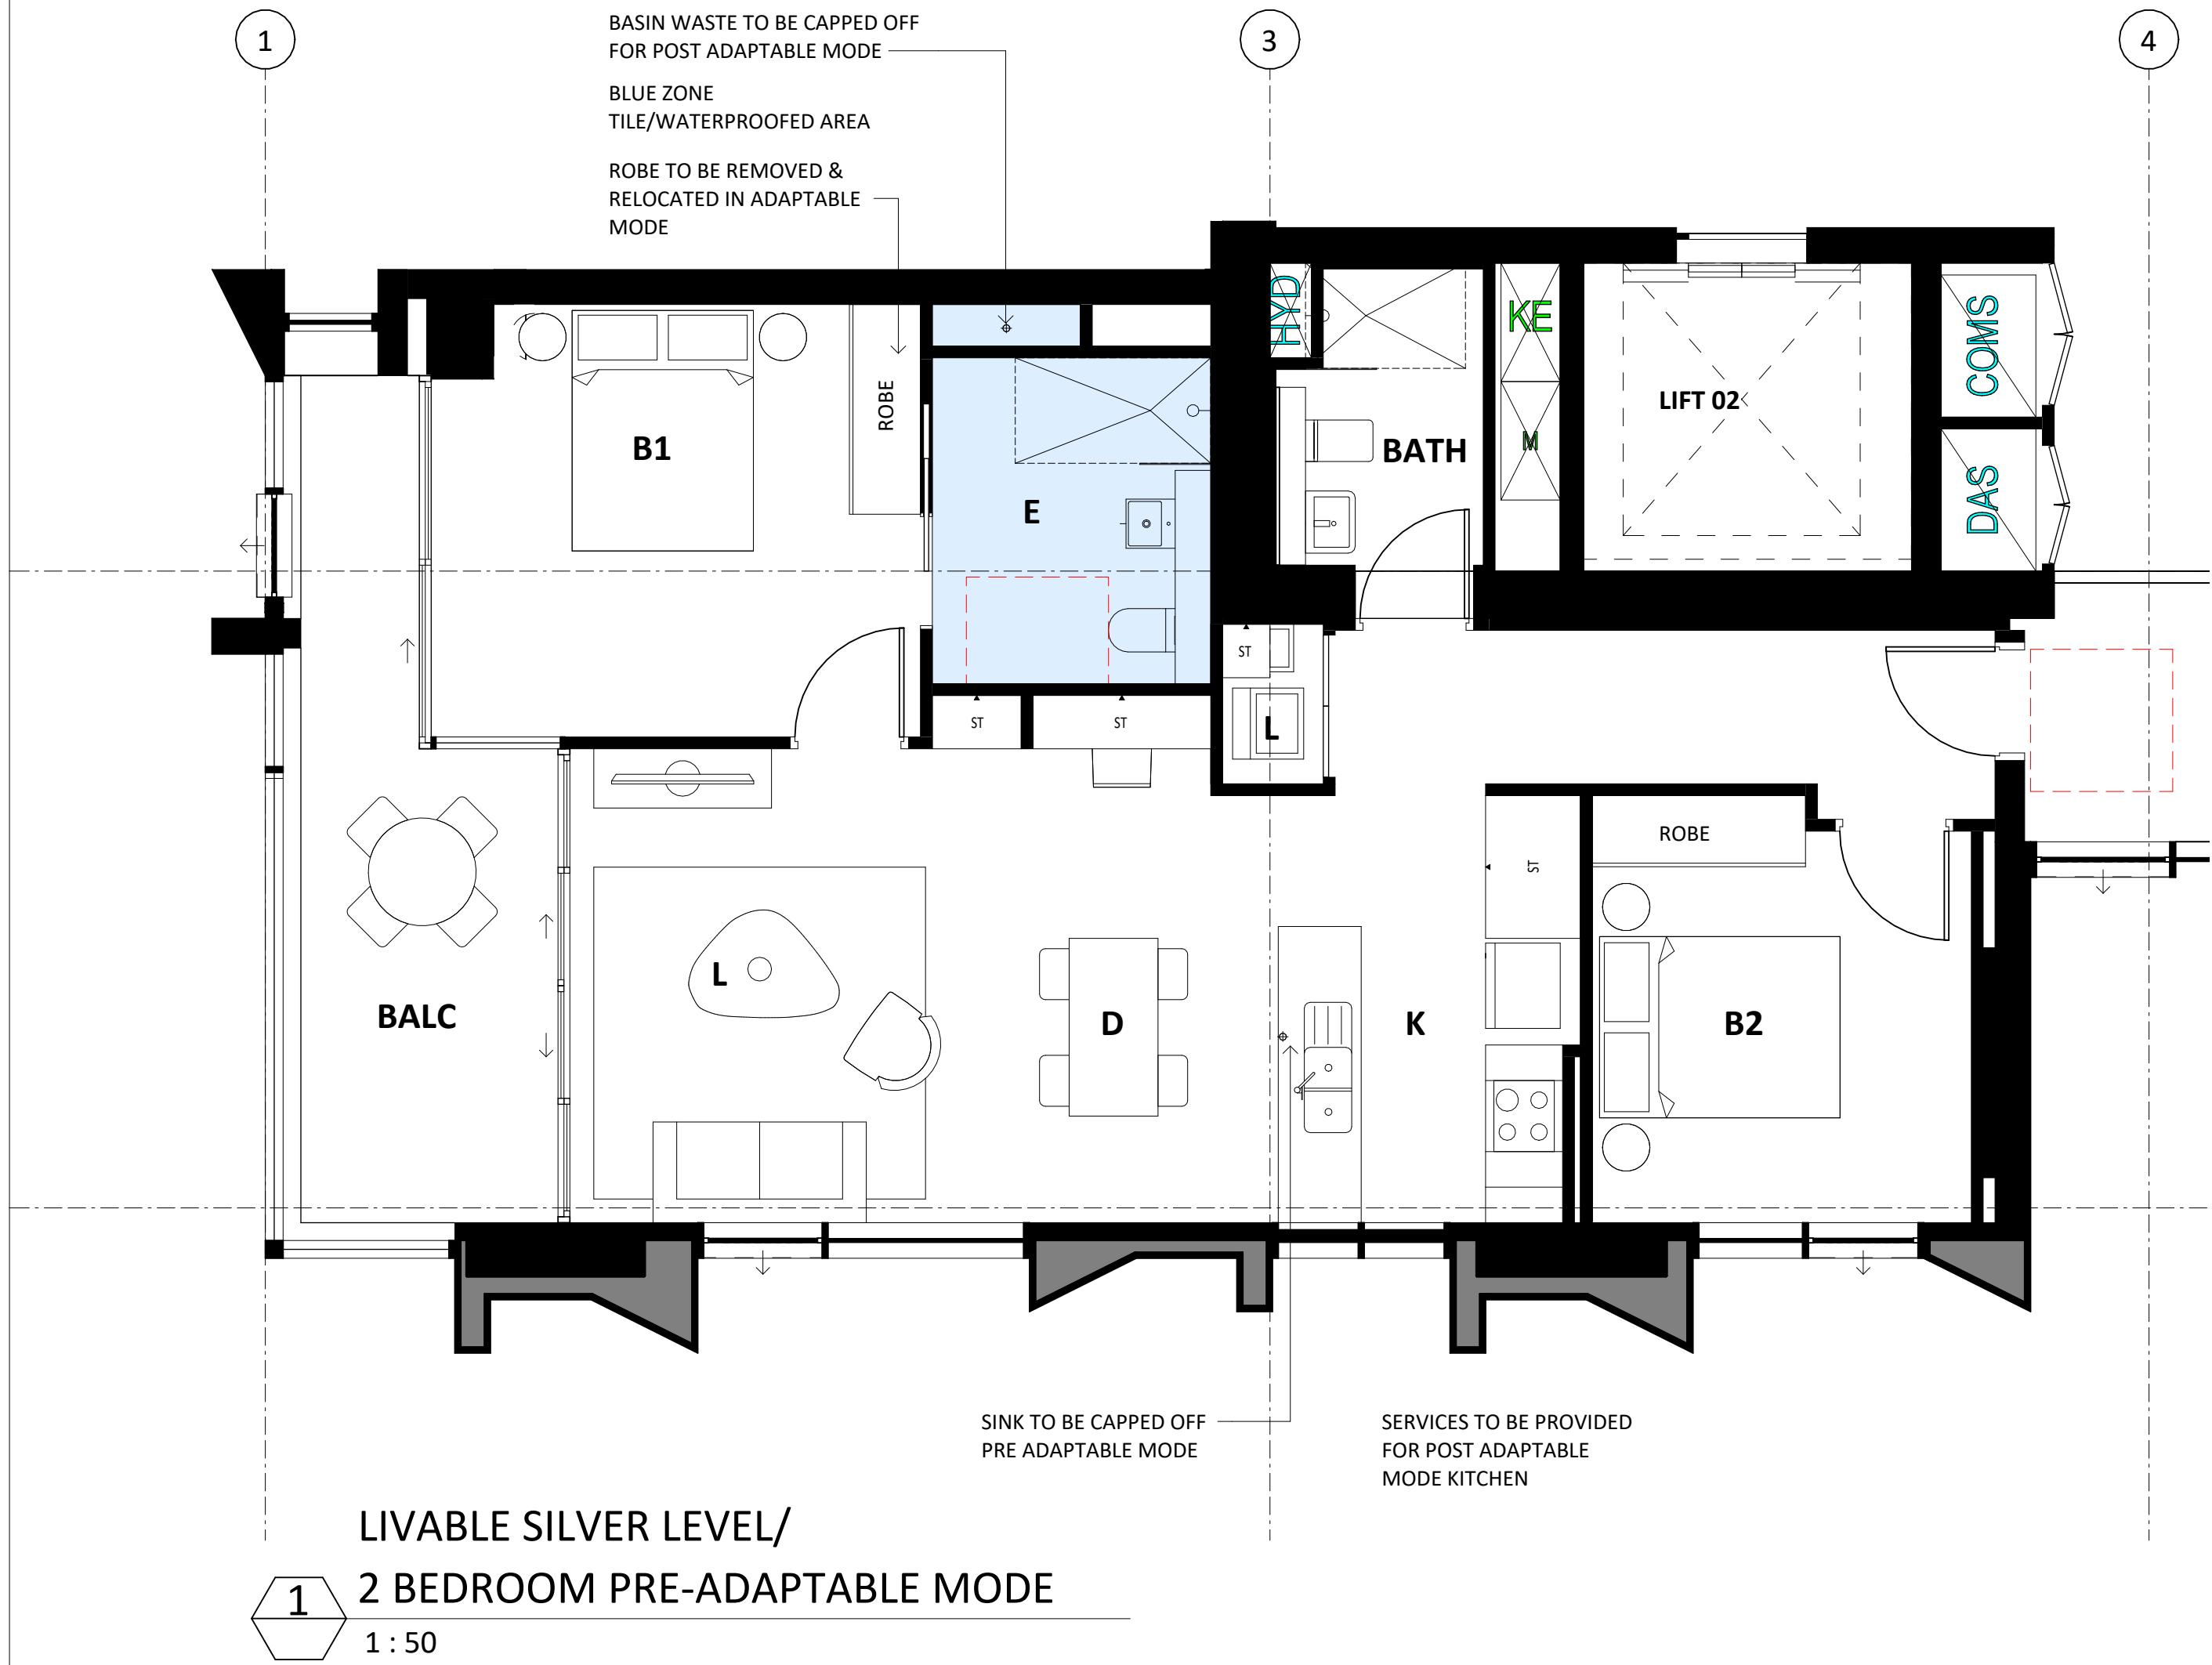

Key Plan:

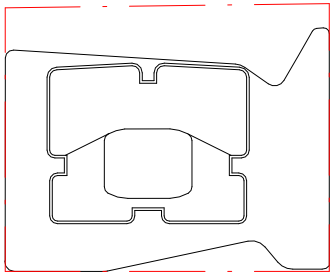

Drawing Disclaimer:
Do not scale from drawings.
Verify all dimensions on site before commencing work.
Copying or reproduction of this drawing is strictly prohibited without the consent of PTW Architects

Note
PTW takes no responsibility for external building elements. Anything connected with any design, materials selection, construction or installation of any cladding, facade or external building element must be checked by and remains the responsibility of others, including suitably qualified experts as may be required.

A STATE SIGNIFICANT DEVELOPMENT APPLICATION ISSUE

Rev Amendment

PTW 21.04.2022

By Chk*
Reg. Arch

Consultants
Design Confidence
E-Lab
FCAD
Gardner Group
Webber Design
ADP Consulting
Think Planners
Positive Traffic
Windtech

Client

GURNER™
GROUP

GQ Hassall Street Pty Ltd
3 Goldman Lane, Double Bay, NSW 2028

Architect

PTW Architects
Level 11, 88 Phillip Street
Sydney NSW 2000 Australia
T +61 2 9232 5877
ptw.com.au

Peddie Thorp & Walker P/L
ABN 23 000 454 624
trading as PTW Architects

NSW Nominated Architects
S Parsons Architect No. 6098
D Jones Architect No. 4778

PTW

0 1 2 5 8m
@ A1 1:50

Project PA030501
12 Hassall St
12 Hassall St, Parramatta

Status
DEVELOPMENT APPLICATION


Title
G-ADAPTABLE APARTMENTS
ADAPTABLE 2B APARTMENT
PLANS

Drawing Number


DA-80-1200

Revision


A

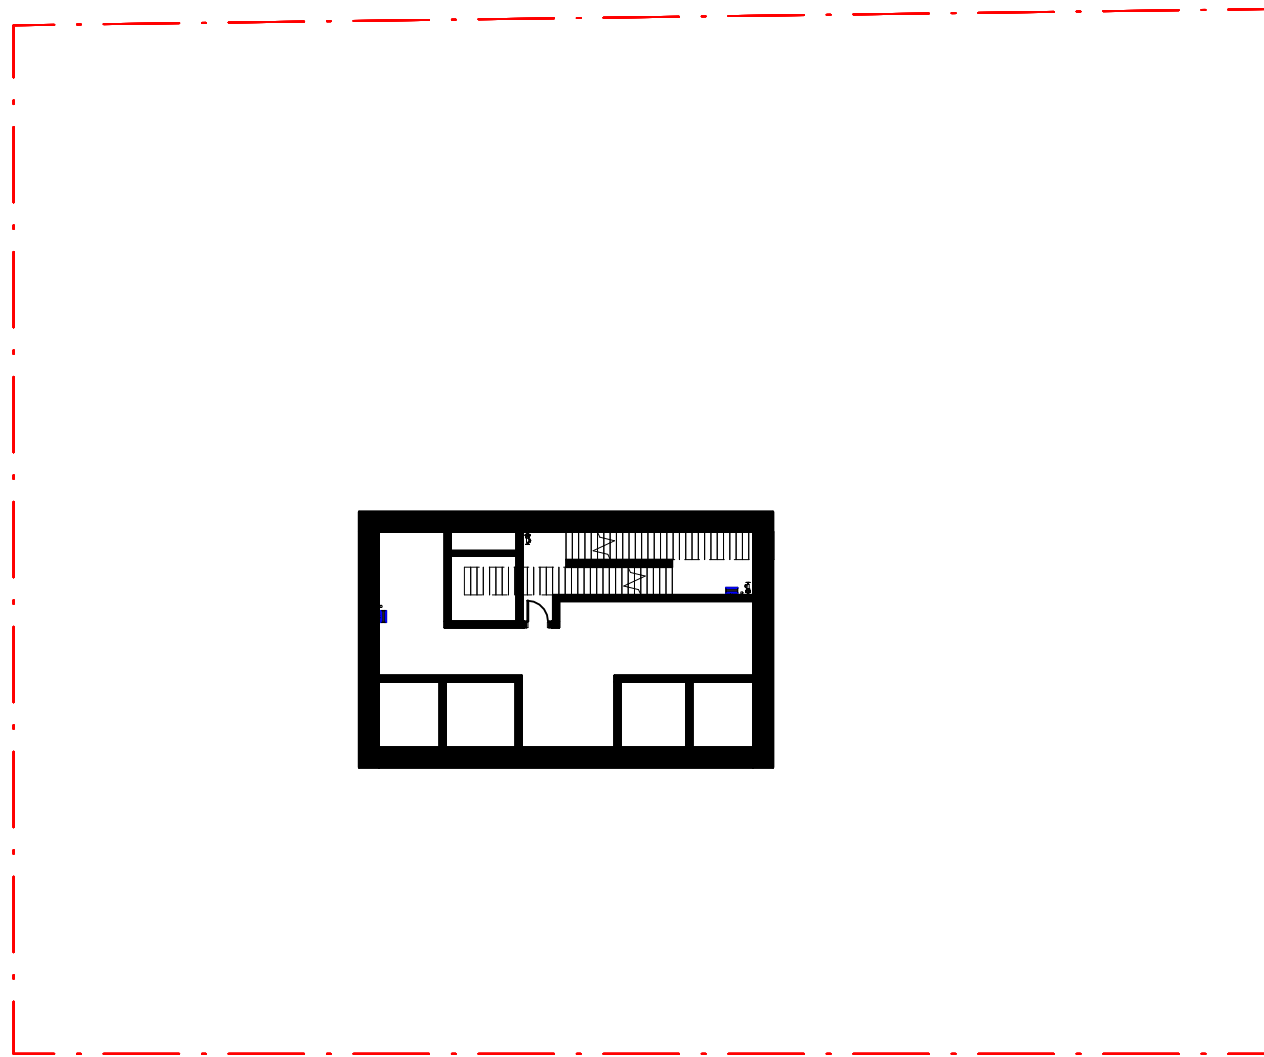


B6

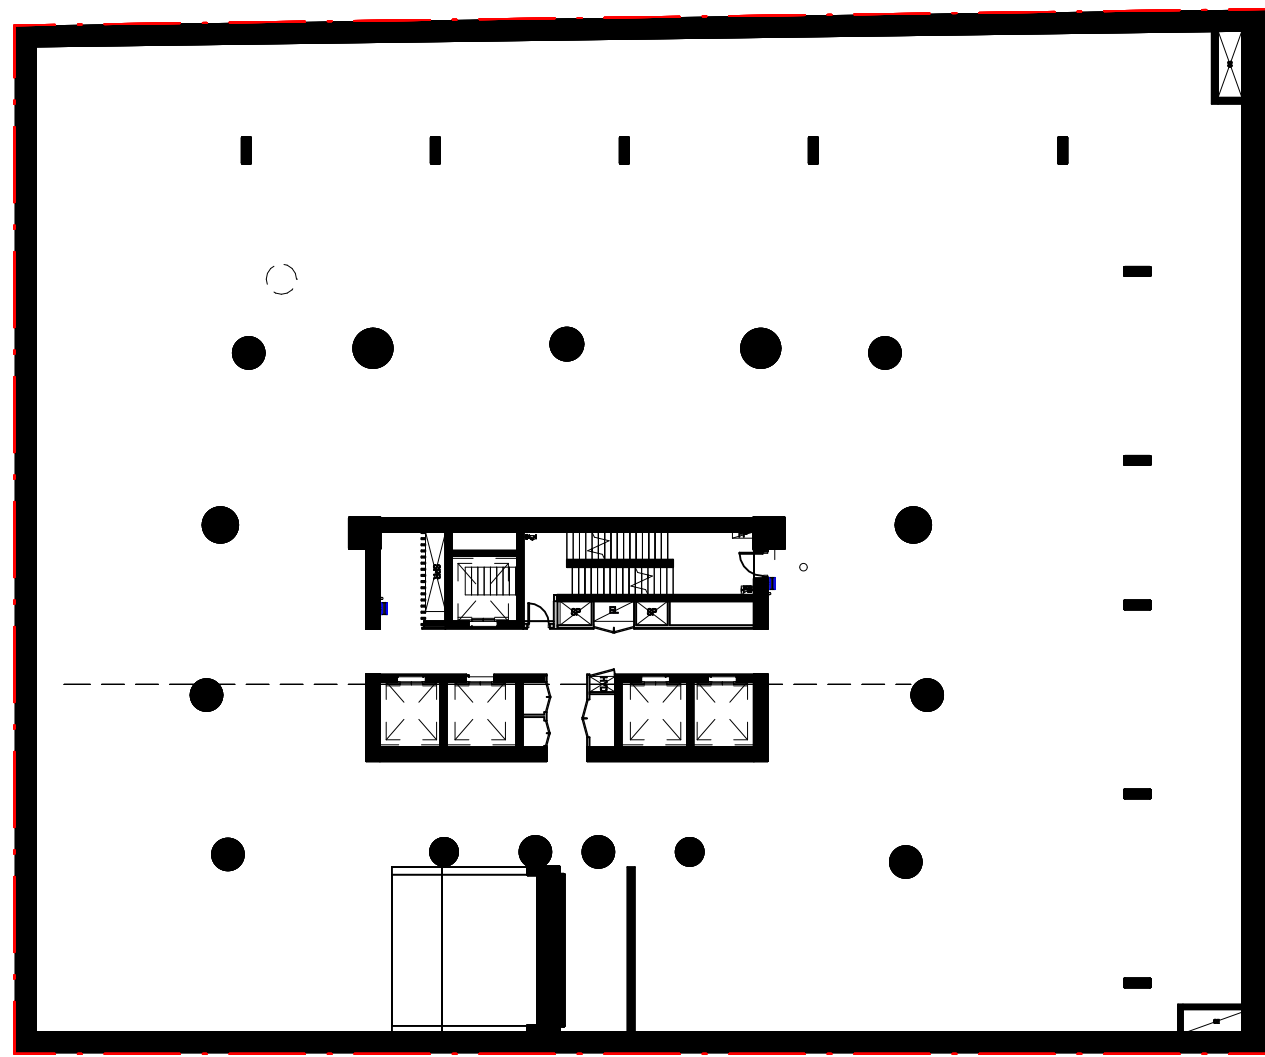


B5

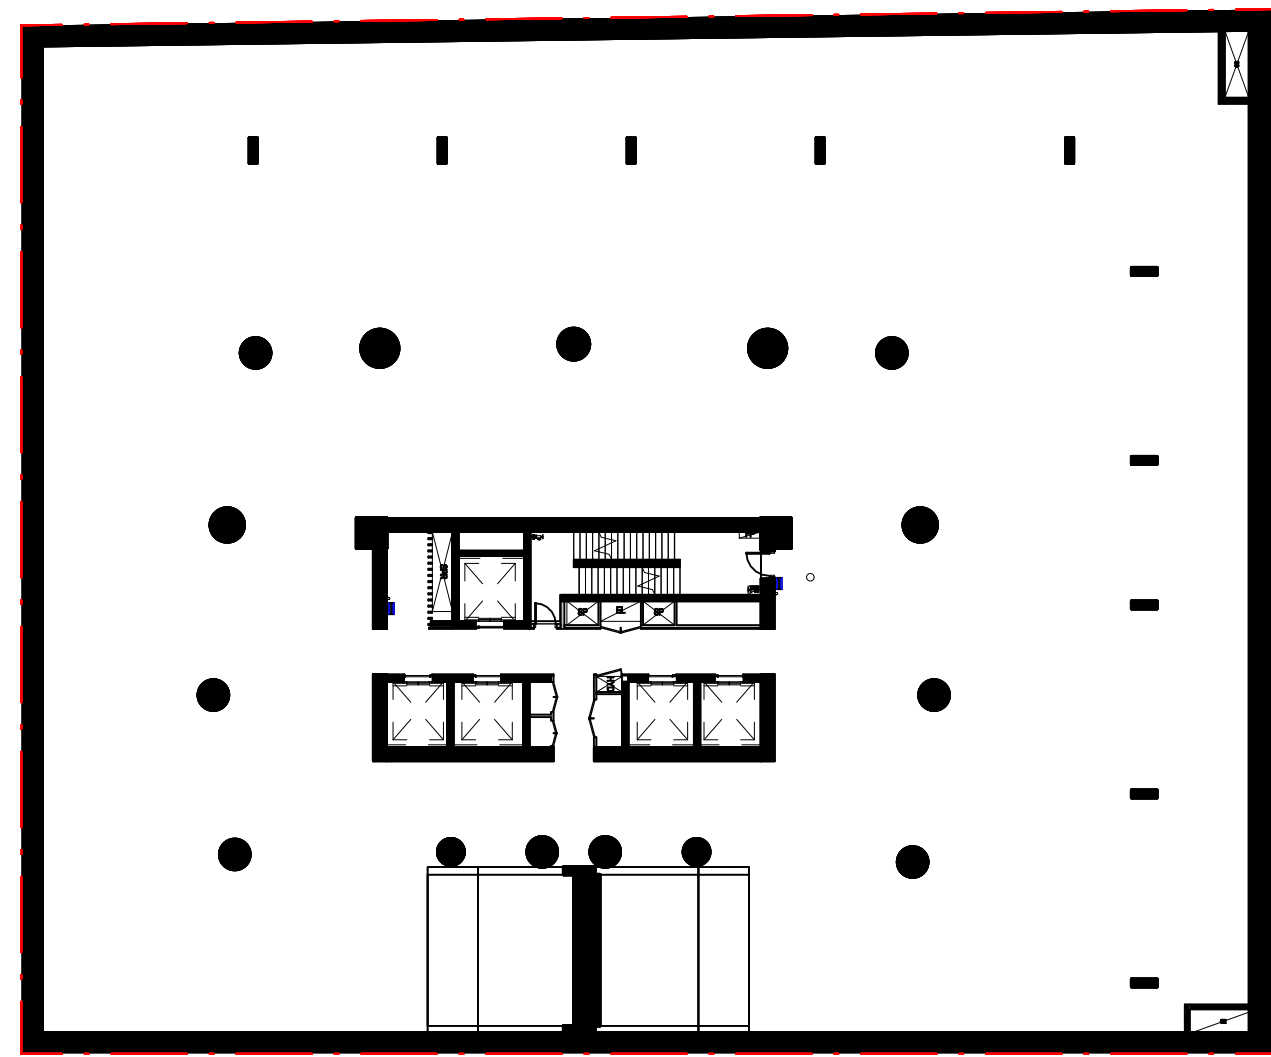


B4

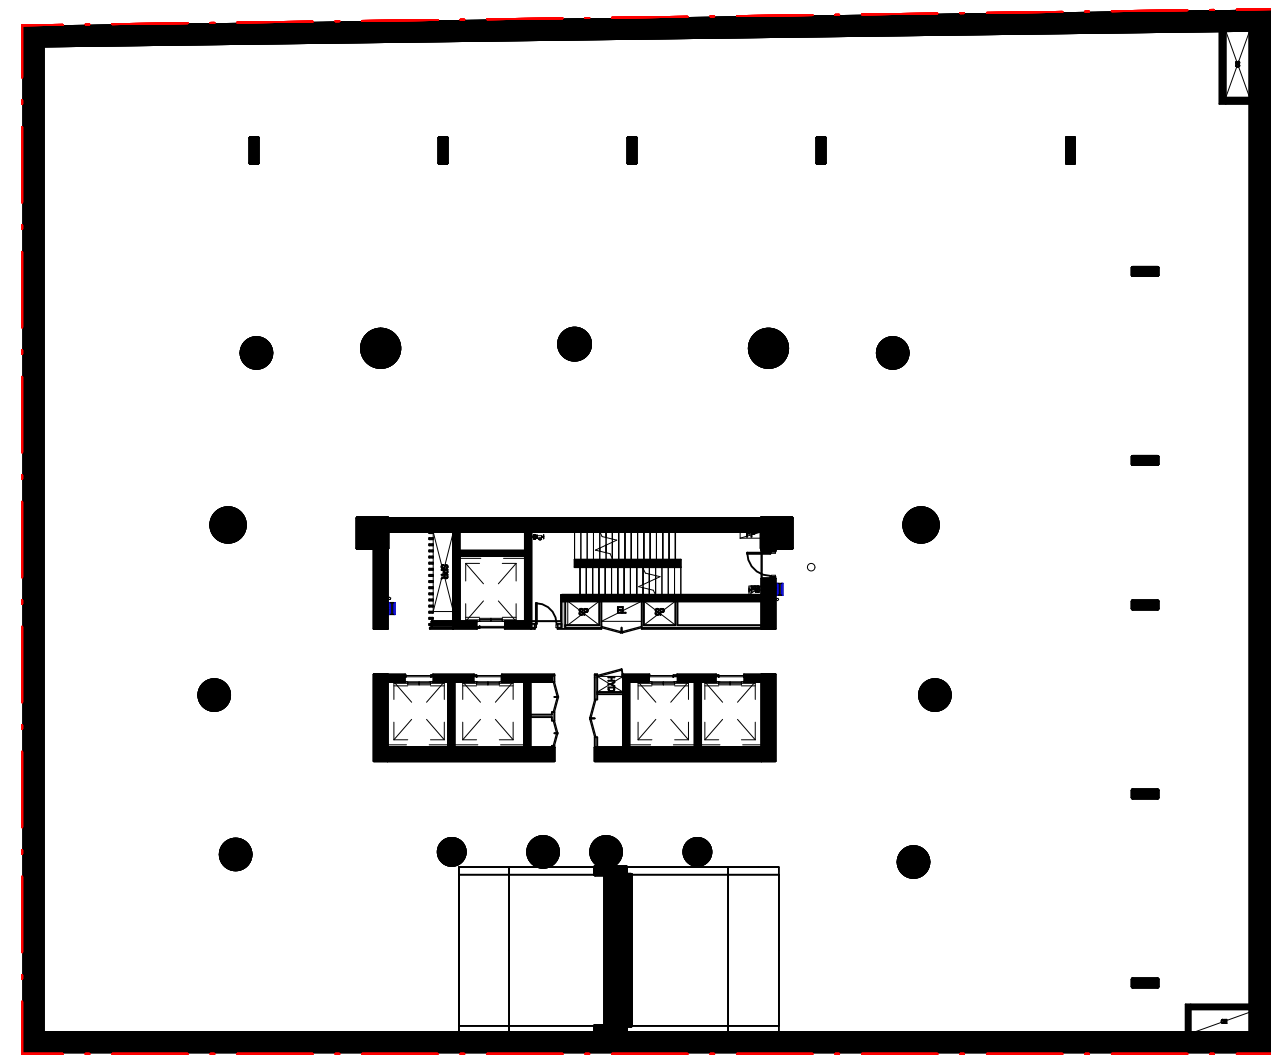


B3

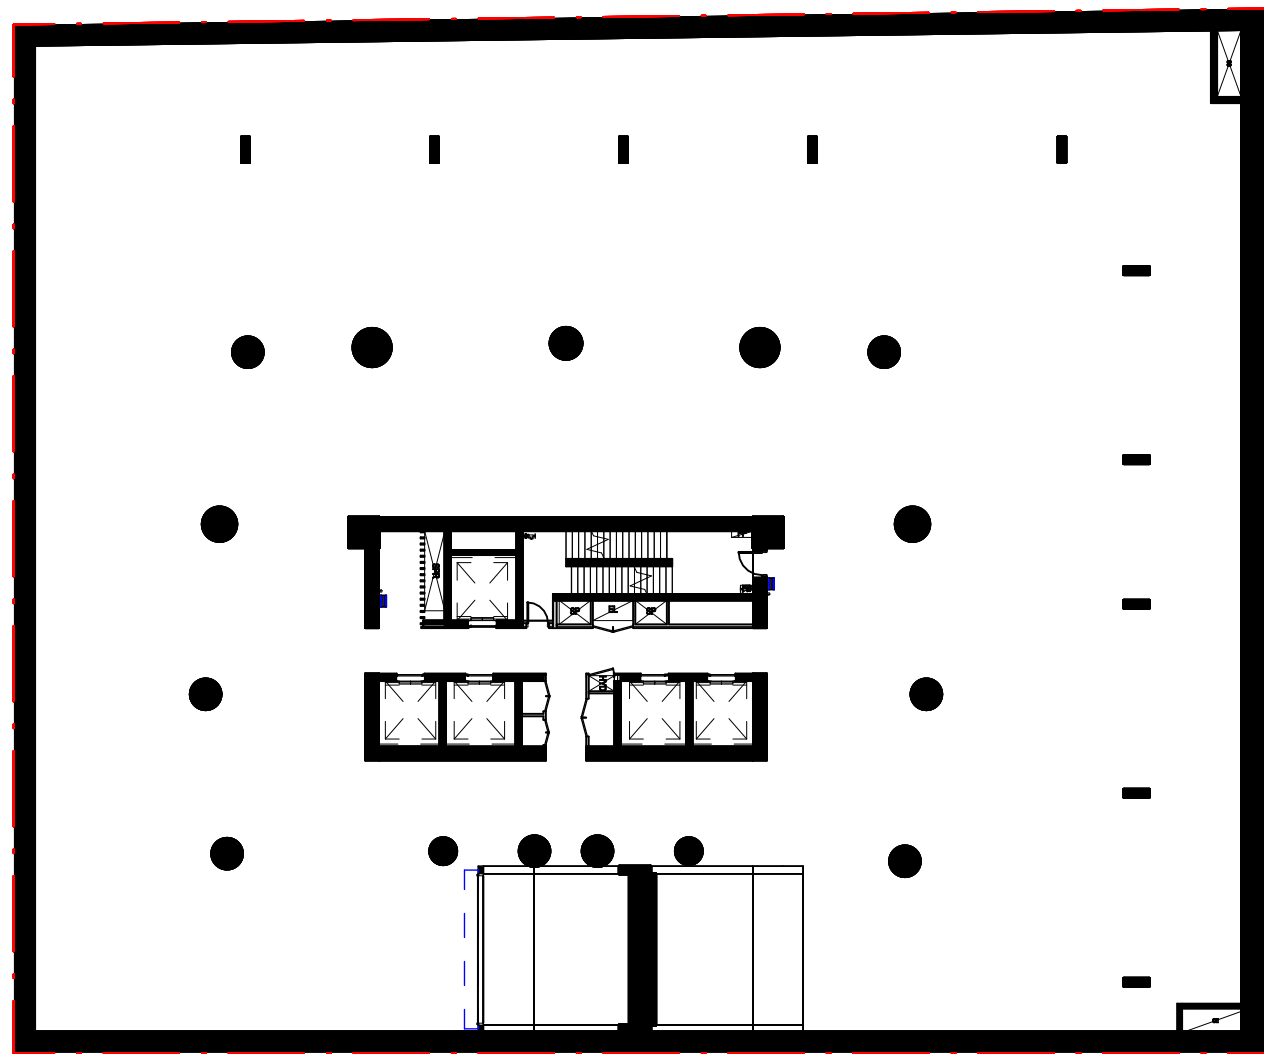


B2

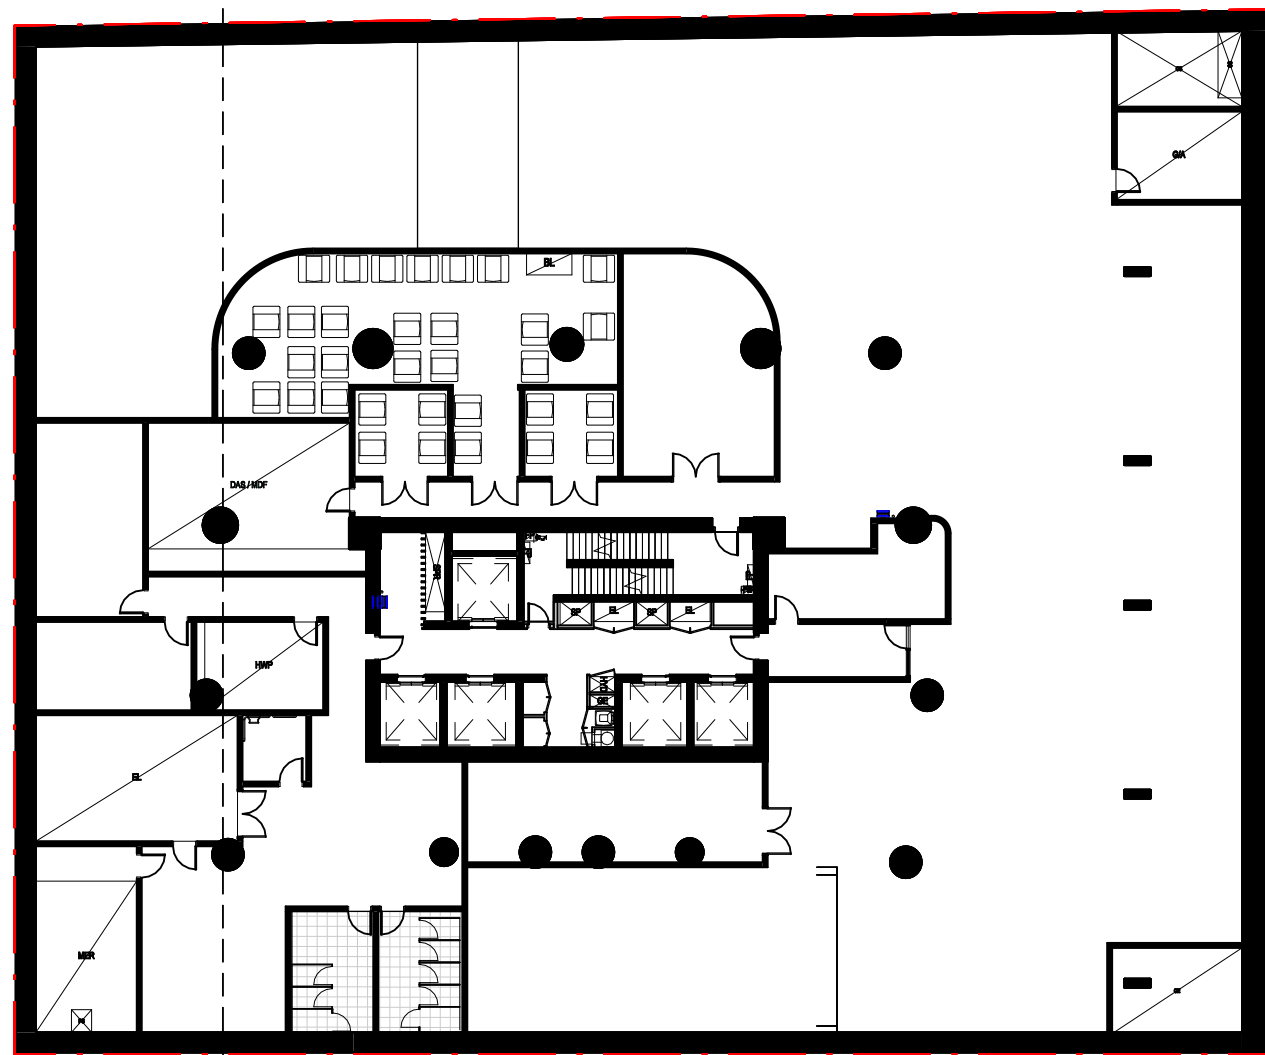


B1

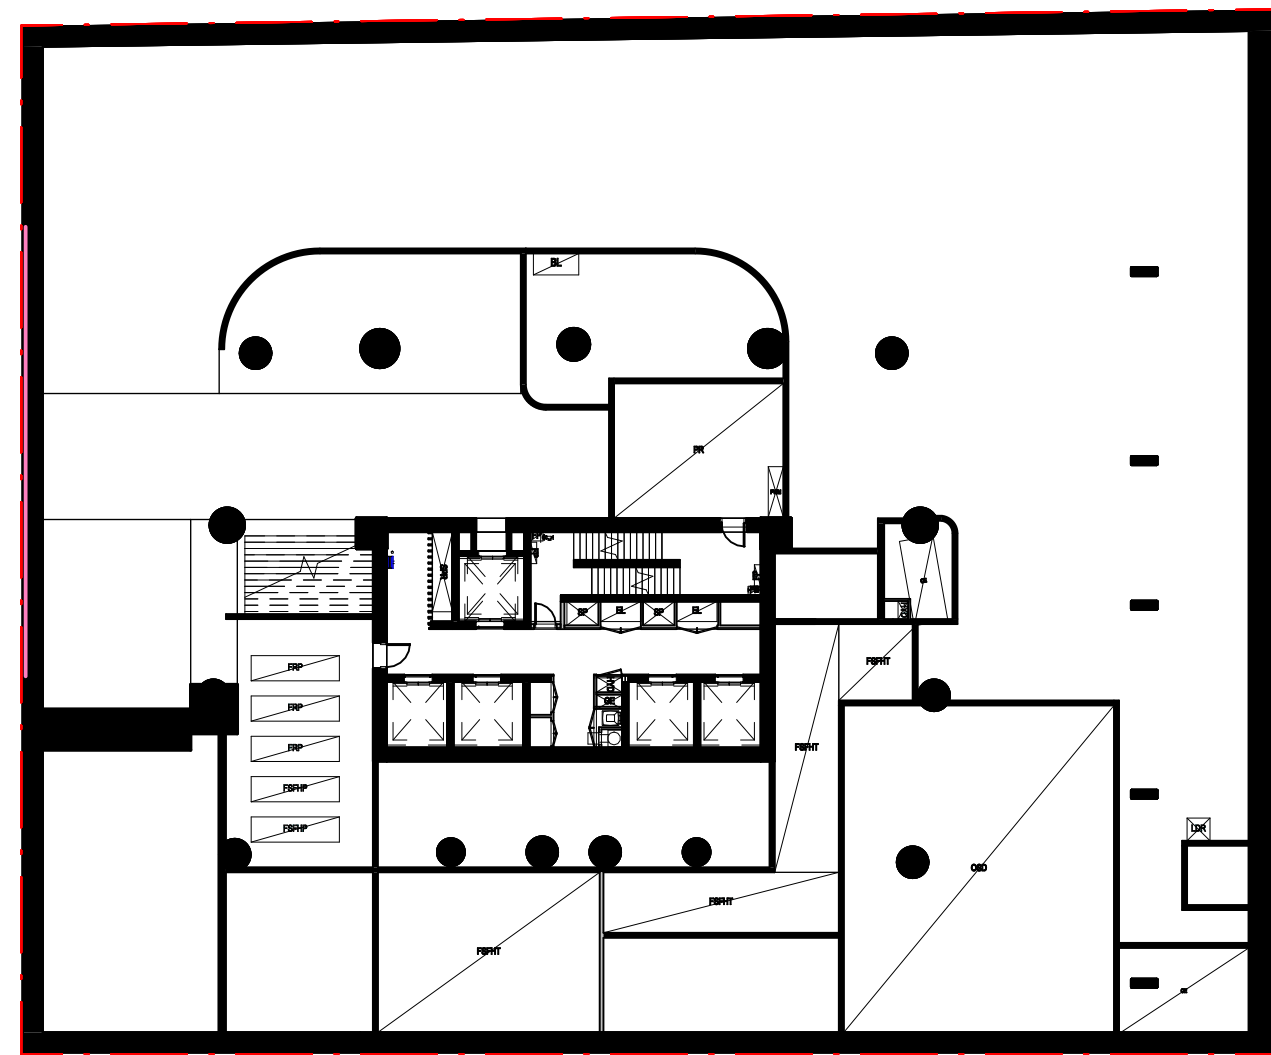


B1M

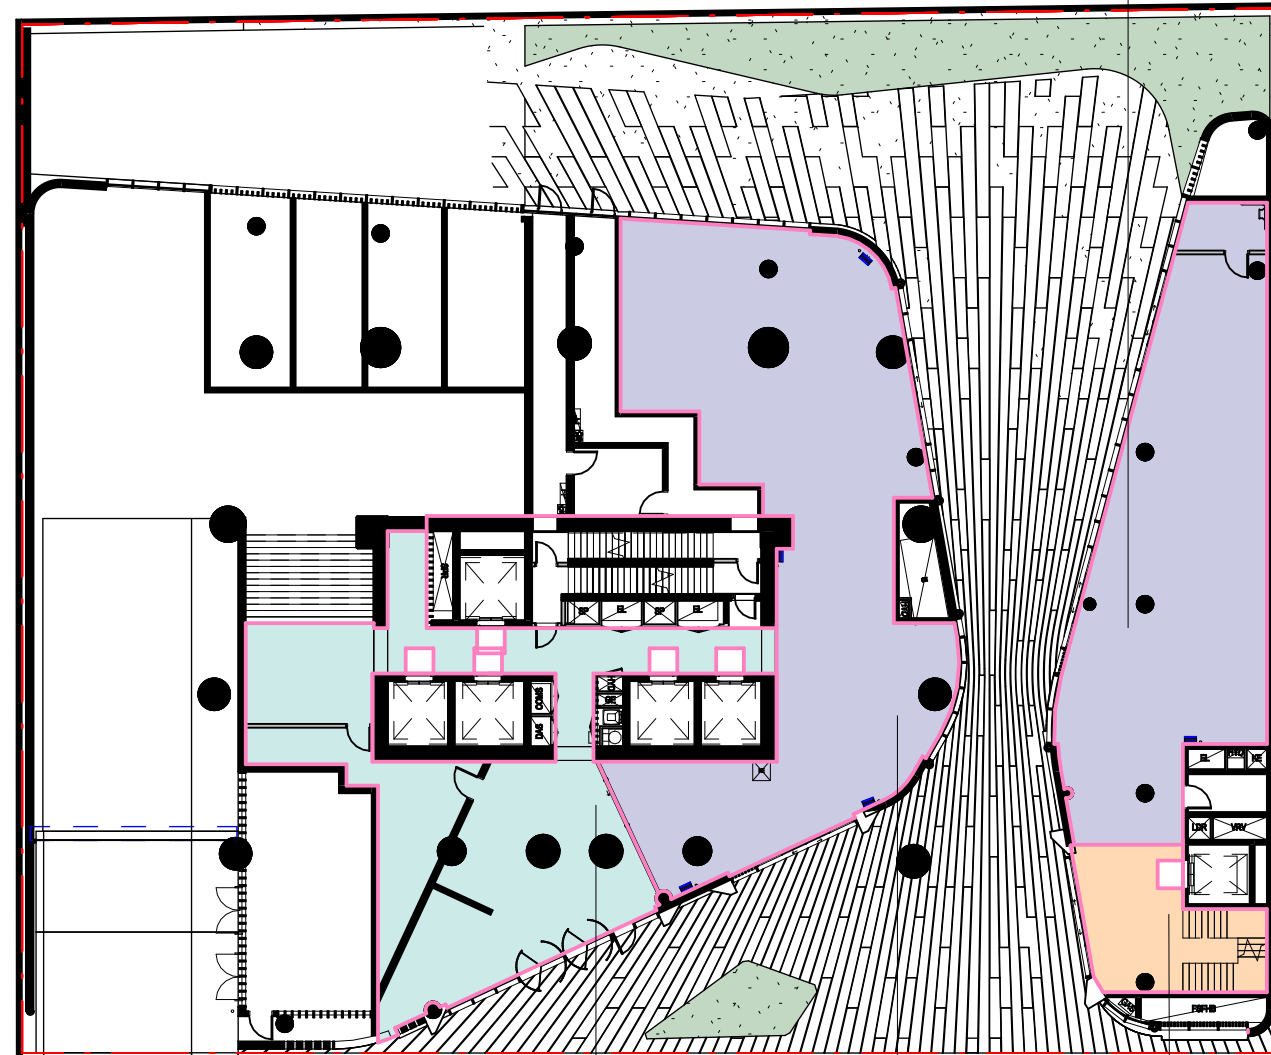


GROUND FLOOR RESIDENTIAL LOBBY NON-RESIDENTIAL RETAIL COMMERCIAL LOBBY

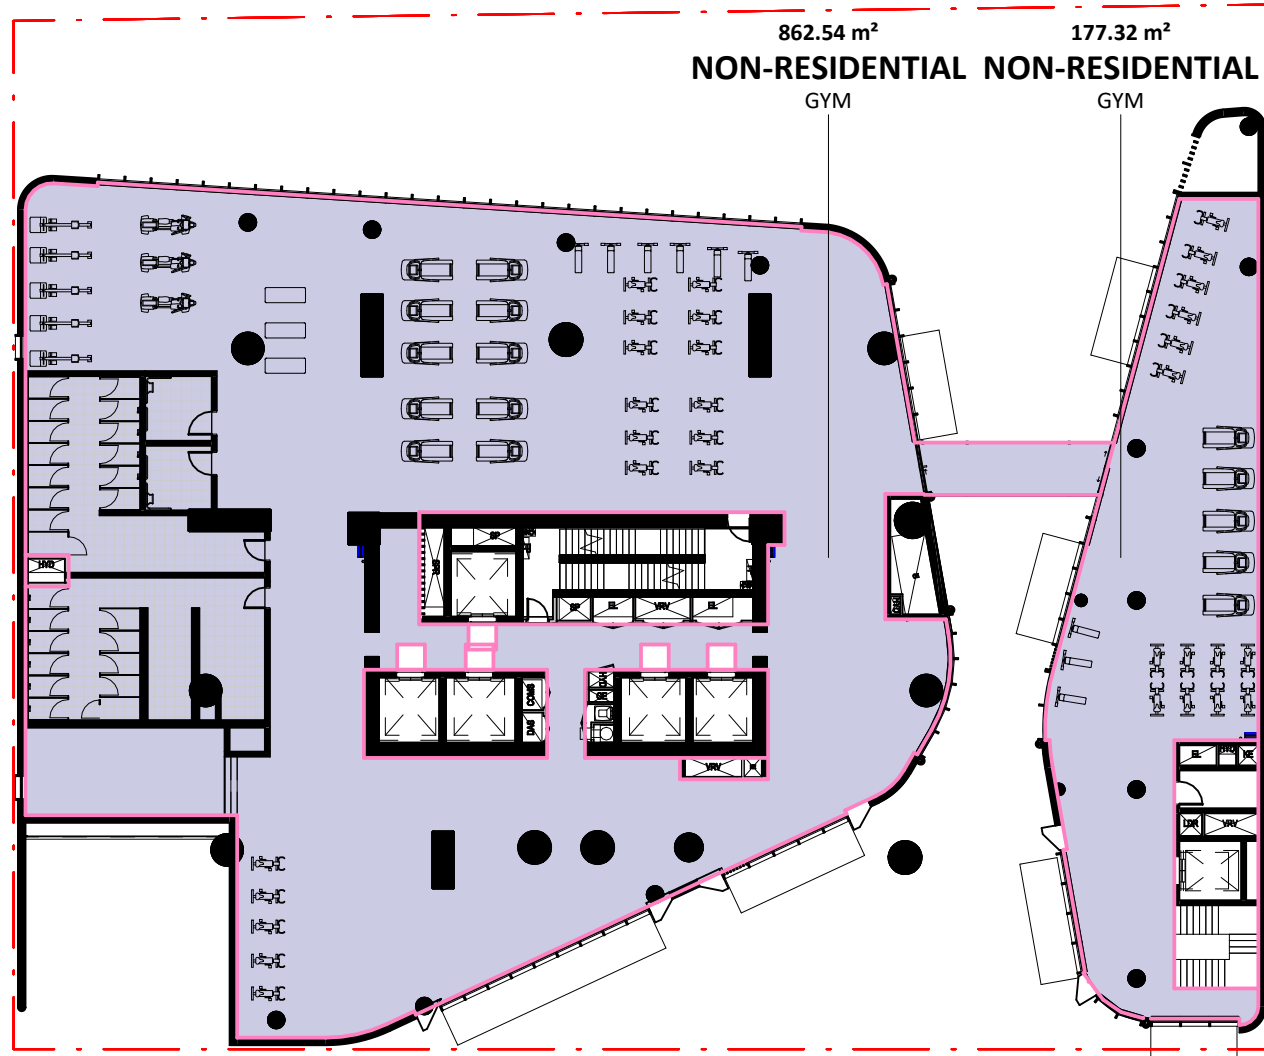


L01

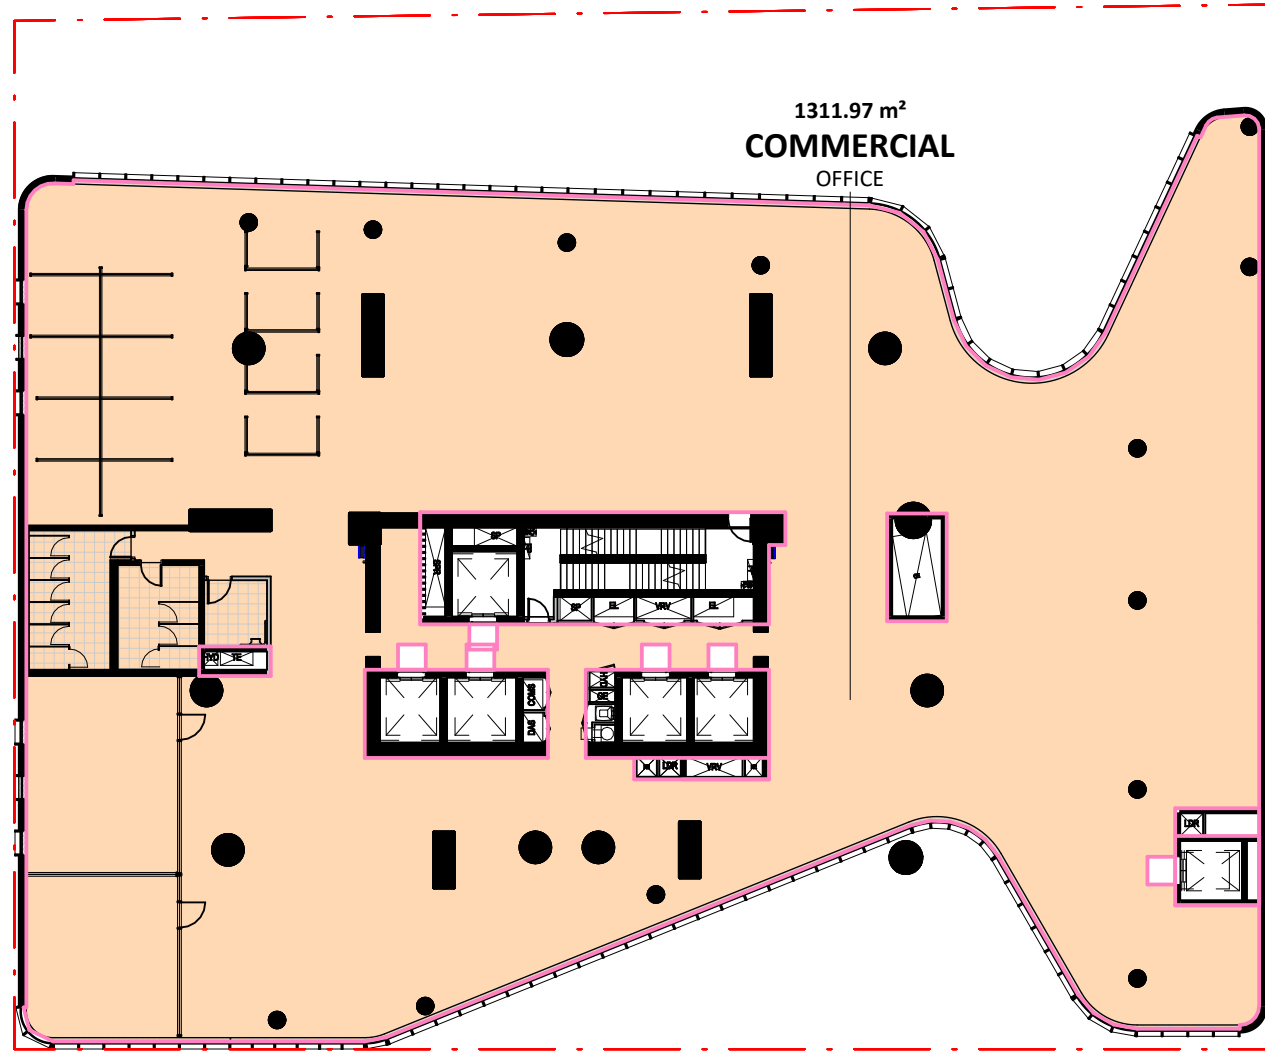

L02

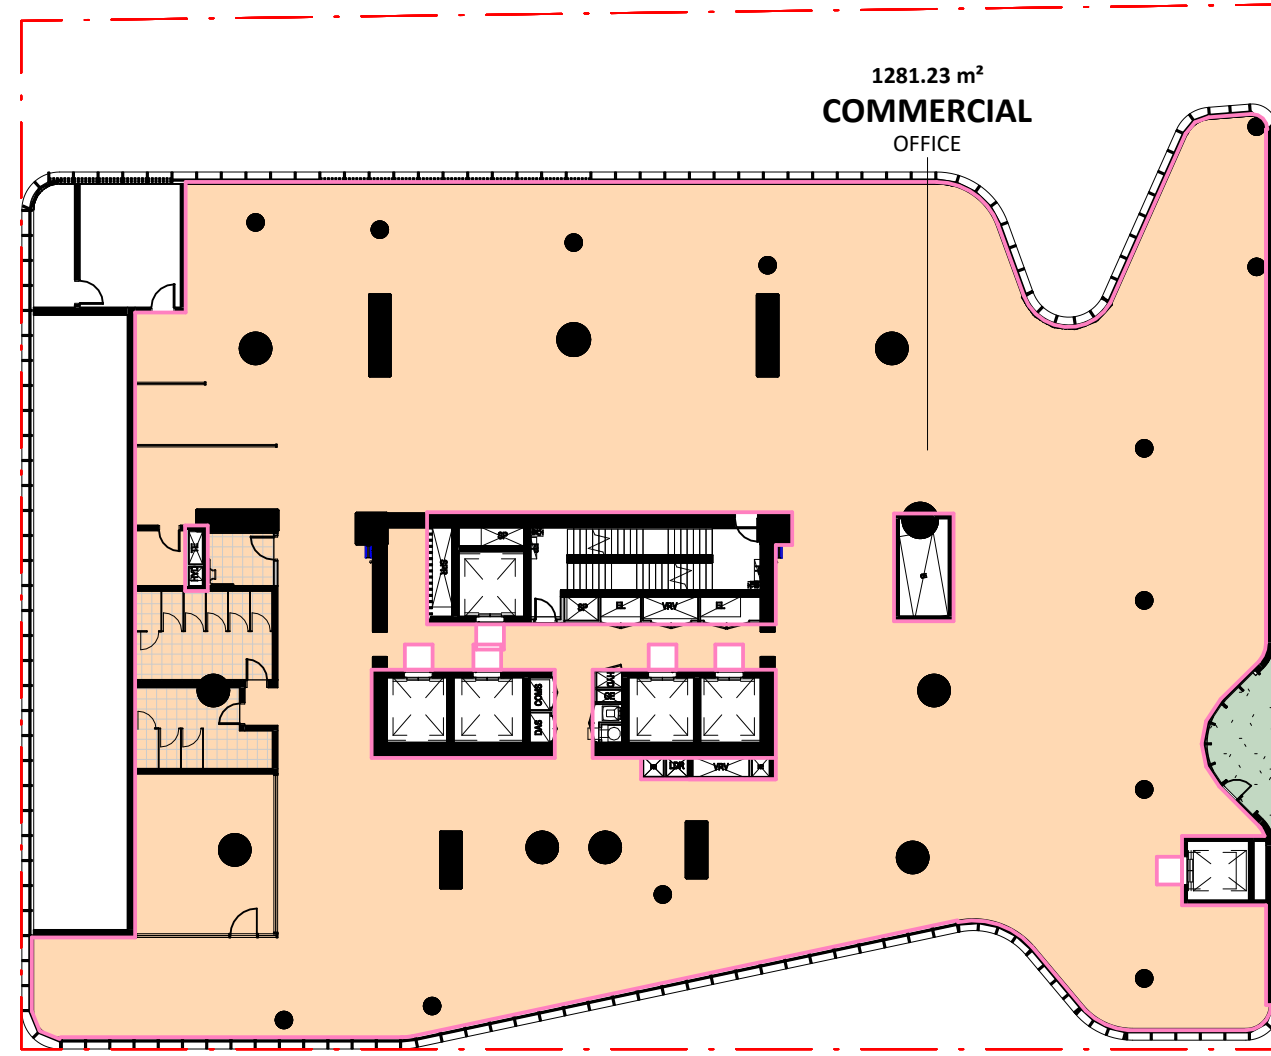

L03


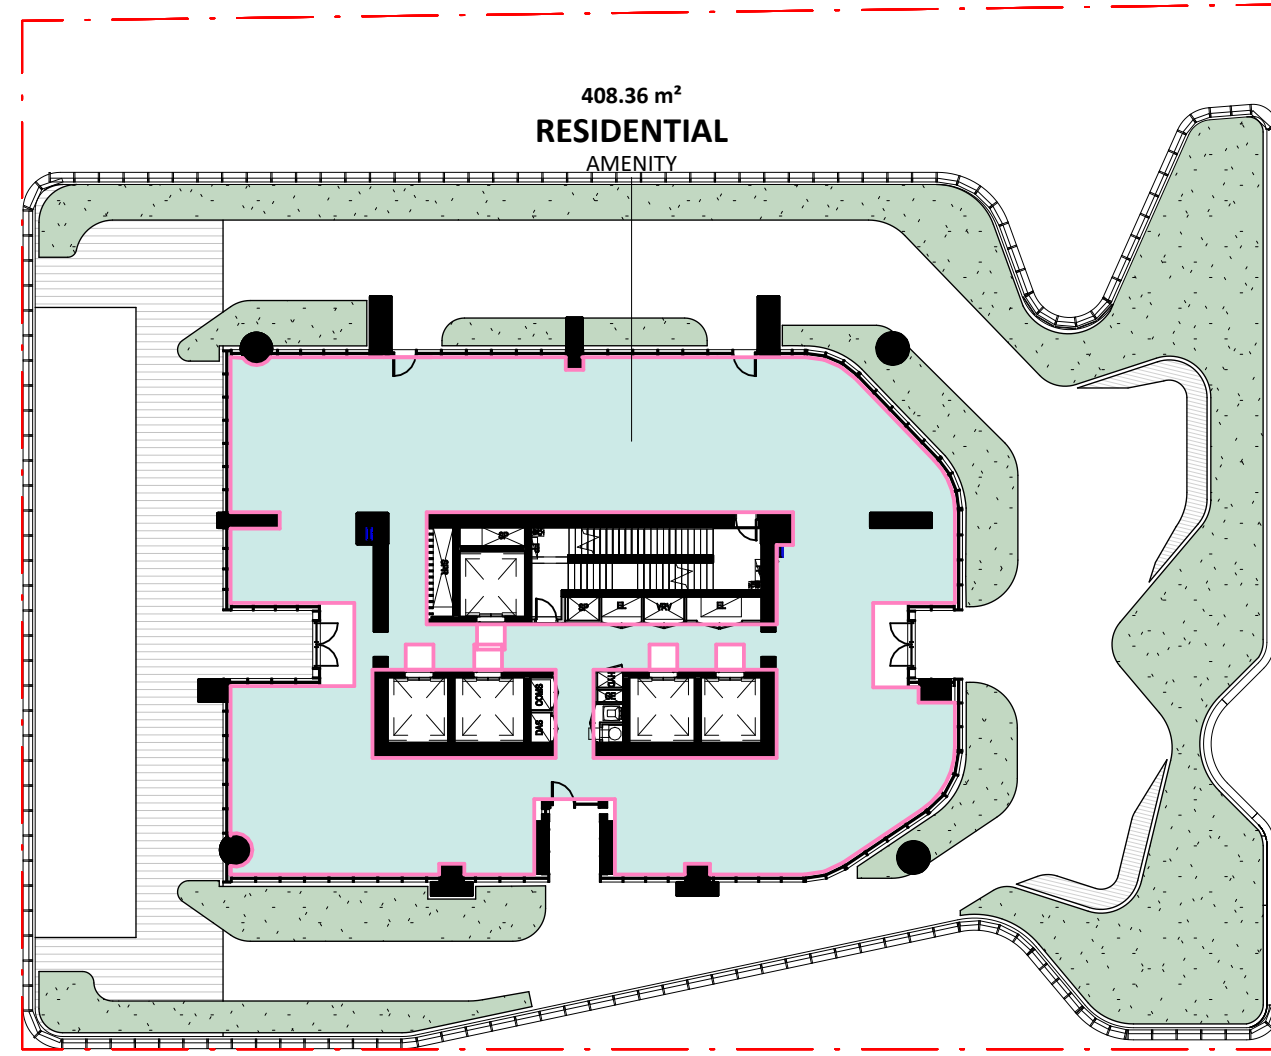


L04

RESIDENTIAL GFA
COMMERCIAL GFA
NON-RESIDENTIAL GFA

NOTE: THE AREAS SHOWN ARE SUBJECT TO A 5% VARIATION AS PER TYPICAL SALES CONTRACTS. FINAL MEASUREMENTS ARE TO BE OBTAINED FROM A REGISTERED SURVEYOR

Key Plan:

 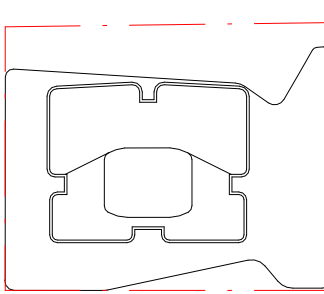

Drawing Disclaimer:
Do not scale from drawings.
Verify all dimensions on site before commencing work.
Copying or reproduction of this drawing is strictly prohibited without the consent of PTW Architects

Note
PTW takes no responsibility for external building elements. Anything connected with any design, materials selection, construction or installation of any cladding, facade or external building element must be checked by and remains the responsibility of others, including suitably qualified experts as may be required.

A STATE SIGNIFICANT DEVELOPMENT APPLICATION ISSUE

PTW 21.04.2022

Rev Amendment

By Chk* Reg. Arch Date

Consultants
Design Confidence
E-Lab
FCAD
Gardner Group
Webber Design
ADP Consulting
Think Planners
Positive Traffic
Windtech

Client

GURNER™ GROUP

GQ Hassall Street Pty Ltd
3 Goldman Lane, Double Bay, NSW 2028

Architect
PTW Architects
Level 11, 88 Phillip Street
Sydney NSW 2000 Australia
T +61 2 9232 5877
ptw.com.au

Peddie Thorp & Walker P/L
ABN 23 000 454 624
trading as PTW Architects

NSW Nominated Architects
S Parsons Architect No. 6098
D Jones Architect No. 4778

PTW

@ A1 As indicated


Project PA030501
12 Hassall St
12 Hassall St, Parramatta

Status
DEVELOPMENT APPLICATION


Title
N-GROSS FLOOR AREA PLANS
GFA DIAGRAMS (SHEET 1)

Drawing Number
DA-91-1000


Revision
A

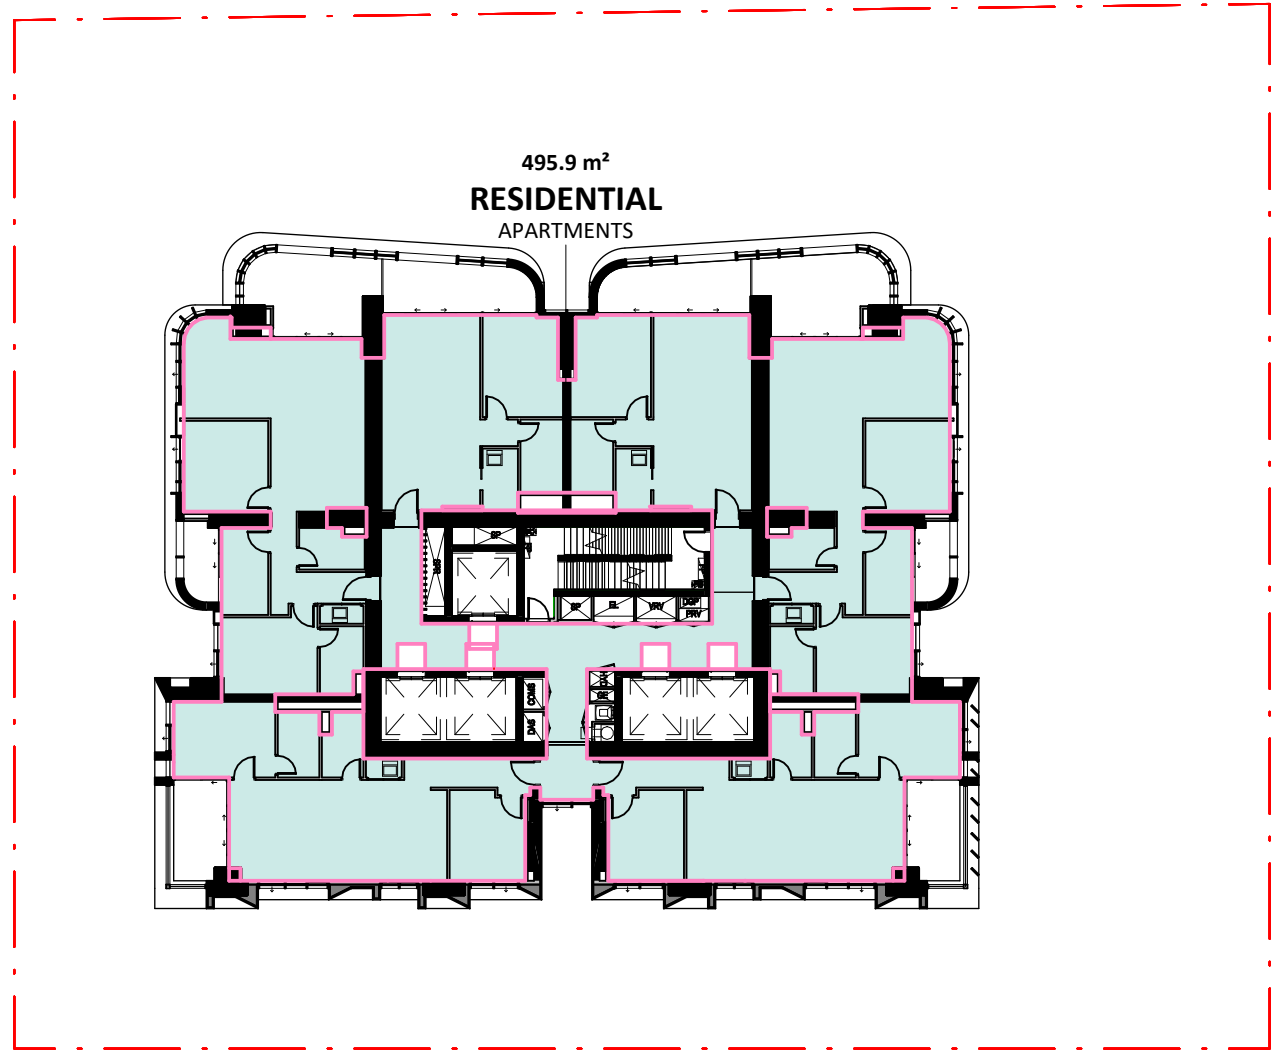


L05

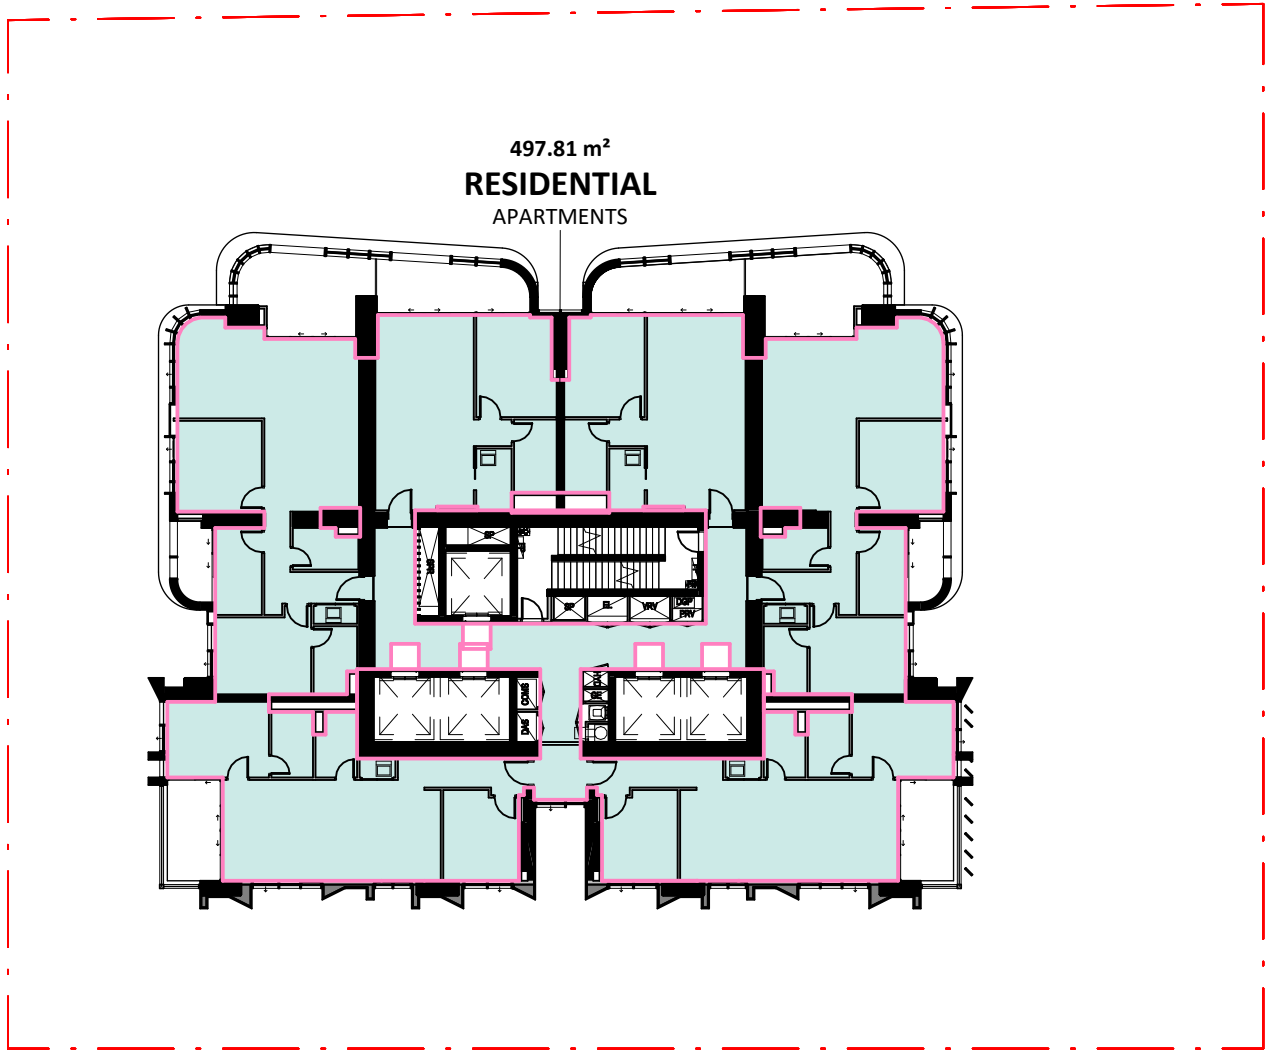


L06

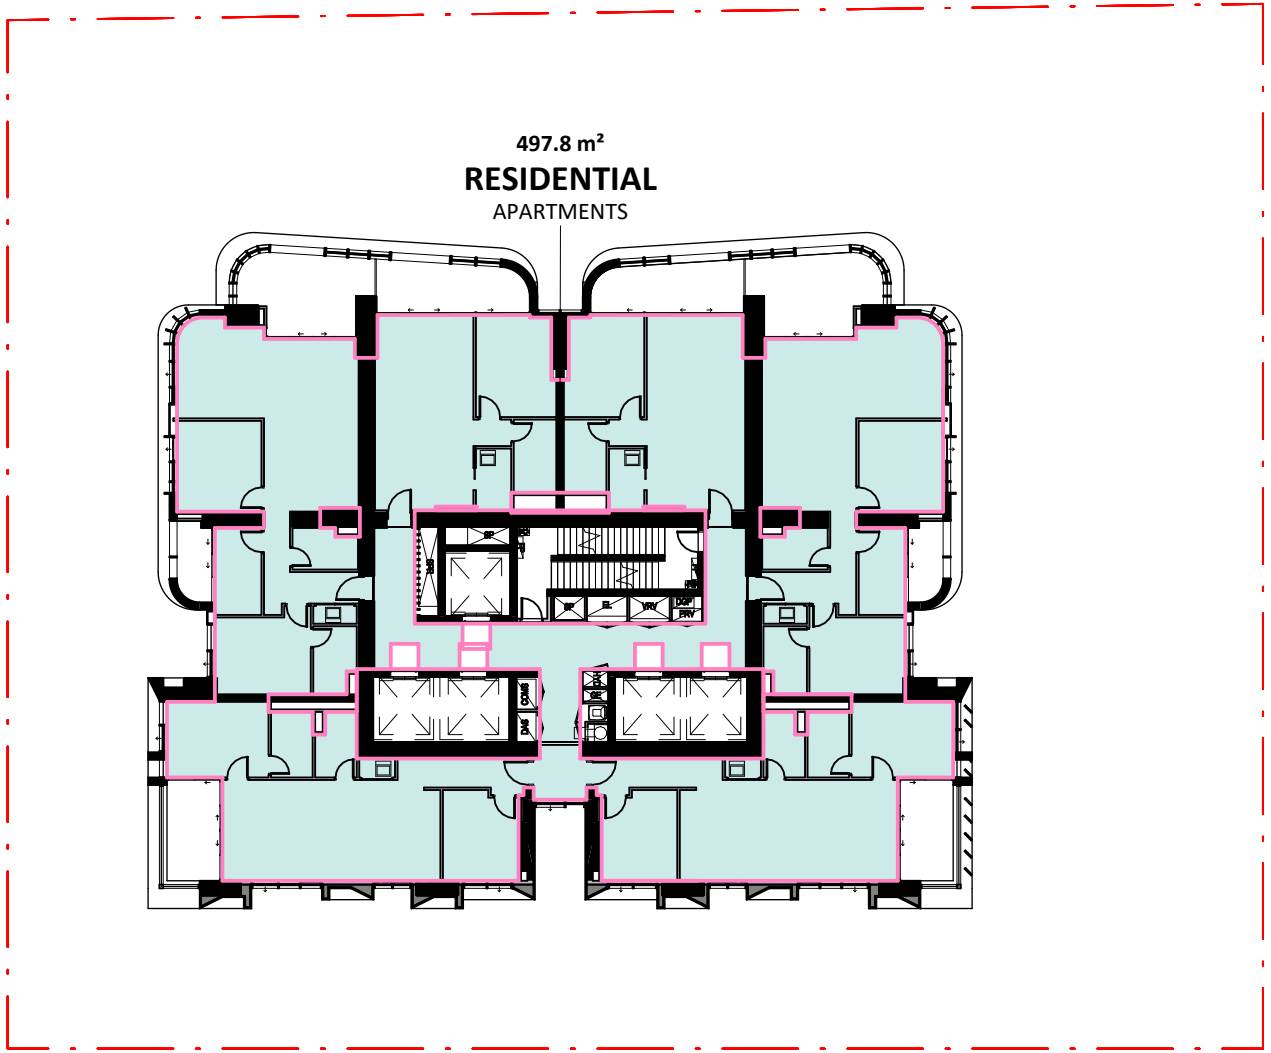


L07

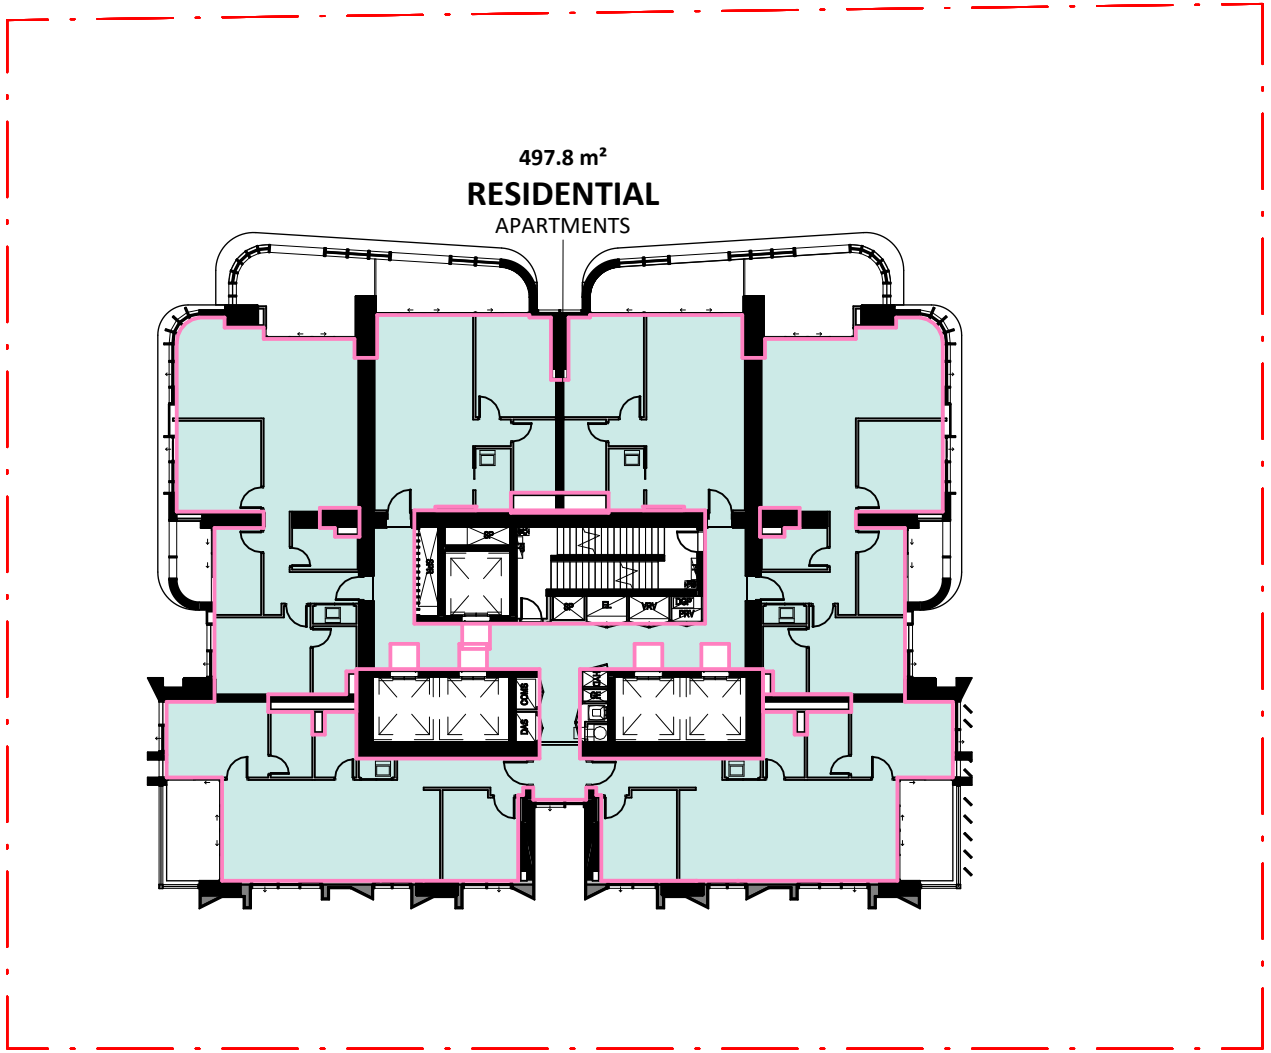


L08

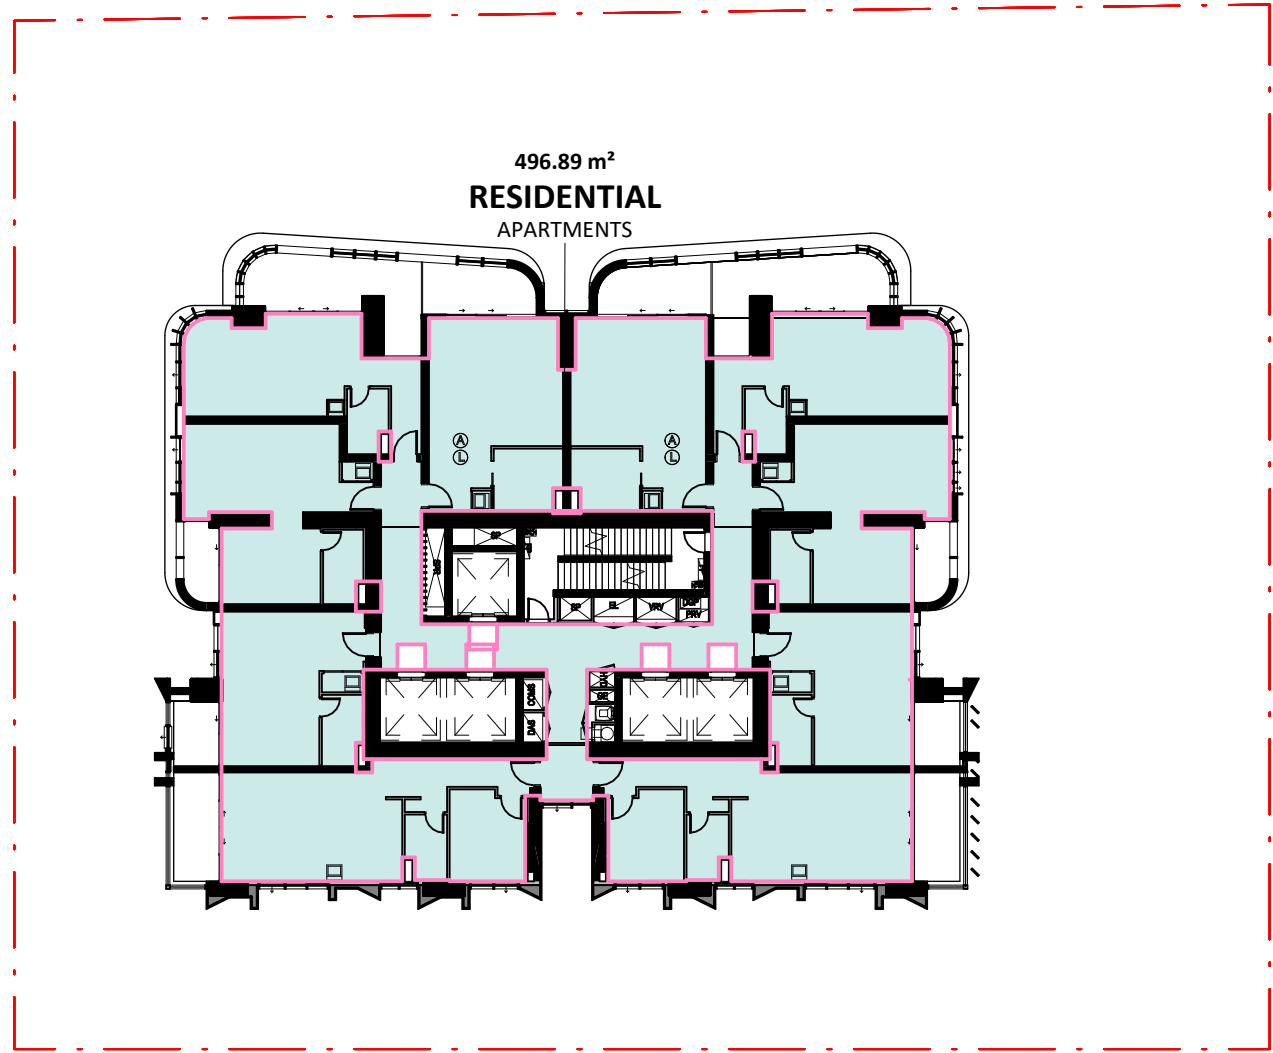


L09

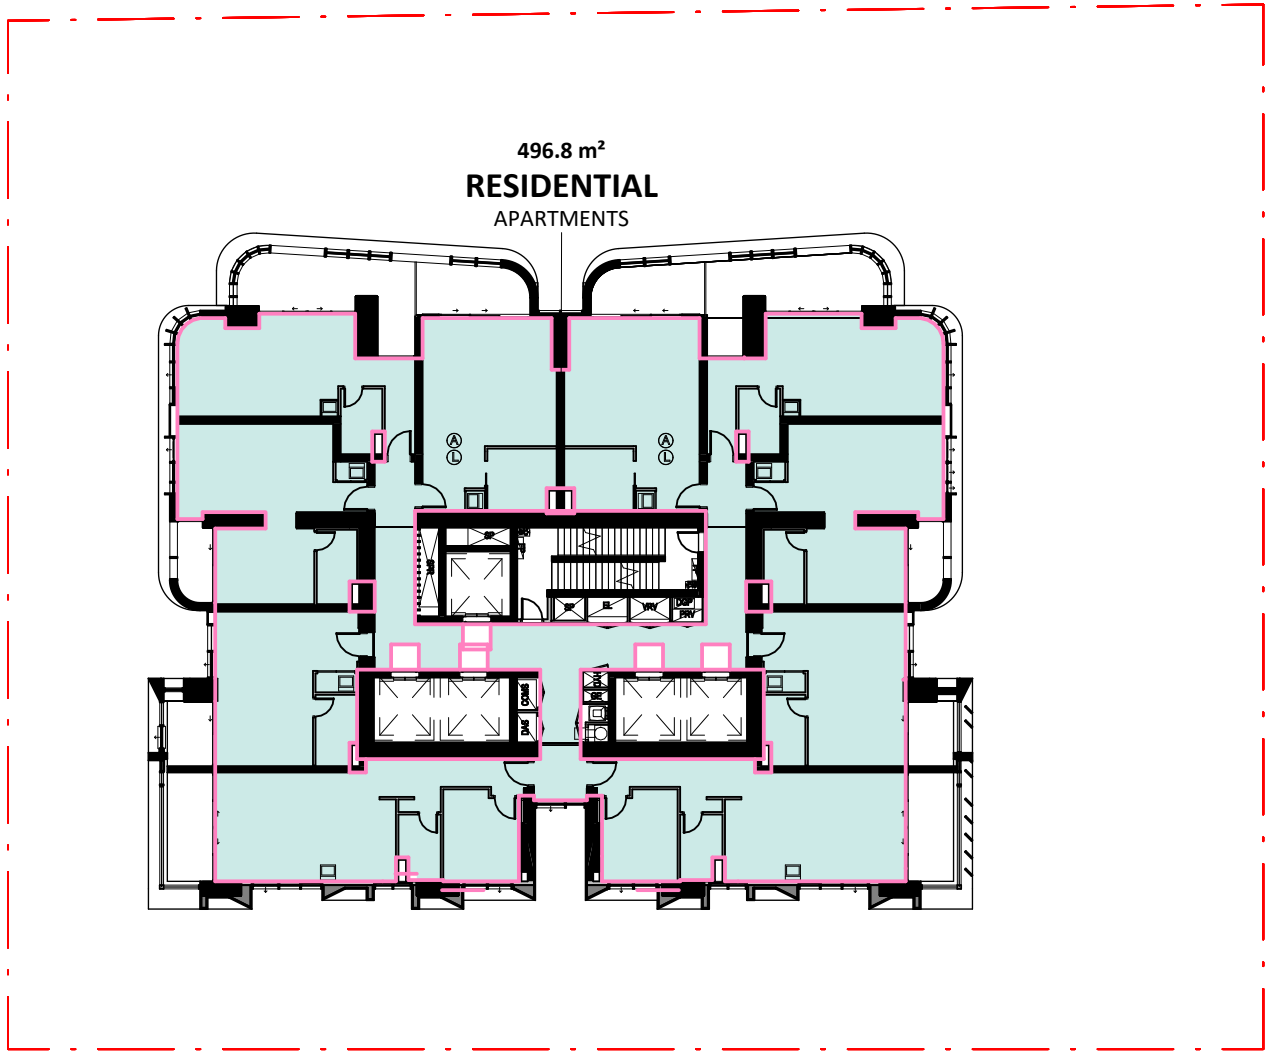


L10

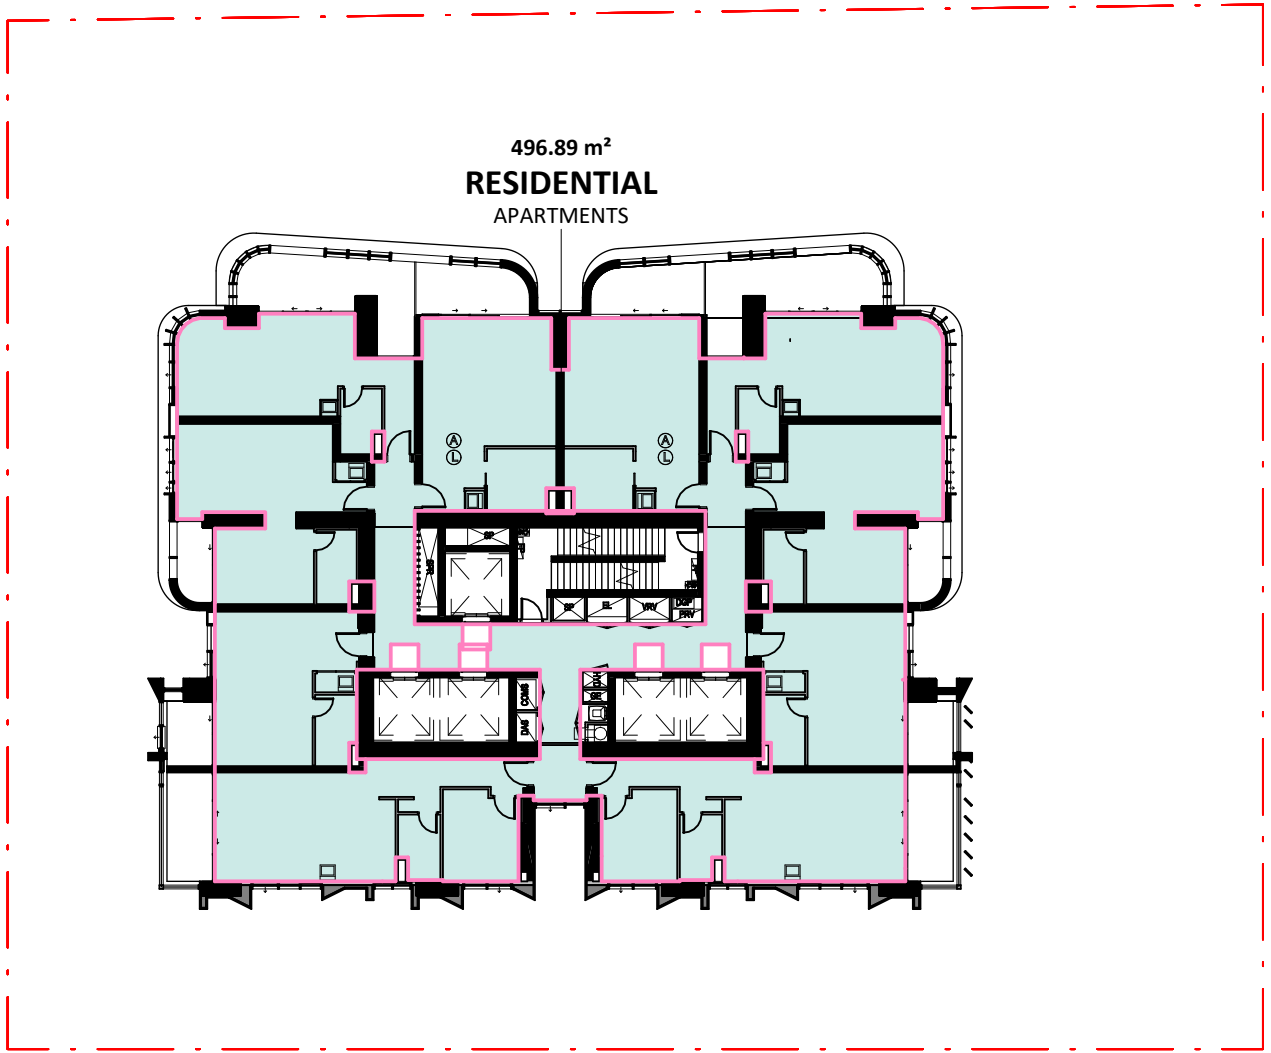


L11

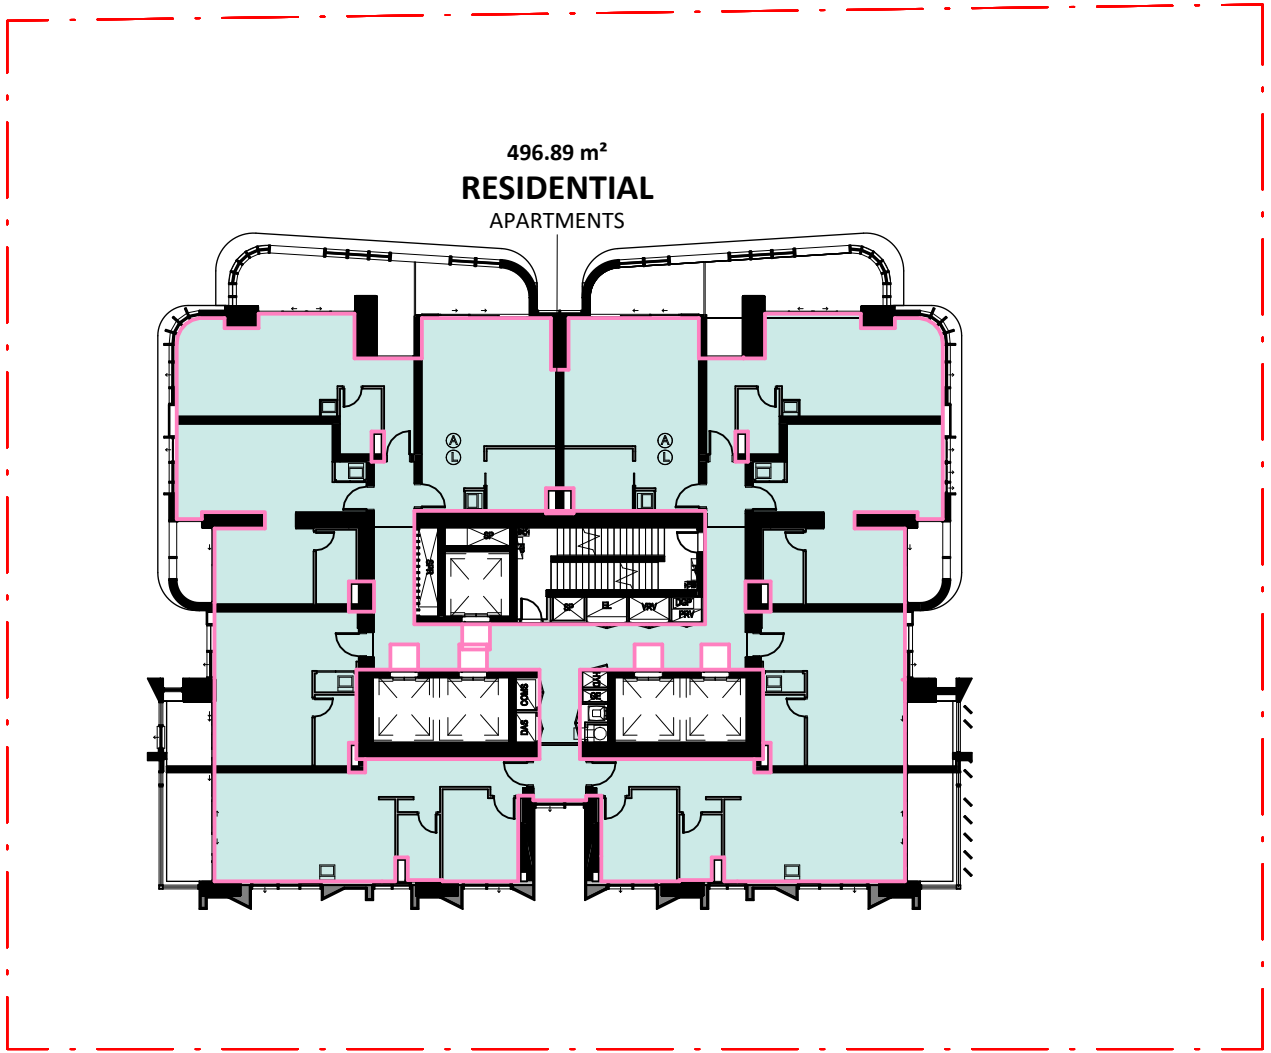


L12

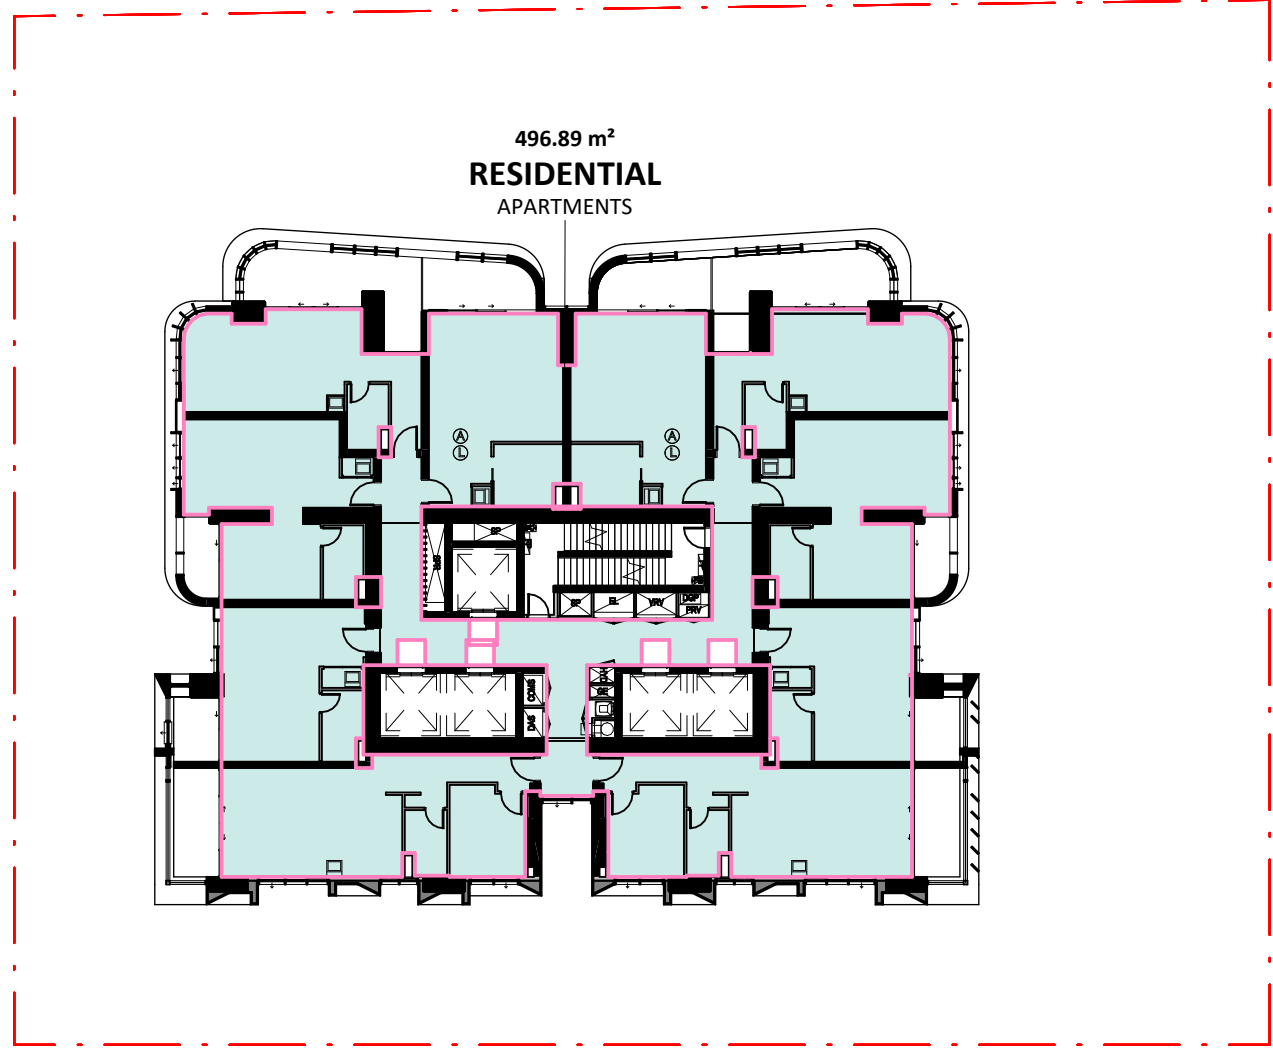


L13

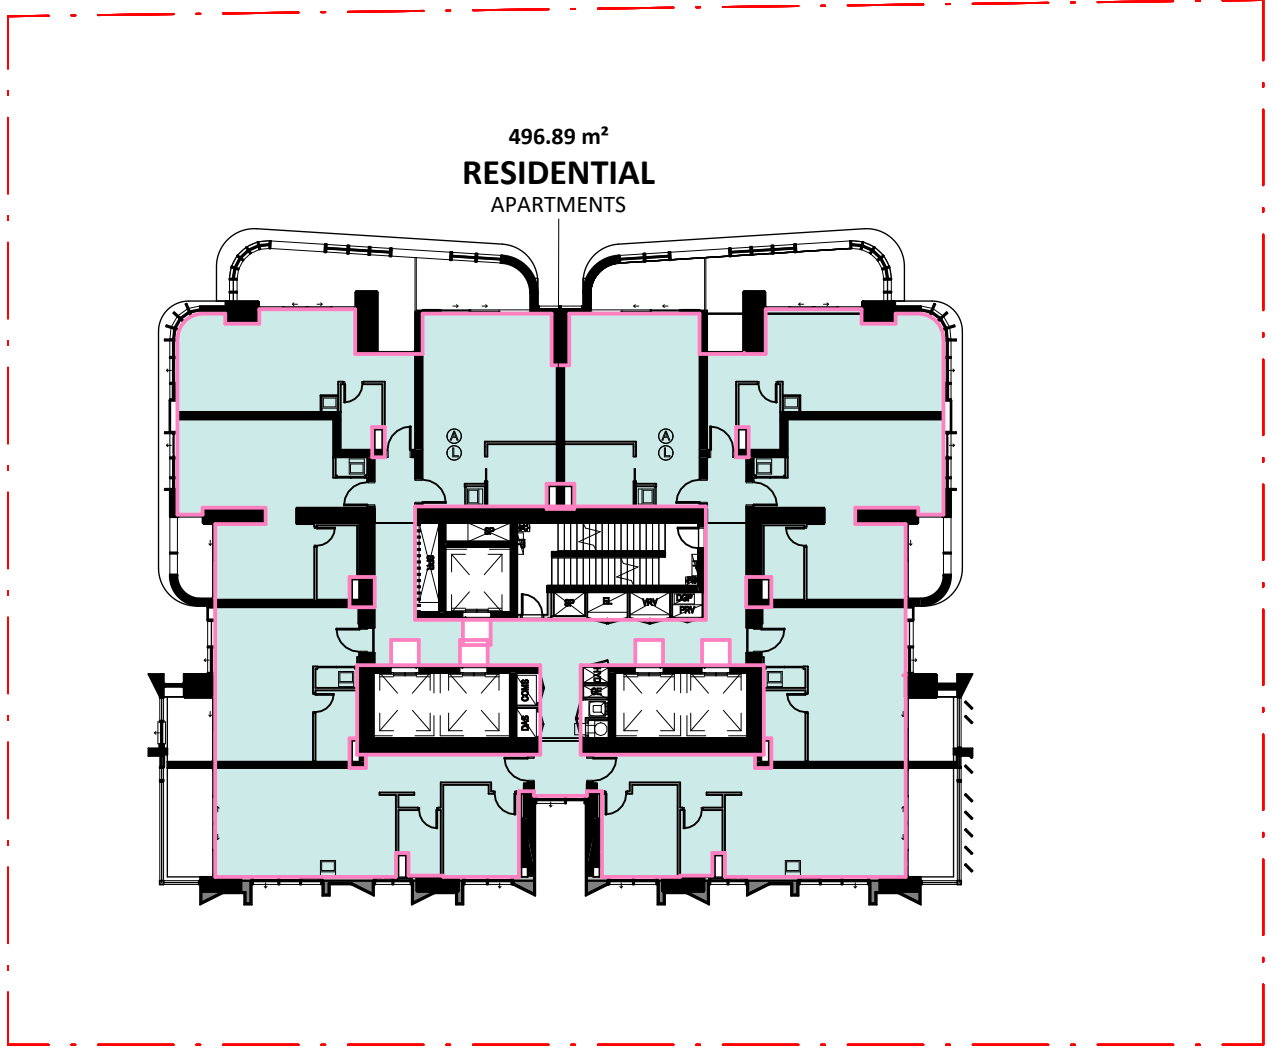

L14

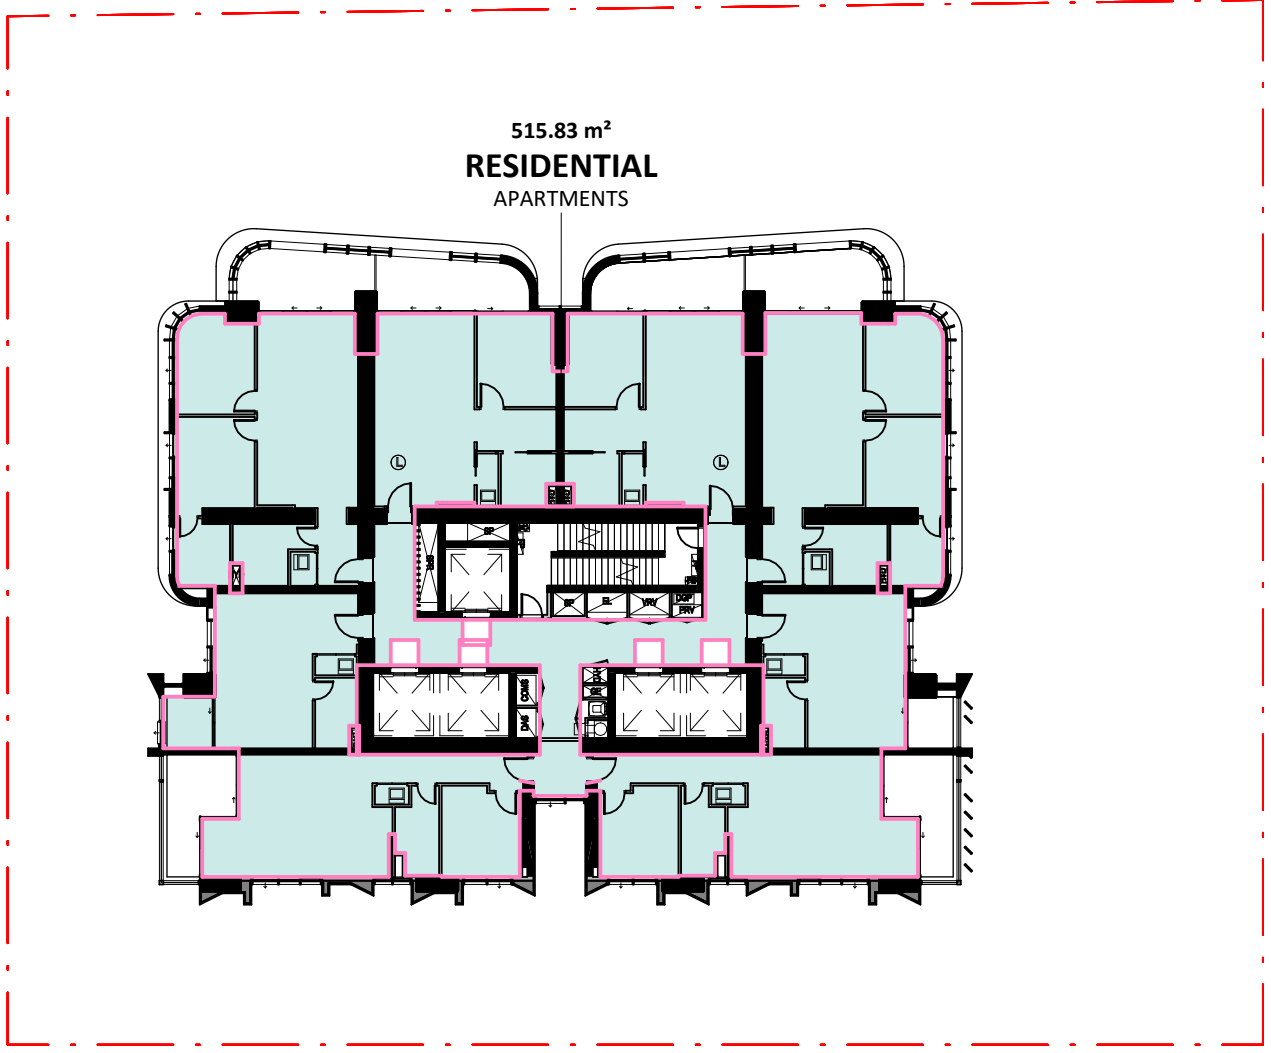

L15

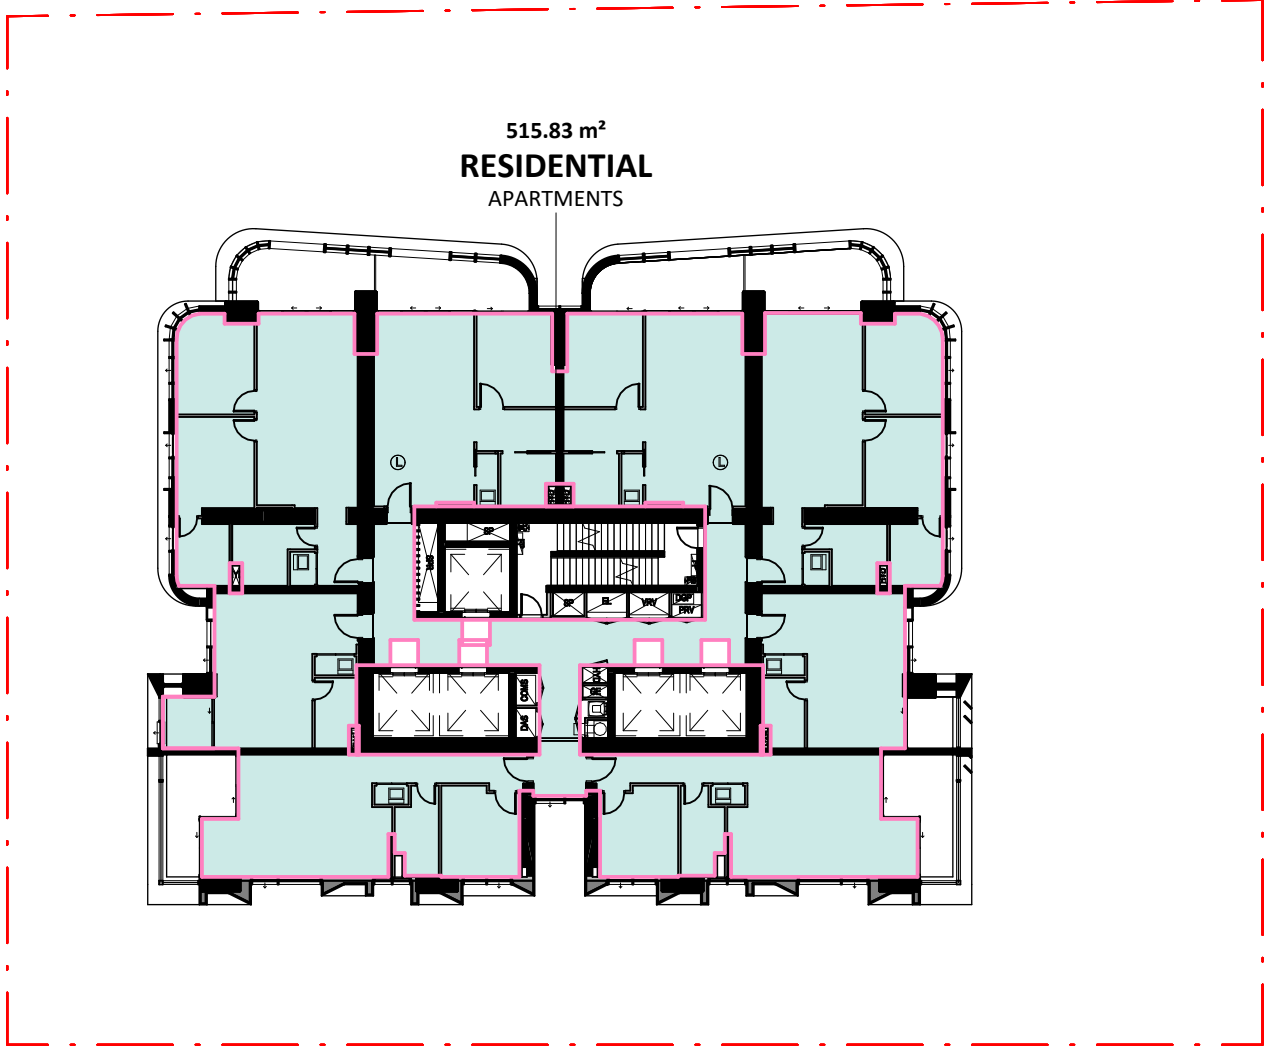


L16

RESIDENTIAL GFA
COMMERCIAL GFA
NON-RESIDENTIAL GFA

NOTE: THE AREAS SHOWN ARE SUBJECT TO A 5% VARIATION AS PER TYPICAL SALES CONTRACTS. FINAL MEASUREMENTS ARE TO BE OBTAINED FROM A REGISTERED SURVEYOR

Key Plan:

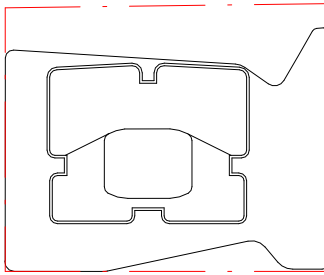

Drawing Disclaimer:
Do not scale from drawings.
Verify all dimensions on site before commencing work.
Copying or reproduction of this drawing is strictly prohibited without the consent of PTW Architects

Note
PTW takes no responsibility for external building elements. Anything connected with any design, materials selection, construction or installation of any cladding, facade or external building element must be checked by and remains the responsibility of others, including suitably qualified experts as may be required.

A STATE SIGNIFICANT DEVELOPMENT APPLICATION ISSUE

PTW 21.04.2022

Rev Amendment

By Chk* Reg. Arch Date

Consultants
Design Confidence
E-Lab
FCAD
Gardner Group
Webber Design
ADP Consulting
Think Planners
Positive Traffic
Windtech

Client

**GURNER™
GROUP**

GQ Hassall Street Pty Ltd
3 Goldman Lane, Double Bay, NSW 2028

Architect
PTW Architects
Level 11, 88 Phillip Street
Sydney NSW 2000 Australia
T +61 2 9232 5877
ptw.com.au

Peddie Thorp & Walker P/L
ABN 23 000 454 624
trading as PTW Architects

NSW Nominated Architects
S Parsons Architect No. 6098
D Jones Architect No. 4778

PTW

@ A1 As indicated

Project PA030501
12 Hassall St
12 Hassall St, Parramatta

Status
DEVELOPMENT APPLICATION


Title
N-GROSS FLOOR AREA PLANS
GFA DIAGRAMS (SHEET 2)

Drawing Number


DA-91-1100

Revision


A

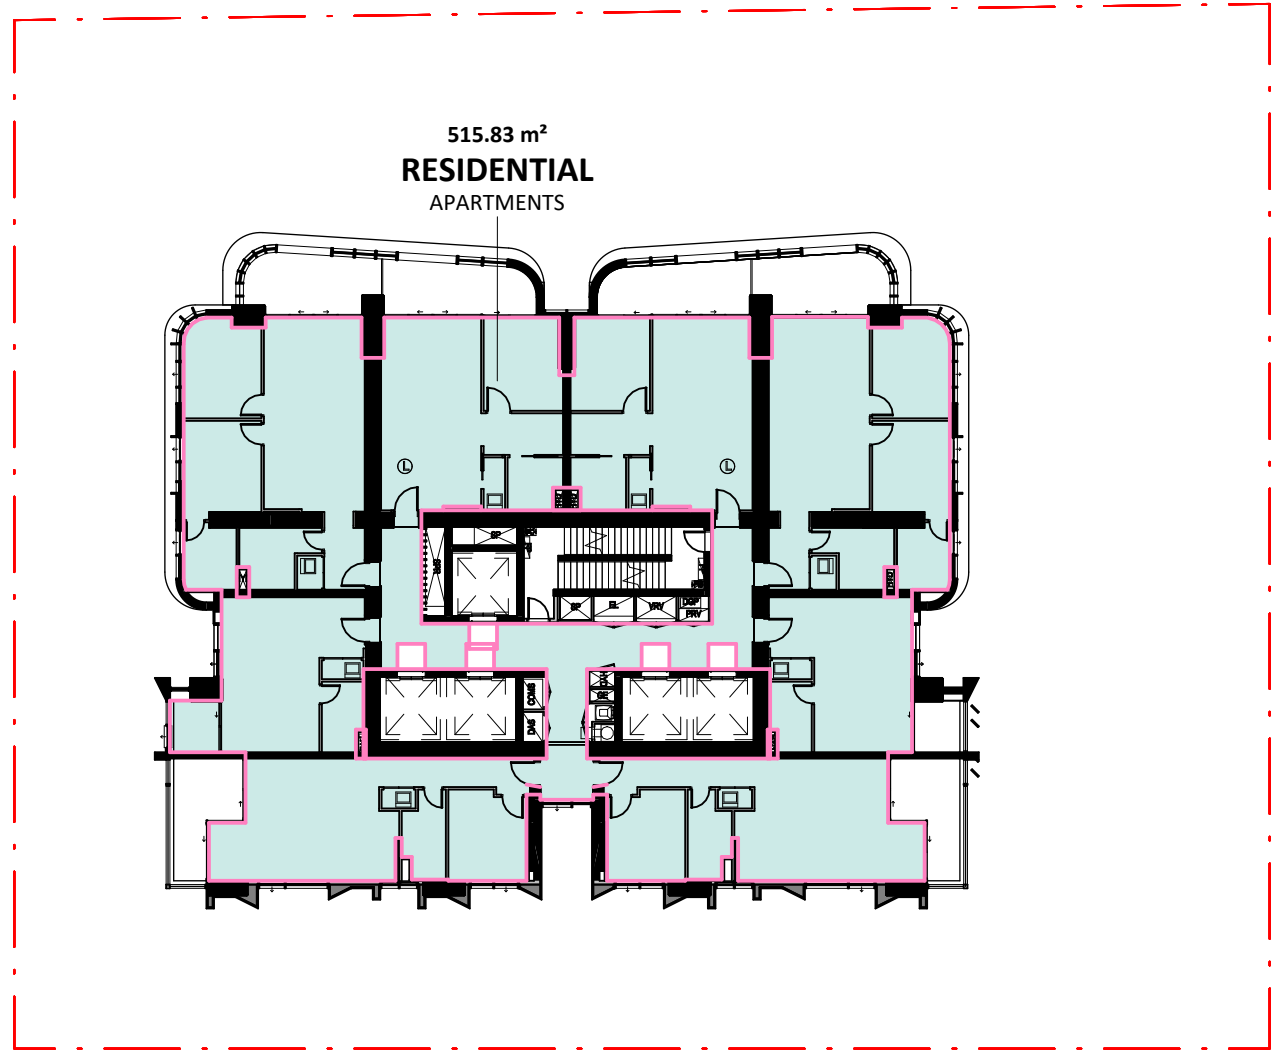


L17

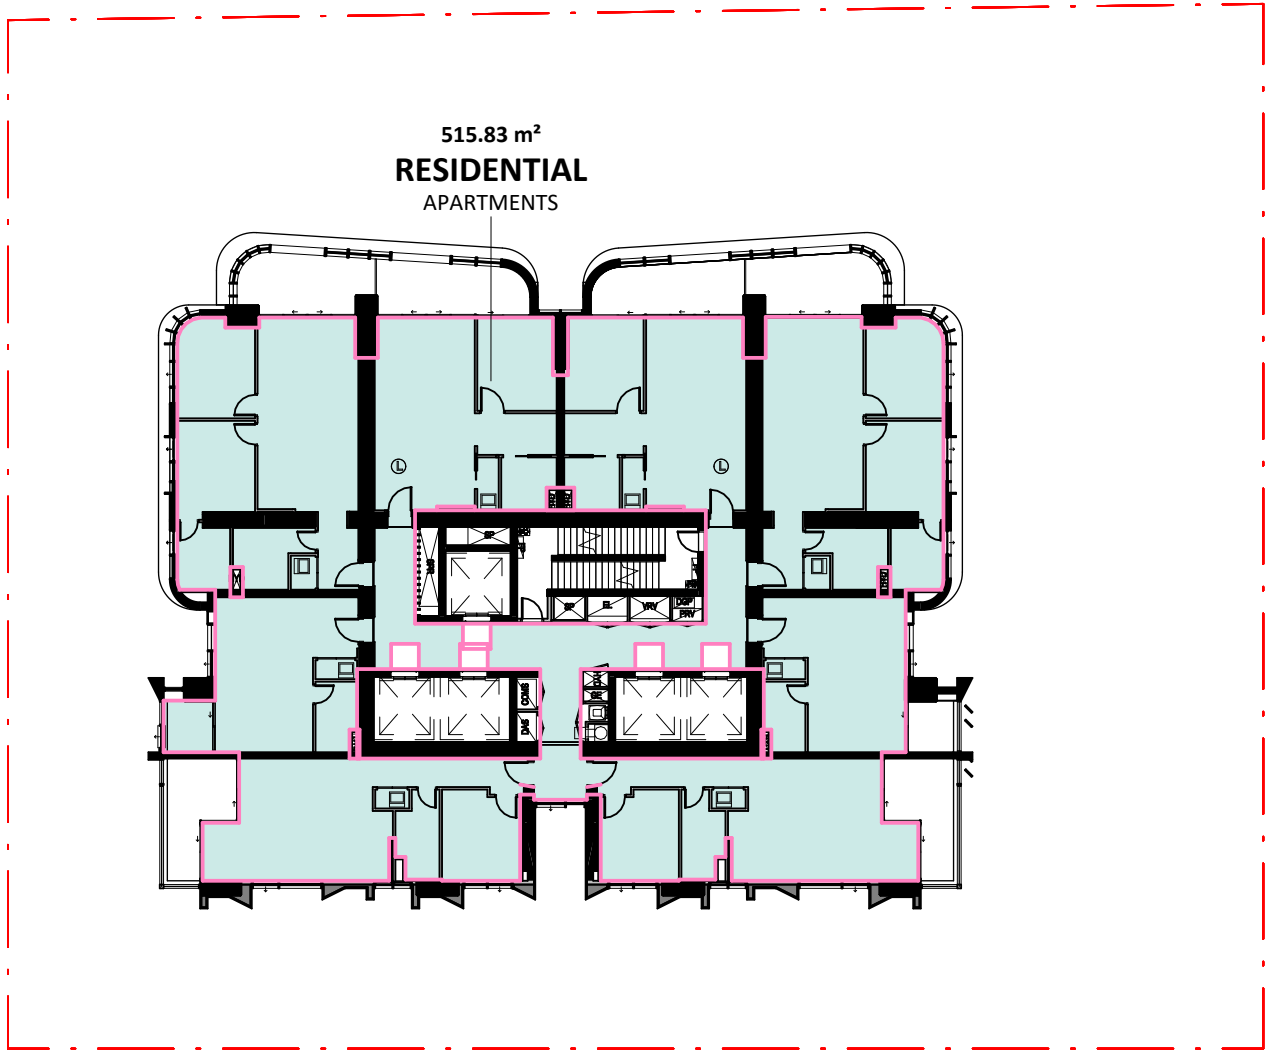


L18

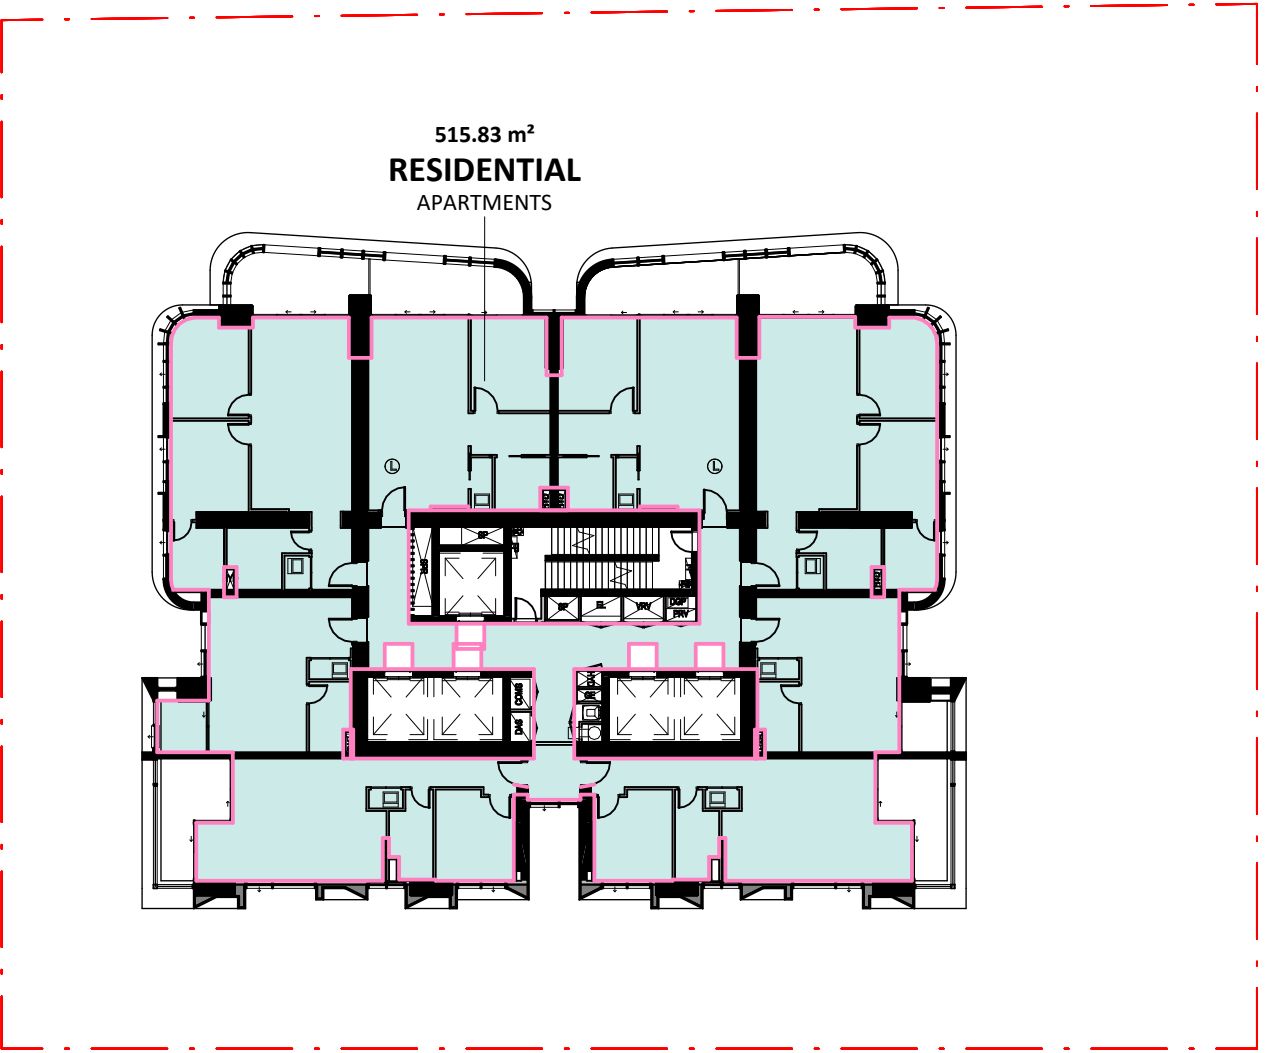


L19

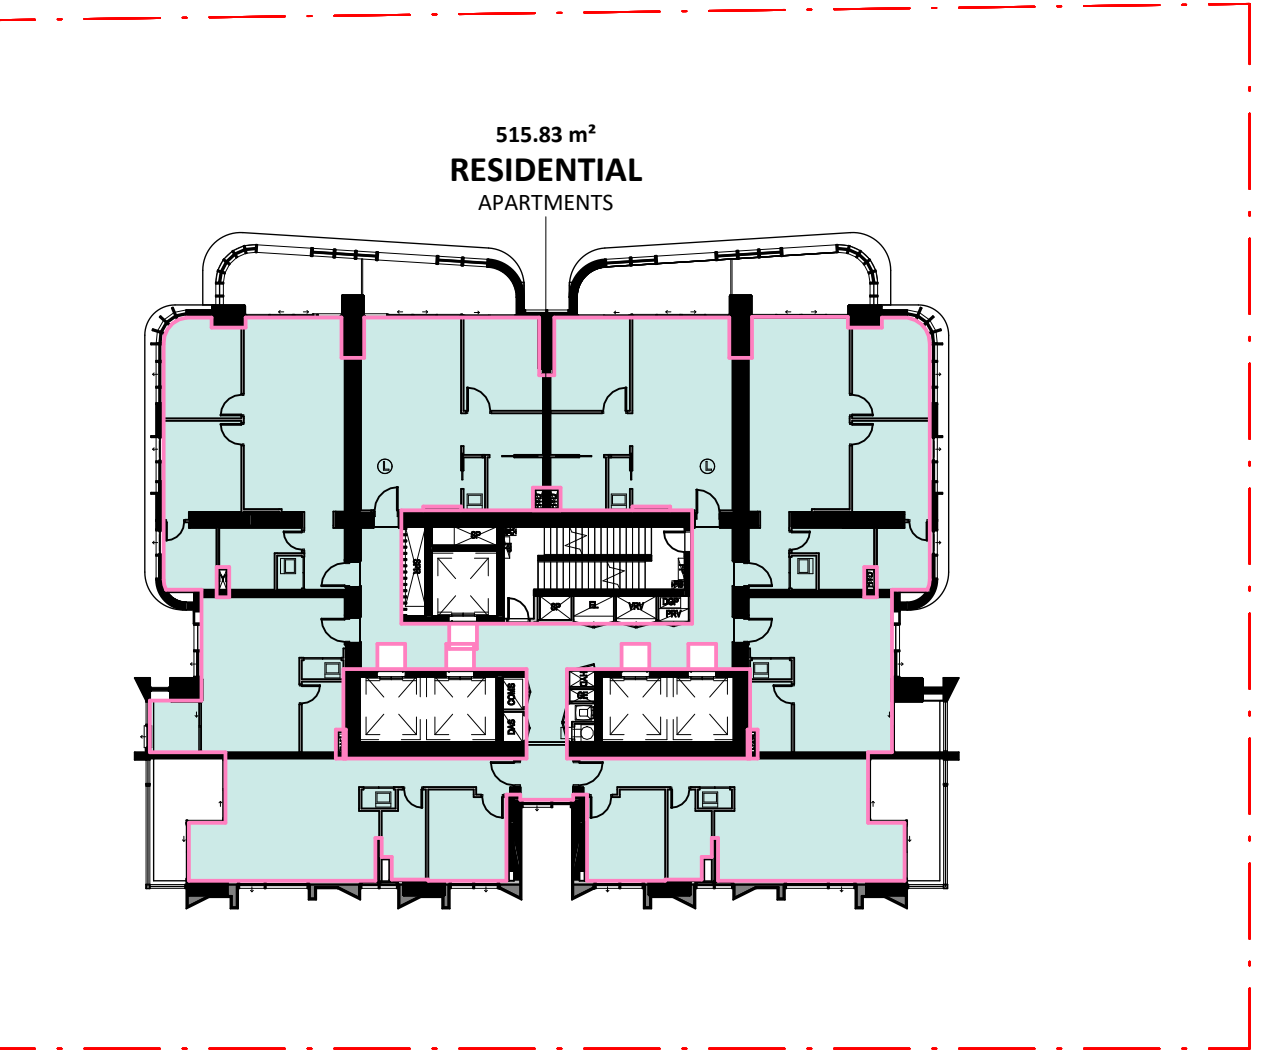


L20

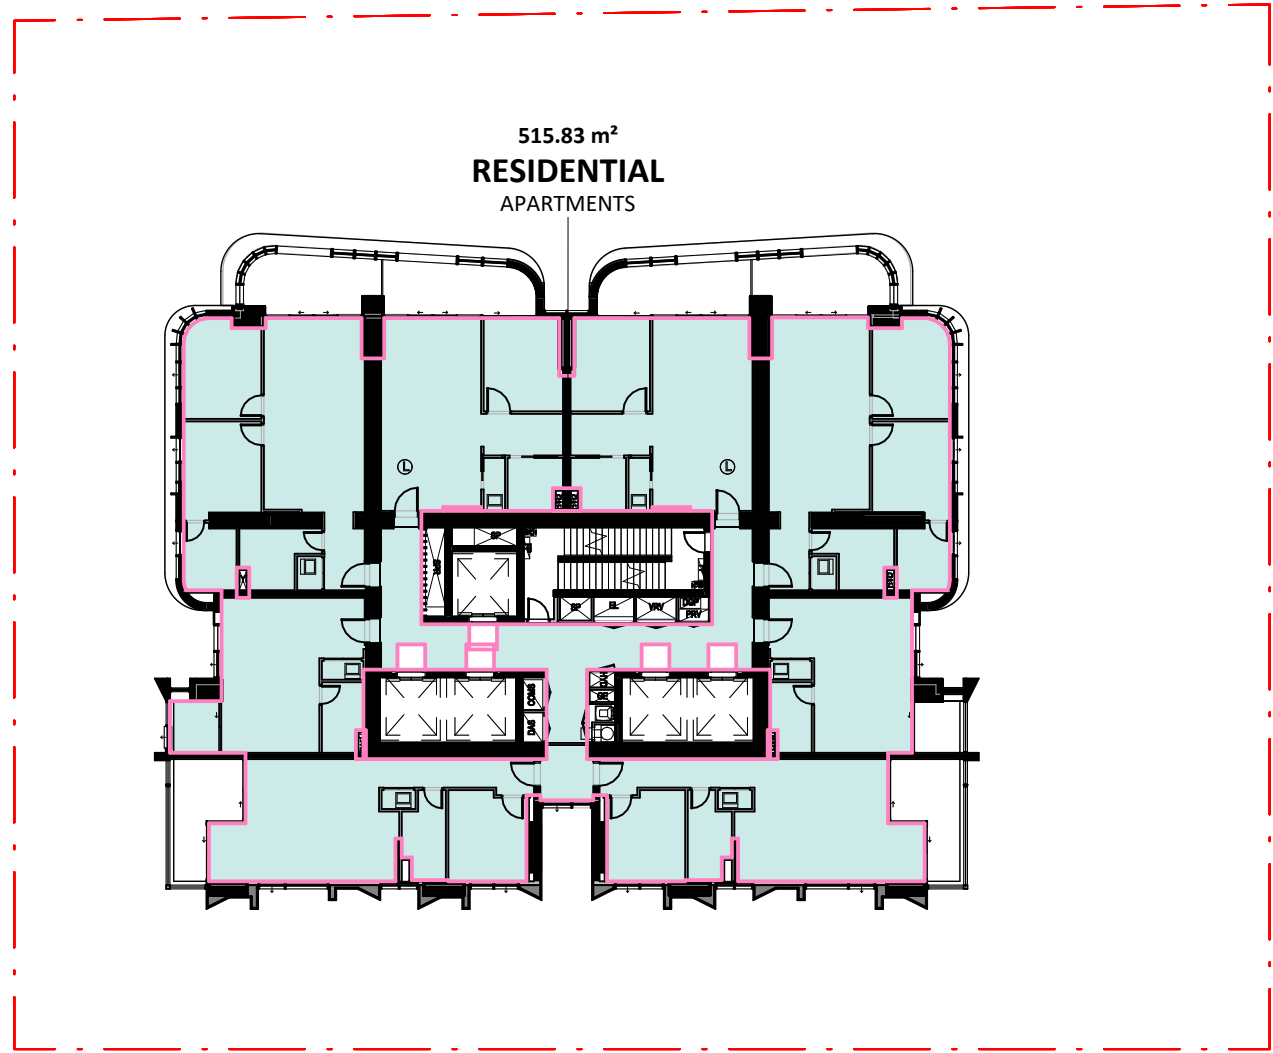


L21

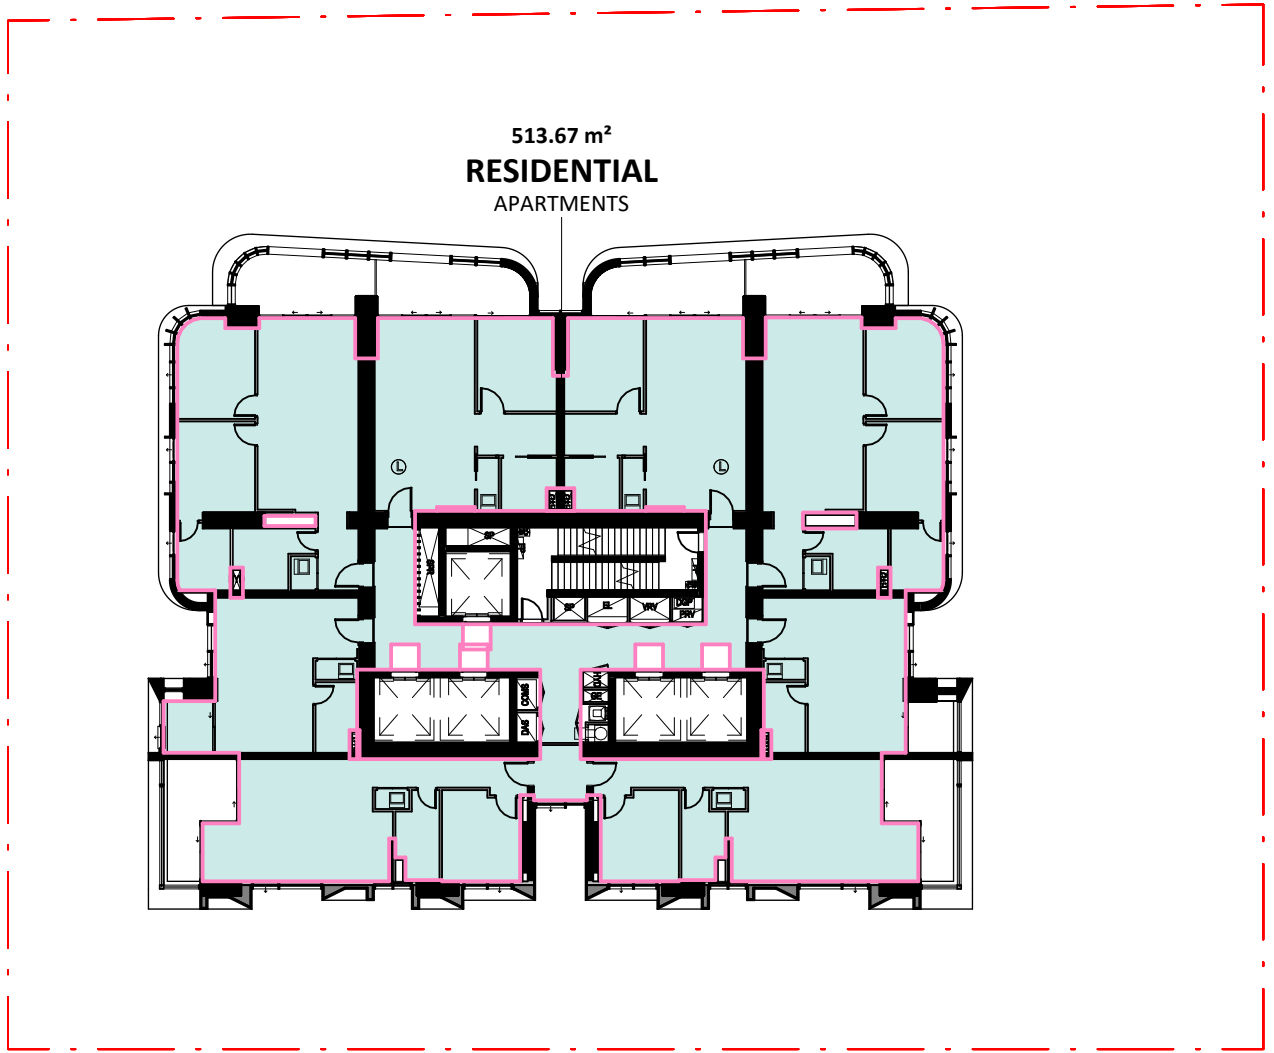


L22

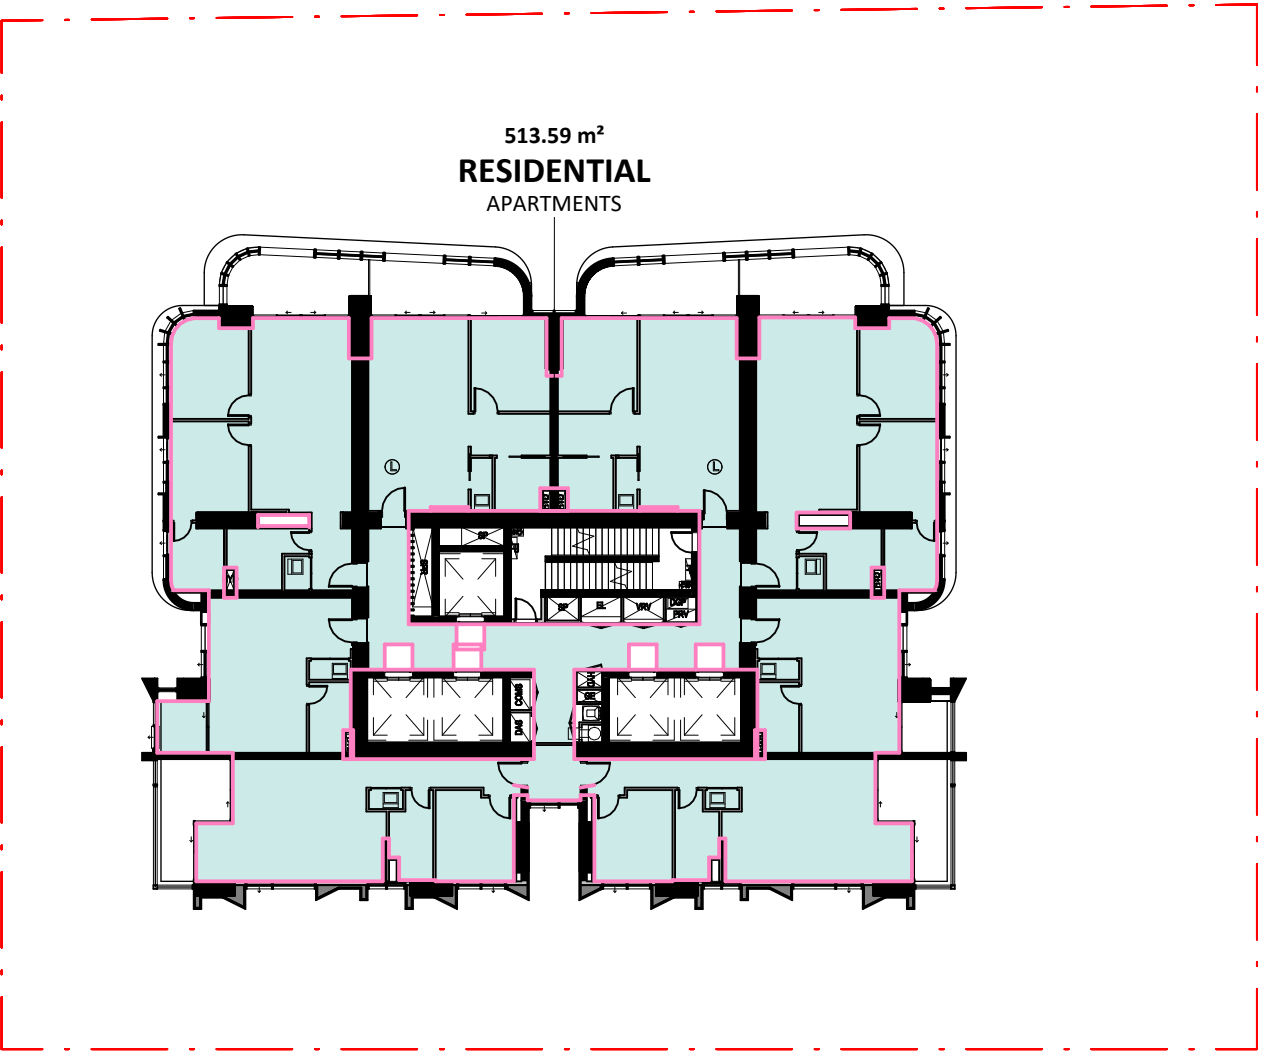


L23

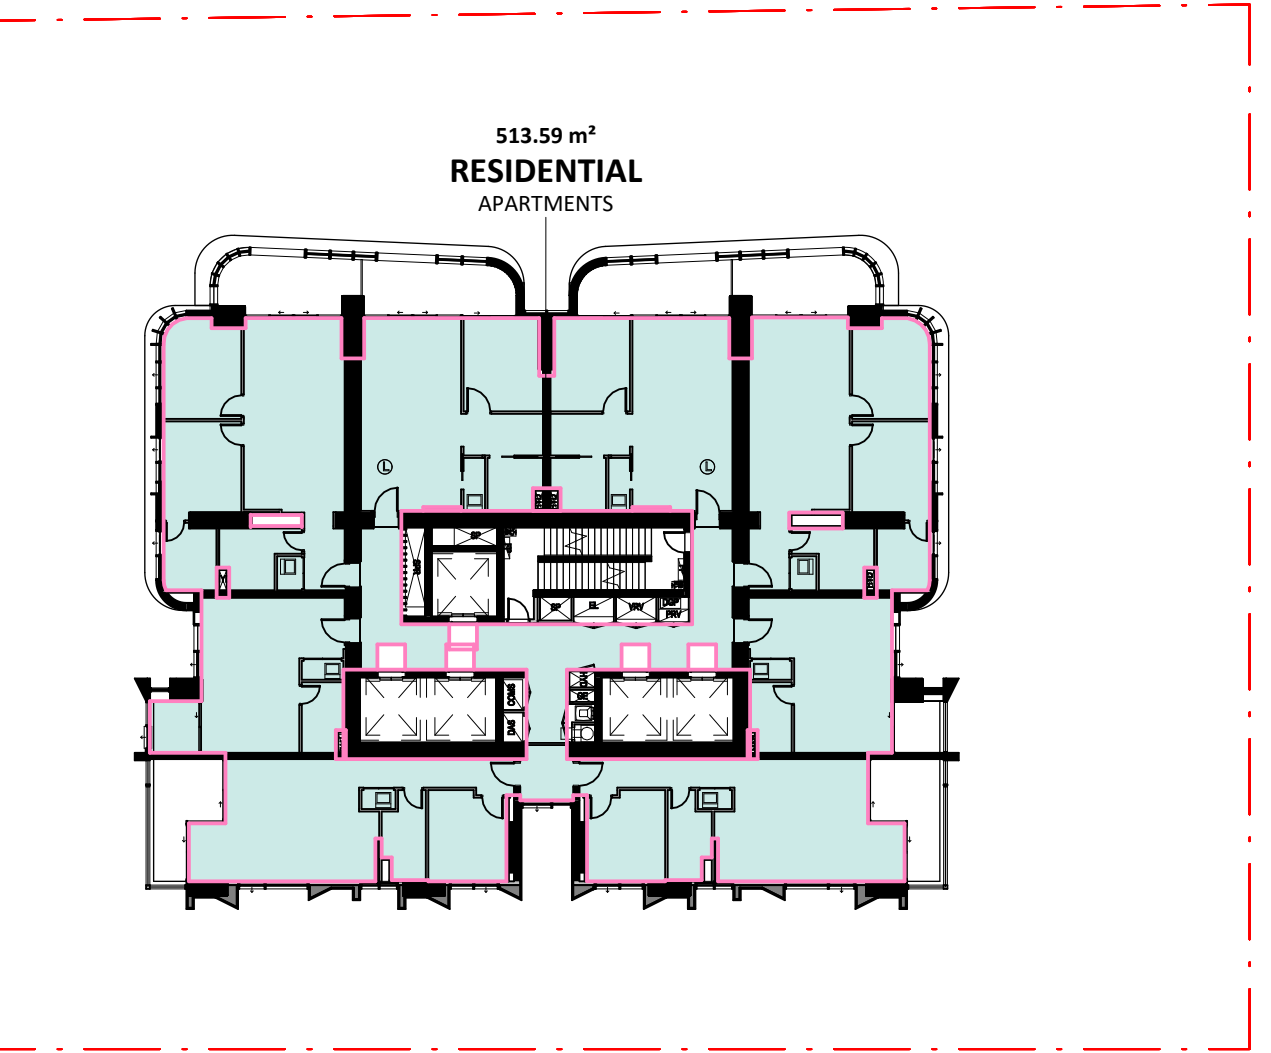


L24

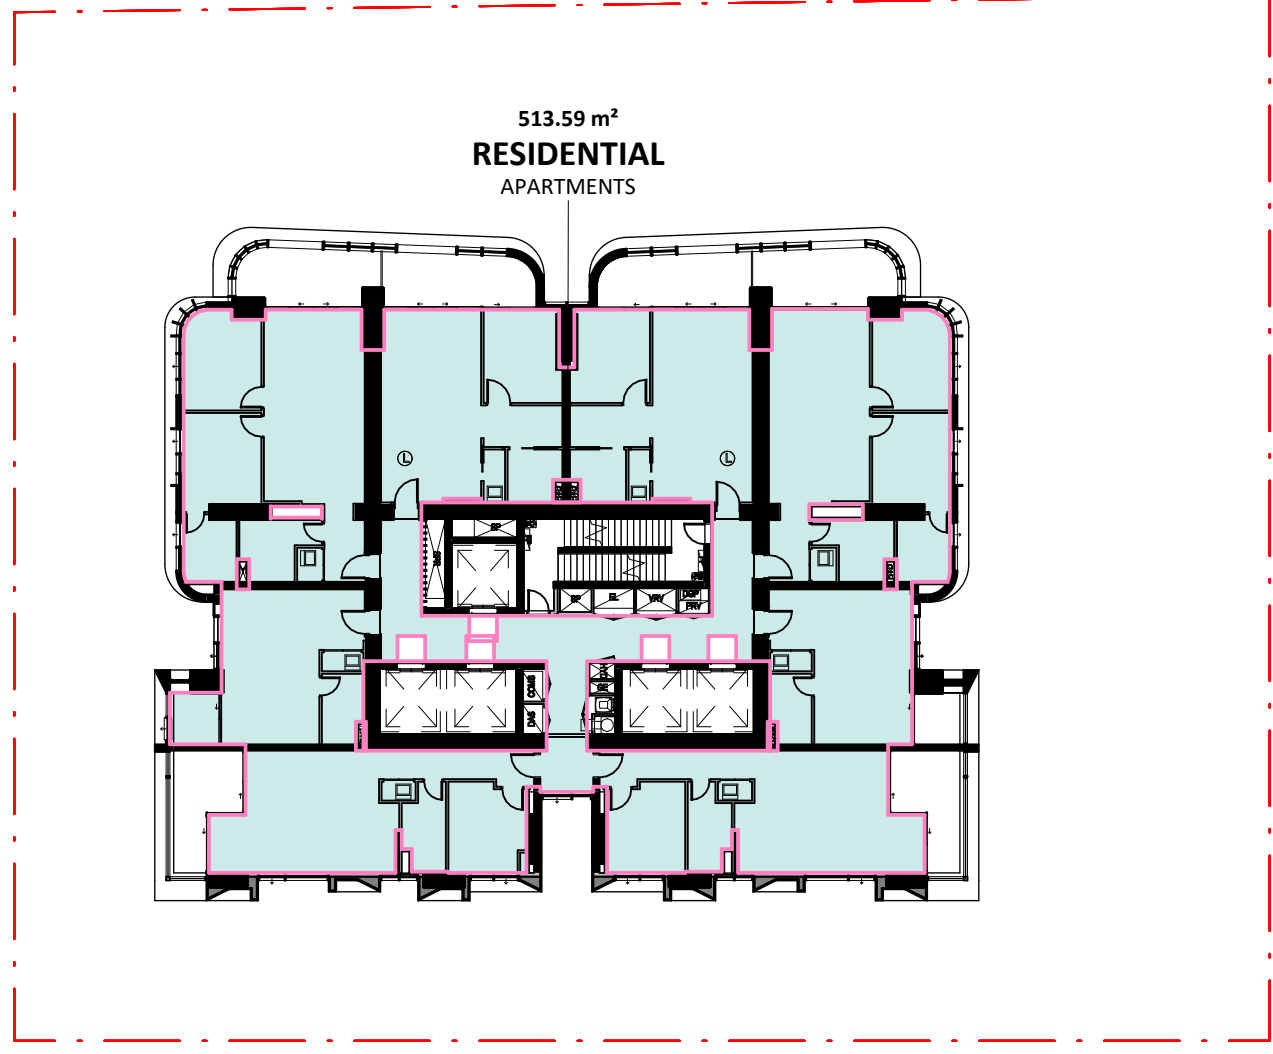


L25

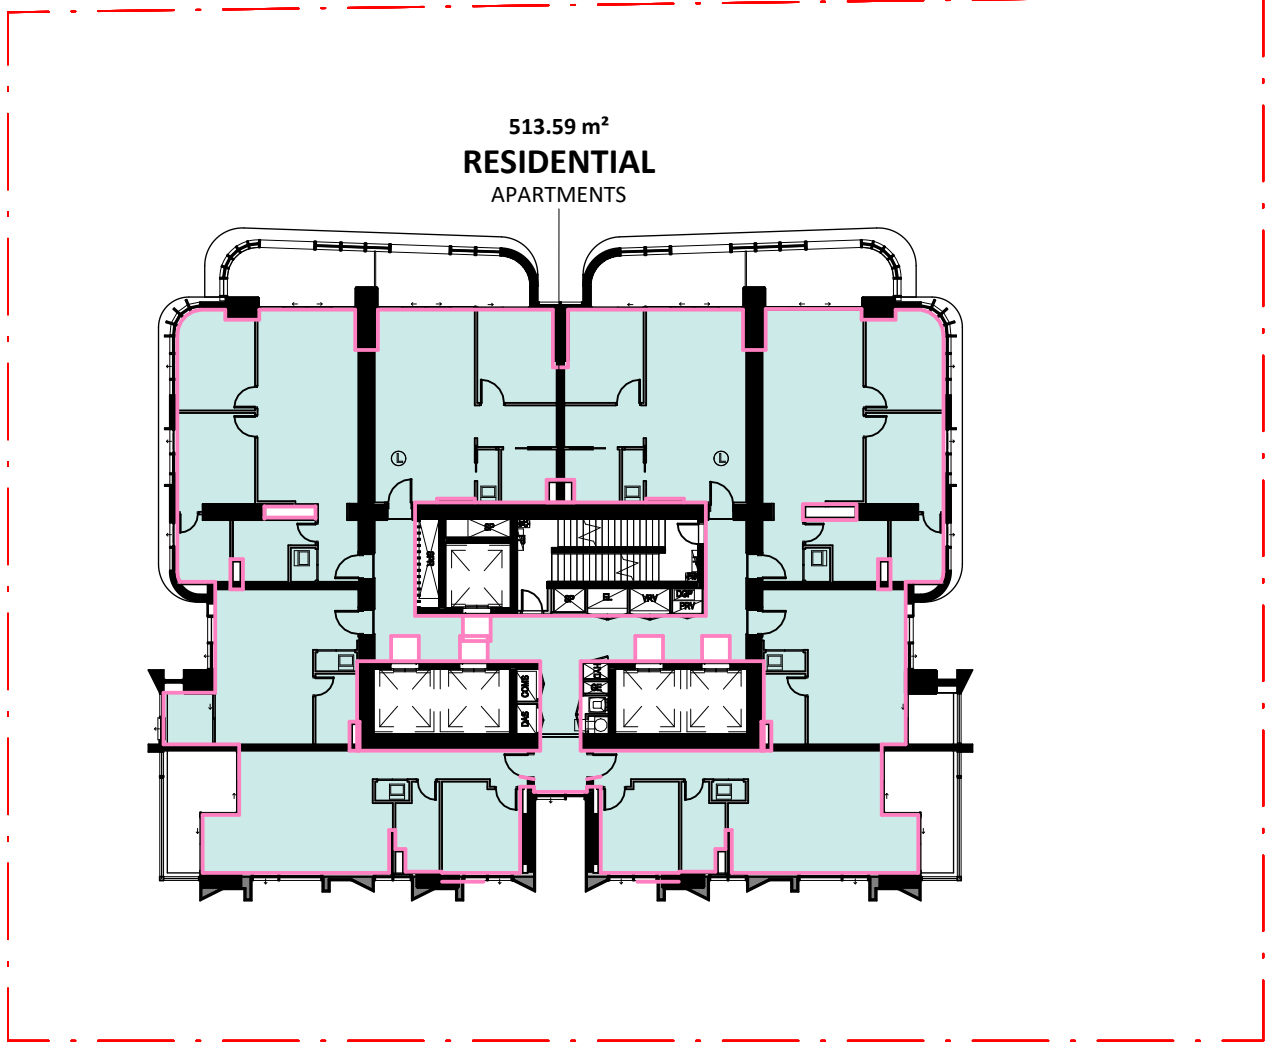

L26

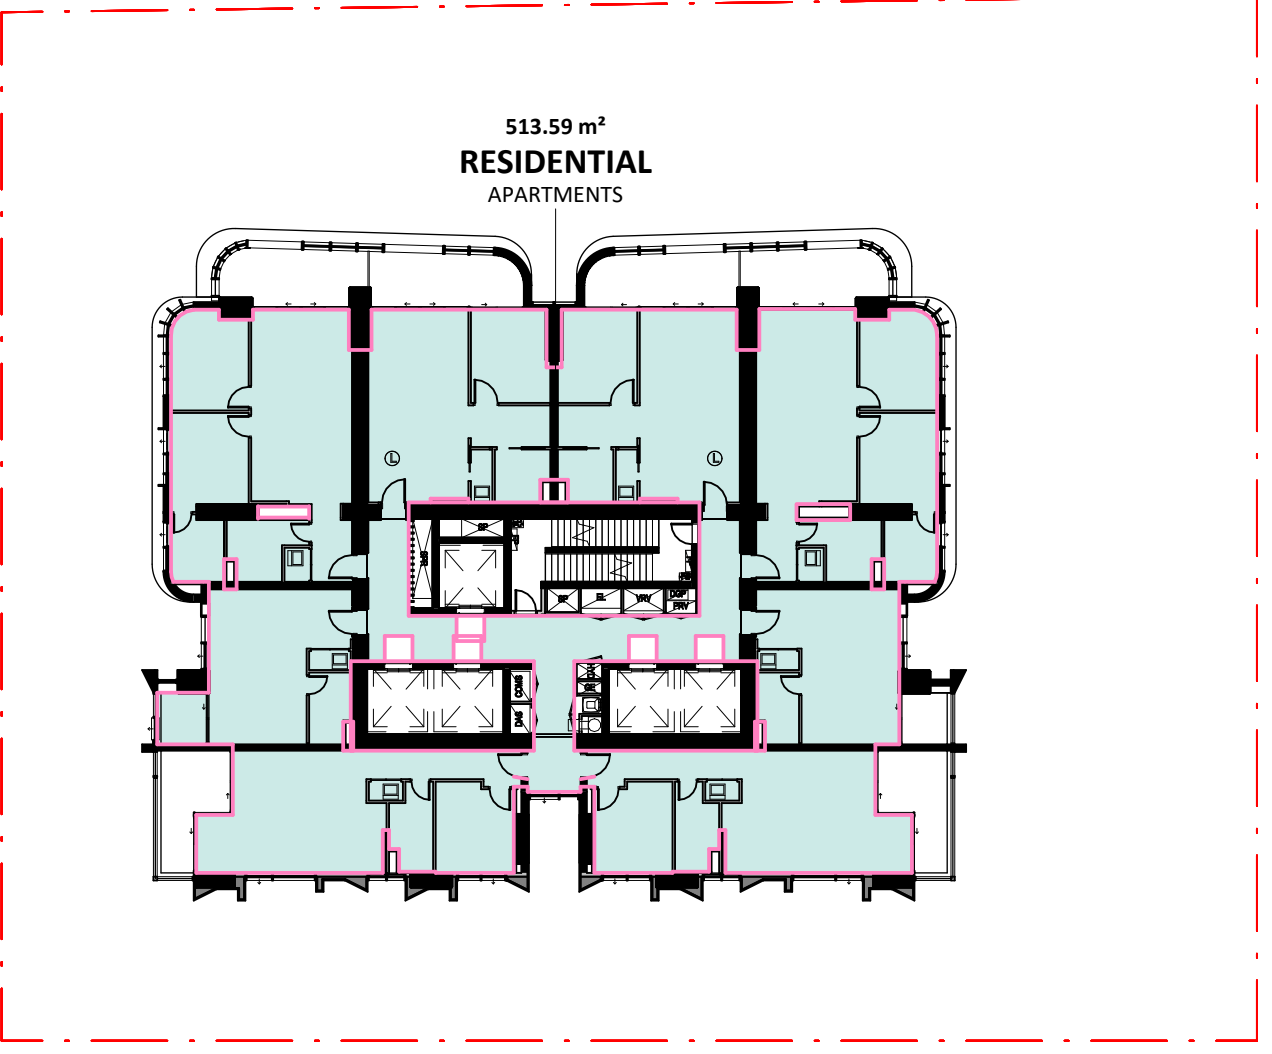

L27


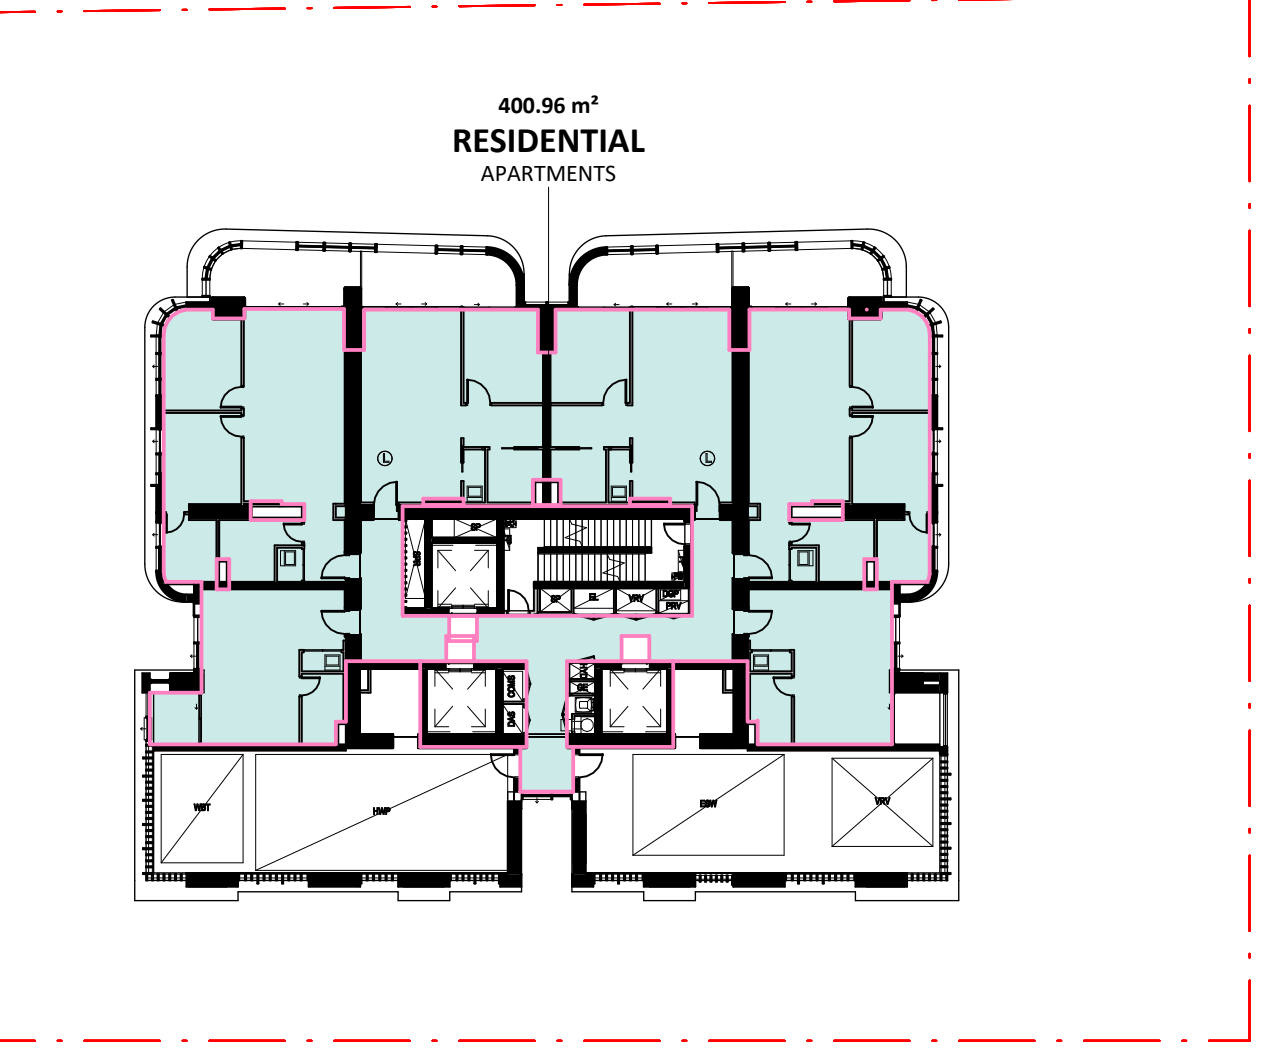


L28

RESIDENTIAL GFA
COMMERCIAL GFA
NON-RESIDENTIAL GFA

NOTE: THE AREAS SHOWN ARE SUBJECT TO A 5% VARIATION AS PER TYPICAL SALES CONTRACTS. FINAL MEASUREMENTS ARE TO BE OBTAINED FROM A REGISTERED SURVEYOR

Key Plan:

 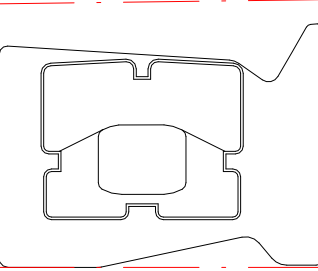

Drawing Disclaimer:
Do not scale from drawings.
Verify all dimensions on site before commencing work.
Copying or reproduction of this drawing is strictly prohibited without the consent of PTW Architects

Note
PTW takes no responsibility for external building elements. Anything connected with any design, materials selection, construction or installation of any cladding, facade or external building element must be checked by and remains the responsibility of others, including suitably qualified experts as may be required.

A STATE SIGNIFICANT DEVELOPMENT APPLICATION ISSUE

PTW 21.04.2022

Rev Amendment

By Chk* Reg. Arch Date

Consultants
Design Confidence
E-Lab
FCAD
Gardner Group
Webber Design
ADP Consulting
Think Planners
Positive Traffic
Windtech

Client

GURNER™
GROUP

GQ Hassall Street Pty Ltd
3 Goldman Lane, Double Bay, NSW 2028

Architect
PTW Architects
Level 11, 88 Phillip Street
Sydney NSW 2000 Australia
T +61 2 9232 5877
ptw.com.au

Peddie Thorp & Walker P/L
ABN 23 000 454 624
trading as PTW Architects

NSW Nominated Architects
S Parsons Architect No. 6098
D Jones Architect No. 4778

PTW

@ A1 As indicated

Project PA030501
12 Hassall St
12 Hassall St, Parramatta

Status
DEVELOPMENT APPLICATION


Title
N-GROSS FLOOR AREA PLANS
GFA DIAGRAMS (SHEET 3)

Drawing Number


DA-91-1200

Revision


A

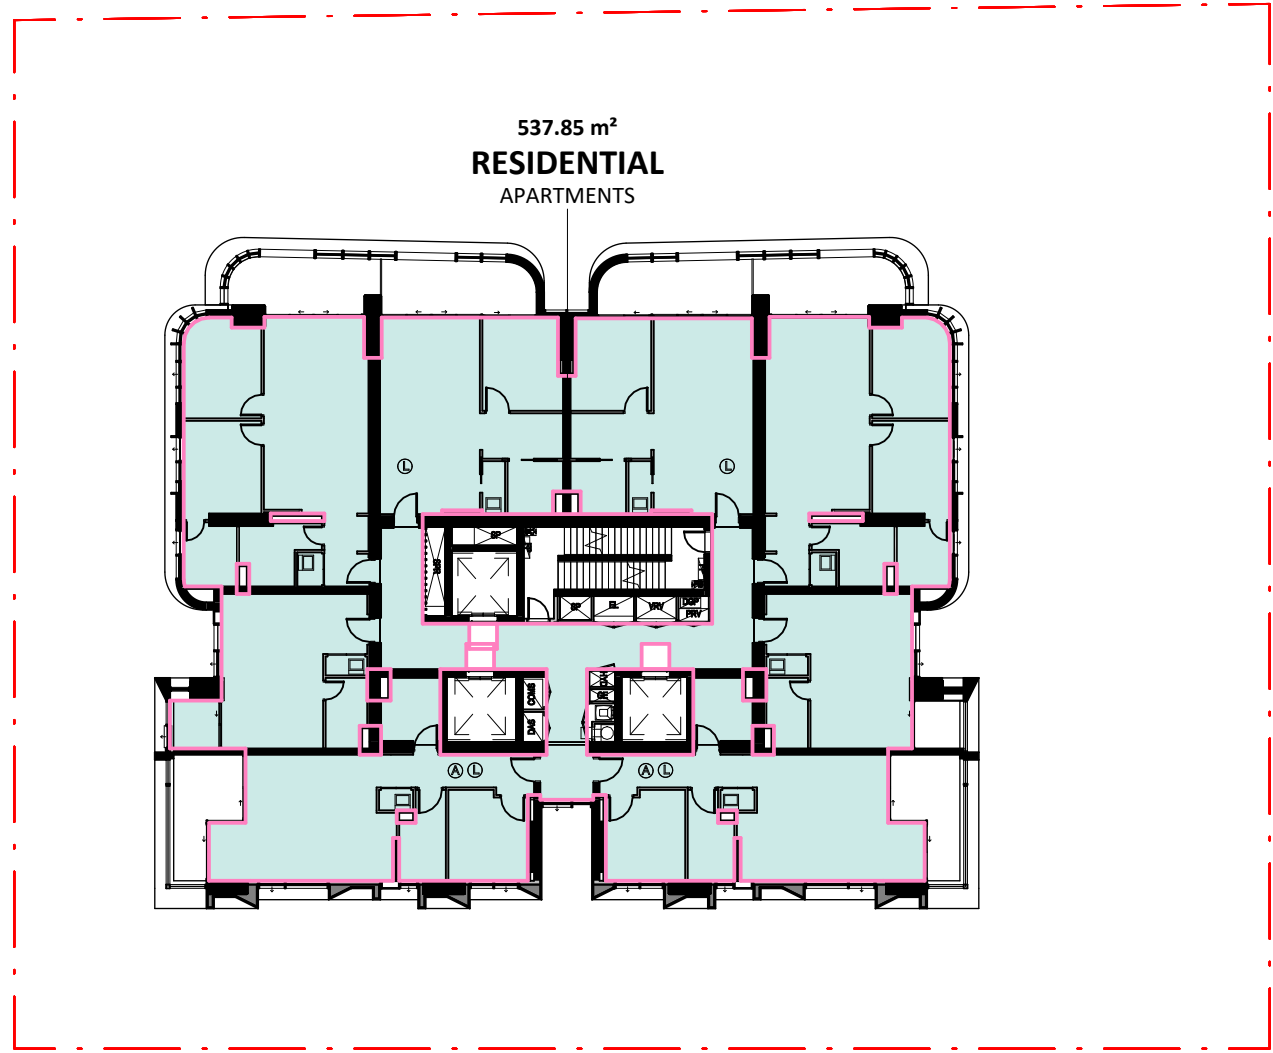


L29

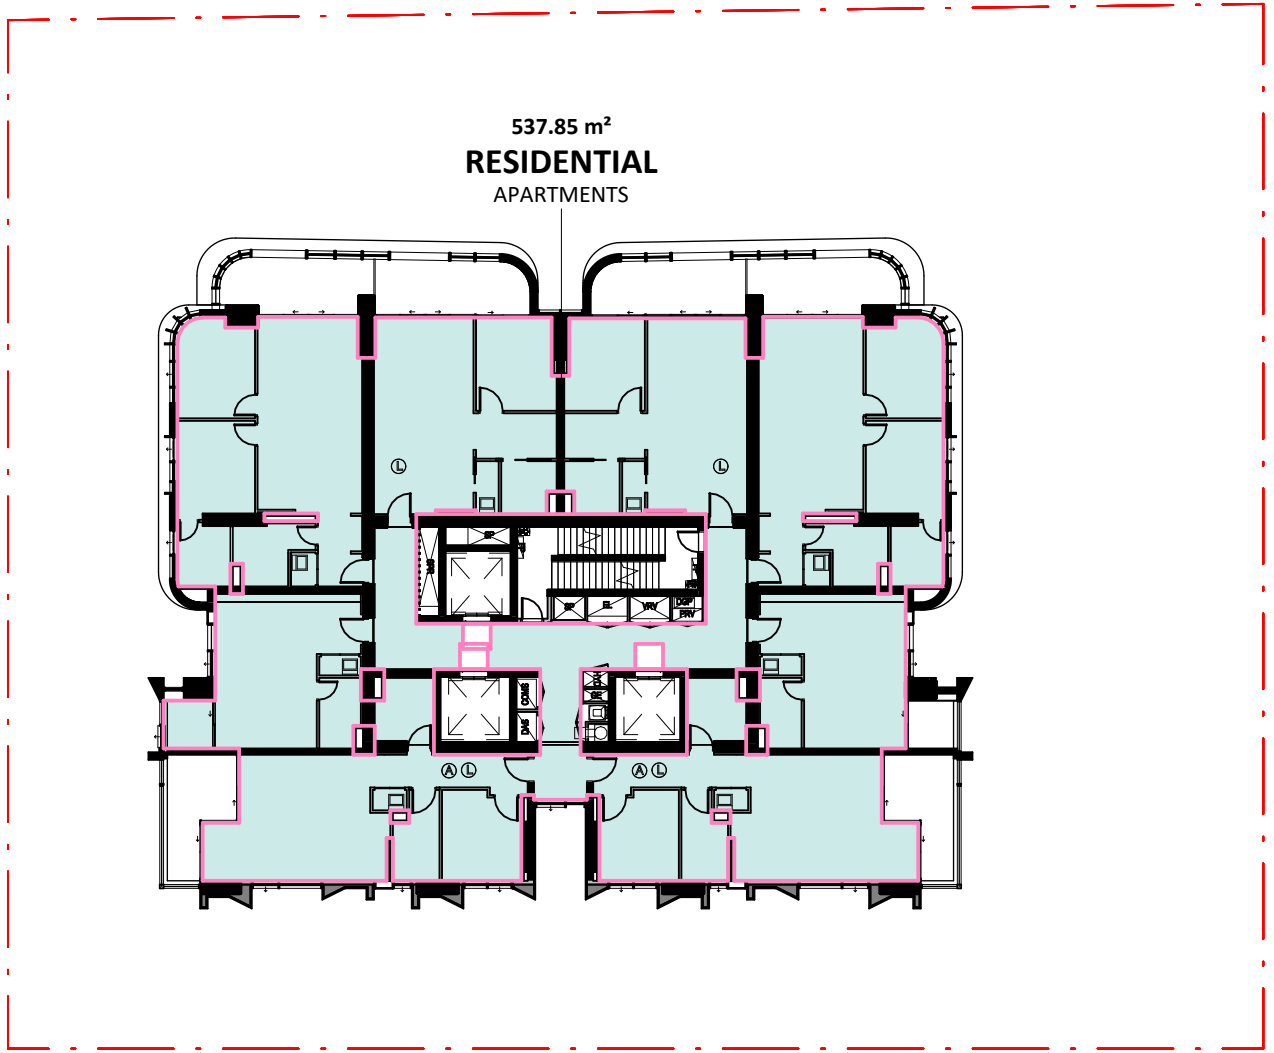


L30

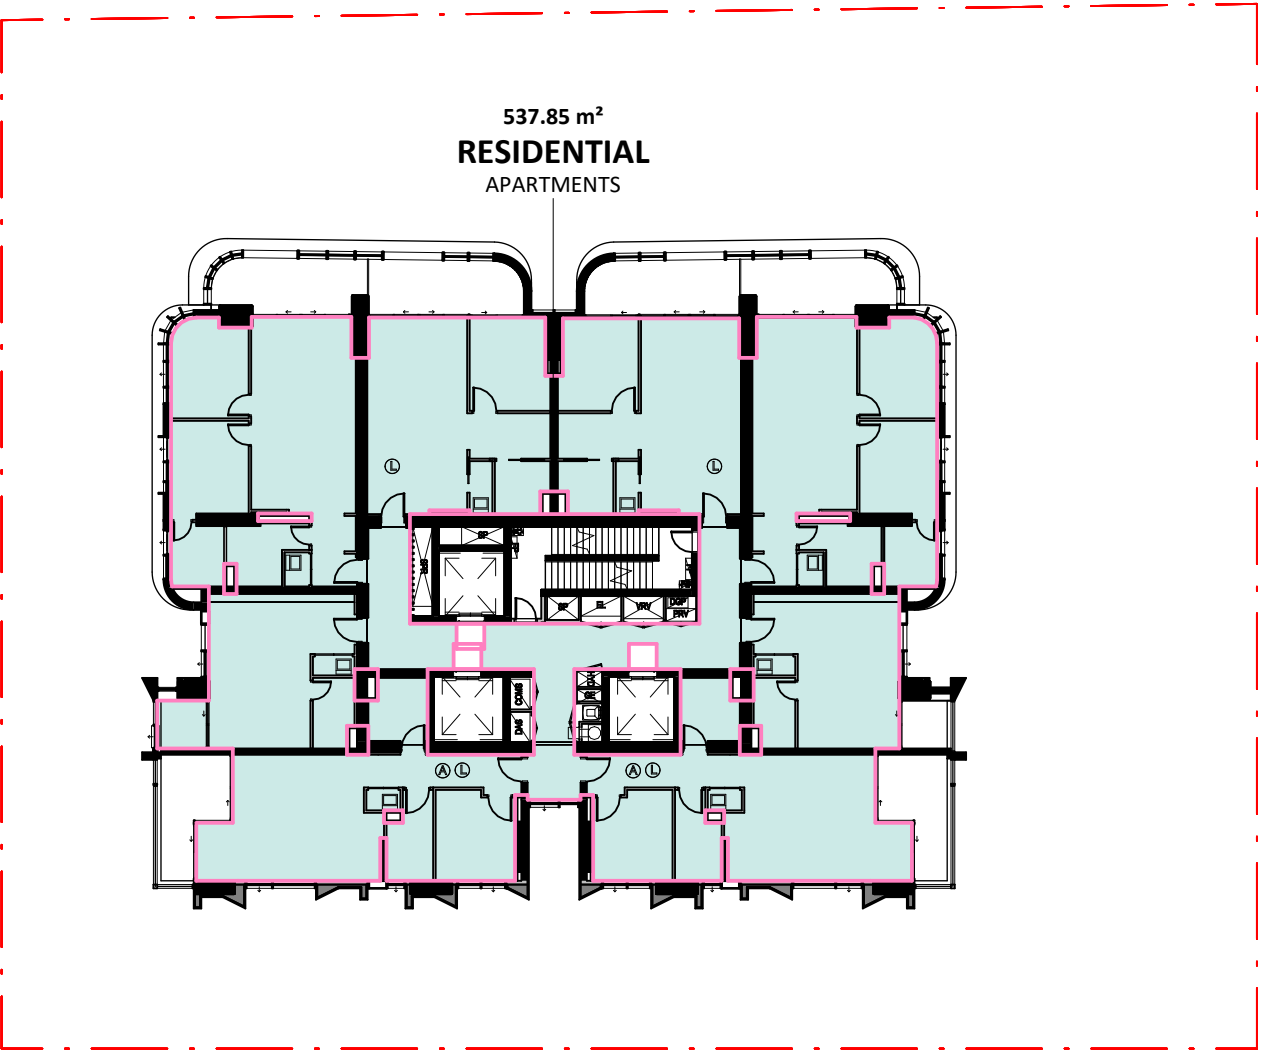


L31

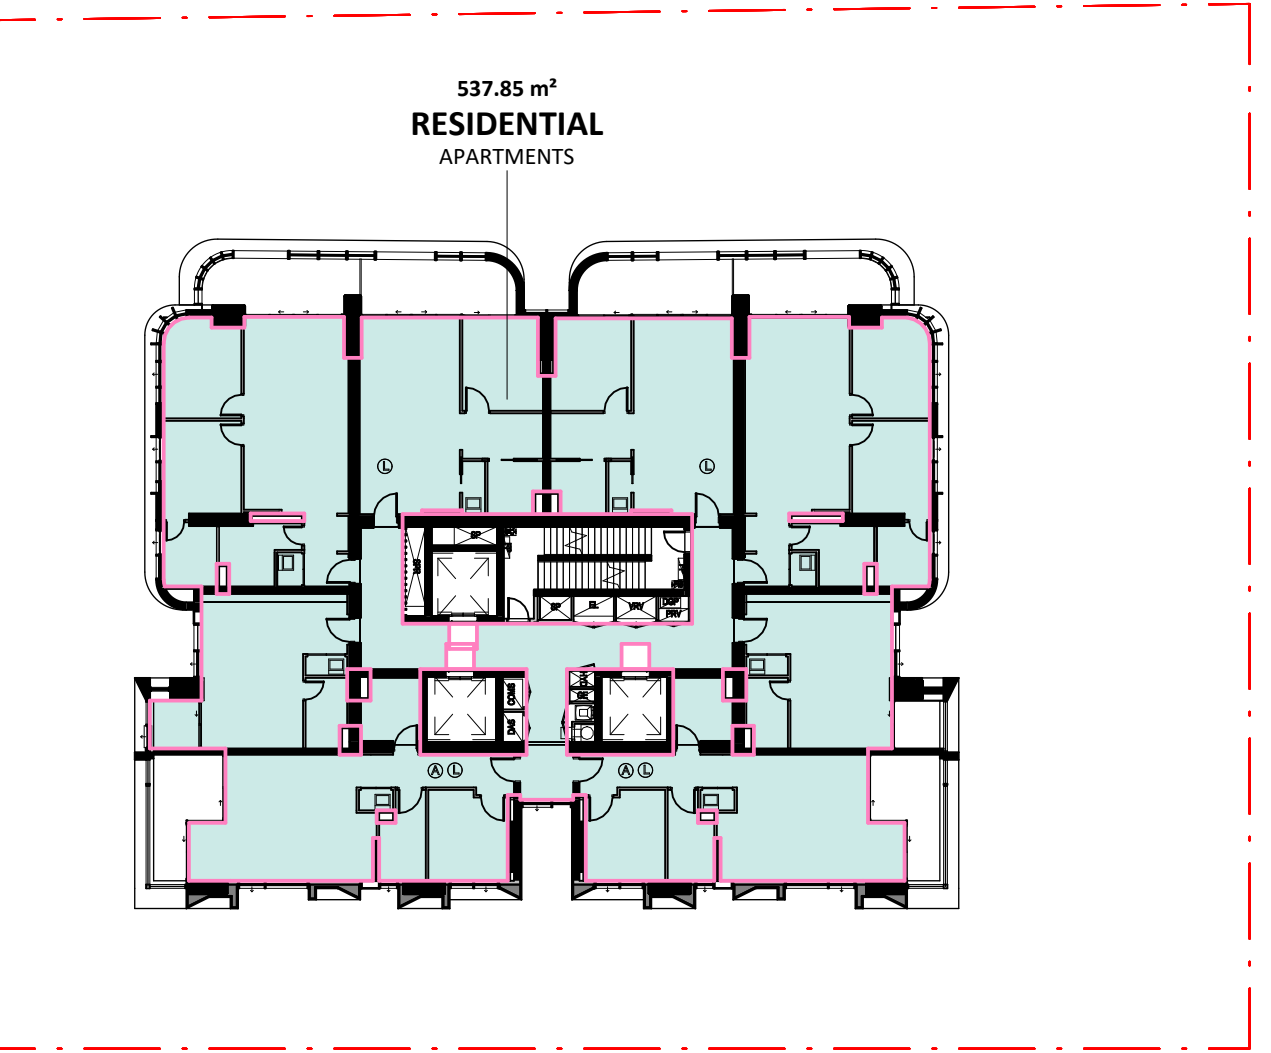


L32

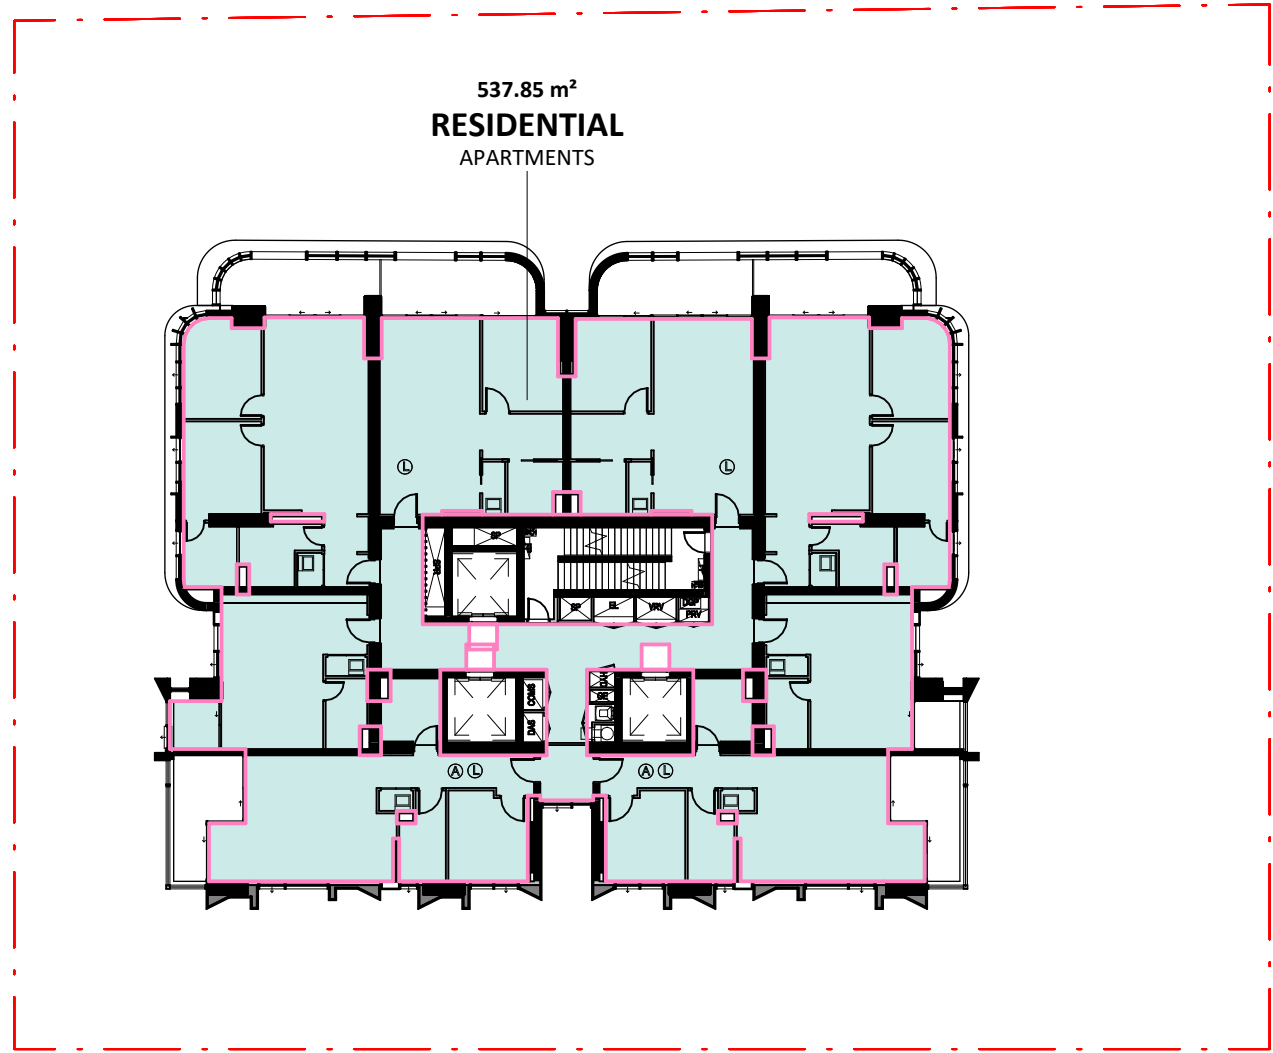


L33

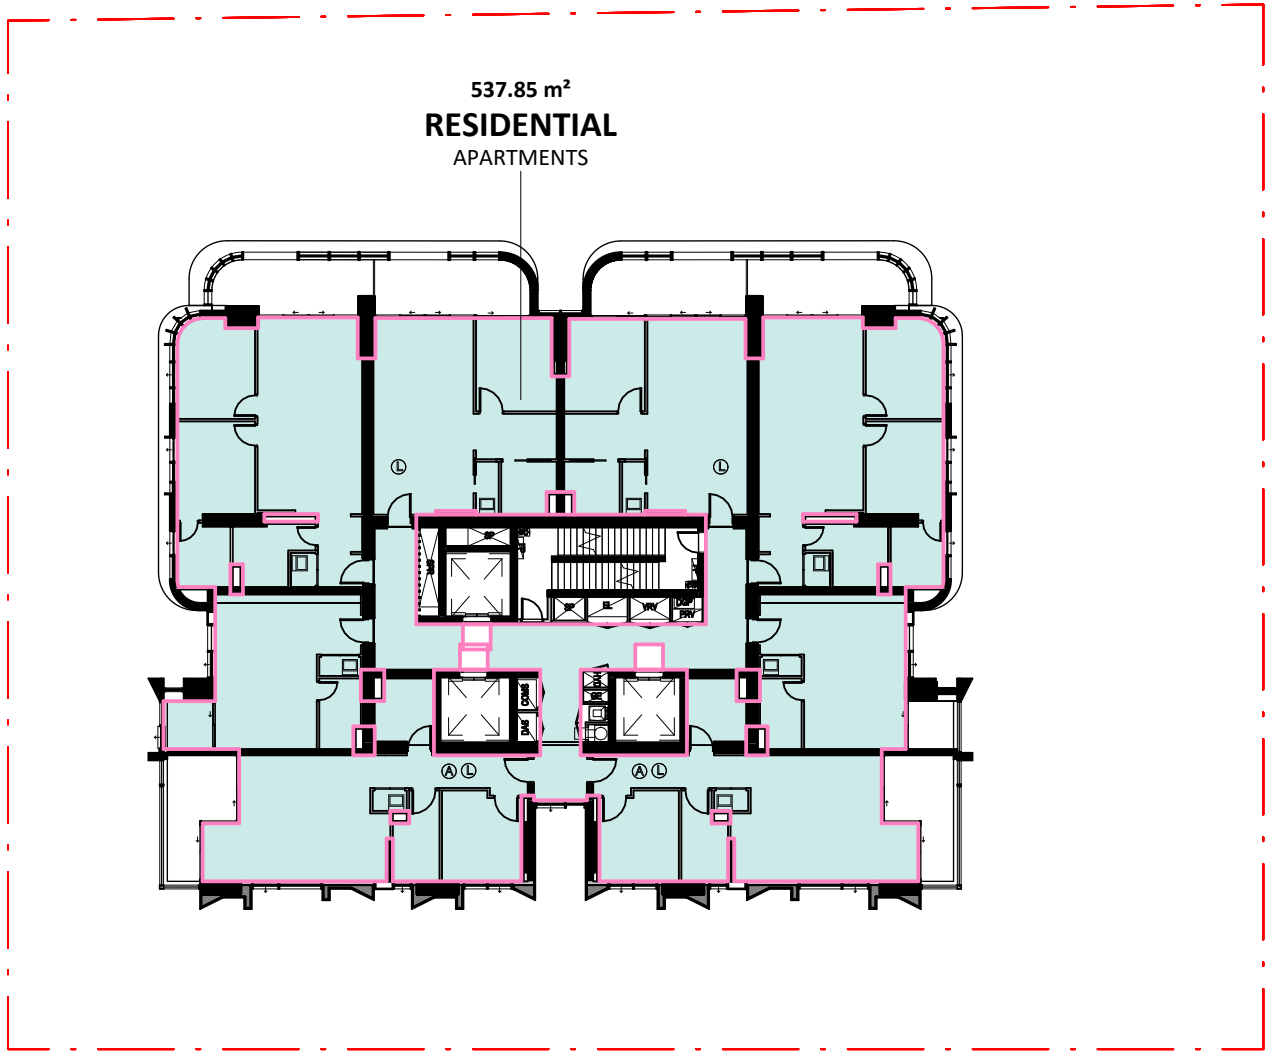


L34

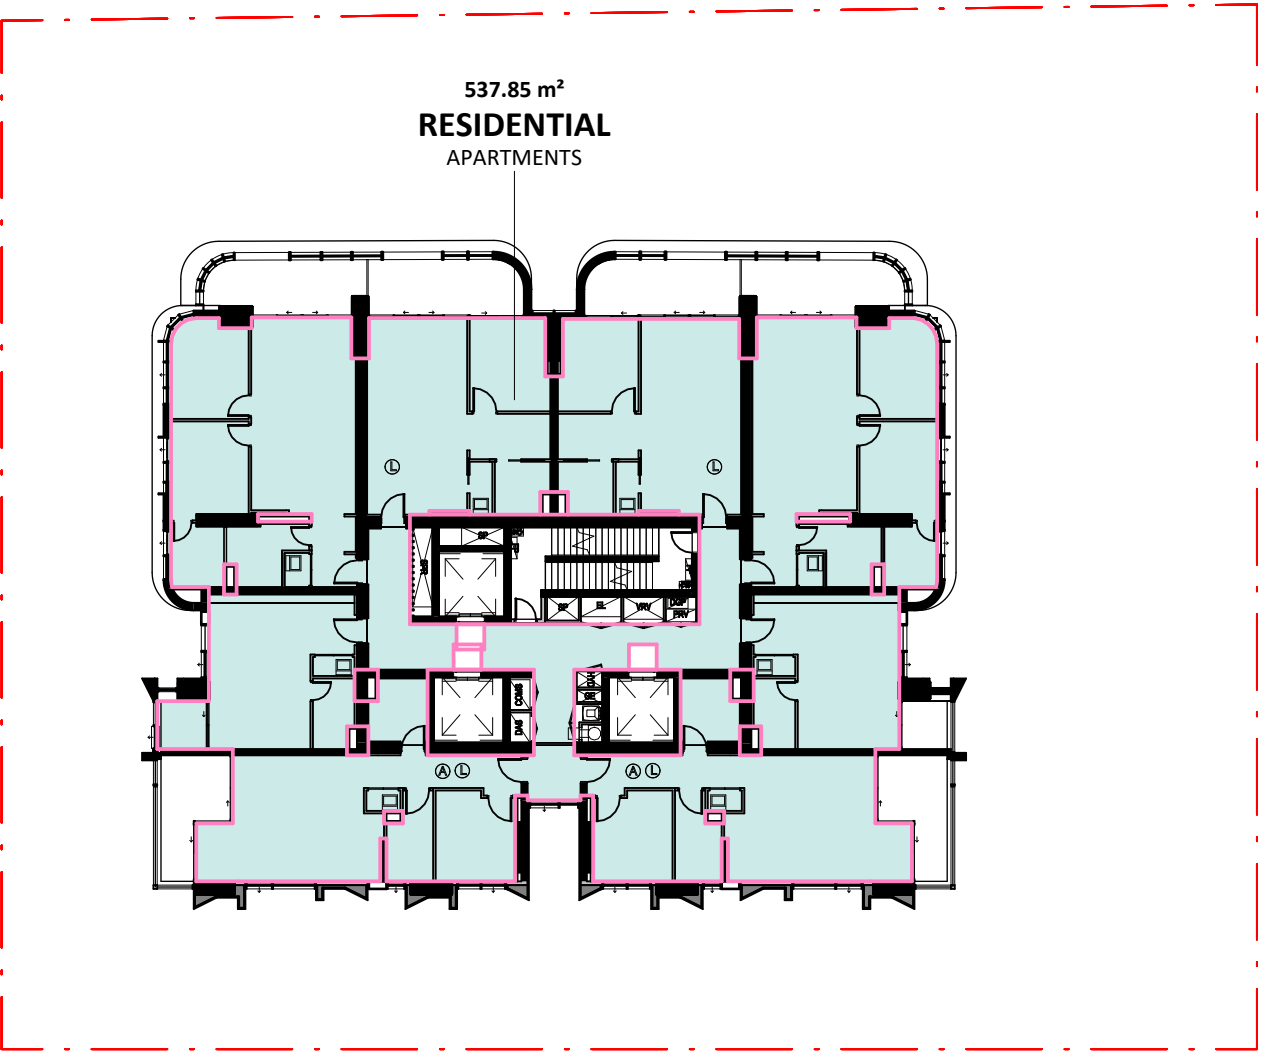


L35

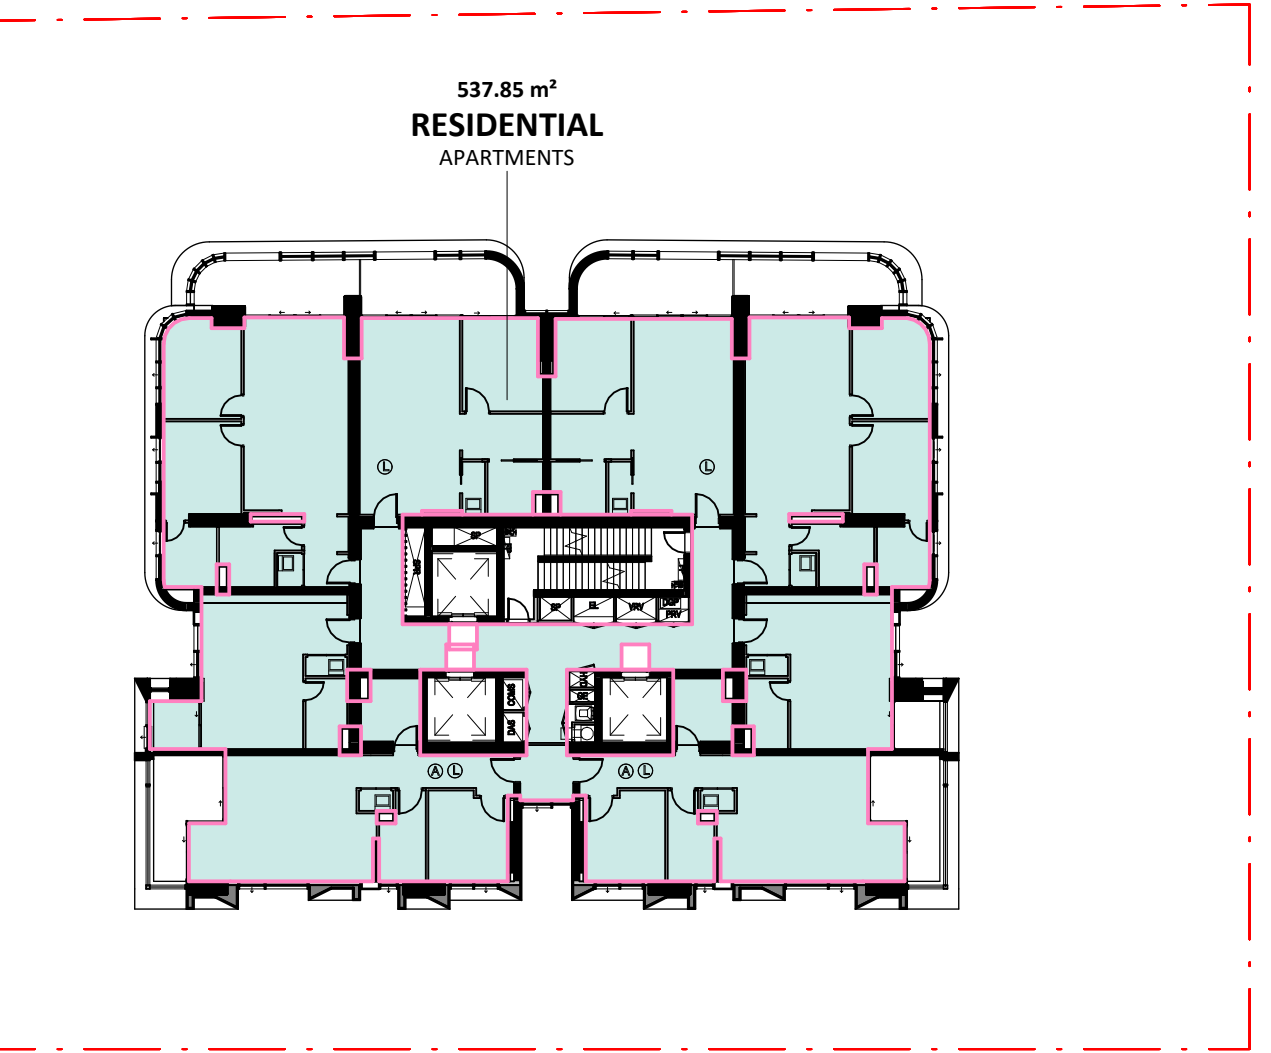


L36

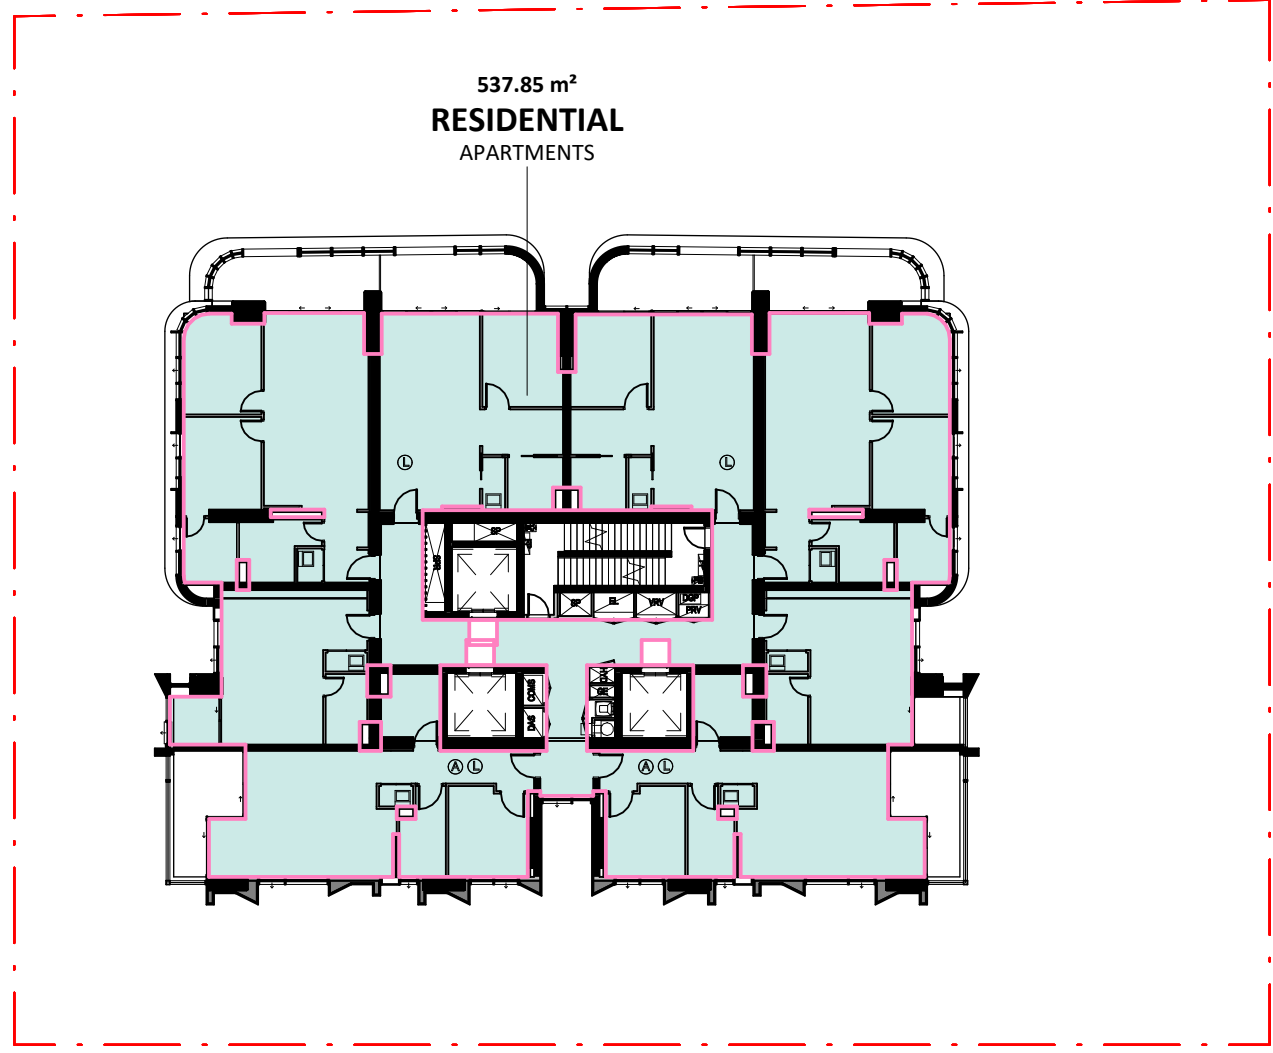


L37

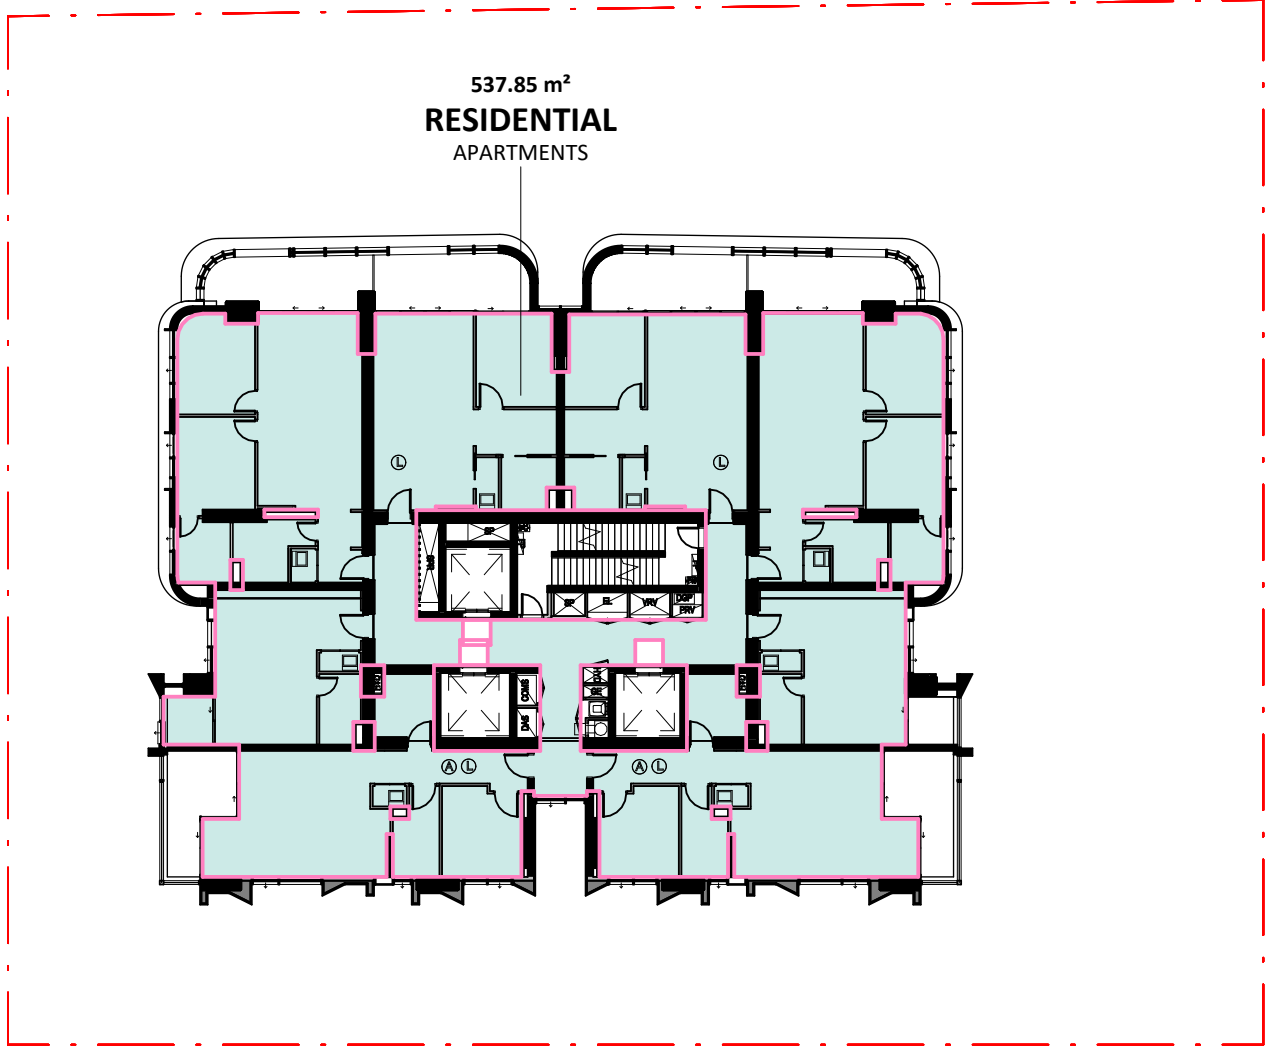

L38

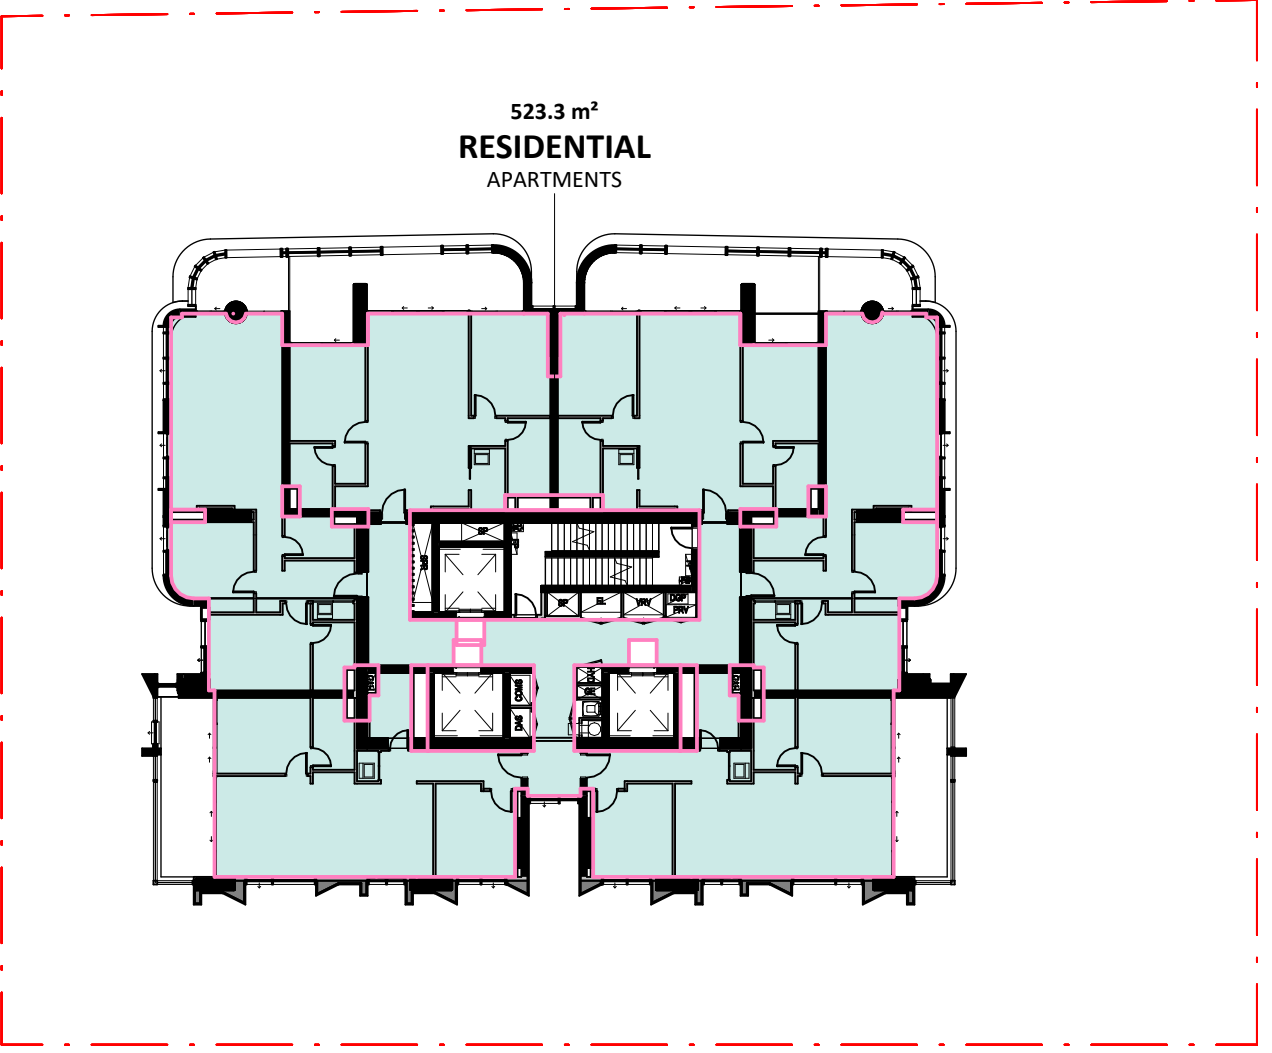

L39


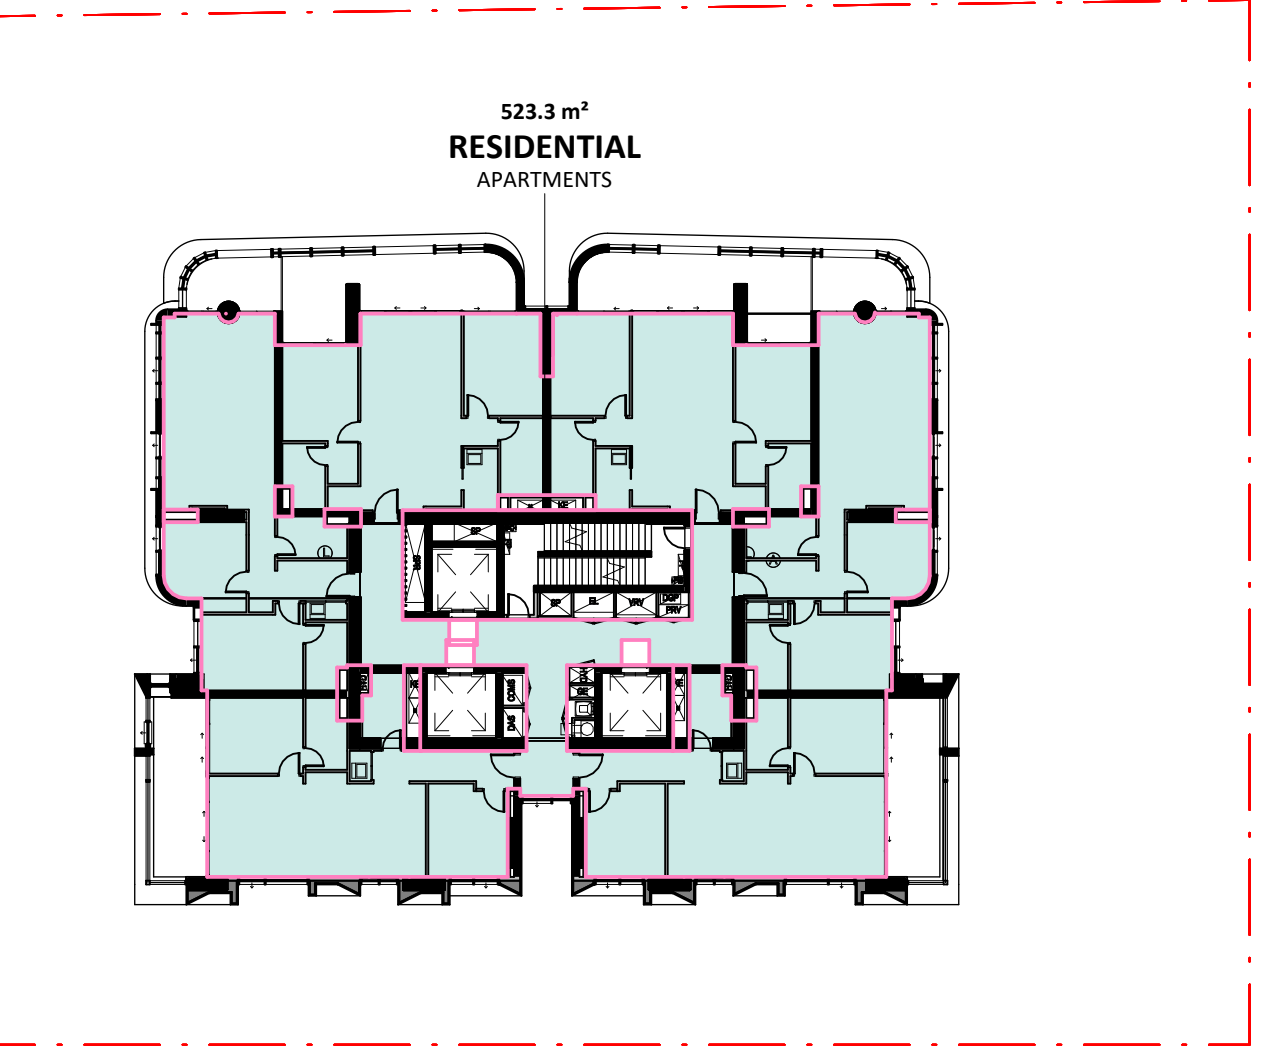


L40

RESIDENTIAL GFA
COMMERCIAL GFA
NON-RESIDENTIAL GFA

NOTE: THE AREAS SHOWN ARE SUBJECT TO A 5% VARIATION AS PER TYPICAL SALES CONTRACTS. FINAL MEASUREMENTS ARE TO BE OBTAINED FROM A REGISTERED SURVEYOR

Key Plan:

 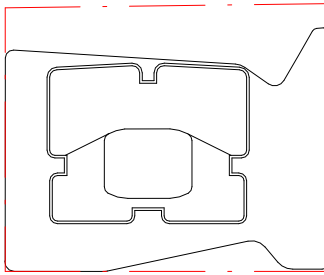

Drawing Disclaimer:
Do not scale from drawings.
Verify all dimensions on site before commencing work.
Copying or reproduction of this drawing is strictly prohibited without the consent of PTW Architects

Note
PTW takes no responsibility for external building elements. Anything connected with any design, materials selection, construction or installation of any cladding, facade or external building element must be checked by and remains the responsibility of others, including suitably qualified experts as may be required.

A STATE SIGNIFICANT DEVELOPMENT APPLICATION ISSUE

PTW 21.04.2022

Rev Amendment

By Chk* Reg. Arch Date

Consultants
Design Confidence
E-Lab
FCAD
Gardner Group
Webber Design
ADP Consulting
Think Planners
Positive Traffic
Windtech

Client

GURNER™
GROUP

GQ Hassall Street Pty Ltd
3 Goldman Lane, Double Bay, NSW 2028

Architect
PTW Architects
Level 11, 88 Phillip Street
Sydney NSW 2000 Australia
T +61 2 9232 5877
ptw.com.au

Peddie Thorp & Walker P/L
ABN 23 000 454 624
trading as PTW Architects

NSW Nominated Architects
S Parsons Architect No. 6098
D Jones Architect No. 4778

PTW

@ A1 As indicated

Project PA030501

12 Hassall St
12 Hassall St, Parramatta

Status
DEVELOPMENT APPLICATION


Title
N-GROSS FLOOR AREA PLANS
GFA DIAGRAMS (SHEET 4)

Drawing Number


DA-91-1300

Revision


A

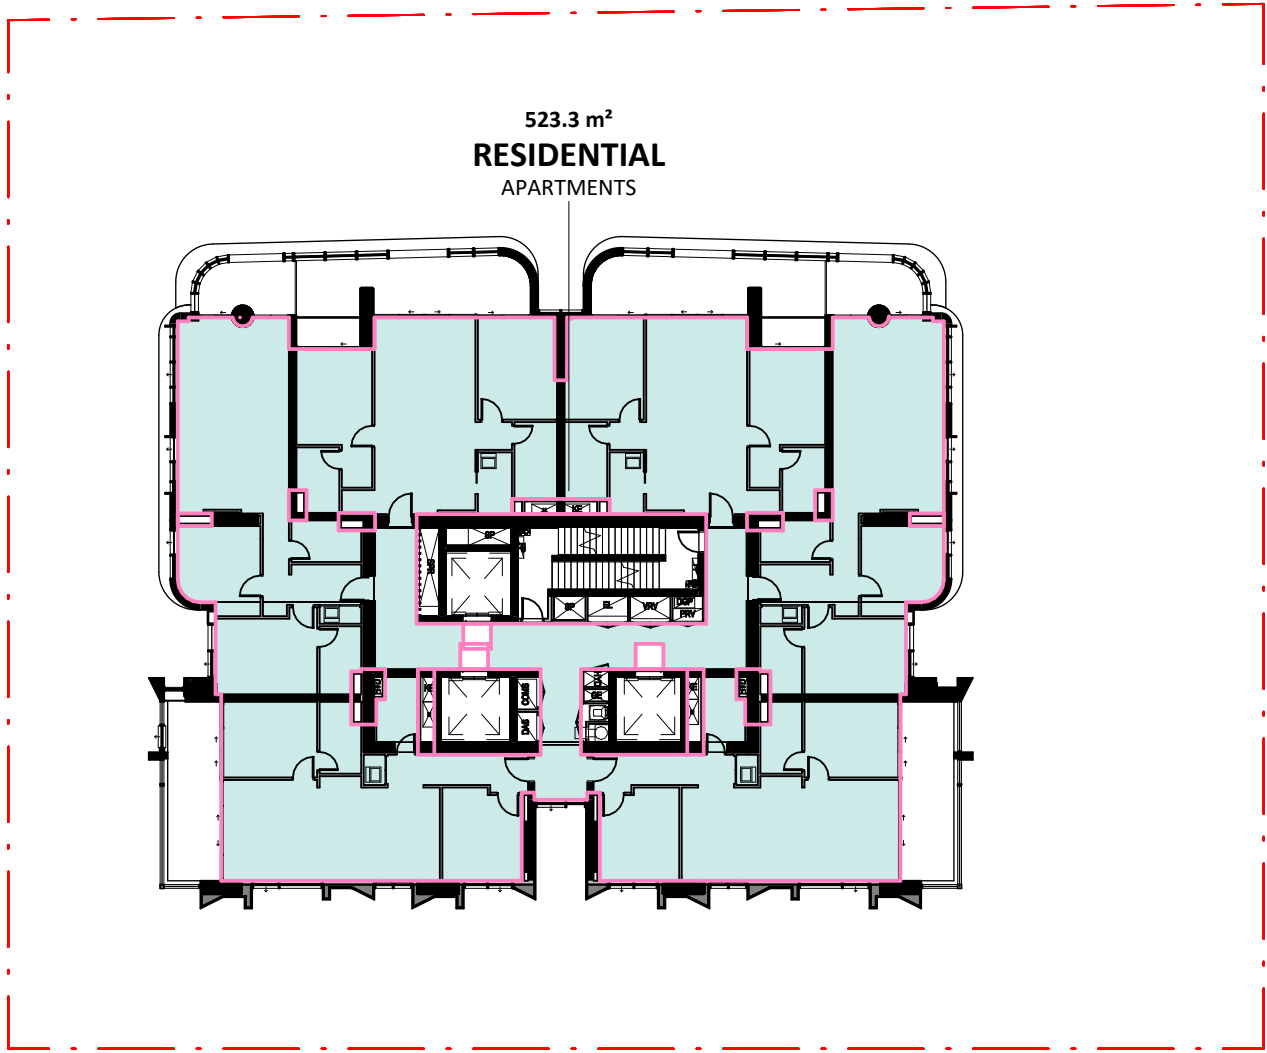


L41

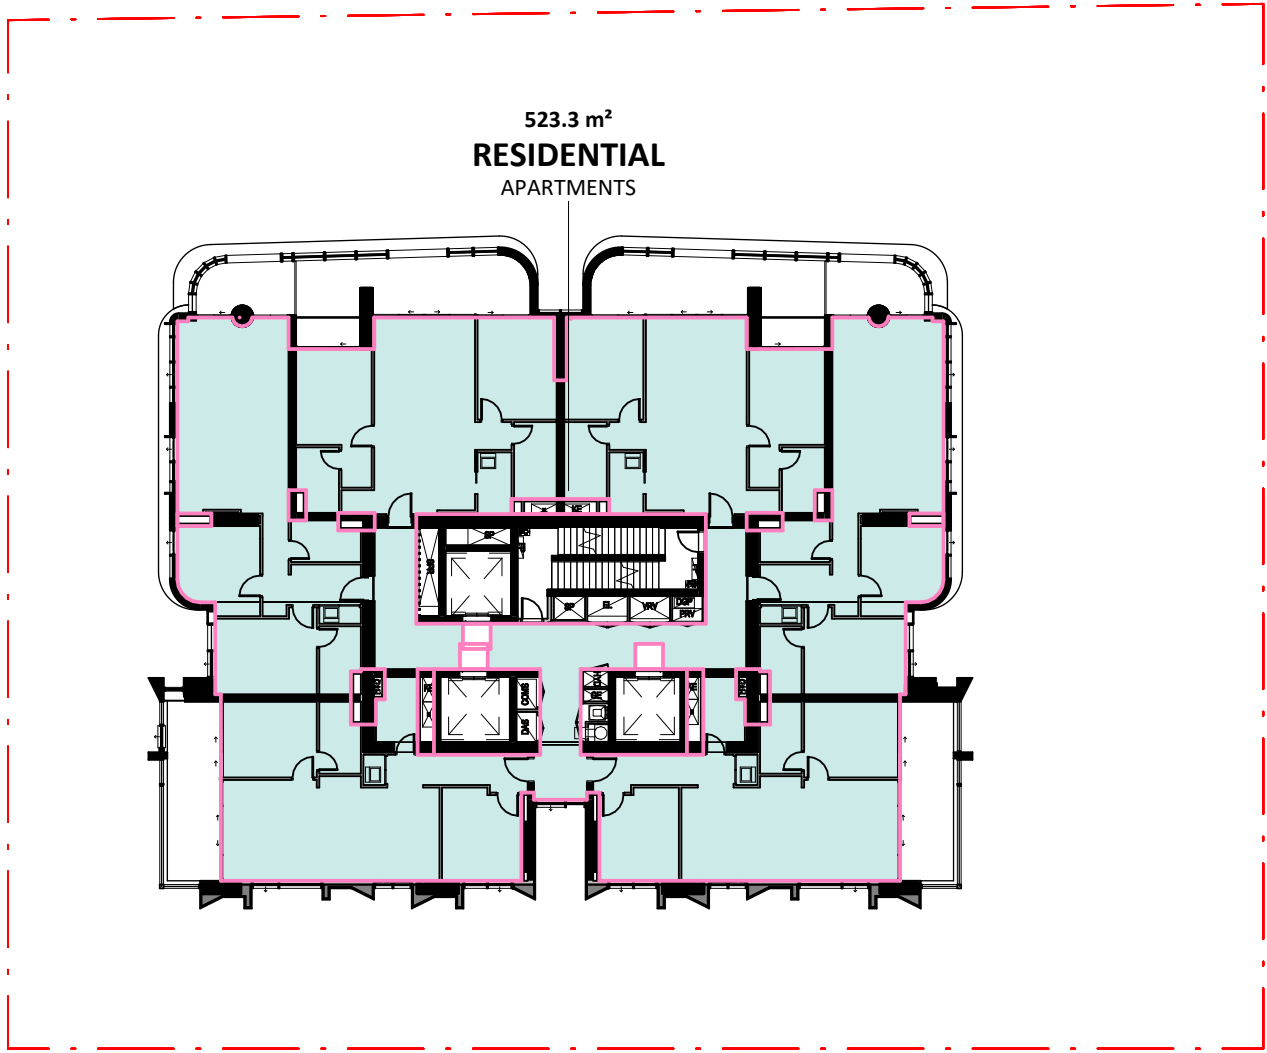


L42

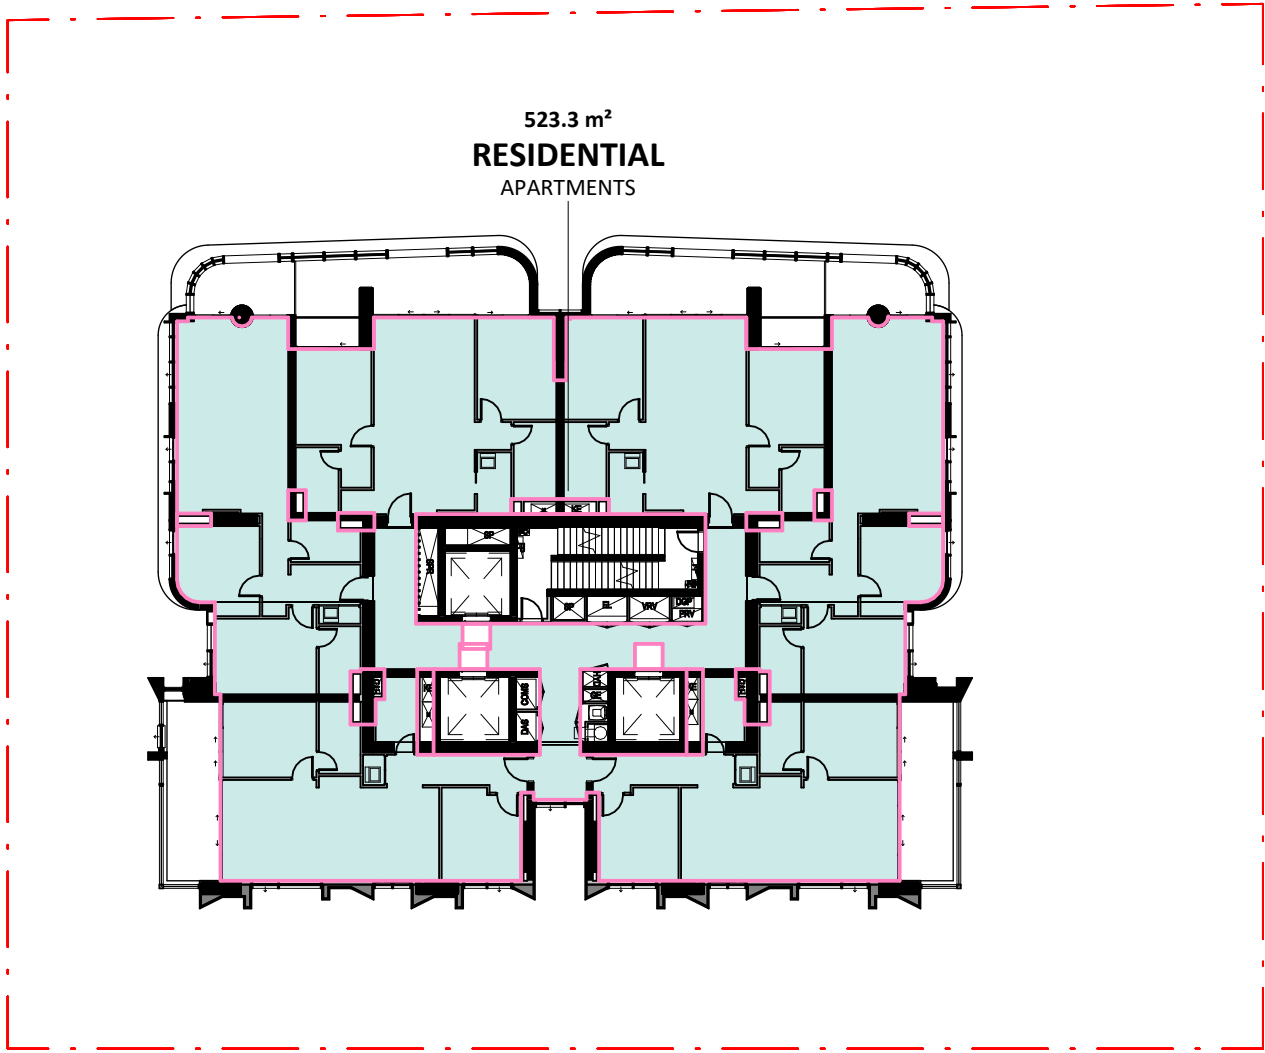


L43

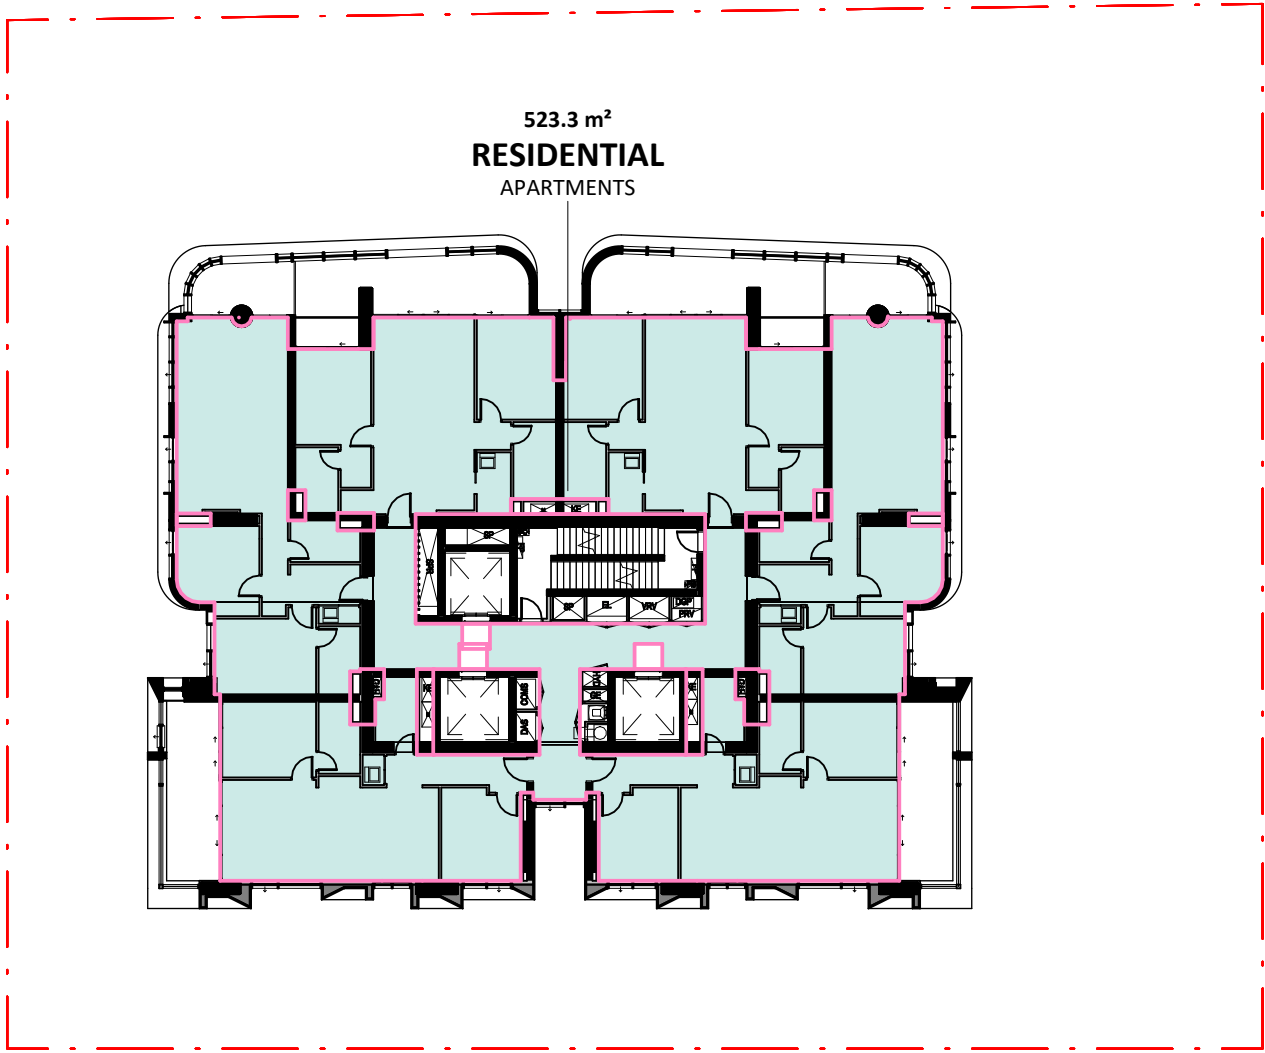


L44

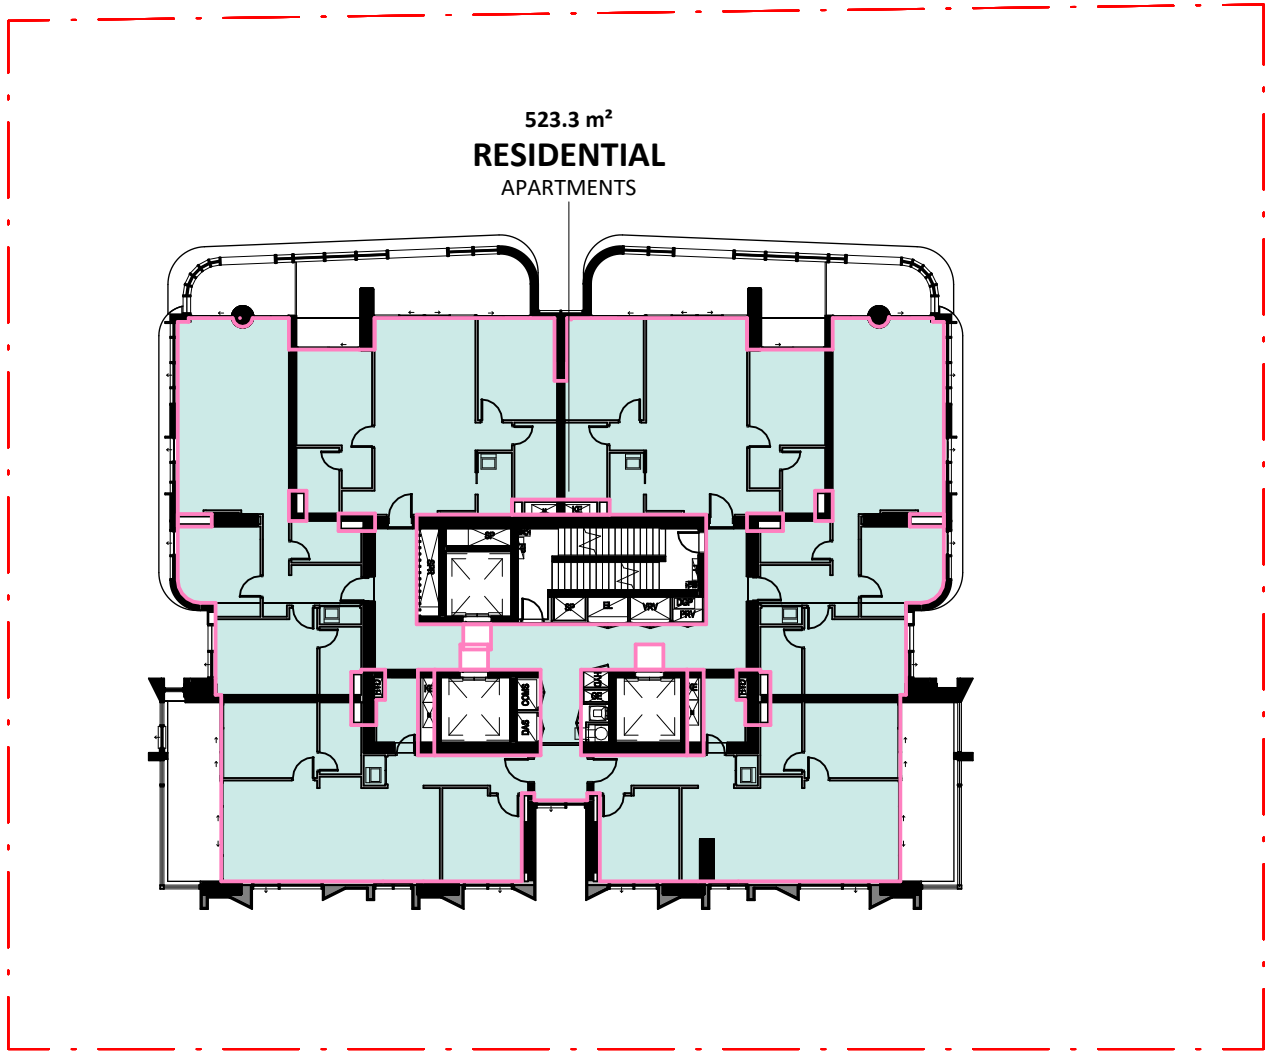


L45

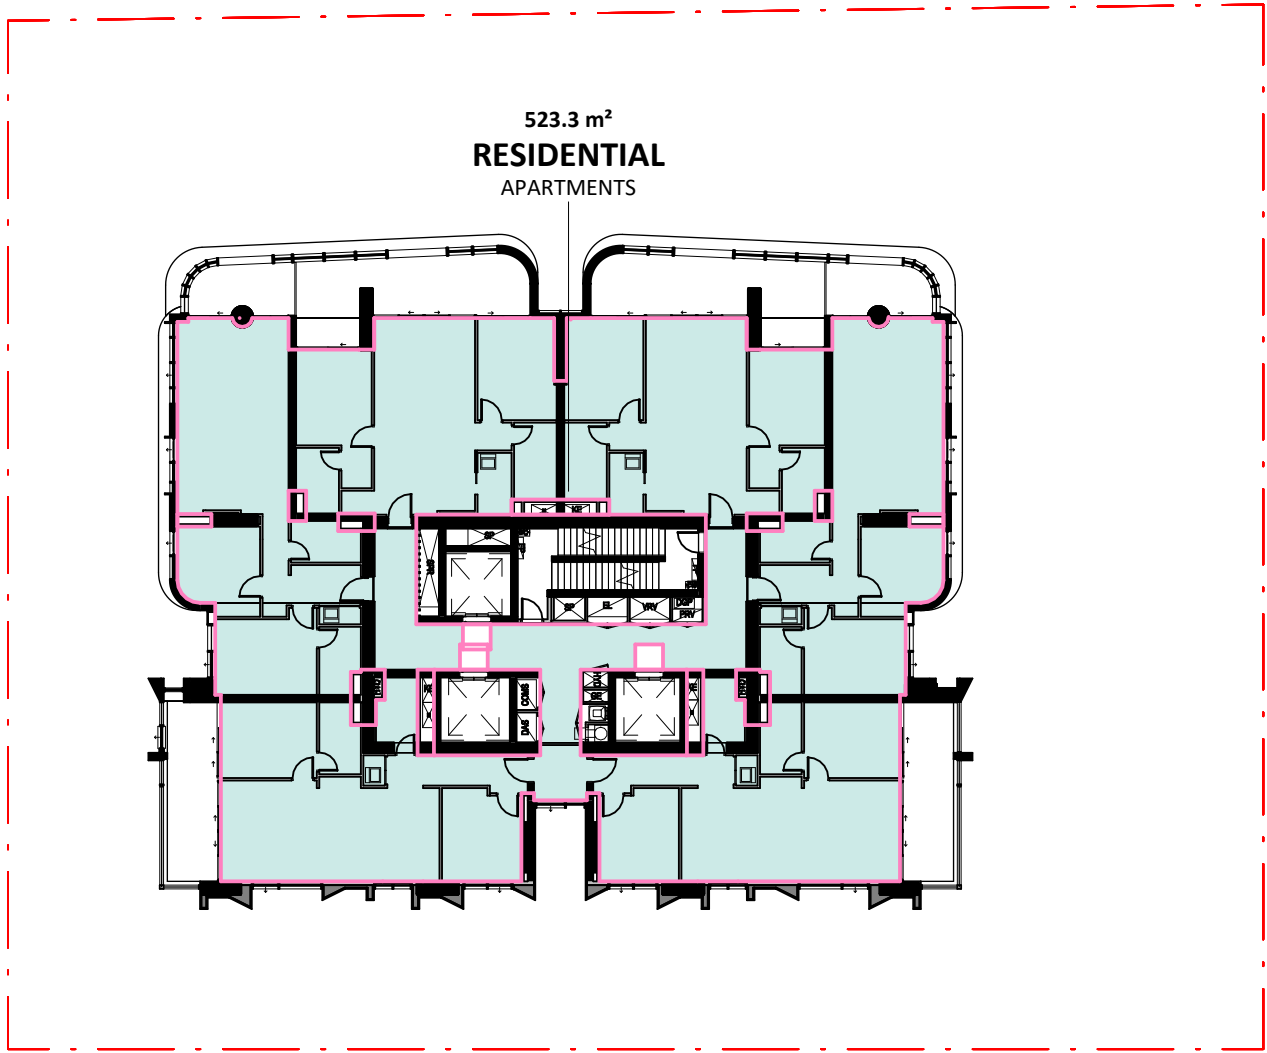


L46

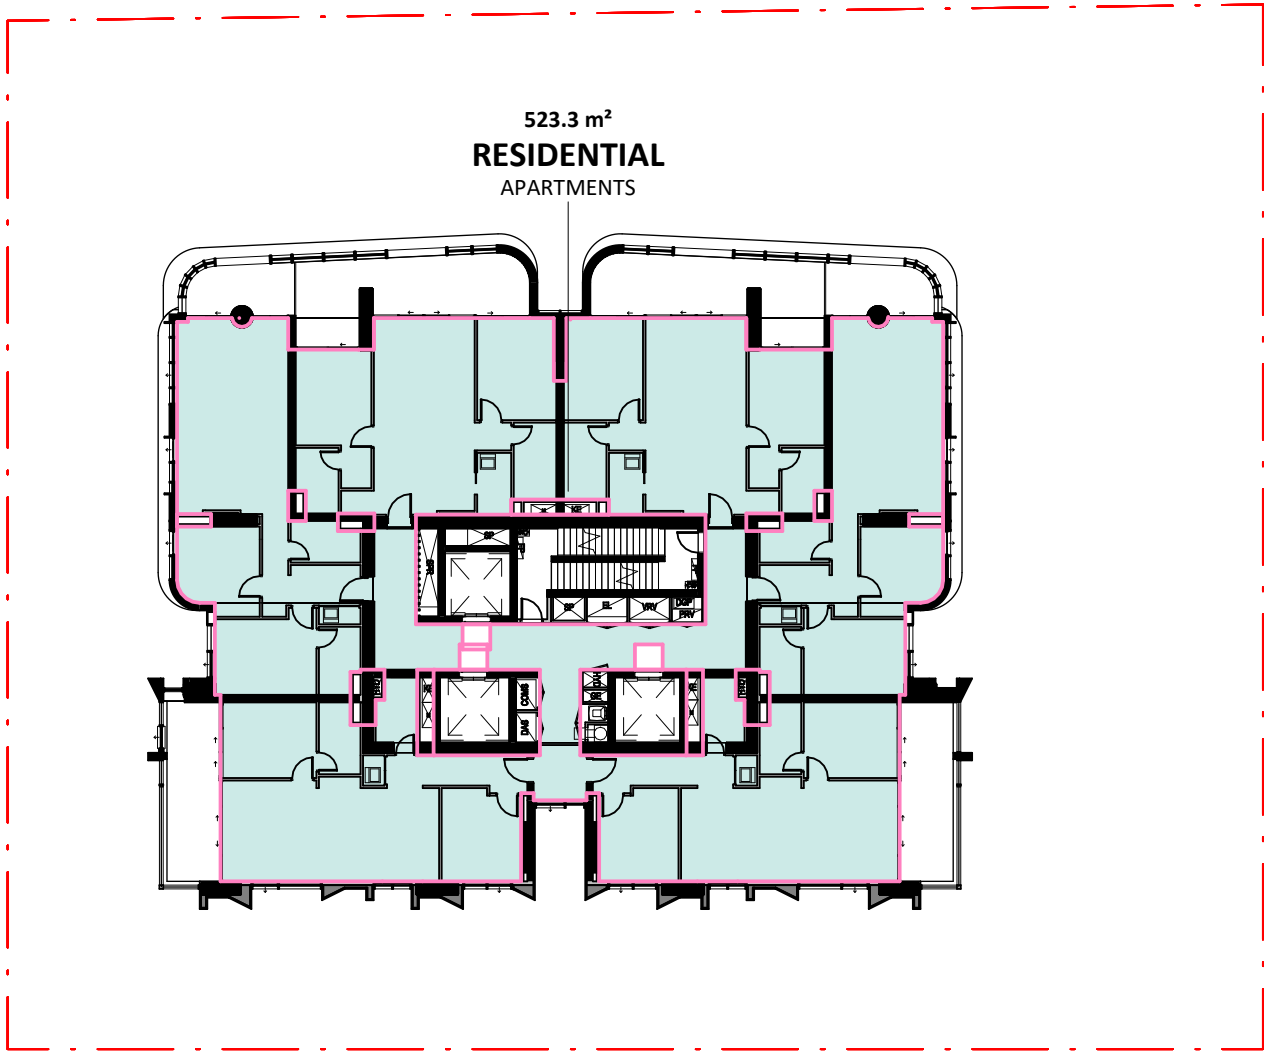


L47

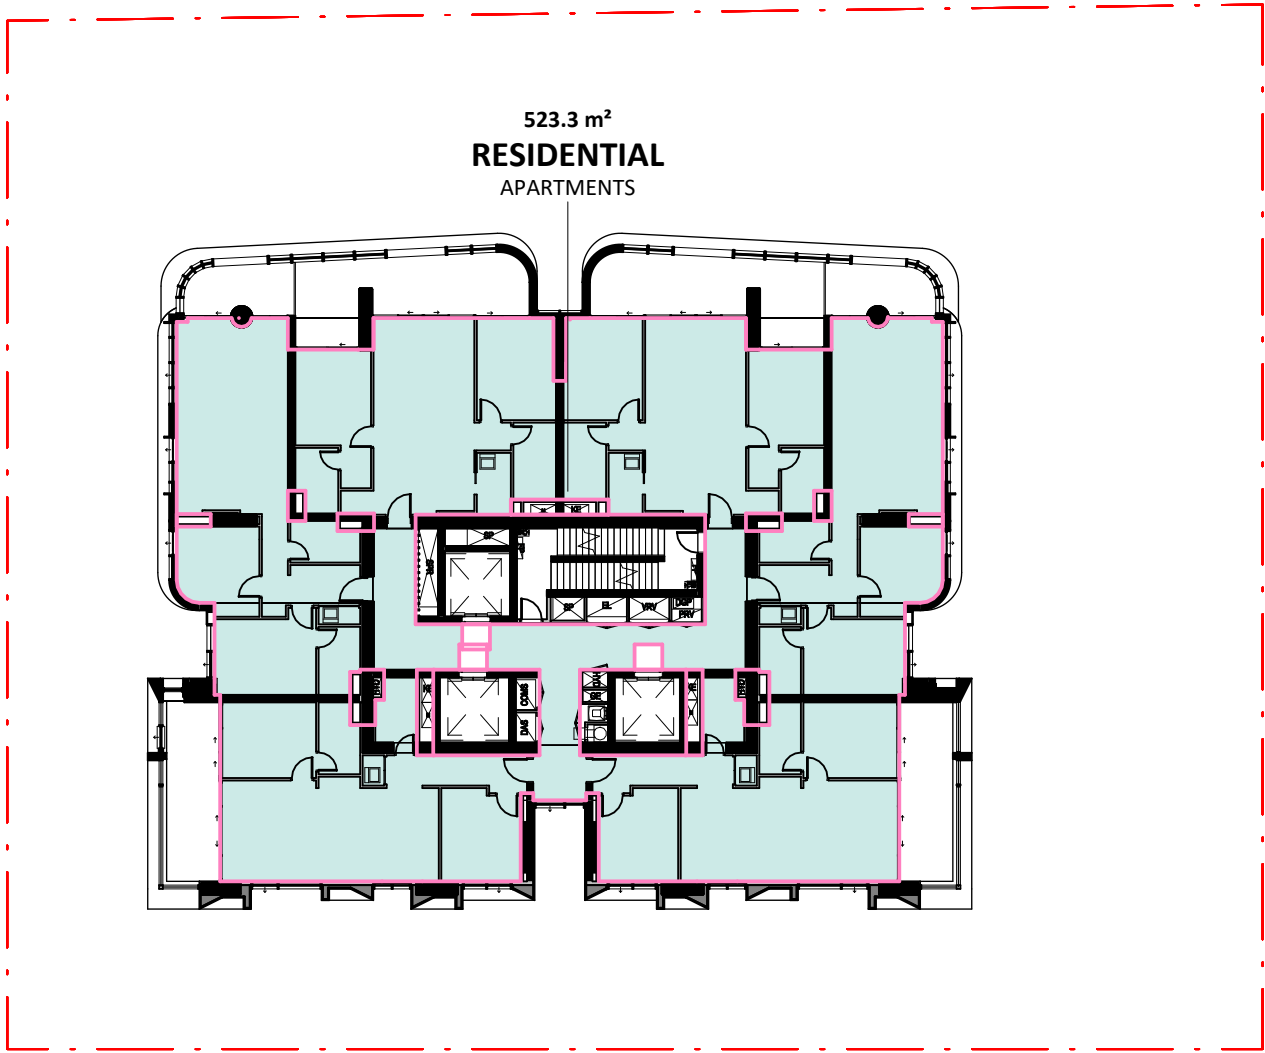


L48

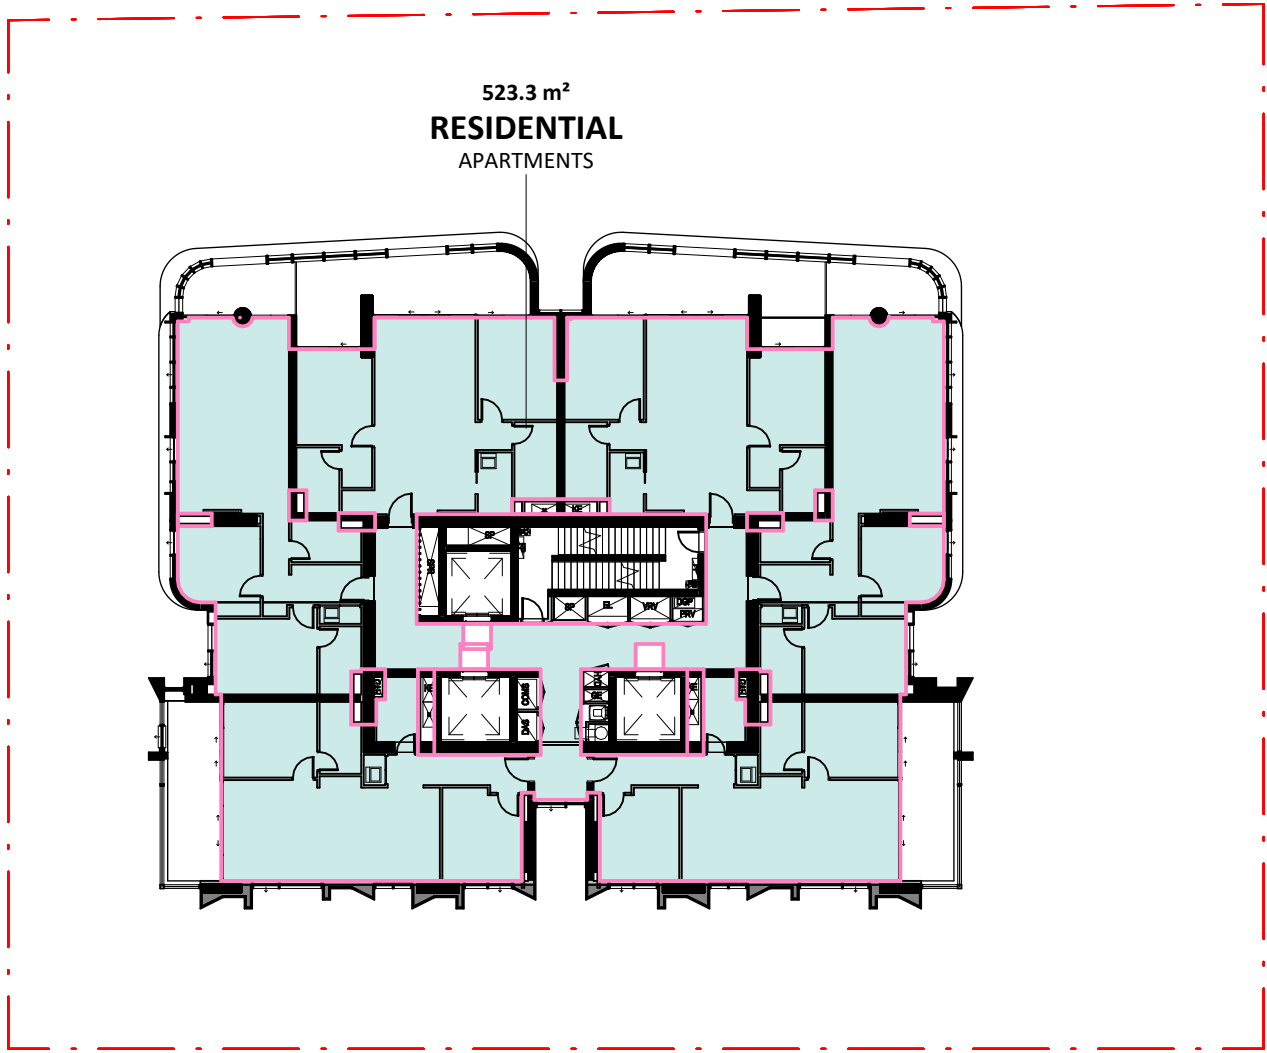


L49

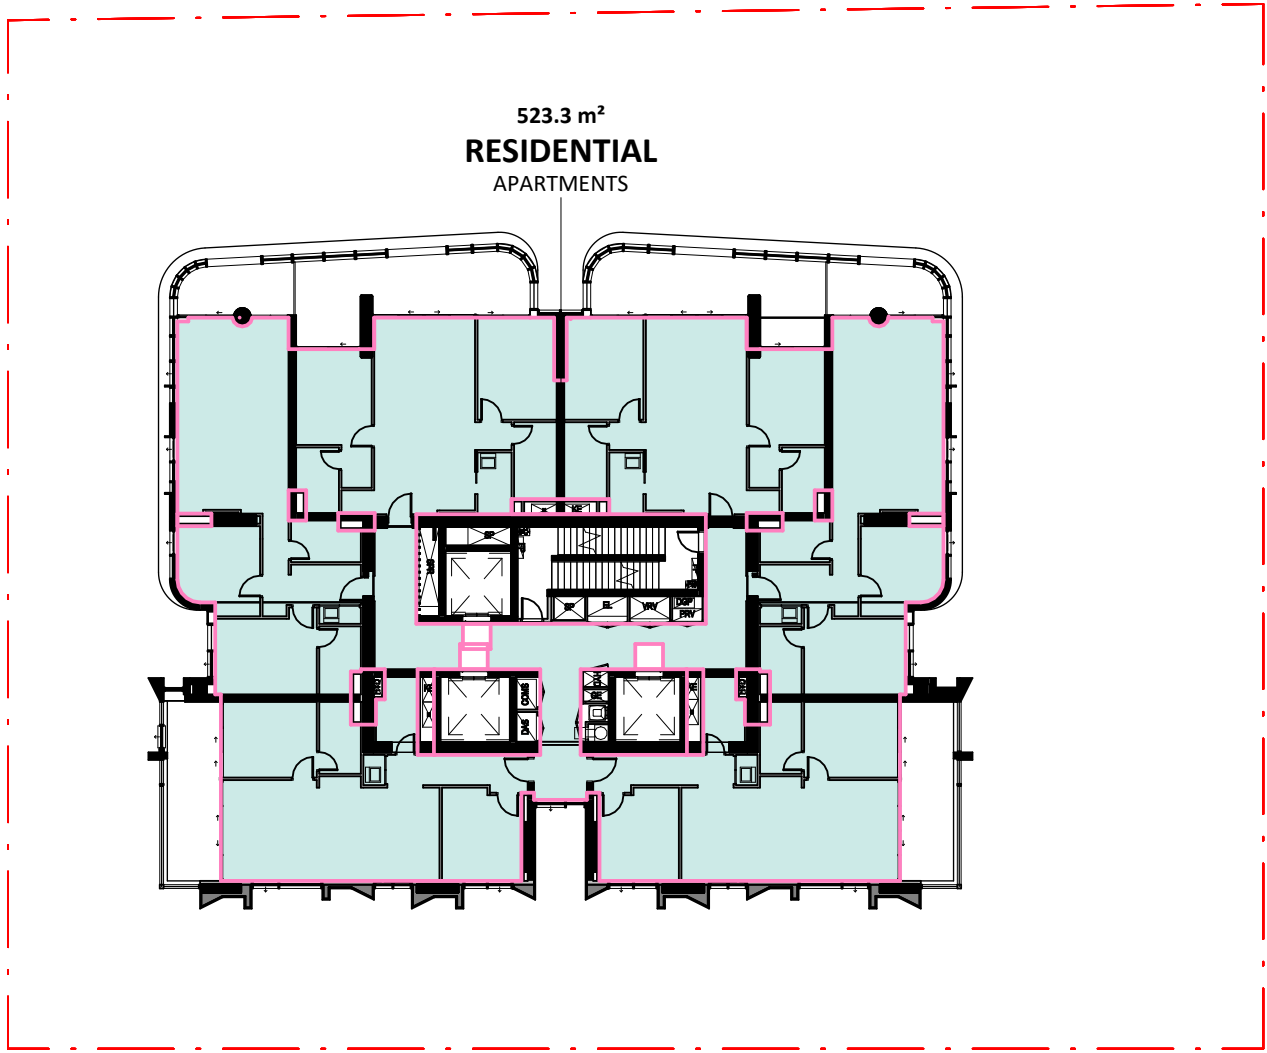

L50

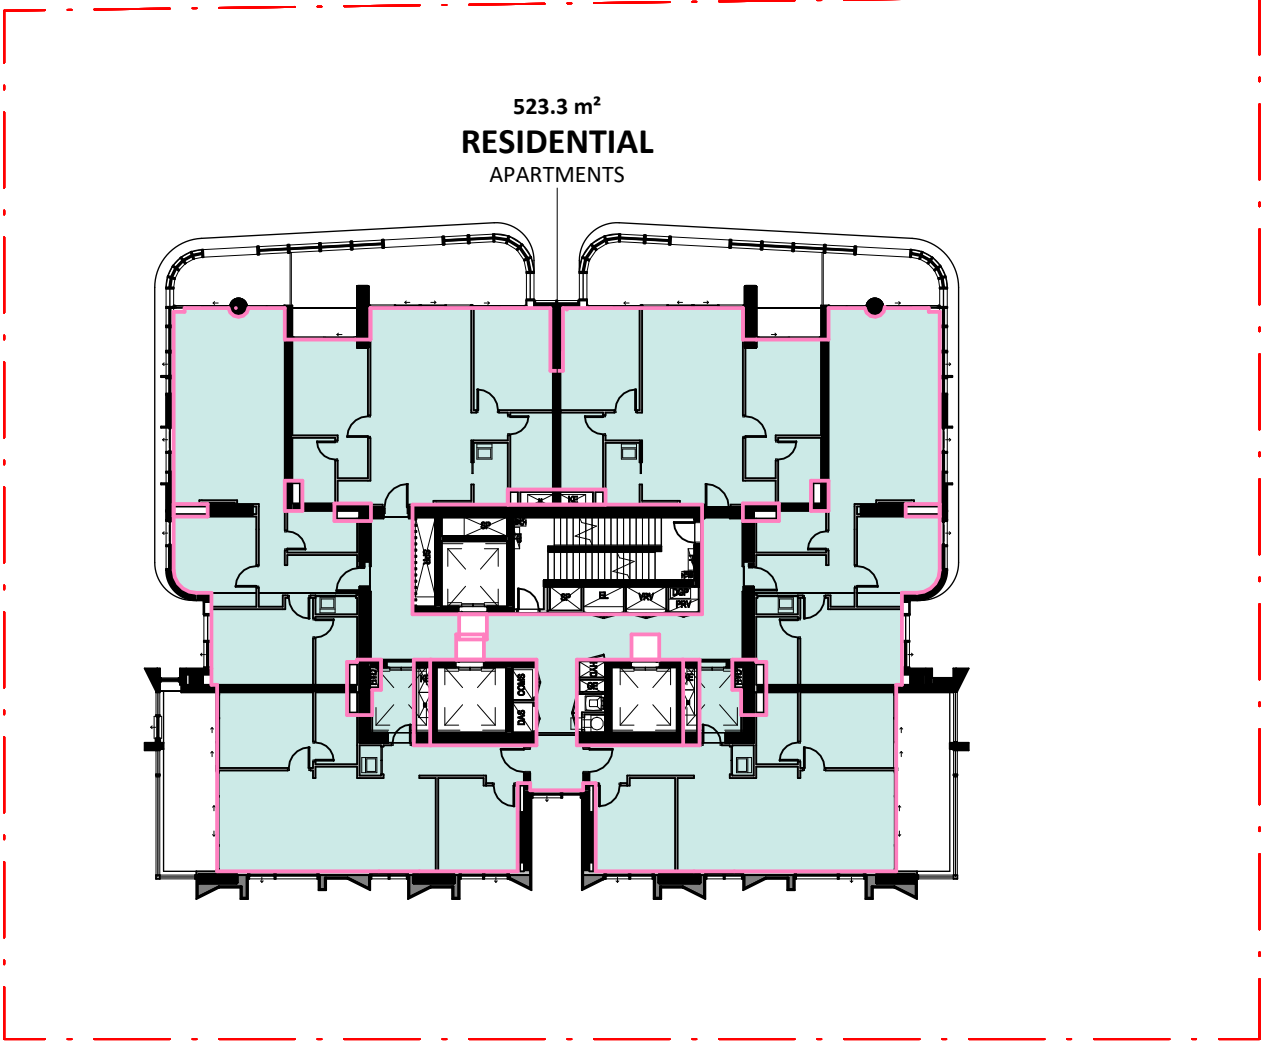

L51


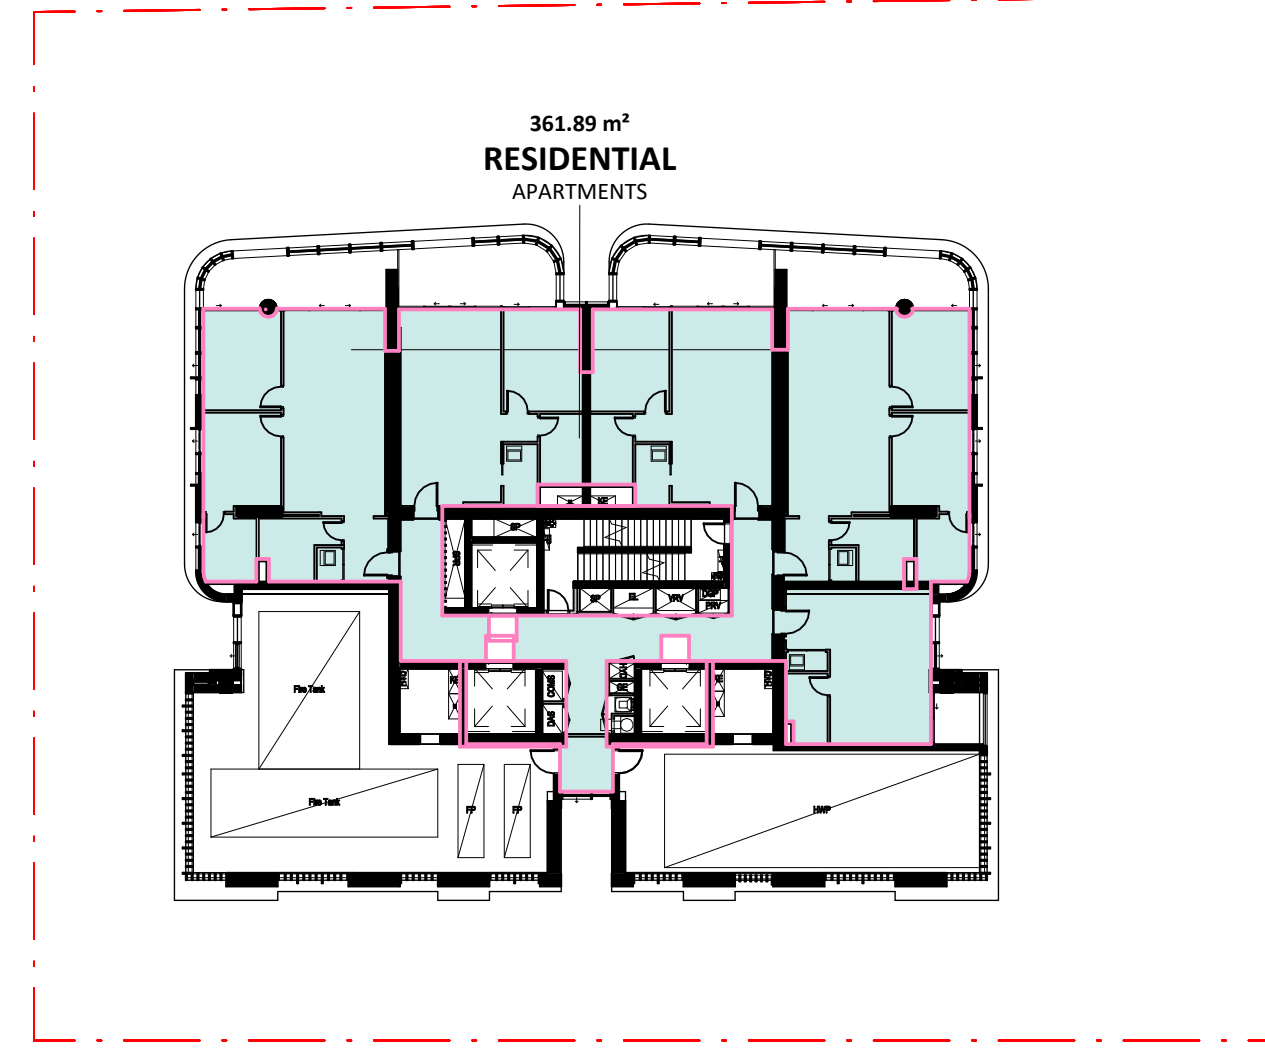


L52

RESIDENTIAL GFA
COMMERCIAL GFA
NON-RESIDENTIAL GFA

NOTE: THE AREAS SHOWN ARE SUBJECT TO A 5% VARIATION AS PER TYPICAL SALES CONTRACTS. FINAL MEASUREMENTS ARE TO BE OBTAINED FROM A REGISTERED SURVEYOR

Key Plan:

 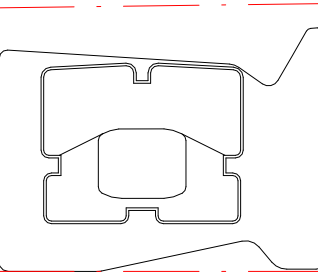

Drawing Disclaimer:
Do not scale from drawings.
Verify all dimensions on site before commencing work.
Copying or reproduction of this drawing is strictly prohibited without the consent of PTW Architects

Note
PTW takes no responsibility for external building elements. Anything connected with any design, materials selection, construction or installation of any cladding, facade or external building element must be checked by and remains the responsibility of others, including suitably qualified experts as may be required.

A STATE SIGNIFICANT DEVELOPMENT APPLICATION ISSUE

PTW 21.04.2022

Rev Amendment

By Chk* Reg. Arch Date

Consultants
Design Confidence
E-Lab
FCAD
Gardner Group
Webber Design
ADP Consulting
Think Planners
Positive Traffic
Windtech

Client

GURNER™
GROUP

GQ Hassall Street Pty Ltd
3 Goldman Lane, Double Bay, NSW 2028

Architect
PTW Architects
Level 11, 88 Phillip Street
Sydney NSW 2000 Australia
T +61 2 9232 5877
ptw.com.au

Peddie Thorp & Walker P/L
ABN 23 000 454 624
trading as PTW Architects

NSW Nominated Architects
S Parsons Architect No. 6098
D Jones Architect No. 4778

PTW

@ A1 As indicated

Project PA030501
12 Hassall St
12 Hassall St, Parramatta

Status
DEVELOPMENT APPLICATION


Title
N-GROSS FLOOR AREA PLANS
GFA DIAGRAMS (SHEET 5)

Drawing Number


DA-91-1400

Revision


A

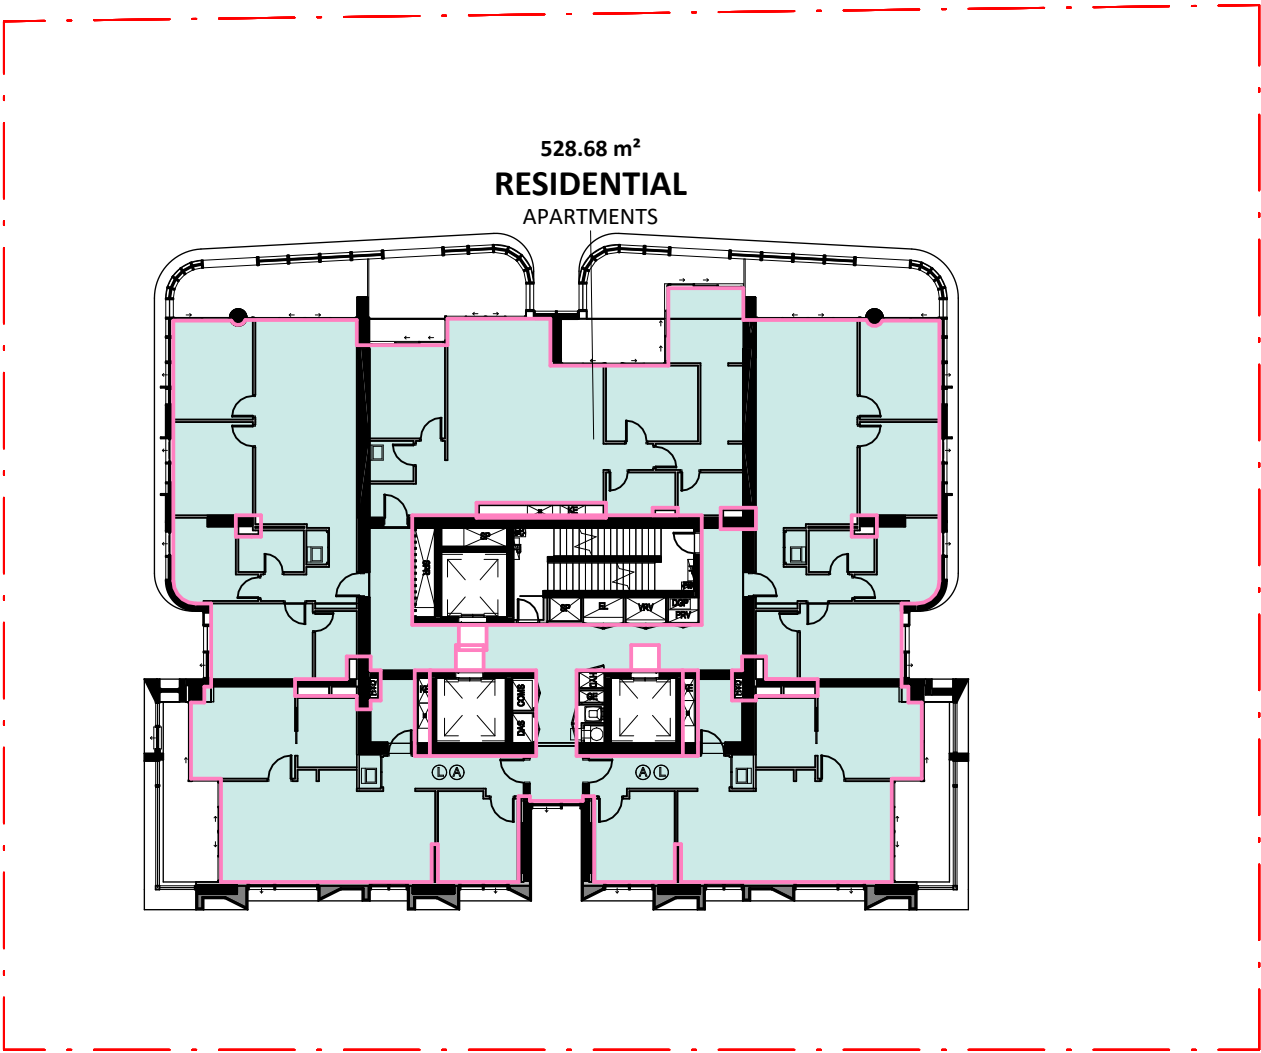


L53

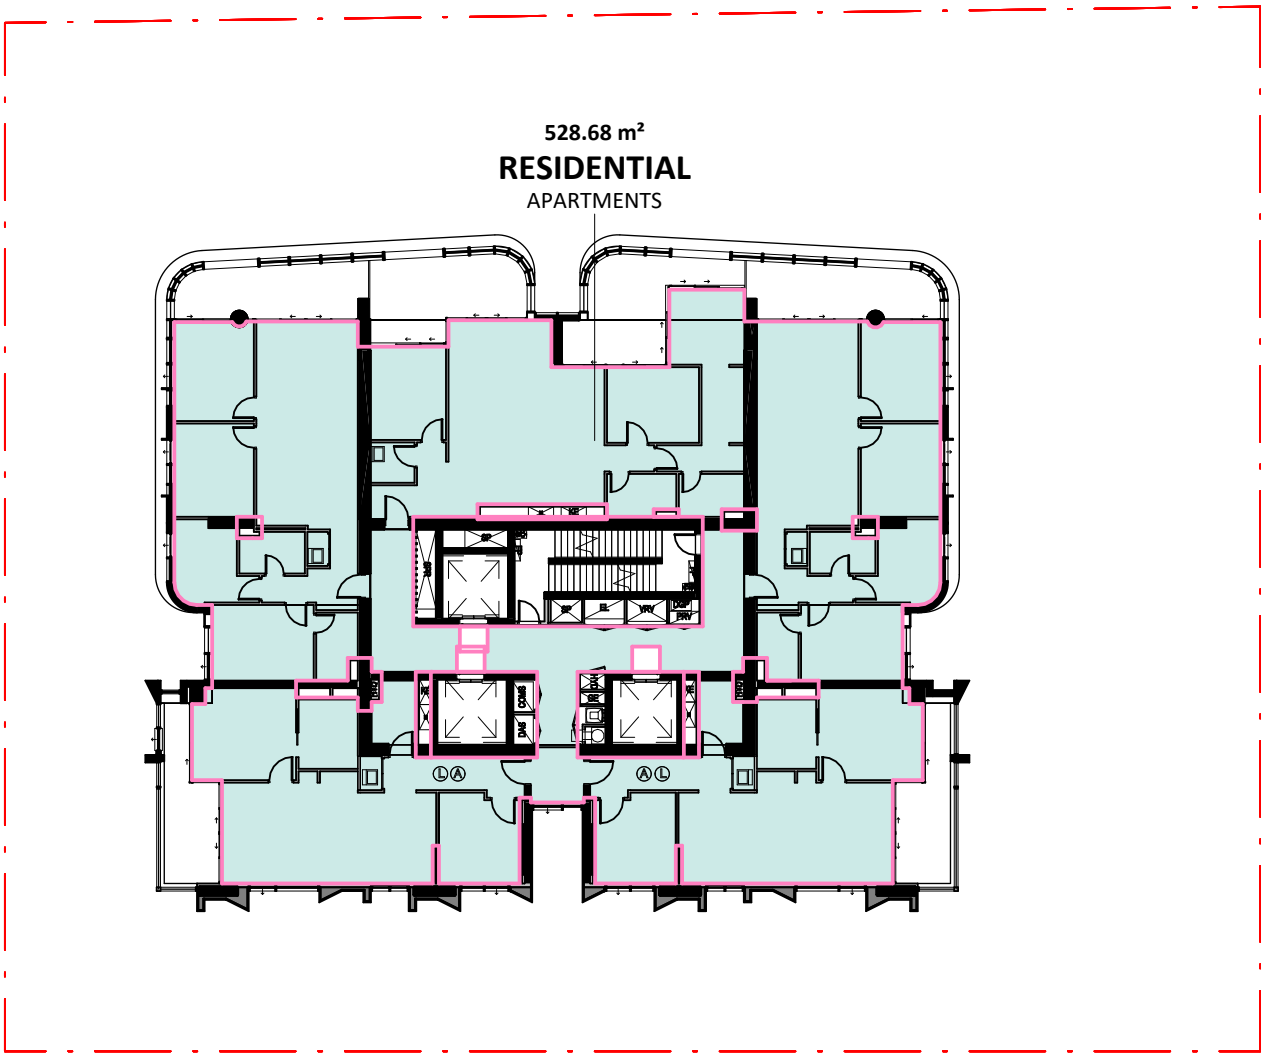


L54

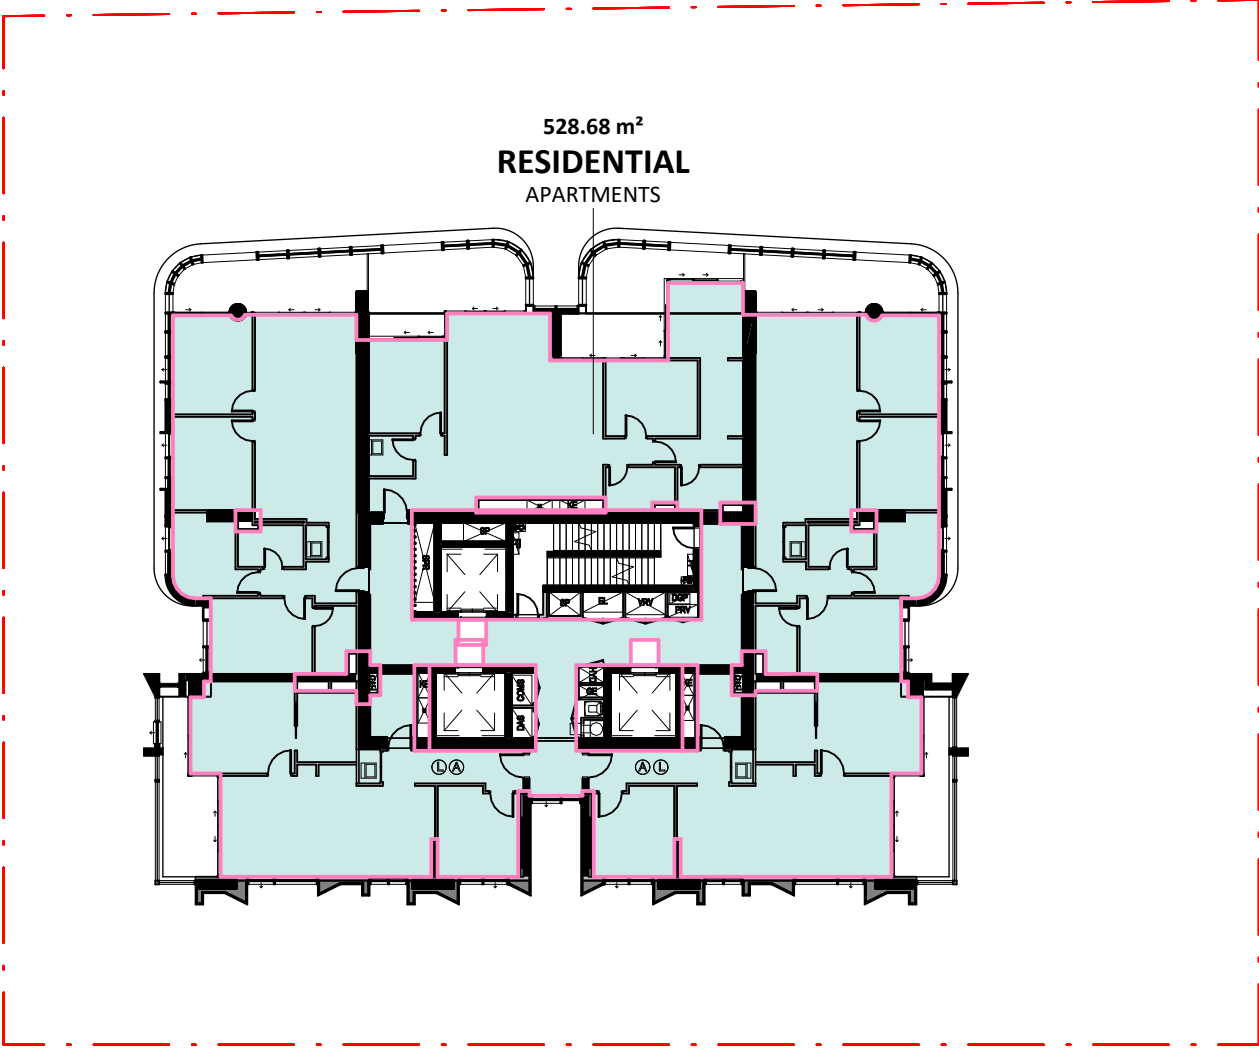


L55

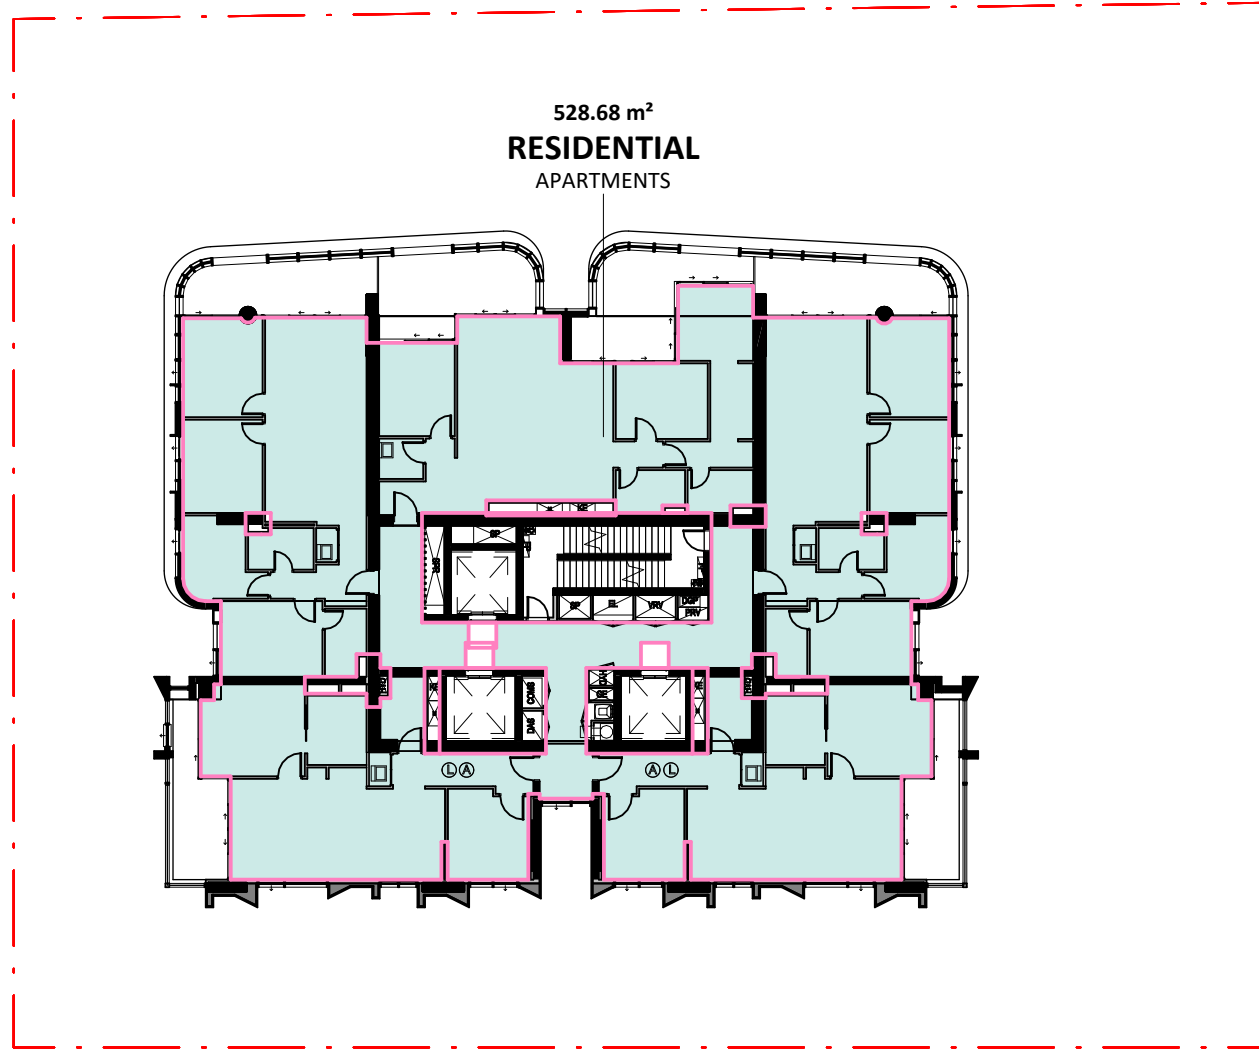


L56

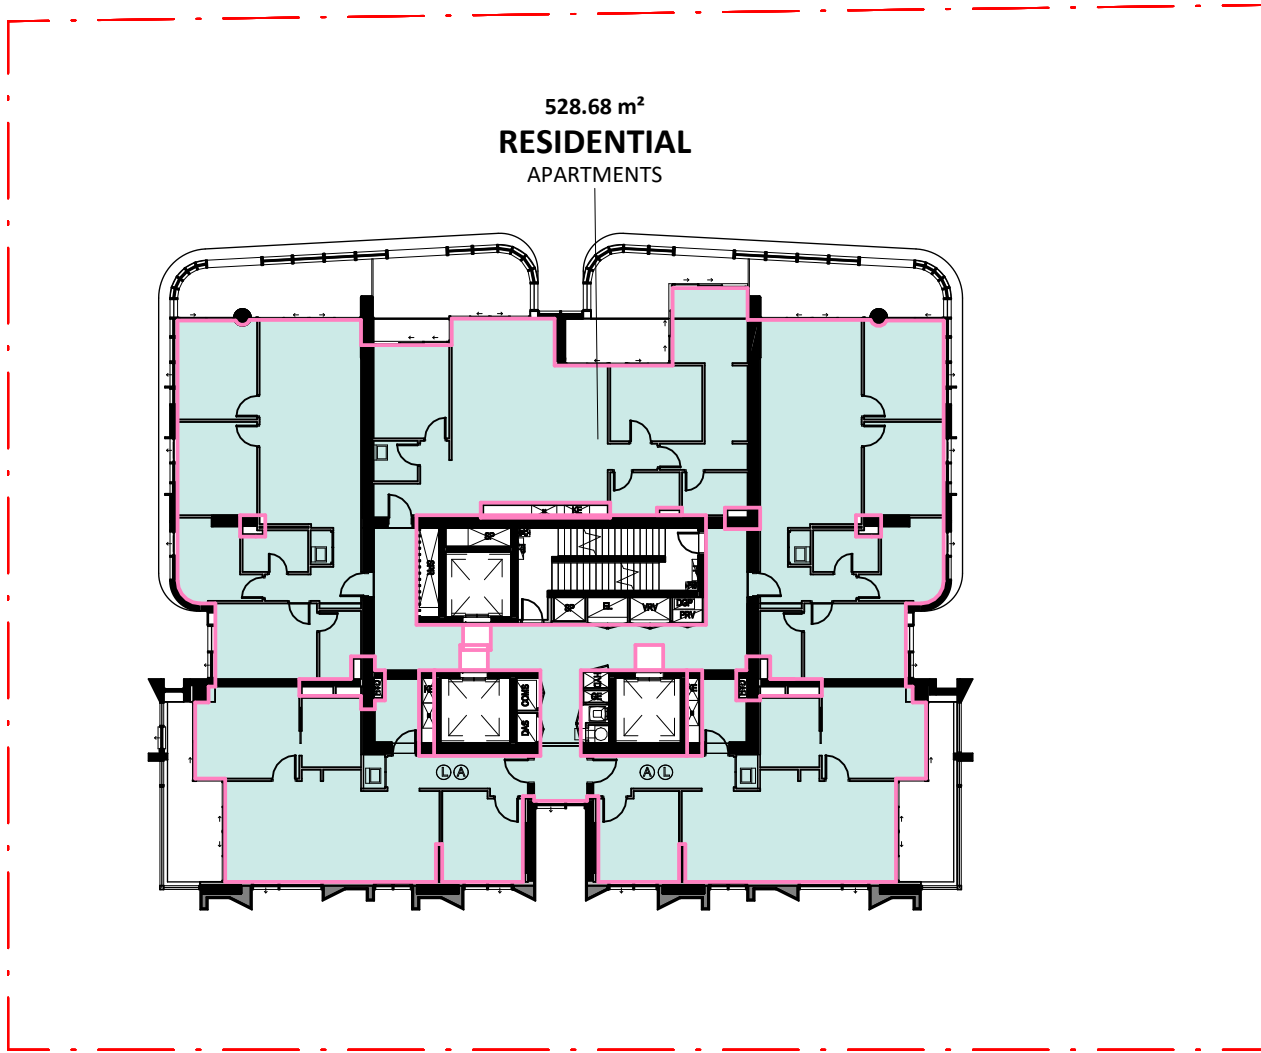


L57

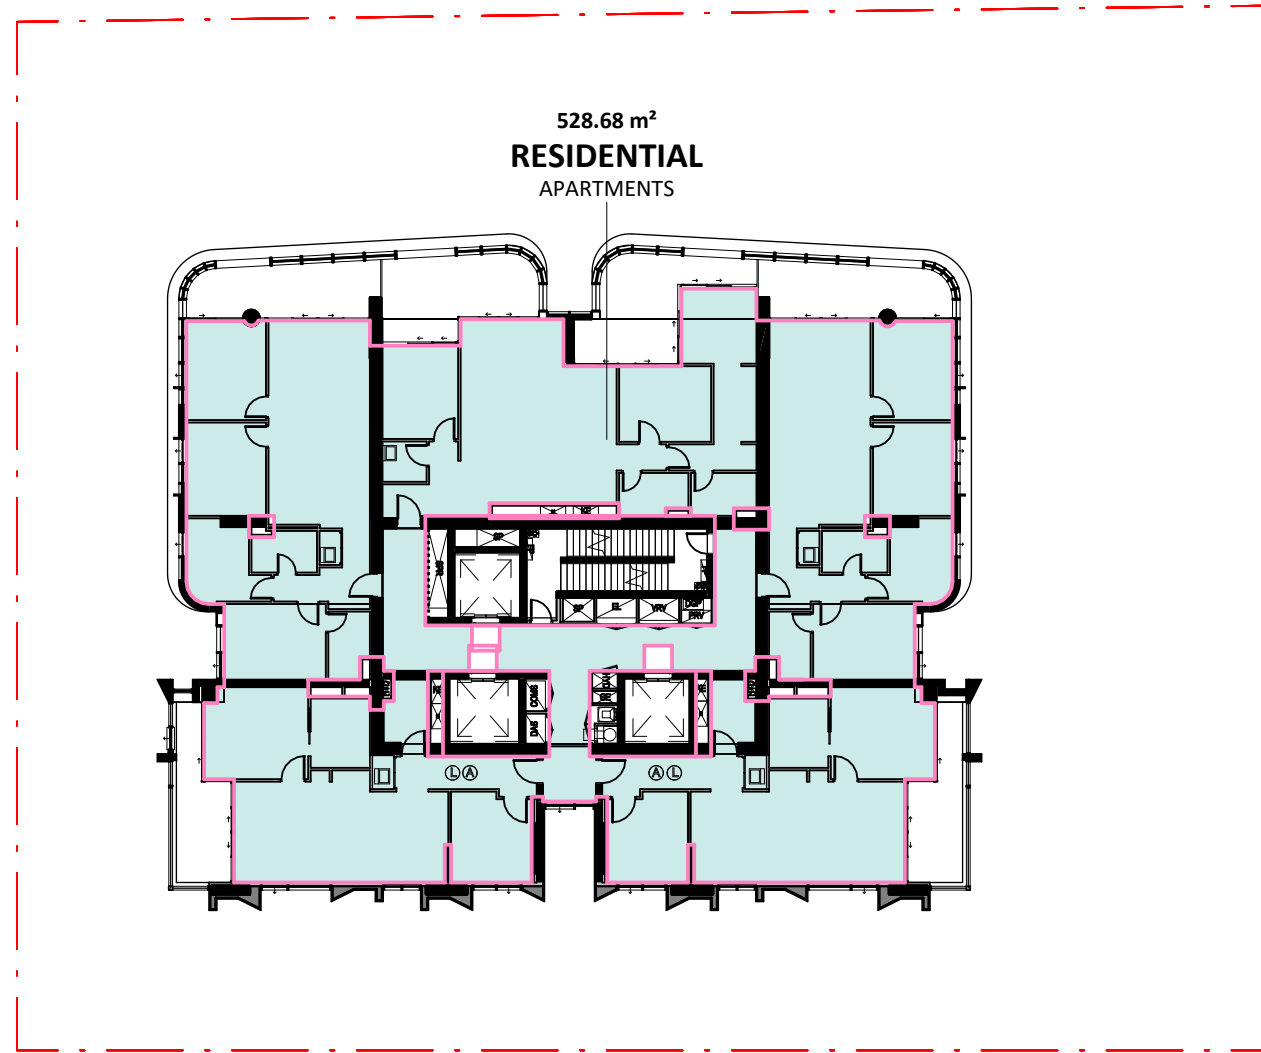

L58

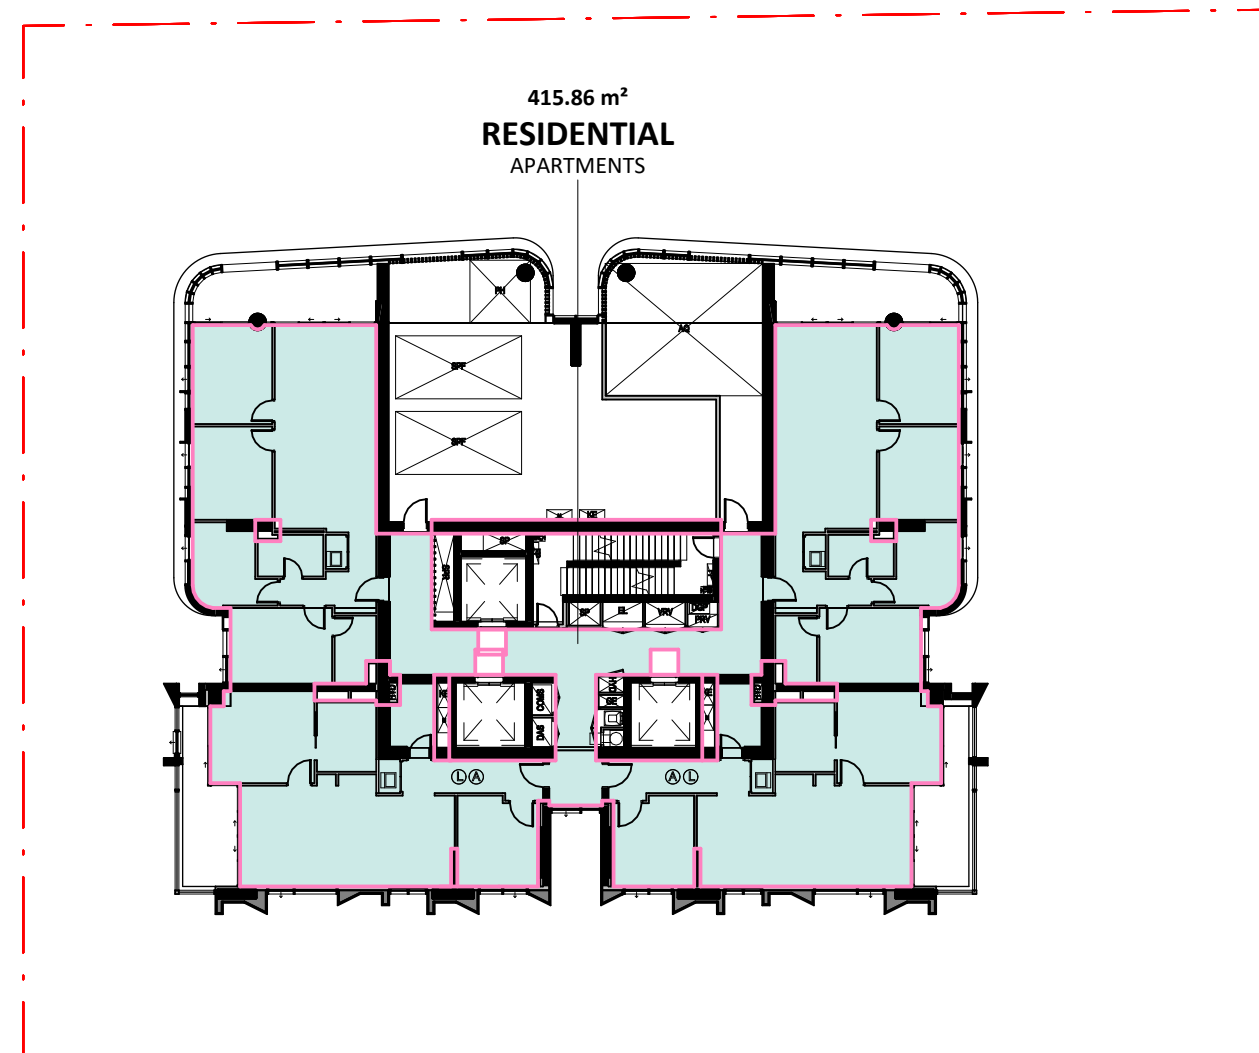

L59

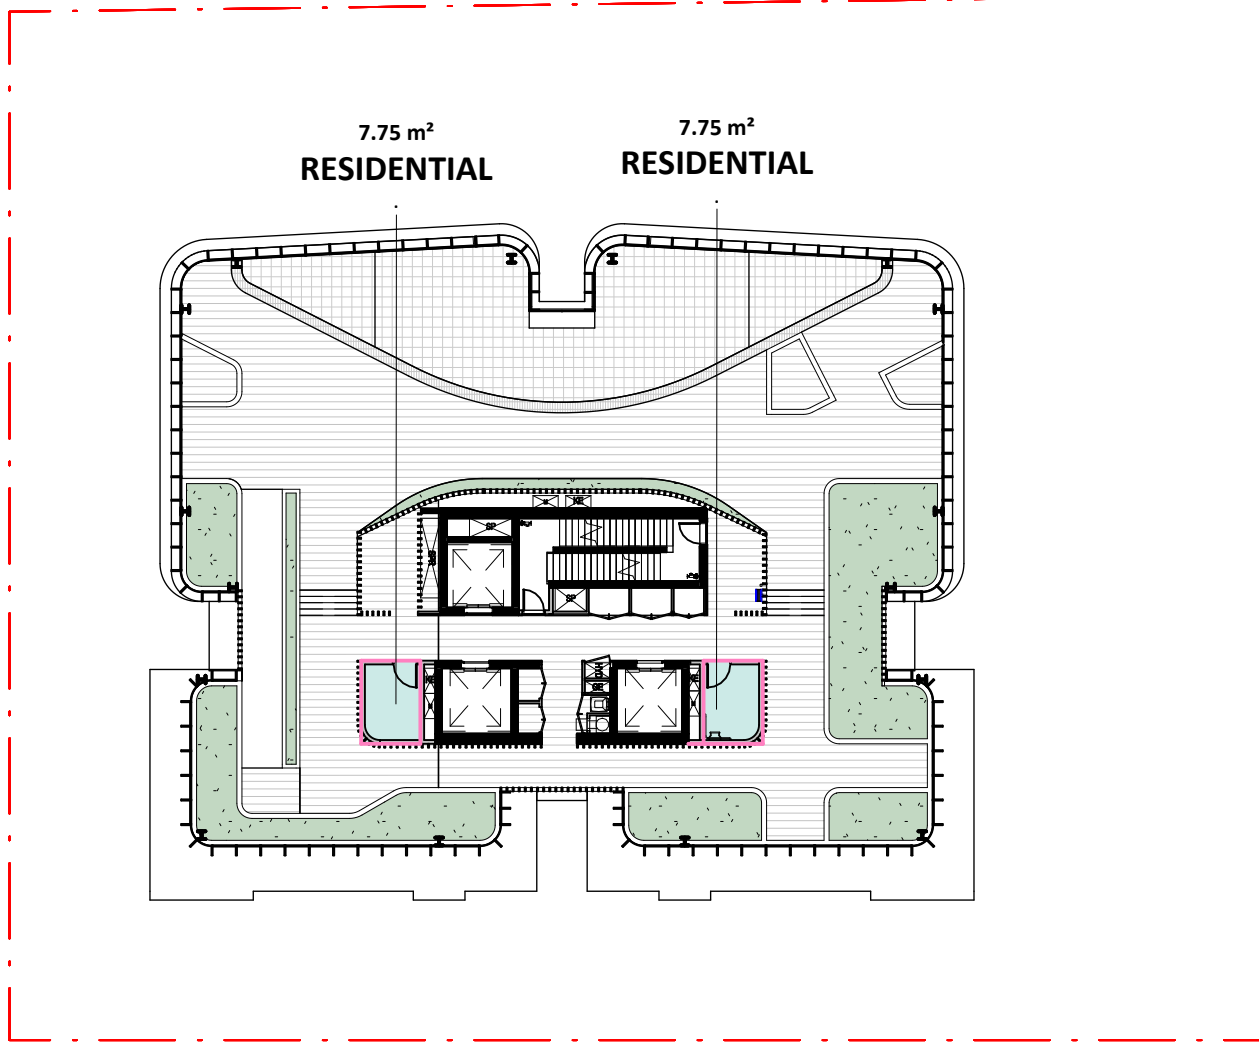


L60

Parramatta Local Environmental Plan 2011

gross floor area means the sum of the floor area of each floor of a building measured from the internal face of external walls, or from the internal face of walls separating the building from any other building, measured at a height of 1.4 metres above the floor, and includes—


- (a) the area of a mezzanine, and
- (b) habitable rooms in a basement or an attic, and
- (c) any shop, auditorium, cinema, and the like, in a basement or attic, but excludes—
- (d) any area for common vertical circulation, such as lifts and stairs, and
- (e) any basement—
- (i) storage, and
- (ii) vehicular access, loading areas, garbage and services, and
- (f) plant rooms, lift towers and other areas used exclusively for mechanical services or ducting, and
- (g) car parking to meet any requirements of the consent authority (including access to that car parking), and
- (h) any space used for the loading or unloading of goods (including access to it), and
- (i) terraces and balconies with outer walls less than 1.4 metres high, and
- (j) voids above a floor at the level of a storey or storey above.

	GFA AREA	FSR	TARGET	
Residential	28770 m²	14.00	Max 28,770 m²	14:1
Non-Residential	1397 m²	0.68	Max 2,055 m²	1:1
Commercial	2626 m²	1.28	Min 2,055 m²	1:1
Total	32794 m²	15.96	Max 32,880 m²	16:1

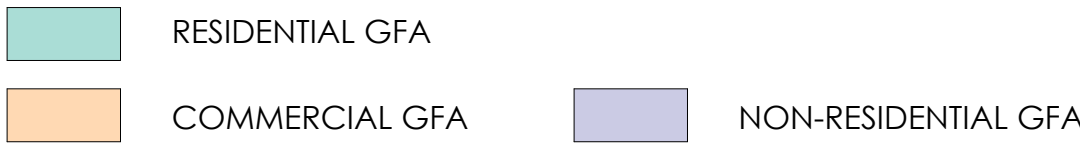

NOTE: THE AREAS SHOWN ARE SUBJECT TO A 5% VARIATION AS PER TYPICAL SALES CONTRACTS. FINAL MEASUREMENTS ARE TO BE OBTAINED FROM A REGISTERED SURVEYOR

Key Plan:

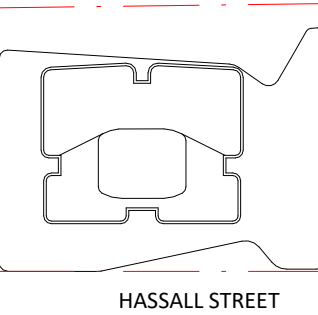

Drawing Disclaimer:
Do not scale from drawings.
Verify all dimensions on site before commencing work.
Copying or reproduction of this drawing is strictly prohibited without the consent of PTW Architects

Note
PTW takes no responsibility for external building elements. Anything connected with any design, materials selection, construction or installation of any cladding, facade or external building element must be checked by and remains the responsibility of others, including suitably qualified experts as may be required.

A STATE SIGNIFICANT DEVELOPMENT APPLICATION ISSUE

Rev Amendment

PTW 21.04.2022

By Chk* Reg. Arch Date

Consultants
Design Confidence
E-Lab
FCAD
Gardner Group
Webber Design
ADP Consulting
Think Planners
Positive Traffic
Windtech

Client

GURNER™
GROUP

GQ Hassall Street Pty Ltd
3 Goldman Lane, Double Bay, NSW 2028

Architect
PTW Architects
Level 11, 88 Phillip Street
Sydney NSW 2000 Australia
T +61 2 9232 5877
ptw.com.au

Peddie Thorp & Walker P/L
ABN 23 000 454 624
trading as PTW Architects

NSW Nominated Architects
S Parsons Architect No. 6098
D Jones Architect No. 4778

PTW

0 1 2 5 8m
@ A1 As indicated

Project PA030501
12 Hassall St
12 Hassall St, Parramatta

Status
DEVELOPMENT APPLICATION

Title
N-GROSS FLOOR AREA PLANS
GFA DIAGRAMS (SHEET 6)

Drawing Number
DA-91-1500

Revision
A