

NEW PRIMARY SCHOOL AT GREGORY HILLS



ARCHITECTURAL PLANS		REVISION
COVER	SSDA.01	C
EXISTING SITE PLAN	SSDA.02	C
SITE PLAN - GF	SSDA.03	D
SITE PLAN - L1	SSDA.04	C
SITE PLAN - L2	SSDA.05	C
SITE PLAN - ROOF	SSDA.06	C
GA - GROUND LEVEL	SSDA.07	C
GA - LEVEL 1	SSDA.08	C
GA - LEVEL 2	SSDA.09	C
GA - ROOF	SSDA.10	C
ELEVATIONS	SSDA.11	C
ELEVATIONS	SSDA.12	C
SITE SECTIONS	SSDA.13	C
SIGNAGE	SSDA.14	C
MATERIAL SCHEDULE	SSDA.15	C
SHADOW DIAGRAMS	SSDA.16	C

NORTH

KEY PLAN

Drawing Disclaimer:

Do not scale from drawings.
Verify all dimensions on site before commencing work.

Copying or reproduction of this drawing is strictly prohibited without the consent of Bennett and Trimble

NOTE:

Bennett and Trimble takes no responsibility for external building elements. Anything connected with any design, materials selection, construction or installation of any cladding, facade or external building element must be checked by and remains the responsibility of others, including suitably qualified experts as may be required.

ISSUE		
REV	FOR	DATE
01	FOR INFORMATION	19/9/2022
B	FINAL DESIGN REPORT REVIEW	23/9/2022
C	FINAL DESIGN REPORT	5/10/2022

CLIENT

LIPMAN

LIPMAN

Level 6, 66 Berry St
North Sydney NSW 2060
www.lipman.com.au

ARCHITECT

BENNETT AND TRIMBLE

L2, 333 George Street
Sydney NSW 2000
+61 2 8065 8766
bennettandtrimble.com

ABN 20 125 950 816
NSW Nominated Architects
M Trimble No. 7625
M Bennett No. 8538

PROJECT NAME

NEW PRIMARY SCHOOL AT GREGORY HILLS

ADDRESS

28 Wallarah Circuit
Gregory Hills NSW 2557

PROJECT NUMBER

211020

STATUS

FOR APPROVAL

DRAWING TITLE

COVER

DRAWING NUMBER

SSDA.01

REVISION


C

SCALE

@ A1

DATE


5/10/2022

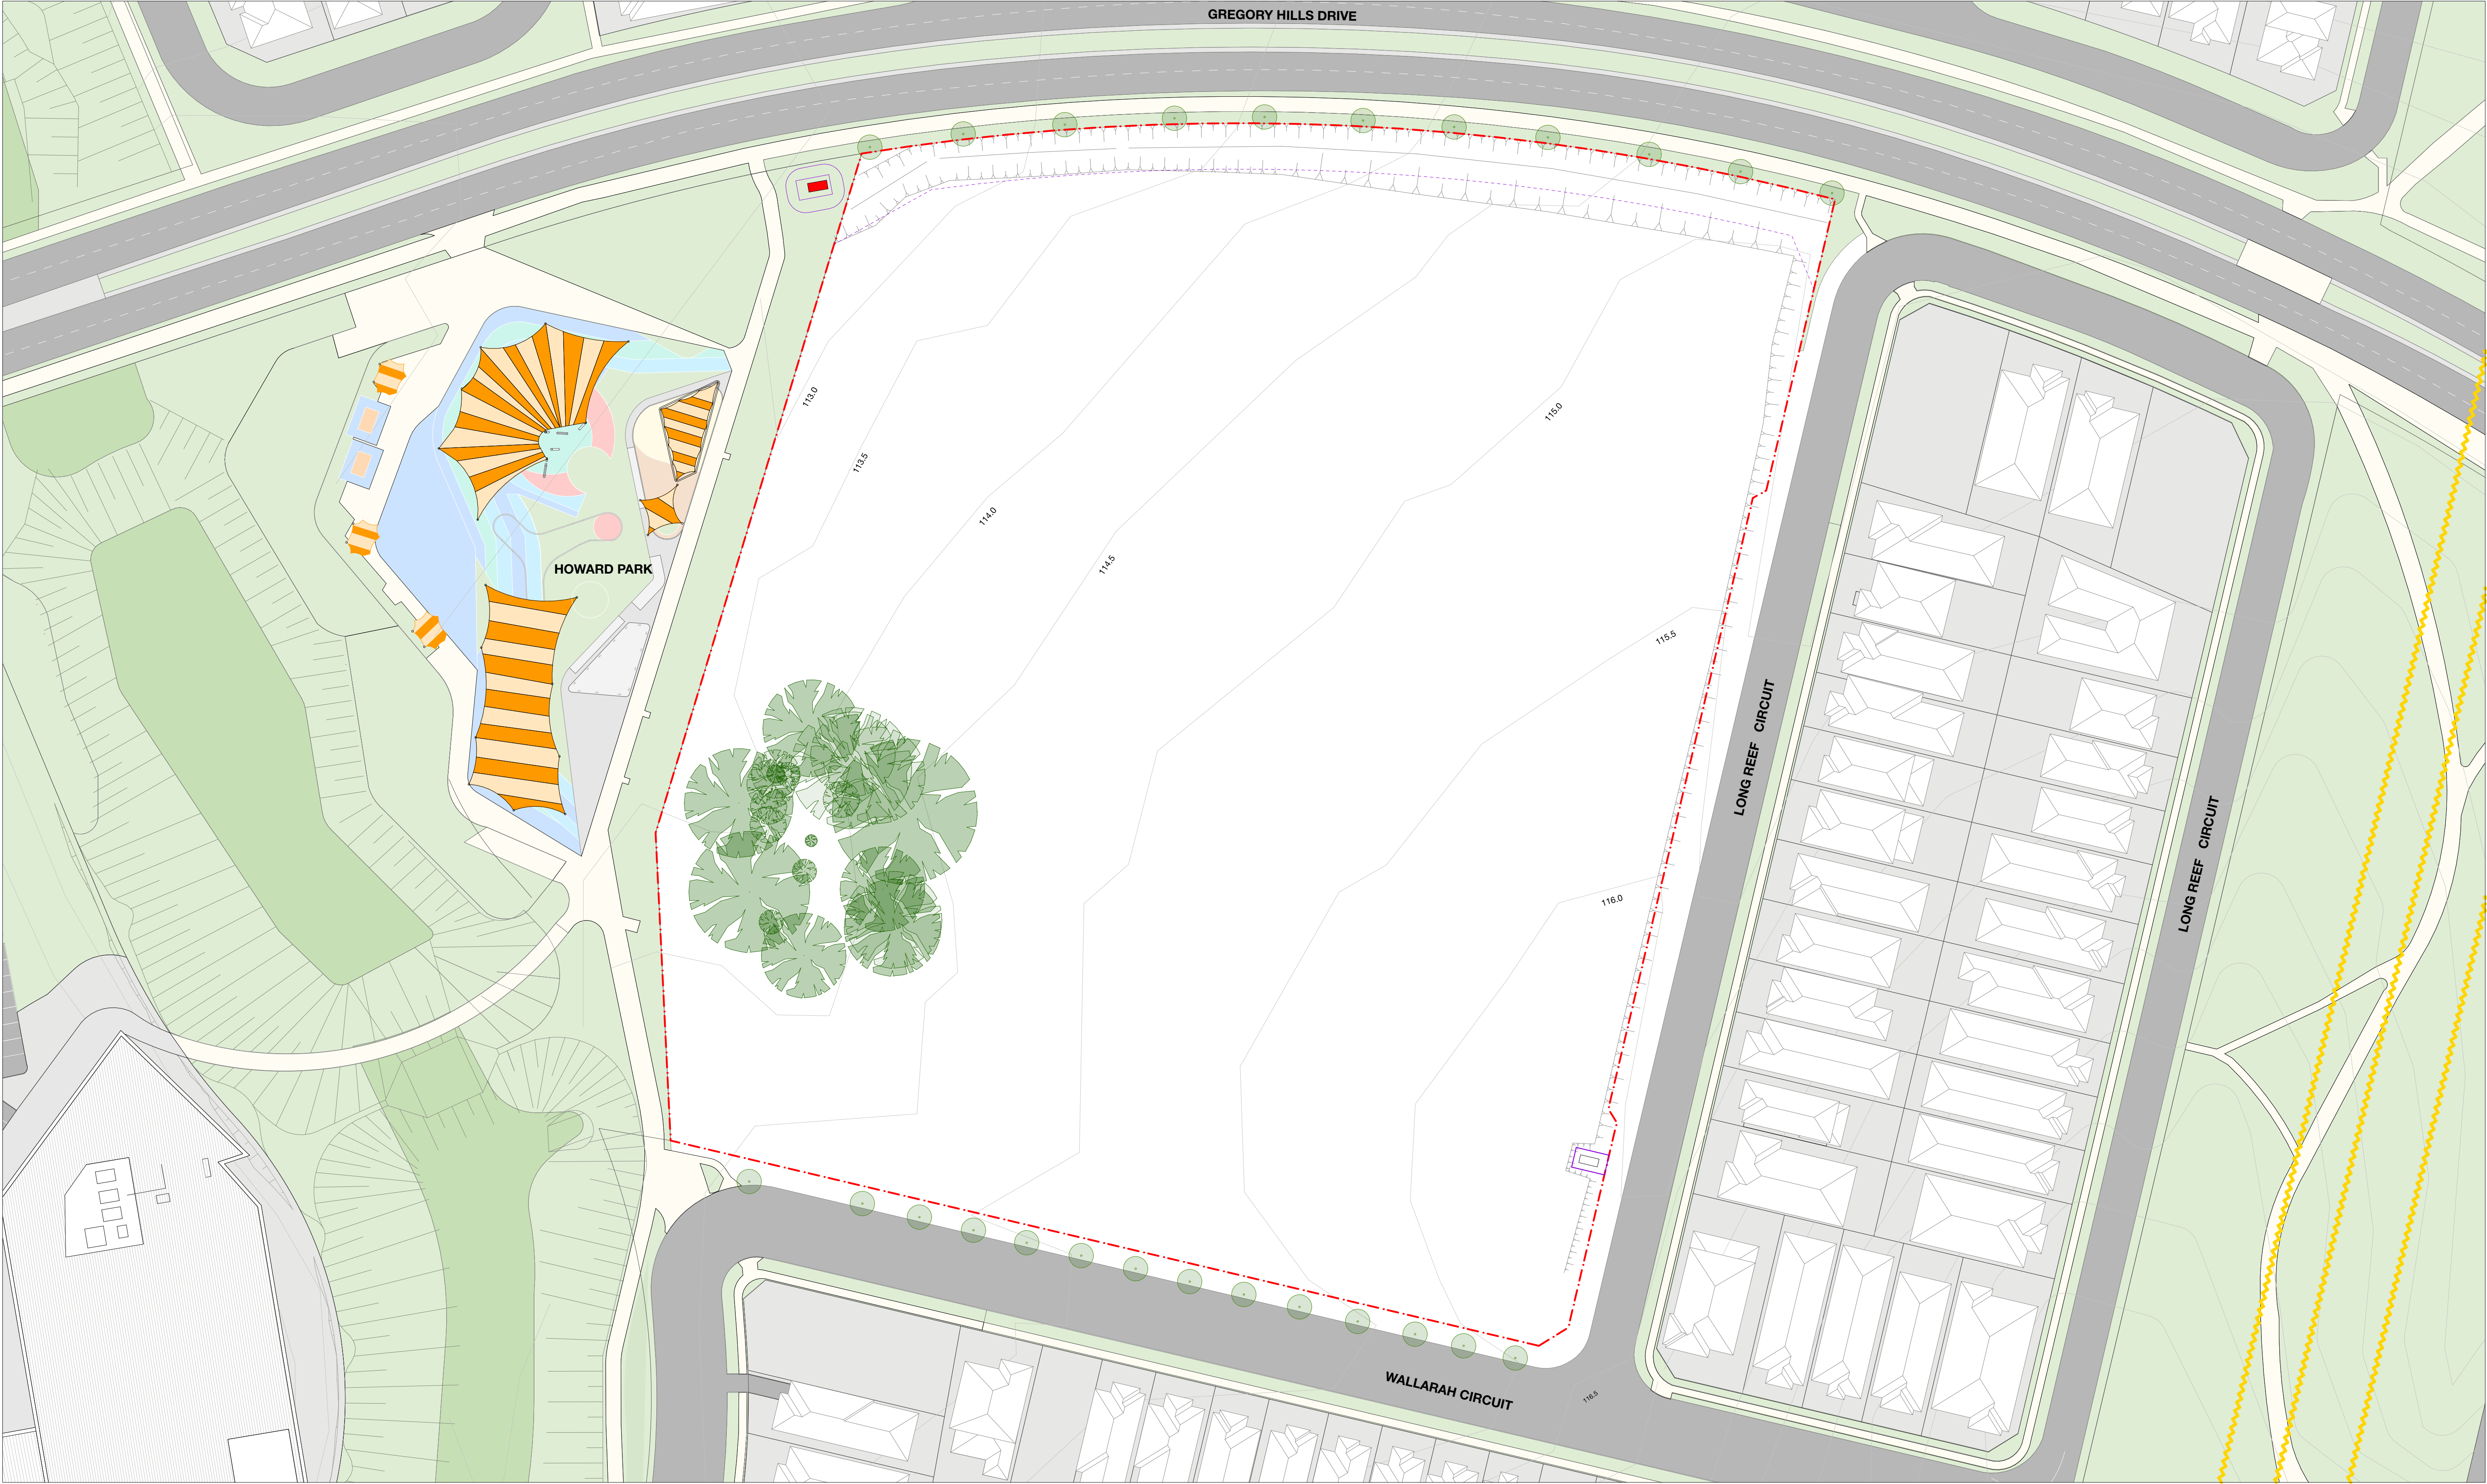

1
EXISTING SITE PLAN
1:500

NORTH

KEY PLAN

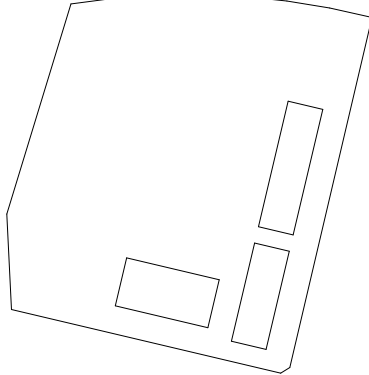

Drawing Disclaimer:
Do not scale from drawings.
Verify all dimensions on site before commencing work.

Copying or reproduction of this drawing is strictly prohibited without the consent of Bennett and Trimble

NOTE:
Bennett and Trimble takes no responsibility for external building elements. Anything connected with any design, materials selection, construction or installation of any cladding, facade or external building element must be checked by and remains the responsibility of others, including suitably qualified experts as may be required.

ISSUE		
REV	FOR	DATE
01	FOR INFORMATION	19/9/2022
B	FINAL DESIGN REPORT REVIEW	23/9/2022
C	FINAL DESIGN REPORT	5/10/2022

CLIENT
LIPMAN
Level 6, 66 Berry St
North Sydney NSW 2060
www.lipman.com.au

ARCHITECT
BENNETT AND TRIMBLE
L2, 333 George Street
Sydney NSW 2000
+61 2 8065 8766
bennettandtrimble.com

ABN 20 125 950 816
NSW Nominated Architects
M Trimble No. 7625
M Bennett No. 8538

PROJECT NAME
NEW PRIMARY SCHOOL AT GREGORY HILLS

ADDRESS
28 Wallarah Circuit
Gregory Hills NSW 2557

PROJECT NUMBER
211020

STATUS
FOR APPROVAL

DRAWING TITLE
EXISTING SITE PLAN

DRAWING NUMBER
SSDA.02

SCALE
1:500 @ A1

REVISION
C

DATE
5/10/2022



1

NORTH

KEY PLAN

GROUND LEVEL
1:500

Drawing Disclaimer:
Do not scale from drawings.
Verify all dimensions on site before commencing work.

Copying or reproduction of this drawing is strictly prohibited without the consent of Bennett and Trimble

NOTE:
Bennett and Trimble takes no responsibility for external building elements. Anything connected with any design, materials selection, construction or installation of any cladding, facade or external building element must be checked by and remains the responsibility of others, including suitably qualified experts as may be required.

ISSUE		
REV	FOR	DATE
01	FOR INFORMATION	19/9/2022
B	FINAL DESIGN REPORT REVIEW	23/9/2022
C	FINAL DESIGN REPORT	29/9/2022
D	FINAL DESIGN REPORT	5/10/2022

CLIENT

LIPMAN

LIPMAN
Level 6, 66 Berry St
North Sydney NSW 2060
www.lipman.com.au

ARCHITECT

BENNETT AND TRIMBLE
L2, 333 George Street
Sydney NSW 2000
+61 2 8065 8766
bennettandtrimble.com

ABN 20 125 950 816
NSW Nominated Architects
M Trimble No. 7625
M Bennett No. 8538

PROJECT NAME

NEW PRIMARY SCHOOL AT
GREGORY HILLS

ADDRESS
28 Wallarah Circuit
Gregory Hills NSW 2557

PROJECT NUMBER

211020

STATUS

FOR APPROVAL

DRAWING TITLE

SITE PLAN - GF

DRAWING NUMBER

SSDA.03

REVISION


D

SCALE

1:500 @ A1

DATE

5/10/2022

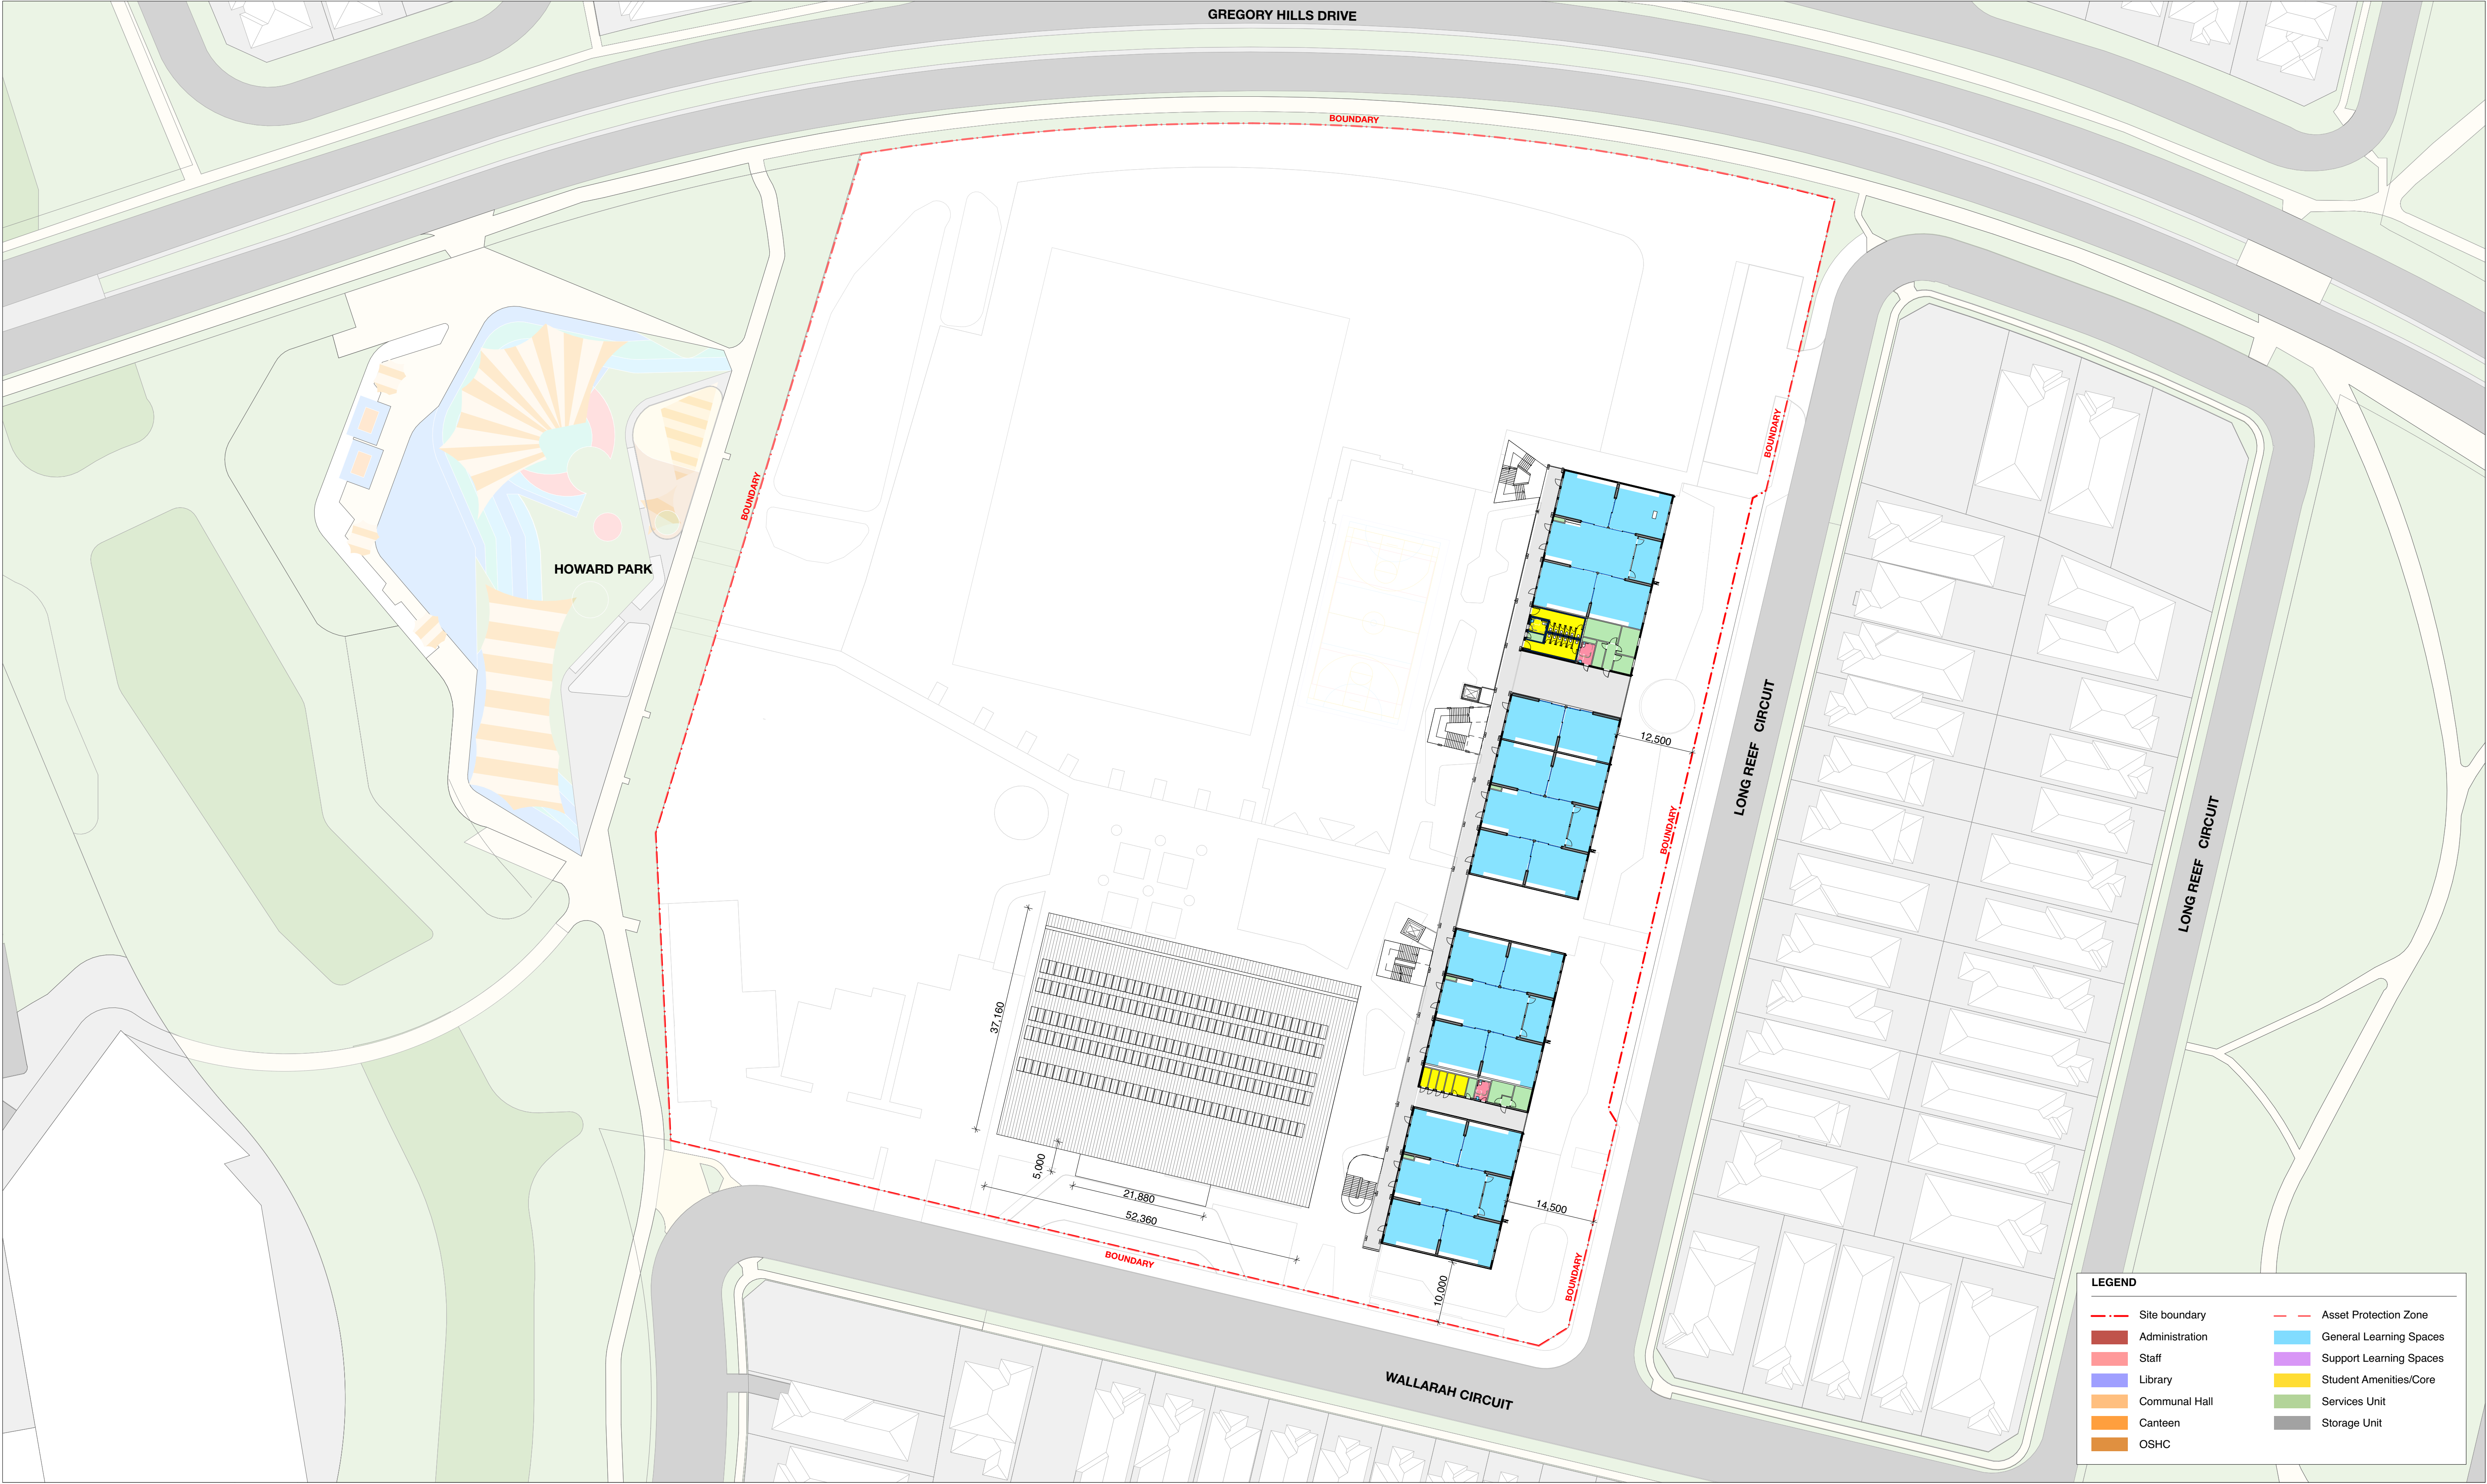

LEGEND			
	Site boundary		Asset Protection Zone
	Administration		General Learning Spaces
	Staff		Support Learning Spaces
	Library		Student Amenities/Core
	Communal Hall		Services Unit
	Canteen		Storage Unit
	OSHC		

1

NORTH

KEY PLAN

Drawing Disclaimer:
Do not scale from drawings.
Verify all dimensions on site before
commencing work.

NOTE:
Bennett and Trimble takes no responsibility
for external building elements. Anything
connected with any design, materials
selection, construction or installation of any
cladding, facade or external building element
must be checked by and remains the
responsibility of others, including suitably
qualified experts as may be required.

ISSUE		
REV	FOR	DATE
01	FOR INFORMATION	19/9/2022
B	FINAL DESIGN REPORT REVIEW	23/9/2022
C	FINAL DESIGN REPORT	5/10/2022

CLIENT

LIPMAN

LIPMAN
Level 6, 66 Berry St
North Sydney NSW 2060
www.lipman.com.au

ARCHITECT

BENNETT AND TRIMBLE
L2, 333 George Street
Sydney NSW 2000
+61 2 8065 8766
bennettandtrimble.com

ABN 20 125 950 816
NSW Nominated Architects
M Trimble No. 7625
M Bennett No. 8538

PROJECT NAME

NEW PRIMARY SCHOOL AT
GREGORY HILLS

ADDRESS
28 Wallarah Circuit
Gregory Hills NSW 2557

PROJECT NUMBER

211020

STATUS

FOR APPROVAL

DRAWING TITLE

SITE PLAN - L1

DRAWING NUMBER

SSDA.04

REVISION


C

SCALE

1:500 @ A1

DATE

5/10/2022

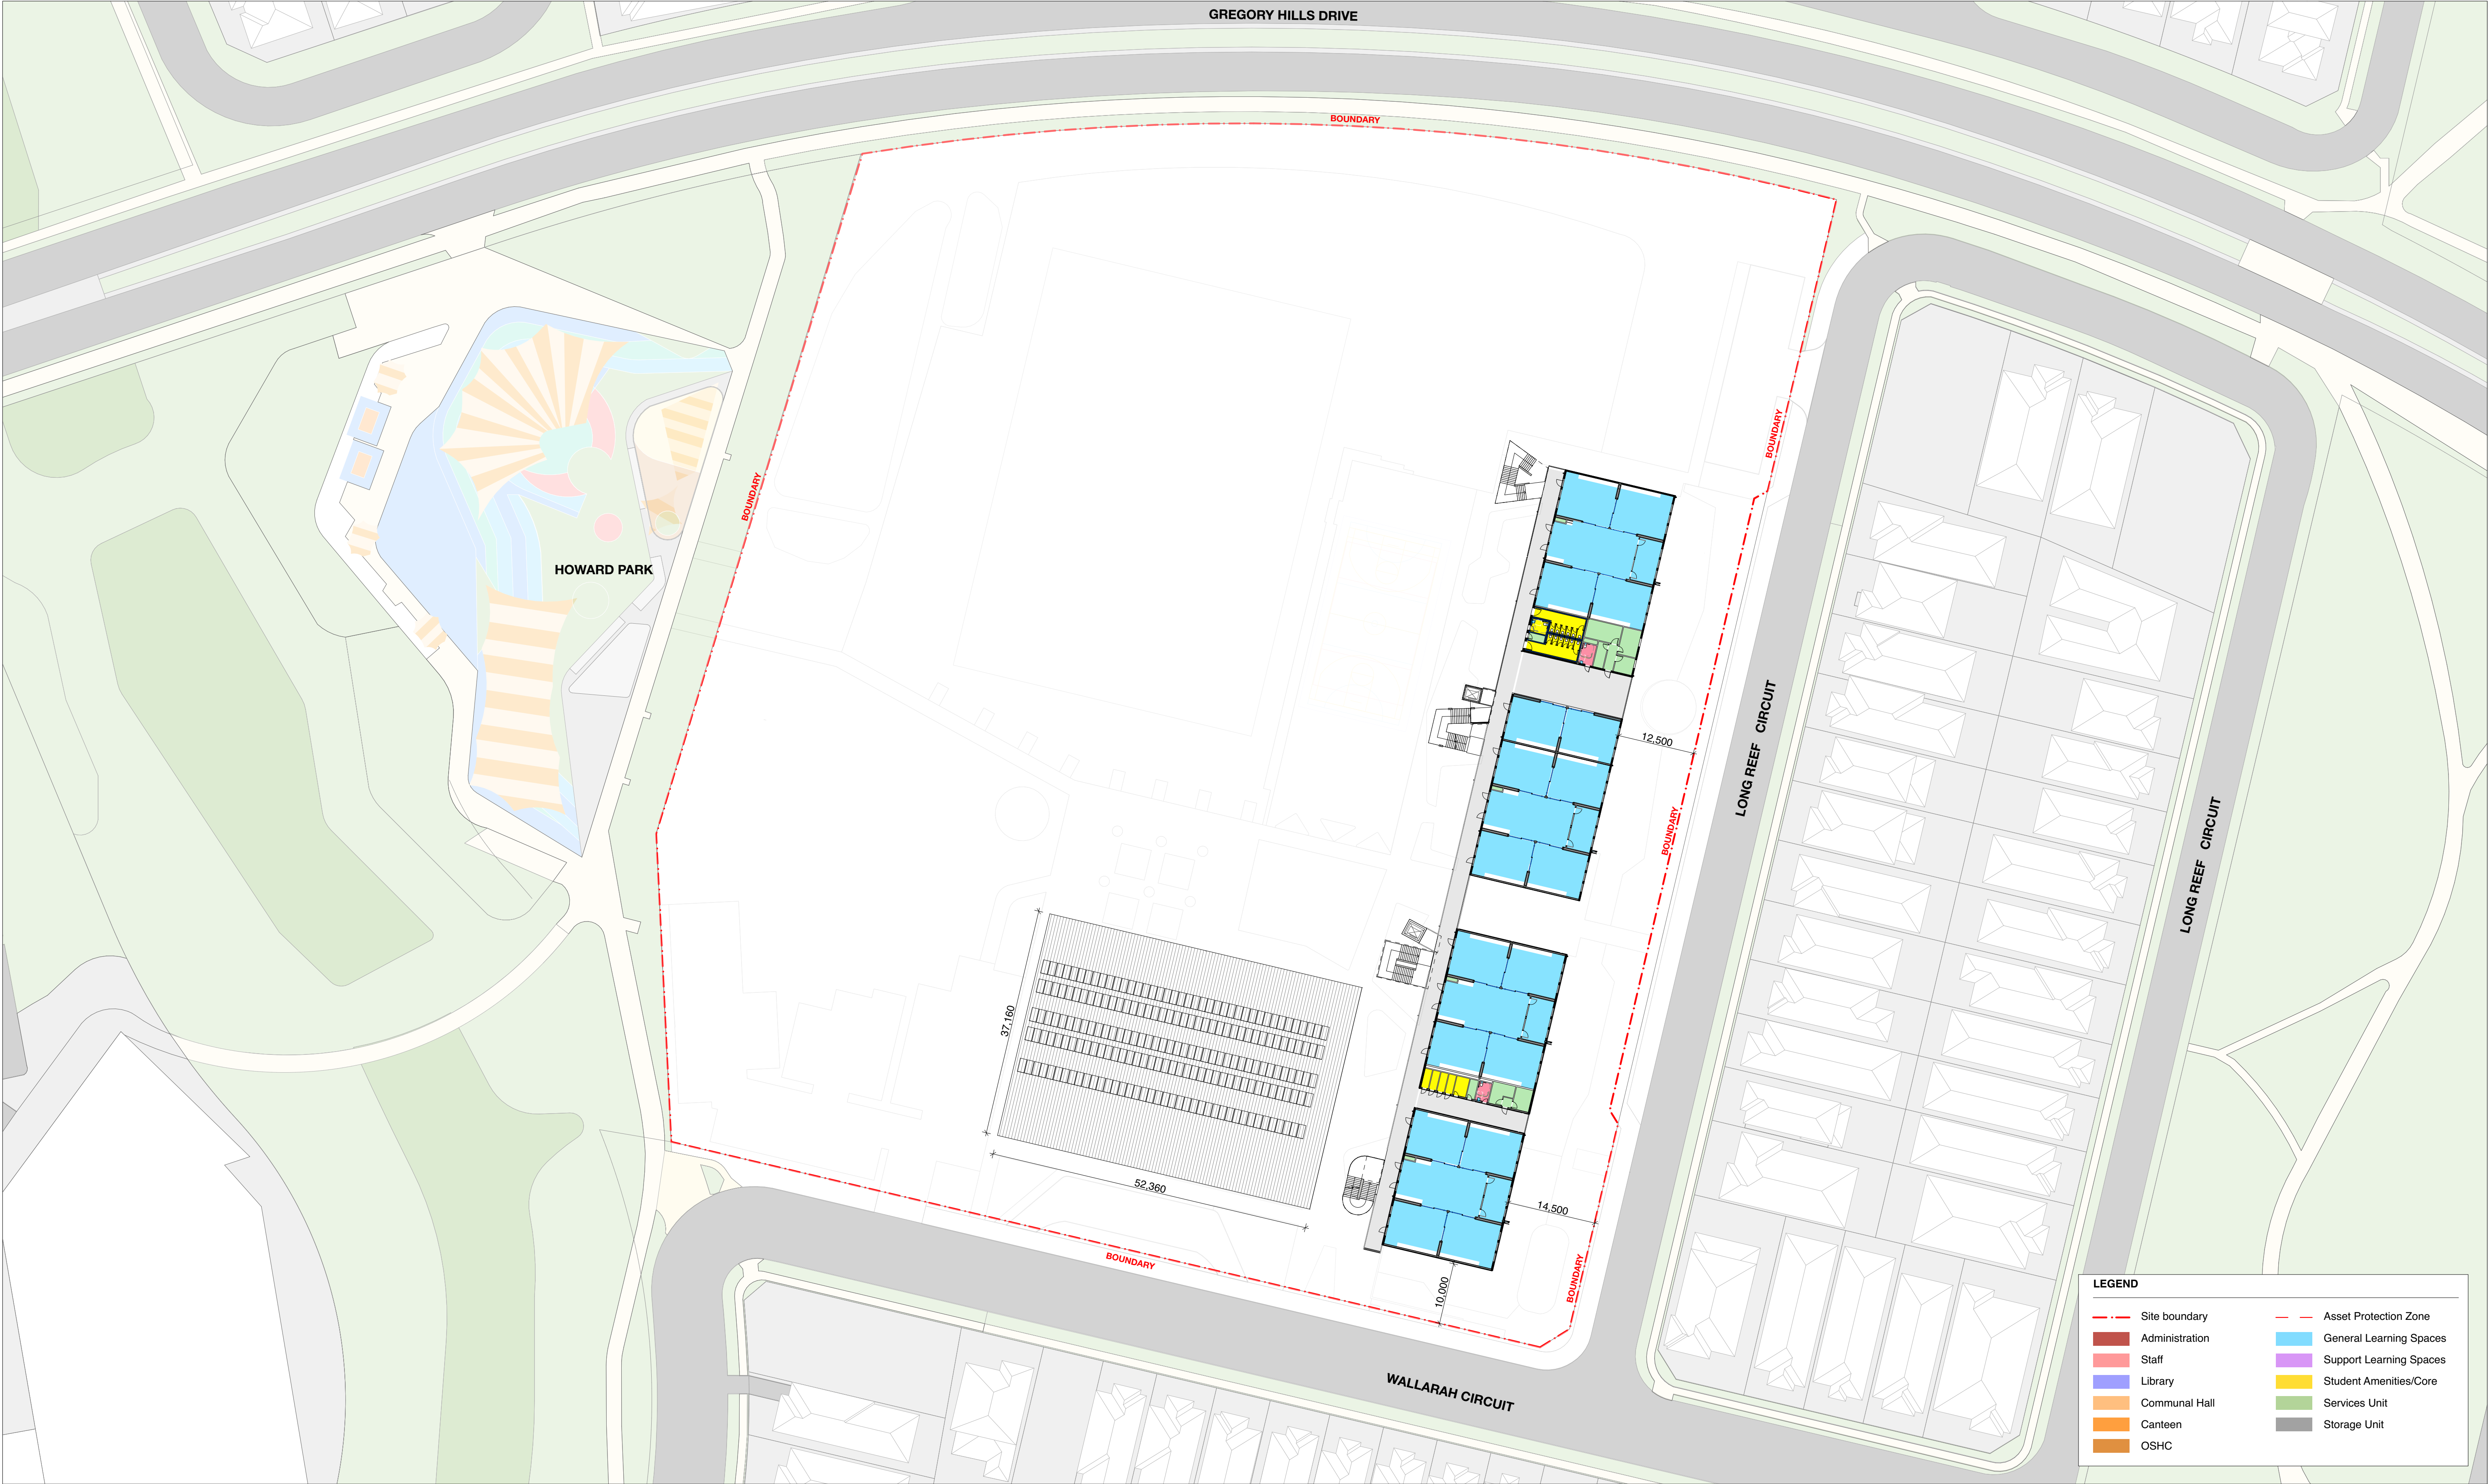

LEGEND

Site boundary

Administration

Staff

Library

Communal Hall

Canteen

OSHC

Asset Protection Zone

General Learning Spaces

Support Learning Spaces

Student Amenities/Core

Services Unit

Storage Unit

1

NORTH

KEY PLAN

Drawing Disclaimer:
Do not scale from drawings.
Verify all dimensions on site before commencing work.

NOTE:
Bennett and Trimble takes no responsibility for external building elements. Anything connected with any design, materials selection, construction or installation of any cladding, facade or external building element must be checked by and remains the responsibility of others, including suitably qualified experts as may be required.

ISSUE		
REV	FOR	DATE
01	FOR INFORMATION	19/9/2022
B	FINAL DESIGN REPORT REVIEW	23/9/2022
C	FINAL DESIGN REPORT	5/10/2022

CLIENT

LIPMAN

LIPMAN
Level 6, 66 Berry St
North Sydney NSW 2060
www.lipman.com.au

ARCHITECT

BENNETT AND TRIMBLE

L2, 333 George Street
Sydney NSW 2000
+61 2 8065 8766
bennettandtrimble.com

ABN 20 125 950 816
NSW Nominated Architects
M Trimble No. 7625
M Bennett No. 8538

PROJECT NAME

NEW PRIMARY SCHOOL AT GREGORY HILLS

ADDRESS

28 Wallarah Circuit
Gregory Hills NSW 2557

PROJECT NUMBER

211020

STATUS

FOR APPROVAL

DRAWING TITLE

SITE PLAN - L2

DRAWING NUMBER

SSDA.05

REVISION


C

SCALE

1:500 @ A1

DATE

5/10/2022

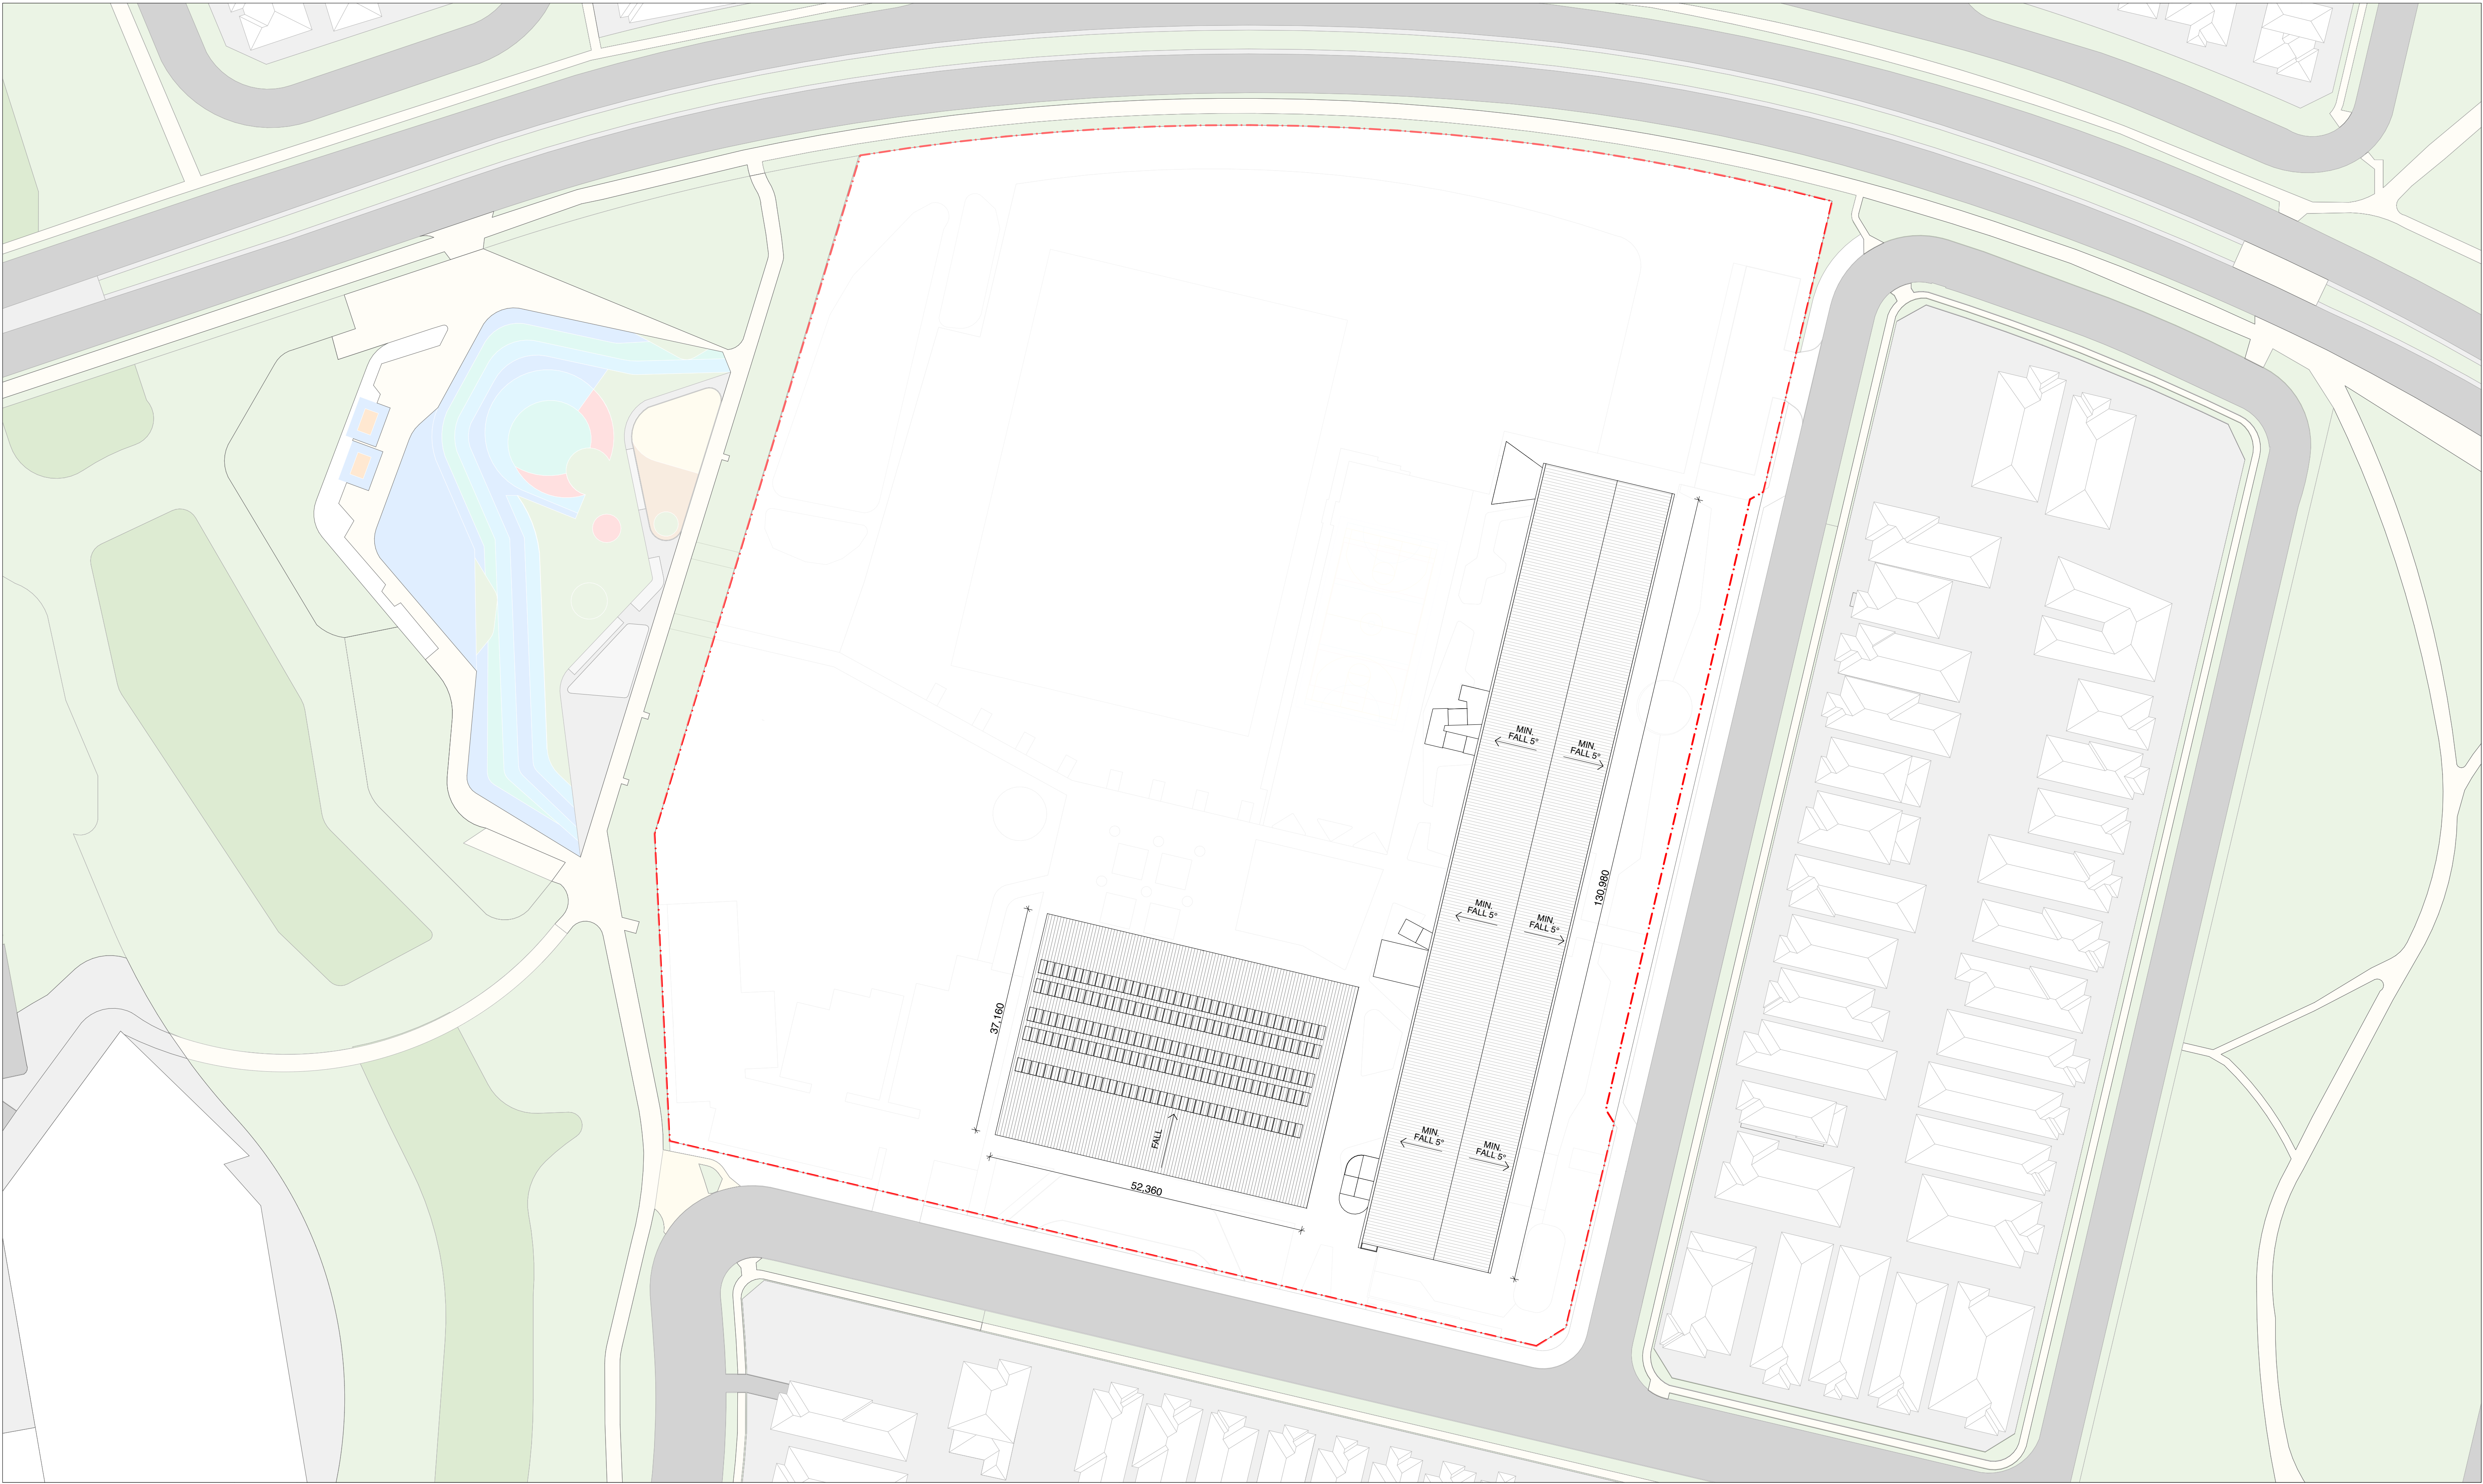

1

ROOF
1:500

NORTH

KEY PLAN

Drawing Disclaimer:
Do not scale from drawings.
Verify all dimensions on site before commencing work.

NOTE:
Bennett and Trimble takes no responsibility for external building elements. Anything connected with any design, materials selection, construction or installation of any cladding, facade or external building element must be checked by and remains the responsibility of others, including suitably qualified experts as may be required.

ISSUE	REV	FOR	DATE
	01	FOR INFORMATION	19/9/2022
	B	FINAL DESIGN REPORT REVIEW	23/9/2022
	C	FINAL DESIGN REPORT	5/10/2022

CLIENT

LIPMAN
Level 6, 66 Berry St
North Sydney NSW 2060
www.lipman.com.au

ARCHITECT
BENNETT AND TRIMBLE
L2, 333 George Street
Sydney NSW 2000
+61 2 8065 8766
bennettandtrimble.com

ABN 20 125 950 816
NSW Nominated Architects
M Trimble No. 7625
M Bennett No. 8538

PROJECT NAME
NEW PRIMARY SCHOOL AT GREGORY HILLS

ADDRESS
28 Wallarah Circuit
Gregory Hills NSW 2557

PROJECT NUMBER
211020

STATUS
FOR APPROVAL

DRAWING TITLE
SITE PLAN - ROOF

DRAWING NUMBER
SSDA.06

SCALE
1:500 @ A1

REVISION
C

DATE
5/10/2022



1
GROUND LEVEL
1:200

NORTH

KEY PLAN

Drawing Disclaimer:
Do not scale from drawings.
Verify all dimensions on site before commencing work.

NOTE:
Bennett and Trimble takes no responsibility for external building elements. Anything connected with any design, materials selection, construction or installation of any cladding, facade or external building element must be checked by and remains the responsibility of others, including suitably qualified experts as may be required.

ISSUE		
REV	FOR	DATE
01	FOR INFORMATION	19/9/2022
B	FINAL DESIGN REPORT REVIEW	23/9/2022
C	FINAL DESIGN REPORT	5/10/2022

CLIENT
LIPMAN
Level 6, 66 Berry St
North Sydney NSW 2060
www.lipman.com.au

ARCHITECT
BENNETT AND TRIMBLE
L2, 333 George Street
Sydney NSW 2000
+61 2 8065 8766
bennettandtrimble.com

ABN 20 125 950 816
NSW Nominated Architects
M Trimble No. 7625
M Bennett No. 8538

PROJECT NAME
NEW PRIMARY SCHOOL AT GREGORY HILLS

ADDRESS
28 Wallarah Circuit
Gregory Hills NSW 2557

PROJECT NUMBER
211020

STATUS
FOR APPROVAL


DRAWING TITLE
GA - GROUND LEVEL

DRAWING NUMBER
SSDA.07

SCALE
1:200 @ A1

REVISION
C

DATE
5/10/2022

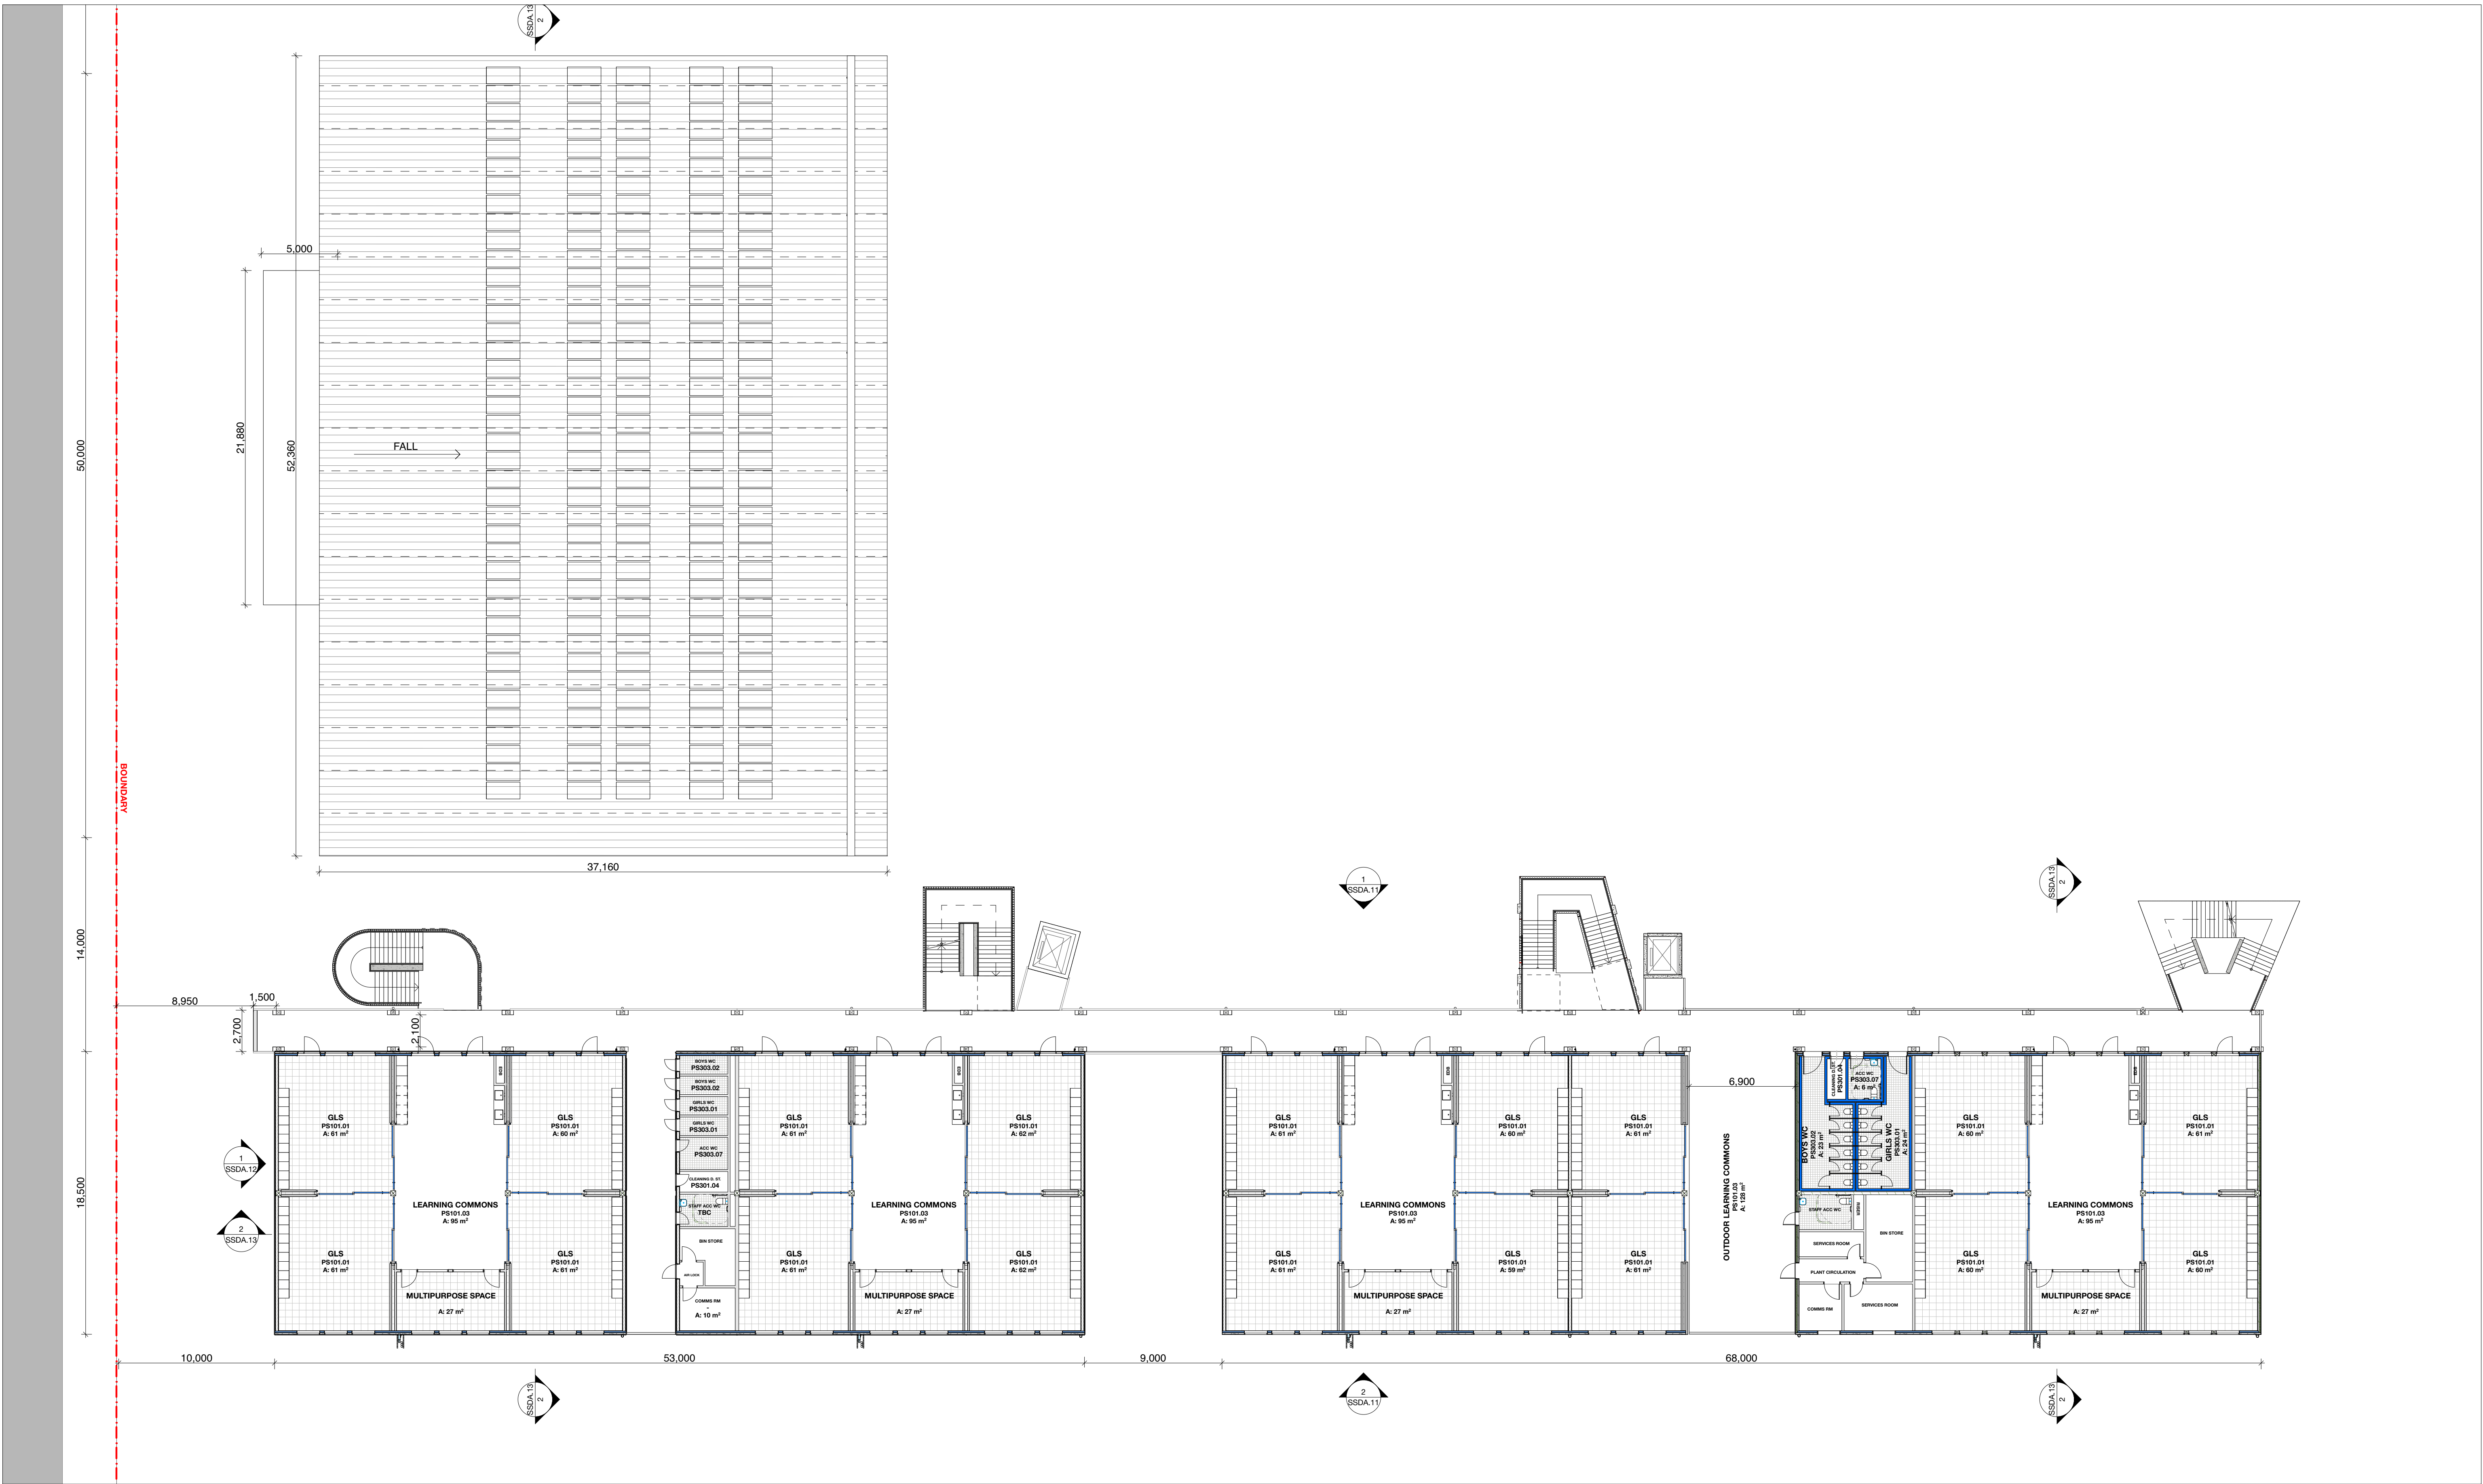

1

NORTH

KEY PLAN

Drawing Disclaimer:
Do not scale from drawings.
Verify all dimensions on site before commencing work.

Copying or reproduction of this drawing is strictly prohibited without the consent of Bennett and Trimble

NOTE:
Bennett and Trimble takes no responsibility for external building elements. Anything connected with any design, materials selection, construction or installation of any cladding, facade or external building element must be checked by and remains the responsibility of others, including suitably qualified experts as may be required.

ISSUE	REV	FOR	DATE
	01	FOR INFORMATION	19/9/2022
	B	FINAL DESIGN REPORT REVIEW	23/9/2022
	C	FINAL DESIGN REPORT	5/10/2022

CLIENT

LIPMAN

LIPMAN
Level 6, 66 Berry St
North Sydney NSW 2060
www.lipman.com.au

ARCHITECT

BENNETT AND TRIMBLE
L2, 333 George Street
Sydney NSW 2000
+61 2 8065 8766
bennettandtrimble.com

ABN 20 125 950 816
NSW Nominated Architects
M Trimble No. 7625
M Bennett No. 8538

PROJECT NAME

NEW PRIMARY SCHOOL AT GREGORY HILLS

ADDRESS

28 Wallarah Circuit
Gregory Hills NSW 2557

PROJECT NUMBER

211020

STATUS

FOR APPROVAL

DRAWING TITLE

GA - LEVEL 1

DRAWING NUMBER

SSDA.08

SCALE


1:200 @ A1

REVISION

C

DATE

5/10/2022

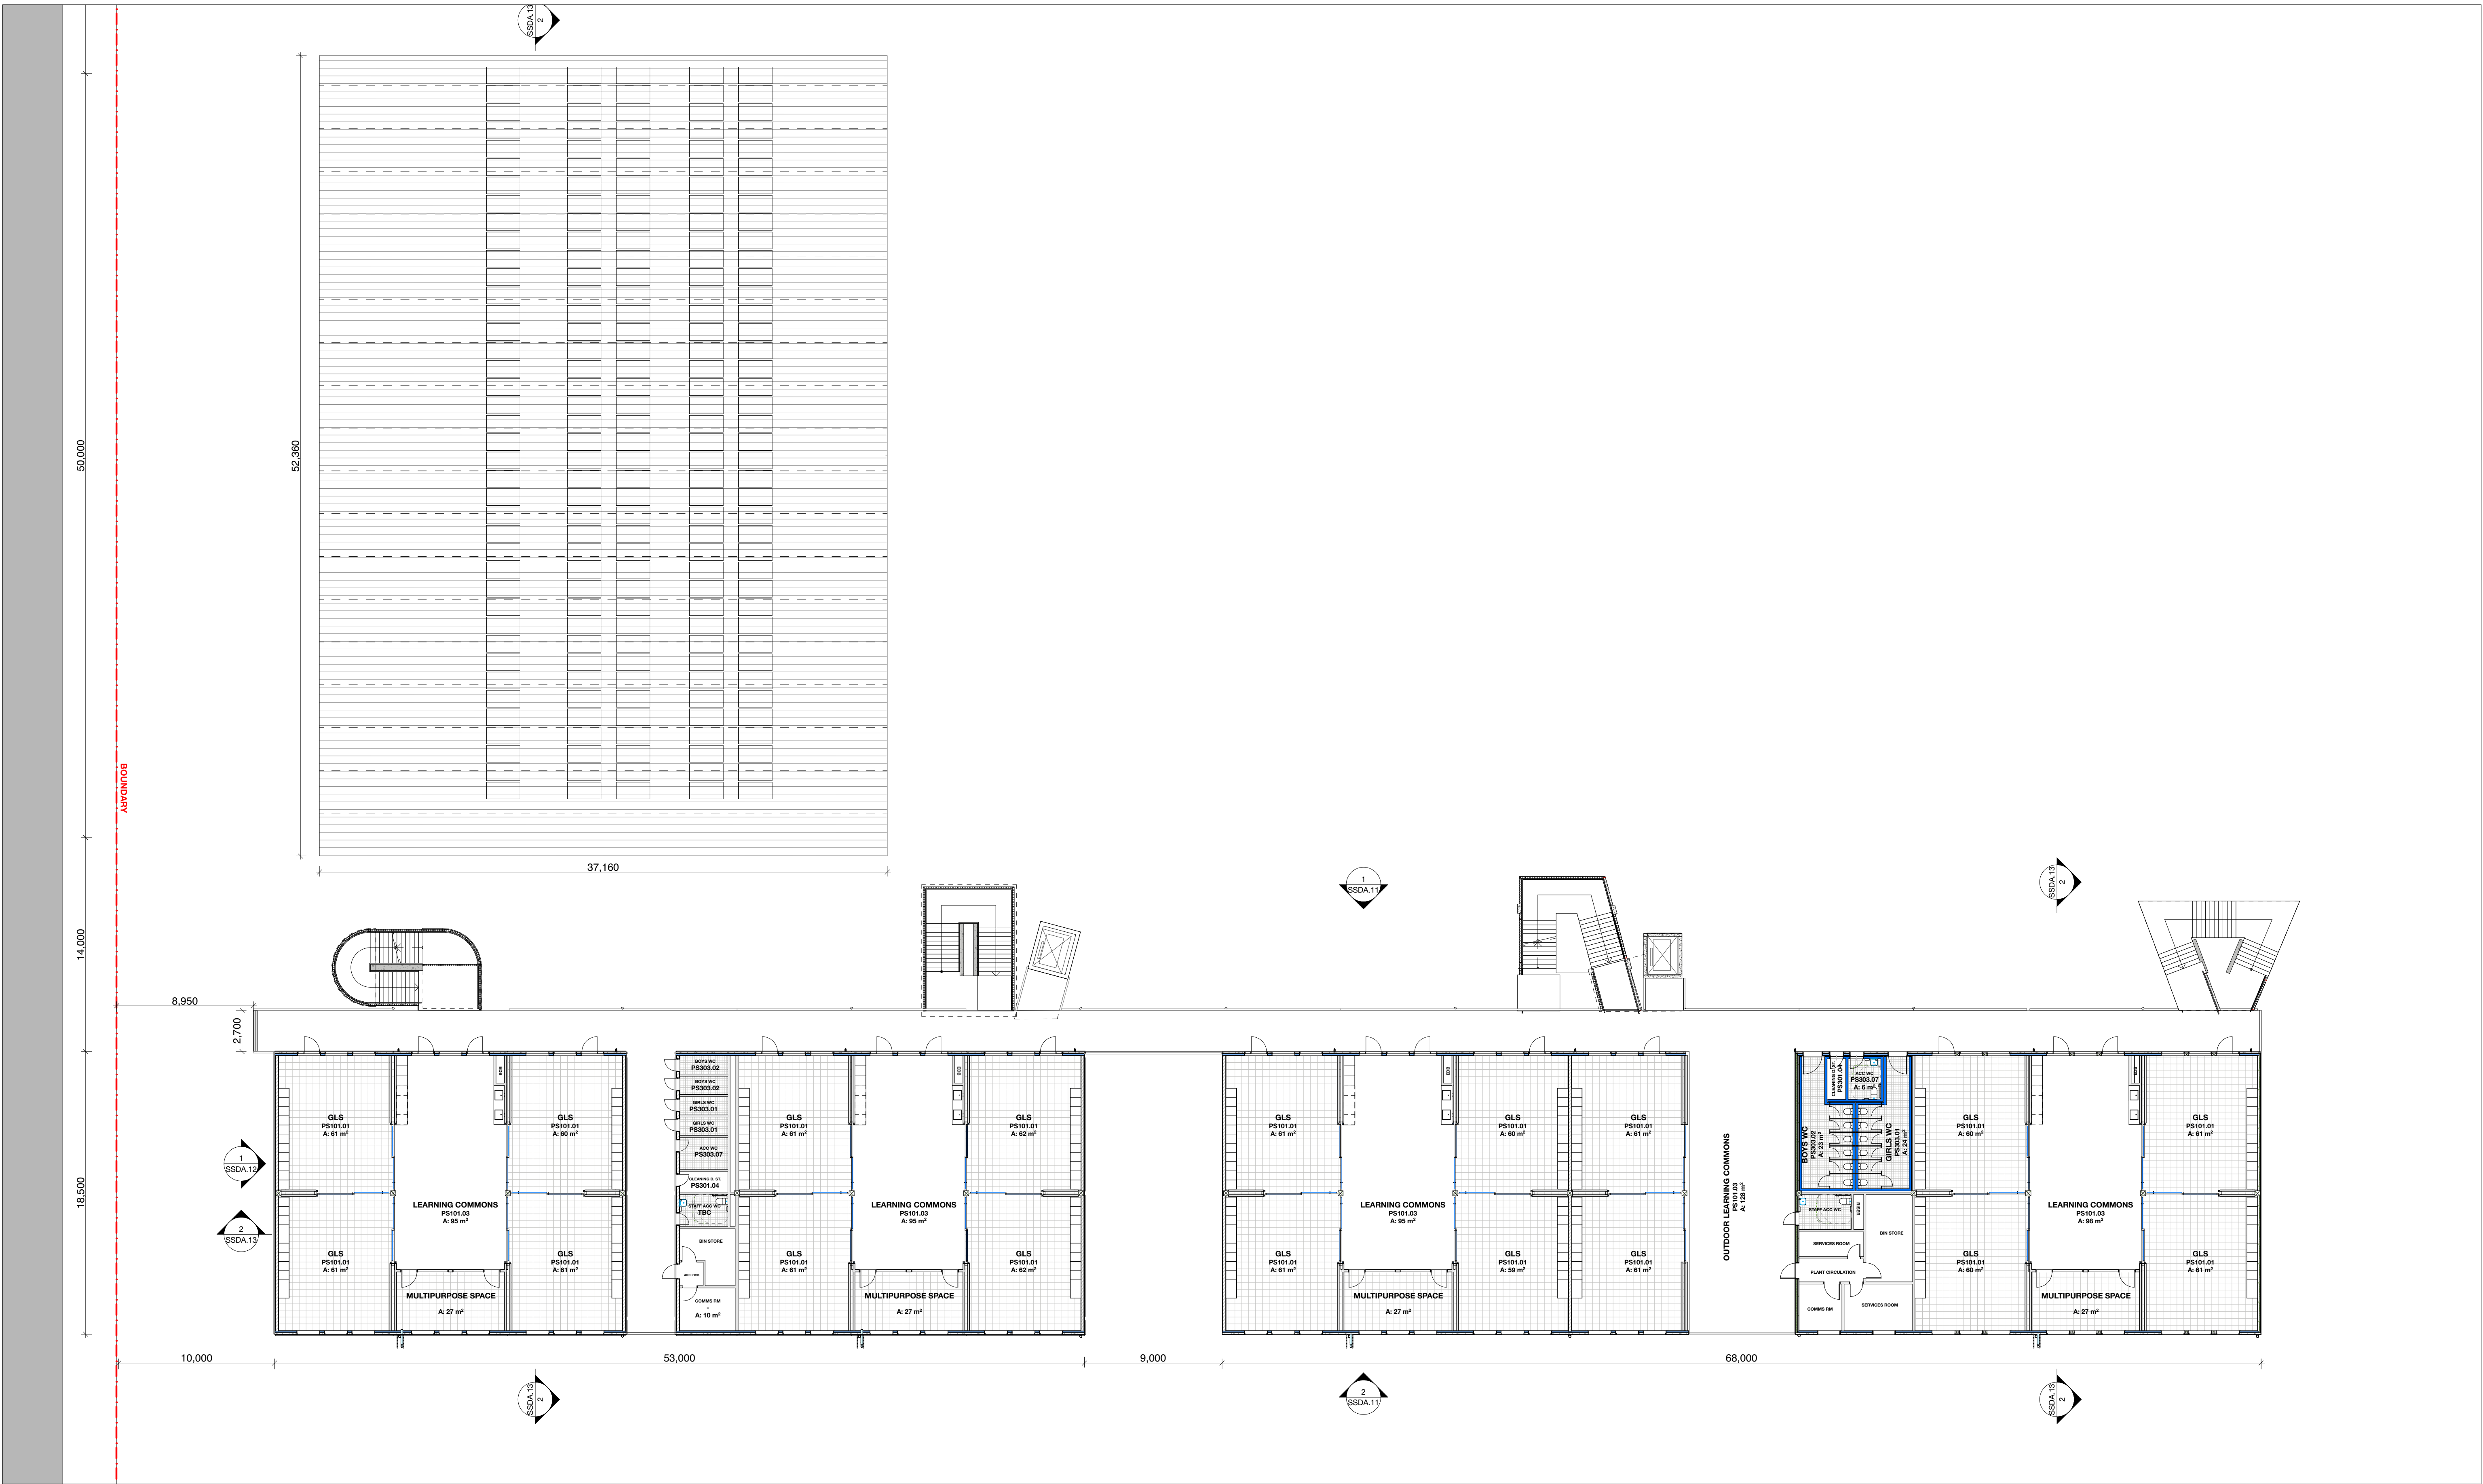

1

NORTH

KEY PLAN

LEVEL 2
1:200

Drawing Disclaimer:
Do not scale from drawings.
Verify all dimensions on site before commencing work.

Copying or reproduction of this drawing is strictly prohibited without the consent of Bennett and Trimble

NOTE:
Bennett and Trimble takes no responsibility for external building elements. Anything connected with any design, materials selection, construction or installation of any cladding, facade or external building element must be checked by and remains the responsibility of others, including suitably qualified experts as may be required.

ISSUE	REV	FOR	DATE
	01	FOR INFORMATION	19/9/2022
	B	FINAL DESIGN REPORT REVIEW	23/9/2022
	C	FINAL DESIGN REPORT	5/10/2022

CLIENT

LIPMAN

LIPMAN
Level 6, 66 Berry St
North Sydney NSW 2060
www.lipman.com.au

ARCHITECT

BENNETT AND TRIMBLE
L2, 333 George Street
Sydney NSW 2000
+61 2 8065 8766
bennettandtrimble.com

ABN 20 125 950 816
NSW Nominated Architects
M Trimble No. 7625
M Bennett No. 8538

PROJECT NAME

NEW PRIMARY SCHOOL AT GREGORY HILLS

ADDRESS
28 Wallarah Circuit
Gregory Hills NSW 2557

PROJECT NUMBER

211020

STATUS

FOR APPROVAL

DRAWING TITLE

GA - LEVEL 2

DRAWING NUMBER

SSDA.09

SCALE


1:200 @ A1

REVISION

C

DATE

5/10/2022

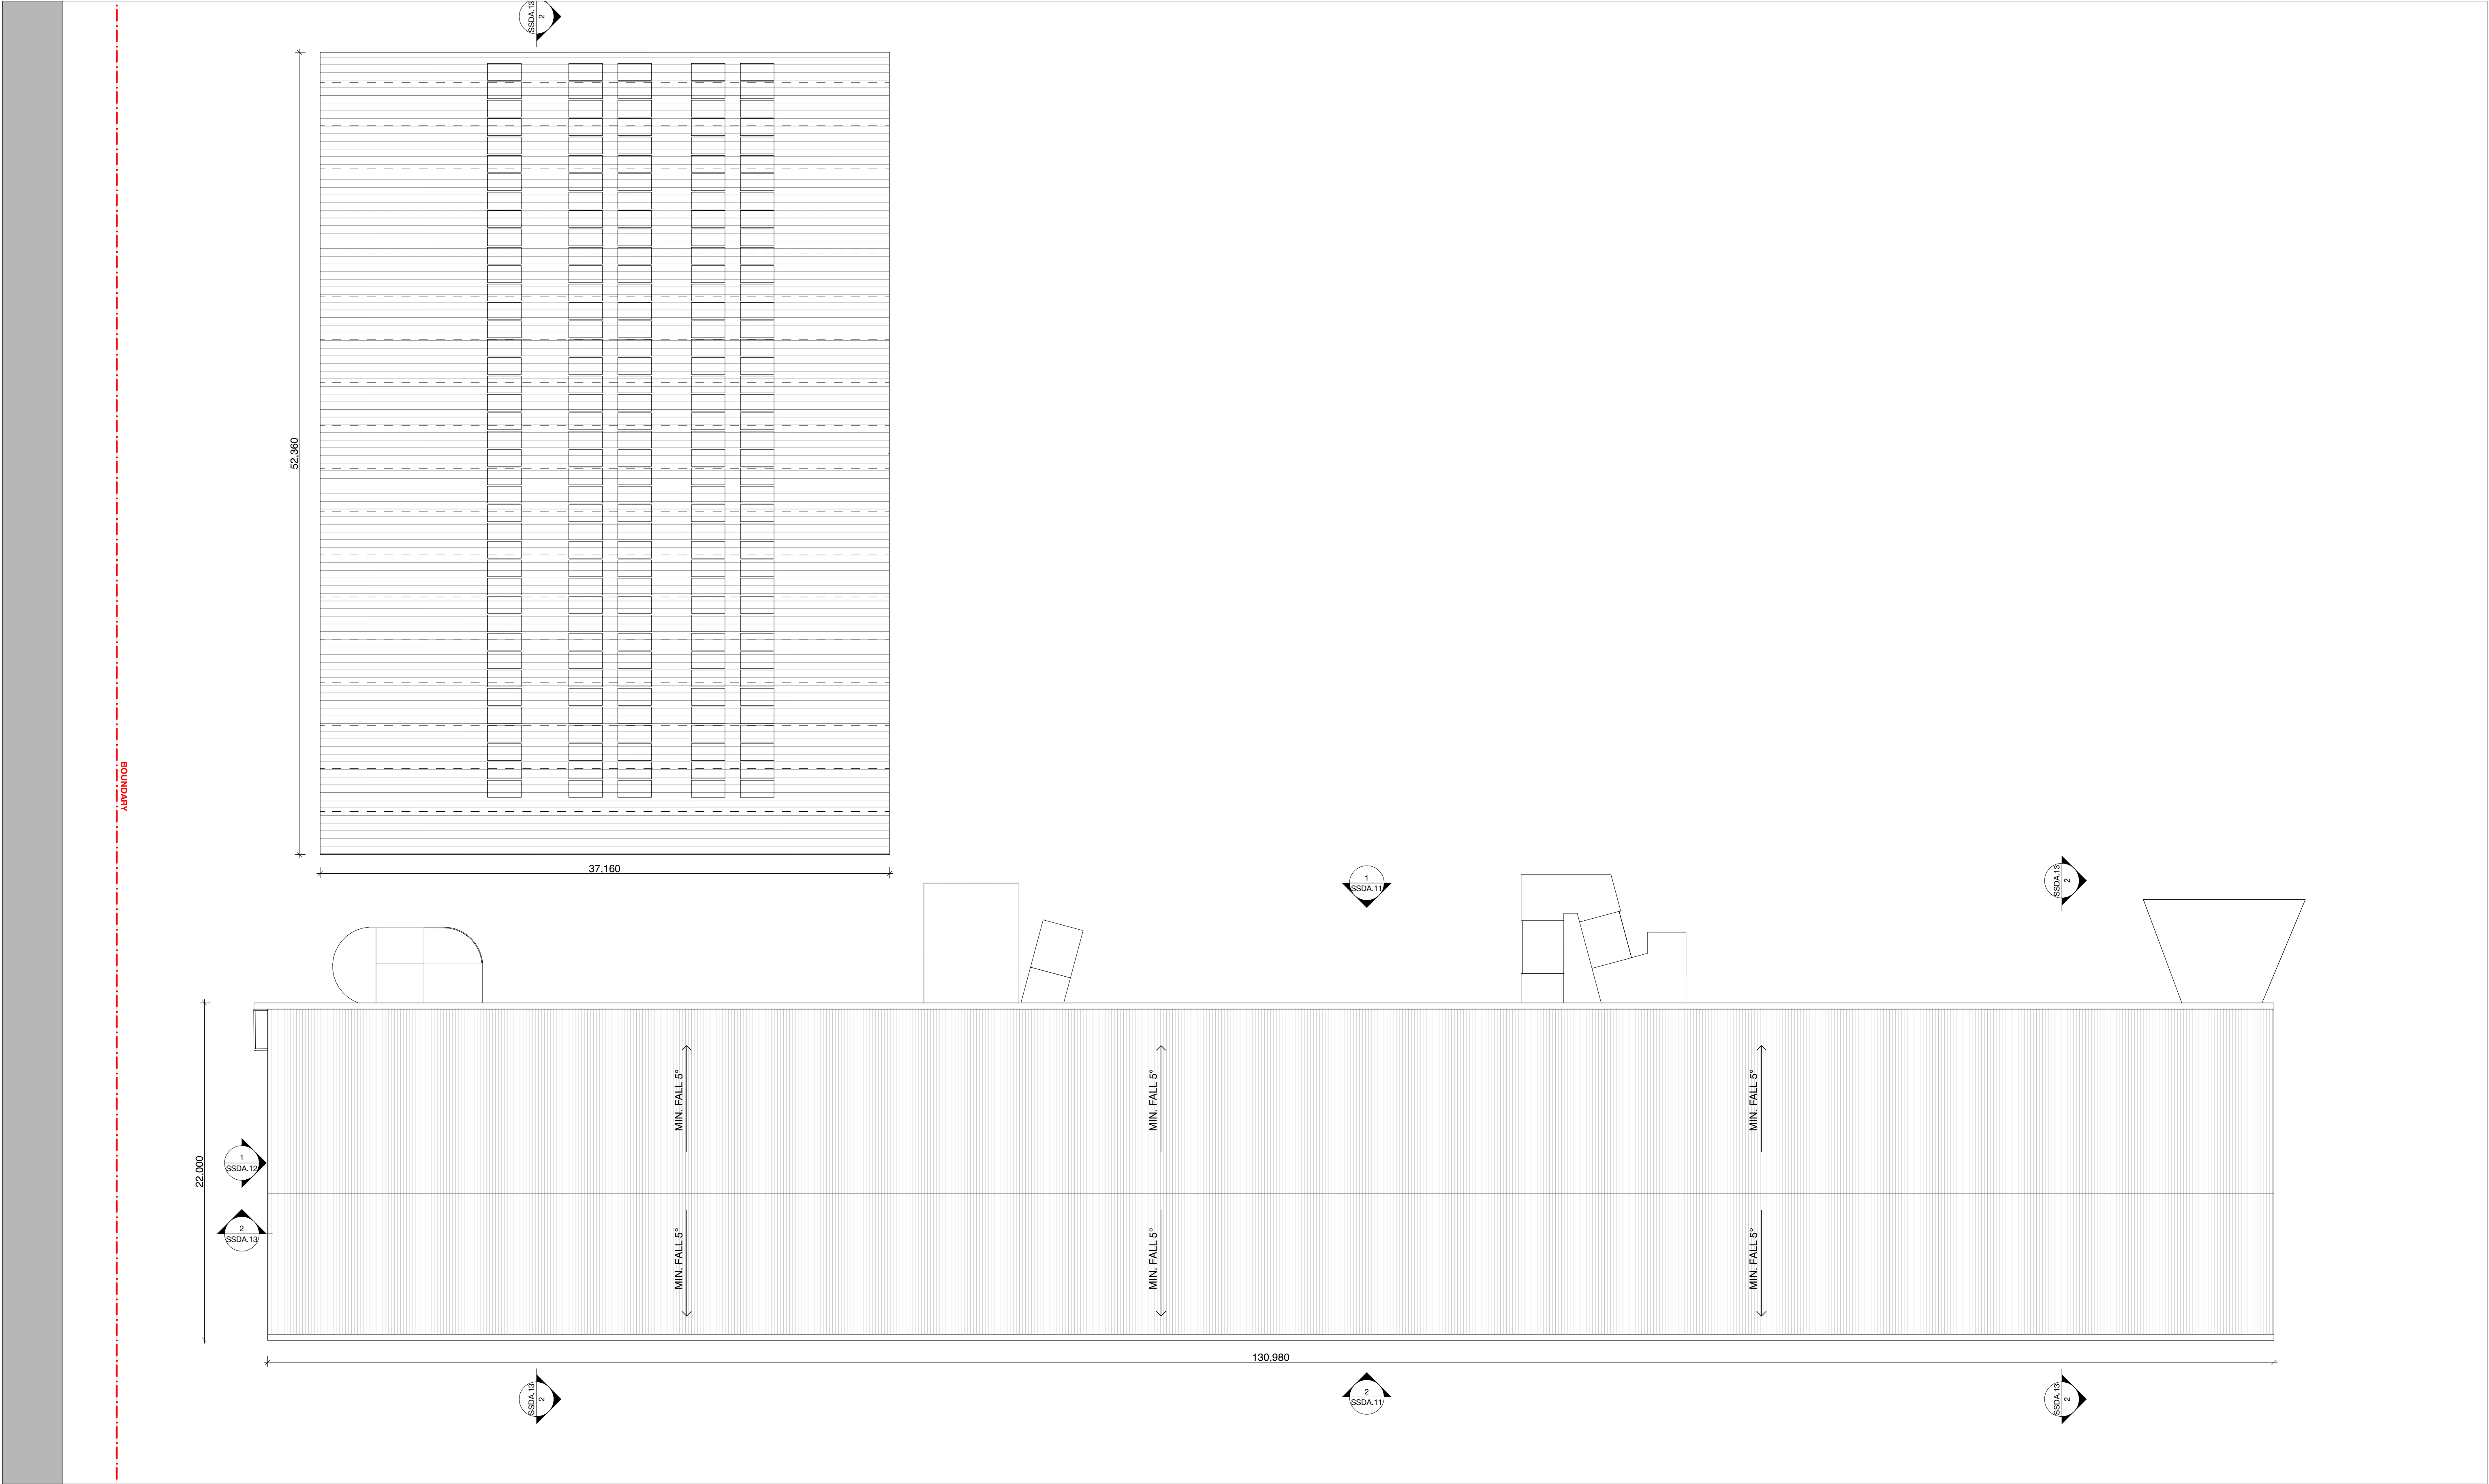

1

NORTH

KEY PLAN

ROOF

1:200

Drawing Disclaimer:

Do not scale from drawings. Verify all dimensions on site before commencing work.

NOTE:

Bennett and Trimble takes no responsibility for external building elements. Anything connected with any design, materials selection, construction or installation of any cladding, facade or external building element must be checked by and remains the responsibility of others, including suitably qualified experts as may be required.

ISSUE	REV	FOR	DATE
	01	FOR INFORMATION	19/9/2022
	B	FINAL DESIGN REPORT REVIEW	23/9/2022
	C	FINAL DESIGN REPORT	5/10/2022

CLIENT

LIPMAN

Level 6, 66 Berry St
North Sydney NSW 2060
www.lipman.com.au

ARCHITECT

BENNETT AND TRIMBLE
L2, 333 George Street
Sydney NSW 2000
+61 2 8065 8766
bennettandtrimble.com

ABN 20 125 950 816

NSW Nominated Architects

M Trimble No. 7625

M Bennett No. 8538

PROJECT NAME

NEW PRIMARY SCHOOL AT GREGORY HILLS

ADDRESS

28 Wallarah Circuit
Gregory Hills NSW 2557

PROJECT NUMBER

211020

STATUS

FOR APPROVAL

DRAWING TITLE

GA - ROOF

DRAWING NUMBER

SSDA.10

SCALE

1:200 @ A1

REVISION

C

DATE

5/10/2022




1 WEST ELEVATION
1:250



2 EAST ELEVATION
1:250

NORTH

KEY PLAN

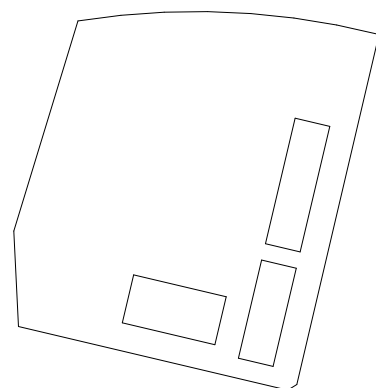

Drawing Disclaimer:
Do not scale from drawings.
Verify all dimensions on site before commencing work.

Copying or reproduction of this drawing is strictly prohibited without the consent of Bennett and Trimble

NOTE:
Bennett and Trimble takes no responsibility for external building elements. Anything connected with any design, materials selection, construction or installation of any cladding, facade or external building element must be checked by and remains the responsibility of others, including suitably qualified experts as may be required.

ISSUE		
REV	FOR	DATE
01	FOR INFORMATION	19/9/2022
B	FINAL DESIGN REPORT REVIEW	23/9/2022
C	FINAL DESIGN REPORT	5/10/2022

CLIENT
LIPMAN
Level 6, 66 Berry St
North Sydney NSW 2060
www.lipman.com.au

ARCHITECT
BENNETT AND TRIMBLE
L2, 333 George Street
Sydney NSW 2000
+61 2 8065 8766
bennettandtrimble.com

ABN 20 125 950 816
NSW Nominated Architects
M Trimble No. 7625
M Bennett No. 8538

PROJECT NAME
NEW PRIMARY SCHOOL AT GREGORY HILLS

ADDRESS
28 Wallarah Circuit
Gregory Hills NSW 2557

PROJECT NUMBER
211020

STATUS
FOR APPROVAL

DRAWING TITLE
ELEVATIONS

DRAWING NUMBER
SSDA.11


SCALE
1:250 @ A1

REVISION
C

DATE
5/10/2022




1 SOUTH ELEVATION
1:250

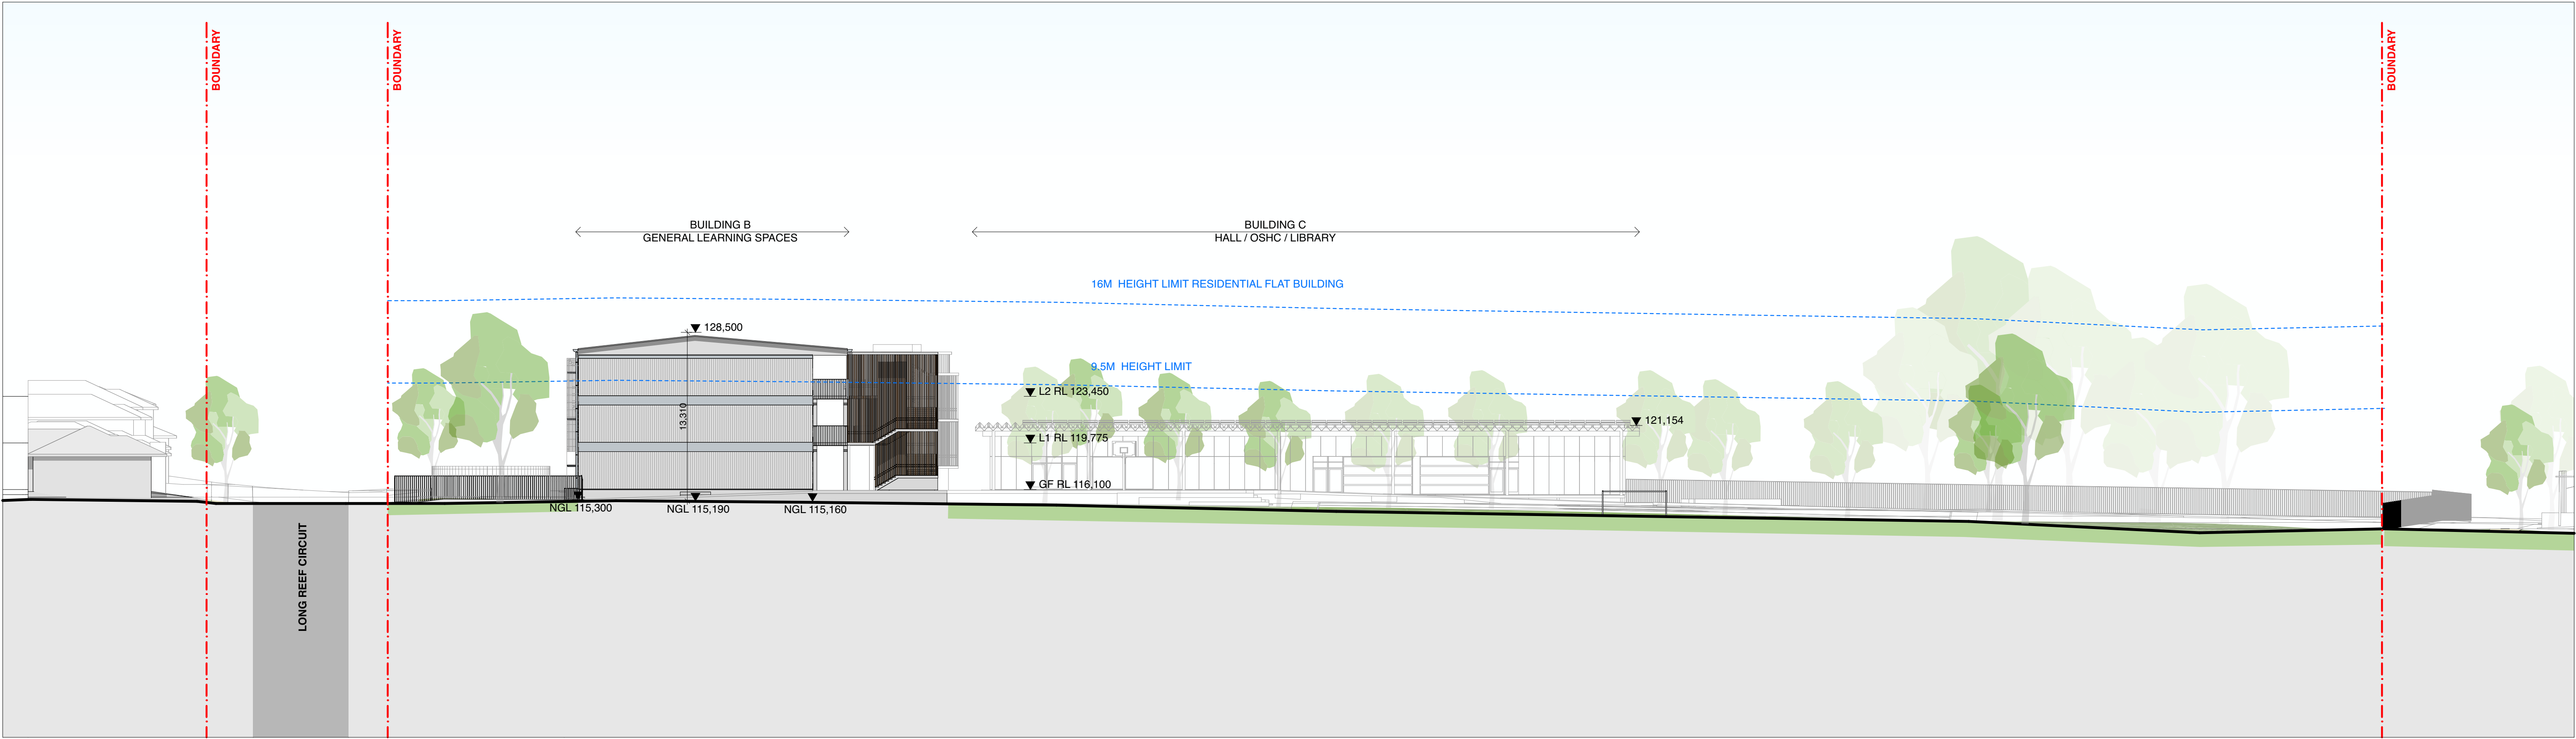

2 NORTH ELEVATION
1:250

NORTH

KEY PLAN

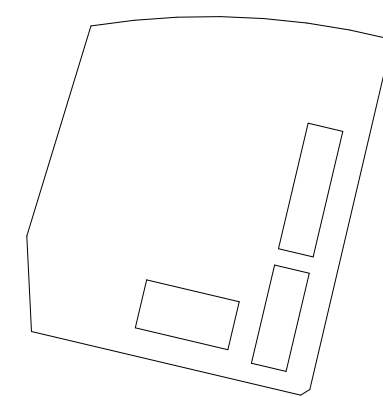

Drawing Disclaimer:
Do not scale from drawings.
Verify all dimensions on site before commencing work.

Copying or reproduction of this drawing is strictly prohibited without the consent of Bennett and Trimble

NOTE:
Bennett and Trimble takes no responsibility for external building elements. Anything connected with any design, materials selection, construction or installation of any cladding, facade or external building element must be checked by and remains the responsibility of others, including suitably qualified experts as may be required.

ISSUE		
REV	FOR	DATE
01	FOR INFORMATION	19/9/2022
B	FINAL DESIGN REPORT REVIEW	23/9/2022
C	FINAL DESIGN REPORT	5/10/2022

CLIENT
LIPMAN
Level 6, 66 Berry St
North Sydney NSW 2060
www.lipman.com.au

ARCHITECT
BENNETT AND TRIMBLE
L2, 333 George Street
Sydney NSW 2000
+61 2 8065 8766
bennettandtrimble.com

ABN 20 125 950 816
NSW Nominated Architects
M Trimble No. 7625
M Bennett No. 8538

PROJECT NAME
NEW PRIMARY SCHOOL AT GREGORY HILLS

ADDRESS
28 Wallarah Circuit
Gregory Hills NSW 2557

PROJECT NUMBER
211020

STATUS
FOR APPROVAL

DRAWING TITLE
ELEVATIONS

DRAWING NUMBER
SSDA.12


REVISION
C

SCALE
1:250 @ A1


DATE
5/10/2022




1
SECTION 1
1:250

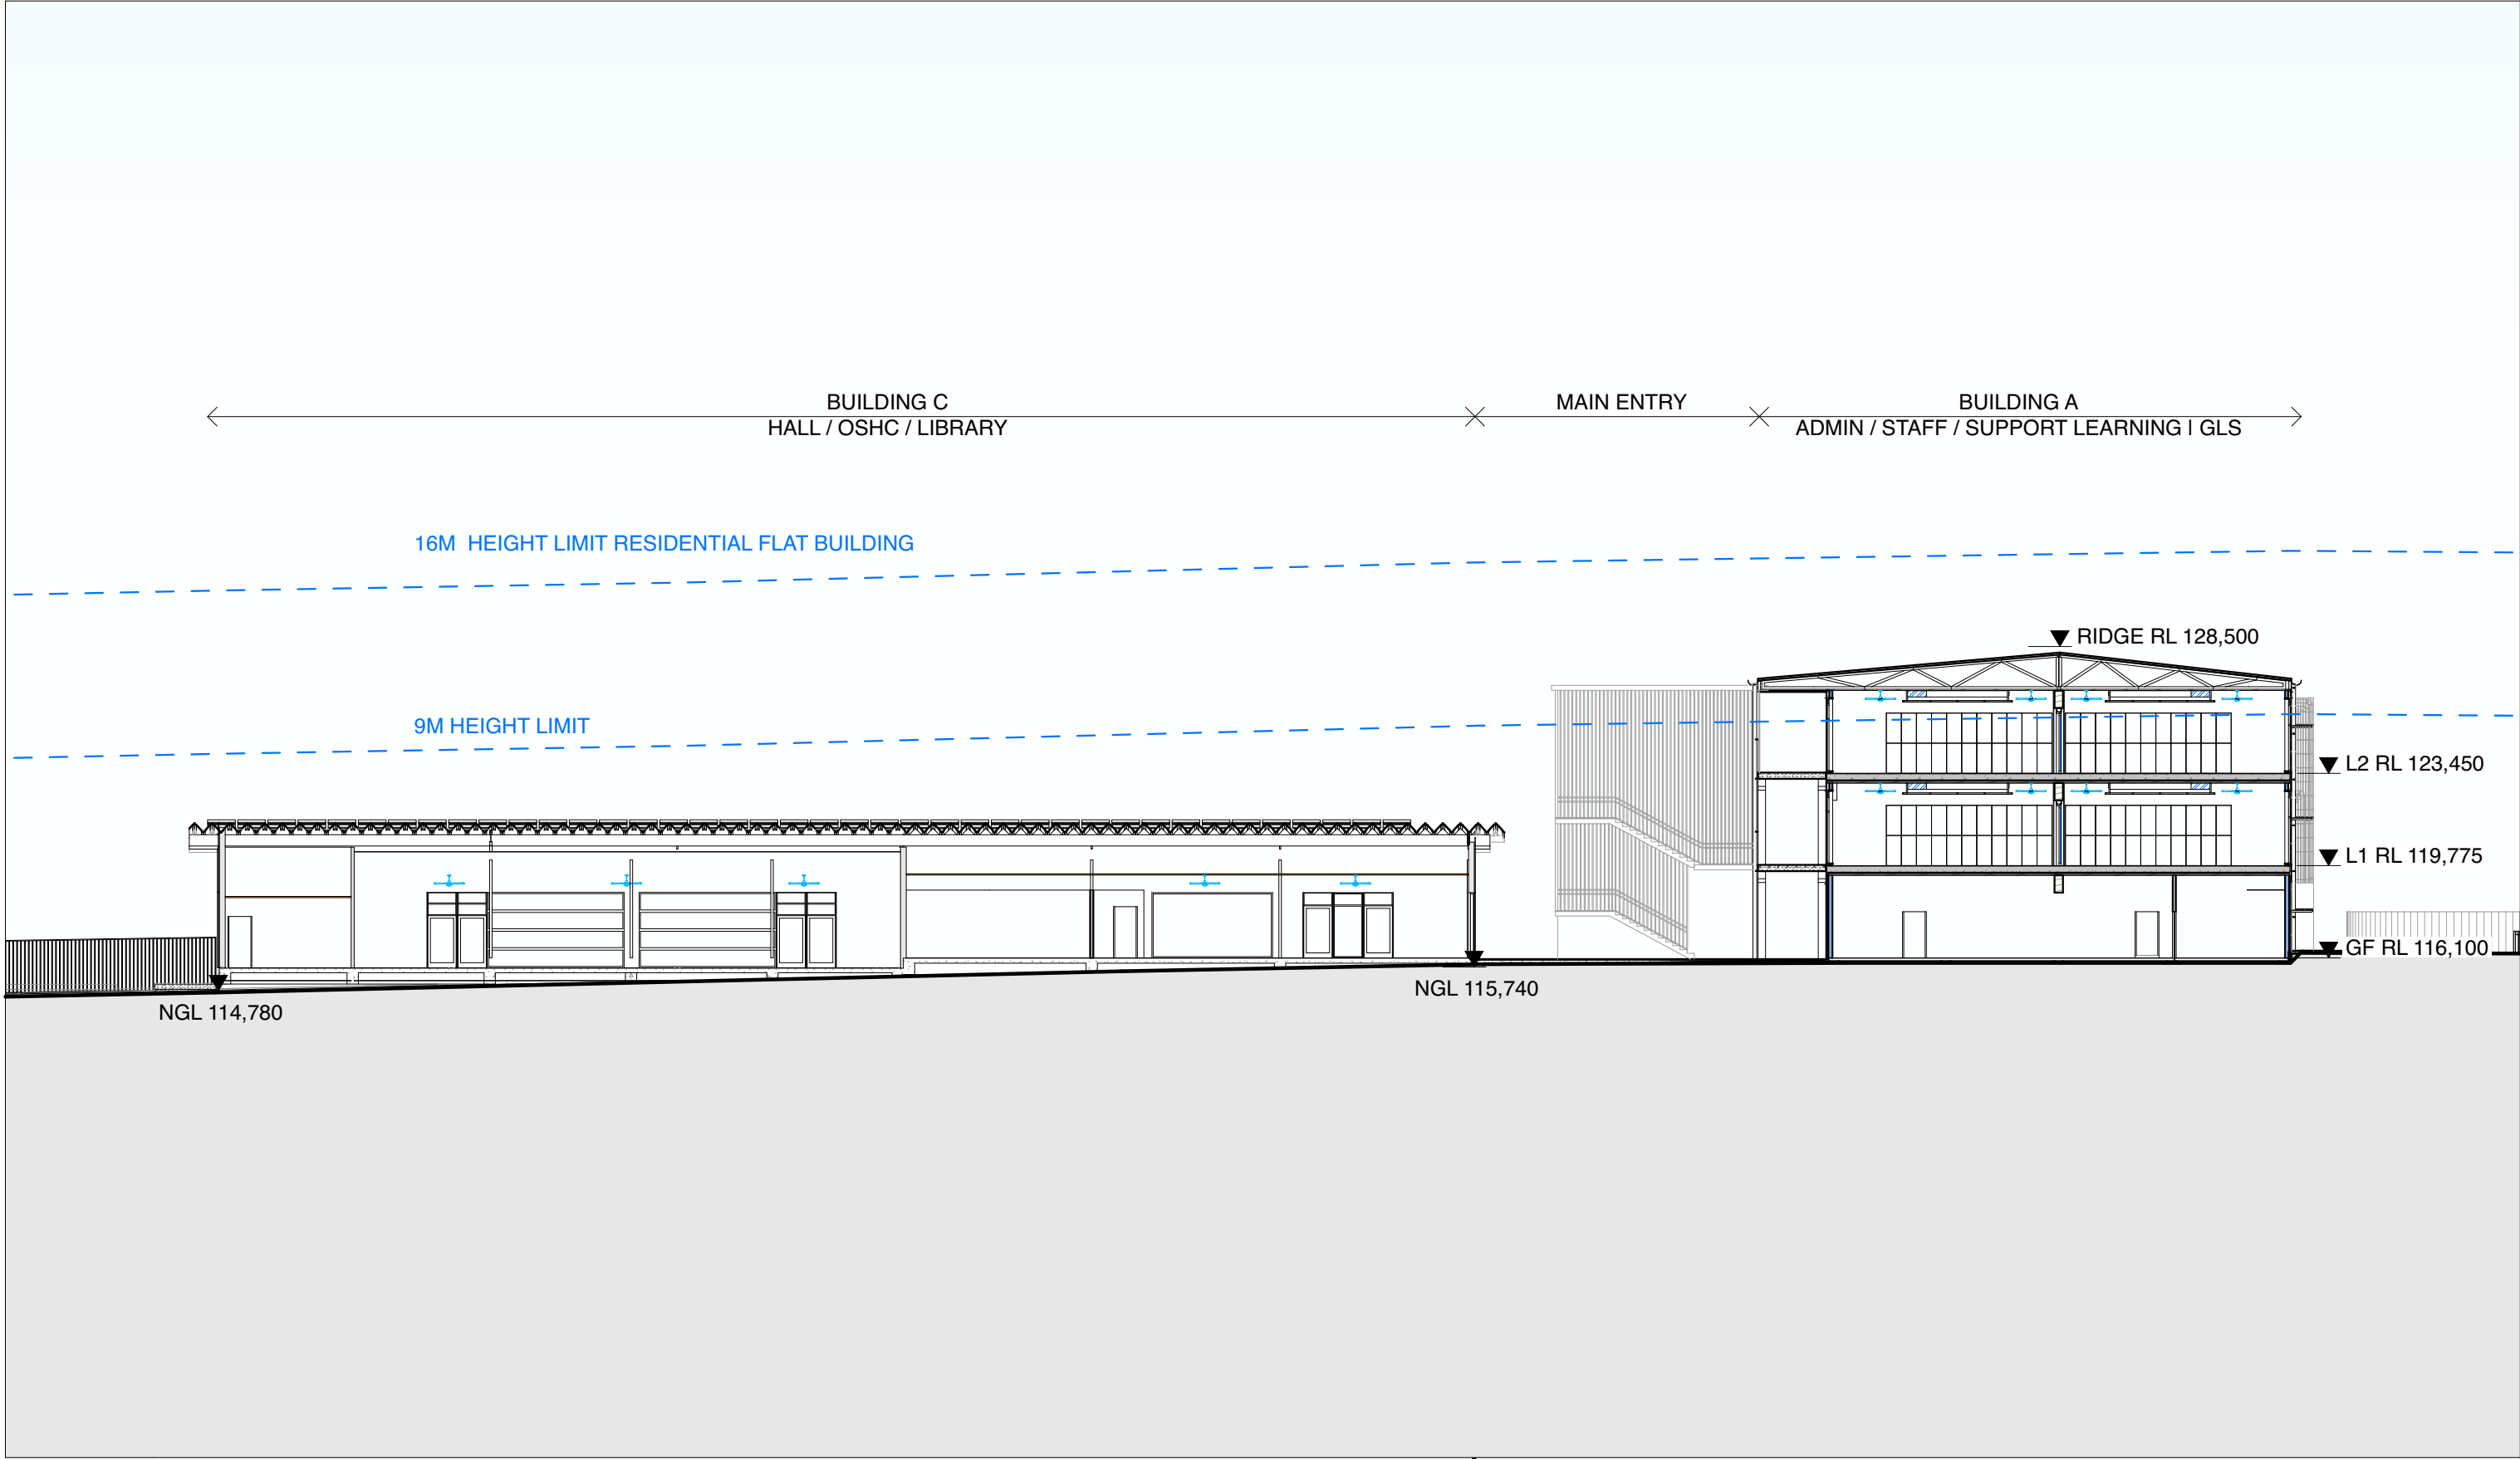

3
SECTION 2
1:250

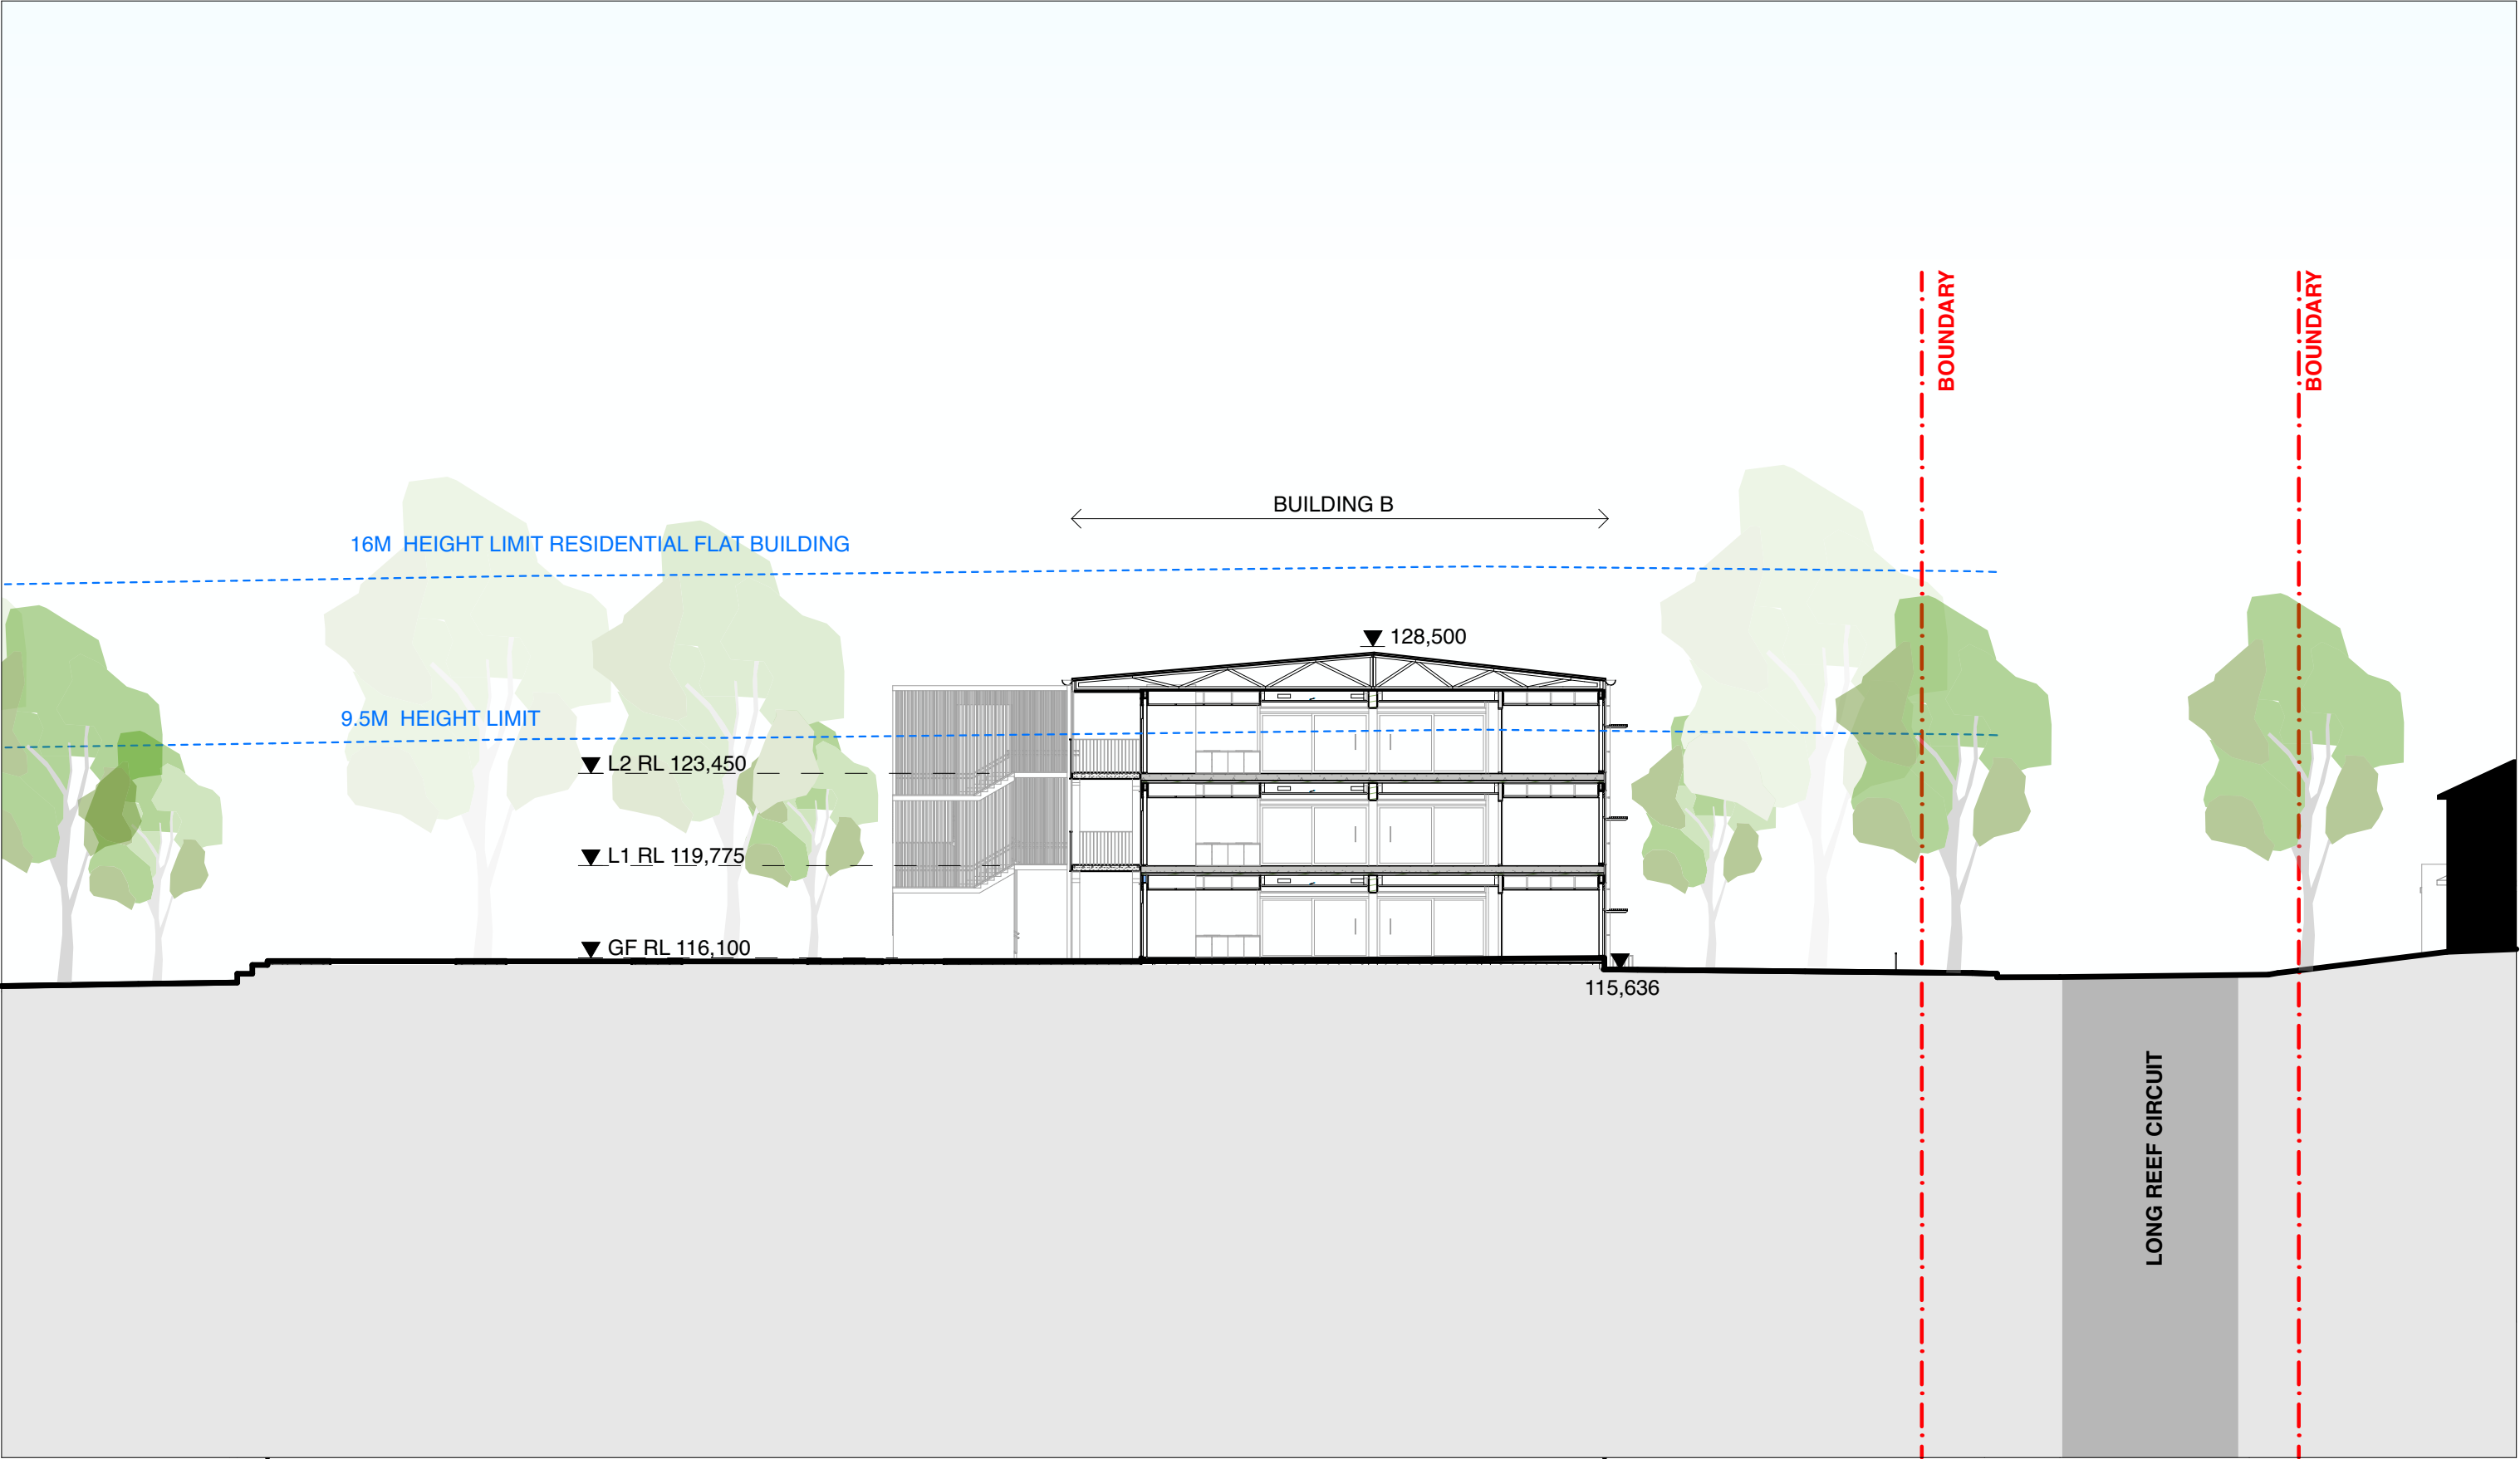

2
SECTION 3
1:250

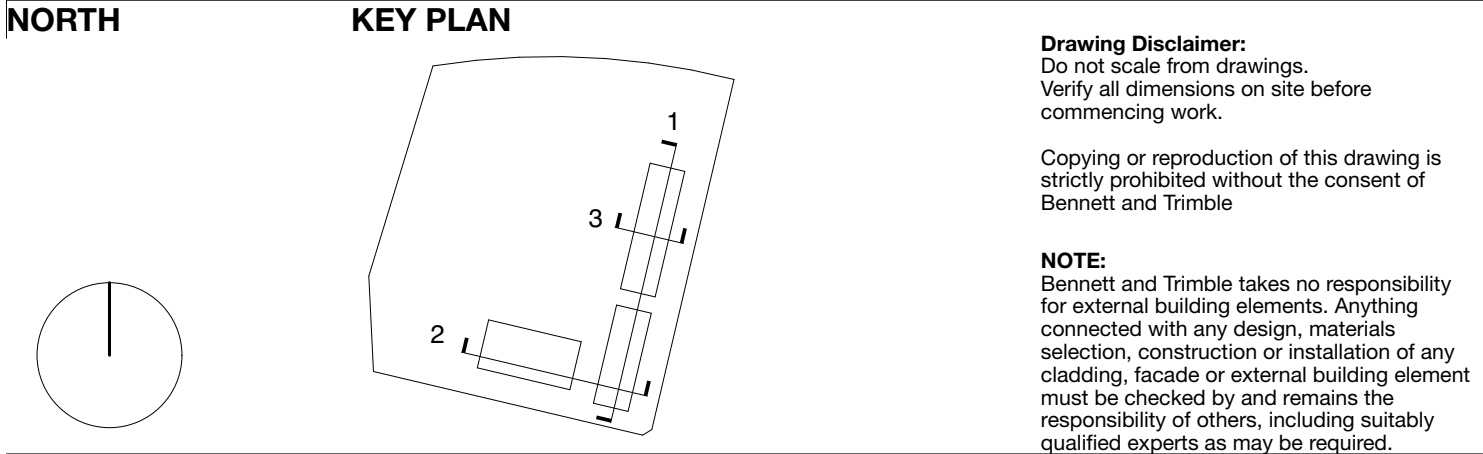

ISSUE		
REV	FOR	DATE
01	FOR INFORMATION	19/9/2022
B	FINAL DESIGN REPORT REVIEW	23/9/2022
C	FINAL DESIGN REPORT	5/10/2022

CLIENT
LIPMAN
Level 6, 66 Berry St
North Sydney NSW 2060
www.lipman.com.au

ARCHITECT
BENNETT AND TRIMBLE
L2, 333 George Street
Sydney NSW 2000
+61 2 8065 8766
bennettandtrimble.com
ABN 20 125 950 816
NSW Nominated Architects
M Trimble No. 7625
M Bennett No. 8538

PROJECT NAME
NEW PRIMARY SCHOOL AT GREGORY HILLS

ADDRESS
28 Wallarah Circuit
Gregory Hills NSW 2557

PROJECT NUMBER
211020

STATUS
FOR APPROVAL


DRAWING TITLE
SITE SECTIONS

DRAWING NUMBER
SSDA.13

SCALE
1:250 @ A1


REVISION
C

DATE
5/10/2022

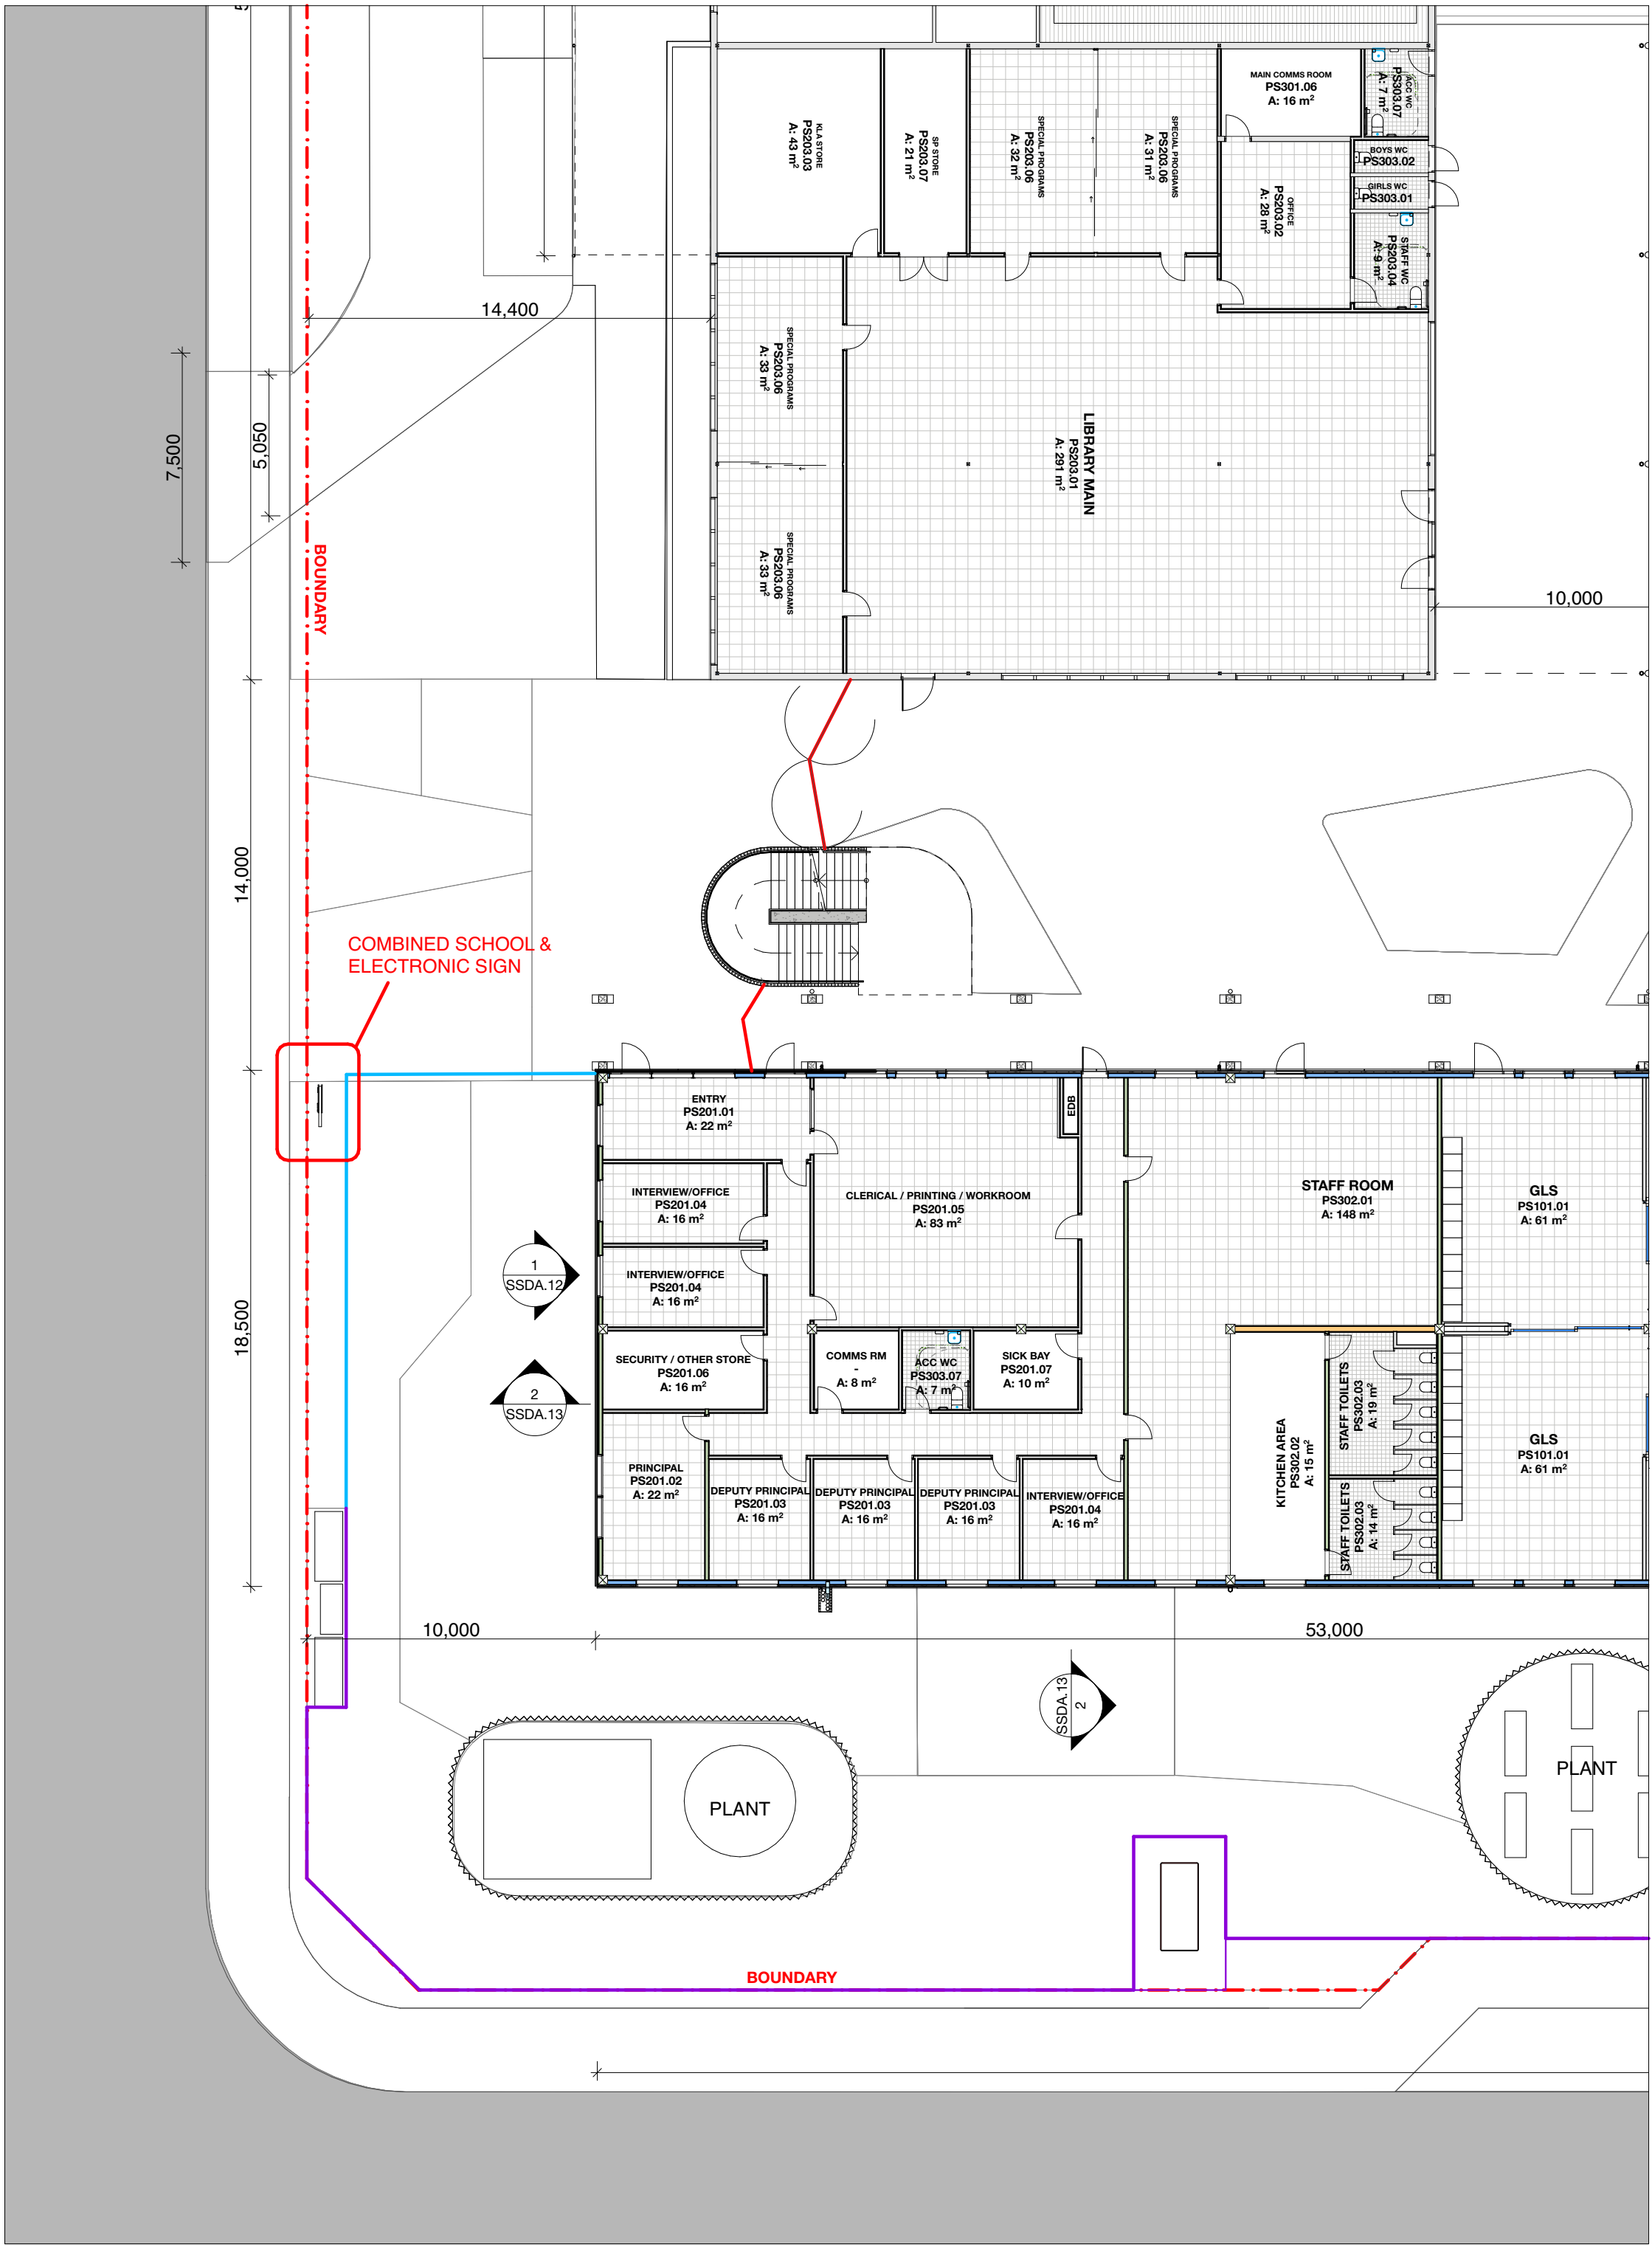


1

GROUND LEVEL
1:200

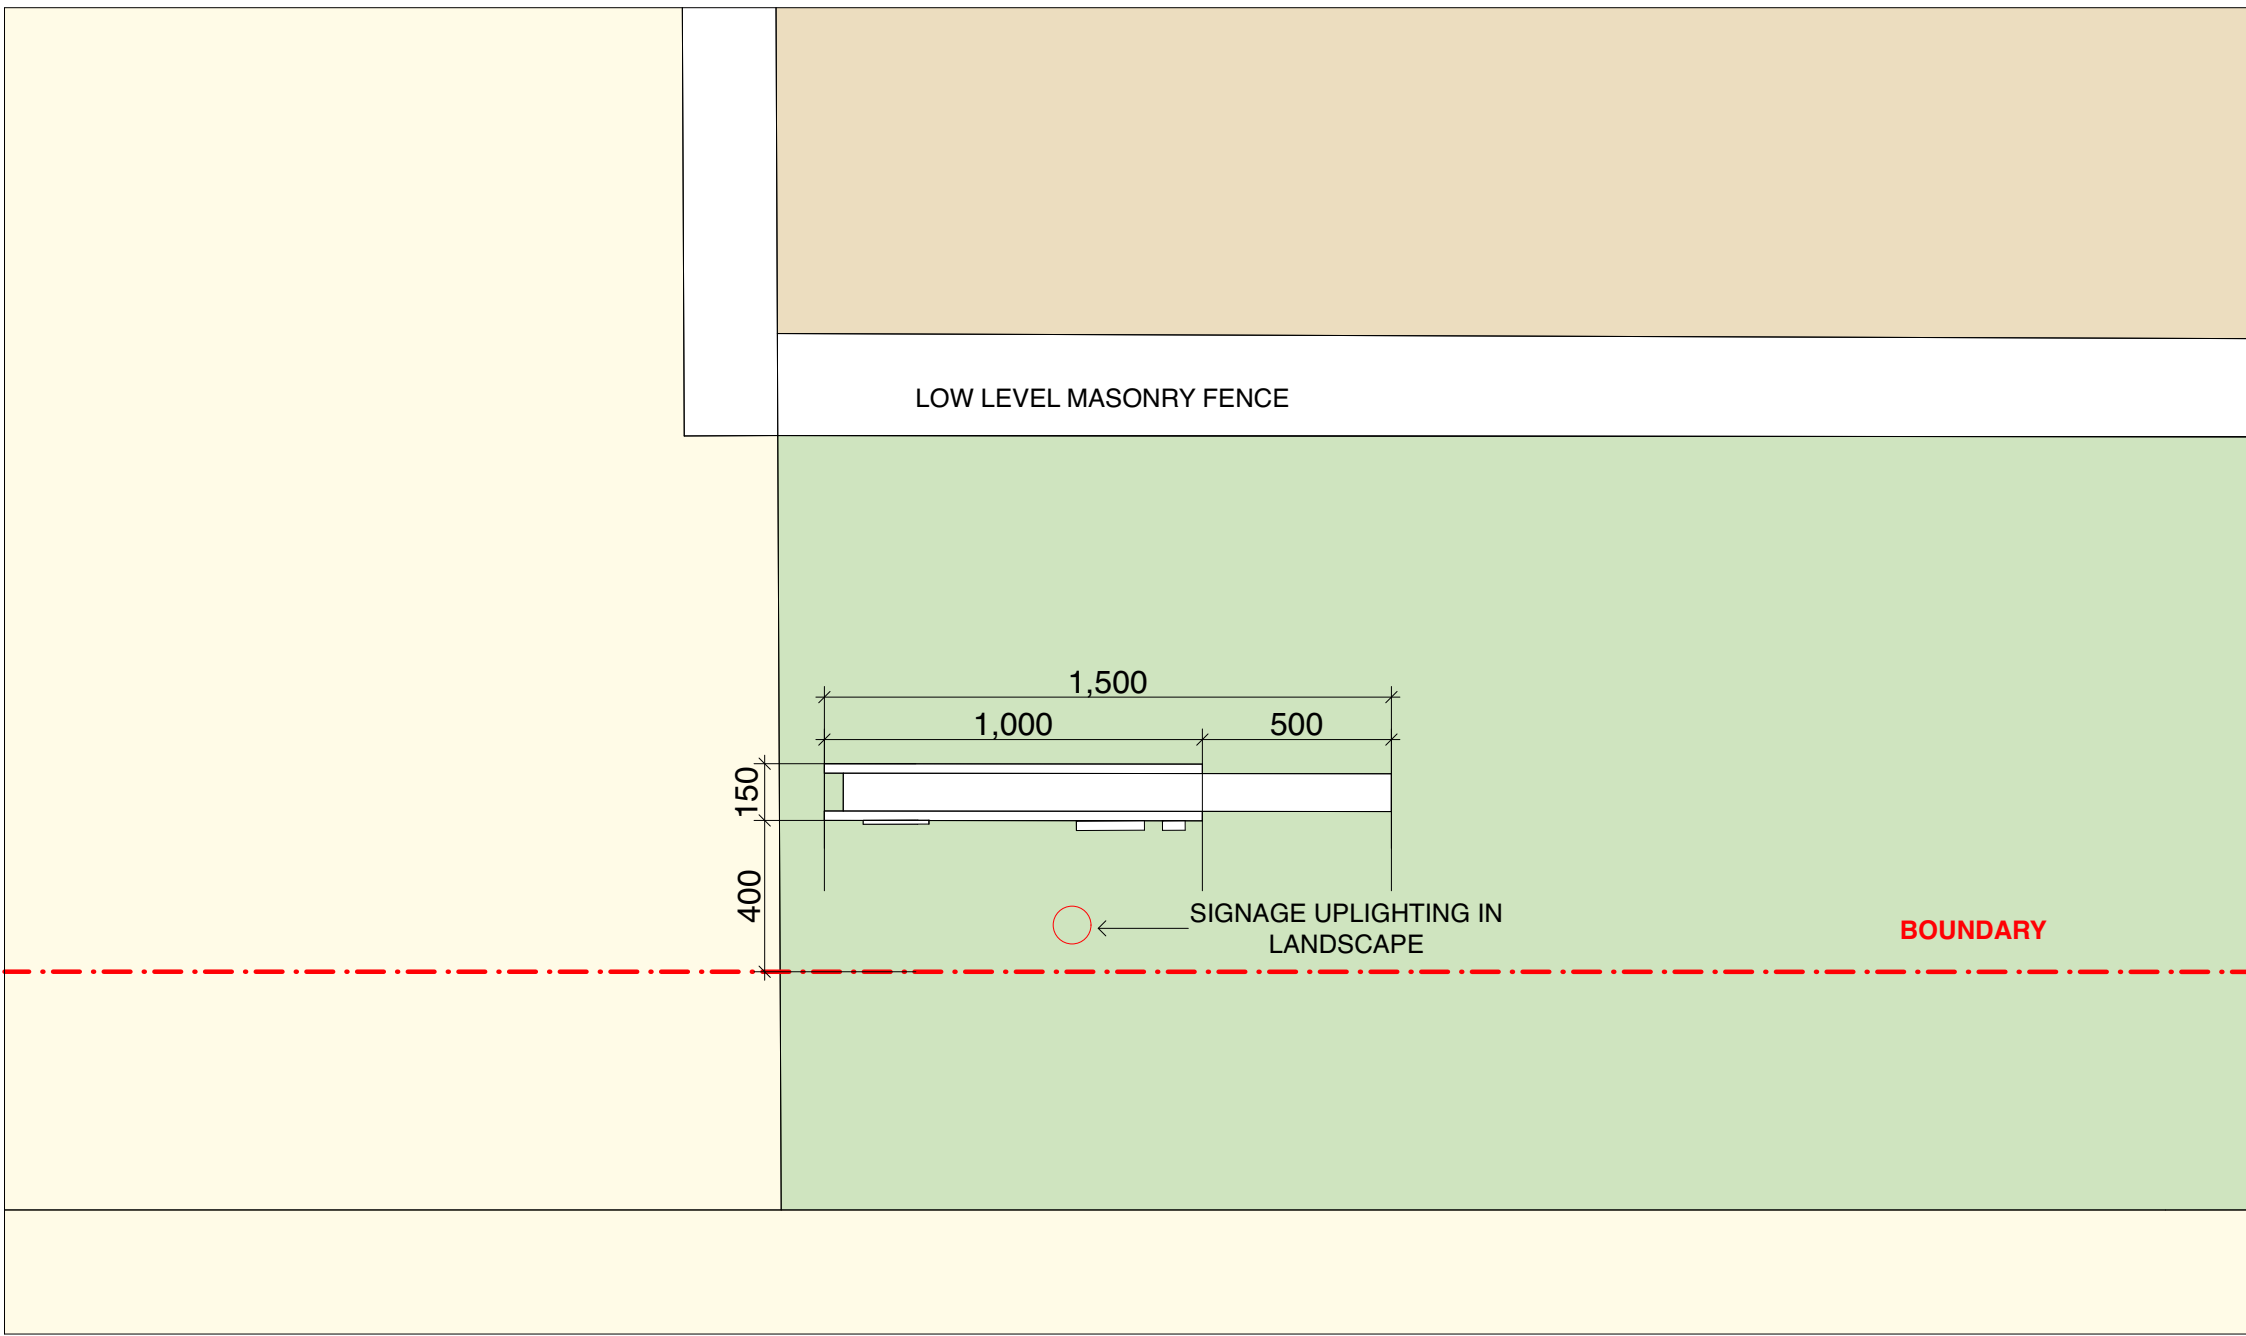

2

PLAN
1:20

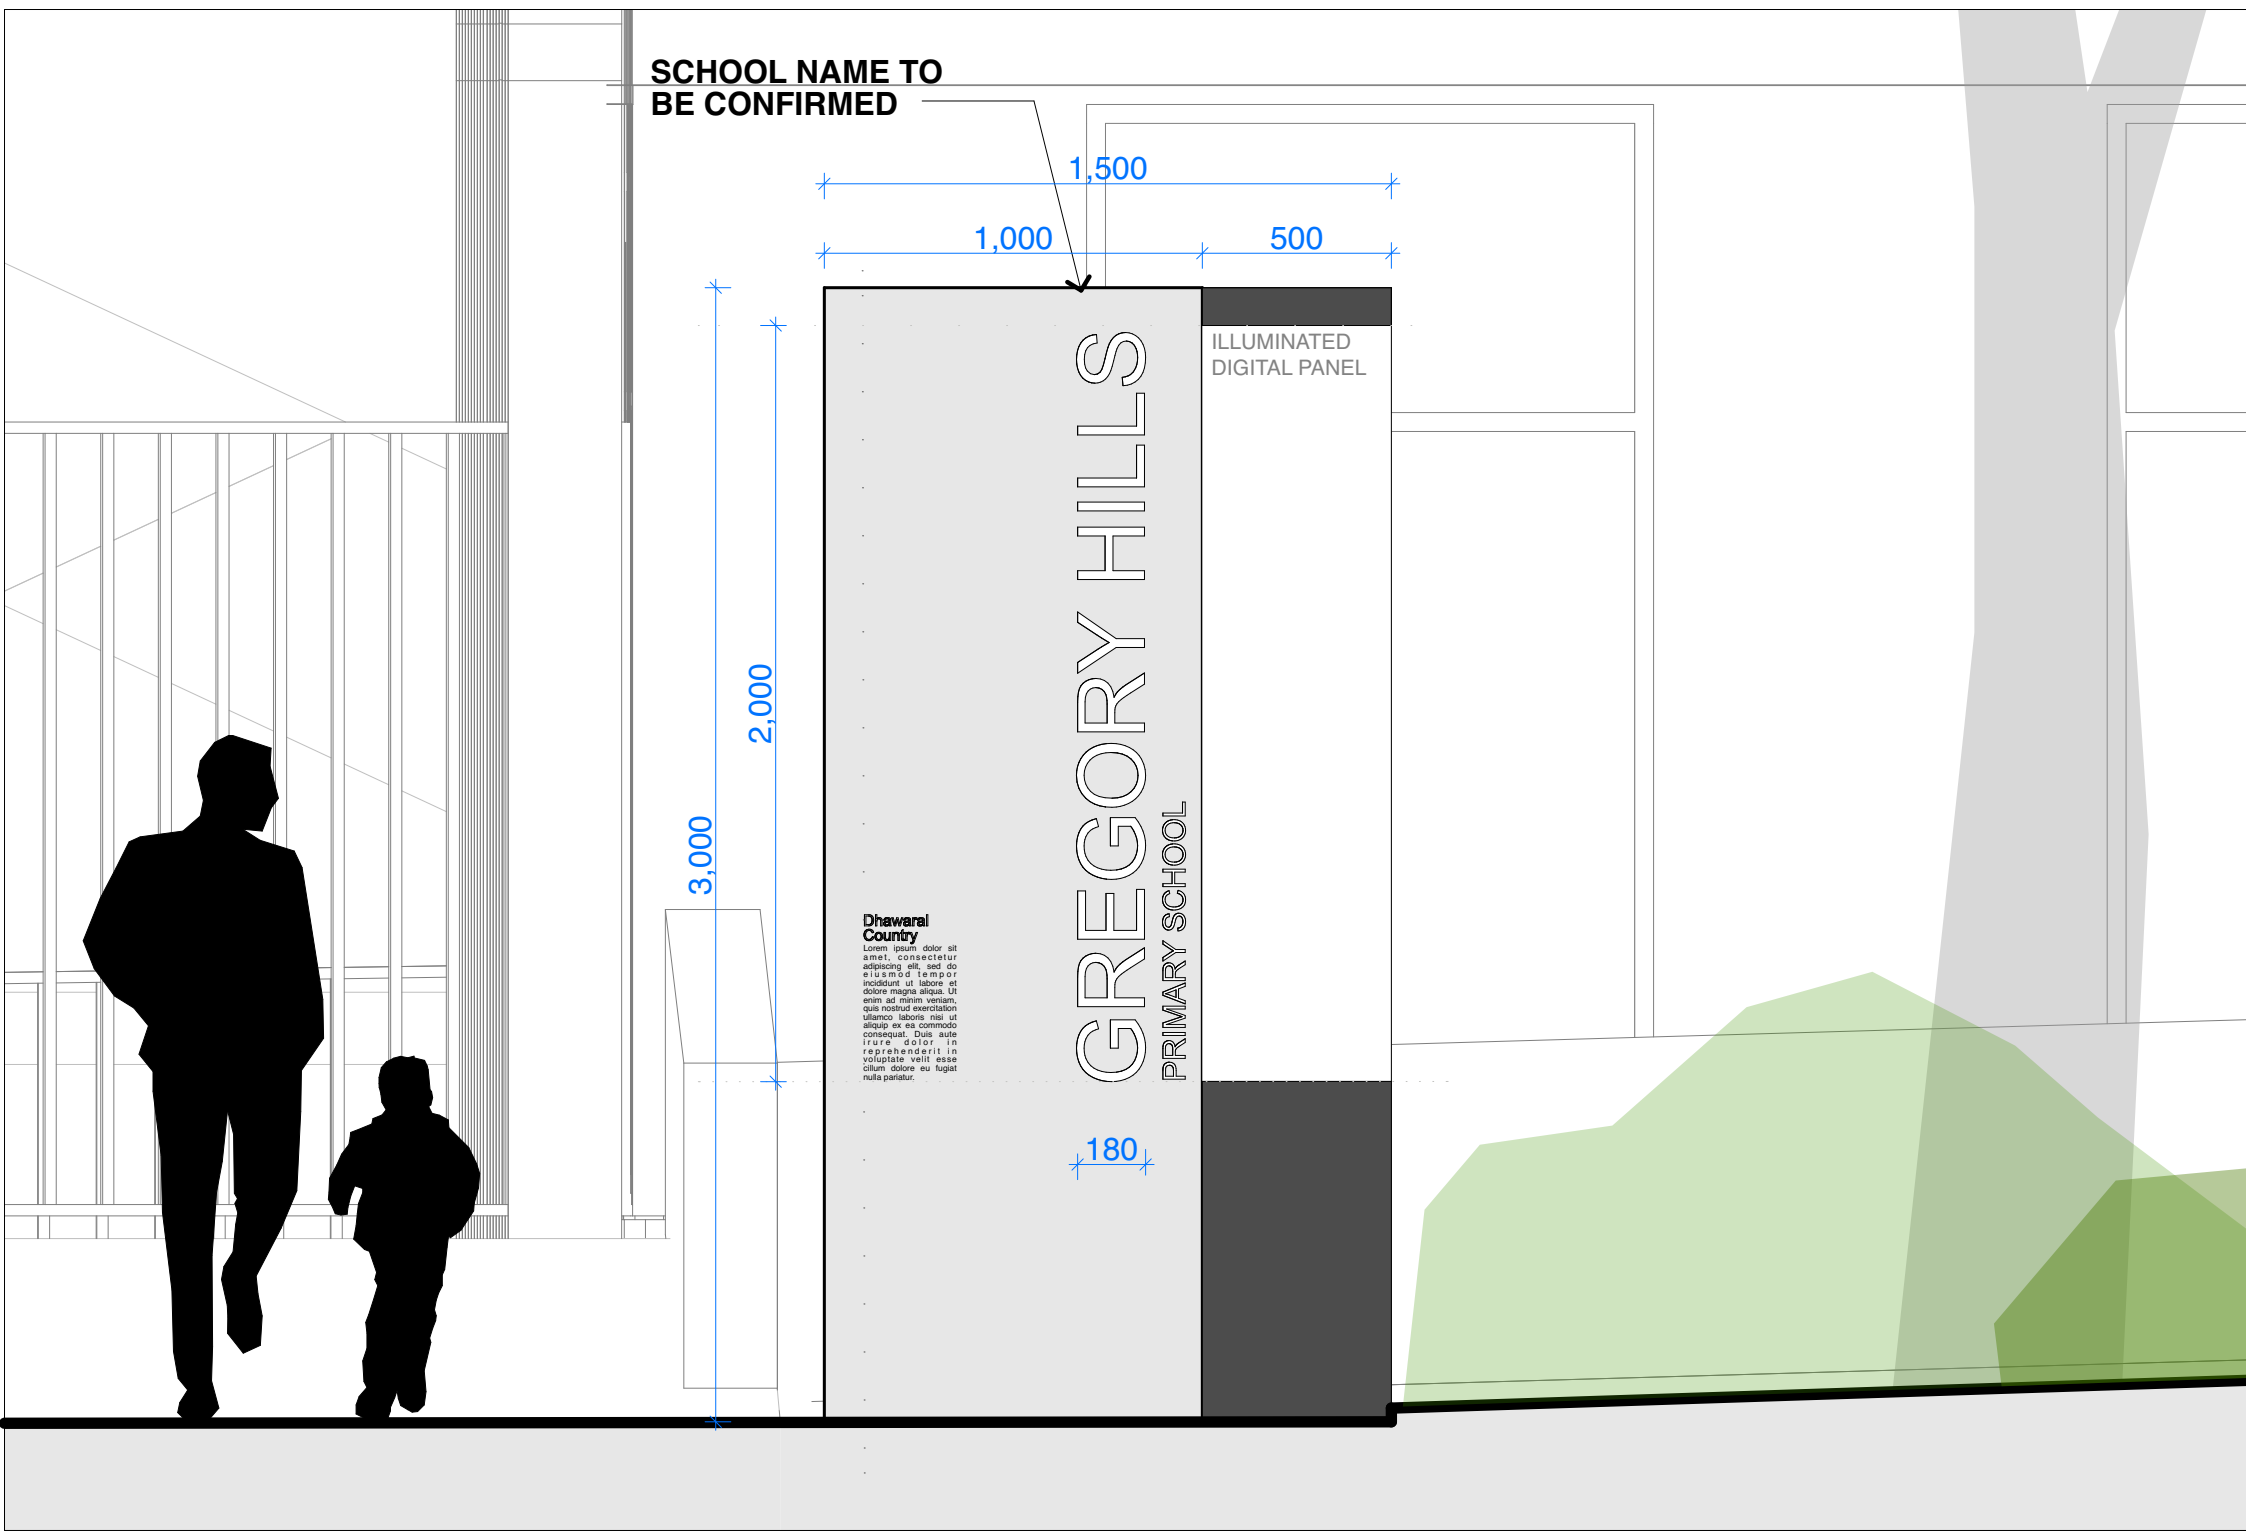

3

SIGNAGE ELEVATION
1:20

NORTH

KEY PLAN

Drawing Disclaimer:
Do not scale from drawings.
Verify all dimensions on site before commencing work.

Copying or reproduction of this drawing is strictly prohibited without the consent of Bennett and Trimble

NOTE:
Bennett and Trimble takes no responsibility for external building elements. Anything connected with any design, materials selection, construction or installation of any cladding, facade or external building element must be checked by and remains the responsibility of others, including suitably qualified experts as may be required.

ISSUE		
REV	FOR	DATE
01	FOR INFORMATION	19/9/2022
B	FINAL DESIGN REPORT REVIEW	23/9/2022
C	FINAL DESIGN REPORT	5/10/2022

CLIENT

LIPMAN
Level 6, 66 Berry St
North Sydney NSW 2060
www.lipman.com.au

ARCHITECT

BENNETT AND TRIMBLE
L2, 333 George Street
Sydney NSW 2000
+61 2 8065 8766
bennettandtrimble.com

ABN 20 125 950 816
NSW Nominated Architects
M Trimble No. 7625
M Bennett No. 8538

PROJECT NAME

NEW PRIMARY SCHOOL AT GREGORY HILLS

ADDRESS

28 Wallarah Circuit
Gregory Hills NSW 2557

PROJECT NUMBER

211020

STATUS

FOR APPROVAL

DRAWING TITLE

SIGNAGE

DRAWING NUMBER

SSDA.14

REVISION


C

SCALE


1:200, 1:20 @ A1

DATE


5/10/2022

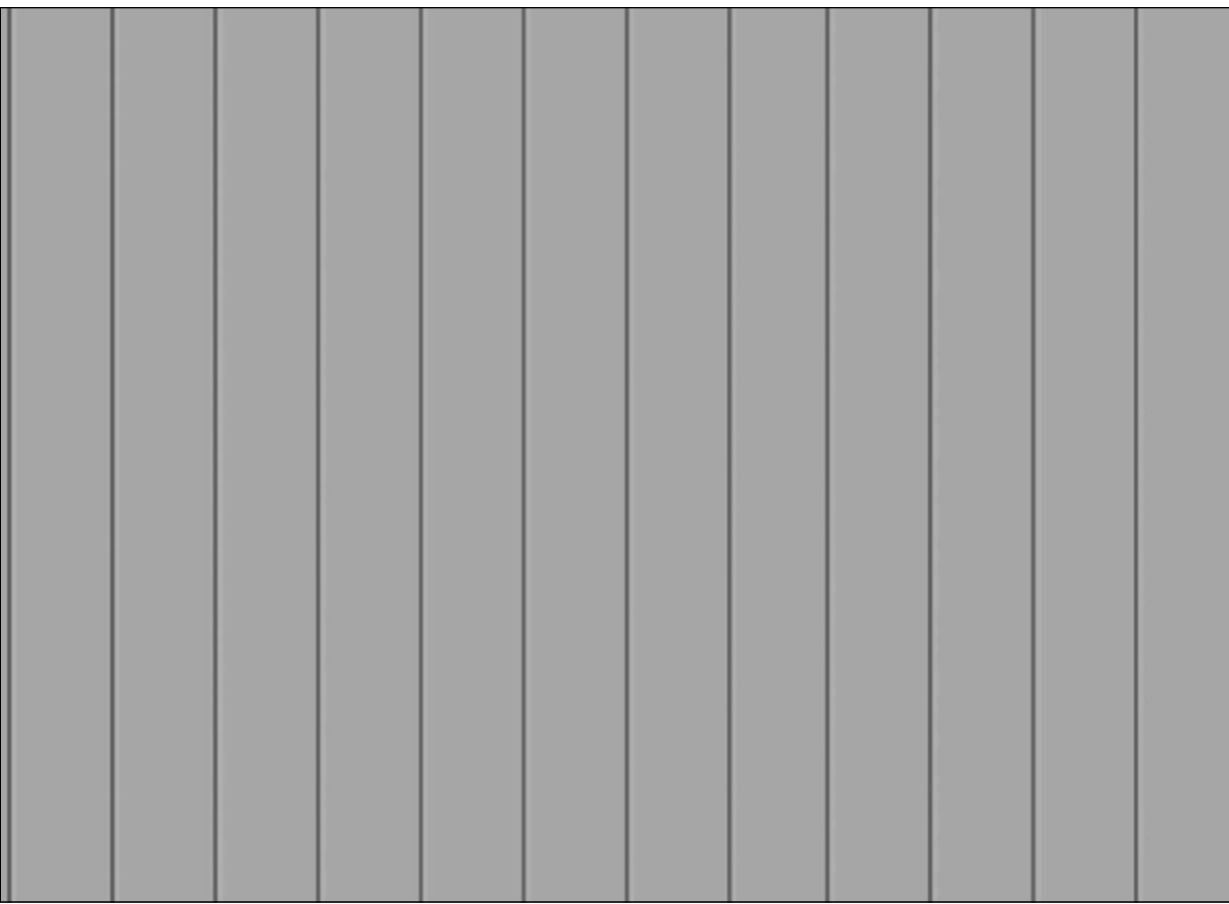

FIBRE CEMENT BOARD WITH EXPRESSED VERTICAL GROOVES

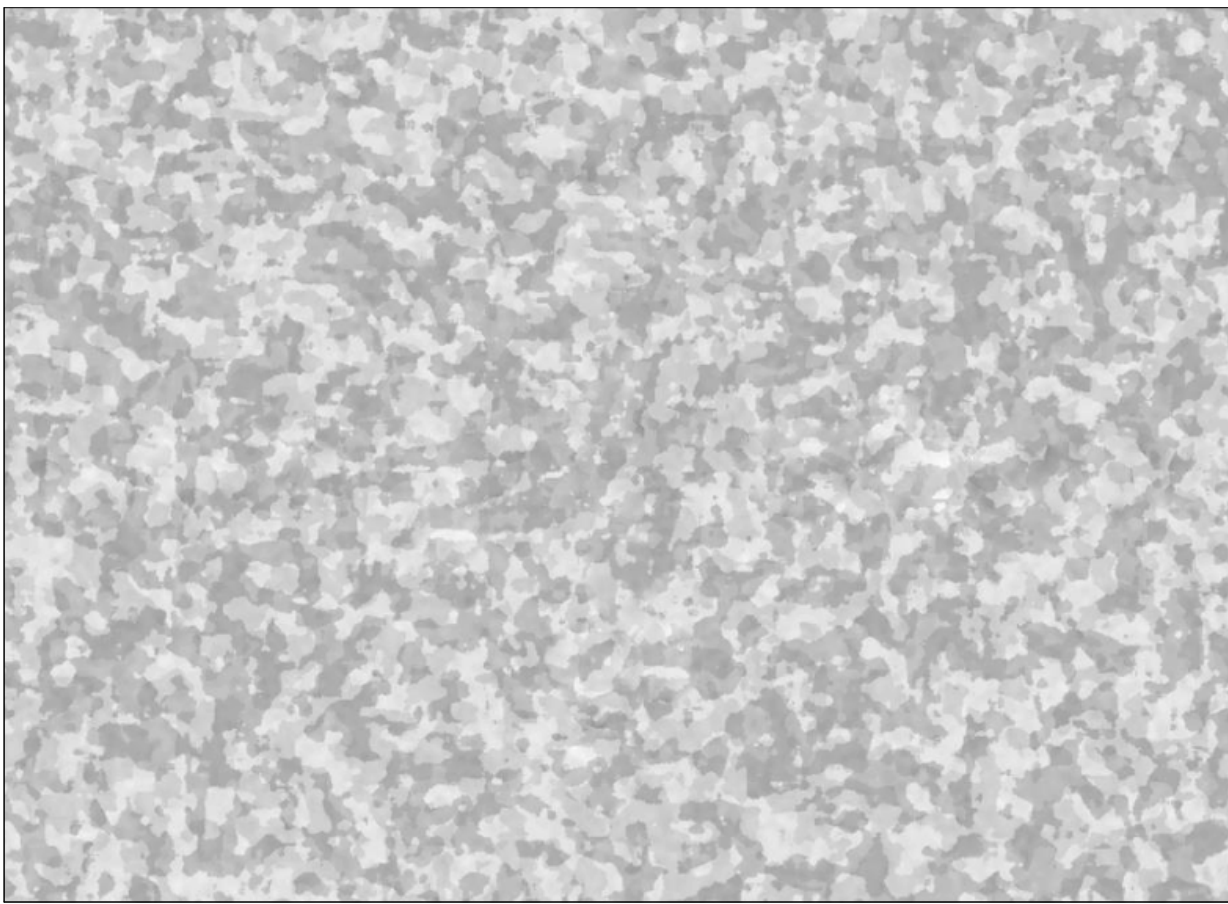


GALVANISED STEEL CLADDING

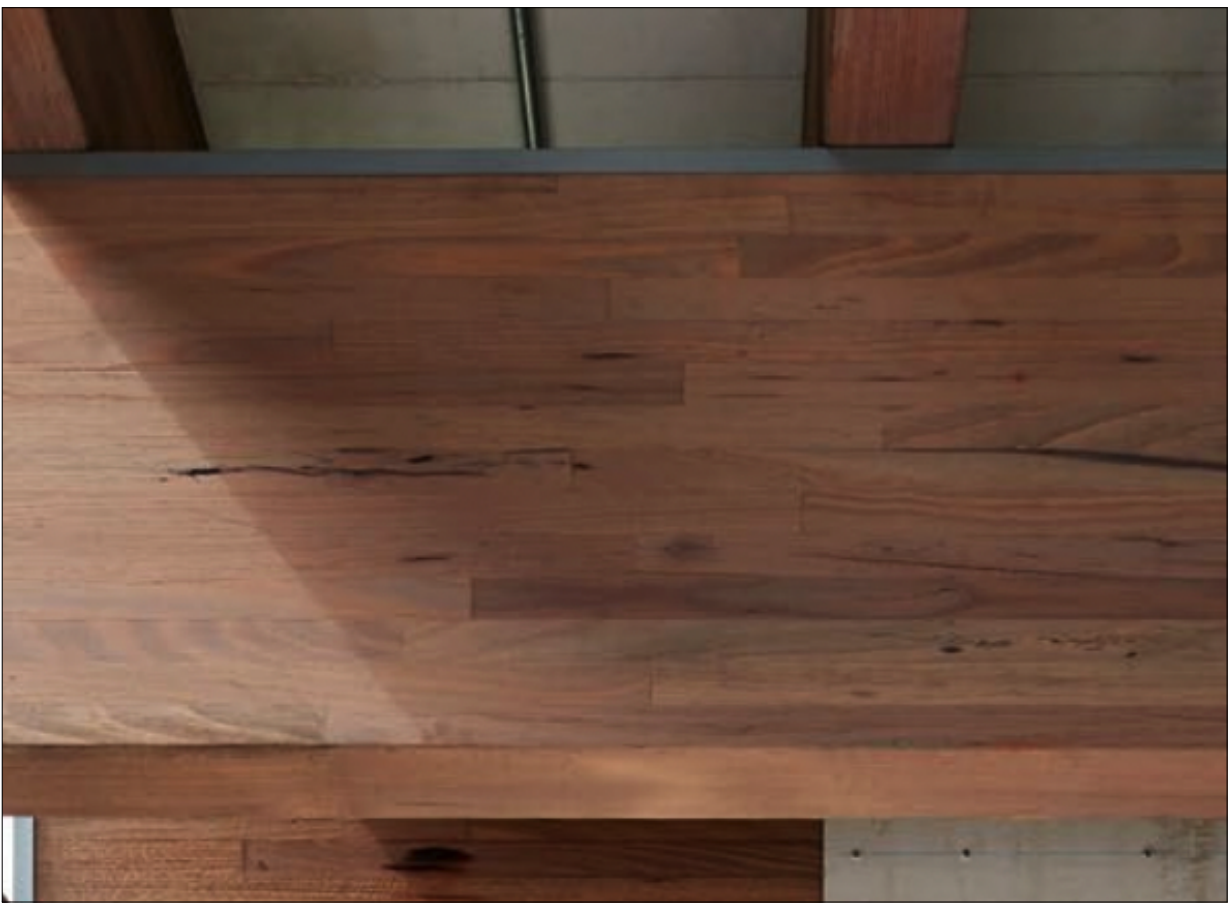

MASSLAM VIC ASH BEAM



GLULAM TIMBER SOFFIT

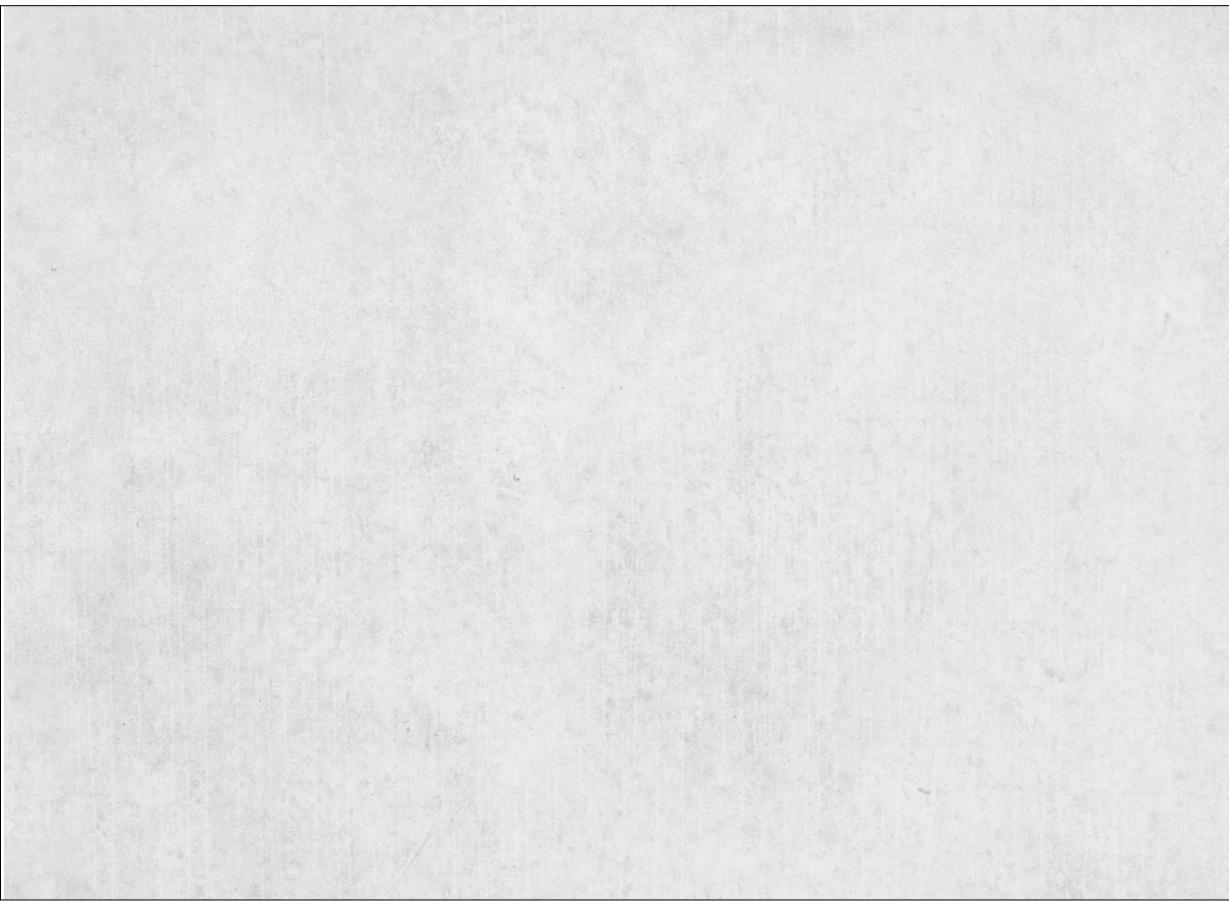


Precast concrete



ALUMINIUM SUN SHADES



GALVANISED BALUSTRADE

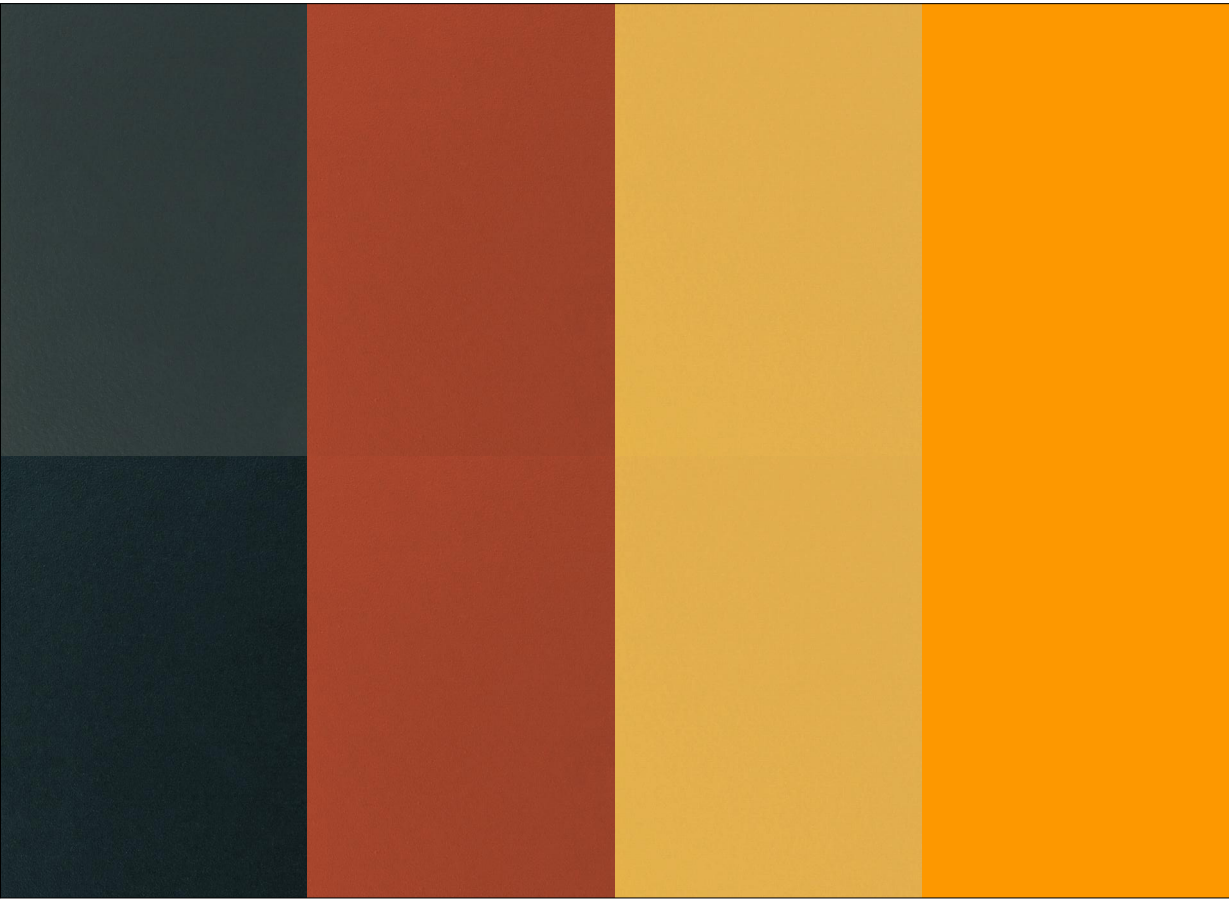

Colour Palette



Context colour and textures

NORTH

KEY PLAN

Drawing Disclaimer:
Do not scale from drawings.
Verify all dimensions on site before commencing work.

Copying or reproduction of this drawing is strictly prohibited without the consent of Bennett and Trimble

NOTE:
Bennett and Trimble takes no responsibility for external building elements. Anything connected with any design, materials selection, construction or installation of any cladding, facade or external building element must be checked by and remains the responsibility of others, including suitably qualified experts as may be required.

ISSUE		
REV	FOR	DATE
01	FOR INFORMATION	19/9/2022
B	FINAL DESIGN REPORT REVIEW	23/9/2022
C	FINAL DESIGN REPORT	5/10/2022

CLIENT

LIPMAN
Level 6, 66 Berry St
North Sydney NSW 2060
www.lipman.com.au

ARCHITECT

BENNETT AND TRIMBLE
L2, 333 George Street
Sydney NSW 2000
+61 2 8065 8766
bennettandtrimble.com

ABN 20 125 950 816
NSW Nominated Architects
M Trimble No. 7625
M Bennett No. 8538

PROJECT NAME

NEW PRIMARY SCHOOL AT GREGORY HILLS

ADDRESS
28 Wallarah Circuit
Gregory Hills NSW 2557

PROJECT NUMBER

211020

STATUS

FOR APPROVAL

DRAWING TITLE

MATERIAL SCHEDULE

DRAWING NUMBER

SSDA.15

REVISION


C

SCALE


1:5.86 @ A1

DATE


5/10/2022

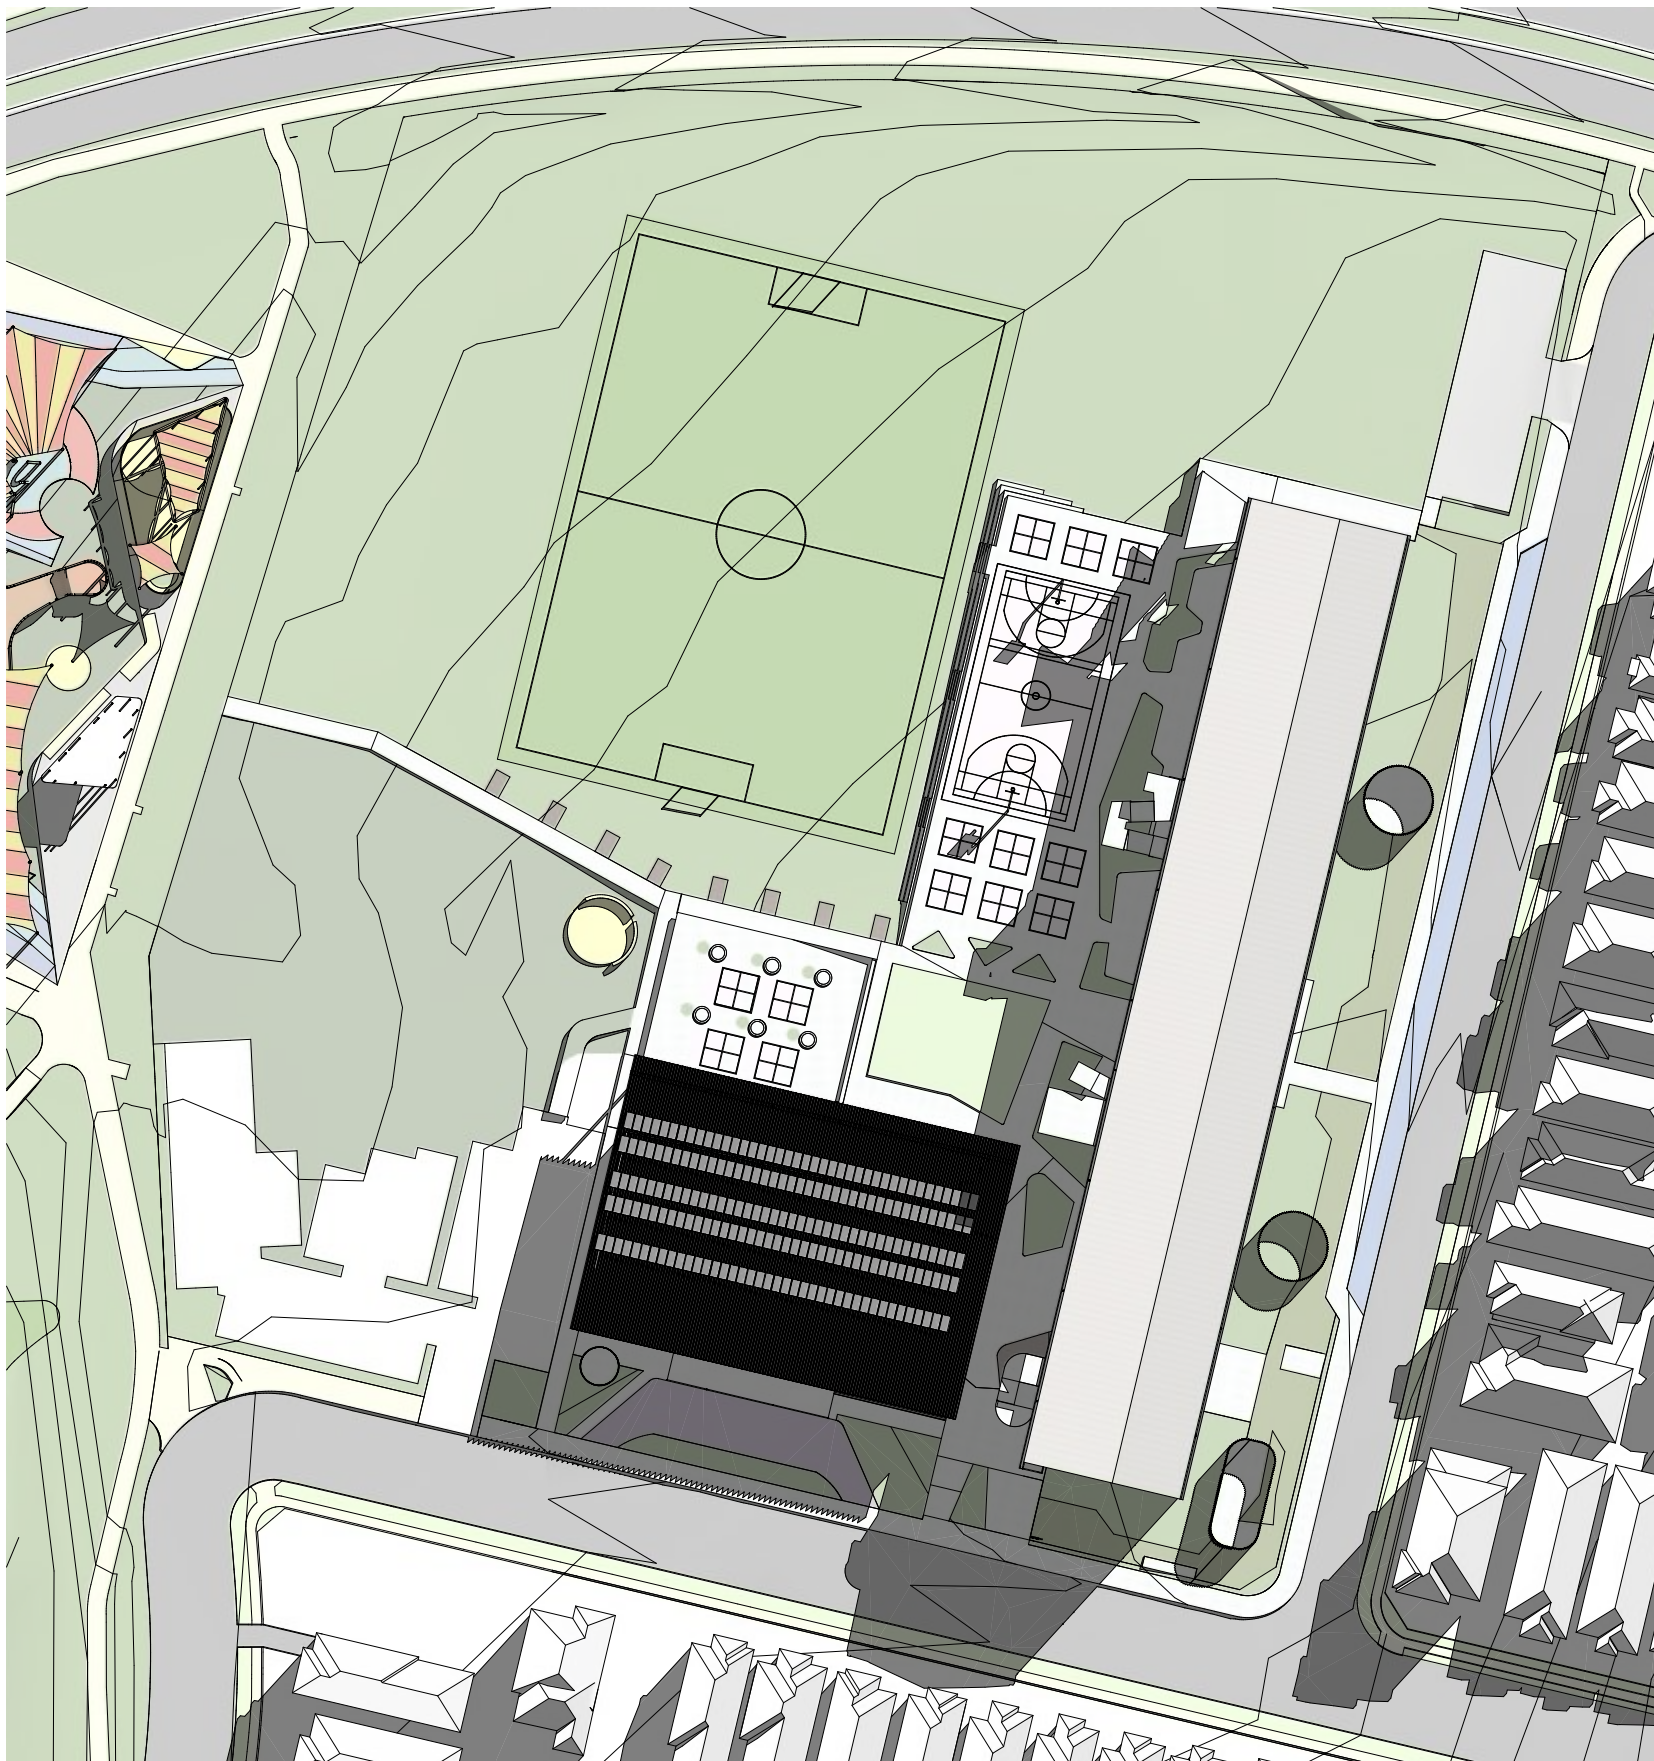


1 JUNE 21ST - 9AM
1:1000

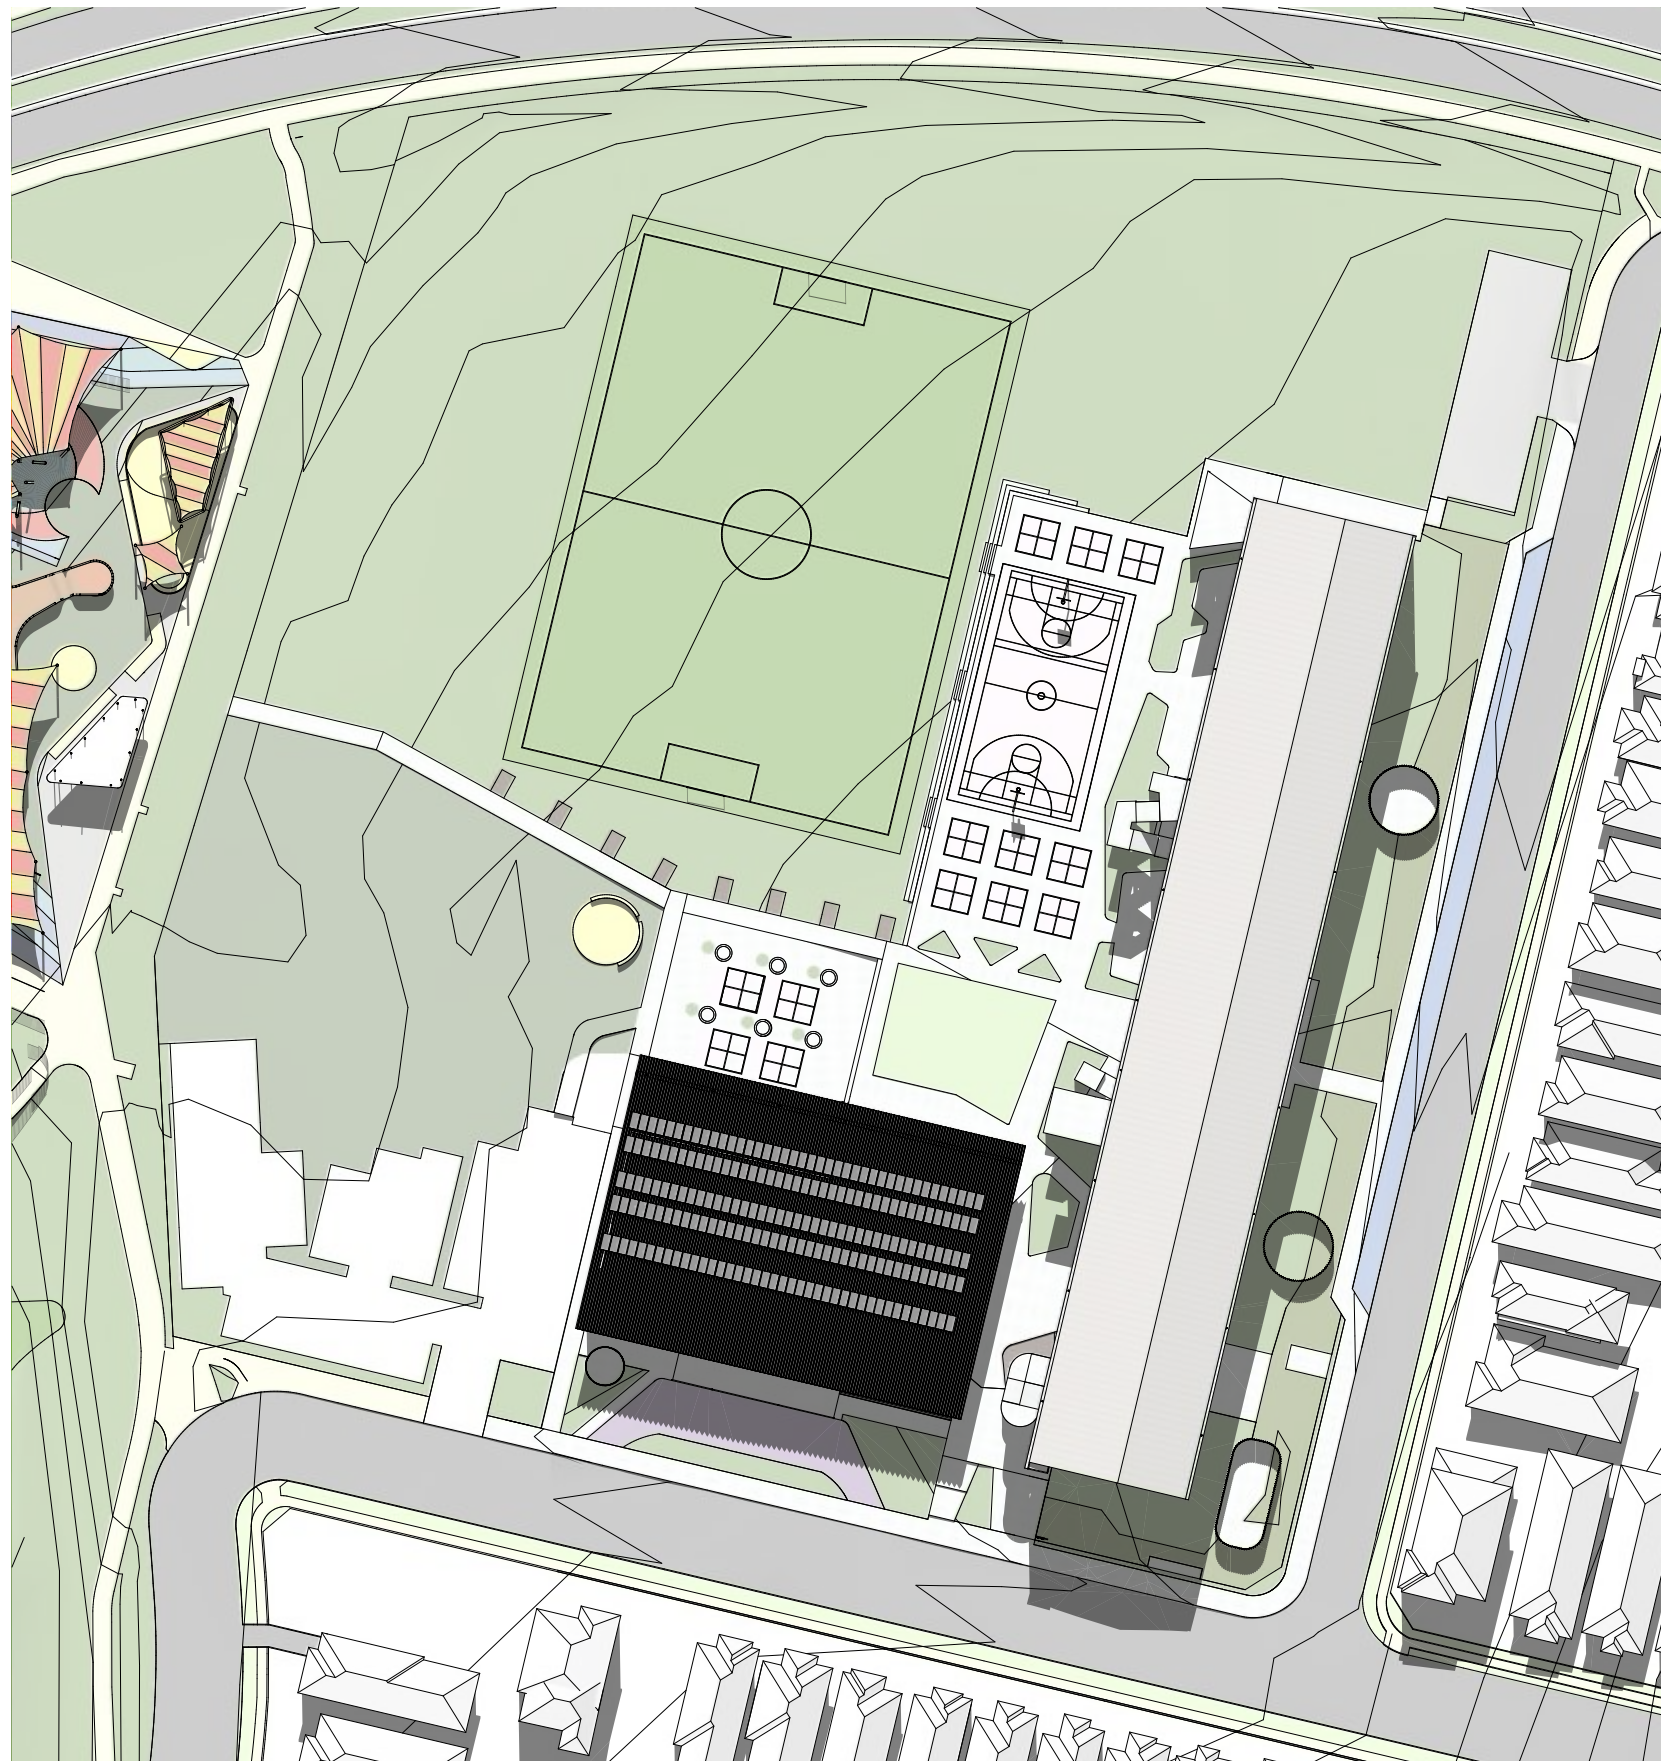


2 JUNE 21ST - 12PM
1:1000

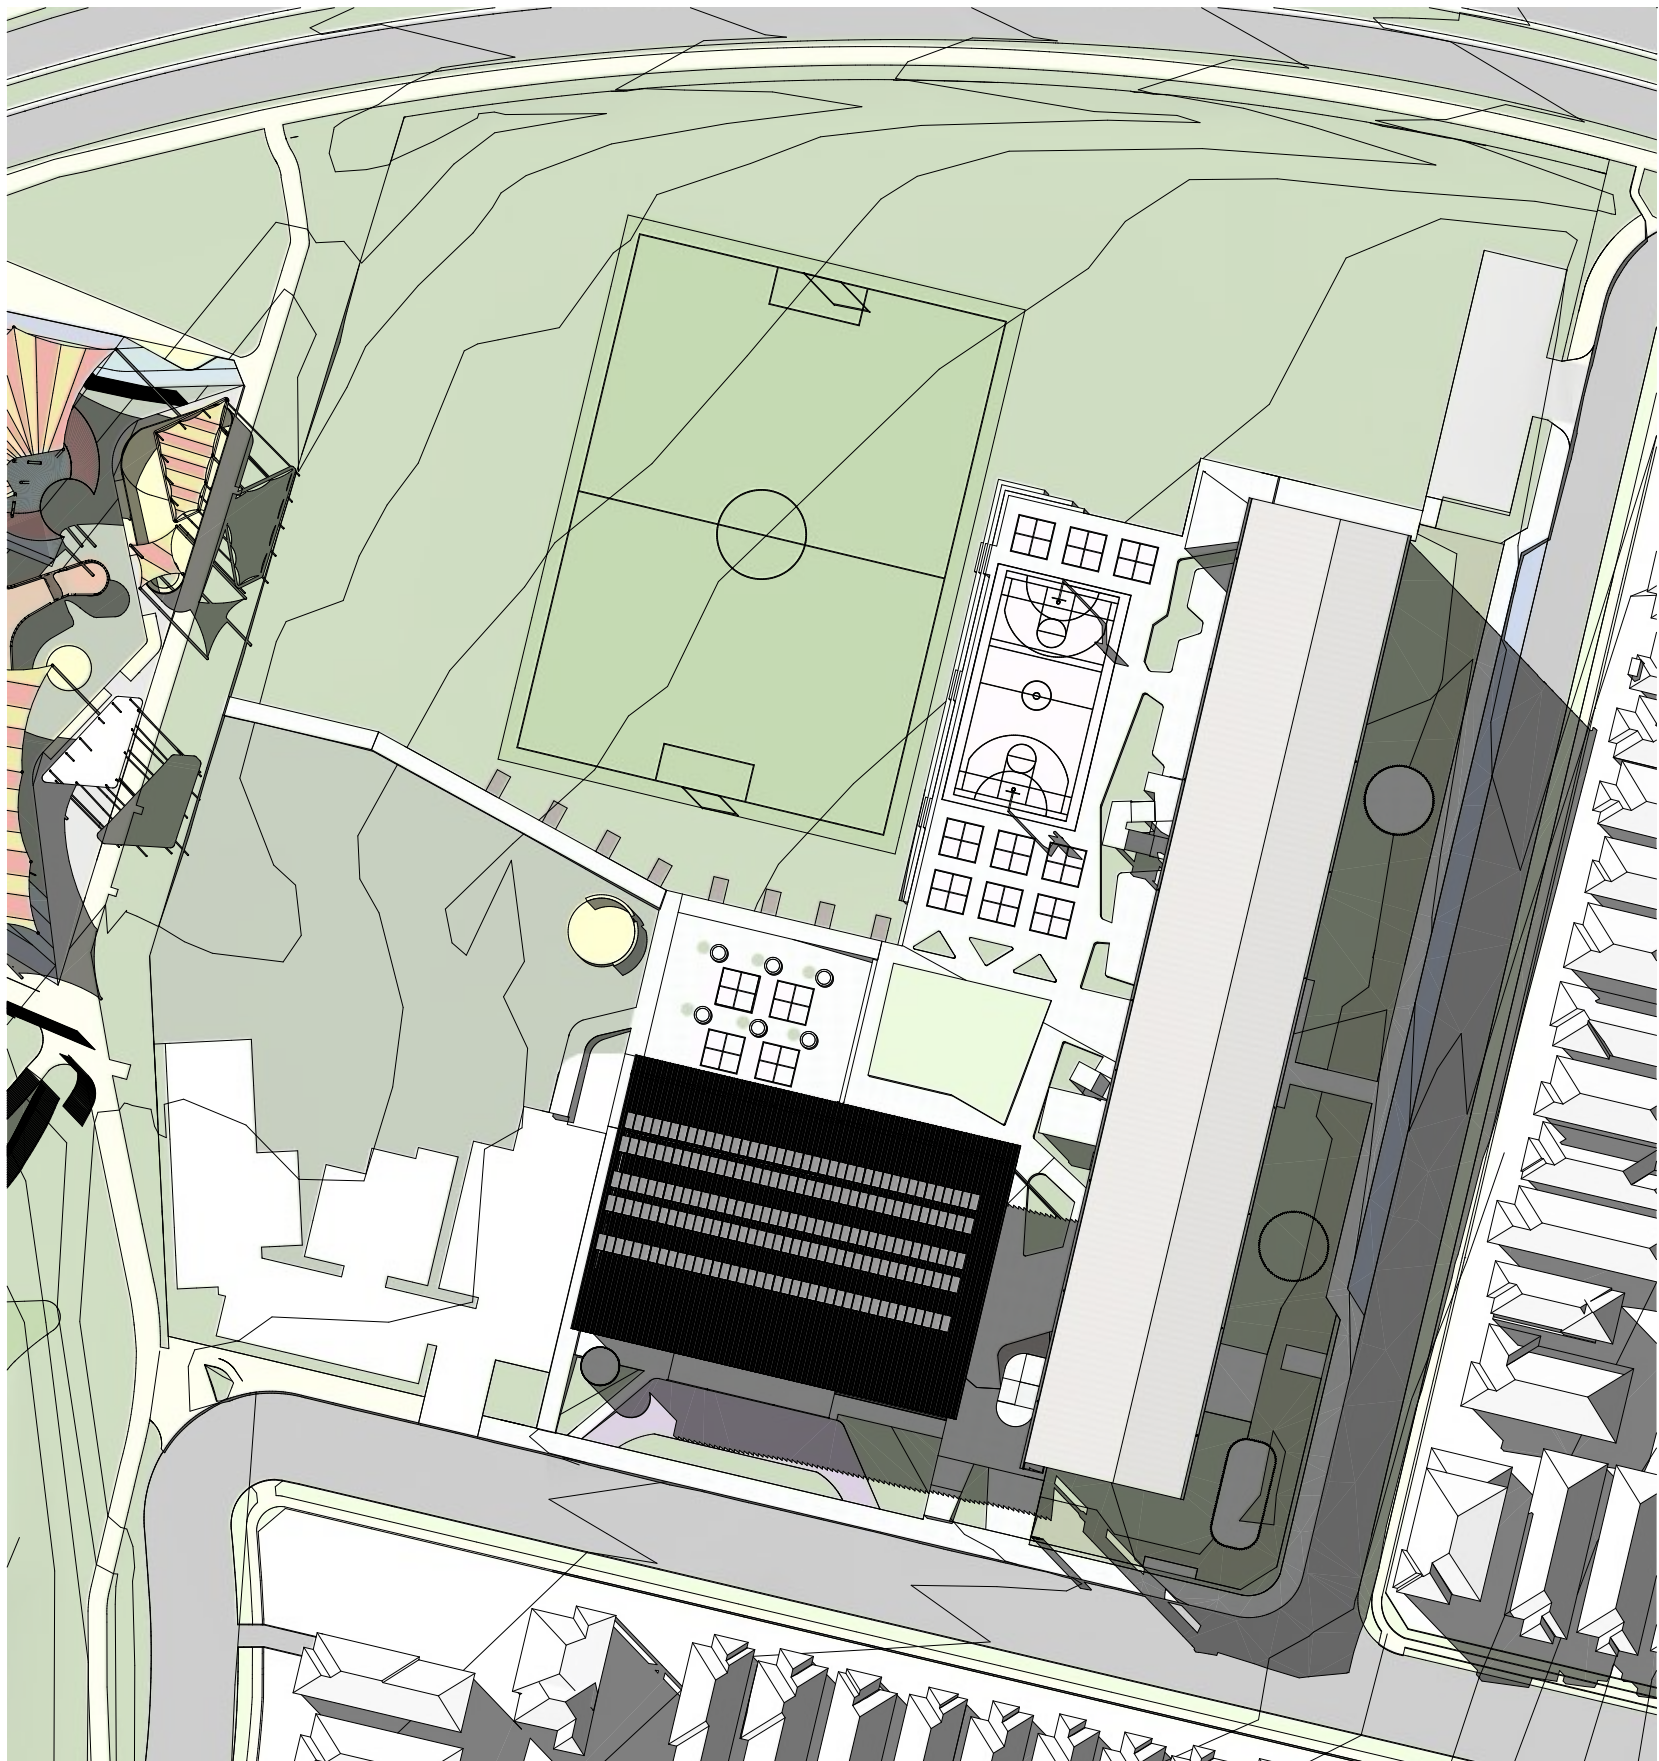


3 JUNE 21ST - 3PM
1:1000

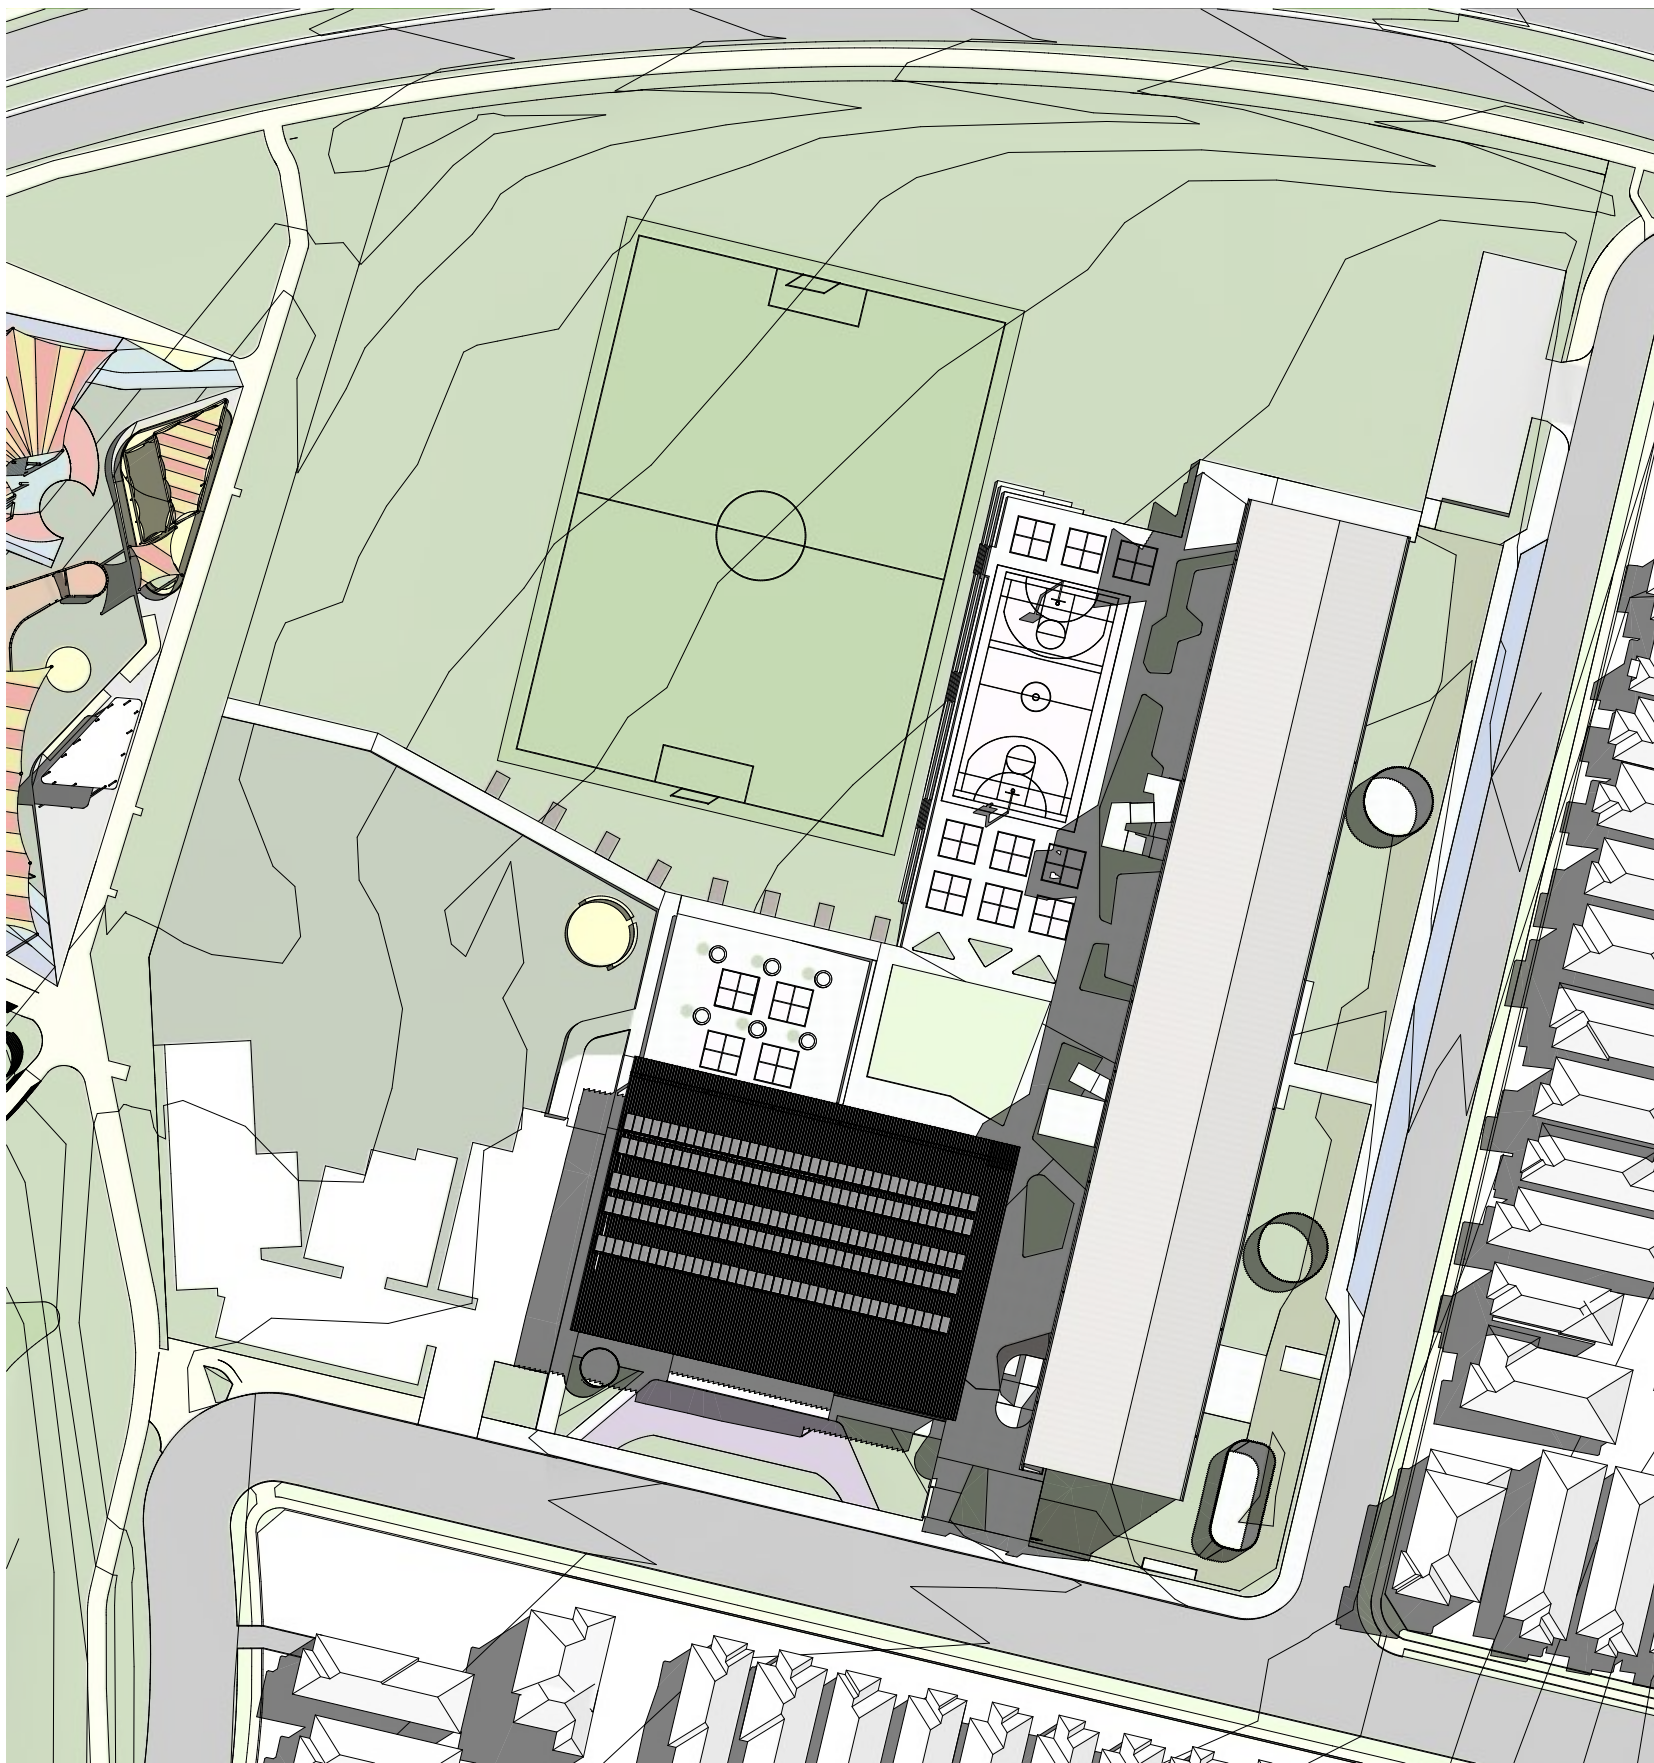

4 SEPTEMBER 21ST 9AM
1:1000

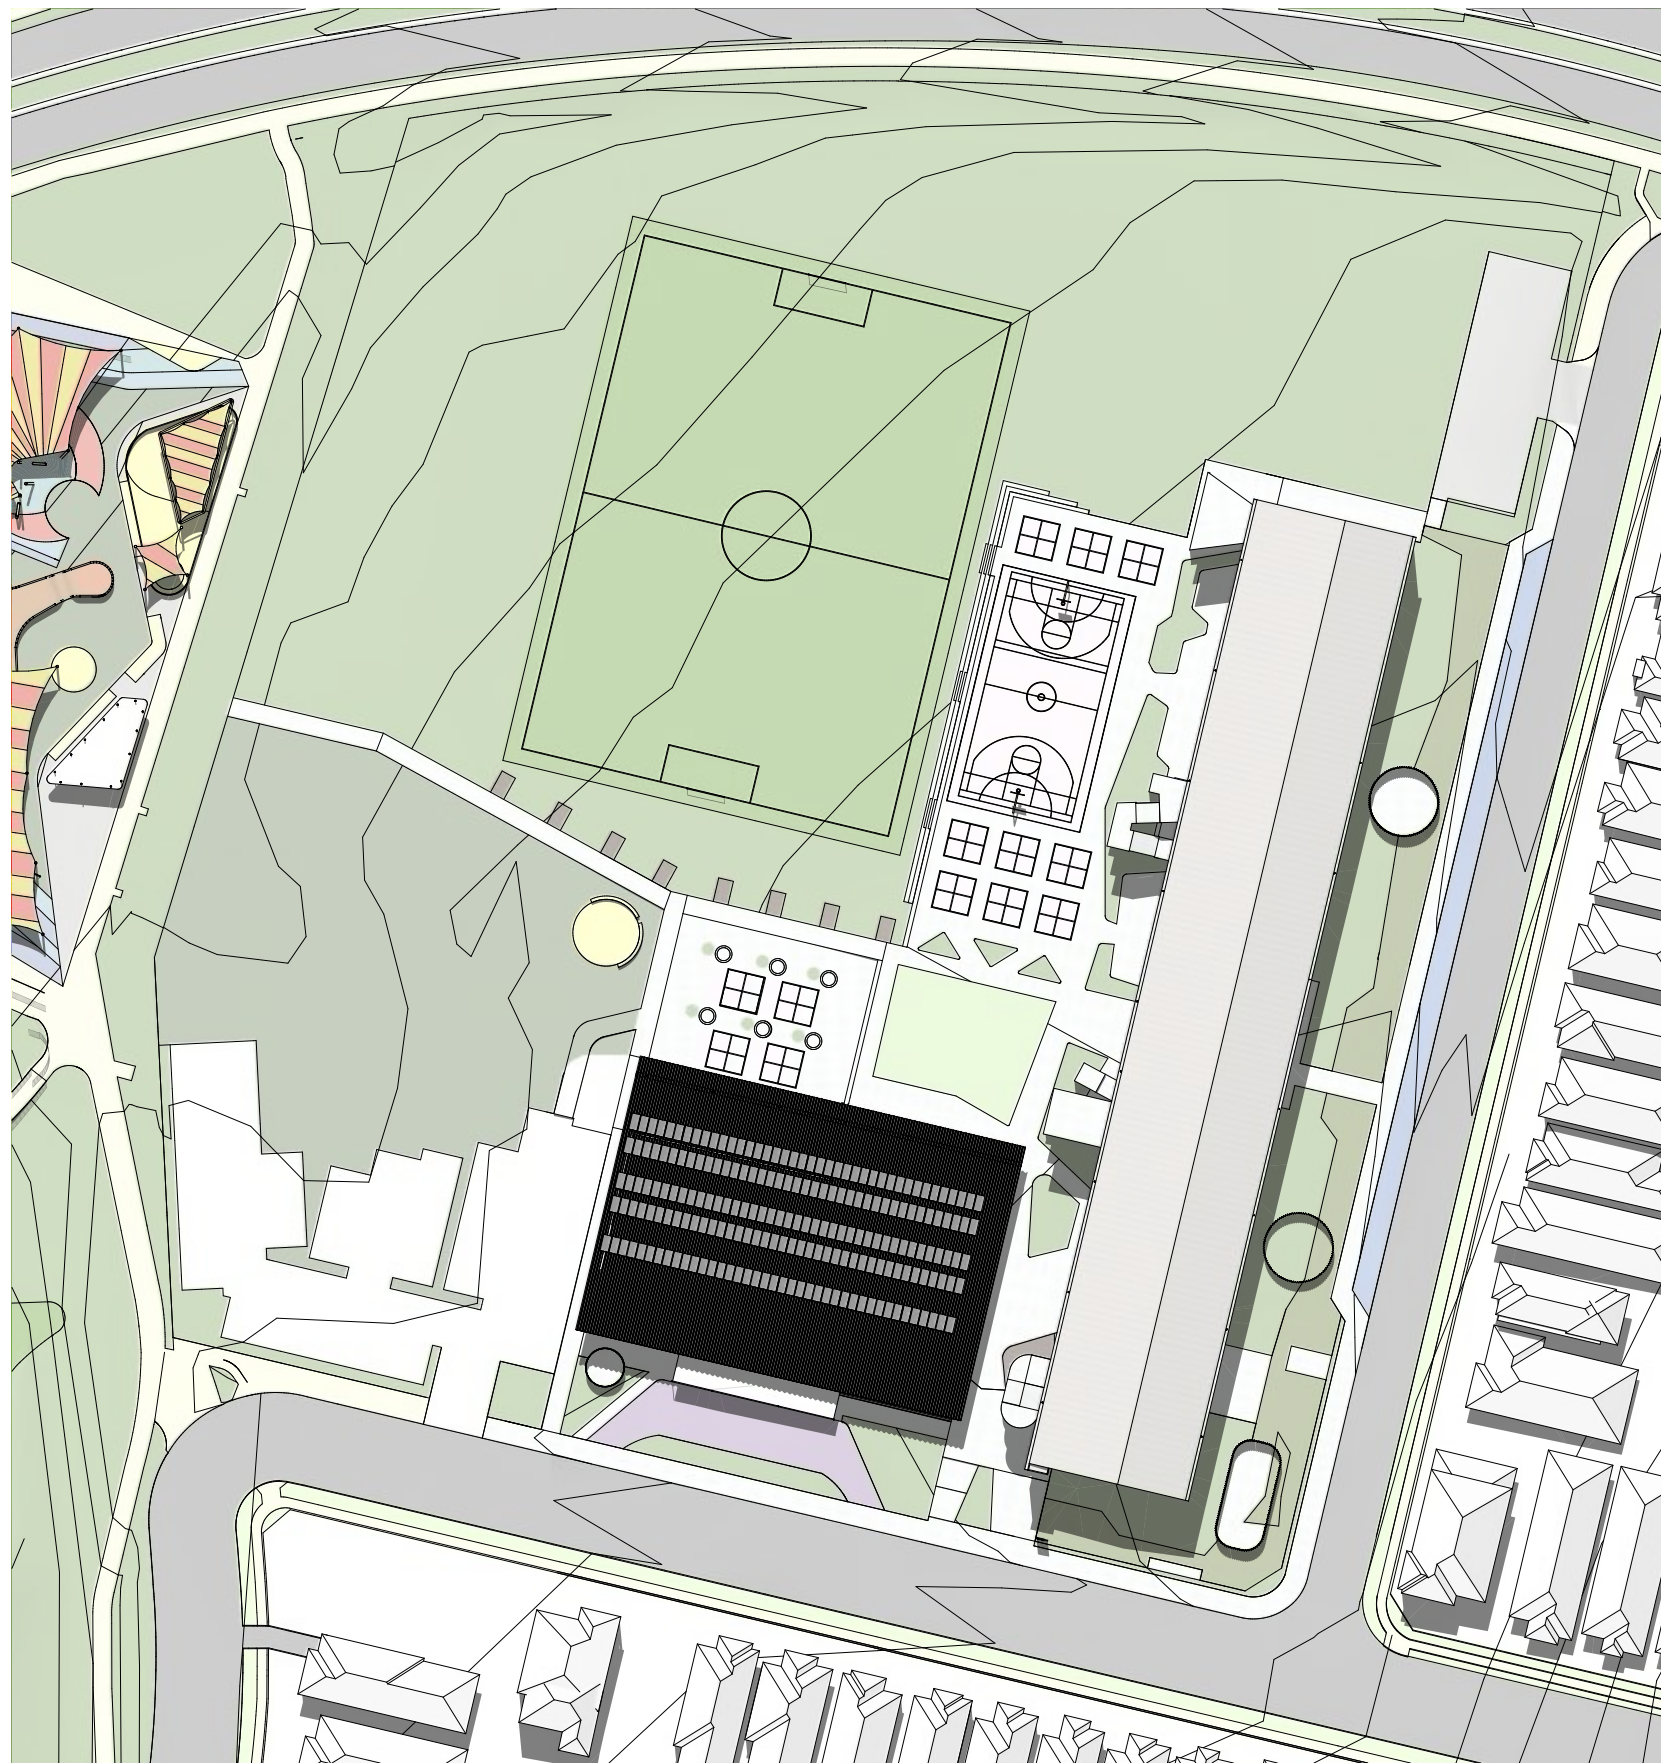


5 SEPTEMBER 21ST 12PM
1:1000

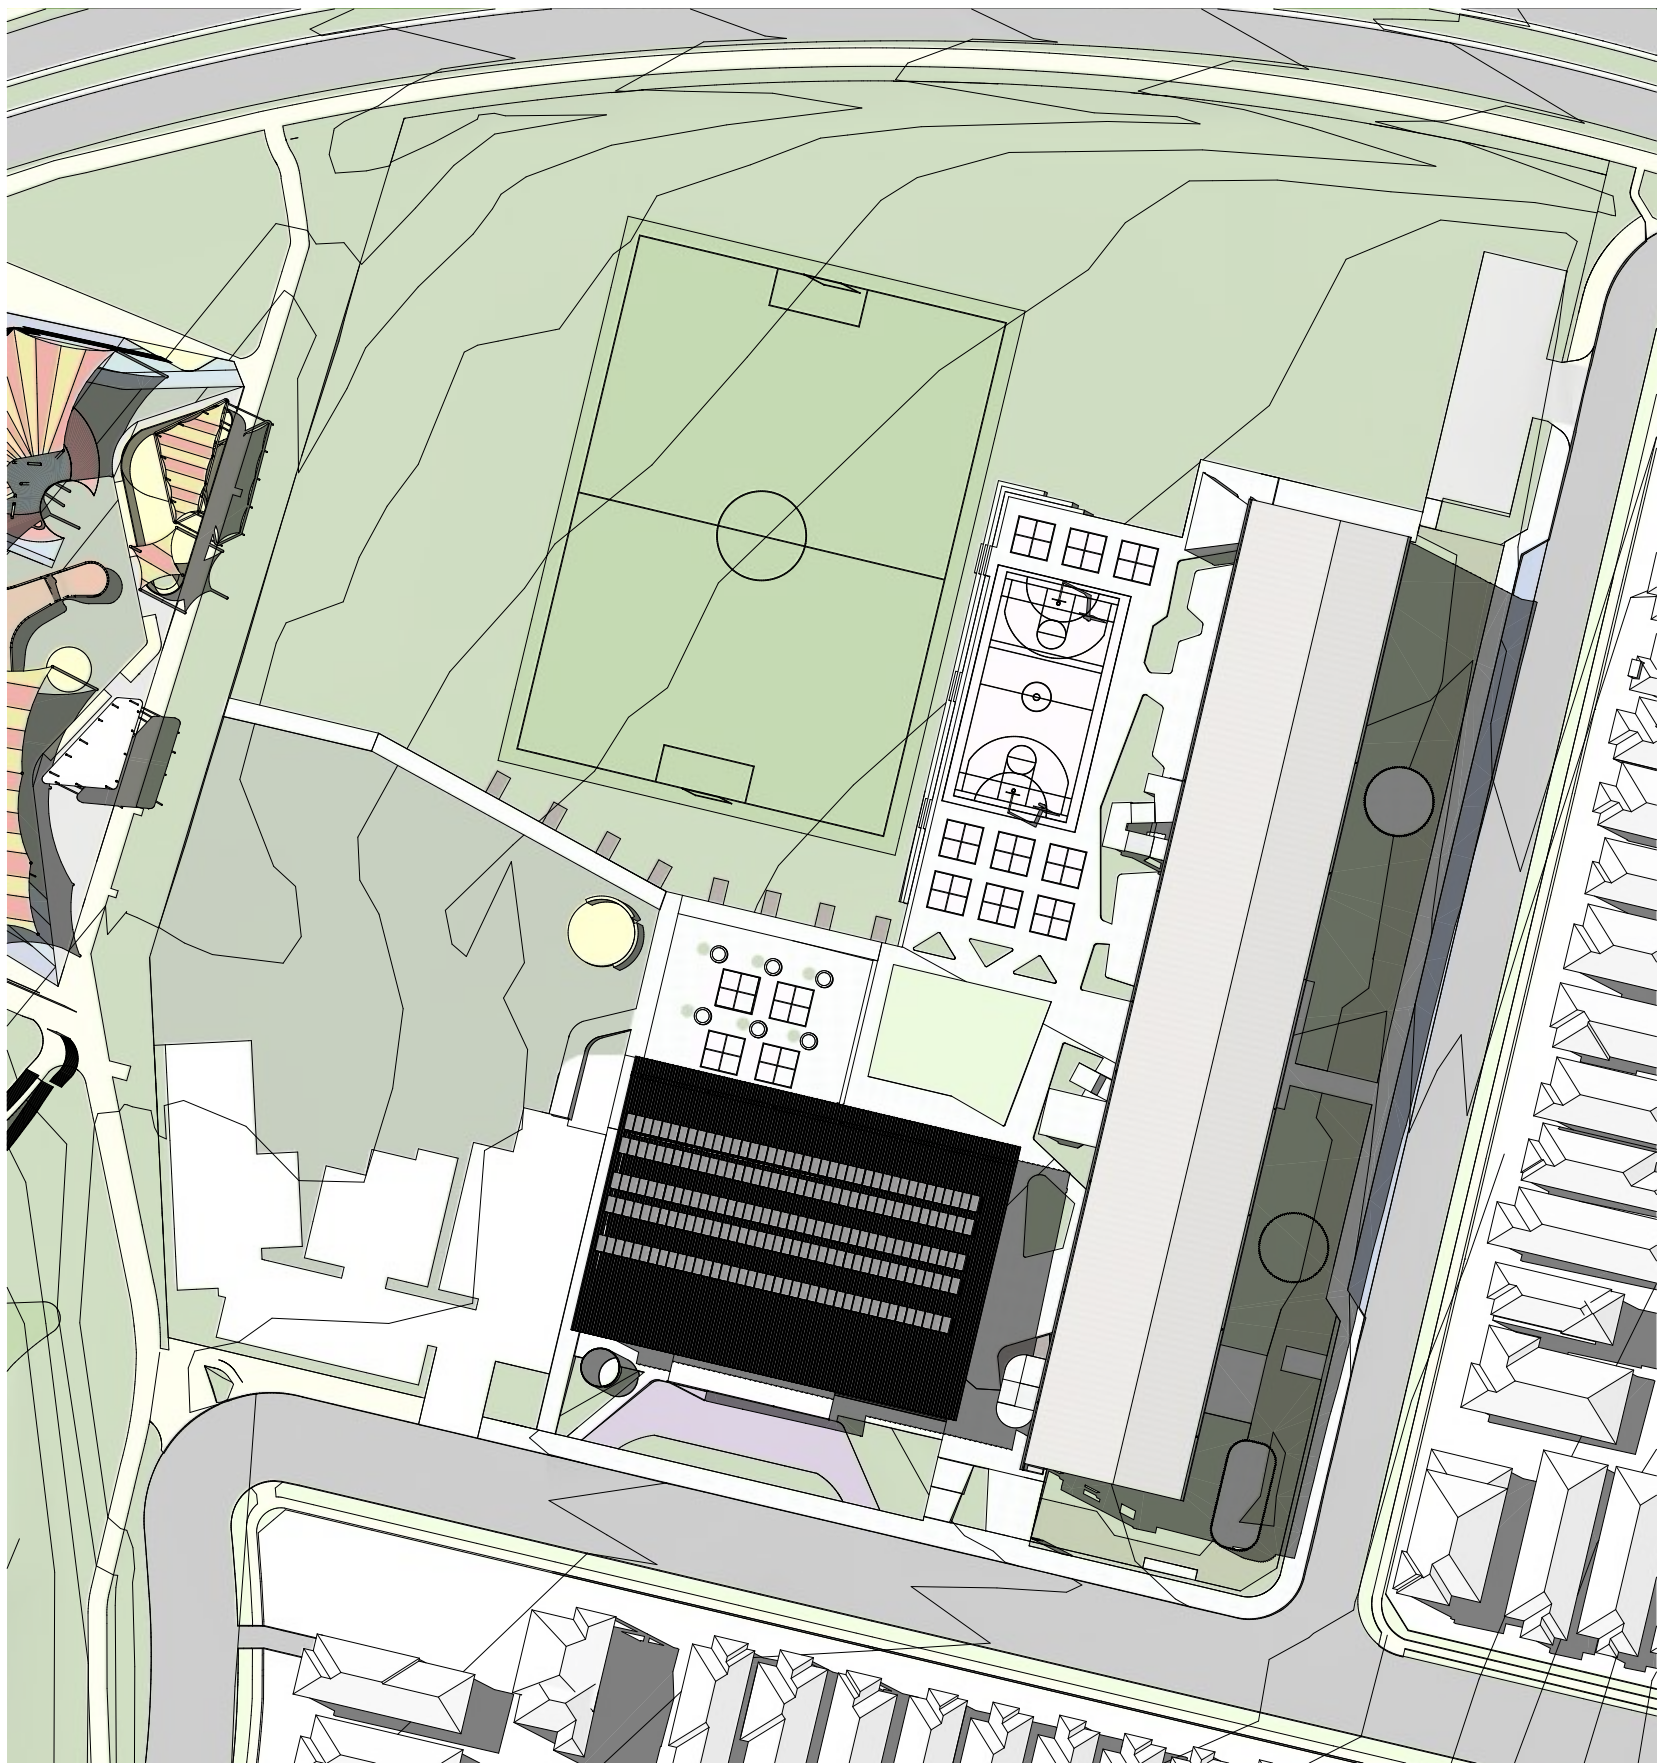

6 SEPTEMBER 21ST 3PM
1:1000

NORTH

KEY PLAN

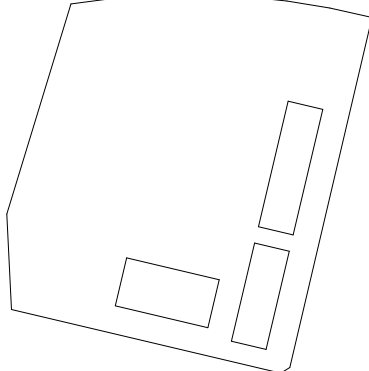

Drawing Disclaimer:
Do not scale from drawings.
Verify all dimensions on site before
commencing work.

Copying or reproduction of this drawing is
strictly prohibited without the consent of
Bennett and Trimble

NOTE:
Bennett and Trimble takes no responsibility
for external building elements. Anything
connected with any design, materials
selection, construction or installation of any
cladding, facade or external building element
must be checked by and remains the
responsibility of others, including suitably
qualified experts as may be required.

ISSUE

REV	FOR	DATE
01	FOR INFORMATION	19/9/2022
B	FINAL DESIGN REPORT REVIEW	23/9/2022
C	FINAL DESIGN REPORT	5/10/2022

CLIENT



LIPMAN
Level 6, 66 Berry St
North Sydney NSW 2060
www.lipman.com.au

ARCHITECT

BENNETT AND TRIMBLE
L2, 333 George Street
Sydney NSW 2000
+61 2 8065 8766
bennettandtrimble.com

ABN 20 125 950 816
NSW Nominated Architects
M Trimble No. 7625
M Bennett No. 8538

PROJECT NAME

**NEW PRIMARY SCHOOL AT
GREGORY HILLS**

ADDRESS

28 Wallarah Circuit
Gregory Hills NSW 2557

PROJECT NUMBER
211020

STATUS
FOR APPROVAL

DRAWING TITLE
SHADOW DIAGRAMS

DRAWING NUMBER
SSDA.16

SCALE
1:1000 @ A1

REVISION
C

DATE
5/10/2022