

Marsden Park New High School and Melonba New Primary School

SINSW - NSW DEPARTMENT OF EDUCATION

Cnr Elara Boulevard and Kaluta Avenue, Melonba NSW 2765



DRAWING #	DRAWING NAME
SSDA-0001	COVER
SSDA-0190	SITE SURVEY
SSDA-0191	PROPOSED SITE BOUNDARY ADJUSTMENT PLAN
SSDA-0201	SITE PLAN
SSDA-0212	OVERALL LEVEL 1 PLAN
SSDA-0213	OVERALL LEVEL 2 PLAN
SSDA-0214	OVERALL ROOF PLAN
SSDA-0250	SHADOW DIAGRAMS
SSDA-0260	EXTERIOR DESIGN CONCEPT PRESENTATION AND FINISHES
SSDA-0301	SITE ELEVATIONS
SSDA-0401	SITE SECTIONS
SSDA-0701	SIGNAGE DETAIL
SSDA-0702	SIGNAGE DETAIL
SSDA-0861	3D IMAGE 01 - HS General View
SSDA-0862	3D IMAGE 02 - PS General View
SSDA-0863	3D IMAGE 03 - PS ENTRY
SSDA-0864	3D IMAGE 04 - HS PERSPECTIVE Kaluta Ave
SSDA-0865	3D IMAGE 05 - HS ENTRY Elara Blv
SSDA-0866	3D IMAGE 06 - HS ENTRY Internal

DRAWING #	DRAWING NAME
SSDA-1001	BLOCK A - GROUND FLOOR PLAN
SSDA-1002	BLOCK A - LEVEL 1 FLOOR PLAN
SSDA-1003	BLOCK A - LEVEL 2 FLOOR PLAN
SSDA-1004	BLOCK A - ROOF PLAN
SSDA-1021	BLOCK B - GROUND FLOOR PLAN
SSDA-1022	BLOCK B - LEVEL 1 FLOOR PLAN
SSDA-1023	BLOCK B - LEVEL 2 FLOOR PLAN
SSDA-1024	BLOCK B - ROOF PLAN
SSDA-1031	BLOCK C - GROUND FLOOR PLAN
SSDA-1032	BLOCK C - LEVEL 1 FLOOR PLAN
SSDA-1033	BLOCK C - LEVEL 2 FLOOR PLAN
SSDA-1034	BLOCK C - ROOF PLAN
SSDA-1041	BLOCK D - GROUND FLOOR PLAN
SSDA-1042	BLOCK D - LEVEL 1 FLOOR PLAN
SSDA-1043	BLOCK D - LEVEL 2 FLOOR PLAN
SSDA-1044	BLOCK D - ROOF PLAN
SSDA-1051	BLOCK E - GROUND FLOOR PLAN
SSDA-1052	BLOCK E - LEVEL 1 LEVEL PLAN
SSDA-1053	BLOCK E - LEVEL 2 FLOOR PLAN
SSDA-1054	BLOCK E - ROOF PLAN

DRAWING #	DRAWING NAME
SSDA-1061	BLOCK F - GROUND FLOOR PLAN
SSDA-1062	BLOCK F - LEVEL 1 FLOOR PLAN
SSDA-1063	BLOCK F - LEVEL 2 FLOOR PLAN
SSDA-1064	BLOCK F - ROOF PLAN
SSDA-1071	BLOCK G - GROUND FLOOR PLAN
SSDA-1074	BLOCK G - ROOF PLAN
SSDA-3011	BLOCK A - ELEVATIONS - SHEET 1
SSDA-3021	BLOCK B - ELEVATIONS - SHEET 1
SSDA-3031	BLOCK C - ELEVATIONS - SHEET 1
SSDA-3041	BLOCK D - ELEVATIONS - SHEET 1
SSDA-3051	BLOCK E - ELEVATIONS - SHEET 1
SSDA-3061	BLOCK F - ELEVATIONS - SHEET 1
SSDA-3071	BLOCK G - ELEVATIONS - SHEET 1
SSDA-4011	BLOCK A - SECTIONS - SHEET 1
SSDA-4021	BLOCK B - SECTIONS - SHEET 1
SSDA-4031	BLOCK C - SECTIONS - SHEET 1
SSDA-4041	BLOCK D - SECTIONS - SHEET 1
SSDA-4051	BLOCK E - SECTIONS - SHEET 1
SSDA-4061	BLOCK F - SECTIONS - SHEET 1
SSDA-4071	BLOCK G - SECTIONS - SHEET 1
SSDA-4500	TYPICAL WALL SECTION - SHEET 1
SSDA-4501	TYPICAL WALL SECTION - SHEET 2
SSDA-4502	TYPICAL WALL SECTION - SHEET 3

Issue			
No.	Date	Description	Chkd
1	01/07/2022	50% Draft SSDA	JL
2	04/08/2022	90% DRAFT SSDA	JL
3	15/08/2022	ISSUE FOR TOA	JL
4	08/09/2022	100% DRAFT SSDA	CHS
5	15/09/2022	SSDA ISSUE	JL

Architect

NBRS

Sydney
61 2 9922 2344
nbrsarchitecture.com
Any form of replication of this drawing in full or in part without the written permission of NBRS+PARTNERS Pty Ltd constitutes an infringement of the copyright.
Nominated Architect:
Andrew Duffin NSW 5602
NBRS & Partners Pty Ltd VIC 51197
ABN 16 002 247 565
© 2022

Project


Marsden Park New High School
Melonba New Primary School

at
Cnr Elara Boulevard and Kaluta Avenue, Melonba.
Lot 30 DP 1237735
for
SINSW

Drawing Title

COVER

Date 15/09/2022 6:25:50 PM
Scale @ A1

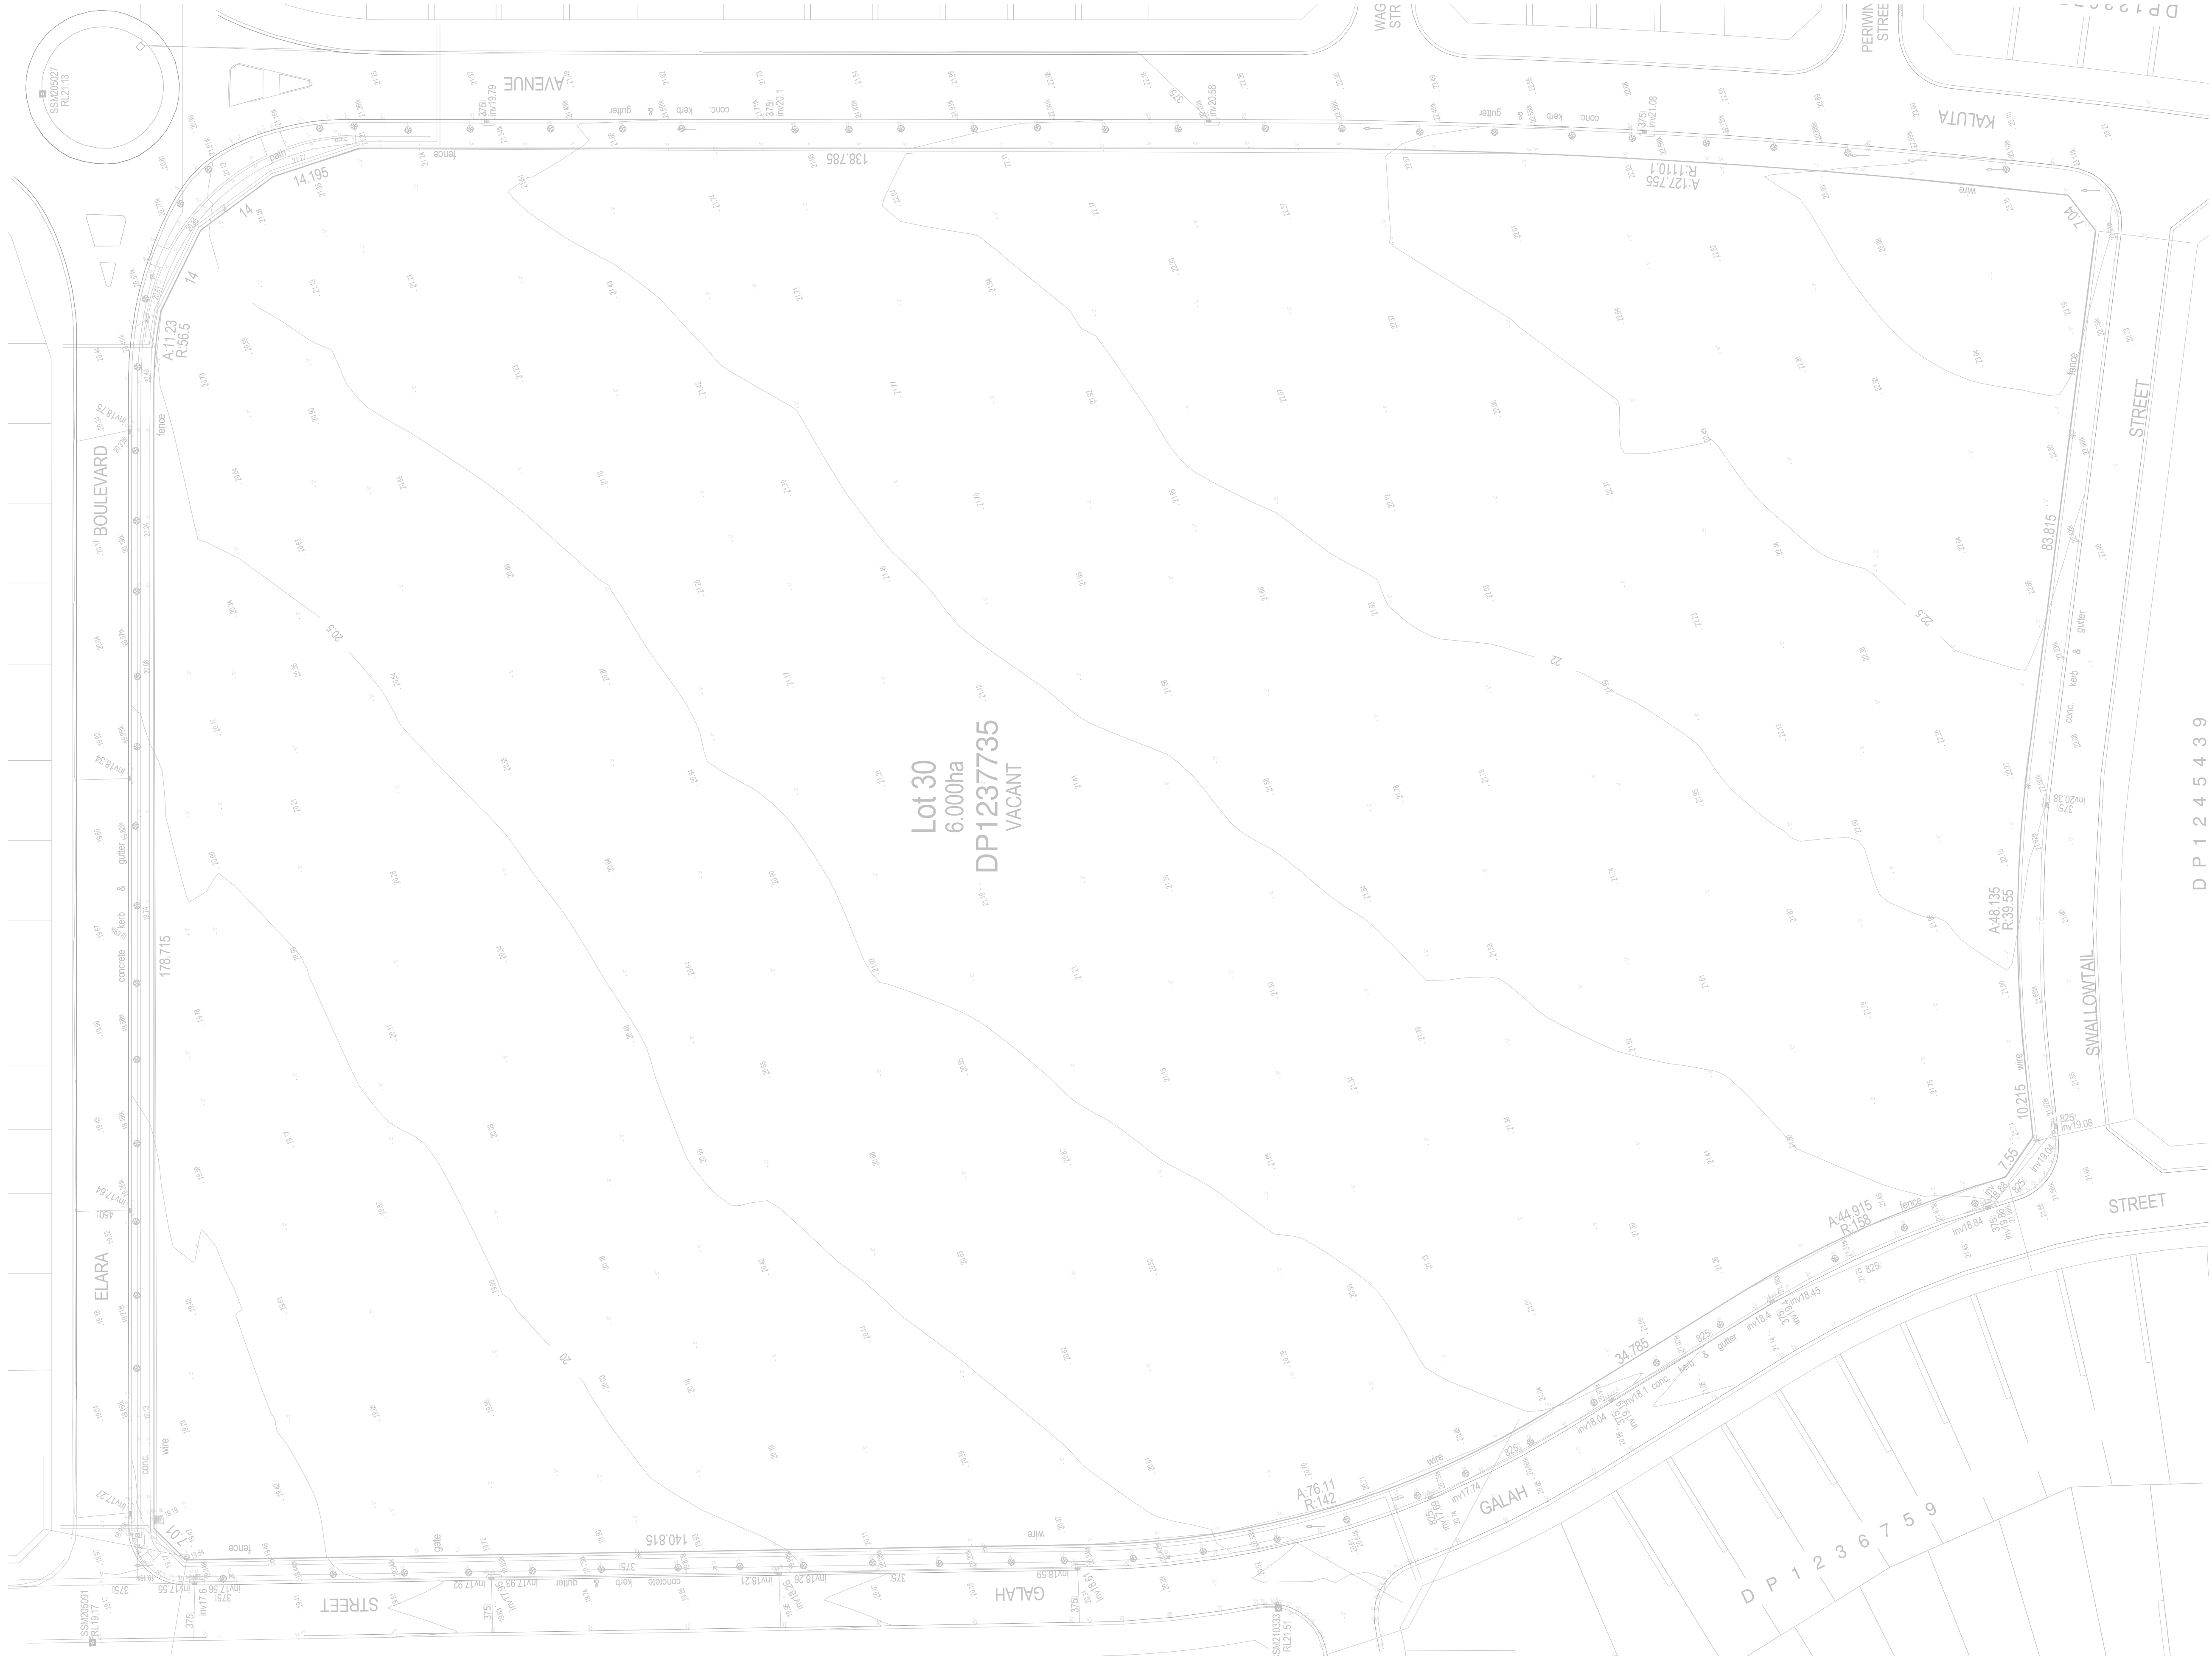

DISCLAIMER

This survey was prepared by Vince Morgan (Surveyors) Pty Ltd. NBRS holds no responsibility for the information that is documented and its subsequent use.

Issue No.	Date	Description	Chkd
1	04/08/2022	90% DRAFT SSDA	JL
2	15/08/2022	ISSUE FOR TOA	JL
3	08/09/2022	100% DRAFT SSDA	CHS
4	15/09/2022	SSDA ISSUE	JL

Architect

Sydney
61 2 9922 2344
nbrsarchitecture.com
Any form of replication of this drawing in full or in part without the written permission of NBRS+PARTNERS Pty Ltd constitutes an infringement of the copyright.

Nominated Architect:
Andrew Duffin NSW 5602
NBRS & Partners Pty Ltd VIC 51197
© 2022
ABN 16 002 247 565

Project

Marsden Park New High School
Melonba New Primary School

at
Cnr Elara Boulevard and Kaluta Avenue, Melonba.
Lot 30 DP 1237735
for
SINSW


Drawing Title

SITE SURVEY
Survey by Vince Morgan (Surveyors) Pty Ltd

77 Union Road Penrith

Ph: 47215293

Date : 24.96.2022

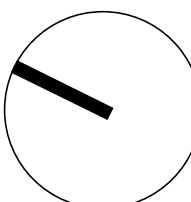

Date 15/09/2022 6:31:47 PM

Scale 1:500 @ A1

Drawing Reference

21466-NBRS-DR-A-SSDA-0190

Revision

4

0 5m 10m 15m 20m 25m 30m 35m 40m 1:500

LEGEND

- EXISTING 1.5m FOOT PATH TO REMAIN
- PROPOSED ADDITION TO PUBLIC DOMAIN
- PROPOSED CAR + BUS BAYS
- PROPOSED FOOTPATH
- PROPOSED BOUNDARY ADJUSTMENT
- SITE BOUNDARY
- EXISTING TREE TO BE REMOVED / RELOCATED
- EXISTING TREES

Issue			
No.	Date	Description	Chkd
1	01/07/2022	50% Draft SSDA	JL
2	04/08/2022	90% DRAFT SSDA	JL
3	11/08/2022	ISSUE FOR COORDINATION	JL
4	15/08/2022	ISSUE FOR TOA	JL
5	08/09/2022	100% DRAFT SSDA	CHS
6	15/09/2022	SSDA ISSUE	JL

Architect
NBRS
Sydney
61 2 9922 2344
nbrsarchitecture.com
Any form of replication of this drawing in full or in part without the written permission of NBRS+PARTNERS Pty Ltd constitutes an infringement of the copyright.
Nominated Architect:
Andrew Duffin NSW S602
NBRS & Partners Pty Ltd VIC 51197
ABN 16 002 247 565
© 2022

Project
Marsden Park New High School
Melonba New Primary School
at
Cnr Elara Boulevard and Kaluta Avenue, Melonba.
Lot 30 DP 1237735
for
SINSW

Drawing Title
PROPOSED SITE BOUNDARY
ADJUSTMENT PLAN

Date 15/09/2022 6:25:53 PM
Scale 1:500 @ A1

Drawing Reference
21466-NBRS-DR-A-SSDA-0191
Revision
6



LEGEND

- SUPPORT UNIT ACCESS
- AFTER HOURS ACCESS
- PS ACCESS
- HS ACCESS
- VEHICAL ACCESS
- GAS SERVICES
- UNDERGROUND SEWER
- WATER SERVICES
- BIKE PATH
- EXISTING TREE TO BE REMOVED / RELOCATED
- EXISTING TREES
- SITE BOUNDARY
- BUILDING SETBACK
- EXISTING KERB AND EDGE TO BE DEMOLISHED
- PROPOSED BOUNDARY ADJUSTMENT
- UNDERGROUND ELECTRICITY
- STORMWATER

- EXTERIOR CIRCULATION
- HS 101 GENERAL LEARNING SPACES
- HS 102 GENERAL LEARNING SPACES (SUPPORT)
- HS 201 ADMINISTRATION HUB
- HS 202 GYMNASIUM + CANTEEN
- HS 203 LIBRARY HUB
- HS 303 WOOD + METAL TECHNOLOGY LEARNING HUB
- HS 402 STUDENT AMENITIES
- HS 500 OUTDOOR AREAS
- HS 500 OUTDOOR COVERED AREAS
- HS 500 OUTDOOR LEARNING AREAS (COLA)
- HS 500 OUTDOOR COVERED AREAS (COLA)
- HS 602 LECTURE LEARNING HUB
- HS 604 MOVEMENT STUDIO
- HS 609 VEHICULAR CIRCULATION
- LIFT
- PS401 HOME BASE UNIT
- PS430 LEARNING SUPPORT UNIT
- PS501 LIBRARY
- PS503 COMMUNAL HALL
- PS503 COMMUNAL HALL + HS 202 GYMNASIUM + CANTEEN
- PS504 COVERED OUTDOOR LEARNING AREA (COLA)
- PS601 ADMINISTRATION UNIT
- PS603 STUDENT AMENITIES
- PS609 VEHICULAR CIRCULATION
- SERVICES

Issue No.	Date	Description	Chkd
1	01/07/2022	50% Draft SSDA	JL
2	04/08/2022	90% DRAFT SSDA	JL
3	09/08/2022	ISSUE FOR COORDINATION	JL
4	11/08/2022	ISSUE FOR COORDINATION	JL
5	15/08/2022	ISSUE FOR TOA	JL
6	08/09/2022	100% DRAFT SSDA	CHS
7	15/09/2022	SSDA ISSUE	JL

Architect
NBRS

Sydney
61 2 9922 2344
nbsrarchitecture.com

Any form of replication of this drawing in full or in part without the written permission of NBRS+PARTNERS Pty Ltd constitutes an infringement of the copyright.

Nominated Architect:
Andrew Duffin NSW 5602
NBRS & Partners Pty Ltd VIC 51197
ABN 16 002 247 565

Project
Marsden Park New High School
Melonba New Primary School

at
Cnr Elara Boulevard and Kaluta Avenue, Melonba.
Lot 30 DP 1237735
for
SINSW


Drawing Title
SITE PLAN

Date 15/09/2022 3:26:22 PM
Scale 1:500 @ A1

Drawing Reference
21466-NBRS-DR-A-SSDA-0201

Revision
7

0 15m 10m 15m 20m 25m 30m 35m 40m 1:500

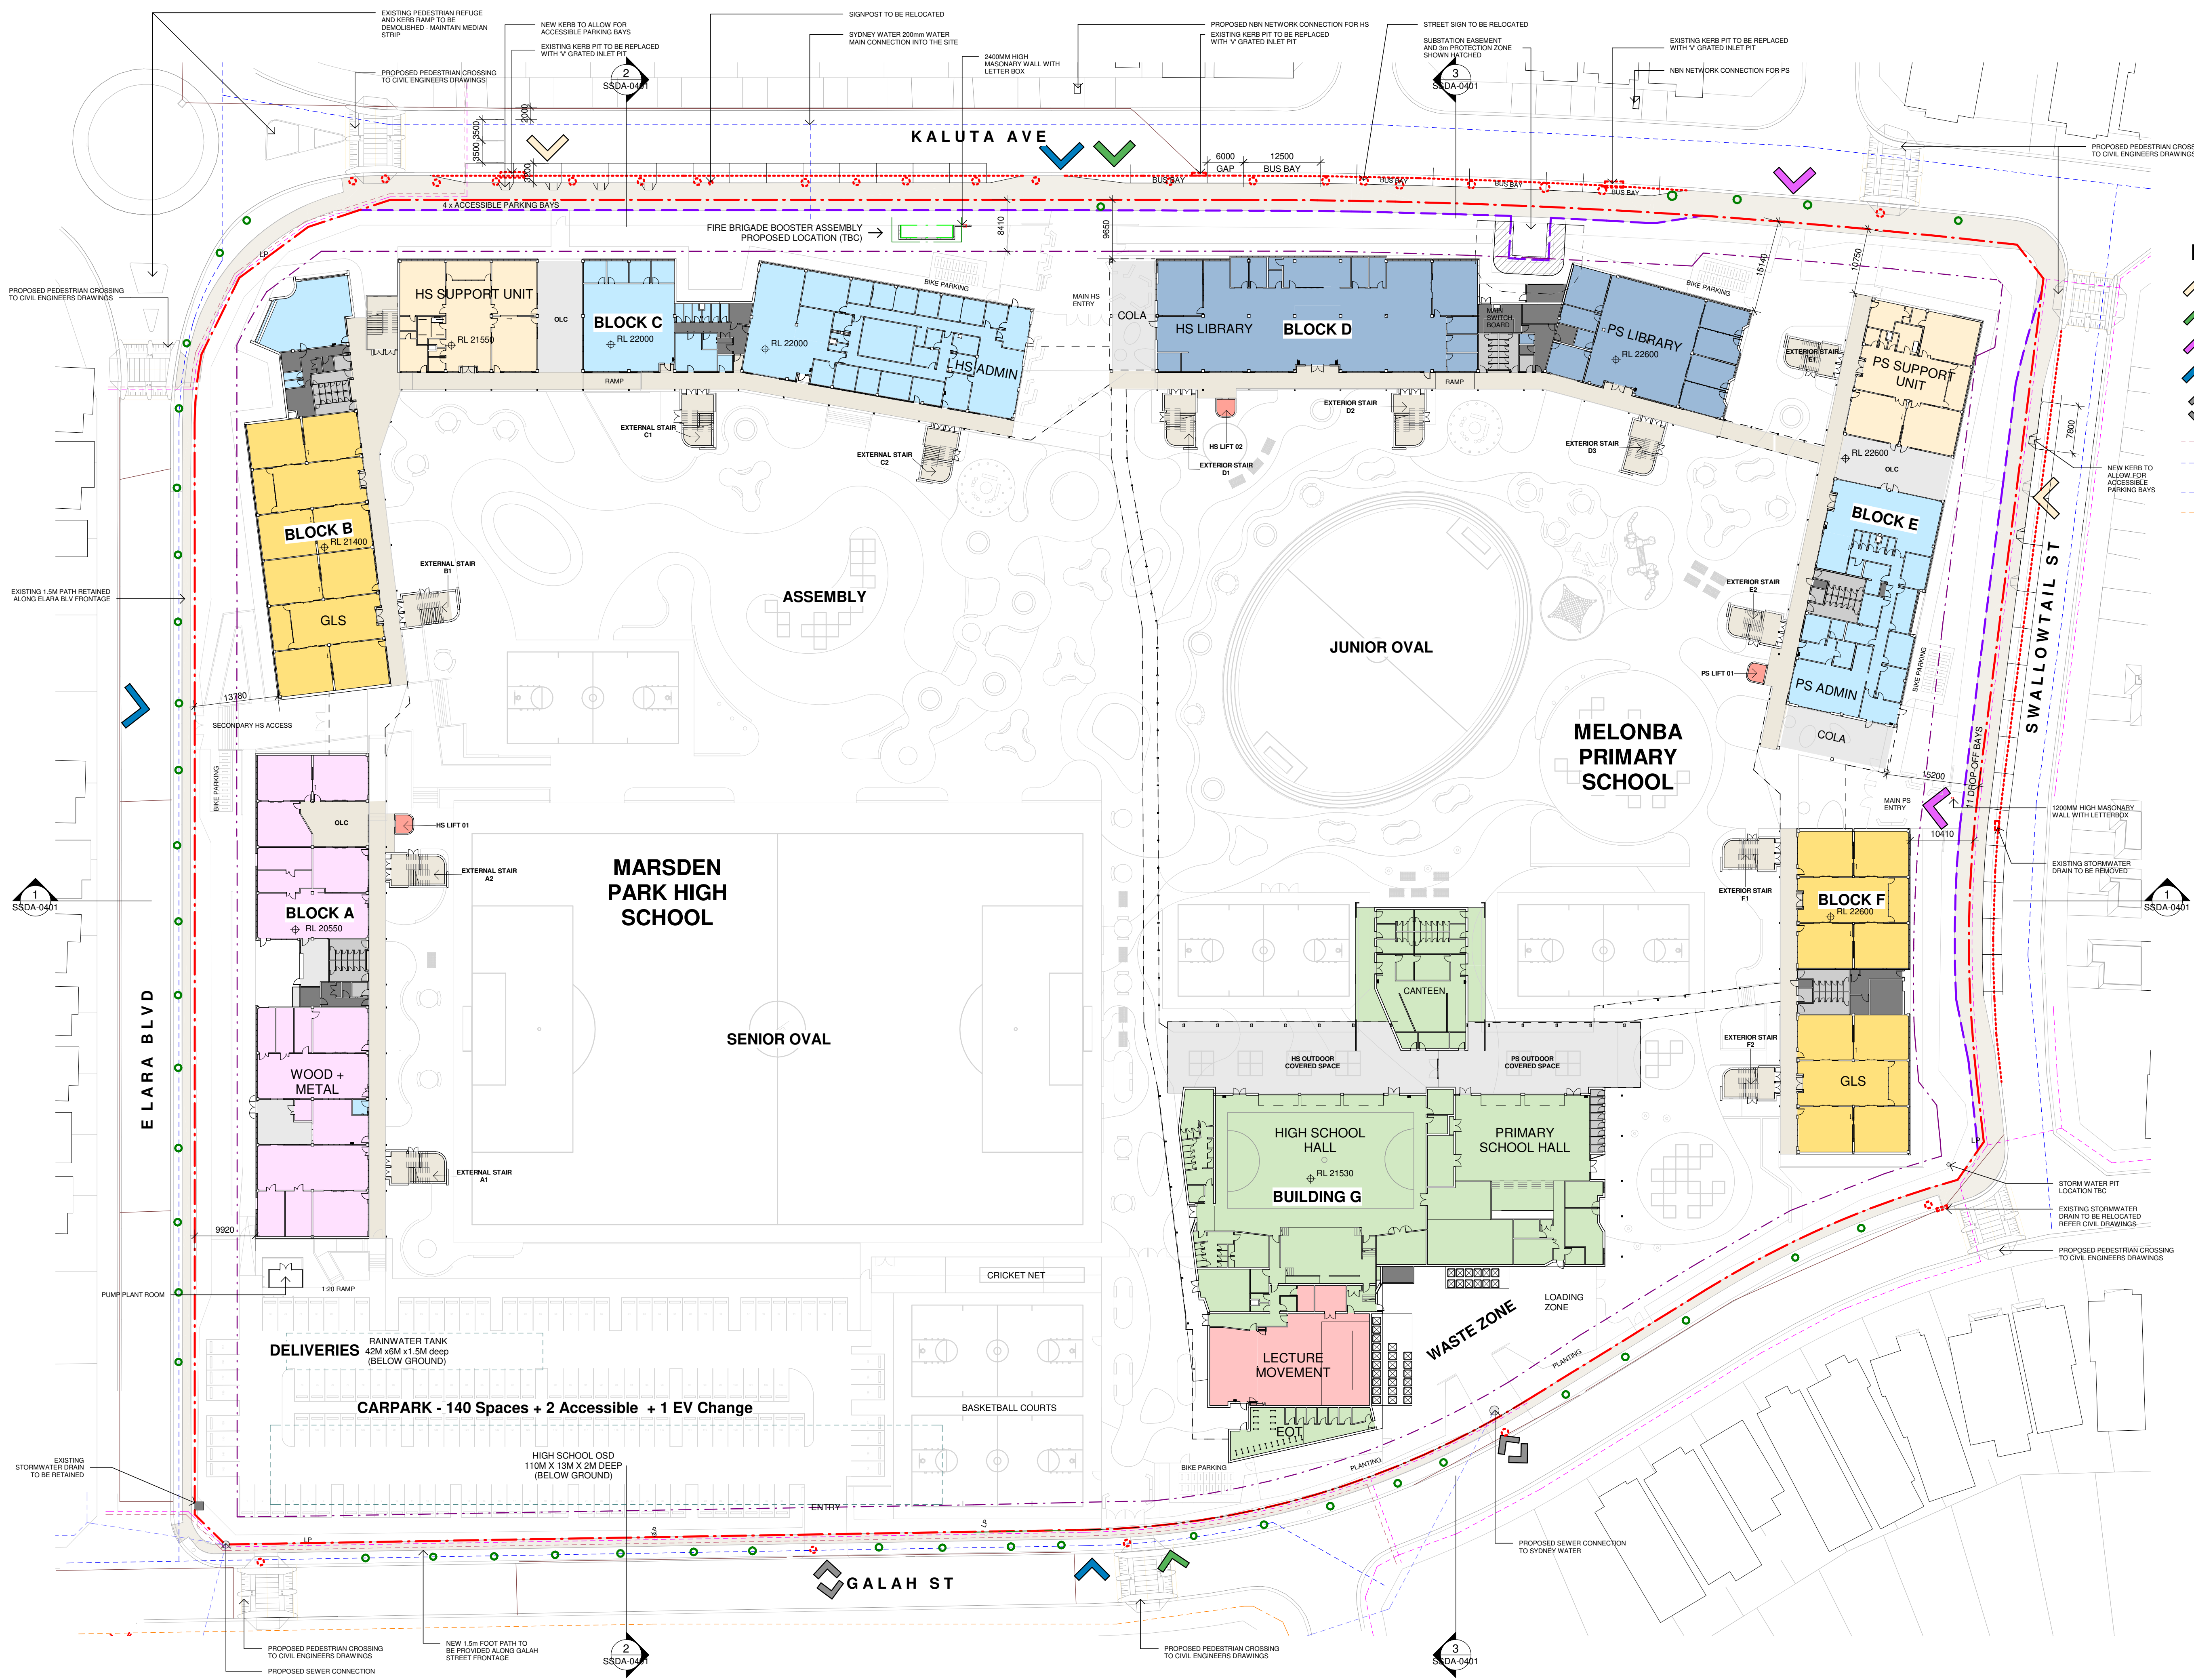

LEGEND

- SITE BOUNDARY
- BUILDING SETBACK
- PROPOSED BOUNDARY ADJUSTMENT

- EXTERIOR CIRCULATION
- HS 101 GENERAL LEARNING SPACES
- HS 201 ADMINISTRATION HUB
- HS 302 VISUAL ARTS LEARNING HUB
- HS 305 HEALTH/PE LEARNING HUB
- HS 306 PERFORMING ARTS LEARNING HUB
- HS 402 STUDENT AMENITIES
- HS 500 OUTDOOR COVERED AREAS
- HS 601 MULTIMEDIA LEARNING HUB
- Lift
- PS401 HOME BASE UNIT
- PS603 STUDENT AMENITIES
- SERVICES

Issue No.	Date	Description	Chkd
1	01/07/2022	50% Draft SSDA	JL
2	04/08/2022	90% DRAFT SSDA	JL
3	11/08/2022	ISSUE FOR COORDINATION	JL
4	15/08/2022	ISSUE FOR TOA	JL
5	08/09/2022	100% DRAFT SSDA	CHS
6	15/09/2022	SSDA ISSUE	JL


Architect
NBRS
 Sydney
 61 2 9922 2344
 nbrsarchitecture.com
 Any form of replication of this drawing in full or in part without the written permission of NBRS+PARTNERS Pty Ltd constitutes an infringement of the copyright.
 Nominated Architect:
 Andrew Duffin NSW S602
 NBRS & Partners Pty Ltd VIC 51197
 © 2022
 ABN 16 002 247 565

Project
Marsden Park New High School
Melonba New Primary School
 at
 Cnr Elara Boulevard and Kaluta Avenue, Melonba.
 Lot 30 DP 1237735
 for
 SINSW

Drawing Title
OVERALL LEVEL 1 PLAN

Date 15/09/2022 3:26:44 PM
 Scale 1:500 @ A1

Drawing Reference
 21466-NBRS-DR-A-SSDA-0212
 Revision
6

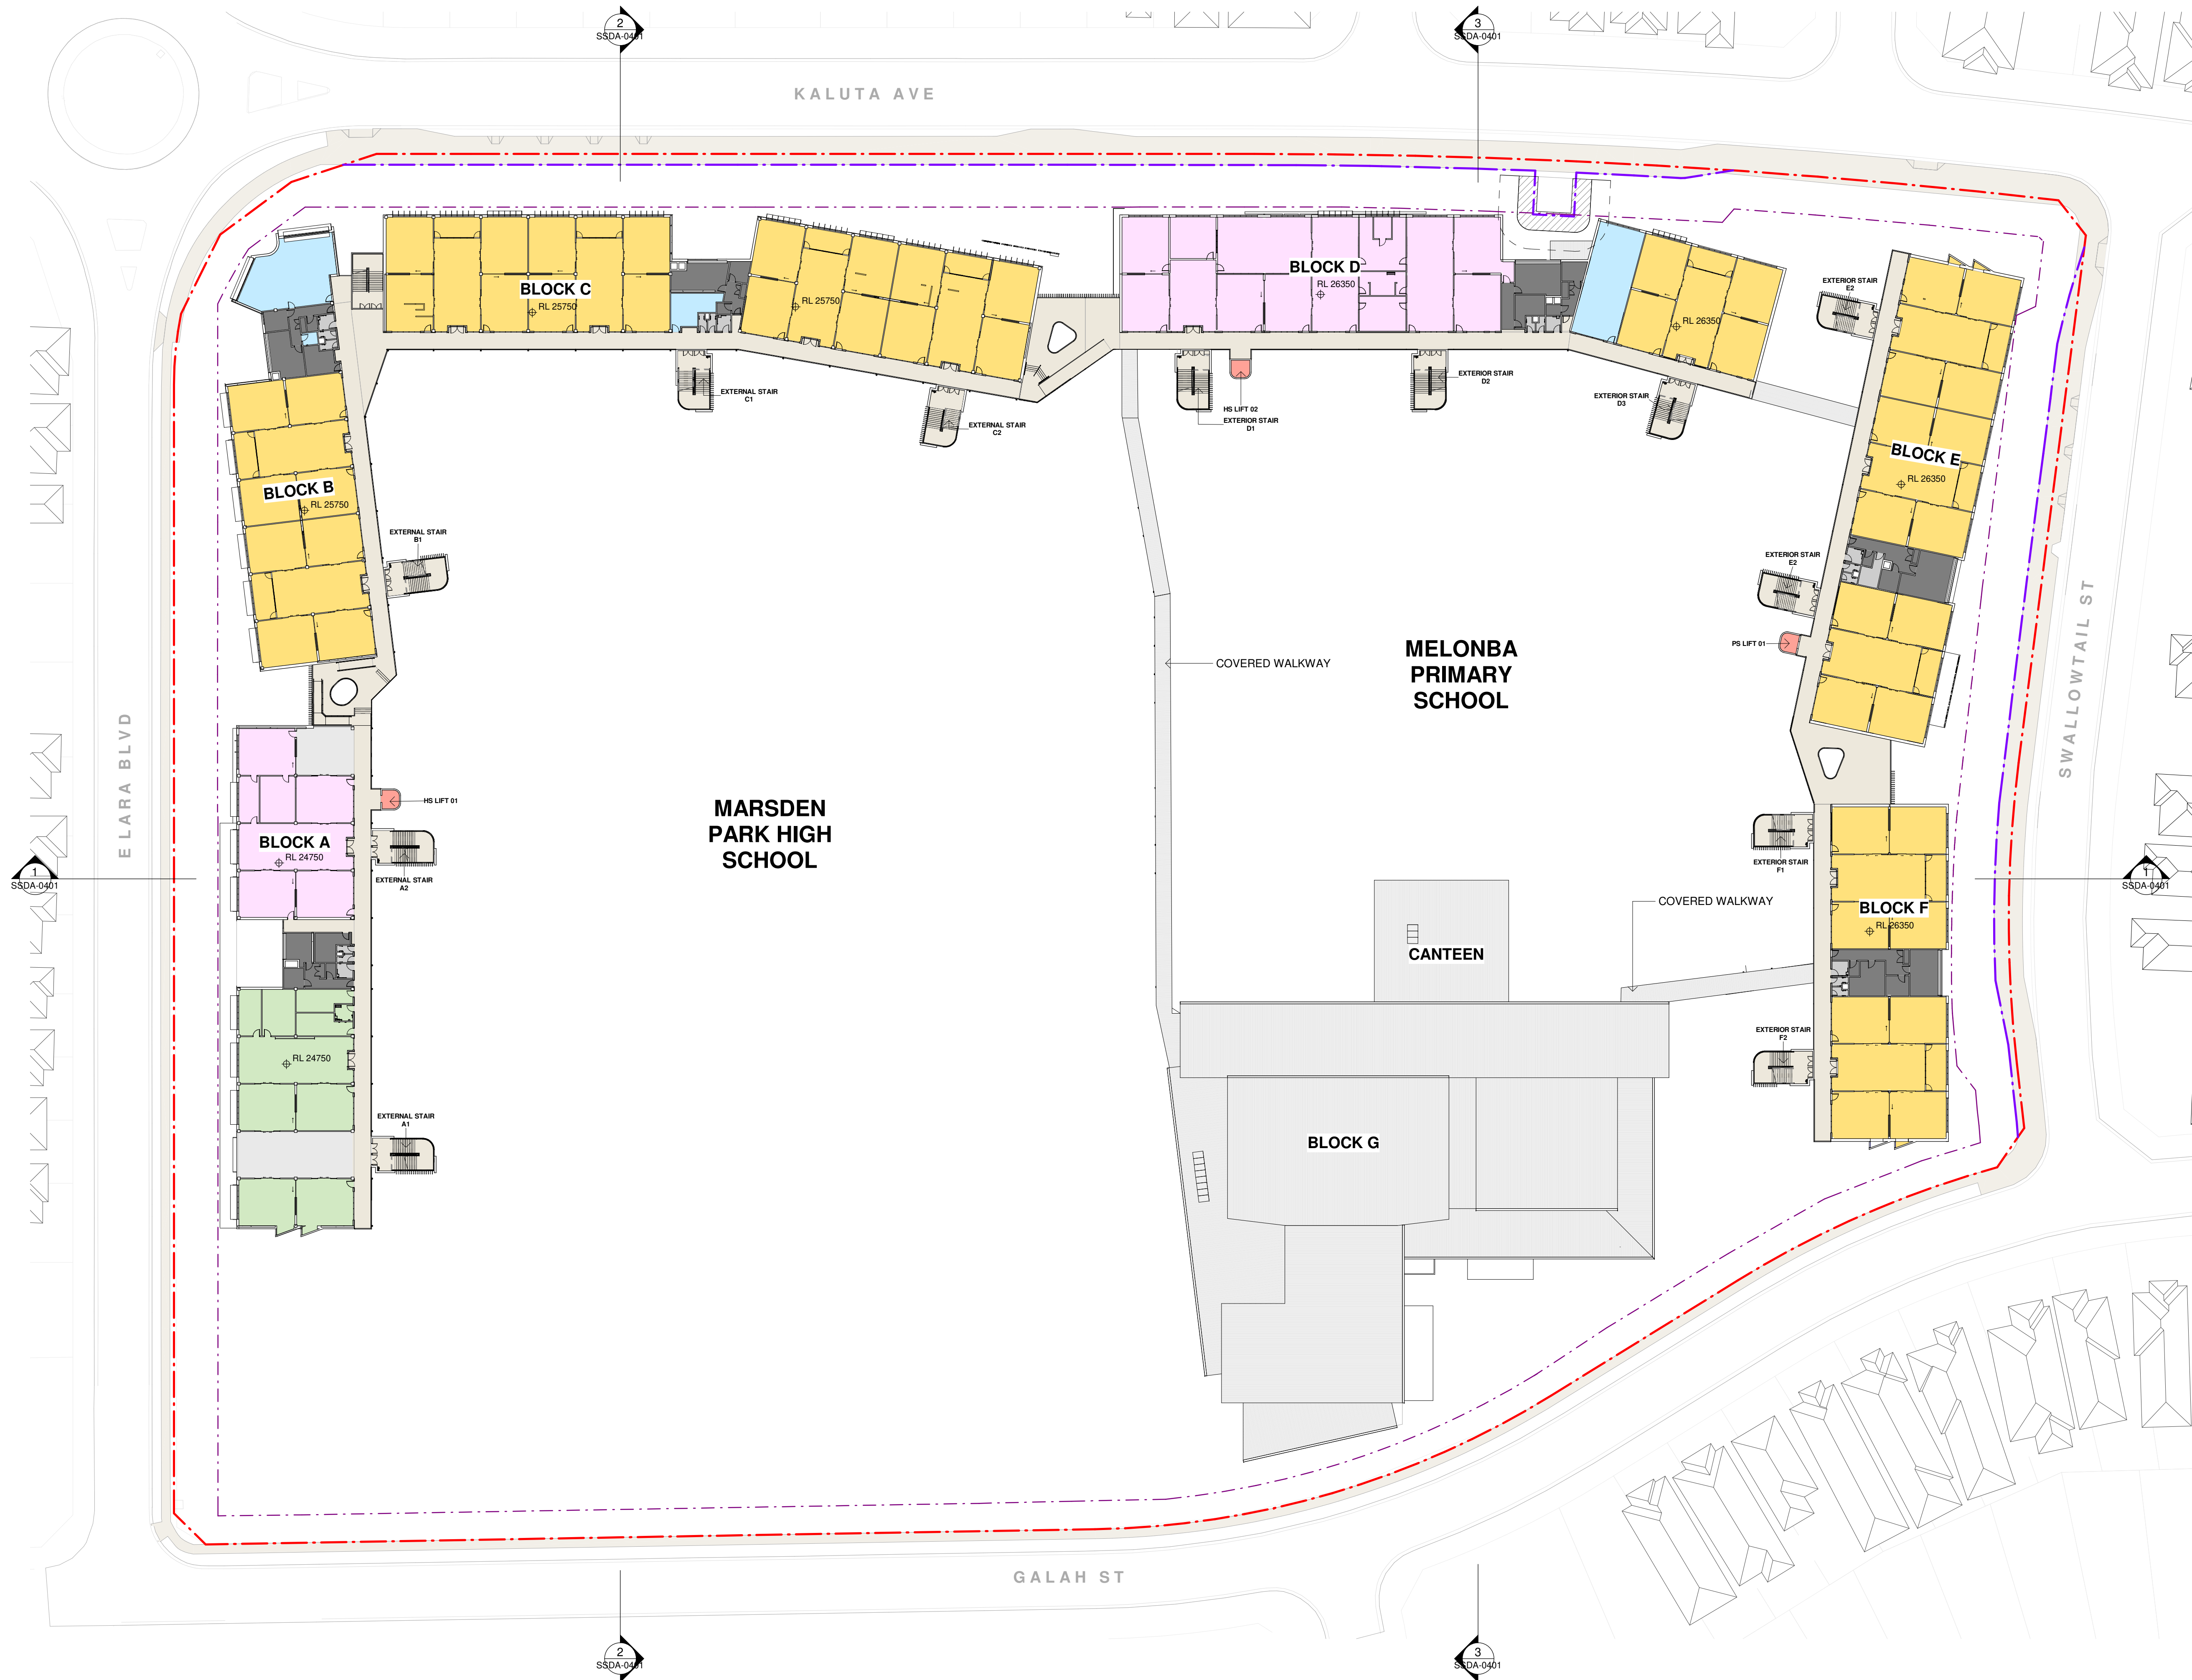

LEGEND

- SITE BOUNDARY
- - - BUILDING SETBACK
- PROPOSED BOUNDARY ADJUSTMENT

- EXTERIOR CIRCULATION
- HS 101 GENERAL LEARNING SPACES
- HS 201 ADMINISTRATION HUB
- HS 301 SCIENCE LEARNING HUB
- HS 304 FOOD + TEXTILES LEARNING HUB
- HS 402 STUDENT AMENITIES
- HS 500 OUTDOOR COVERED AREAS
- Lift
- PS401 HOME BASE UNIT
- PS603 STUDENT AMENITIES
- SERVICES

Issue No.	Date	Description	Chkd
1	01/07/2022	50% Draft SSDA	JL
2	04/08/2022	90% DRAFT SSDA	JL
3	11/08/2022	ISSUE FOR COORDINATION	JL
4	15/08/2022	ISSUE FOR TOA	JL
5	08/09/2022	100% DRAFT SSDA	CHS
6	15/09/2022	SSDA ISSUE	JL

Architect
NBRS[®]
Sydney
61 2 9922 2344
nbrsarchitecture.com
Any form of replication of this drawing in full or in part without the written permission of NBRS+PARTNERS Pty Ltd constitutes an infringement of the copyright.
Nominated Architect:
Andrew Duffin NSW S602
NBRS & Partners Pty Ltd VIC 51197
ABN 16 002 247 565

Project
Marsden Park New High School
Melonba New Primary School
at
Cnr Elara Boulevard and Kaluta Avenue, Melonba.
Lot 30 DP 1237735
for
SINSW


Drawing Title
OVERALL LEVEL 2 PLAN

Date 15/09/2022 3:27:06 PM
Scale 1:500 @ A1

Drawing Reference
21466-NBRS-DR-A-SSDA-0213

Revision

6

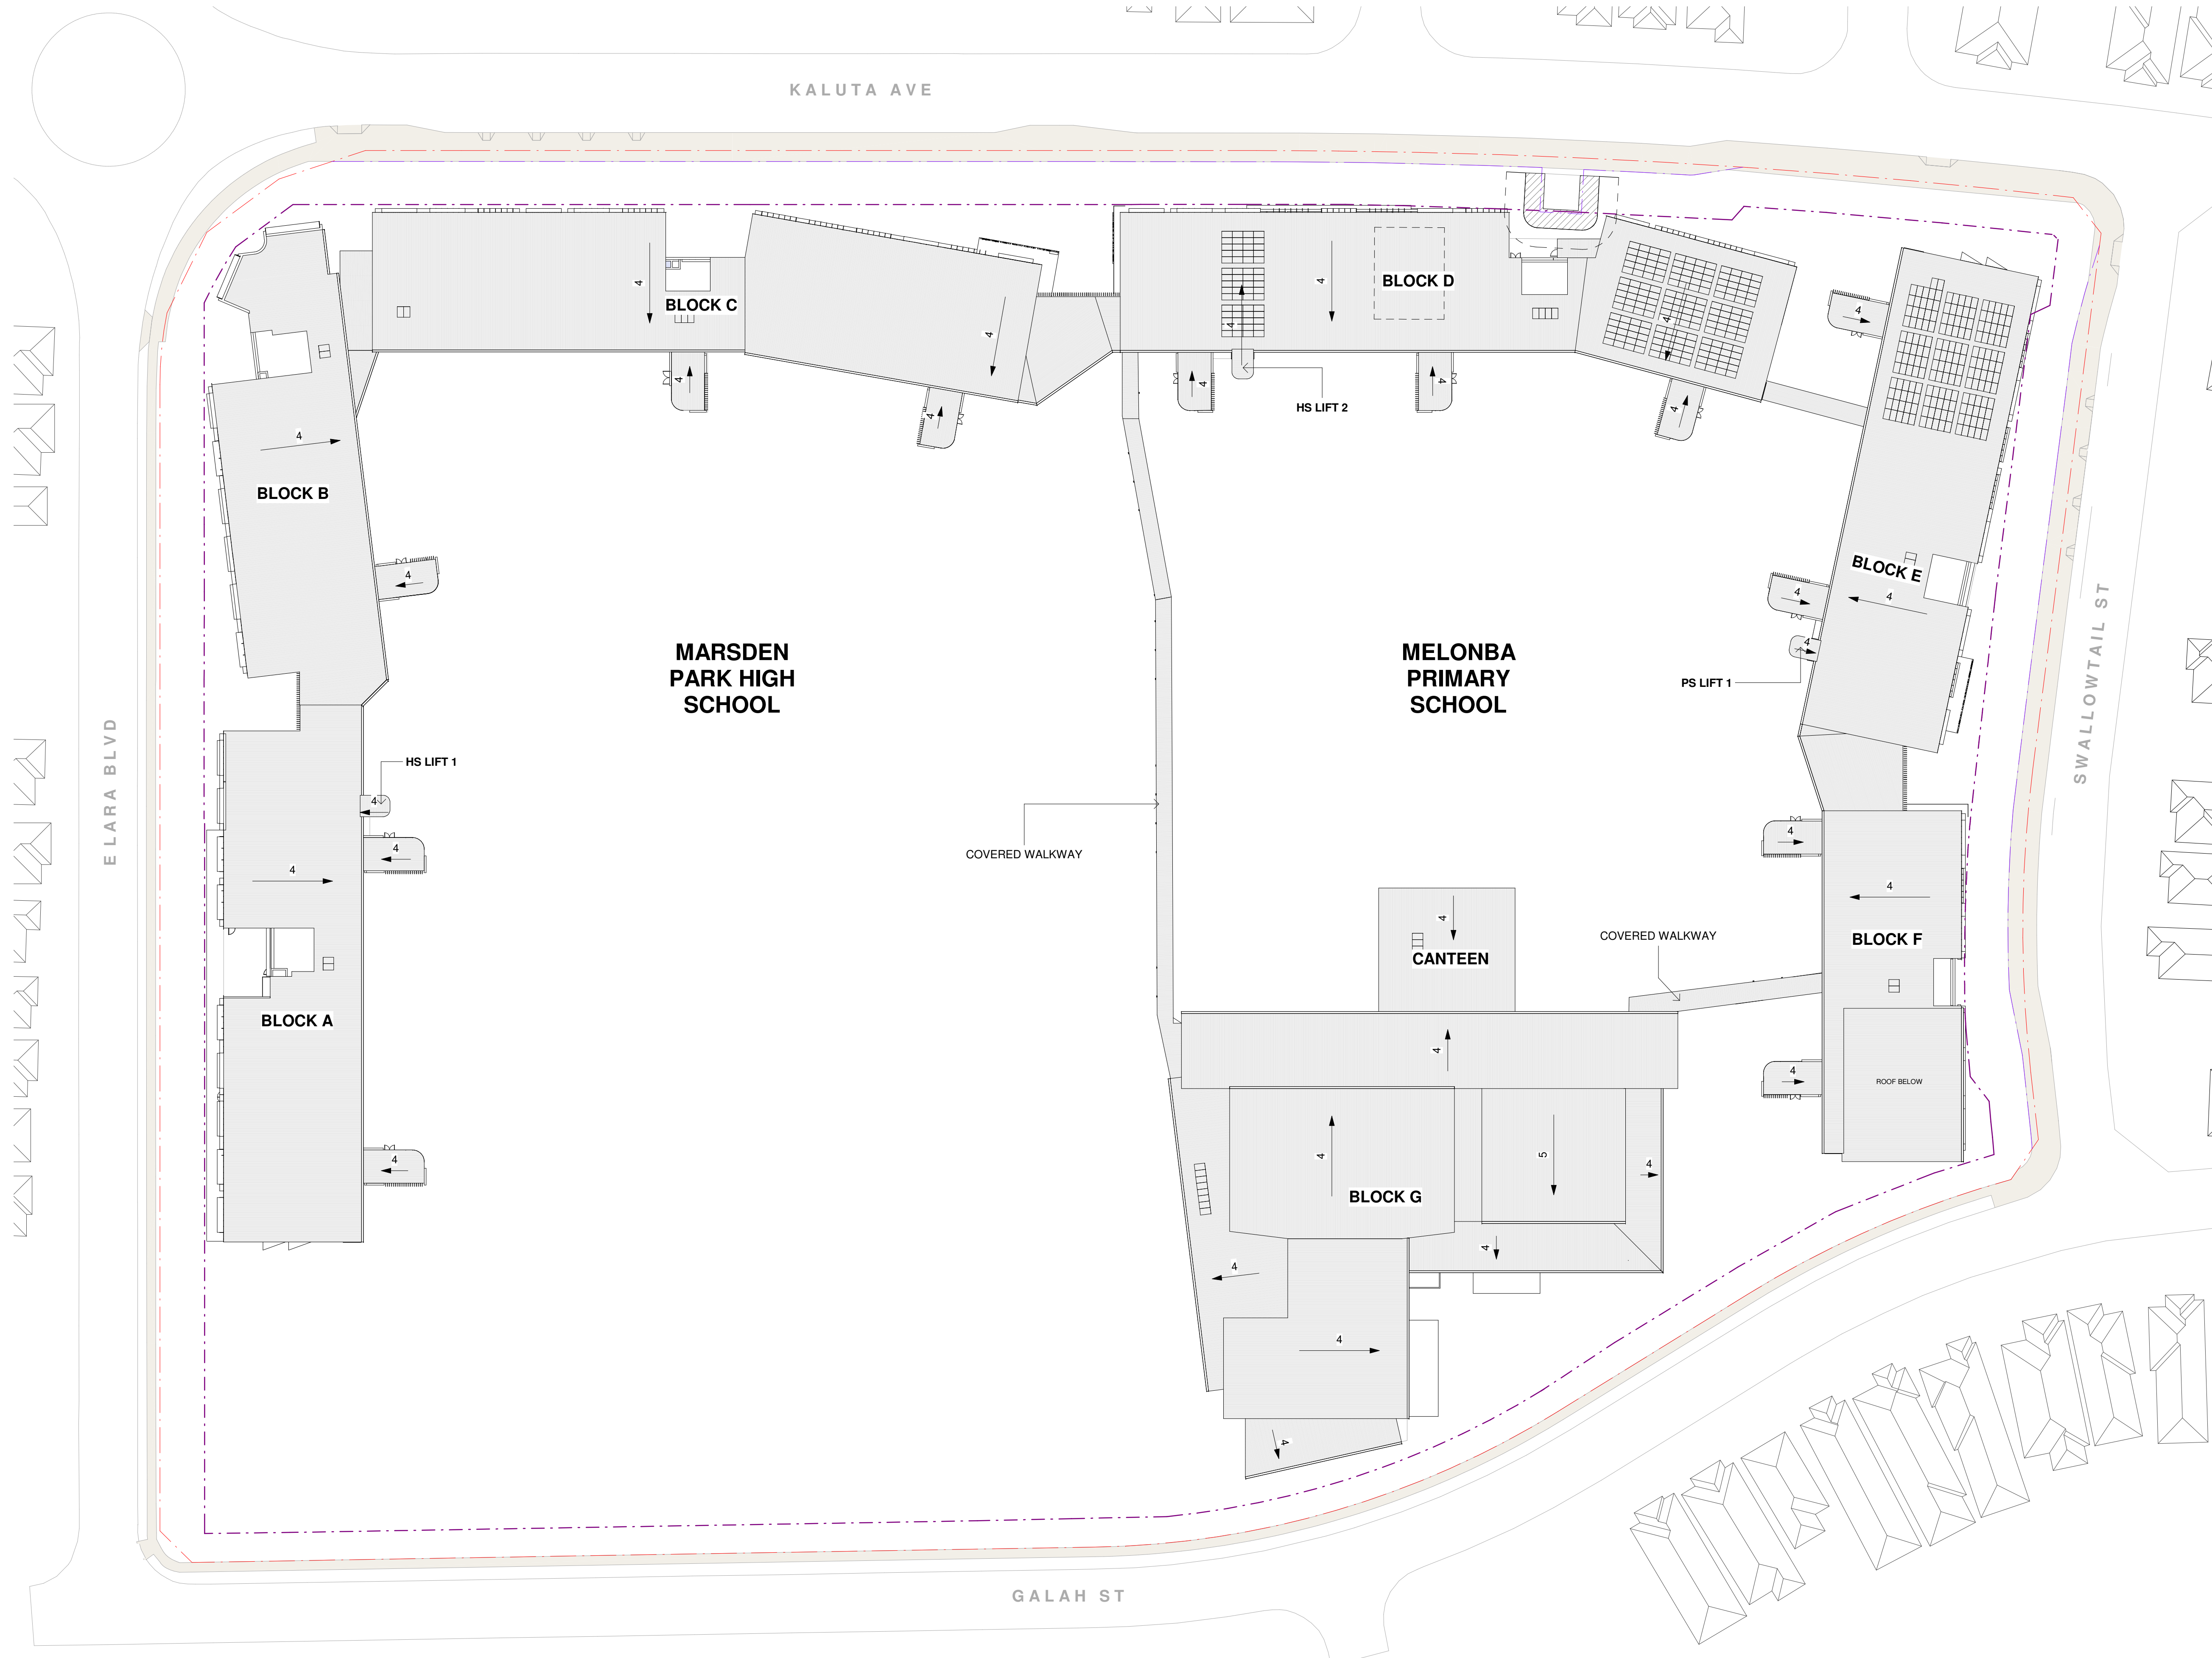

Issue No.	Date	Description	Chkd
1	01/07/2022	50% Draft SSDA	JL
2	04/08/2022	90% DRAFT SSDA	JL
3	11/08/2022	ISSUE FOR COORDINATION	JL
4	15/08/2022	ISSUE FOR TOA	JL
5	08/09/2022	100% DRAFT SSDA	CHS
6	15/09/2022	SSDA ISSUE	JL

Architect
NBRS
Sydney
61 2 9922 2344
nbsarchitecture.com
Any form of replication of this drawing in full or in part without the written permission of NBRS+PARTNERS Pty Ltd constitutes an infringement of the copyright.
Nominated Architect:
Andrew Duffin NSW S602
NBRS & Partners Pty Ltd VIC 51197
© 2022
ABN 16 002 247 565


Project
Marsden Park New High School
Melonba New Primary School
at
Cnr Elara Boulevard and Kaluta Avenue, Melonba.
Lot 30 DP 1237735
for
SINSW

Drawing Title
OVERALL ROOF PLAN


Date 15/09/2022 3:27:22 PM
Scale 1:500 @ A1

Drawing Reference
21466-NBRS-DR-A-SSDA-0214
Revision
6


0 5m 10m 15m 20m 25m 30m 35m 40m 1:500

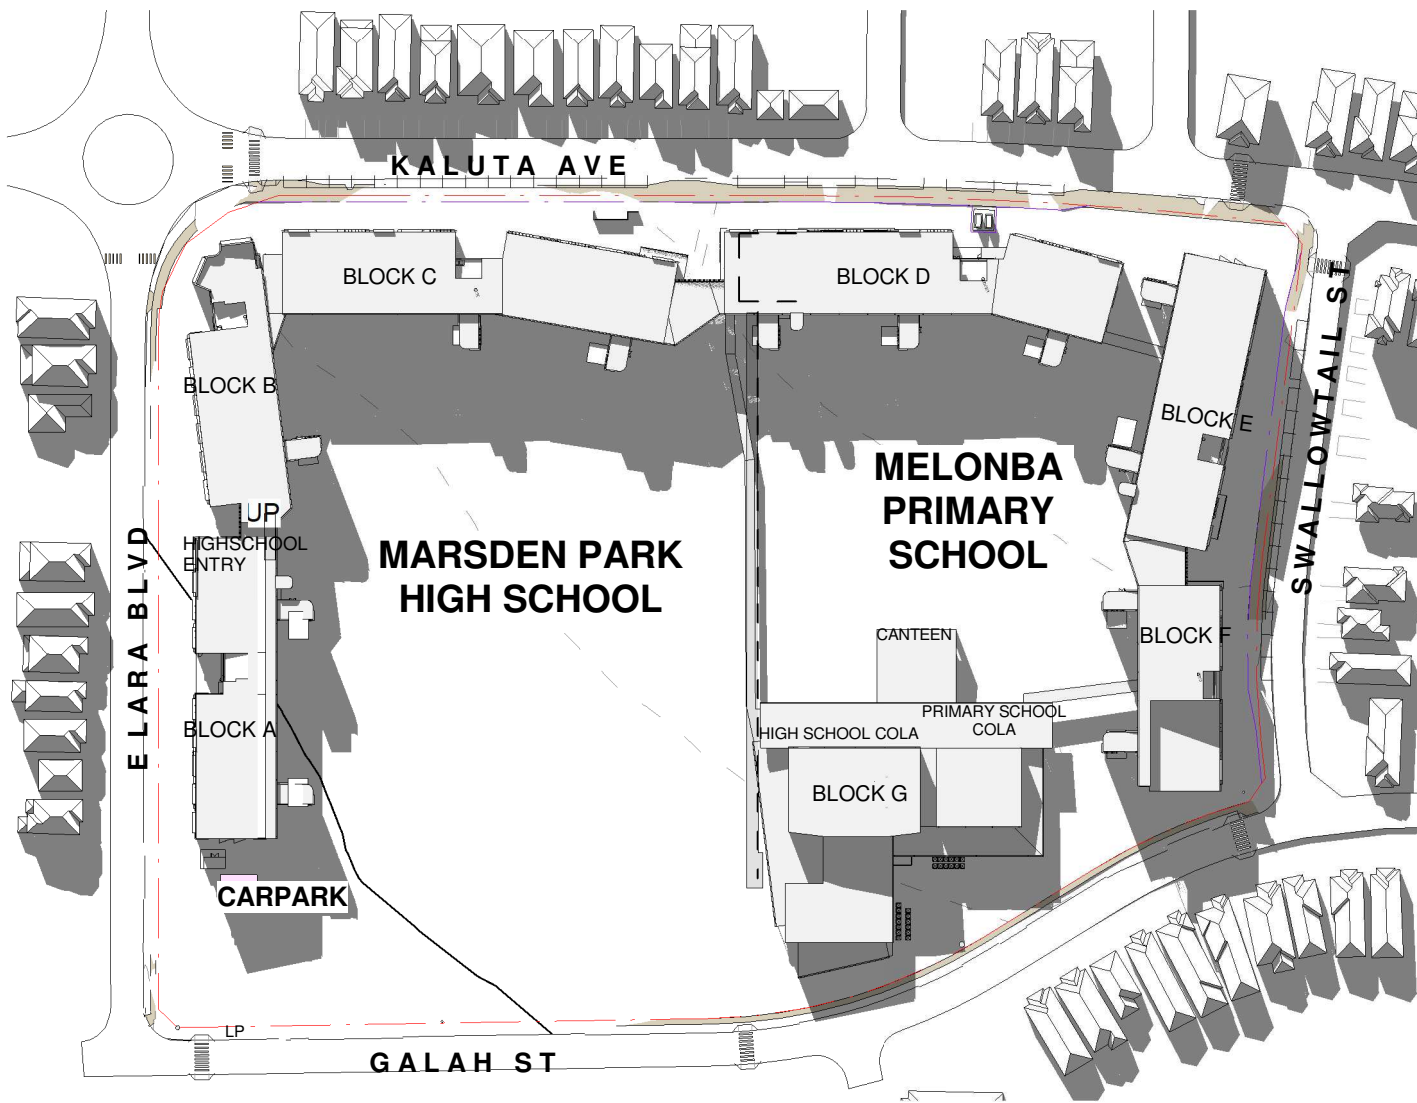


2 SSDA-SHADOW DIAGRAM - JUNE 21 - 9AM
1 : 2000

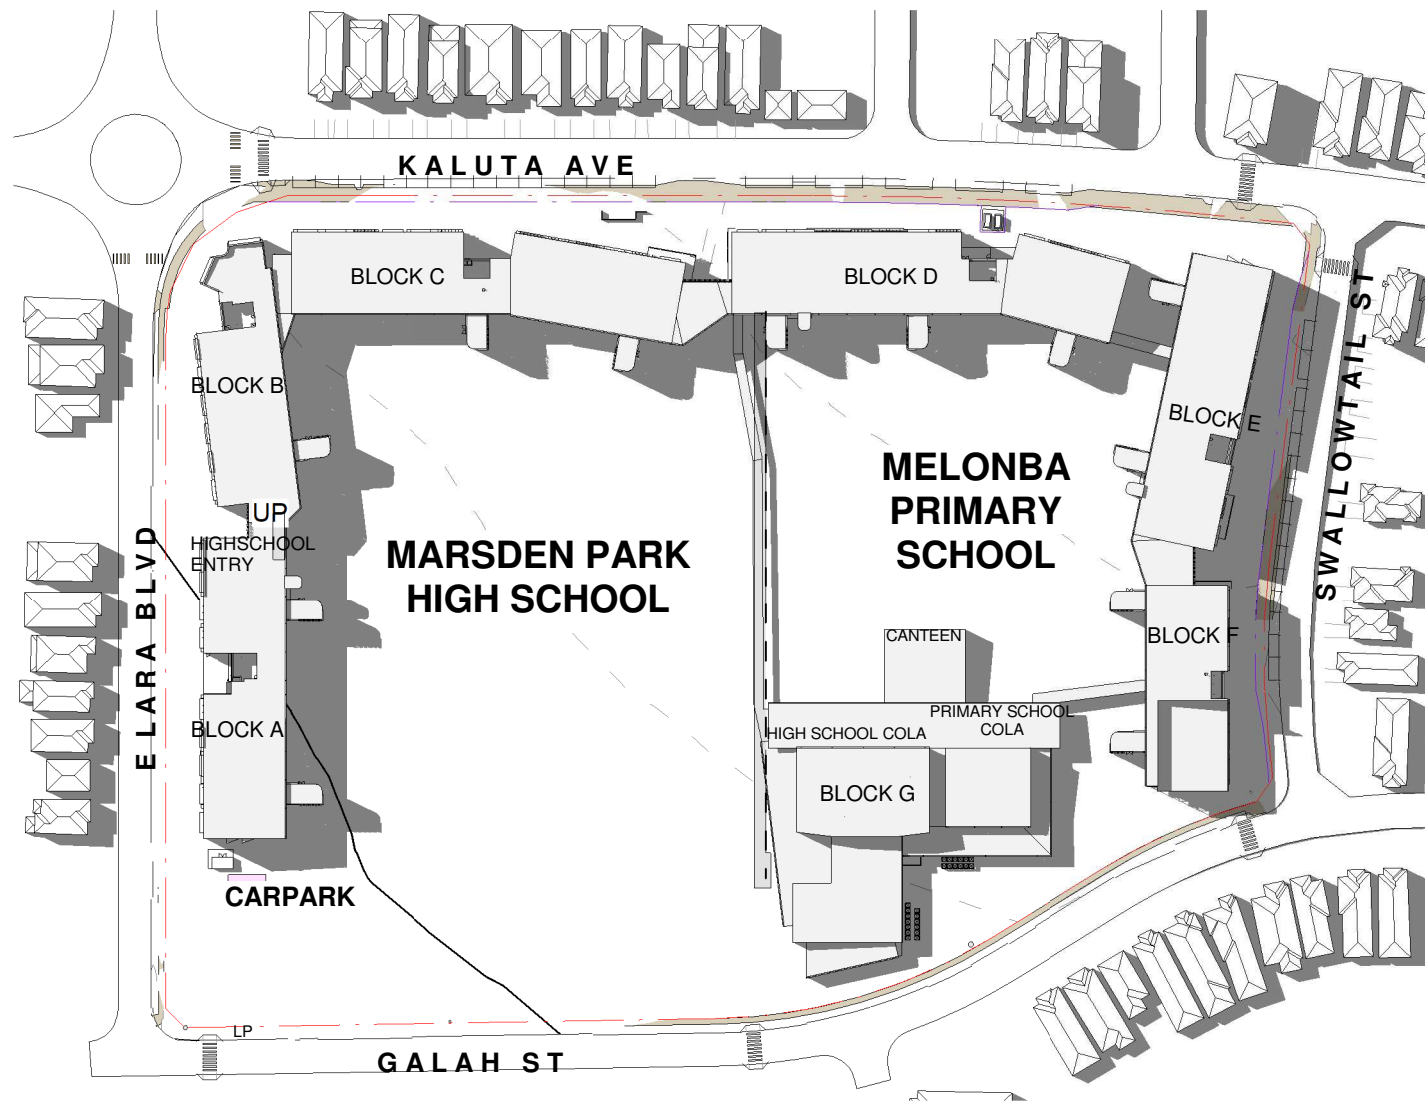


3 SSDA-SHADOW DIAGRAM - JUNE 21 - 12 PM
1 : 2000

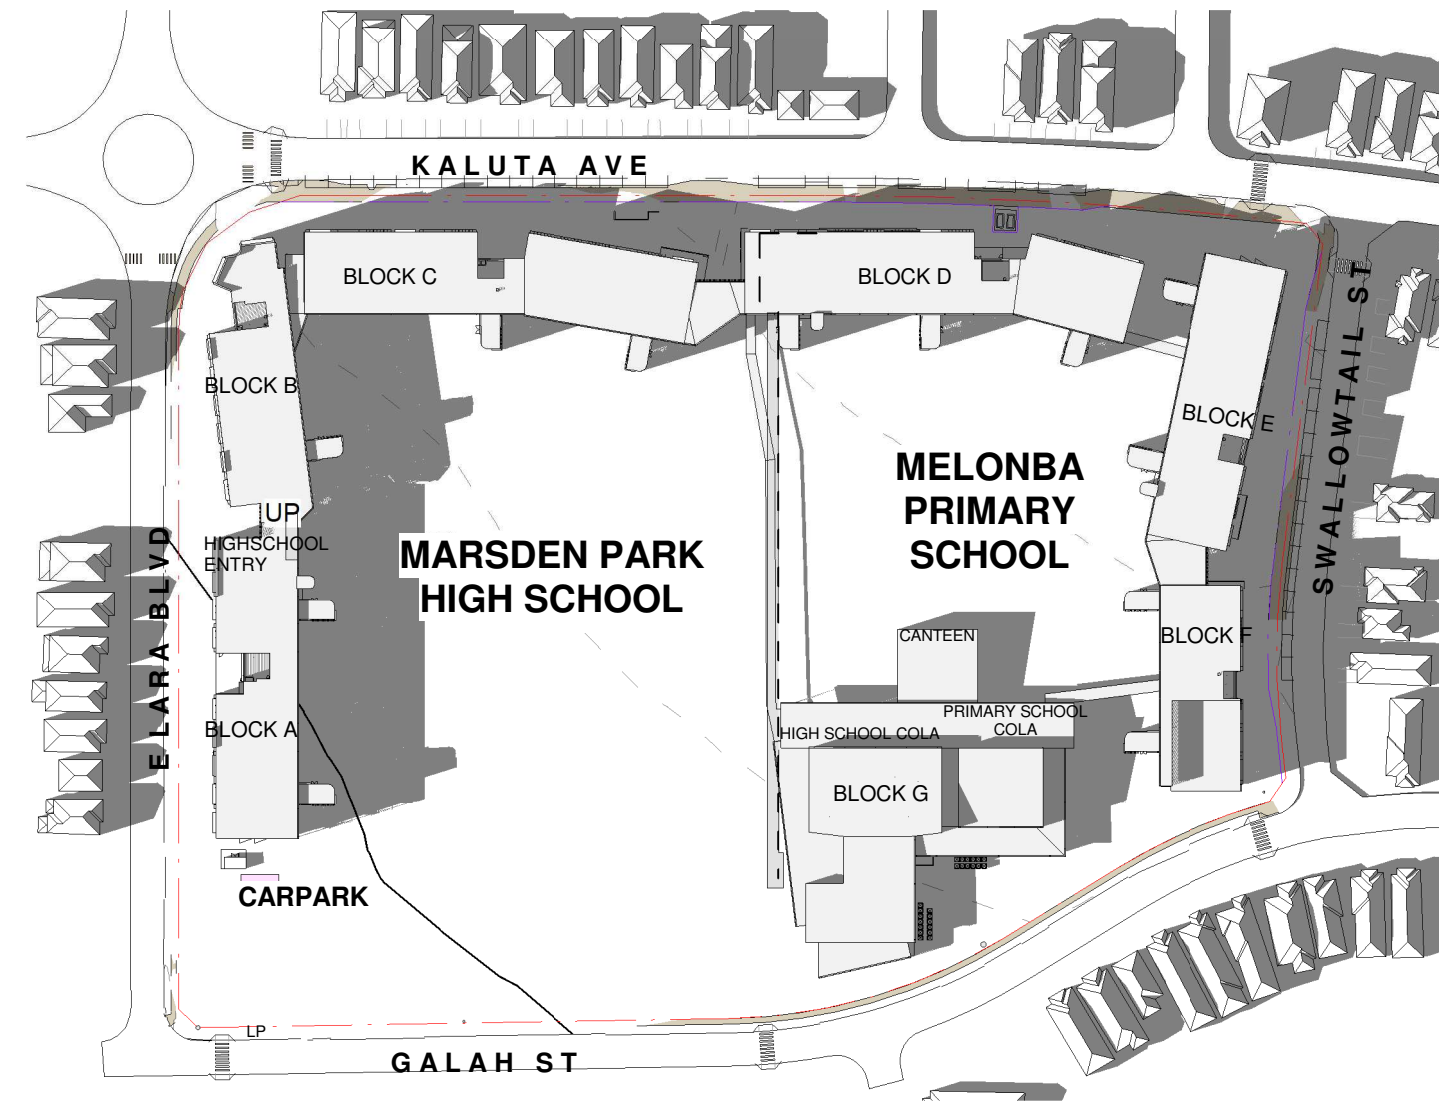


1 SSDA-SHADOW DIAGRAM - JUNE 21 - 3PM
1 : 2000

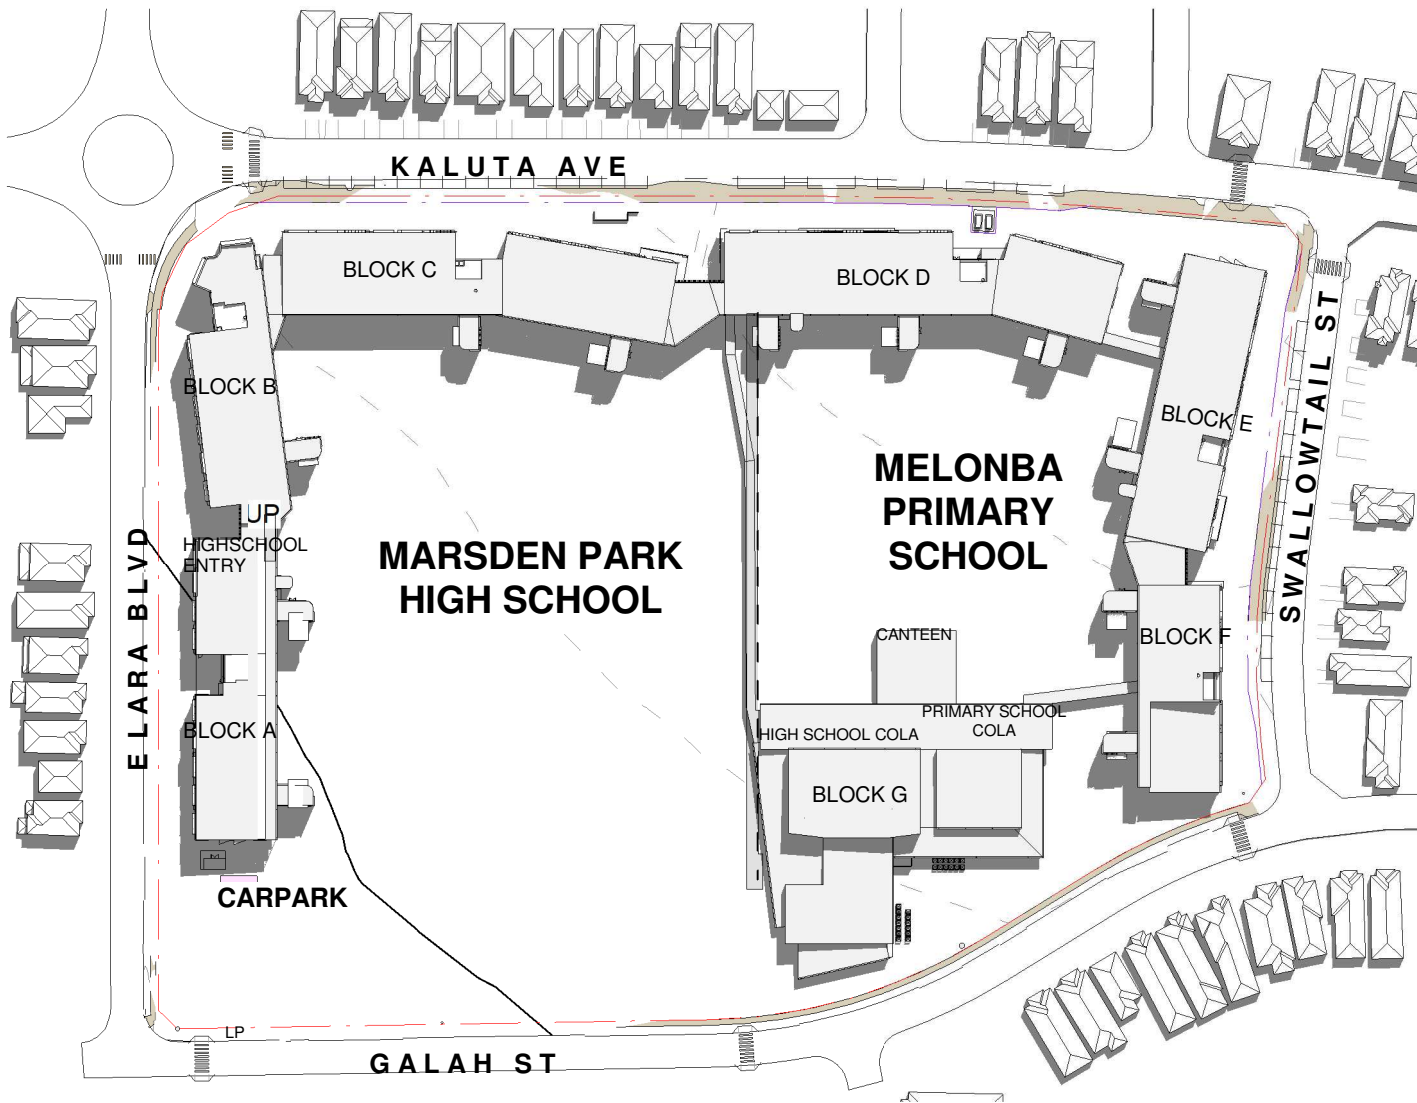

4 SSDA-SHADOW DIAGRAM - DECEMBER 21 - 9AM
1 : 2000

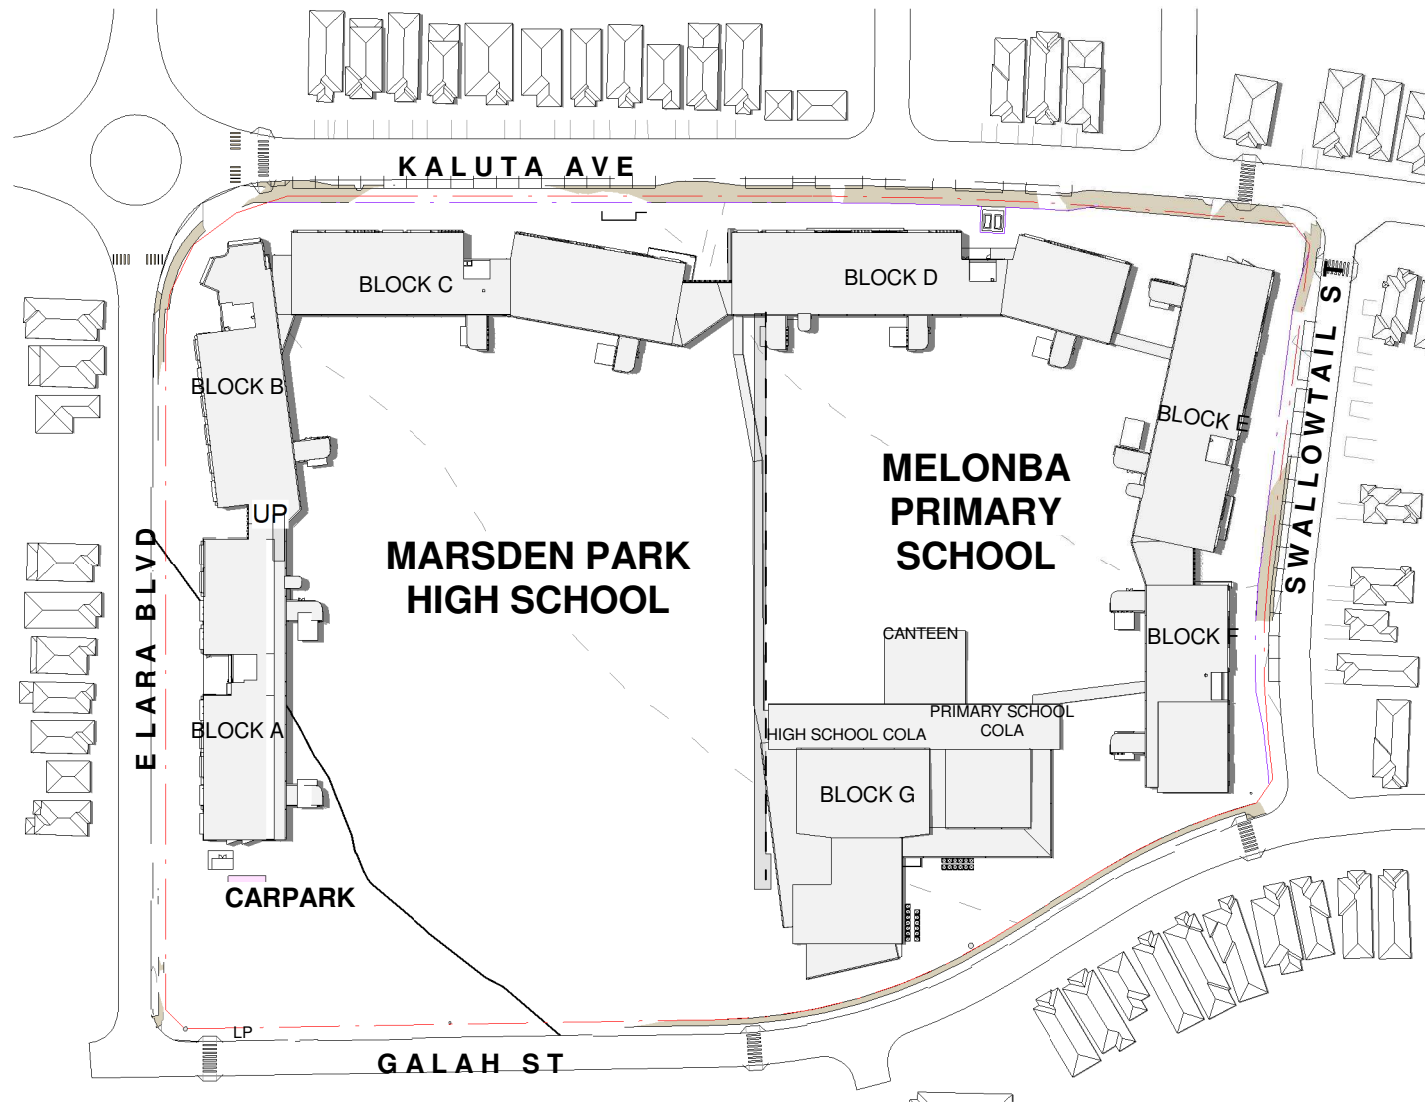

5 SSDA-SHADOW DIAGRAM - DECEMBER 21 - 12PM
1 : 2000

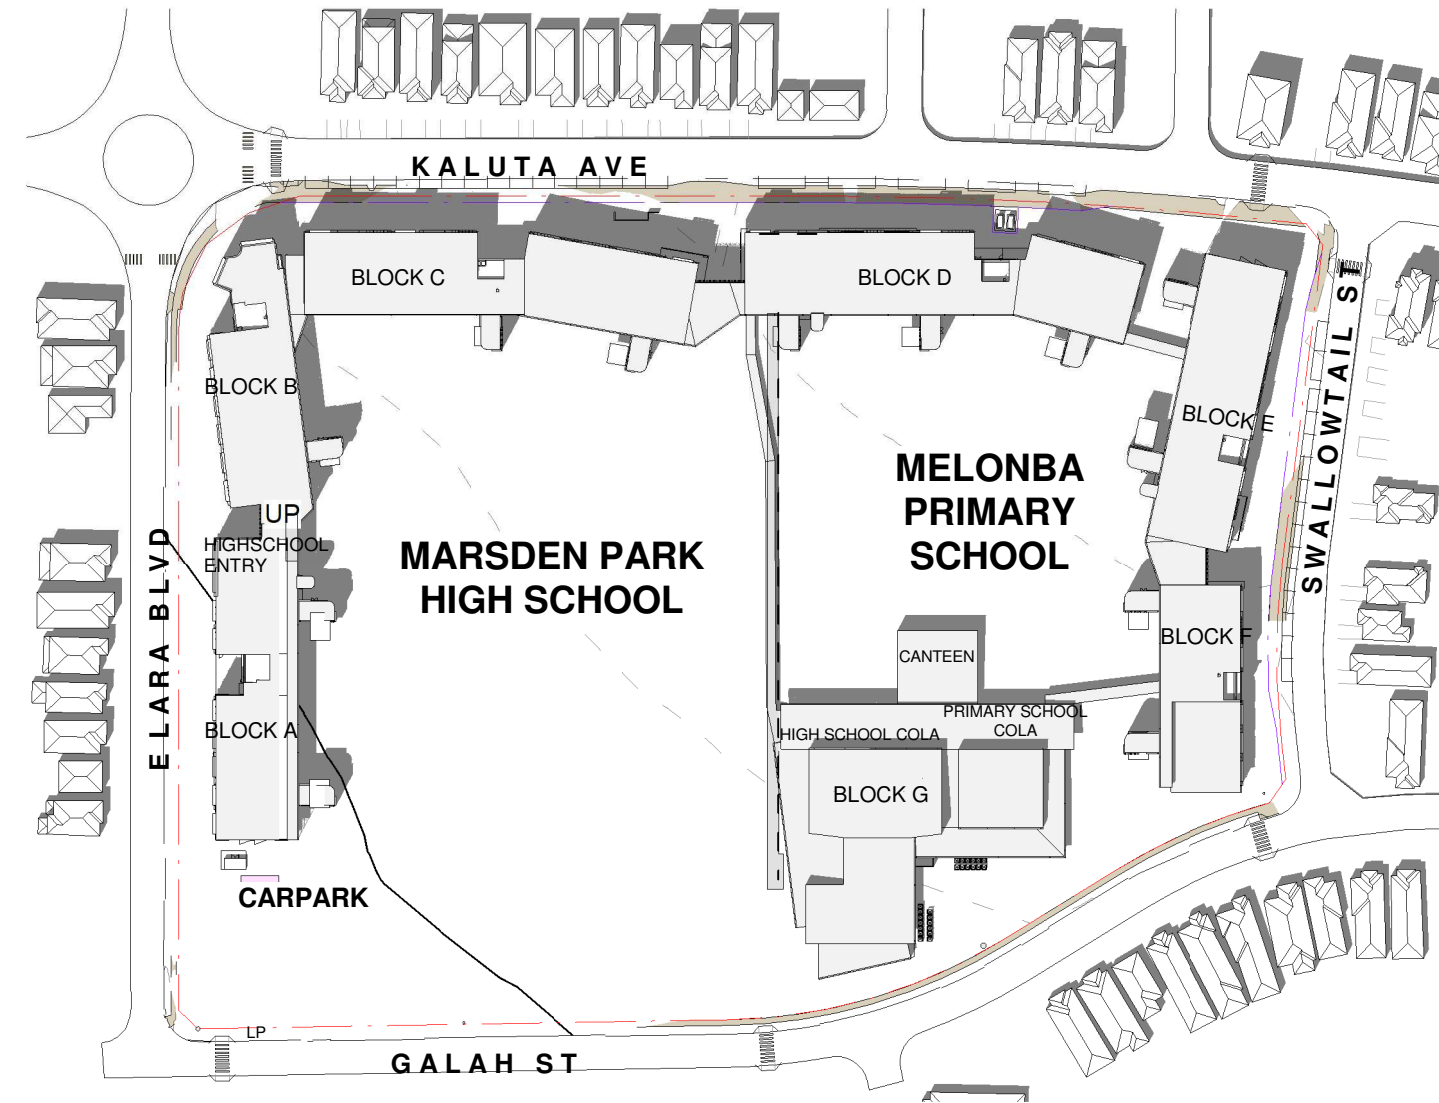

6 SSDA-SHADOW DIAGRAM - DECEMBER 21 - 3PM
1 : 2000

Issue				
No.	Date	Description	Chkd	
1	01/07/2022	50% Draft SSDA	JL	
2	04/08/2022	90% DRAFT SSDA	JL	
3	15/08/2022	ISSUE FOR TOA	JL	
4	08/09/2022	100% DRAFT SSDA	CHS	
5	15/09/2022	SSDA ISSUE	JL	

Architect

NBRS
Sydney
61 2 9922 2344
nbrsarchitecture.com

Any form of replication of this drawing in full or in part without the written permission of NBRS+PARTNERS Pty Ltd constitutes an infringement of the copyright.

Nominated Architect:
Andrew Duffin NSW 5602
NBRS & Partners Pty Ltd VIC 51197
© 2022
ABN 16 002 247 565

Project
Marsden Park New High School
Melonba New Primary School
at
Cnr Elara Boulevard and Kaluta Avenue, Melonba.
Lot 30 DP 1237735
for
SINSW


Drawing Title
SHADOW DIAGRAMS

Date 15/09/2022 3:29:56 PM
Scale 1 : 2000 @ A1

Drawing Reference
21466-NBRS-DR-A-SSDA-0250
Revision
5




A. - COMPRESSED FIBRE CEMENT CLADDING

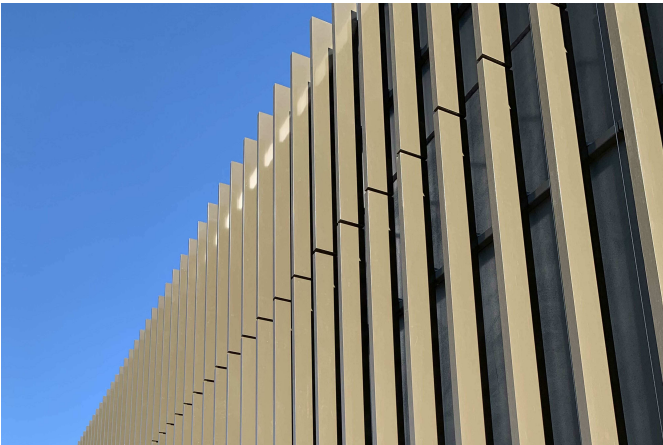



B. - POWDERCOATED ALUMINIUM BATTENS



C. - ALUMINIUM LOUVER

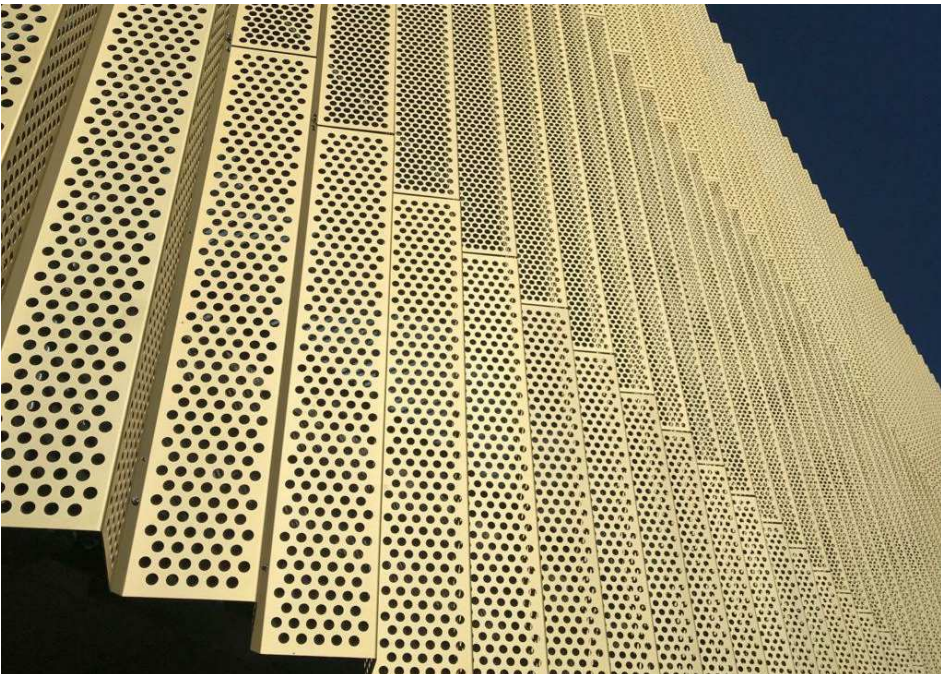

D. - PREFORATED METAL ENTRY ELEMENT

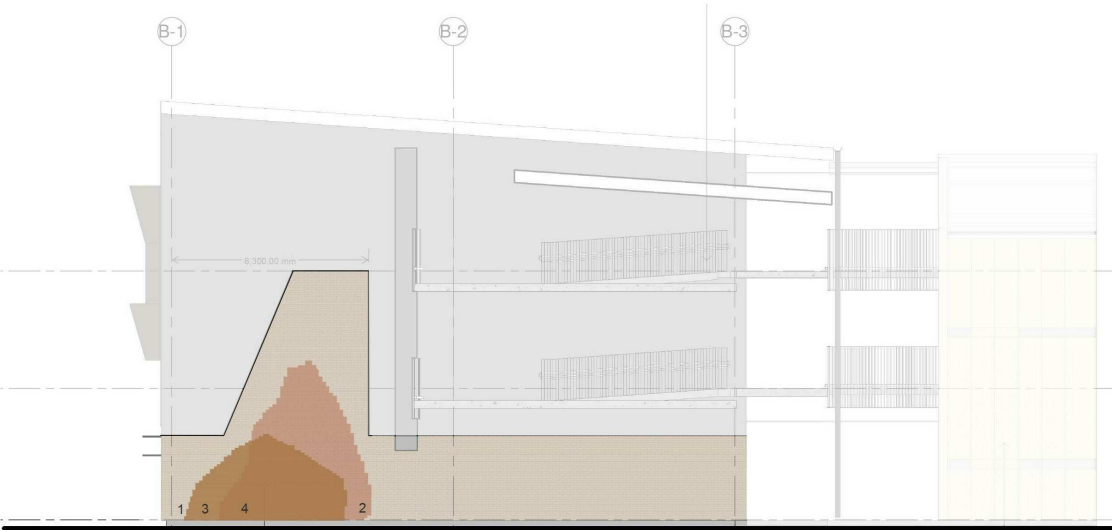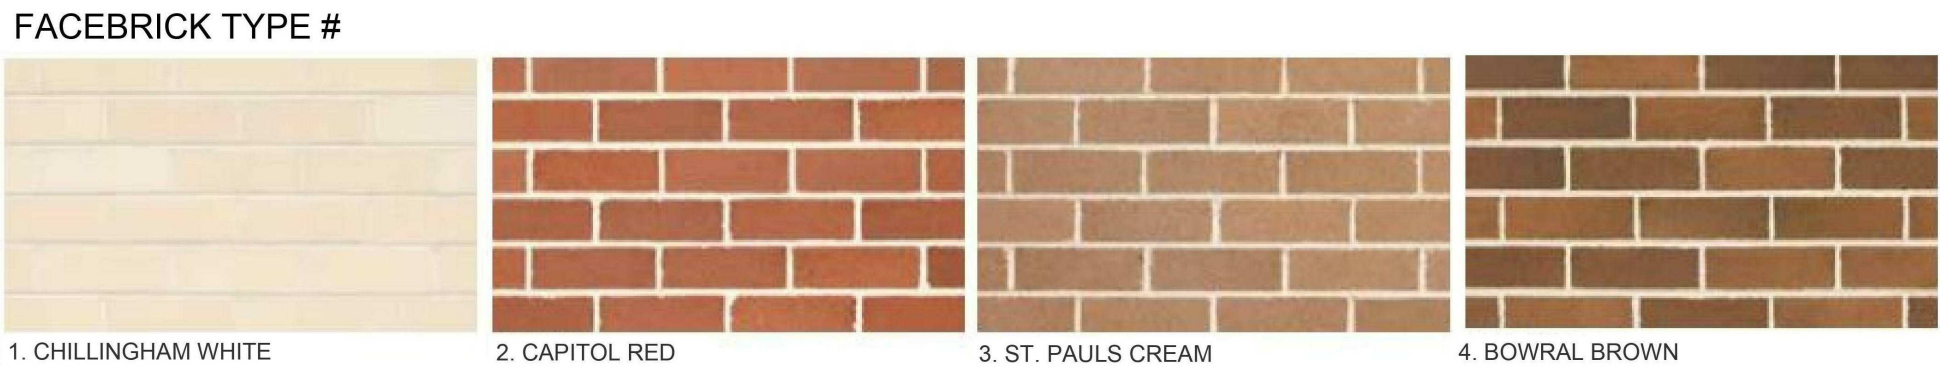


SIDE ELEVATION

METAL ROOFING & CLADDING



STANDING SEAM METAL CLADDING

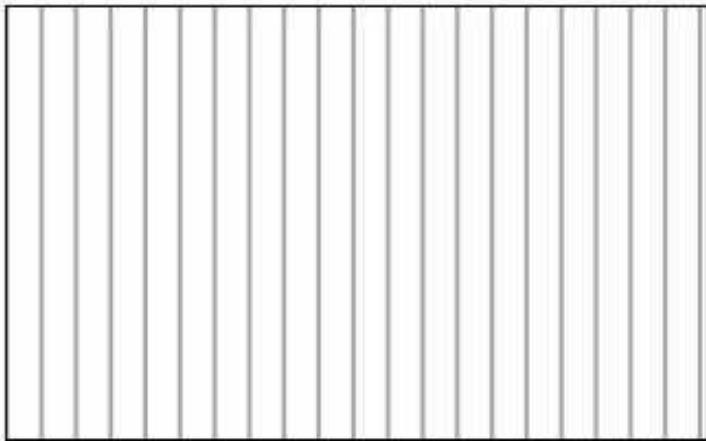


KLIPOK ROOFING 'SURFMIST'

E. - STANDING SEAM METAL CLADDING

COLOURED THROUGH CFC COLOUR #



colorbond colours

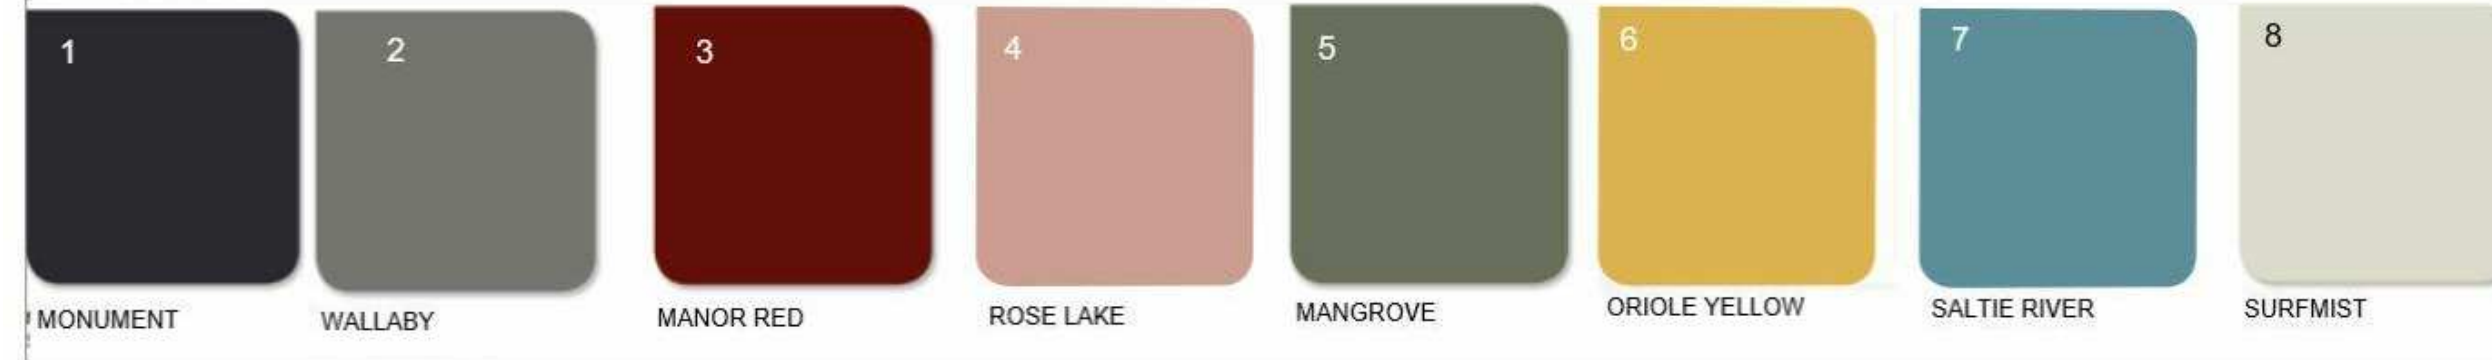

F. - METAL SUN HOOD



Issue No.	Date	Description	Chkd
1	01/07/2022	50% Draft SSDA	JL
2	04/08/2022	90% DRAFT SSDA	JL
3	15/08/2022	ISSUE FOR TOA	JL
4	08/09/2022	100% DRAFT SSDA	CHS
5	15/09/2022	SSDA ISSUE	JL


Architect
NBRS[°]
Sydney
61 2 9922 2344
nbrsarchitecture.com
Any form of replication of this drawing in full or in part without the written permission of NBRs+PARTNERS Pty Ltd constitutes an infringement of the copyright.
Nominated Architect:
Andrew Duffin NSW 5602
NBRs & Partners Pty Ltd VIC 51197
© 2022
ABN 16 002 247 565

Project
Marsden Park New High School
Melonba New Primary School
at
Cnr Elara Boulevard and Kaluta Avenue, Melonba.
Lot 30 DP 1237735
for
SINSW


Drawing Title
EXTERIOR DESIGN CONCEPT
PRESENTATION AND FINISHES

Date 15/09/2022 3:30:00 PM
Scale @ A1


Drawing Reference 21466-NBRs-DR-A-SSDA-0260
Revision 5

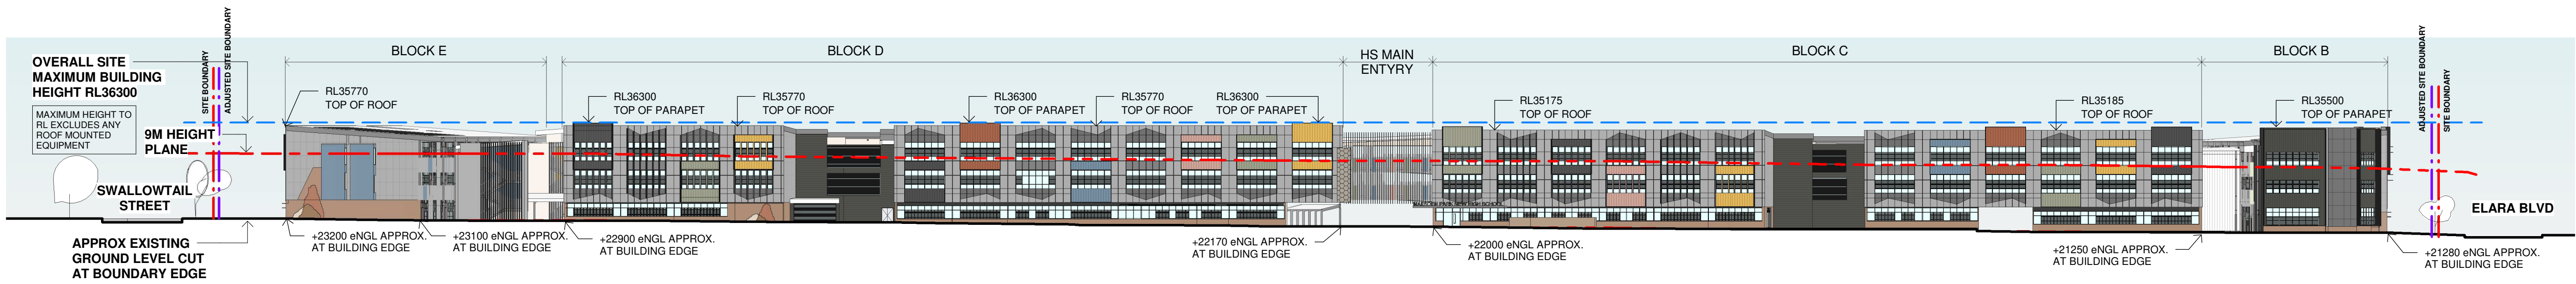


1 KALUTA AVENUE ELEVATION
1 : 500

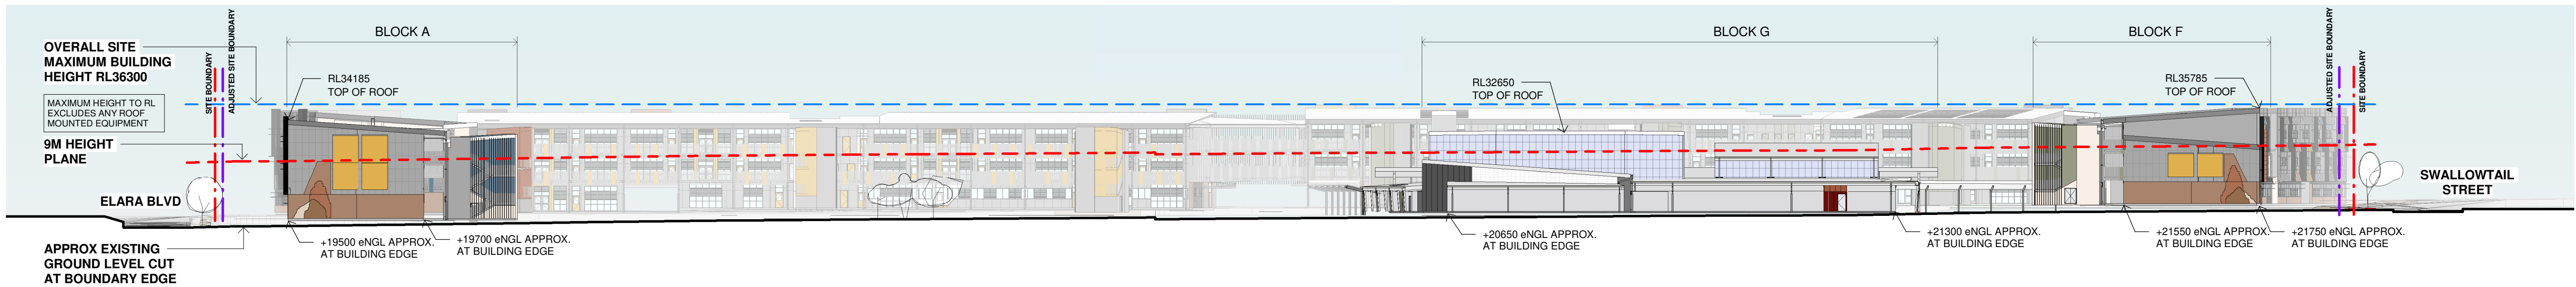

2 GALAH STREET ELEVATION
1 : 500

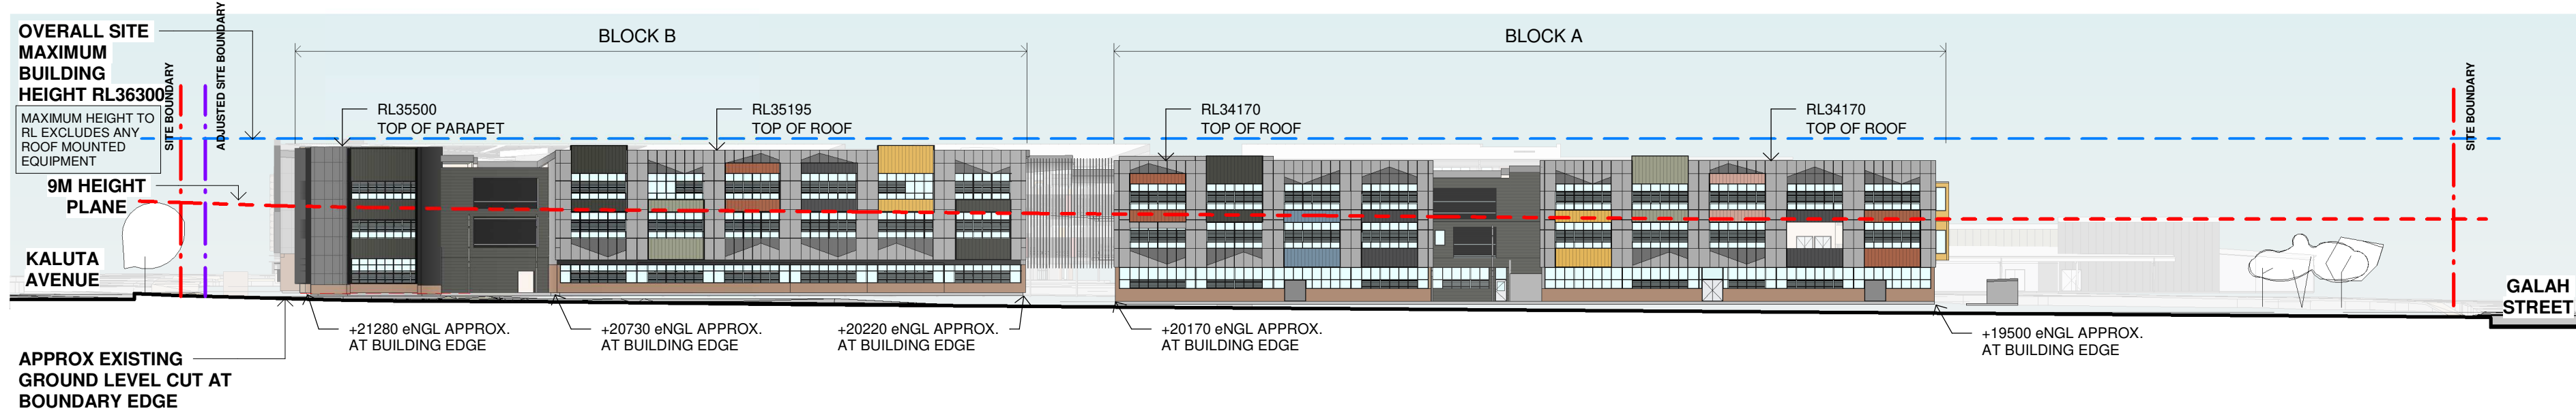

3 ELARA BLVD ELEVATION
1 : 500

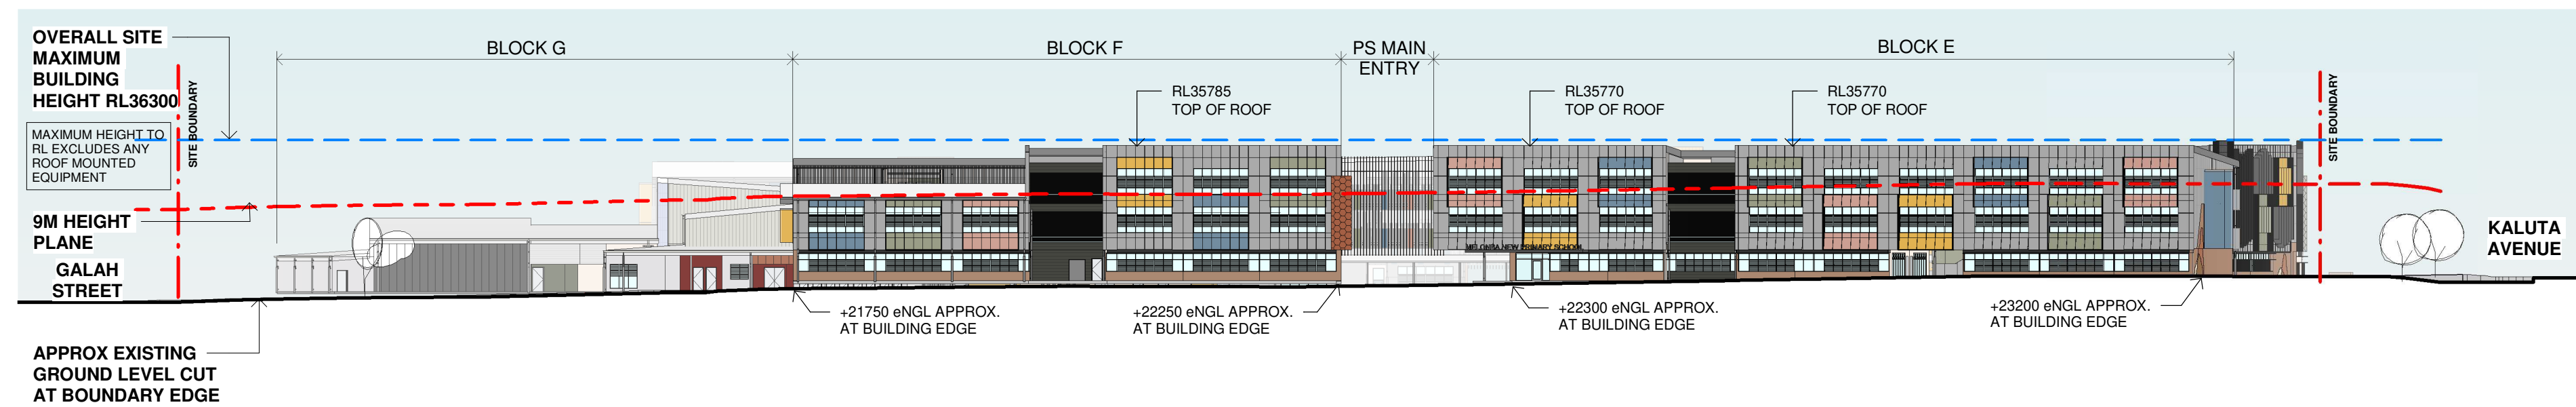

4 SWALLOWTAIL STREET ELEVATION
1 : 500

Issue				
No.	Date	Description	Chkd	
1	01/07/2022	50% Draft SSDA	JL	
2	04/08/2022	90% Draft SSDA	JL	
3	15/08/2022	ISSUE FOR TOA	JL	
4	08/09/2022	100% Draft SSDA	CHS	
5	15/09/2022	SSDA ISSUE	JL	


Architect
NBRS[®]
Sydney
61 2 9922 2344
nbrsarchitecture.com
Any form of replication of this drawing in full or in part without the written permission of NBRS+PARTNERS Pty Ltd constitutes an infringement of the copyright.
Nominated Architect:
Andrew Duffin NSW 5602
NBRS & Partners Pty Ltd VIC 51197
ABN 16 002 247 565
© 2022


Project
Marsden Park New High School
Melonba New Primary School
at
Cnr Elara Boulevard and Kaluta Avenue, Melonba.
Lot 30 DP 1237735
for
SINSW

Drawing Title
SITE ELEVATIONS

Date 15/09/2022 3:30:56 PM
Scale 1:500 @ A1


Drawing Reference
21466-NBRS-DR-A-SSDA-0301
Revision
5

 

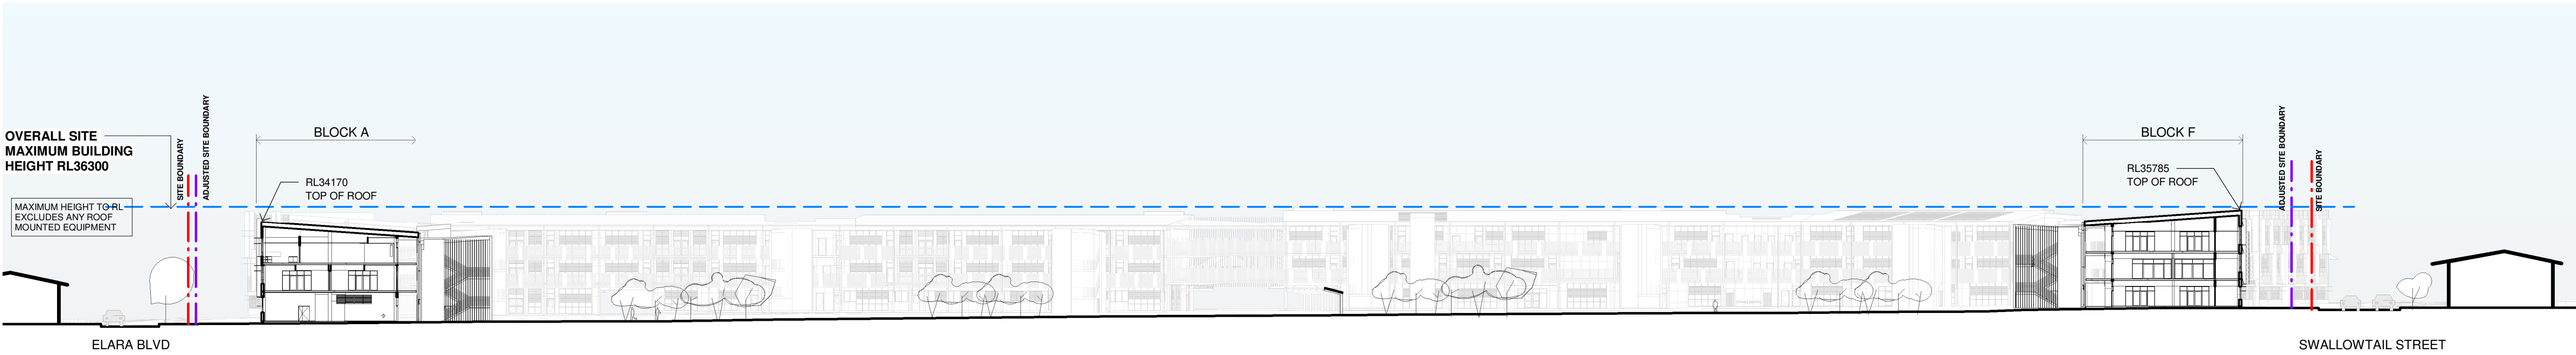


1 WEST SITE SECTION

1 : 500

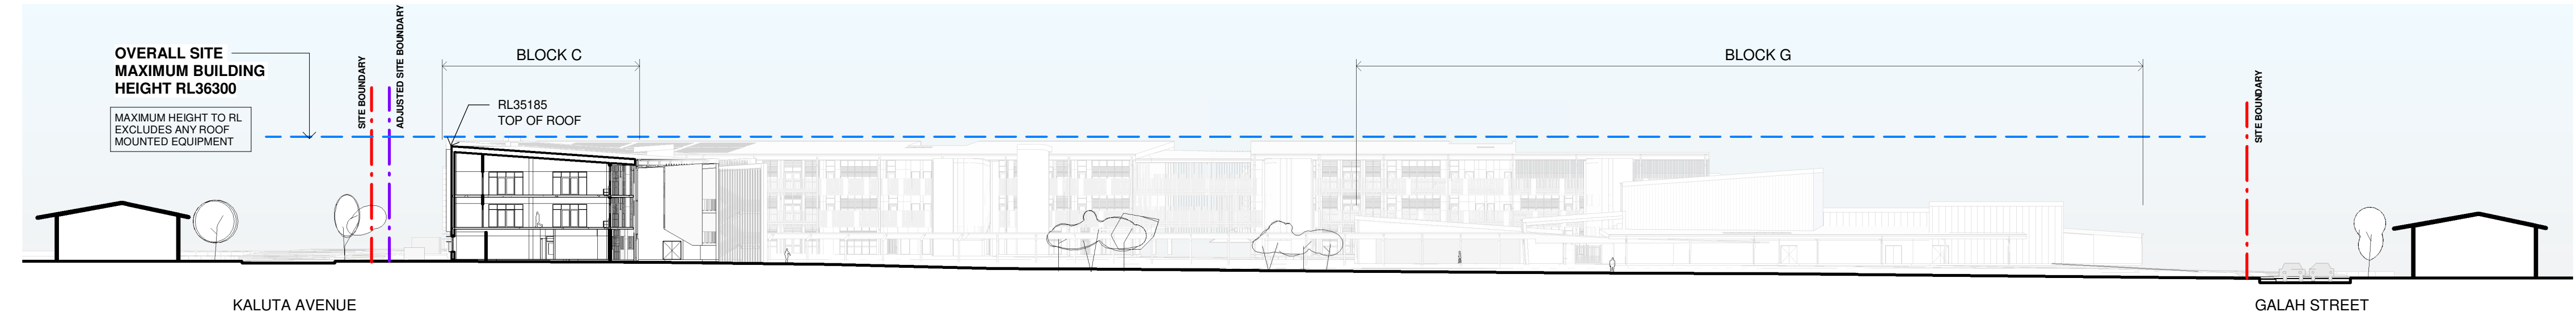

2 NORTH SITE SECTION

1 : 500

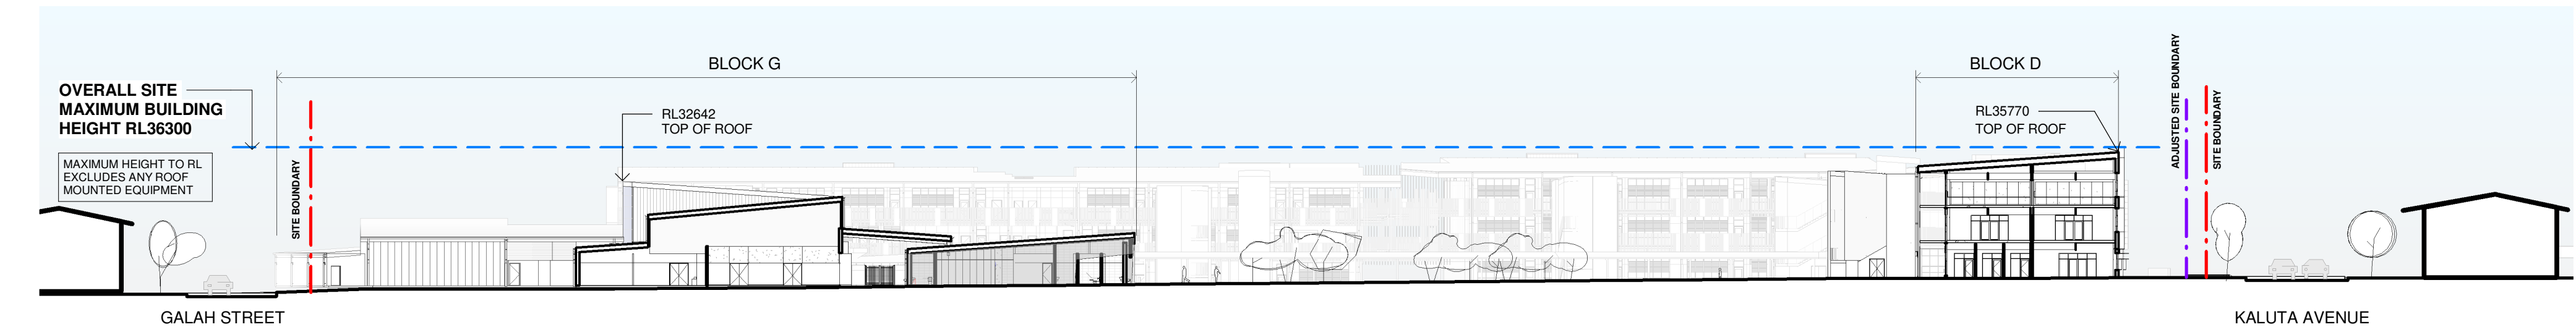

3 SOUTH SITE SECTION

1 : 500

Issue				
No.	Date	Description	Chkd	
1	01/07/2022	50% Draft SSDA	JL	
2	04/08/2022	90% Draft SSDA	JL	
3	15/08/2022	ISSUE FOR TOA	JL	
4	08/09/2022	100% Draft SSDA	CHS	
5	15/09/2022	SSDA ISSUE	JL	


Architect
NBRS
Sydney
61 2 9922 2344
nbrsarchitecture.com
Any form of replication of this drawing in full or in part without the written permission of NBRS+PARTNERS Pty Ltd constitutes an infringement of the copyright.
Nominated Architect:
Andrew Duffin NSW S602
NBRS & Partners Pty Ltd VIC 51197
© 2022
ABN 16 002 247 565



Project
Marsden Park New High School
Melonba New Primary School
at
Cnr Elara Boulevard and Kaluta Avenue, Melonba.
Lot 30 DP 1237735
for
SINSW

Drawing Title
SITE SECTIONS

Date 15/09/2022 3:31:30 PM
Scale 1:500 @ A1


Drawing Reference
21466-NBRS-DR-A-SSDA-0401
Revision
5

 

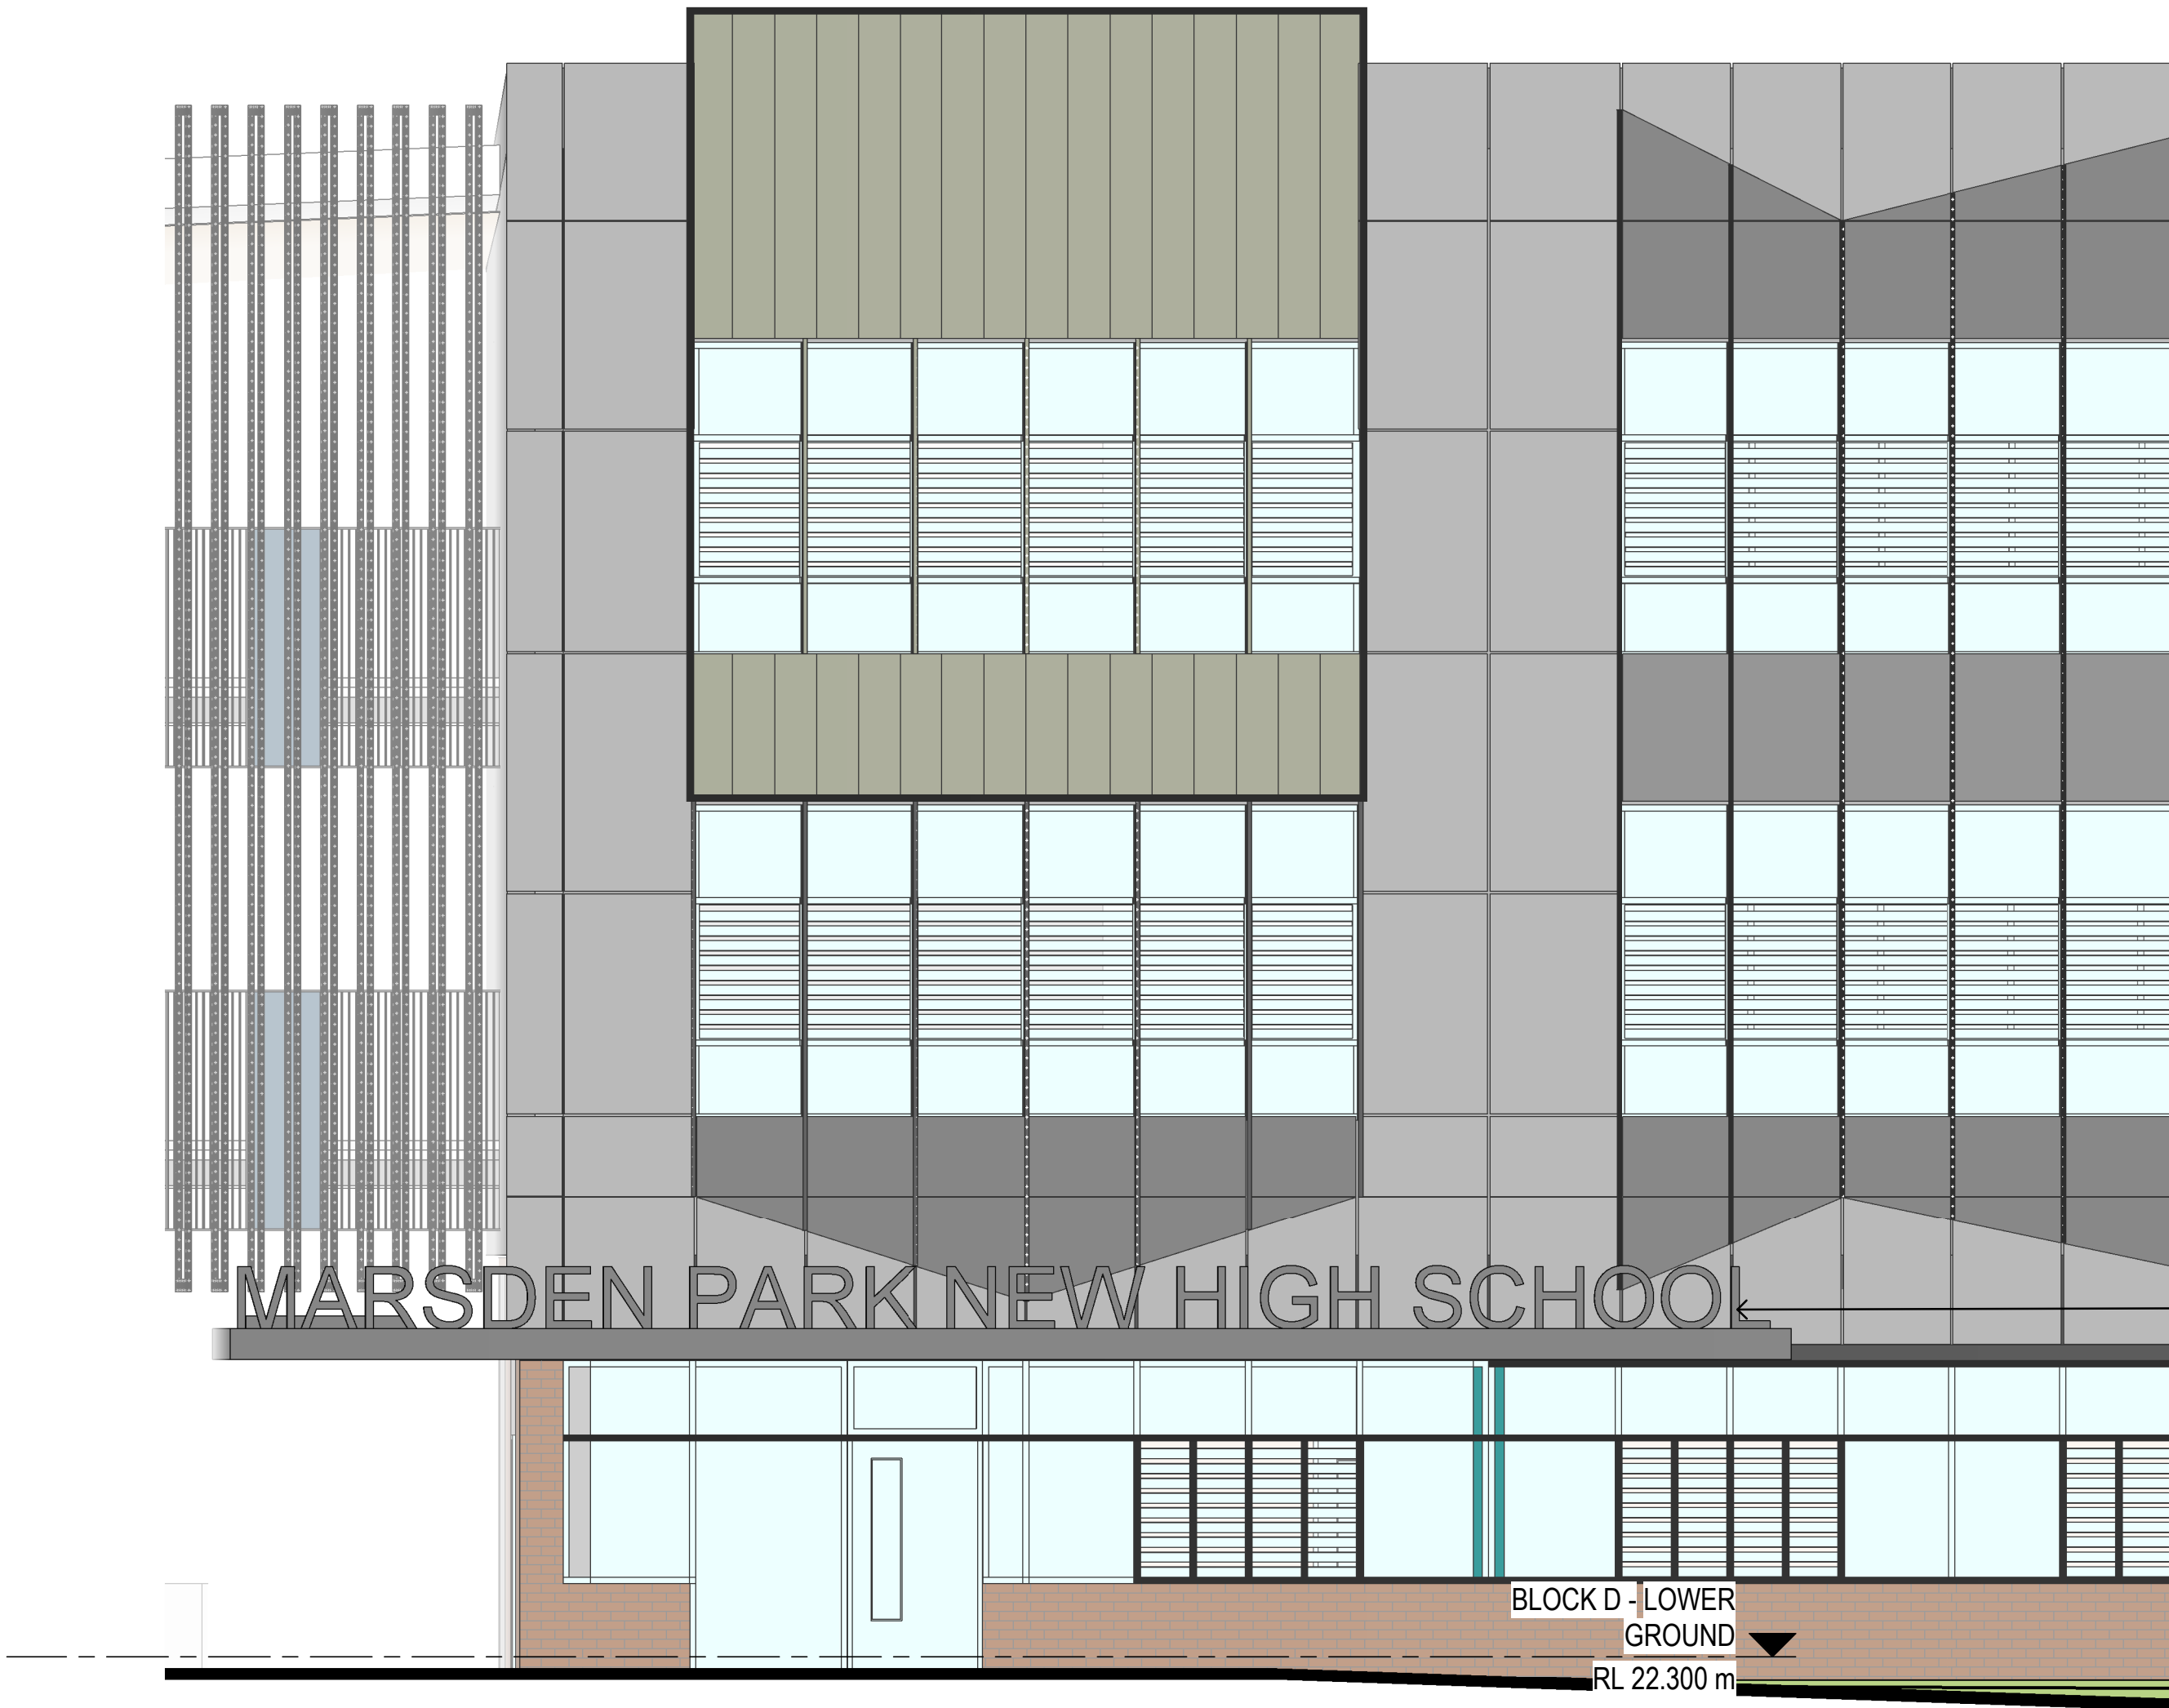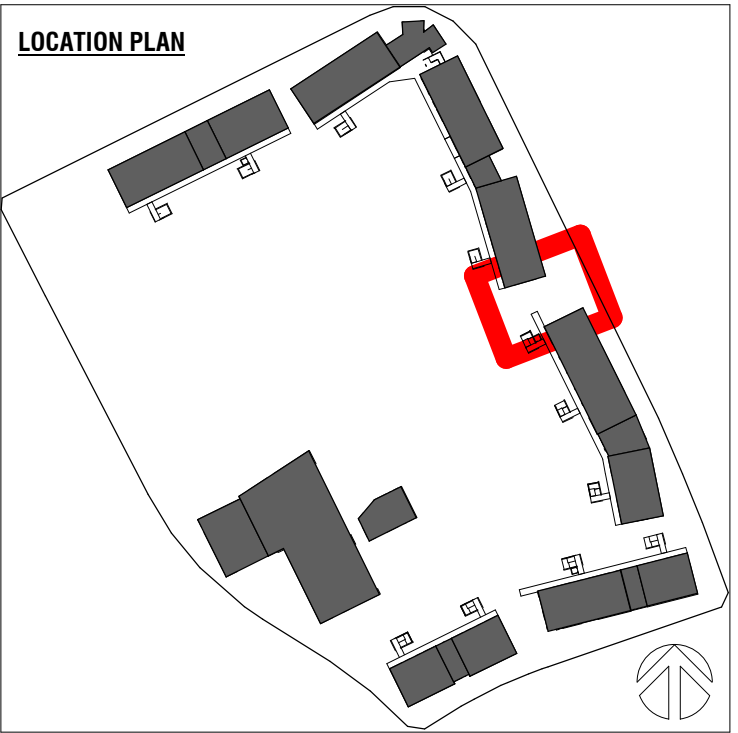


INDIVIDUAL LETTER.
SCHOOL IDENTIFICATION SIGNAGE.
SCHOOL NAME INDICATIVE ONLY.
SUBJECT TO CHANGE.

1 SGN01 - SSDA HS MAIN ENTRY SIGNAGE
1 : 50

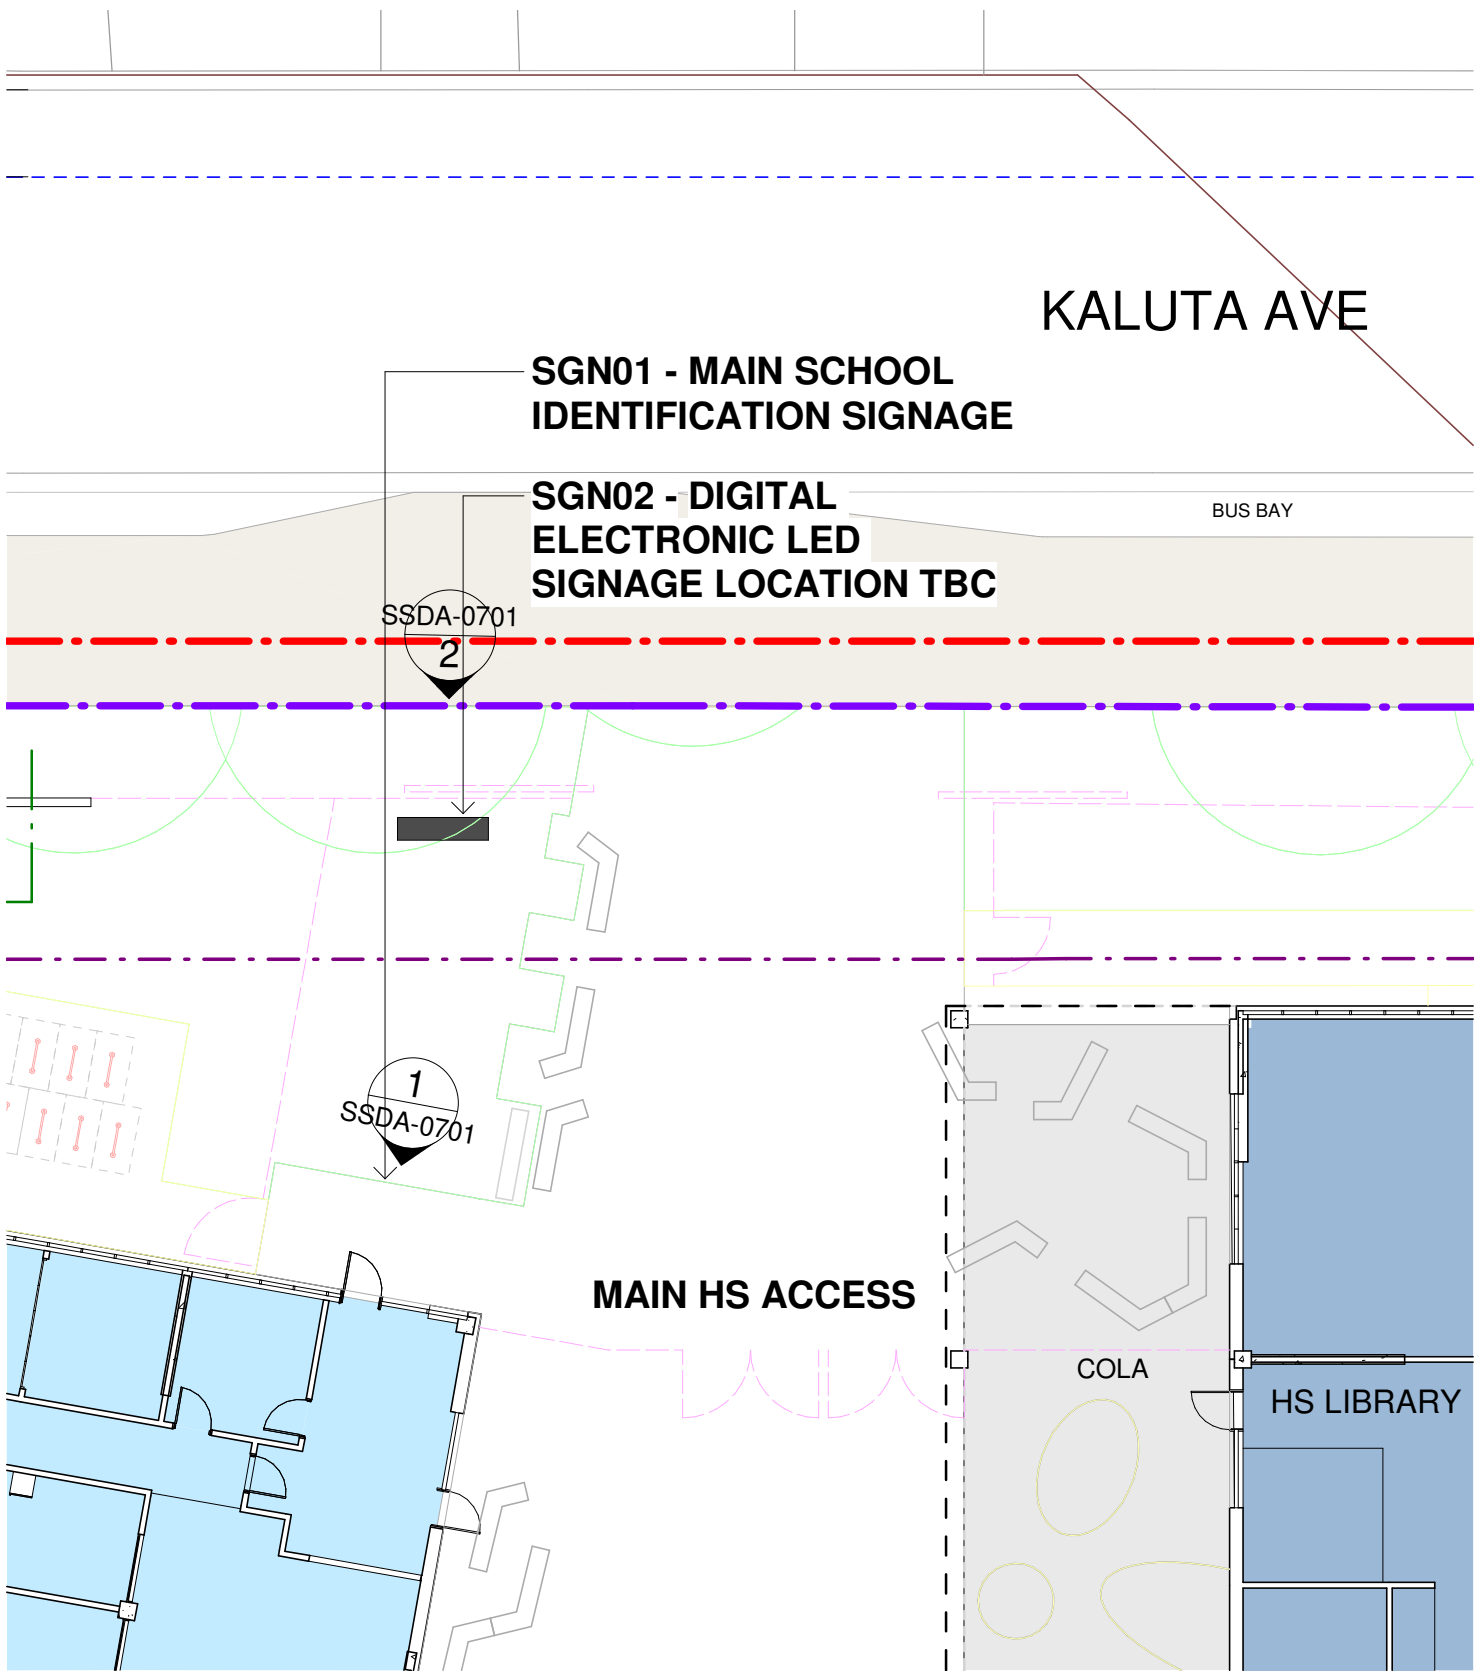

4 SSDA HIGH SCHOOL DIGITAL ELECTRONIC LED SIGANAGE
1 : 200

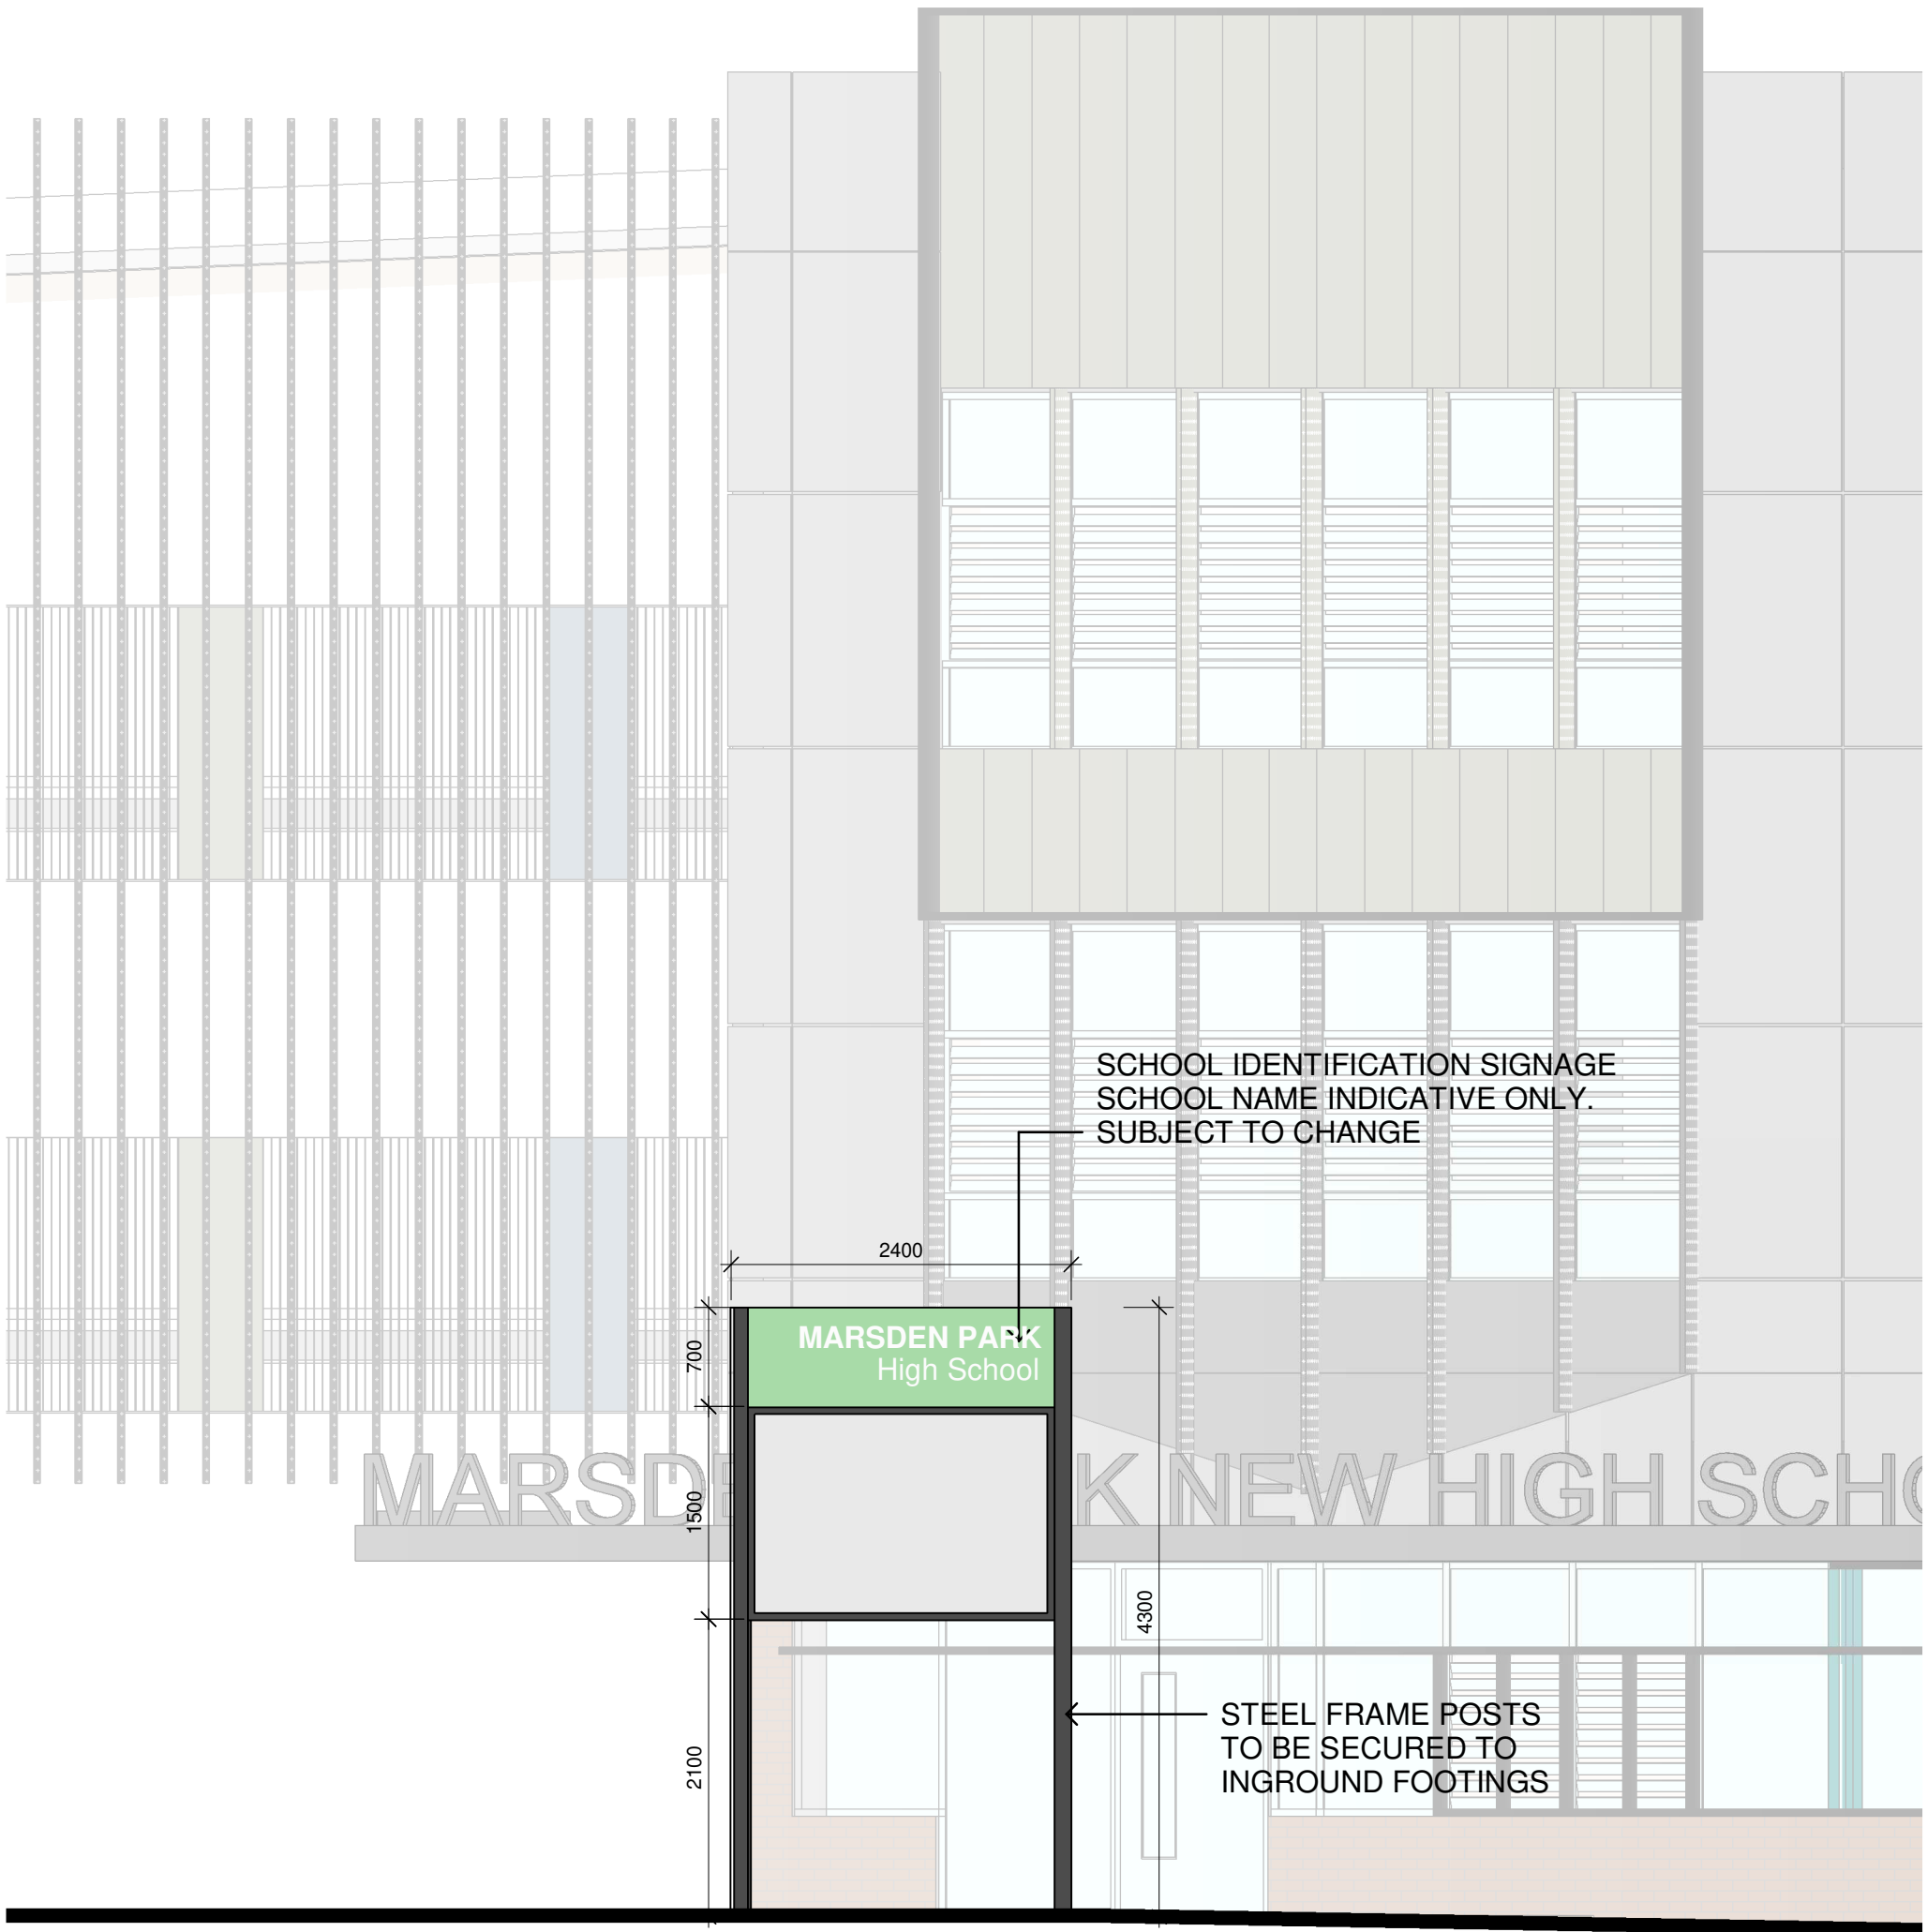

2 SGN02 - SSDA HS ELECTRONIC DISPLAY SIGNAGE
1 : 50



Issue				
No.	Date	Description	Chkd	
1	01/07/2022	50% Draft SSDA	JL	
2	04/08/2022	90% DRAFT SSDA	JL	
3	15/08/2022	ISSUE FOR TOA	JL	
4	08/09/2022	100% DRAFT SSDA	CHS	
5	15/09/2022	SSDA ISSUE	JL	

Architect
NBRS
Sydney
61 2 9922 2344
nbrsarchitecture.com
Any form of replication of this drawing in full or in part without the written permission of NBRS+PARTNERS Pty Ltd constitutes an infringement of the copyright.
Nominated Architect:
Andrew Duffin NSW S602
NBRS & Partners Pty Ltd VIC 51197
ABN 16 002 247 565
© 2022
Project
Marsden Park New High School
Melonba New Primary School
at
Cnr Elara Boulevard and Kaluta Avenue, Melonba.
Lot 30 DP 1237735
for
SINSW

Drawing Title
SIGNAGE DETAIL


Date 15/09/2022 3:31:45 PM
Scale As indicated @ A1

Drawing Reference 21466-NBRS-DR-A-SSDA-0701
Revision 5

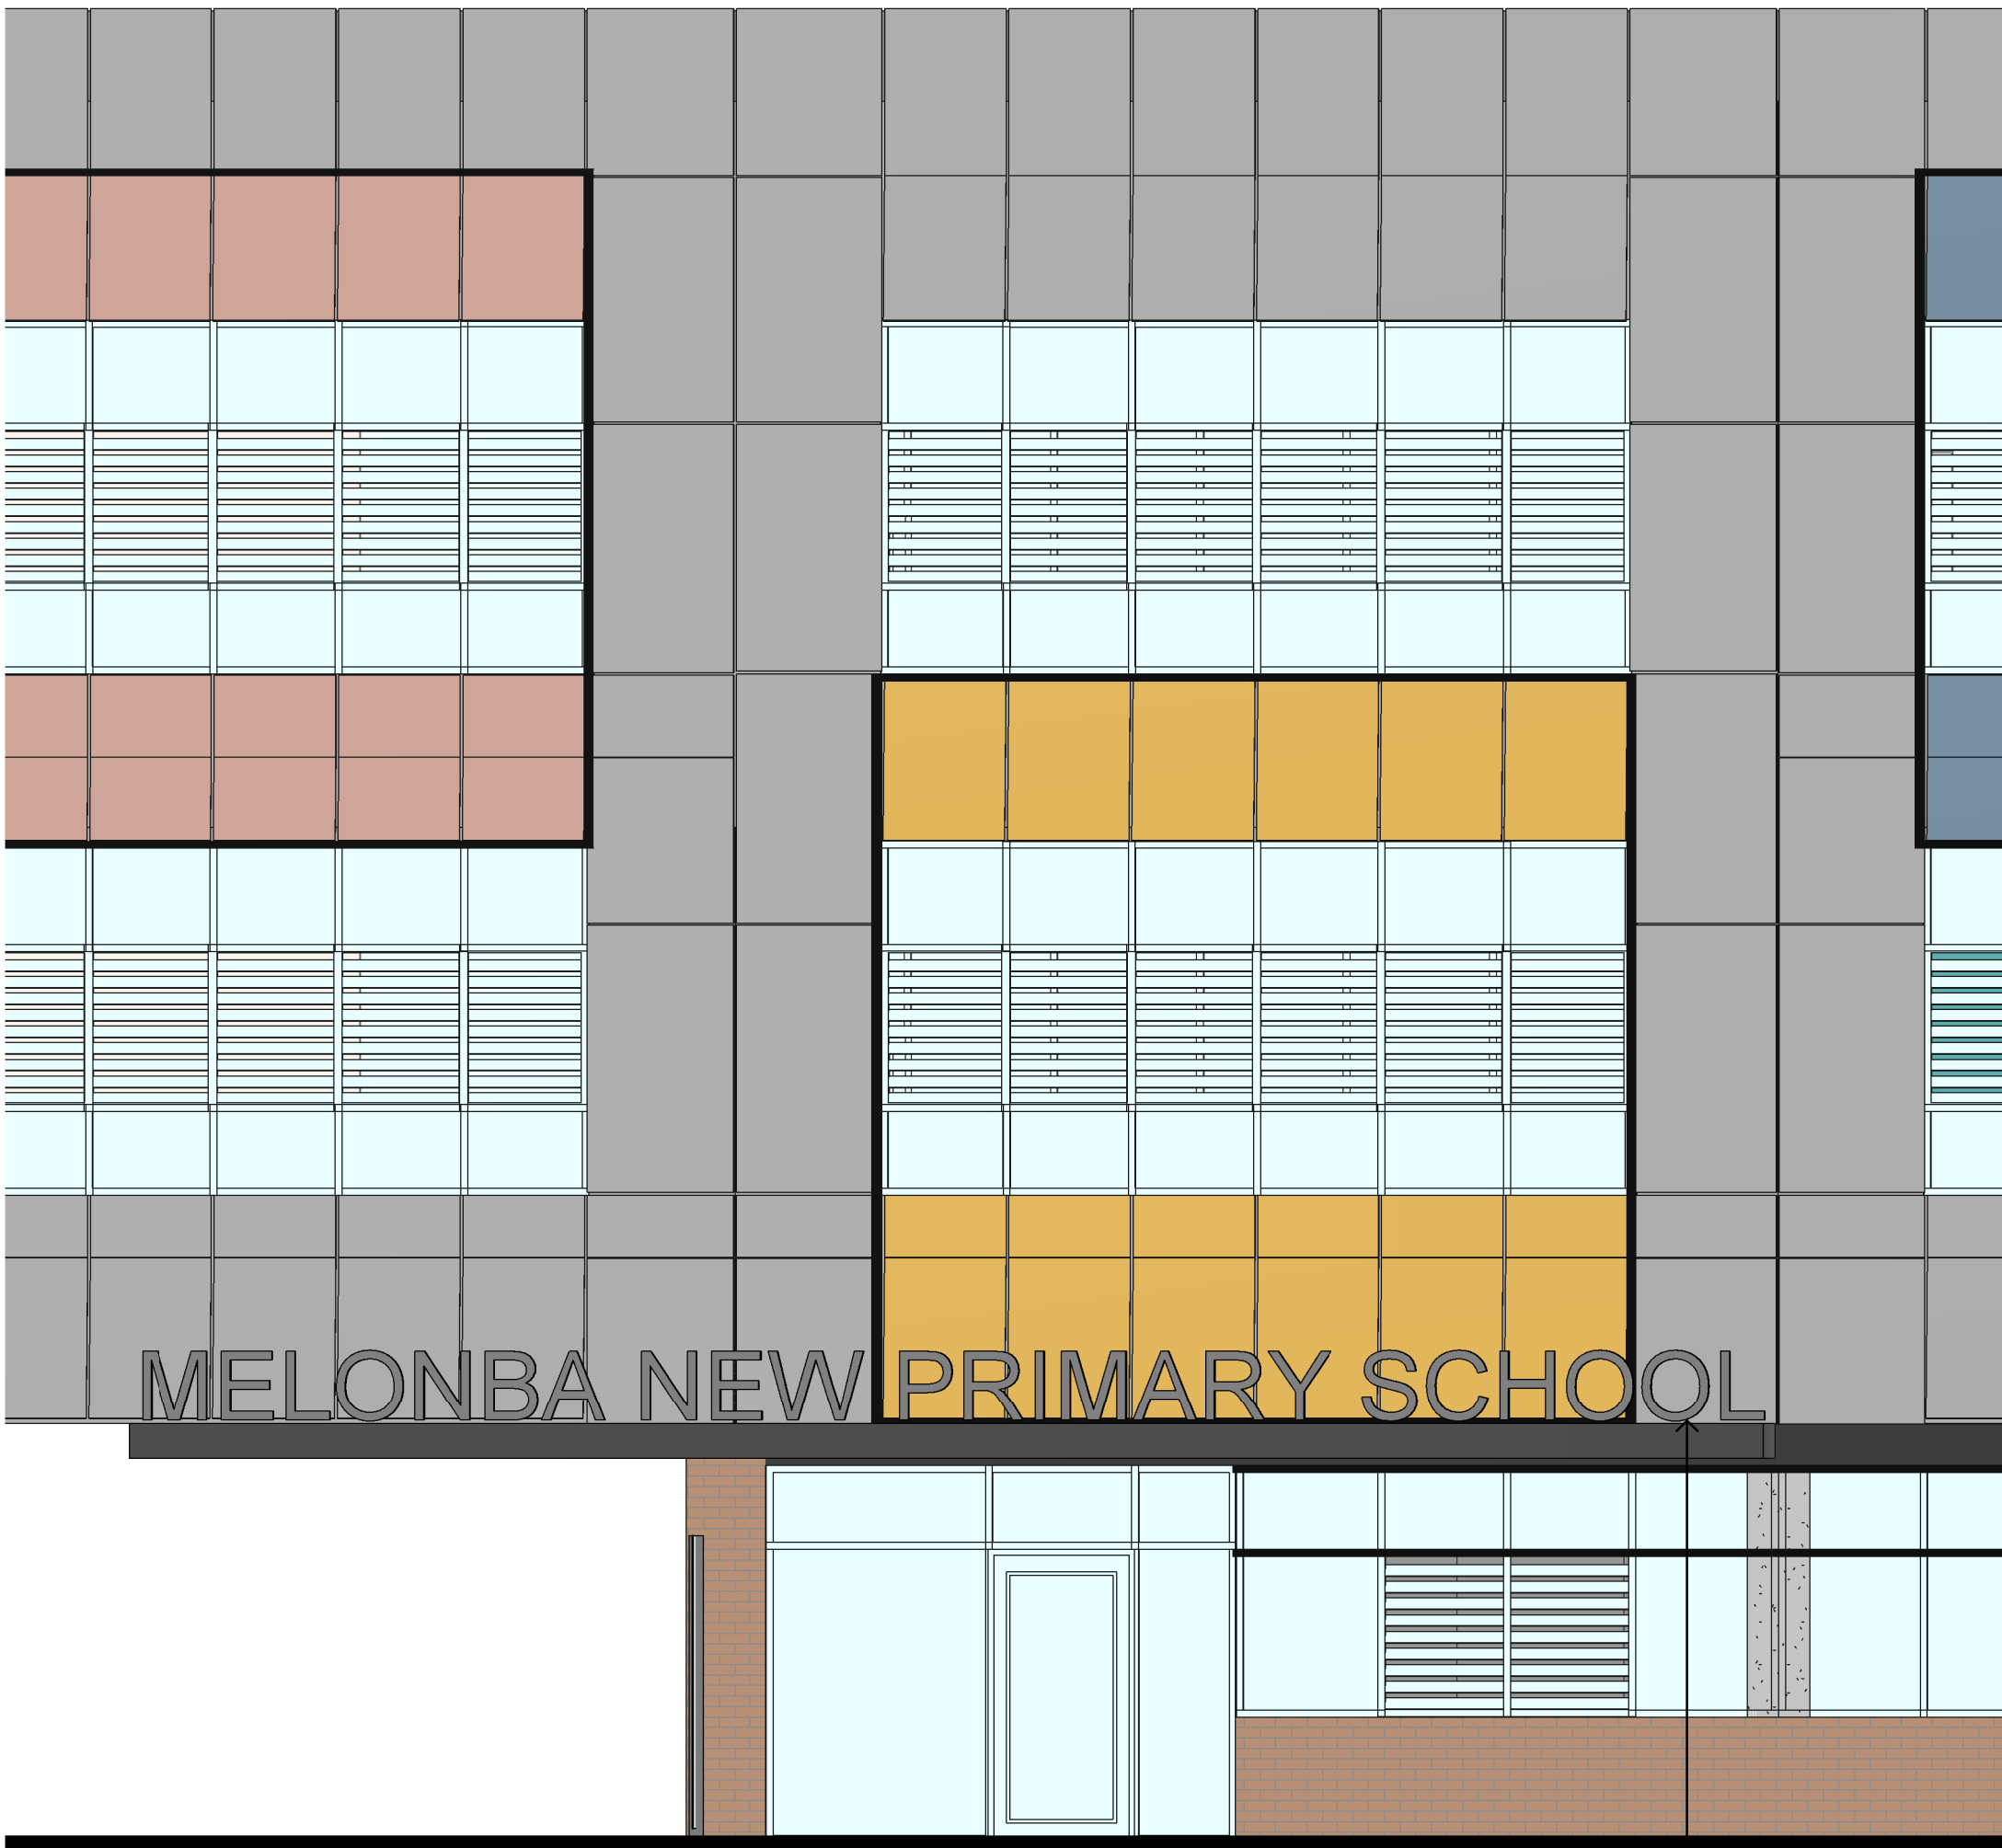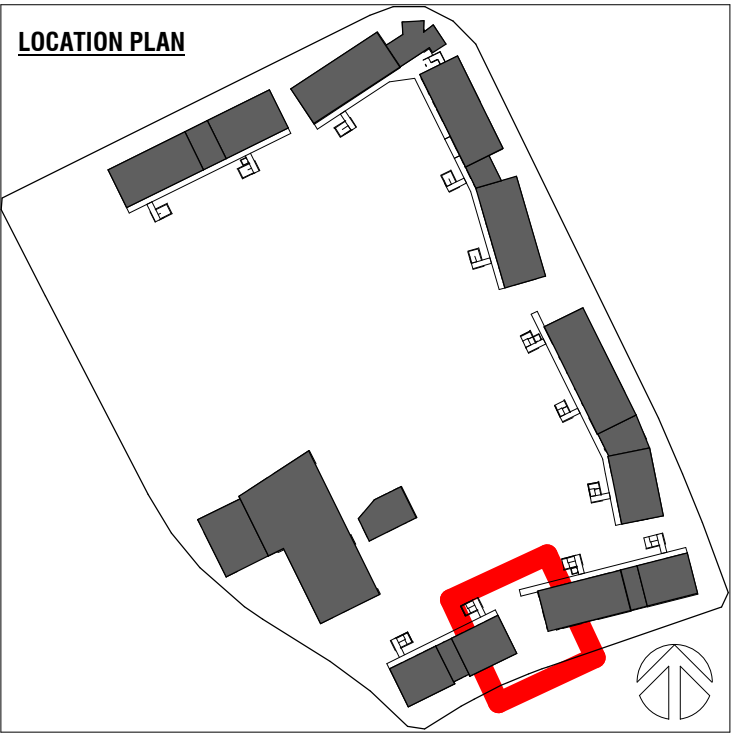


1 SGN01 - SSDA PS MAIN ENTRY SIGNAGE
1 : 50

INDIVIDUAL LETTER.
SCHOOL IDENTIFICATION SIGNAGE.
SCHOOL NAME INDICATIVE ONLY.
SUBJECT TO CHANGE

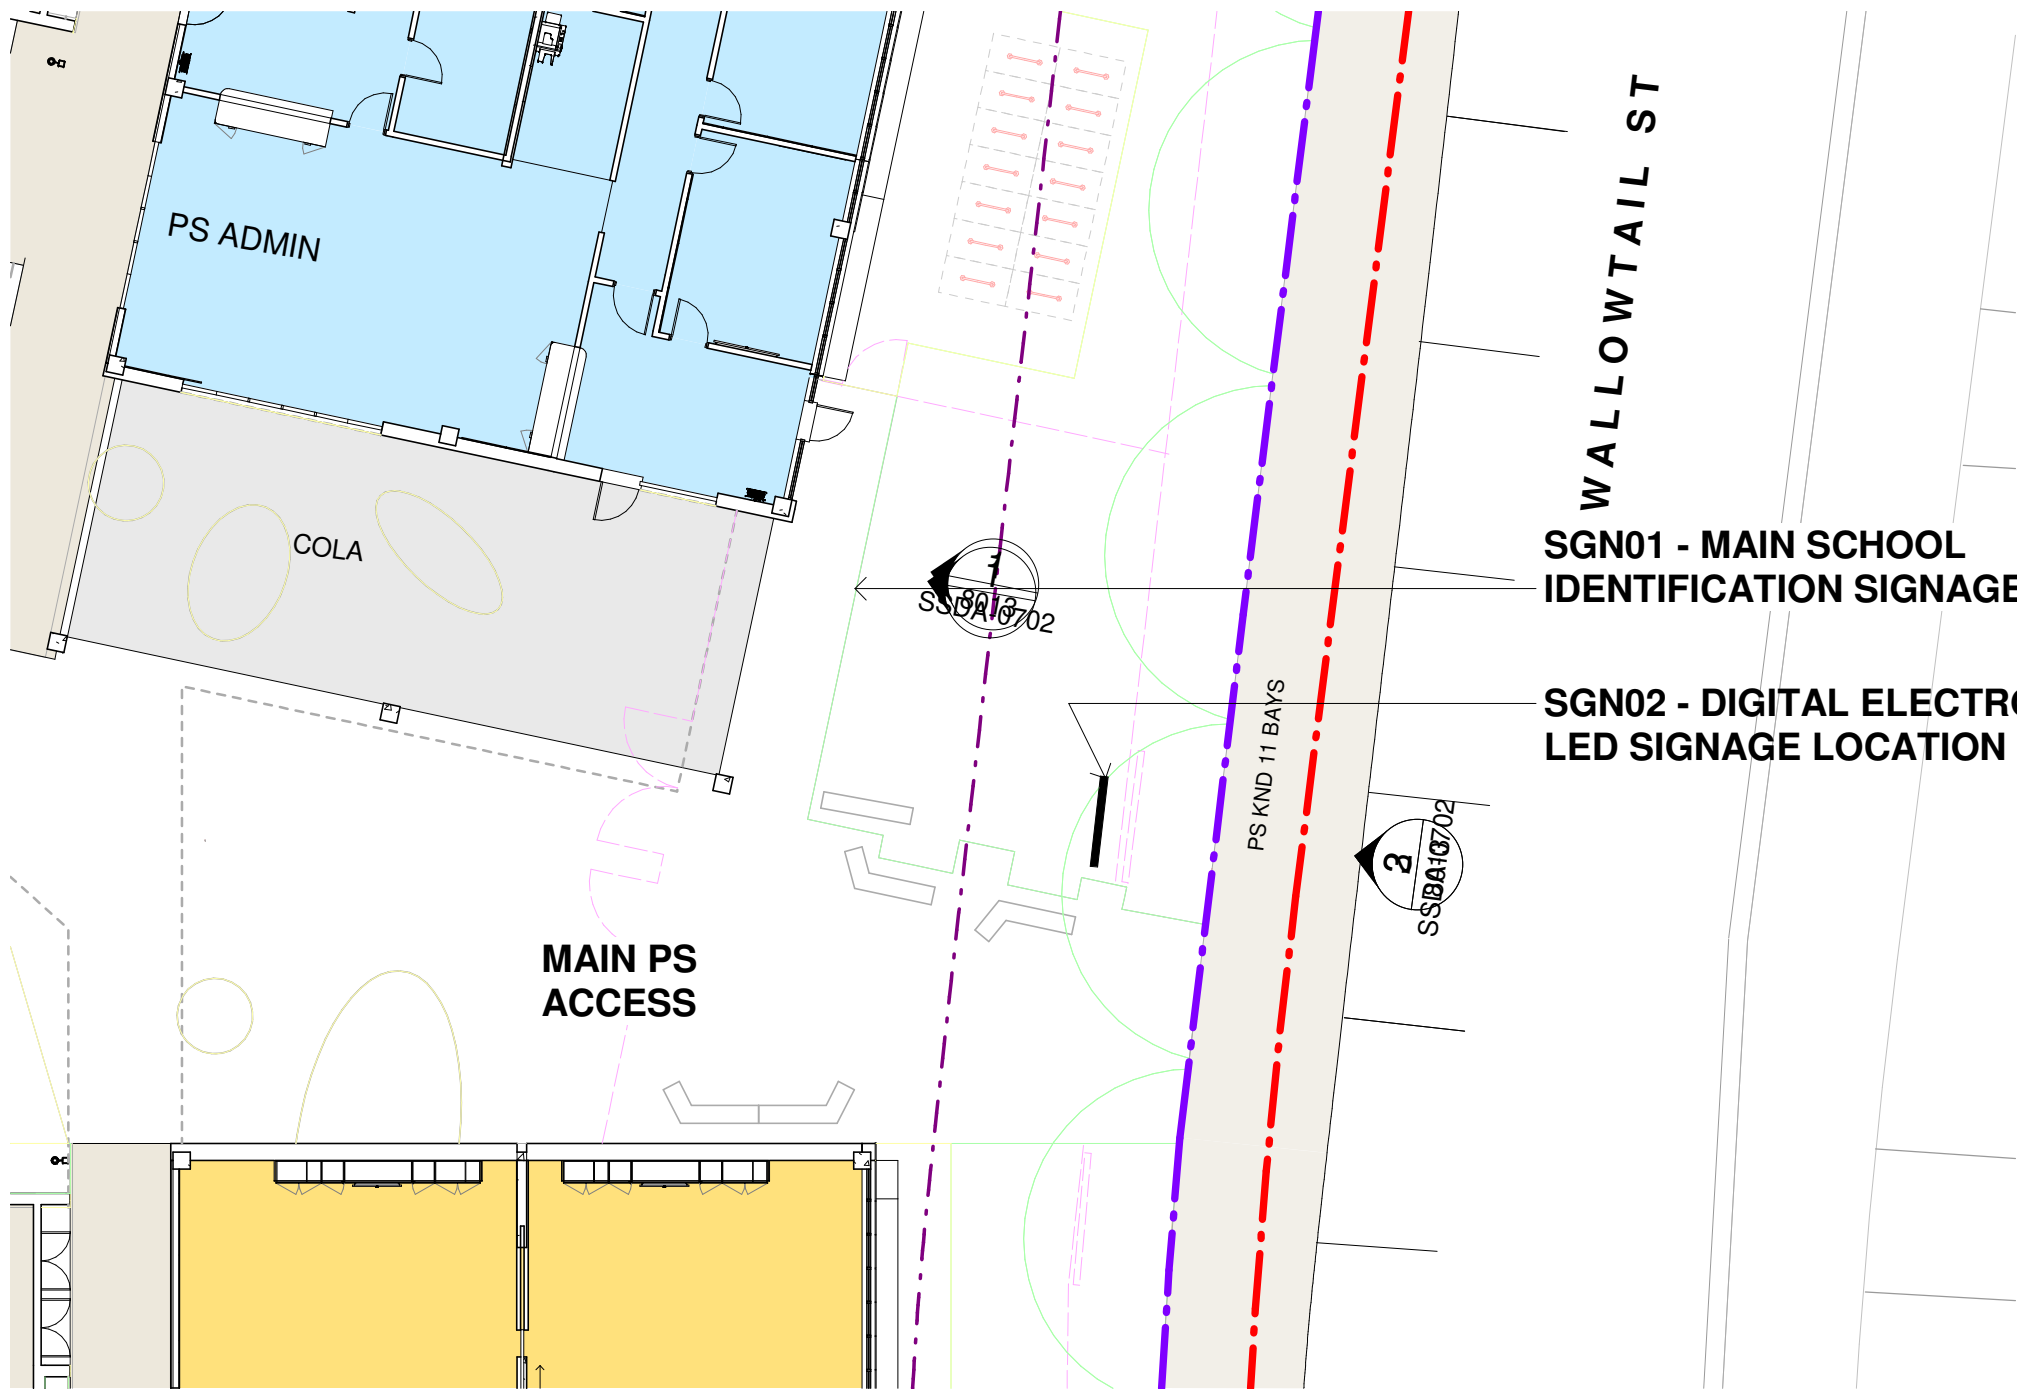

3 SSDA PRIMARY SCHOOL DIGITAL LED SIGNAGE
1 : 200

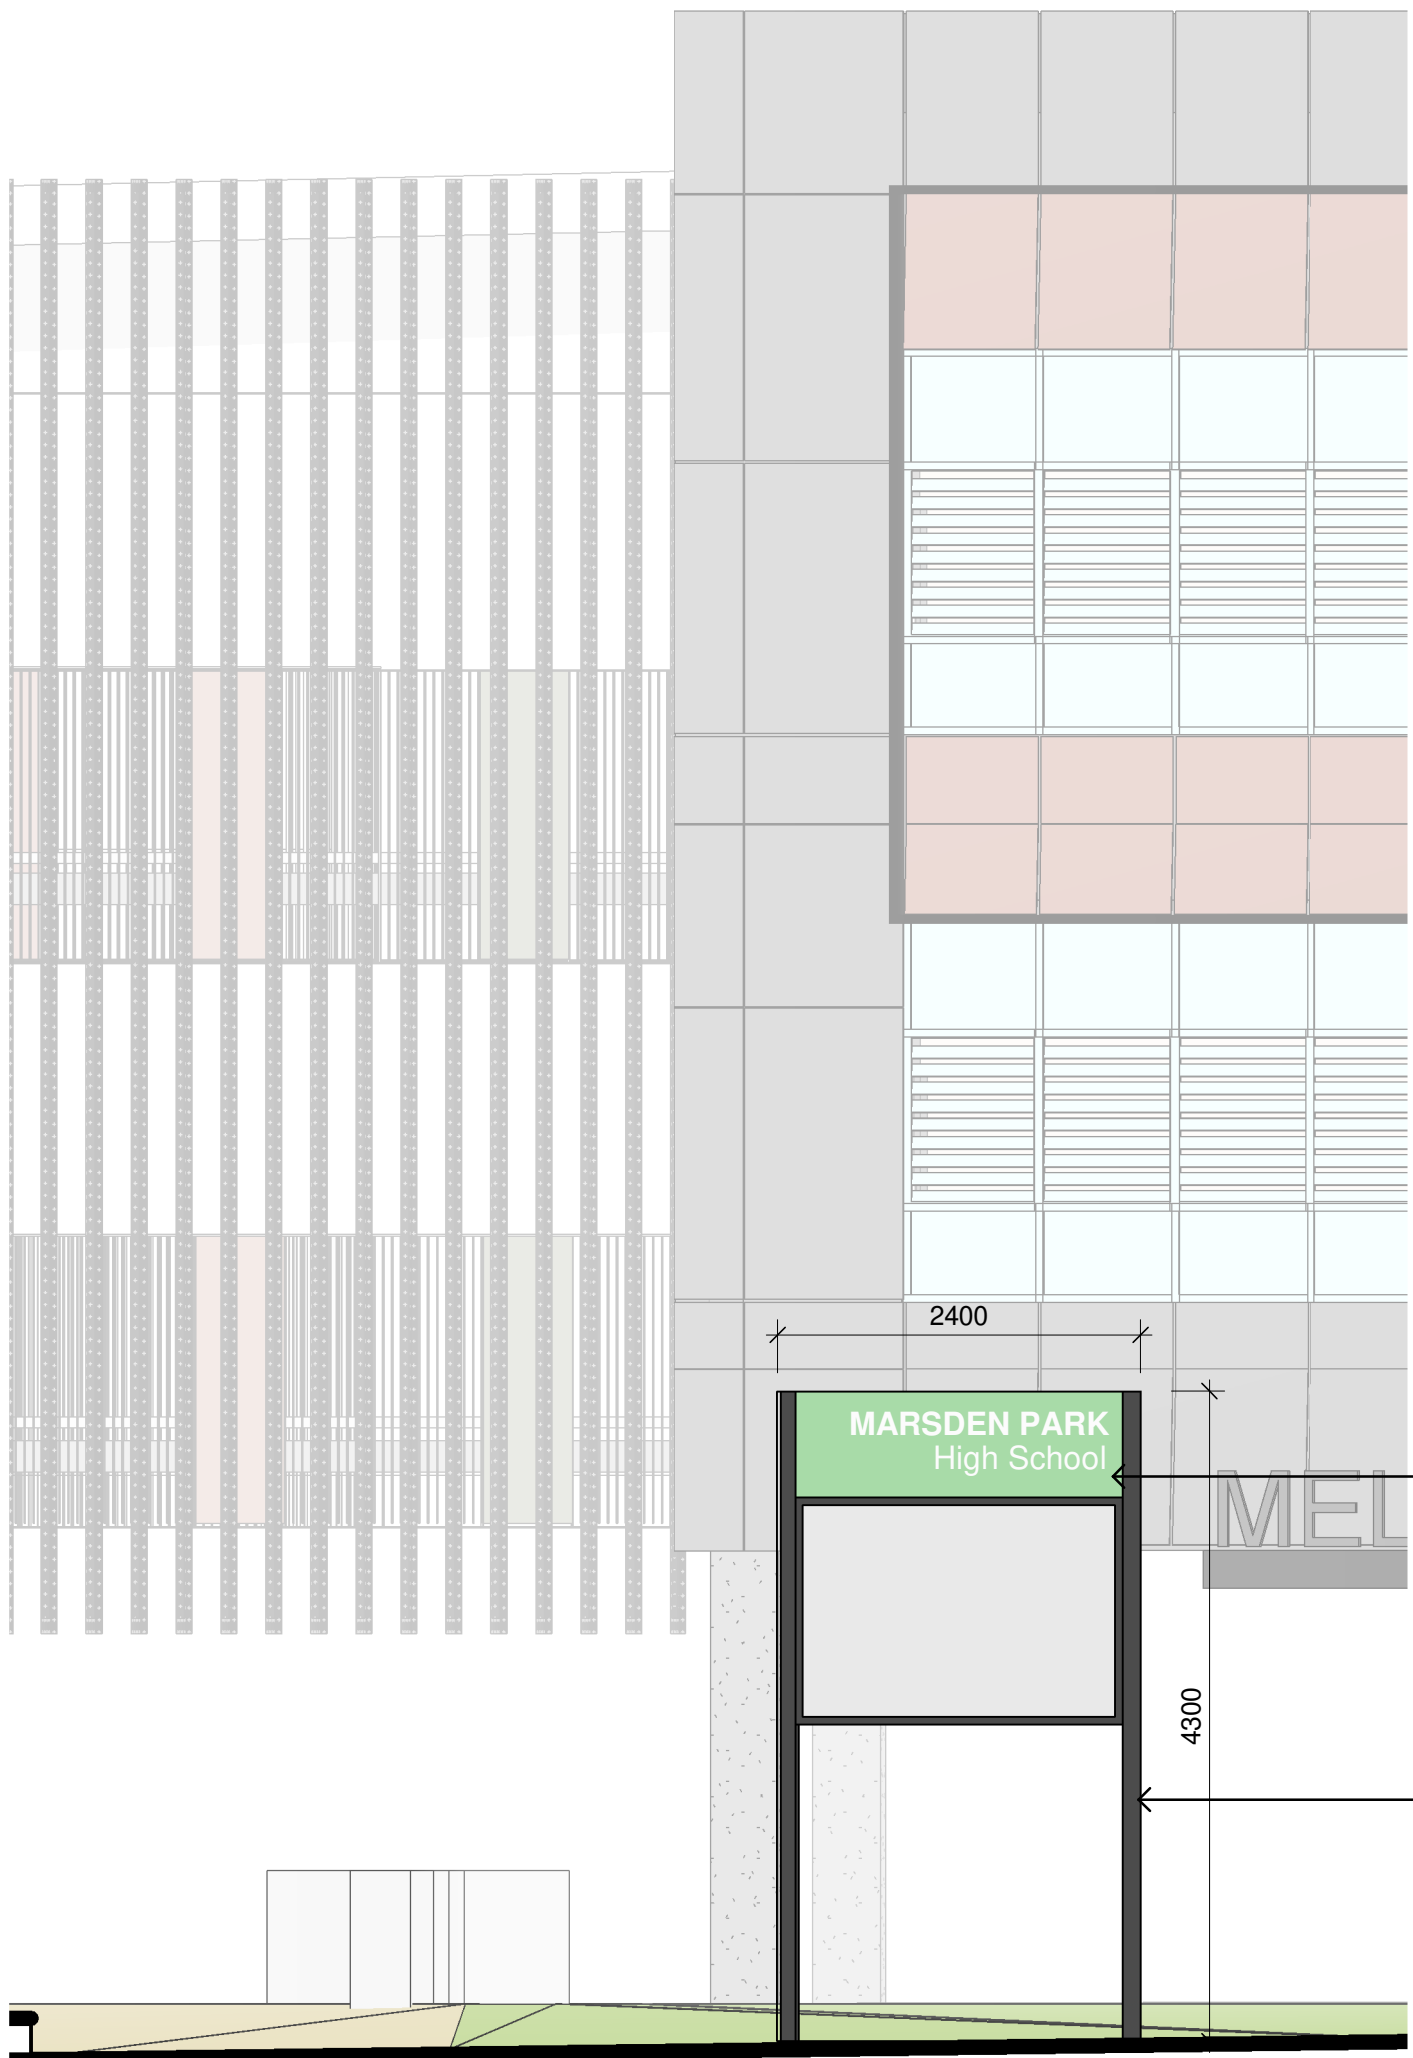

2 SGN02 - SSDA PS ELECTRONIC DISPLAY SIGNAGE
1 : 50

SCHOOL IDENTIFICATION SIGNAGE.
SCHOOL NAME INDICATIVE ONLY.
SUBJECT TO CHANGE.

STEEL FRAME POSTS TO BE
SECURED TO INGROUND
FOOTINGS

Issue No.	Date	Description	Chkd
1	01/07/2022	50% Draft SSDA	JL
2	04/08/2022	90% DRAFT SSDA	JL
3	15/08/2022	ISSUE FOR TOA	JL
4	08/09/2022	100% DRAFT SSDA	CHS
5	15/09/2022	SSDA ISSUE	JL

Architect
NBRS
Sydney
61 2 9922 2344
nbrsarchitecture.com
Any form of replication of this drawing in full or in part without the written permission of NBRS+PARTNERS Pty Ltd constitutes an infringement of the copyright.
Nominated Architect:
Andrew Duffin NSW S602
NBRS & Partners Pty Ltd VIC 51197
ABN 16 002 247 565
© 2022
Project
Marsden Park New High School
Melonba New Primary School
at
Cnr Elara Boulevard and Kaluta Avenue, Melonba.
Lot 30 DP 1237735
for
SINSW

Drawing Title
SIGNAGE DETAIL

Date 15/09/2022 3:32:01 PM
Scale As indicated @ A1

Drawing Reference 21466-NBRS-DR-A-SSDA-0702
Revision 5



Issue				
No.	Date	Description	Chkd	
1	01/07/2022	50% Draft SSDA	JL	
2	04/08/2022	90% DRAFT SSDA	JL	
3	15/08/2022	ISSUE FOR TOA	JL	
4	08/09/2022	100% DRAFT SSDA	CHS	
5	15/09/2022	SSDA ISSUE	JL	

Architect

NBRS

Sydney
61 2 9922 2344
nbrsarchitecture.com

Any form of replication of this drawing in full or in part without the written permission of NBRS+PARTNERS Pty Ltd constitutes an infringement of the copyright.

Nominated Architect:
Andrew Duffin NSW 5602
NBRS & Partners Pty Ltd VIC 51197

© 2022
ABN 16 002 247 565

Project

Marsden Park New High School
Melonba New Primary School
at
Cnr Elara Boulevard and Kaluta Avenue, Melonba.
Lot 30 DP 1237735
for
SINSW

Drawing Title

3D IMAGE 01 - HS General View

Date15/09/2022 3:32:04 PM

Scale@ A1



Issue		Description	Chkd
No.	Date		
1	04/08/2022	90% DRAFT SSDA	JL
2	15/08/2022	ISSUE FOR TOA	JL
3	08/09/2022	100% DRAFT SSDA	CHS
4	15/09/2022	SSDA ISSUE	JL


Architect
NBRS
Sydney
61 2 9922 2344
nbrsarchitecture.com
Any form of replication of this drawing in full or in part without the written permission of NBRS+PARTNERS Pty Ltd constitutes an infringement of the copyright.
Nominated Architect:
Andrew Duffin NSW 5602
NBRS & Partners Pty Ltd VIC 51197
© 2022
ABN 16 002 247 565

Project
Marsden Park New High School
Melonba New Primary School
at
Cnr Elara Boulevard and Kaluta Avenue, Melonba.
Lot 30 DP 1237735
for
SINSW

Drawing Title
3D IMAGE 02 - PS General View

Date 15/09/2022 3:32:07 PM
Scale @ A1

Drawing Reference 21466-NBRS-DR-A-SSDA-0862
Revision 4

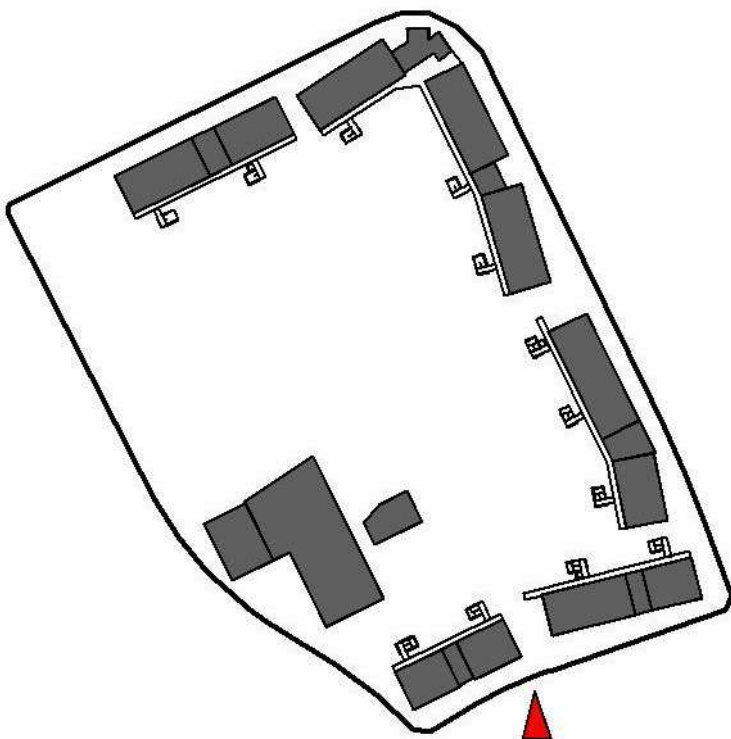

Issue			
No.	Date	Description	Chkd
1	01/07/2022	50% Draft SSDA	JL
2	04/08/2022	90% DRAFT SSDA	JL
3	15/08/2022	ISSUE FOR TOA	JL
4	08/09/2022	100% DRAFT SSDA	CHS
5	15/09/2022	SSDA ISSUE	JL


Architect
NBRS
Sydney
61 2 9922 2344
nbrsarchitecture.com
Any form of replication of this drawing in full or in part without the written permission of NBRS+PARTNERS Pty Ltd constitutes an infringement of the copyright.
Nominated Architect:
Andrew Duffin NSW S602
NBRS & Partners Pty Ltd VIC 51197
© 2022
ABN 16 002 247 565

Project
Marsden Park New High School
Melonba New Primary School
at
Cnr Elara Boulevard and Kaluta Avenue, Melonba.
Lot 30 DP 1237735
for
SINSW

Drawing Title
3D IMAGE 03 - PS ENTRY

Date 15/09/2022 3:32:10 PM
Scale @ A1

Drawing Reference
21466-NBRS-DR-A-SSDA-0863
Revision
5

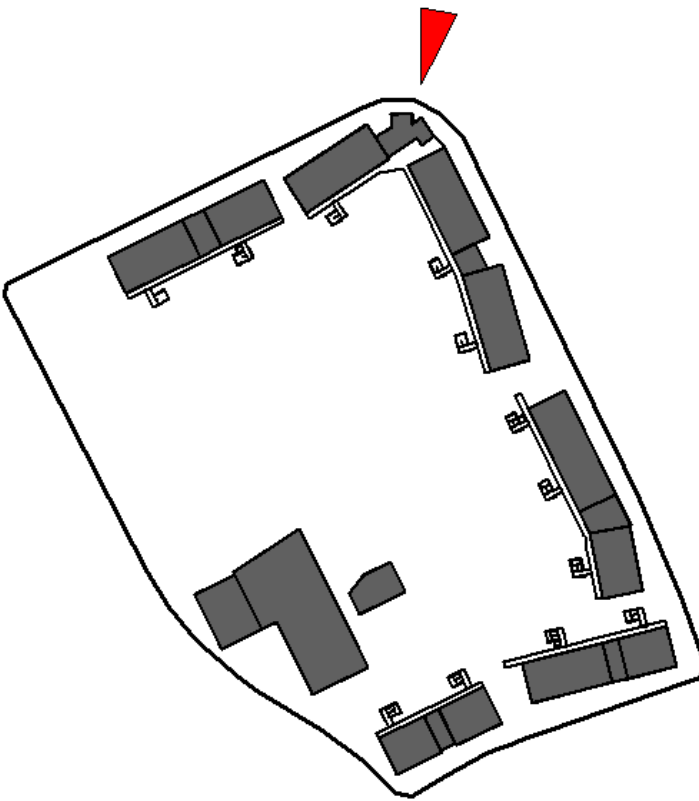


Issue			
No.	Date	Description	Chkd
1	01/07/2022	50% Draft SSDA	JL
2	04/08/2022	90% DRAFT SSDA	JL
3	15/08/2022	ISSUE FOR TOA	JL
4	08/09/2022	100% DRAFT SSDA	CHS
5	15/09/2022	SSDA ISSUE	JL

Architect
NBRS
Sydney
61 2 9922 2344
nbrsarchitecture.com
Any form of replication of this drawing in full or in part without the written permission of NBRS+PARTNERS Pty Ltd constitutes an infringement of the copyright.
Nominated Architect:
Andrew Duffin NSW 5602
NBRS & Partners Pty Ltd VIC 51197
© 2022
ABN 16 002 247 565

Project
Marsden Park New High School
Melonba New Primary School
at
Cnr Elara Boulevard and Kaluta Avenue, Melonba.
Lot 30 DP 1237735
for
SINSW

Drawing Title
3D IMAGE 04 - HS PERSPECTIVE
Kaluta Ave

Date 15/09/2022 3:32:13 PM
Scale @ A1

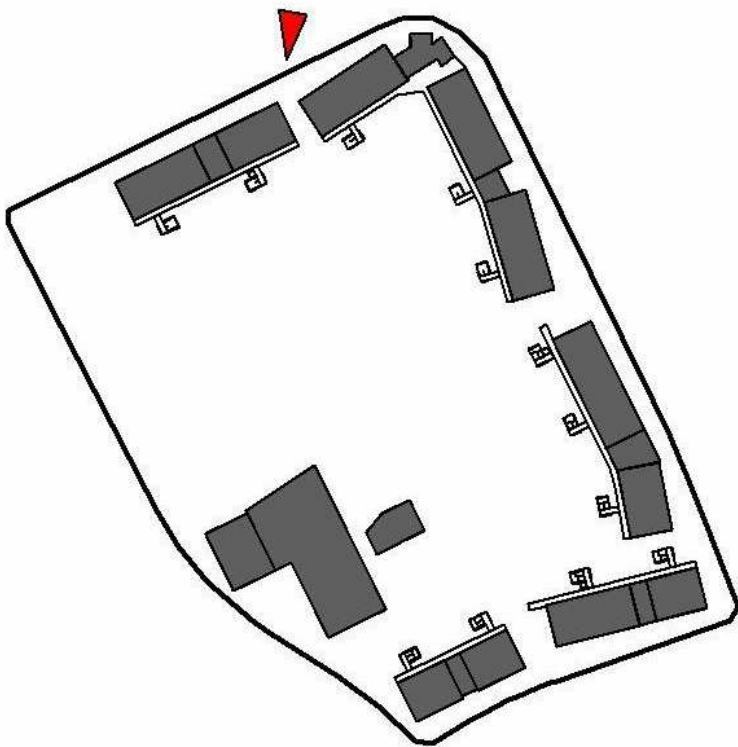

Issue			
No.	Date	Description	Chkd
1	04/08/2022	90% DRAFT SSDA	JL
2	15/08/2022	ISSUE FOR TOA	JL
3	08/09/2022	100% DRAFT SSDA	CHS
4	15/09/2022	SSDA ISSUE	JL


Architect
NBRS
Sydney
61 2 9922 2344
nbsarchitecture.com
Any form of replication of this drawing in full or in part without the written permission of NBRS+PARTNERS Pty Ltd constitutes an infringement of the copyright.
Nominated Architect:
Andrew Duffin NSW S602
NBRS & Partners Pty Ltd VIC 51197
© 2022
ABN 16 002 247 565

Project
Marsden Park New High School
Melonba New Primary School
at
Cnr Elara Boulevard and Kaluta Avenue, Melonba.
Lot 30 DP 1237735
for
SINSW

Drawing Title
3D IMAGE 05 - HS ENTRY Elara Blv

Date 15/09/2022 6:27:31 PM
Scale @ A1

Drawing Reference
21466-NBRS-DR-A-SSDA-0865
Revision
4

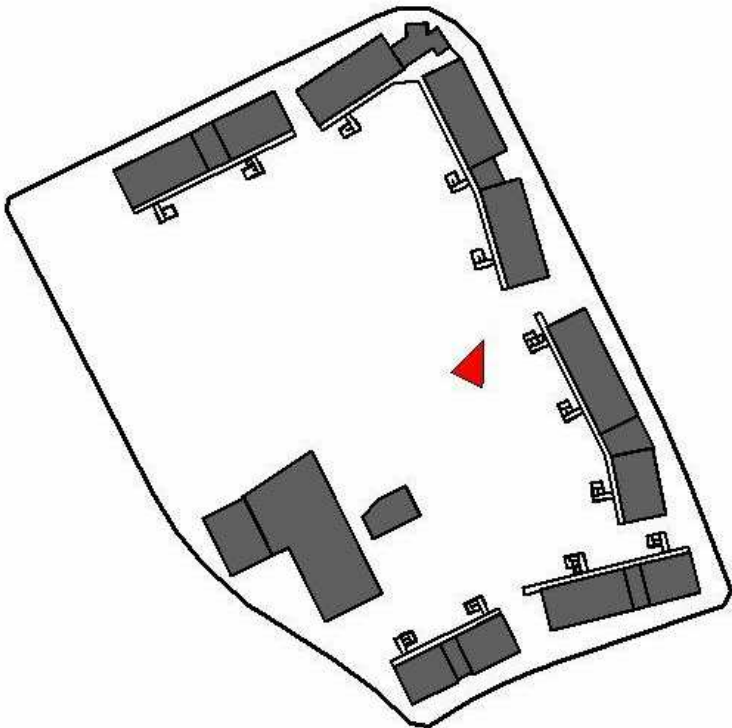

Issue			
No.	Date	Description	Chkd
1	04/08/2022	90% DRAFT SSDA	JL
2	15/08/2022	ISSUE FOR TOA	JL
3	08/09/2022	100% DRAFT SSDA	CHS
4	15/09/2022	SSDA ISSUE	JL


Architect
NBRS
Sydney
61 2 9922 2344
nbrsarchitecture.com
Any form of replication of this drawing in full or in part without the written permission of NBRS+PARTNERS Pty Ltd constitutes an infringement of the copyright.
Nominated Architect:
Andrew Duffin NSW S602
NBRS & Partners Pty Ltd VIC 51197
© 2022
ABN 16 002 247 565

Project
Marsden Park New High School
Melonba New Primary School
at
Cnr Elara Boulevard and Kaluta Avenue, Melonba.
Lot 30 DP 1237735
for
SINSW

Drawing Title
3D IMAGE 06 - HS ENTRY Internal


Date 15/09/2022 3:32:19 PM
Scale @ A1

Drawing Reference
21466-NBRS-DR-A-SSDA-0866
Revision
4

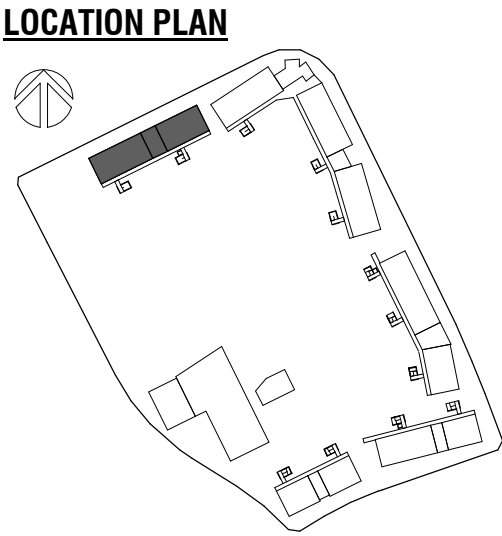

LEGEND

- EXTERIOR CIRCULATION
- HS 101 GENERAL LEARNING SPACES
- HS 201 ADMINISTRATION HUB
- HS 303 WOOD + METAL TECHNOLOGY LEARNING HUB
- HS 402 STUDENT AMENITIES
- HS 500 OUTDOOR AREAS
- HS 500 OUTDOOR COVERED AREAS
- Lift
- SERVICES

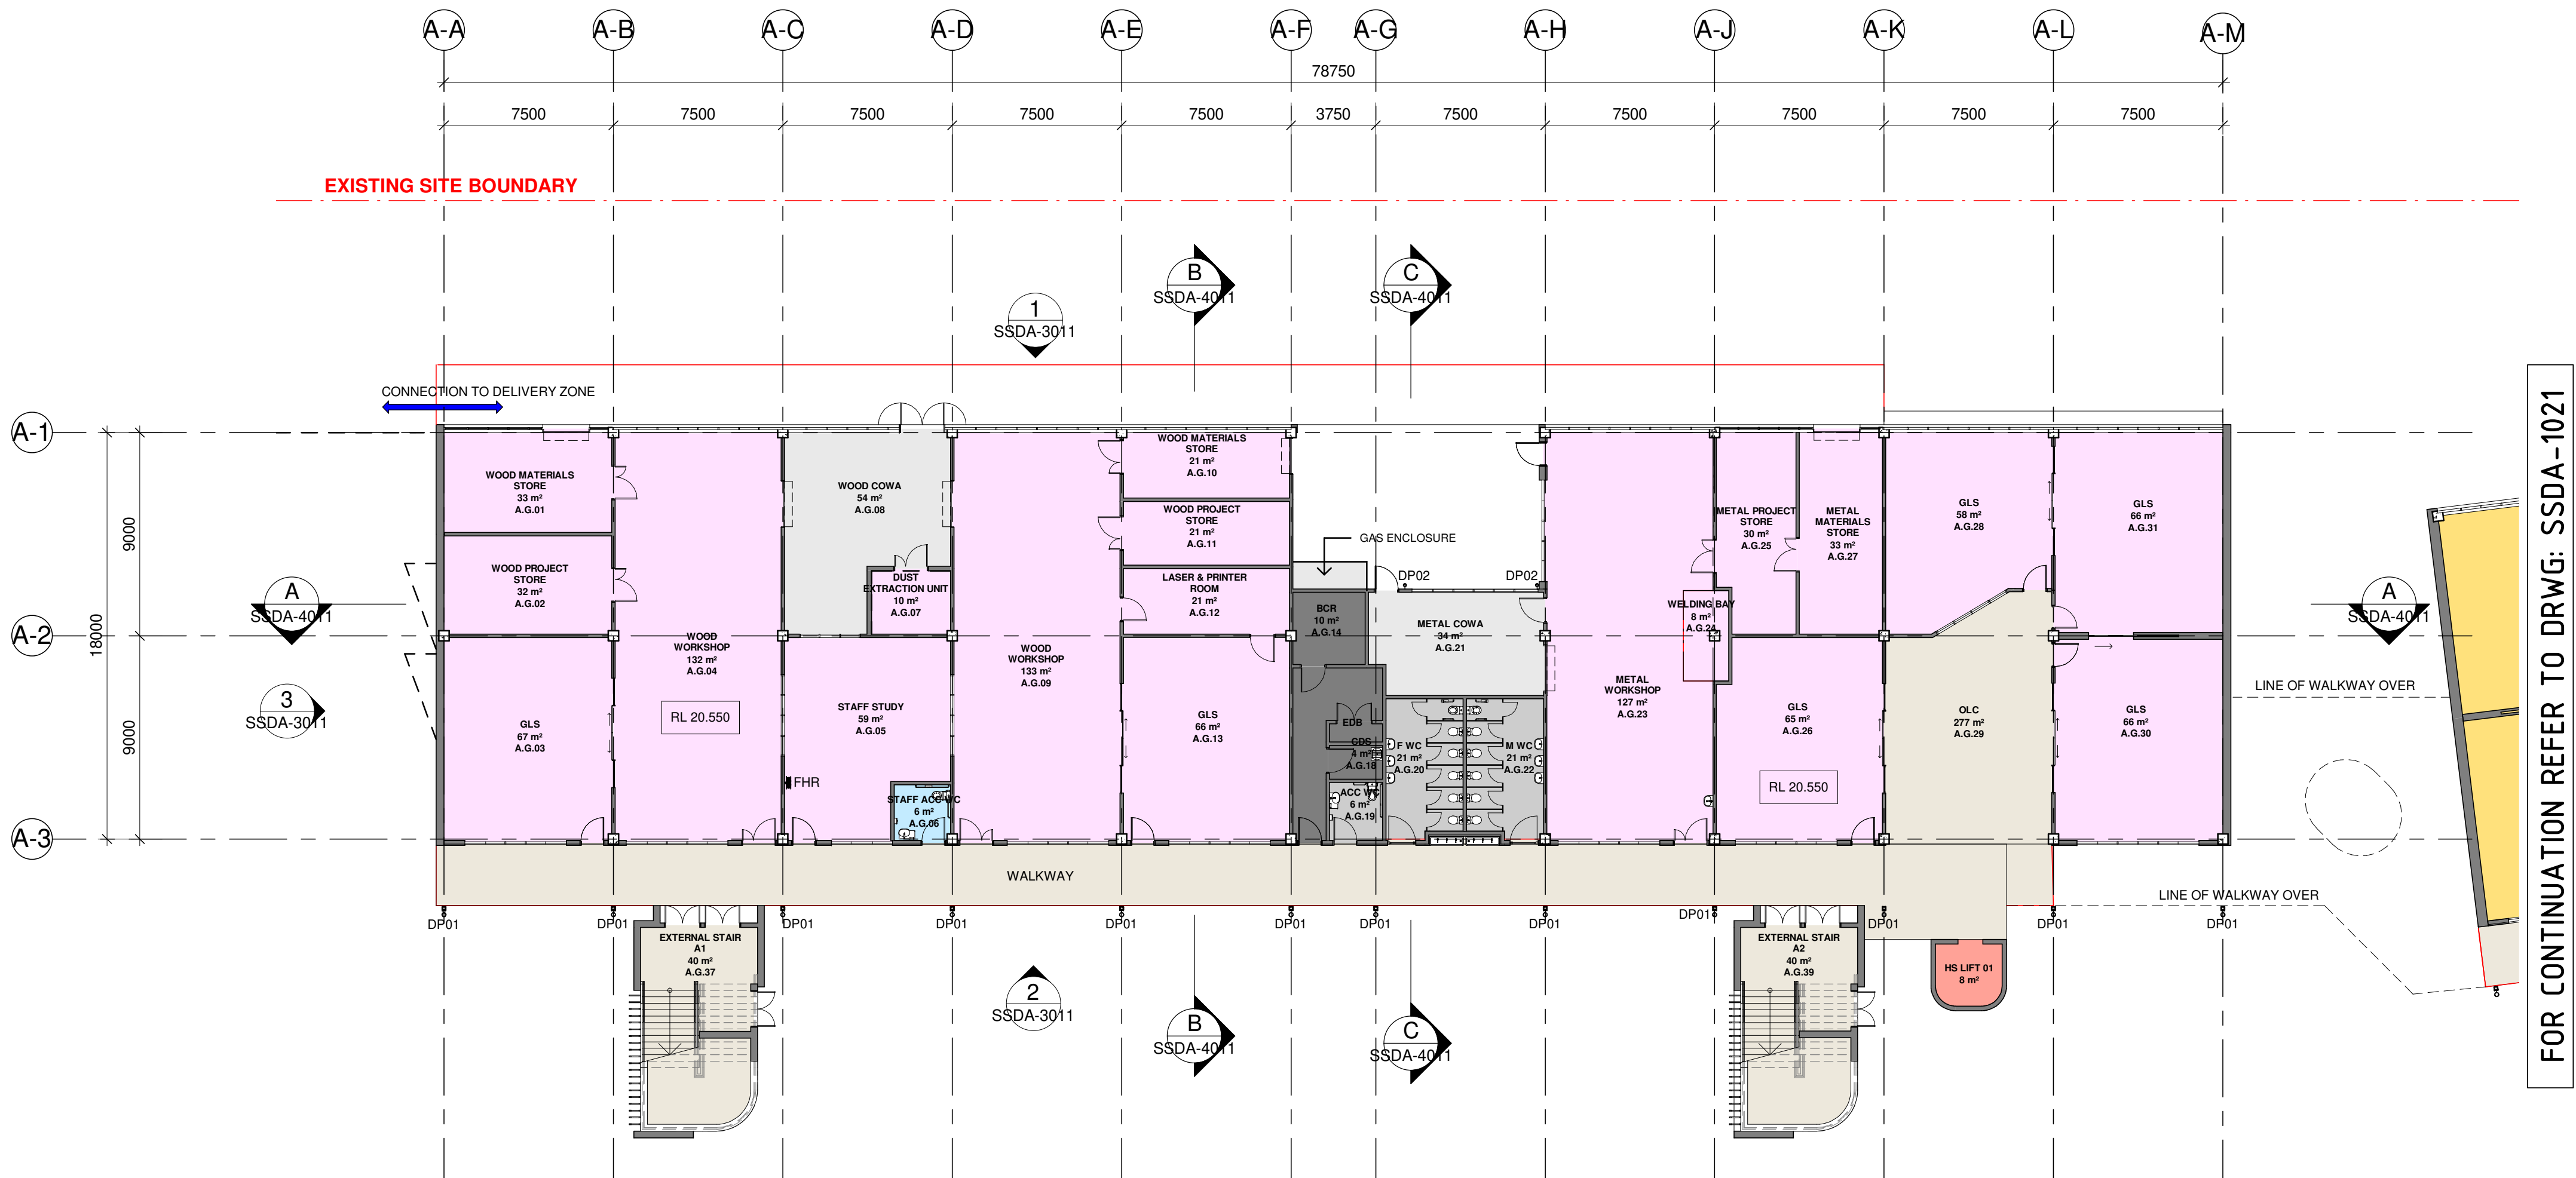


SSDA - BLOCK A GROUND	
ROOM NAME	Count
BLOCK A - GROUND	
ACC WC	1
BCR	1
CDS	1
CIRCULATION	1
DUST EXTRACTION UNIT	1
EDB	1
EXTERNAL STAIR A1	1
EXTERNAL STAIR A2	1
F WC	1
GAS STORE	1
GLS	6
HS LIFT 01	1
LASER & PRINTER ROOM	1
M WC	1
METAL COWA	1
METAL MATERIALS STORE	1
METAL PROJECT STORE	1
METAL WORKSHOP	1
OLC	1
STAFF ACC WC	1
STAFF STUDY	1
WELDING BAY	1
WOOD COWA	1
WOOD MATERIALS STORE	2
WOOD PROJECT STORE	2
WOOD WORKSHOP	2
BLOCK A - GROUND: 34	


Architect
NBRS
Sydney
61 2 9922 2344
nbrsarchitecture.com
Any form of replication of this drawing in full or in part without the written permission of NBRS+PARTNERS Pty Ltd constitutes an infringement of the copyright.
Nominated Architect:
Andrew Duffin NSW S602
NBRS & Partners Pty Ltd VIC 51197
ABN 16 002 247 565
© 2022
Project
Marsden Park New High School and
Melonba New Primary School
at
Cnr Elara Boulevard and Kaluta Avenue, Melonba.
Lot 30 DP 1237735
for
SINSW

Drawing Title
BLOCK A - GROUND FLOOR PLAN

Date 15/09/2022 3:42:35 PM
Scale 1:200 @ A1

Drawing Reference
21466-NBRS-DR-A-SSDA-1001
Revision
6

 

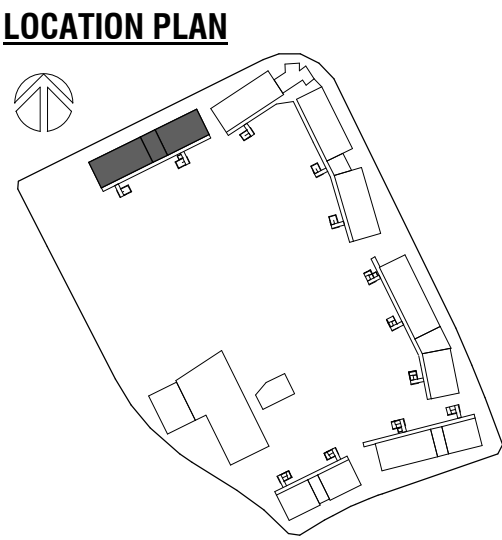

LEGEND

- EXTERIOR CIRCULATION
- HS 101 GENERAL LEARNING SPACES
- HS 305 HEALTH/PE LEARNING HUB
- HS 306 PERFORMING ARTS LEARNING HUB
- HS 402 STUDENT AMENITIES
- HS 500 OUTDOOR COVERED AREAS
- Lift
- SERVICES



SSDA - BLOCK A LEVEL 1	
ROOM NAME	Count


BLOCK A - LEVEL 1	
ACC WC	1
BCR	1
BULK STORE	1
CDS	1
CIRCULATION	1
EDB	1
EXTERNAL STAIR A1	1
EXTERNAL STAIR A2	1
F AMB WC	1
FEMALE CHANGE ROOMS	1
GLS	8
M AMB WC	1
MALE CHANGE ROOMS	1
MECH PLANT	1
OLC	2
PE FITNESS LABORATORY	1
PERFORMING ARTS WORKSHOP	1
SEMINAR	2
STORE	2
STUDENT ACC. & SHR	1
WALKWAY	2
BLOCK A - LEVEL 1: 32	


Architect
NBRS
Sydney
61 2 9922 2344
nbrsarchitecture.com
Any form of replication of this drawing in full or in part without the written permission of NBRS+PARTNERS Pty Ltd constitutes an infringement of the copyright.
Nominated Architect:
Andrew Duffin NSW S602
NBRS & Partners Pty Ltd VIC 51197
ABN 16 002 247 565
© 2022
Project
Marsden Park New High School and
Melonba New Primary School
at
Cnr Elara Boulevard and Kaluta Avenue, Melonba.
Lot 30 DP 1237735
for
SINSW

Drawing Title
BLOCK A - LEVEL 1 FLOOR PLAN

Date 15/09/2022 3:42:44 PM
Scale 1:200 @ A1

Drawing Reference 21466-NBRS-DR-A-SSDA-1002
Revision 6

 

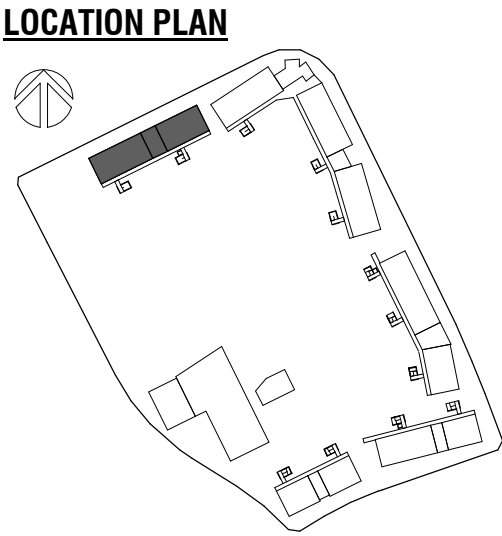

LEGEND

- EXTERIOR CIRCULATION
- HS 301 SCIENCE LEARNING HUB
- HS 402 STUDENT AMENITIES
- Lift
- SERVICES



SSDA - BLOCK A LEVEL 2	
ROOM NAME	Count
BLOCK A - LEVEL 2	
ACC WC	1
BCR	1
BOTANY	1
CDS	1
CHEM STORE	2
EDB	1
EXTERNAL STAIR A1	1
EXTERNAL STAIR A2	1
F AMB WC	1
GLS	4
LEARNING COMMONS	1
M AMB WC	1
MECH PLANT	1
PREPARATION & APPARATUS STORE	1
SCIENCE LAB	6
SEMINAR	1
WALKWAY	2
BLOCK A - LEVEL 2: 27	

Issue			
No.	Date	Description	Chkd
1	01/07/2022	50% DRAFT SSDA	JL
2	04/08/2022	90% DRAFT SSDA	JL
3	11/08/2022	ISSUE FOR COORDINATION	JL
4	15/08/2022	ISSUE FOR TOA	JL
5	08/09/2022	100% DRAFT SSDA	CHS
6	15/09/2022	SSDA ISSUE	JL

Architect

NBRS

Sydney
61 2 9922 2344
nbrsarchitecture.com
Any form of replication of this drawing in full or in part without the written permission of NBRS+PARTNERS Pty Ltd constitutes an infringement of the copyright.
Nominated Architect:
Andrew Duffin NSW S602
NBRS & Partners Pty Ltd VIC 51197
ABN 16 002 247 565

Project

Marsden Park New High School and
Melonba New Primary School


at
Cnr Elara Boulevard and Kaluta Avenue, Melonba.
Lot 30 DP 1237735
for
SINSW



Drawing Title
BLOCK A - LEVEL 2 FLOOR PLAN

Date 15/09/2022 3:42:52 PM
Scale 1:200 @ A1

Drawing Reference
21466-NBRS-DR-A-SSDA-1003

Revision
6

 

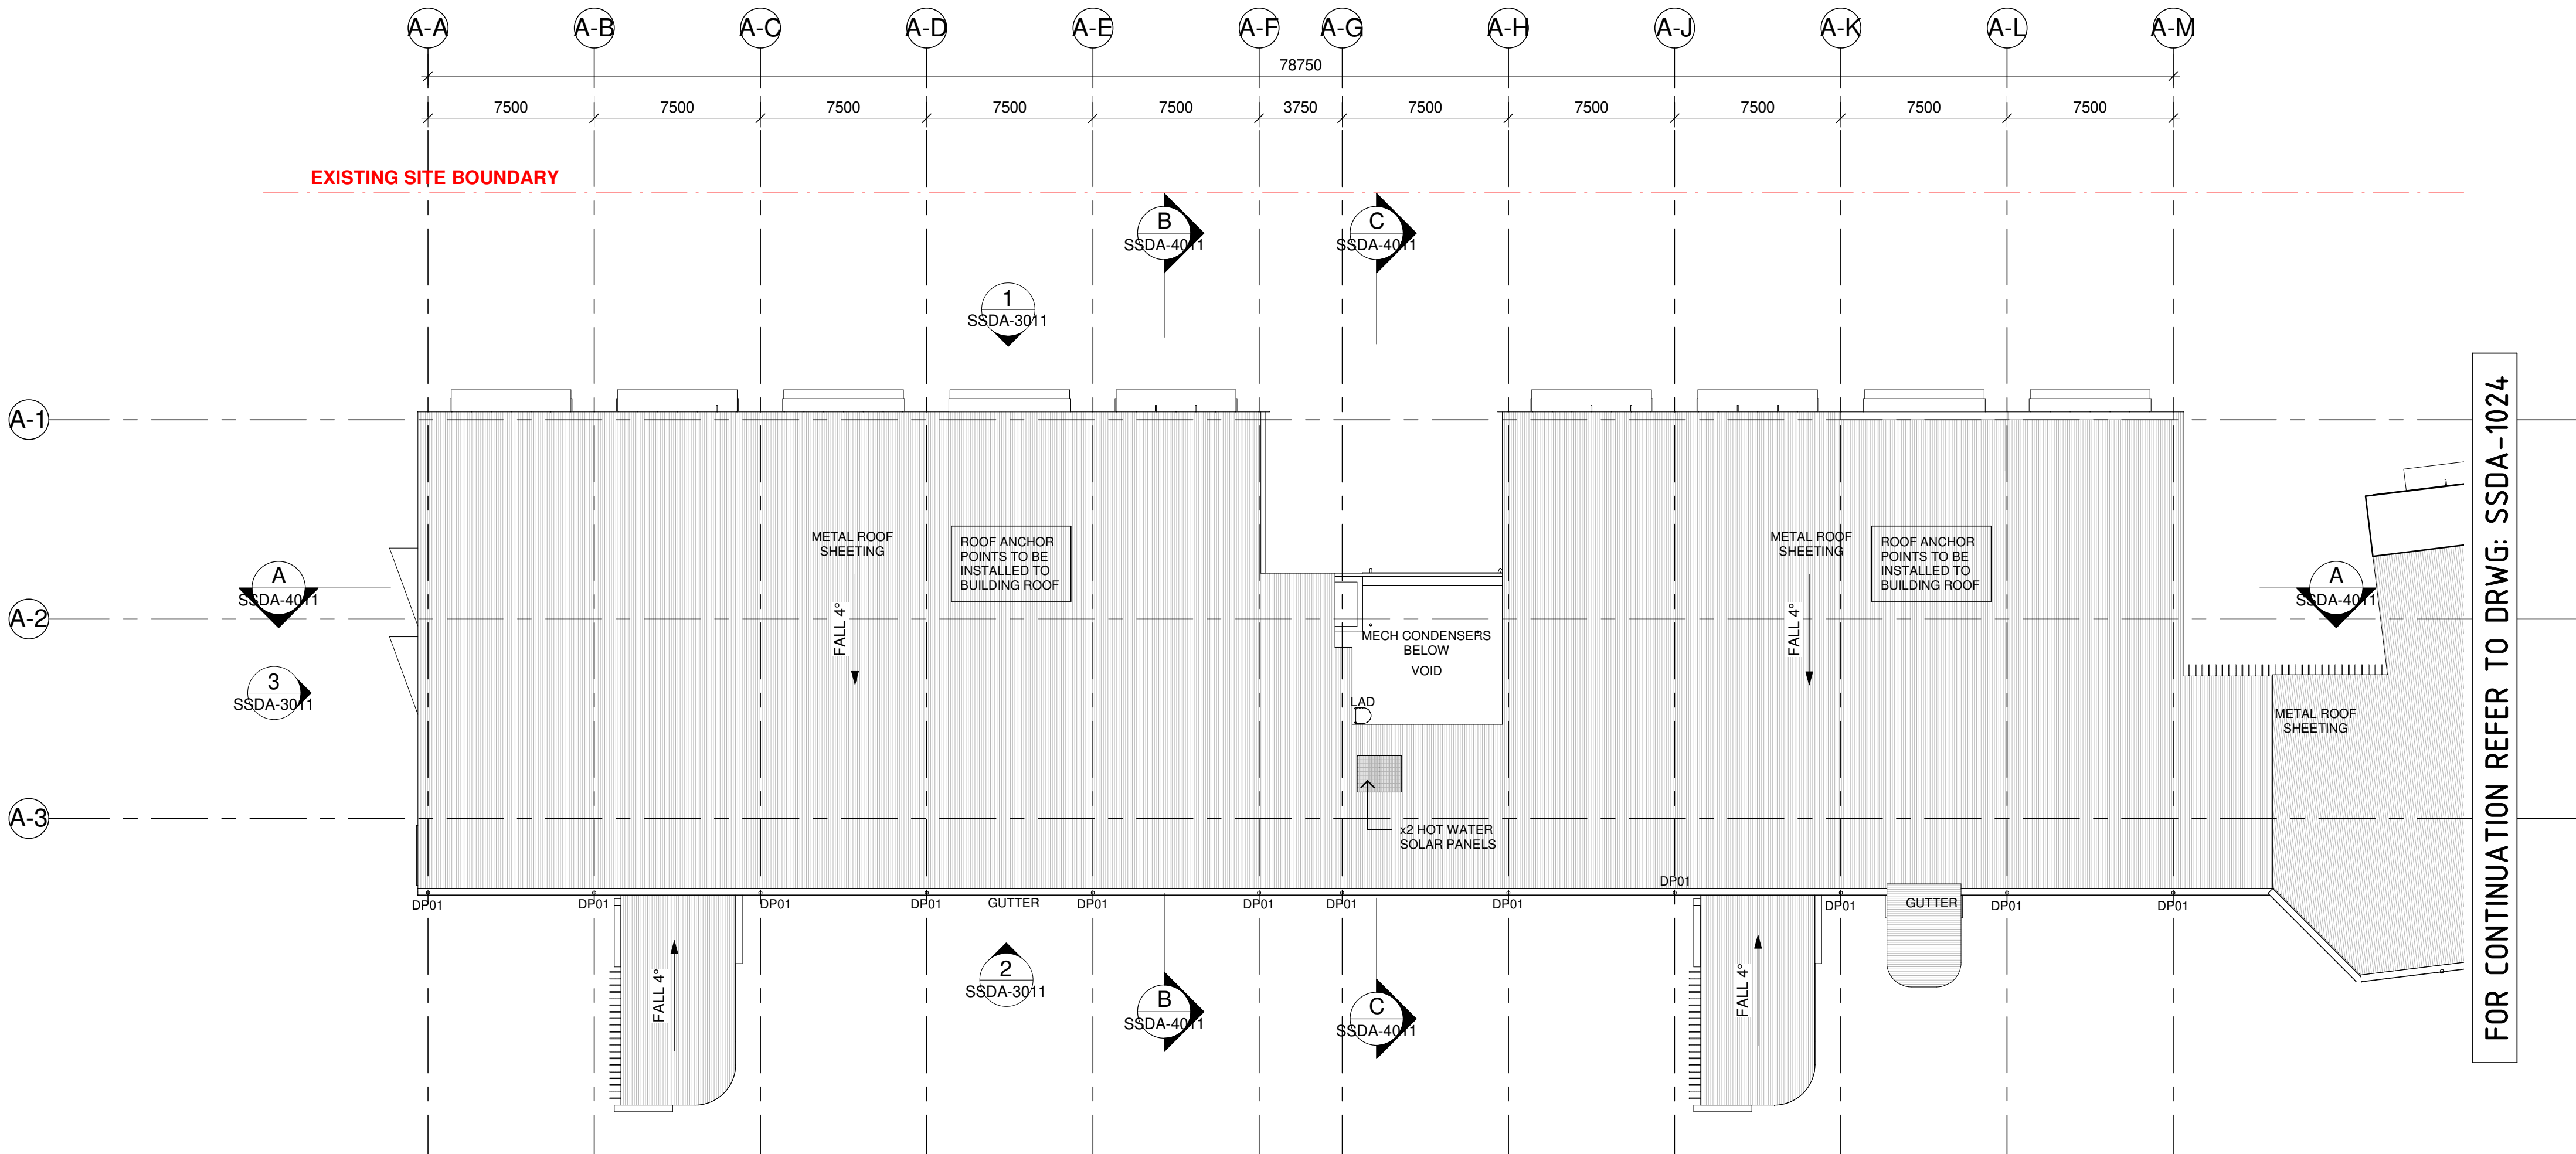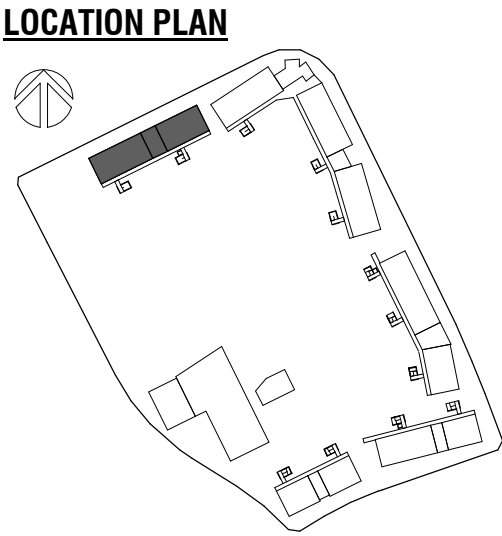

Issue			
No.	Date	Description	Chkd
1	01/07/2022	50% DRAFT SSDA	JL
2	04/08/2022	90% DRAFT SSDA	JL
3	11/08/2022	ISSUE FOR COORDINATION	JL
4	15/08/2022	ISSUE FOR TOA	JL
5	08/09/2022	100% DRAFT SSDA	CHS
6	15/09/2022	SSDA ISSUE	JL

Architect
NBRS
Sydney
61 2 9922 2344
nbrsarchitecture.com
Any form of replication of this drawing in full or in part without the written permission of NBRS+PARTNERS Pty Ltd constitutes an infringement of the copyright.
Nominated Architect:
Andrew Duffin NSW S602
NBRS & Partners Pty Ltd VIC 51197
© 2022
ABN 16 002 247 565

Project
Marsden Park New High School and
Melonba New Primary School
at
Cnr Elara Boulevard and Kaluta Avenue, Melonba.
Lot 30 DP 1237735
for
SINSW

Drawing Title
BLOCK A - ROOF PLAN

Date 15/09/2022 3:42:59 PM
Scale 1 : 200 @ A1

Drawing Reference
21466-NBRS-DR-A-SSDA-1004
Revision
6

10 10 20 30 40 50 60 70 80 90 100




Issue			
No.	Date	Description	Chkd
1	01/07/2022	50% DRAFT SSDA	JL
2	04/08/2022	90% DRAFT SSDA	JL
3	11/08/2022	ISSUE FOR COORDINATION	JL
4	15/08/2022	ISSUE FOR TOA	JL
5	08/09/2022	100% DRAFT SSDA	CHS
6	15/09/2022	SSDA ISSUE	JL

Architect
NBRS
Sydney
61 2 9922 2344
nbrsarchitecture.com
Any form of replication of this drawing in full or in part without the written permission of NBRS+PARTNERS Pty Ltd constitutes an infringement of the copyright.
Nominated Architect:
Andrew Duffin NSW S602
NBRS & Partners Pty Ltd VIC 51197
© 2022
ABN 16 002 247 565


Project
Marsden Park New High School and
Melonba New Primary School
at
Cnr Elara Boulevard and Kaluta Avenue, Melonba.
Lot 30 DP 1237735
for
SINSW

Drawing Title
BLOCK B - GROUND FLOOR PLAN

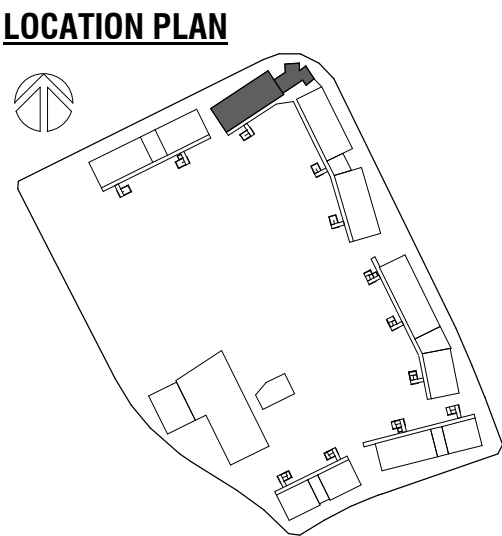

LEGEND

- EXTERIOR CIRCULATION
- HS 101 GENERAL LEARNING SPACES
- HS 201 ADMINISTRATION HUB
- HS 402 STUDENT AMENITIES
- SERVICES

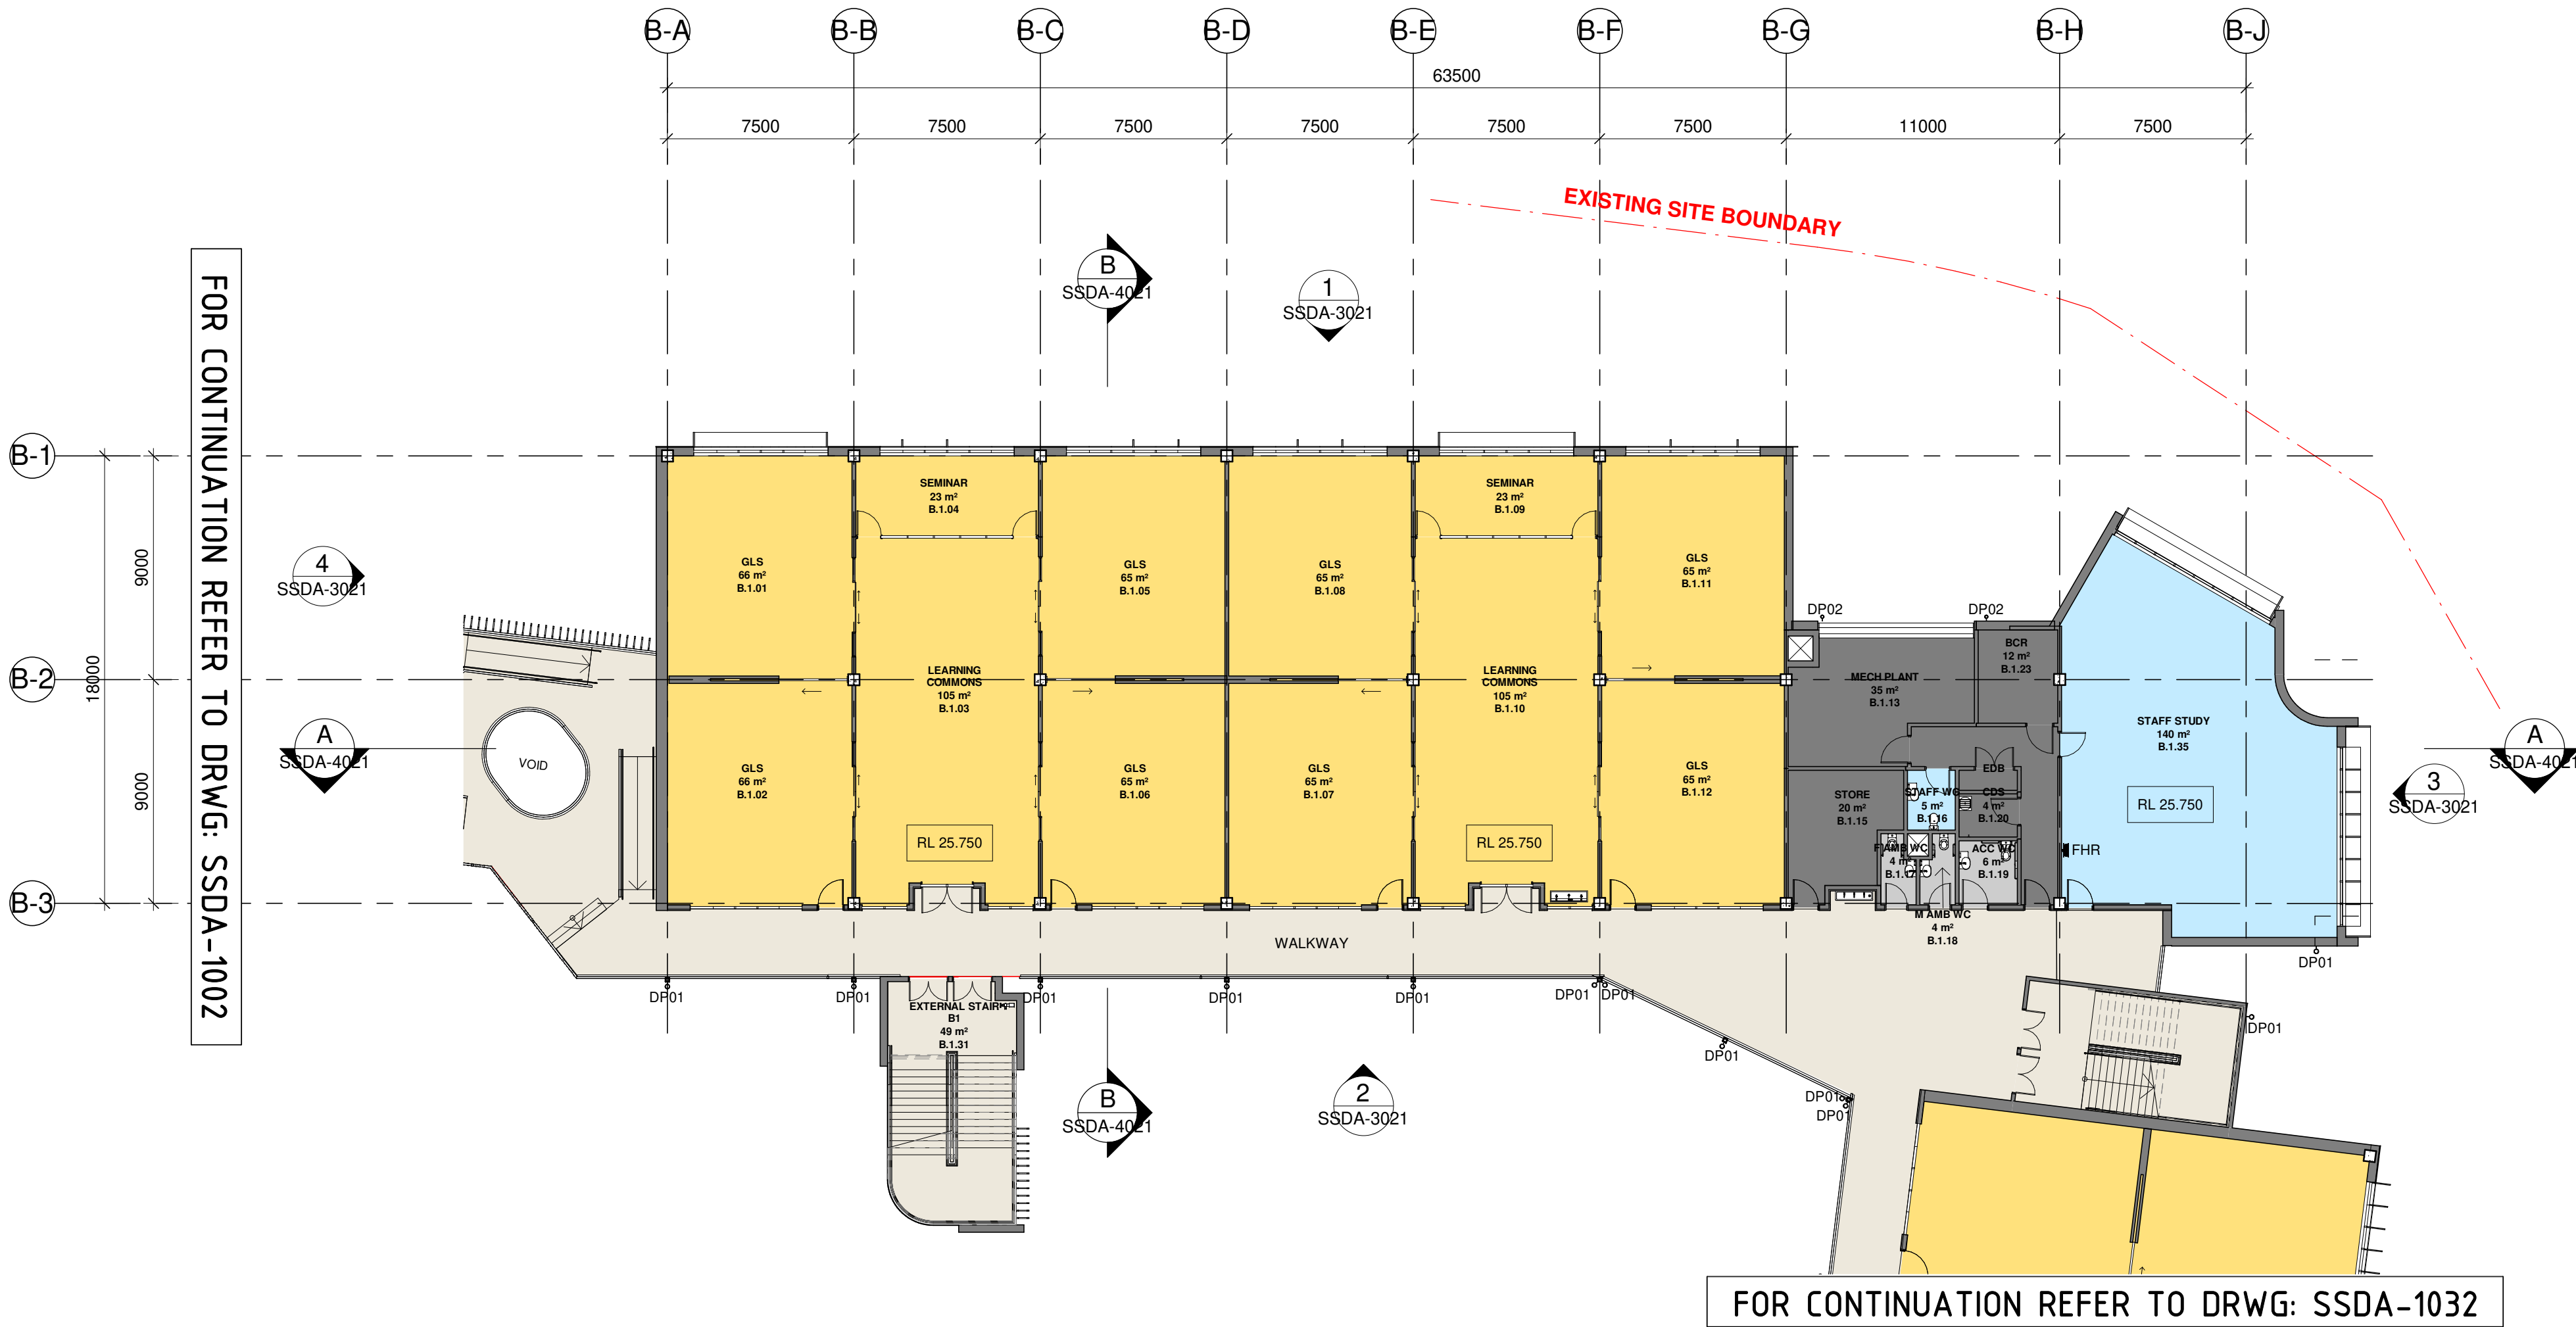

SSDA - BLOCK B LEVEL 1	
ROOM NAME	Count
BLOCK B - LEVEL 1	
ACC WC	1
BCR	1
CDS	1
CIRCULATION	1
EDB	1
EXTERNAL STAIR B1	1
EXTERNAL STAIR B2	1
F AMB WC	1
GLS	8
LEARNING COMMONS	2
M AMB WC	1
MECH PLANT	1
SEMINAR	2
STAFF STUDY	1
STAFF WC	1
STORE	1
WALKWAY	1
BLOCK B - LEVEL 1: 26	


Issue			
No.	Date	Description	Chkd
1	01/07/2022	50% DRAFT SSDA	JL
2	04/08/2022	90% DRAFT SSDA	JL
3	11/08/2022	ISSUE FOR COORDINATION	JL
4	15/08/2022	ISSUE FOR TOA	JL
5	08/09/2022	100% DRAFT SSDA	CHS
6	15/09/2022	SSDA ISSUE	JL


Architect
NBRS
Sydney
61 2 9922 2344
nbrsarchitecture.com
Any form of replication of this drawing in full or in part without the written permission of NBRS+PARTNERS Pty Ltd constitutes an infringement of the copyright.
Nominated Architect:
Andrew Duffin NSW S602
NBRS & Partners Pty Ltd VIC 51197
ABN 16 002 247 565
© 2022
Project
Marsden Park New High School and
Melonba New Primary School
at
Cnr Elara Boulevard and Kaluta Avenue, Melonba.
Lot 30 DP 1237735
for
SINSW

Drawing Title
BLOCK B - LEVEL 1 FLOOR PLAN

Date 15/09/2022 3:43:17 PM
Scale 1:200 @ A1


Drawing Reference
21466-NBRS-DR-A-SSDA-1022
Revision
6

 

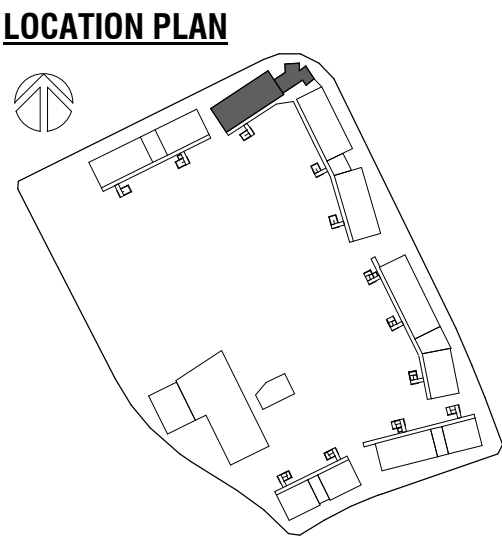

LEGEND

- EXTERIOR CIRCULATION
- HS 101 GENERAL LEARNING SPACES
- HS 201 ADMINISTRATION HUB
- HS 301 SCIENCE LEARNING HUB
- HS 402 STUDENT AMENITIES
- SERVICES

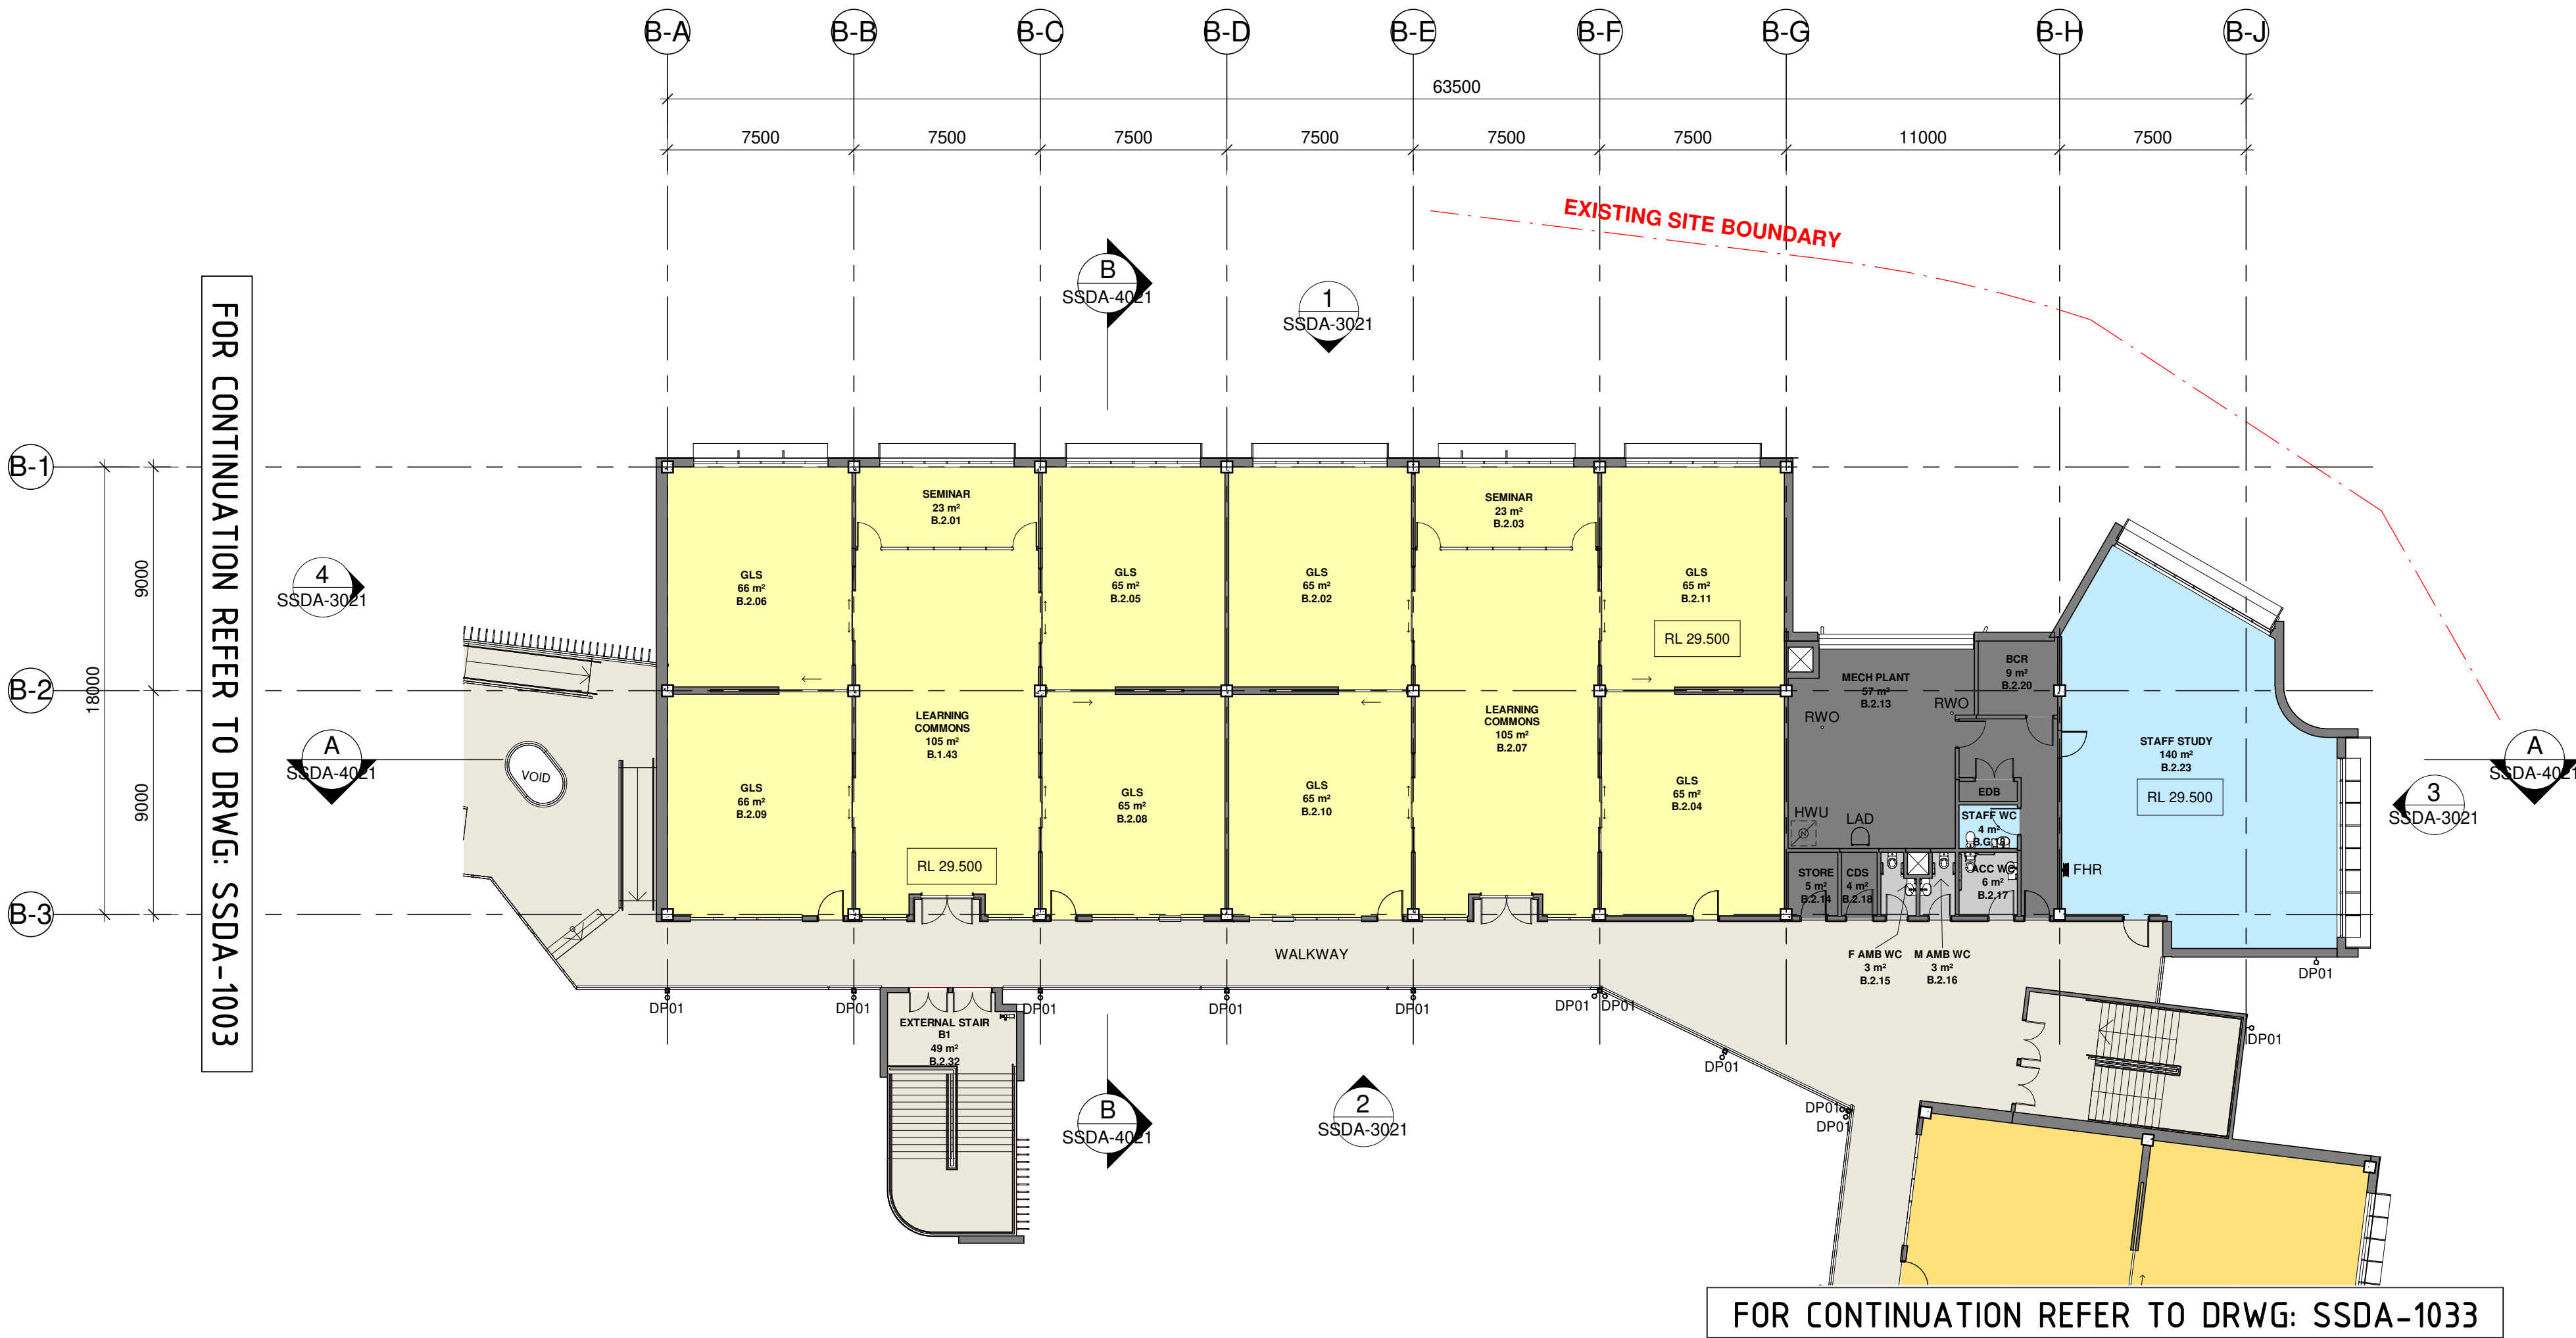

Issue			
No.	Date	Description	Chkd
1	01/07/2022	50% DRAFT SSDA	JL
2	04/08/2022	90% DRAFT SSDA	JL
3	11/08/2022	ISSUE FOR COORDINATION	JL
4	15/08/2022	ISSUE FOR TOA	JL
5	08/09/2022	100% DRAFT SSDA	CHS
6	15/09/2022	SSDA ISSUE	JL

Architect

NBRS

Sydney
61 2 9922 2344
nbrsarchitecture.com
Any form of replication of this drawing in full or in part without the written permission of NBRS+PARTNERS Pty Ltd constitutes an infringement of the copyright.
Nominated Architect:
Andrew Duffin NSW S602
NBRS & Partners Pty Ltd VIC 51197
ABN 16 002 247 565



Project

Marsden Park New High School and
Melonba New Primary School

at
Cnr Elara Boulevard and Kaluta Avenue, Melonba.
Lot 30 DP 1237735
for
SINSW

Drawing Title
BLOCK B - LEVEL 2 FLOOR PLAN

SSDA - BLOCK B LEVEL 2	
ROOM NAME	Count
BLOCK B - LEVEL 2	
ACC WC	1
BCR	1
CDS	1
CIRCULATION	1
EDB	1
EXTERNAL STAIR B1	1
EXTERNAL STAIR B2	1
F AMB WC	1
GLS	8
LEARNING COMMONS	2
M AMB WC	1
MECH PLANT	1
SEMINAR	2
STAFF STUDY	1
STAFF WC	1
STORE	1
WALKWAY	1
BLOCK B - LEVEL 2: 26	

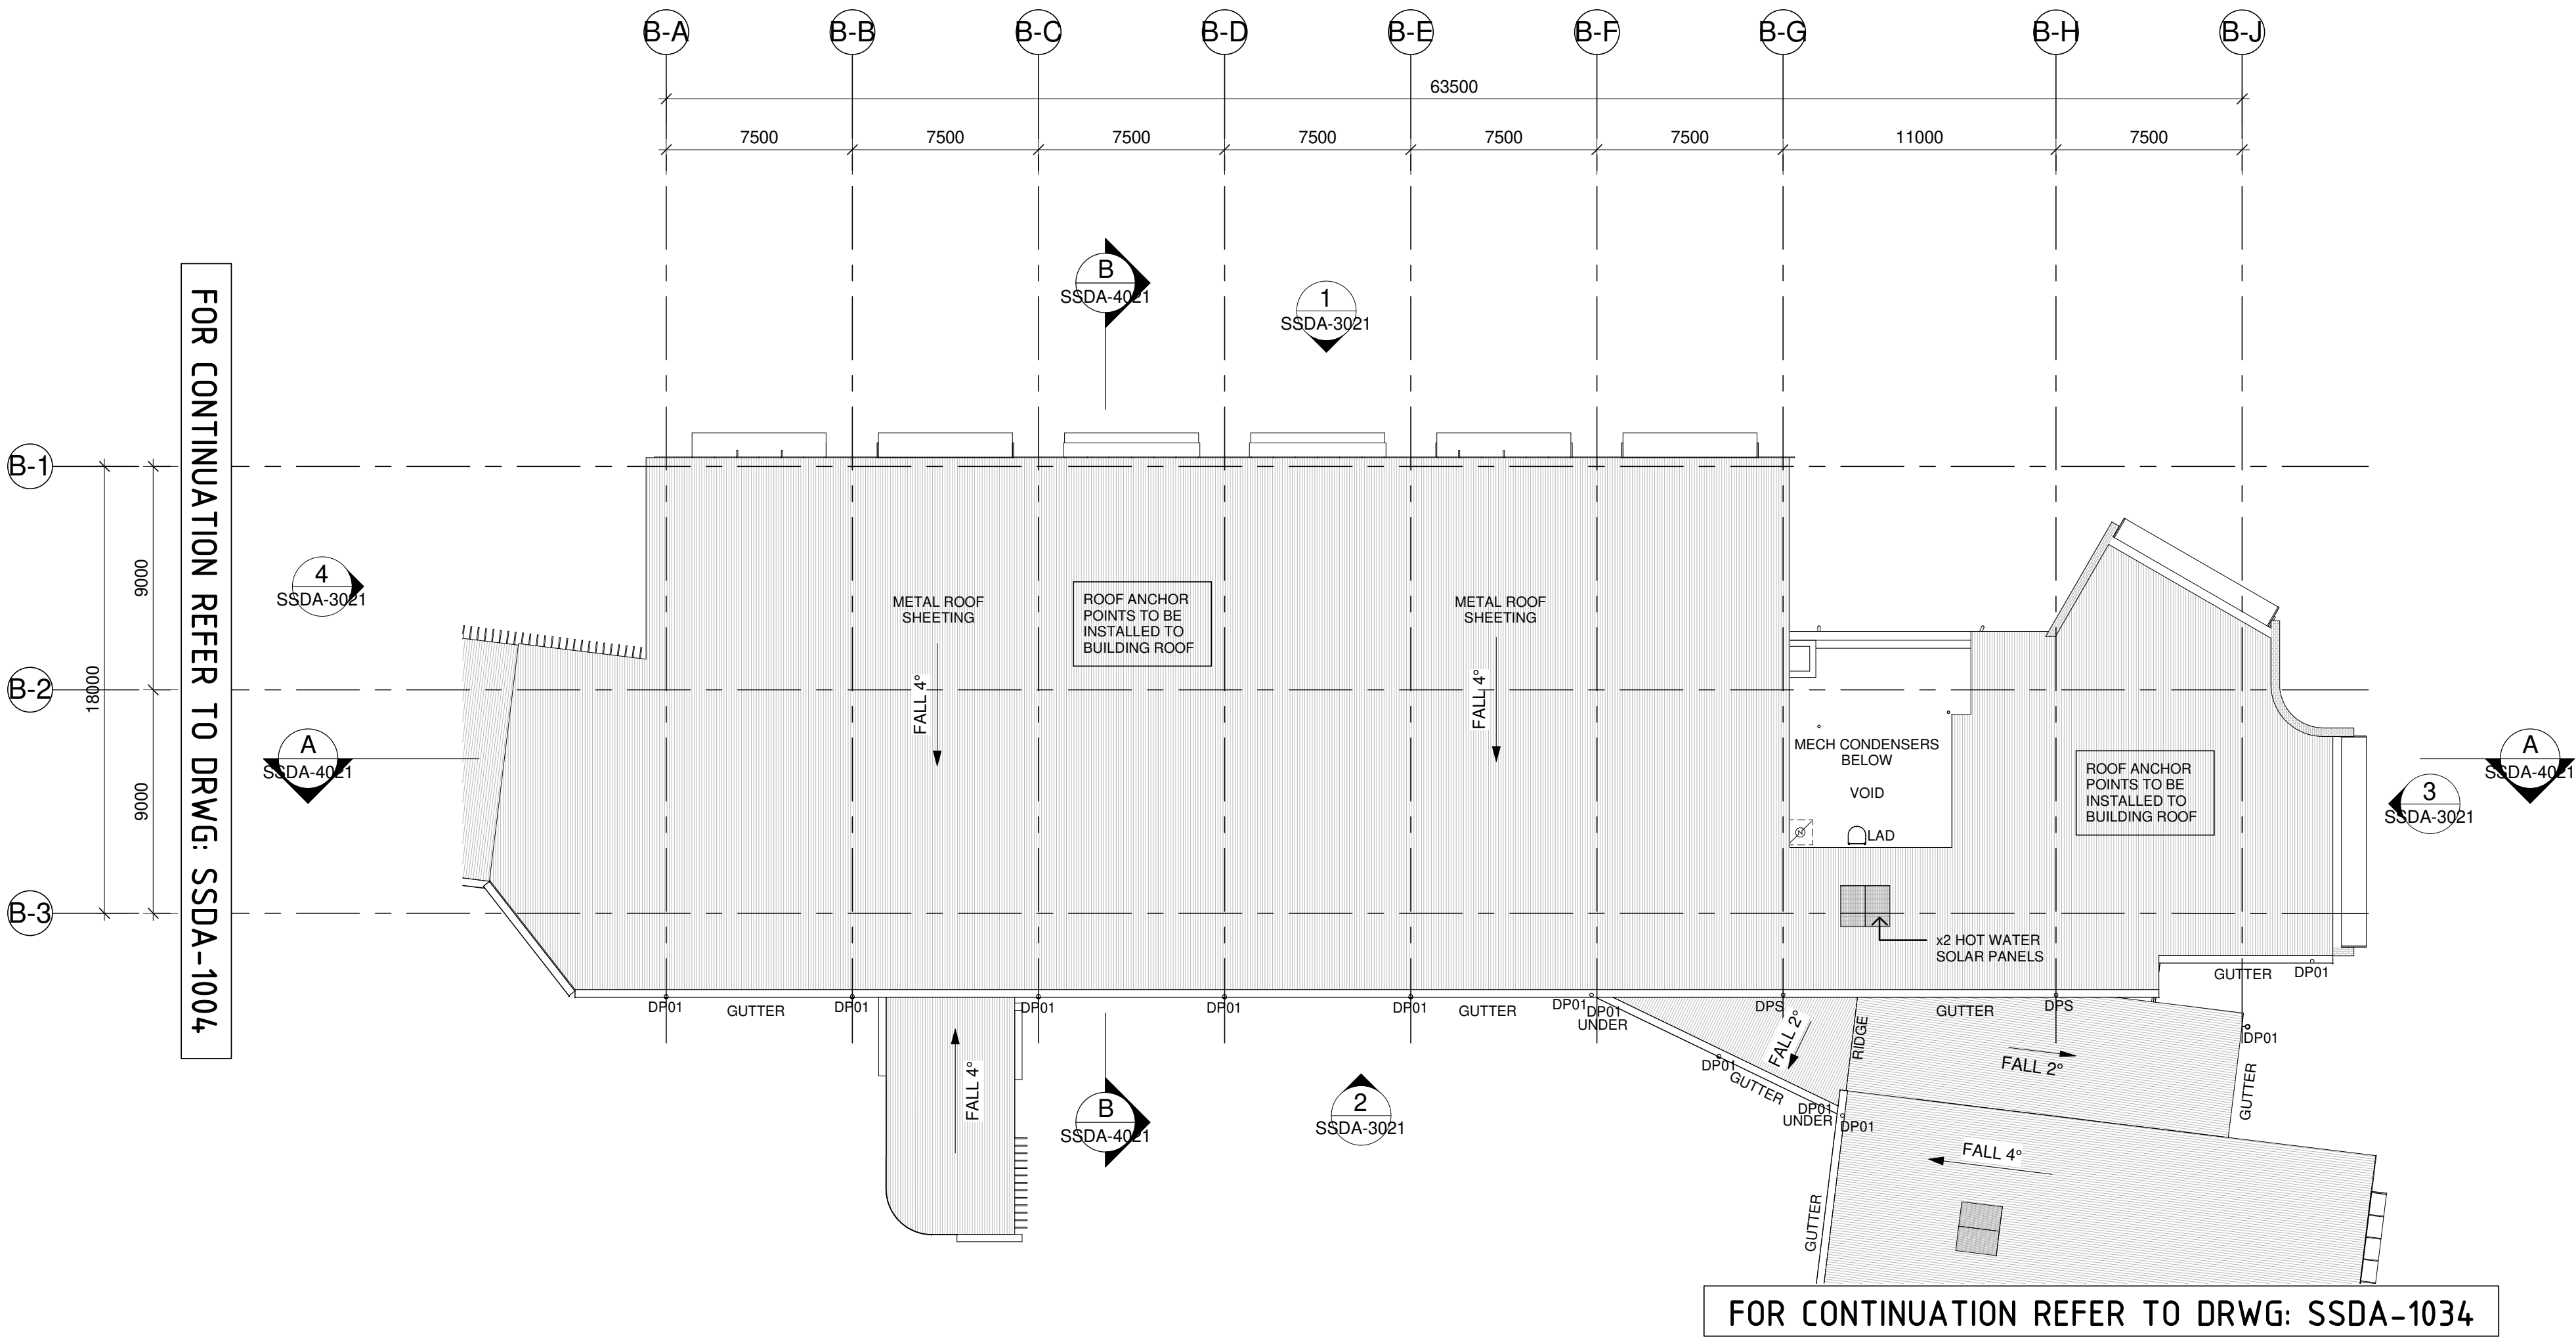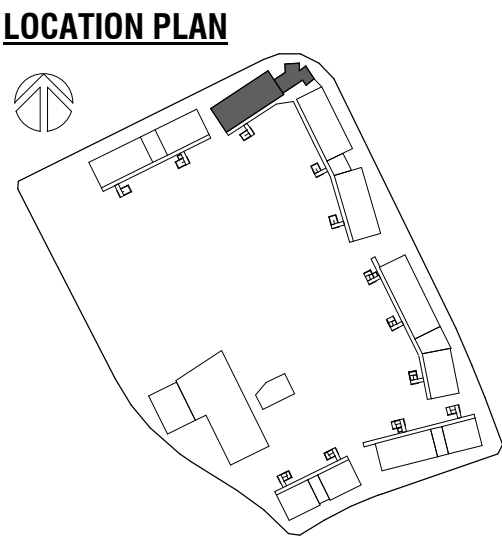

Issue			
No.	Date	Description	Chkd
1	01/07/2022	50% DRAFT SSDA	JL
2	04/08/2022	90% DRAFT SSDA	JL
3	11/08/2022	ISSUE FOR COORDINATION	JL
4	15/08/2022	ISSUE FOR TOA	JL
5	08/09/2022	100% DRAFT SSDA	CHS
6	15/09/2022	SSDA ISSUE	JL

Architect

NBRS

Sydney
61 2 9922 2344
Any form of replication of this drawing in full or in part without the written permission of NBRS+PARTNERS Pty Ltd constitutes an infringement of the copyright.
Nominated Architect:
Andrew Duffin NSW S602
NBRS & Partners Pty Ltd VIC 51197

nbrsarchitecture.com
© 2022
ABN 16 002 247 565

Project

Marsden Park New High School and
Melonba New Primary School

at
Cnr Elara Boulevard and Kaluta Avenue, Melonba.
Lot 30 DP 1237735
for
SINSW

Drawing Title

BLOCK B - ROOF PLAN

Date 15/09/2022 3:43:32 PM
Scale 1:200 @ A1


Drawing Reference

21466-NBRS-DR-A-SSDA-1024

Revision

6



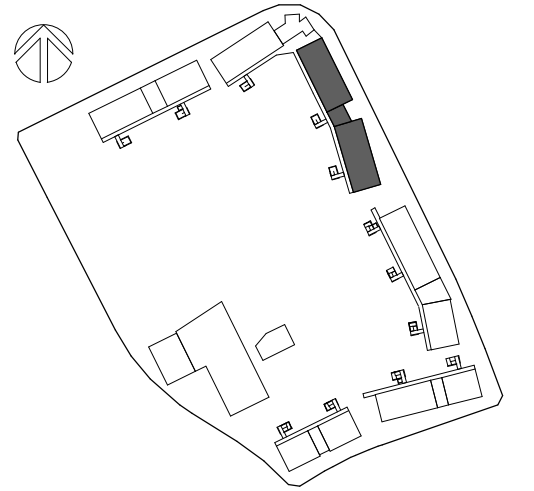

- EXTERIOR CIRCULATION
- HS 101 GENERAL LEARNING SPACES
- HS 102 GENERAL LEARNING SPACES (SUPPORT)
- HS 201 ADMINISTRATION HUB
- HS 500 OUTDOOR COVERED AREAS
- SERVICES

Issue No.	Date	Description	Chkd
	01/07/2022	50% DRAFT SSDA	JL
	04/08/2022	90% DRAFT SSDA	JL
	11/08/2022	ISSUE FOR COORDINATION	JL
	15/08/2022	ISSUE FOR TOA	JL
	08/09/2022	100% DRAFT SSDA	CHS
	15/09/2022	SSDA ISSUE	JL


NBRS

Terminated Architect:
 Andrew Duffin NSW 5602 © 2022
 BRS & Partners Pty Ltd VIC 51197 ABN 16 002 247 565

Marsden Park New High School and

NSW


Drawing Title
BLOCK C - GROUND FLOOR PLAN

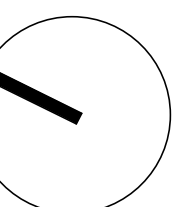

Date 15/09/2022 3:43:46 PM
Scale 1:200 @ A1

Drawing Reference Revision

1466-NBRS-DR-A-SSDA-1031 6

 

SSDA - BLOCK C LOWER GROUND	
ROOM NAME	Count

BLOCK C - LOWER GROUND	
ACC WC	4
ADULT CHANGE ROOM	1
EXTERNAL STAIR C1	1
EXTERNAL STAIR C2	1
F AMB WC	3
F WC	2
GLS	3
INTERVIEW	4
INTERVIEW/MEETING PREP	1
LAUNDRY	1
LEARNING COMMONS	1
M AMB WC	3
M WC	2
OLC	1
SEMINAR	1
SLSO OFFICE	1
STAFF ACC WC & SHR	1
STAFF INTERVIEW	2
STAFF WC	1
TEA ROOM	1
UTILITY/STORE	1
VISITOR'S OFFICE	1
WALKWAY	1


BLOCK C - LOWER GROUND: 38

SSDA - BLOCK C GROUND	
ROOM NAME	Count

BLOCK C - GROUND	
ADMIN EXECUTIVE	1
ADMIN/CLERICAL	1
BCR	1
CDS	1
CIRCULATION	2
CLINIC BOYS	1
CLINIC GIRLS	1
DEPUTY PRINCIPAL	3
EDB	1
INTERVIEW	3
INTERVIEW ROOM/OFFICE	1
PRINCIPAL	1
PUBLIC RECEPTION	1
STAFF ACC WC	1
STAFF KITCHEN	1
STAFF LOUNGE	1
STAFF MEETING PREP	1
STAFF PREP/ PRINTING	1
STAFF STUDY	1
STUDENT RECEPTION & WAITING	1
BLOCK C - GROUND: 25	

BLOCK C - GROUND: 25

LOCATION PLAN

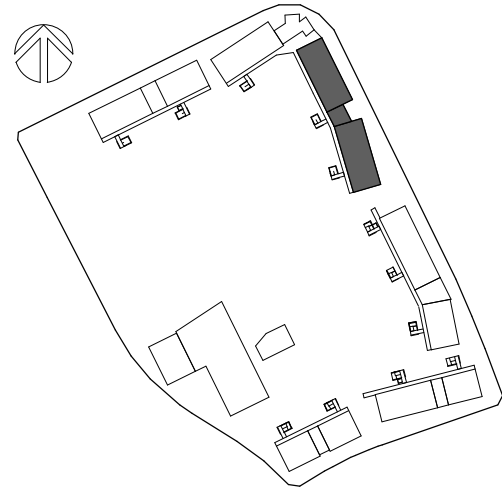

LEGEND

- EXTERIOR CIRCULATION
- HS 101 GENERAL LEARNING SPACES
- HS 201 ADMINISTRATION HUB
- HS 402 STUDENT AMENITIES
- SERVICES

ISSUE				
No.	Date	Description	Chkd	
1	01/07/2022	50% DRAFT SSDA	JL	
2	04/08/2022	90% DRAFT SSDA	JL	
3	11/08/2022	ISSUE FOR COORDINATION	JL	
4	15/08/2022	ISSUE FOR TOA	JL	
5	08/09/2022	100% DRAFT SSDA	CHS	
6	15/09/2022	SSDA ISSUE	JL	

Architect

NBRS

Sydney 61 2 9922 2344 nbrsarchitecture.com

Any form of replication of this drawing in full or in part without the written permission of NBRS+PARTNERS Pty Ltd constitutes an infringement of the copyright.


Nominated Architect: Andrew Duffin NSW S602 © 2022
NBRS & Partners Pty Ltd VIC 51197 ABN 16 002 247 565

Project

Marsden Park New High School and
Melonba New Primary School

at
Cnr Elara Boulevard and Kaluta Avenue, Melonba.
Lot 30 DP 1237735
for
SINSW

Drawing Title
BLOCK C - LEVEL 1 FLOOR PLAN

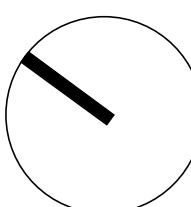

Date 15/09/2022 3:43:56 PM
Scale 1:200 @ A1


Drawing Reference

21466-NBRS-DR-A-SSDA-1032

Revision

6

0 2m 4m 6m 8m 10m 12m 14m 16m 18m 20m

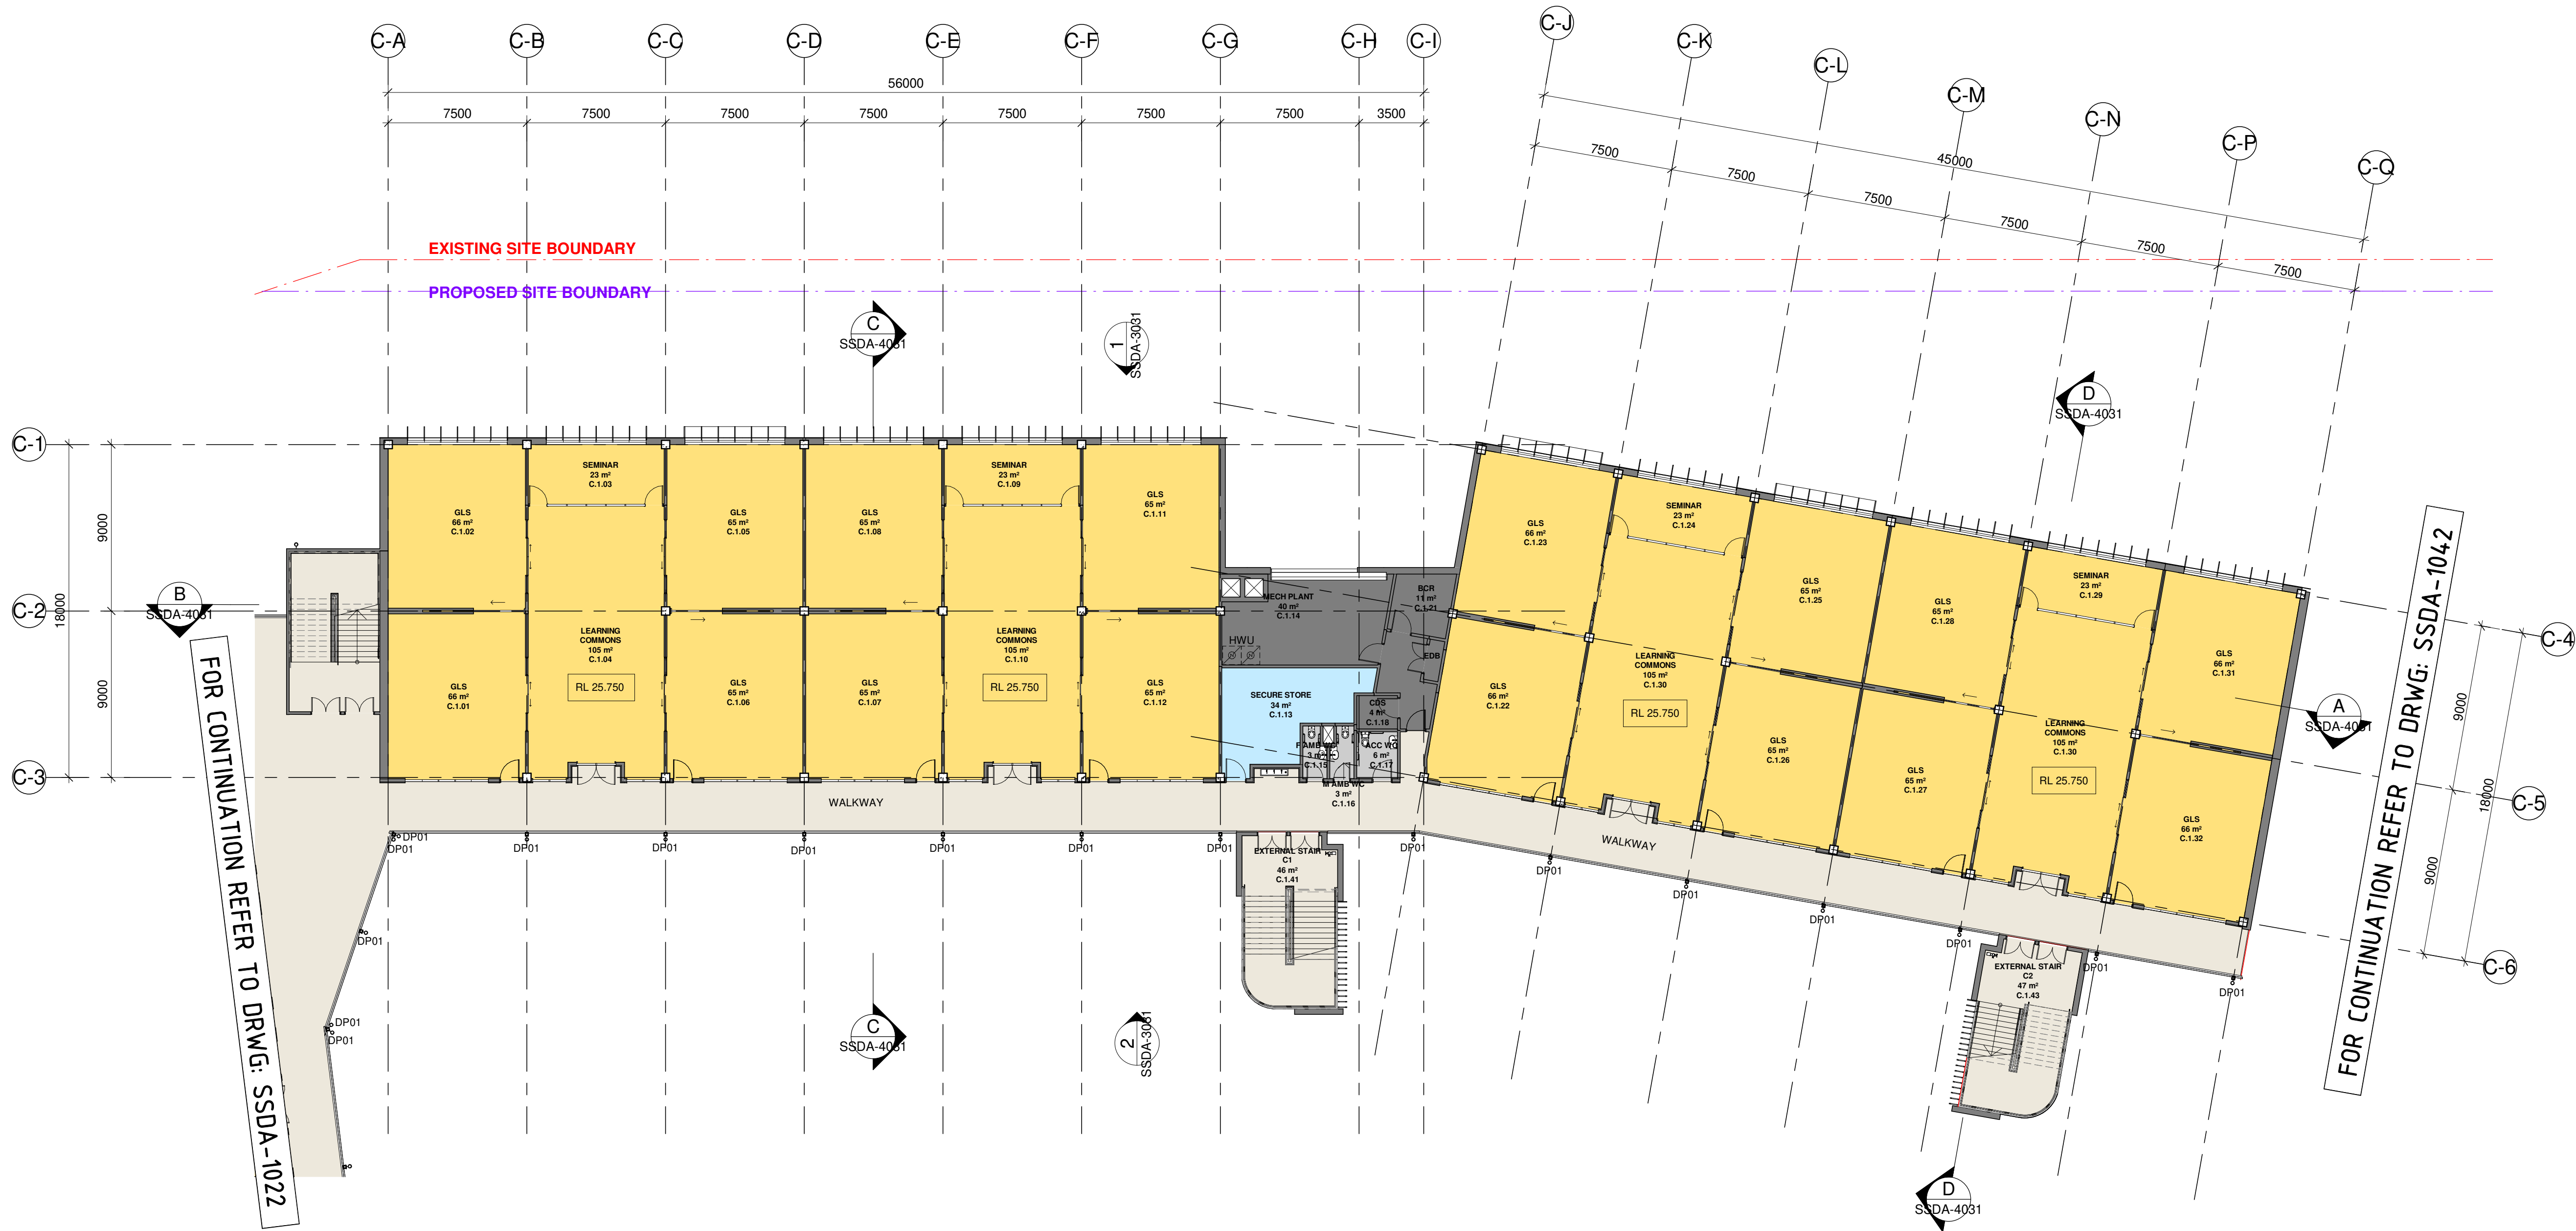


SSDA - BLOCK C LEVEL 1

ROOM NAME	Count
-----------	-------

BLOCK C - LEVEL 1	
ACC WC	1
BCR	1
CDS	1
CIRCULATION	1
EDB	1
EXTERNAL STAIR C1	1
EXTERNAL STAIR C2	1
F AMB WC	1
GLS	16
LEARNING COMMONS	4
M AMB WC	1
MECH PLANT	1
SECURE STORE	1
SEMINAR	4
BLOCK C - LEVEL 1:35	

LOCATION PLAN

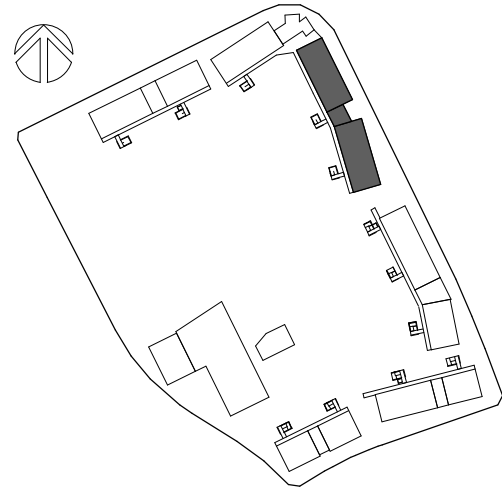

LEGEND

- EXTERIOR CIRCULATION
- HS 101 GENERAL LEARNING SPACES
- HS 301 SCIENCE LEARNING HUB
- HS 402 STUDENT AMENITIES
- SERVICES

Issue No.	Date	Description	Chkd
1	01/07/2022	50% DRAFT SSDA	JL
2	04/08/2022	90% DRAFT SSDA	JL
3	11/08/2022	ISSUE FOR COORDINATION	JL
4	15/08/2022	ISSUE FOR TOA	JL
5	08/09/2022	100% DRAFT SSDA	CHS
6	15/09/2022	SSDA ISSUE	JL

Architect

NBRS

Sydney
61 2 9922 2344
nbrsarchitecture.com

Any form of replication of this drawing in full or in part without the written permission of NBRS+PARTNERS Pty Ltd constitutes an infringement of the copyright.

Nominated Architect:
Andrew Duffin NSW S602
NBRS & Partners Pty Ltd VIC 51197
© 2022
ABN 16 002 247 565

Project

Marsden Park New High School and
Melonba New Primary School

at
Cnr Elara Boulevard and Kaluta Avenue, Melonba.
Lot 30 DP 1237735

for
SINSW


Drawing Title
BLOCK C - LEVEL 2 FLOOR PLAN

Date 15/09/2022 3:44:07 PM
Scale 1:200 @ A1

Drawing Reference Revision

21466-NBRS-DR-A-SSDA-1033 6



0 2m 4m 6m 8m 10m 12m 14m 16m 18m 20m

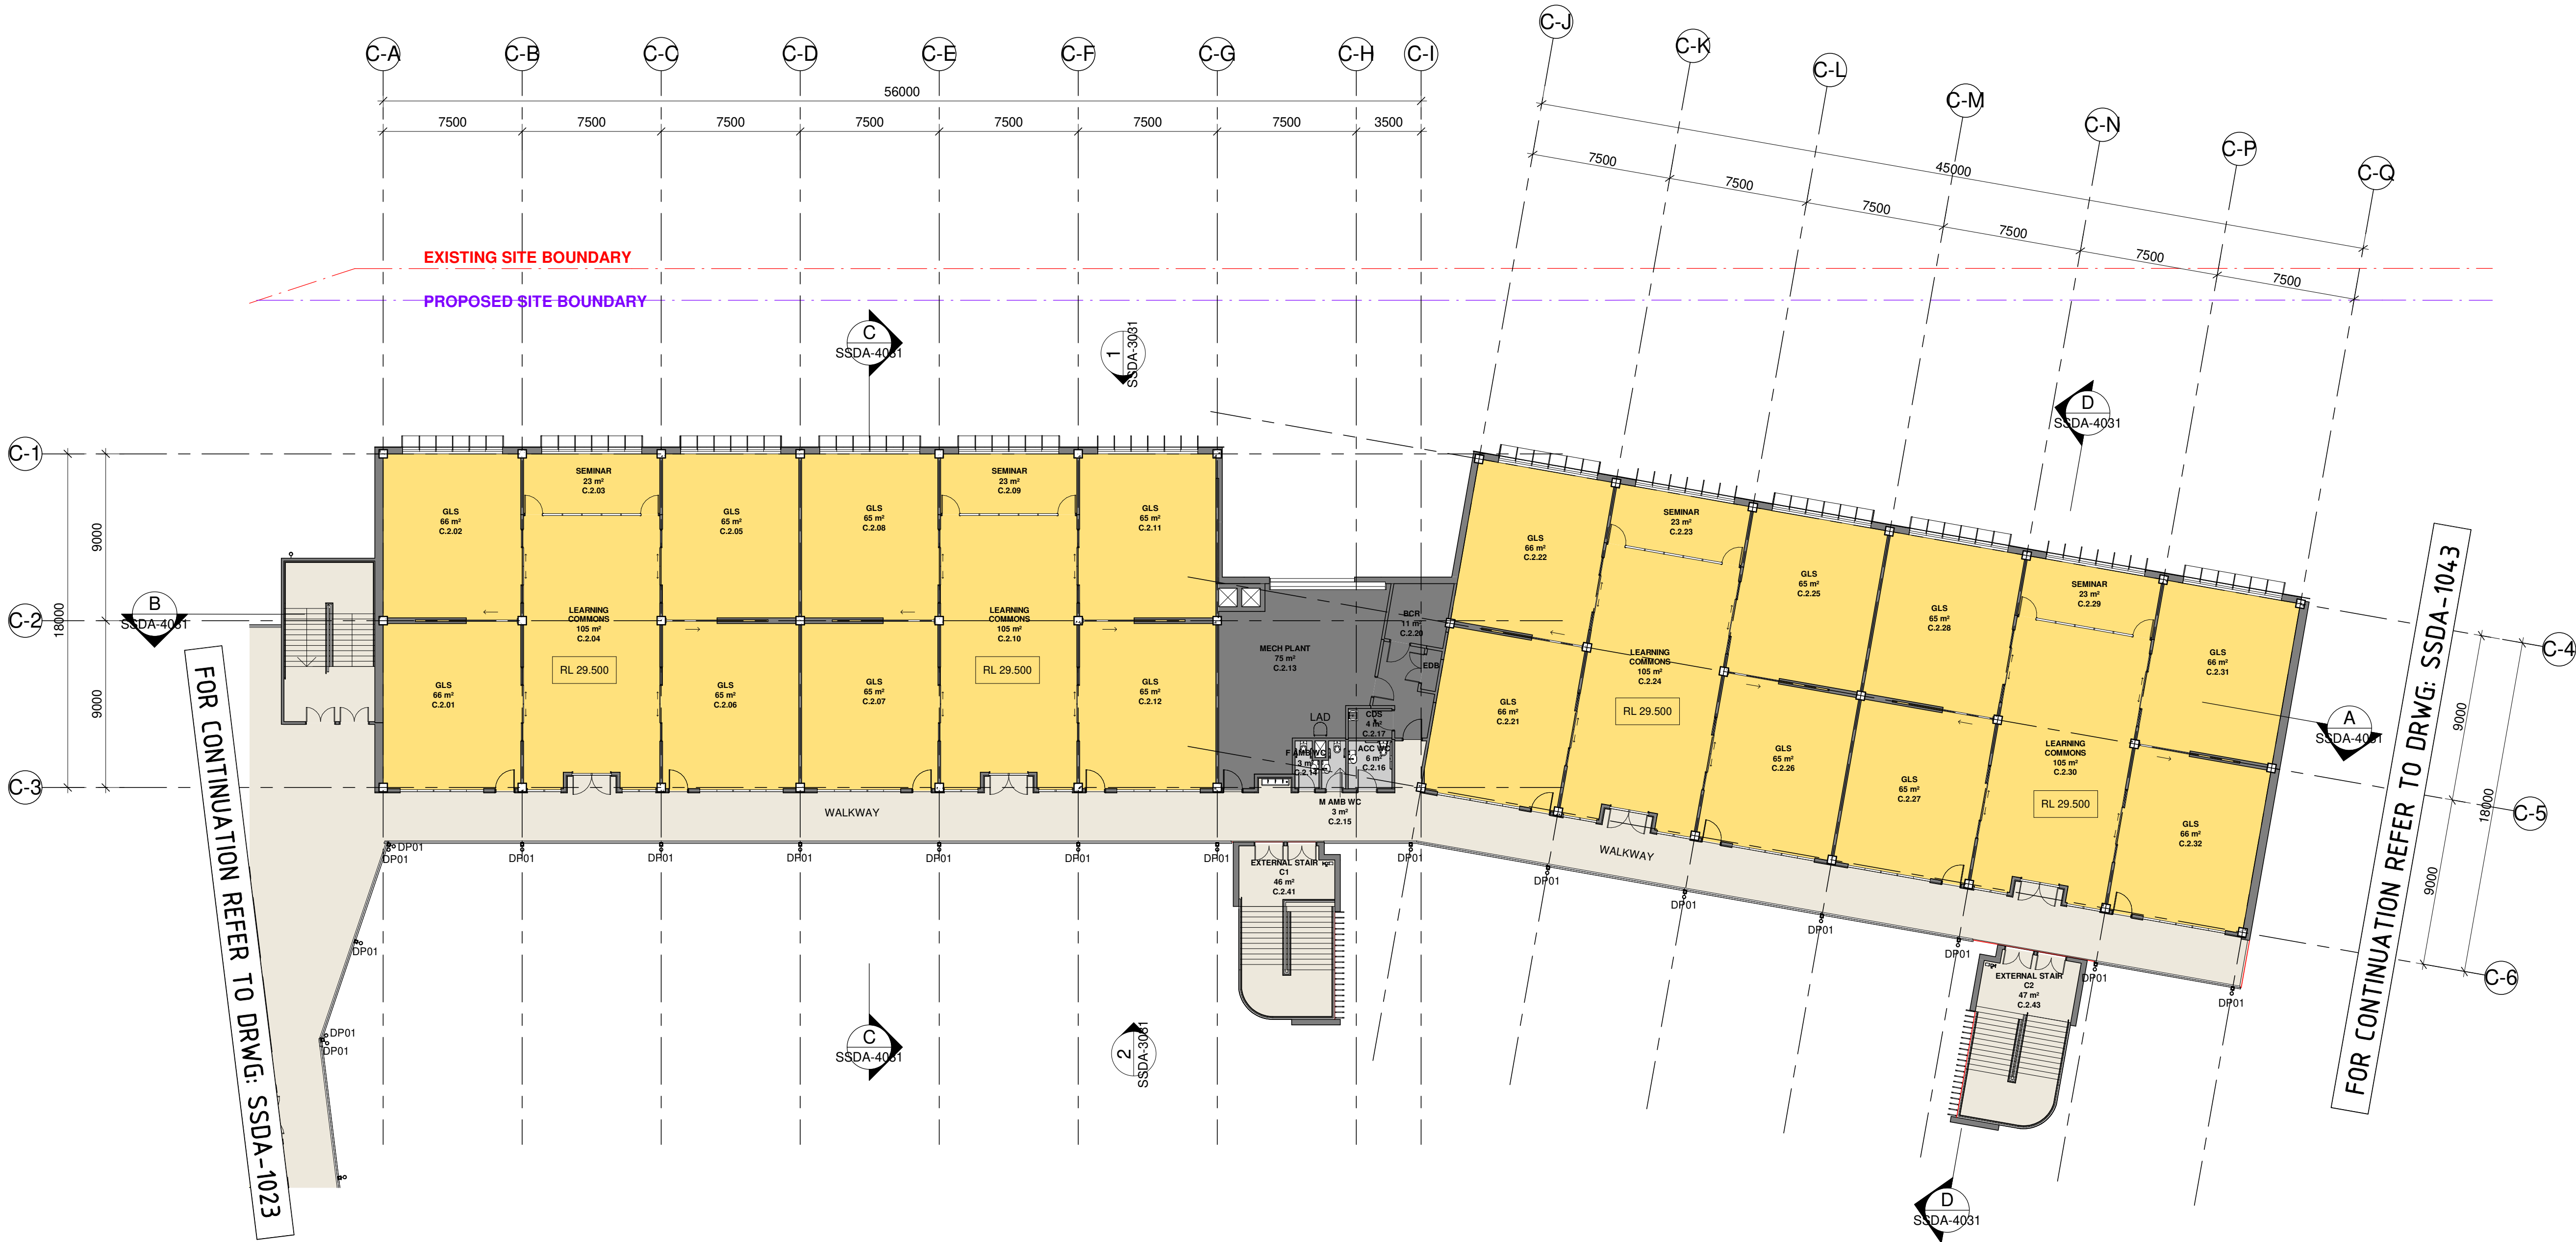

SSDA - BLOCK C LEVEL 2	
ROOM NAME	Count

BLOCK C - LEVEL 2	
ACC WC	1
BCR	1
CDS	1
CIRCULATION	1
EDB	1
EXTERNAL STAIR C1	1
EXTERNAL STAIR C2	1
F AMB WC	1
GLS	16
LEARNING COMMONS	4
M AMB WC	1
MECH PLANT	1
SEMINAR	4
BLOCK C - LEVEL 2: 34	

LOCATION PLAN

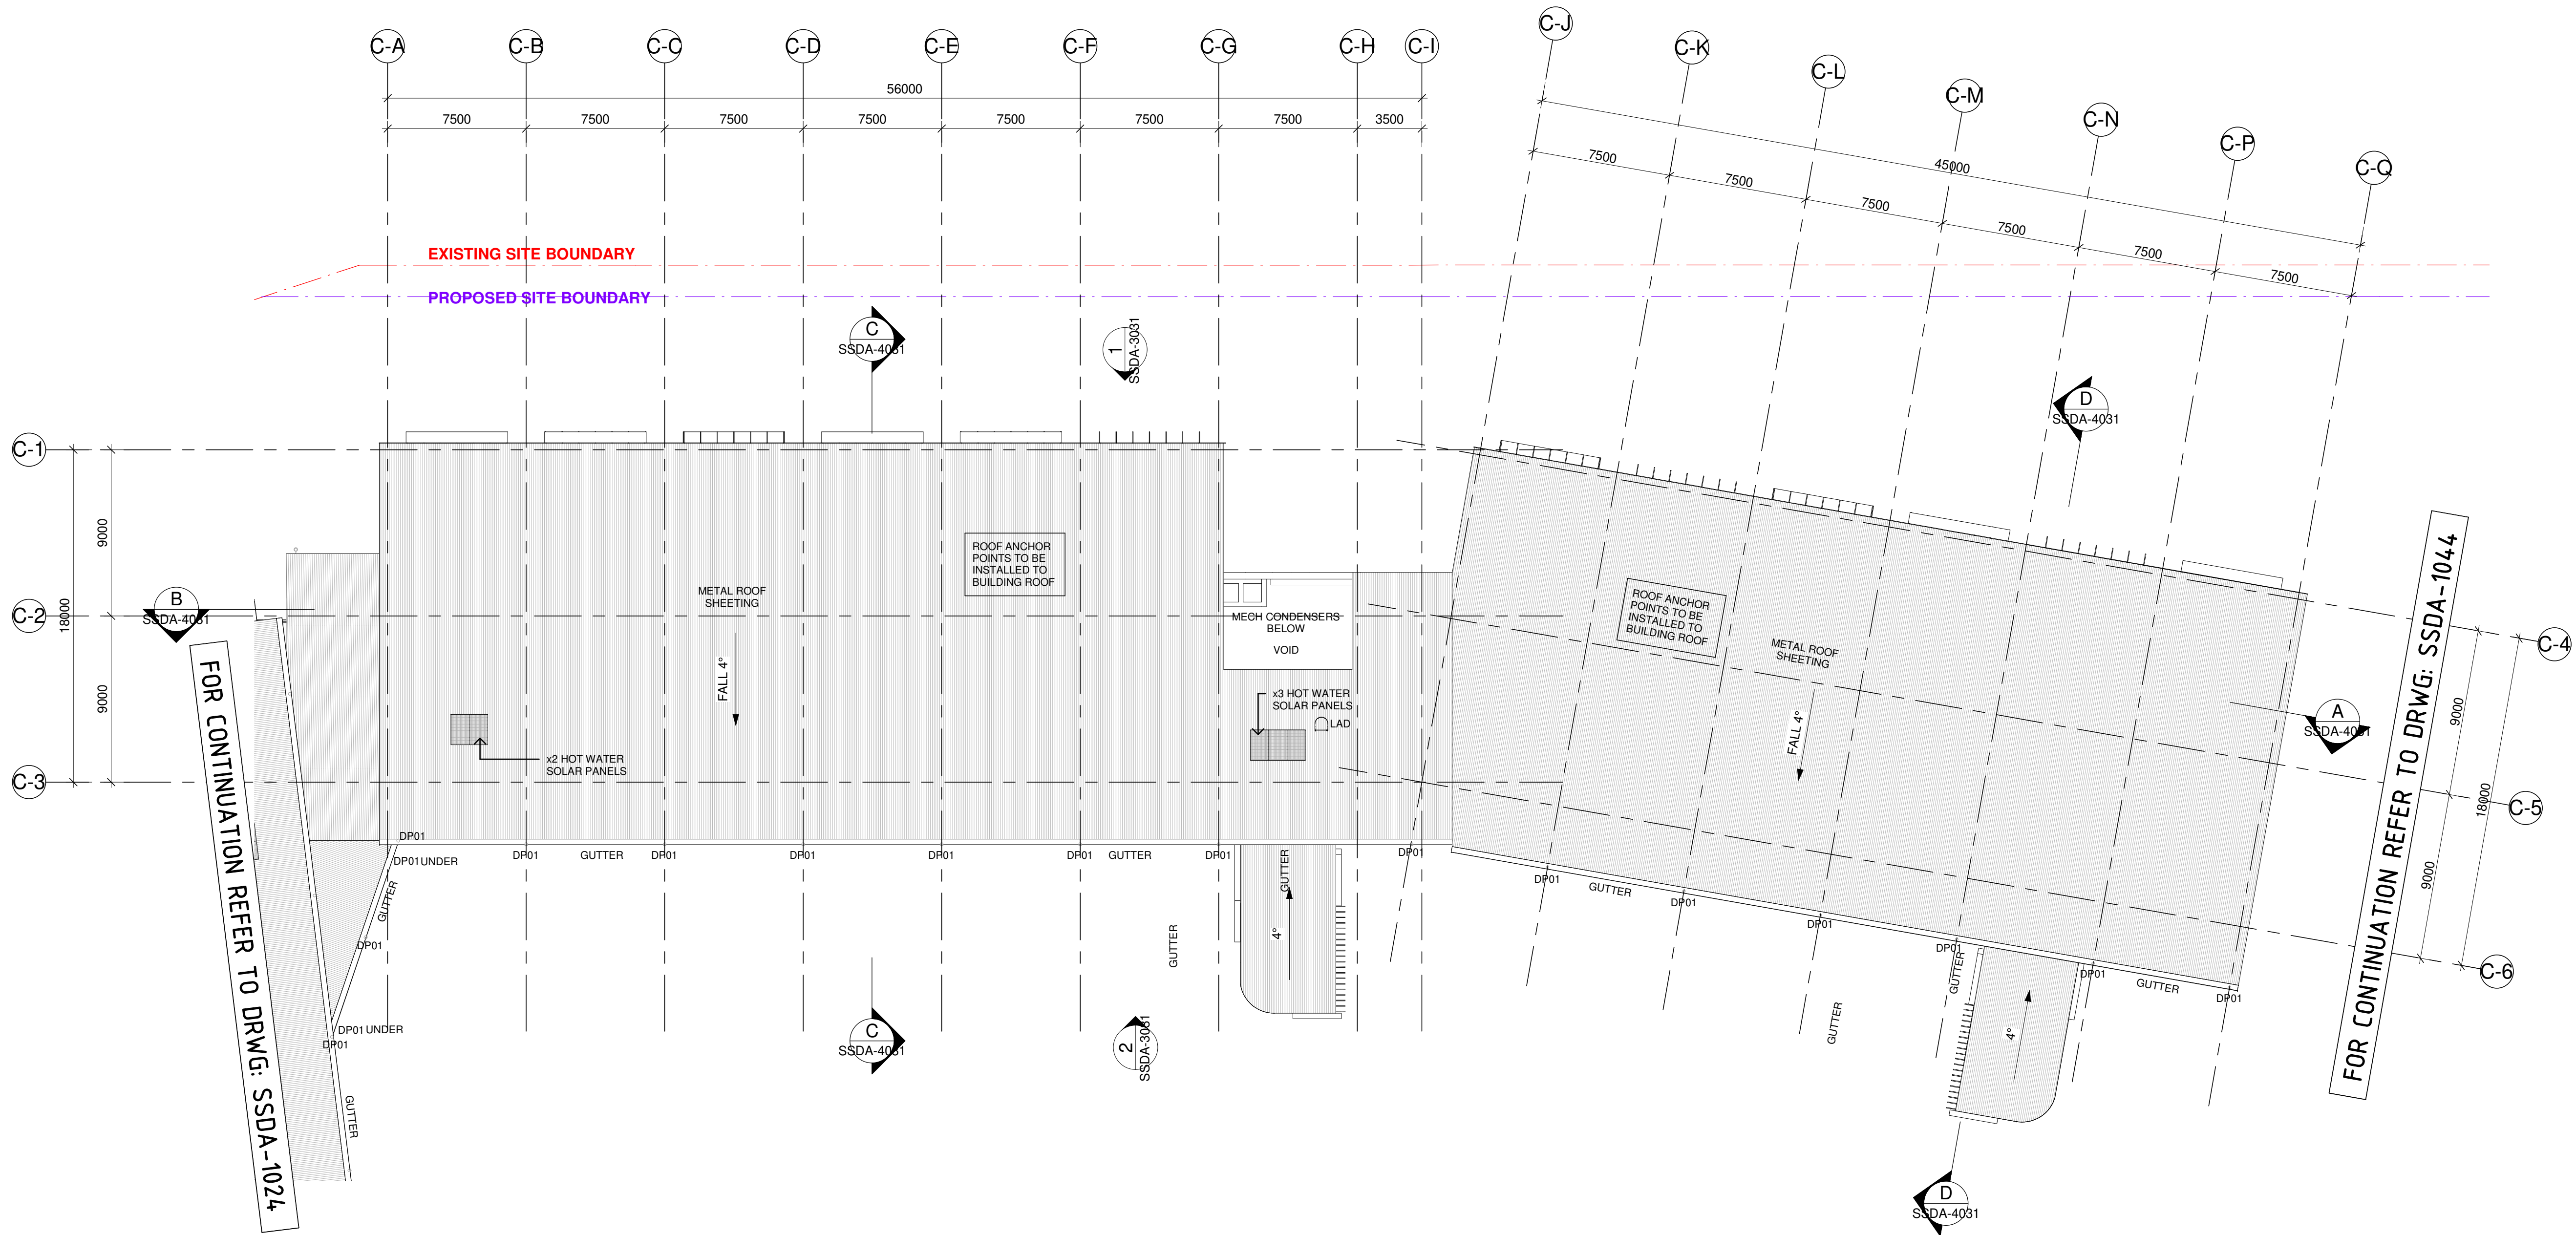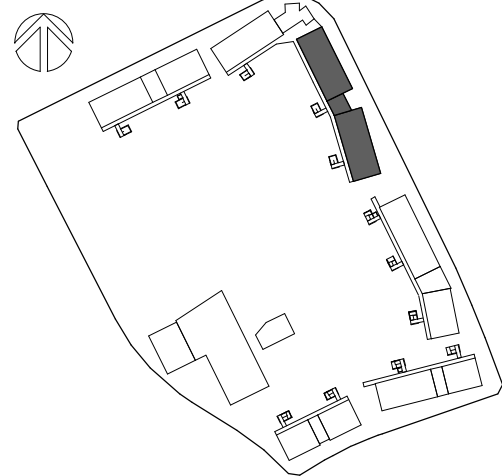

ISSUE			
No.	Date	Description	Chkd
1	01/07/2022	50% DRAFT SSDA	JL
2	04/08/2022	90% DRAFT SSDA	JL
3	11/08/2022	ISSUE FOR COORDINATION	JL
4	15/08/2022	ISSUE FOR TOA	JL
5	08/09/2022	100% DRAFT SSDA	CHS
6	15/09/2022	SSDA ISSUE	JL

Architect

NBRS

Sydney
61 2 9922 2344
nbrsarchitecture.com
Any form of replication of this drawing in full or in part without the written permission of NBRS+PARTNERS Pty Ltd constitutes an infringement of the copyright.

Nominated Architect:
Andrew Duffin NSW S602
NBRS & Partners Pty Ltd VIC 51197
© 2022
ABN 16 002 247 565

Project

Marsden Park New High School and
Melonba New Primary School

at
Cnr Elara Boulevard and Kaluta Avenue, Melonba.
Lot 30 DP 1237735

for
SINSW

Drawing Title
BLOCK C - ROOF PLAN


Date 15/09/2022 3:44:16 PM
Scale 1:200 @ A1

Drawing Reference
21466-NBRS-DR-A-SSDA-1034

Revision
6


0 2m 4m 6m 8m 10m 12m 14m 16m 18m 20m

LOCATION PLAN

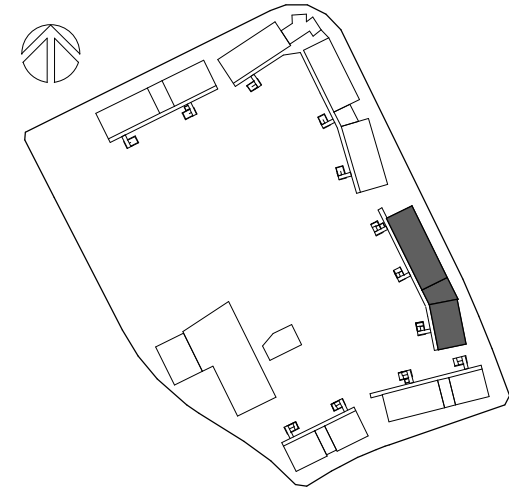

LEGEND

- EXTERIOR CIRCULATION
- HS 203 LIBRARY HUB
- HS 402 STUDENT AMENITIES
- HS 500 OUTDOOR COVERED AREAS
- Lift
- PS501 LIBRARY
- SERVICES

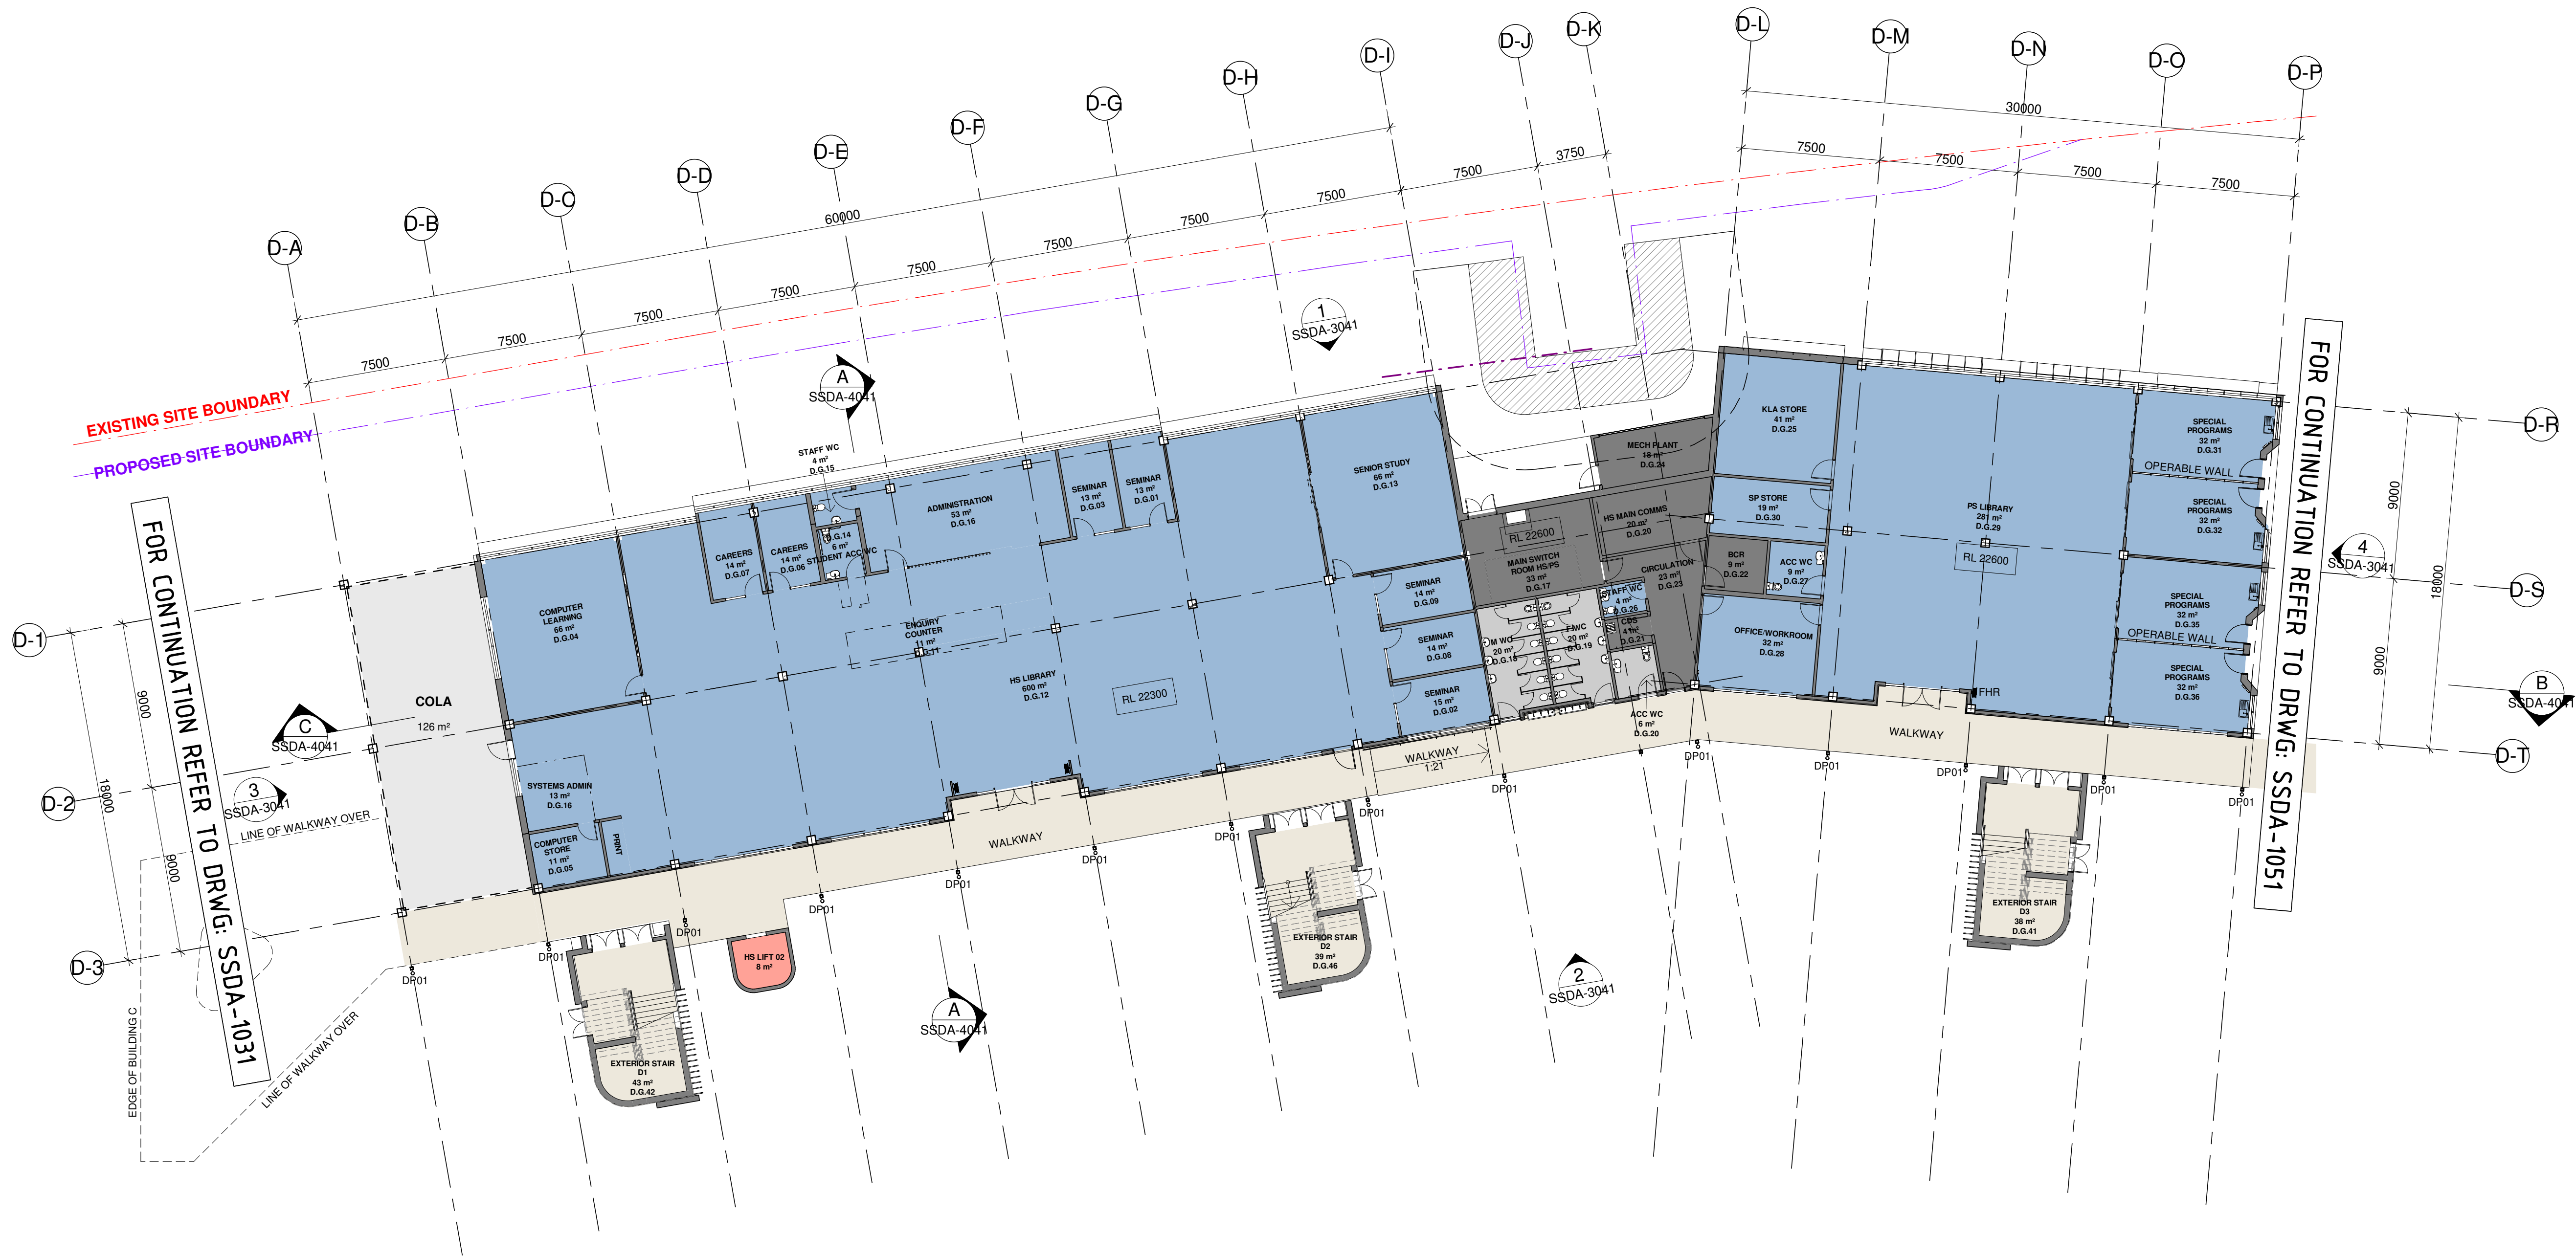

SSDA - BLOCK D GROUND

ROOM NAME	Count
-----------	-------

BLOCK D - GROUND	
ACC WC	1
BCR	1
EXTERIOR STAIR D3	1
KLA STORE	1
OFFICE/WORKROOM	1
PS LIBRARY	1
SP STORE	1
SPECIAL PROGRAMS	4
WALKWAY	1
BLOCK D - GROUND: 12	

SSDA - BLOCK D LOWER GROUND

ROOM NAME	Count
-----------	-------

BLOCK D - LOWER GROUND	
ADMINISTRATION	1
CAREERS	2
COLA	1
COMPUTER LEARNING	1
COMPUTER STORE	1
ENQUIRY COUNTER	1
EXTERIOR STAIR D1	1
EXTERIOR STAIR D2	1
F WC	1
HS LIBRARY	1
HS LIFT 02	1
HS MAIN COMMS	1
M WC	1
MAIN SWITCH ROOM HS/PS	1
MECH PLANT	1
PRINT	1
SEMINAR	5
SENIOR STUDY	1
STAFF WC	2
STUDENT ACC WC	1
SYSTEMS ADMIN	1
WALKWAY	2
BLOCK D - LOWER GROUND: 29	

Issue			
No.	Date	Description	Chkd
1	01/07/2022	50% DRAFT SSDA	JL
2	04/08/2022	90% DRAFT SSDA	JL
3	11/08/2022	ISSUE FOR COORDINATION	JL
4	15/08/2022	ISSUE FOR TOA	JL
5	08/09/2022	100% DRAFT SSDA	CHS
6	15/09/2022	SSDA ISSUE	JL

Architect

NBRS
Sydney
61 2 9922 2344

nbrsarchitecture.com
Any form of replication of this drawing in full or in part without the written permission of NBRS+PARTNERS Pty Ltd constitutes an infringement of the copyright.

Nominated Architect:
Andrew Duffin NSW 5602
NBRS & Partners Pty Ltd VIC 51197
© 2022
ABN 16 002 247 565

Project

**Marsden Park New High School and
Melonba New Primary School**

at
Cnr Elara Boulevard and Kaluta Avenue, Melonba
Lot 30 DP 1237735
for
SINSW

Drawing Title

BLOCK D - GROUND FLOOR PLAN

Date 15/09/2022 6:10:57 PM
Scale 1:200 @ A1

Drawing Reference Revision

21466-NBRS-DR-A-SSDA-1041 6

0 2m 4m 6m 8m 10m 12m 14m 16m 18m 20m

- EXTERIOR CIRCULATION
- HS 101 GENERAL LEARNING SPACES
- HS 201 ADMINISTRATION HUB
- HS 302 VISUAL ARTS LEARNING HUB
- HS 402 STUDENT AMENITIES
- HS 601 MULTIMEDIA LEARNING HUB
- Lift
- SERVICES

Issue			
No.	Date	Description	Chkd
1	01/07/2022	50% DRAFT SSDA	JL
2	04/08/2022	90% DRAFT SSDA	JL
3	11/08/2022	ISSUE FOR COORDINATION	JL
4	15/08/2022	ISSUE FOR TOA	JL
5	08/09/2022	100% DRAFT SSDA	CHS
6	15/09/2022	SSDA ISSUE	JL

NBRS
Sydney

Any form of replication of this drawing in full or in part without the written permission of NBRSPARTNERS Pty Ltd constitutes an infringement of the copyright.


Nominated Architect:
Andrew Duffin NSW 5602
NBRS & Partners Pty Ltd VIC 51197

© 2022
ABN 16 002 247 565

Marsden Park New High School and
Melonba New Primary School

at
Cnr Elara Boulevard and Kaluta Avenue, Melonba
Lot 30 DP 1237735
for
SINSW

Drawing Title
BLOCK D - LEVEL 1 FLOOR PLAN

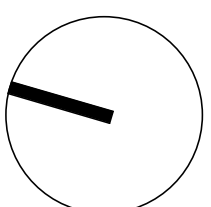

Date 15/09/2022 4:15:06 PM
Scale 1:200 @ A1

Drawing Reference	Revision
-------------------	----------

21466-NBRS-DR-A-SSDA-1042 6


0	2m	4m	6m	8m	10m	12m	14m	16m	1 200
---	----	----	----	----	-----	-----	-----	-----	-------



SSDA - BLOCK D LEVEL 1	
ROOM NAME	Count

BLOCK D - LEVEL 1	
ACC. WC	1
ARCHIVE STORE	1
BCR	1
CDS	1
CIRCULATION	2
DARK ROOM	1
EDB	1
EXTERIOR STAIR D1	1
EXTERIOR STAIR D2	1
EXTERIOR STAIR D3	1
F AMB WC	1
GLS	10
GREEN ROOM	1
KILN	1
LEARNING COMMONS	2
M AMB WC	1
MECH PLANT	1
MULTIMEDIA WORKSHOP	1
PROJECT & POTTERY STORE	1
SEMINAR	1
STAFF STUDY	1
STORE	1
VISUAL ARTS WORKSHOP	2
WALKWAY	1

BLOCK D - LEVEL 1: 36

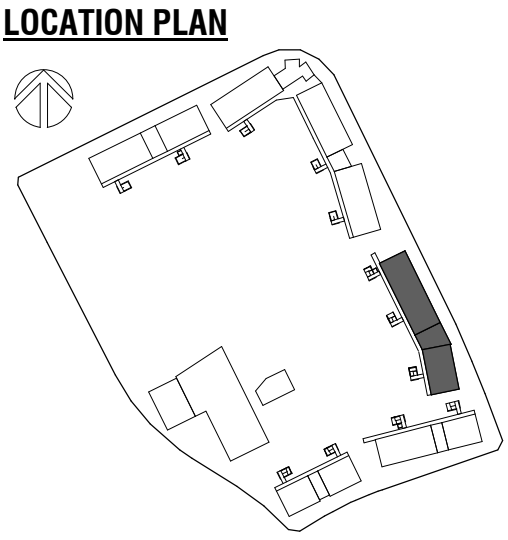

- LEGEND
- EXTERIOR CIRCULATION
 - HS 101 GENERAL LEARNING SPACES
 - HS 201 ADMINISTRATION HUB
 - HS 304 FOOD + TEXTILES LEARNING HUB
 - HS 402 STUDENT AMENITIES
 - HS 500 OUTDOOR COVERED AREAS
 - Lift
 - SERVICES


Issue				
No.	Date	Description	Chkd	
1	01/07/2022	50% DRAFT SSDA	JL	
2	04/08/2022	90% DRAFT SSDA	JL	
3	11/08/2022	ISSUE FOR COORDINATION	JL	
4	15/08/2022	ISSUE FOR TOA	JL	
5	08/09/2022	100% DRAFT SSDA	CHS	
6	15/09/2022	SSDA ISSUE	JL	

Architect
NBRSSydney
61 2 9922 2344 nbrsarchitecture.com
Any form of replication of this drawing in full or in part without the written permission of NBRSS+PARTNERS Pty Ltd constitutes an infringement of the copyright.
Nominated Architect: Andrew Duffin NSW S602 © 2022
NBRSS & Partners Pty Ltd VIC 51197 ABN 16 002 247 565
Project
Marsden Park New High School and
Melonba New Primary School
at
Cnr Elara Boulevard and Kaluta Avenue, Melonba
Lot 30 DP 1237735
for
SINSW

Drawing Title
BLOCK D - LEVEL 2 FLOOR PLAN



Date 15/09/2022 4:15:16 PM
Scale 1:200 @ A1

Drawing Reference Revision
21466-NBRSS-DR-A-SSDA-1043 6

 

SSDA - BLOCK D LEVEL 2	
ROOM NAME	Count

BLOCK D - LEVEL 2	
ACC. WC	1
BCR	1
CDS	1
CHANGE ROOMS	1
CIRCULATION	2
EDB	1
EXTERIOR STAIR D1	1
EXTERIOR STAIR D2	1
EXTERIOR STAIR D3	1
F AMB WC	1
FOOD TECH GLS	2
GLS	8
KITCHEN	2
KITCHEN STORE	1
LAUNDRY	1
LEARNING COMMONS	2
M AMB WC	1
MECH PLANT	1
OLG - BISTRO	1
PANTRY	1
PREPARATION	1
SEMINAR	3
STAFF STUDY	1
STAFF WC	1
TEXTILE GLS	2
WALKWAY	1
BLOCK D - LEVEL 2: 40	

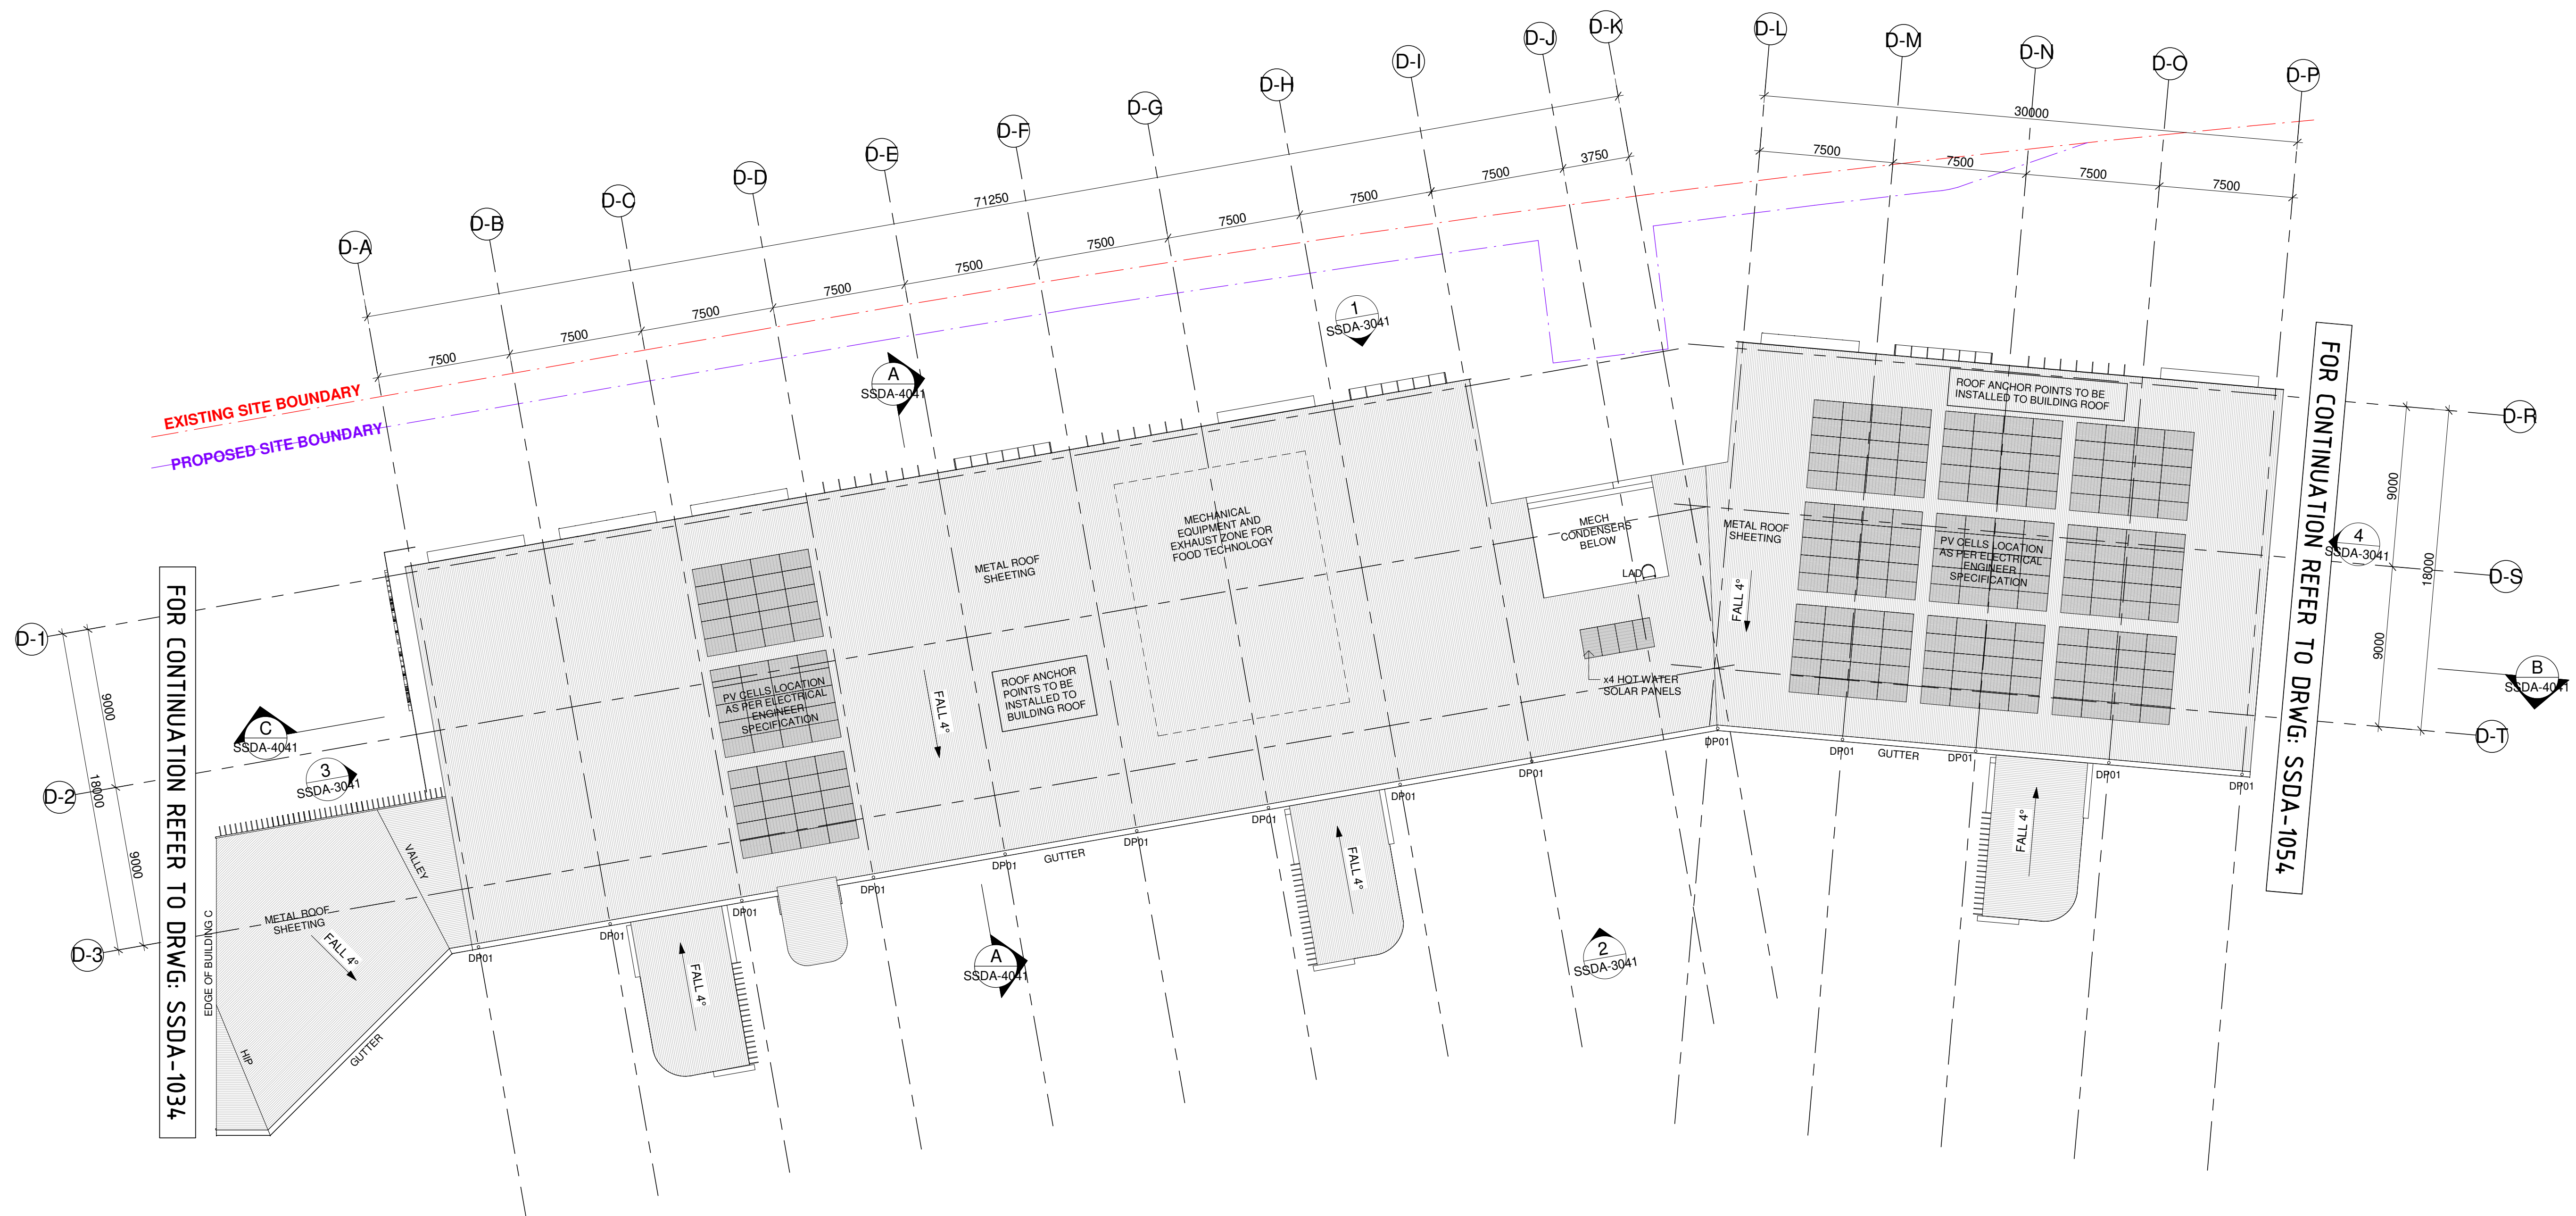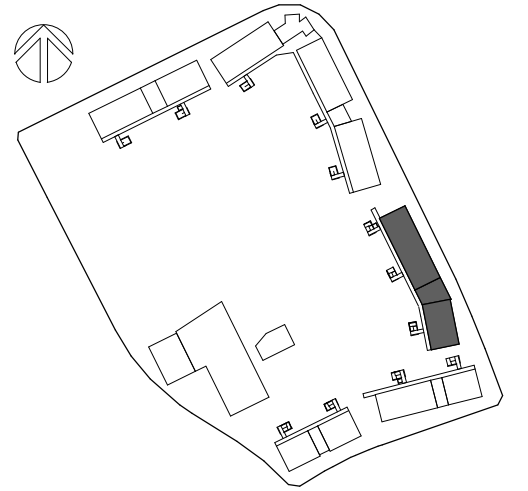


Issue			
No.	Date	Description	Chkd
1	01/07/2022	50% DRAFT SSDA	JL
2	04/08/2022	90% DRAFT SSDA	JL
3	11/08/2022	ISSUE FOR COORDINATION	JL
4	15/08/2022	ISSUE FOR TOA	JL
5	08/09/2022	100% DRAFT SSDA	CHS
6	15/09/2022	SSDA ISSUE	JL

Nominated Architect:
Andrew Duffin NSW 5602
NBRS & Partners Pty Ltd VIC 51197

© 2022
ABN 16 002 247 565


at
Cnr Elara Boulevard and Kaluta Avenue, Melonba
Lot 30 DP 1237735
for
SINSW

Drawing Title
BLOCK D - ROOF PLAN

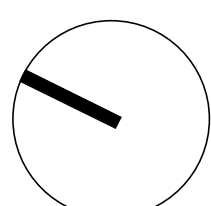


Date 15/09/2022 4:15:22 PM
Scale 1:200 @ A1

Drawing Reference	Revision
21466-NBRS-DR-A-SSDA-1044	6

 

LOCATION PLAN

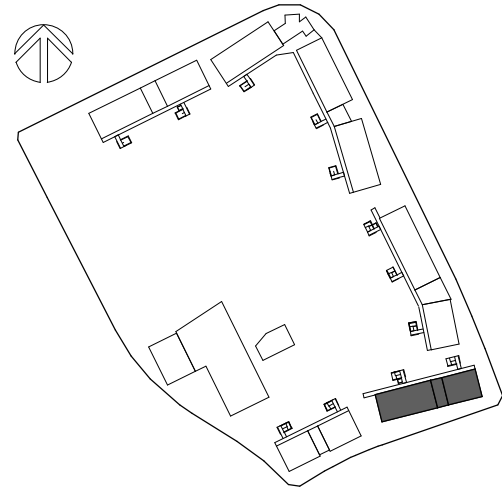

LEGEND

- EXTERIOR CIRCULATION
- Lift
- PS401 HOME BASE UNIT
- PS430 LEARNING SUPPORT UNIT
- PS501 LIBRARY
- PS504 COVERED OUTDOOR LEARNING AREA (COLA)
- PS601 ADMINISTRATION UNIT
- PS603 STUDENT AMENITIES
- SERVICES

Issue			
No.	Date	Description	Chkd
1	01/07/2022	50% DRAFT SSDA	JL
2	04/08/2022	90% DRAFT SSDA	JL
3	11/08/2022	ISSUE FOR COORDINATION	JL
4	15/08/2022	ISSUE FOR TOA	JL
5	08/09/2022	100% DRAFT SSDA	CHS
6	15/09/2022	SSDA ISSUE	JL

Architect

NBRS

Sydney 61 2 9922 2344 nbrsarchitecture.com

Any form of replication of this drawing in full or in part without the written permission of NBRS+PARTNERS Pty Ltd constitutes an infringement of the copyright.

Nominated Architect:
Andrew Duffin NSW S602
NBRS & Partners Pty Ltd VIC 51197 ABN 16 002 247 565

Project

Marsden Park New High School and
Melonba New Primary School

at
Cnr Elara Boulevard and Kaluta Avenue, Melonba
Lot 30 DP 1237735

for
SINSW

Drawing Title
BLOCK E - GROUND FLOOR PLAN


Date 15/09/2022 4:15:31 PM
Scale 1:200 @ A1

Drawing Reference
21466-NBRS-DR-A-SSDA-1051

Revision

6

0 2m 4m 6m 8m 10m 12m 14m 16m 18m 20m

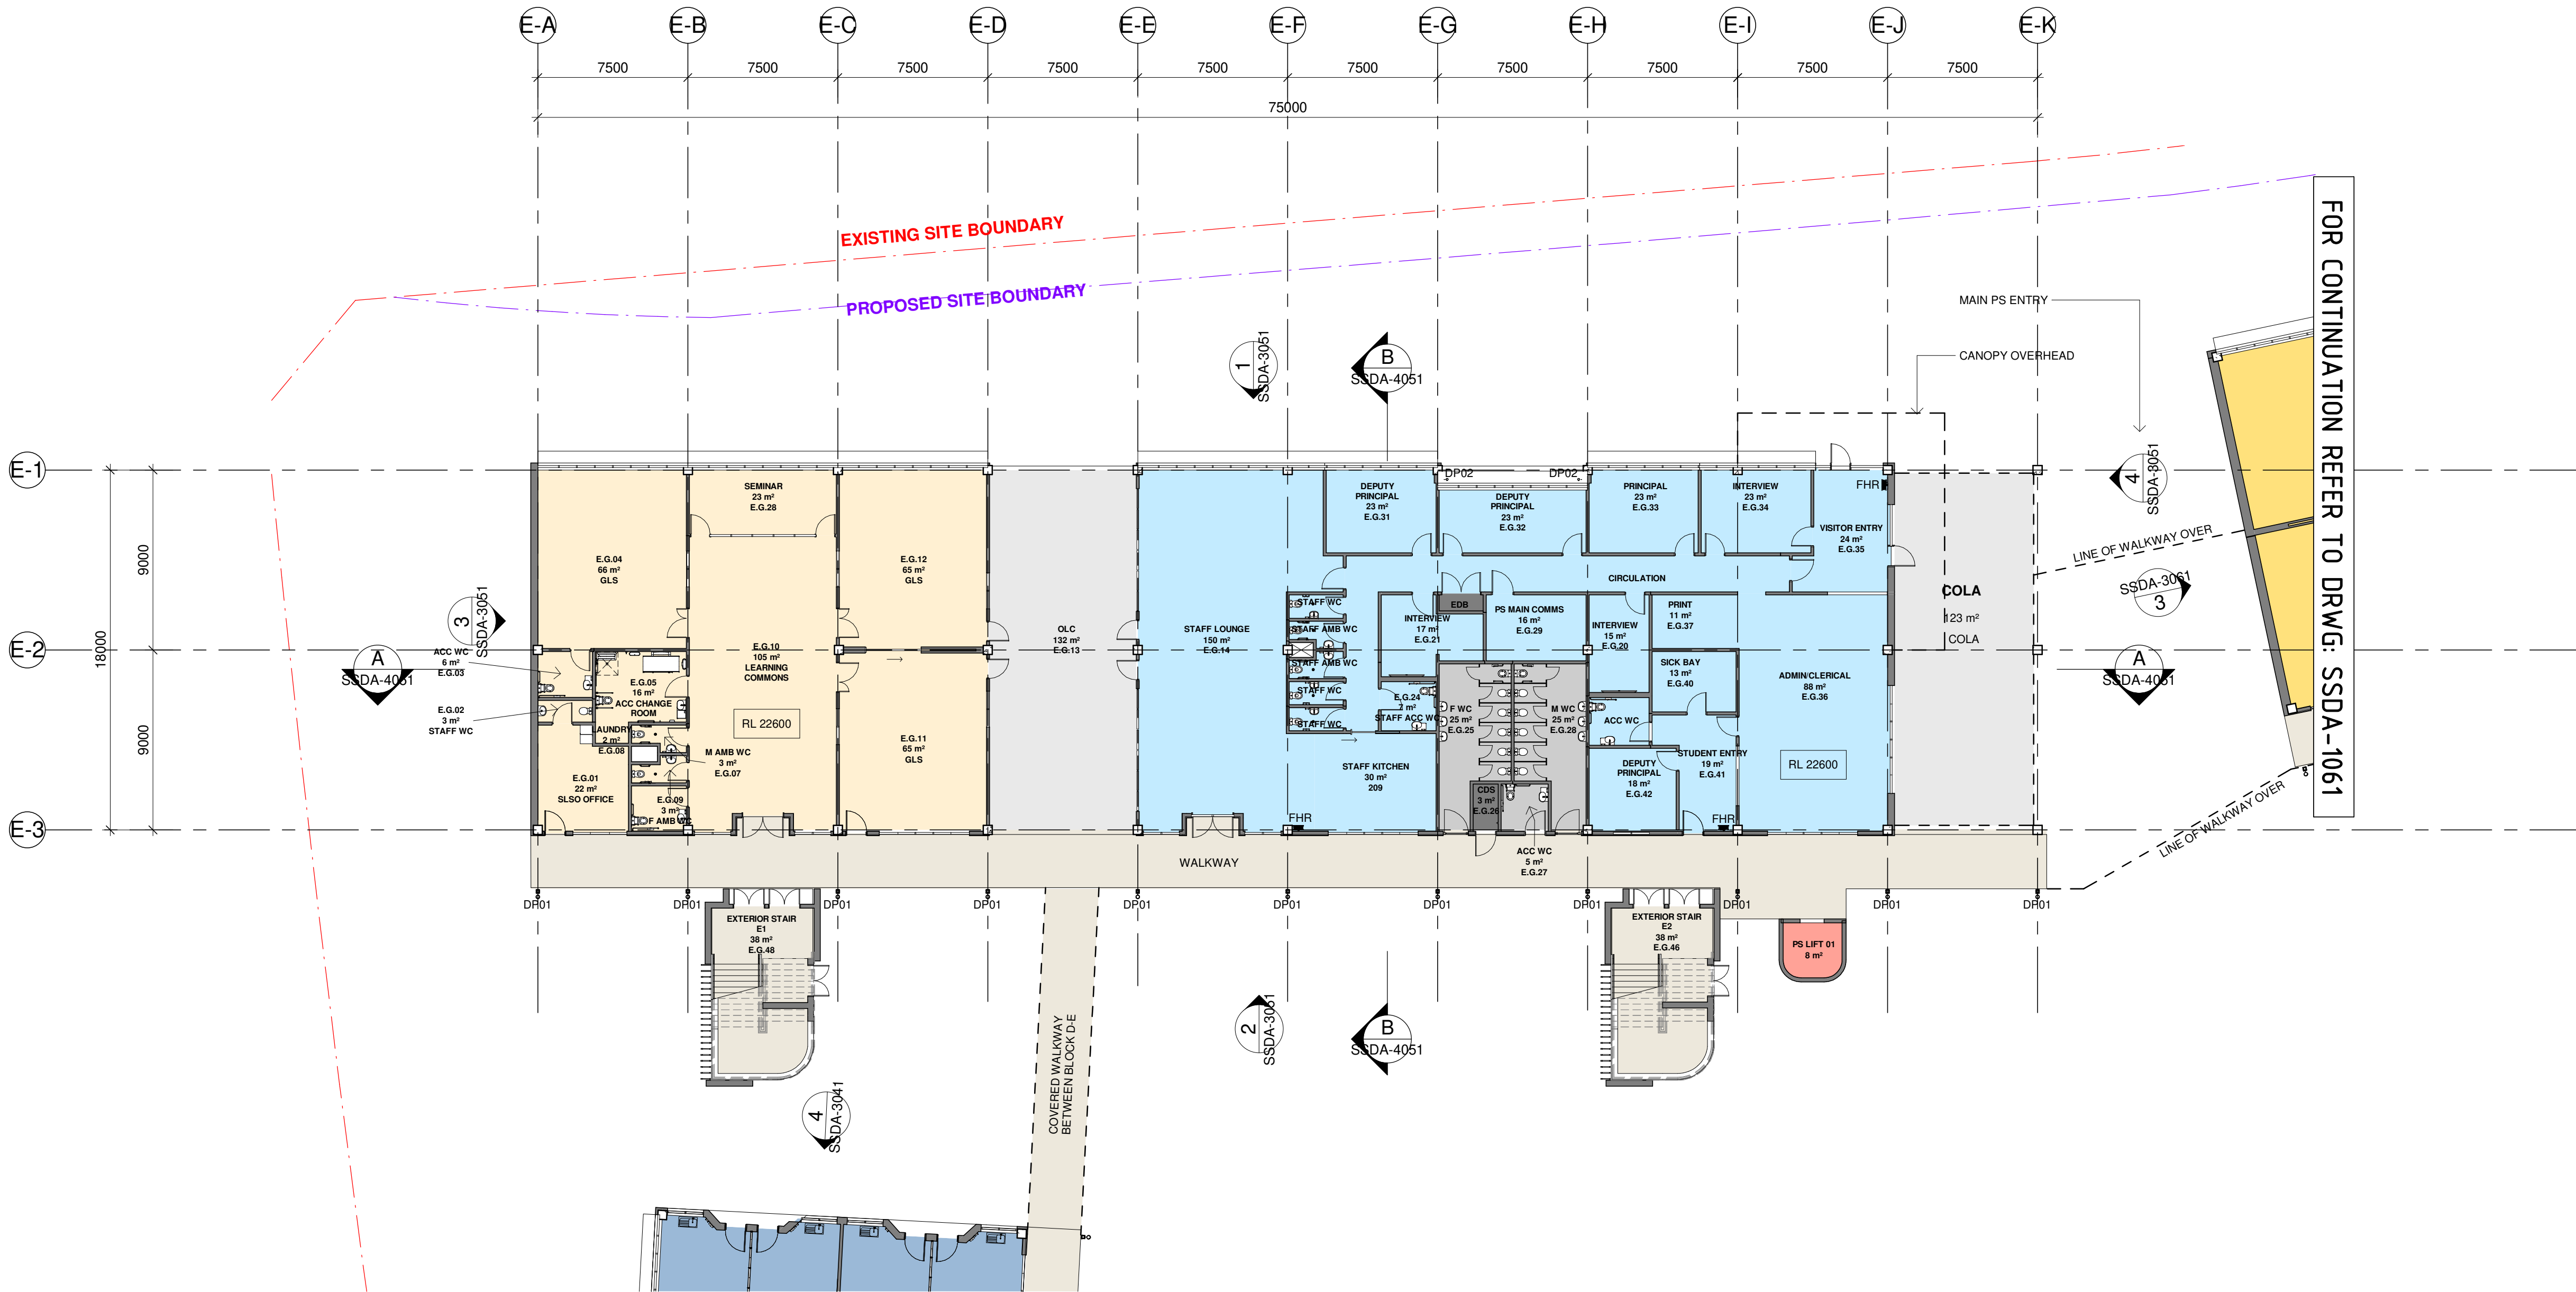


FOR CONTINUATION REFER TO DRWG: SSDA-1041

FOR CONTINUATION REFER TO DRWG: SSDA-1061

SSDA - BLOCK E GROUND

ROOM NAME	Count
BLOCK E - GROUND	
ACC CHANGE ROOM	1
ACC WC	3
ADMIN/CLERICAL	1
CDS	1
CIRCULATION	1
COLA	1
DEPUTY PRINCIPAL	3
EDB	1
EXTERIOR STAIR E1	1
EXTERIOR STAIR E2	1
F AMB WC	1
F WC	1
GLS	3
INTERVIEW	3
LEARNING COMMONS	1
M WC	1
OLC	1
PRINCIPAL	1
PRINT	1
PS LIFT 01	1
PS MAIN COMMS	1
SEMINAR	1
SICK BAY	1
SLSO OFFICE	1
STAFF ACC WC	1
STAFF AMB WC	2
STAFF KITCHEN	1
STAFF LOUNGE	1
STAFF WC	4
STUDENT ENTRY	1
VISITOR ENTRY	1
WALKWAY	1
BLOCK E - GROUND: 44	1

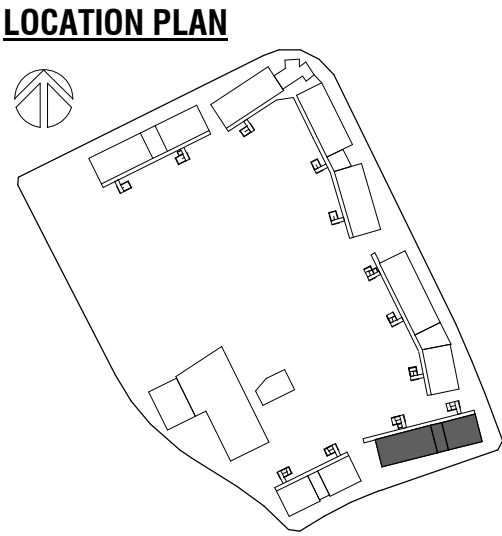

LEGEND

- EXTERIOR CIRCULATION
- HS 101 GENERAL LEARNING SPACES
- Lift
- PS401 HOME BASE UNIT
- PS603 STUDENT AMENITIES
- SERVICES

Issue			
No.	Date	Description	Chkd
1	01/07/2022	50% DRAFT SSDA	JL
2	04/08/2022	90% DRAFT SSDA	JL
3	11/08/2022	ISSUE FOR COORDINATION	JL
4	15/08/2022	ISSUE FOR TOA	JL
5	08/09/2022	100% DRAFT SSDA	CHS
6	15/09/2022	SSDA ISSUE	JL

Architect

NBRS[®]

Sydney
61 2 9922 2344 nbrsarchitecture.com

Any form of replication of this drawing in full or in part without the written permission of NBRS+PARTNERS Pty Ltd constitutes an infringement of the copyright.

Nominated Architect:
Andrew Duffin NSW S602 © 2022
NBRS & Partners Pty Ltd VIC 51197 ABN 16 002 247 565

Project

Marsden Park New High School and
Melonba New Primary School

at
Cnr Elara Boulevard and Kaluta Avenue, Melonba
Lot 30 DP 1237735
for
SINSW

Drawing Title

BLOCK E - LEVEL 1 LEVEL PLAN

Date 15/09/2022 4:15:39 PM

Scale 1:200 @ A1

Drawing Reference

21466-NBRS-DR-A-SSDA-1052

Revision


6

0 2m 4m 6m 8m 10m 12m 14m 16m 18m 20m



SSDA - BLOCK E LEVEL 1	
ROOM NAME	Count

BLOCK E - LEVEL 1	
ACC WC	1
BCR	1
CDS	1
CIRCULATION	1
EDB	1
EXTERIOR STAIR E2	2
F AMB WC	1
GLS	12
LEARNING COMMONS	3
M AMB WC	1
MECH PLANT	1
SECURE STORE	1
SEMINAR	3
WALKWAY	1
BLOCK E - LEVEL 1:30	

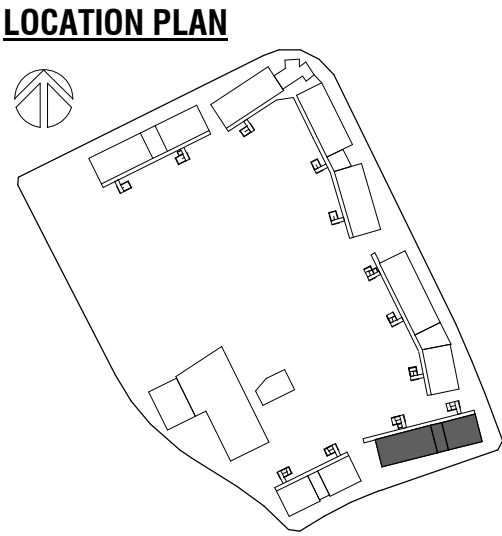

LEGEND

- EXTERIOR CIRCULATION
- HS 101 GENERAL LEARNING SPACES
- Lift
- PS401 HOME BASE UNIT
- PS603 STUDENT AMENITIES
- SERVICES

Issue			
No.	Date	Description	Chkd
1	01/07/2022	50% DRAFT SSDA	JL
2	04/08/2022	90% DRAFT SSDA	JL
3	11/08/2022	ISSUE FOR COORDINATION	JL
4	15/08/2022	ISSUE FOR TOA	JL
5	08/09/2022	100% DRAFT SSDA	CHS
6	15/09/2022	SSDA ISSUE	JL

Architect
NBRS
Sydney
61 2 9922 2344
nbrsarchitecture.com
Any form of replication of this drawing in full or in part without the written permission of NBRS+PARTNERS Pty Ltd constitutes an infringement of the copyright.
Nominated Architect:
Andrew Duffin NSW S602
NBRS & Partners Pty Ltd VIC 51197
ABN 16 002 247 565
© 2022
Project
Marsden Park New High School and
Melonba New Primary School
at
Cnr Elara Boulevard and Kaluta Avenue, Melonba
Lot 30 DP 1237735
for
SINSW


Drawing Title
BLOCK E - LEVEL 2 FLOOR PLAN

Date 15/09/2022 4:15:47 PM
Scale 1:200 @ A1

Drawing Reference
21466-NBRS-DR-A-SSDA-1053

Revision
6



0 2m 4m 6m 8m 10m 12m 14m 16m 18m 20m

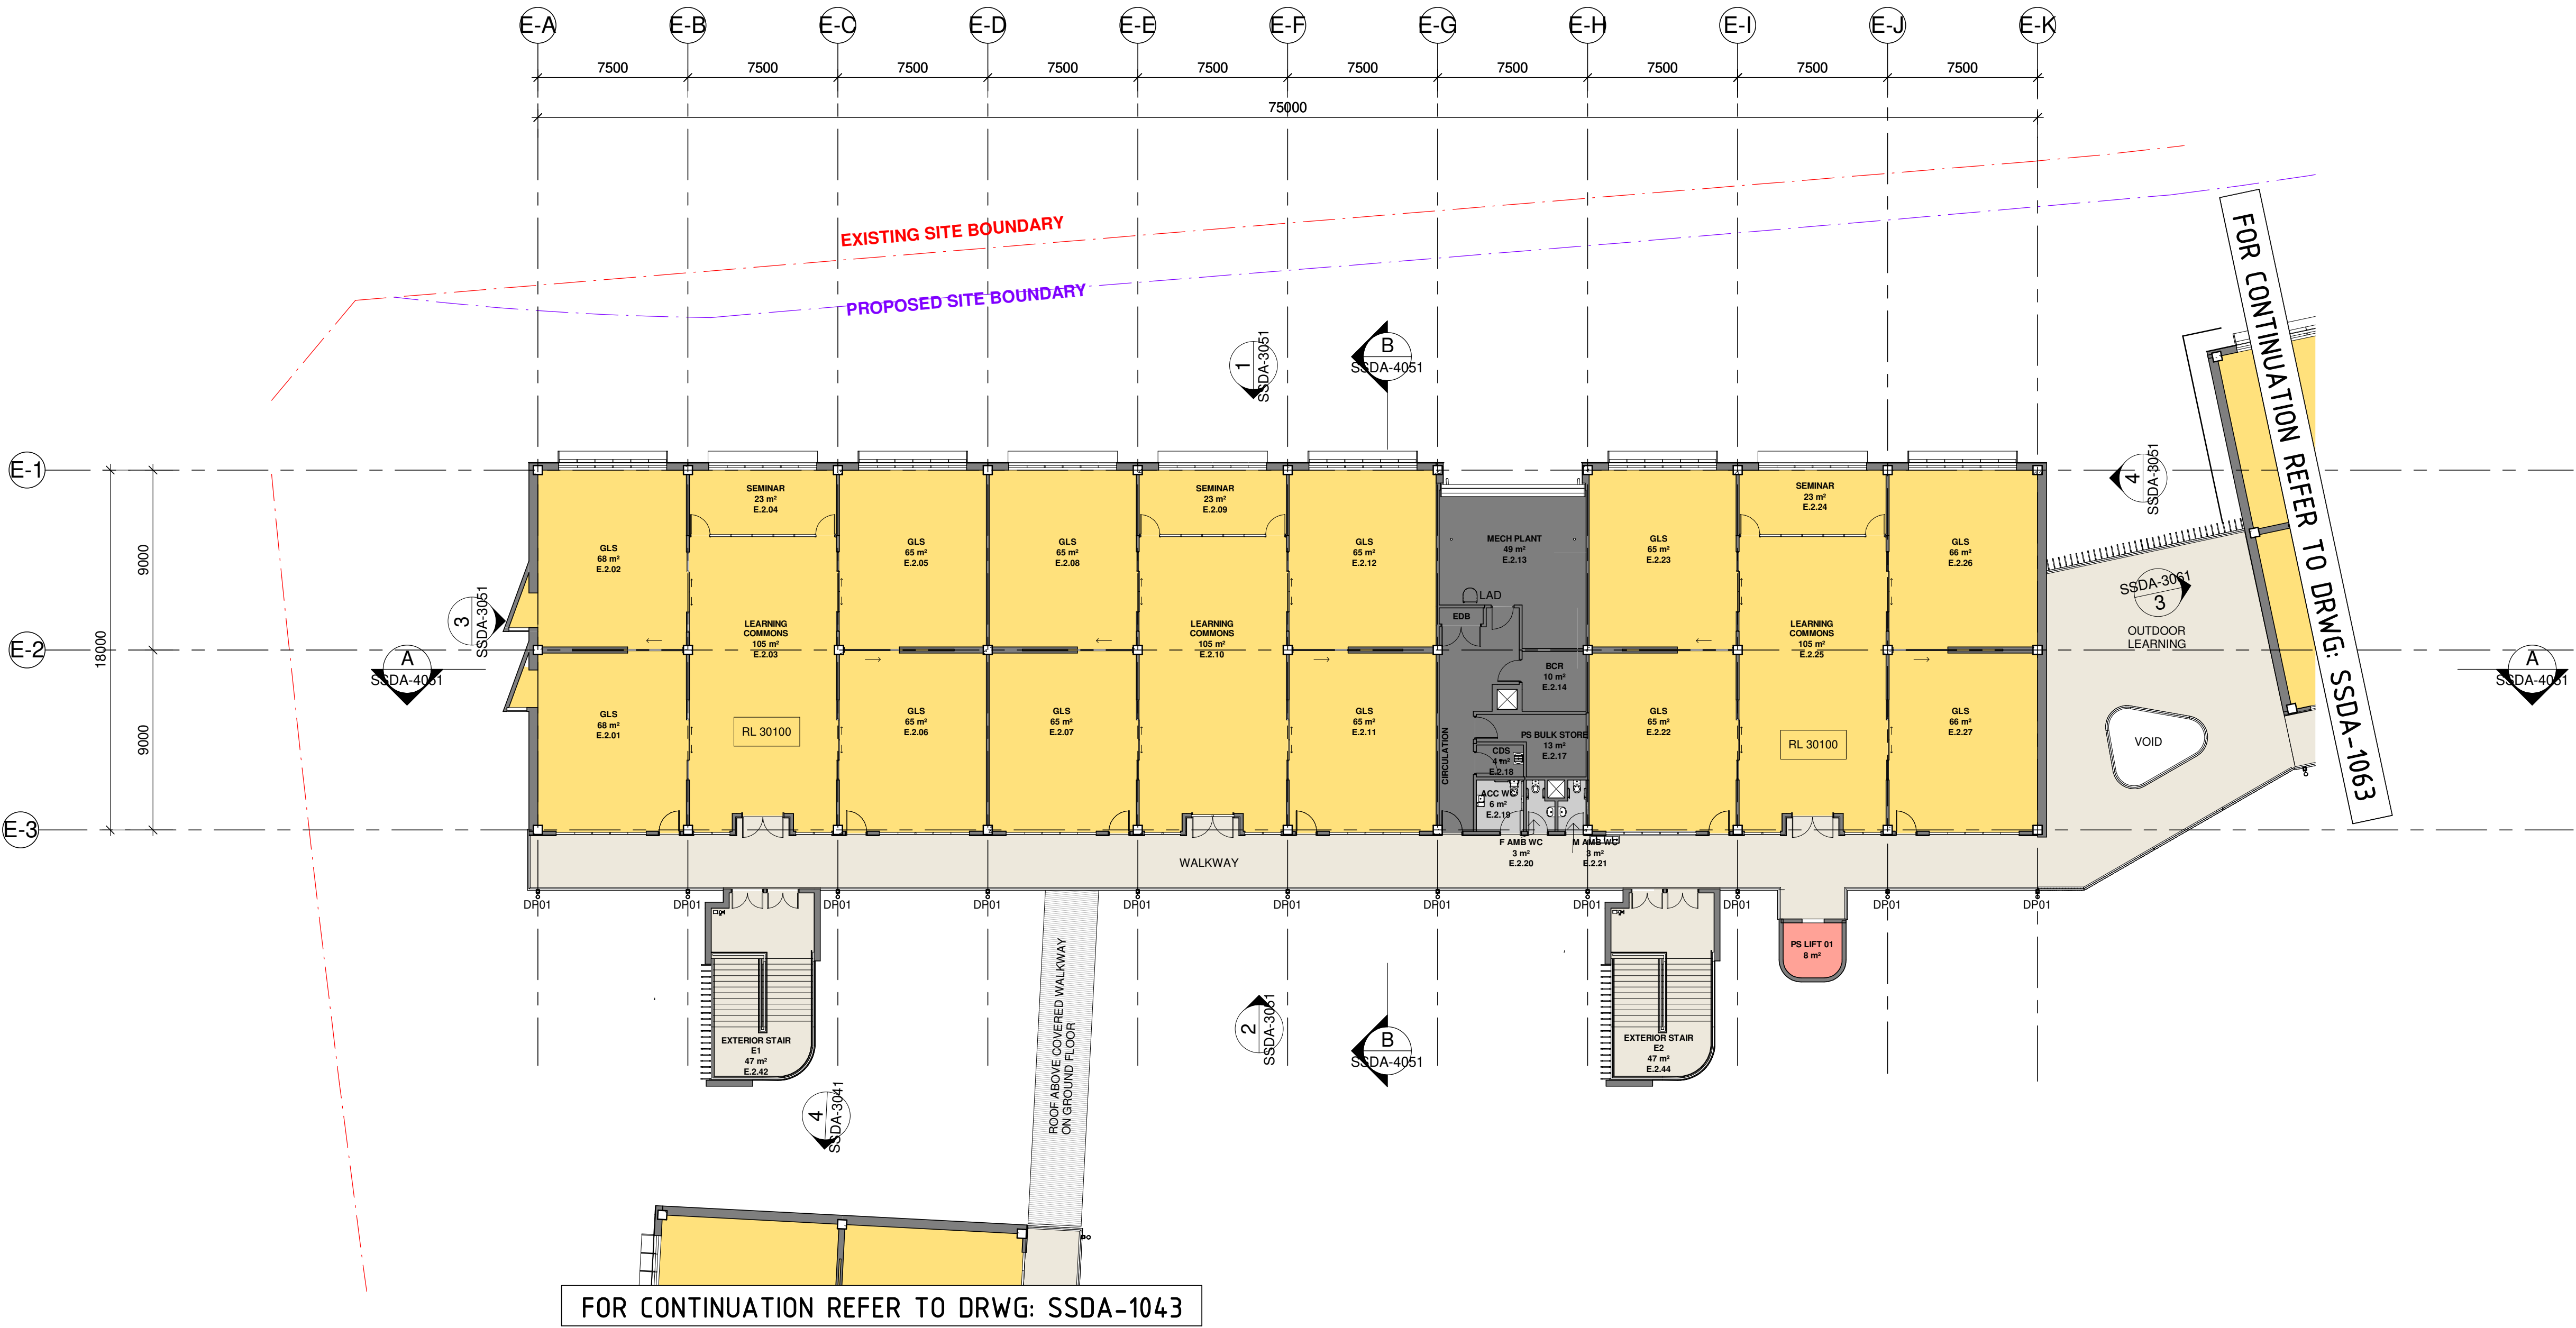

SSDA - BLOCK E LEVEL 2	
ROOM NAME	Count

BLOCK E - LEVEL 2	
ACC WC	1
BCR	1
CDS	1
CIRCULATION	1
EDB	1
EXTERIOR STAIR E1	1
EXTERIOR STAIR E2	1
F AMB WC	1
GLS	12
LEARNING COMMONS	3
M AMB WC	1
MECH PLANT	1
PS BULK STORE	1
SEMINAR	3
WALKWAY	1
BLOCK E - LEVEL 2: 30	

LOCATION PLAN

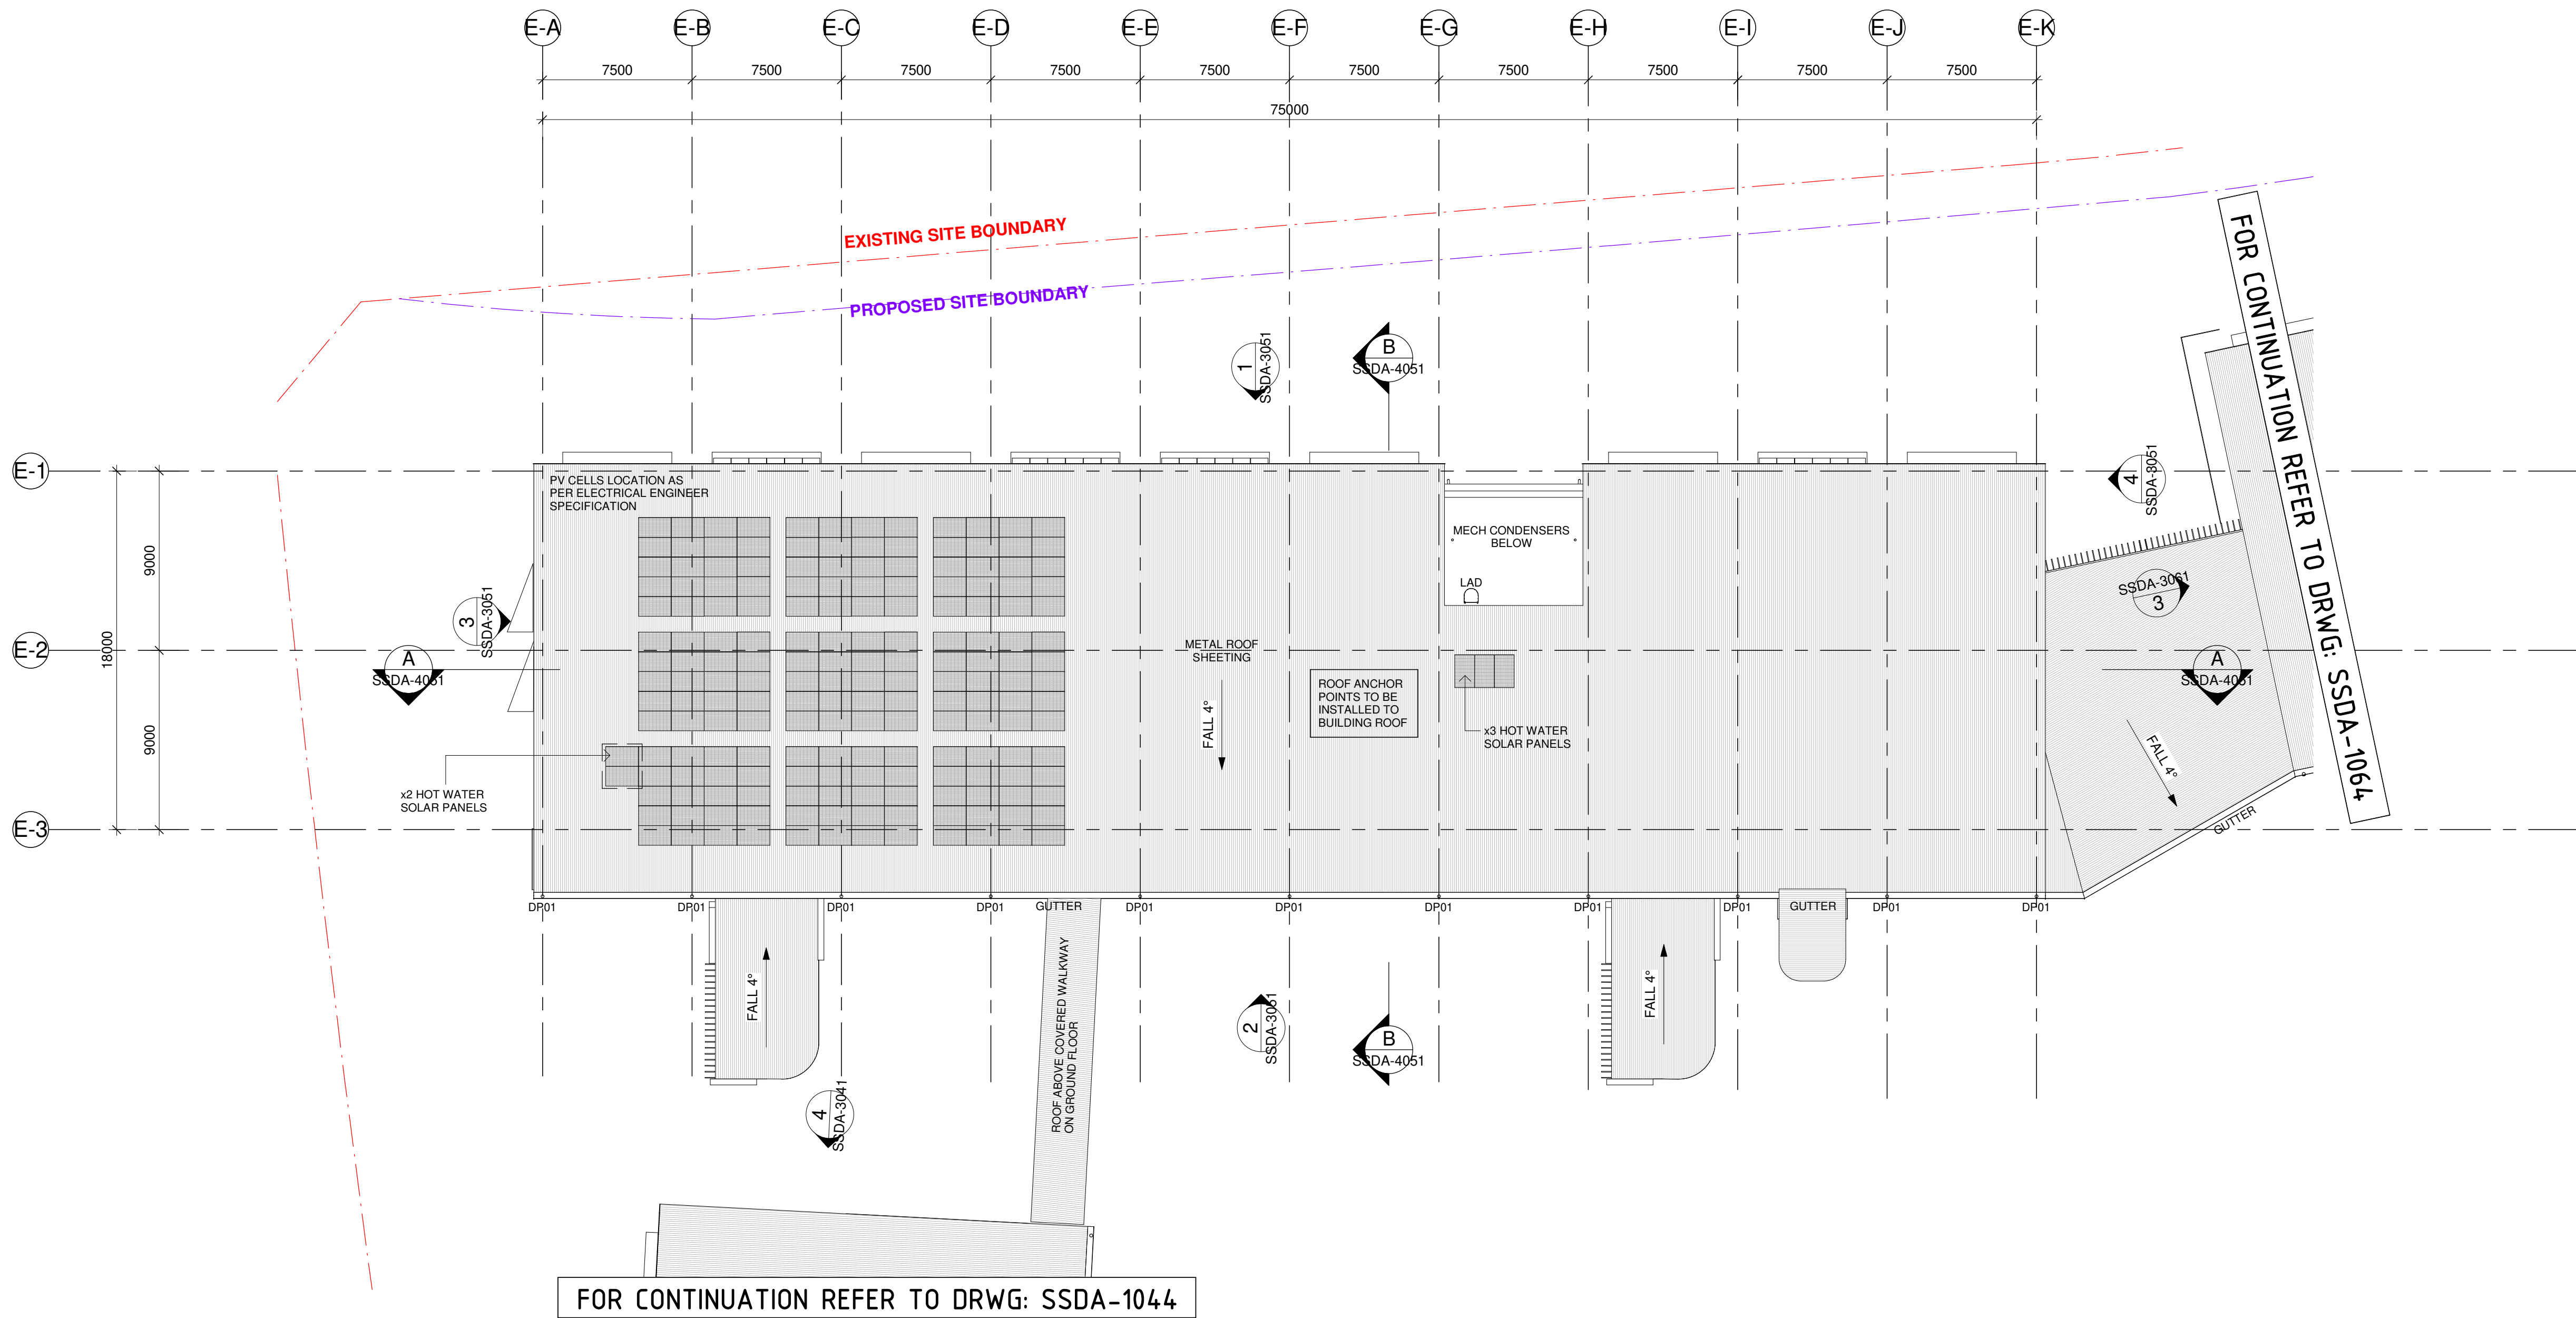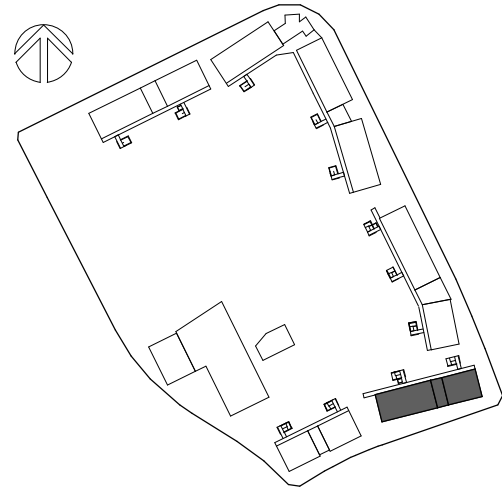

Issue			
No.	Date	Description	Chkd
1	01/07/2022	50% DRAFT SSDA	JL
2	04/08/2022	90% DRAFT SSDA	JL
3	11/08/2022	ISSUE FOR COORDINATION	JL
4	15/08/2022	ISSUE FOR TOA	JL
5	08/09/2022	100% DRAFT SSDA	CHS
6	15/09/2022	SSDA ISSUE	JL

Architect
NBRS
Sydney
61 2 9922 2344
nbrsarchitecture.com
Any form of replication of this drawing in full or in part without the written permission of NBRS+PARTNERS Pty Ltd constitutes an infringement of the copyright.
Nominated Architect:
Andrew Duffin NSW S602
NBRS & Partners Pty Ltd VIC 51197
© 2022
ABN 16 002 247 565


Project
Marsden Park New High School and
Melonba New Primary School
at
Cnr Elara Boulevard and Kaluta Avenue, Melonba
Lot 30 DP 1237735
for
SINSW


Drawing Title
BLOCK E - ROOF PLAN

Date 15/09/2022 4:15:52 PM
Scale 1:200 @ A1

Drawing Reference
21466-NBRS-DR-A-SSDA-1054
Revision
6

0 2m 4m 6m 8m 10m 12m 14m 16m 18m 20m

 

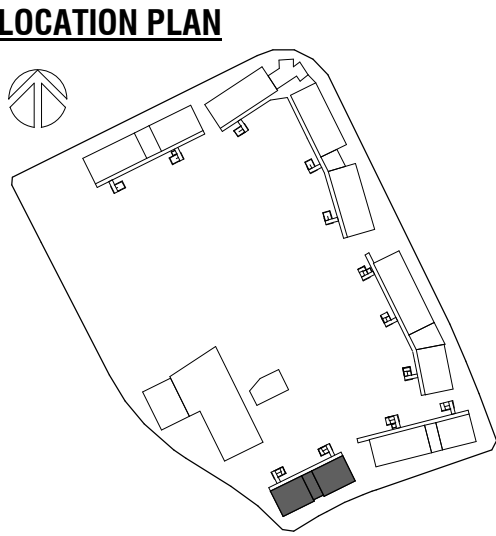

LEGEND

- EXTERIOR CIRCULATION
- PS401 HOME BASE UNIT
- PS603 STUDENT AMENITIES
- SERVICES



SSDA - BLOCK F LEVEL 1	
ROOM NAME	Count
BLOCK F - LEVEL 1	
ACC WC	1
BCR	1
BULK STORE	1
CDS	1
CIRCULATION	1
EDB	1
EXTERIOR STAIR F1	1
EXTERIOR STAIR F2	1
F AMB WC	1
GLS	8
LEARNING COMMONS	2
M AMB WC	1
MECH PLANT	1
SEMINAR	2
WALKWAY	1
BLOCK F - LEVEL 1: 24	

Issue			
No.	Date	Description	Chkd
1	01/07/2022	50% DRAFT SSDA	JL
2	04/08/2022	90% DRAFT SSDA	JL
3	11/08/2022	ISSUE FOR COORDINATION	JL
4	15/08/2022	ISSUE FOR TOA	JL
5	08/09/2022	100% DRAFT SSDA	CHS
6	15/09/2022	SSDA ISSUE	JL

Architect

NBRS

Sydney
61 2 9922 2344
nbrsarchitecture.com
Any form of replication of this drawing in full or in part without the written permission of NBRS+PARTNERS Pty Ltd constitutes an infringement of the copyright.
Nominated Architect:
Andrew Duffin NSW S602
NBRS & Partners Pty Ltd VIC 51197
ABN 16 002 247 565

Project

Marsden Park New High School and
Melonba New Primary School

at
Cnr Elara Boulevard and Kaluta Avenue, Melonba
Lot 30 DP 1237735
for
SINSW

Drawing Title

BLOCK F - LEVEL 1 FLOOR PLAN



-  EXTERIOR CIRCULATION
-  PS401 HOME BASE UNIT
-  PS603 STUDENT AMENITIES
-  SERVICES

Issue			
No.	Date	Description	Chkd
1	01/07/2022	50% DRAFT SSDA	JL
2	04/08/2022	90% DRAFT SSDA	JL
3	11/08/2022	ISSUE FOR COORDINATION	JL
4	15/08/2022	ISSUE FOR TOA	JL
5	08/09/2022	100% DRAFT SSDA	CHS
6	15/09/2022	SSDA ISSUE	JL


Architect

Project



Marsden Park New High School and
Melonba New Primary School

at
Cnr Elara Boulevard and Kaluta Avenue, Melonba
Lot 30 DP 1237735
for
SINSW

Drawing Title
BLOCK F - LEVEL 2 FLOOR PLAN

 

Drawing Reference	Revision
21466-NBRS-DR-A-SSDA-1063	6

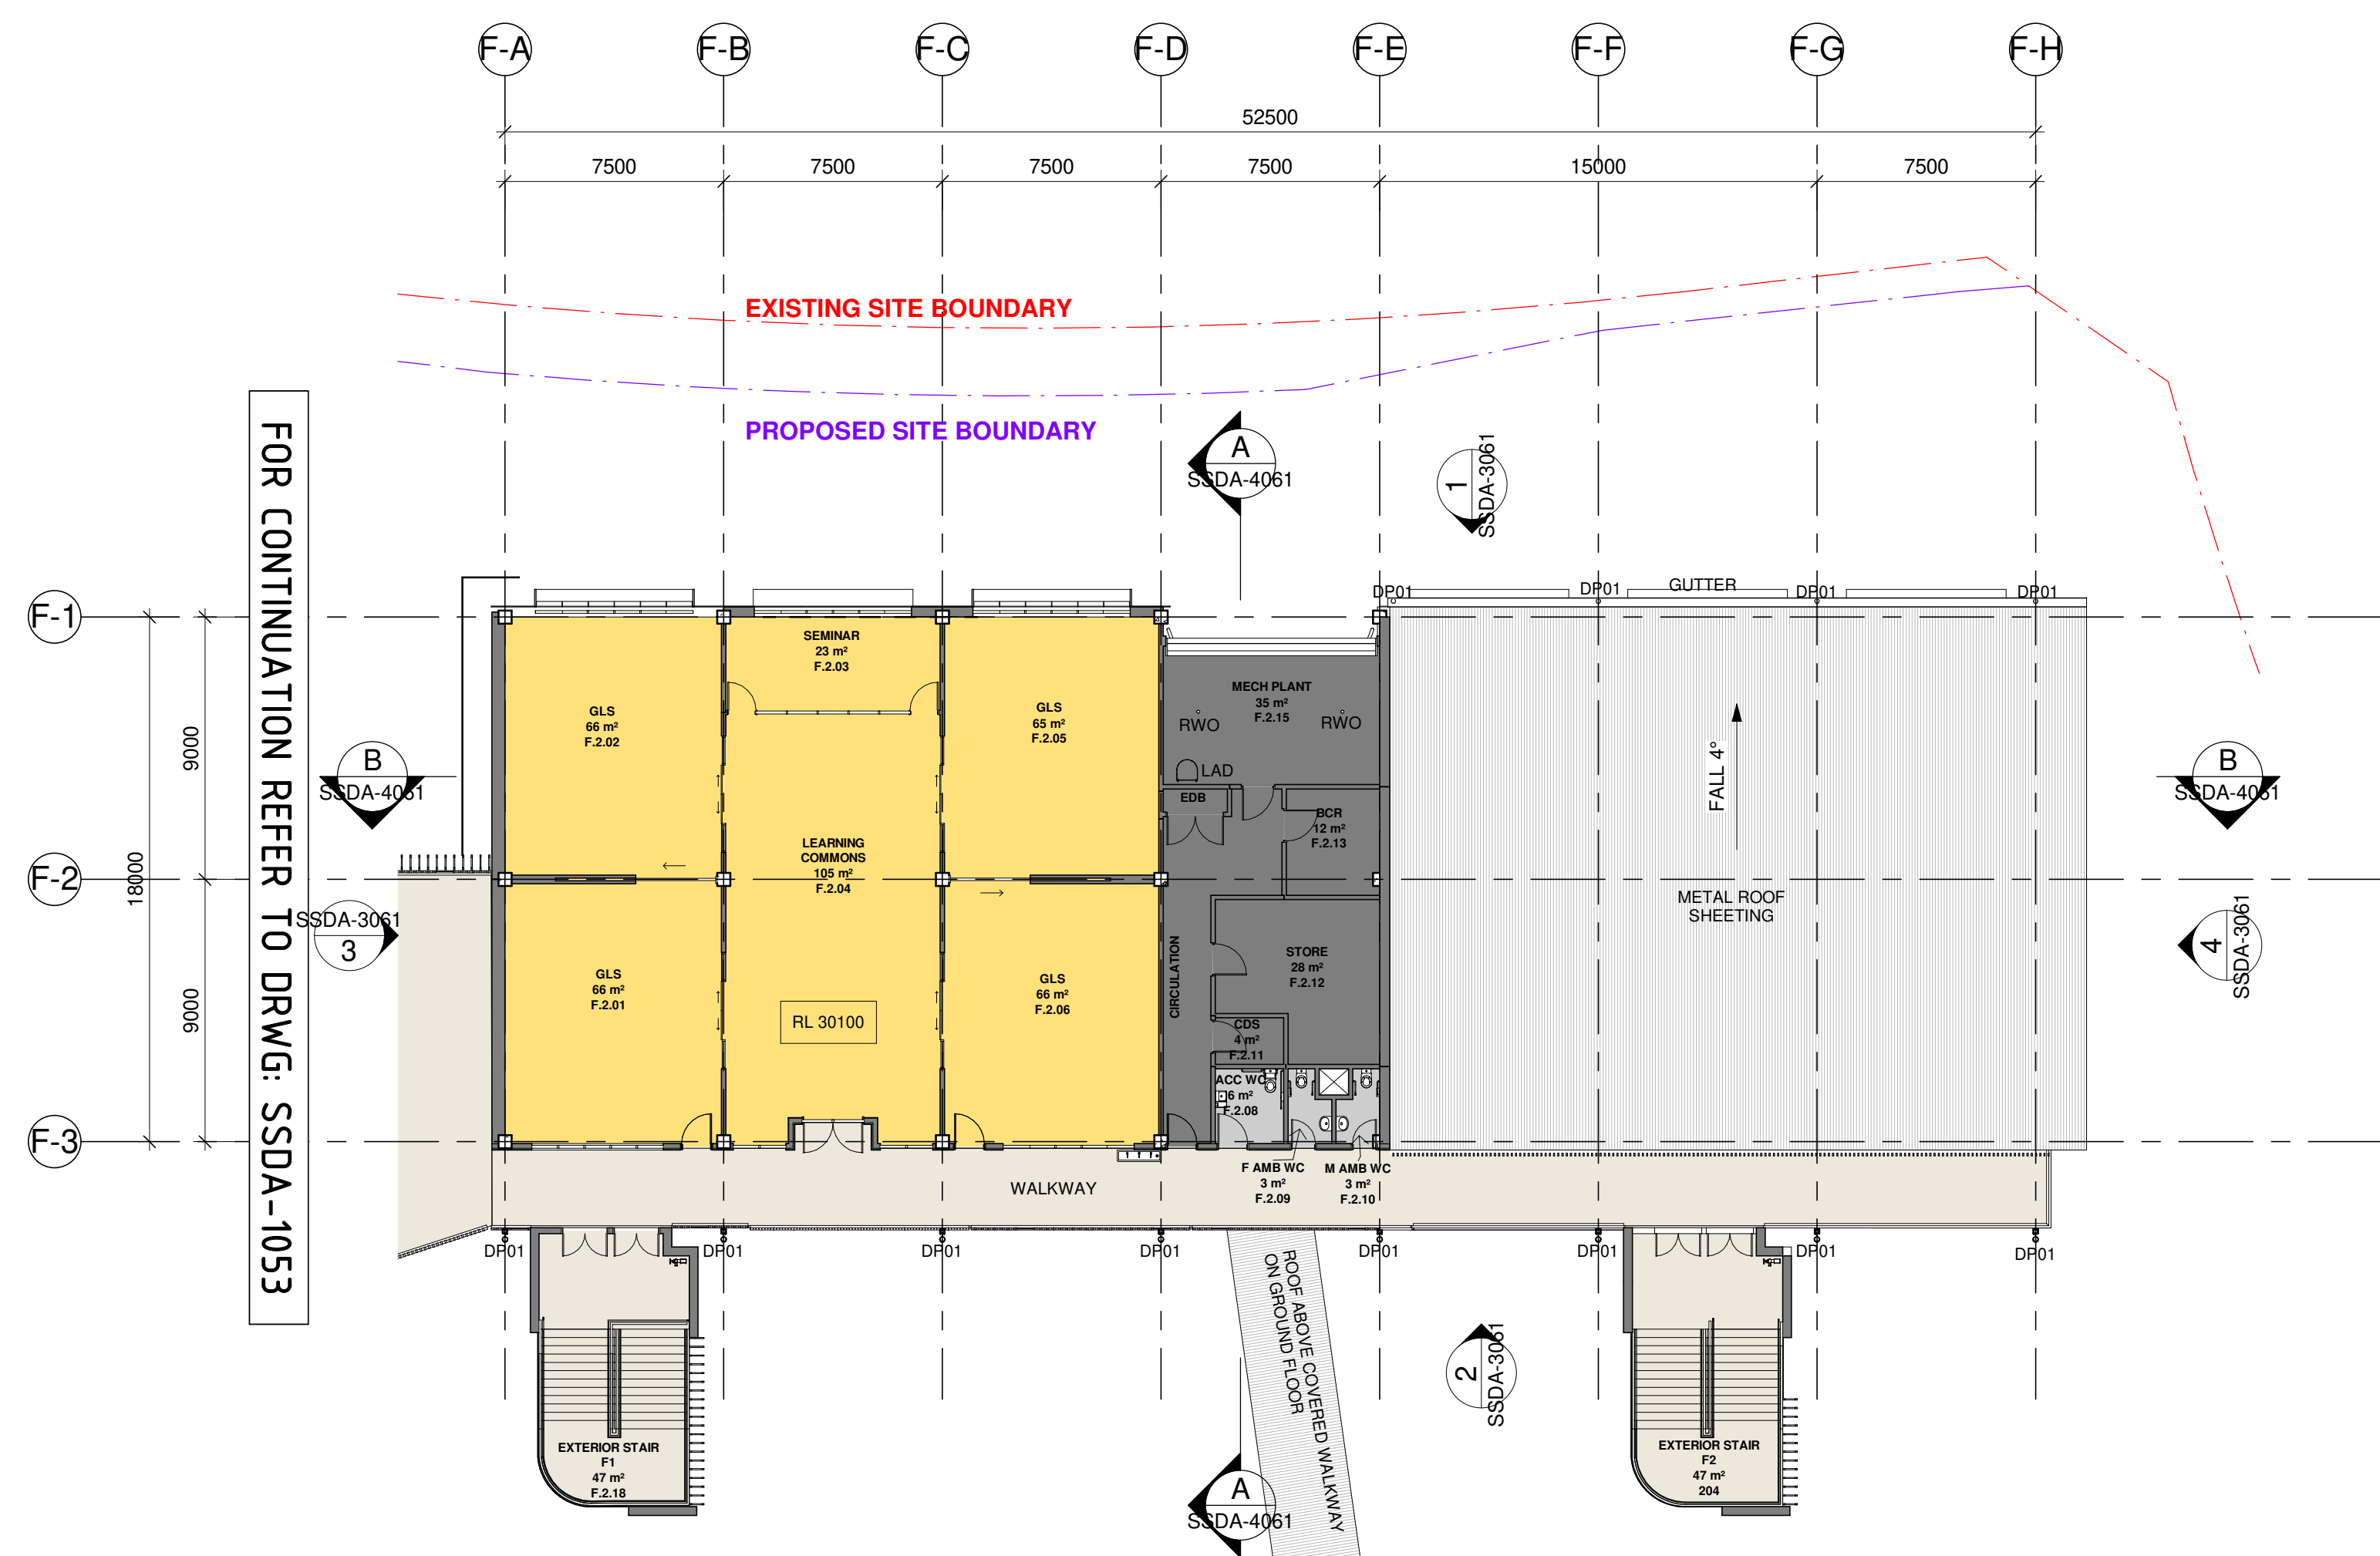 


SSDA - BLOCK F LEVEL 2	
ROOM NAME	Count
BLOCK F - LEVEL 2	
ACC WC	1
BCR	1
CDS	1
CIRCULATION	1
EDB	1
EXTERIOR STAIR F1	1
EXTERIOR STAIR F2	1
F AMB WC	1
GLS	4
LEARNING COMMONS	1
M AMB WC	1
MECH PLANT	1
SEMINAR	1
STORE	1
WALKWAY	1
BLOCK F - LEVEL 2: 18	



0	2m	4m	6m	8m	10m	12m	14m	16m	1 200
---	----	----	----	----	-----	-----	-----	-----	-------

LOCATION PLAN

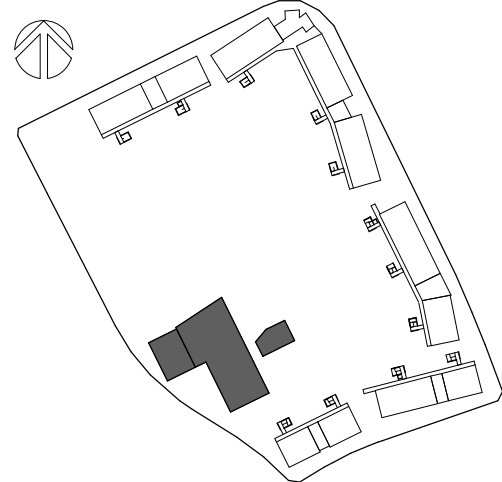

LEGEND

- EXTERIOR CIRCULATION
- HS 202 GYMNASIUM + CANTEN
- HS 500 OUTDOOR LEARNING AREAS (COLA)
- HS 602 LECTURE LEARNING HUB
- HS 604 MOVEMENT STUDIO
- HS 609 VEHICULAR CIRCULATION
- PS503 COMMUNAL HALL
- PS503 COMMUNAL HALL + HS 202 GYMNASIUM + CANTEN
- PS504 COVERED OUTDOOR LEARNING AREA (COLA)
- PS603 STUDENT AMENITIES
- PS609 VEHICULAR CIRCULATION
- SERVICES

ISSUE				
No.	Date	Description	Chkd	
1	01/07/2022	50% DRAFT SSDA	JL	
2	04/08/2022	90% DRAFT SSDA	JL	
3	11/08/2022	ISSUE FOR COORDINATION	JL	
4	15/08/2022	ISSUE FOR TOA	JL	
5	01/09/2022	ISSUE FOR INFORMATION	JL	
6	08/09/2022	100% DRAFT SSDA	CHS	
7	15/09/2022	SSDA ISSUE	JL	

Architect

NBRS

Sydney
61 2 9922 2344
nbrsarchitecture.com

Any form of replication of this drawing in full or in part without the written permission of NBRS+PARTNERS Pty Ltd constitutes an infringement of the copyright.

Nominated Architect:
Andrew Duffin NSW 5602
NBRS & Partners Pty Ltd VIC 51197
© 2022
ABN 16 002 247 565

Project

Marsden Park New High School and
Melonba New Primary School

at
Cnr Elara Boulevard and Kaluta Avenue, Melonba.
Lot 30 DP 1237735
for
SINSW

Drawing Title
BLOCK G - GROUND FLOOR PLAN

Date 15/09/2022 6:09:29 PM
Scale 1:200 @ A1

Drawing Reference Revision



21466-NBRS-DR-A-SSDA-1071 7

0 2m 4m 6m 8m 10m 12m 14m 16m 18m 20m

SSDA - BLOCK G GROUND	
ROOM NAME	Count

BLOCK G - GROUND	
CIRCULATION	5
COMBINED CANTEN KITCHENETTE	1
COMBINED CANTEN OFFICE	1
COMBINED CANTEN STORE	1
COMBINED CLEAN STORE	1
EDB	2
F AMB WC	1
F WC	4
FOYER	1
HIGH SCHOOL HALL	1
HS BCR	1
HS BULK WASTE PAD	1
HS CHAIR & PERFORMANCE STORE	1
HS CONTROL ROOM	1
HS F WCs & CHANGE	1
HS FEMALE WCs & CHANGE	1
HS FIRST AID ROOM	1
HS LARGE EQUIPMENT STORE	1
HS M WC & CHANGE	1
HS MALE WC AND CHANGE	1
HS OUTDOOR COVERED SPACE	1
HS OUTDOOR EQUIPMENT STORE	1
HS SERVERY	1
HS SPORTS EQUIPMENT STORES	1
HS STAFF ACC WC	1
HS STAGE	1
HS STUDENT ACC WC	2
HS STUDENT ACC WC & SHR	1
LECTURE	1
M AMB WC	1
M WC	4
MECH PLANT	1
MOVEMENT STUDIO	1
MOVEMENT/ LECTURE CONTROL ROOM	1
MOVEMENT/ LECTURE STORE	1
OSHC KITCHENETTE	1
OSHC OFFICE AND STORE	1
PERFORMANCE AREA	1
PRIMARY SCHOOL HALL	1
PS BCR	1
PS BULK WASTE PAD	1
PS CHAIR + PERFORMANCE STORE	1
PS F W CIRCULATION	1
PS M WC CIRCULATION	1
PS OUTDOOR COVERED SPACE	1
PS SERVERY	1
PS SOUND	1
PS SPORTS + PE STORE	1
PS STAFF ACC WC	1
PS STAGE	1
PS STUDENT ACC WC	1
SOUND	1
STAFF ACC WC & SHR	1
STAFF BIKE STORE	1
STAFF EOT FACILITIES	1
STAFF SHR	6
STAFF WC	1
WALKWAY	2

LOCATION PLAN

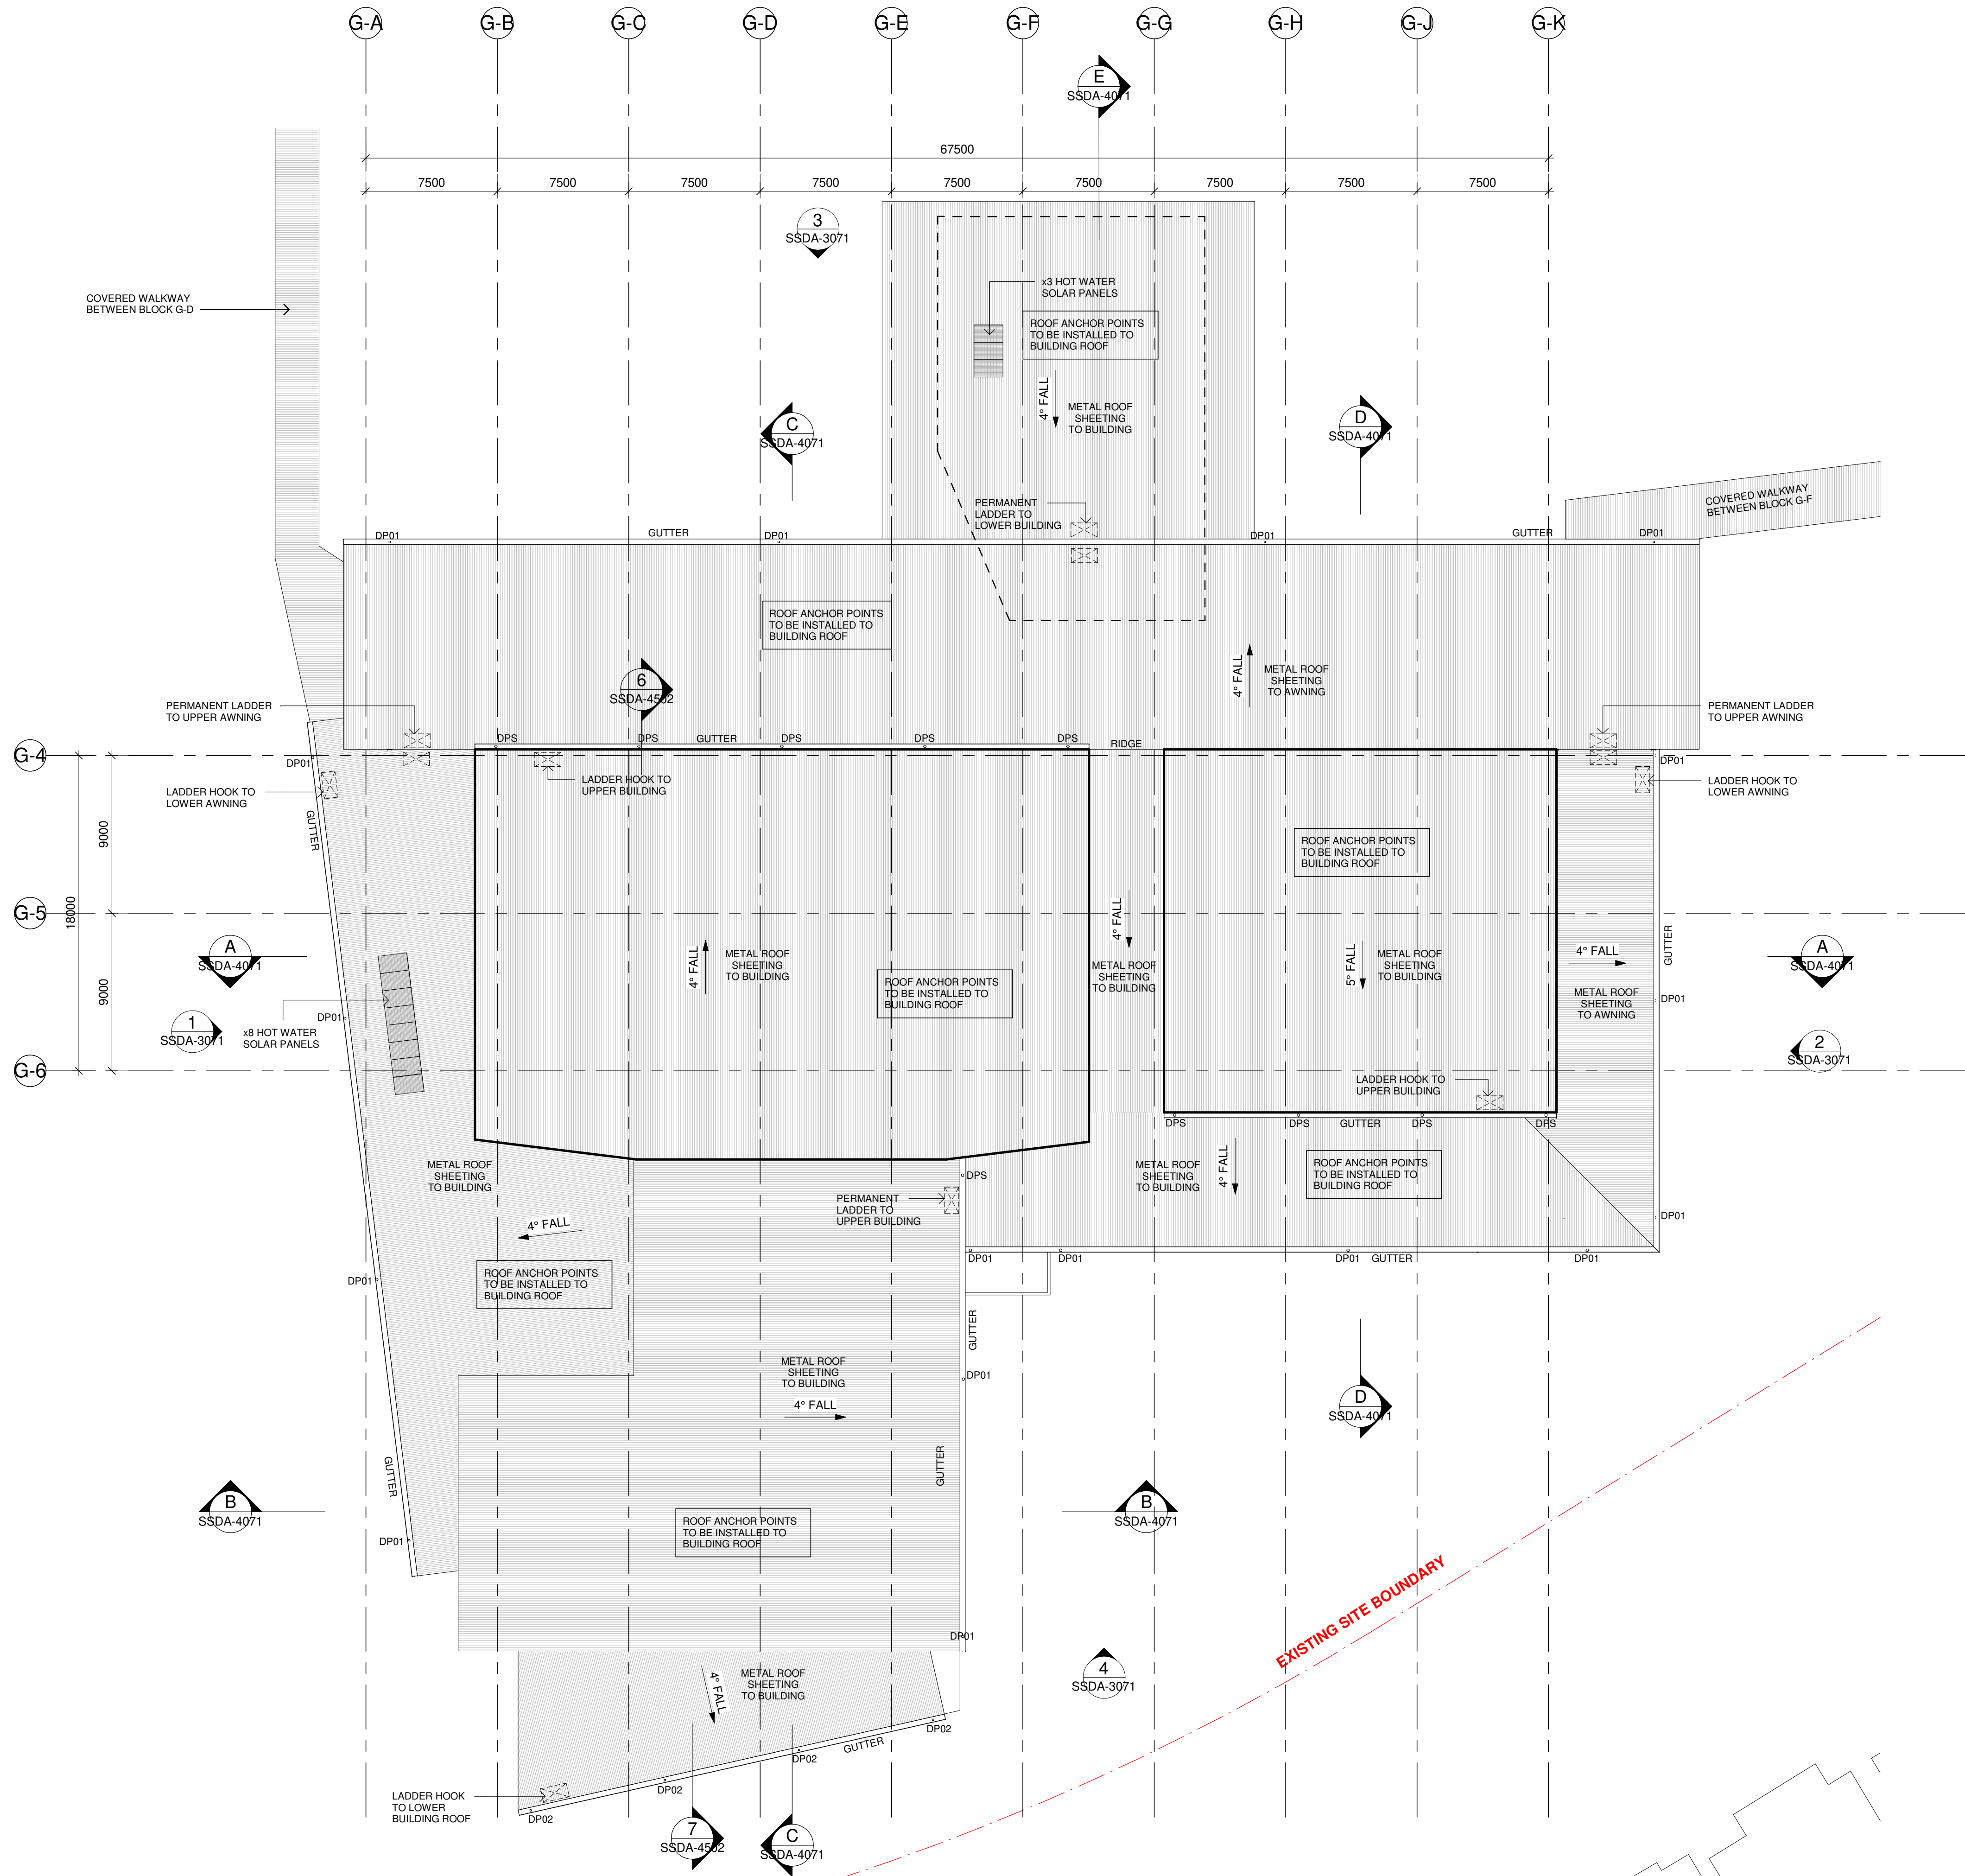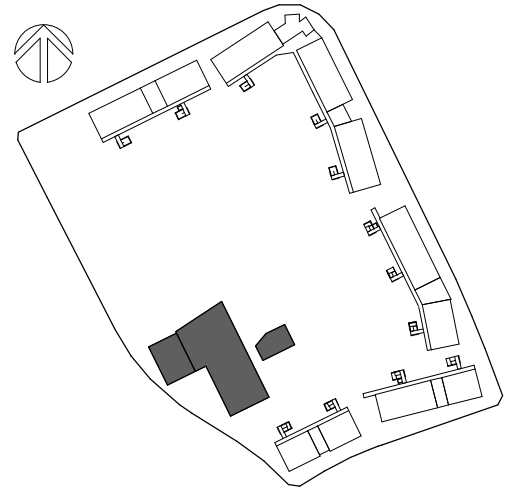

Issue			
No.	Date	Description	Chkd
1	01/07/2022	50% DRAFT SSDA	JL
2	04/08/2022	90% DRAFT SSDA	JL
3	11/08/2022	ISSUE FOR COORDINATION	JL
4	15/08/2022	ISSUE FOR TOA	JL
5	01/09/2022	ISSUE FOR INFORMATION	JL
6	08/09/2022	100% DRAFT SSDA	CHS
7	15/09/2022	SSDA ISSUE	JL

Architect

NBRS
Sydney
61 2 9922 2344
nbrsarchitecture.com

Any form of replication of this drawing in full or in part without the written permission of NBRS+PARTNERS Pty Ltd constitutes an infringement of the copyright.

Nominated Architect:
NBRS & Partners Pty Ltd NSW 5602
ABN 16 002 247 565

Project

Marsden Park New High School and
Melonba New Primary School

at
Cnr Elara Boulevard and Kaluta Avenue, Melonba.
Lot 30 DP 1237735
for
SINSW


Drawing Title
BLOCK G - ROOF PLAN

Date 15/09/2022 6:09:32 PM
Scale 1:200 @ A1

Drawing Reference
21466-NBRS-DR-A-SSDA-1074


Revision

7

 





3D VIEW OF TYPICAL SUN SHADING

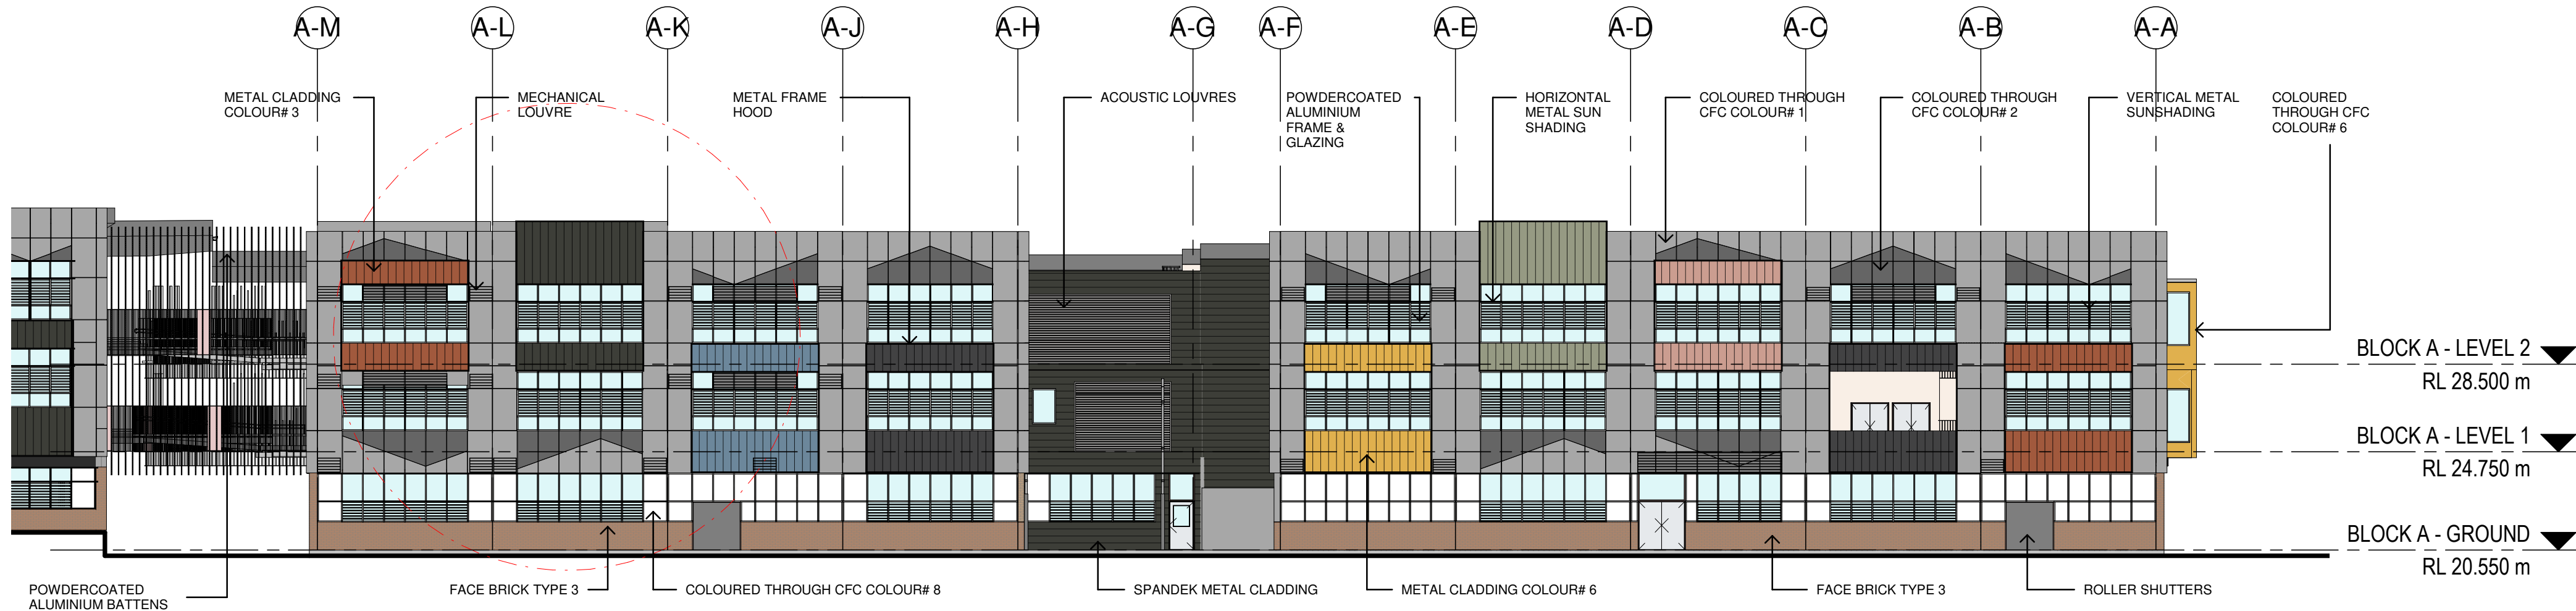


1 BLOCK A - NORTH ELEVATION
1 : 200

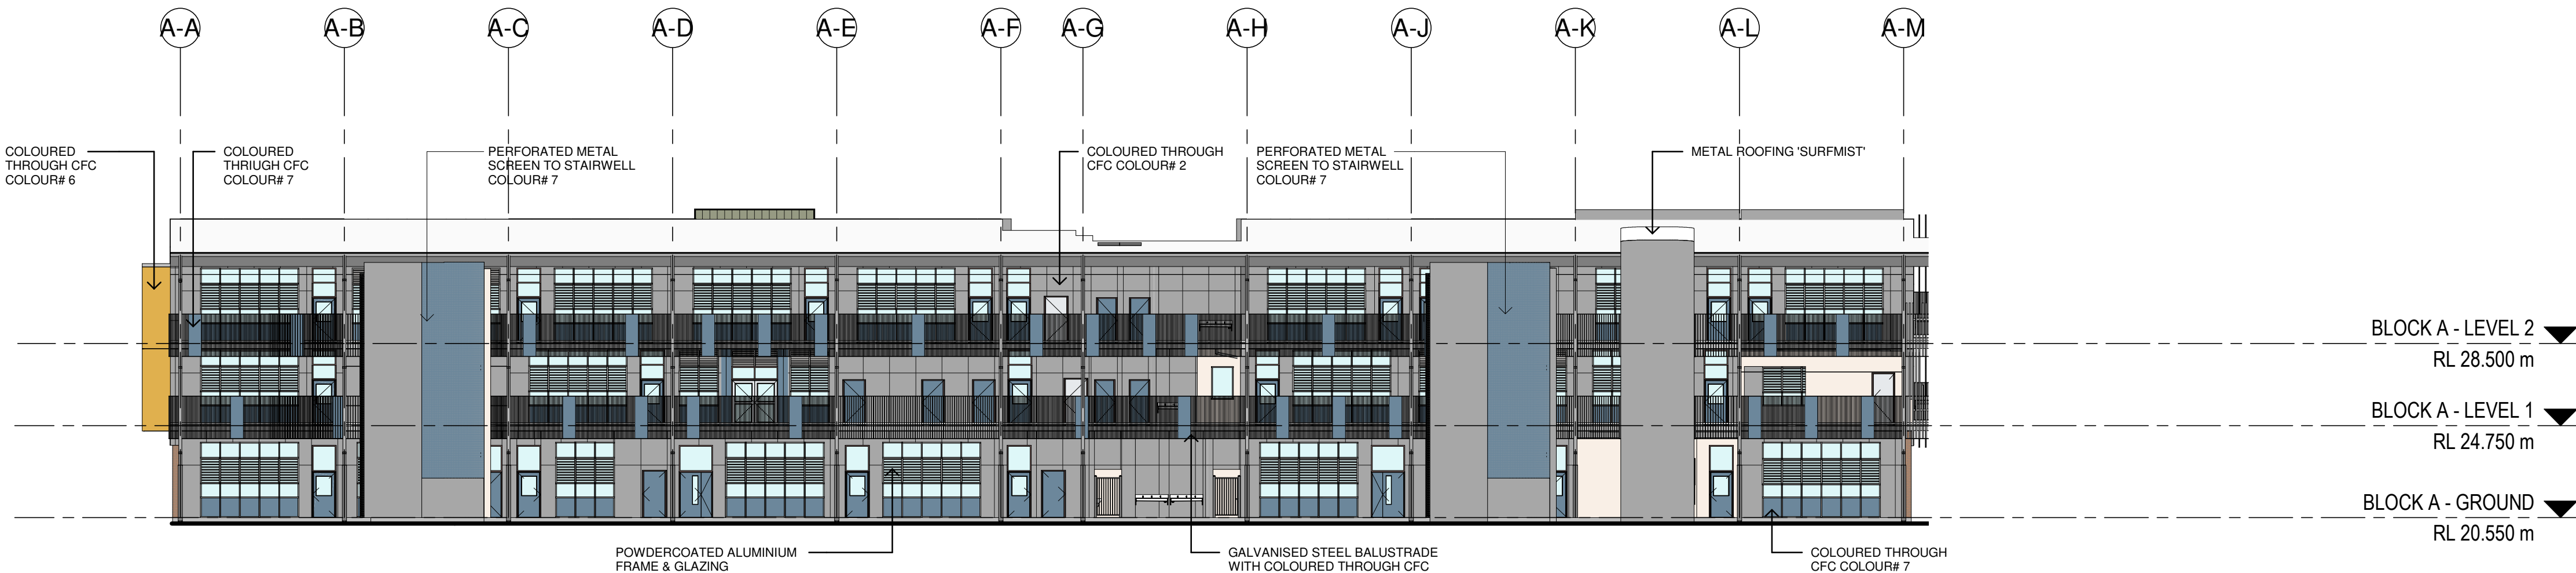


2 BLOCK A - SOUTH ELEVATION
1 : 200

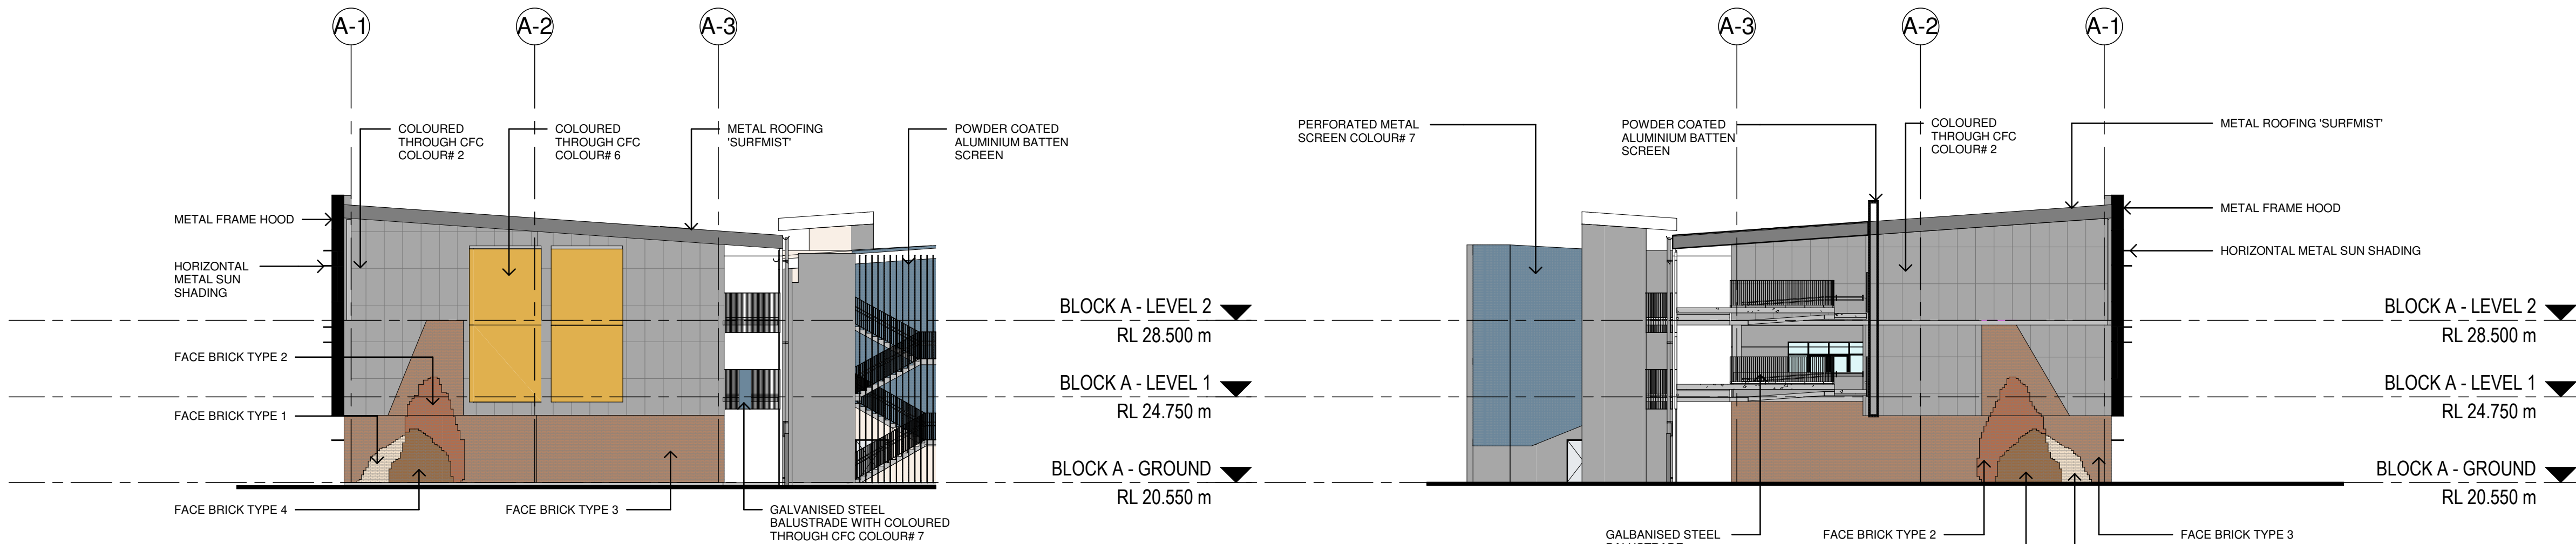

3 BLOCK A - WEST ELEVATION
1 : 200

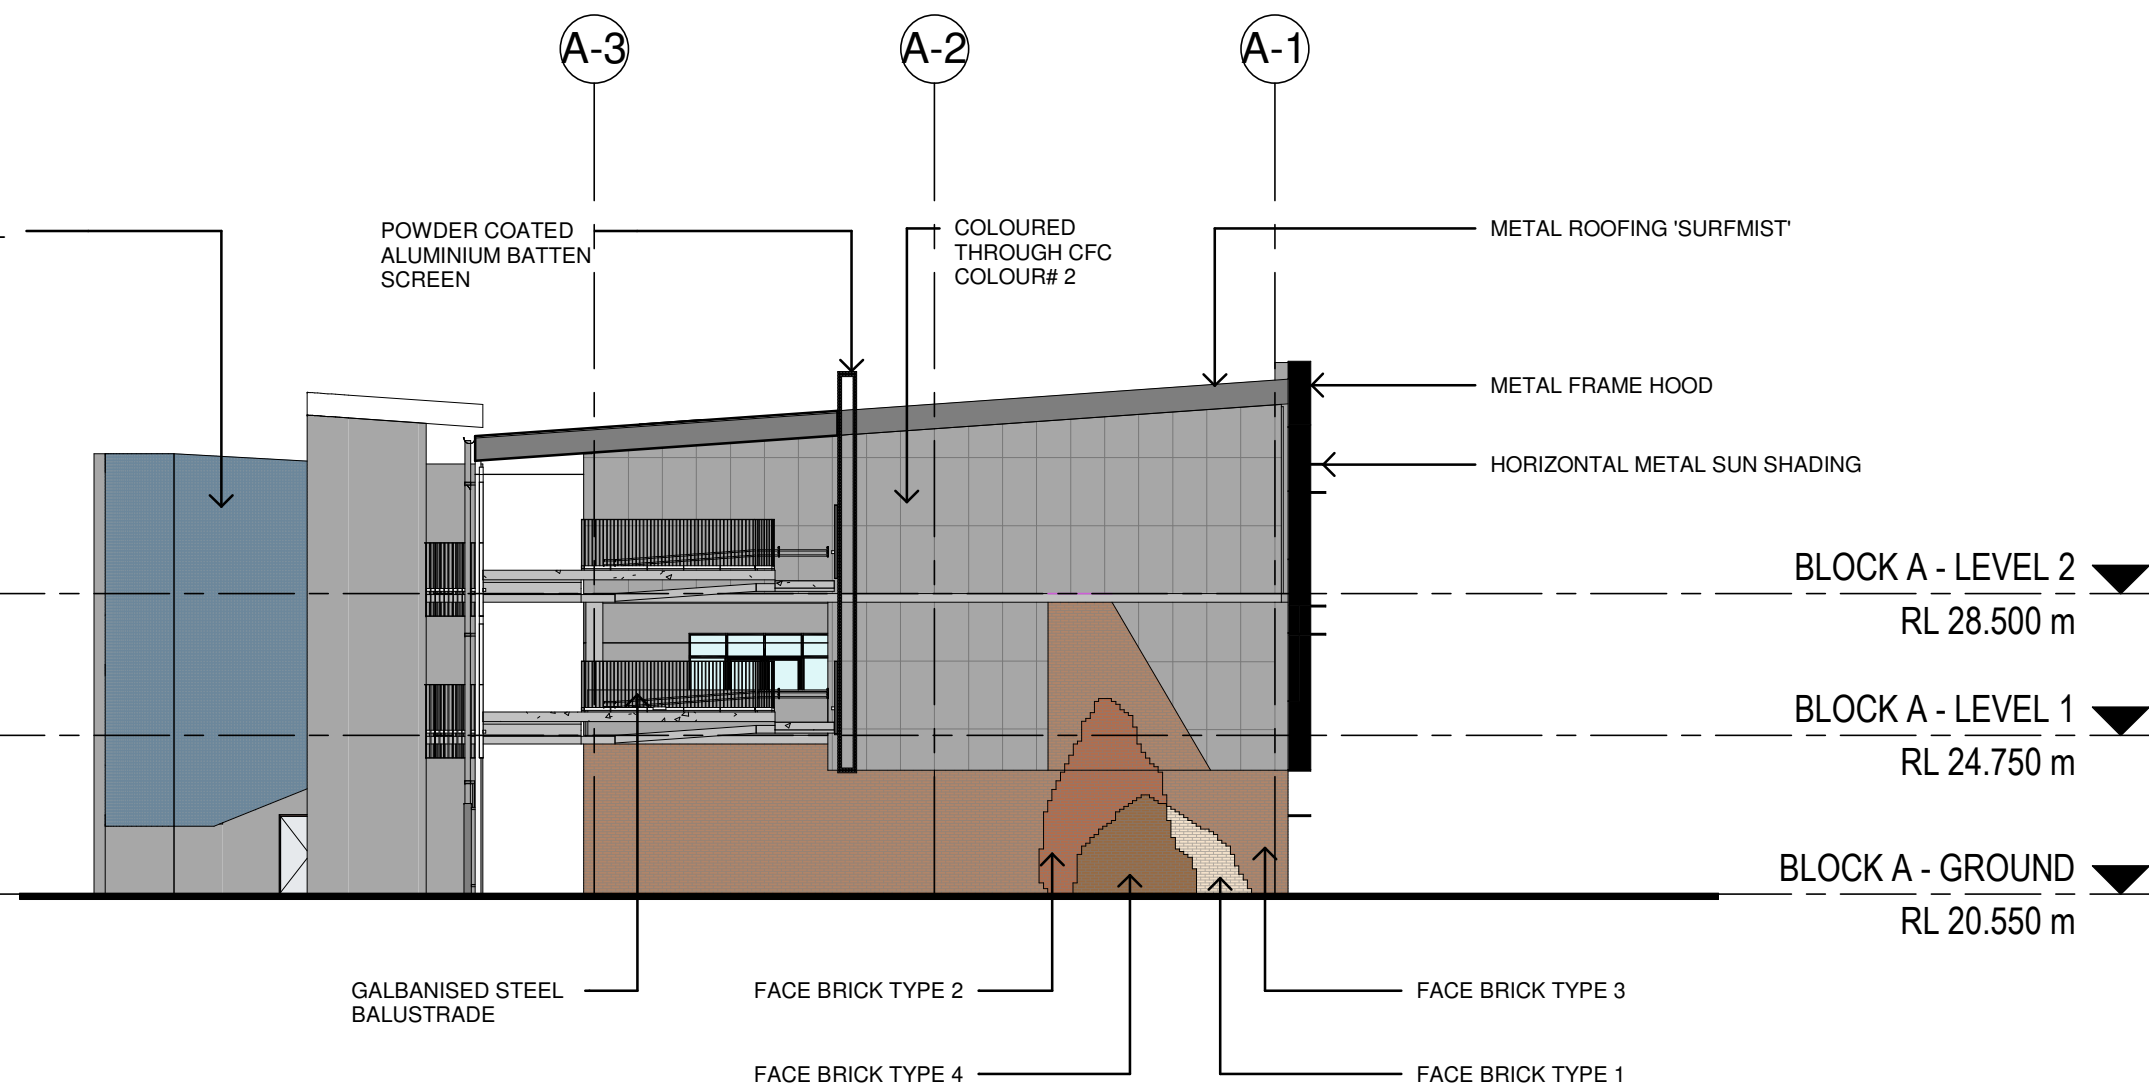

4 BLOCK A - EAST ELEVATION
1 : 200

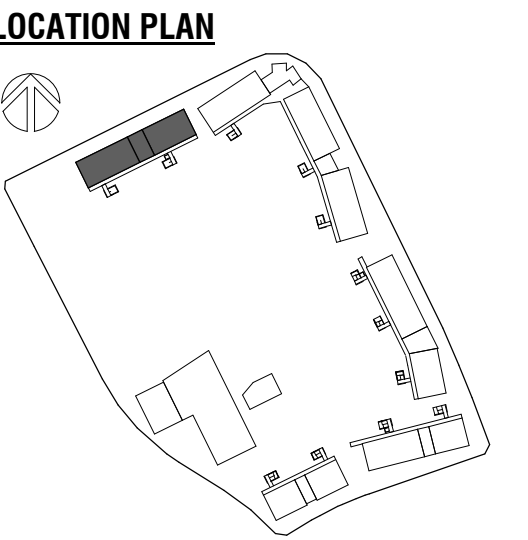

COLOURED THROUGH CFC -

	COLOUR 1		COLOUR 5
	COLOUR 2		COLOUR 6
	COLOUR 3		COLOUR 7
	COLOUR 4		COLOUR 8

FACEBRICK TYPE -

	COLOUR 1 CHILLINGHAM WHITE		COLOUR 3 ST. PAULS CREAM
	COLOUR 2 CAPITOL RED		COLOUR 4 BOWRAL BROWN

METAL CLADDING TYPE -

	COLOUR 1		COLOUR 5
	COLOUR 2		COLOUR 6
	COLOUR 3		COLOUR 7
	COLOUR 4		COLOUR 8

Issue No.	Date	Description	Chkd
1	01/07/2022	50% DRAFT SSDA	JL
2	04/08/2022	90% DRAFT SSDA	JL
3	15/08/2022	ISSUE FOR TOA	JL
4	08/09/2022	100% DRAFT SSDA	CHS
5	15/09/2022	SSDA ISSUE	JL





Architect
NBRS[®]
Sydney
61 2 9922 2344
nbrsarchitecture.com
Any form of replication of this drawing in full or in part without the written permission of NBRS+PARTNERS Pty Ltd constitutes an infringement of the copyright.
Nominated Architect:
Andrew Duffin NSW 5602
NBRS & Partners Pty Ltd VIC 51197
ABN 16 002 247 565
© 2022
Project
Marsden Park New High School and
Melonba New Primary School
at
Cnr Elara Boulevard and Kaluta Avenue, Melonba.
Lot 30 DP 1237735
for
SINSW

Drawing Title
BLOCK A - ELEVATIONS - SHEET 1

Date 15/09/2022 3:44:33 PM
Scale 1:200 @ A1

Drawing Reference
21466-NBRS-DR-A-SSDA-3011
Revision
5

0 2m 4m 6m 8m 10m 12m 14m 16m 18m 20m

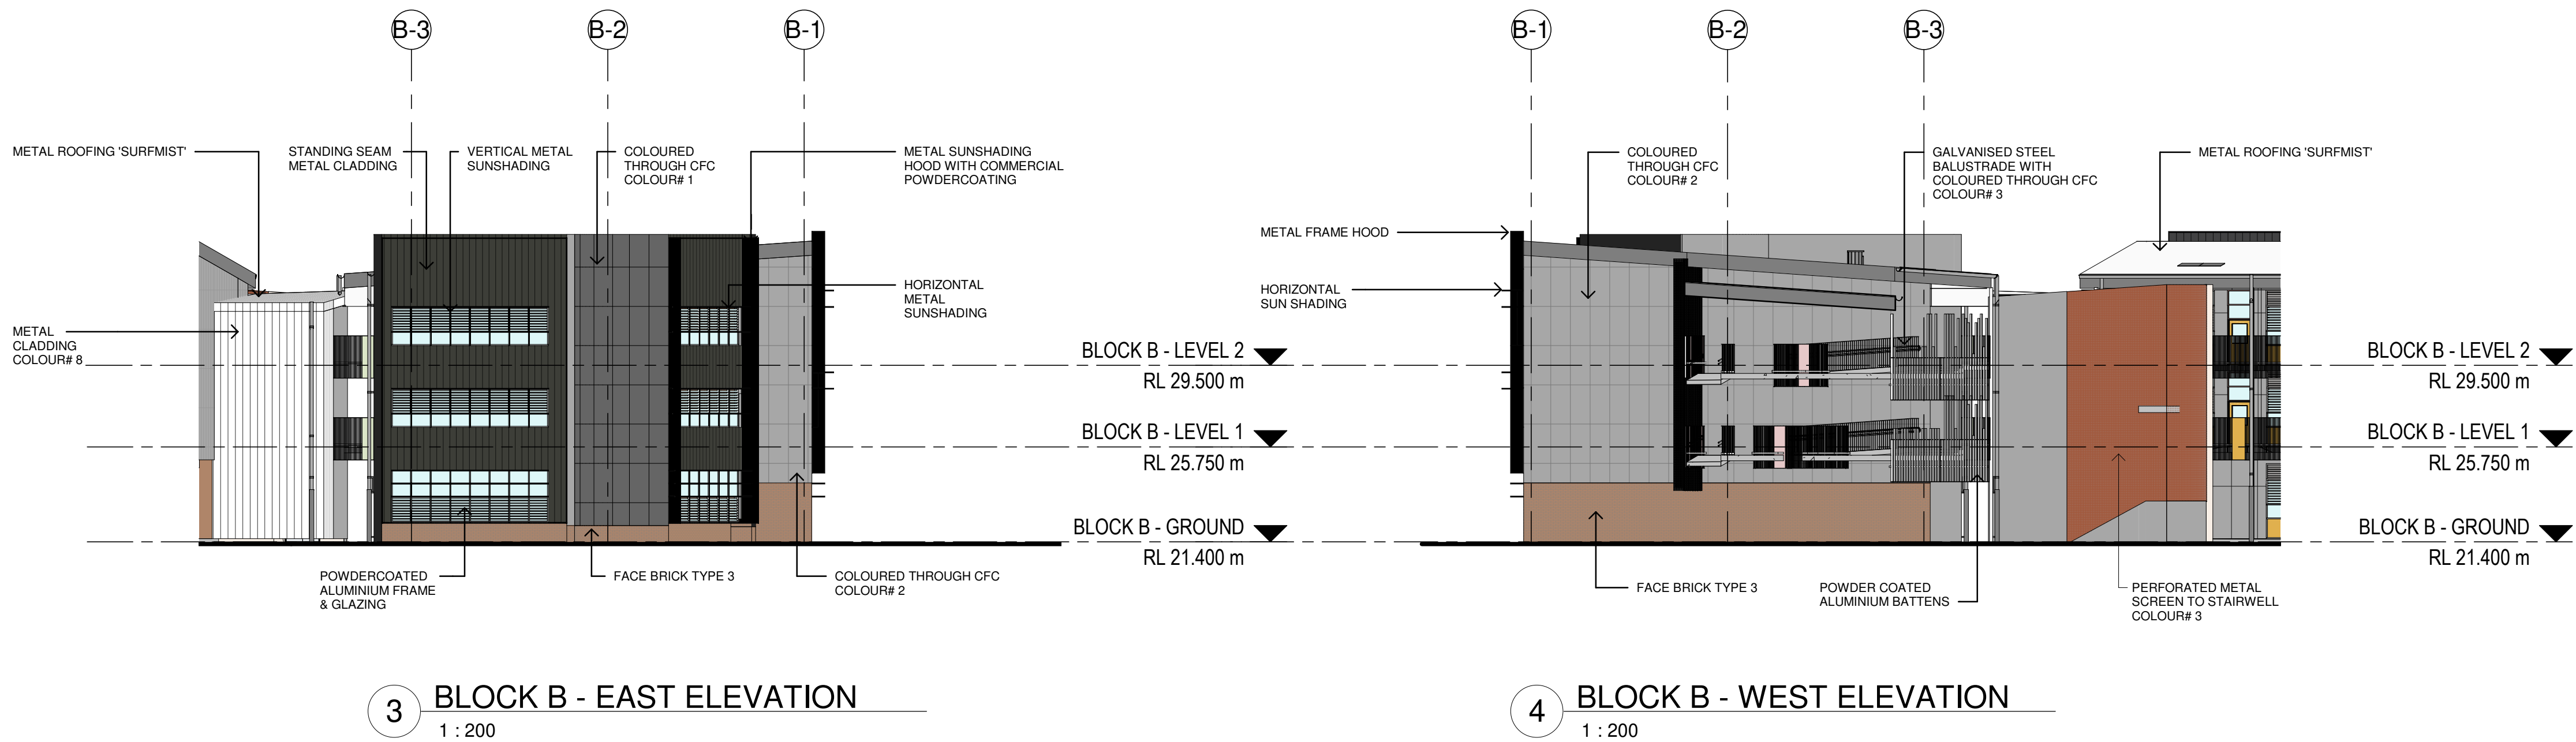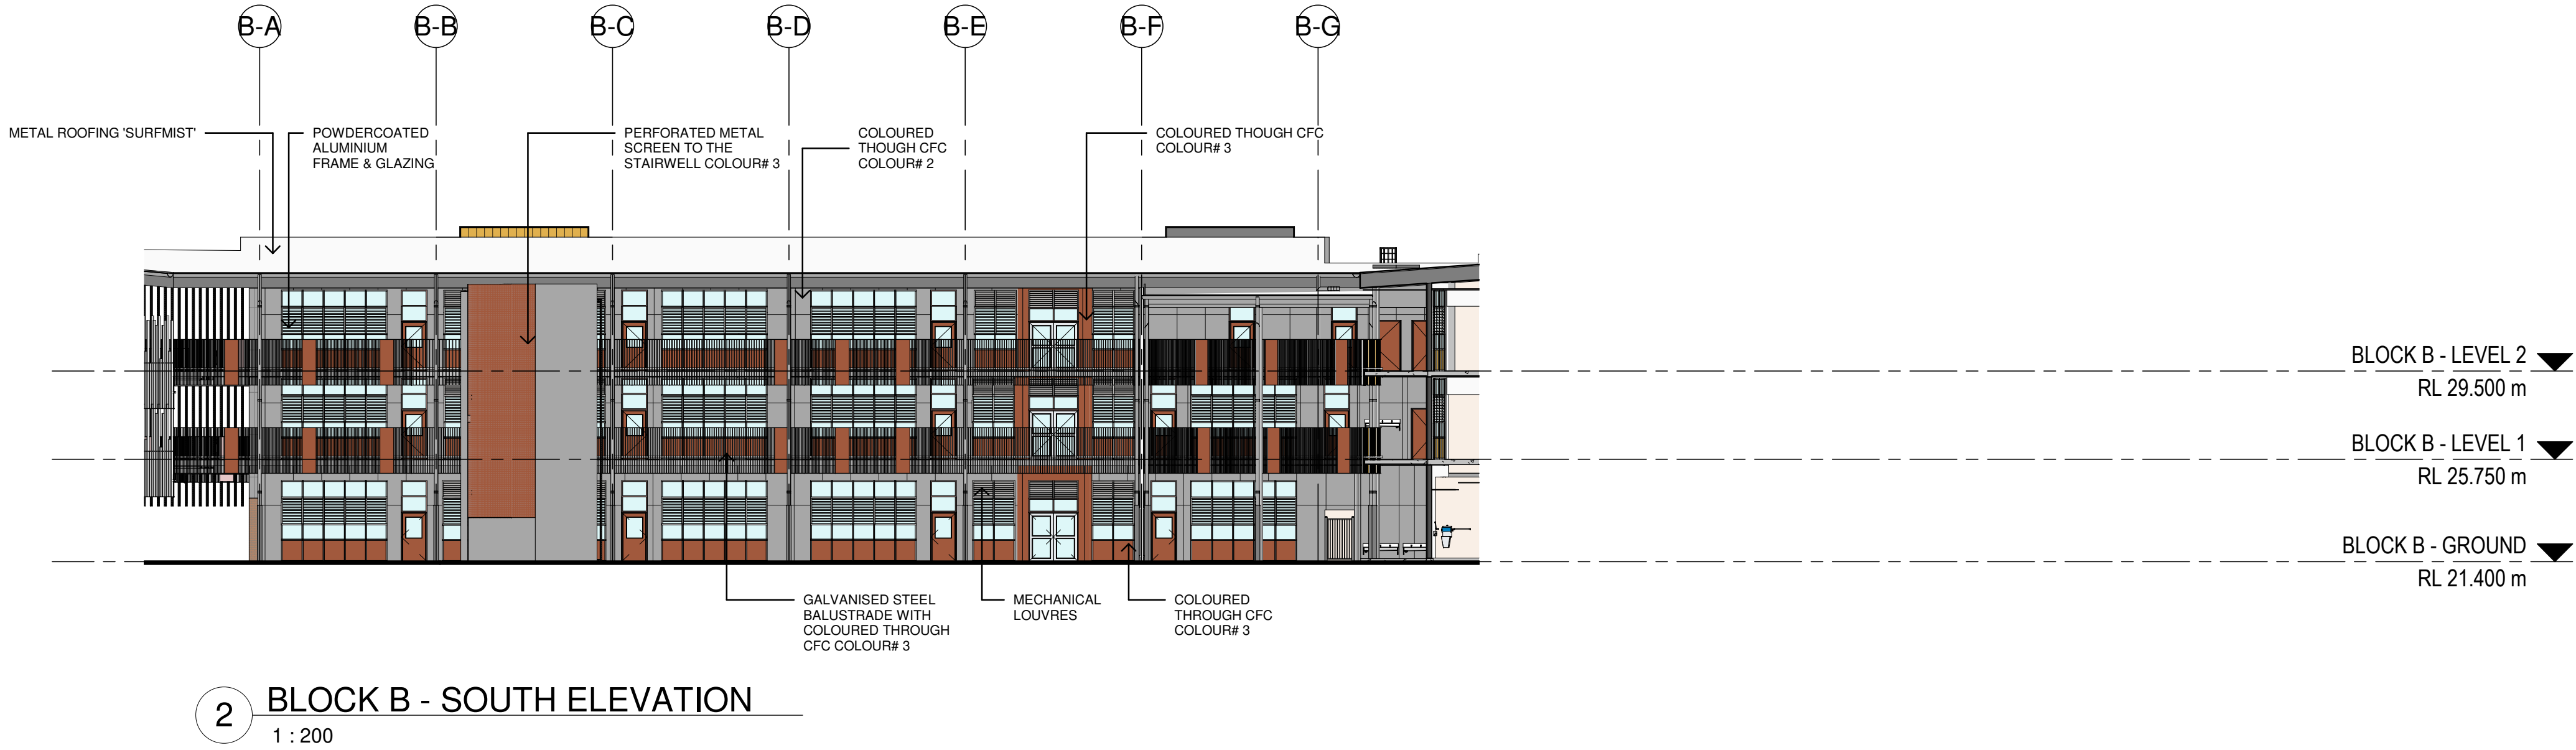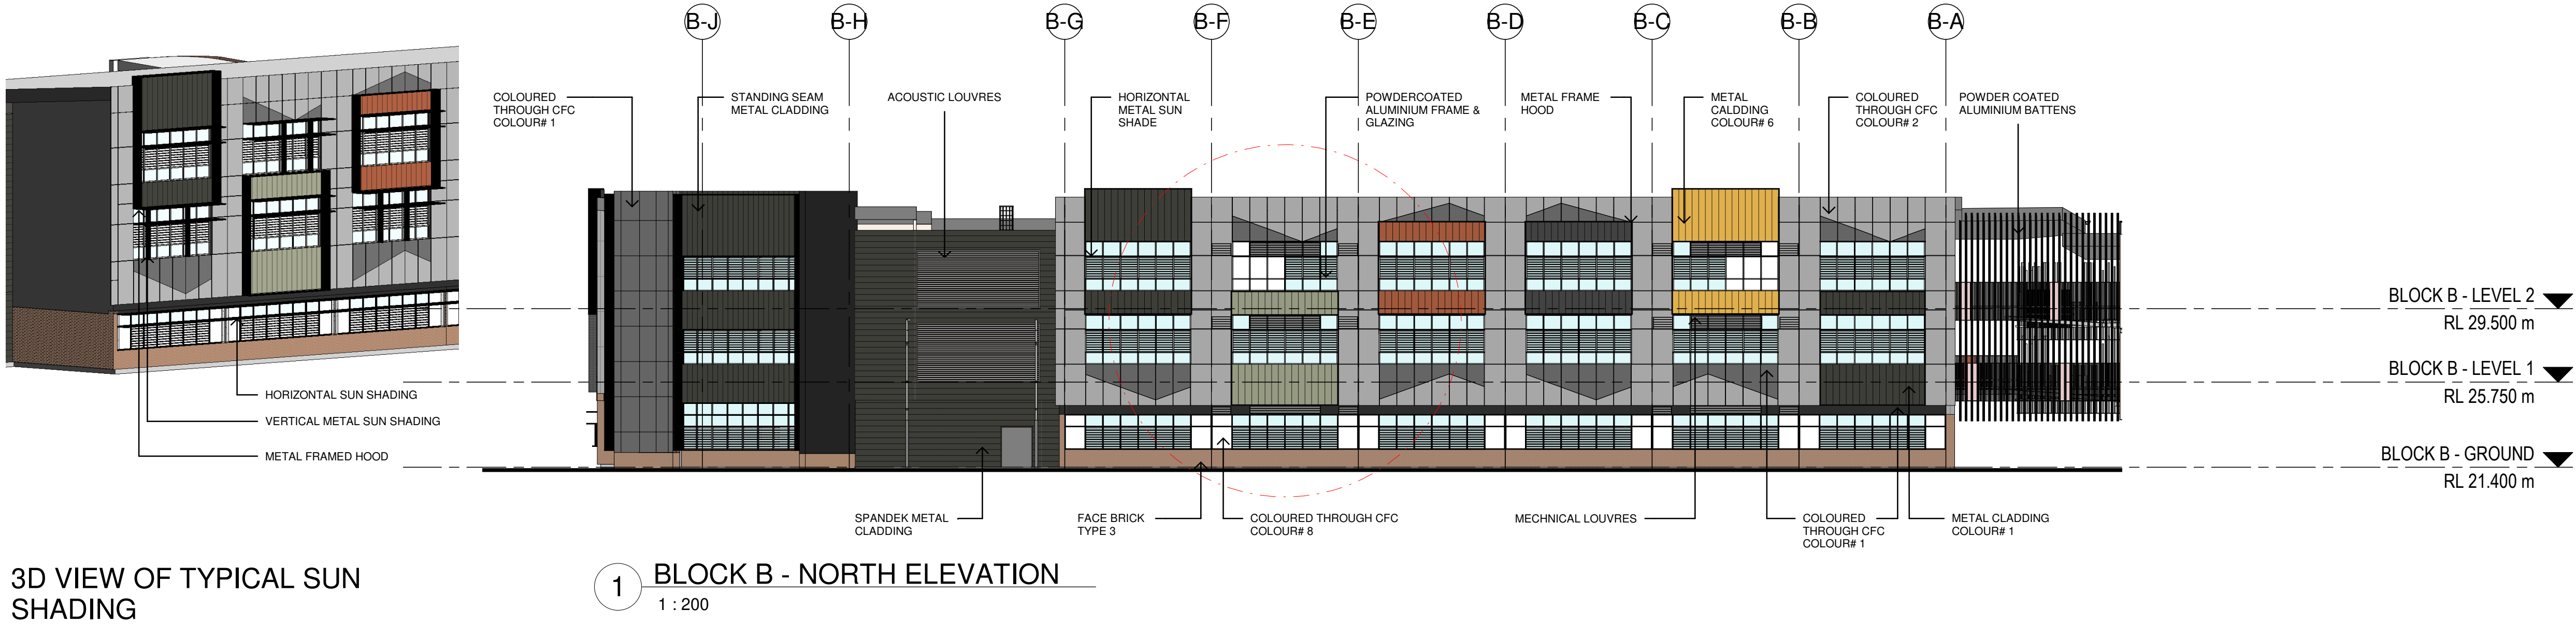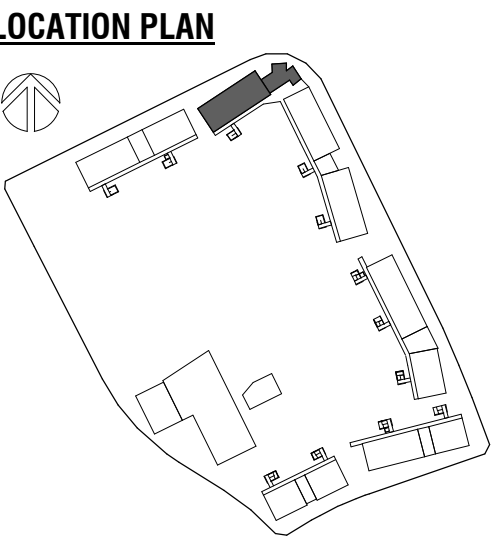

COLOURED THROUGH CFC -

	COLOUR 1		COLOUR 5
	COLOUR 2		COLOUR 6
	COLOUR 3		COLOUR 7
	COLOUR 4		COLOUR 8

FACEBRICK TYPE -

	COLOUR 1 CHILLINGHAM WHITE		COLOUR 3 ST. PAULS CREAM
	COLOUR 2 CAPITOL RED		COLOUR 4 BOWRAL BROWN

METAL CLADDING TYPE -

	COLOUR 1		COLOUR 5
	COLOUR 2		COLOUR 6
	COLOUR 3		COLOUR 7
	COLOUR 4		COLOUR 8

Issue No.	Date	Description	Chkd
1	01/07/2022	50% DRAFT SSDA	JL
2	04/08/2022	90% DRAFT SSDA	JL
3	15/08/2022	ISSUE FOR TOA	JL
4	08/09/2022	100% DRAFT SSDA	CHS
5	15/09/2022	SSDA ISSUE	JL

Architect
NBRS
Sydney
61 2 9922 2344
nbrsarchitecture.com
Any form of replication of this drawing in full or in part without the written permission of NBRS+PARTNERS Pty Ltd constitutes an infringement of the copyright.
Nominated Architect:
Andrew Duffin NSW 5602
NBRS & Partners Pty Ltd VIC 51197
ABN 16 002 247 565
© 2022
Project
Marsden Park New High School and
Melonba New Primary School
at
Cnr Elara Boulevard and Kaluta Avenue, Melonba.
Lot 30 DP 1237735
for
SINSW

Drawing Title
BLOCK B - ELEVATIONS - SHEET 1


Date 15/09/2022 3:44:49 PM
Scale 1:200 @ A1

Drawing Reference
21466-NBRS-DR-A-SSDA-3021
Revision
5


0 2m 4m 6m 8m 10m 12m 14m 16m 18m 20m




3D VIEW OF TYPICAL SUN SHADING

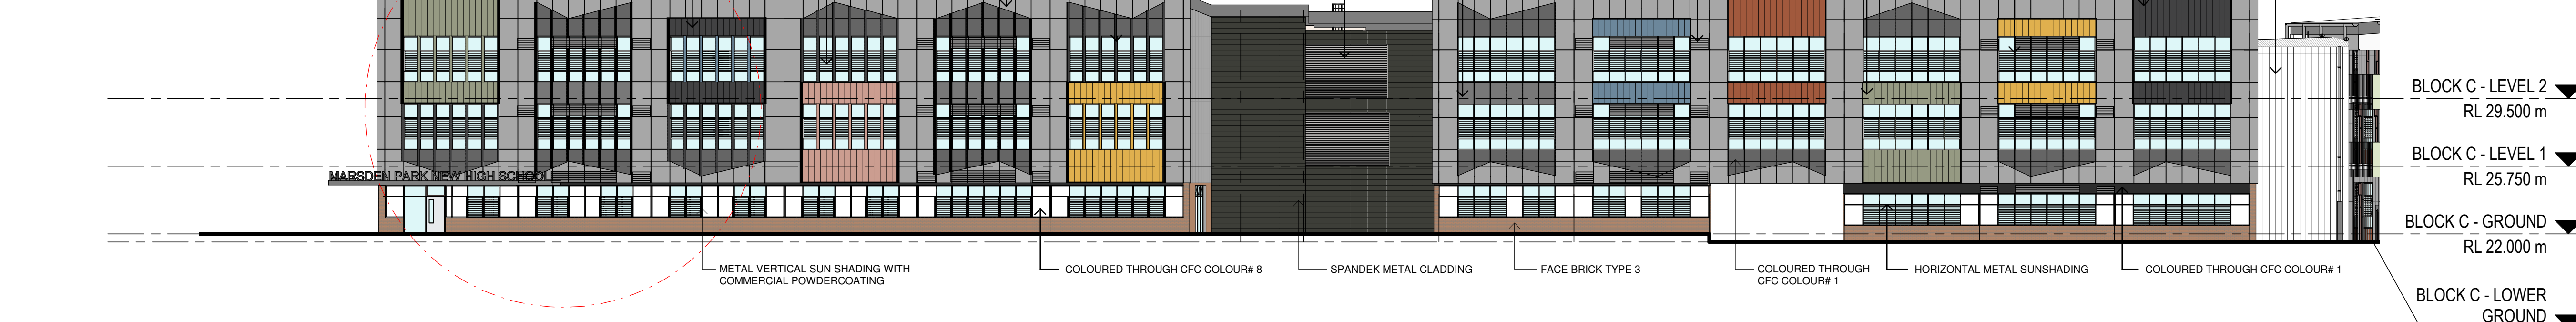


1 BLOCK C - EAST ELEVATION
1 : 200

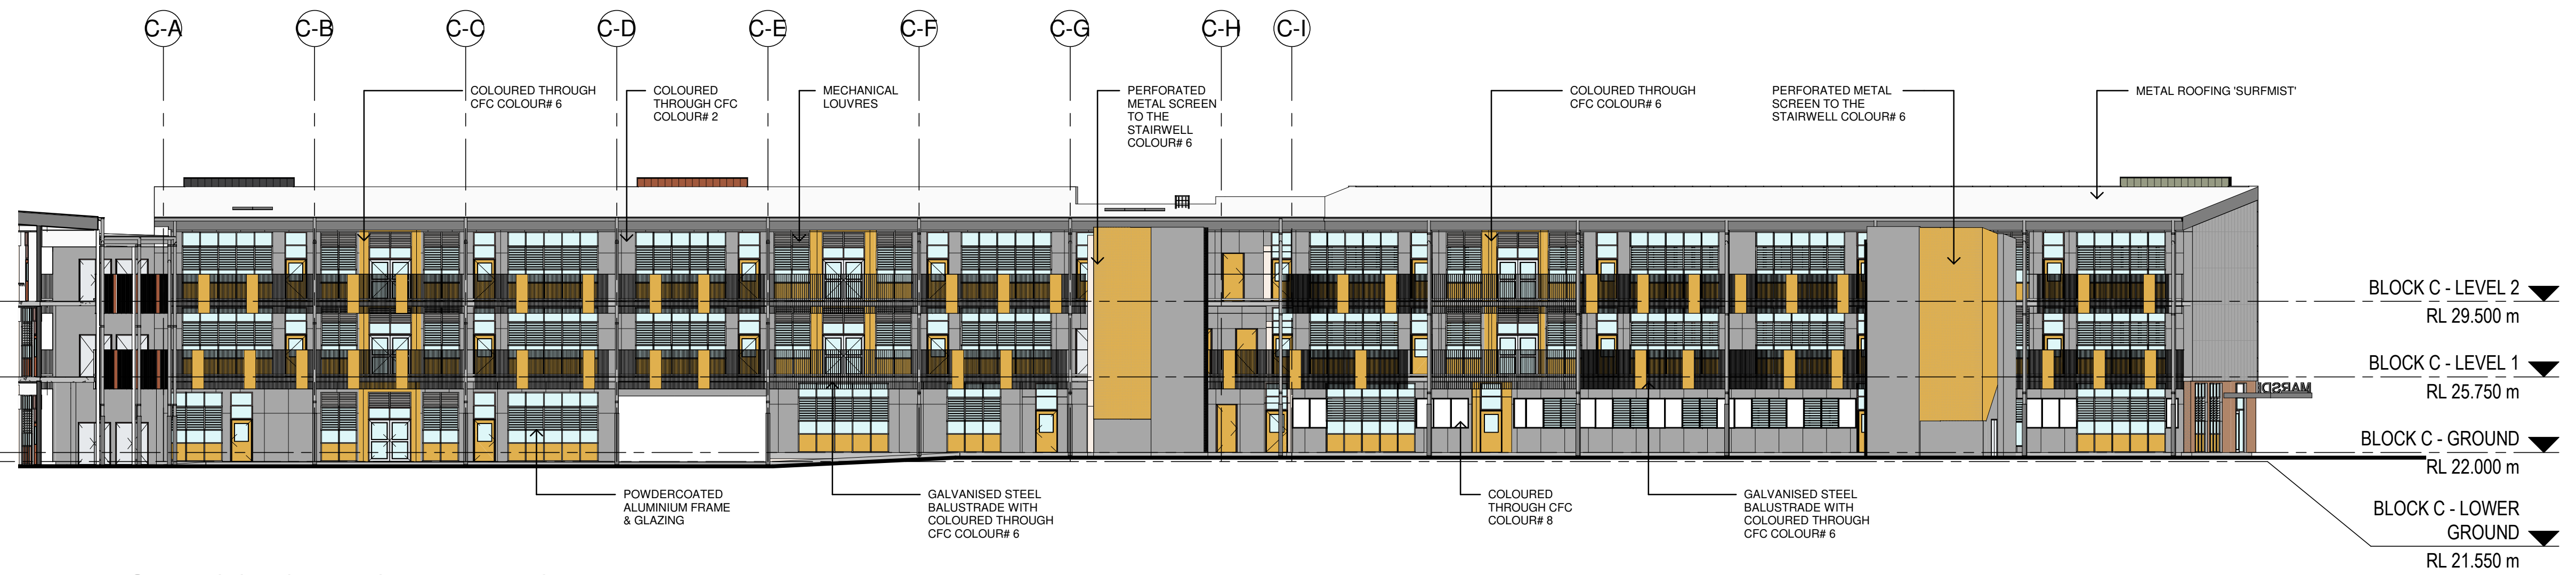


2 BLOCK C - WEST ELEVATION
1 : 200

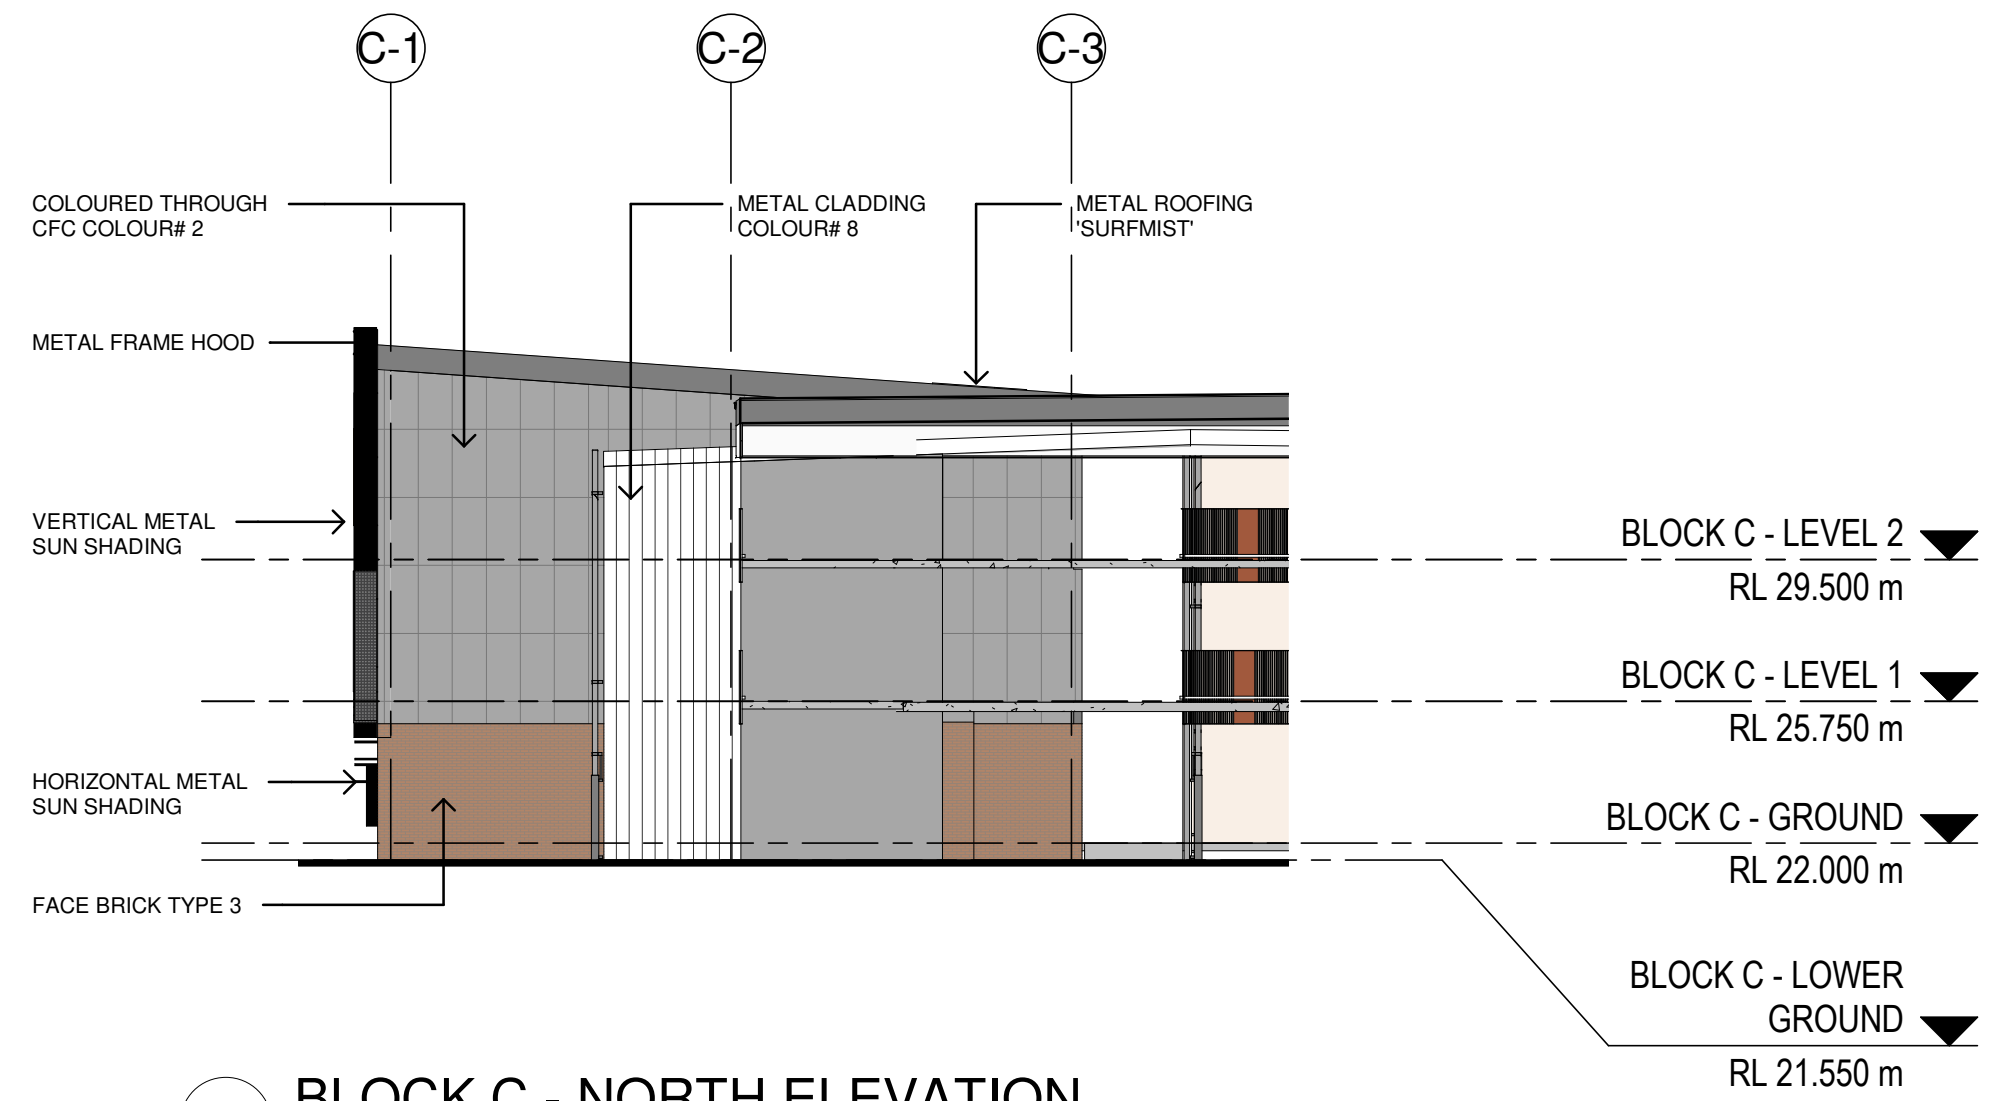

3 BLOCK C - NORTH ELEVATION
1 : 200

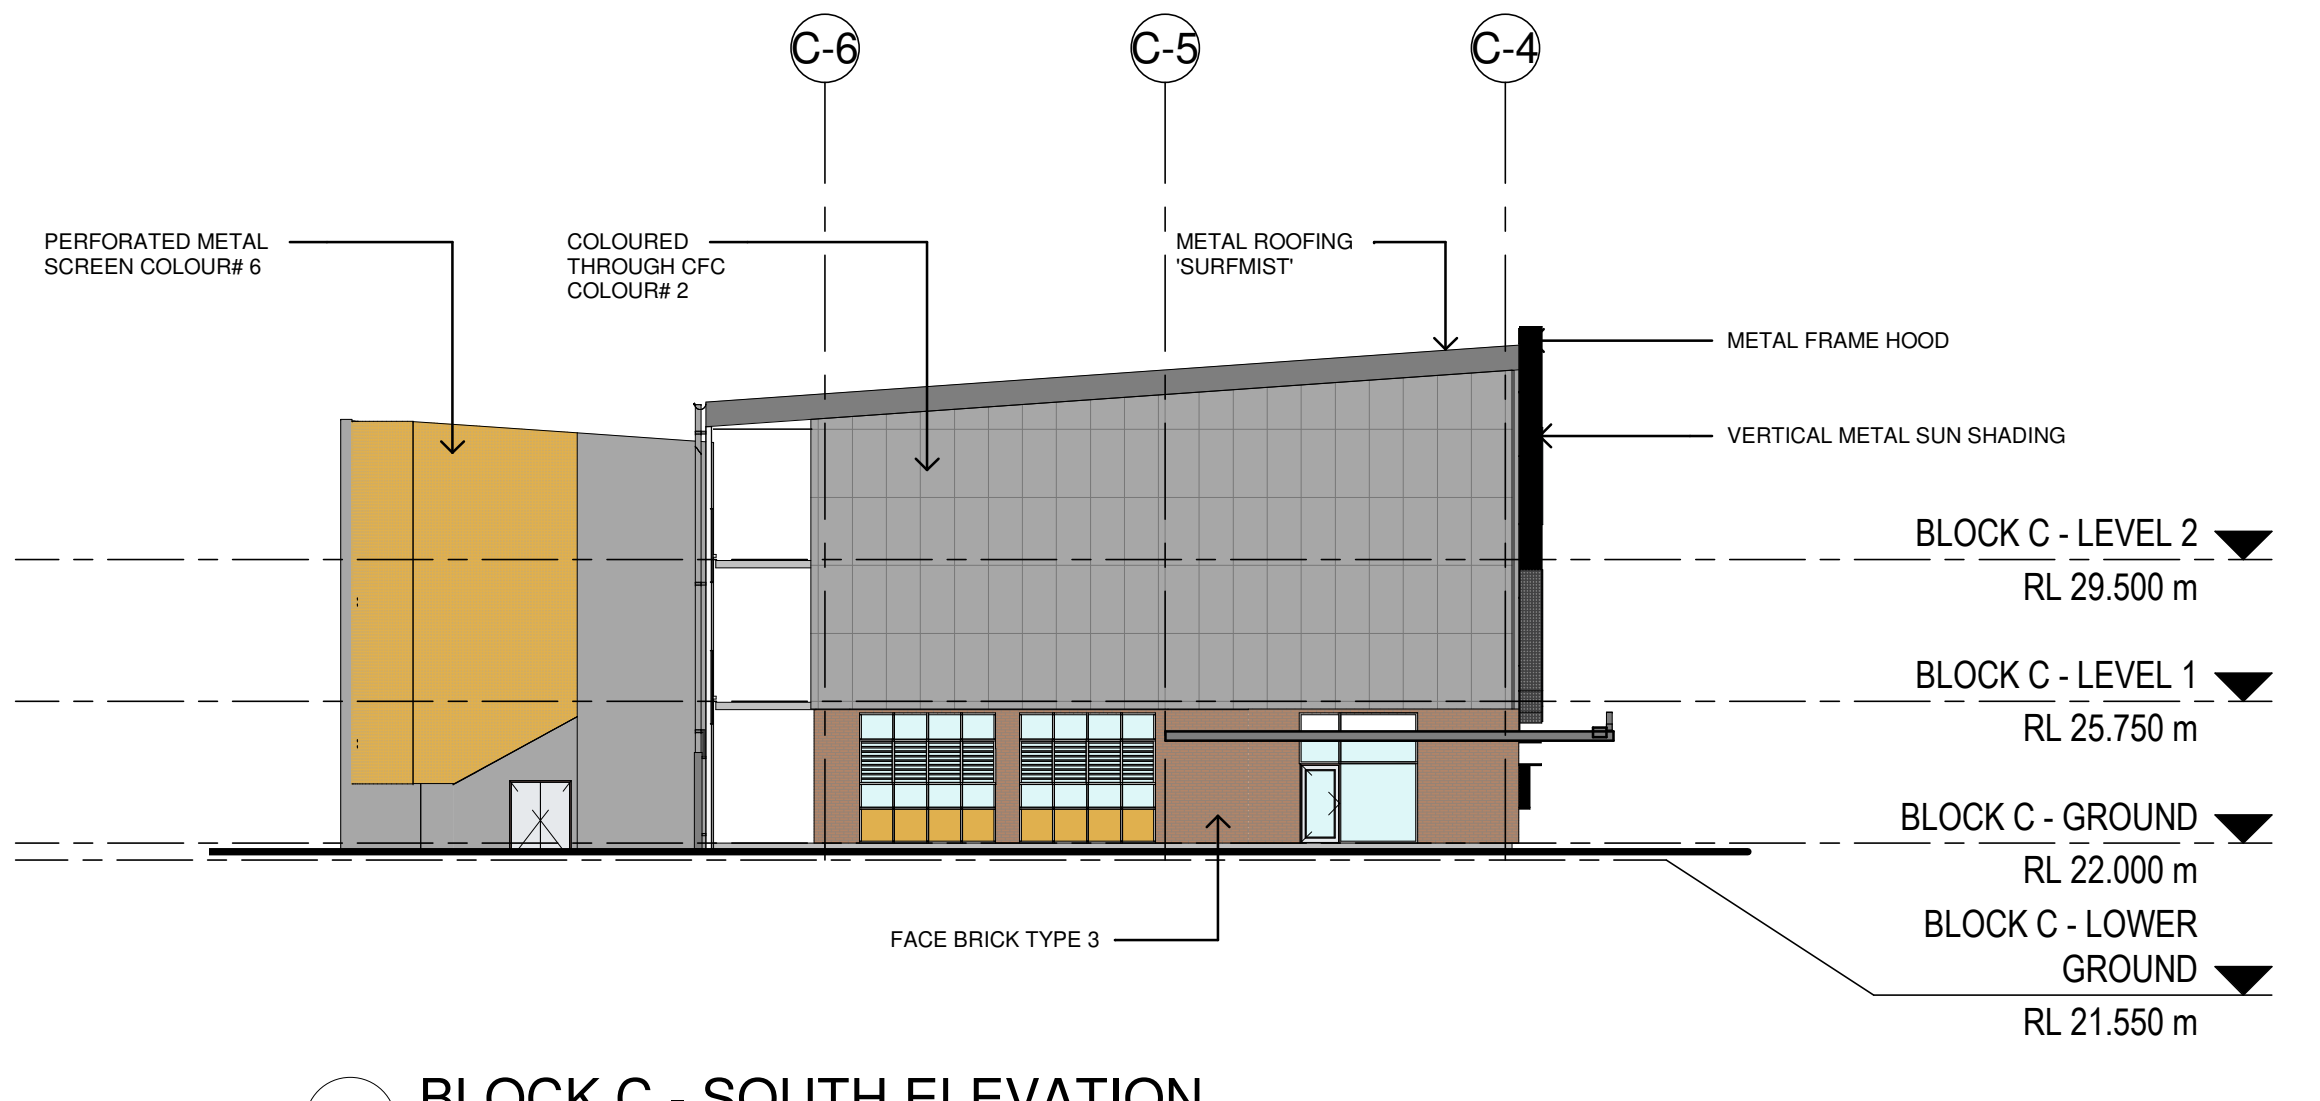

4 BLOCK C - SOUTH ELEVATION
1 : 200

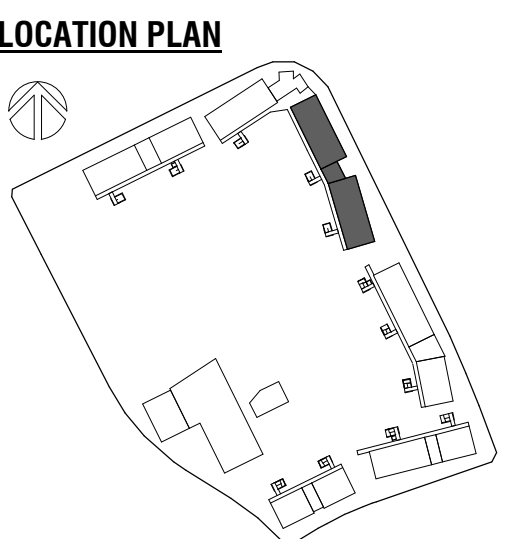

COLOURED THROUGH CFC -

	COLOUR 1		COLOUR 5
	COLOUR 2		COLOUR 6
	COLOUR 3		COLOUR 7
	COLOUR 4		COLOUR 8

FACEBRICK TYPE -

	COLOUR 1 CHILLINGHAM WHITE		COLOUR 3 ST. PAULS CREAM
	COLOUR 2 CAPITOL RED		COLOUR 4 BOWRAL BROWN

METAL CLADDING TYPE -

	COLOUR 1		COLOUR 5
	COLOUR 2		COLOUR 6
	COLOUR 3		COLOUR 7
	COLOUR 4		COLOUR 8


Issue No.	Date	Description	Chkd
1	01/07/2022	50% DRAFT SSDA	JL
2	04/08/2022	90% DRAFT SSDA	JL
3	15/08/2022	ISSUE FOR TOA	JL
4	08/09/2022	100% DRAFT SSDA	CHS
5	15/09/2022	SSDA ISSUE	JL


Architect
NBR[®]
Sydney
61 2 9922 2344
nbrsarchitecture.com
Any form of replication of this drawing in full or in part without the written permission of NBRSPARTNERS Pty Ltd constitutes an infringement of the copyright.
Nominated Architect:
Andrew Duffin NSW 5602
NBRSPARTNERS Pty Ltd VIC 51197
ABN 16 002 247 565
© 2022

Project
Marsden Park New High School and
Melonba New Primary School
at
Cnr Elara Boulevard and Kaluta Avenue, Melonba.
Lot 30 DP 1237735
for
SINSW


Drawing Title
BLOCK C - ELEVATIONS - SHEET 1

Date 16/09/2022 11:01:27 AM
Scale 1:200 @ A1

 


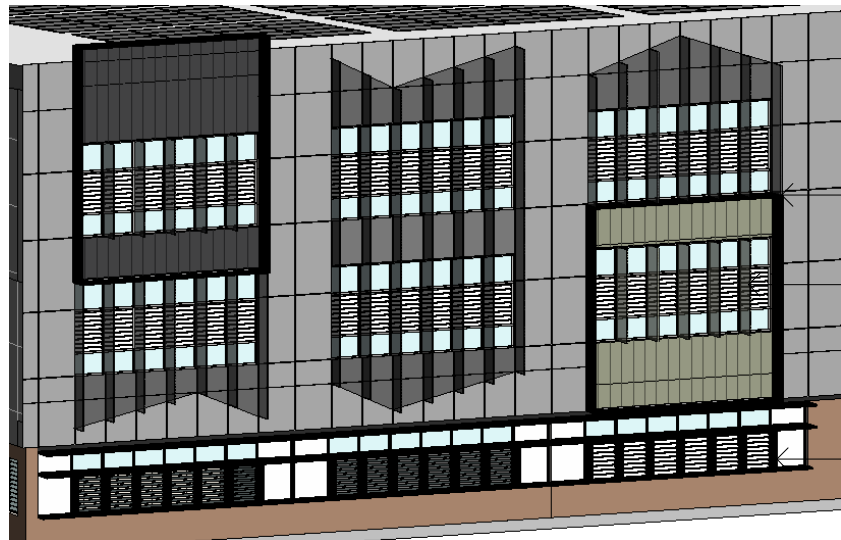


3D VIEW OF TYPICAL SUN SHADING

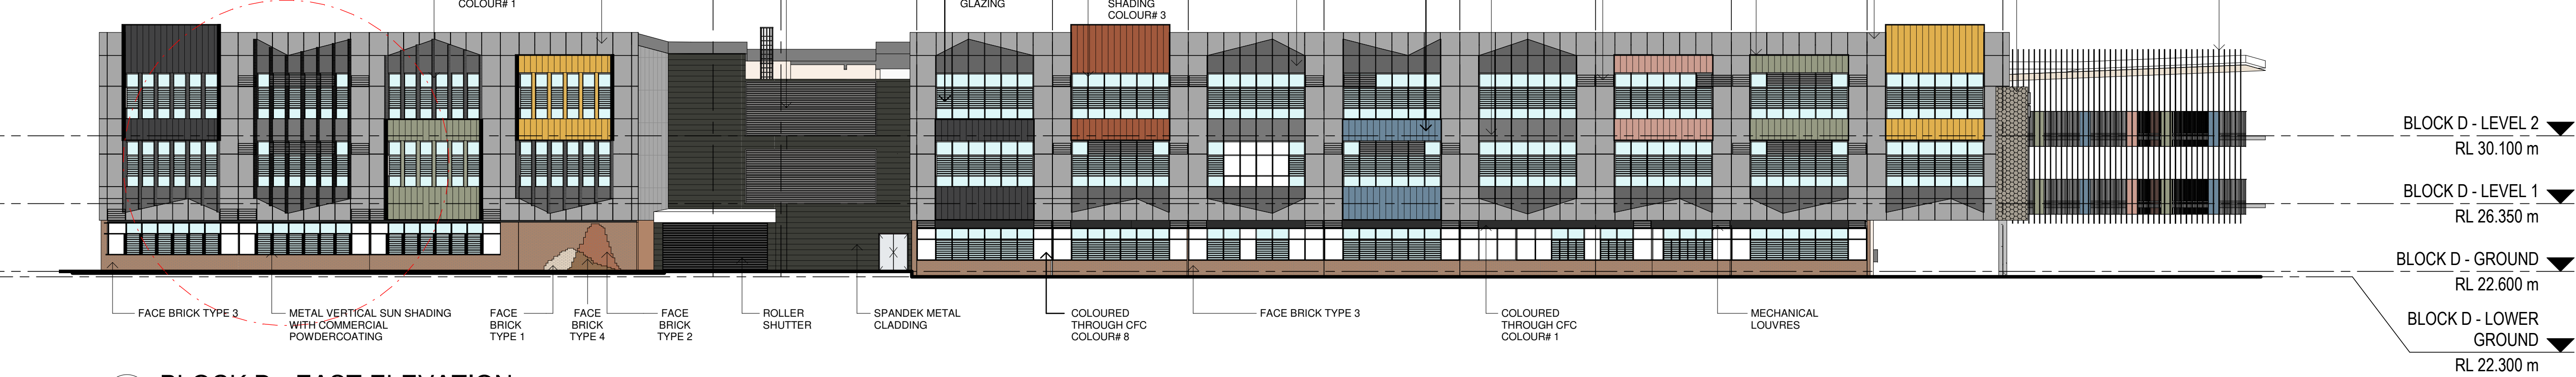


1 BLOCK D - EAST ELEVATION
1 : 200

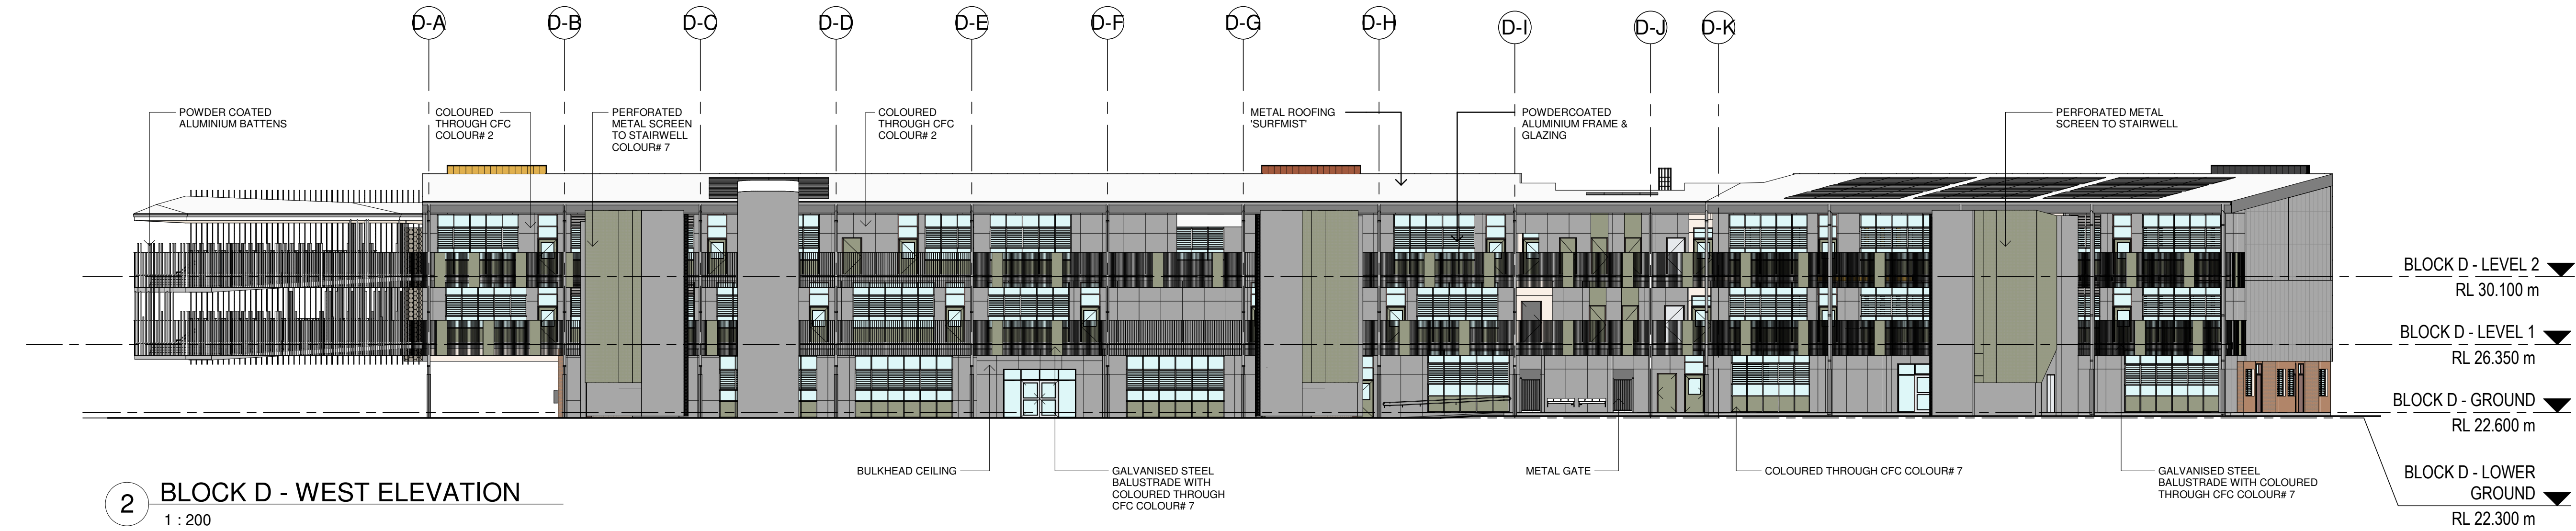

2 BLOCK D - WEST ELEVATION
1 : 200

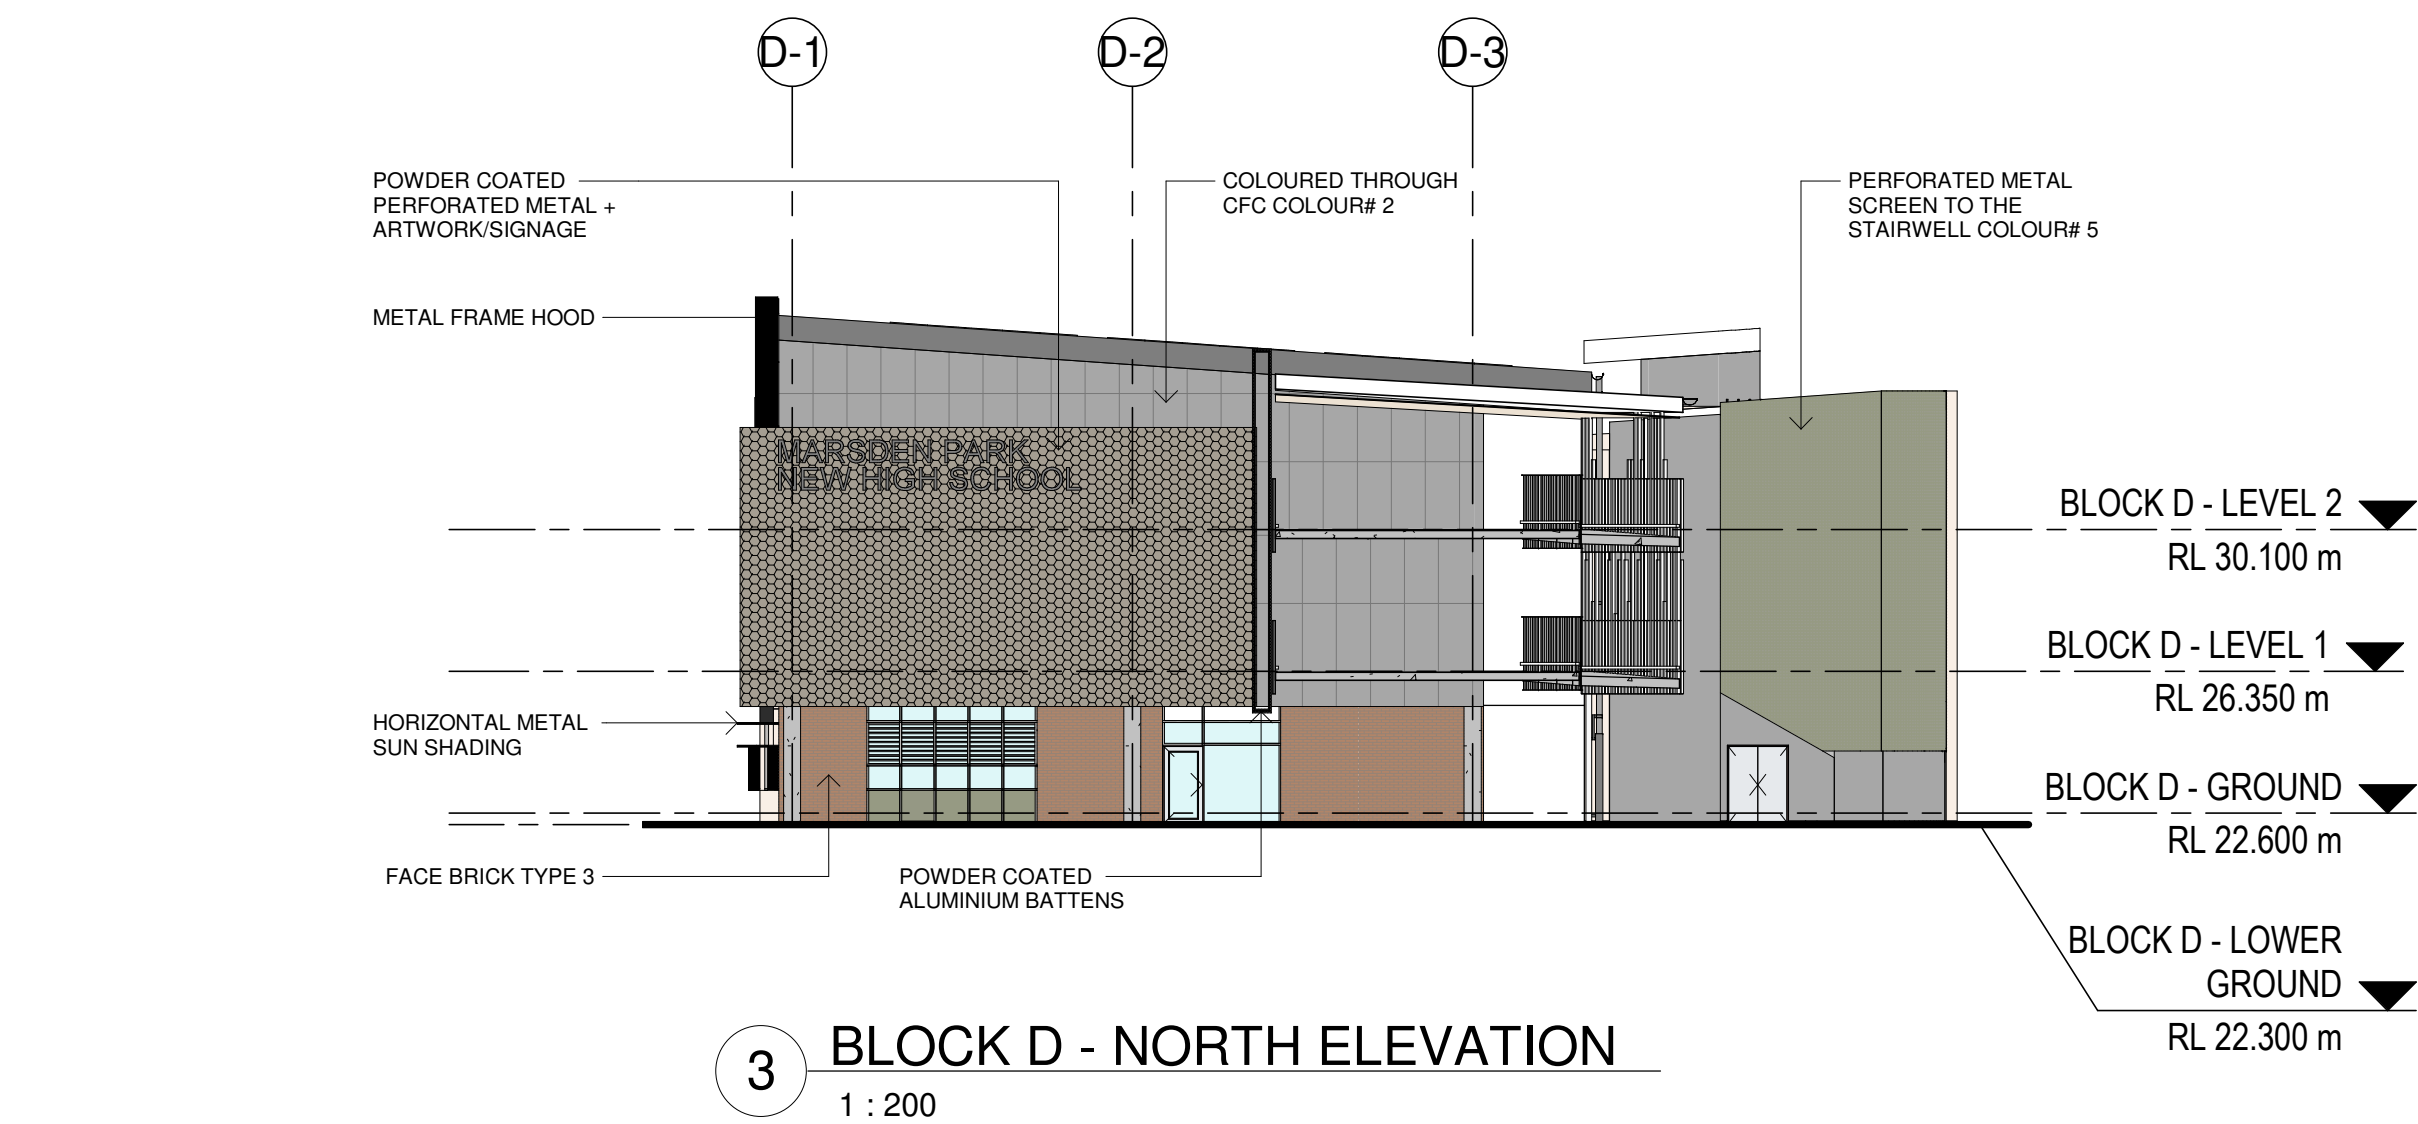


3 BLOCK D - NORTH ELEVATION
1 : 200

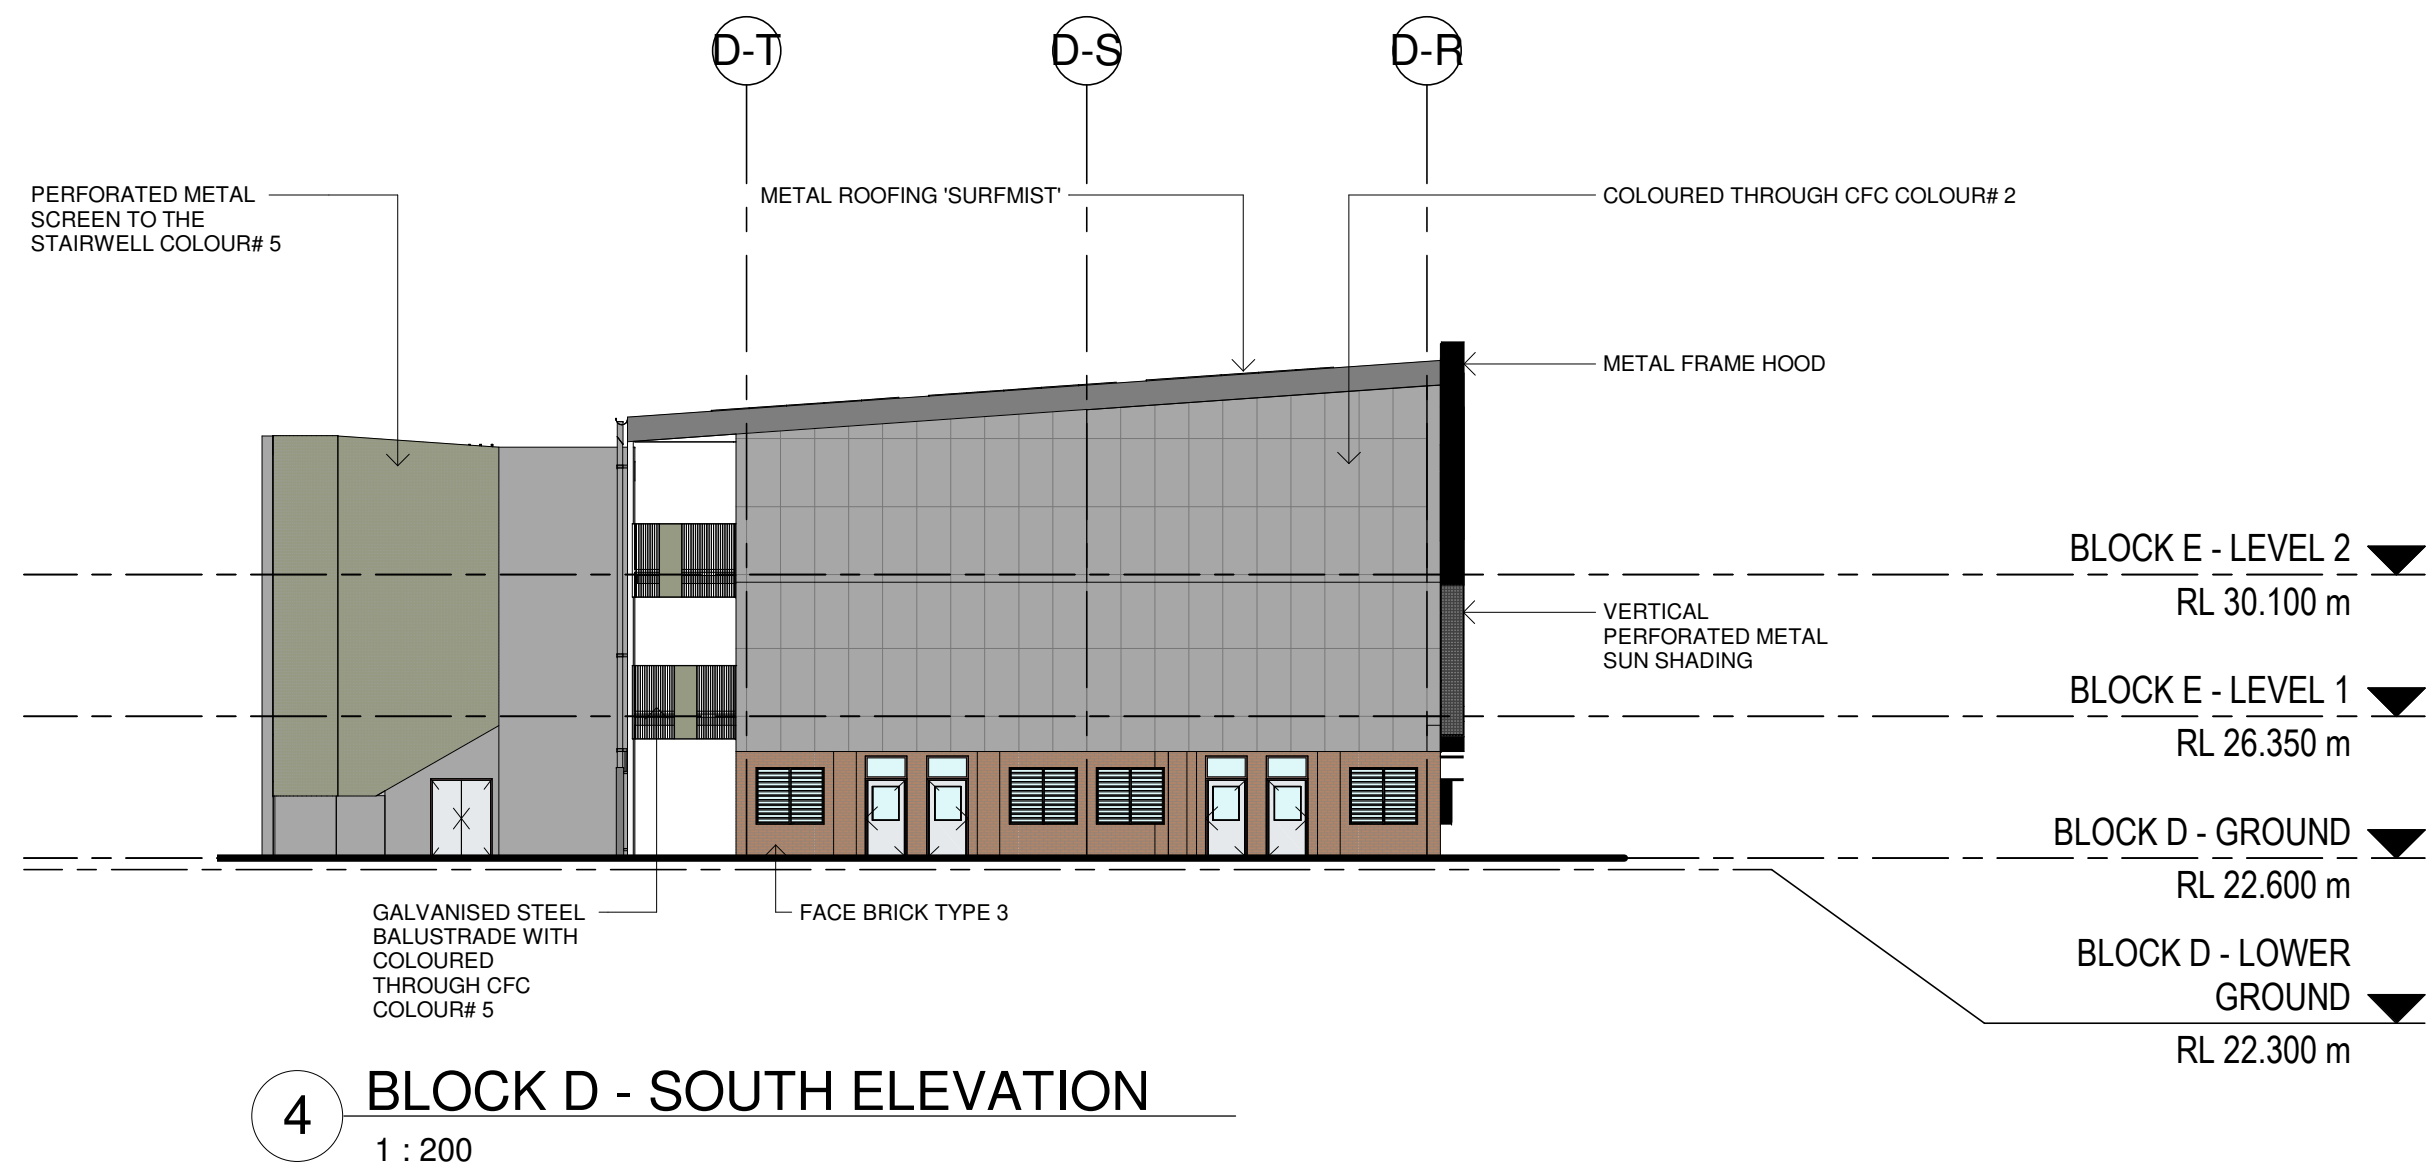

4 BLOCK D - SOUTH ELEVATION
1 : 200

LOCATION PLAN

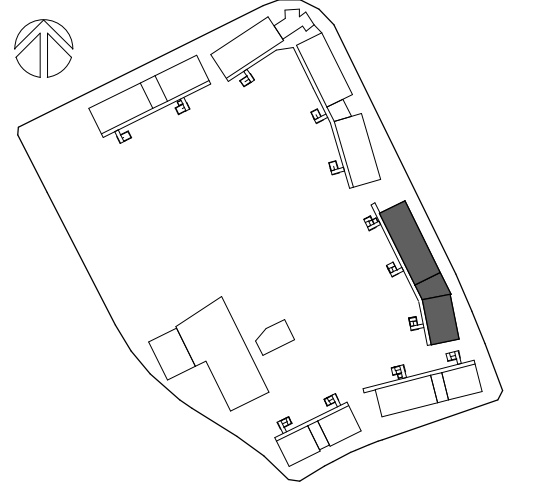

COLOURED THROUGH CFC -

COLOUR 1	COLOUR 5
COLOUR 2	COLOUR 6
COLOUR 3	COLOUR 7
COLOUR 4	COLOUR 8

FACEBRICK TYPE -

COLOUR 1 CHILLINGHAM WHITE	COLOUR 3 ST. PAULS CREAM
COLOUR 2 CAPITOL RED	COLOUR 4 BOWRAL BROWN

METAL CLADDING TYPE -

COLOUR 1	COLOUR 5
COLOUR 2	COLOUR 6
COLOUR 3	COLOUR 7
COLOUR 4	COLOUR 8

Issue No.	Date	Description	Chkd
1	01/07/2022	50% DRAFT SSDA	JL
2	04/08/2022	90% DRAFT SSDA	JL
3	15/08/2022	ISSUE FOR TOA	JL
4	08/09/2022	100% DRAFT SSDA	CHS
5	15/09/2022	SSDA ISSUE	JL

Architect
NBRS[®]
Sydney
61 2 9922 2344
nbrsarchitecture.com
Any form of replication of this drawing in full or in part without the written permission of NBRS+PARTNERS Pty Ltd constitutes an infringement of the copyright.
Nominated Architect:
Andrew Duffin NSW 5602
NBRS & Partners Pty Ltd VIC 51197
ABN 16 002 247 565
© 2022
ABN 16 002 247 565
Project
Marsden Park New High School and
Melonba New Primary School
at
Cnr Elara Boulevard and Kaluta Avenue, Melonba
Lot 30 DP 1237735
for
SINSW

Drawing Title
BLOCK D - ELEVATIONS - SHEET 1


Date 16/09/2022 11:00:16 AM
Scale 1:200 @ A1

Drawing Reference
21466-NBRS-DR-A-SSDA-3041
Revision
5


0 2m 4m 6m 8m 10m 12m 14m 16m 18m 20m




3D VIEW OF TYPICAL
FACADE ARTICULATION

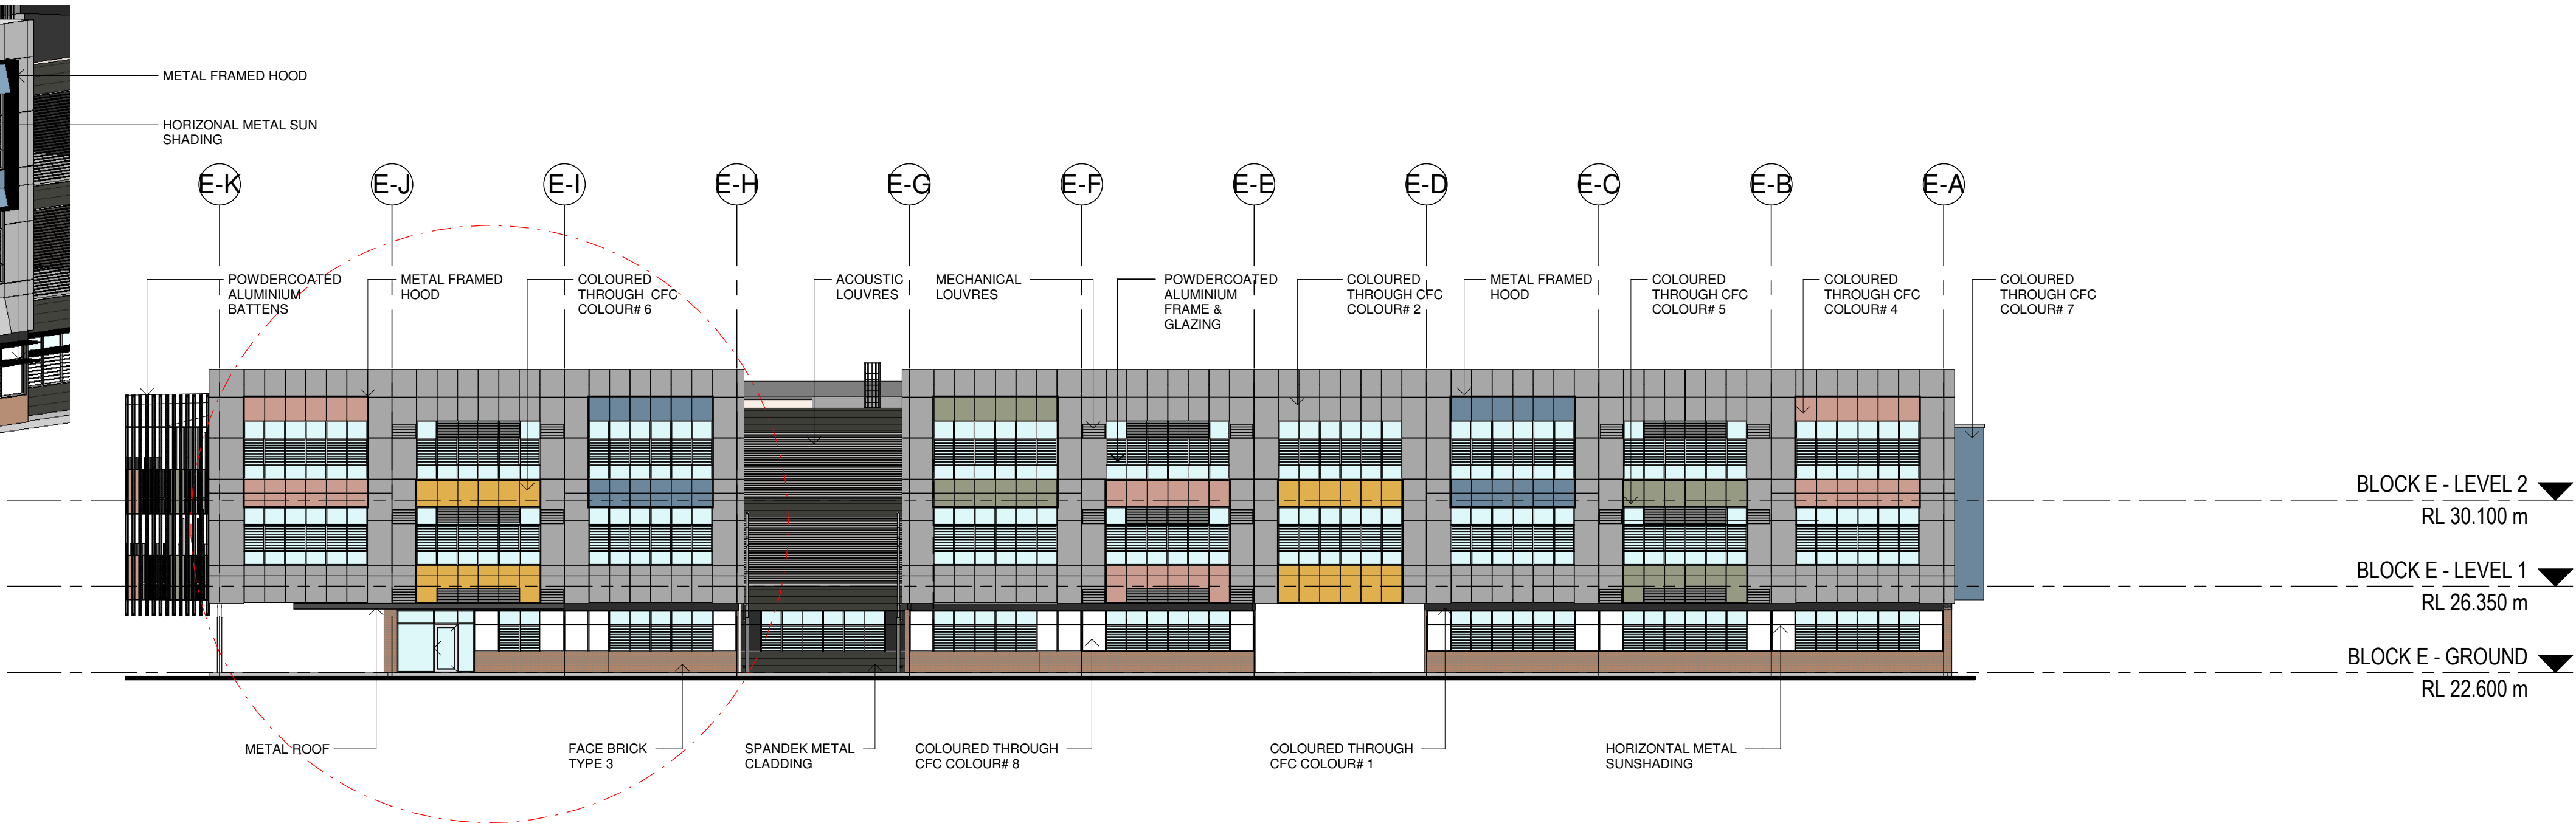


1 BLOCK E - SOUTH ELEVATION
1 : 200

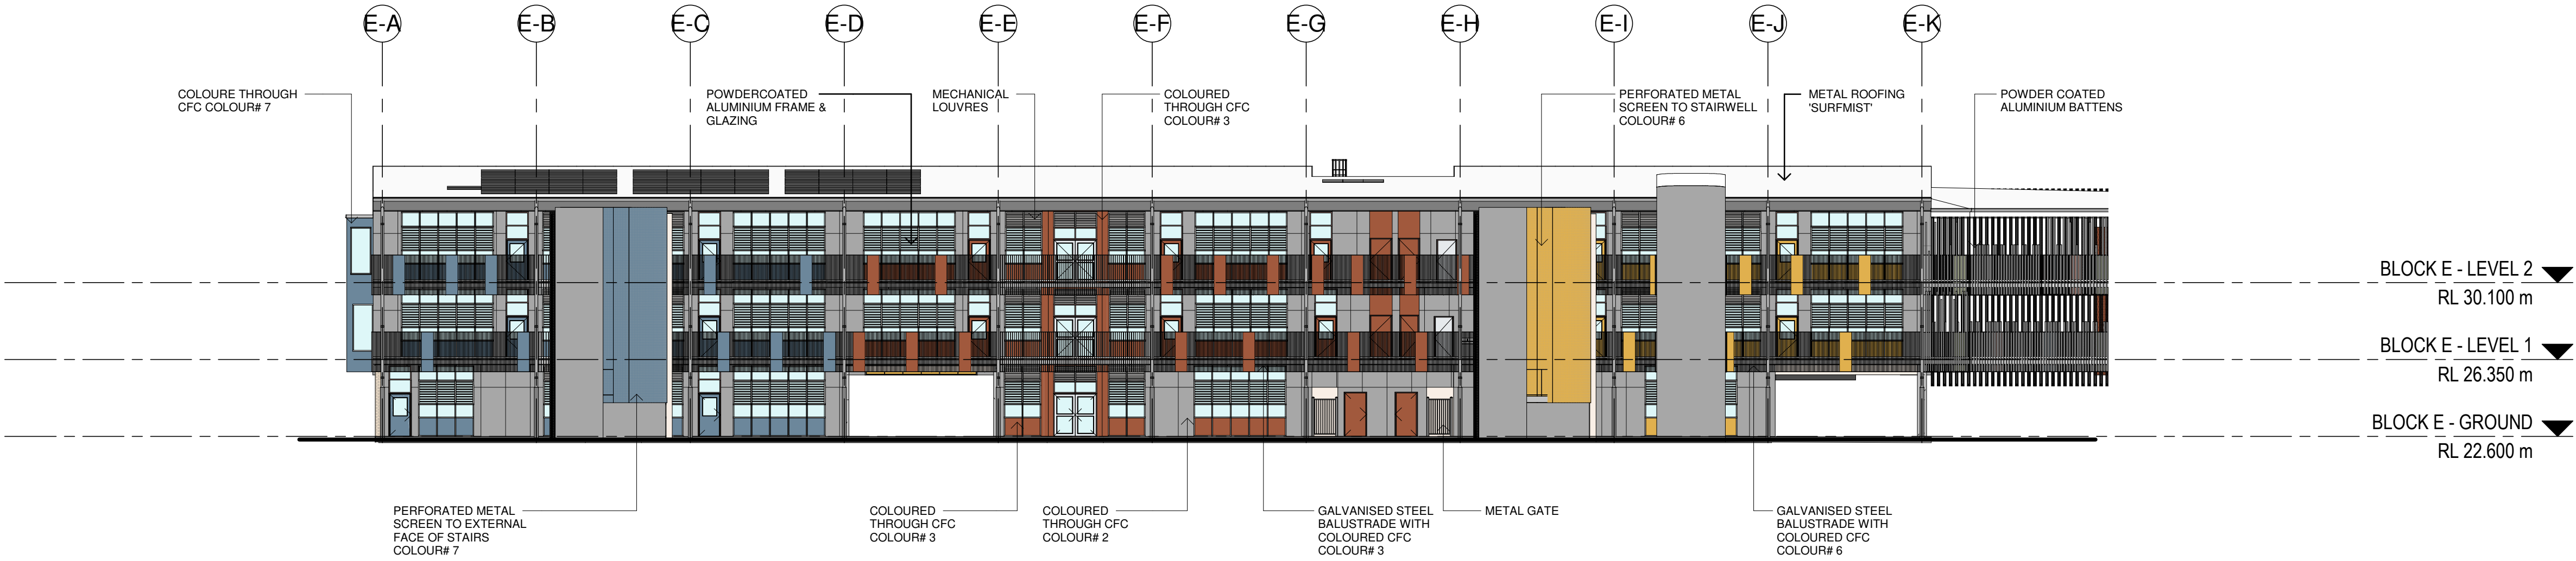


2 BLOCK E - NORTH ELEVATION
1 : 200

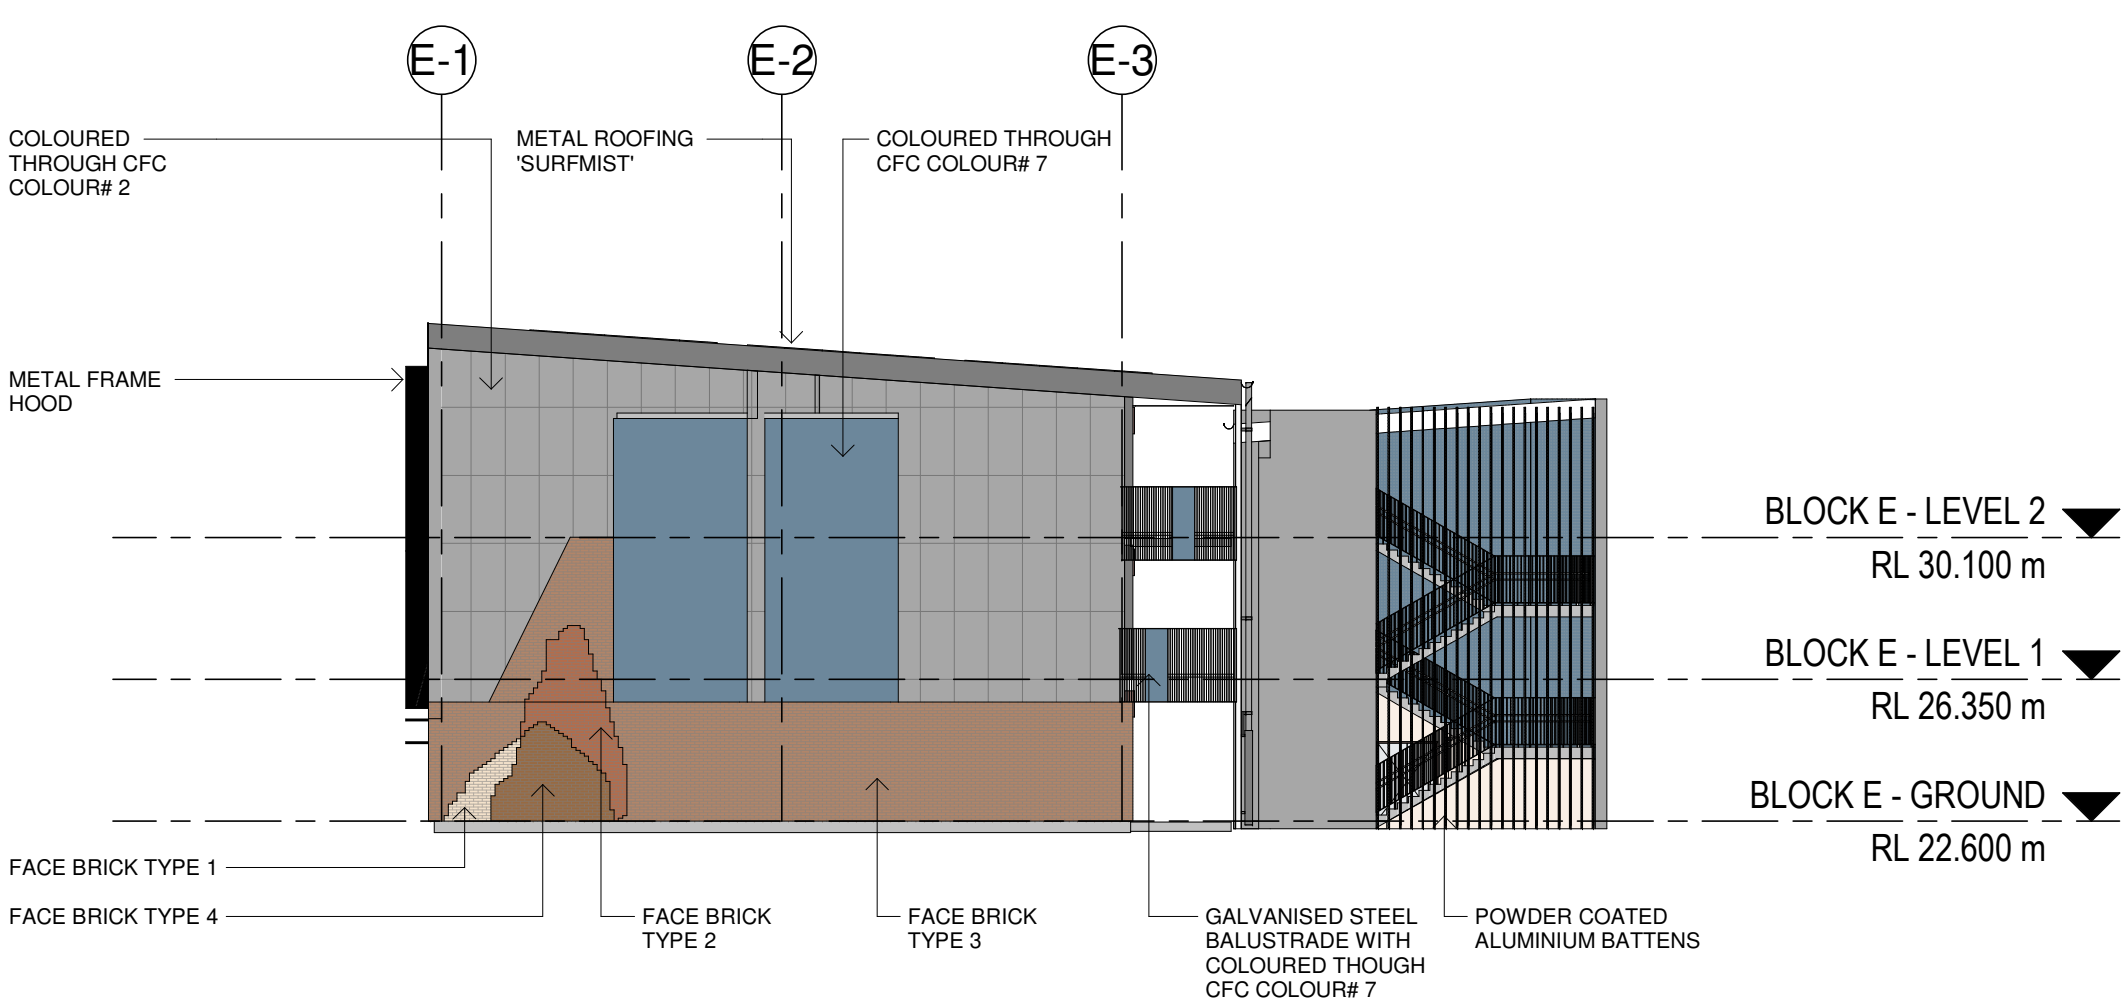

3 BLOCK E - EAST ELEVATION
1 : 200

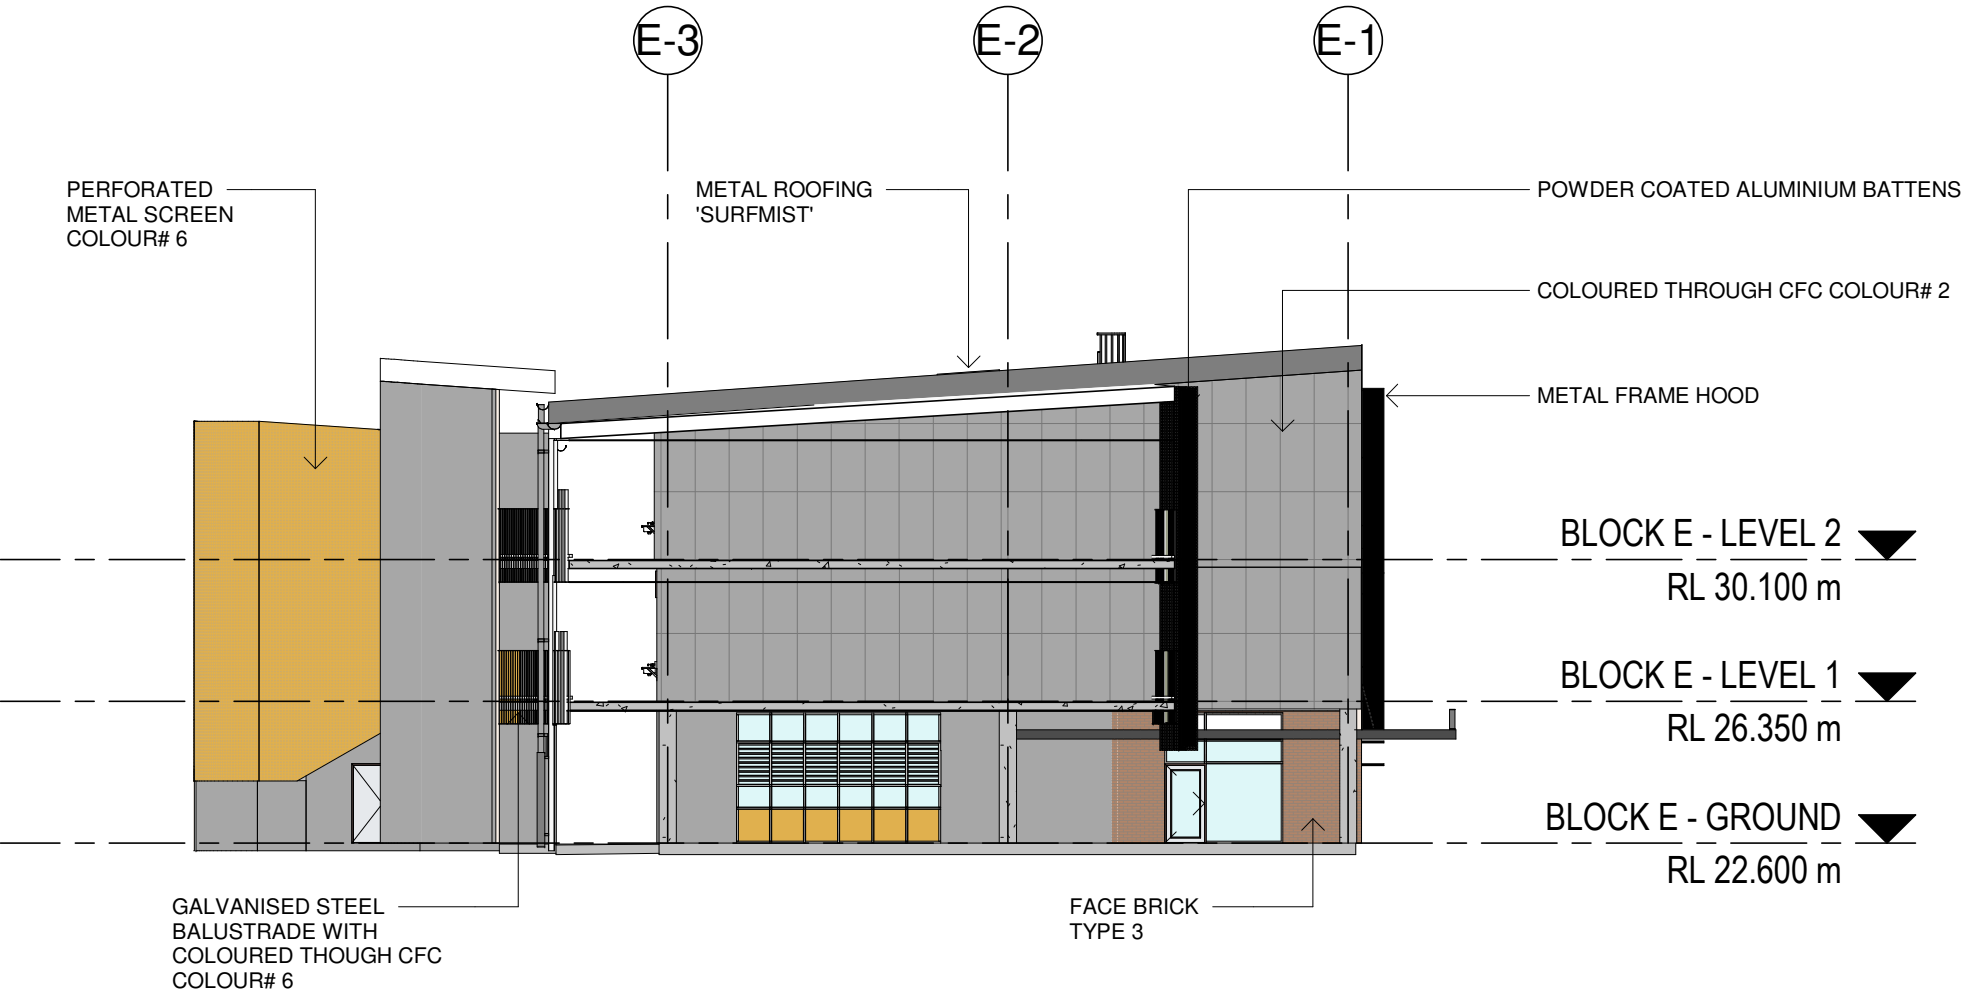

4 BLOCK E - WEST ELEVATION
1 : 200

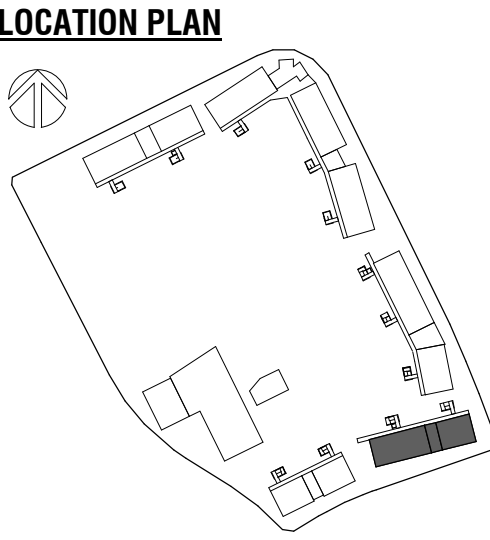

COLOURED THROUGH CFC -

	COLOUR 1		COLOUR 5
	COLOUR 2		COLOUR 6
	COLOUR 3		COLOUR 7
	COLOUR 4		COLOUR 8

FACEBRICK TYPE -

	COLOUR 1 CHILLINGHAM WHITE		COLOUR 3 ST. PAULS CREAM
	COLOUR 2 CAPITOL RED		COLOUR 4 BOWRAL BROWN

METAL CLADDING TYPE -


	COLOUR 1		COLOUR 5
	COLOUR 2		COLOUR 6
	COLOUR 3		COLOUR 7
	COLOUR 4		COLOUR 8


Issue No.	Date	Description	Chkd
1	01/07/2022	50% DRAFT SSDA	JL
2	04/08/2022	90% DRAFT SSDA	JL
3	15/08/2022	ISSUE FOR TOA	JL
4	08/09/2022	100% DRAFT SSDA	CHS
5	15/09/2022	SSDA ISSUE	JL

Architect
NBRS[®]
Sydney
61 2 9922 2344
nbrsarchitecture.com
Any form of replication of this drawing in full or in part without the written permission of NBRS+PARTNERS Pty Ltd constitutes an infringement of the copyright.
Nominated Architect:
Andrew Duffin NSW 5602
NBRS & Partners Pty Ltd VIC 51197
ABN 16 002 247 565
© 2022
Project
Marsden Park New High School and
Melonba New Primary School
at
Cnr Elara Boulevard and Kaluta Avenue, Melonba
Lot 30 DP 1237735
for
SINSW


Drawing Title
BLOCK E - ELEVATIONS - SHEET 1

Date 15/09/2022 4:16:48 PM
Scale 1:200 @ A1

 


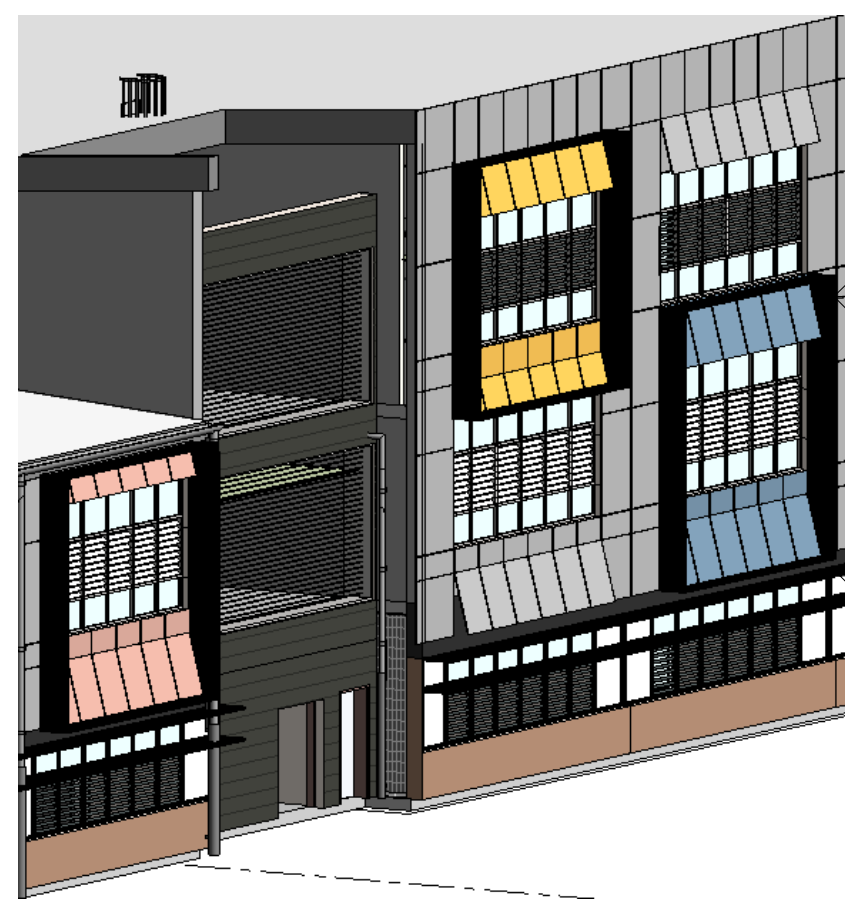


3D VIEW OF TYPICAL
FACADE ARTICULATION

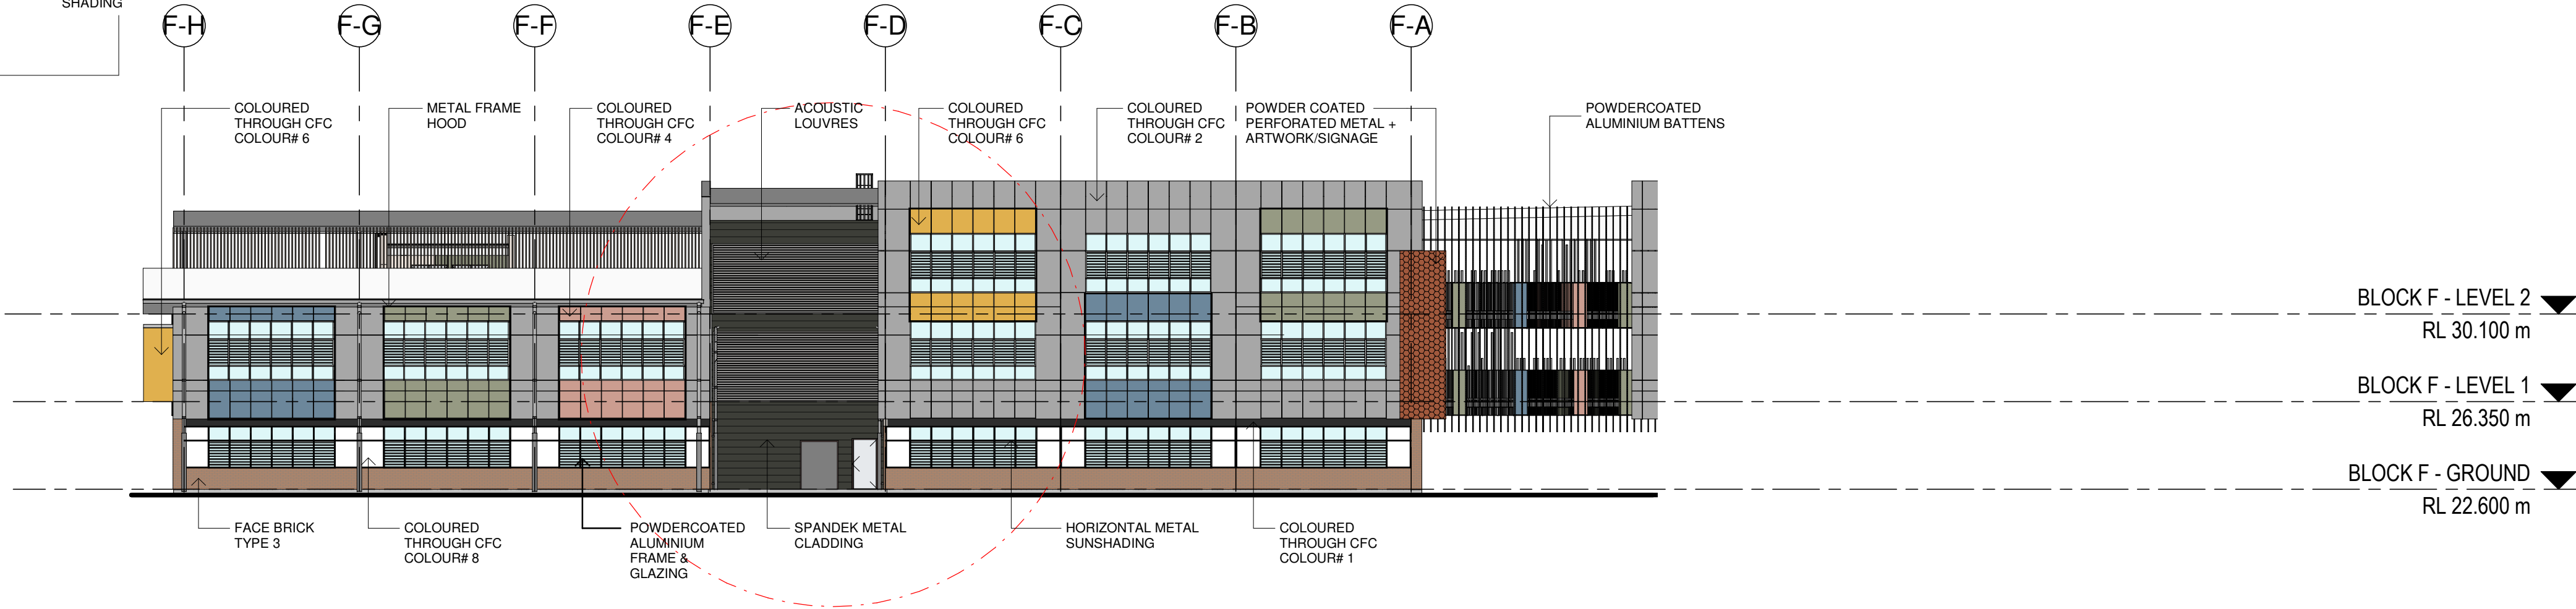


1 BLOCK F - SOUTH ELEVATION
1 : 200

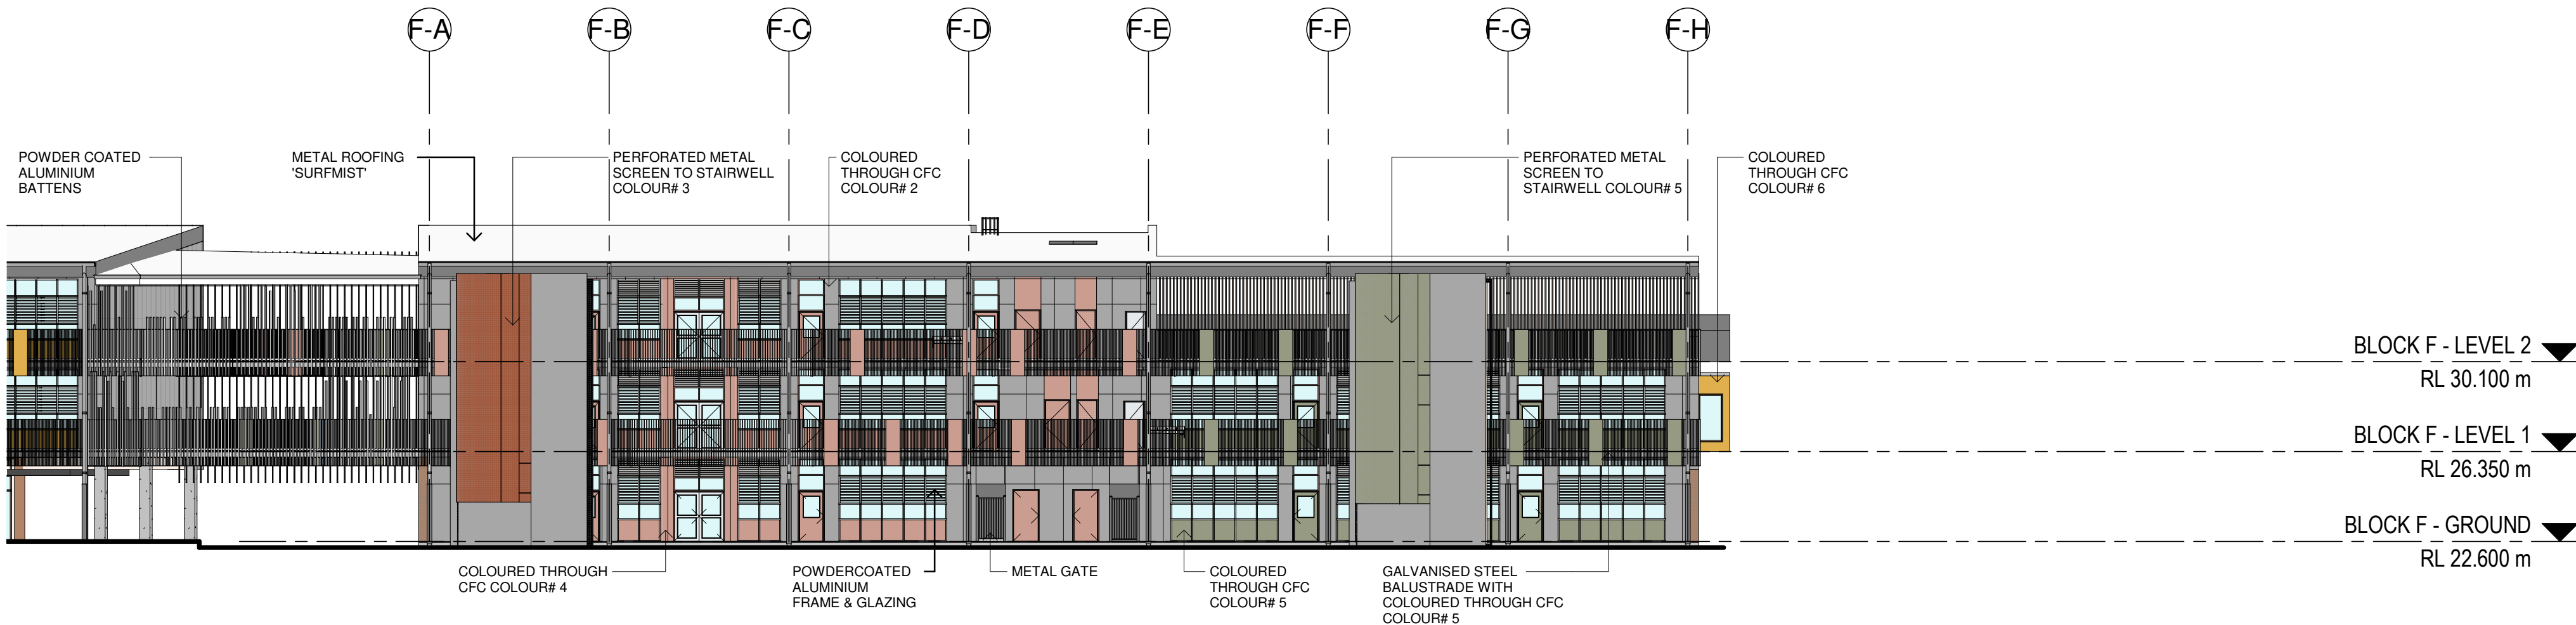

2 BLOCK F - NORTH ELEVATION
1 : 200

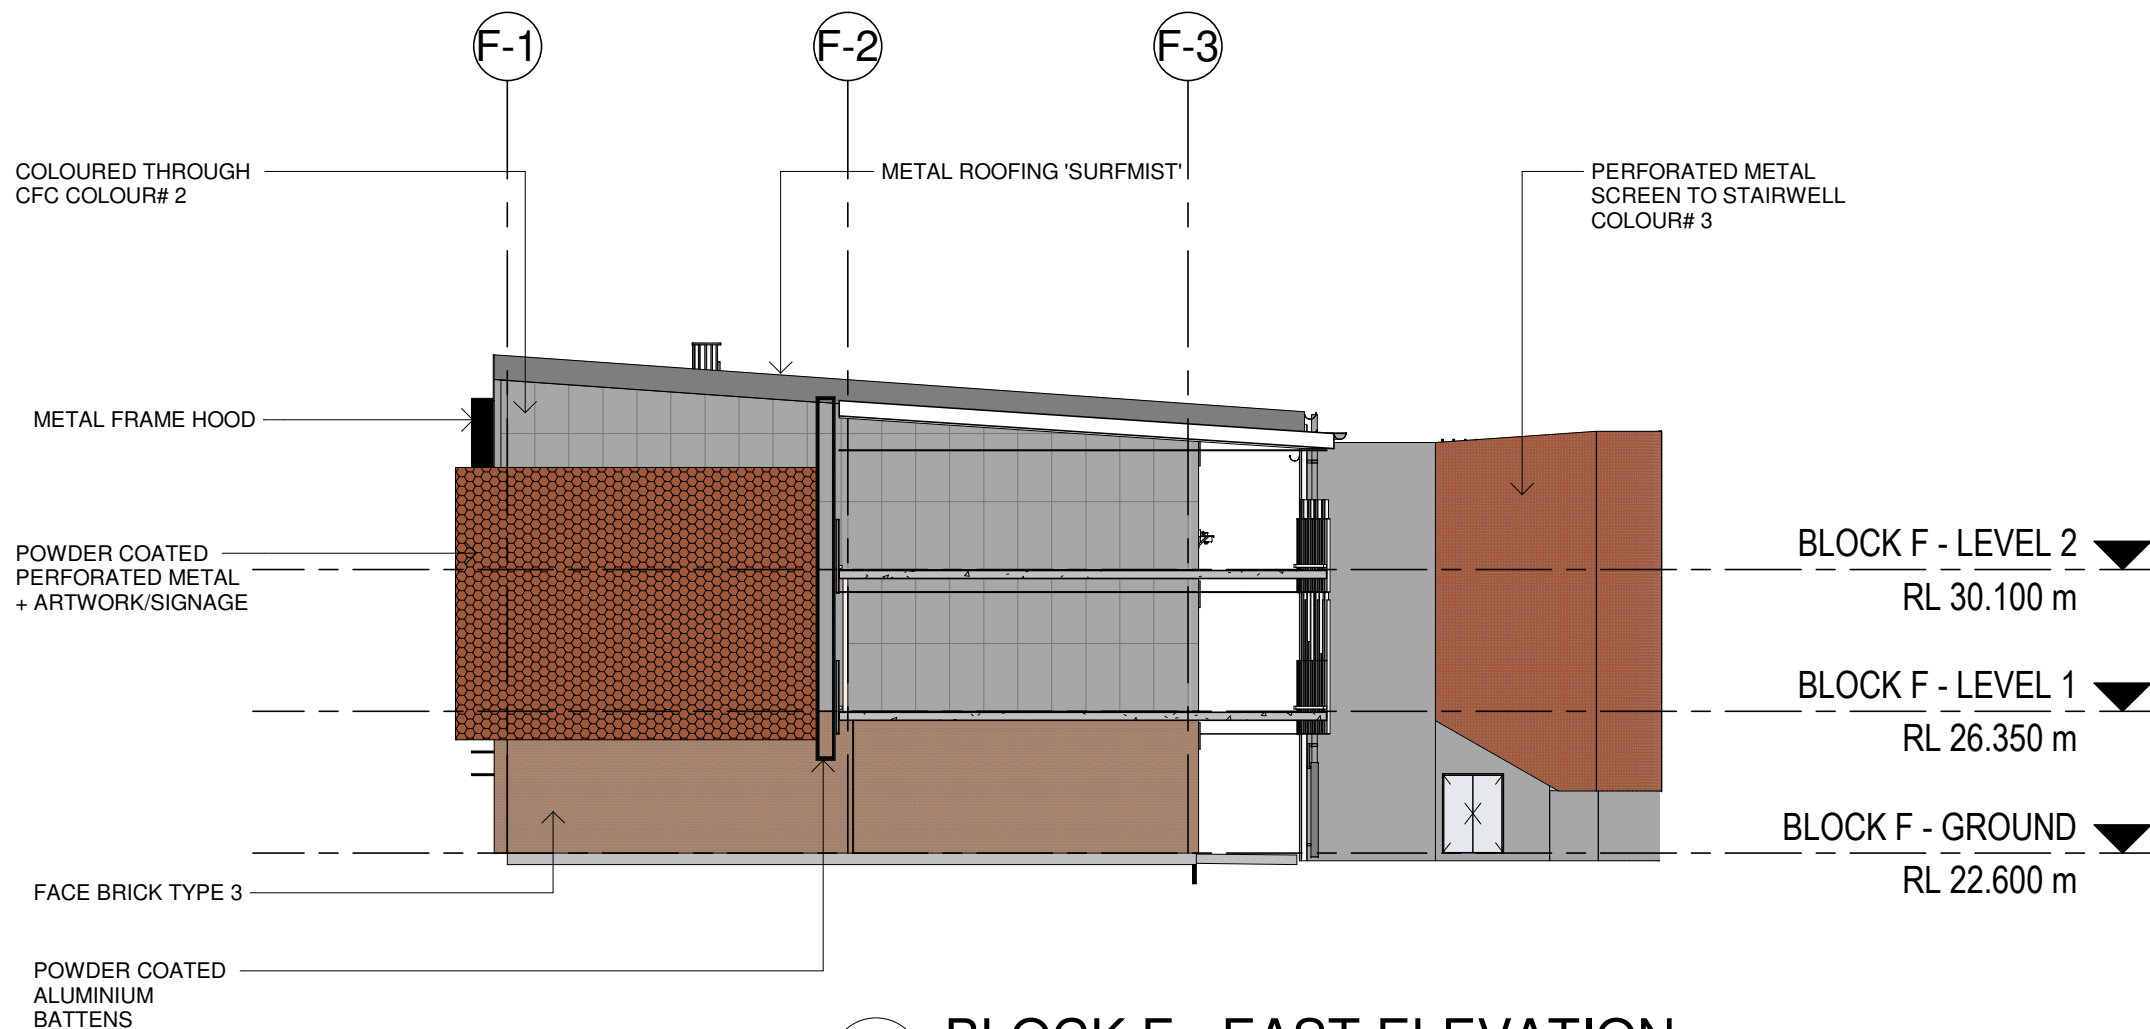


3 BLOCK F - EAST ELEVATION
1 : 200

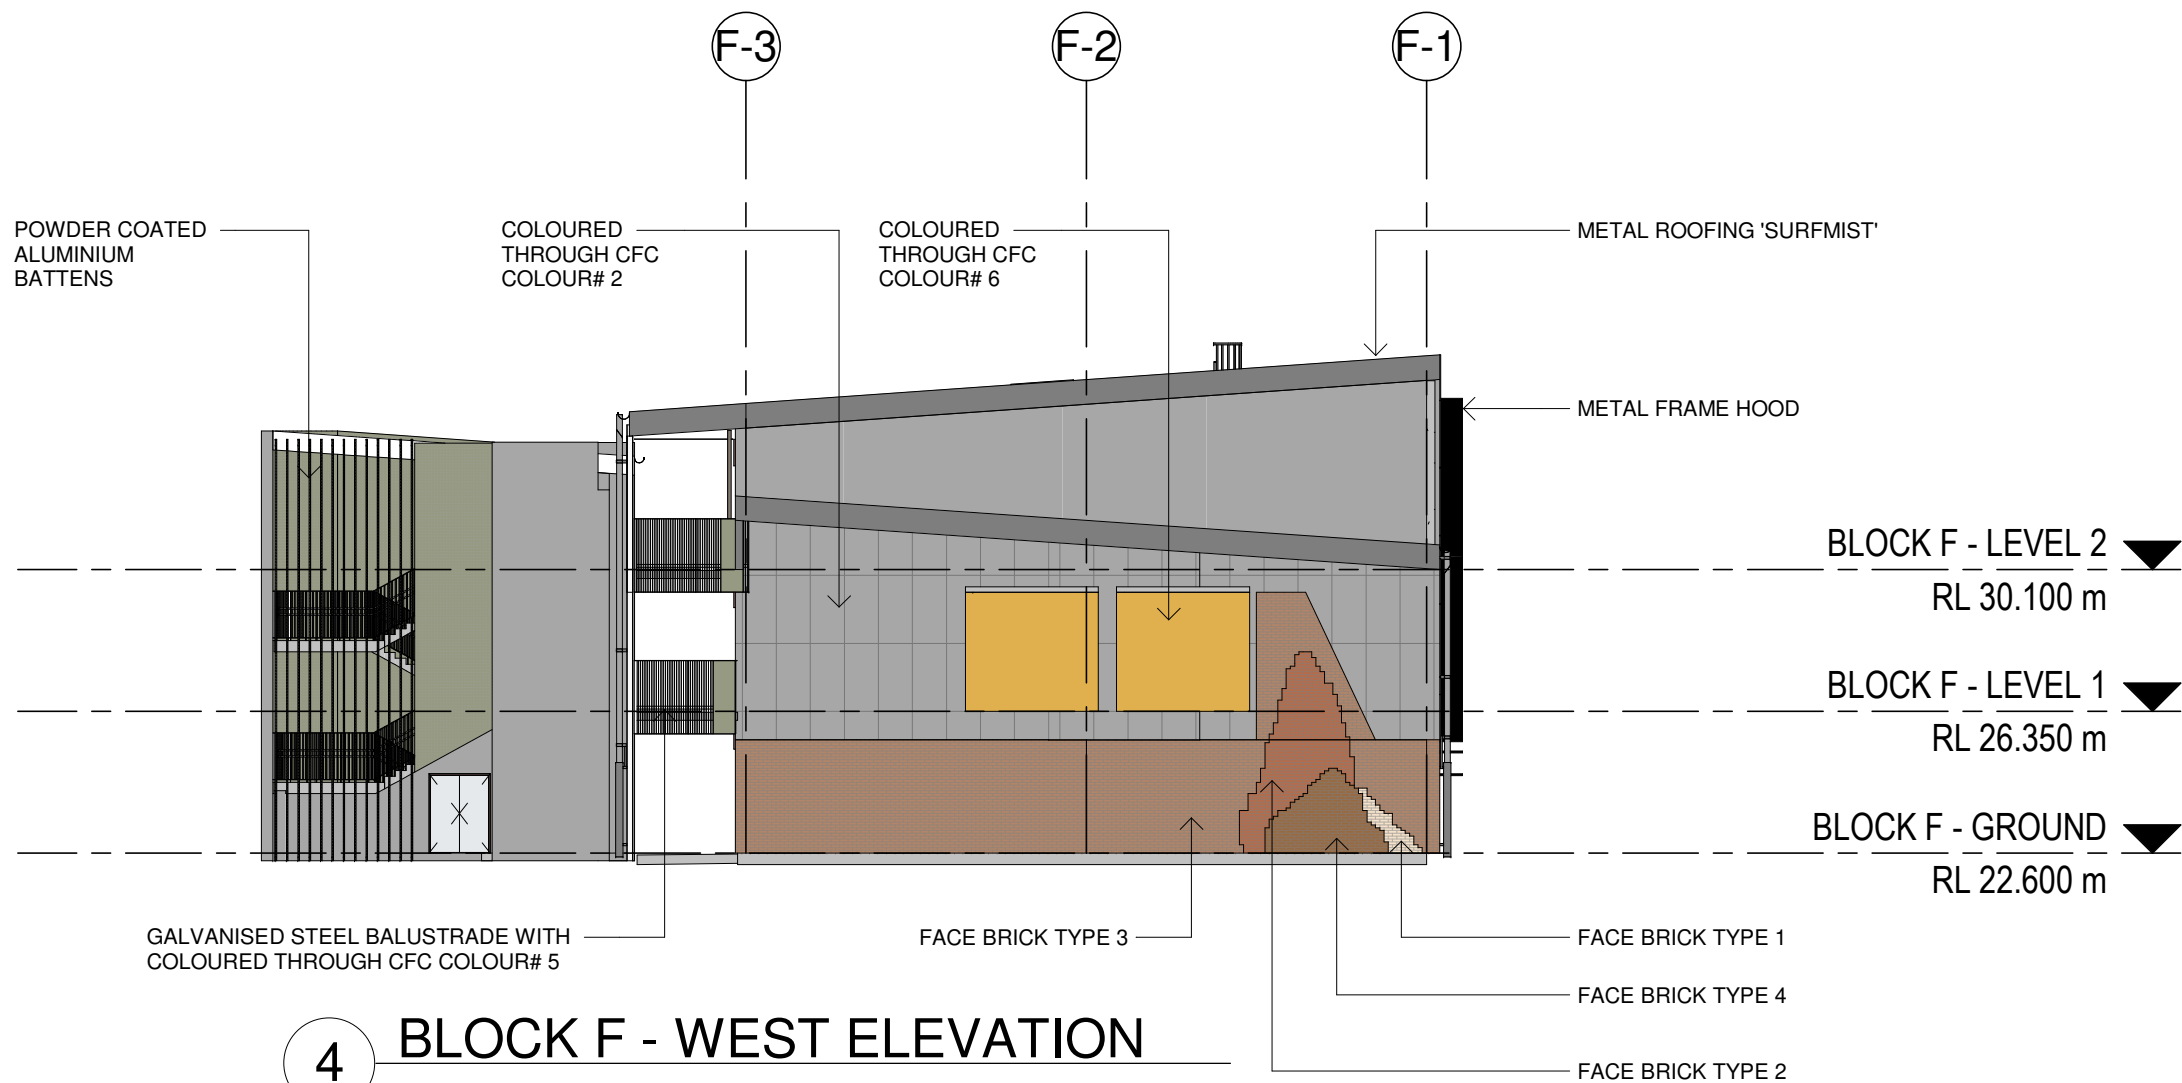

4 BLOCK F - WEST ELEVATION
1 : 200

LOCATION PLAN

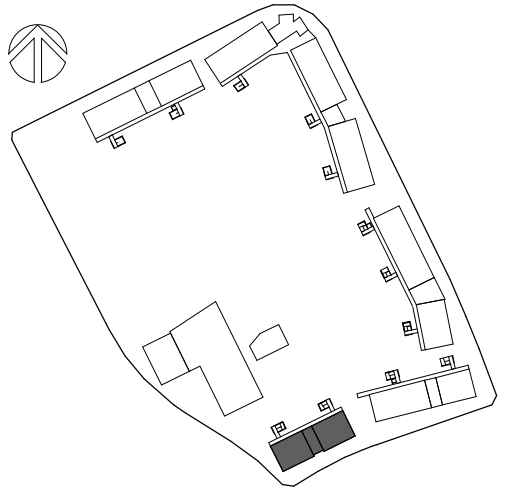

COLOURED THROUGH CFC -

COLOUR 1	COLOUR 5
COLOUR 2	COLOUR 6
COLOUR 3	COLOUR 7
COLOUR 4	COLOUR 8

FACEBRICK TYPE -

COLOUR 1 CHILLINGHAM WHITE	COLOUR 3 ST. PAULS CREAM
COLOUR 2 CAPITOL RED	COLOUR 4 BOWRAL BROWN

METAL CLADDING TYPE -

COLOUR 1	COLOUR 5
COLOUR 2	COLOUR 6
COLOUR 3	COLOUR 7
COLOUR 4	COLOUR 8

Issue No.	Date	Description	Chkd
1	01/07/2022	50% DRAFT SSDA	JL
2	04/08/2022	90% DRAFT SSDA	JL
3	15/08/2022	ISSUE FOR TOA	JL
4	08/09/2022	100% DRAFT SSDA	CHS
5	15/09/2022	SSDA ISSUE	JL

Architect
NBRS[®]
Sydney
61 2 9922 2344
nbrsarchitecture.com
Any form of replication of this drawing in full or in part without the written permission of NBRS+PARTNERS Pty Ltd constitutes an infringement of the copyright.
Nominated Architect:
Andrew Duffin NSW 5602
NBRS & Partners Pty Ltd VIC 51197
ABN 16 002 247 565
© 2022

Project
Marsden Park New High School and
Melonba New Primary School
at
Cnr Elara Boulevard and Kaluta Avenue, Melonba
Lot 30 DP 1237735
for
SINSW

Drawing Title
BLOCK F - ELEVATIONS - SHEET 1



Date 15/09/2022 4:17:01 PM
Scale 1:200 @ A1

Drawing Reference
21466-NBRS-DR-A-SSDA-3061


Revision
5

0 2m 4m 6m 8m 10m 12m 14m 16m 18m 20m 1:200


LOCATION PLAN

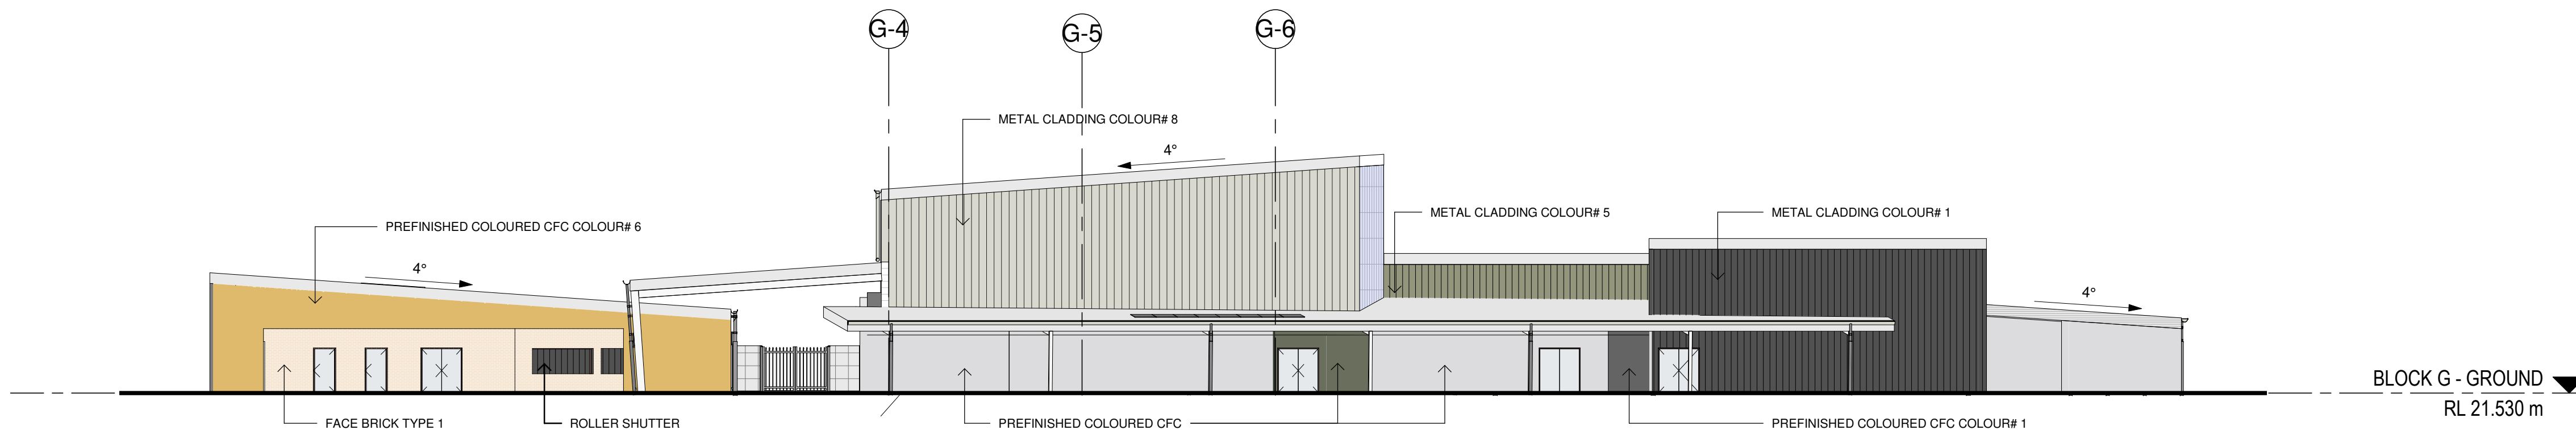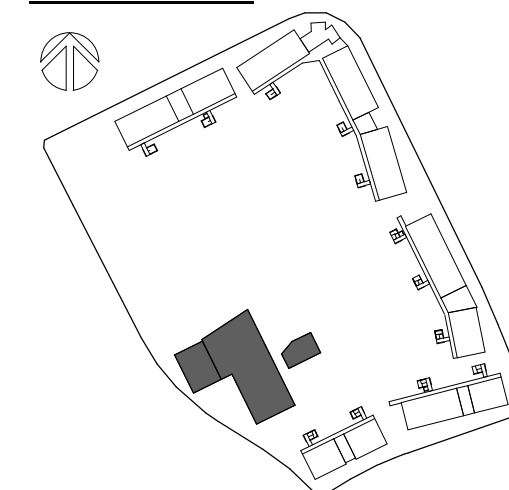


1 BLOCK G - NORTH ELEVATION
1 : 200

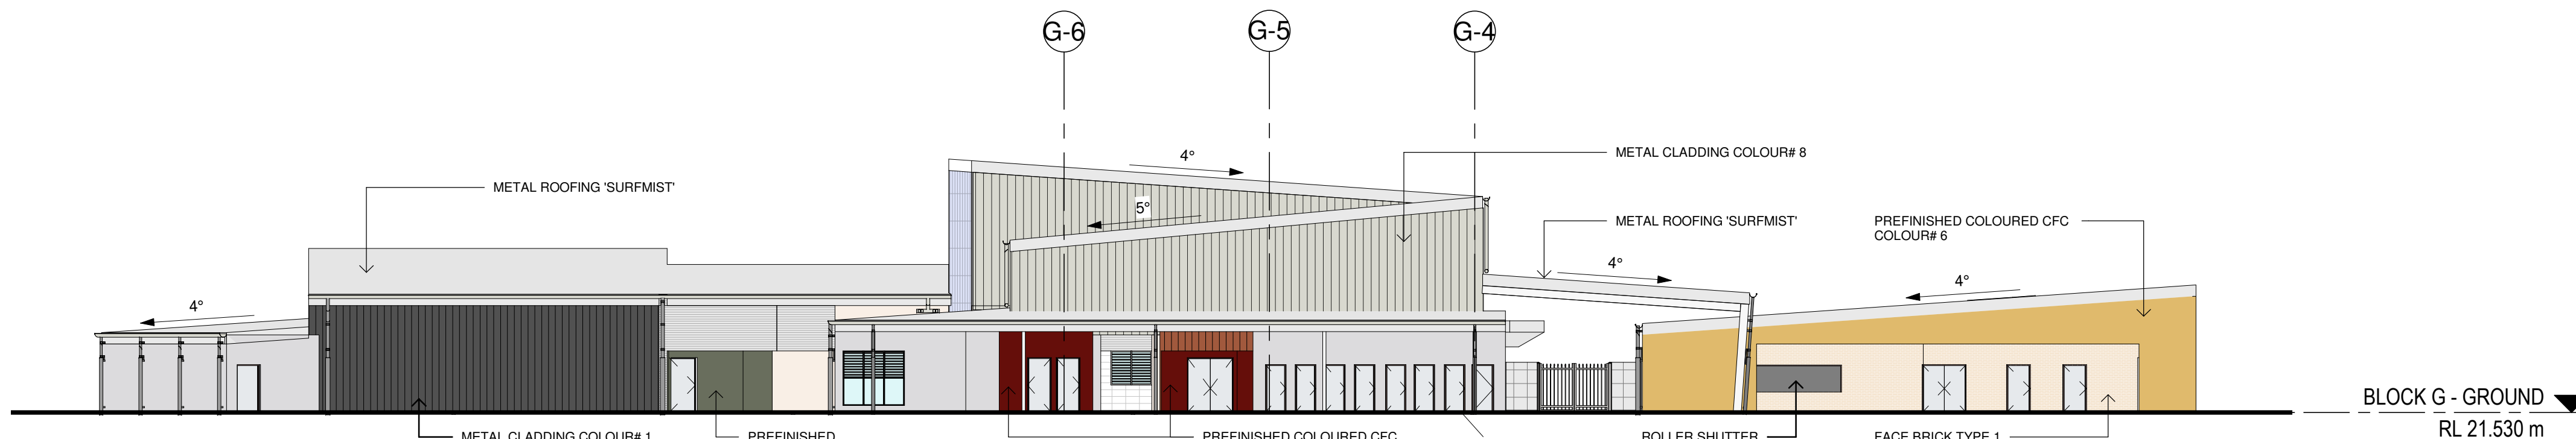

2 BLOCK G - SOUTH ELEVATION
1 : 200

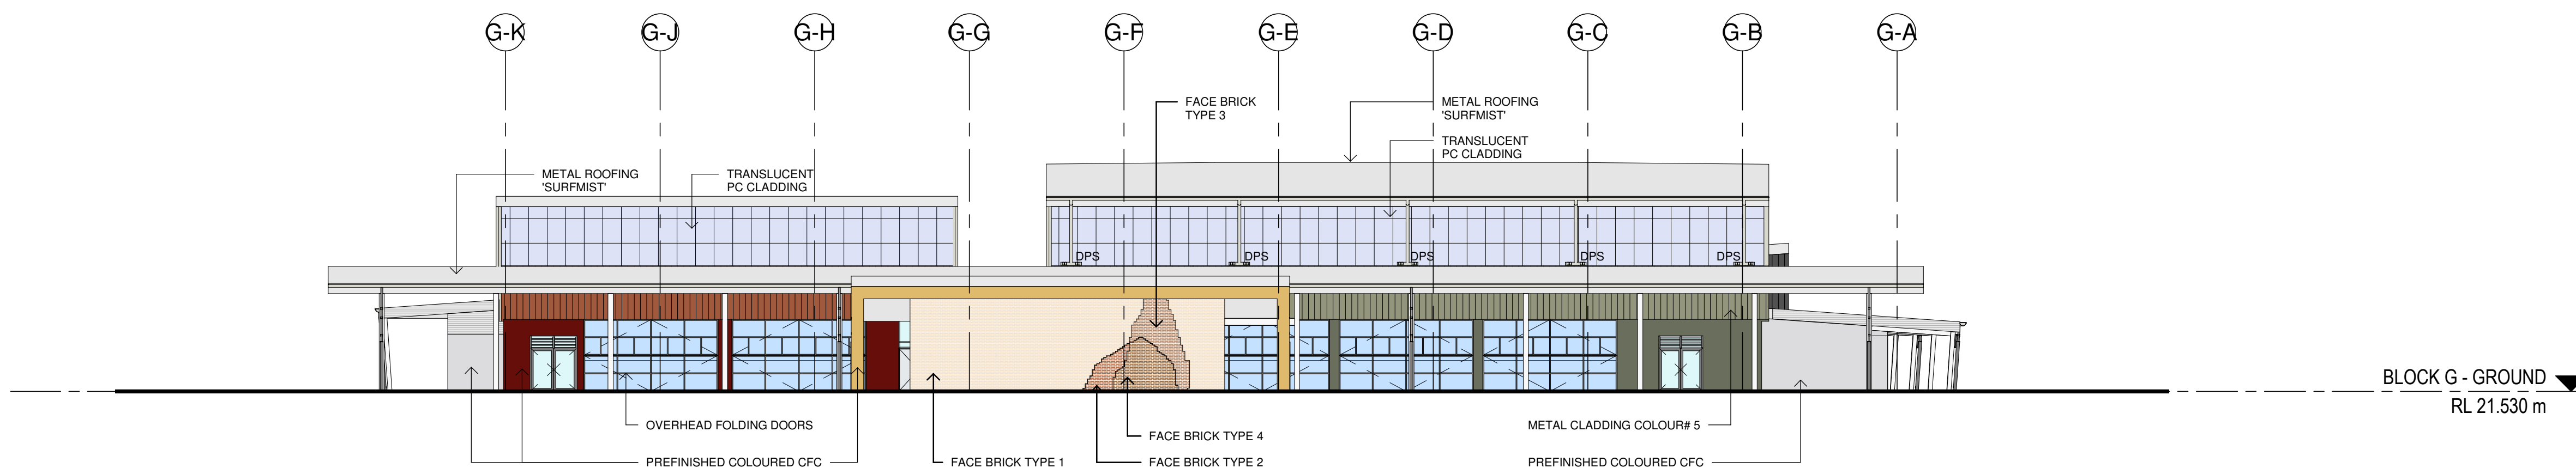

3 BLOCK G - EAST ELEVATION
1 : 200

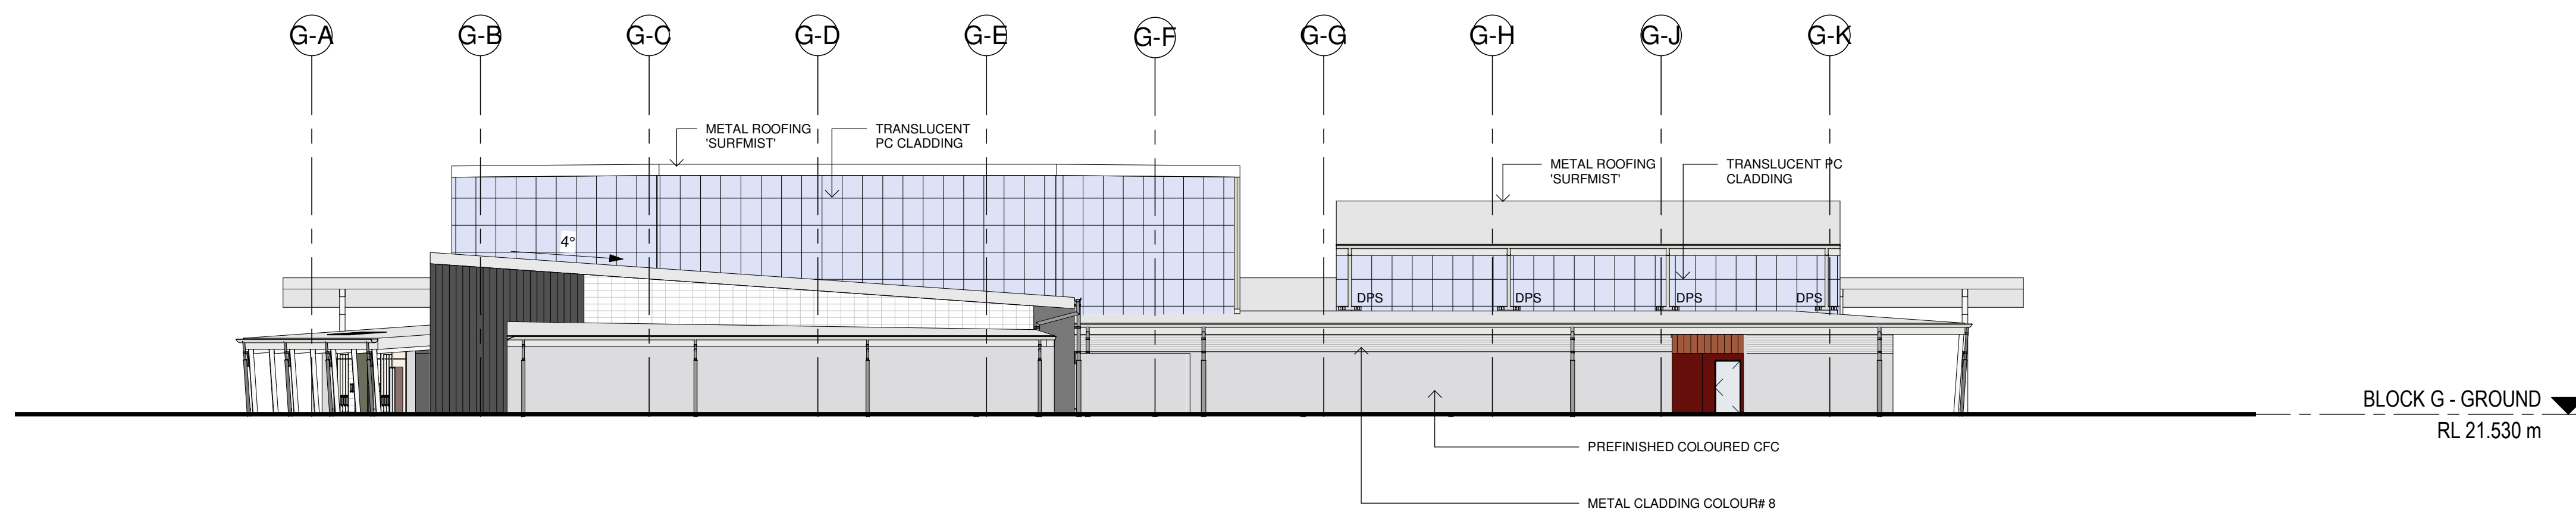

4 BLOCK G - WEST ELEVATION
1 : 200

COLOURED THROUGH CFC -

	COLOUR 1		COLOUR 5
	COLOUR 2		COLOUR 6
	COLOUR 3		COLOUR 7
	COLOUR 4		COLOUR 8

FACEBRICK TYPE -

	COLOUR 1 CHILLINGHAM WHITE		COLOUR 3 ST. PAULS CREAM
	COLOUR 2 CAPITOL RED		COLOUR 4 BOWRAL BROWN

METAL CLADDING TYPE -

	COLOUR 1		COLOUR 5
	COLOUR 2		COLOUR 6
	COLOUR 3		COLOUR 7
	COLOUR 4		COLOUR 8

Issue No.	Date	Description	Chkd
1	01/07/2022	50% DRAFT SSDA	JL
2	04/08/2022	90% DRAFT SSDA	JL
3	11/08/2022	ISSUE FOR COORDINATION	JL
4	15/08/2022	ISSUE FOR TOA	JL
5	01/09/2022	ISSUE FOR INFORMATION	JL
6	08/09/2022	100% DRAFT SSDA	CHS
7	15/09/2022	SSDA ISSUE	JL

Architect

NBRS

Sydney
61 2 9922 2344
nbrsarchitecture.com
Any form of replication of this drawing in full or in part without the written permission of NBRS+PARTNERS Pty Ltd constitutes an infringement of the copyright.

Nominated Architect:
Andrew Duffin NSW S602
NBRS & Partners Pty Ltd VIC 51197
© 2022
ABN 16 002 247 565

Project

Marsden Park New High School and
Melonba New Primary School



at
Cnr Elara Boulevard and Kaluta Avenue, Melonba.
Lot 30 DP 1237735
for
SINSW

Drawing Title
BLOCK G - ELEVATIONS - SHEET 1


Date 15/09/2022 4:22:21 PM
Scale 1:200 @ A1

Drawing Reference
21466-NBRS-DR-A-SSDA-3071
Revision
7

0 2m 4m 6m 8m 10m 12m 14m 16m 18m 20m

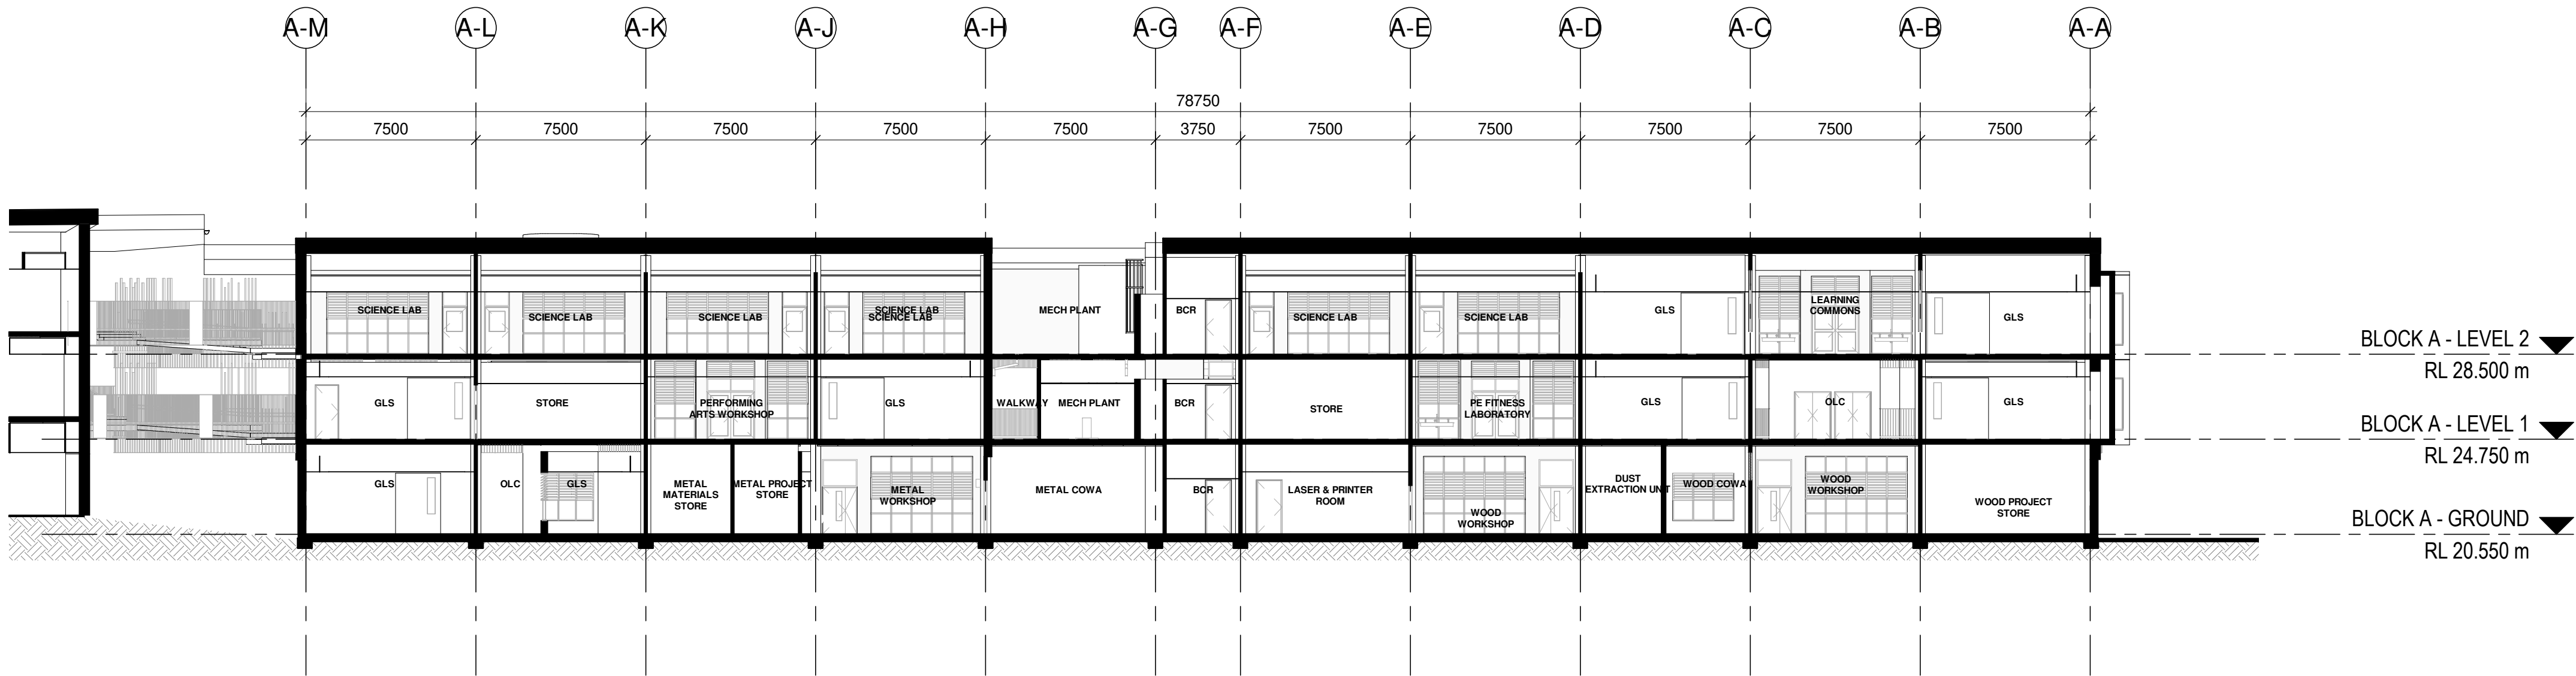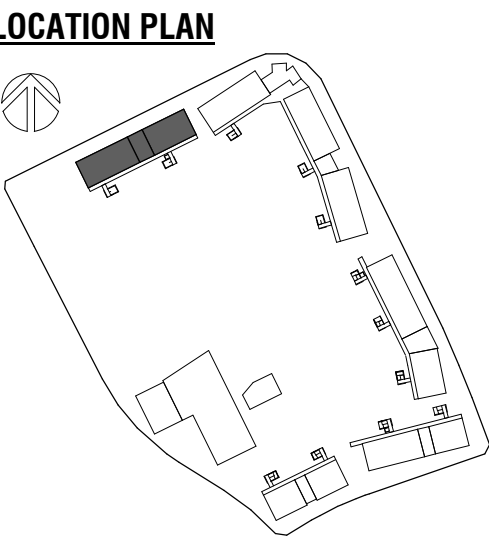

A BLOCK A - LONGITUDINAL SECTION
1 : 200

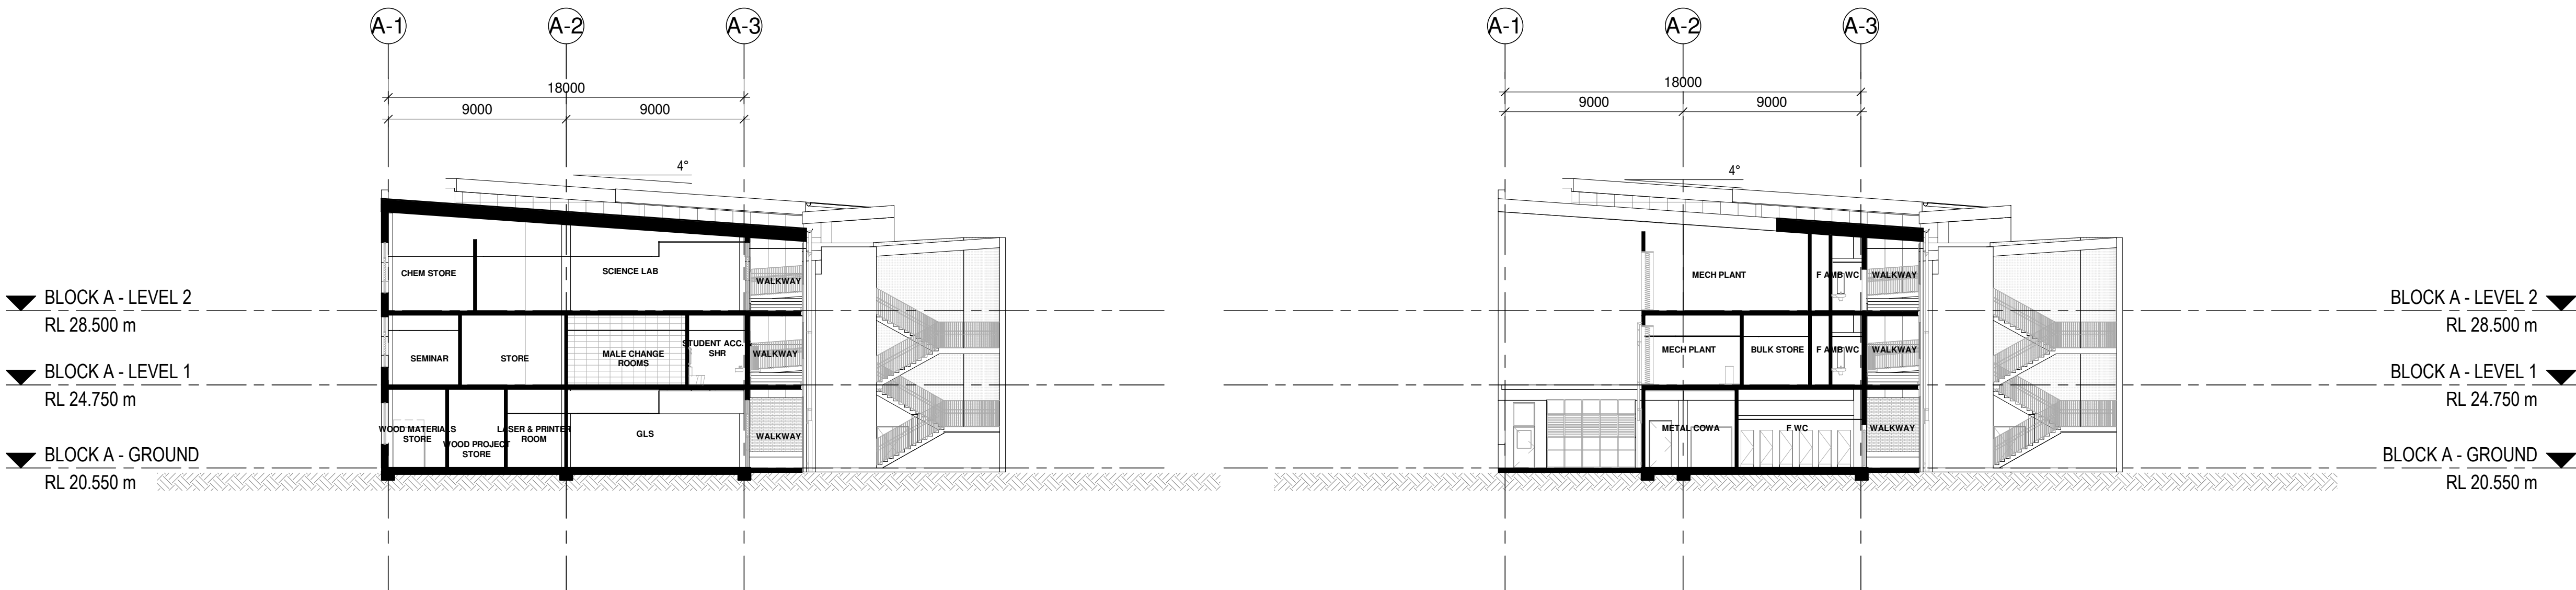

B BLOCK A - CROSS SECTION THROUGH LEARNING SPACES
1 : 200

C BLOCK A - CROSS SECTION THROUGH SERVICES CORE
1 : 200

Issue			
No.	Date	Description	Chkd
1	01/07/2022	50% DRAFT SSDA	JL
2	04/08/2022	90% DRAFT SSDA	JL
3	15/08/2022	ISSUE FOR TOA	JL
4	08/09/2022	100% DRAFT SSDA	CHS
5	15/09/2022	SSDA ISSUE	JL

Architect
NBRS
Sydney
61 2 9922 2344
nbrsarchitecture.com
Any form of replication of this drawing in full or in part without the written permission of NBRS+PARTNERS Pty Ltd constitutes an infringement of the copyright.
Nominated Architect:
Andrew Duffin NSW 5602
NBRS & Partners Pty Ltd VIC 51197
ABN 16 002 247 565
Project
Marsden Park New High School and
Melonba New Primary School
at
Cnr Elara Boulevard and Kaluta Avenue, Melonba.
Lot 30 DP 1237735
for
SINSW



Drawing Title
BLOCK A - SECTIONS - SHEET 1

Date 15/09/2022 3:45:17 PM
Scale 1:200 @ A1


Drawing Reference
21466-NBRS-DR-A-SSDA-4011
Revision
5

0 2m 4m 6m 8m 10m 12m 14m 16m 18m 20m

LOCATION PLAN

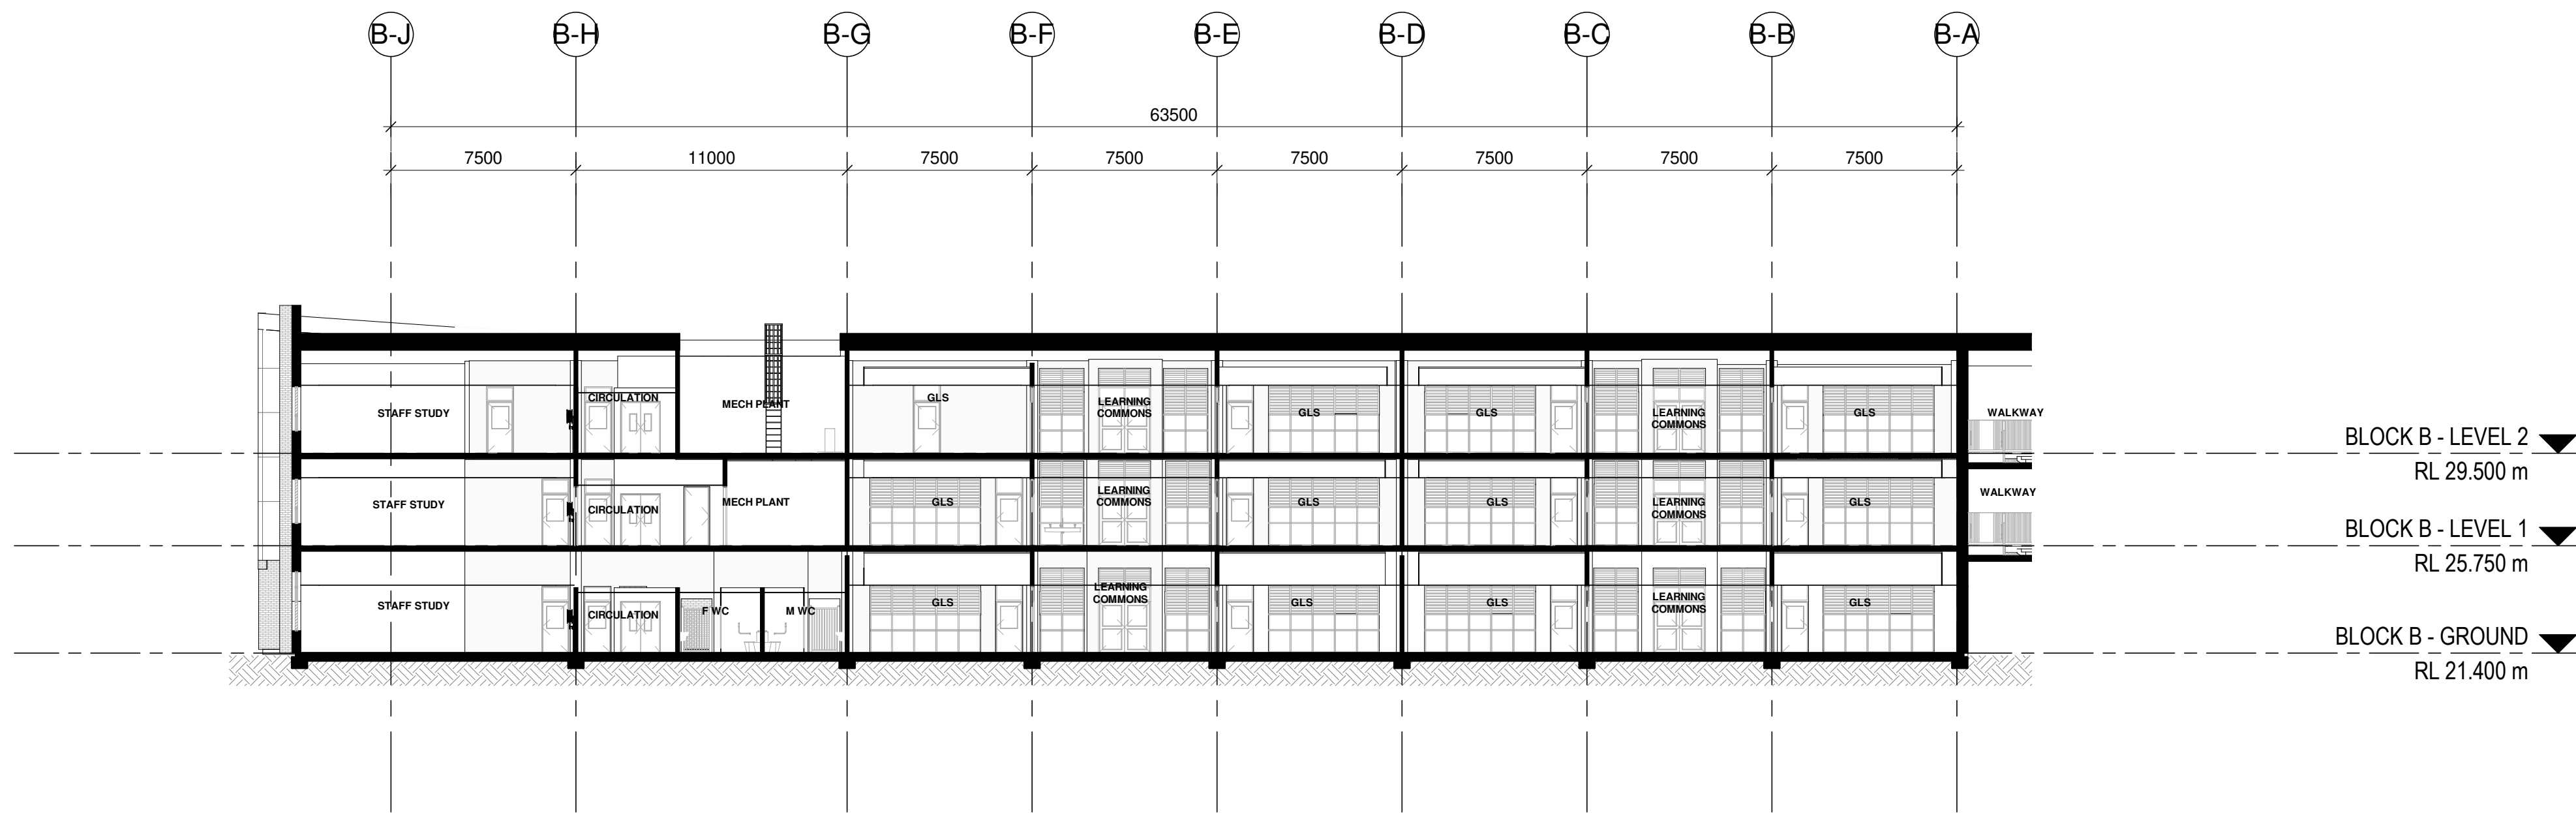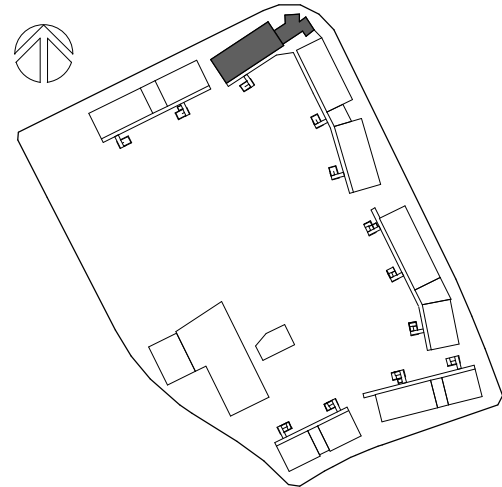

A BLOCK B - LONGITUDINAL SECTION
1 : 200

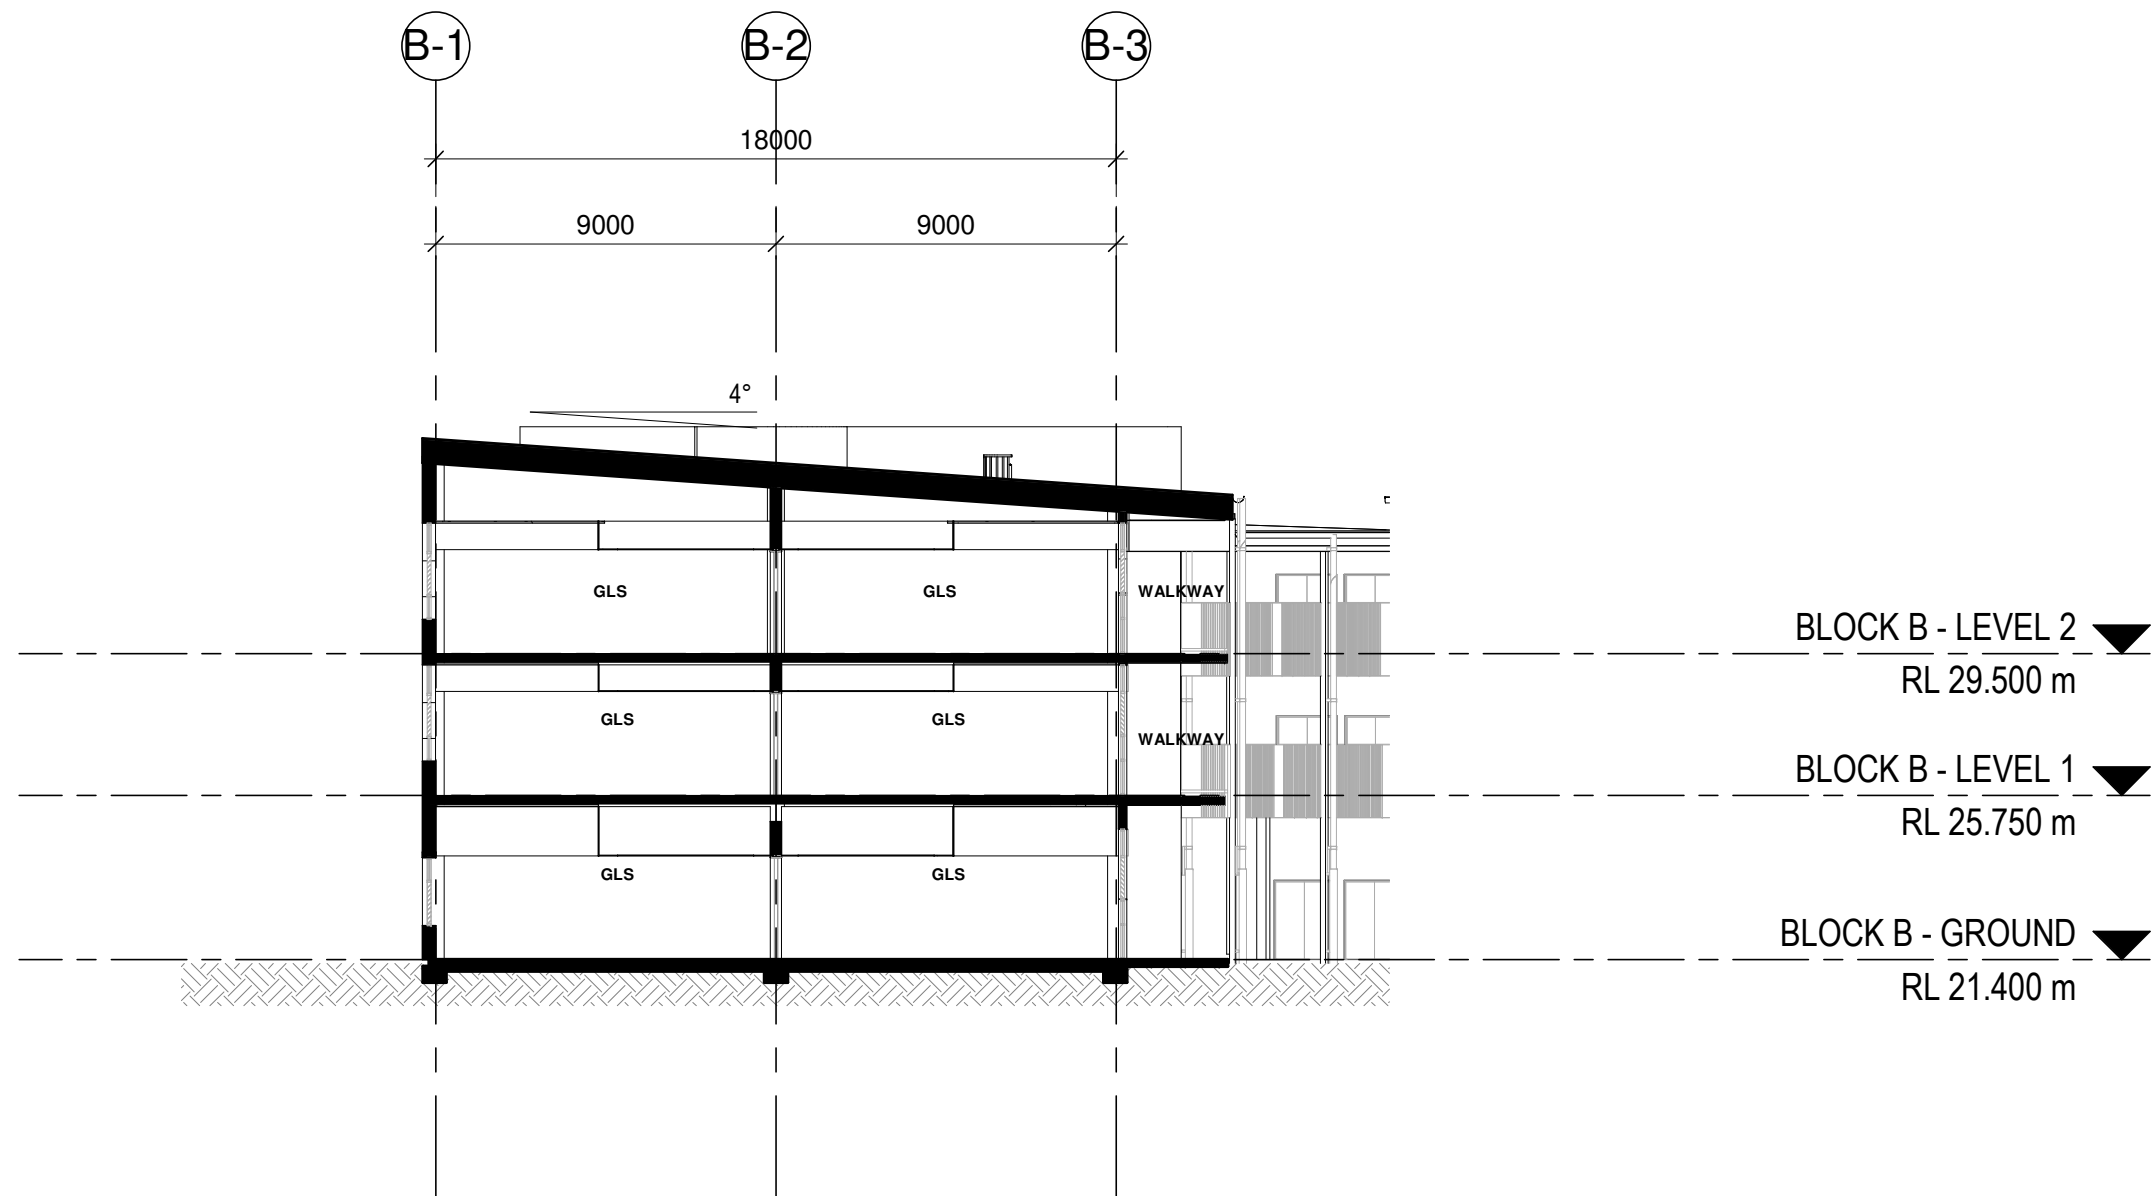

B BLOCK B - CROSS SECTION
1 : 200

Issue				
No.	Date	Description	Chkd	
1	01/07/2022	50% DRAFT SSDA	JL	
2	04/08/2022	90% DRAFT SSDA	JL	
3	15/08/2022	ISSUE FOR TOA	JL	
4	08/09/2022	100% DRAFT SSDA	CHS	
5	15/09/2022	SSDA ISSUE	JL	

Architect
NBRS
Sydney
61 2 9922 2344
nbrsarchitecture.com
Any form of replication of this drawing in full or in part without the written permission of NBRS+PARTNERS Pty Ltd constitutes an infringement of the copyright.
Nominated Architect:
Andrew Duffin NSW S602
NBRS & Partners Pty Ltd VIC 51197
© 2022
ABN 16 002 247 565

Project
Marsden Park New High School and
Melonba New Primary School
at
Cnr Elara Boulevard and Kaluta Avenue, Melonba.
Lot 30 DP 1237735
for
SINSW



Drawing Title
BLOCK B - SECTIONS - SHEET 1

Date 15/09/2022 3:45:25 PM
Scale 1:200 @ A1


Drawing Reference
21466-NBRS-DR-A-SSDA-4021
Revision
5

0 2m 4m 6m 8m 10m 12m 14m 16m 1:200


LOCATION PLAN

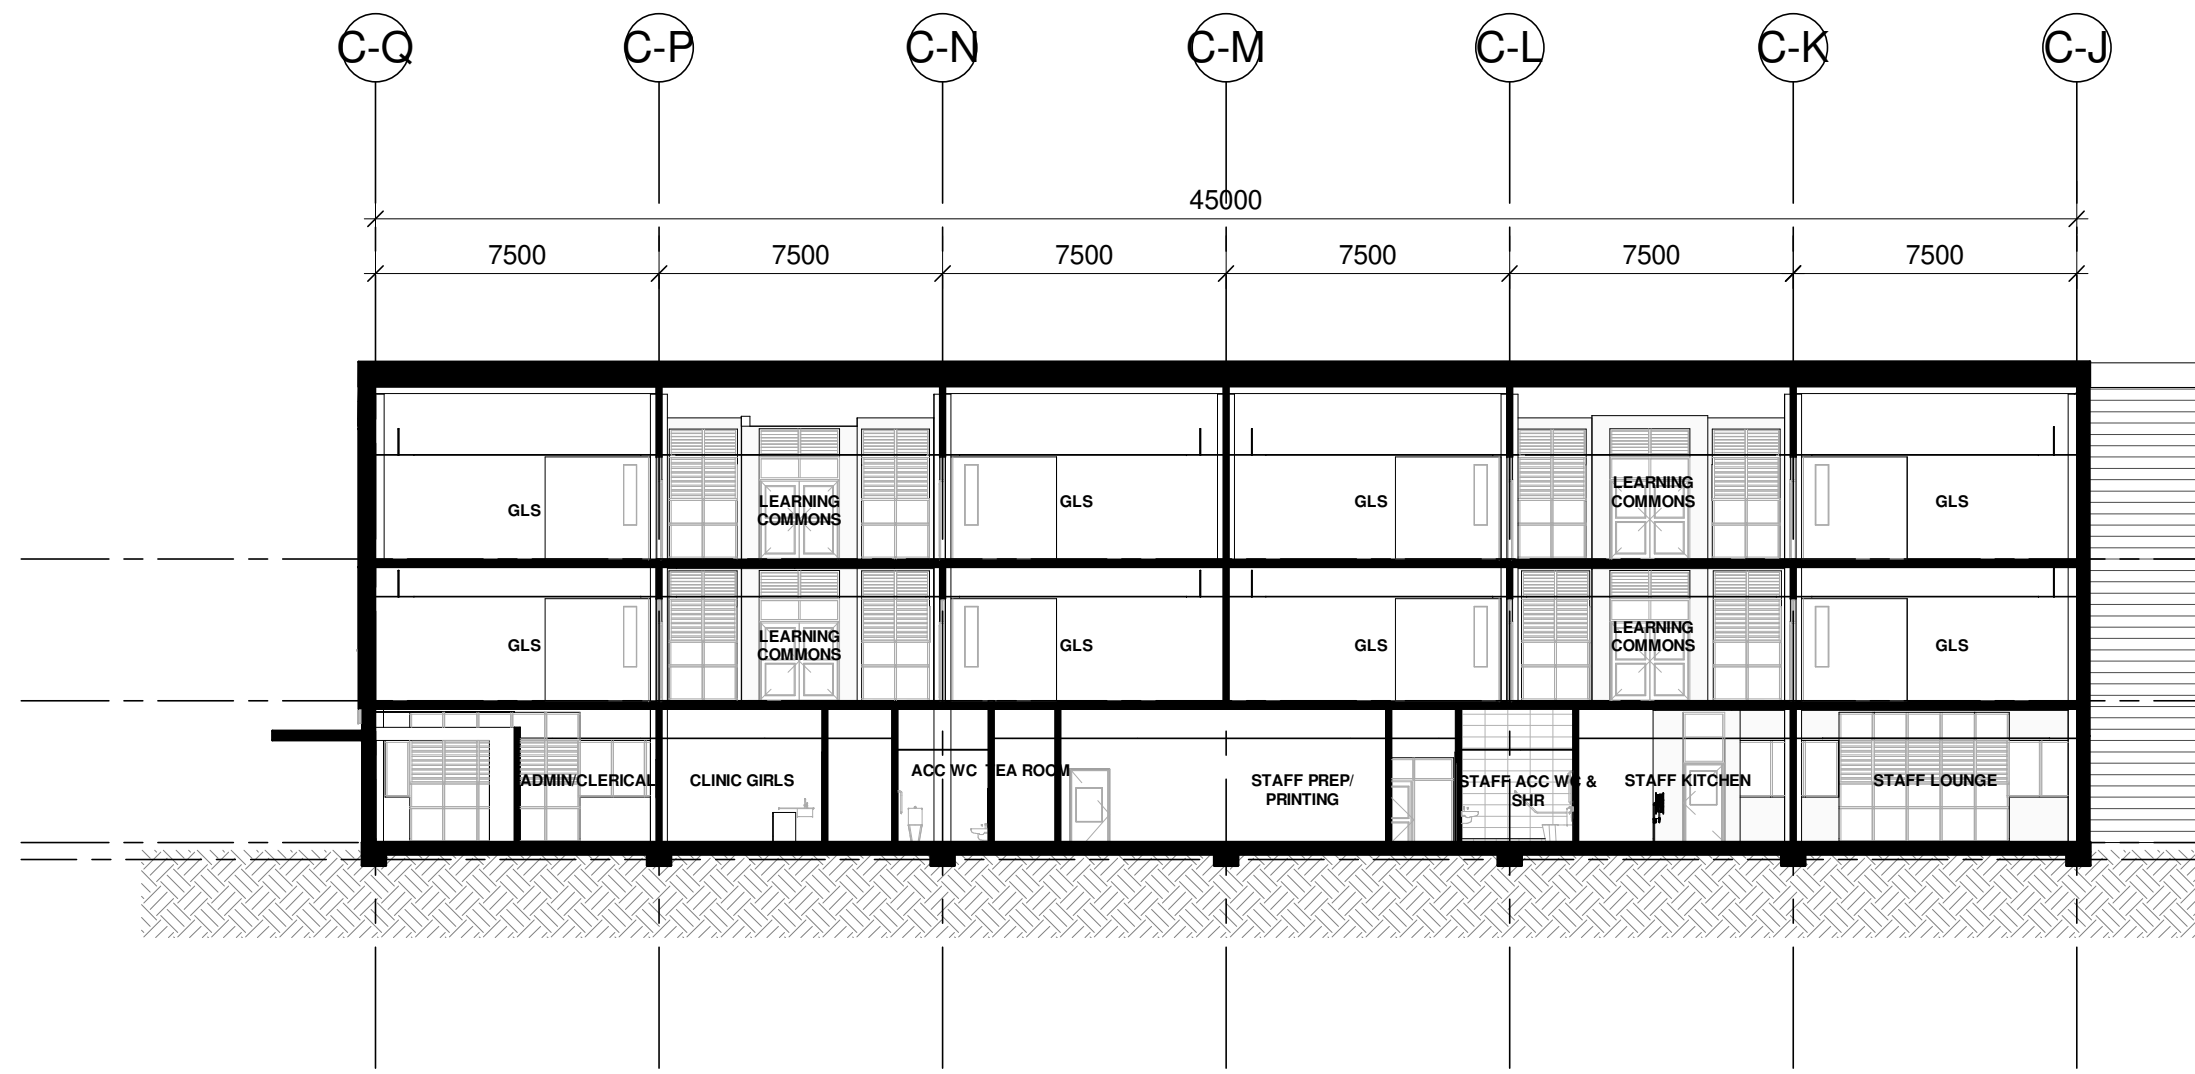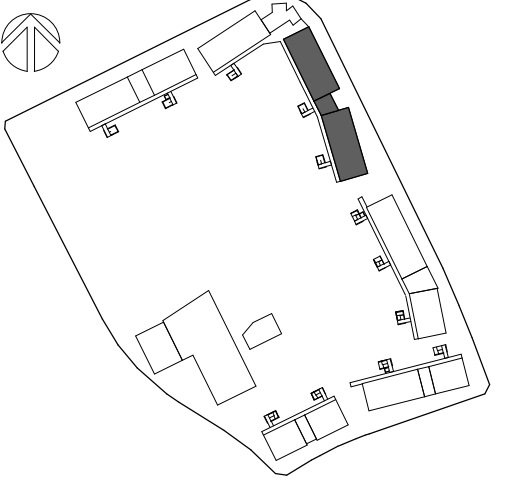


A BLOCK C - LONGITUDINAL SECTION THROUGH ADMIN SPACE
1 : 200

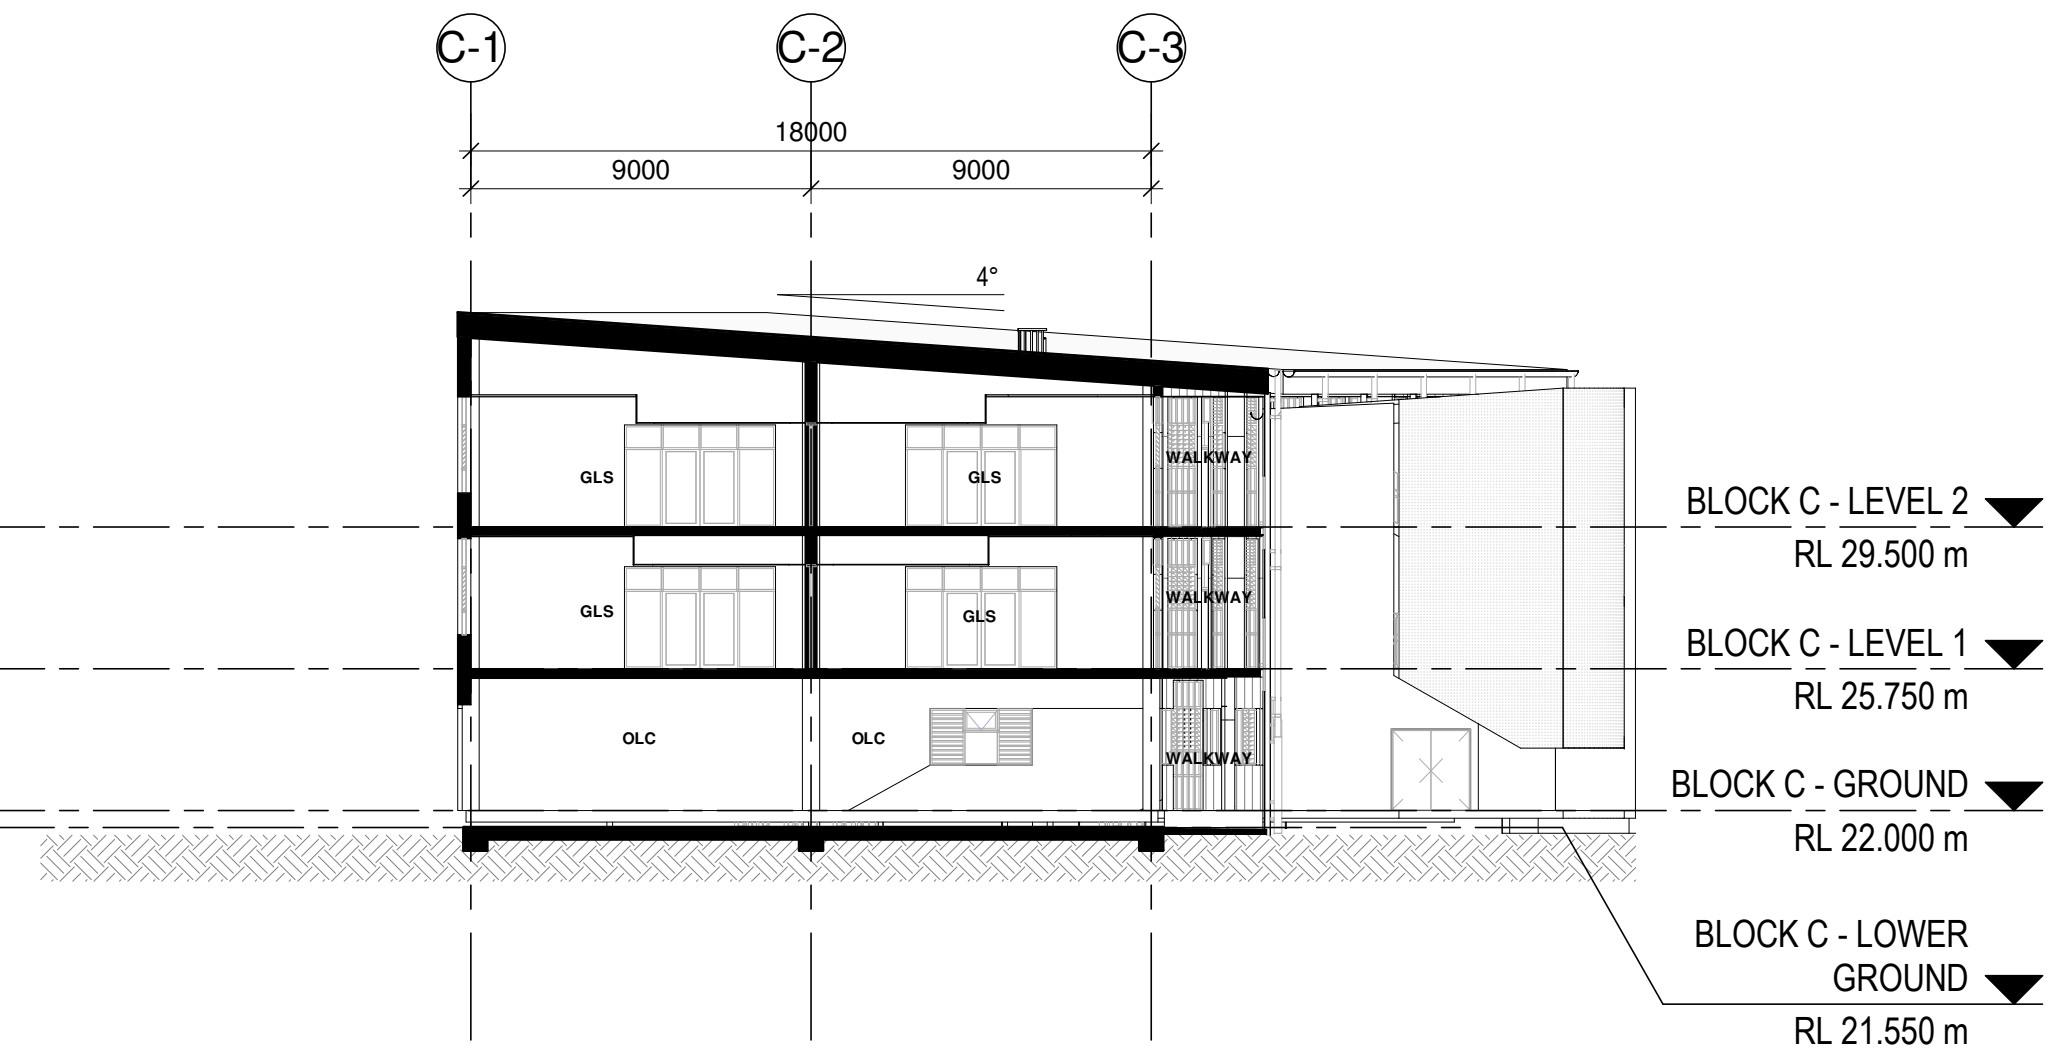

C BLOCK C - CROSS SECTION THROUGH OUTDOOR LEARNING COMMONS
1 : 200

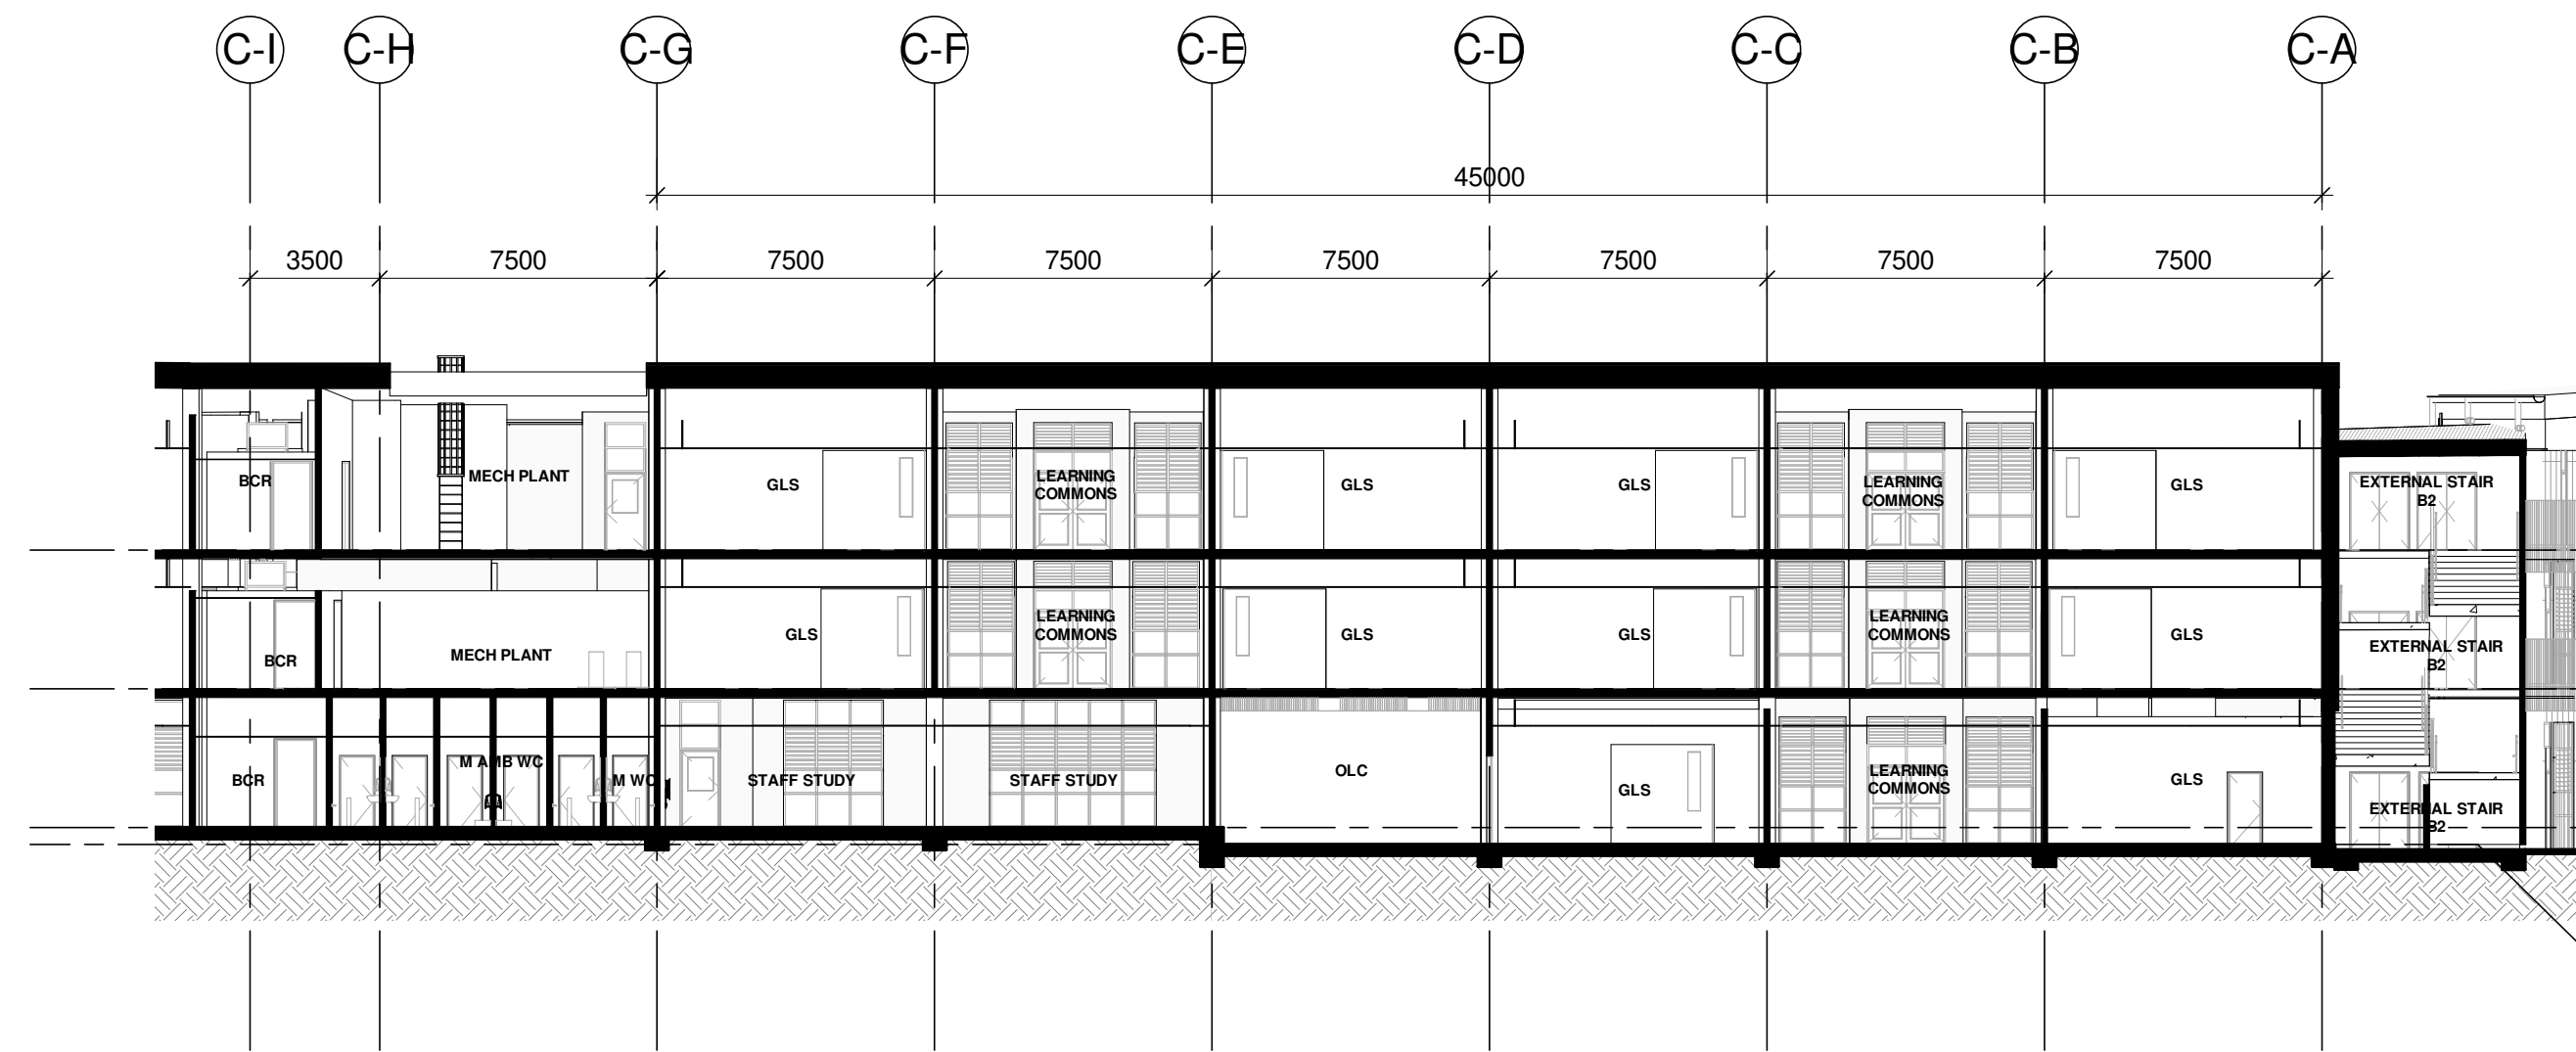

B BLOCK C - LONGITUDINAL SECTION THROUGH LEARNING SPACES AND SERVICES CORE
1 : 200

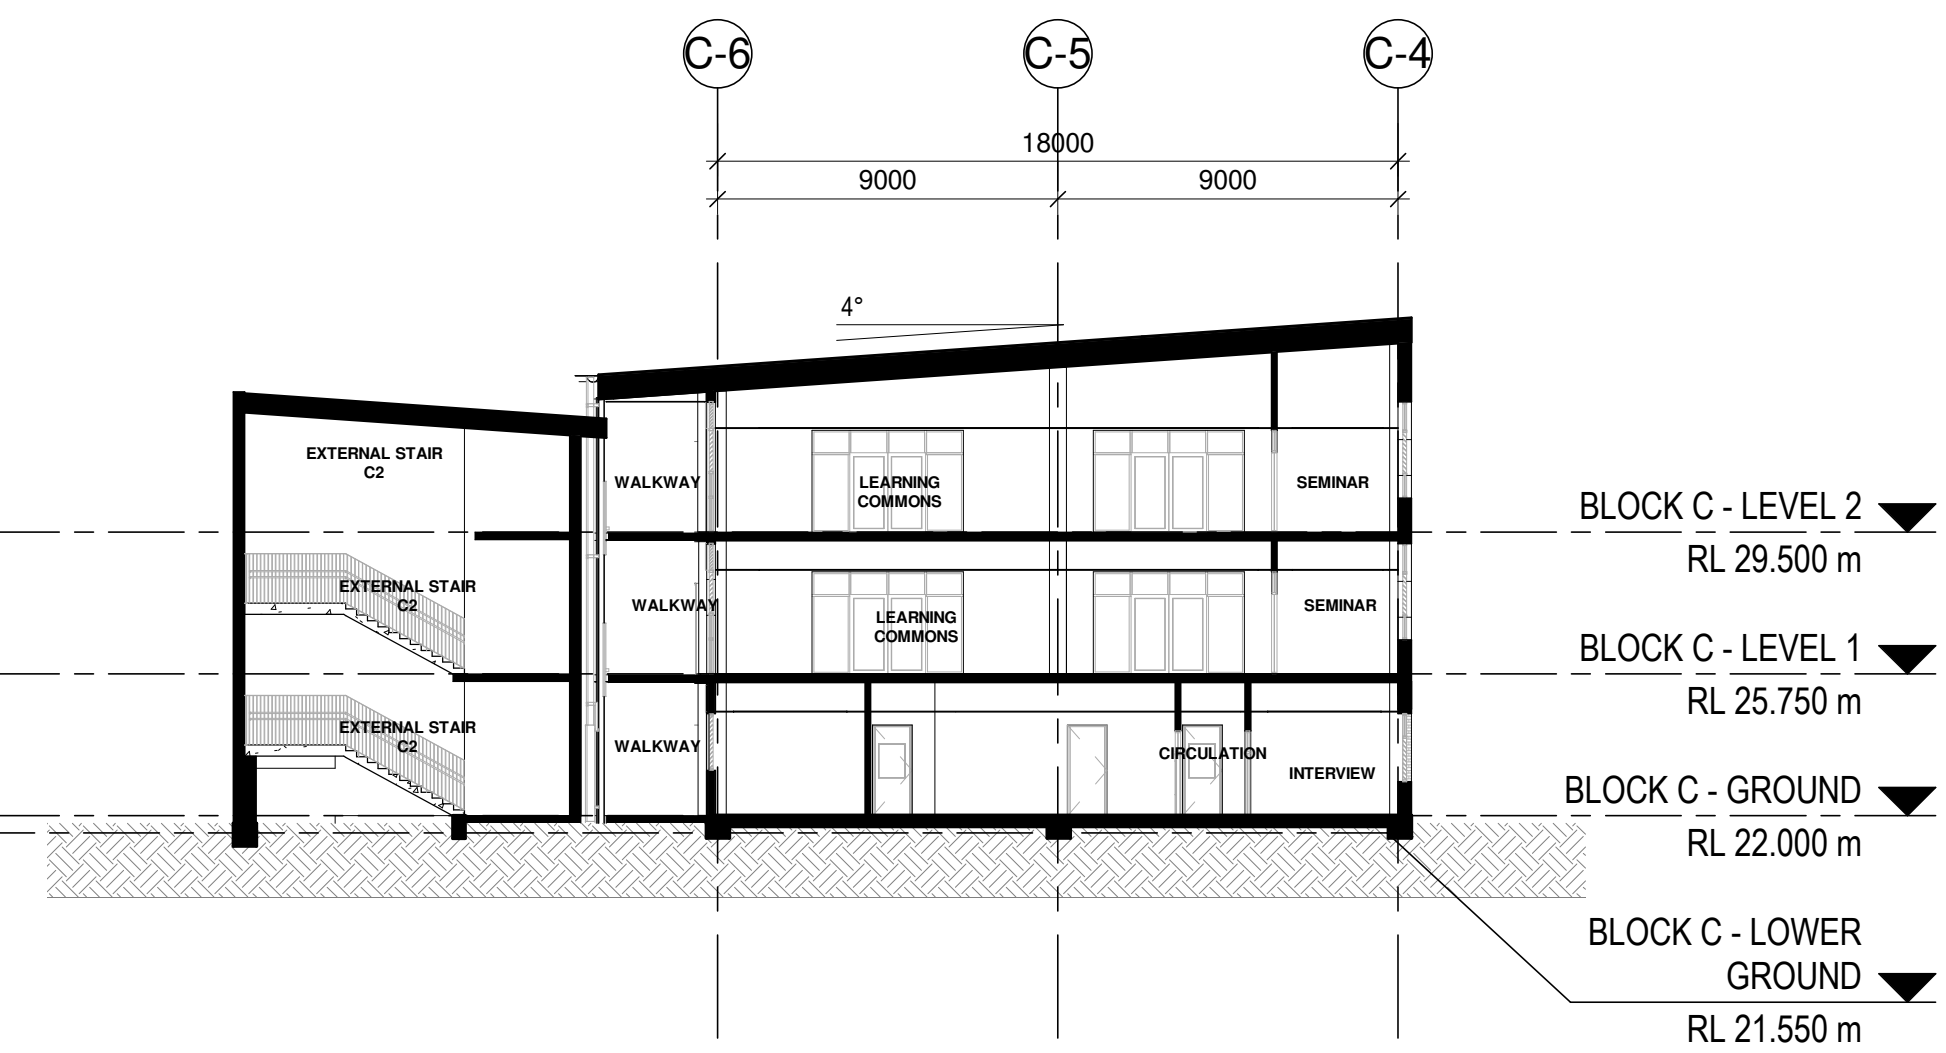

D BLOCK C - CROSS SECTION THROUGH STAIR CONNECTION
1 : 200

Issue No.	Date	Description	Chkd
1	01/07/2022	50% DRAFT SSDA	JL
2	04/08/2022	90% DRAFT SSDA	JL
3	15/08/2022	ISSUE FOR TOA	JL
4	08/09/2022	100% DRAFT SSDA	CHS
5	15/09/2022	SSDA ISSUE	JL

Architect
NBRS
Sydney
61 2 9922 2344
nbrsarchitecture.com
Any form of replication of this drawing in full or in part without the written permission of NBRS+PARTNERS Pty Ltd constitutes an infringement of the copyright.
Nominated Architect:
Andrew Duffin NSW 5602
NBRS & Partners Pty Ltd VIC 51197
ABN 16 002 247 565
Project
Marsden Park New High School and
Melonba New Primary School
at
Cnr Elara Boulevard and Kaluta Avenue, Melonba.
Lot 30 DP 1237735
for
SINSW



Drawing Title
BLOCK C - SECTIONS - SHEET 1

Date 15/09/2022 3:45:36 PM
Scale 1:200 @ A1


Drawing Reference
21466-NBRS-DR-A-SSDA-4031
Revision
5

0 2m 4m 6m 8m 10m 12m 14m 16m 18m 20m


LOCATION PLAN

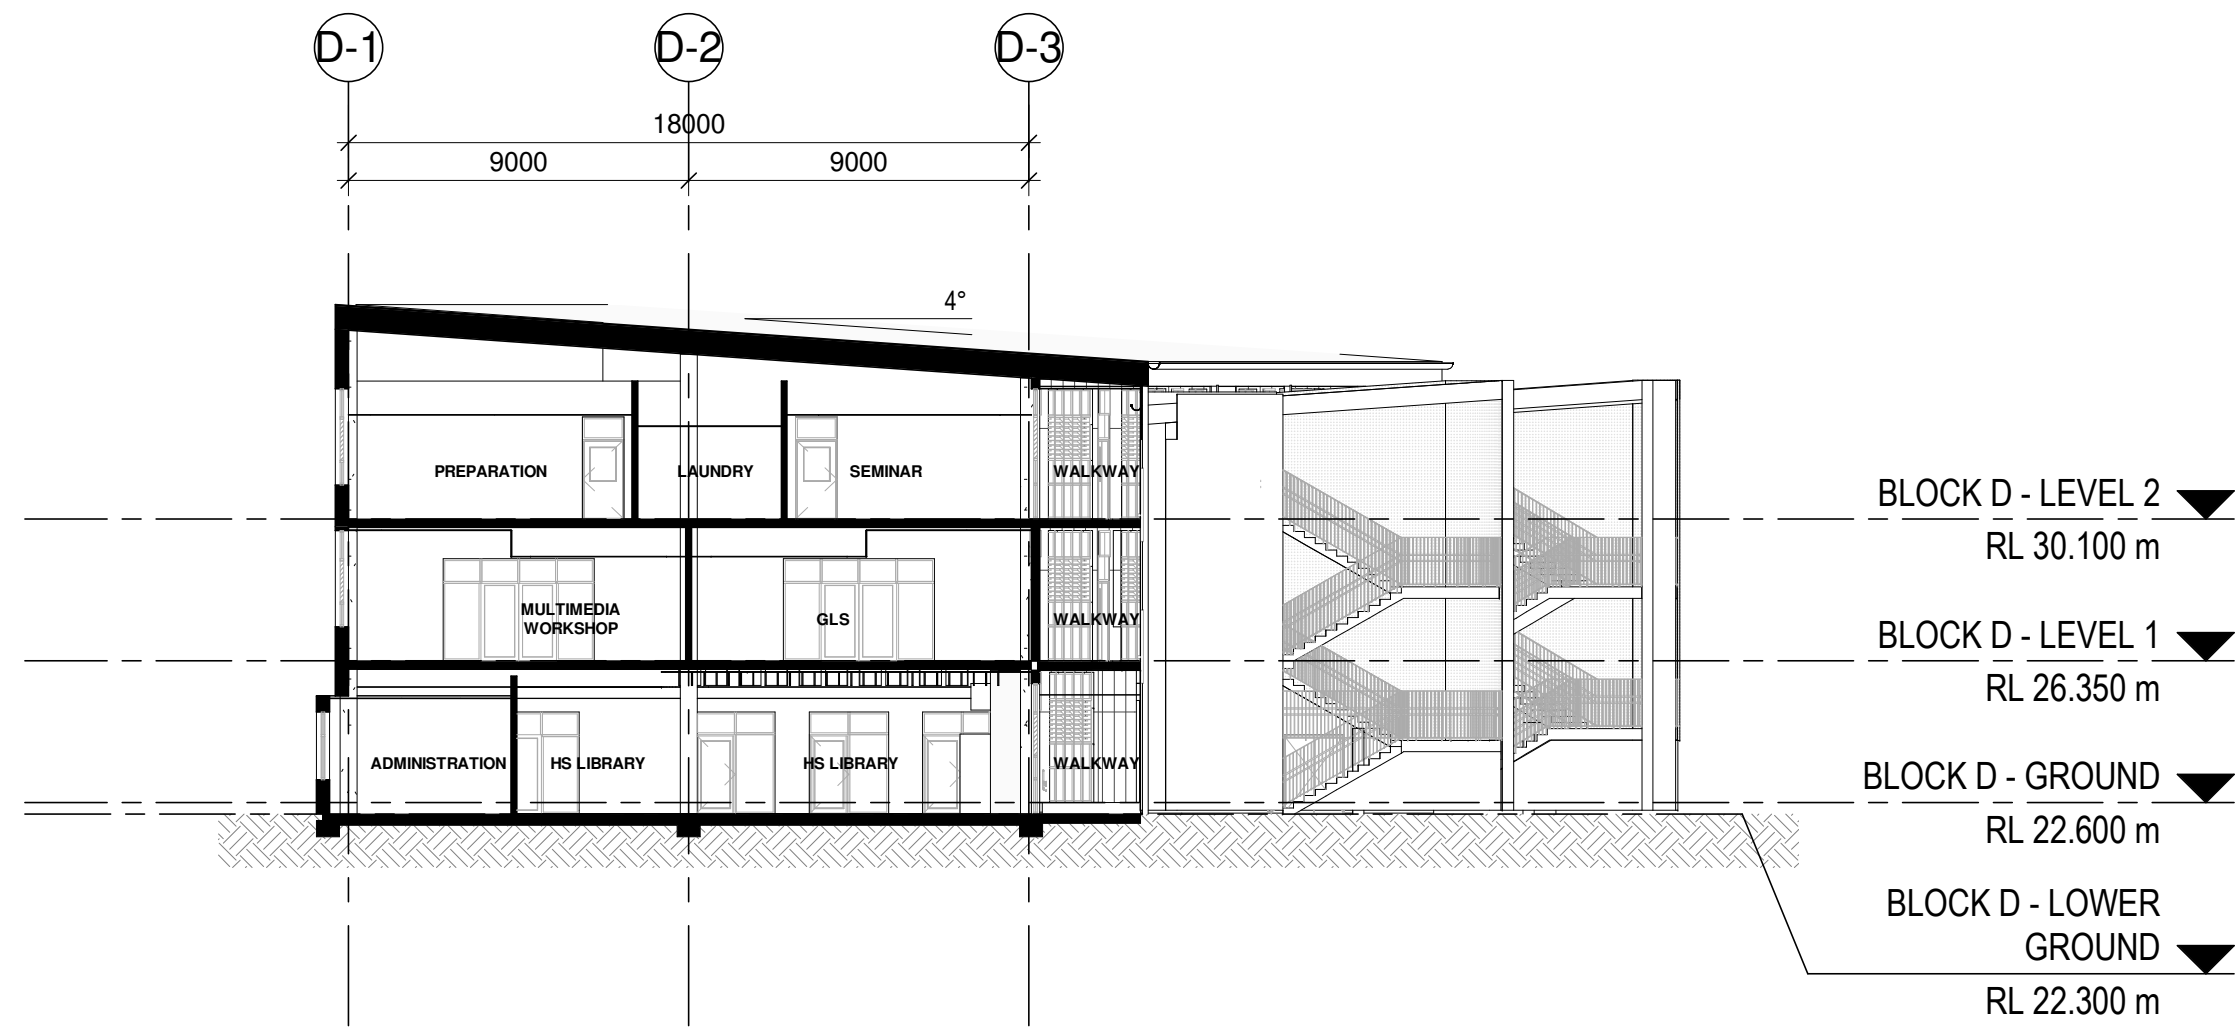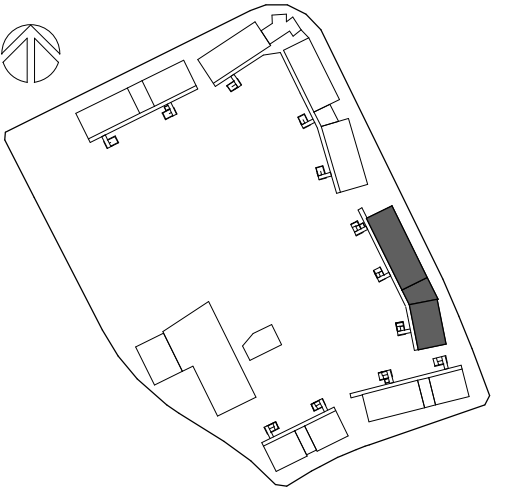

A BLOCK D - CROSS SECTION
1 : 200

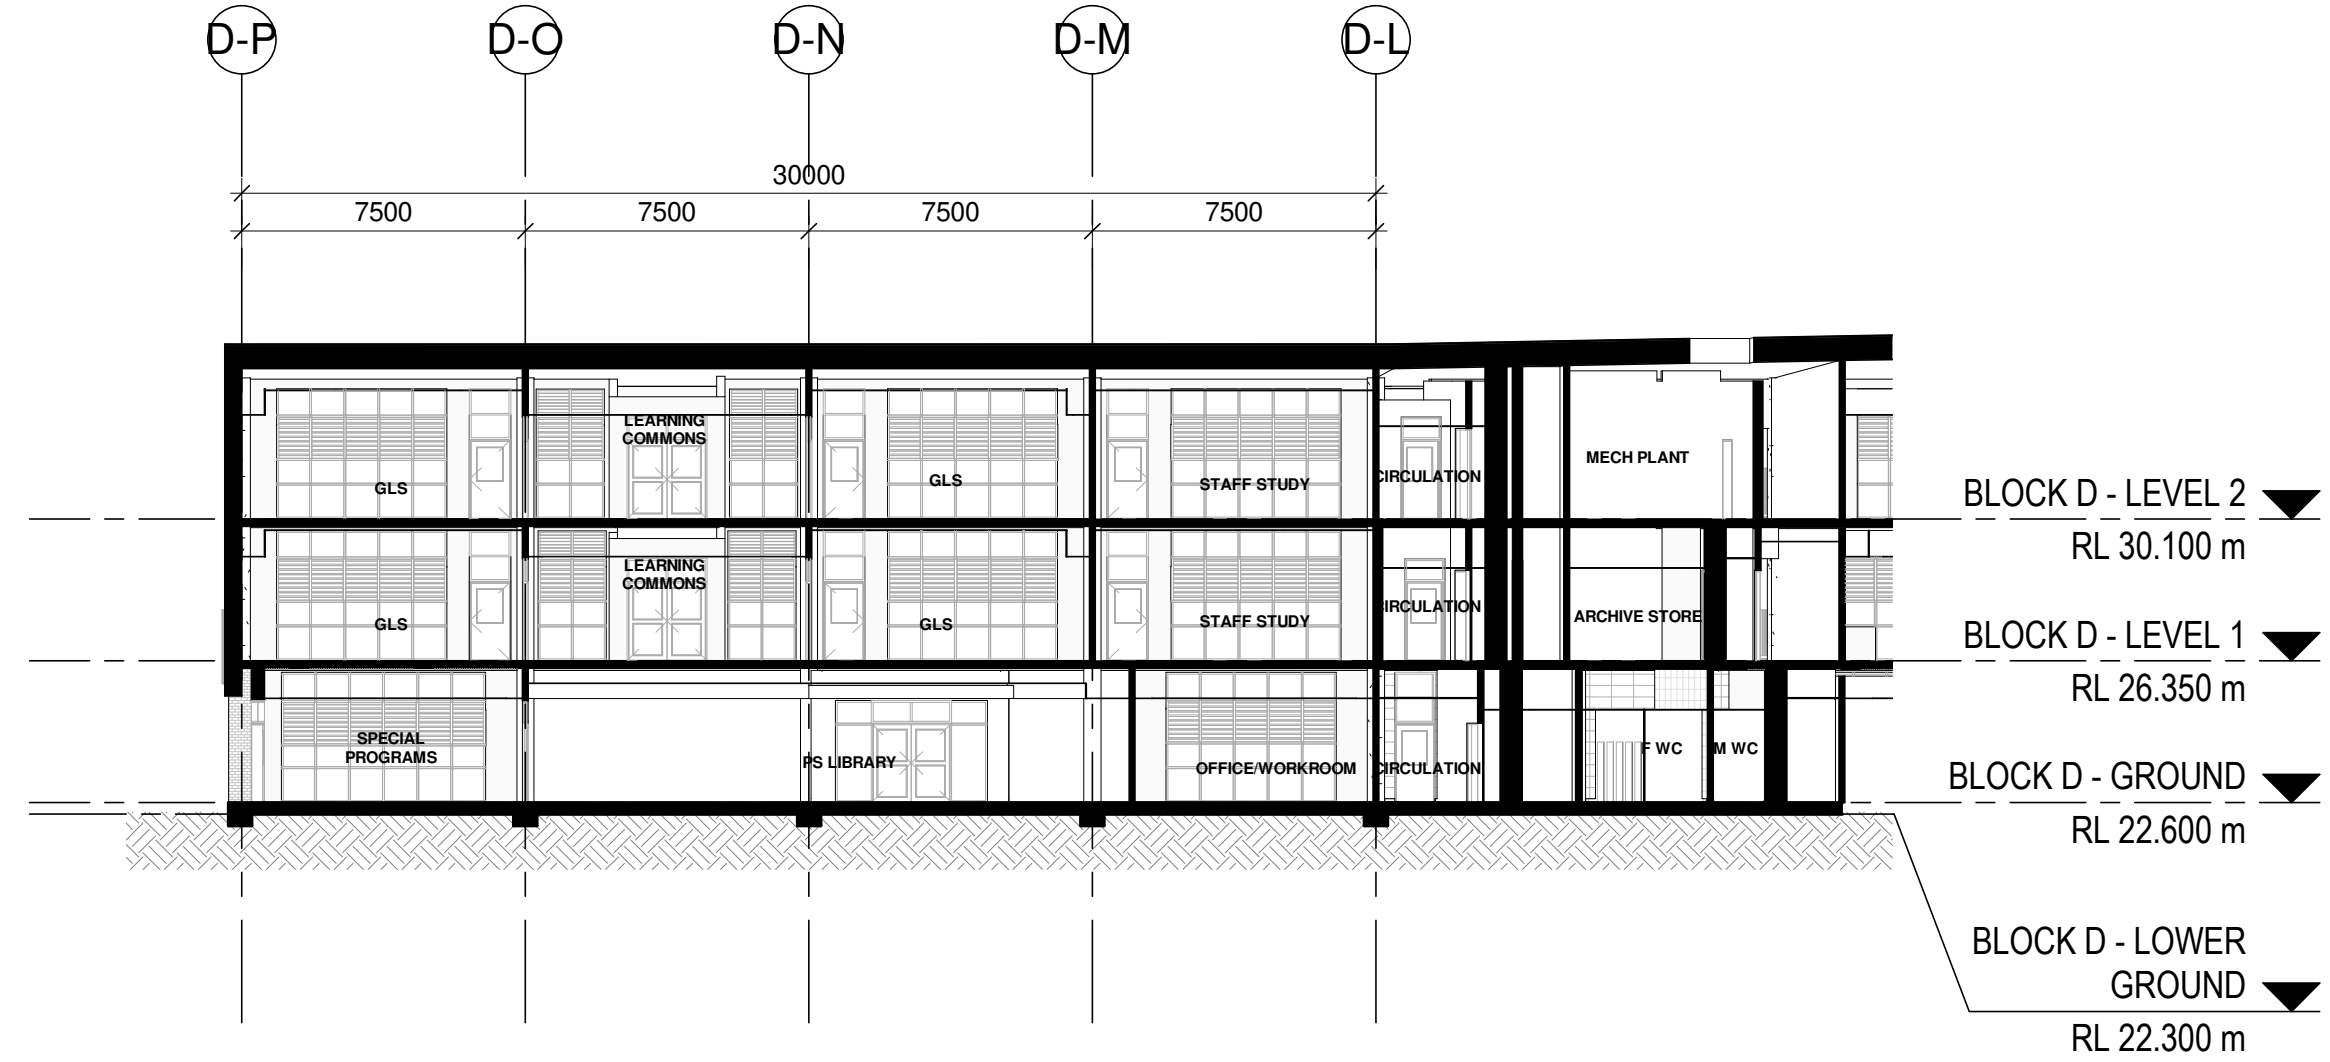

B BLOCK D - CROSS SECTION
1 : 200

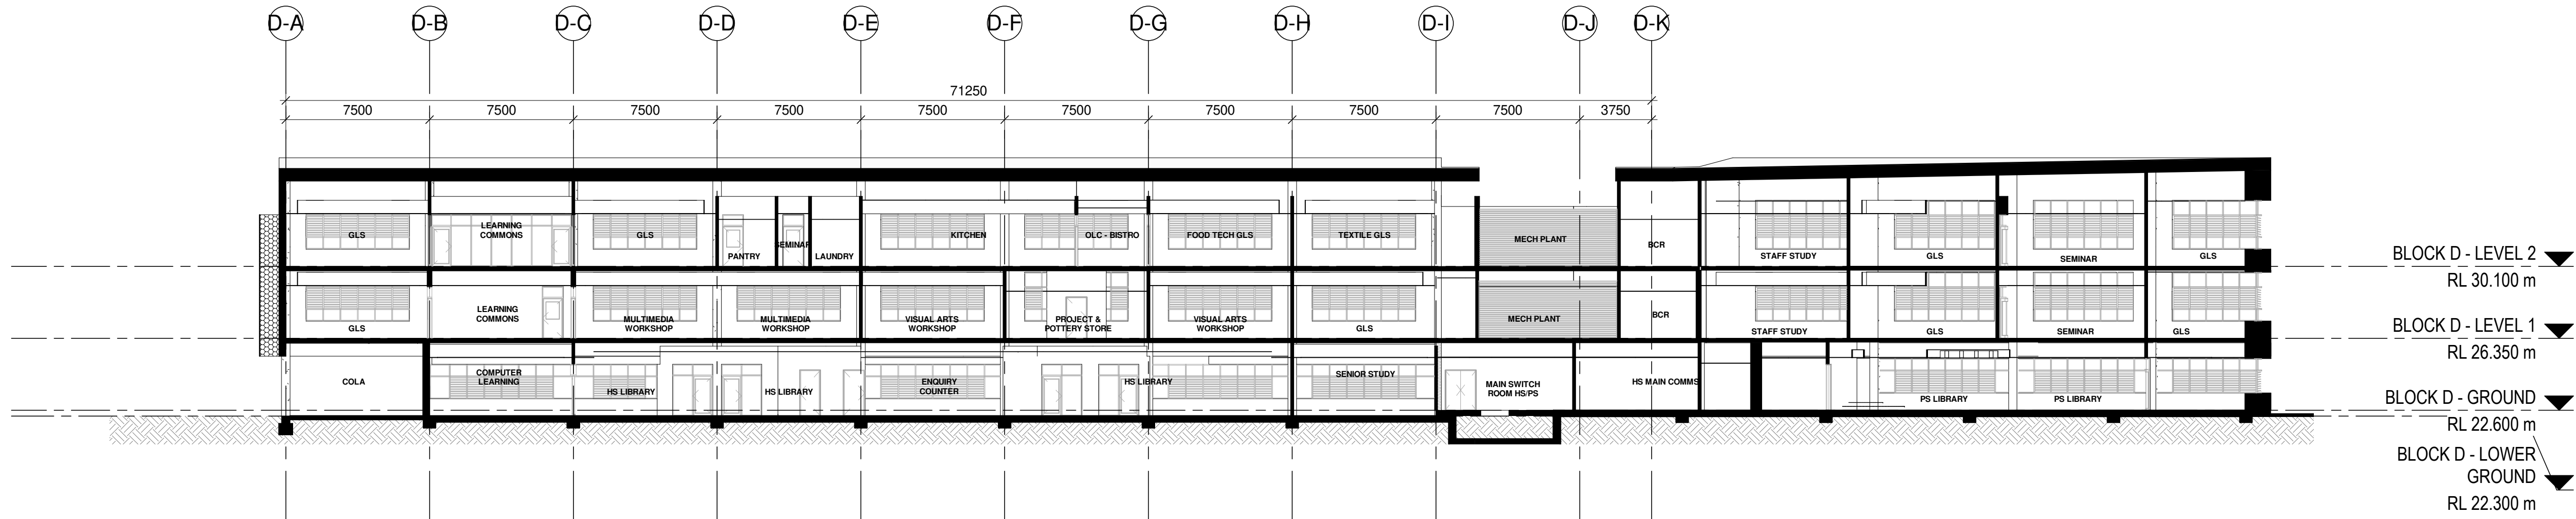

C BLOCK D - LONGITUDINAL SECTION
1 : 200

Issue			
No.	Date	Description	Chkd
1	01/07/2022	50% DRAFT SSDA	JL
2	04/08/2022	90% DRAFT SSDA	JL
3	15/08/2022	ISSUE FOR TOA	JL
4	08/09/2022	100% DRAFT SSDA	CHS
5	15/09/2022	SSDA ISSUE	JL

Architect
NBRS[®]
Sydney
61 2 9922 2344
nbrsarchitecture.com
Any form of replication of this drawing in full or in part without the written permission of NBRS+PARTNERS Pty Ltd constitutes an infringement of the copyright.
Nominated Architect:
Andrew Duffin NSW S602
NBRS & Partners Pty Ltd VIC 51197
ABN 16 002 247 565

Project
**Marsden Park New High School and
Melonba New Primary School**
at
Cnr Elara Boulevard and Kaluta Avenue, Melonba
Lot 30 DP 1237735
for
SINSW

Drawing Title
BLOCK D - SECTIONS - SHEET 1



Date 15/09/2022 4:17:10 PM
Scale 1:200 @ A1

Drawing Reference
21466-NBRS-DR-A-SSDA-4041


Revision
5

0 2m 4m 6m 8m 10m 12m 14m 16m 1:200

LOCATION PLAN

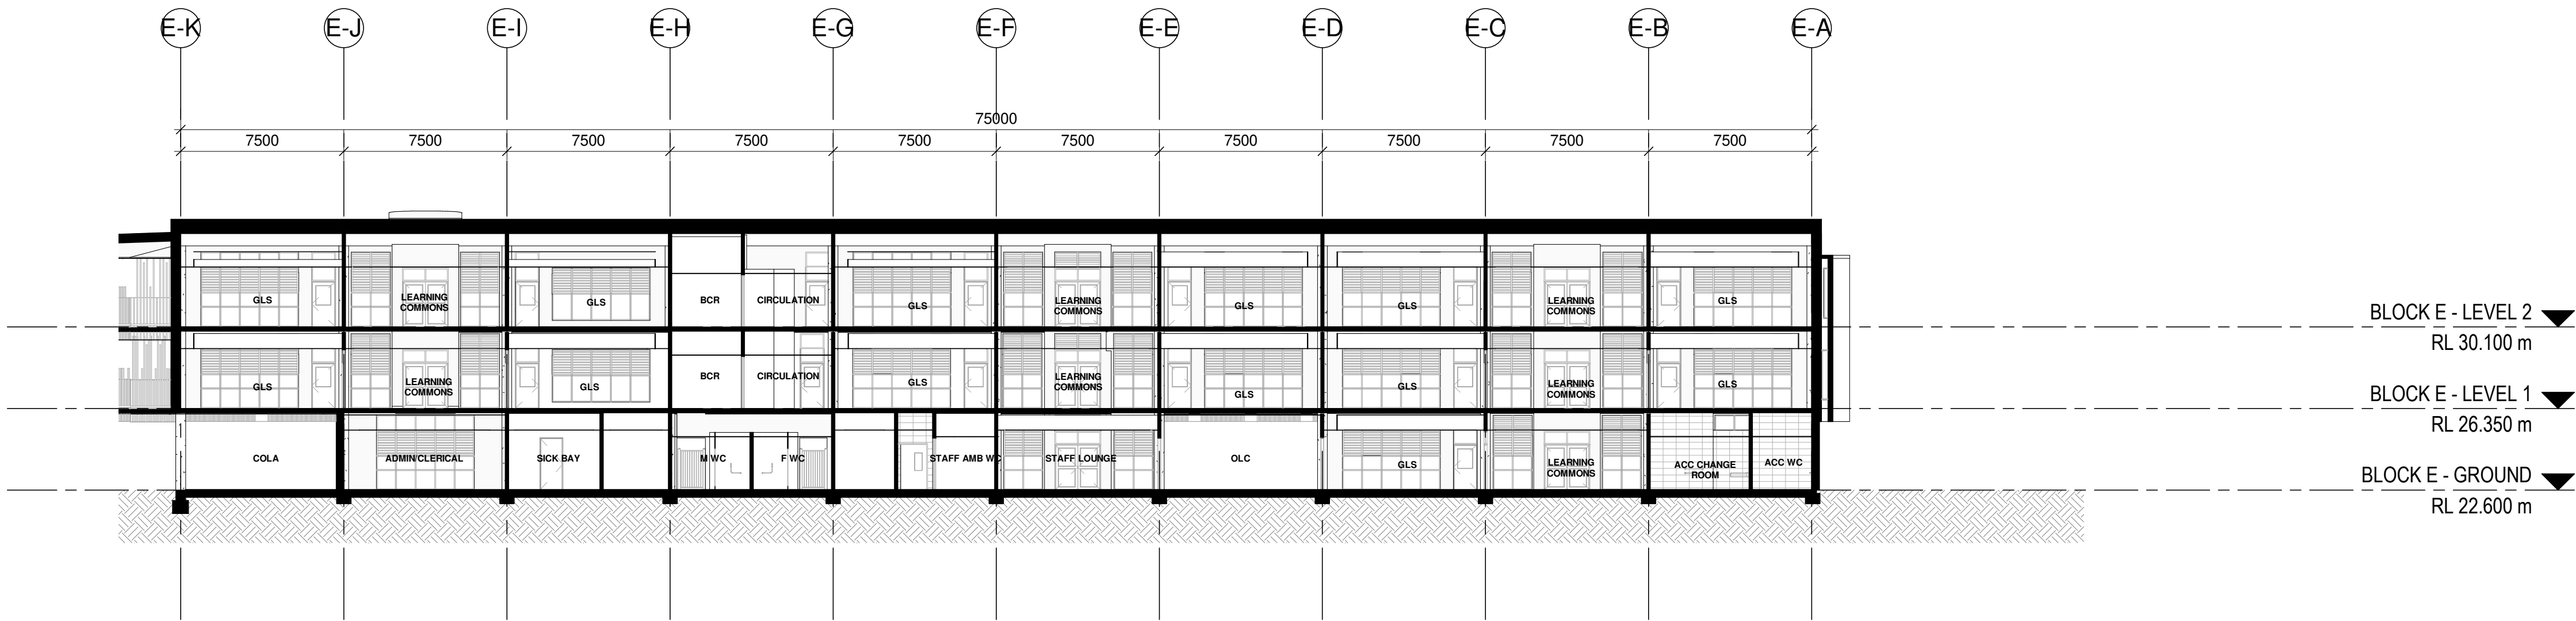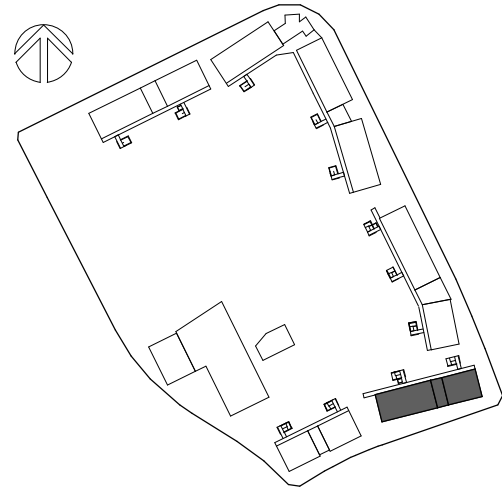

A BLOCK E - LONGITUDINAL SECTION
1 : 200

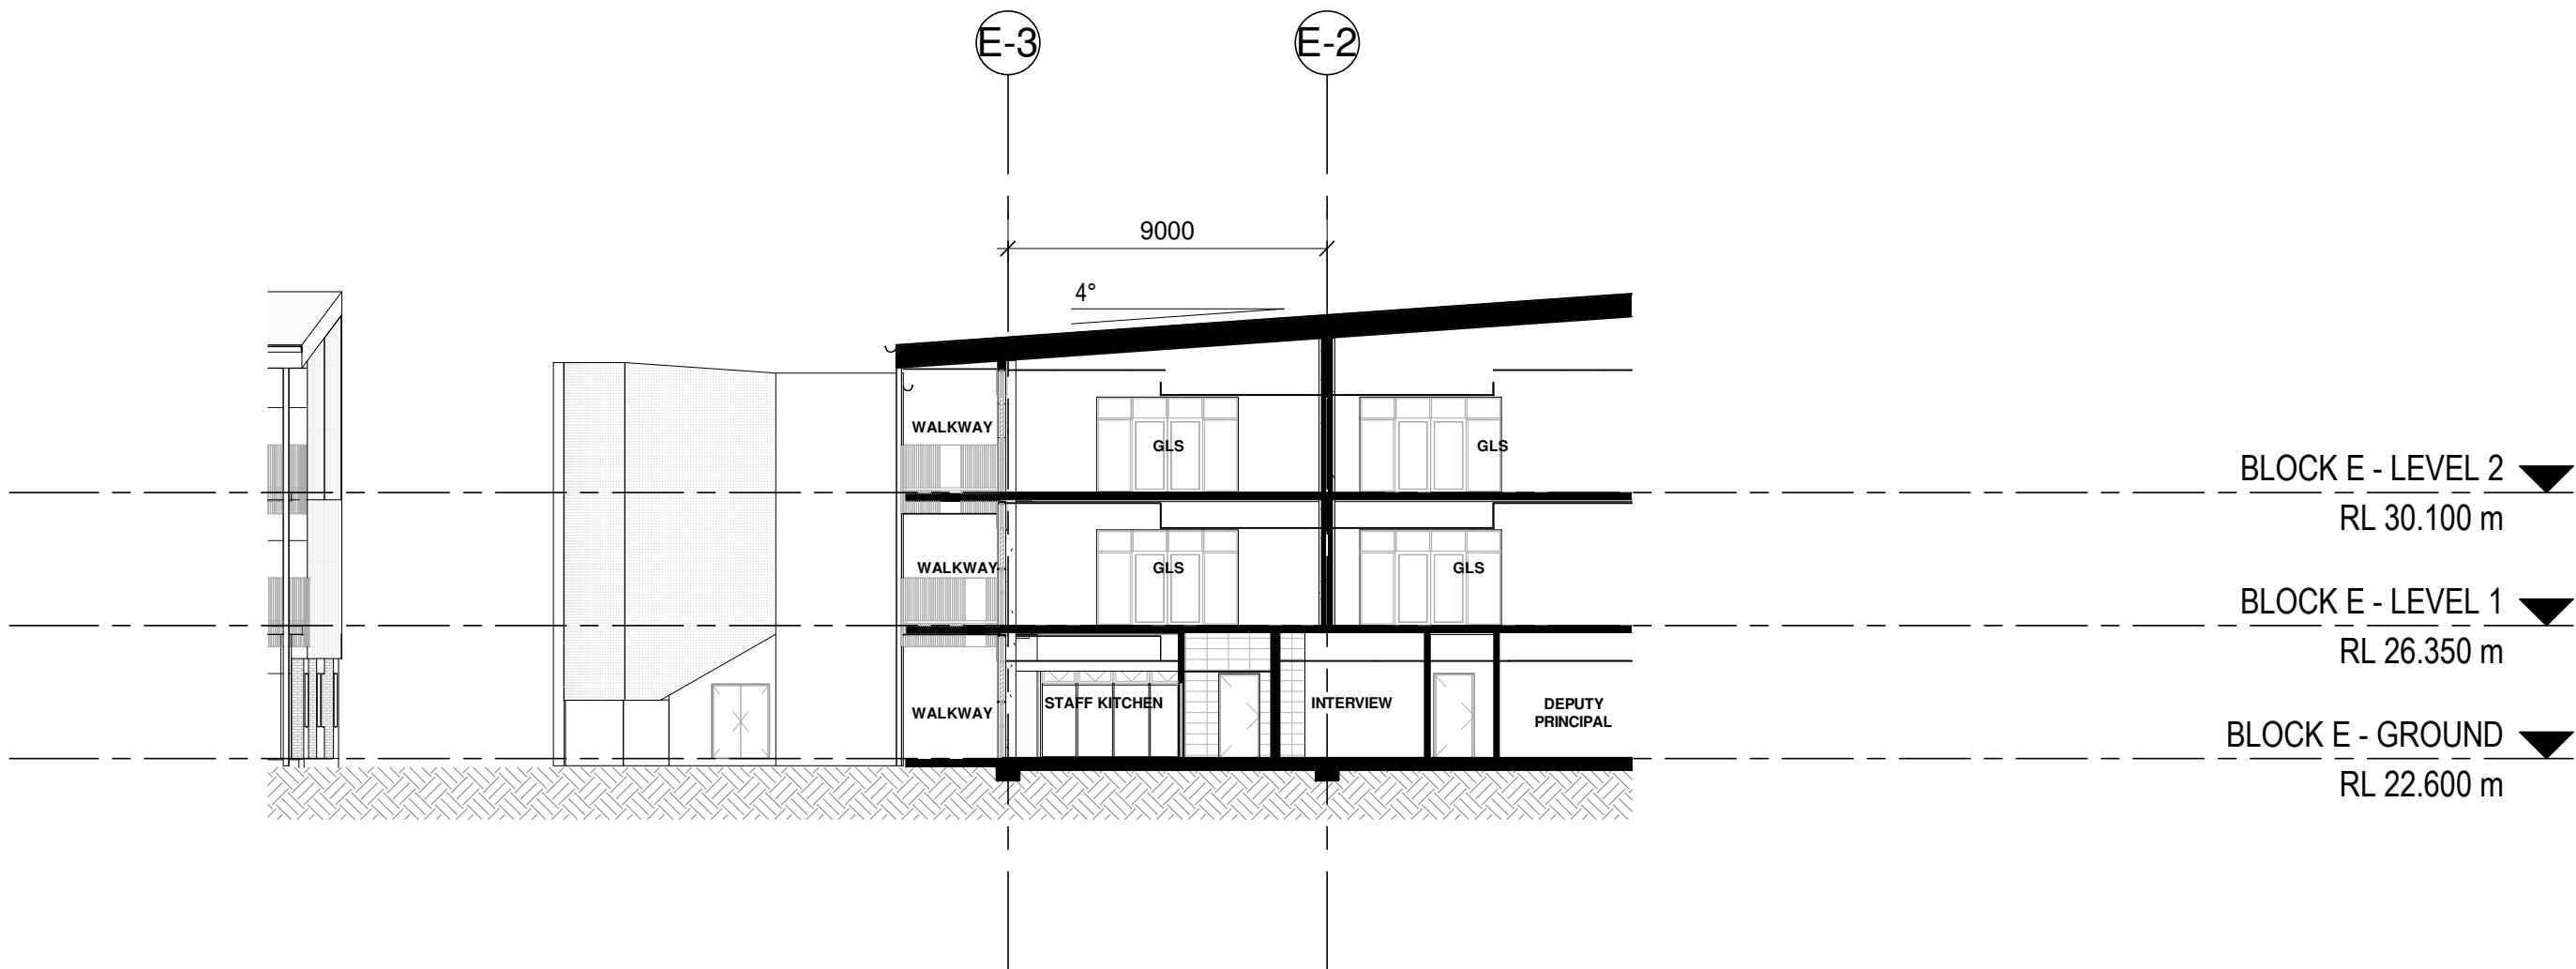

B BLOCK E - CROSS SECTION
1 : 200

Issue				
No.	Date	Description	Chkd	
1	01/07/2022	50% DRAFT SSDA	JL	
2	04/08/2022	90% DRAFT SSDA	JL	
3	15/08/2022	ISSUE FOR TOA	JL	
4	08/09/2022	100% DRAFT SSDA	CHS	
5	15/09/2022	SSDA ISSUE	JL	



Architect
NBRS
Sydney
61 2 9922 2344
nbrsarchitecture.com
Any form of replication of this drawing in full or in part without the written permission of NBRS+PARTNERS Pty Ltd constitutes an infringement of the copyright.
Nominated Architect:
Andrew Duffin NSW 5602
NBRS & Partners Pty Ltd VIC 51197
ABN 16 002 247 565
Project
Marsden Park New High School and
Melonba New Primary School
at
Cnr Elara Boulevard and Kaluta Avenue, Melonba
Lot 30 DP 1237735
for
SINSW

Drawing Title
BLOCK E - SECTIONS - SHEET 1


Date 15/09/2022 4:17:17 PM
Scale 1:200 @ A1

Drawing Reference
21466-NBRS-DR-A-SSDA-4051
Revision
5

0 2m 4m 6m 8m 10m 12m 14m 16m 1:200

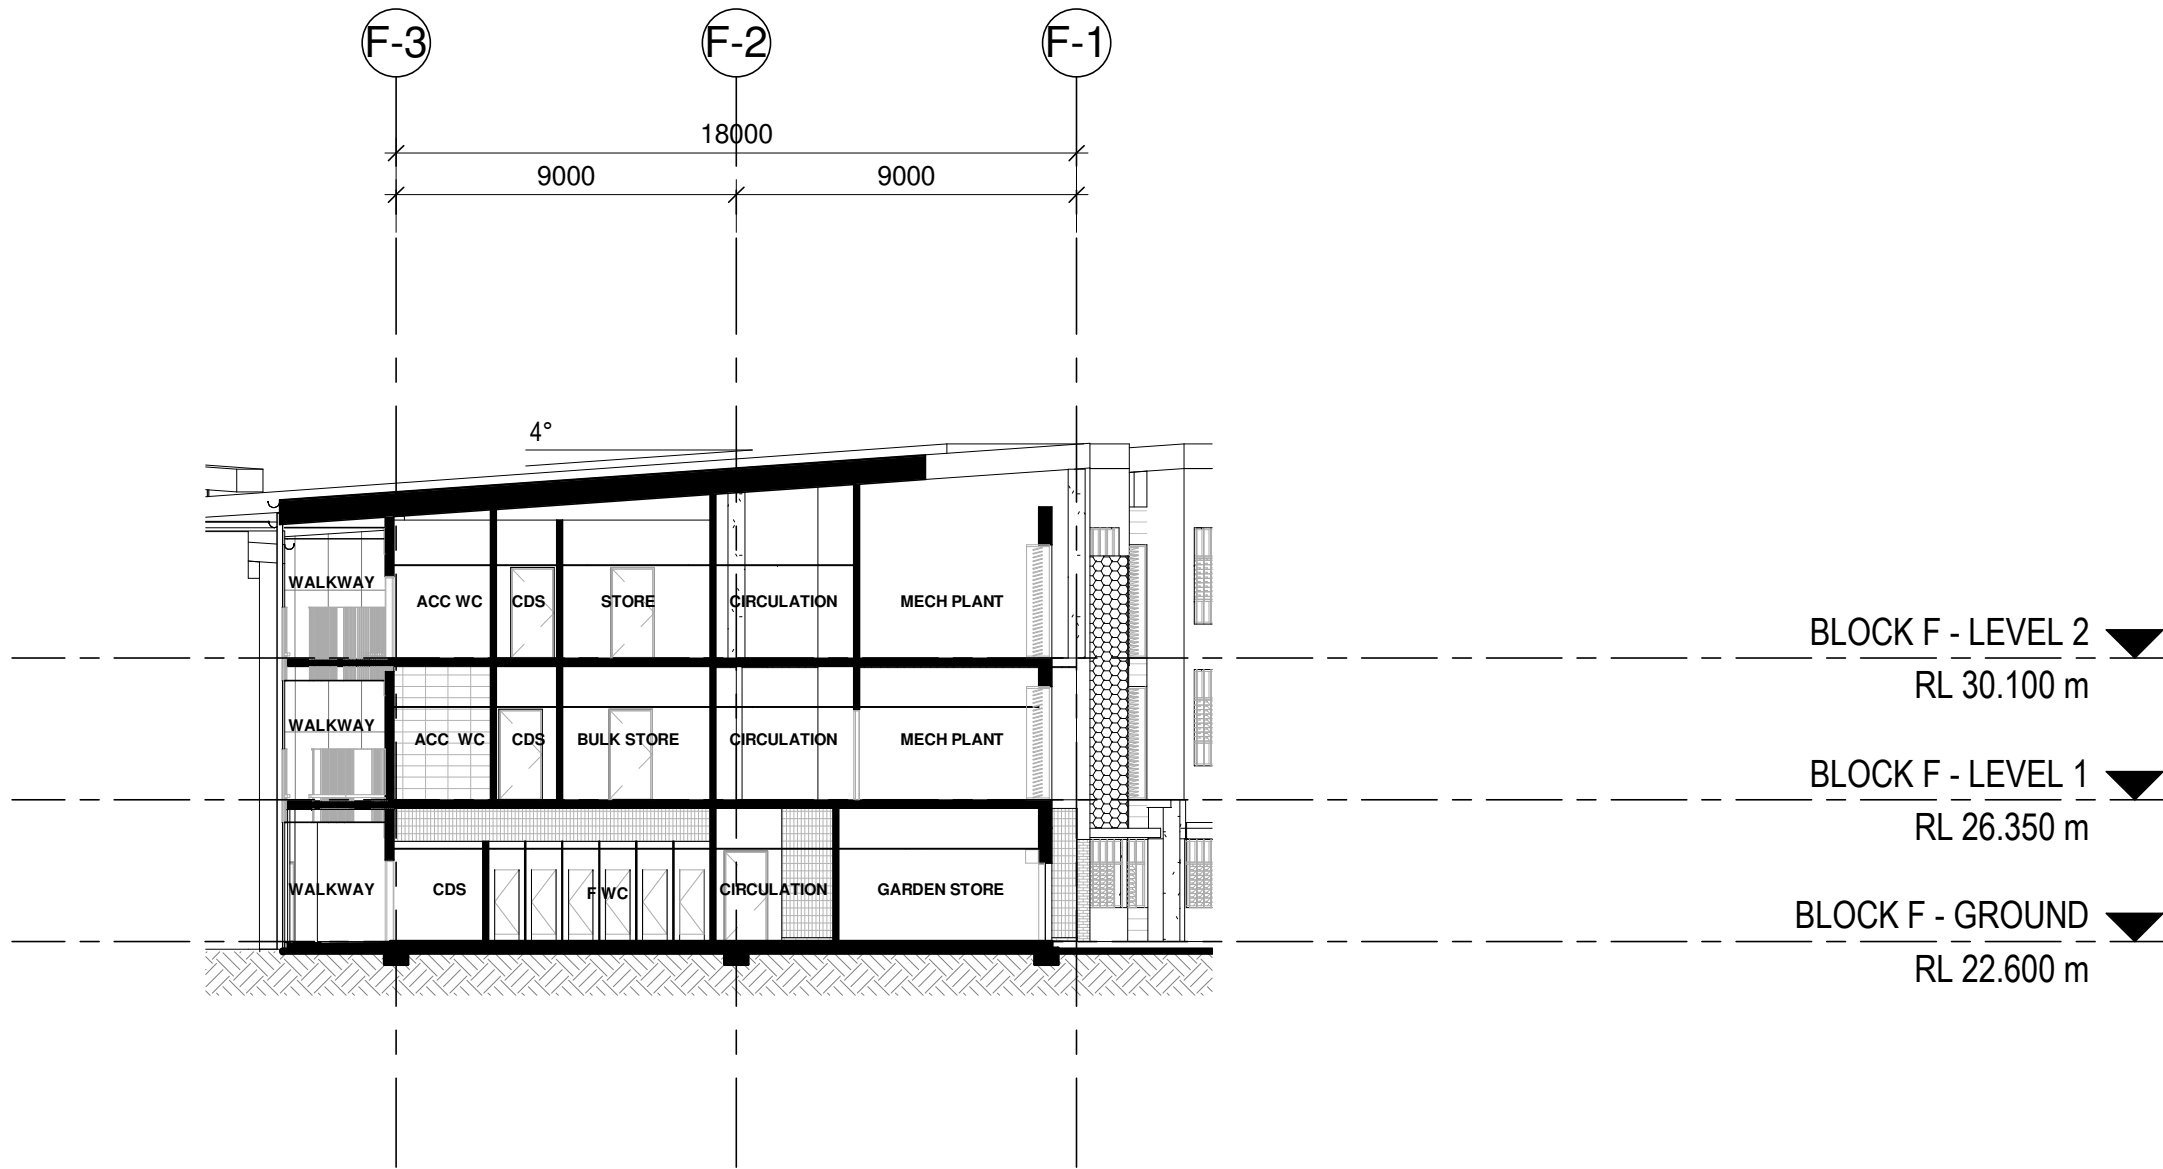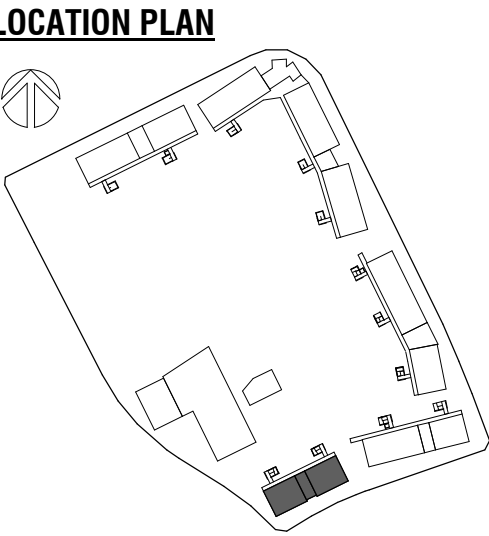

A BLOCK F - CROSS SECTION
1 : 200

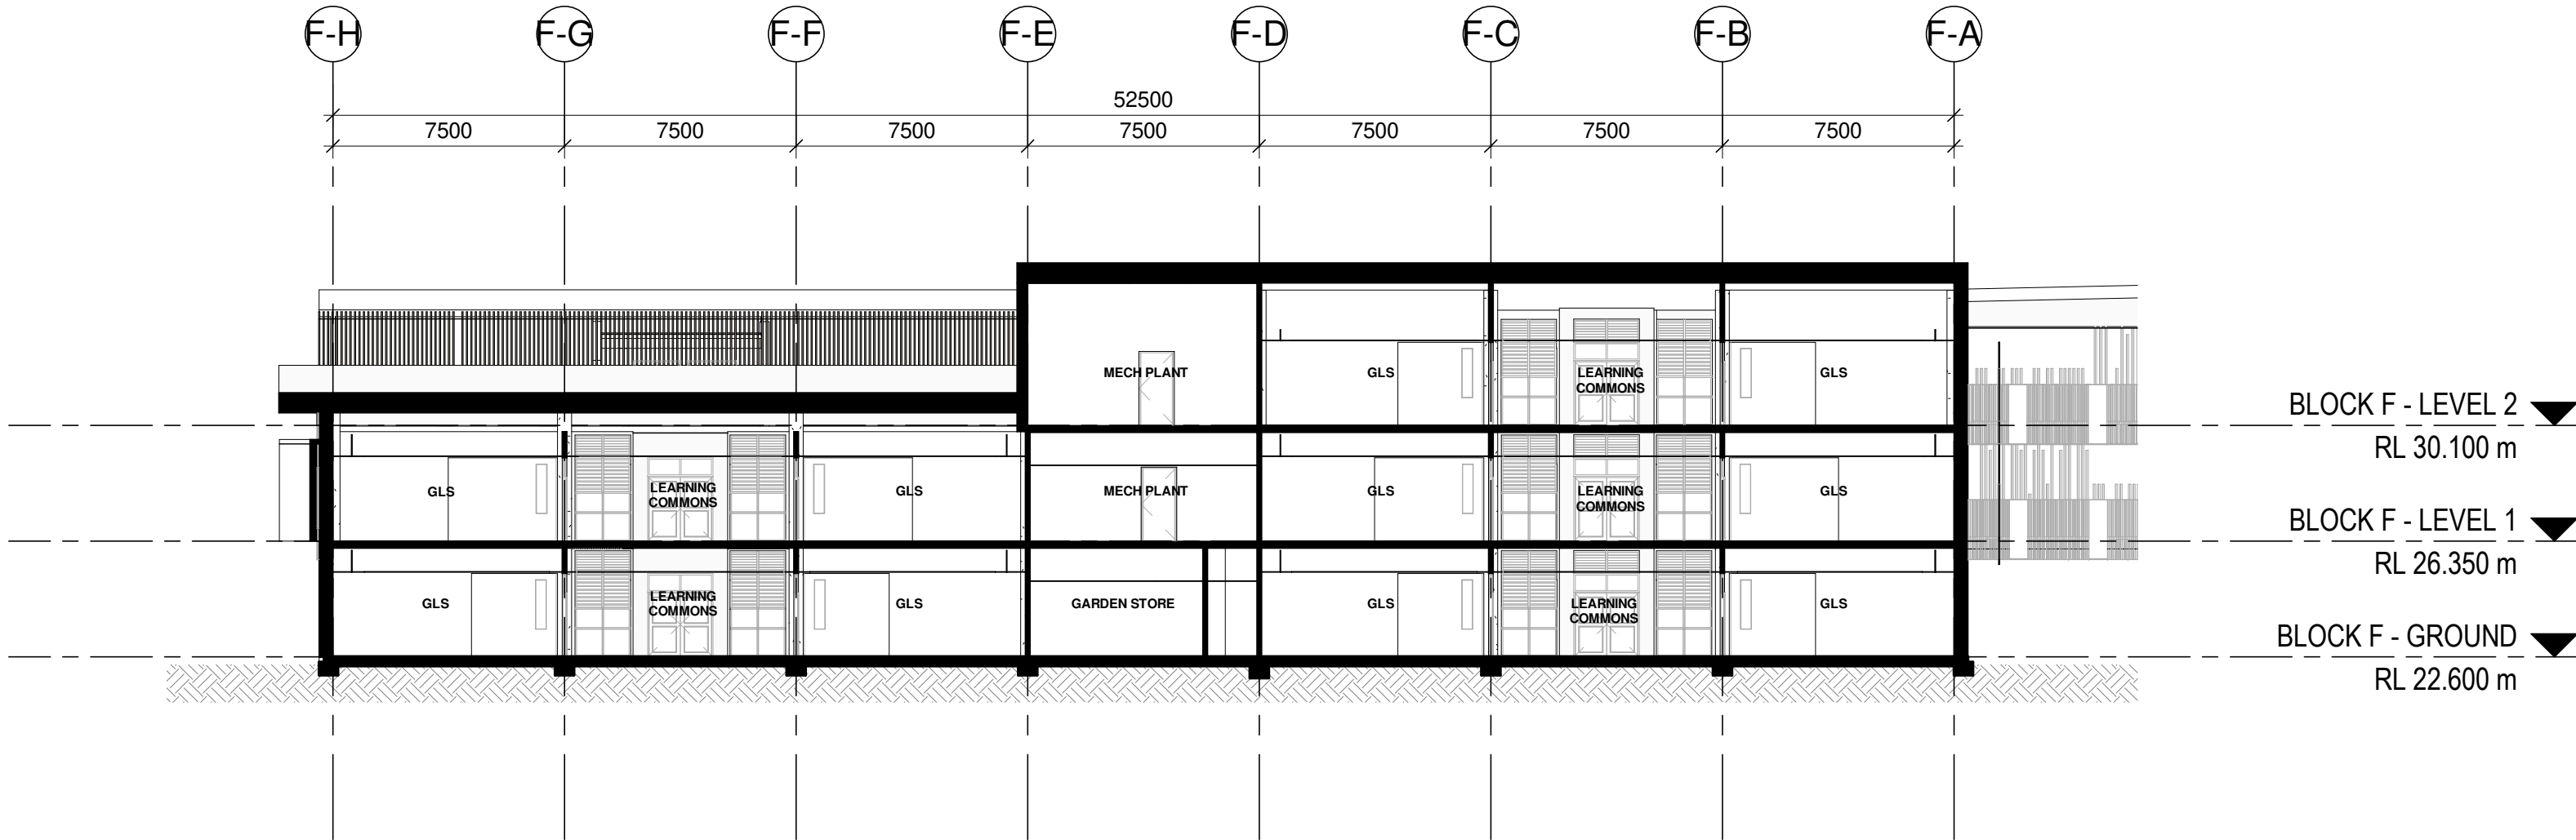

B BLOCK F - LONGITUDINAL SECTION
1 : 200

Issue				
No.	Date	Description	Chkd	
1	01/07/2022	50% DRAFT SSDA	JL	
2	04/08/2022	90% DRAFT SSDA	JL	
3	15/08/2022	ISSUE FOR TOA	JL	
4	08/09/2022	100% DRAFT SSDA	CHS	
5	15/09/2022	SSDA ISSUE	JL	


Architect
NBRS
Sydney
61 2 9922 2344
nbrsarchitecture.com
Any form of replication of this drawing in full or in part without the written permission of NBRS+PARTNERS Pty Ltd constitutes an infringement of the copyright.
Nominated Architect:
Andrew Duffin NSW S602
NBRS & Partners Pty Ltd VIC 51197
© 2022
ABN 16 002 247 565

Project
**Marsden Park New High School and
Melonba New Primary School**
at
Cnr Elara Boulevard and Kaluta Avenue, Melonba
Lot 30 DP 1237735
for
SINSW



Drawing Title
BLOCK F - SECTIONS - SHEET 1

Date 15/09/2022 4:17:24 PM
Scale 1:200 @ A1


Drawing Reference
21466-NBRS-DR-A-SSDA-4061
Revision
5

 


LOCATION PLAN

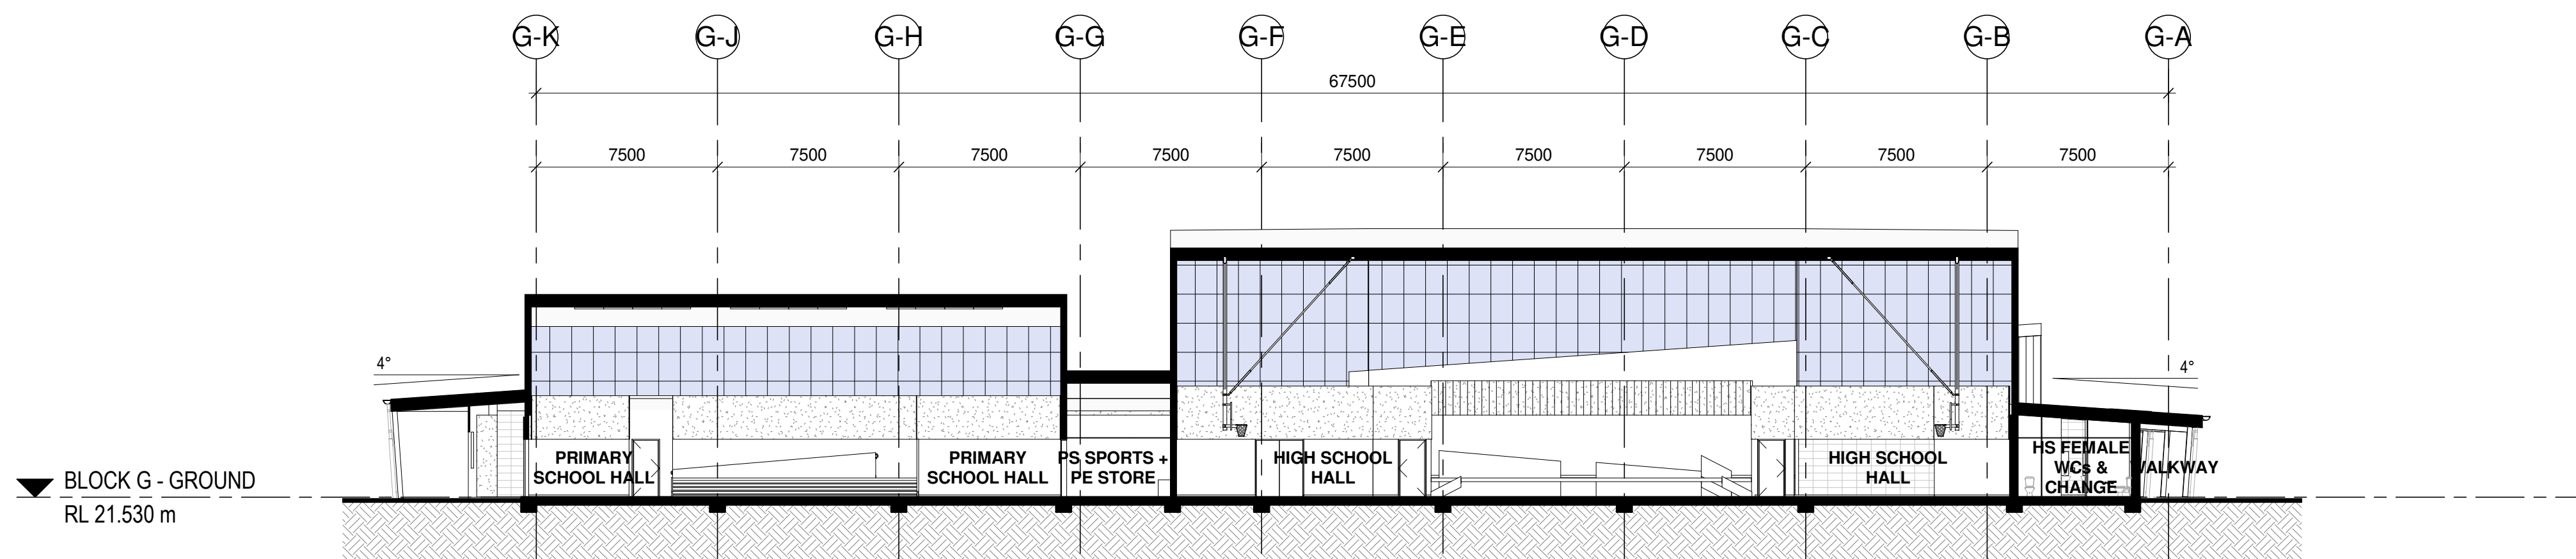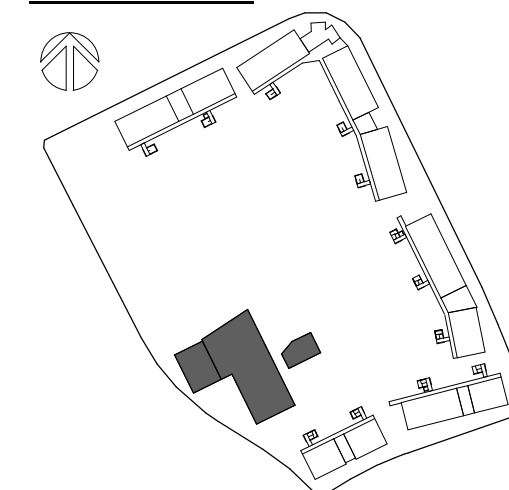


A BLOCK G - LONGITUDINAL SECTION
1 : 200

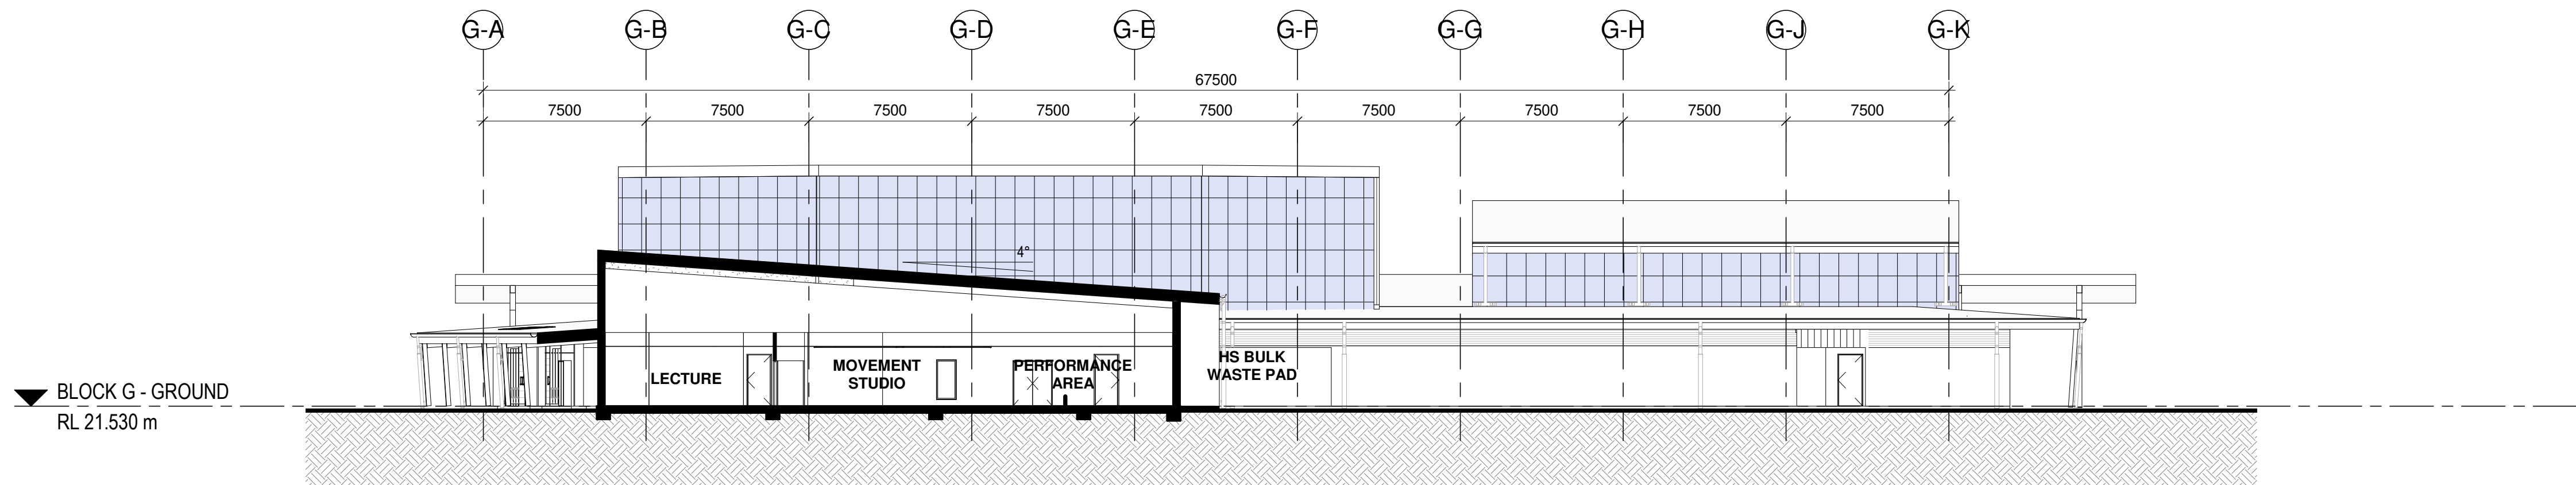


B BLOCK G - LONGITUDINAL SECTION
1 : 200

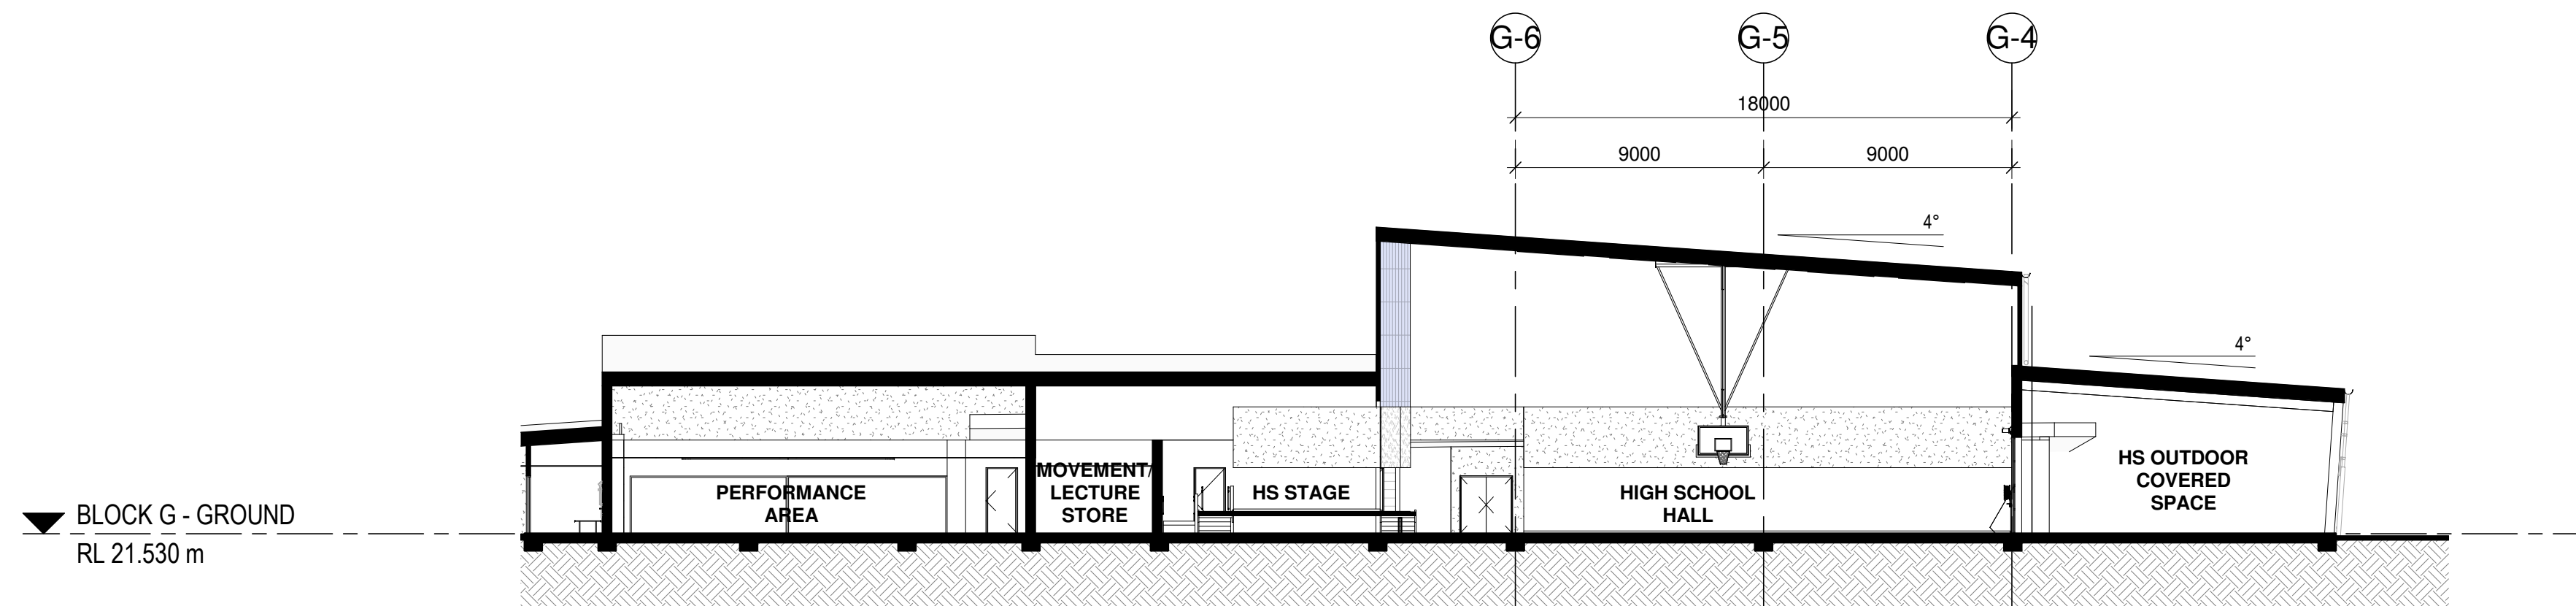

C BLOCK G - CROSS SECTION
1 : 200

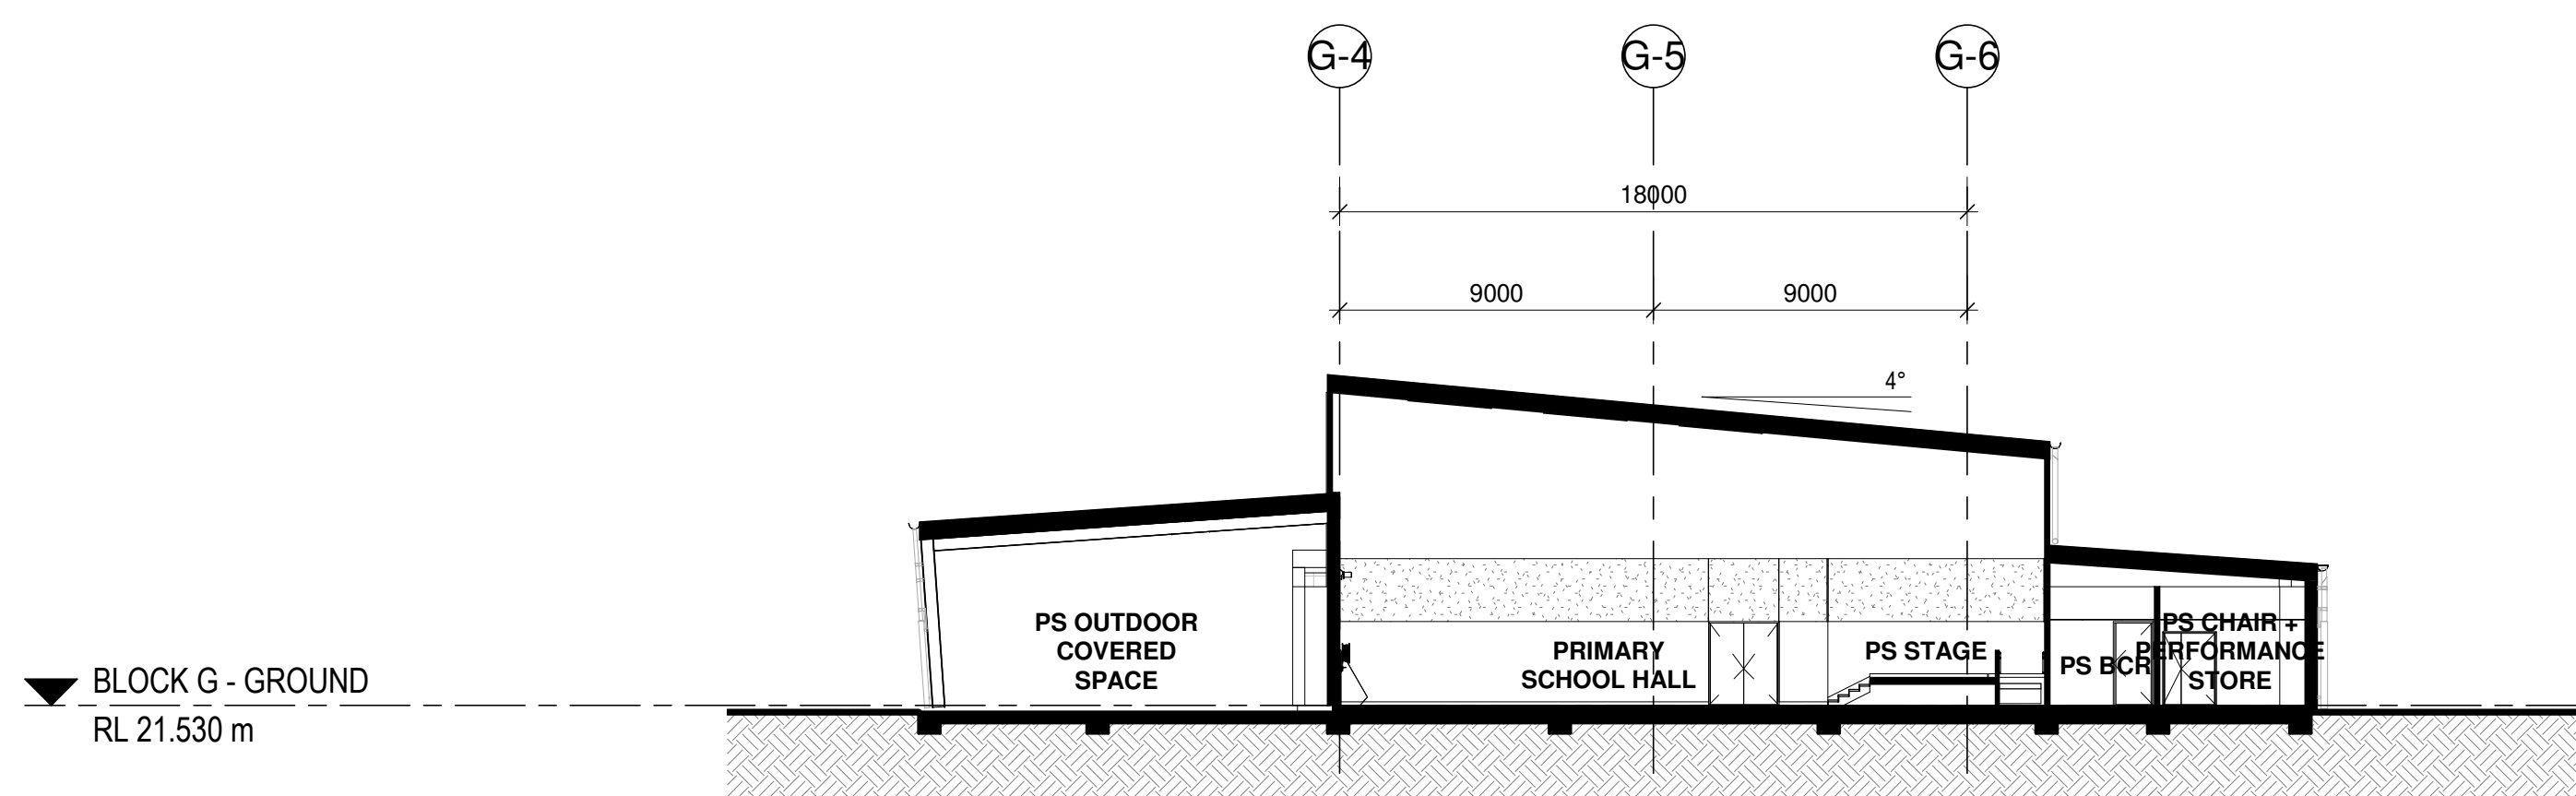

D BLOCK G - CROSS SECTION
1 : 200

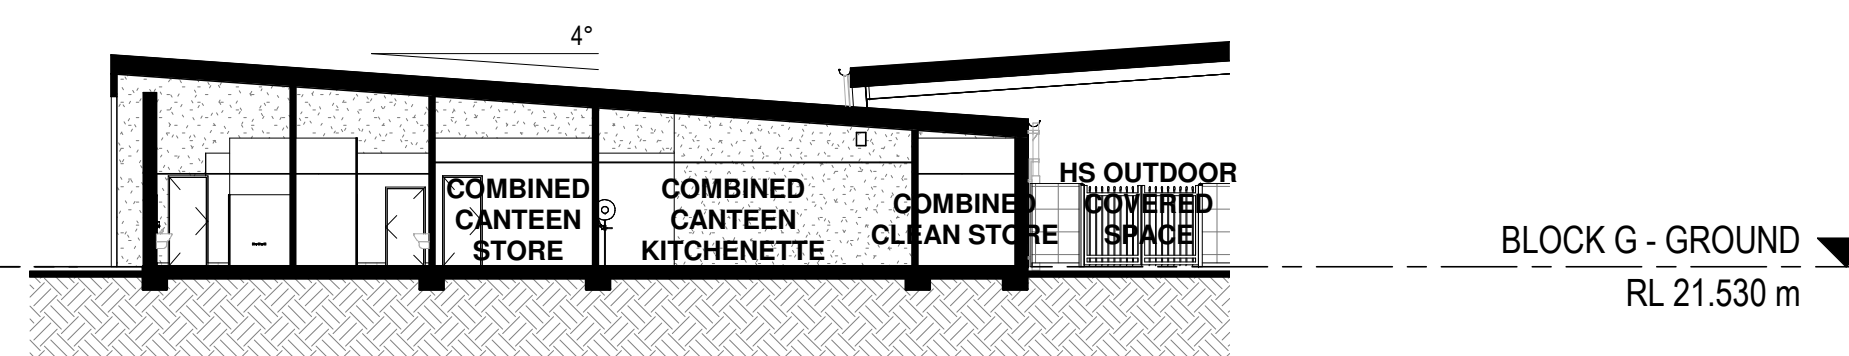

E BLOCK G - CROSS SECTION
1 : 200

Issue No.	Date	Description	Chkd
1	01/07/2022	50% DRAFT SSDA	JL
2	04/08/2022	90% DRAFT SSDA	JL
3	11/08/2022	ISSUE FOR COORDINATION	JL
4	15/08/2022	ISSUE FOR TOA	JL
5	01/09/2022	ISSUE FOR INFORMATION	JL
6	08/09/2022	100% DRAFT SSDA	CHS
7	15/09/2022	SSDA ISSUE	JL

Architect

NBRS
Sydney
61 2 9922 2344
nbrsarchitecture.com

Any form of replication of this drawing in full or in part without the written permission of NBRS+PARTNERS Pty Ltd constitutes an infringement of the copyright.

Nominated Architect:
Andrew Duffin NSW S602
NBRS & Partners Pty Ltd VIC 51197
ABN 16 002 247 565

Project

Marsden Park New High School and
Melonba New Primary School



at
Cnr Elara Boulevard and Kaluta Avenue, Melonba.
Lot 30 DP 1237735
for
SINSW

Drawing Title
BLOCK G - SECTIONS - SHEET 1


Date 15/09/2022 4:22:27 PM
Scale 1:200 @ A1

Drawing Reference
21466-NBRS-DR-A-SSDA-4071
Revision
7

0 2m 4m 6m 8m 10m 12m 14m 16m 18m 20m

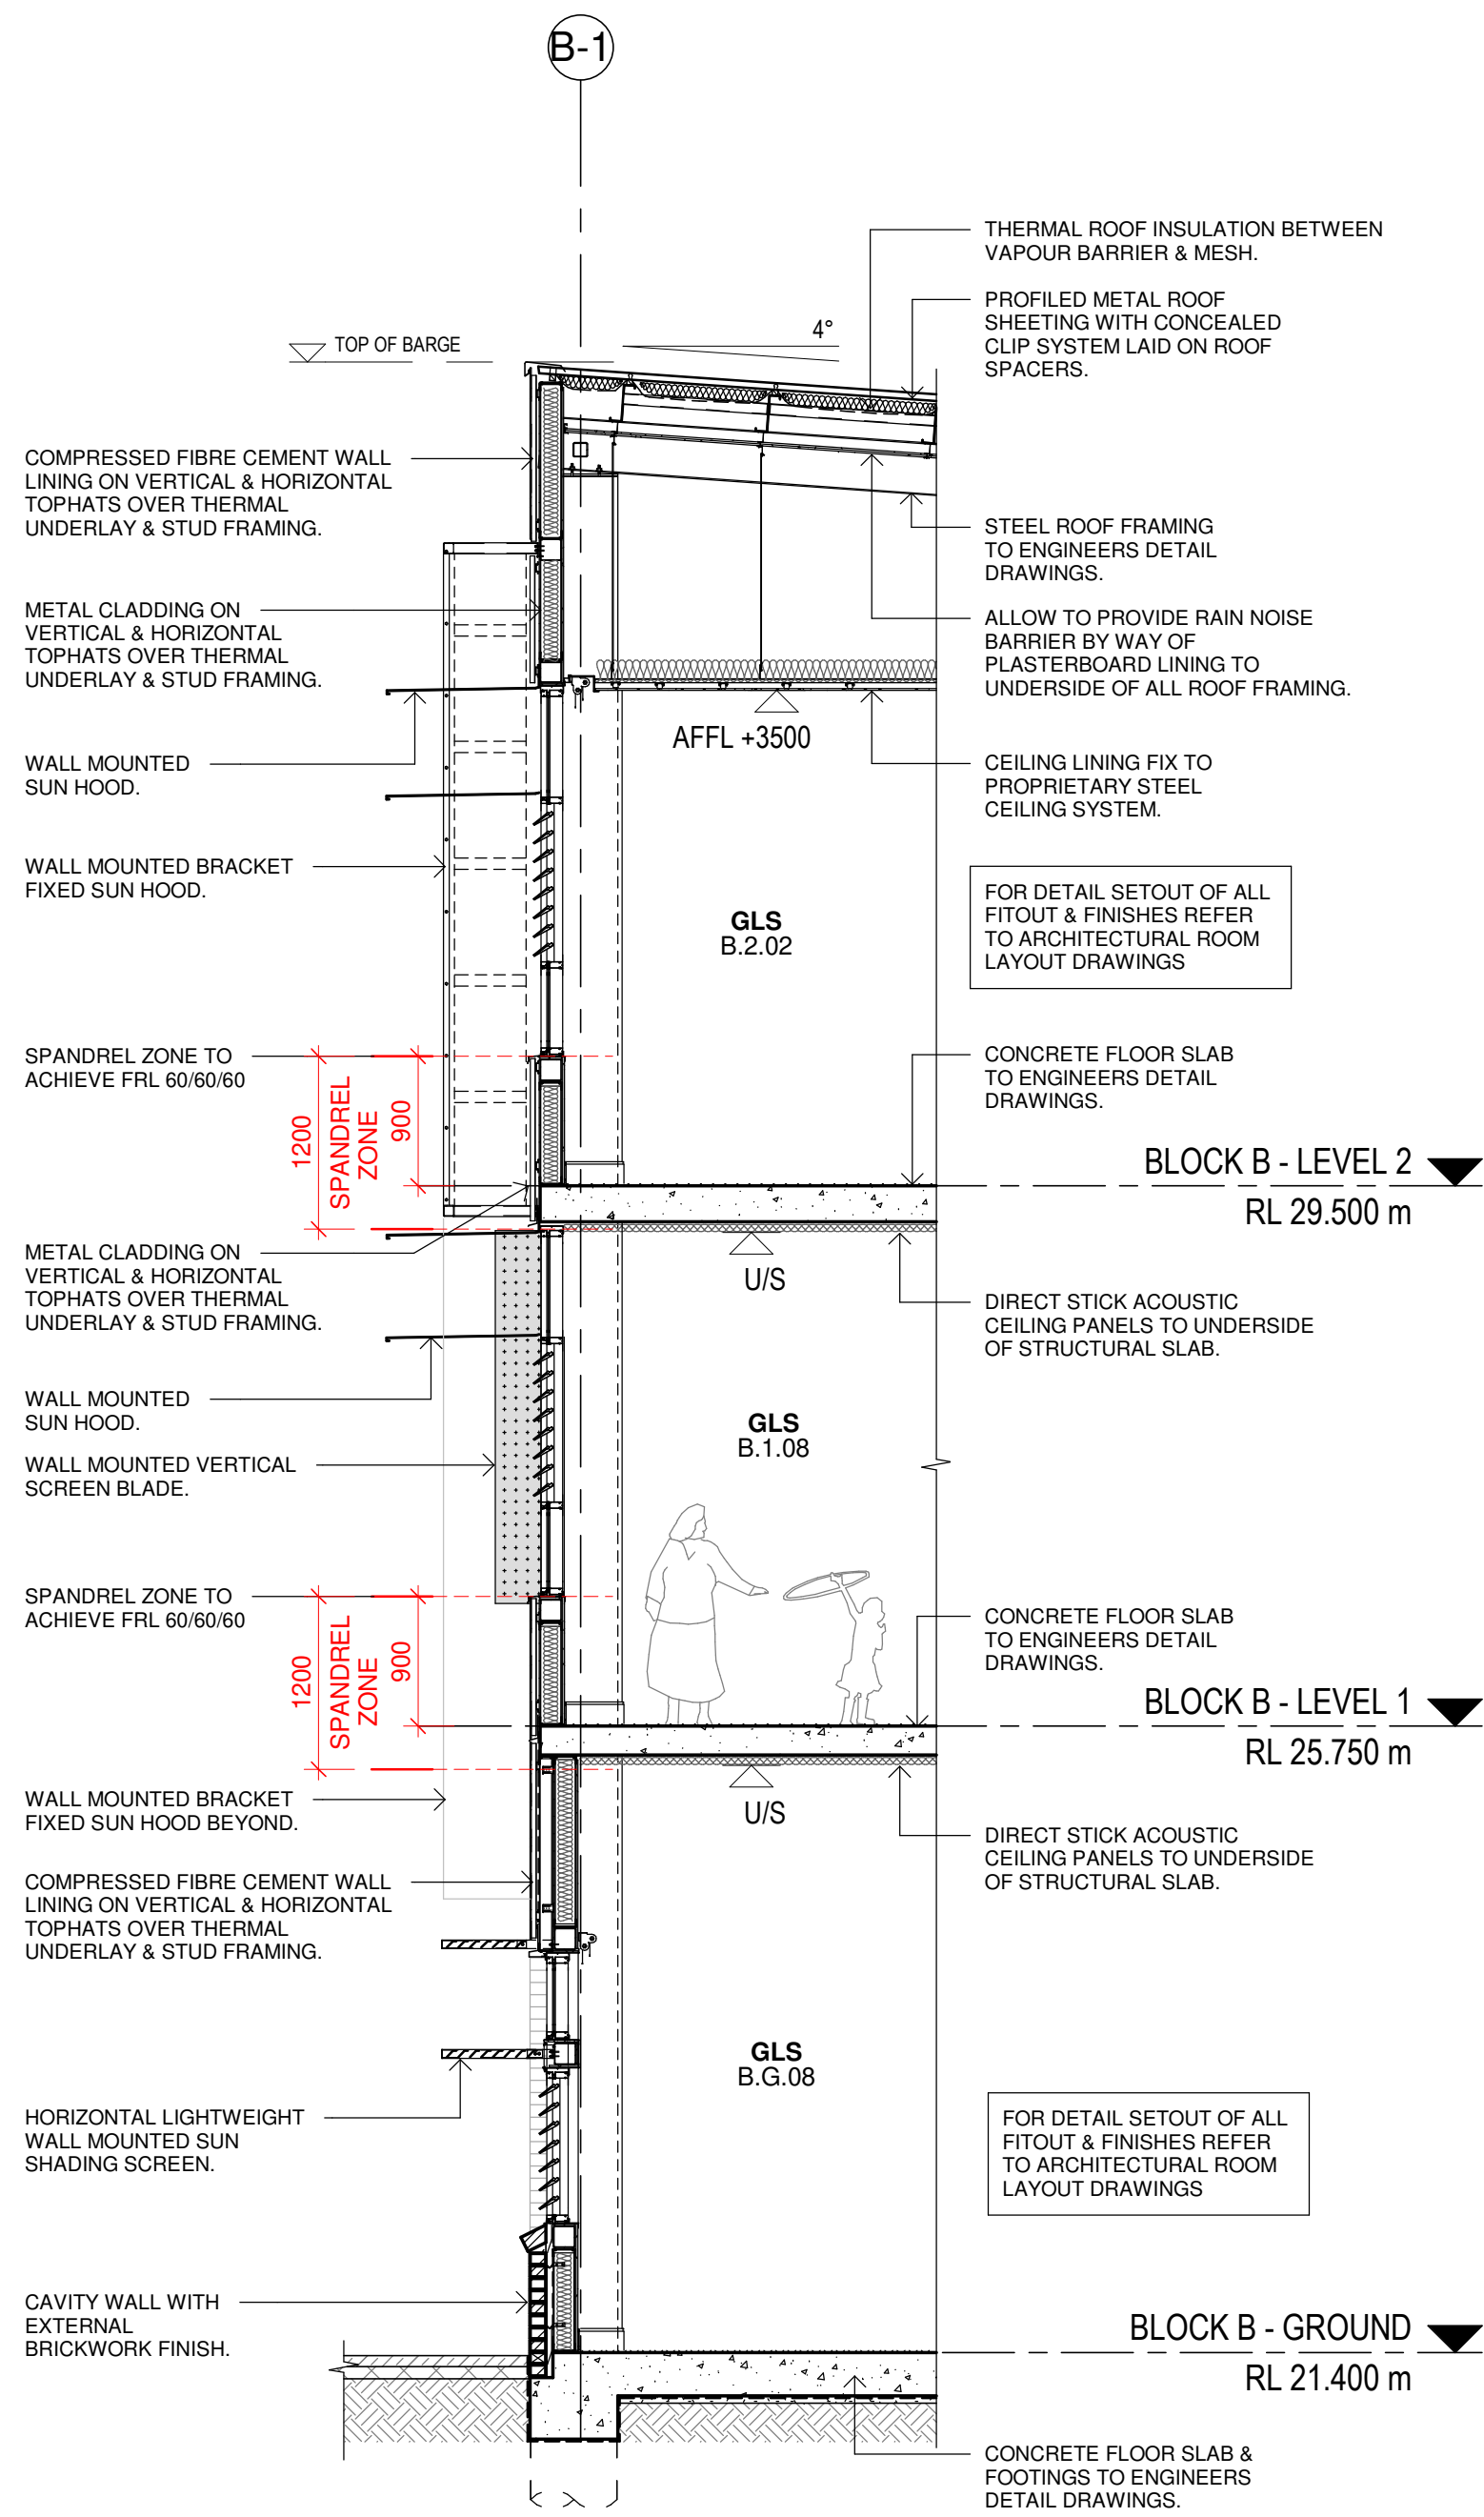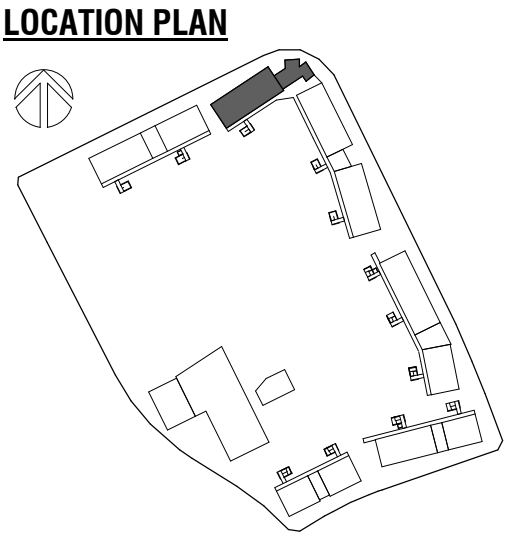

1 TYPICAL WALL SECTION - NORTHERN FACADE
1 : 50

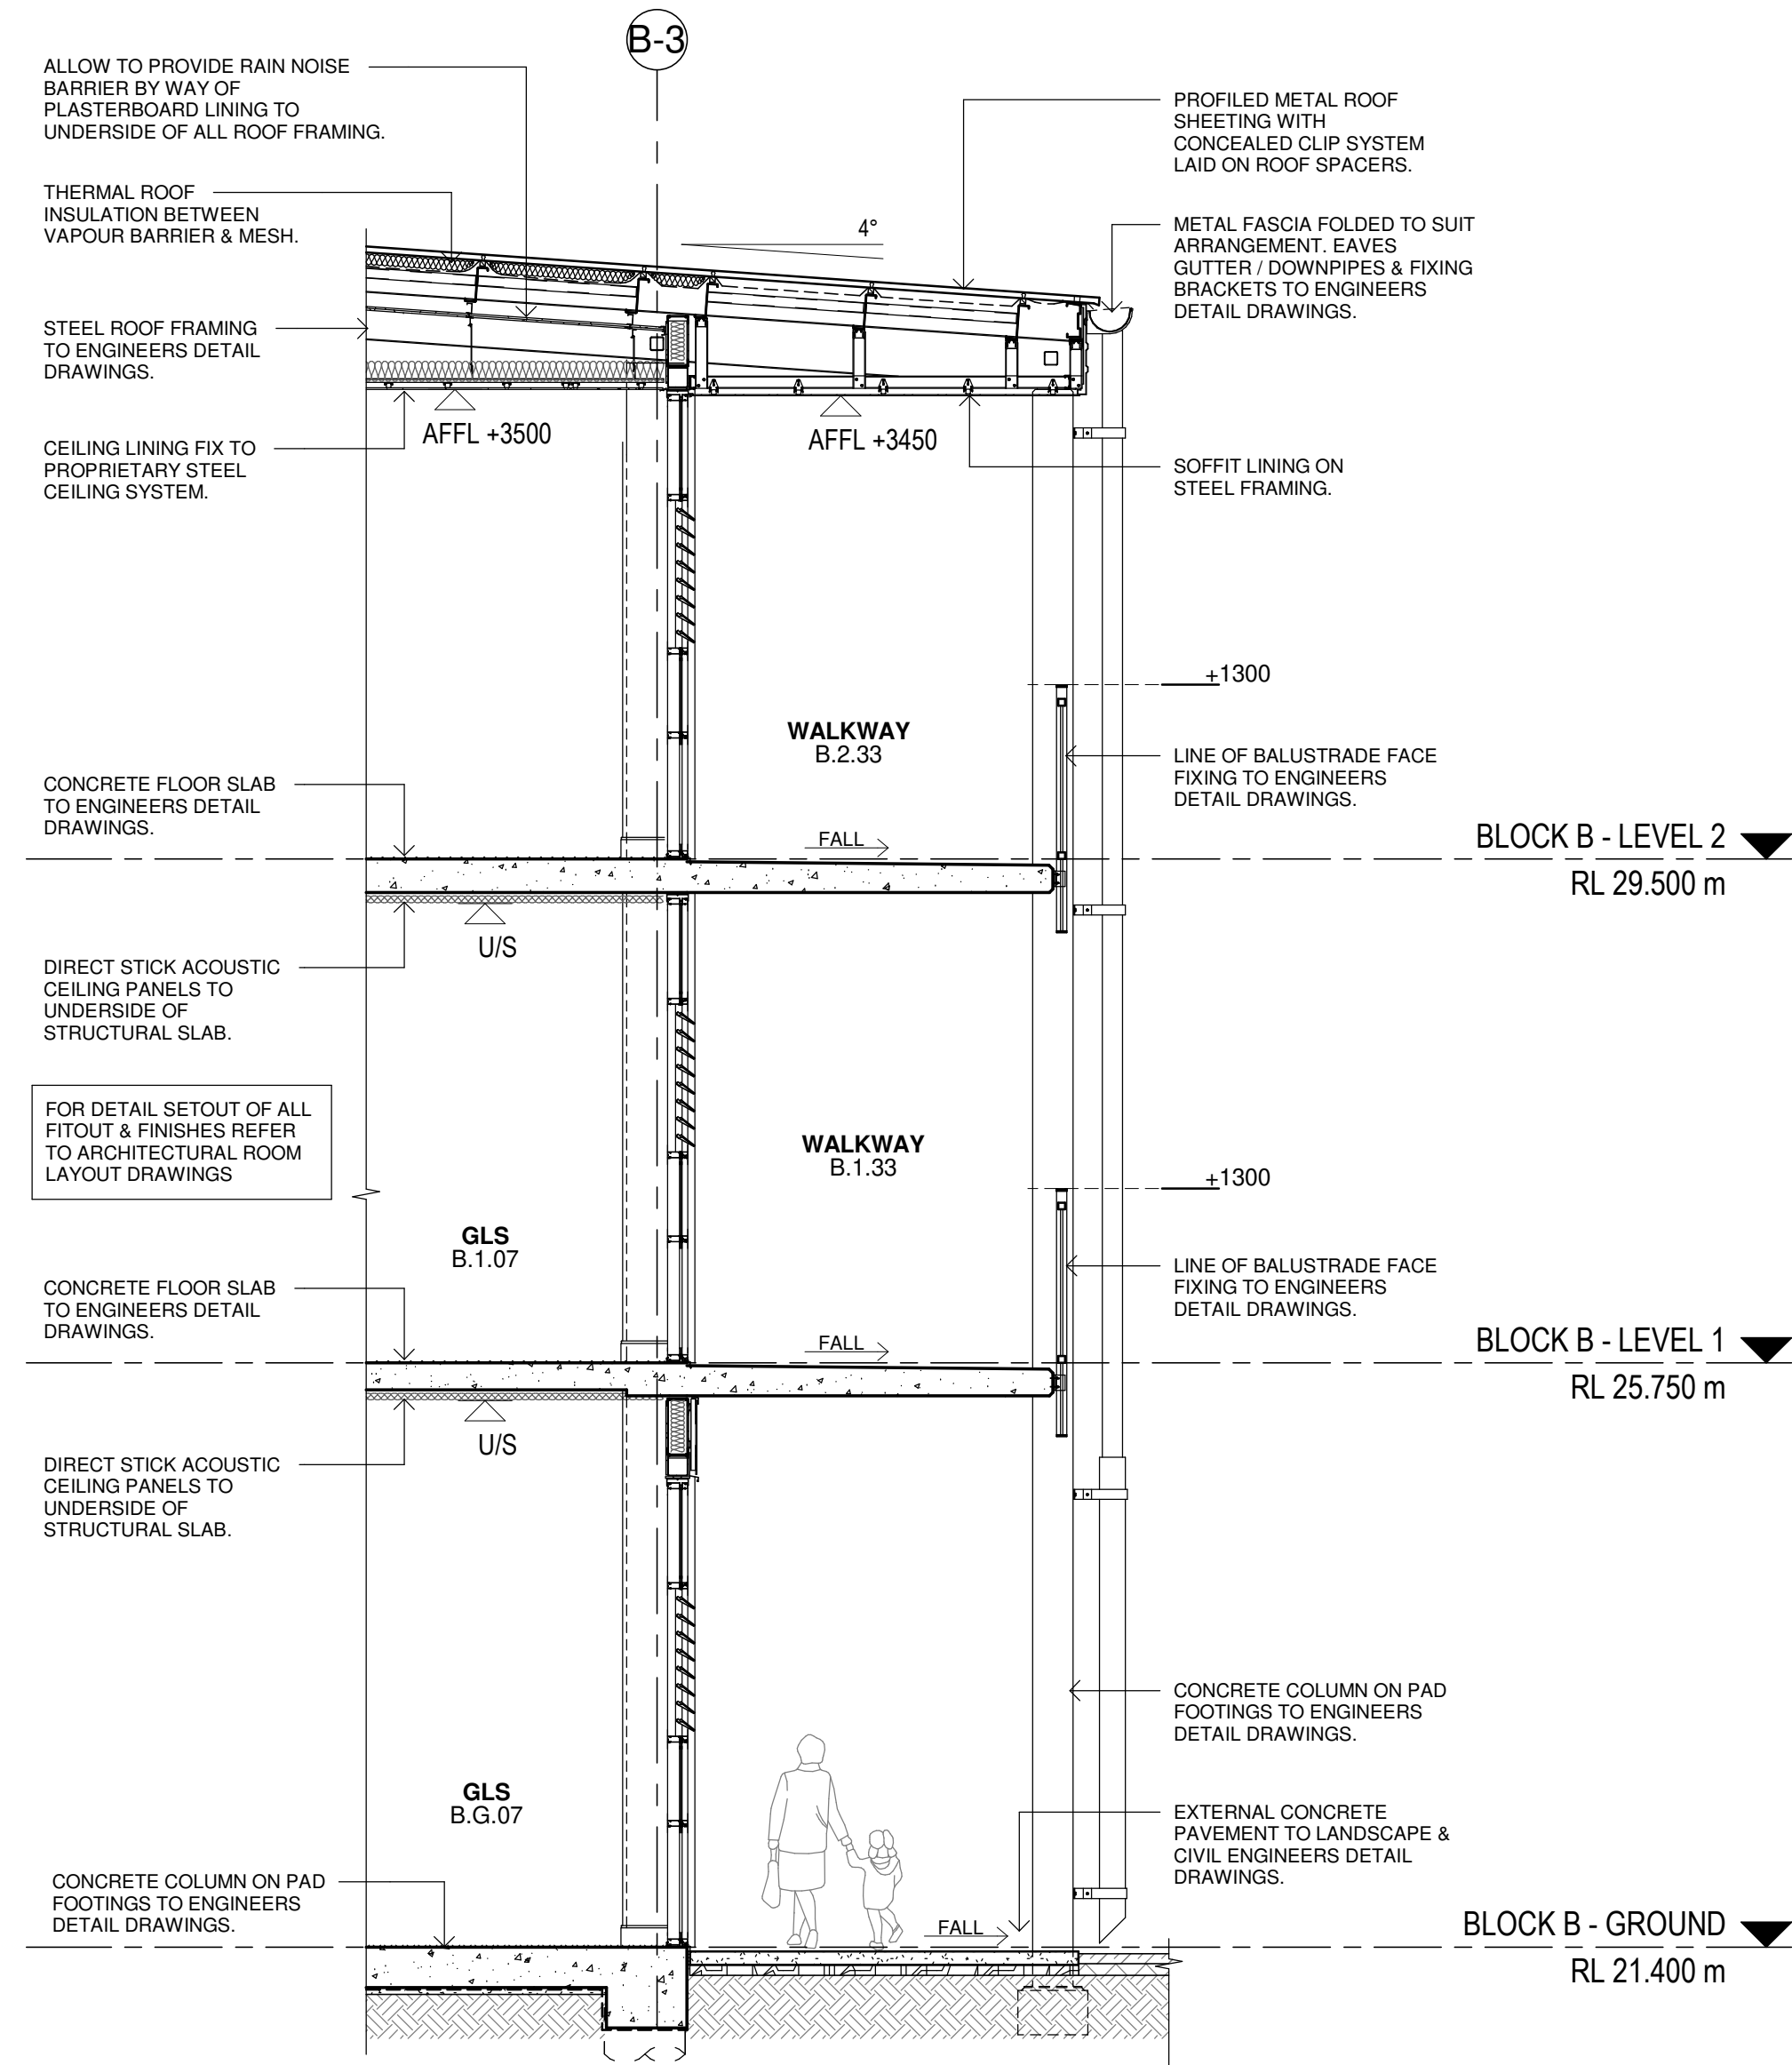

2 TYPICAL WALL SECTION - INTERNAL FACADE
1 : 50

Issue				
No.	Date	Description	Chkd	
1	04/08/2022	90% DRAFT SSDA	JL	
2	15/08/2022	ISSUE FOR TOA	JL	
3	01/09/2022	ISSUE FOR INFORMATION	JL	
4	08/09/2022	100% DRAFT SSDA	CHS	
5	15/09/2022	SSDA ISSUE	JL	

Architect
NBRS
Sydney
61 2 9922 2344
nbsarchitecture.com
Any form of replication of this drawing in full or in part without the written permission of NBRS+PARTNERS Pty Ltd constitutes an infringement of the copyright.
Nominated Architect:
Andrew Duffin NSW 5602
NBRS & Partners Pty Ltd VIC 51197
ABN 16 002 247 565
© 2022



Project
Marsden Park New High School and
Melonba New Primary School
at
Cnr Elara Boulevard and Kaluta Avenue, Melonba.
Lot 30 DP 1237735
for
SINSW

Drawing Title
TYPICAL WALL SECTION - SHEET 1

Date 15/09/2022 3:45:42 PM
Scale 1:50 @ A1

Drawing Reference
21466-NBRS-DR-A-SSDA-4500
Revision
5

0 0.5m 1m 1.5m 2m 2.5m 3m 3.5m 4m 1:50

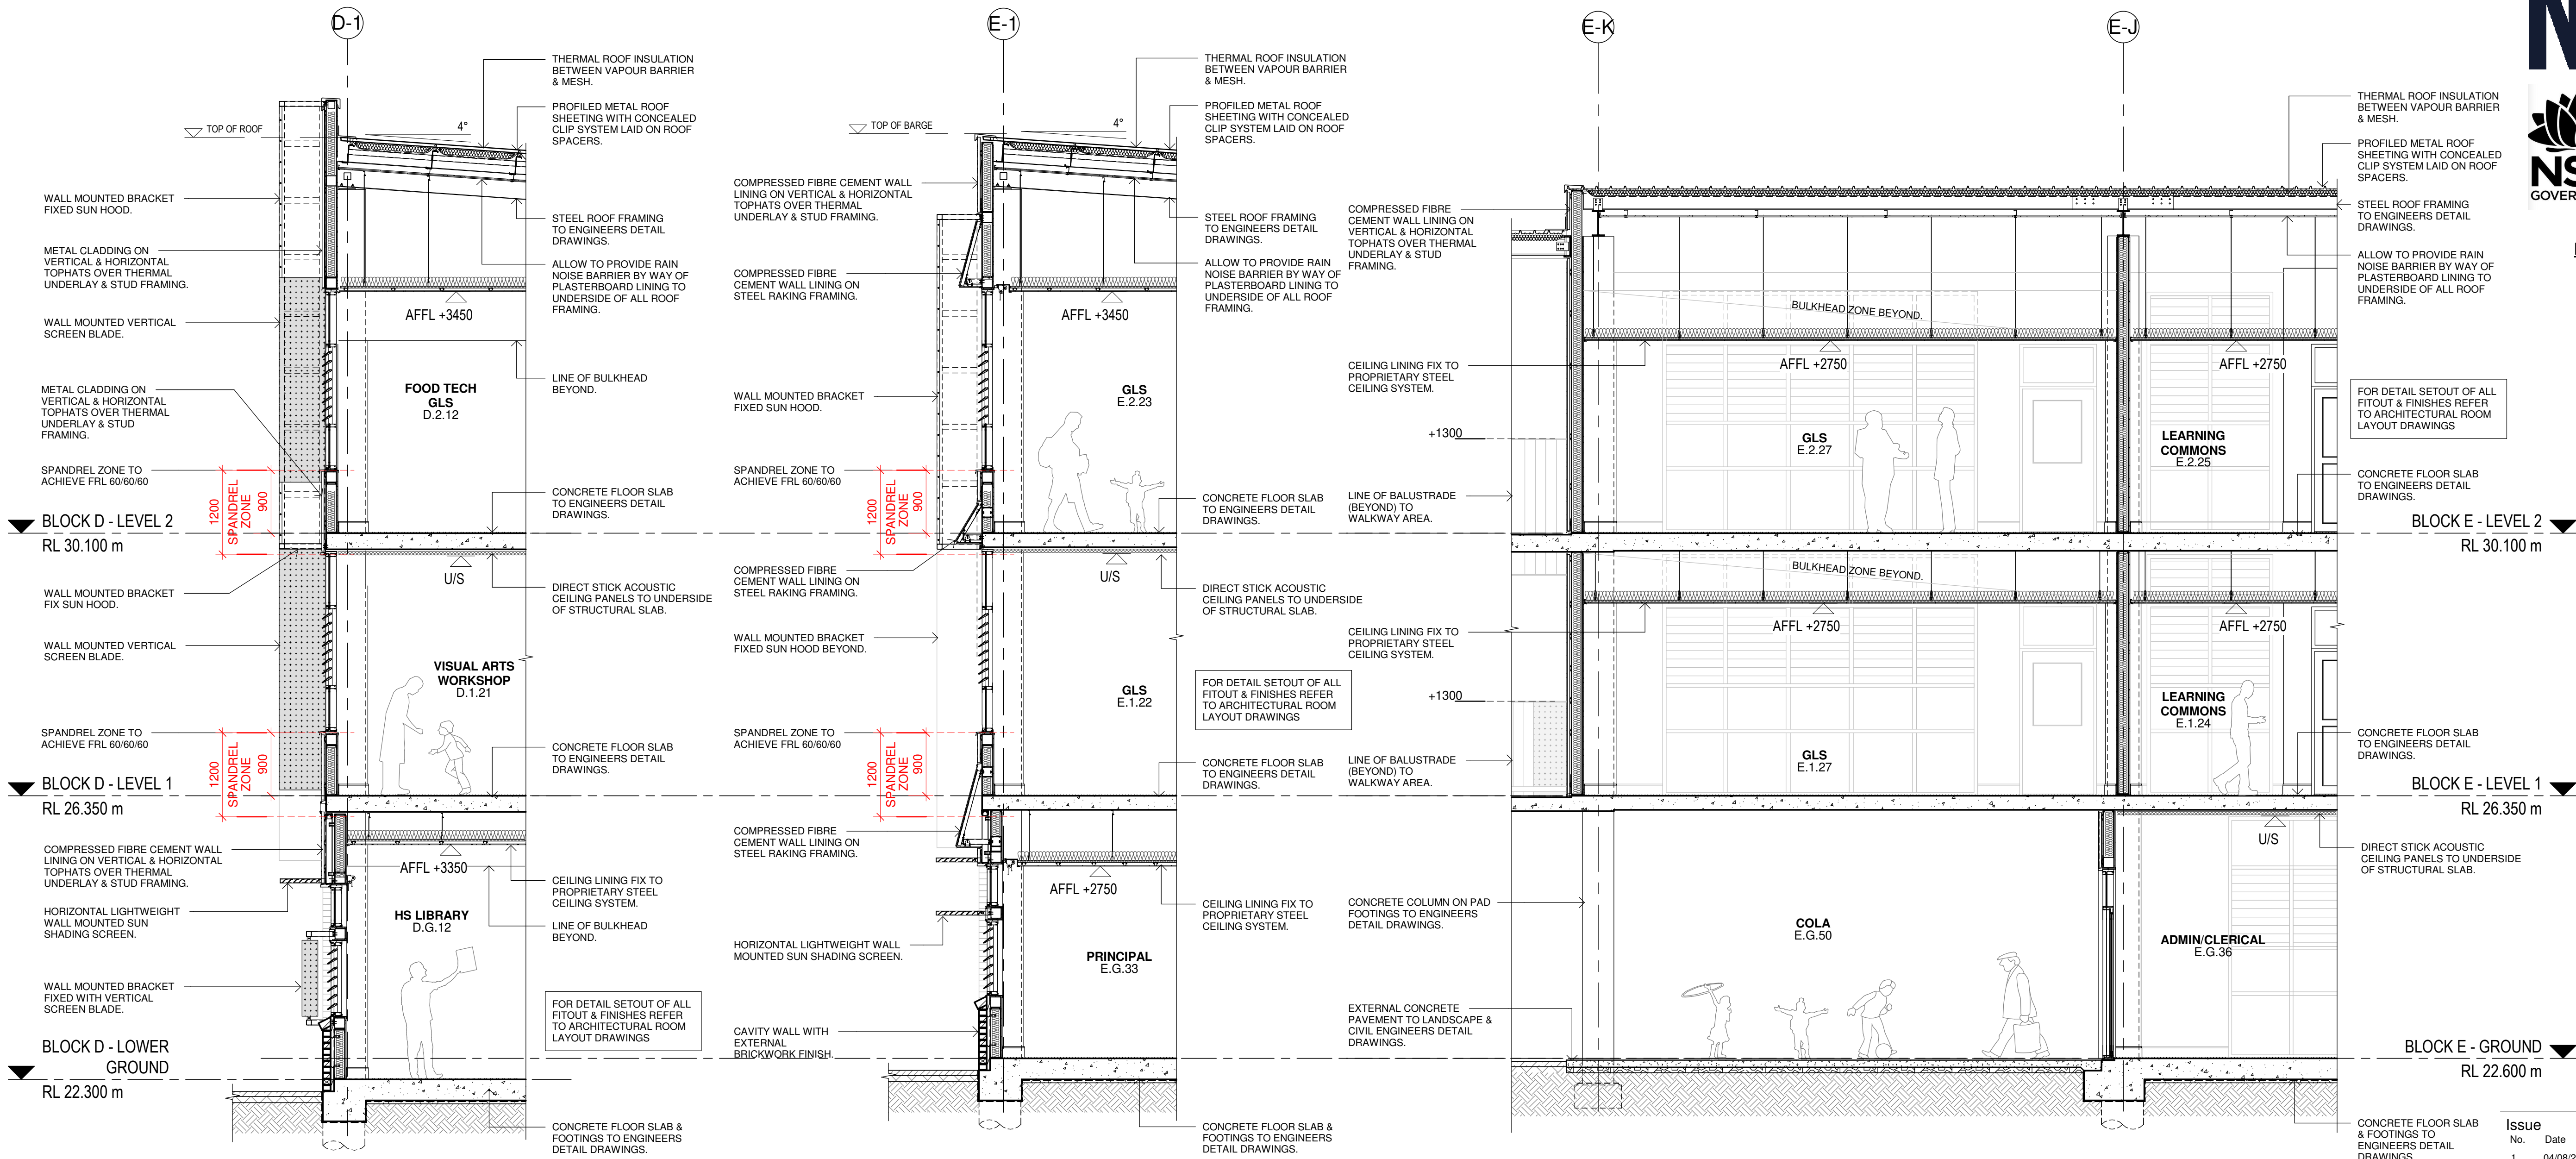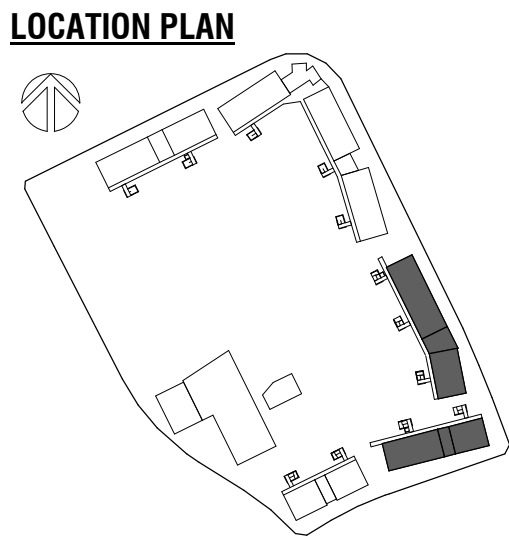

Issue No.	Date	Description	Chkd
1	04/08/2022	90% DRAFT SSDA	JL
2	15/08/2022	ISSUE FOR TOA	JL
3	15/09/2022	SSDA ISSUE	JL



Architect
NBRS
Sydney
61 2 9922 2344
nbsarchitecture.com
Any form of replication of this drawing in full or in part without the written permission of NBRS+PARTNERS Pty Ltd constitutes an infringement of the copyright.
Nominated Architect:
NBRS & Partners Pty Ltd VIC 51197
ABN 16 002 247 565
© 2022

Project
Marsden Park New High School and Melonba New Primary School
at
Cnr Elara Boulevard and Kaluta Avenue, Melonba
Lot 30 DP 1237735
for
SINSW


Drawing Title
TYPICAL WALL SECTION - SHEET 2

Date 15/09/2022 4:17:30 PM
Scale 1:50 @ A1

LOCATION PLAN

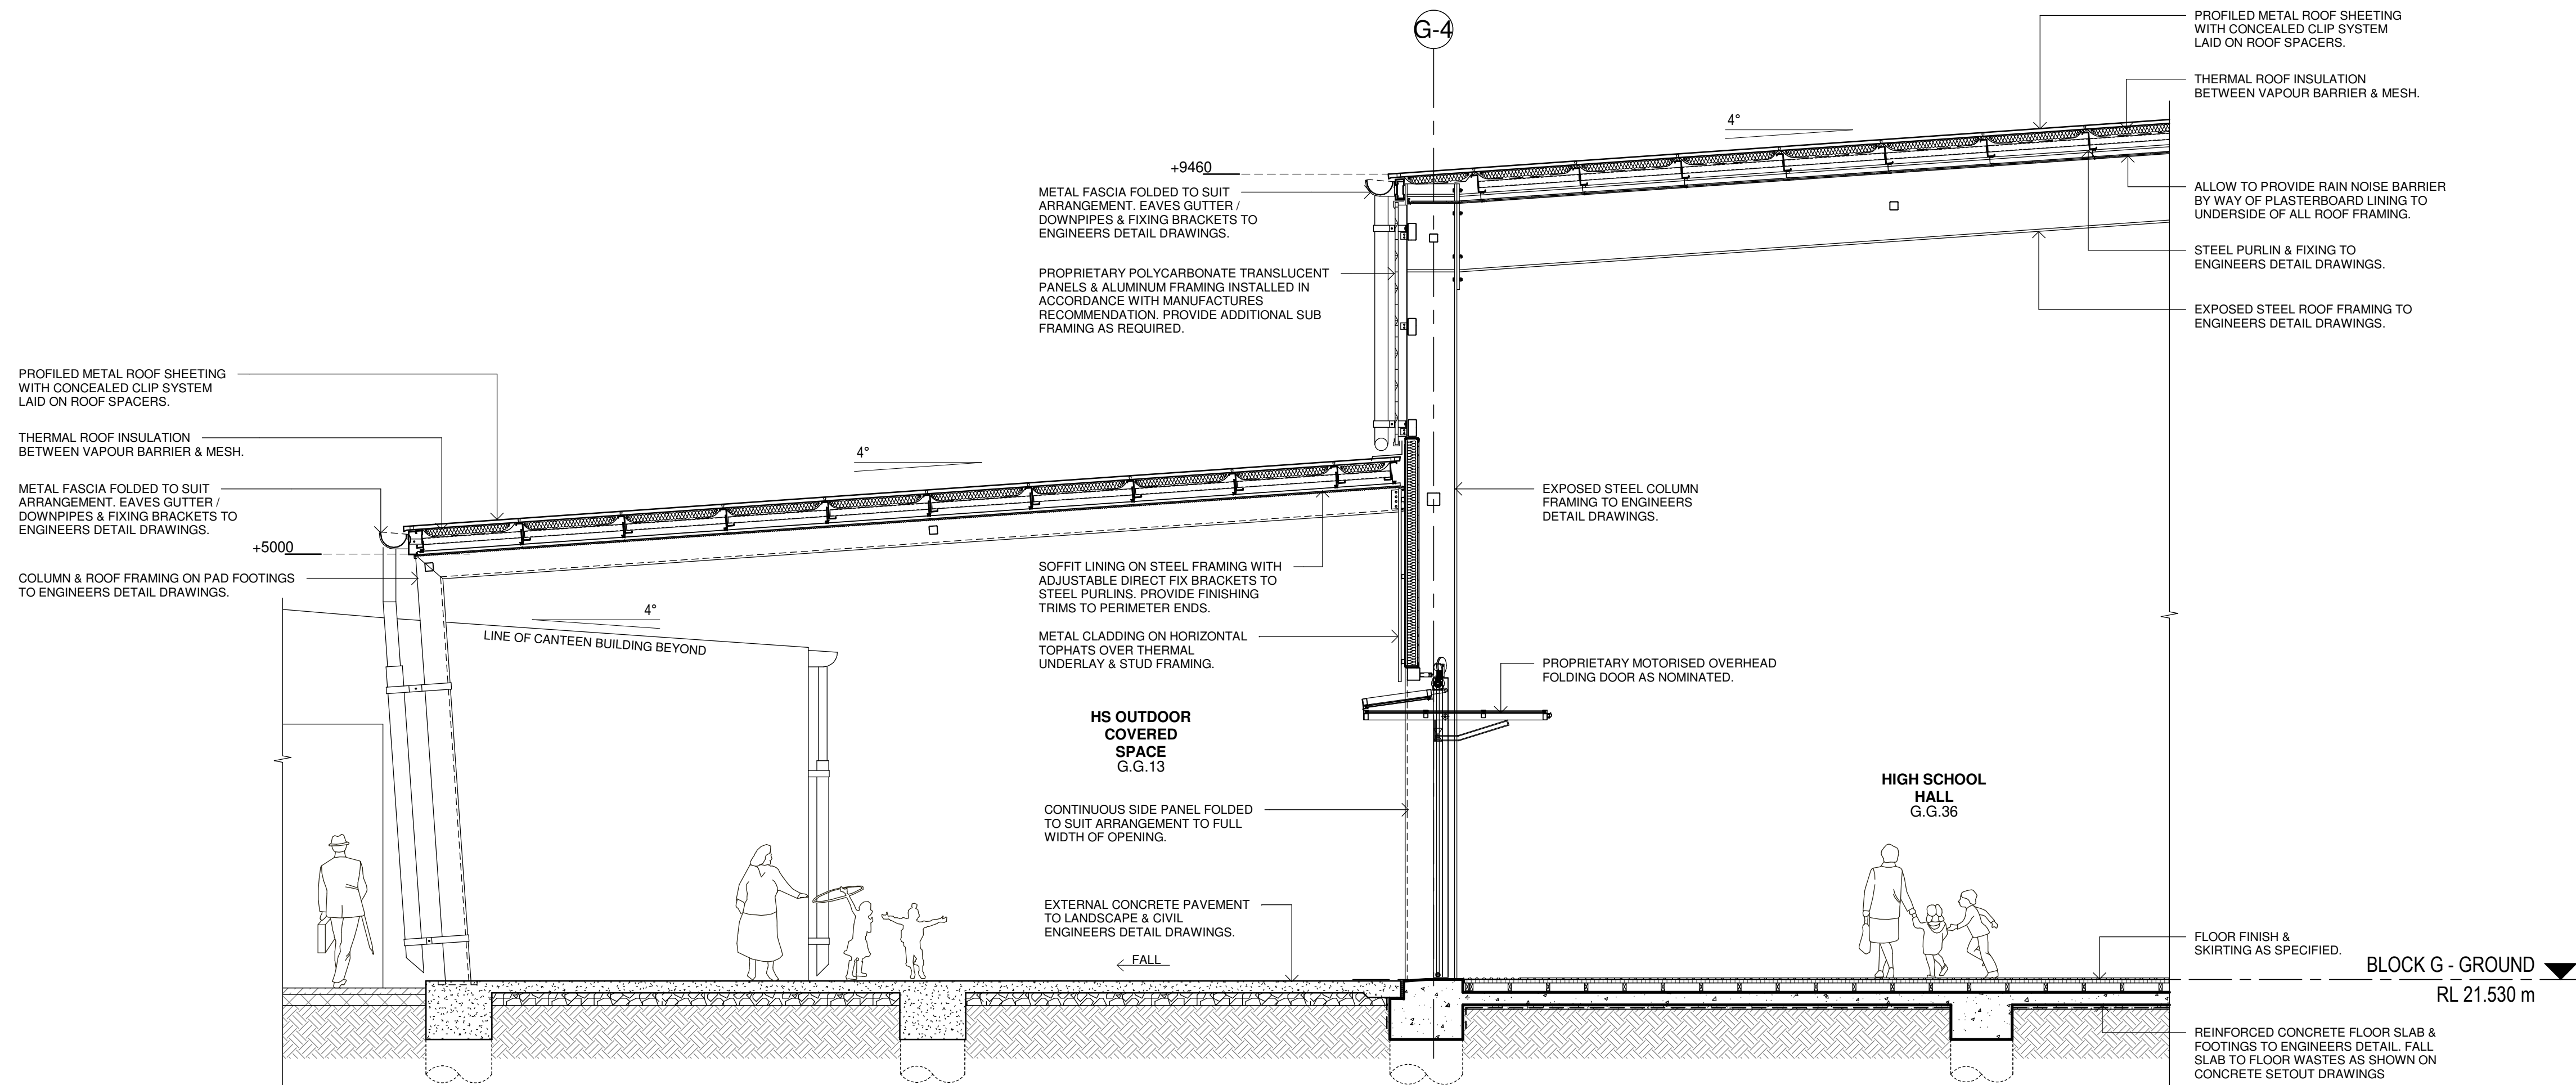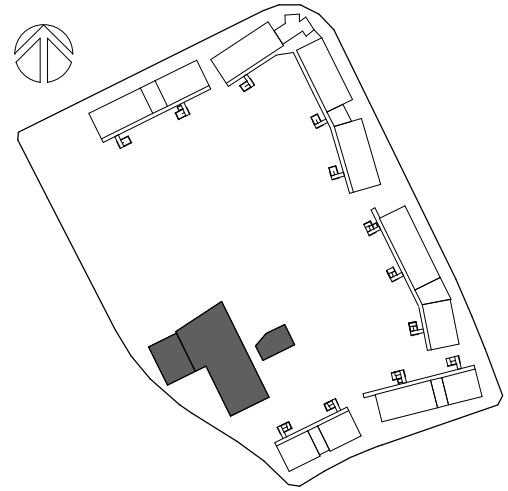

6 DETAIL WALL SECTION - BUILDING G
1 : 50

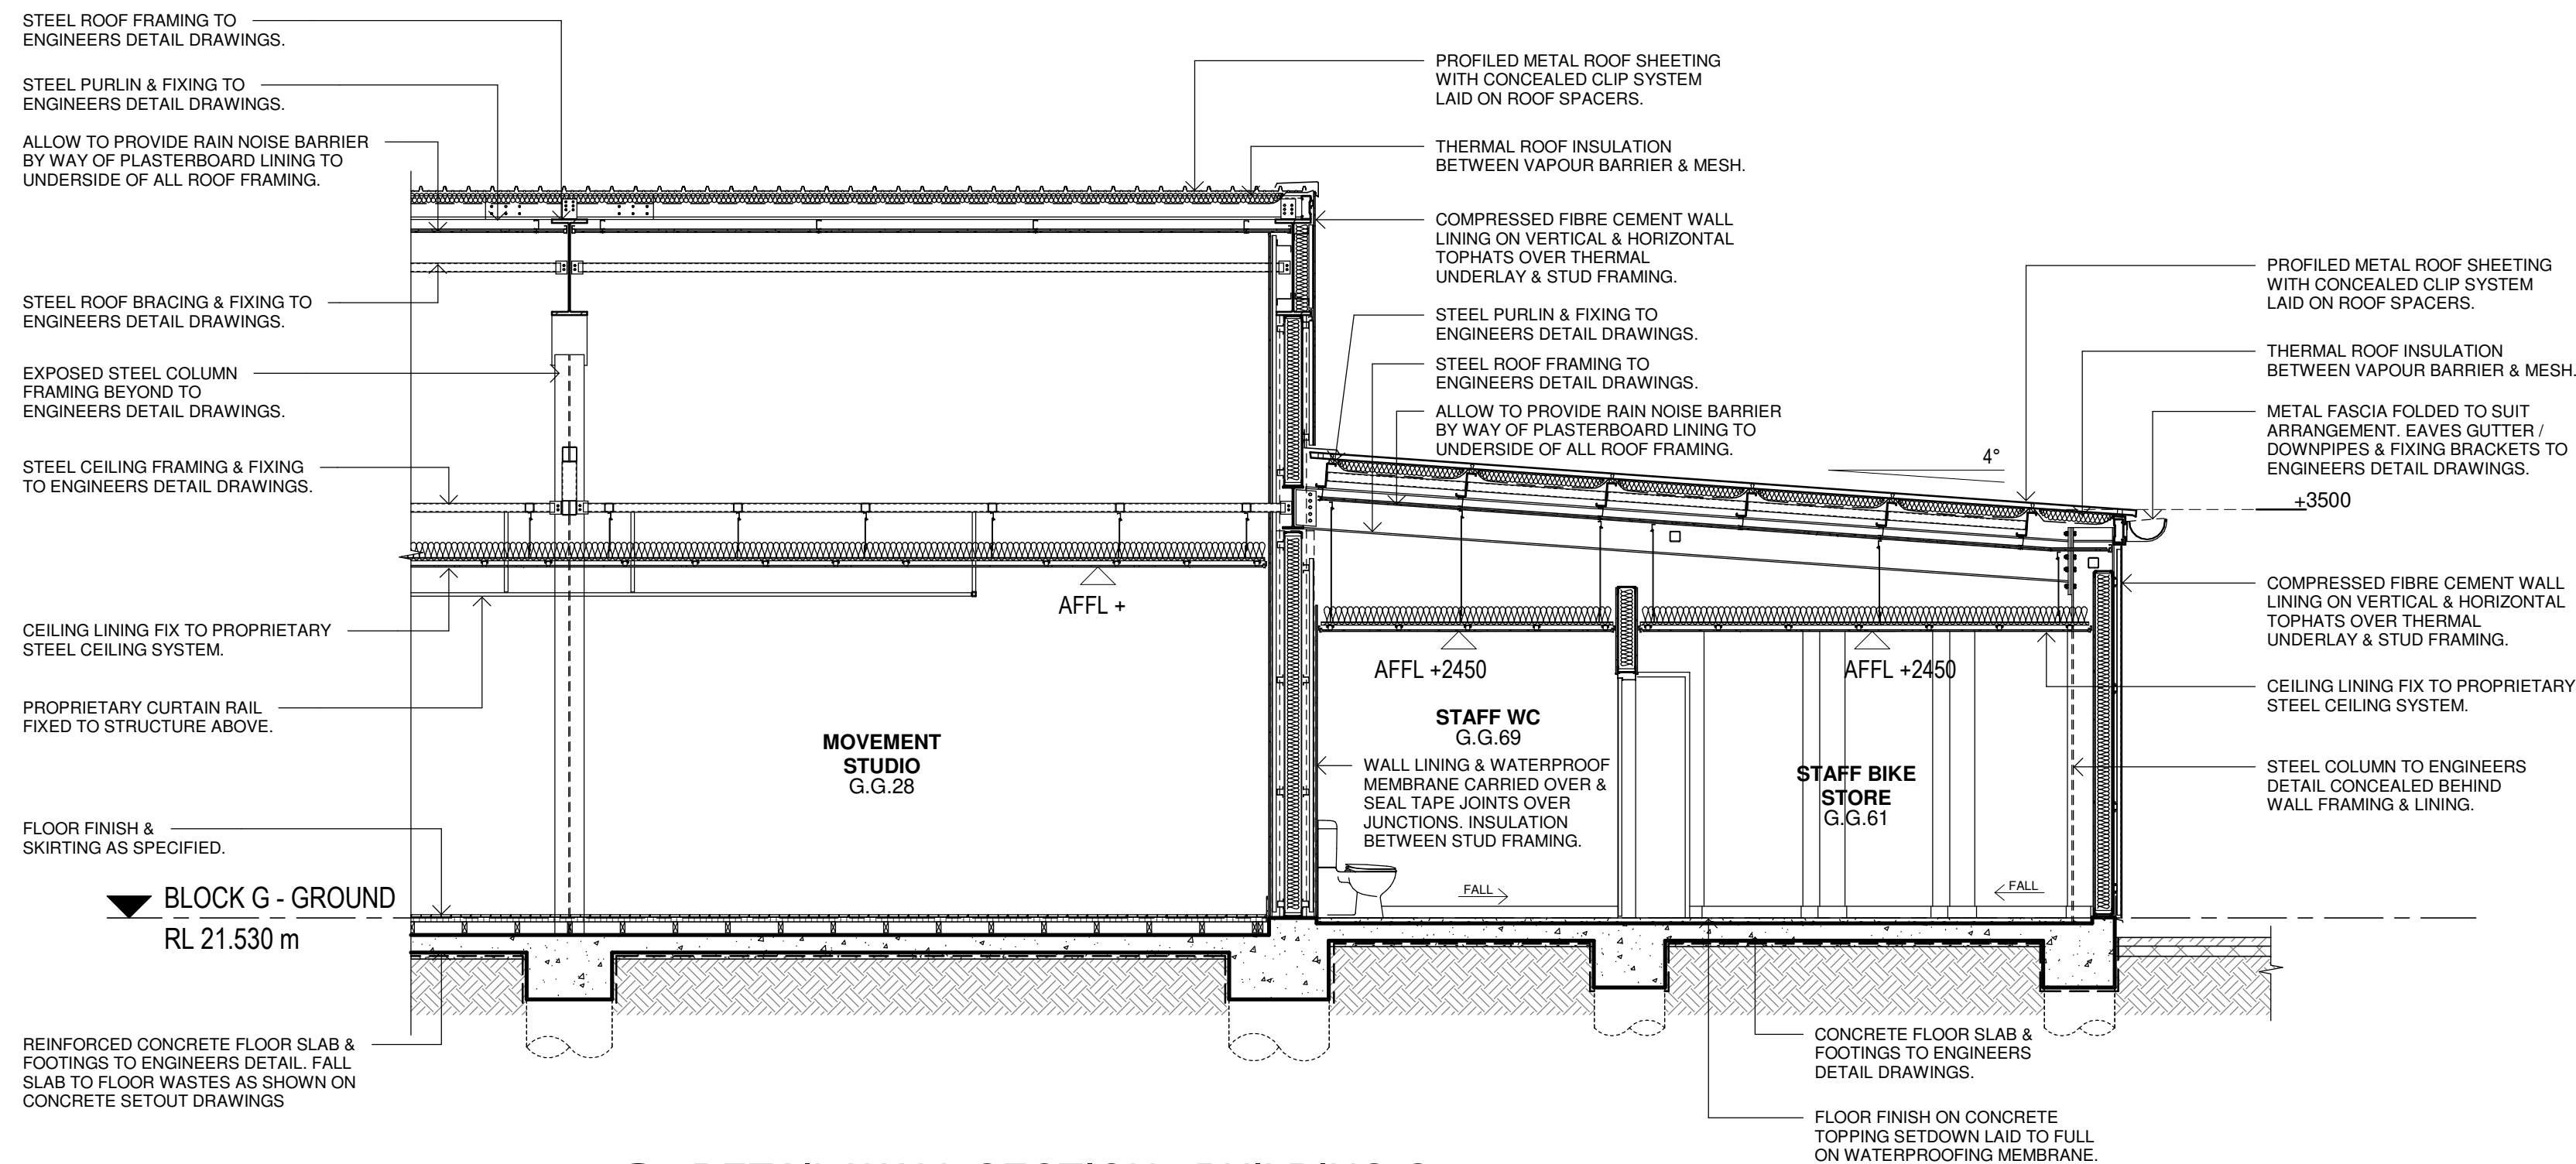

7 DETAIL WALL SECTION - BUILDING G
1 : 50

Issue				
No.	Date	Description	Chkd	
1	13/09/2022	ISSUE FOR COORDINATION		
2	15/09/2022	SSDA ISSUE	JL	

Architect
NBRS[®]
Sydney
61 2 9922 2344
nbrsarchitecture.com
Any form of replication of this drawing in full or in part without the written permission of NBRS+PARTNERS Pty Ltd constitutes an infringement of the copyright.
Nominated Architect:
Andrew Duffin NSW 5602
NBRS & Partners Pty Ltd VIC 51197
ABN 16 002 247 565
© 2022

Project
**Marsden Park New High School and
Melonba New Primary School**
at
Cnr Elara Boulevard and Kaluta Avenue, Melonba.
Lot 30 DP 1237735
for
SINSW

Drawing Title
TYPICAL WALL SECTION - SHEET 3

Date 15/09/2022 4:22:31 PM
Scale 1:50 @ A1

Drawing Reference
21466-NBRS-DR-A-SSDA-4502

Revision
2

0 0.5m 1m 1.5m 2m 2.5m 3m 3.5m 4m 4.5m 5m