


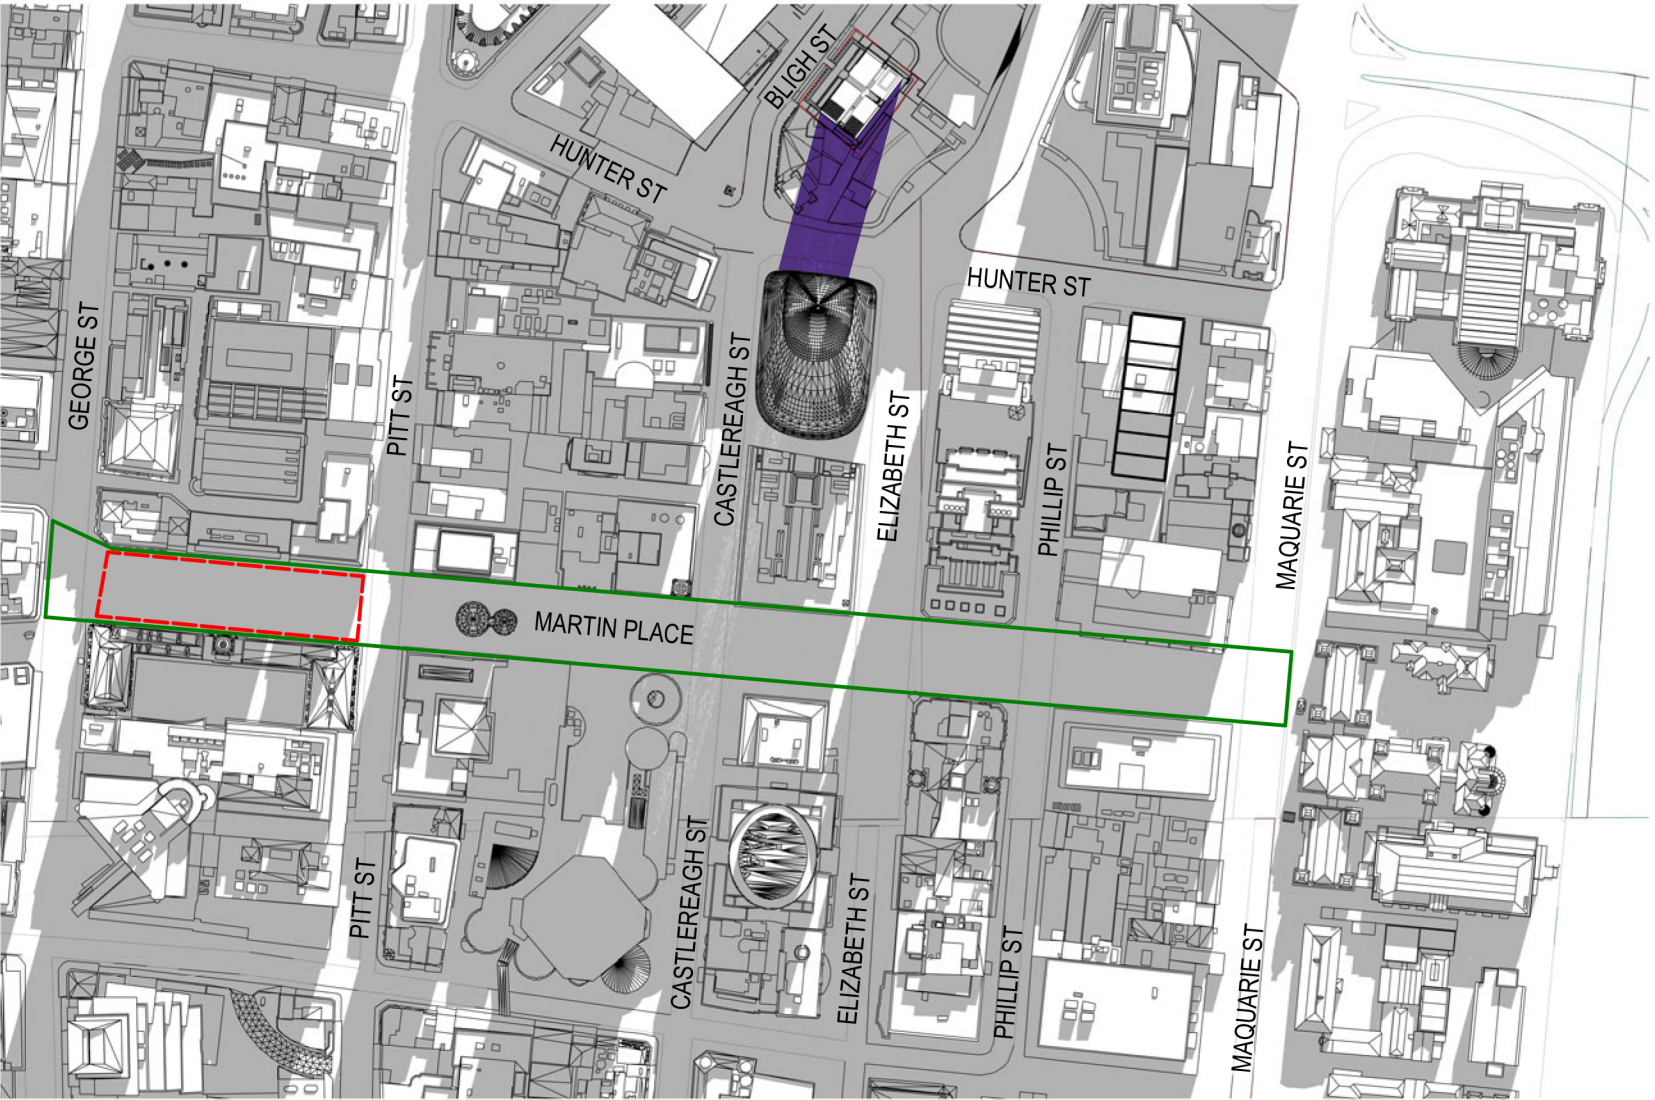

1 SSDA Shadows - 22 June 09am



2 SSDA Shadows - 22 June 10am




3 SSDA Shadows - 22 June 11am



4 SSDA Shadows - 22 June 12pm



5 SSDA Shadows - 22 June 1pm

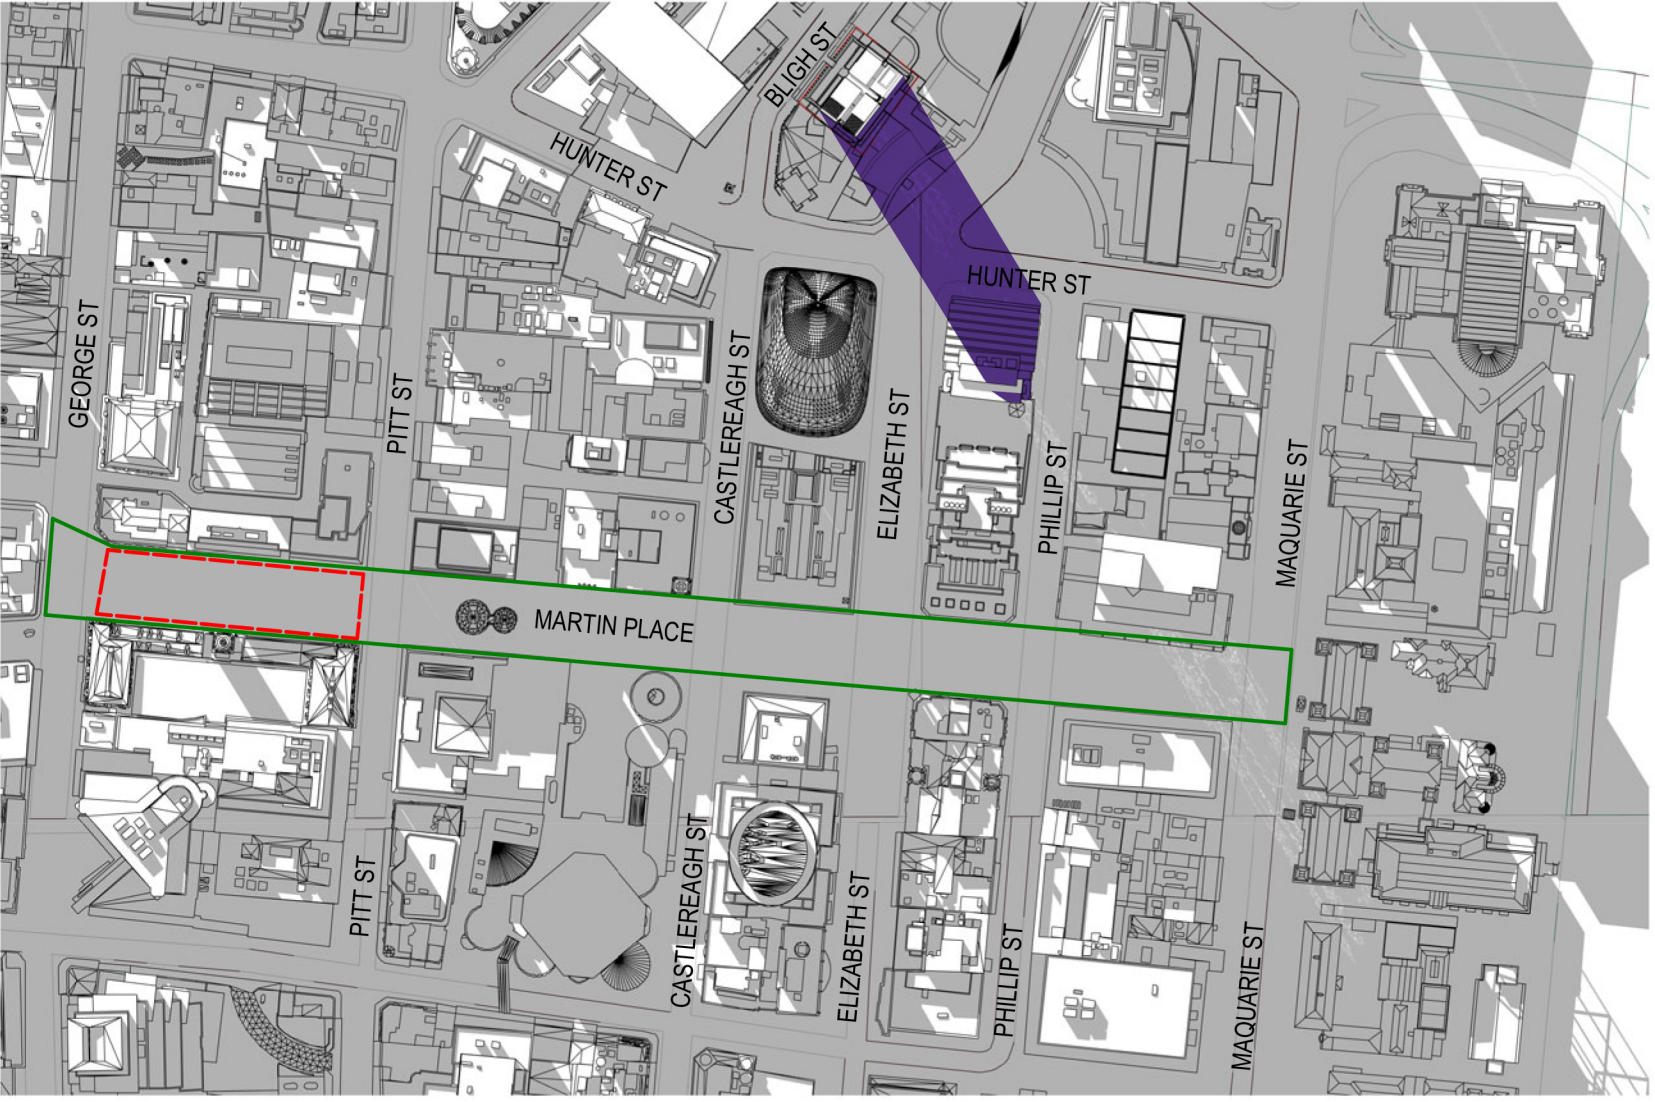


6 SSDA Shadows - 22 June 2pm



7 SSDA Shadows - 22 June 3pm



1 SSDA Shadows - 23 September 09am

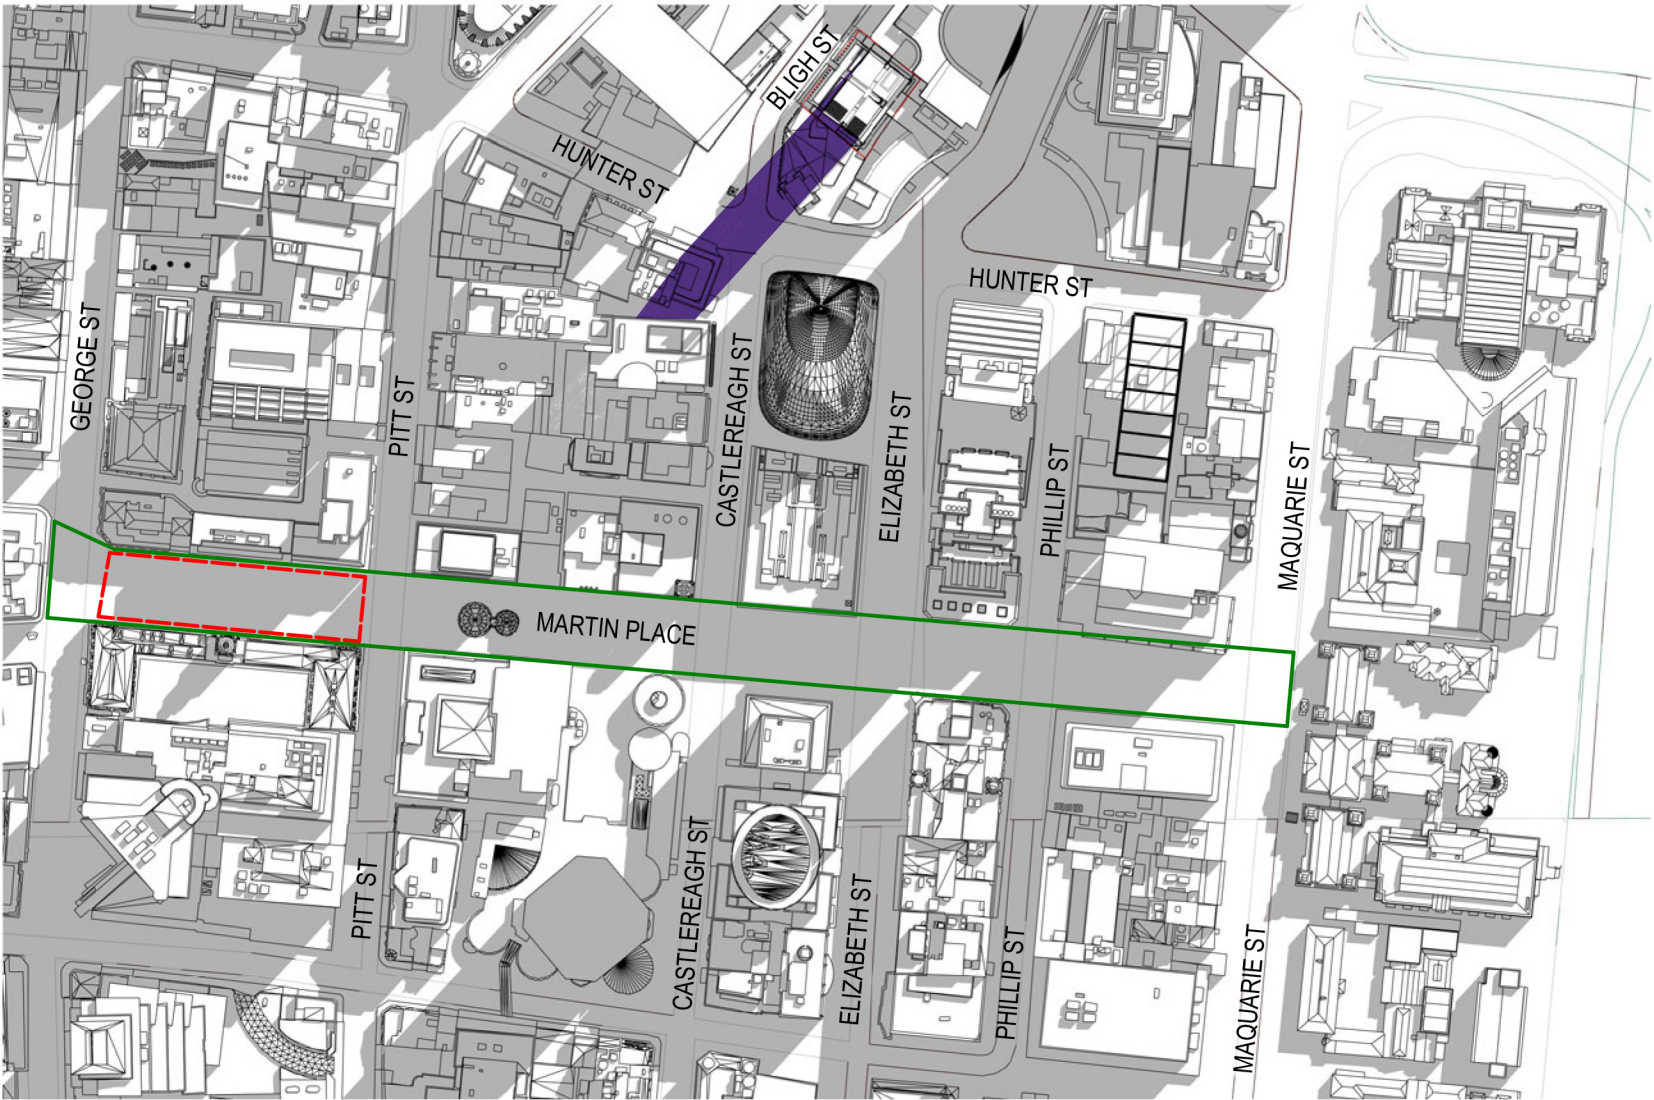

2 SSDA Shadows - 23 September 10am



3 SSDA Shadows - 23 September 11am



4 SSDA Shadows - 23 September 12pm



5 SSDA Shadows - 23 September 1pm



6 SSDA Shadows - 23 September 2pm



7 SSDA Shadows - 23 September 3pm


Recent revision history		Date	Notes	LEGEND
#	Status			
A	SSDA Submission	03.02.23	Copyright © Woods Bagot 2018 All Rights Reserved No material may be reproduced without prior permission Contractor must verify all dimensions on site before commencing work or preparing shop drawings. Do not scale drawings.	Site Projected shadow Martin Place - Protected Area by Sun Access Planes Martin Place - Land protected by Clause 6.18



Project 4-6 Bligh Street	Issuer W-B WOODS BAGOT	Sheet title Site Plan Shadow Diagrams
Client Holdmark NSW Pty Ltd	Project number 121736 Checked TD	Status FOR SSDA
	Size check 25mm Approved KD	Revision A
	Sheet size A1 Scale Not to Scale	




1 SSDA Shadows - 21 March 09am

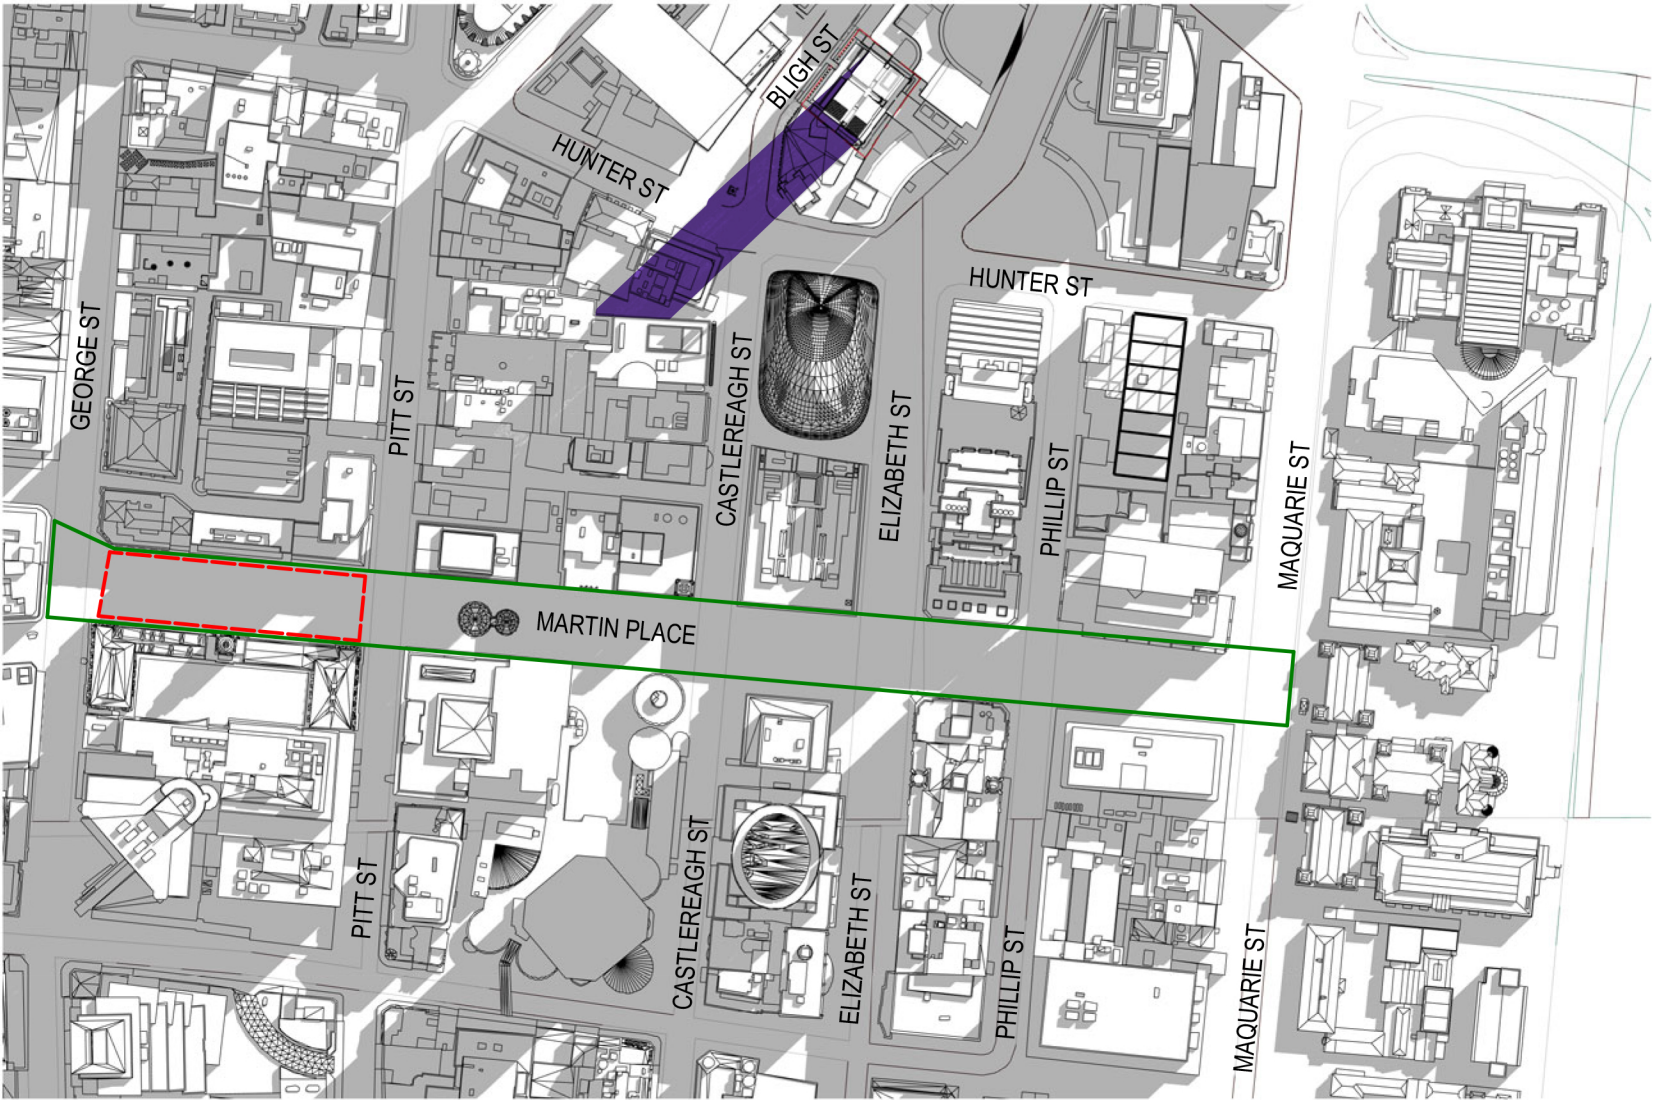

2 SSDA Shadows - 21 March 10am



3 SSDA Shadows - 21 March 11am

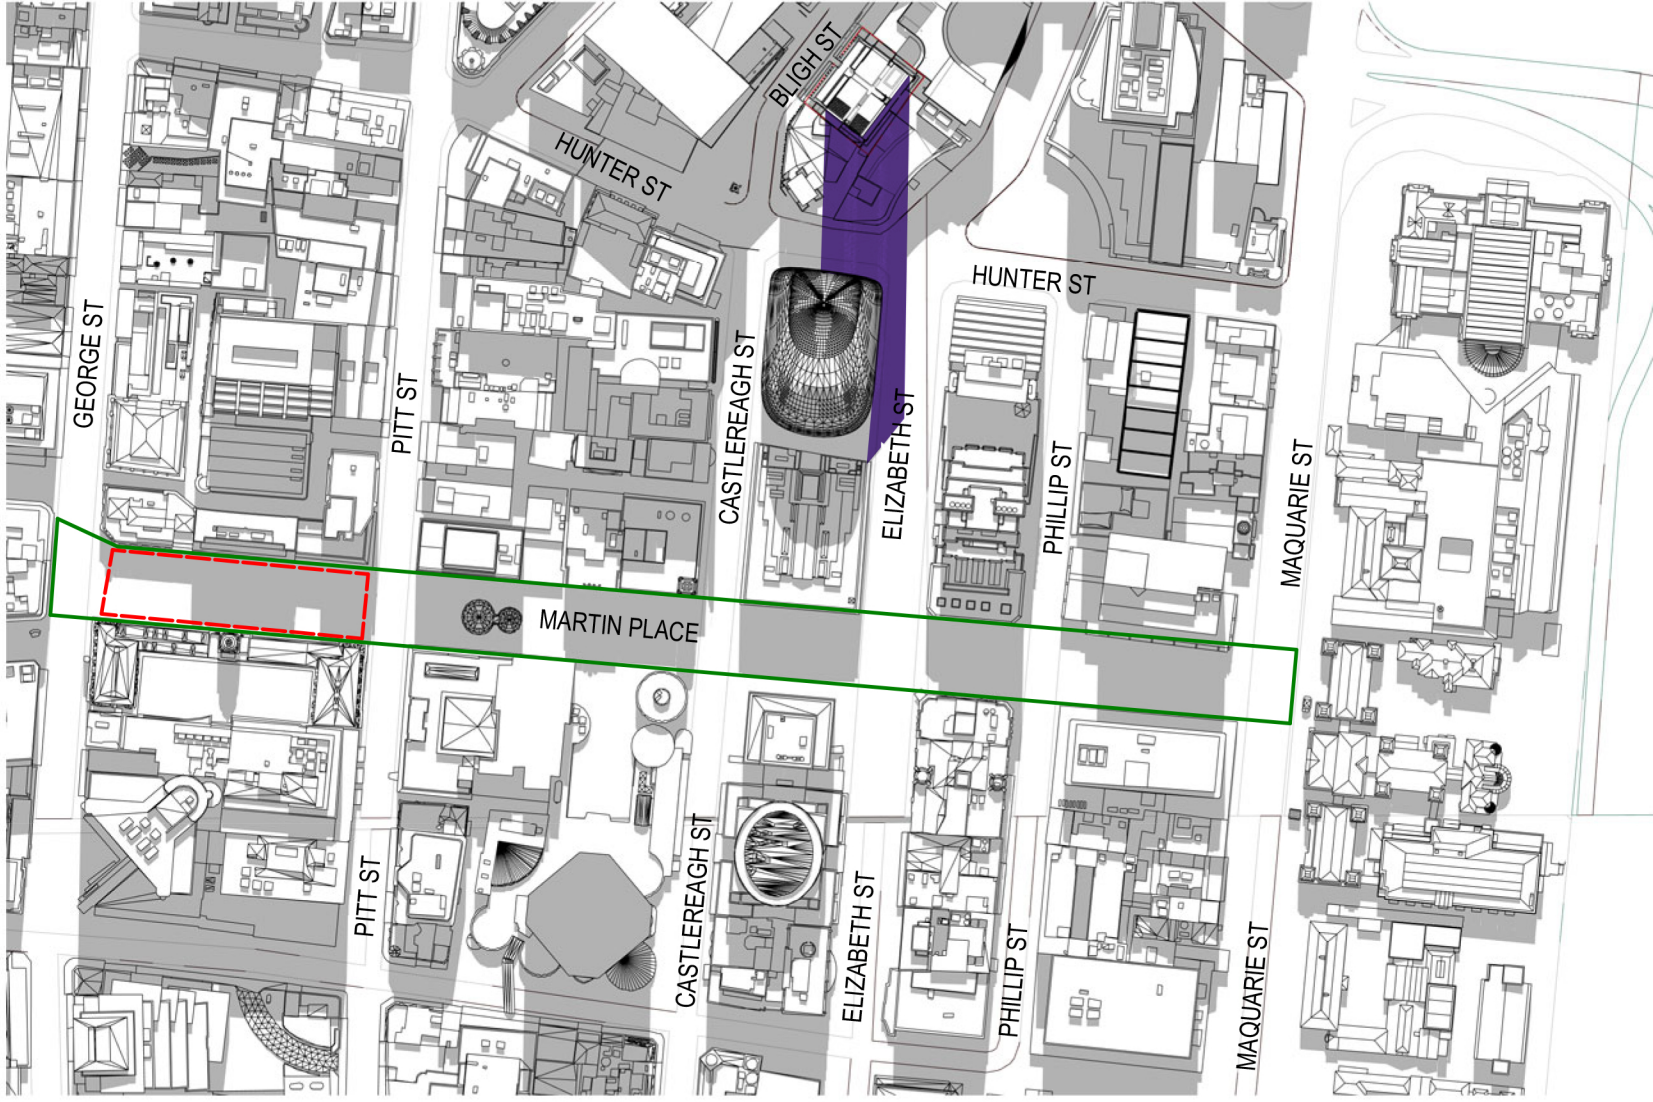

4 SSDA Shadows - 21 March 12pm



5 SSDA Shadows - 21 March 1pm



6 SSDA Shadows - 21 March 2pm



7 SSDA Shadows - 21 March 3pm

Recent revision history			Notes	LEGEND
#	Status	Description		
A		SSDA Submission	Copyright © Woods Bagot 2018 All Rights Reserved No material may be reproduced without prior permission Contractor must verify all dimensions on site before commencing work or preparing shop drawings. Do not scale drawings.	Site Projected shadow Martin Place - Protected Area by Sun Access Planes Martin Place - Land protected by Clause 6.18



Project 4-6 Bligh Street	Issuer W-B WOODS BAGOT	Sheet title Site Plan Shadow Diagrams
Client Holdmark NSW Pty Ltd	Project number 121736 Checked TD	Status Approved KD
	Size check 25mm Sheet size A1	Scale Not to scale
	Sheet number DA1011 Status FOR SSDA	Revision A