

Architecture
Interior Design
Landscape Architecture
Planning
Urban Design

Australia
PR China
Hong Kong SAR
Singapore
Thailand



SHOALHAVEN CANCER CARE CENTRE _ APPX VOL. 2 DRAWINGS

Health Infrastructure
October 2011

HASSELL

Contact

Kristen Saul Associate
ksaul@hassell.com.au


HASSELL
Level 2
88 Cumberland Street
Sydney NSW
Australia 3000
T +61 2 9101 2000
F +61 2 9101 2100
© October2011

Section


- 01 _____ Site analysis and context plans
- 02 _____ Architectural drawings
- 03 _____ View analysis
- 04 _____ Landscape plans
- 05 _____ Tree removal plan
- 06 _____ Shadow diagrams
- 07 _____ Materials & finishes

Shoalhaven Cancer Care Centre

2

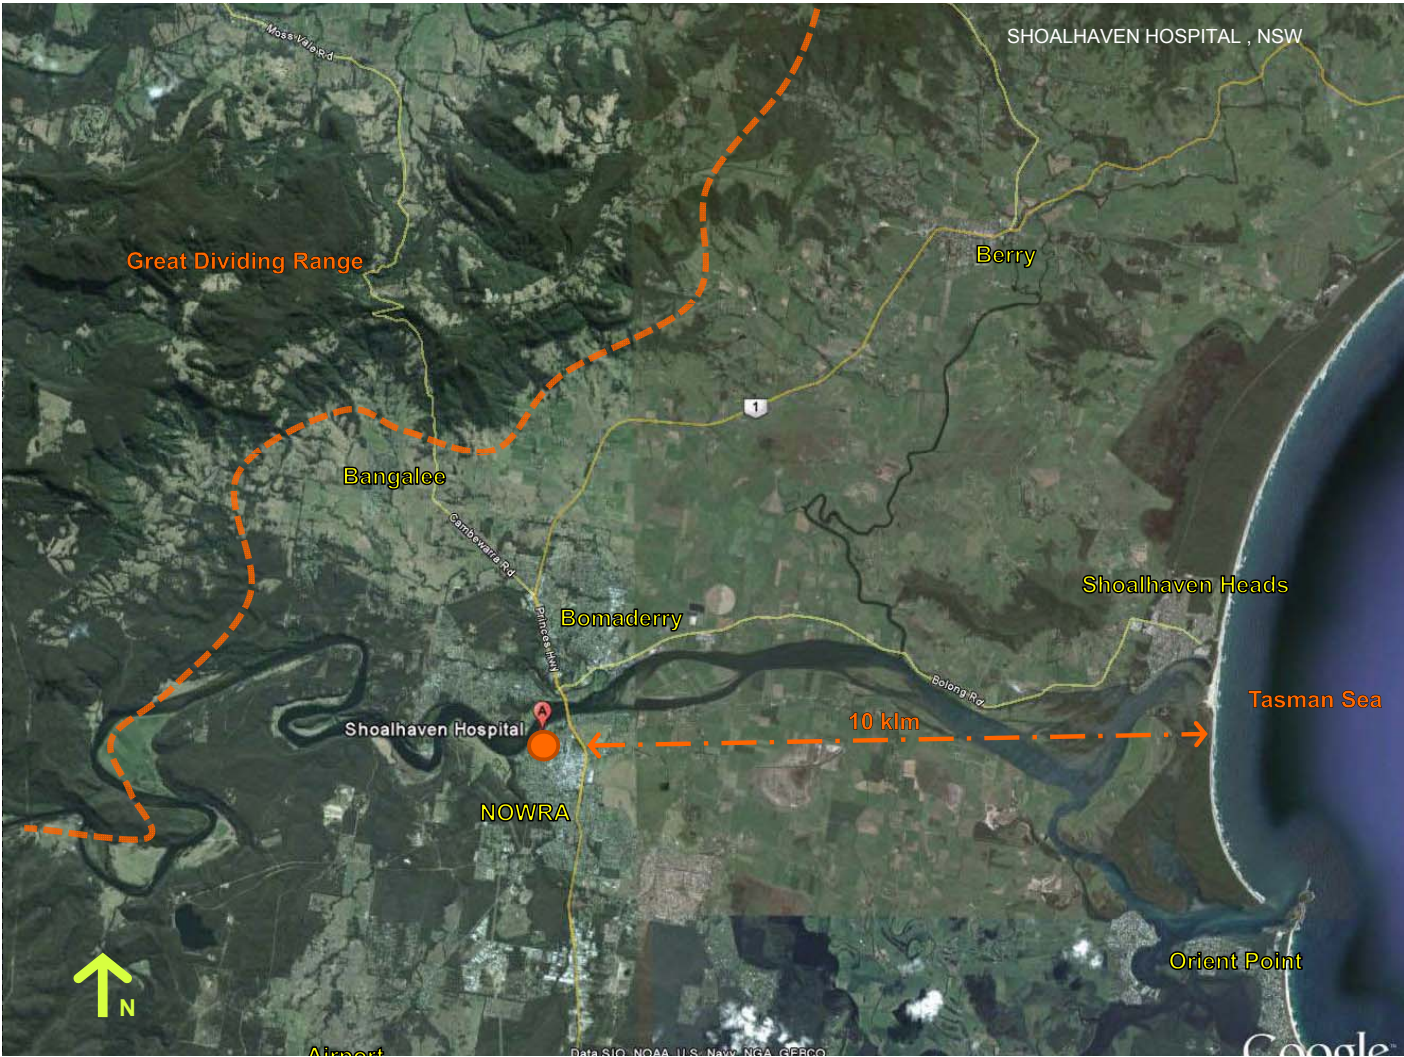

Regional Context

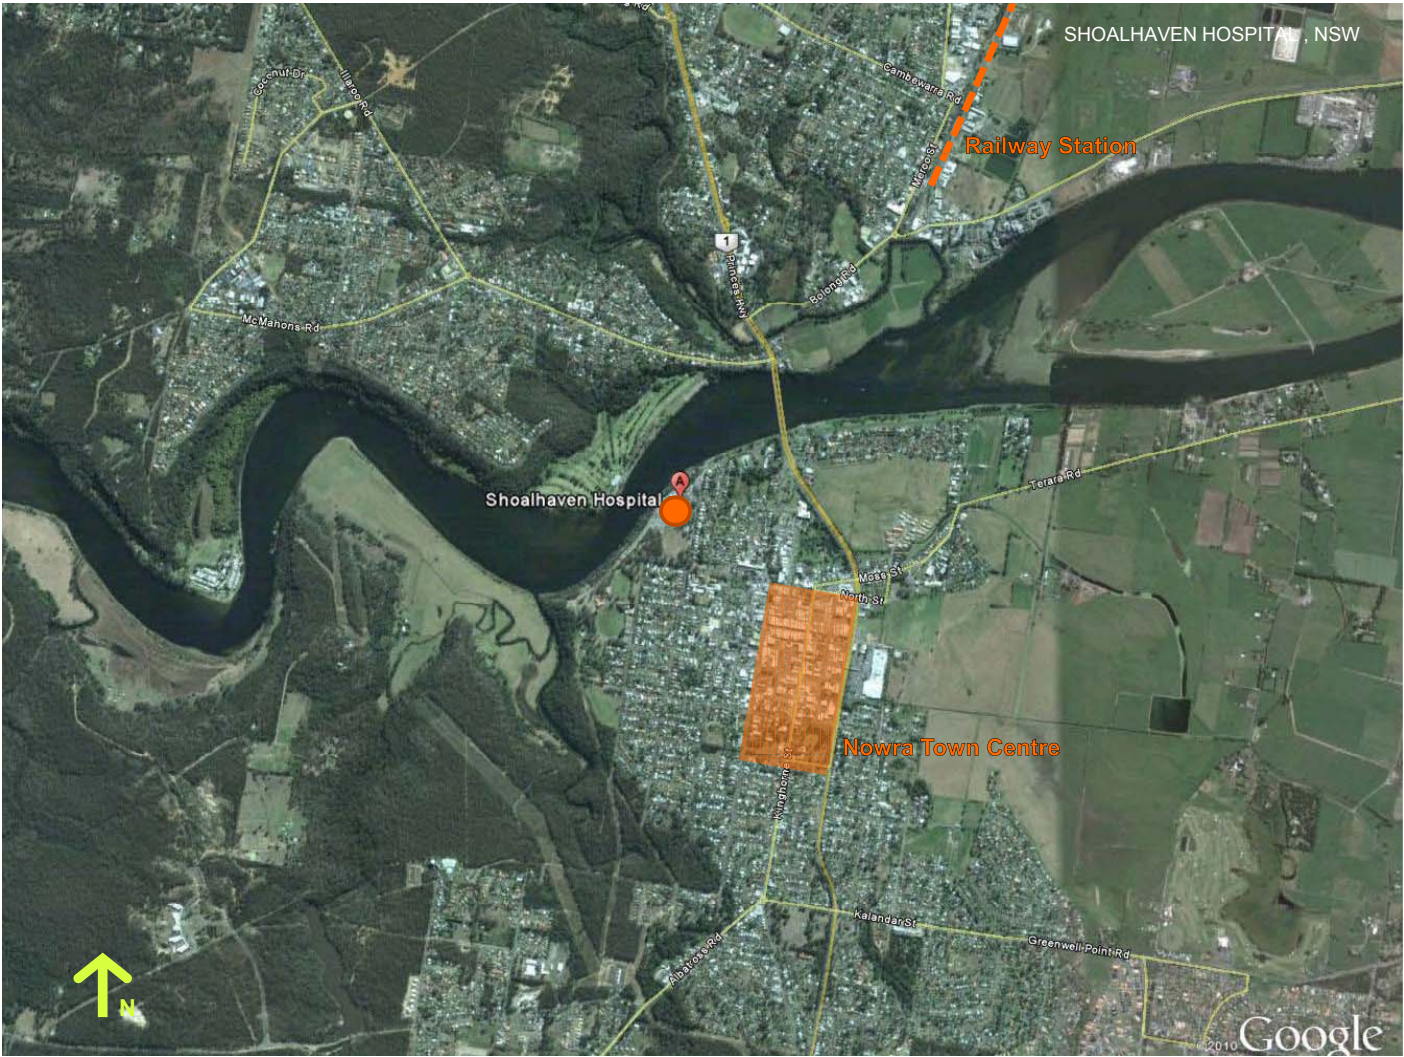

Municipal Context

Shoalhaven Cancer Care Centre



Local Context



Town Structure

Shoalhaven Cancer Care Centre

4



VIEW 7



VIEW 8



VIEW 9

Perspectives




HOSPITAL BUILT CONTEXT_

Built Context




NEIGHBOURHOOD CONTEXT_

Neighbourhood Context

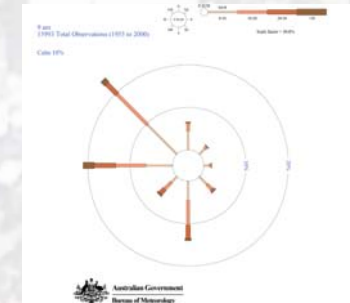

WIND ROSE Annually at 9am
SOURCE: www.bom.gov.au

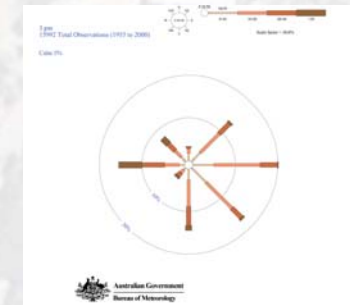

WIND ROSE Annually at 3pm
SOURCE: www.bom.gov.au



KEY

- SITE BOUNDARY
- CONCRETE FOOTPATH
- ▲ VIEW CORRIDORS
- CLIFF EDGE (APPROX. LOCATION)
- HOLLOW-BEARING TREES (APPROX. LOCATION)
- TT RESIDENTS DRIVEWAY (APPROX. LOCATION)
- 12m SETBACK TO BUILDING (FRONTAGE CONSISTANT WITH EXISTING HOSPITAL BUILDING)
- 100m ASSET PROTECTION ZONE SETBACK

HASSELL

Client
SESIAHS

Project
SHOALHAVEN CANCER CARE CENTRE

Drawing
SITE ANALYSIS:
EXISTING SITE ELEMENTS

Drawing No
SC-AA002

Project No
AX003042

Date
21/04/2011

Scale
1:1000 @ A3

Drawn By
AL / HH





HASSELL



KEY

- SITE BOUNDARY
- SEWER LINES (LOCATION TBC)
- STORMWATER SERVICES
- WATER MAINS
- UNDERGROUND ELECTRICAL LINES, EXACT LOCATION UNKNOWN

 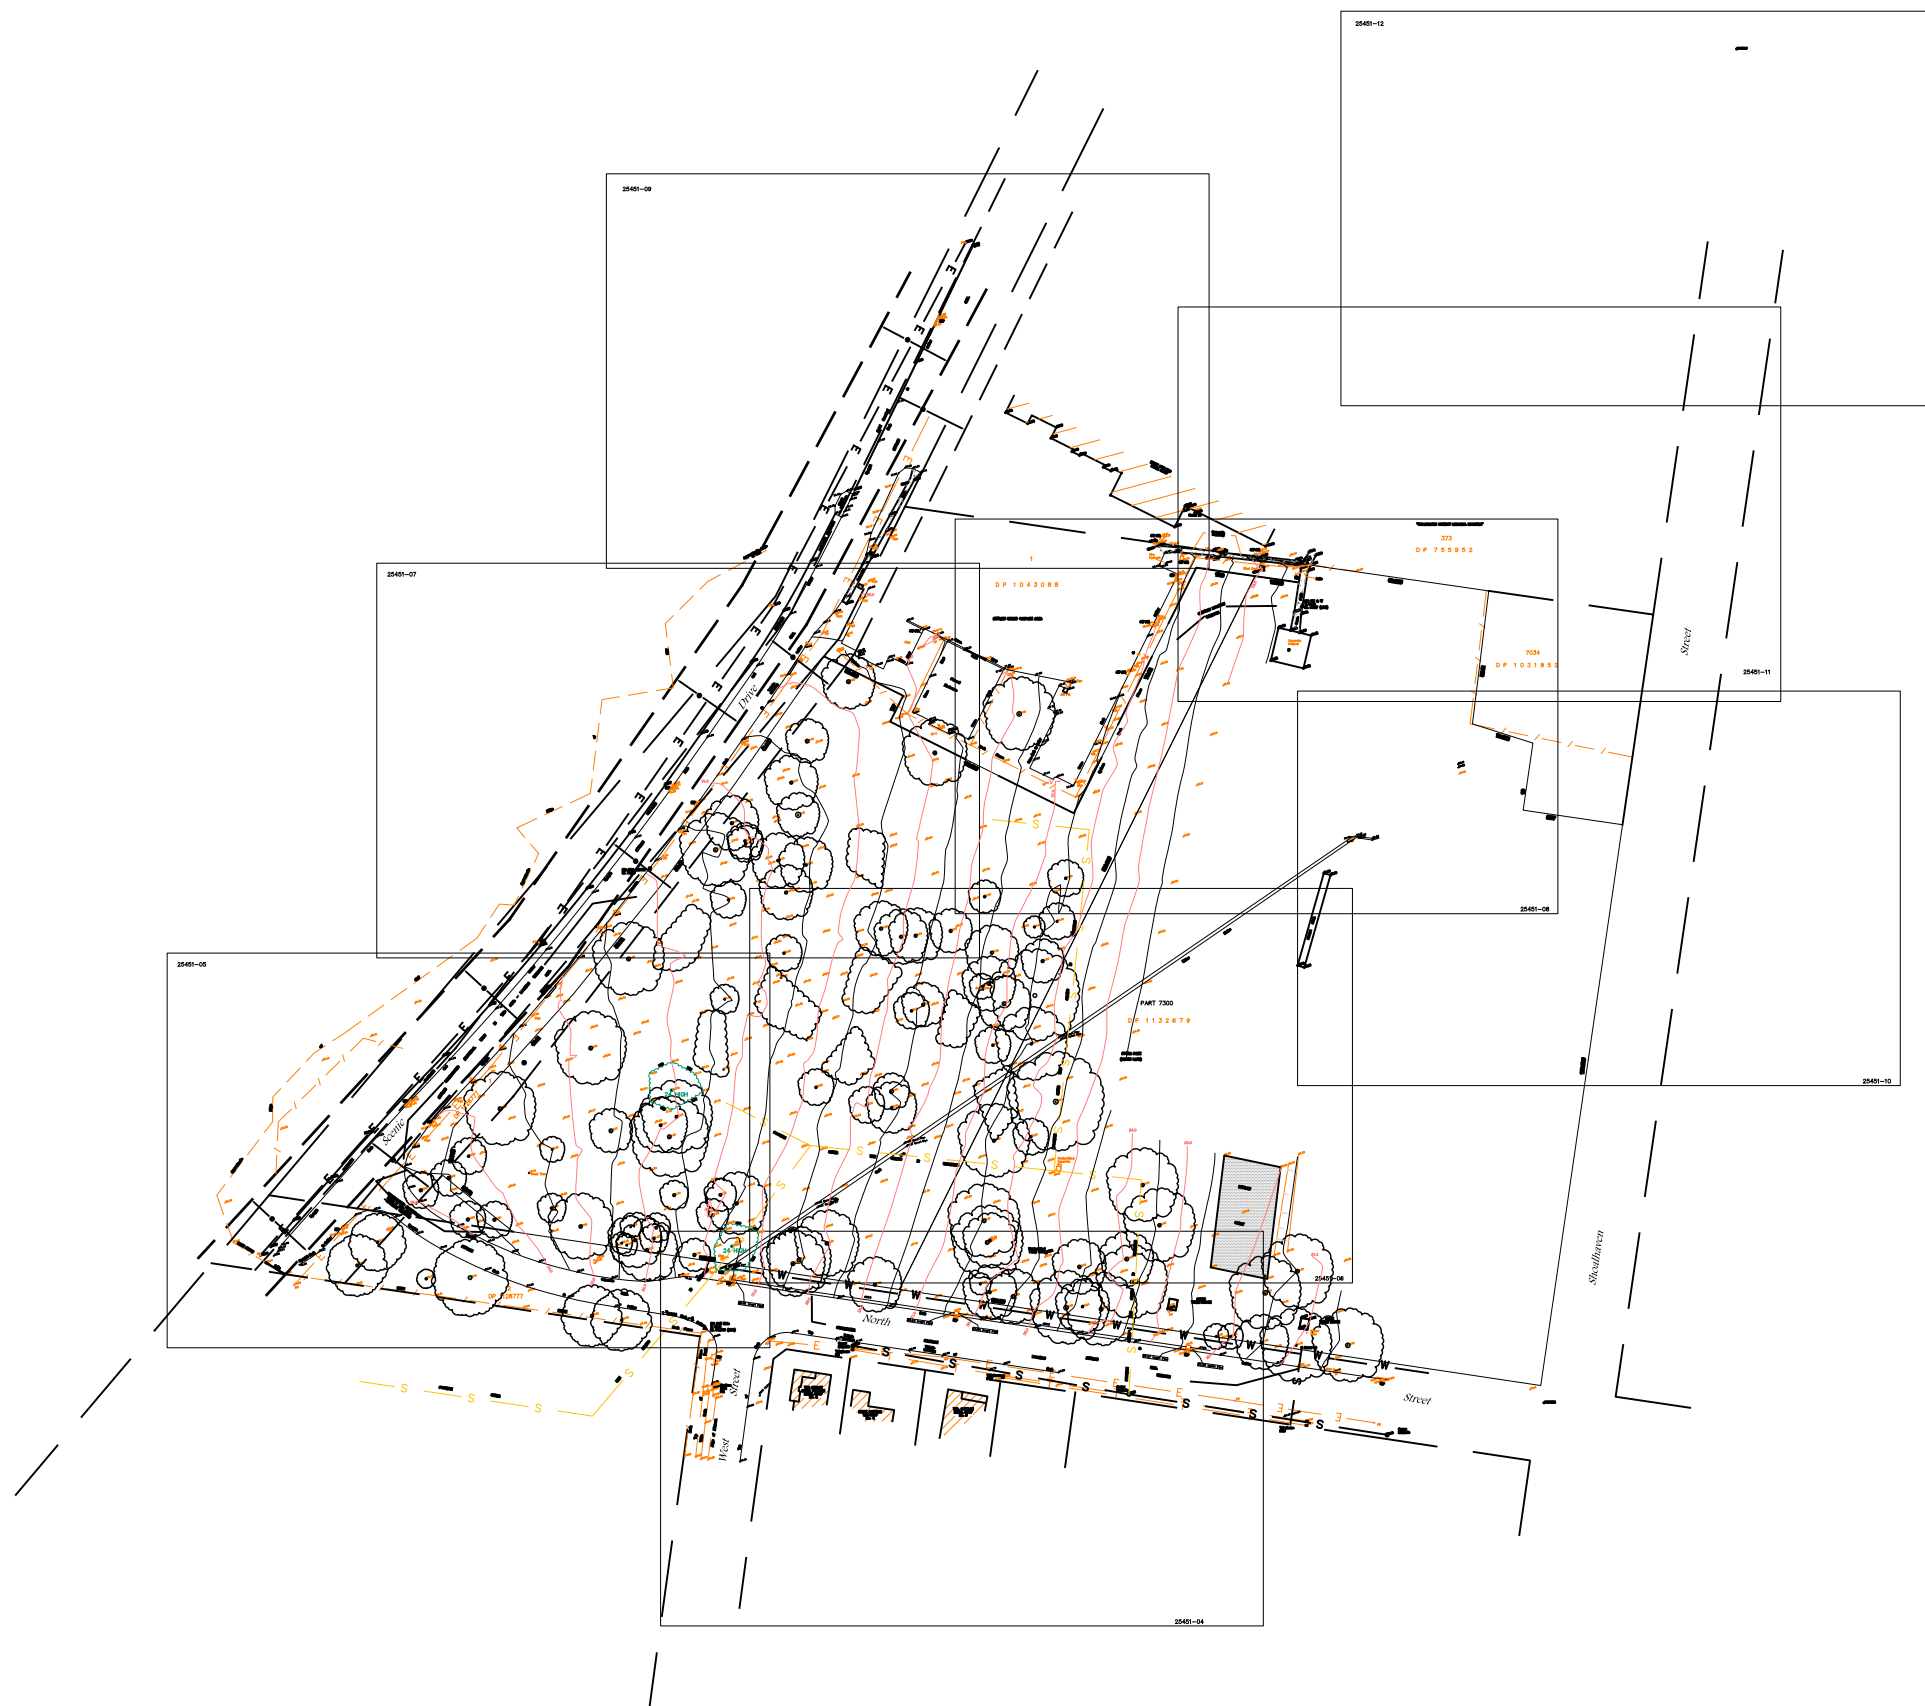


RATIO: 1 : 1000 (AT A1 SIZE)	DATUM: AUSTRALIAN HEIGHT DATUM	SURVEY GH/PK TJ/TL	REVISION		BY	DATE
	ORIGIN: SSM 12221 RL 19.034	DESIGN				
		DRAWN DS				
	DATE OF PLAN: 29.3.2011 & 15.9.2010	CHECKED ARA/RJD				


allen, price & associates
land and development consultants
75 plunkett street, nowra, nsw. 2541
phone: (02) 4421 6544 fax: (02) 4422 1821 DX 5310 nowra
consultants@allenprice.com.au www.allenprice.com.au

PLAN SHOWING CONTOURS AND DETAIL
OVER PART OF NOWRA PARK & SHOALHAVEN HOSPITAL
AT NORTH STREET & SCENIC DRIVE, NOWRA
FOR SHOALHAVEN INTEGRATED CANCER CARE CENTRE


REF. No.	25451-03		REVISION
SHEET	1	OF 1 SHEETS	0

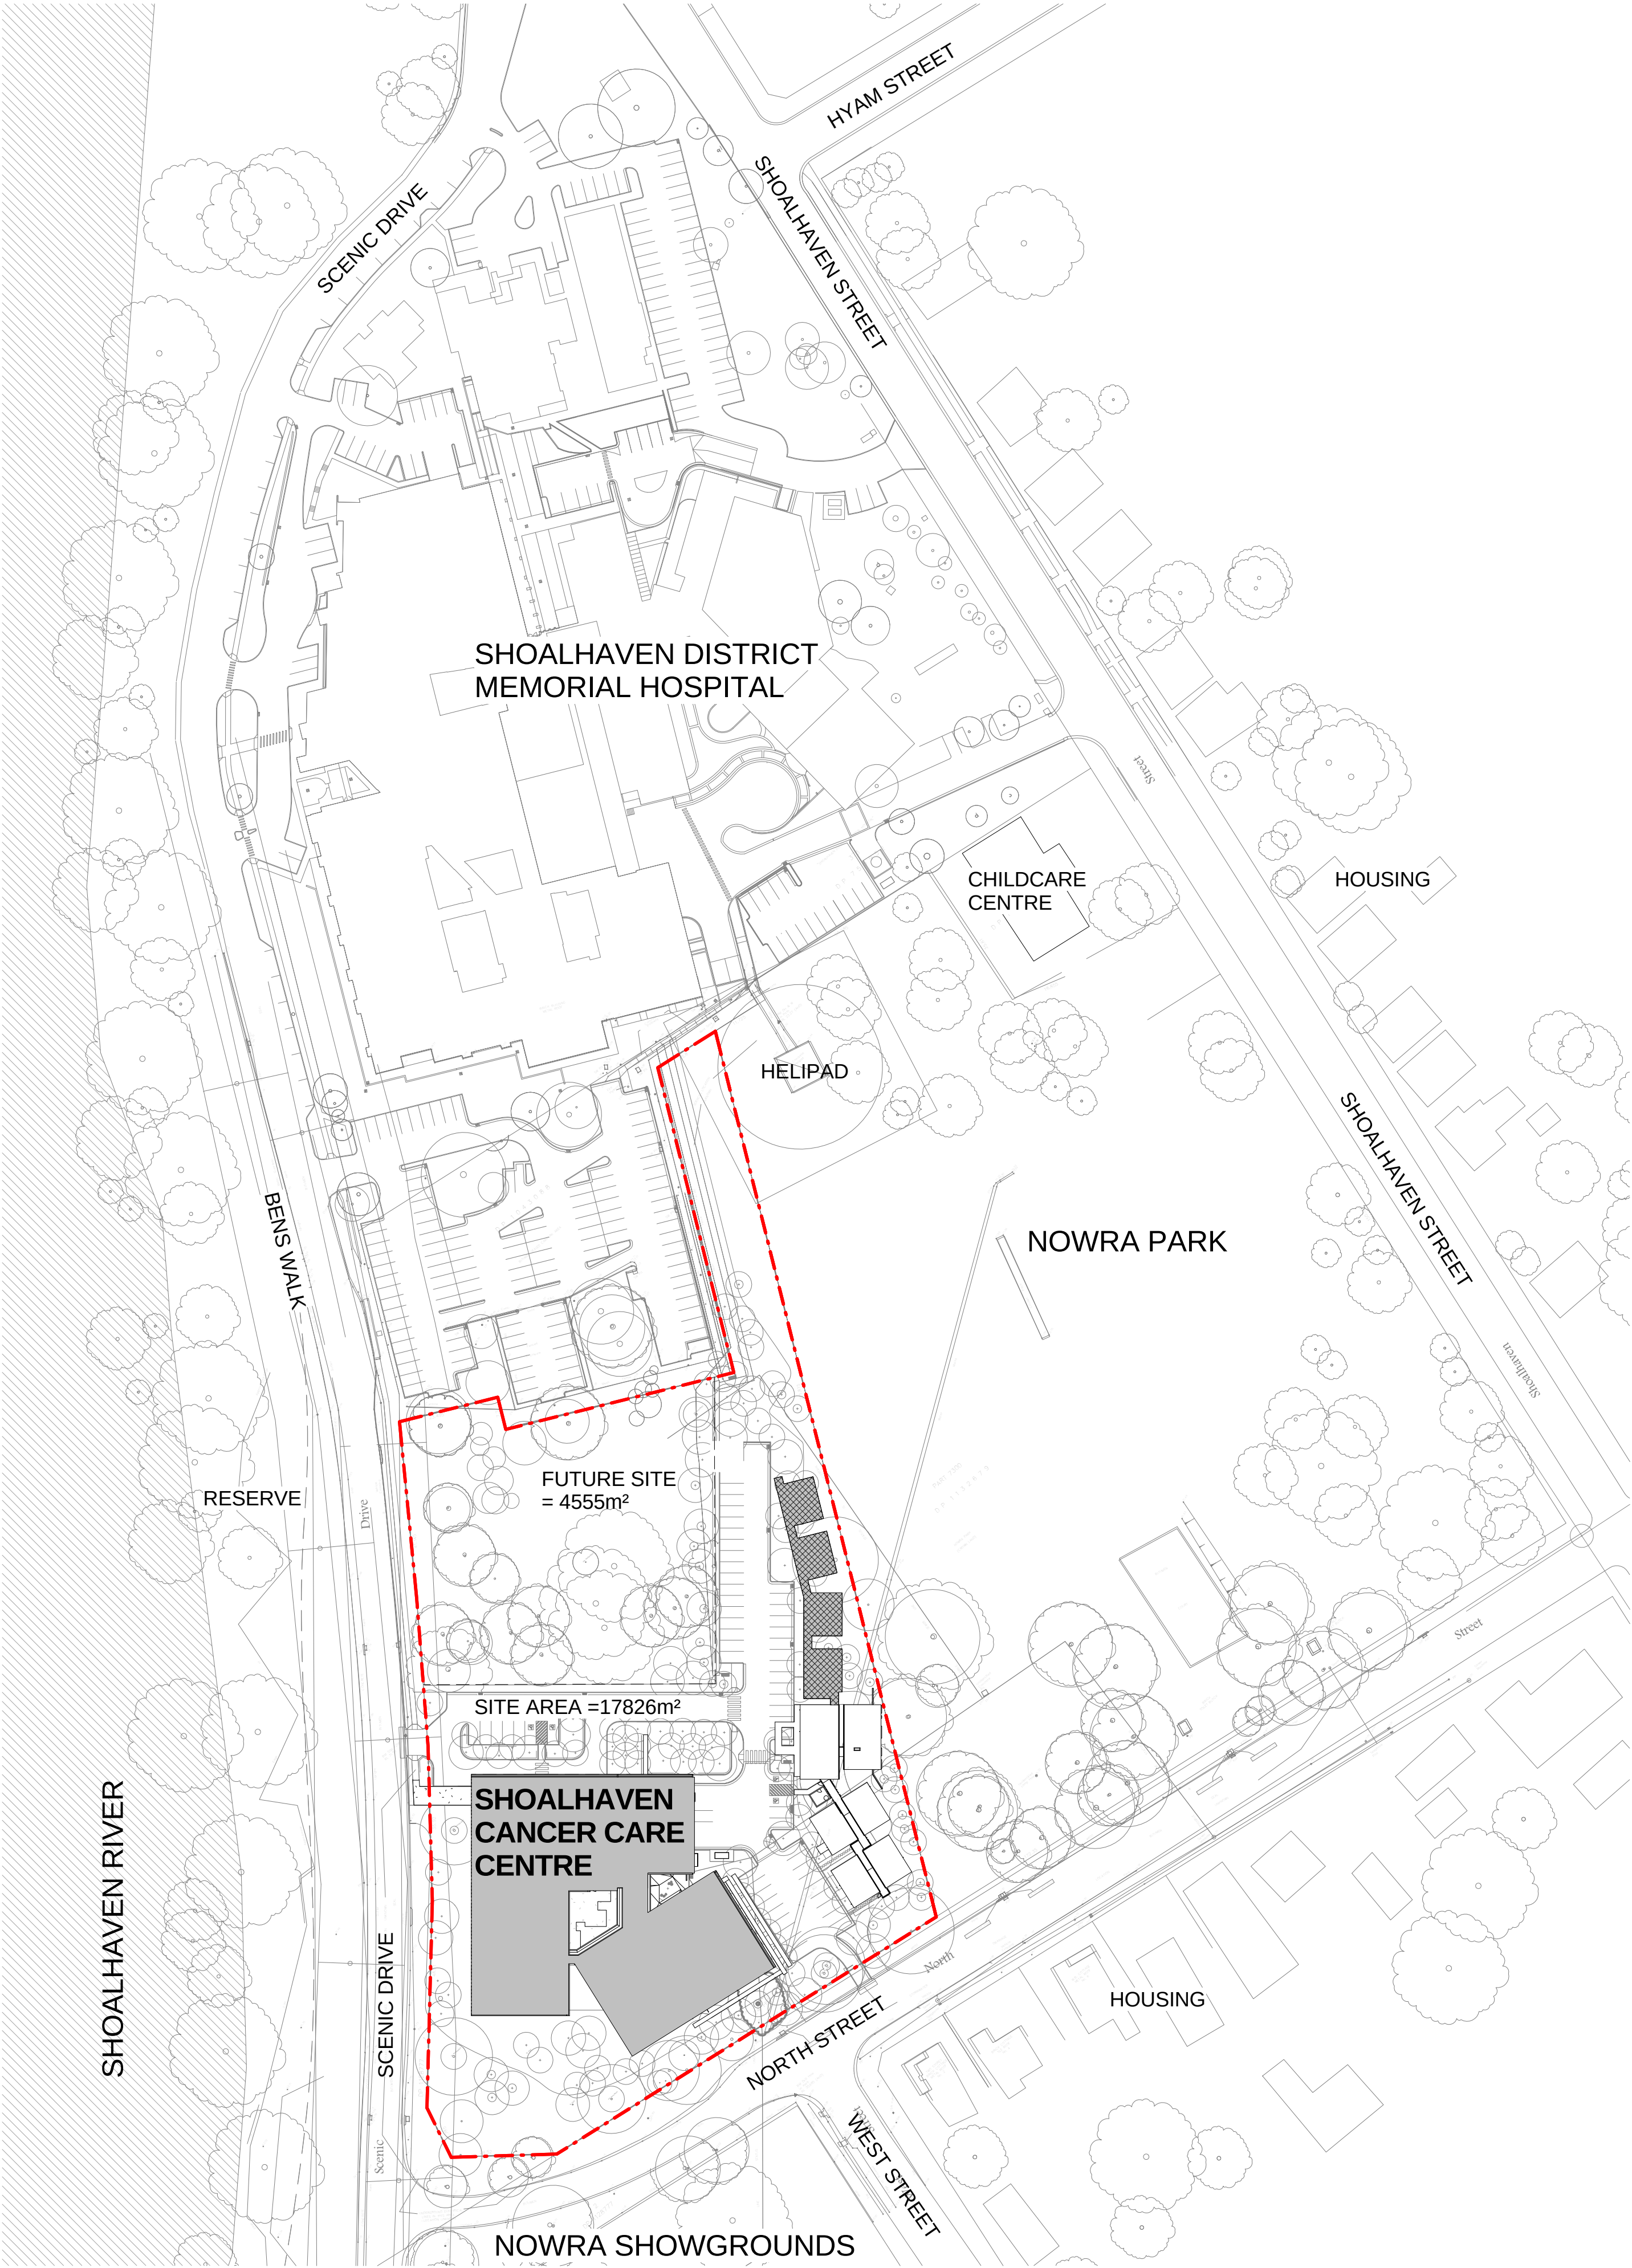

1 CONTEXT PLAN
1:1000

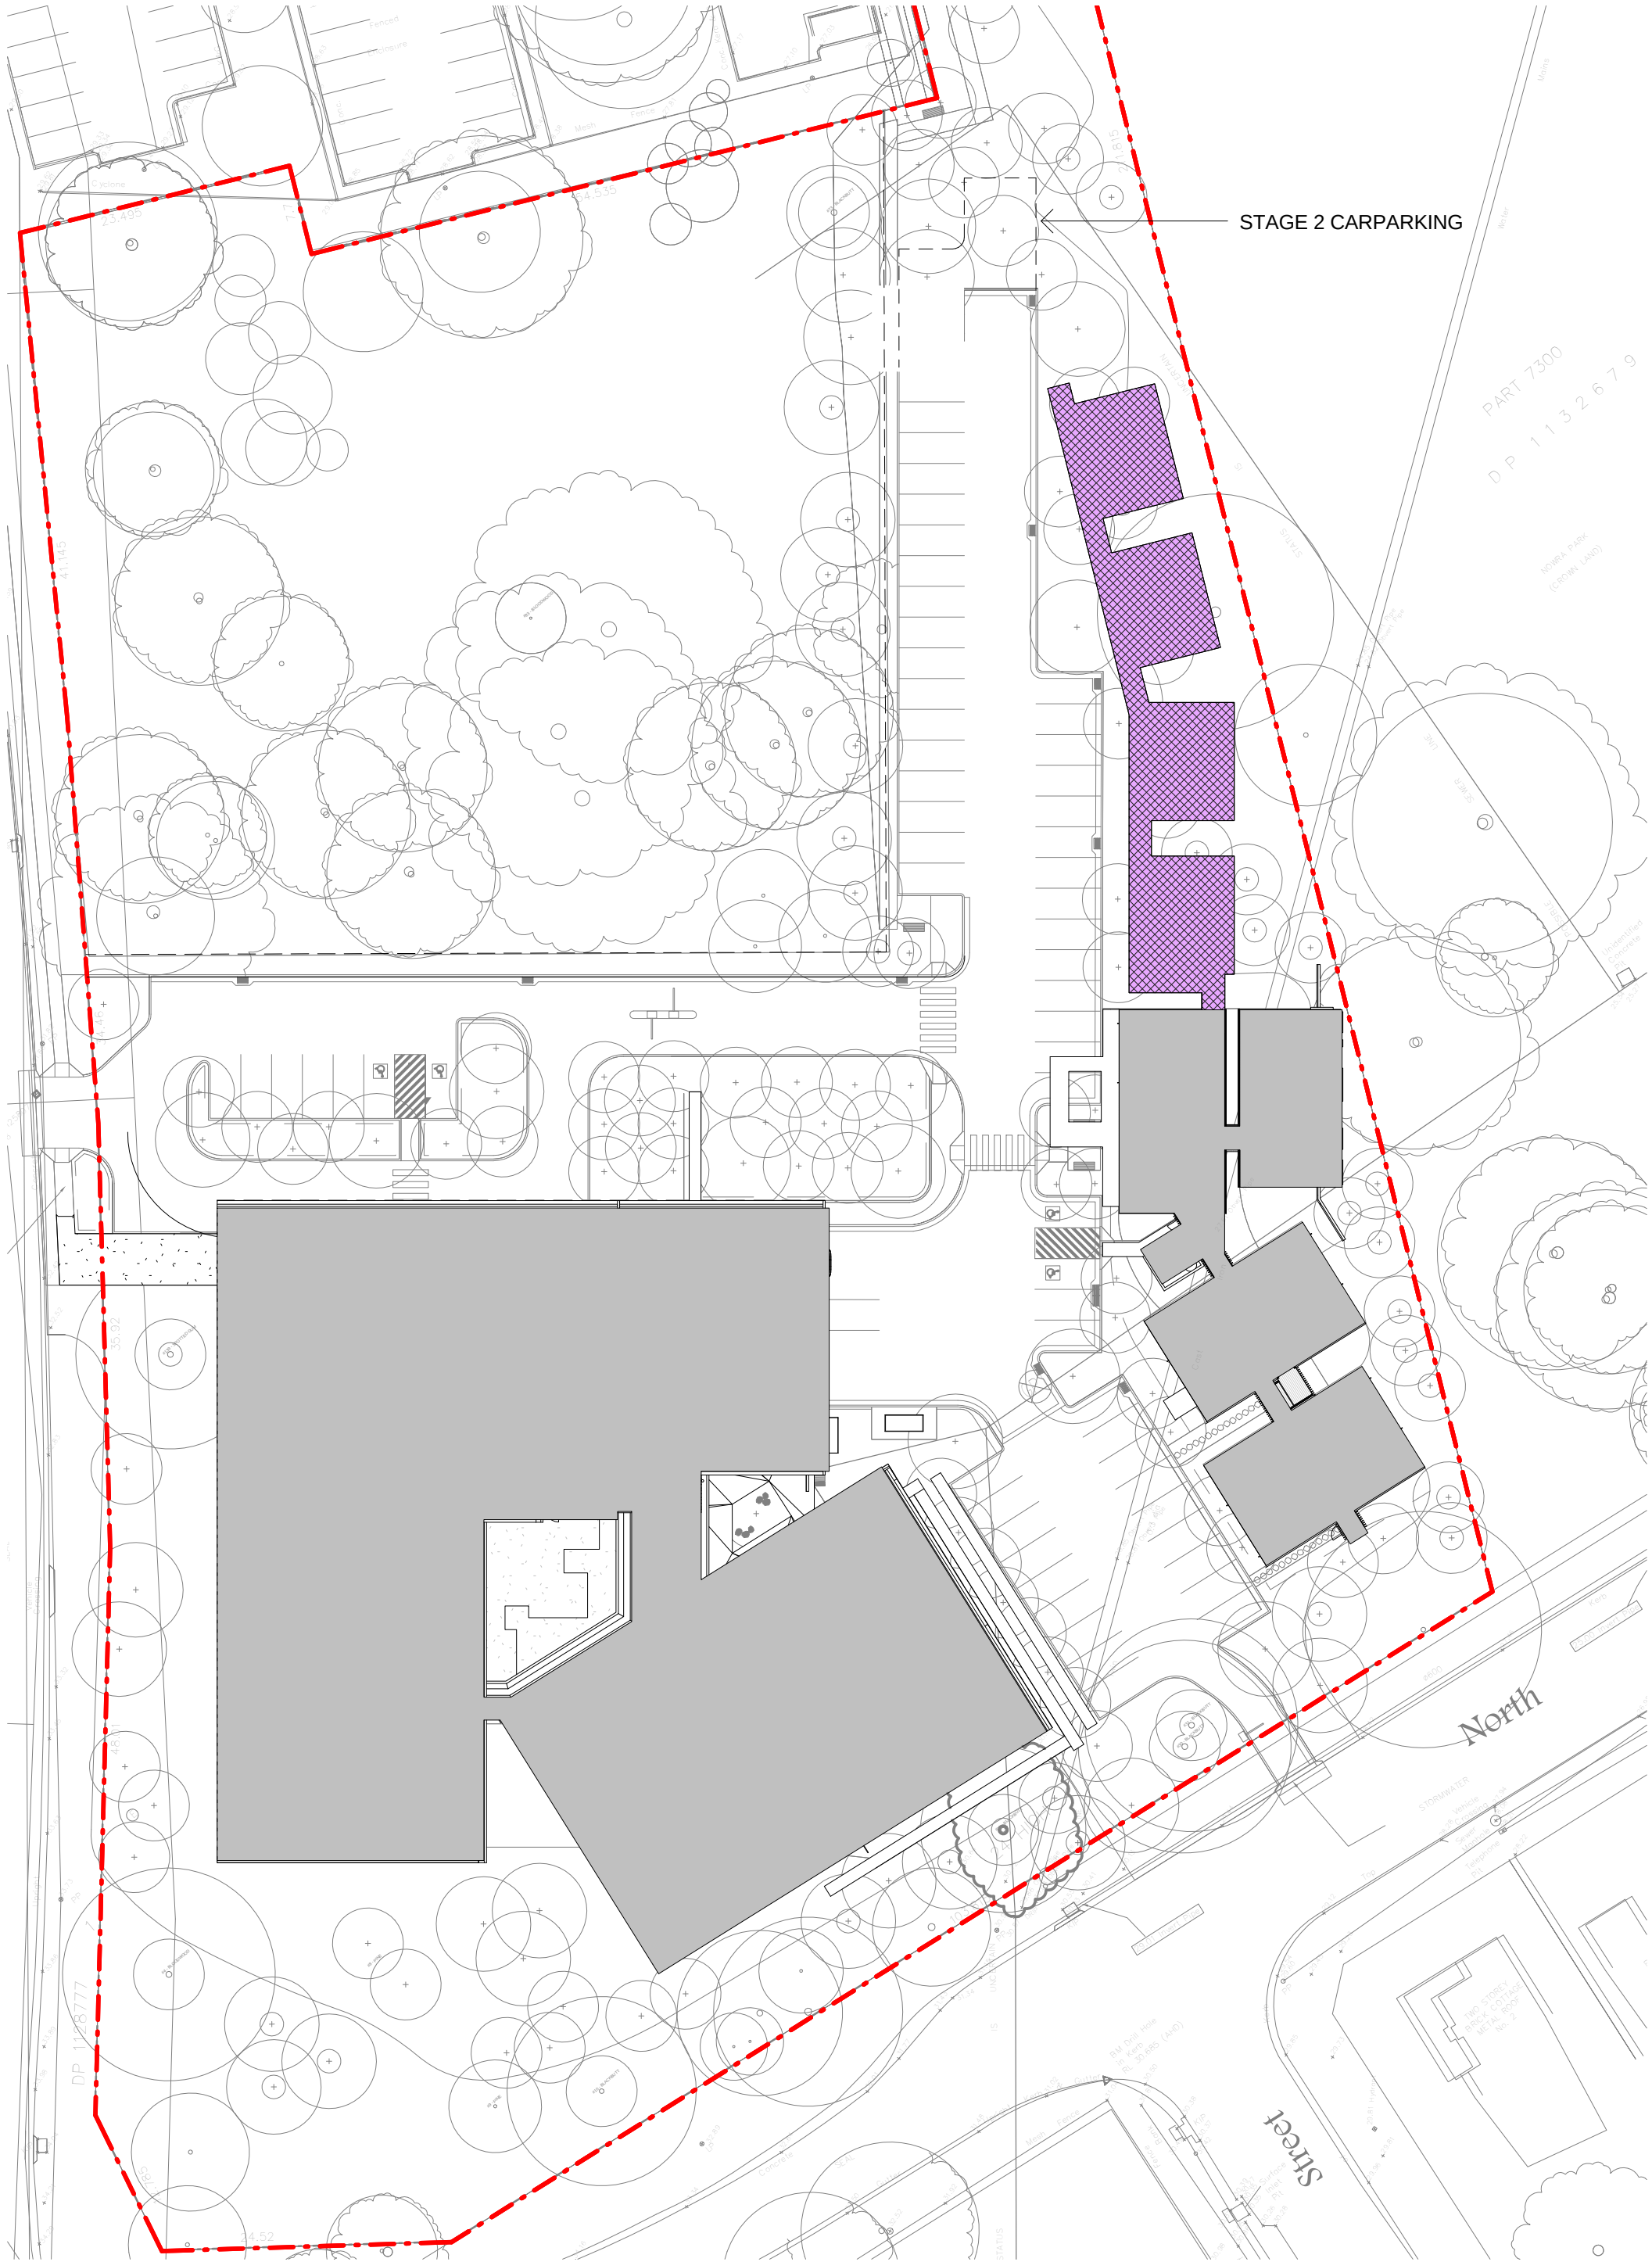

2 STAGING PLAN
1:500

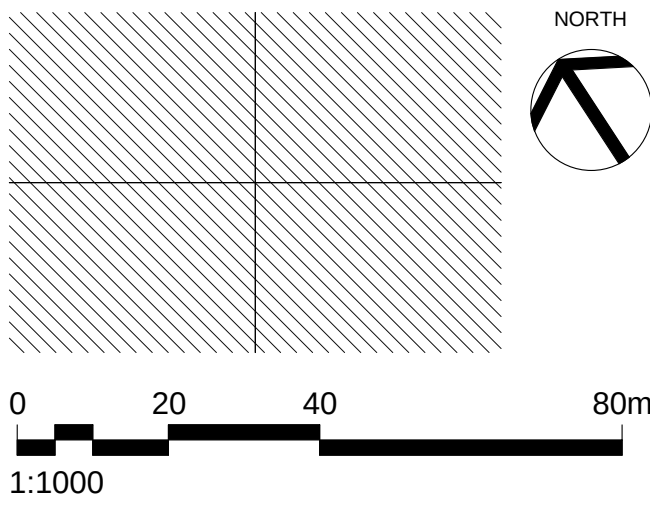

- NOTES
- DO NOT SCALE DRAWINGS. WRITTEN DIMENSIONS GOVERN.
 - ALL DIMENSIONS ARE IN MILLIMETRES UNLESS NOTED OTHERWISE.
 - ALL DIMENSIONS SHALL BE VERIFIED ON SITE BEFORE PROCEEDING WITH THE WORK. HASSELL SHALL BE NOTIFIED IN WRITING OF ANY DISCREPANCIES.
 - THIS DRAWING MUST BE READ IN CONJUNCTION WITH ALL RELEVANT CONTRACTS, SPECIFICATIONS AND DRAWINGS.

© COPYRIGHT OF THIS DRAWING IS VESTED IN HASSELL LTD. - 2008 HASSELL LTD.

THIS DRAWING IS AN UNCONTROLLED COPY. UNLESS NOTED OTHERWISE.

REV	DESCRIPTION	DATE
F	FOR DEVELOPMENT APPROVAL	26/09/11
E	FOR DEVELOPMENT APPROVAL	26-07-11
D	PART 3A	14-06-11
C	FOR COORDINATION	27-05-11
B	PRELIMINARY PART 3A	13-05-11
A	DRAFT PART 3A	06-05-11

HASSELL
HASSELL LTD ACN 007 711 435
LEVEL 2
88 CUMBERLAND STREET
SYDNEY NSW 2000 AUSTRALIA
SYDNEY@HASSELL.COM.AU
T +61 2 9101 2000 F +61 2 9101 2100

CLIENT
JOHNSTAFF PROJECTS

HEALTH INFRASTRUCTURE NSW HEALTH


PROJECT
SHOALHAVEN CANCER CARE CENTRE

STATUS
FOR CONSTRUCTION - DRAFT

DRAWING TITLE
CONTEXT PLAN


DRAWING NUMBER
SC-A004

PROJECT NUMBER	SCALE @ A1	REV
AX3042	As indicated	F
DRAWN	CO-ORD	REVIEWED
ne/lc/rh	PM	PM
APPROVED		
		N/A

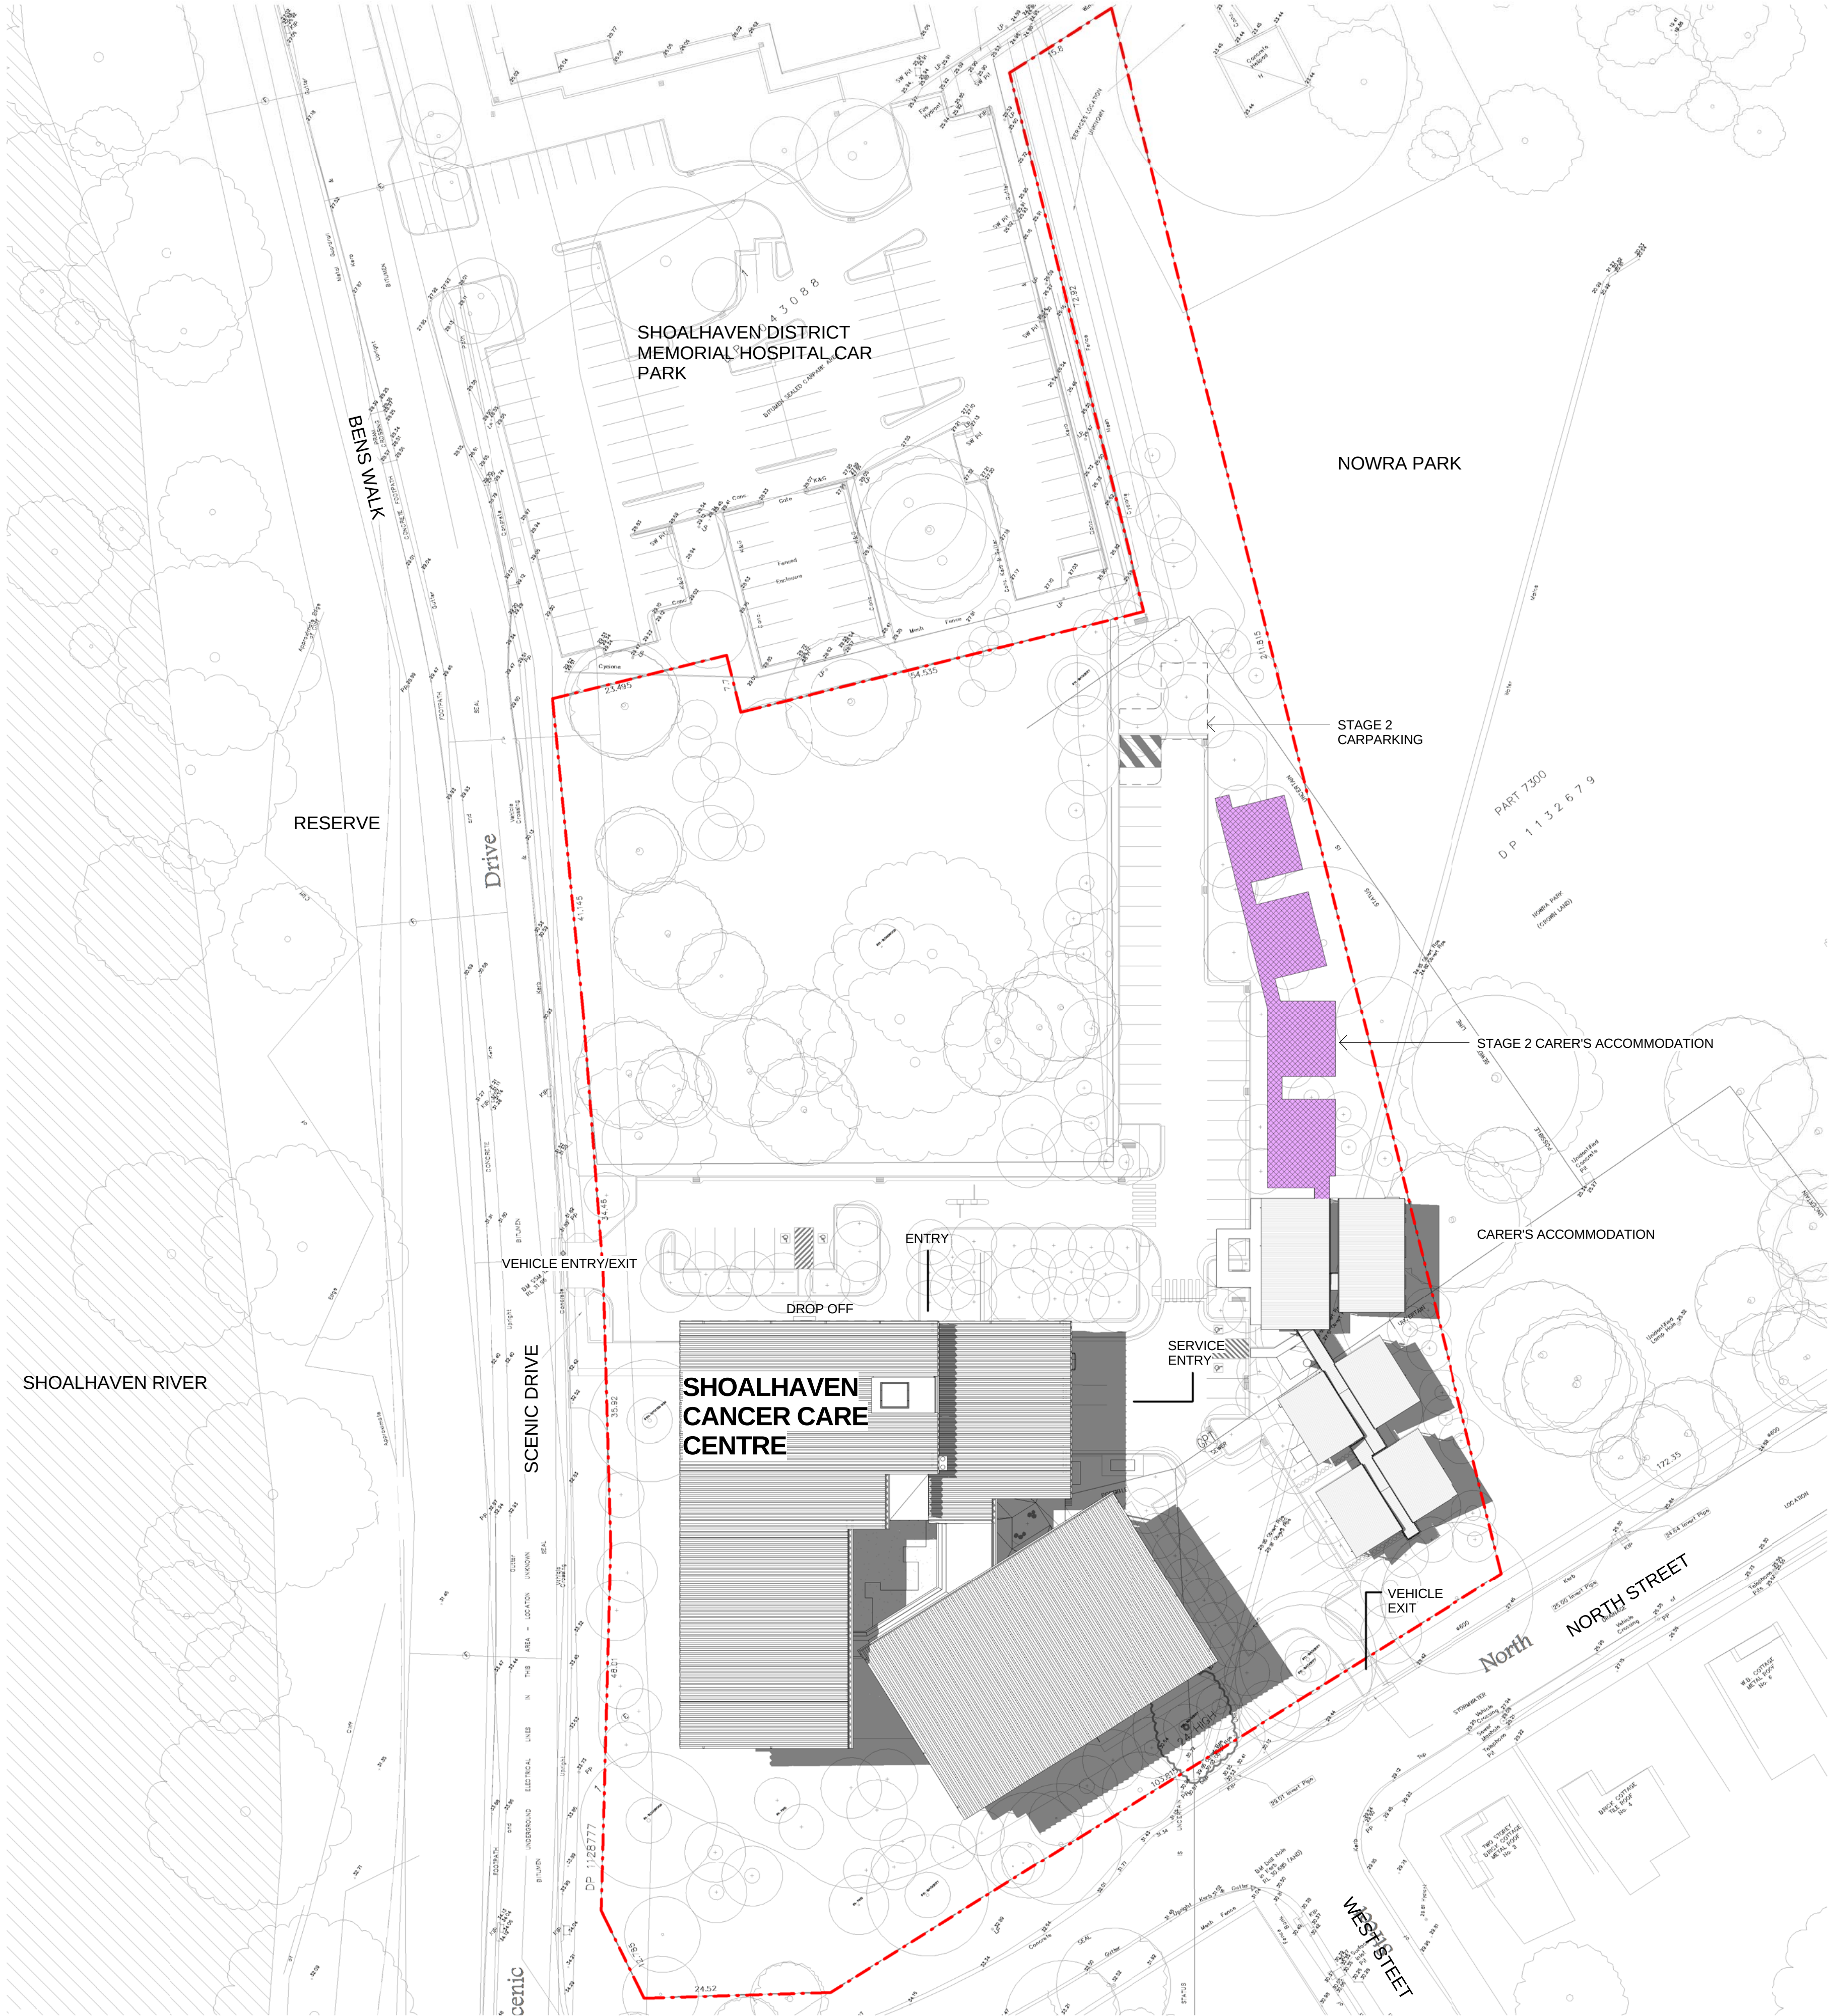

LEGEND

- SITE BOUNDARY - - -
- STAGE 1 [Solid Grey Box]
- STAGE 2 [Hatched Box]

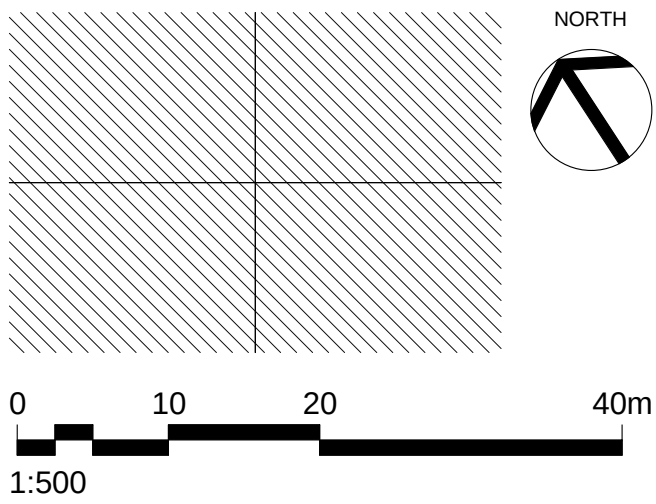

- NOTES
- DO NOT SCALE DRAWINGS. WRITTEN DIMENSIONS GOVERN.
 - ALL DIMENSIONS ARE IN MILLIMETRES UNLESS NOTED OTHERWISE.
 - ALL DIMENSIONS SHALL BE VERIFIED ON SITE BEFORE PROCEEDING WITH THE WORK. HASSELL SHALL BE NOTIFIED IN WRITING OF ANY DISCREPANCIES.
 - THIS DRAWING MUST BE READ IN CONJUNCTION WITH ALL RELEVANT CONTRACTS, SPECIFICATIONS AND DRAWINGS.

© COPYRIGHT OF THIS DRAWING IS VESTED IN HASSELL LTD. - 2008 HASSELL LTD.

THIS DRAWING IS AN UNCONTROLLED COPY. UNLESS NOTED OTHERWISE.

REV	DESCRIPTION	DATE
E	FOR DEVELOPMENT APPROVAL	26/09/11
D	FOR DEVELOPMENT APPROVAL	26-07-11
C	PART 3A	14-06-11
B	PRELIMINARY PART 3A	13-05-11
A	DRAFT PART 3A	06-05-11

HASSELL

HASSELL LTD ACN 007 711 435
LEVEL 2
88 CLIMBERLAND STREET
SYDNEY NSW 2000 AUSTRALIA
SYDNEY@HASSELL.COM.AU
T +61 2 9101 2000 F +61 2 9101 2100

CLIENT

JOHNSTAFF PROJECTS

HEALTH INFRASTRUCTURE NSW HEALTH

HEALTH INFRASTRUCTURE NSW@HEALTH

PROJECT

SHOALHAVEN CANCER CARE CENTRE

STATUS

FOR CONSTRUCTION - DRAFT

DRAWING TITLE


SITE PLAN

DRAWING NUMBER

SC-A005

PROJECT NUMBER	SCALE @ A1	REV
AX3042	As indicated	E
DRAWN	CO-ORD	REVIEWED
ne/lc/rh	PM	PM
		APPROVED
		N/A

1 SITE PLAN
1:500

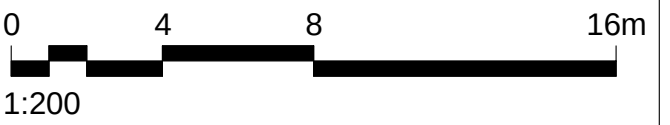

1. DO NOT SCALE DRAWINGS. WRITTEN DIMENSIONS GOVERN.
2. ALL DIMENSIONS ARE IN MILLIMETRES UNLESS NOTED OTHERWISE.
3. ALL DIMENSIONS SHALL BE VERIFIED ON SITE BEFORE PROCEEDING WITH THE WORK. HASSELL SHALL BE NOTIFIED IN WRITING OF ANY DISCREPANCIES.
4. THIS DRAWING MUST BE READ IN CONJUNCTION WITH ALL RELEVANT CONTRACTS, SPECIFICATIONS AND DRAWINGS.

THIS DRAWING IS AN UNCONTROLLED COPY.
UNLESS NOTED OTHERWISE.

HASSELL LTD ACN 007 711 435
LEVEL 2
88 CUMBERLAND STREET
SYDNEY NSW 2000 AUSTRALIA
SYDNEY@HASSELL.COM.AU
T +61 2 9101 2000 F +61 2 9101 2100



HEALTH INFRASTRUCTURE NSW HEALTH

DESIGN DEVELOPMENT

LOWER GROUND FLOOR PLAN

SC-A100

original Sheet Size A1 - 841 x 594mm

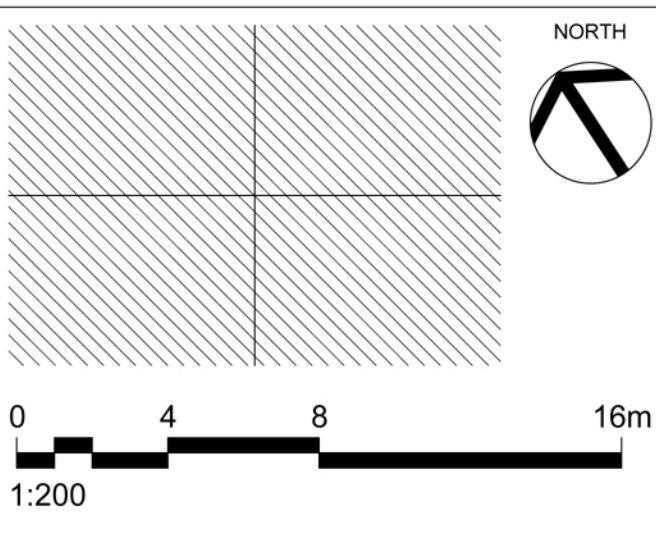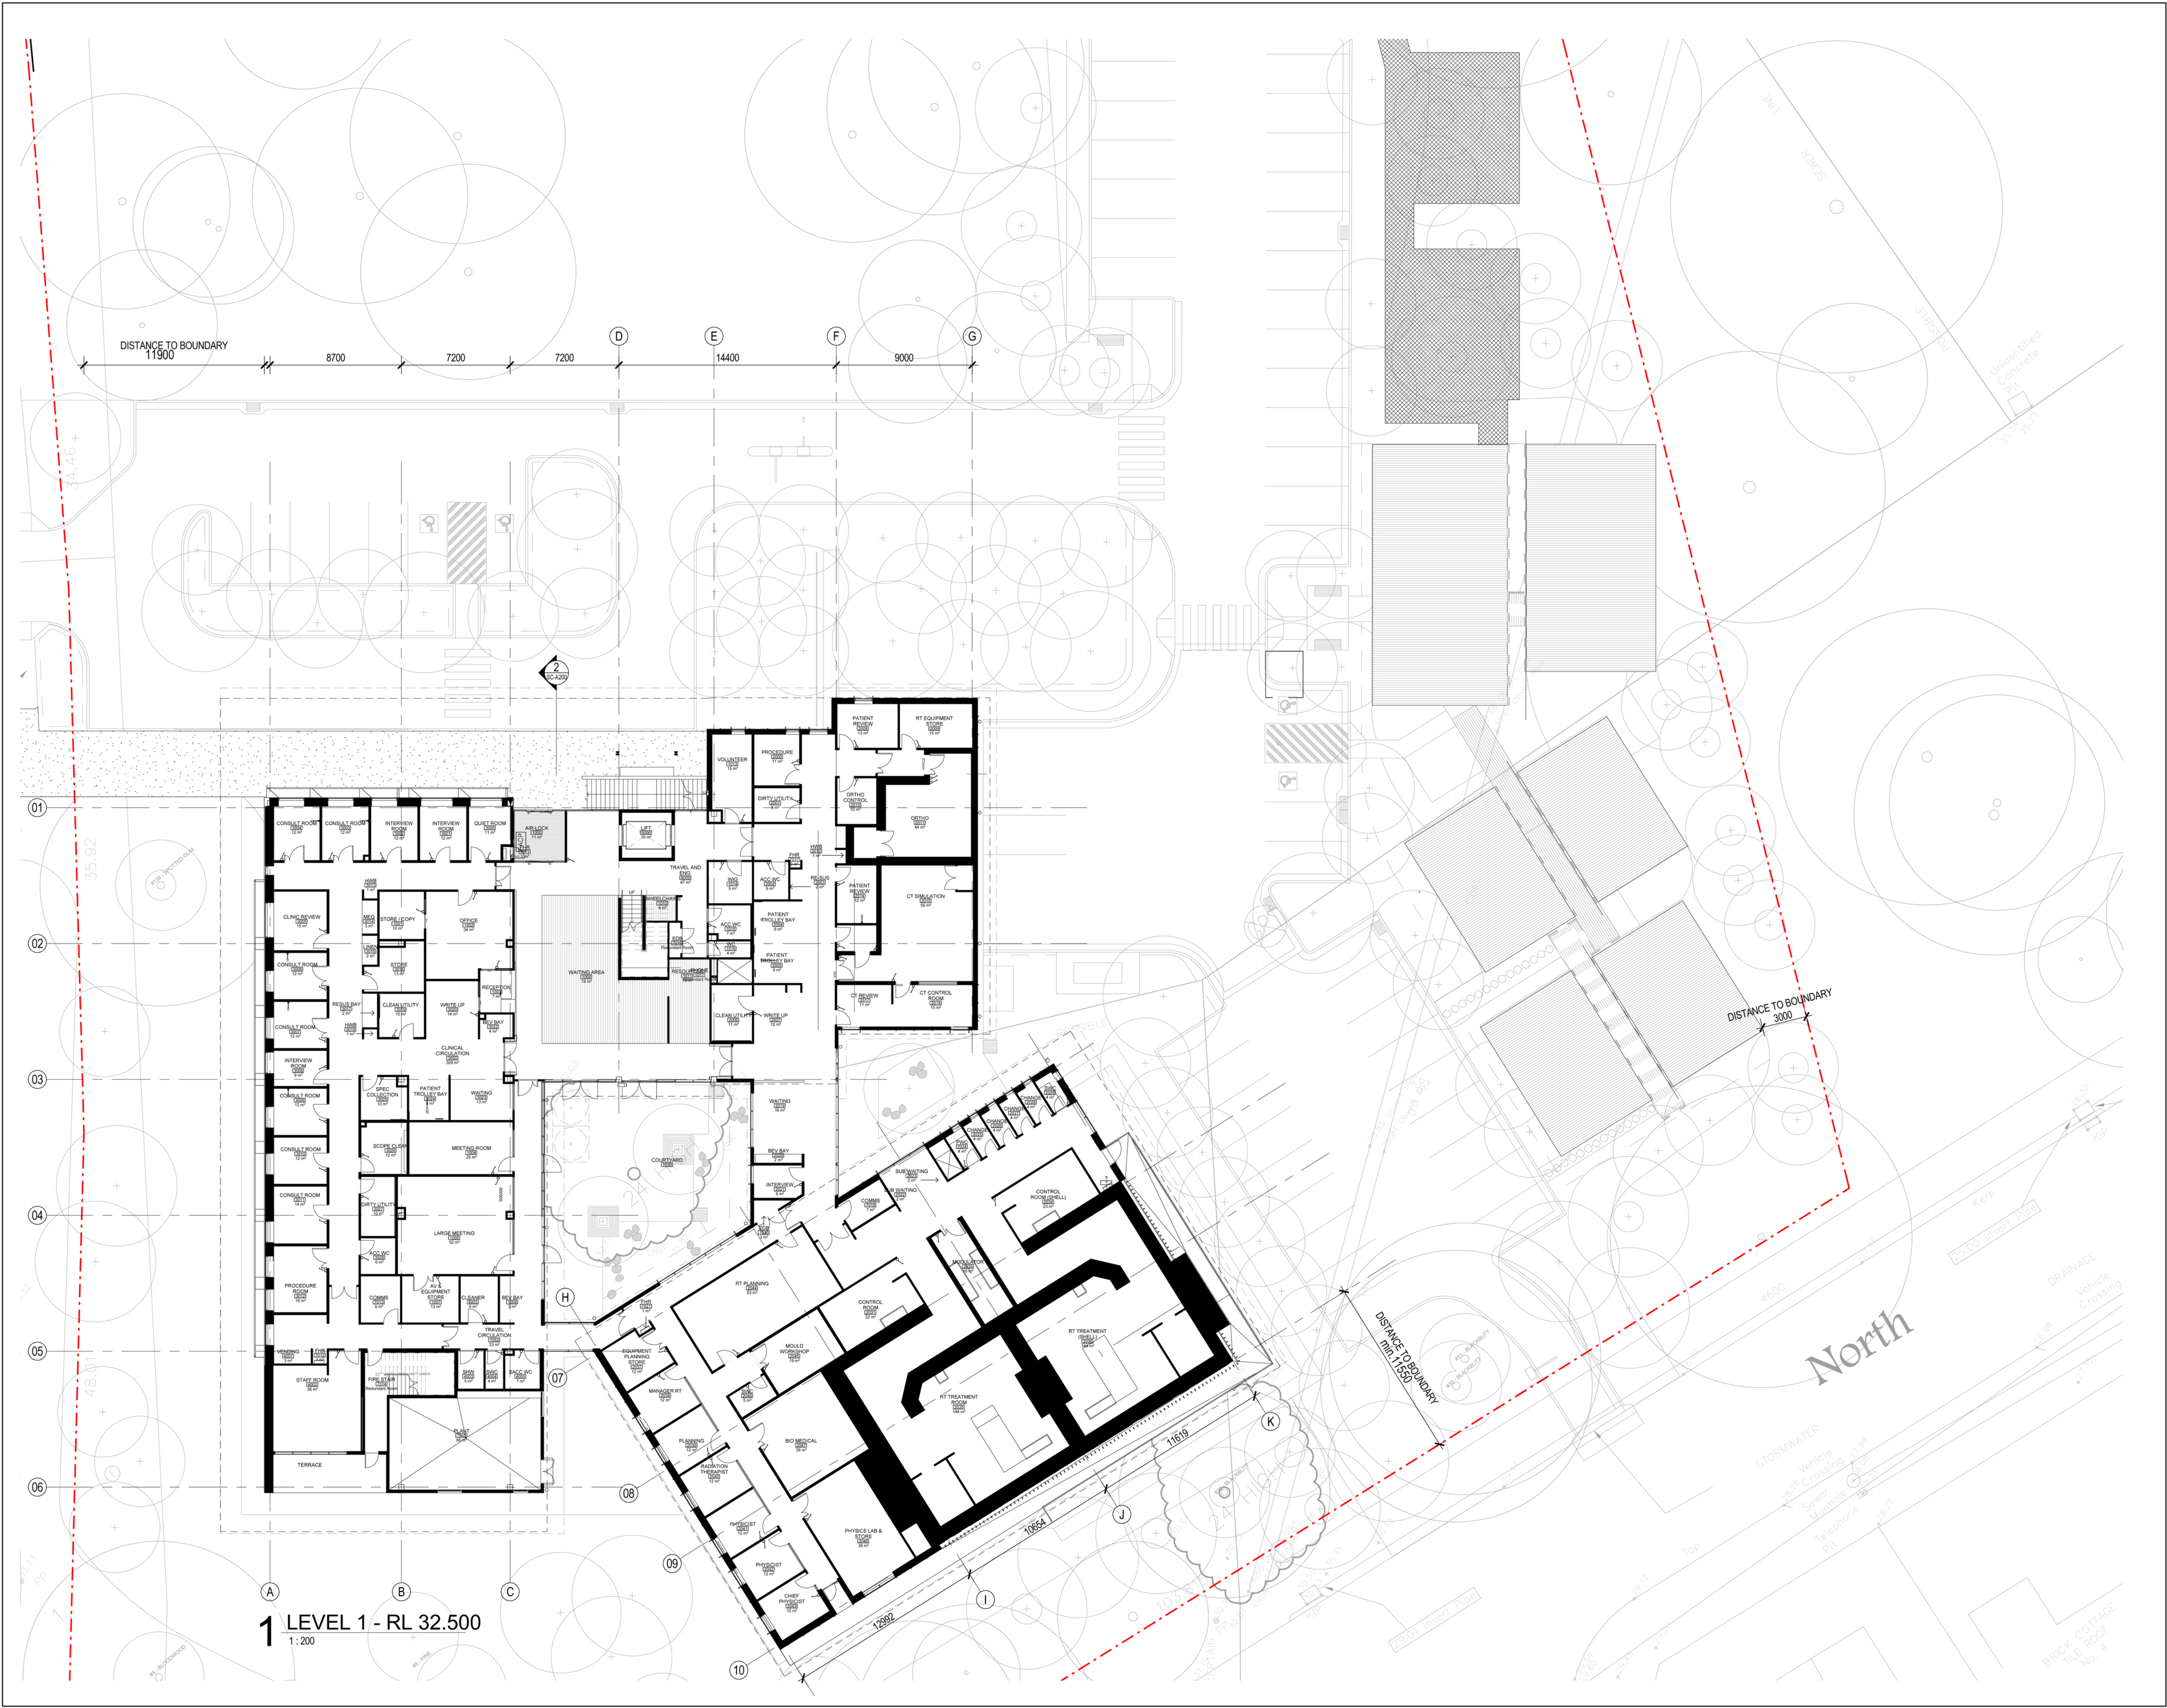

- NOTES**
- DO NOT SCALE DRAWINGS. WRITTEN DIMENSIONS GOVERN.
 - ALL DIMENSIONS ARE IN MILLIMETRES UNLESS NOTED OTHERWISE.
 - ALL DIMENSIONS SHALL BE VERIFIED ON SITE BEFORE PROCEEDING WITH THE WORK. HASSELL SHALL BE NOTIFIED IN WRITING OF ANY DISCREPANCIES.
 - THIS DRAWING MUST BE READ IN CONJUNCTION WITH ALL RELEVANT CONTRACTS, SPECIFICATIONS AND DRAWINGS.

© COPYRIGHT OF THIS DRAWING IS VESTED IN HASSELL LTD. - 2008 HASSELL LTD.

THIS DRAWING IS AN UNCONTROLLED COPY. UNLESS NOTED OTHERWISE.

REV	DESCRIPTION	DATE
G	FOR DEVELOPMENT APPROVAL	26/09/11
F	FOR DEVELOPMENT APPROVAL	26-07-11
E	FOR INFORMATION	22-06-11
D	PART 3A	14-06-11
C	PRELIMINARY PART 3A	13-05-11
B	DRAFT PART 3A	06-05-11
A	PRELIMINARY COORDINATION	21-04-11

HASSELL
HASSELL LTD ACN 007 711 435
LEVEL 2
88 CLIMBERLAND STREET
SYDNEY NSW 2000 AUSTRALIA
SYDNEY@HASSELL.COM.AU
T +61 2 9101 2000 F +61 2 9101 2100

CLIENT
JOHNSTAFF PROJECTS

HEALTH INFRASTRUCTURE NSW HEALTH

PROJECT
SHOALHAVEN CANCER CARE CENTRE

STATUS
FOR CONSTRUCTION - DRAFT




DRAWING TITLE
GROUND FLOOR PLAN - L1

DRAWING NUMBER
SC-A101

PROJECT NUMBER	SCALE @ A1	REV
AX3042	1 : 200	G
DRAWN	CO-ORD	REVIEWED
ne/lc/rh	PM	PM
		N/A



1 LEVEL 2 - RL 36.500
1:200

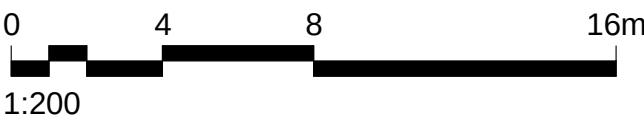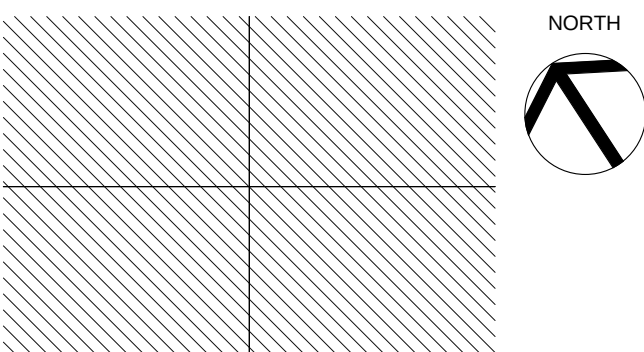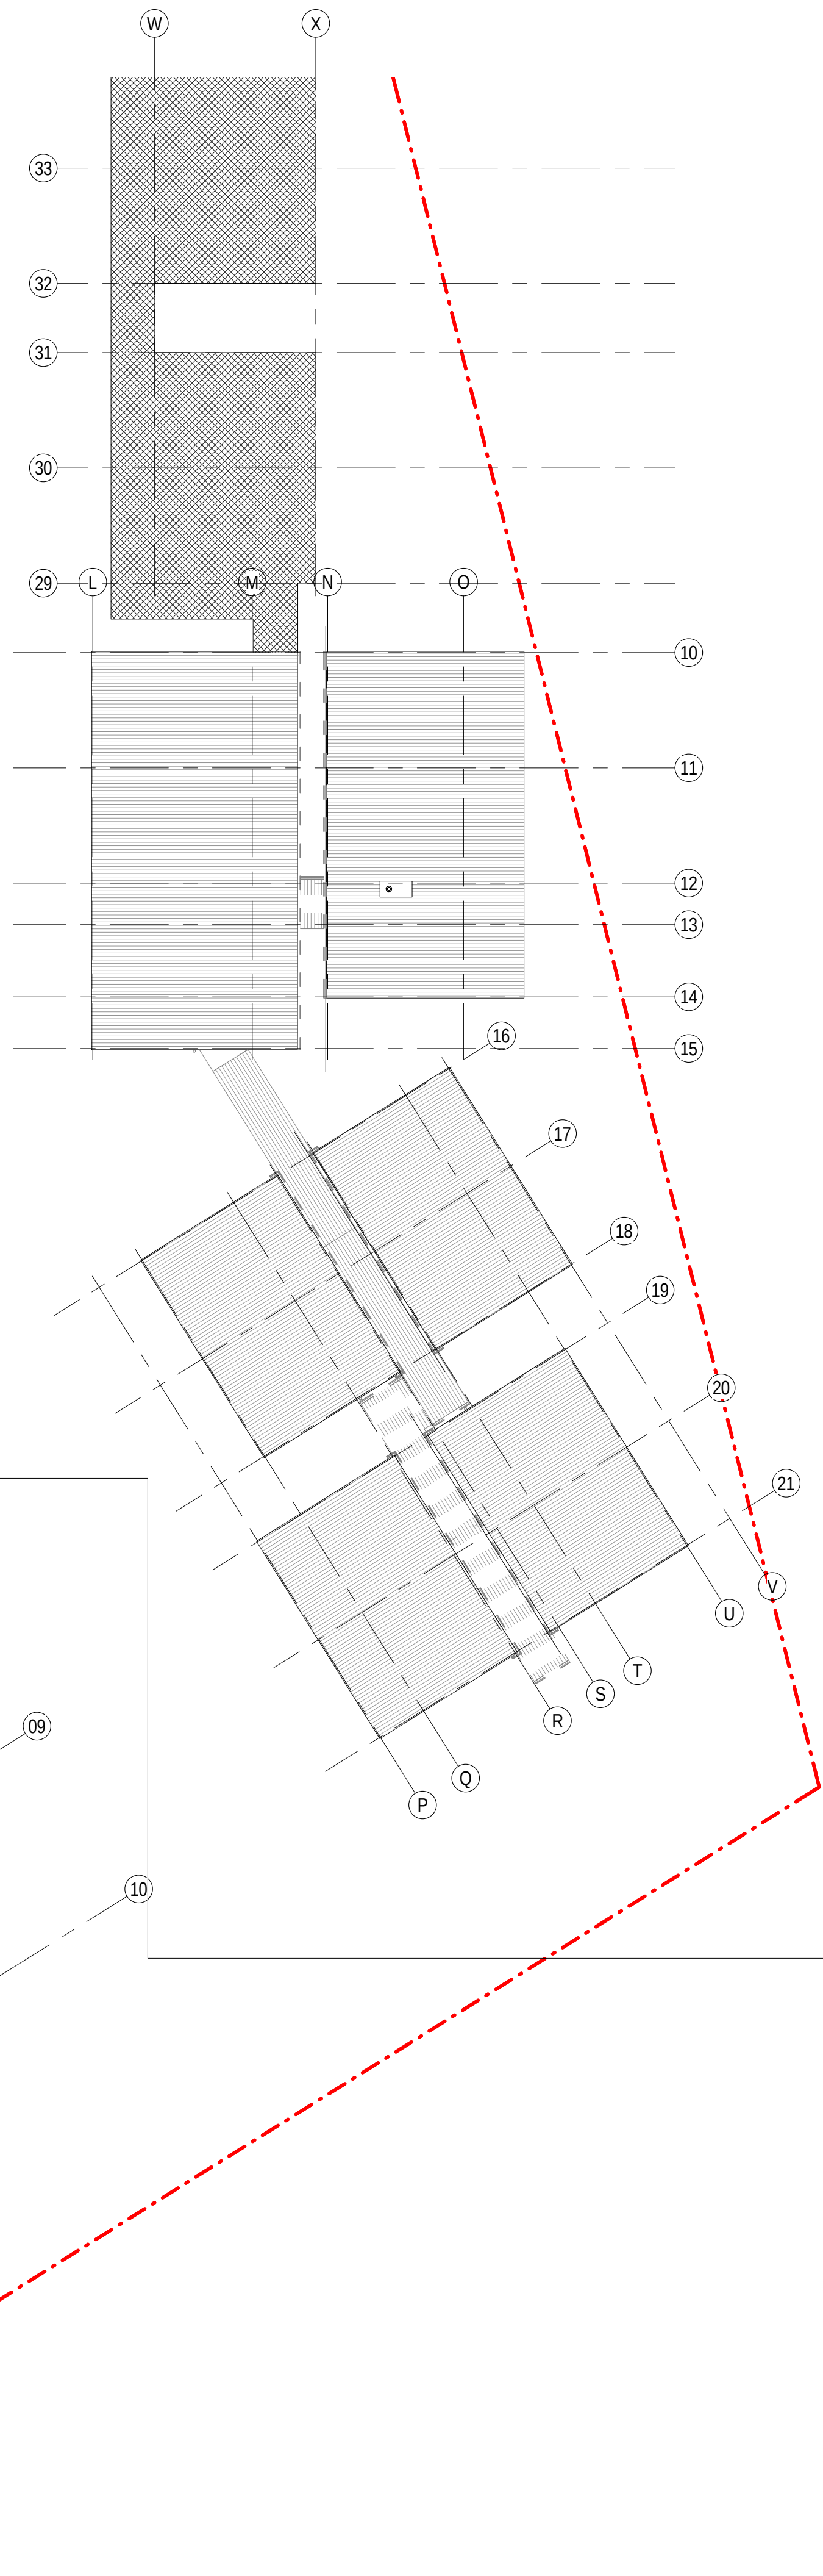

- NOTES**
- DO NOT SCALE DRAWINGS. WRITTEN DIMENSIONS GOVERN.
 - ALL DIMENSIONS ARE IN MILLIMETRES UNLESS NOTED OTHERWISE.
 - ALL DIMENSIONS SHALL BE VERIFIED ON SITE BEFORE PROCEEDING WITH THE WORK. HASSELL SHALL BE NOTIFIED IN WRITING OF ANY DISCREPANCIES.
 - THIS DRAWING MUST BE READ IN CONJUNCTION WITH ALL RELEVANT CONTRACTS, SPECIFICATIONS AND DRAWINGS.

© COPYRIGHT OF THIS DRAWING IS VESTED IN HASSELL LTD. - 2008 HASSELL LTD.

THIS DRAWING IS AN UNCONTROLLED COPY. UNLESS NOTED OTHERWISE.

REV	DESCRIPTION	DATE
G	FOR DEVELOPMENT APPROVAL	26/09/11
F	FOR DEVELOPMENT APPROVAL	26-07-11
E	PART 3A	14-06-11
D	FOR COORDINATION	27-05-11
C	PRELIMINARY PART 3A	13-05-11
B	DRAFT PART 3A	06-05-11
A	PRELIMINARY COORDINATION	21-04-11

HASSELL
HASSELL LTD ACN 007 711 435
LEVEL 2
88 CLIMBERLAND STREET
SYDNEY NSW 2000 AUSTRALIA
SYDNEY@HASSELL.COM.AU
T +61 2 9101 2000 F +61 2 9101 2100

CLIENT
JOHNSTAFF PROJECTS

HEALTH INFRASTRUCTURE NSW HEALTH



PROJECT
SHOALHAVEN CANCER CARE CENTRE

STATUS
FOR CONSTRUCTION

DRAWING TITLE
FIRST FLOOR PLAN - L2

DRAWING NUMBER
SC-A102

PROJECT NUMBER	SCALE @ A1	REV
AX3042	1 : 200	G
DRAWN	CO-ORD	REVIEWED
ne/lc/rh	PM	PM
		APPROVED
		N/A

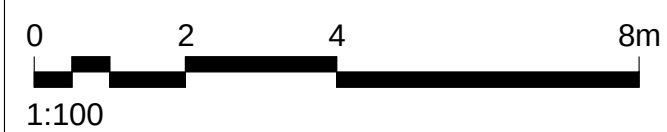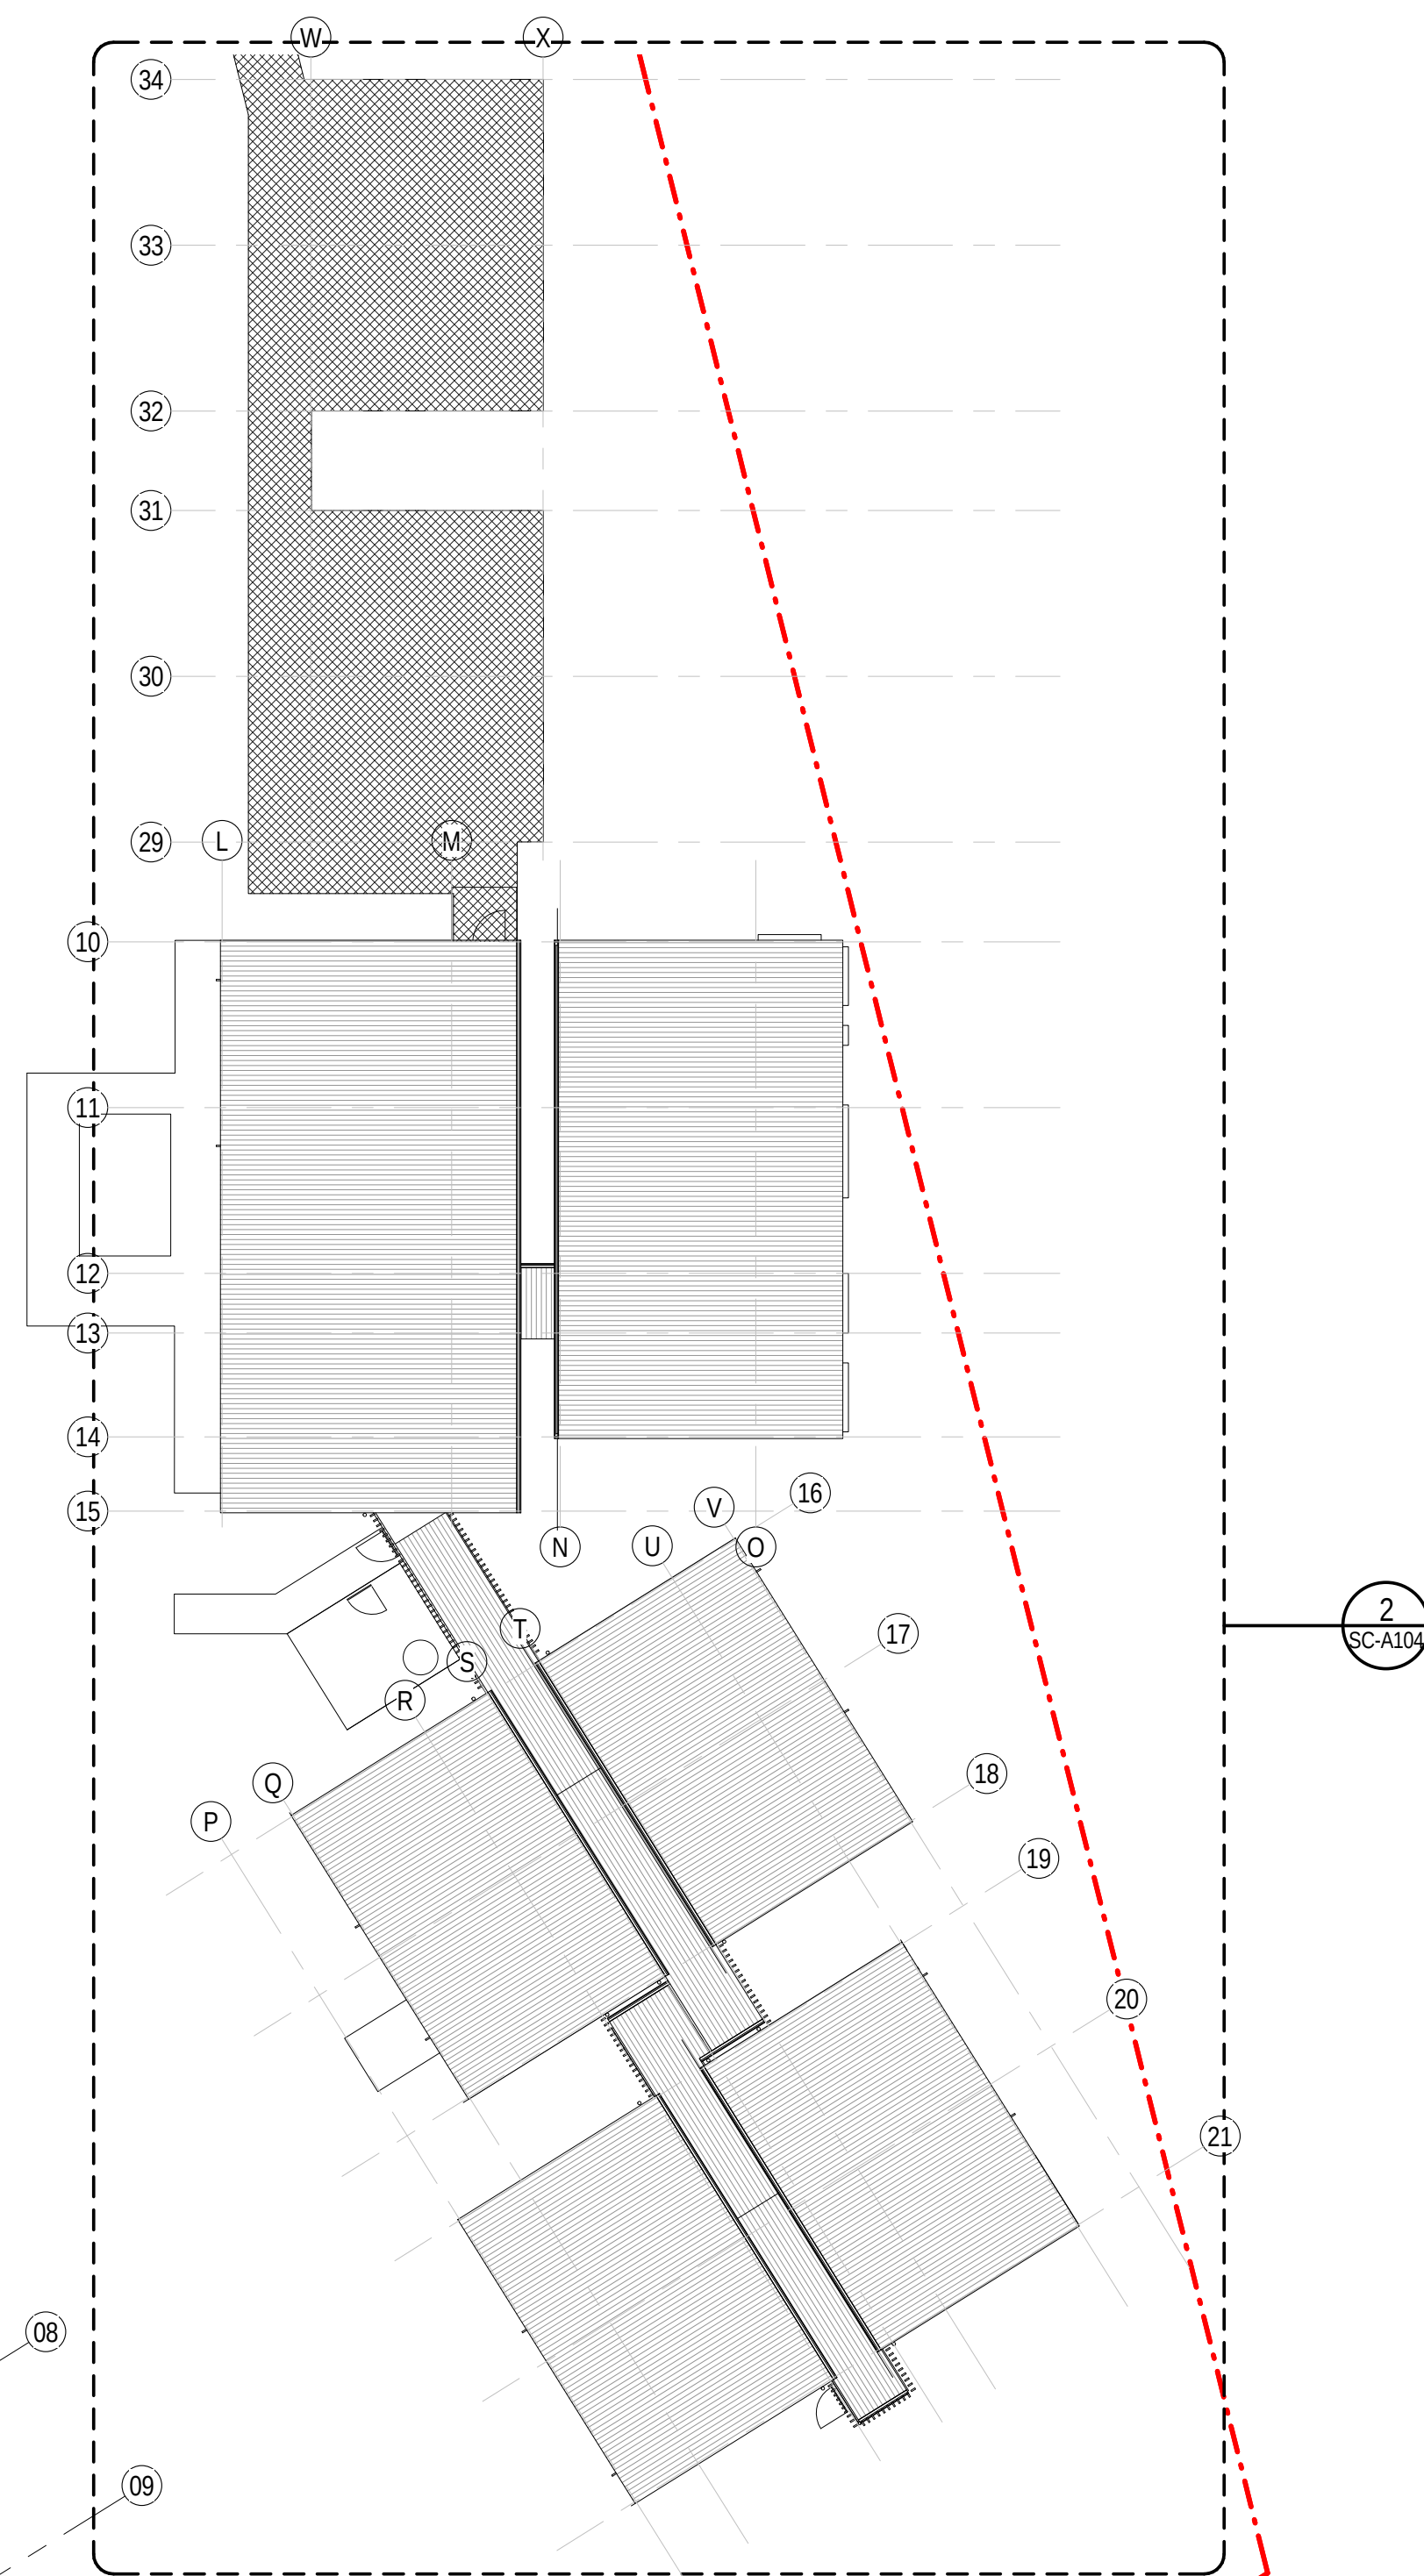

NOTES

1. DO NOT SCALE DRAWINGS. WRITTEN DIMENSIONS GOVERN.
2. ALL DIMENSIONS ARE IN MILLIMETRES UNLESS NOTED OTHERWISE.
3. ALL DIMENSIONS SHALL BE VERIFIED ON SITE BEFORE PROCEEDING WITH THE WORK. HASSELL SHALL BE NOTIFIED IN WRITING OF ANY DISCREPANCIES.
4. THIS DRAWING MUST BE READ IN CONJUNCTION WITH ALL RELEVANT CONTRACTS, SPECIFICATIONS AND DRAWINGS.

© COPYRIGHT OF THIS DRAWING IS VESTED
IN HASSELL. LTD. - 2008 HASSELL. LTD.

THIS DRAWING IS AN UNCONTROLLED COPY.
UNLESS NOTED OTHERWISE.

F	FOR DEVELOPMENT APPROVAL	26/09/11
E	FOR DEVELOPMENT APPROVAL	26-07-11
D	PART 3A	14-06-11
C	PRELIMINARY PART 3A	13-05-11
B	DRAFT PART 3A	06-05-11
A	PRELIMINARY COORDINATION	21-04-11
REV	DESCRIPTION	DATE

HASSELL

HASSELL LTD ACN 007 711 435
LEVEL 2
88 CUMBERLAND STREET
SYDNEY NSW 2000 AUSTRALIA
SYDNEY@HASSELL.COM.AU
T +61 2 9101 2000 F +61 2 9101 2100

CLIENT

JOHNSTAFF PROJECTS



HEALTH INFRASTRUCTURE NSW HEALTH

HEALTH INFRASTRUCTURE
NSW HEALTH

PROJECT

**SHOALHAVEN CANCER CARE
CENTRE**

STATUS

FOR CONSTRUCTION - DRAFT

DRAWING TITLE


ROOF PLAN

DRAWING NUMBER


SC-A103

PROJECT NUMBER	SCALE @ A1	REV	
AX3042	1 : 200	F	
DRAWN	CO-ORD	REVIEWED	APPROVED
nel/c/rh	PM	PM	N/A


Original Sheet Size A1 - 841 x 594mm

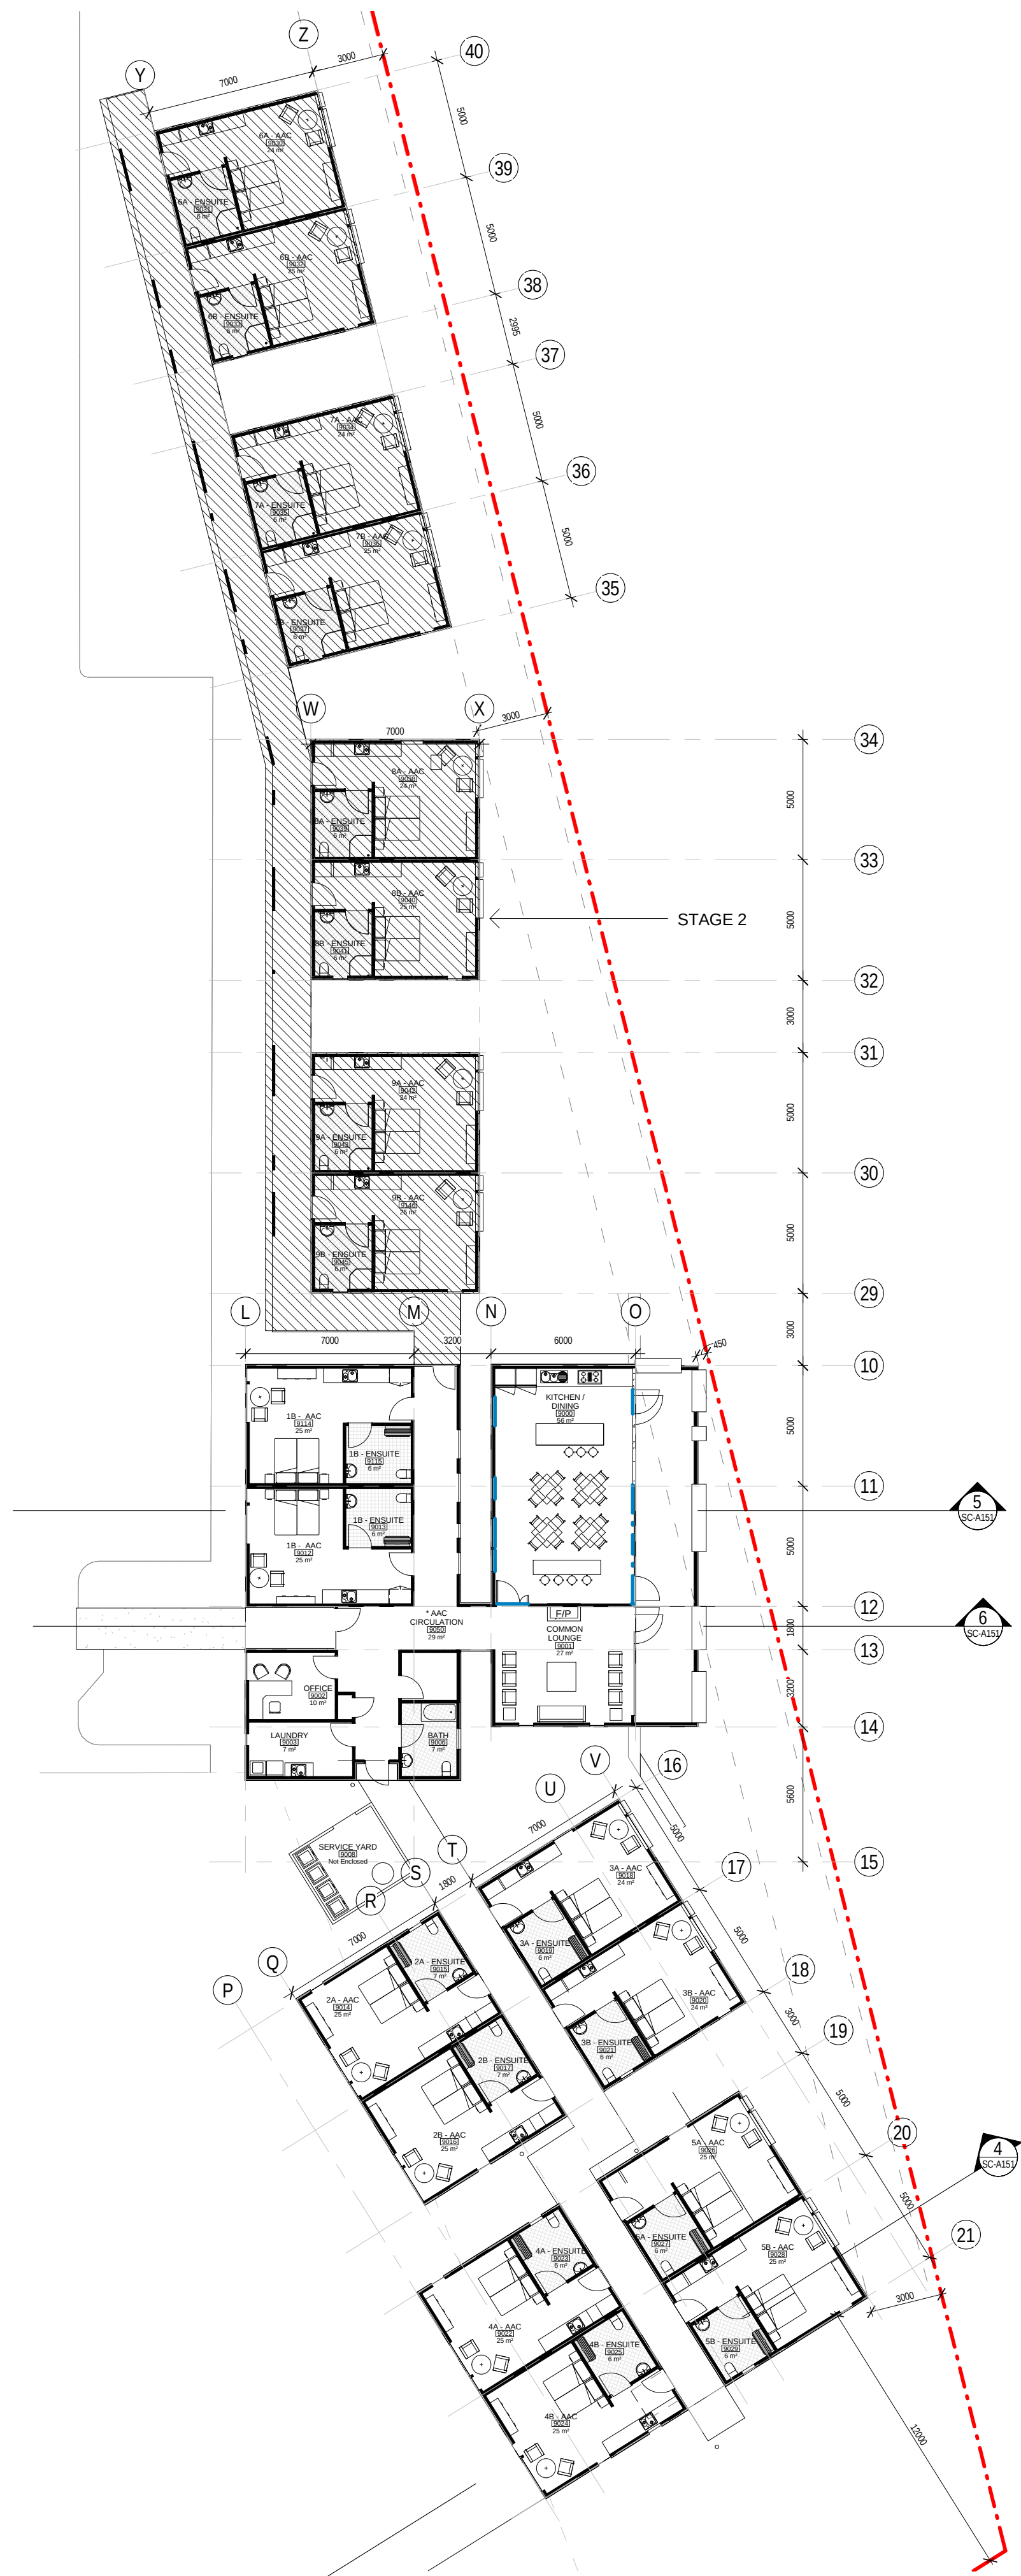

11 LEVEL 0 CARERS' ACCOMMODATION - RL 28.500
1:200

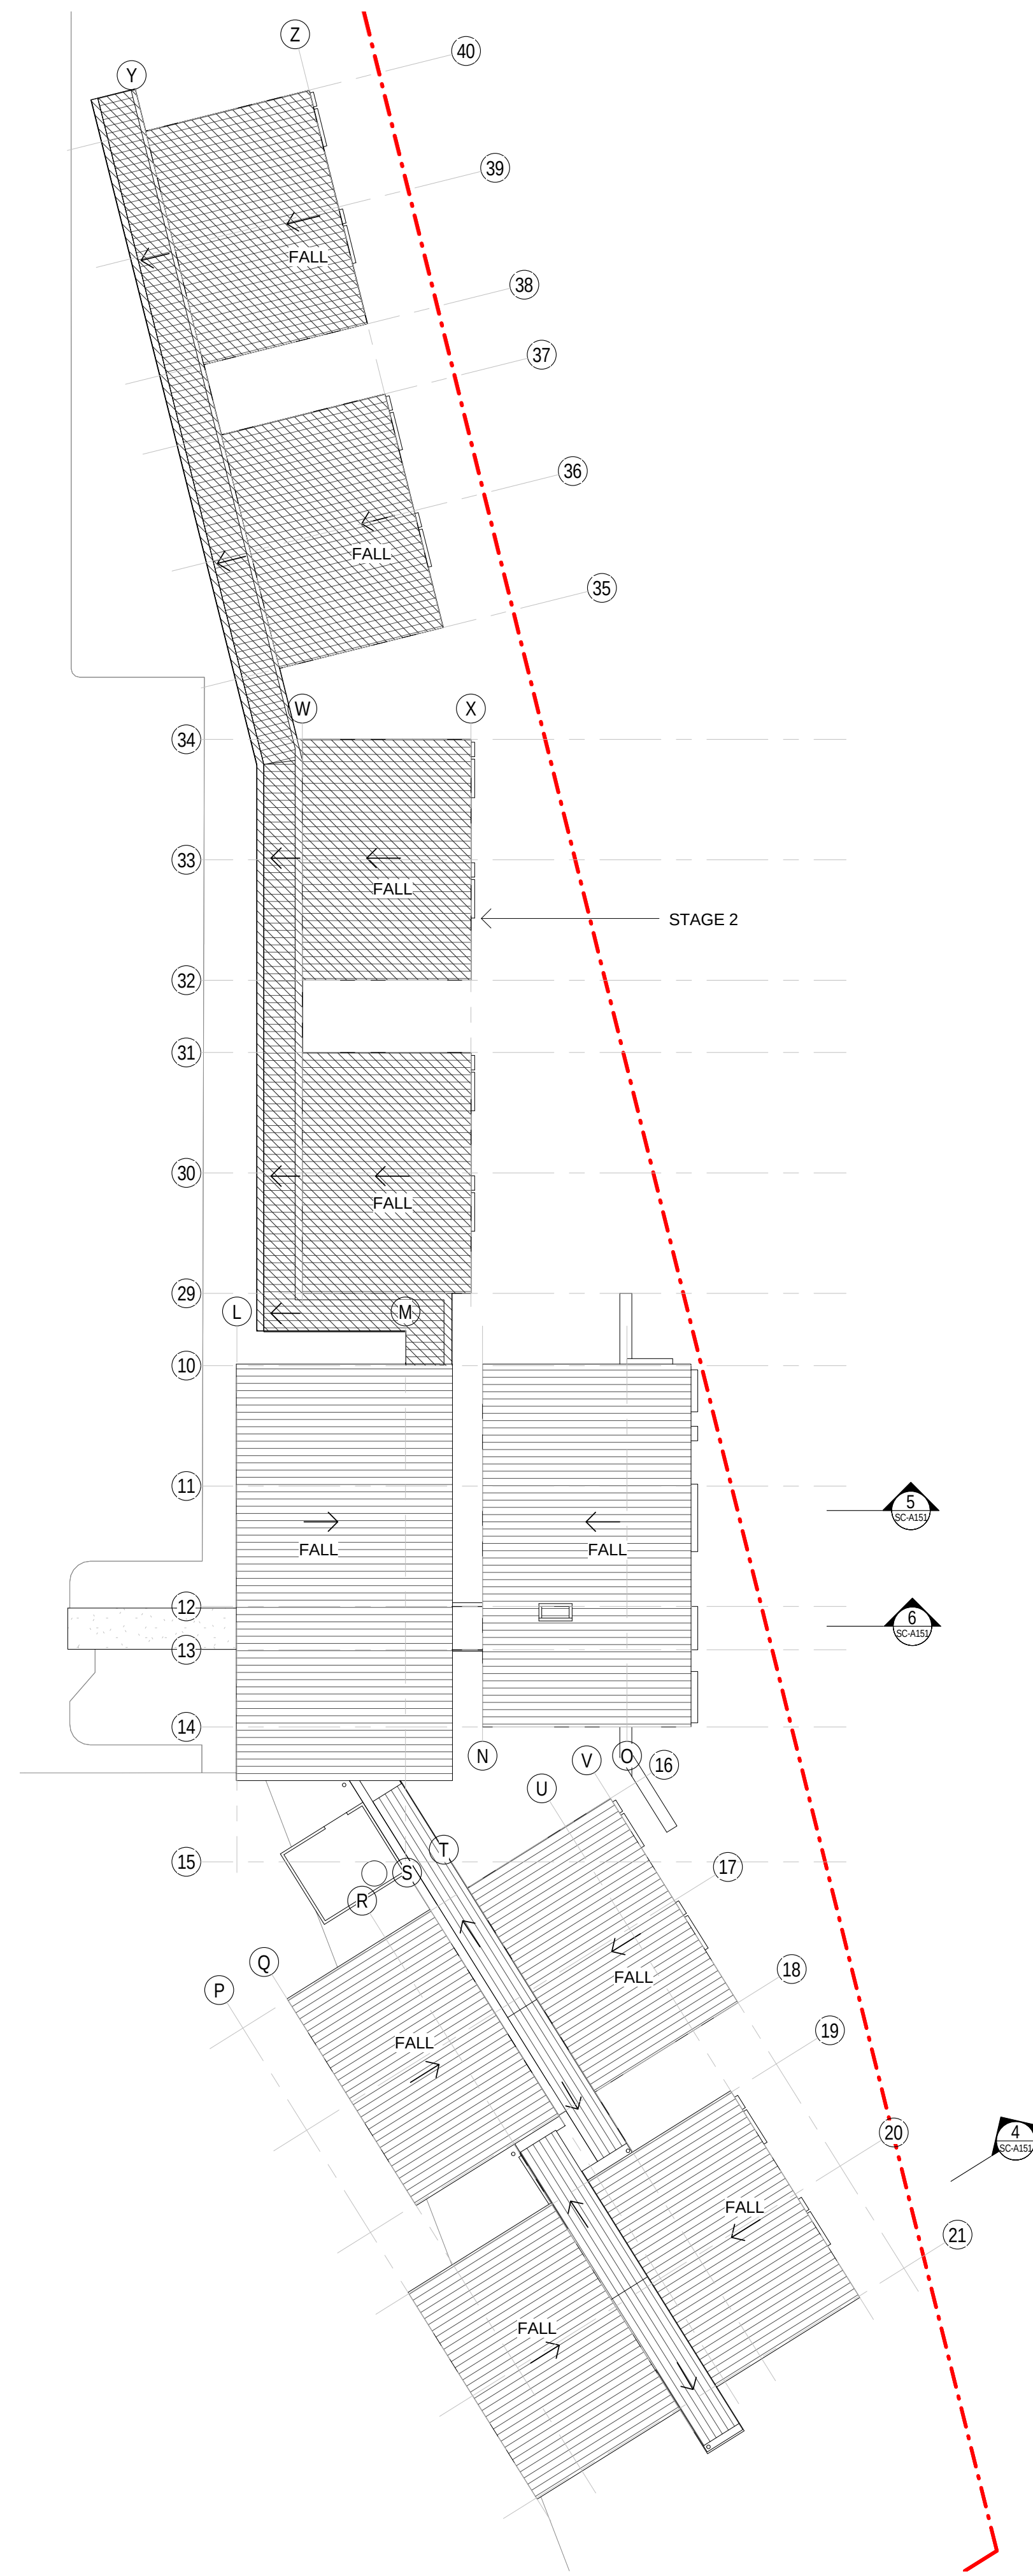

2 ROOF PLAN - CARER'S ACCOMMODATION
1:200

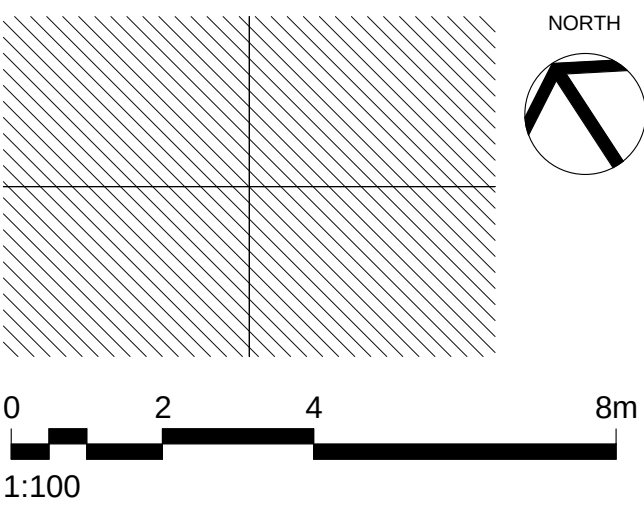

- NOTES**
- DO NOT SCALE DRAWINGS. WRITTEN DIMENSIONS GOVERN.
 - ALL DIMENSIONS ARE IN MILLIMETRES UNLESS NOTED OTHERWISE.
 - ALL DIMENSIONS SHALL BE VERIFIED ON SITE BEFORE PROCEEDING WITH THE WORK. HASSELL SHALL BE NOTIFIED IN WRITING OF ANY DISCREPANCIES.
 - THIS DRAWING MUST BE READ IN CONJUNCTION WITH ALL RELEVANT CONTRACTS, SPECIFICATIONS AND DRAWINGS.

© COPYRIGHT OF THIS DRAWING IS VESTED IN HASSELL LTD. - 2008 HASSELL LTD.

THIS DRAWING IS AN UNCONTROLLED COPY. UNLESS NOTED OTHERWISE.

REV	DESCRIPTION	DATE
D	FOR DEVELOPMENT APPROVAL	26-07-11
C	PART 3A	14-06-11
B	PRELIMINARY PART 3A	13-05-11
A	DRAFT PART 3A	06-05-11

HASSELL

HASSELL LTD ACN 007 711 435
LEVEL 2
88 CLIMBERLAND STREET
SYDNEY NSW 2000 AUSTRALIA
SYDNEY@HASSELL.COM.AU
T +61 2 9101 2000 F +61 2 9101 2100

PRELIMINARY

CLIENT

JOHNSTAFF PROJECTS



HEALTH INFRASTRUCTURE NSW HEALTH
HEALTH INFRASTRUCTURE
NSW@HEALTH

PROJECT

SHOALHAVEN CANCER CARE
CENTRE

STATUS

DESIGN DEVELOPMENT


DRAWING TITLE

CARER'S ACCOMMODATION
PLAN


DRAWING NUMBER

SC-A104


PROJECT NUMBER	SCALE @ A1	REV
AX3042	1:200	D
DRAWN	CO-ORD	REVIEWED
ne/rh	PM	PM
APPROVED	N/A	

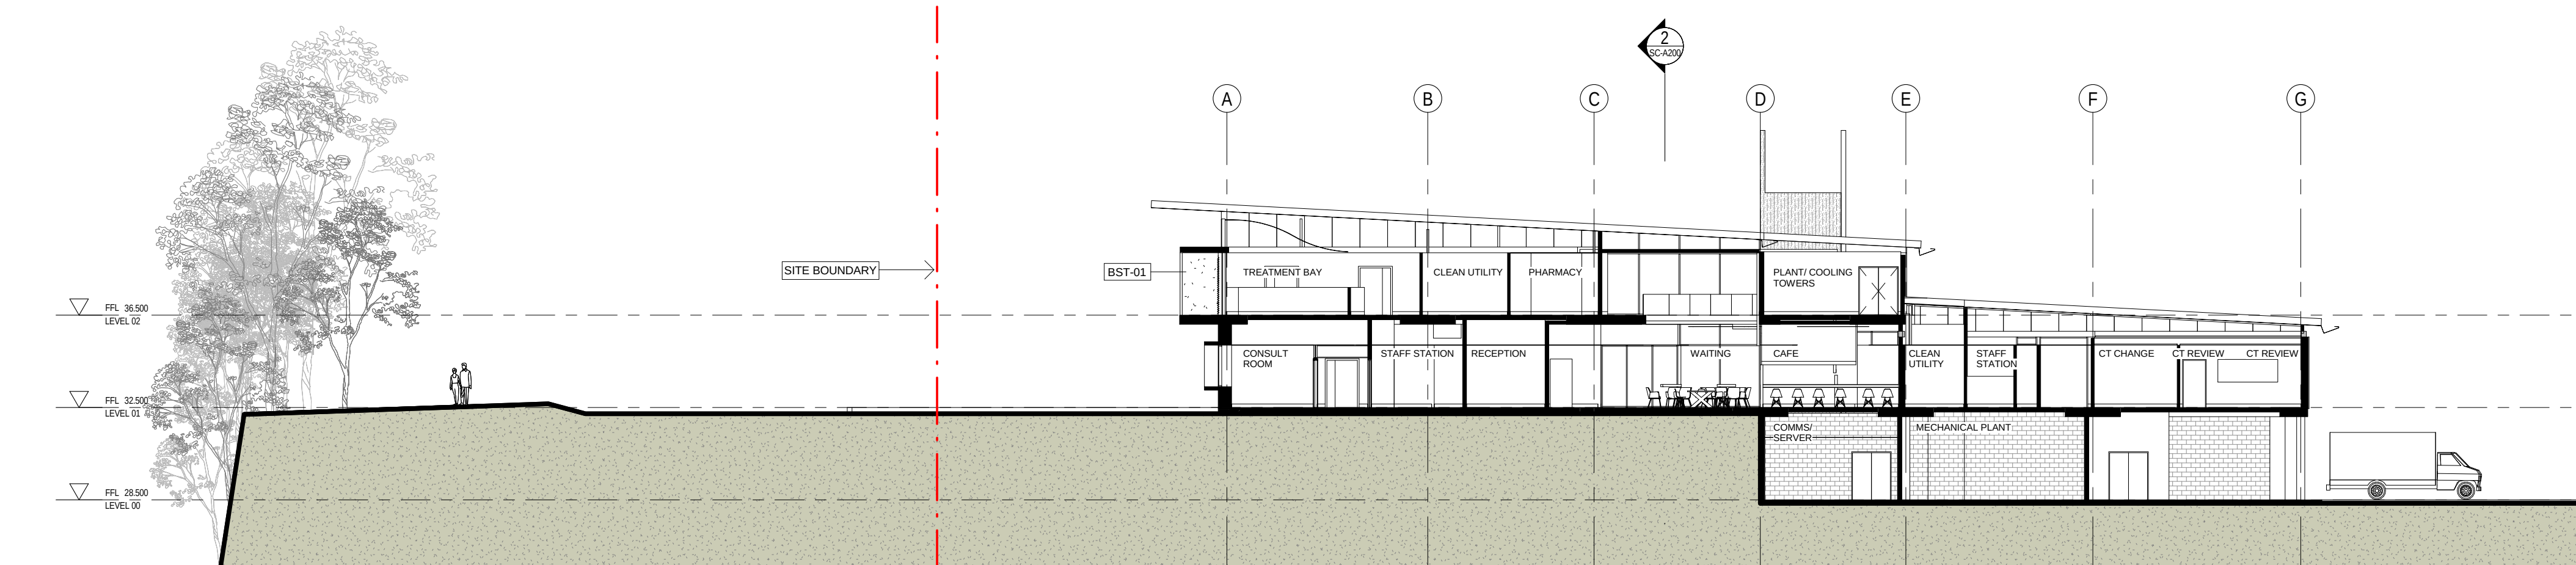

1 SECTION AA
1 : 200

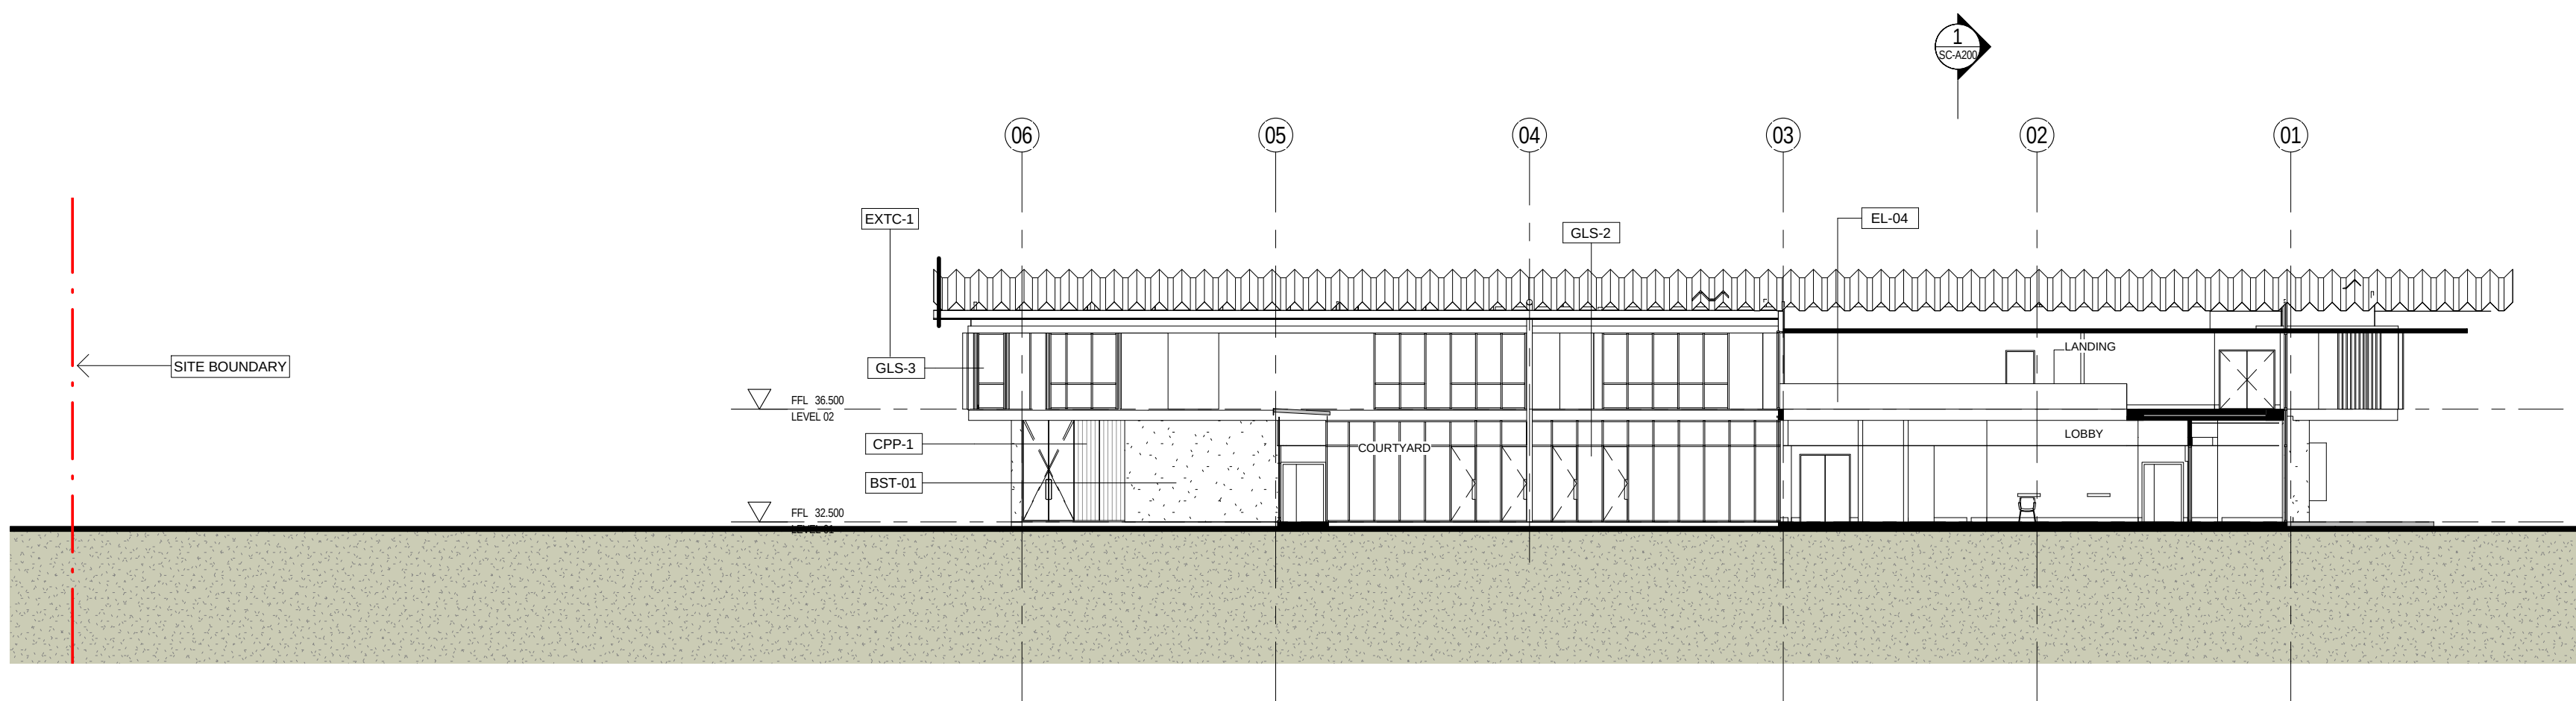

2 SECTION BB
1 : 200

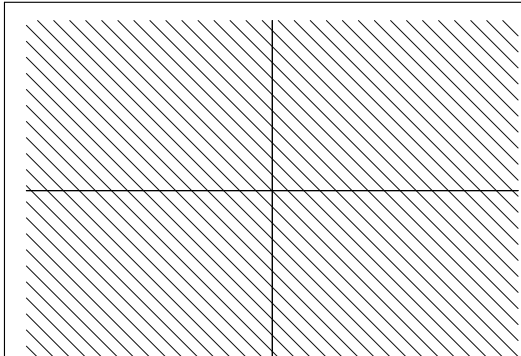

0 4 8 16m
1:200

NOTES

- DO NOT SCALE DRAWINGS. WRITTEN DIMENSIONS GOVERN.
- ALL DIMENSIONS ARE IN MILLIMETRES UNLESS NOTED OTHERWISE.
- ALL DIMENSIONS SHALL BE VERIFIED ON SITE BEFORE PROCEEDING WITH THE WORK. HASSELL SHALL BE NOTIFIED IN WRITING OF ANY DISCREPANCIES.
- THIS DRAWING MUST BE READ IN CONJUNCTION WITH ALL RELEVANT CONTRACTS, SPECIFICATIONS AND DRAWINGS.

© COPYRIGHT OF THIS DRAWING IS VESTED IN HASSELL LTD. - 2008 HASSELL LTD.

THIS DRAWING IS AN UNCONTROLLED COPY. UNLESS NOTED OTHERWISE.

REV	DESCRIPTION	DATE
D	FOR DEVELOPMENT APPROVAL	26-07-11
C	PART 3A	14-06-11
B	DRAFT PART 3A	06-06-11
A	PRELIMINARY COORDINATION	21-04-11

HASSELL

HASSELL LTD ACN 007 711 435
LEVEL 2
88 CLIMBERLAND STREET
SYDNEY NSW 2000 AUSTRALIA
SYDNEY@HASSELL.COM.AU
T +61 2 9101 2000 F +61 2 9101 2100

CLIENT

JOHNSTAFF PROJECTS



HEALTH INFRASTRUCTURE NSW HEALTH
HEALTH INFRASTRUCTURE
NSW HEALTH

PROJECT

SHOALHAVEN CANCER CARE
CENTRE

STATUS

DESIGN DEVELOPMENT


DRAWING TITLE

SCCC SECTIONS


DRAWING NUMBER

SC-A200


PROJECT NUMBER	SCALE @ A1	REV	
AX3042	1 : 200	D	
DRAWN	CO-ORD	REVIEWED	APPROVED
ne/lc/rh	PM	PM	N/A

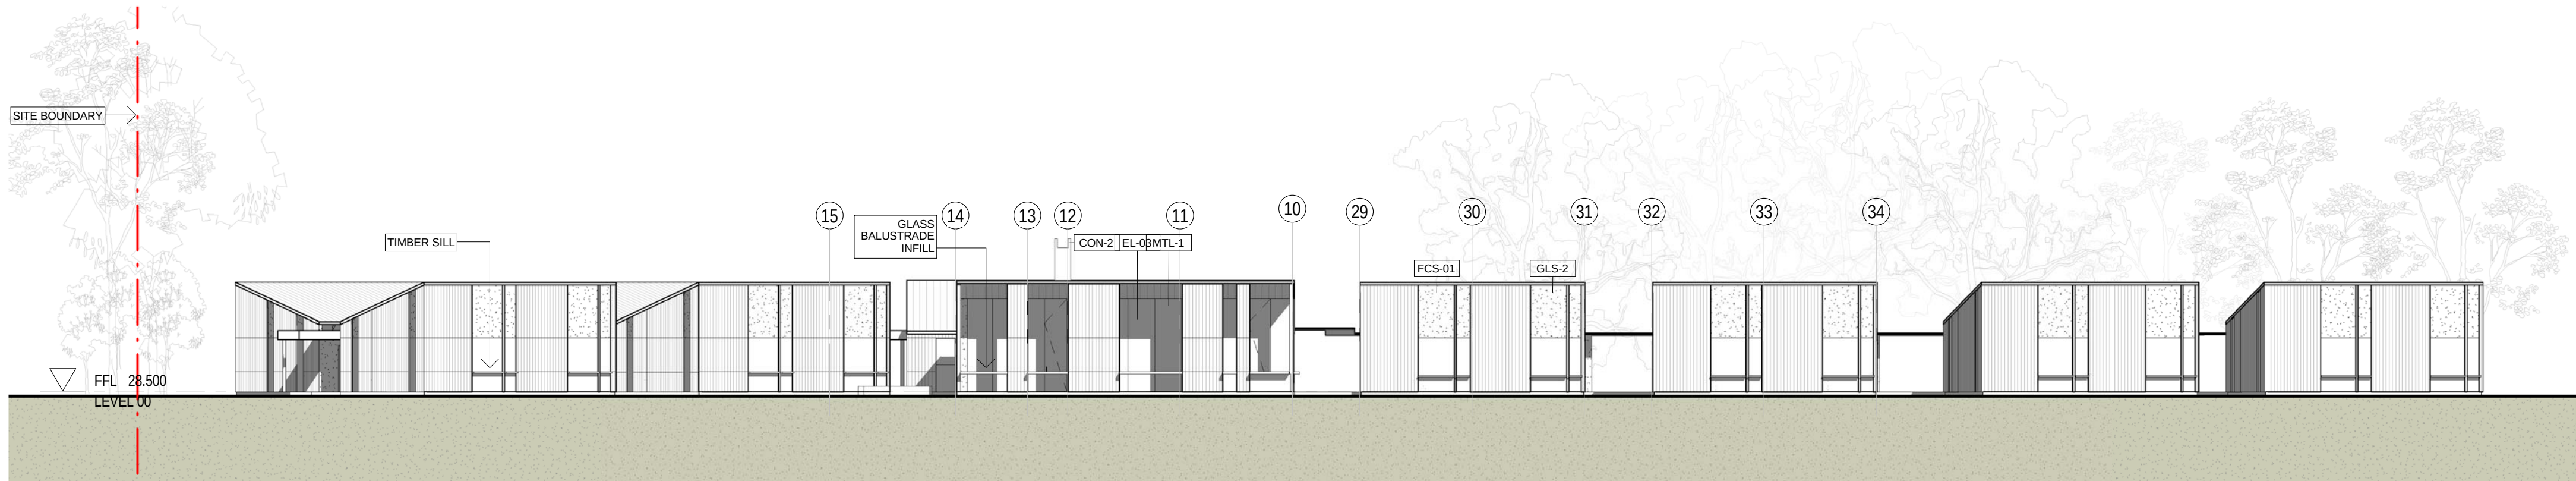


1 RESIDENTIAL ELEVATION - EAST
1:200

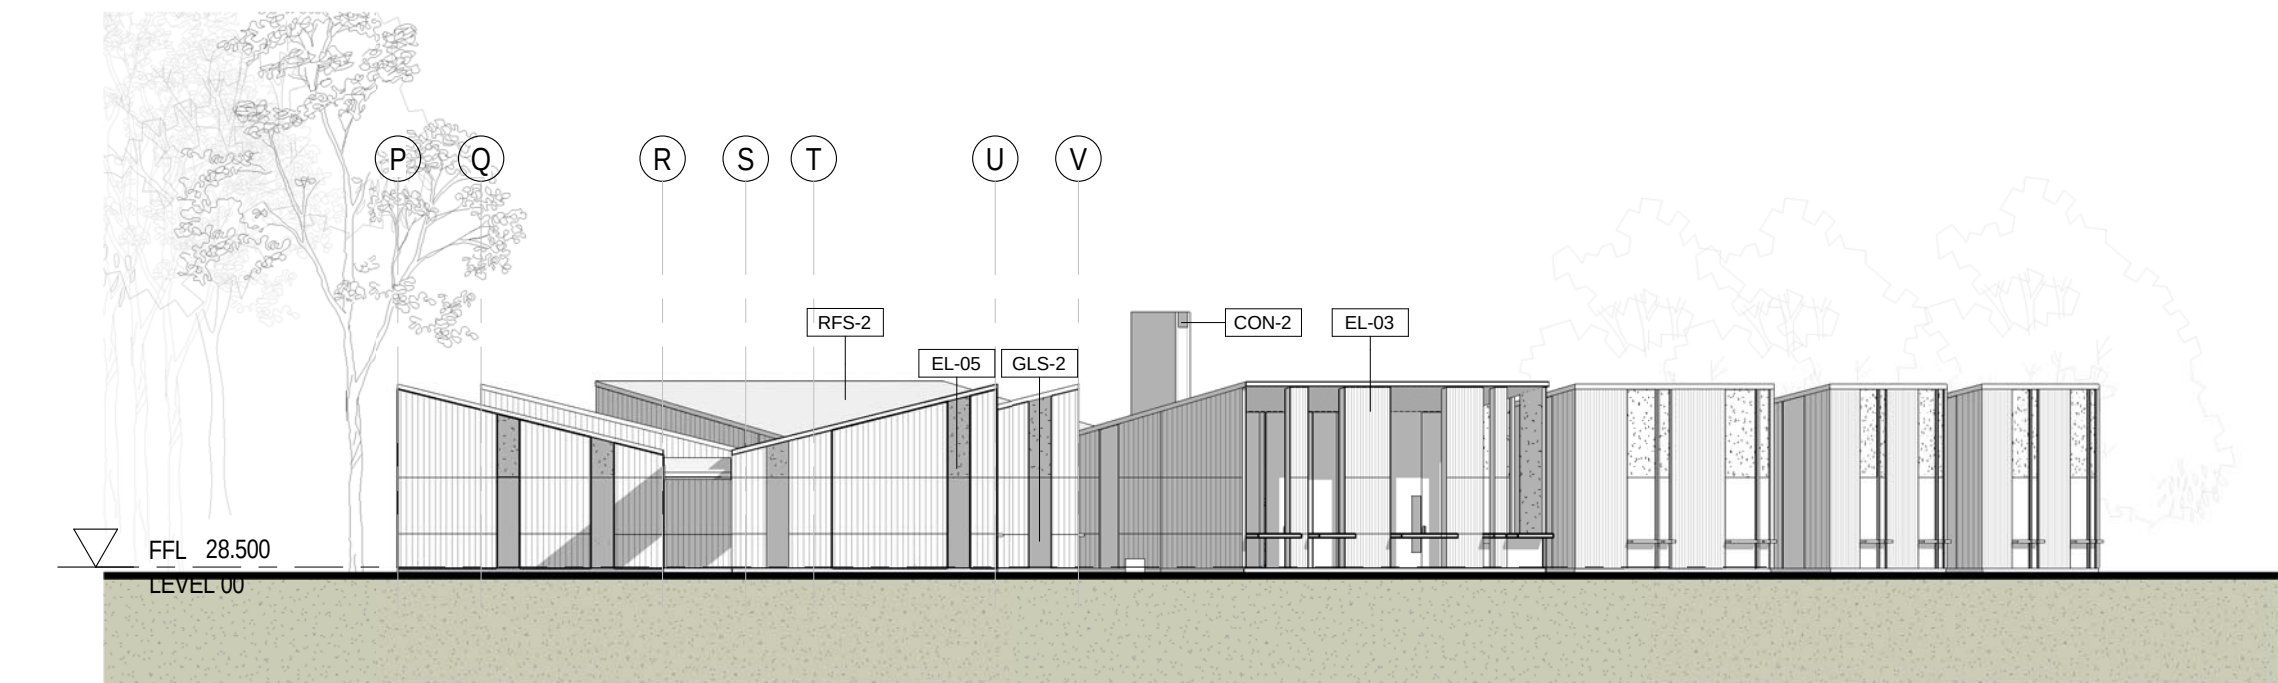


2 RESIDENTIAL ELEVATION - SOUTH EAST
1:200

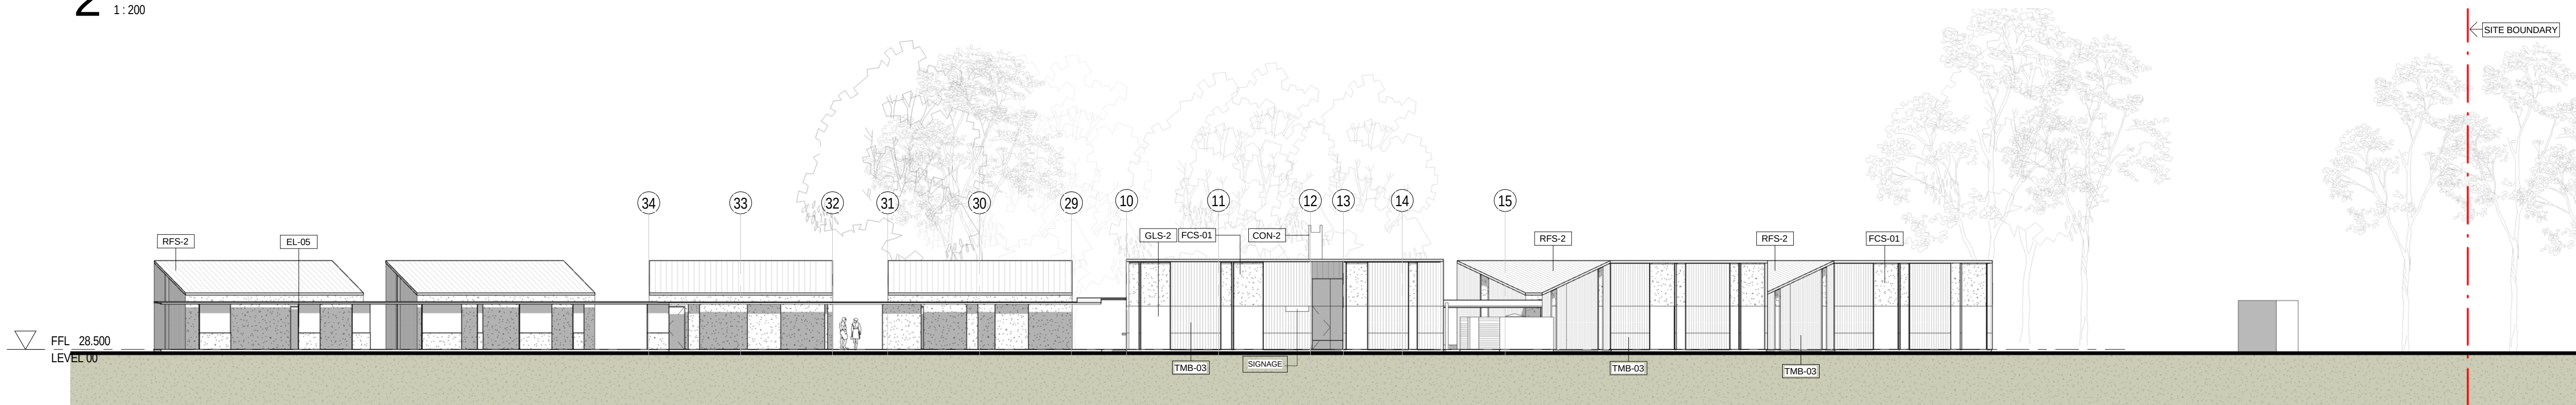


3 RESIDENTIAL ELEVATION - WEST
1:200

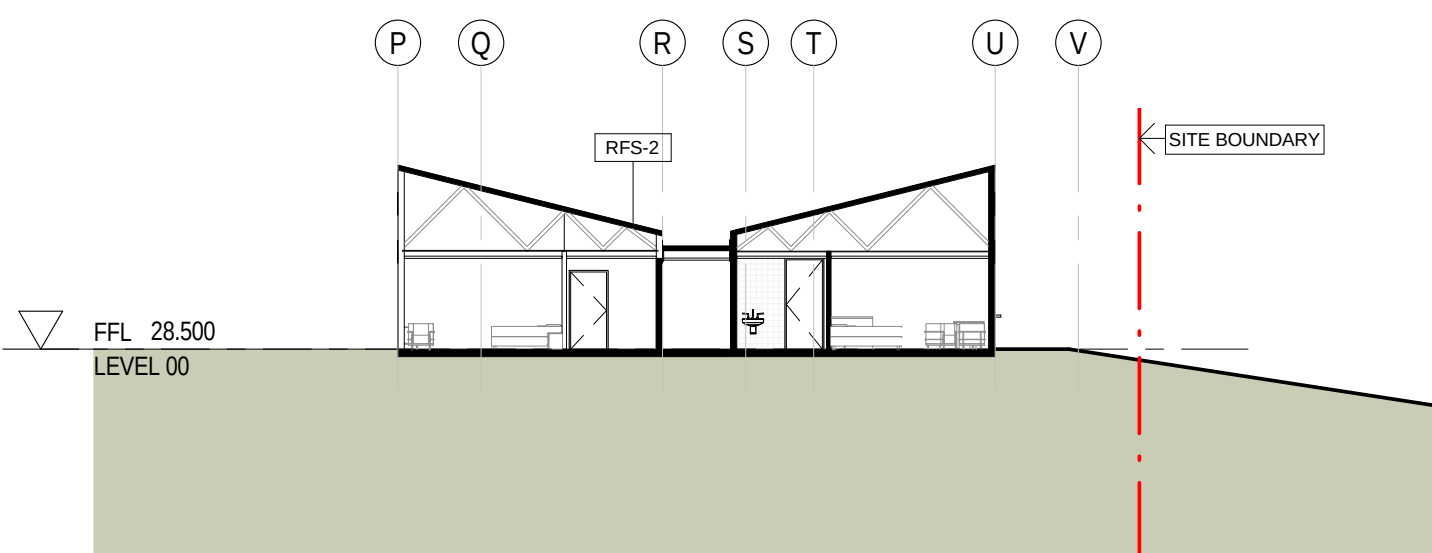


4 SECTION AA - RESIDENTIAL
1:200

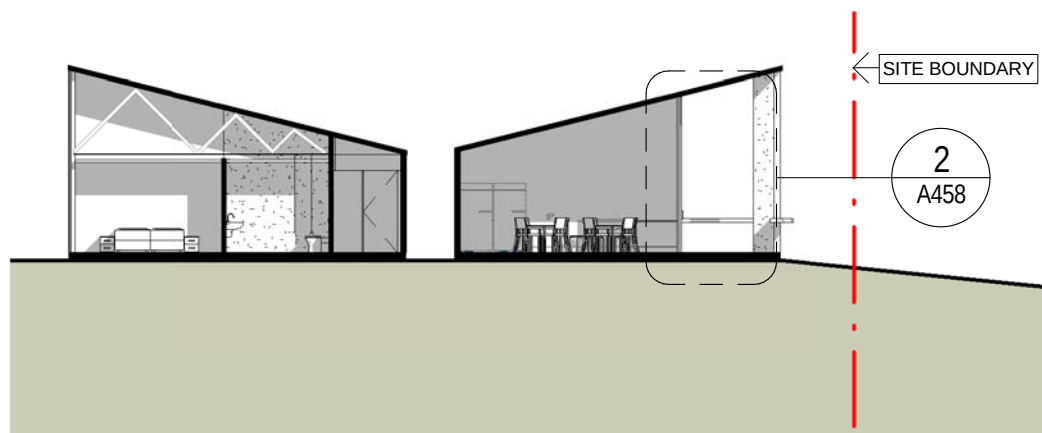

5 SECTION BB - RESIDENTIAL
1:200

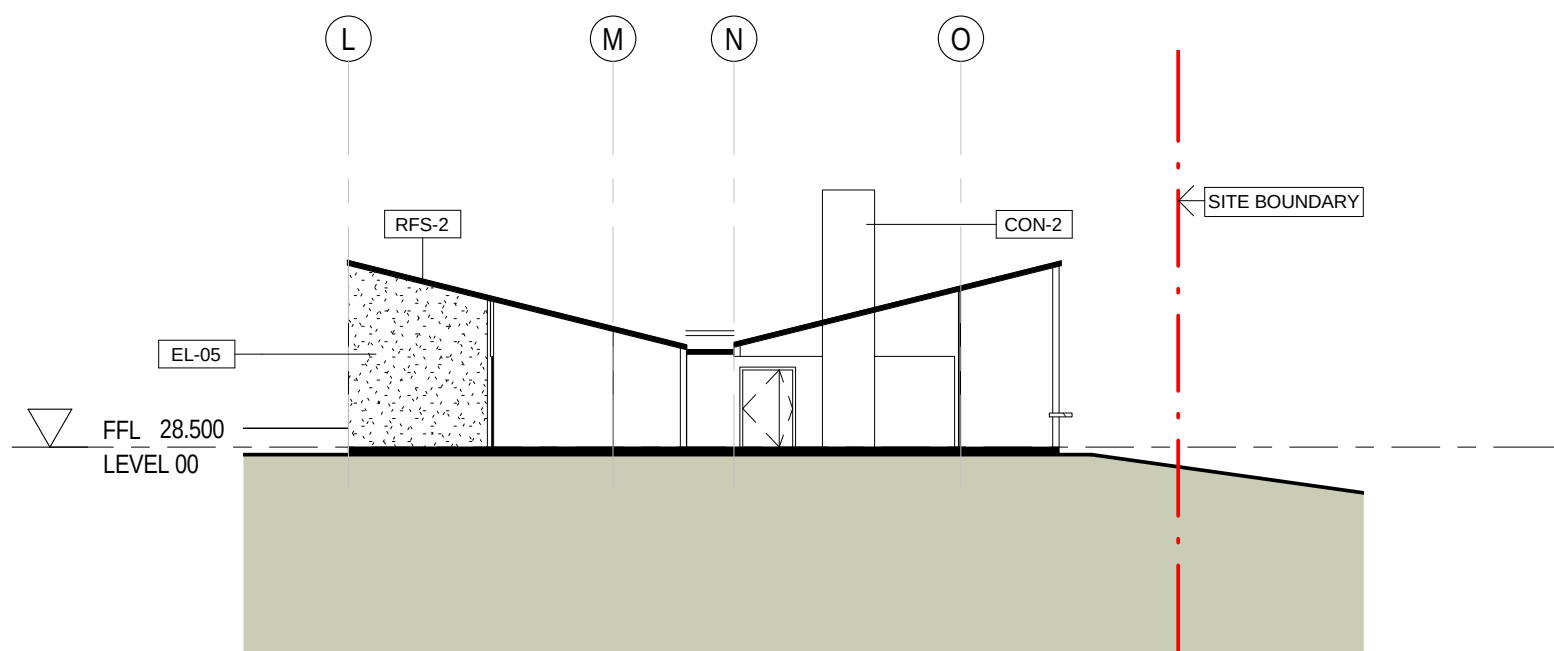

6 SECTION CC - RESIDENTIAL
1:200

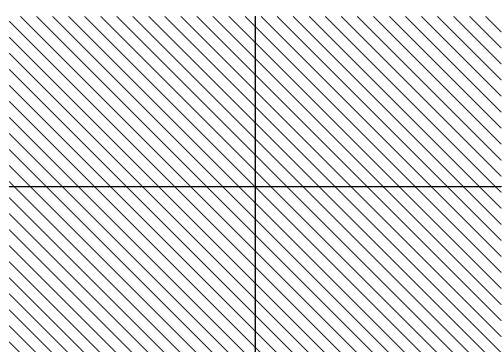

0 4 8 16m
1:200

NOTES

1. DO NOT SCALE DRAWINGS. WRITTEN DIMENSIONS GOVERN.
2. ALL DIMENSIONS ARE IN MILLIMETRES UNLESS NOTED OTHERWISE.
3. ALL DIMENSIONS SHALL BE VERIFIED ON SITE BEFORE PROCEEDING WITH THE WORK. HASSELL SHALL BE NOTIFIED IN WRITING OF ANY DISCREPANCIES.
4. THIS DRAWING MUST BE READ IN CONJUNCTION WITH ALL RELEVANT CONTRACTS, SPECIFICATIONS AND DRAWINGS.

© COPYRIGHT OF THIS DRAWING IS VESTED IN HASSELL LTD. - 2008 HASSELL LTD.

THIS DRAWING IS AN UNCONTROLLED COPY. UNLESS NOTED OTHERWISE.

REV	DESCRIPTION	DATE
D	FOR DEVELOPMENT APPROVAL	26-07-11
C	PART 3A	14-06-11
B	PRELIMINARY PART 3A	13-05-11
A	DRAFT PART 3A	06-05-11

HASSELL

HASSELL LTD ACN 007 711 435
LEVEL 2
88 CLIMBERLAND STREET
SYDNEY NSW 2000 AUSTRALIA
SYDNEY@HASSELL.COM.AU
T +61 2 9101 2000 F +61 2 9101 2100

PRELIMINARY

CLIENT

JOHNSTAFF PROJECTS



HEALTH INFRASTRUCTURE NSW HEALTH
HEALTH INFRASTRUCTURE
NSW HEALTH

PROJECT

SHOALHAVEN CANCER CARE CENTRE

STATUS

DESIGN DEVELOPMENT

DRAWING TITLE

RESIDENTIAL ELEVATIONS

DRAWING NUMBER

SC-A151

PROJECT NUMBER

AX3042

SCALE @ A1

1:200

REV

D

DRAWN

ne/lc/re

CO-ORD

PM

REVIEWED

PM


APPROVED

N/A


Original Sheet Size A1 - 841 x 594mm

C:\Rent Projects\AX3042_SSCC_BASE BUILDING.dwt


26/07/2011 12:31:14 PM

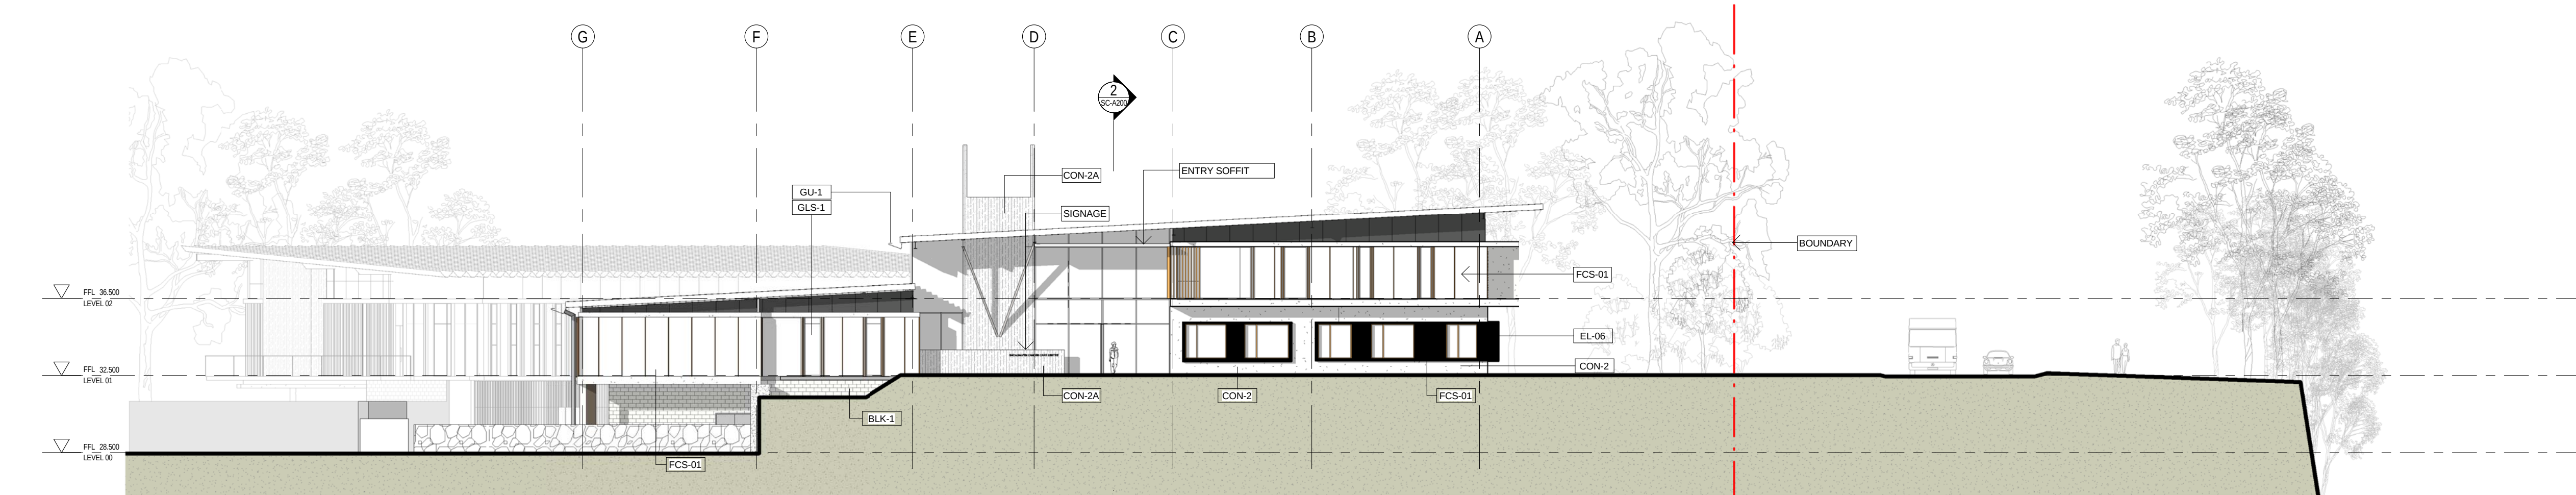


1 ELEVATION-NORTH
1:200

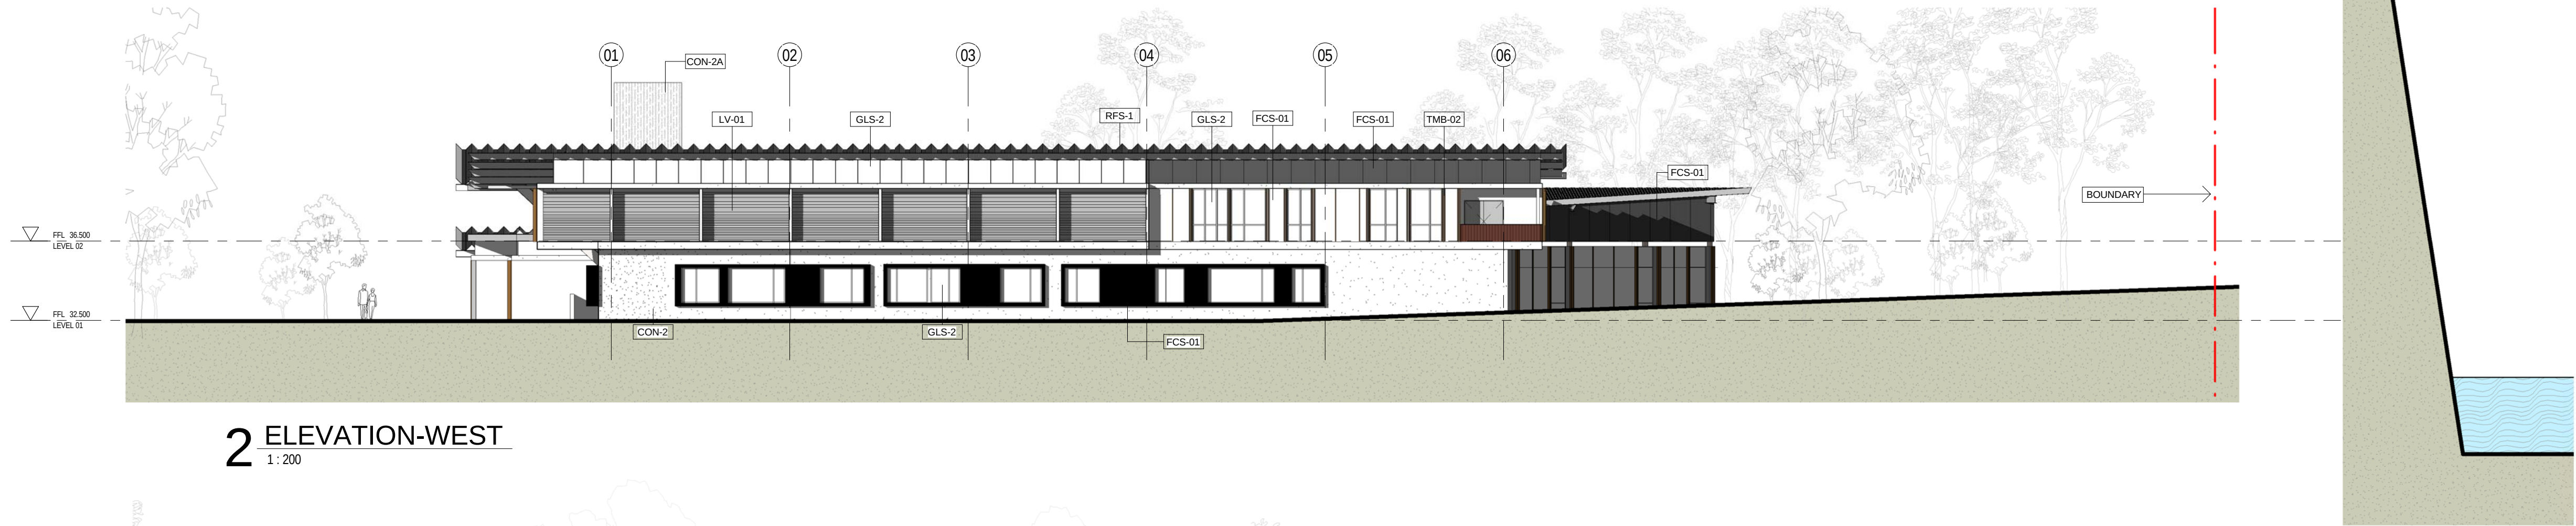

2 ELEVATION-WEST
1:200

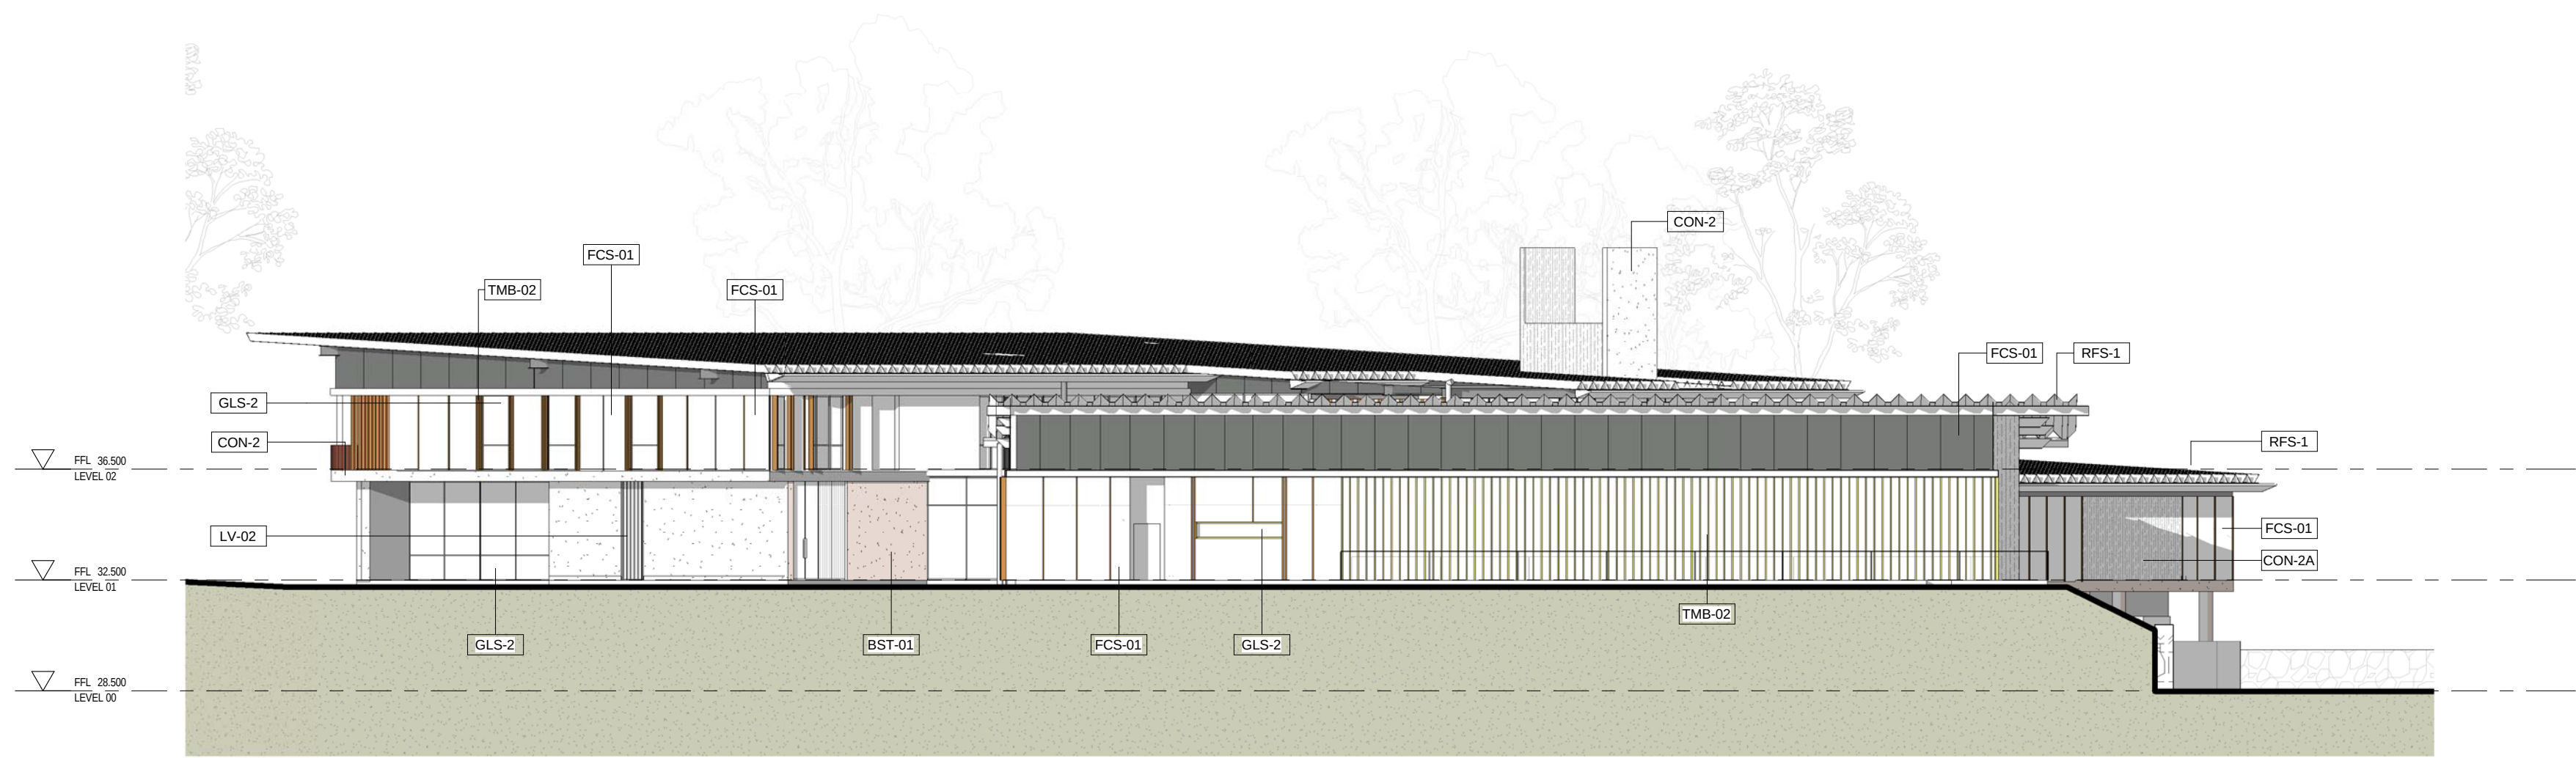


3 ELEVATION-SOUTH
1:200

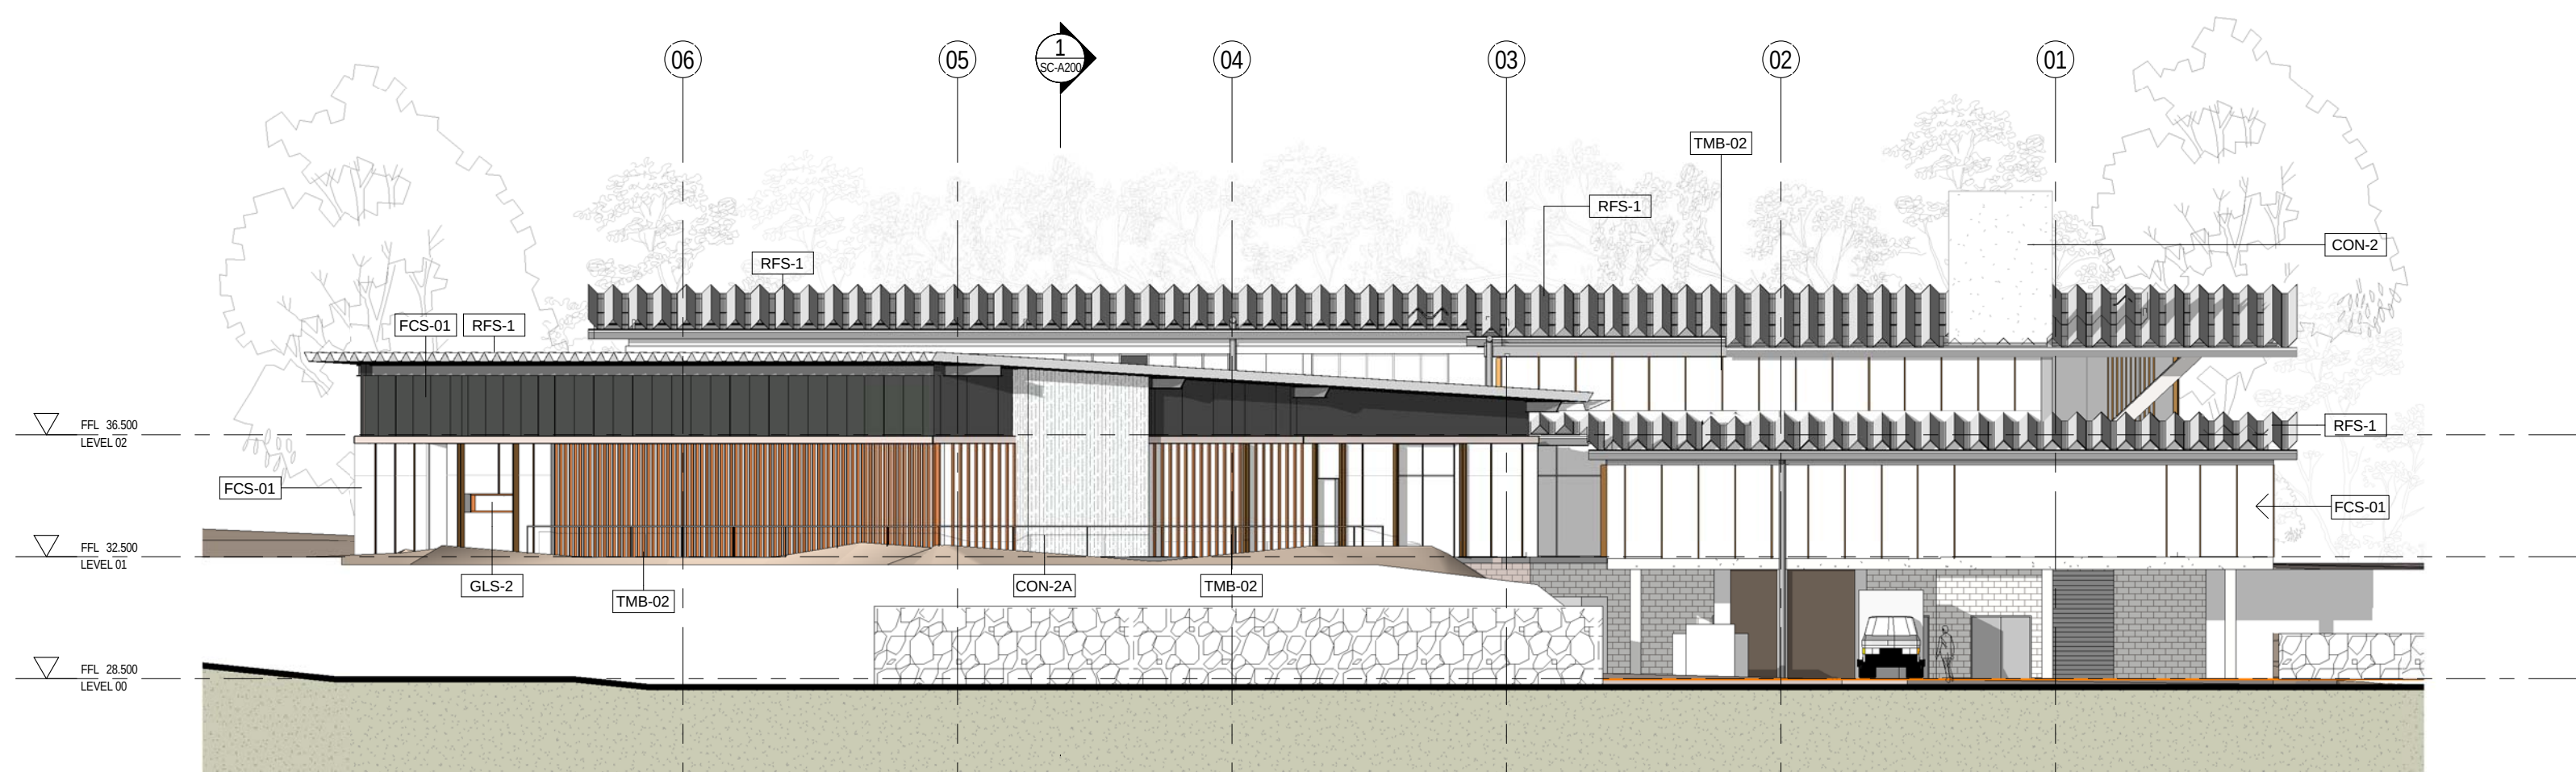

4 ELEVATION-EAST
1:200

MATERIAL FINISHES	
CODE	DESCRIPTION
B-1	
BLK-1	200 SERIES CONCRETE BLOCK
BST-1	
BST-01	CEMINTEL BARESTONE
CON-2	OFF FORM CONCRETE - CLASS 2
CON-2A	OFF FORM CONCRETE - CLASS 2 WITH 150 VERTICAL BETON BRUTT FORM WORK
CPP-1	
EL-01	
EL-04	
EL-06	TIMBER SCREEN
EW-01	
EXTC-1	EXOTEC PANEL PAINTED WHITE
FCS-01	FIBRE CEMENT SHEETING
GBW-1	GABION WALL 1000mm DEEP
GLS-1	GLAZING COMFORT PLUS - GREY 40
GLS-2	GLAZING COMFORT PLUS - CLEAR
GLS-3	GLAZING VIRIDIAN COLOUR BACK GLASS - WOODLAND GREY/WHITE
GU-1	GUTTERS - 3mm STEEL - HOT DIPPED GALVANISED
LV-01	EXTERNAL BLINDS
LV-02	ALUMINIUM FIXED LOUVRES
RFS-1	ARAMAX - ZINCALUME
TMB-01	
TMB-02	VERTICAL TIMBER BATTONS - SPOTTED GUM

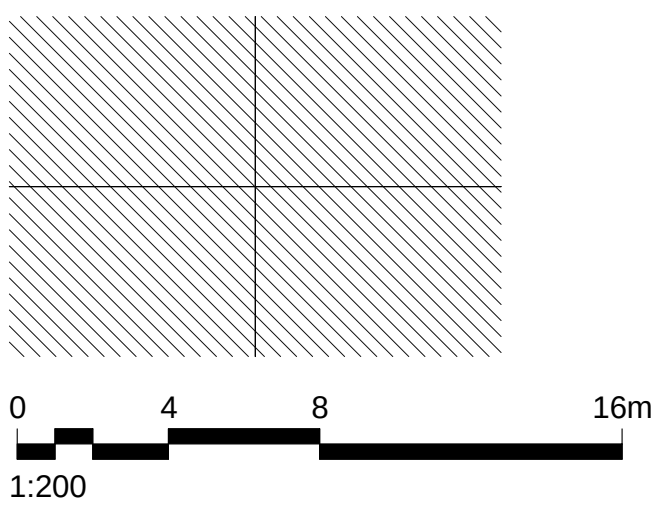

- NOTES
- DO NOT SCALE DRAWINGS. WRITTEN DIMENSIONS GOVERN.
 - ALL DIMENSIONS ARE IN MILLIMETRES UNLESS NOTED OTHERWISE.
 - ALL DIMENSIONS SHALL BE VERIFIED ON SITE BEFORE PROCEEDING WITH THE WORK. HASSELL SHALL BE NOTIFIED IN WRITING OF ANY DISCREPANCIES.
 - THIS DRAWING MUST BE READ IN CONJUNCTION WITH ALL RELEVANT CONTRACTS, SPECIFICATIONS AND DRAWINGS.

© COPYRIGHT OF THIS DRAWING IS VESTED IN HASSELL LTD. - 2008 HASSELL LTD.

THIS DRAWING IS AN UNCONTROLLED COPY. UNLESS NOTED OTHERWISE.

REV	DESCRIPTION	DATE
D	FOR DEVELOPMENT APPROVAL	26-07-11
C	PART 3A	14-06-11
B	DRAFT PART 3A	06-05-11
A	PRELIMINARY COORDINATION	21-04-11

HASSELL
HASSELL LTD ACN 007 711 435
LEVEL 2
88 CLIMBERLAND STREET
SYDNEY NSW 2000 AUSTRALIA
SYDNEY@HASSELL.COM.AU
T +61 2 9101 2000 F +61 2 9101 2100

CLIENT
JOHNSTAFF PROJECTS

HEALTH INFRASTRUCTURE NSW HEALTH

PROJECT
SHOALHAVEN CANCER CARE CENTRE

STATUS
DESIGN DEVELOPMENT

DRAWING TITLE
SCCC ELEVATIONS

DRAWING NUMBER
SC-A150

PROJECT NUMBER	SCALE @ A1	REV
AX3042	1:200	D
DRAWN	CO-ORD	REVIEWED
ne/lc/rh	PM	PM
		APPROVED
		N/A



View from North Street looking north-west to the subject site



View from the corner of North Street and Scenic Drive



View from Scenic Drive looking south-east to the subject site

Shoalhaven Base Hospital

Proposed Shoalhaven Cancer Care Centre




View to subject site from across Shoalhaven River

KEY

GRAPHICS SYMBOL	DESCRIPTION
	EXISTING TREE RETAINED
	NEW TREE
	MULCHED PLANTING BED / GROUNDCOVERS
	SEEDING
	INSITU CONCRETE
	AGGREGATE EXPOSED INSITU CONCRETE SURFACE
	DECORATIVE GRAVEL
	SEATING
	GABION WALL
	FURNITURE
	SITE BOUNDARY

TYPICAL PLANT SPECIES

NATIVE TREES

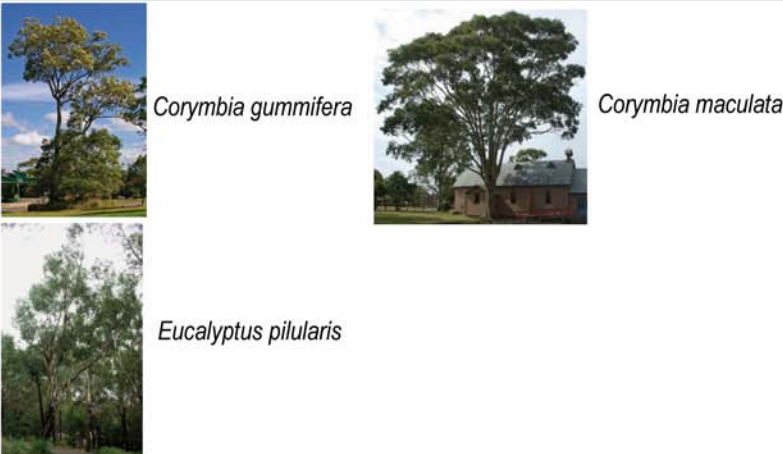

ORNAMENTAL / DECIDUOUS TREES




NATIVE GRASSES / GROUNDCOVERS



TYPICAL MATERIALS PALETTE



1 ENTRY AREA AND COURTYARD
1:200 @ A1

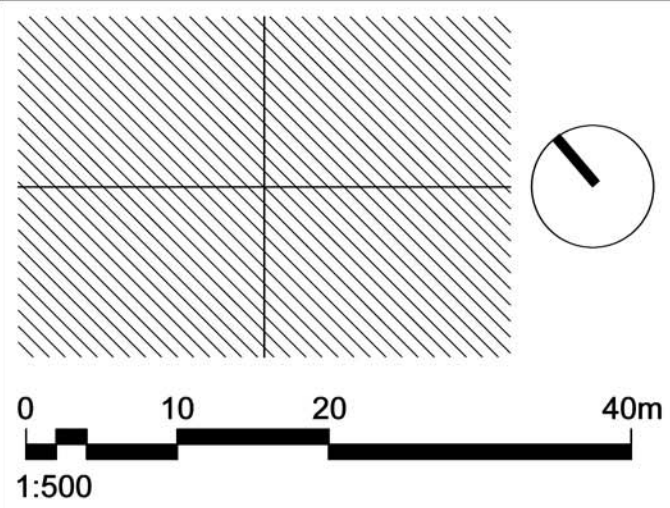

- NOTES
- DO NOT SCALE DRAWINGS. WRITTEN DIMENSIONS GOVERN.
 - ALL DIMENSIONS ARE IN MILLIMETRES UNLESS NOTED OTHERWISE.
 - ALL DIMENSIONS SHALL BE VERIFIED ON SITE BEFORE PROCEEDING WITH THE WORK. HASSELL SHALL BE NOTIFIED IN WRITING OF ANY DISCREPANCIES.
 - THIS DRAWING MUST BE READ IN CONJUNCTION WITH ALL RELEVANT CONTRACTS, SPECIFICATIONS AND DRAWINGS.

© COPYRIGHT OF THIS DRAWING IS VESTED IN HASSELL. LTD. - 2008 HASSELL. LTD.

THIS DRAWING IS AN UNCONTROLLED COPY. UNLESS NOTED OTHERWISE.

REV	DESCRIPTION	DATE
E	PART 3A	26-08-11
D	DRAFT PART 3A	07-06-11
C	DRAFT PART 3A	24-05-11
B	DRAFT PART 3A	13-05-11
A	DRAFT PART 3A	06-05-11

HASSELL

HASSELL LTD ACN 007 711 435
LEVEL 2
88 CUMBERLAND STREET
SYDNEY NSW 2000 AUSTRALIA
SYDNEY@HASSELL.COM.AU
T +61 2 9101 2000 F +61 2 9101 2100

CLIENT

JOHNSTAFF PROJECTS



HEALTH INFRASTRUCTURE NSW HEALTH



PROJECT

SHOALHAVEN CANCER CARE CENTRE

STATUS

PART 3A

DRAWING TITLE

LANDSCAPE PLAN



DRAWING NUMBER

SC-L100

PROJECT NUMBER	SCALE @ A1	REV
AX3042	1:500 / 1:200	E
DRAWN	CO-ORD	REVIEWED
HH	AL	AL
		APPROVED
		DE

GRAPHICS SYMBOL	DESCRIPTION
-----------------	-------------

	EXISTING TREE TO BE RETAINED AND PROTECTED (NUMBER OF TREE AS IDENTIFIED IN ARBORISTS REPORT)
	EXISTING TREE RETAINED
	EXISTING TREE REMOVED (NUMBER OF TREE AS IDENTIFIED IN ARBORISTS REPORT)

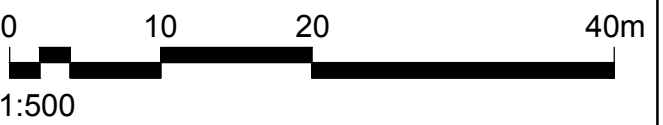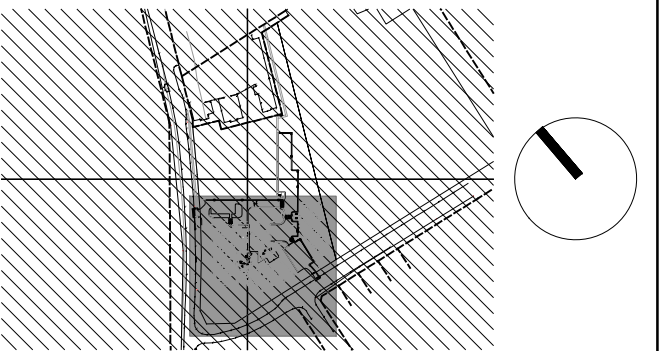

NOTES

1. DO NOT SCALE DRAWINGS. WRITTEN DIMENSIONS GOVERN.
2. ALL DIMENSIONS ARE IN MILLIMETRES UNLESS NOTED OTHERWISE.
3. ALL DIMENSIONS SHALL BE VERIFIED ON SITE BEFORE PROCEEDING WITH THE WORK. HASSELL SHALL BE NOTIFIED IN WRITING OF ANY DISCREPANCIES.
4. THIS DRAWING MUST BE READ IN CONJUNCTION WITH ALL RELEVANT CONTRACTS, SPECIFICATIONS AND DRAWINGS.

© COPYRIGHT OF THIS DRAWING IS VESTED
IN HASSELL. LTD. - 2008 HASSELL. LTD.

THIS DRAWING IS AN UNCONTROLLED COPY.
UNLESS NOTED OTHERWISE.

[illegible]

HASSELL LTD ACN 007 711 435
LEVEL 2
38 CUMBERLAND STREET
SYDNEY NSW 2000 AUSTRALIA
SYDNEY@HASSELL.COM.AU
T +61 2 9101 2000 F +61 2 9101 2100

CLIENT

JOHNSTAFF PROJECTS



HEALTH INFRASTRUCTURE NSW HEALTH



PROJECT

SHOALHAVEN CANCER CARE
CENTRE

STATUS

**FOR CONSTRUCTION -
DRAFT**

DRAWING TITLE








TREE REMOVAL PLAN

DRAWING NUMBER

SC-L002

PROJECT NUMBER	SCALE @ A1	REV
AX3042	1:500	A
DRAWN	CO-ORD	REVIEWED
JG	AL	AL
		APPROVED
		DE

Original Sheet Size A1 - 841 x 594mm

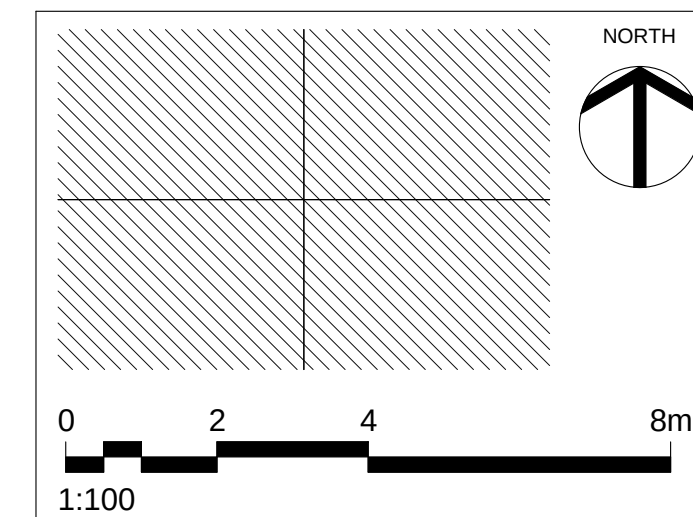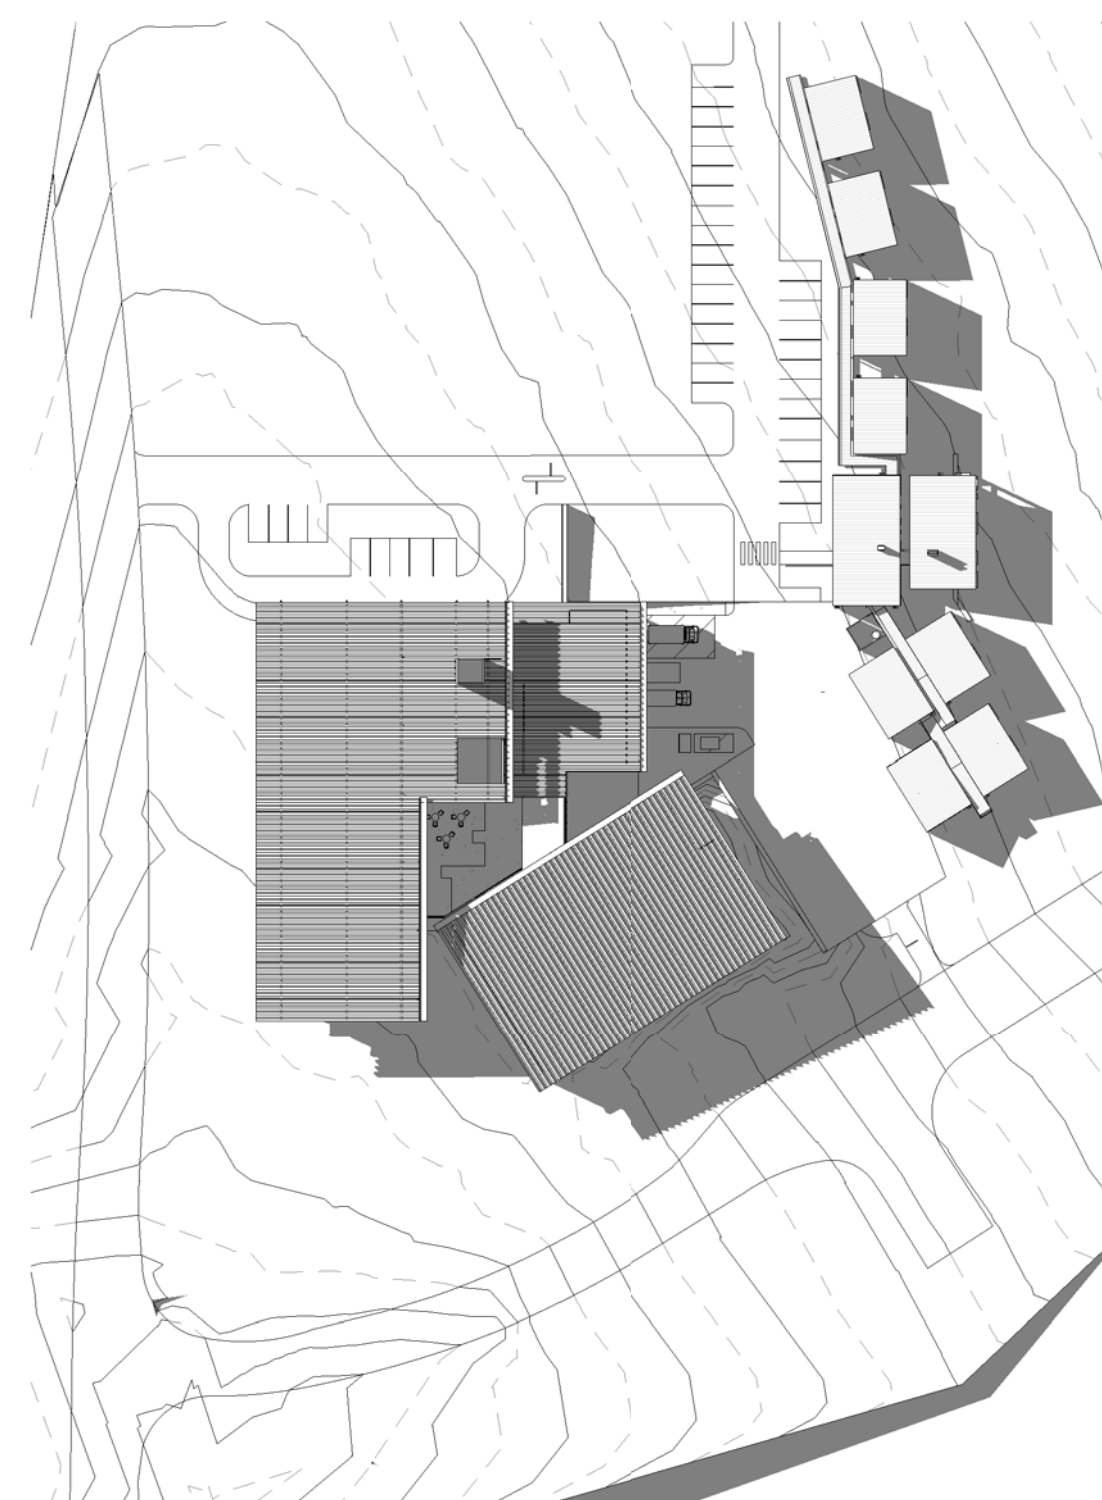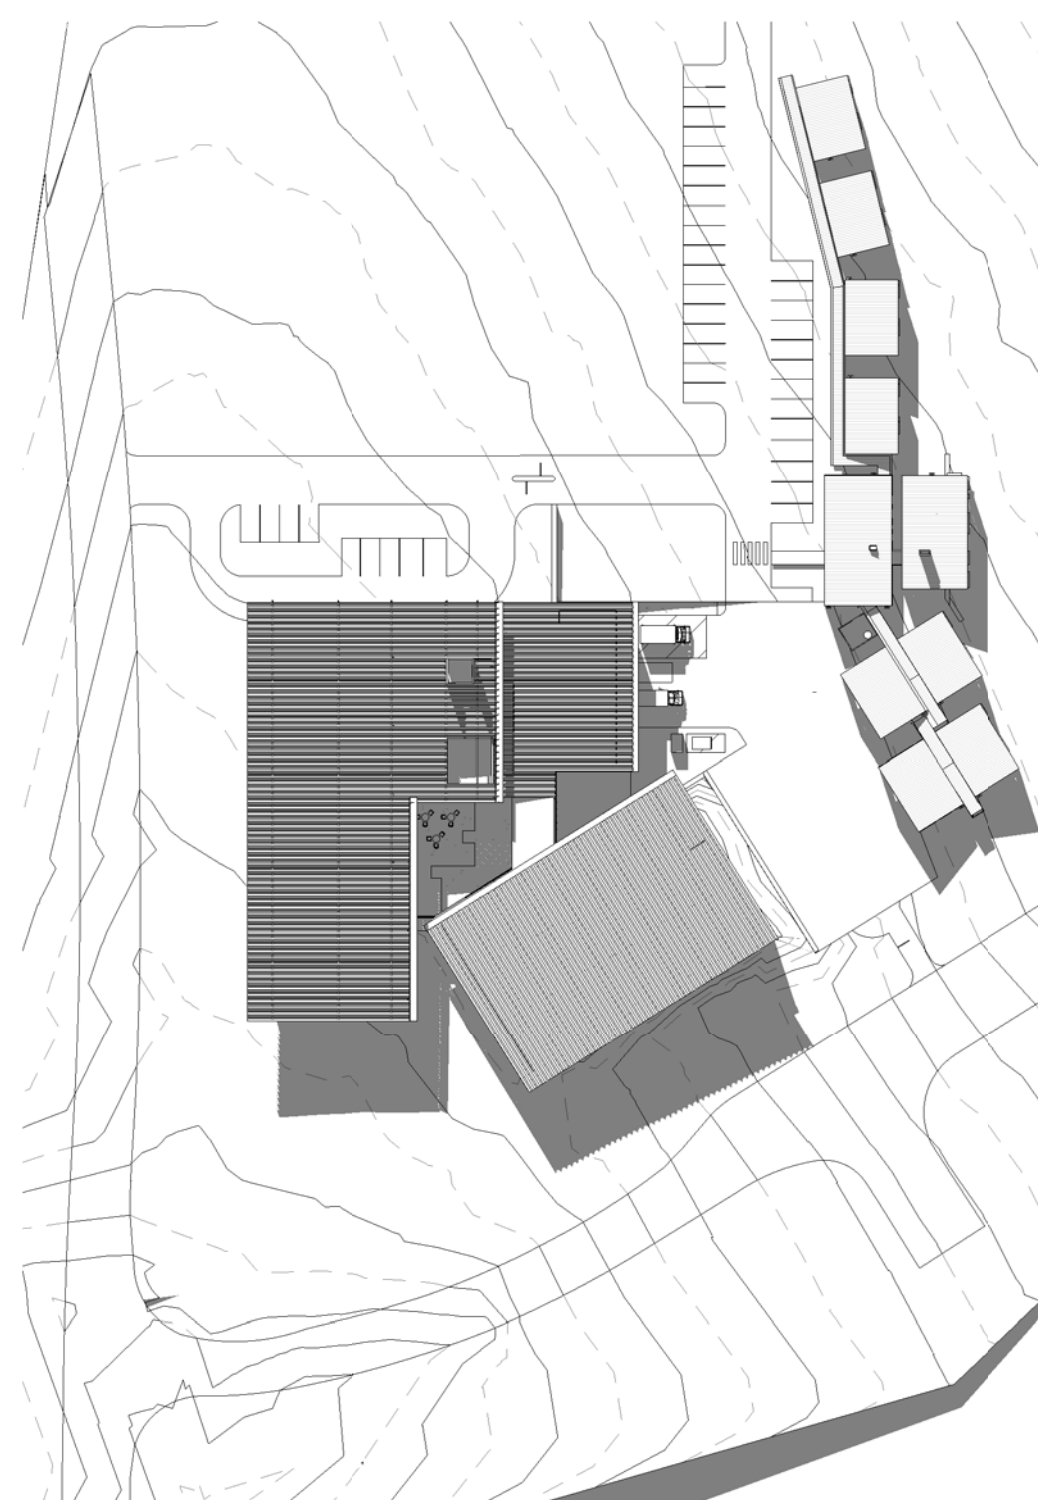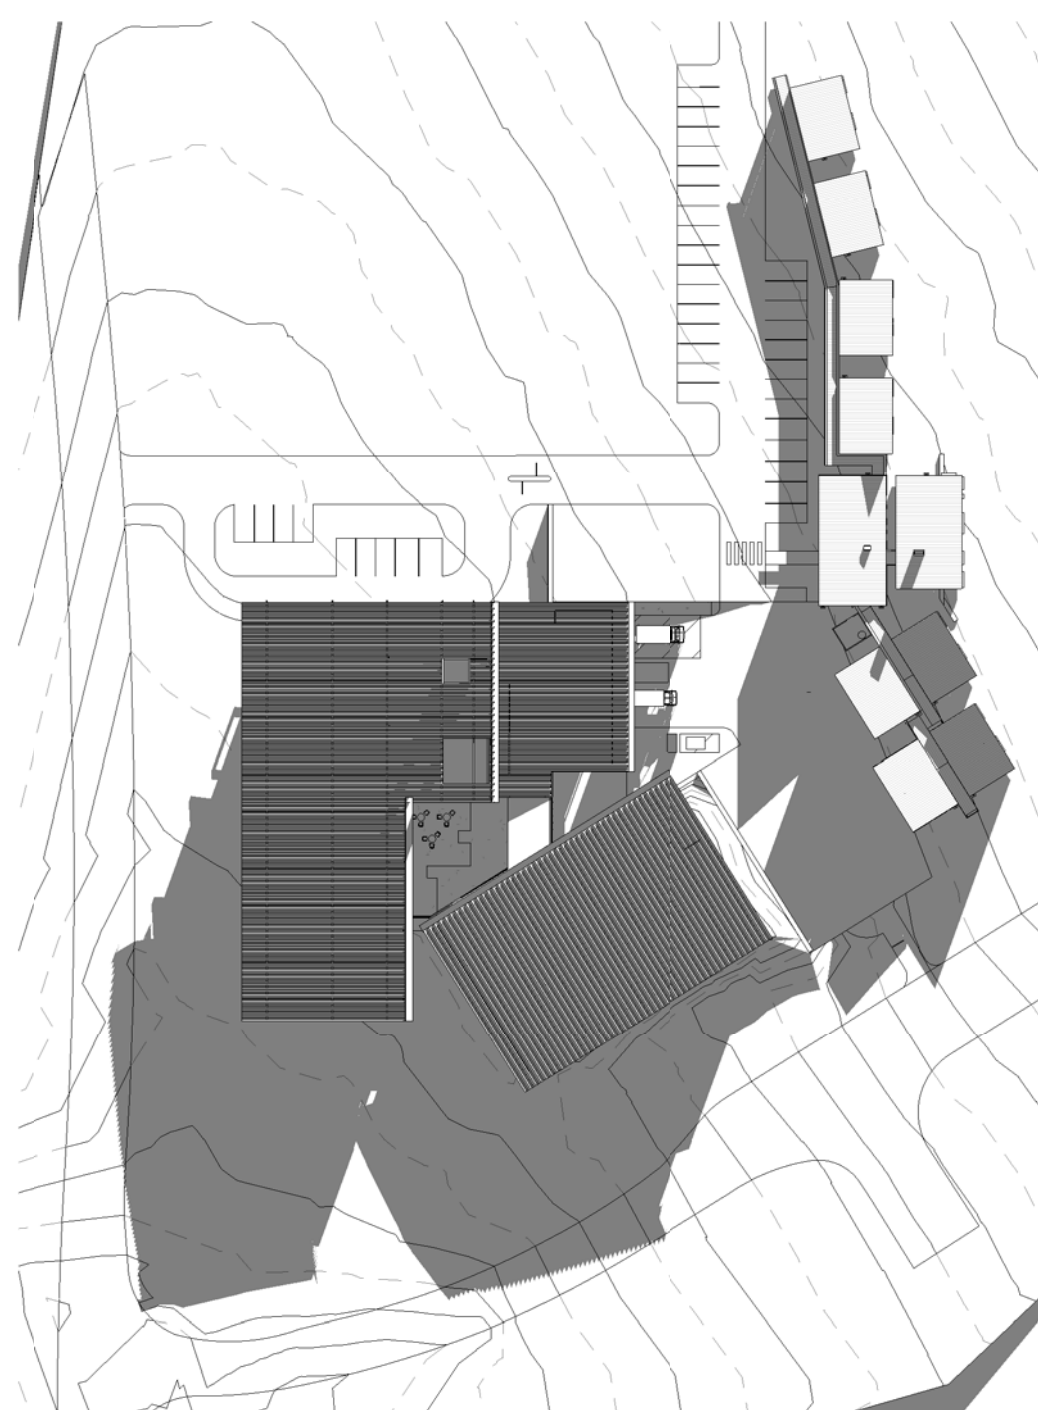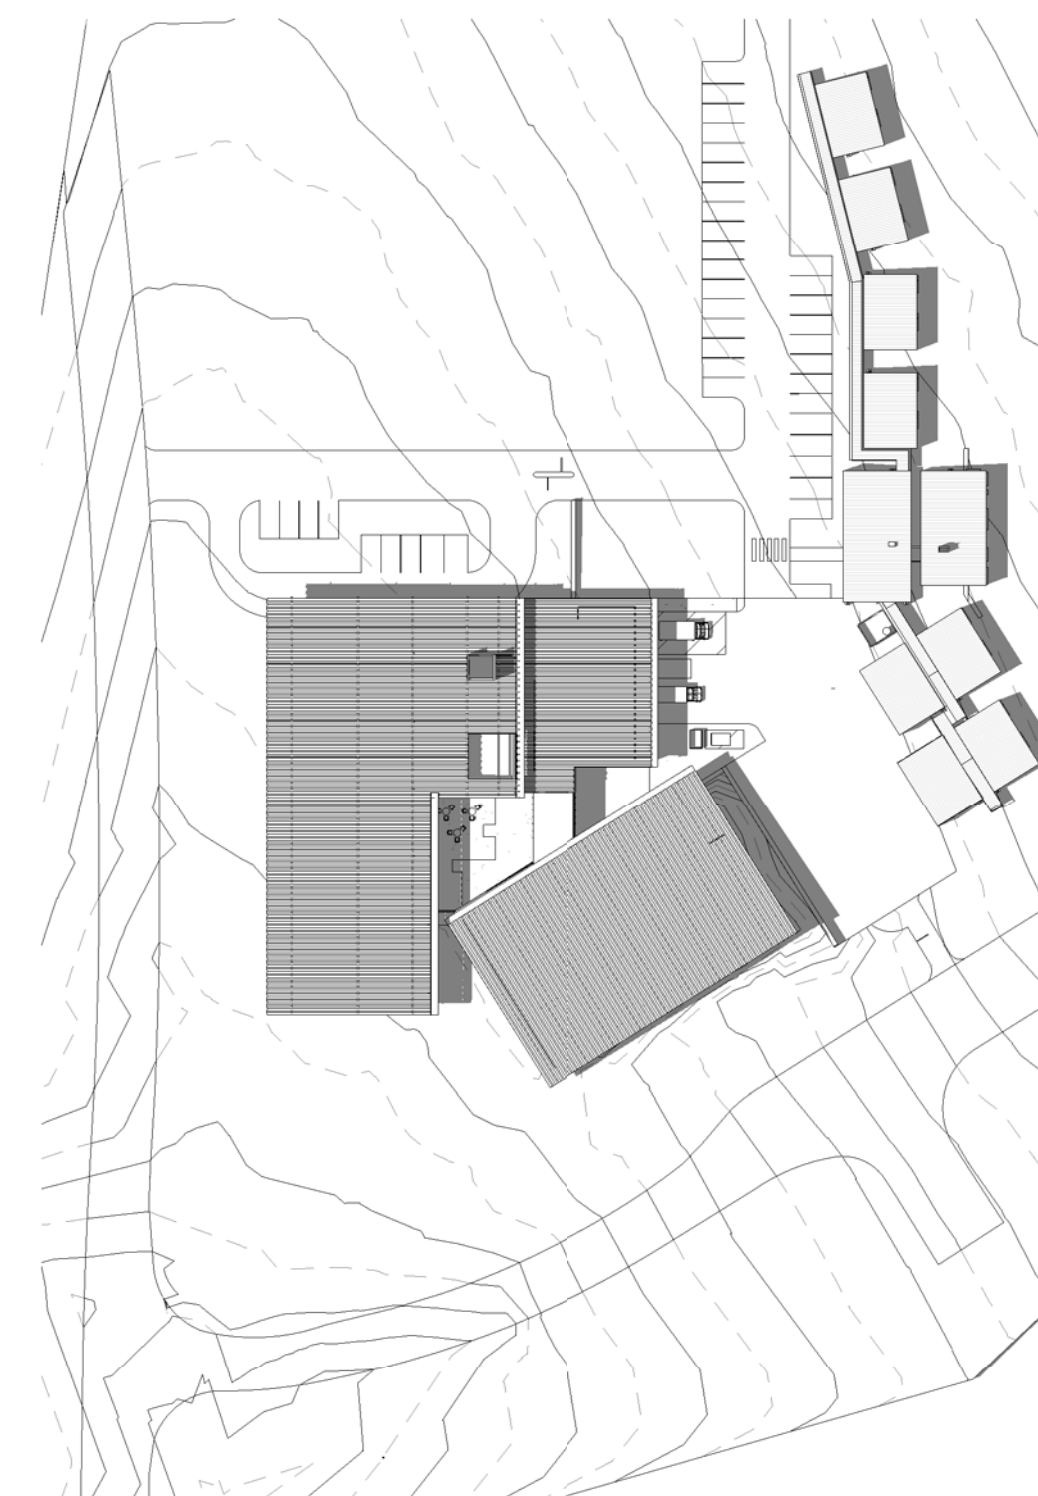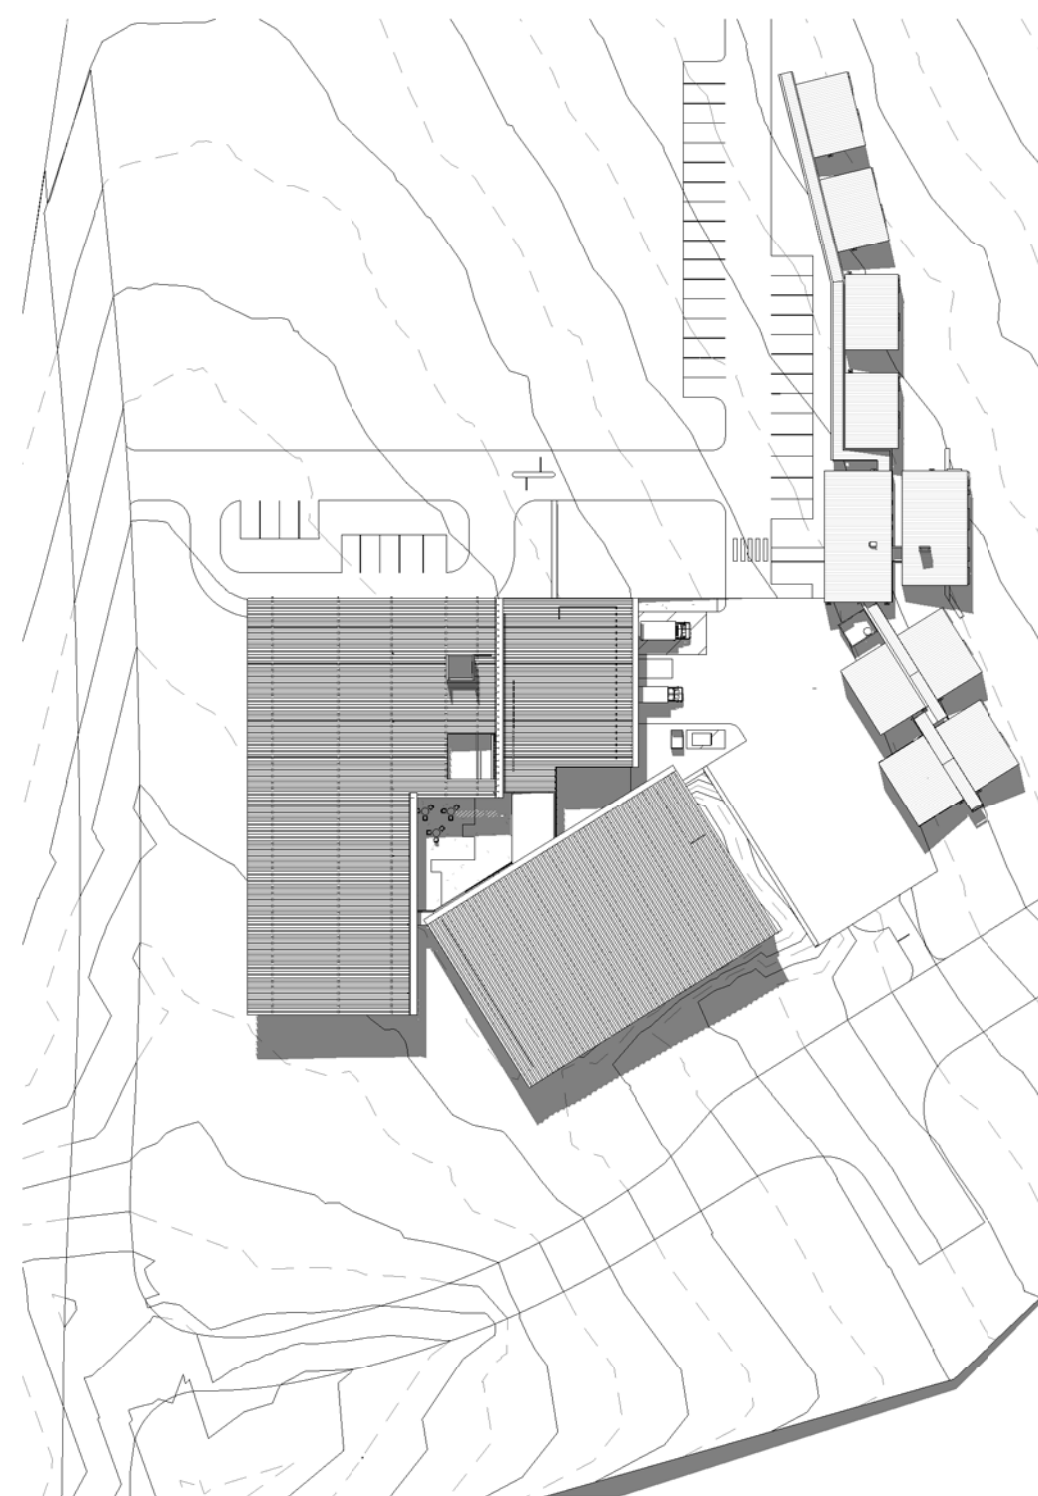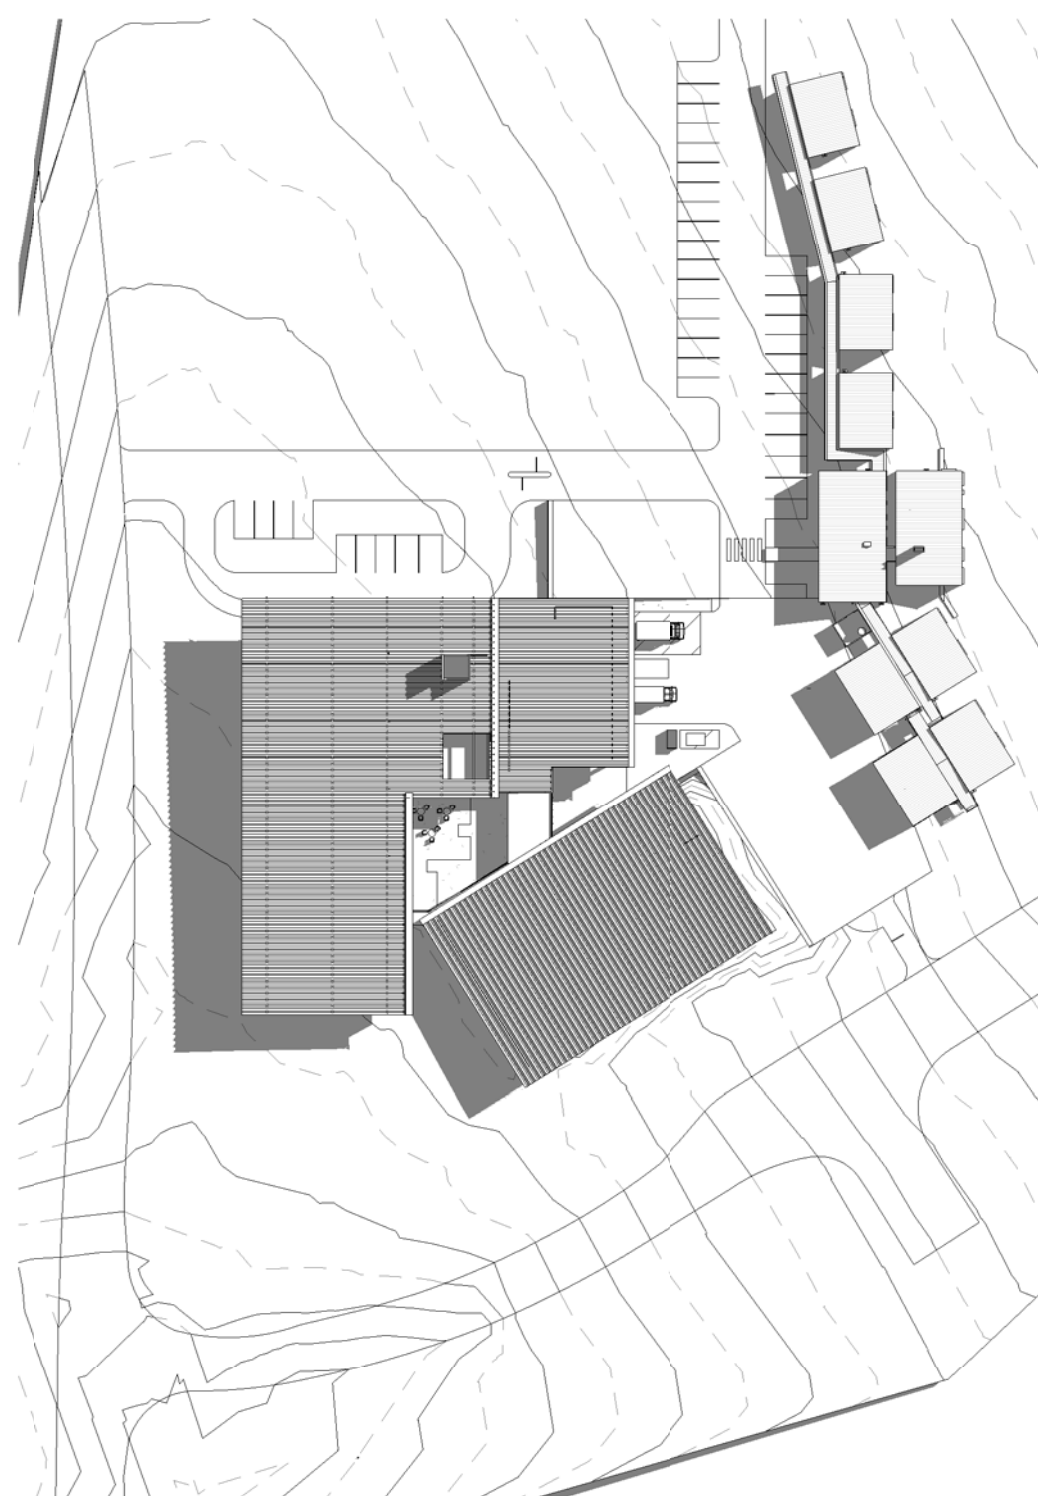

NOTES

1. DO NOT SCALE DRAWINGS. WRITTEN DIMENSIONS GOVERN.
2. ALL DIMENSIONS ARE IN MILLIMETRES UNLESS NOTED OTHERWISE.
3. ALL DIMENSIONS SHALL BE VERIFIED ON SITE BEFORE PROCEEDING WITH THE WORK. HASSELL SHALL BE NOTIFIED IN WRITING OF ANY DISCREPANCIES.
4. THIS DRAWING MUST BE READ IN CONJUNCTION WITH ALL RELEVANT CONTRACTS, SPECIFICATIONS AND DRAWINGS.

© COPYRIGHT OF THIS DRAWING IS VESTED
IN HASSELL. LTD. - 2008 HASSELL. LTD.

THIS DRAWING IS AN UNCONTROLLED COPY.
UNLESS NOTED OTHERWISE.

[illegible]

HASSELL

HASSELL LTD ACN 007 711 435
LEVEL 2
88 CUMBERLAND STREET
SYDNEY NSW 2000 AUSTRALIA
SYDNEY@HASSELL.COM.AU
T +61 2 9101 2000 F +61 2 9101 2100

CLIENT

JOHNSTAFF PROJECTS



HEALTH INFRASTRUCTURE NSW HEALTH
HEALTH INFRASTRUCTURE
NSW HEALTH

PROJECT

SHOALHAVEN CANCER CARE CENTRE

STATUS

DESIGN DEVELOPMENT

DRAWING TITLE

SHADOW DIAGRAMS WINTER SUMMER

DRAWING NUMBER

0001

PROJECT NUMBER _____

AX3042

DRAWN

Author

DRAWN	COORD
-------	-------

Author

DRAWN	COORD
-------	-------

Author

DRAWN	COORD
-------	-------

Author

C:_Revit Projects\AX3042_S-SCCC_BASE_BUILDING_elini.m

ver 3/2011 10:01:07 AM

LEGEND

1. RFS-1 ARAMAX ZINCALUME ROOFING
2. CON-2 CONCRETE PRECAST PANELS, OFF FORM FINISH 2
3. FCS-02 JH EXOTEC FACADE PANEL WITH TIMBER BATTENS
4. EL-06 LIGHTWEIGHT STEEL FRAMED WINDOW BOXES, PAINTED FIBRE CEMENT SHEET
5. ANODISED ALUMINIUM WINDOW FRAMES
6. FCS-01 SOFFITS
7. GLS-02 GLASS - VIRIDIAN LAMINATED GLASS, COMFORT PLUS: CLEAR
8. GLS-03 GLASS - VIRIDIAN LAMINATED GLASS, COLOUR BACK: WHITE
9. EL-01 BARESTONE FIBRE CEMENT
10. PLY-1 PLYWOOD PANELLING TO ENTRY SOFFIT & FOYER (BEYOND BUSHFIRE ZONE)



SHOALHAVEN CANCER CARE CENTRE

2

10



7



6

5



8

4

Australia

Adelaide
HASSELL
Level 5
70 Hindmarsh Square
Adelaide SA
Australia 5000
T +61 8 8203 5222
F +61 8 8203 5200
E adelaide@hassell.com.au

Brisbane
HASSELL
36 Warry Street
Fortitude Valley QLD
Australia 4006
T +61 7 3914 4000
F +61 7 3914 4100
E brisbane@hassell.com.au

Melbourne
HASSELL
61 Little Collins Street
Melbourne VIC
Australia 3000
T +61 3 8102 3000
F +61 3 9654 1422
E melbourne@hassell.com.au

Perth
HASSELL
Podium Level, Central Park
152 – 158 St Georges Terrace
Perth WA
Australia 6000
T +61 8 6477 6000
F +61 8 9322 2330
E perth@hassell.com.au

Sydney
HASSELL
Level 2
88 Cumberland Street
Sydney NSW
Australia 2000
T +61 2 9101 2000
F +61 2 9101 2100
E sydney@hassell.com.au

PR China

Beijing
HASSELL
Building A7
50 Anjialou
ChaoYang District
Beijing 100125 PR China
T +8610 5126 6908
F +8610 8441 7266
E beijing@hassell.com.cn

Chongqing
HASSELL
28F, International Trade Centre
38 Qing Nian Road
Yu Zhong District
Chongqing 400010 PR China
T +8623 6310 6888
F +8623 6310 6007
E chongqing@hassell.com.cn

Shanghai
HASSELL
Building 8 Xing Fu Ma Tou
1029 South Zhongshan Road
Huangpu District
Shanghai 200011 PR China
T +8621 6887 8777
F +8621 5840 6281
E shanghai@hassell.com.cn

Shenzhen
HASSELL
37F, Landmark
4028 Jintian Road
Futian District
Shenzhen 518035 PR China
T +86755 2381 1838
F +86755 2381 1832
E shenzhen@hassell.com.cn

Hong Kong SAR

Hong Kong SAR
HASSELL
22F, 169 Electric Road
North Point Hong Kong SAR
T +852 2552 9098
F +852 2580 1339
E hongkong@hassell.com.hk

Singapore

Singapore
HASSELL
17A Stanley Street
068736 Singapore
T +65 6224 4688
E singapore@hassell.com.sg

Thailand

Bangkok
HASSELL
18F, K Tower
209 Sukhumvit Soi 21
Klongtoey-Nua Wattana
Bangkok 10110 Thailand
T +66 2207 8999
F +66 2207 8998
E bangkok@hassell.co.th