

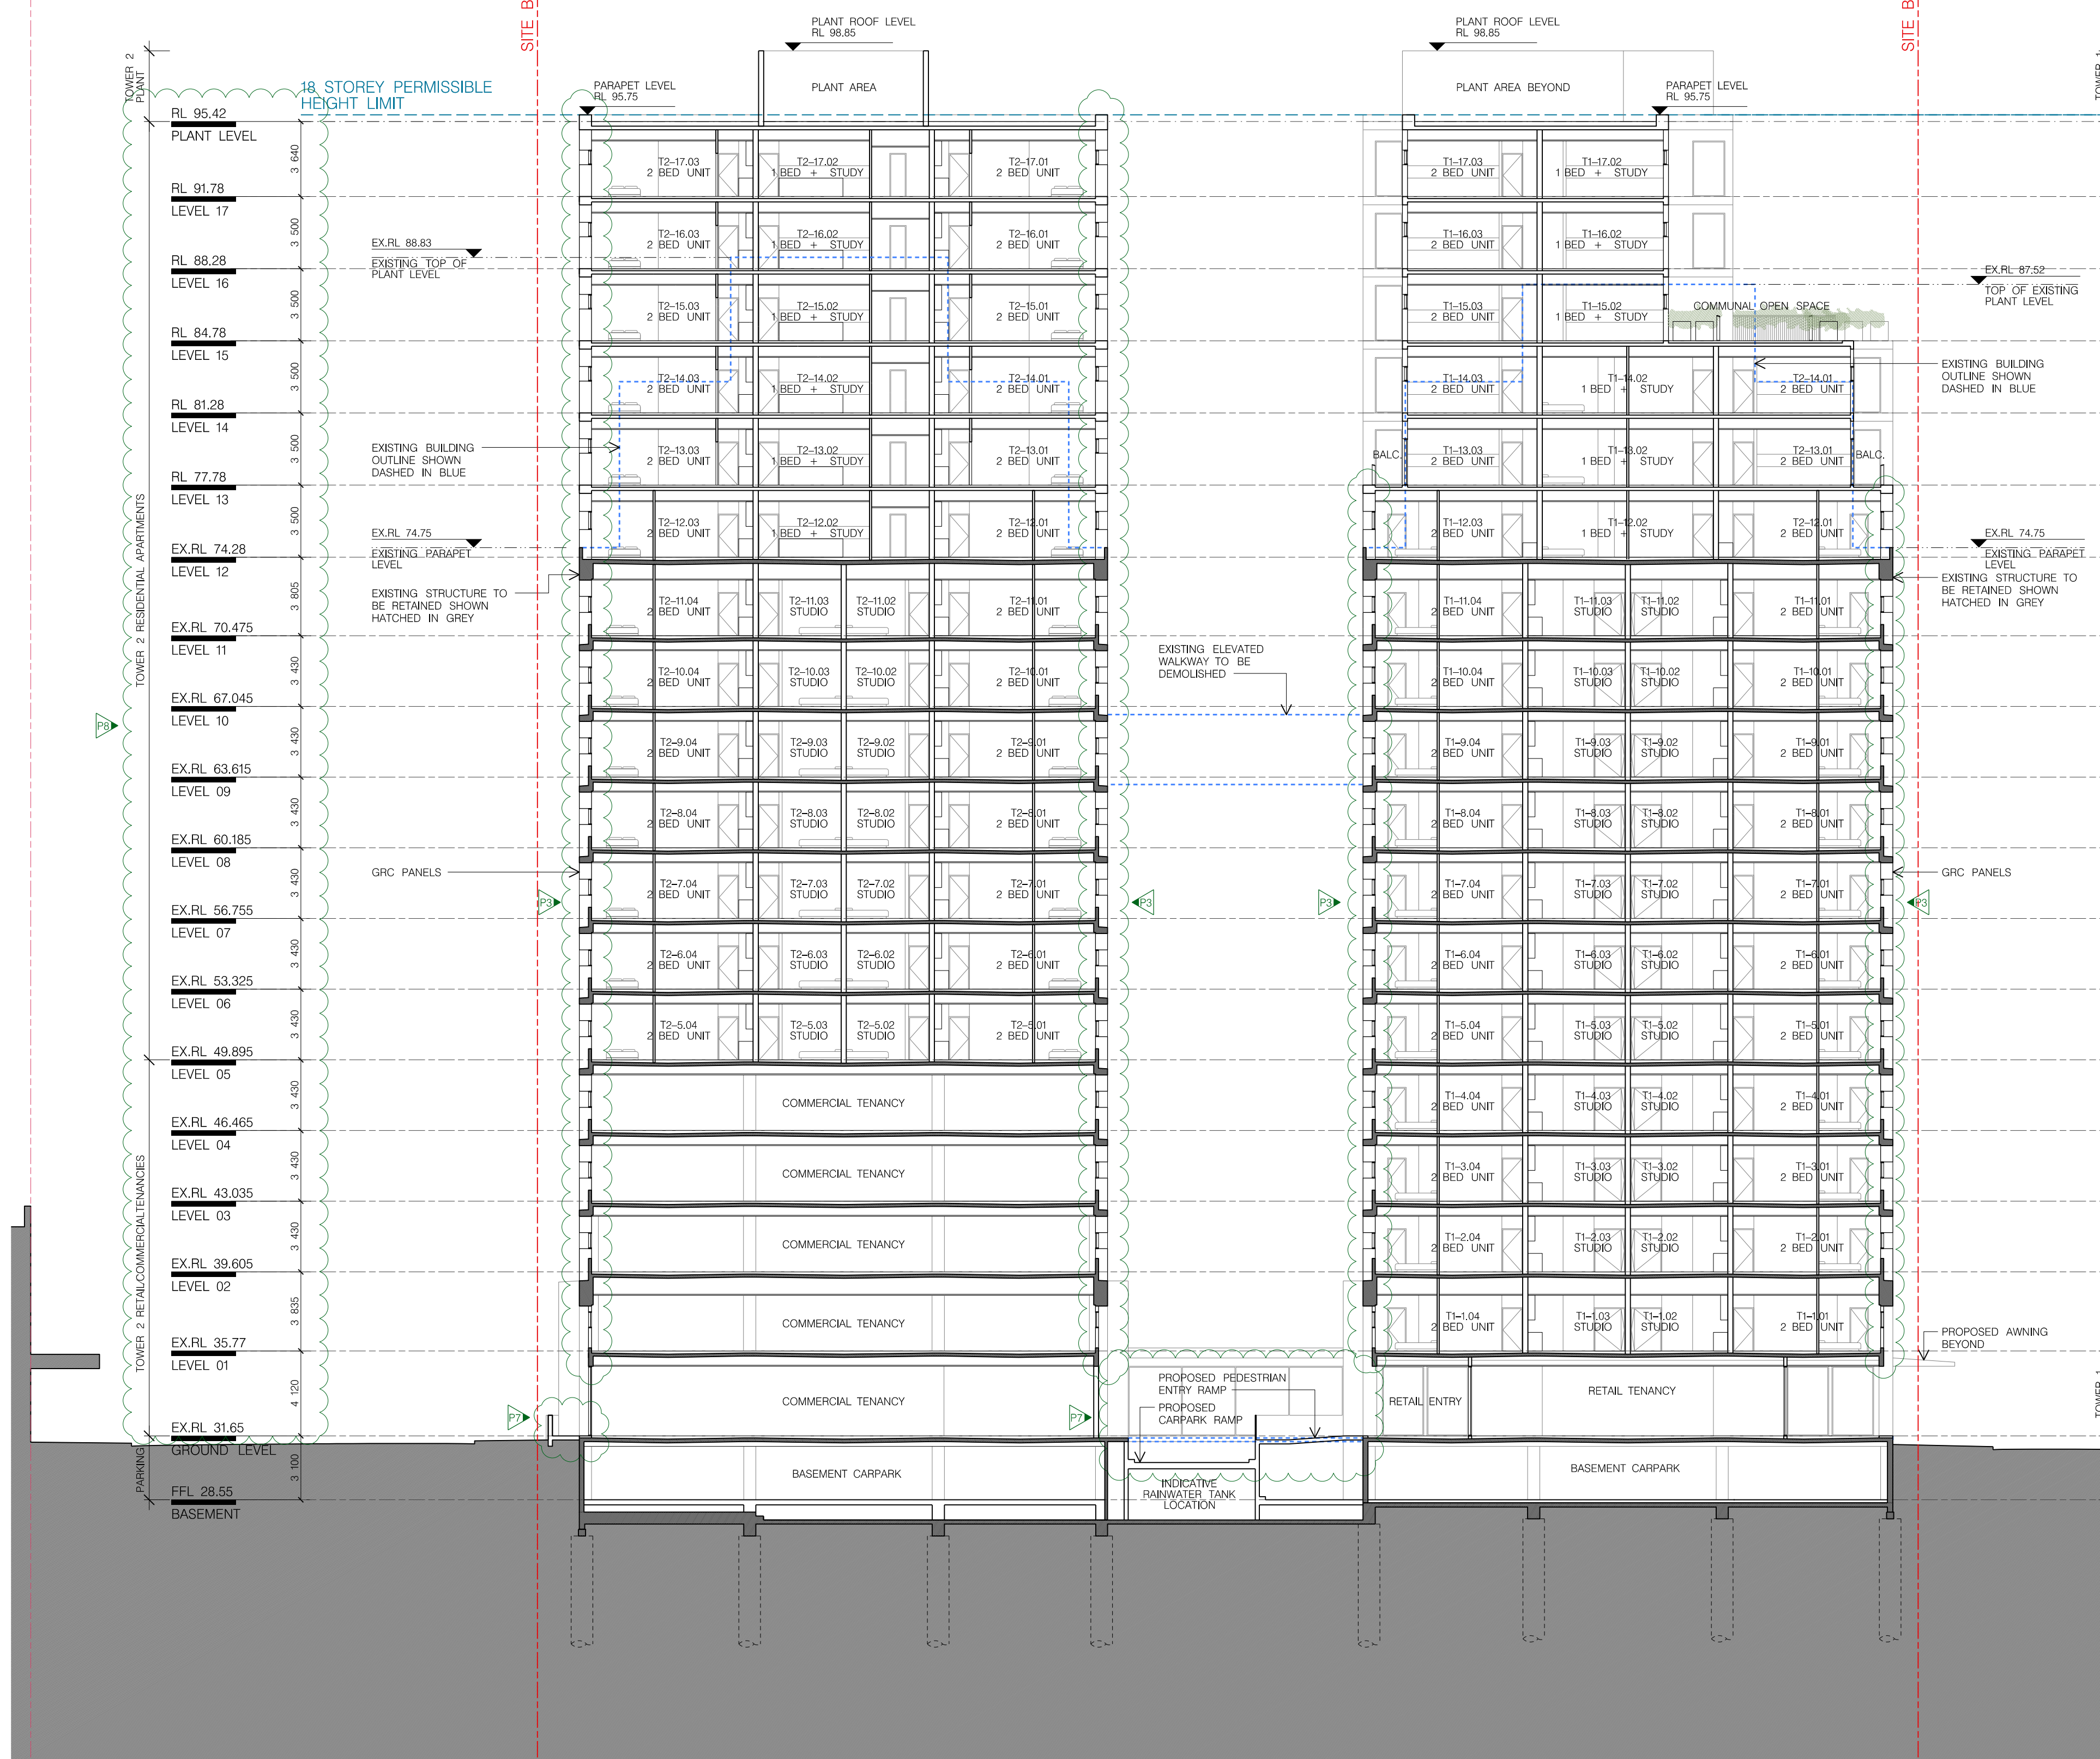


TOWER 1

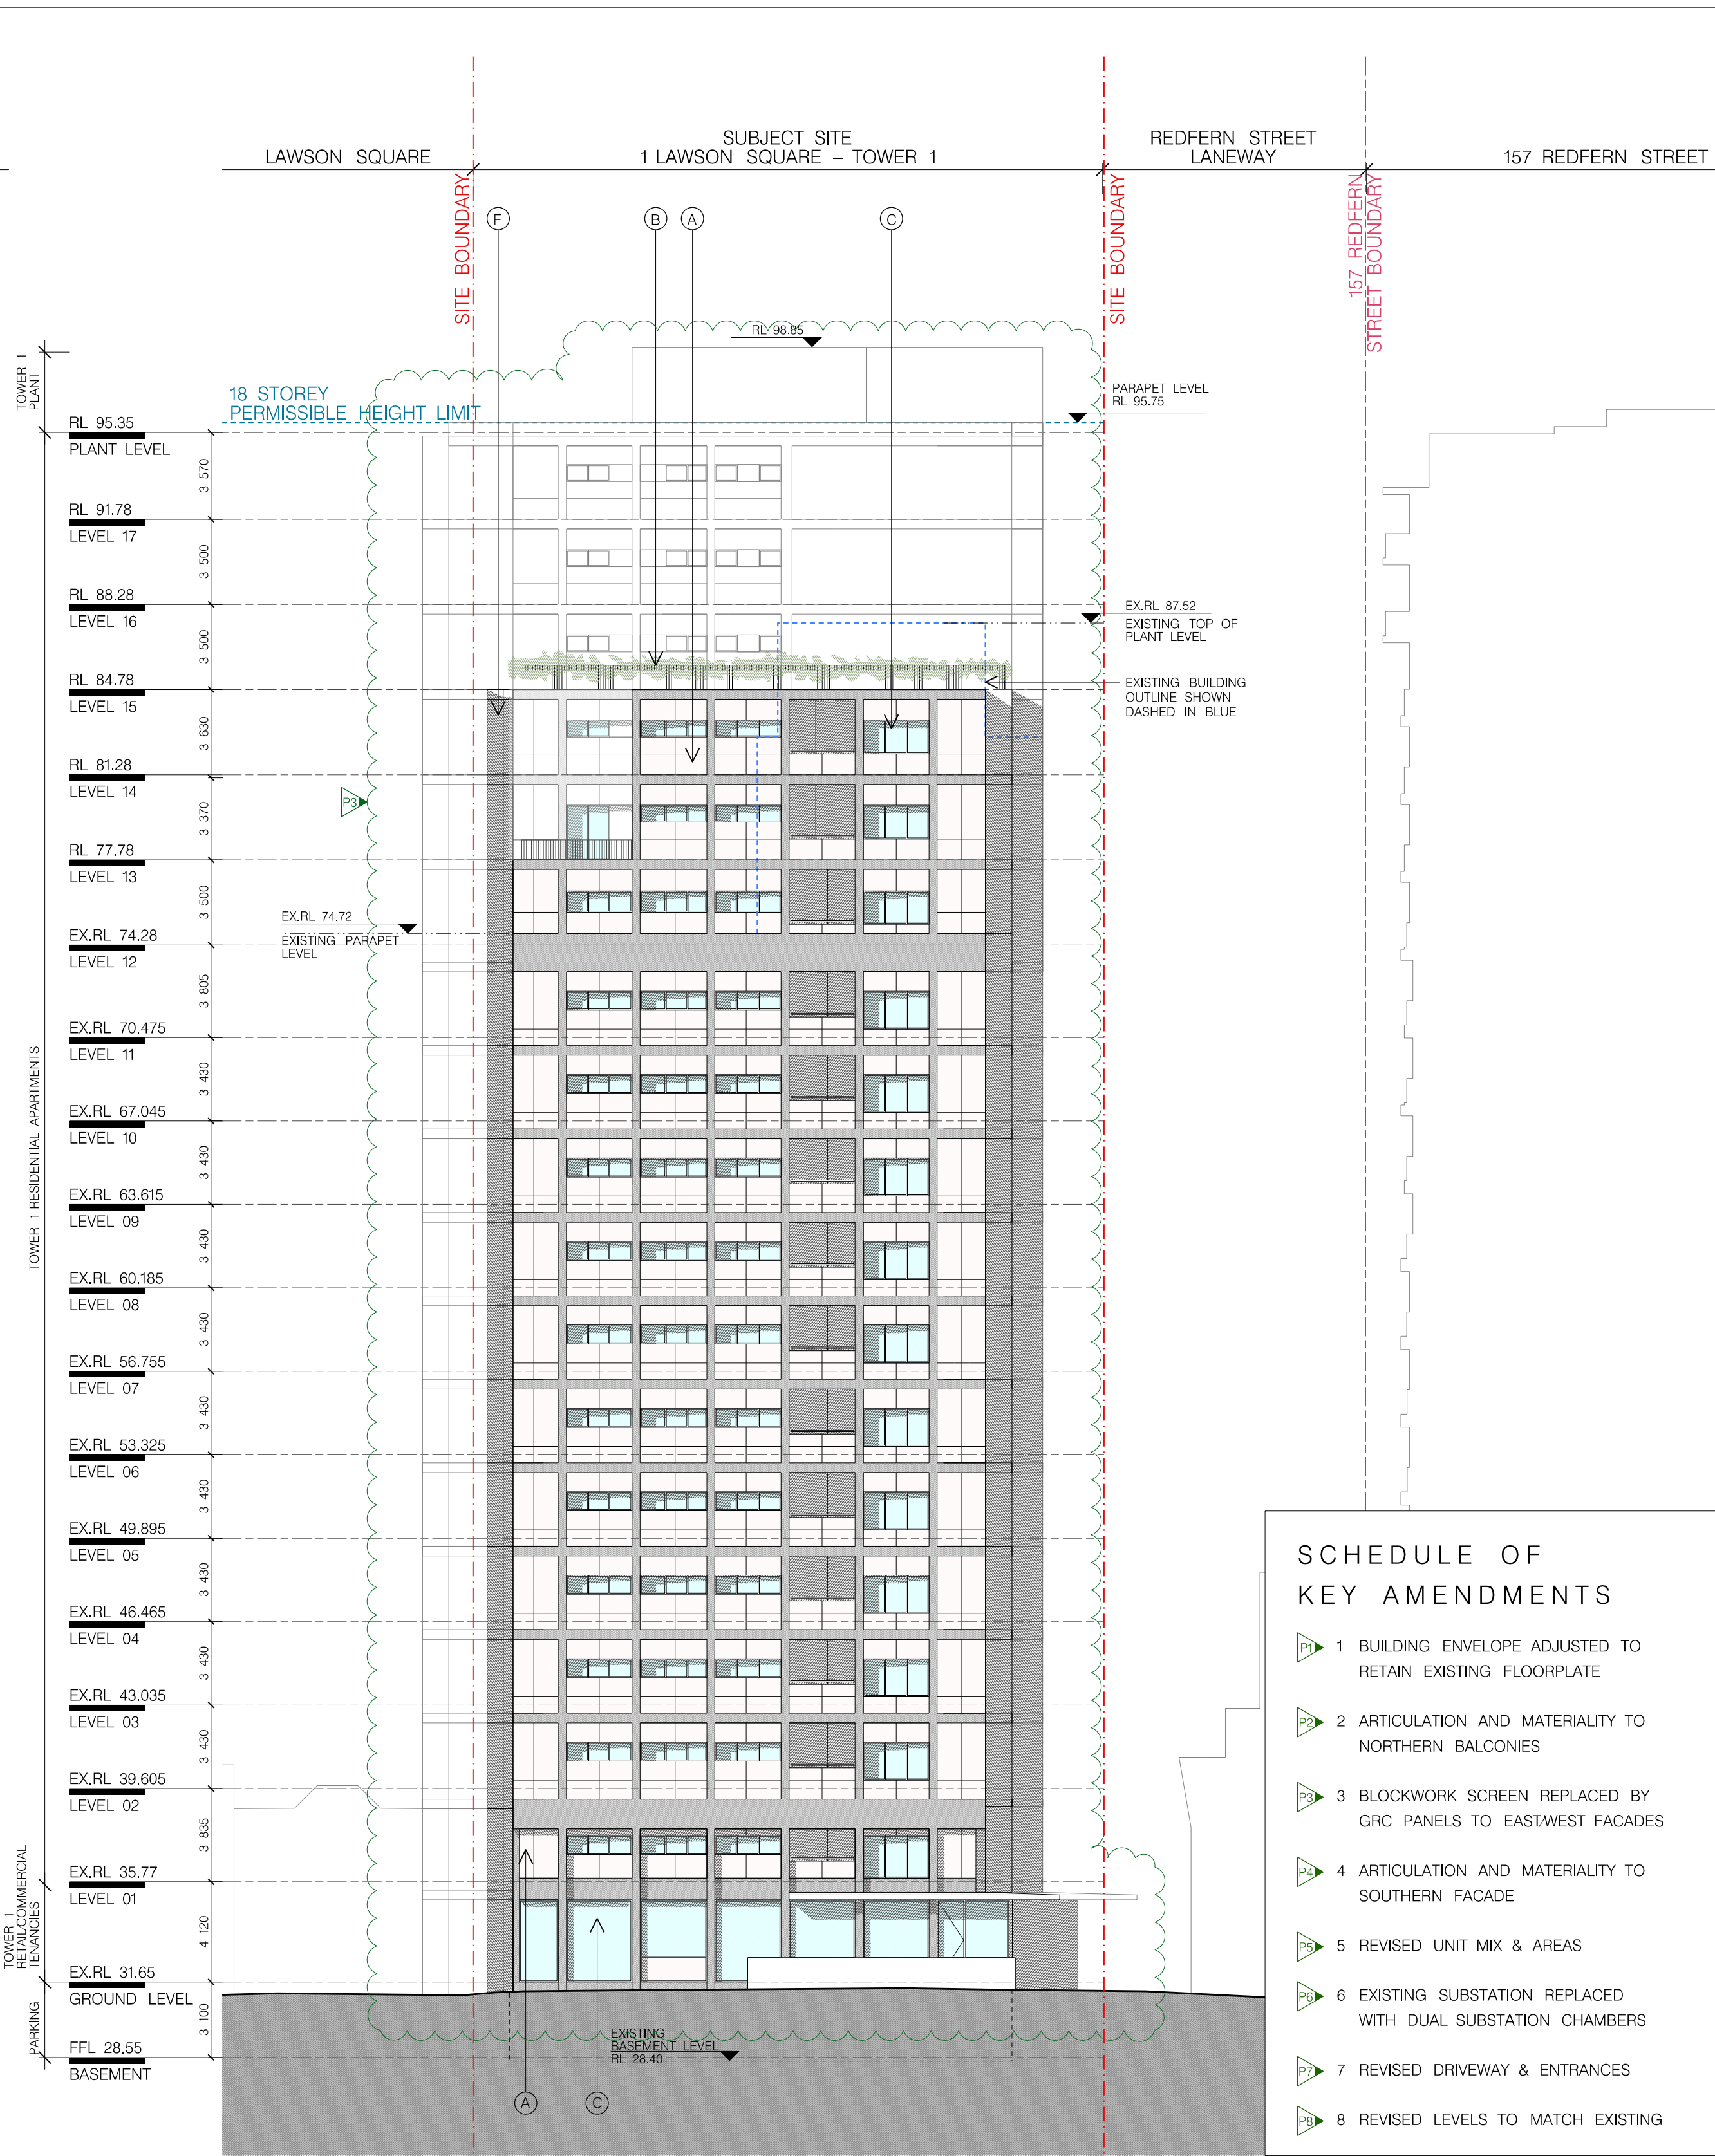


- 1 BUILDING ENVELOPE ADJUSTED TO RETAIN EXISTING FLOORPLATE
- 2 ARTICULATION AND MATERIALITY TO NORTHERN BALCONIES
- 3 BLOCKWORK SCREEN REPLACED BY GRC PANELS TO EASTWEST FACADES
- 4 ARTICULATION AND MATERIALITY TO SOUTHERN FACADE
- 5 REVISED UNIT MIX & AREAS
- 6 EXISTING SUBSTATION REPLACED WITH DUAL SUBSTATION CHAMBERS
- 7 REVISED DRIVEWAY & ENTRANCES
- 8 REVISED LEVELS TO MATCH EXISTING

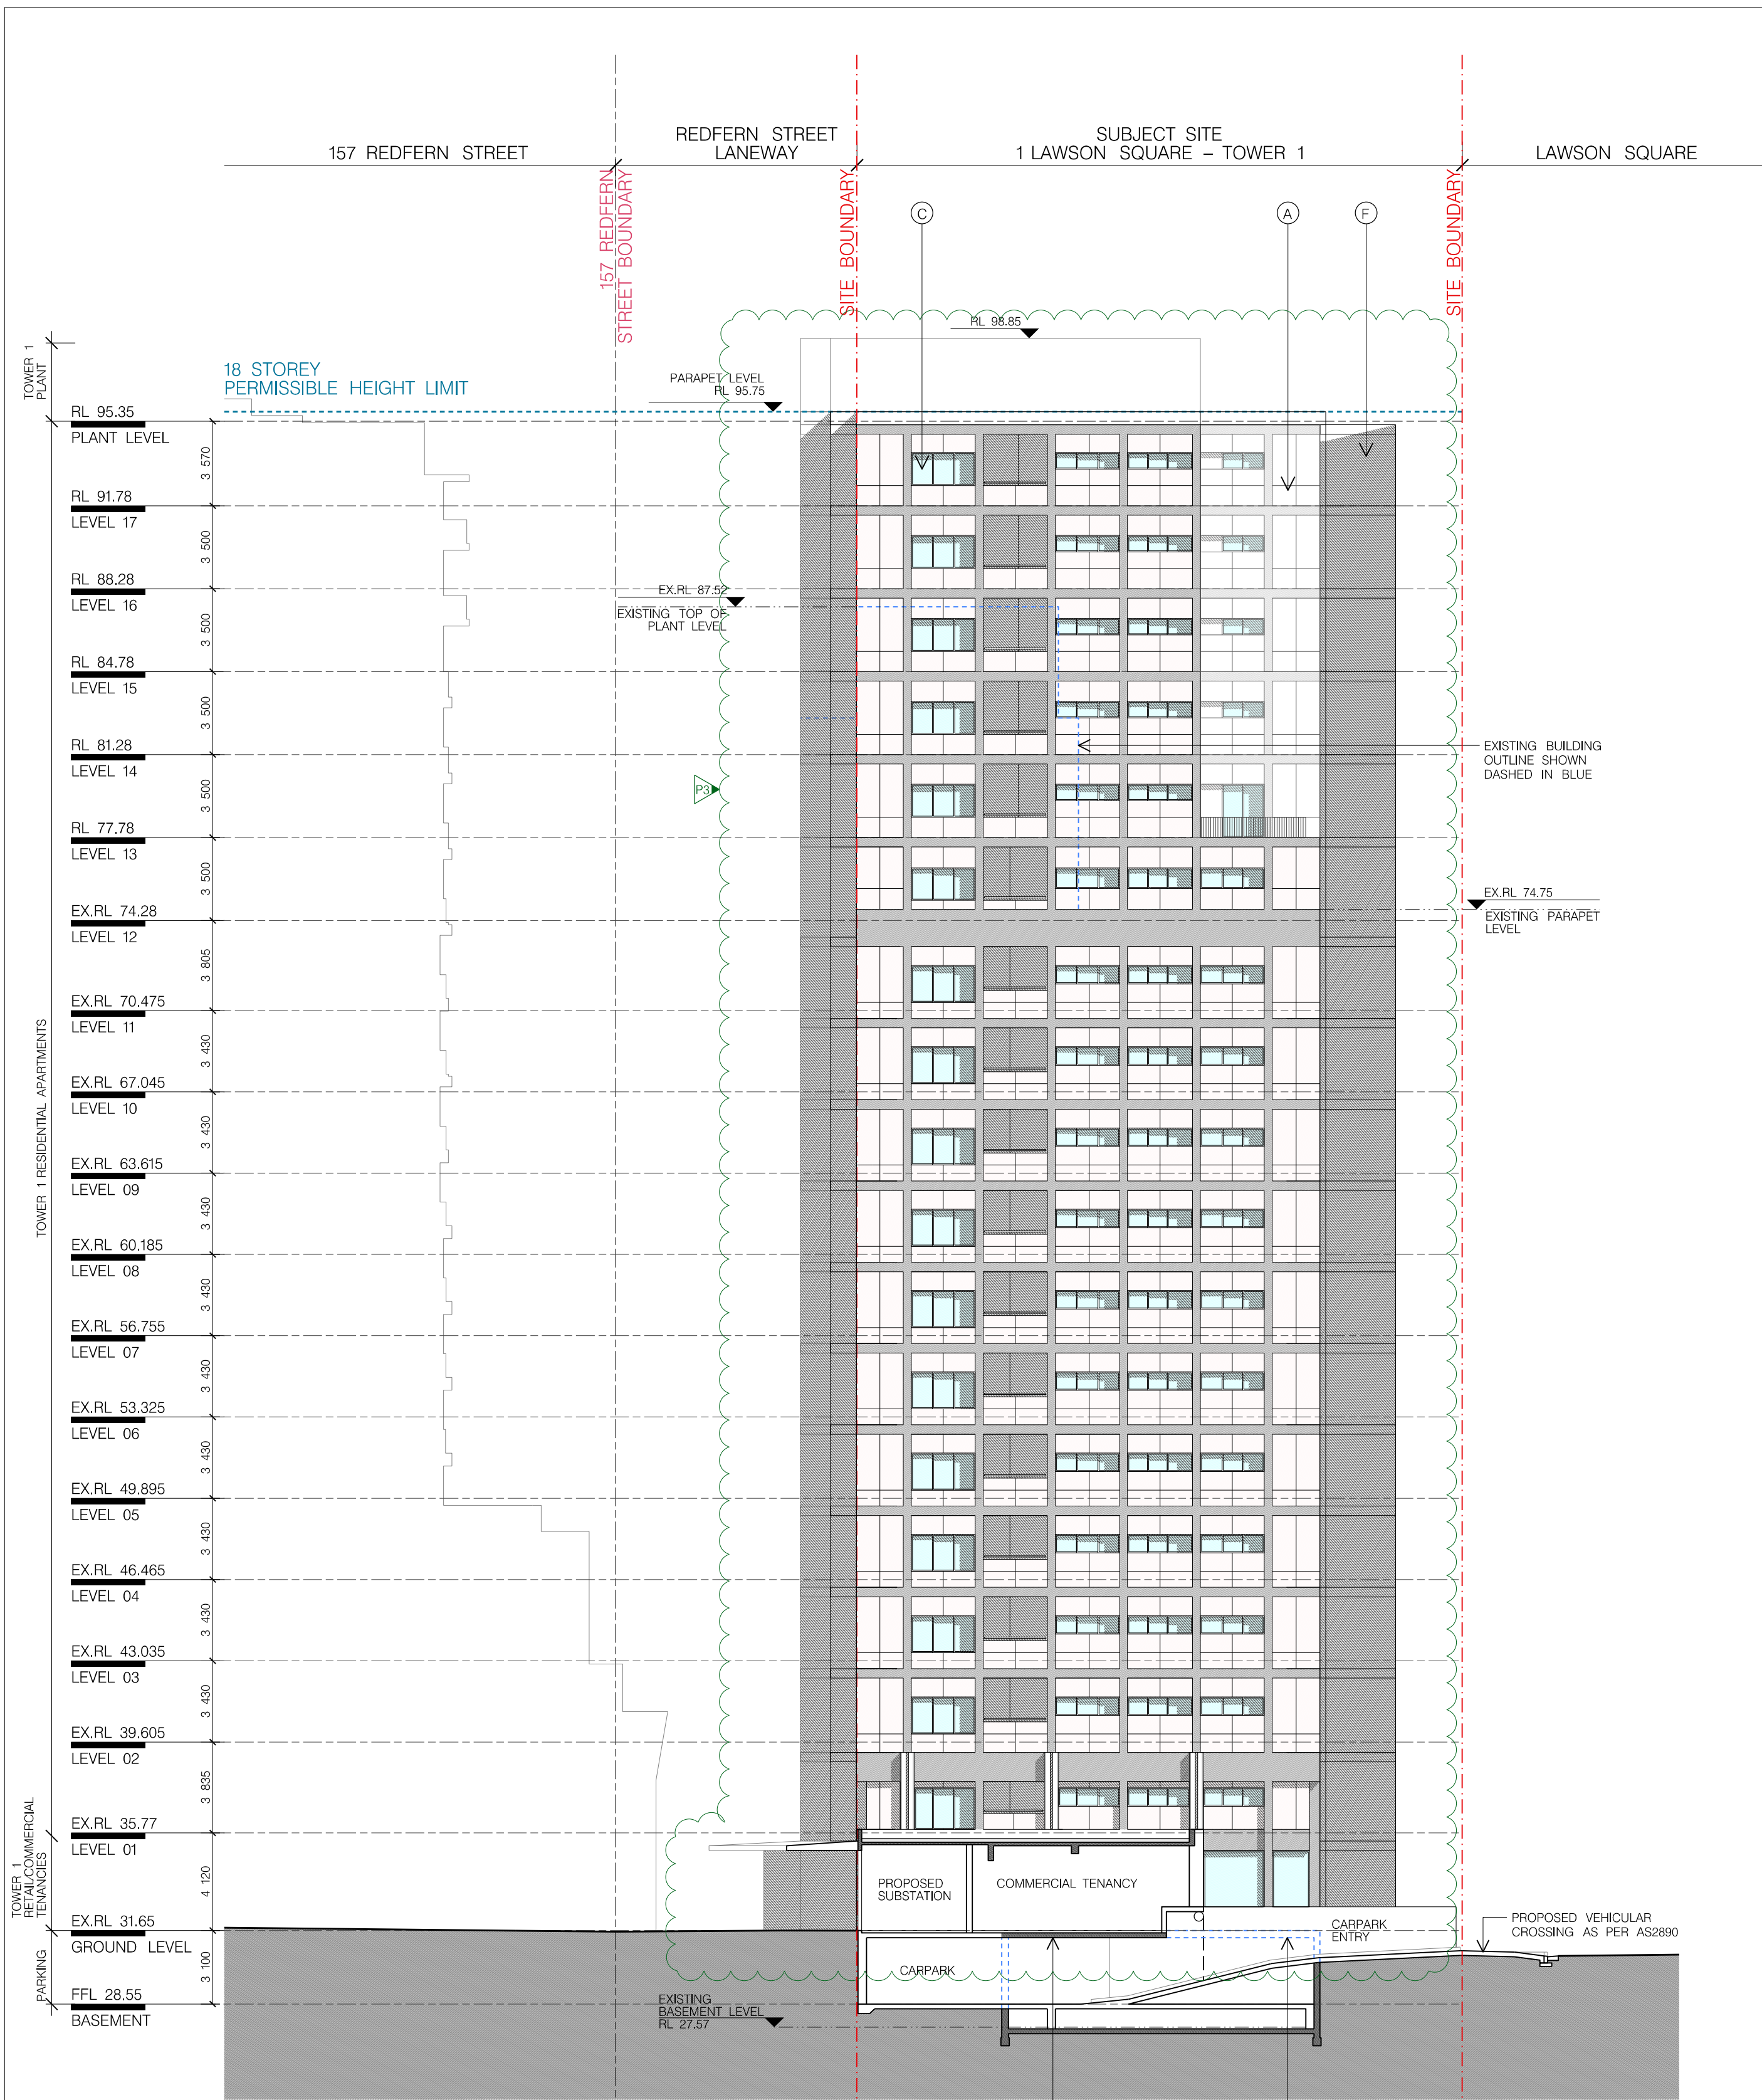

SCHEDULE OF KEY AMENDMENTS

- 1 BUILDING ENVELOPE ADJUSTED TO RETAIN EXISTING FLOORPLATE
- 2 ARTICULATION AND MATERIALITY TO NORTHERN BALCONIES
- 3 BLOCKWORK SCREEN REPLACED BY GRC PANELS TO EAST/WEST FACADES
- 4 ARTICULATION AND MATERIALITY TO SOUTHERN FACADE
- 5 REVISED UNIT MIX & AREAS
- 6 EXISTING SUBSTATION REPLACED WITH DUAL SUBSTATION CHAMBERS
- 7 REVISED DRIVEWAY & ENTRANCES
- 8 REVISED LEVELS TO MATCH EXISTING

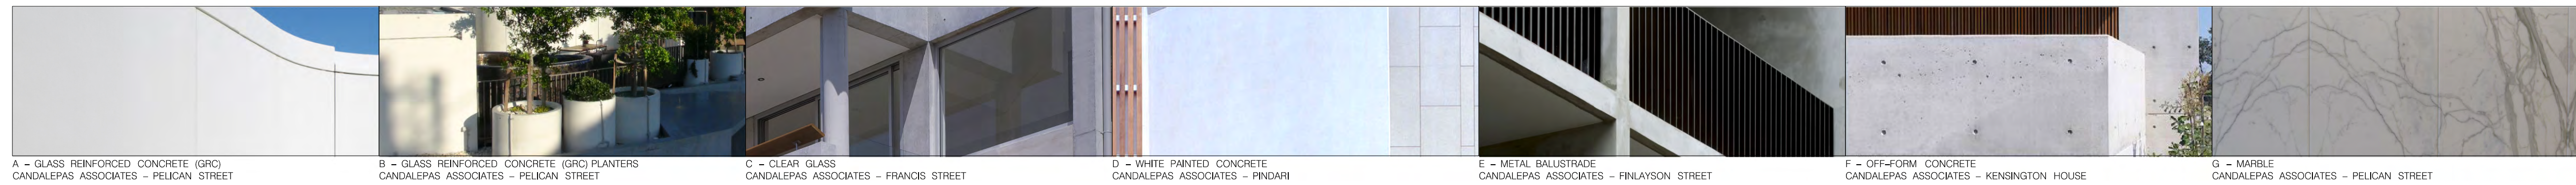

FOR DA PURPOSES ONLY
NOT FOR CONSTRUCTION

0 5 10m

Drawing Original Size

COPYRIGHT

This document is the property of Angela Candalepas and Associates Pty Ltd. This drawing shall only be used for the purpose for which it was commissioned. Unauthorised use of this drawing is prohibited.
Note: Do not scale from drawings. Figured dimensions shall take precedence over scaled dimensions. Any discrepancy shall be reported to the Architect for clarification prior to the commencement of any work.

LANDSCAPE:

ISTHMUS LANDSCAPE DESIGN
21 CENTRAL AVENUE,
COMO NSW 2226
T: 9528 4903

HERITAGE:

CITY PLAN HERITAGE
LEVEL 1, 364 KENT STREET
SYDNEY NSW 2000
T: 8270 3500

BCA / ACCESS:

CITY PLAN SERVICES
LEVEL 1, 364 KENT STREET
SYDNEY NSW 2000
T: 8270 3500

BASIS + ACOUSTIC ENGINEER:

SLR CONSULTING
2 LINCOLN STREET
LANE COVE
SYDNEY NSW 2066
T: 9427 8100

STRUCTURAL ENGINEER:

BG&E
LEVEL 2, 8 WINDMILL STREET
SYDNEY NSW 2000
T: 9770 3300

PLANNING:

JBA URBAN PLANNING CONSULTANTS
LEVEL 7, 77 BERRY STREET
NORTH SYDNEY NSW 2060
T: 9956 6962

ARCHITECT:

CANDALEPAS ASSOCIATES
+
WENDY LEWIN

PROJECT:

1 LAWSON SQUARE, REDFERN

CLIENT:
LAWSON SQUARE PTY LTD.

SCALE: 1:200 @ A1
DRAWN BY: RY/ES
CHECKED 1: FM
CHECKED 2:
APPROVED:

CAD FILE NO:

DATE: DECEMBER 2015

APPROVED:

DRAWING:

ELEVATIONS SHEET 2
TOWER 1 - EAST & WEST ELEVATIONS

DRAWING No:
S96 - 1302


ISSUE:
C

JOB No:

5578

ISSUE:

C

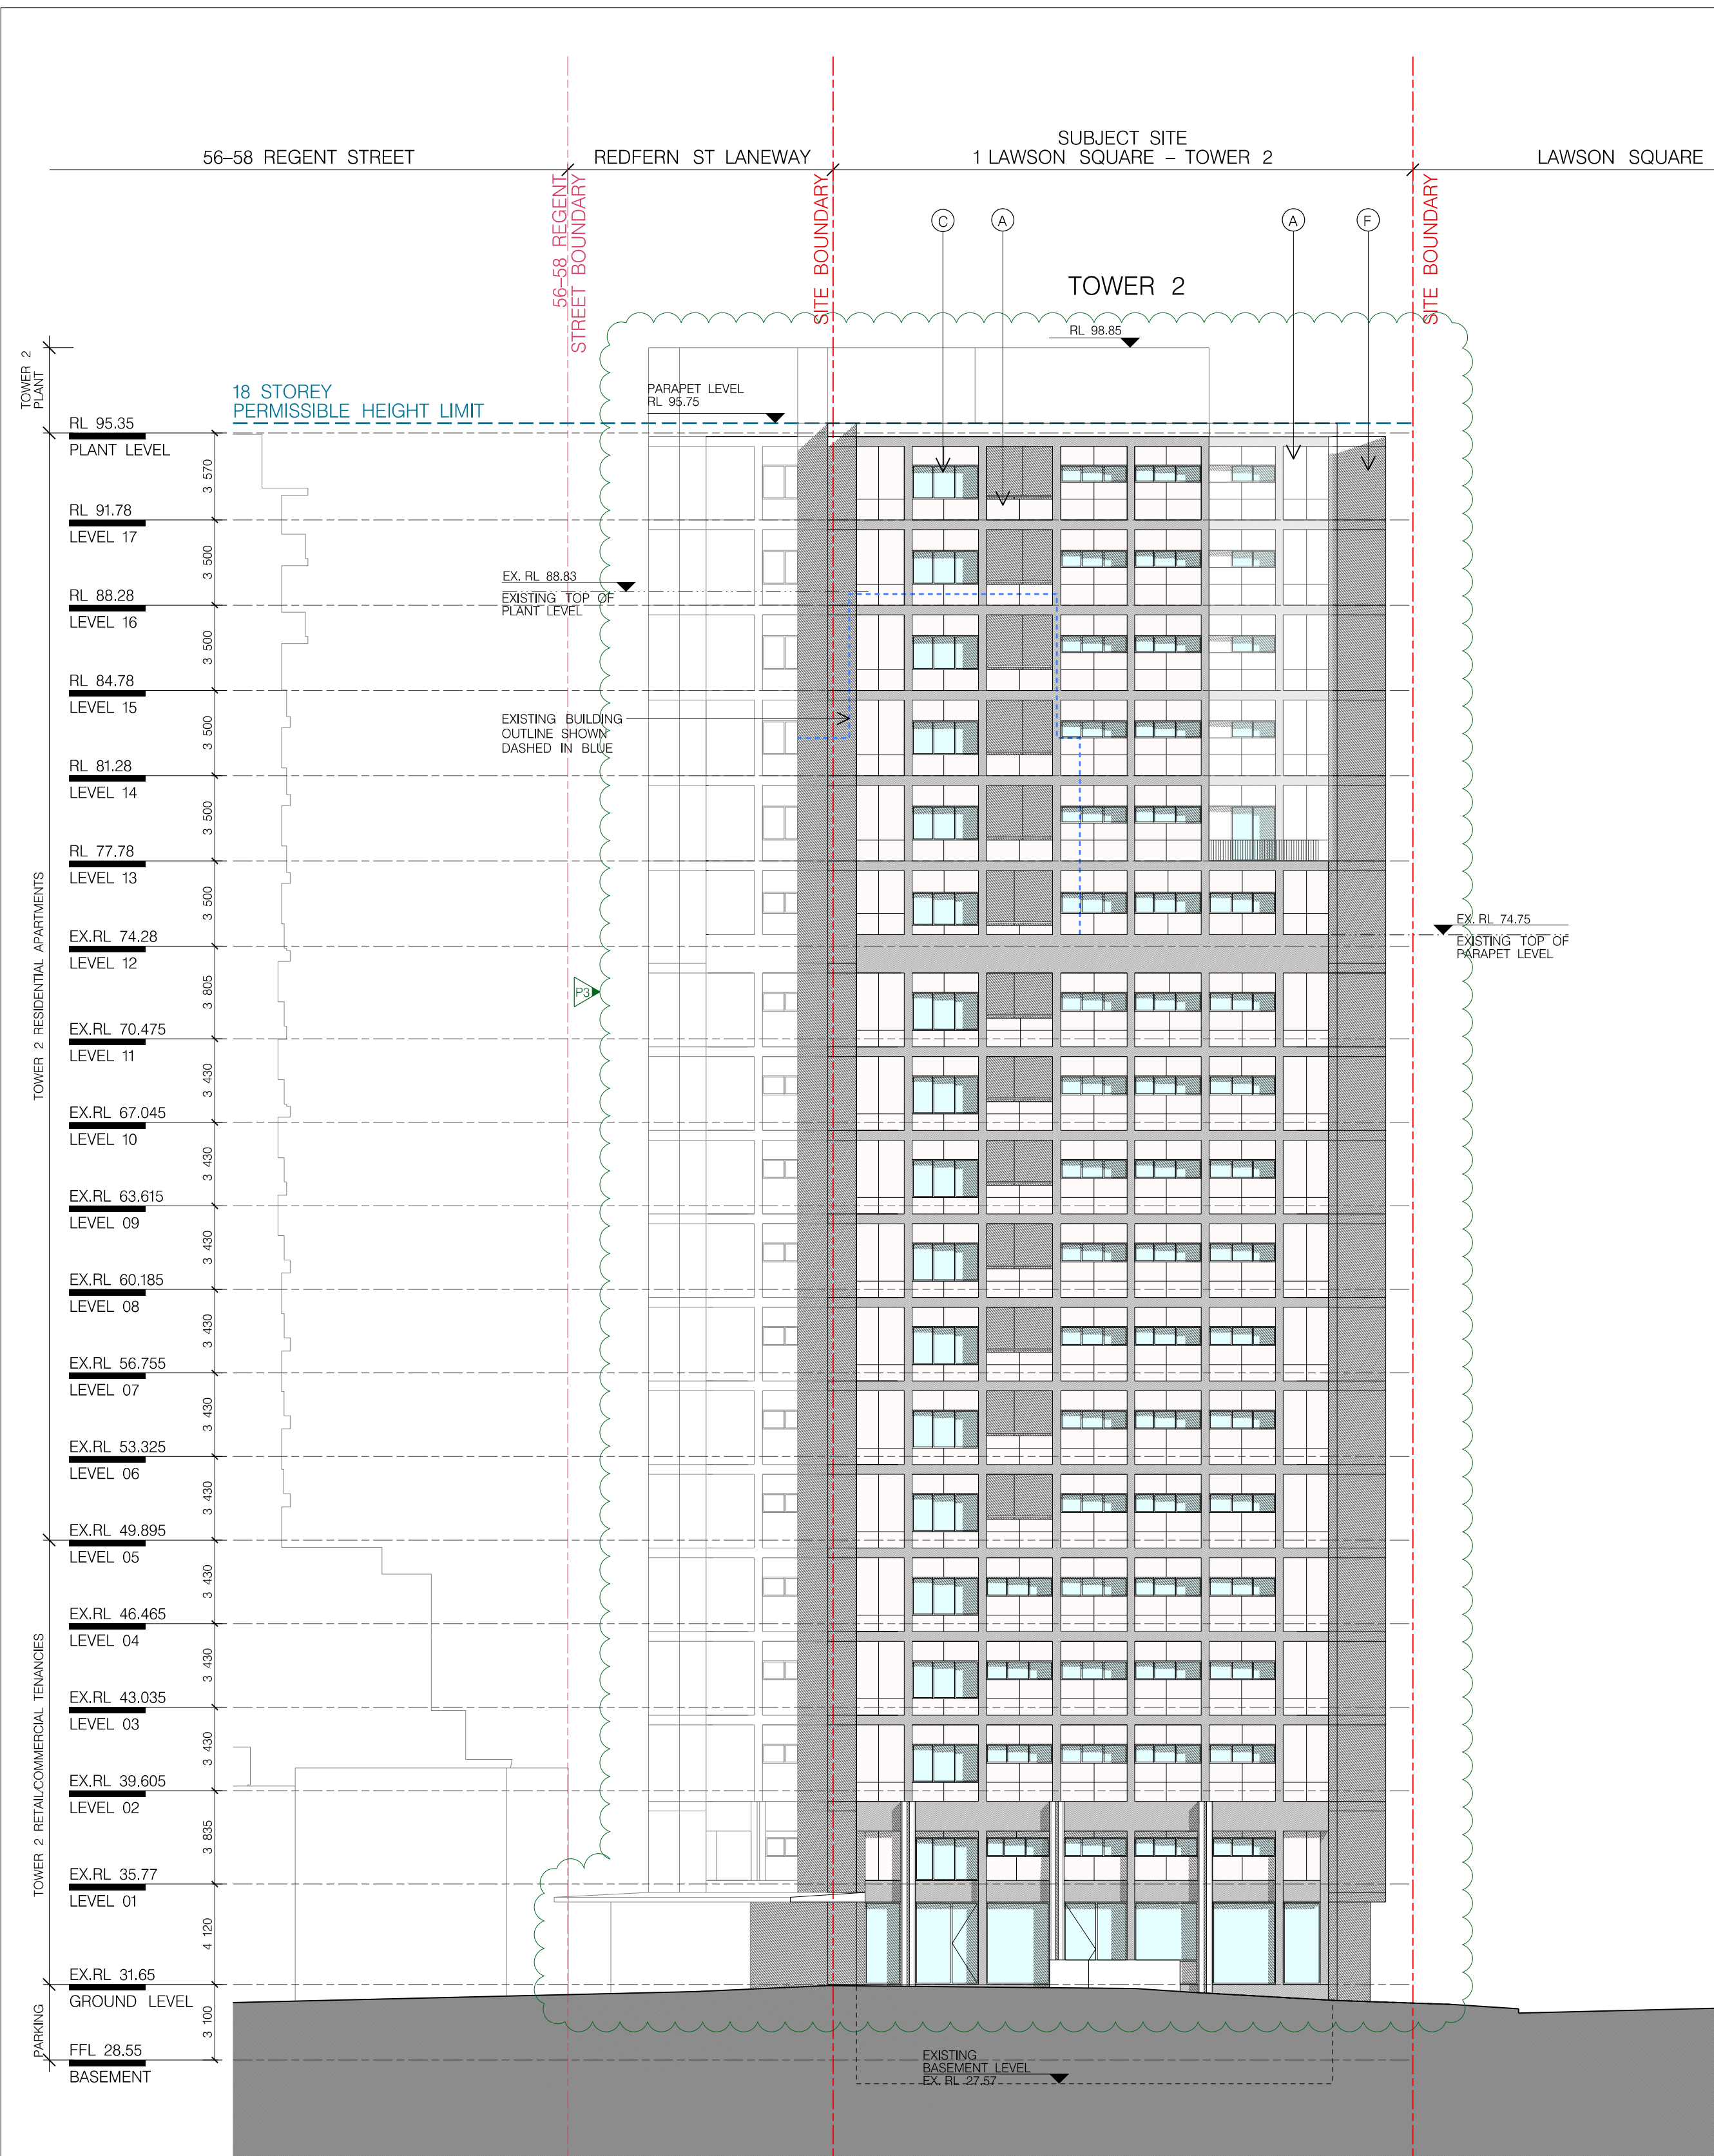


01 TOWER 2 EAST ELEVATION
1:200



02 TOWER 2 WEST ELEVATION
1:200

SCHEDULE OF KEY AMENDMENTS

- 1 BUILDING ENVELOPE ADJUSTED TO RETAIN EXISTING FLOORPLATE
- 2 ARTICULATION AND MATERIALITY TO NORTHERN BALCONIES
- 3 BLOCKWORK SCREEN REPLACED BY GRC PANELS TO EAST/WEST FACADES
- 4 ARTICULATION AND MATERIALITY TO SOUTHERN FACADE
- 5 REVISED UNIT MIX & AREAS
- 6 EXISTING SUBSTATION REPLACED WITH DUAL SUBSTATION CHAMBERS
- 7 REVISED DRIVEWAY & ENTRANCES
- 8 REVISED LEVELS TO MATCH EXISTING

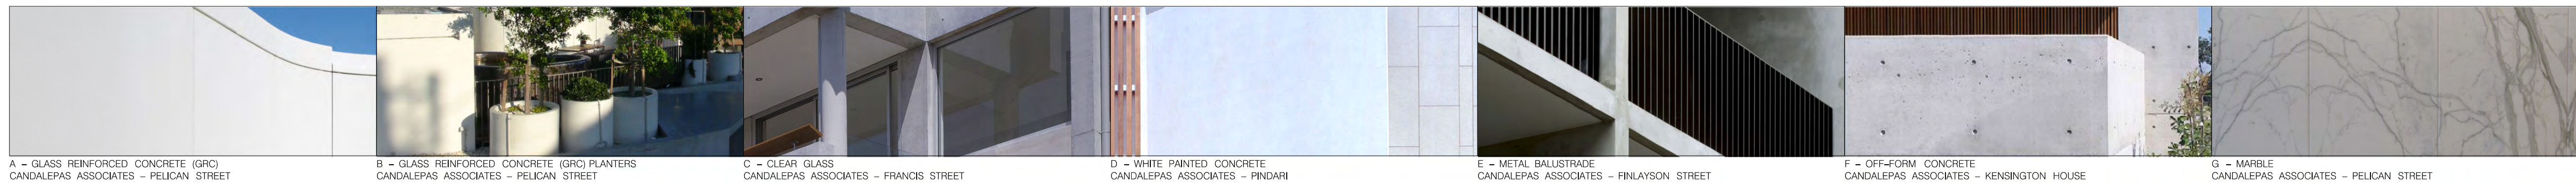

FOR DA PURPOSES ONLY
NOT FOR CONSTRUCTION

Drawing Original Size

0 5 10m

COPYRIGHT
This document is the property of Angela Candalepas and Associates Pty Ltd. This drawing shall only be used for the purpose for which it was commissioned. Unauthorised use of this drawing is prohibited.
Note: Do not scale from drawings. Figured dimensions shall take precedence over scaled dimensions. Any discrepancy shall be reported to the Architect for clarification prior to the commencement of any work.

LANDSCAPE:
ISTHMUS LANDSCAPE DESIGN
21 CENTRAL AVENUE,
COMO NSW 2226
T: 9528 4903

HERITAGE:
CITY PLAN HERITAGE
LEVEL 1, 364 KENT STREET
SYDNEY NSW 2000
T: 8270 3500

BCA / ACCESS:
CITY PLAN SERVICES
LEVEL 1, 364 KENT STREET
SYDNEY NSW 2000
T: 8270 3500

BASIS + ACOUSTIC ENGINEER:
SLR CONSULTING
2 LINCOLN STREET
LANE COVE SYDNEY NSW 2066
T: 9427 8100

STRUCTURAL ENGINEER:
BG&E
LEVEL 2, 8 WINDMILL STREET
SYDNEY NSW 2000
T: 9770 3300

PLANNING:
JBA URBAN PLANNING CONSULTANTS
LEVEL 7, 77 BERRY STREET
NORTH SYDNEY NSW 2060
T: 9956 6962


ARCHITECT:
CANDALEPAS ASSOCIATES
+
WENDY LEWIN

PROJECT:
1 LAWSON SQUARE, REDFERN
CLIENT:
LAWSON SQUARE PTY LTD.
SCALE:
1:200 @ A1
DATE:
DECEMBER 2015
CAD FILE NO:
CHECKED 1:
FM
CHECKED 2:
APPROVED:

DRAWING:
ELEVATIONS SHEET 3
TOWER 2 - EAST & WEST ELEVATIONS
DRAWING No:
S96 - 1303
ISSUE:
C
JOB No:
5578



01 SOUTH ELEVATION
1:200

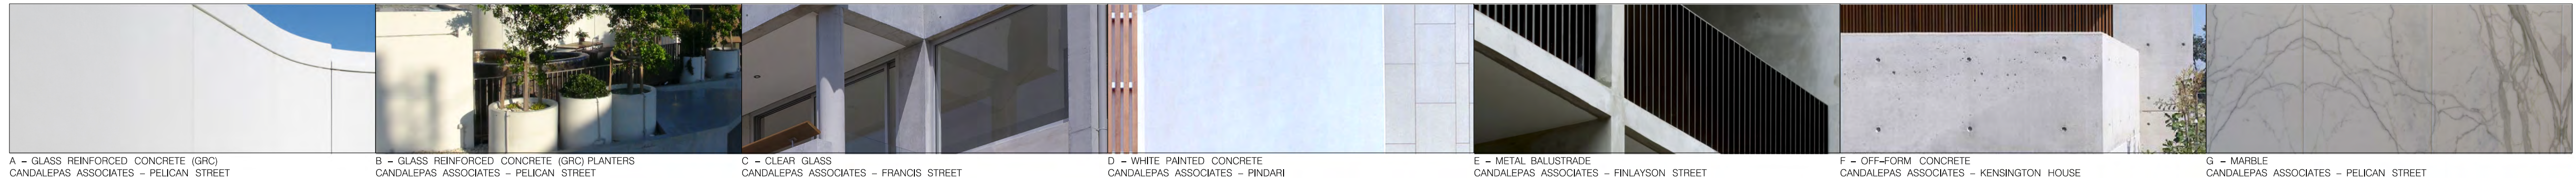

A - GLASS REINFORCED CONCRETE (GRC)
CANDALEPAS ASSOCIATES - PELICAN STREET

B - GLASS REINFORCED CONCRETE (GRC) PLANTERS
CANDALEPAS ASSOCIATES - PELICAN STREET

C - CLEAR GLASS
CANDALEPAS ASSOCIATES - FRANCIS STREET

D - WHITE PAINTED CONCRETE
CANDALEPAS ASSOCIATES - PINDARI

E - METAL BALUSTRADE
CANDALEPAS ASSOCIATES - FINLAYSON STREET

F - OFF-FORM CONCRETE
CANDALEPAS ASSOCIATES - KENSINGTON HOUSE

G - MARBLE
CANDALEPAS ASSOCIATES - PELICAN STREET

FOR DA PURPOSES ONLY
NOT FOR CONSTRUCTION

0 5 10m

Drawing Original Size

COPYRIGHT
This document is the property of Angela Candalepas and Associates Pty Ltd. This drawing shall only be used for the purpose for which it was commissioned. Unauthorised use of this drawing is prohibited.
Note: Do not scale from drawings. Figure dimensions shall take precedence over scaled dimensions. Any discrepancy shall be reported to the Architect for clarification prior to the commencement of any work.

LANDSCAPE:
ISTHMUS LANDSCAPE DESIGN
21 CENTRAL AVENUE,
COMO NSW 2226
T: 9528 4903

HERITAGE:
CITY PLAN HERITAGE
LEVEL 1, 364 KENT STREET
SYDNEY NSW 2000
T: 8270 3500

BCA / ACCESS:
CITY PLAN SERVICES
LEVEL 1, 364 KENT STREET
SYDNEY NSW 2000
T: 8270 3500

BASIS + ACOUSTIC
ENGINEER:
SLR CONSULTING
2 LINCOLN STREET
LANE COVE
SYDNEY NSW 2066
T: 9427 8100

STRUCTURAL ENGINEER:
BG&E
LEVEL 2, 8 WINDMILL STREET
SYDNEY NSW 2000
T: 9770 3300

PLANNING:
JBA URBAN PLANNING CONSULTANTS
LEVEL 7, 77 BERRY STREET
NORTH SYDNEY NSW 2060
T: 9956 6962

ARCHITECT:
CANDALEPAS ASSOCIATES + WENDY LEWIN

PROJECT:
1 LAWSON SQUARE, REDFERN
CLIENT:
LAWSON SQUARE PTY LTD.
SCALE:
1:200 @ A1
DATE:
DECEMBER 2015
DRAWN BY:
RY/ES
CHECKED 1:
FM
CHECKED 2:
APPROVED:

DRAWING:
ELEVATIONS SHEET 4 SOUTH ELEVATION
DRAWING No:
S96 - 1304

ISSUE
C

JOB No:
5578