

1 LAWSON SQUARE
REDFERN

for
LAWSON SQUARE PTY LTD.

CANDALEPAS
ASSOCIATES
+
WENDY LEWIN

SECTION 96 APPLICATION
ISSUE G
09 MARCH 2017

SCHEDULE OF
KEY AMENDMENTS


- 1 REVISED SCREENING TO FACADES
- 2 REVISED APARTMENT MIX
- 3 LEVELS 3 AND 4 CONVERTED FROM COMMERCIAL TO RESIDENTIAL USE
- 4 REVISED APARTMENT LAYOUTS
- 5 REVISED GLAZING TO COMMERCIAL LEVELS

DRAWING SCHEDULE


S96 0000	COVER SHEET
S06 1001	SITE CONTEXT ANALYSIS
S96 1002	STREETSCAPE ELEVATION
S96 1101	SITE PLAN
S96 1102	BASEMENT & GROUND FLOOR PLANS
S96 1103	LEVEL 1 & LEVEL 2 PLANS
S96 1104	TYPICAL LEVELS 3-4 & TYPICAL LEVELS 6-11 PLANS
S96 1105	LEVEL 12 & LEVEL 13-14 PLANS
S96 1106	LEVEL 15 & LEVEL 16-17 PLANS
S96 1107	ROOF PLAN
S96 1201	SECTIONS - SHEET 1
S96 1202	SECTIONS - SHEET 2
S96 1301	ELEVATIONS - SHEET 1
S96 1302	ELEVATIONS - SHEET 2
S96 1303	ELEVATIONS - SHEET 3
S96 1304	ELEVATIONS - SHEET 4
S96 1401	AREA CALCULATIONS
S96 1501	UNIT SOLAR STUDY
S96 1502	SOLAR & SHADOW STUDIES
S96 1503	OVERSHADOWING ANALYSIS - SHEET 1
S96 1601	PHOTOMONTAGES - SHEET 1
S96 1602	PHOTOMONTAGES - SHEET 2
S96 1651	WASTE MANAGEMENT PLAN

BASIX Building Fabric Requirements S10.11622 (1 Lawson Square, Redfern)


Element	Material Type	Detail
External walls	Glass reinforced concrete (GRC) panel	GRC panel + R1.5 Bulk Insulation
Internal walls	Plasterboard	Inter-tenancy walls
	Power panel + R1.5 Bulk Insulation	Inter-tenancy walls
Windows	Single glazed Clear Aluminium Frame	NFRC Glazing System (Glass+Frame) values: ⇒ U is 6.57 and SHGC = 0.74 ±10% Weather stripping fitted on windows
Shading		As indicated on plans
Floor	Concrete slab	Tile (Bathrooms, kitchen, living) Carpet (Bedrooms)
Roof	Concrete roof	Light colour
Skylight	N/A	N/A
Ceilings	Plasterboard	Plasterboard + R3.0 Bulk Insulation
Doors	Solid Timber Door	Front and other doors

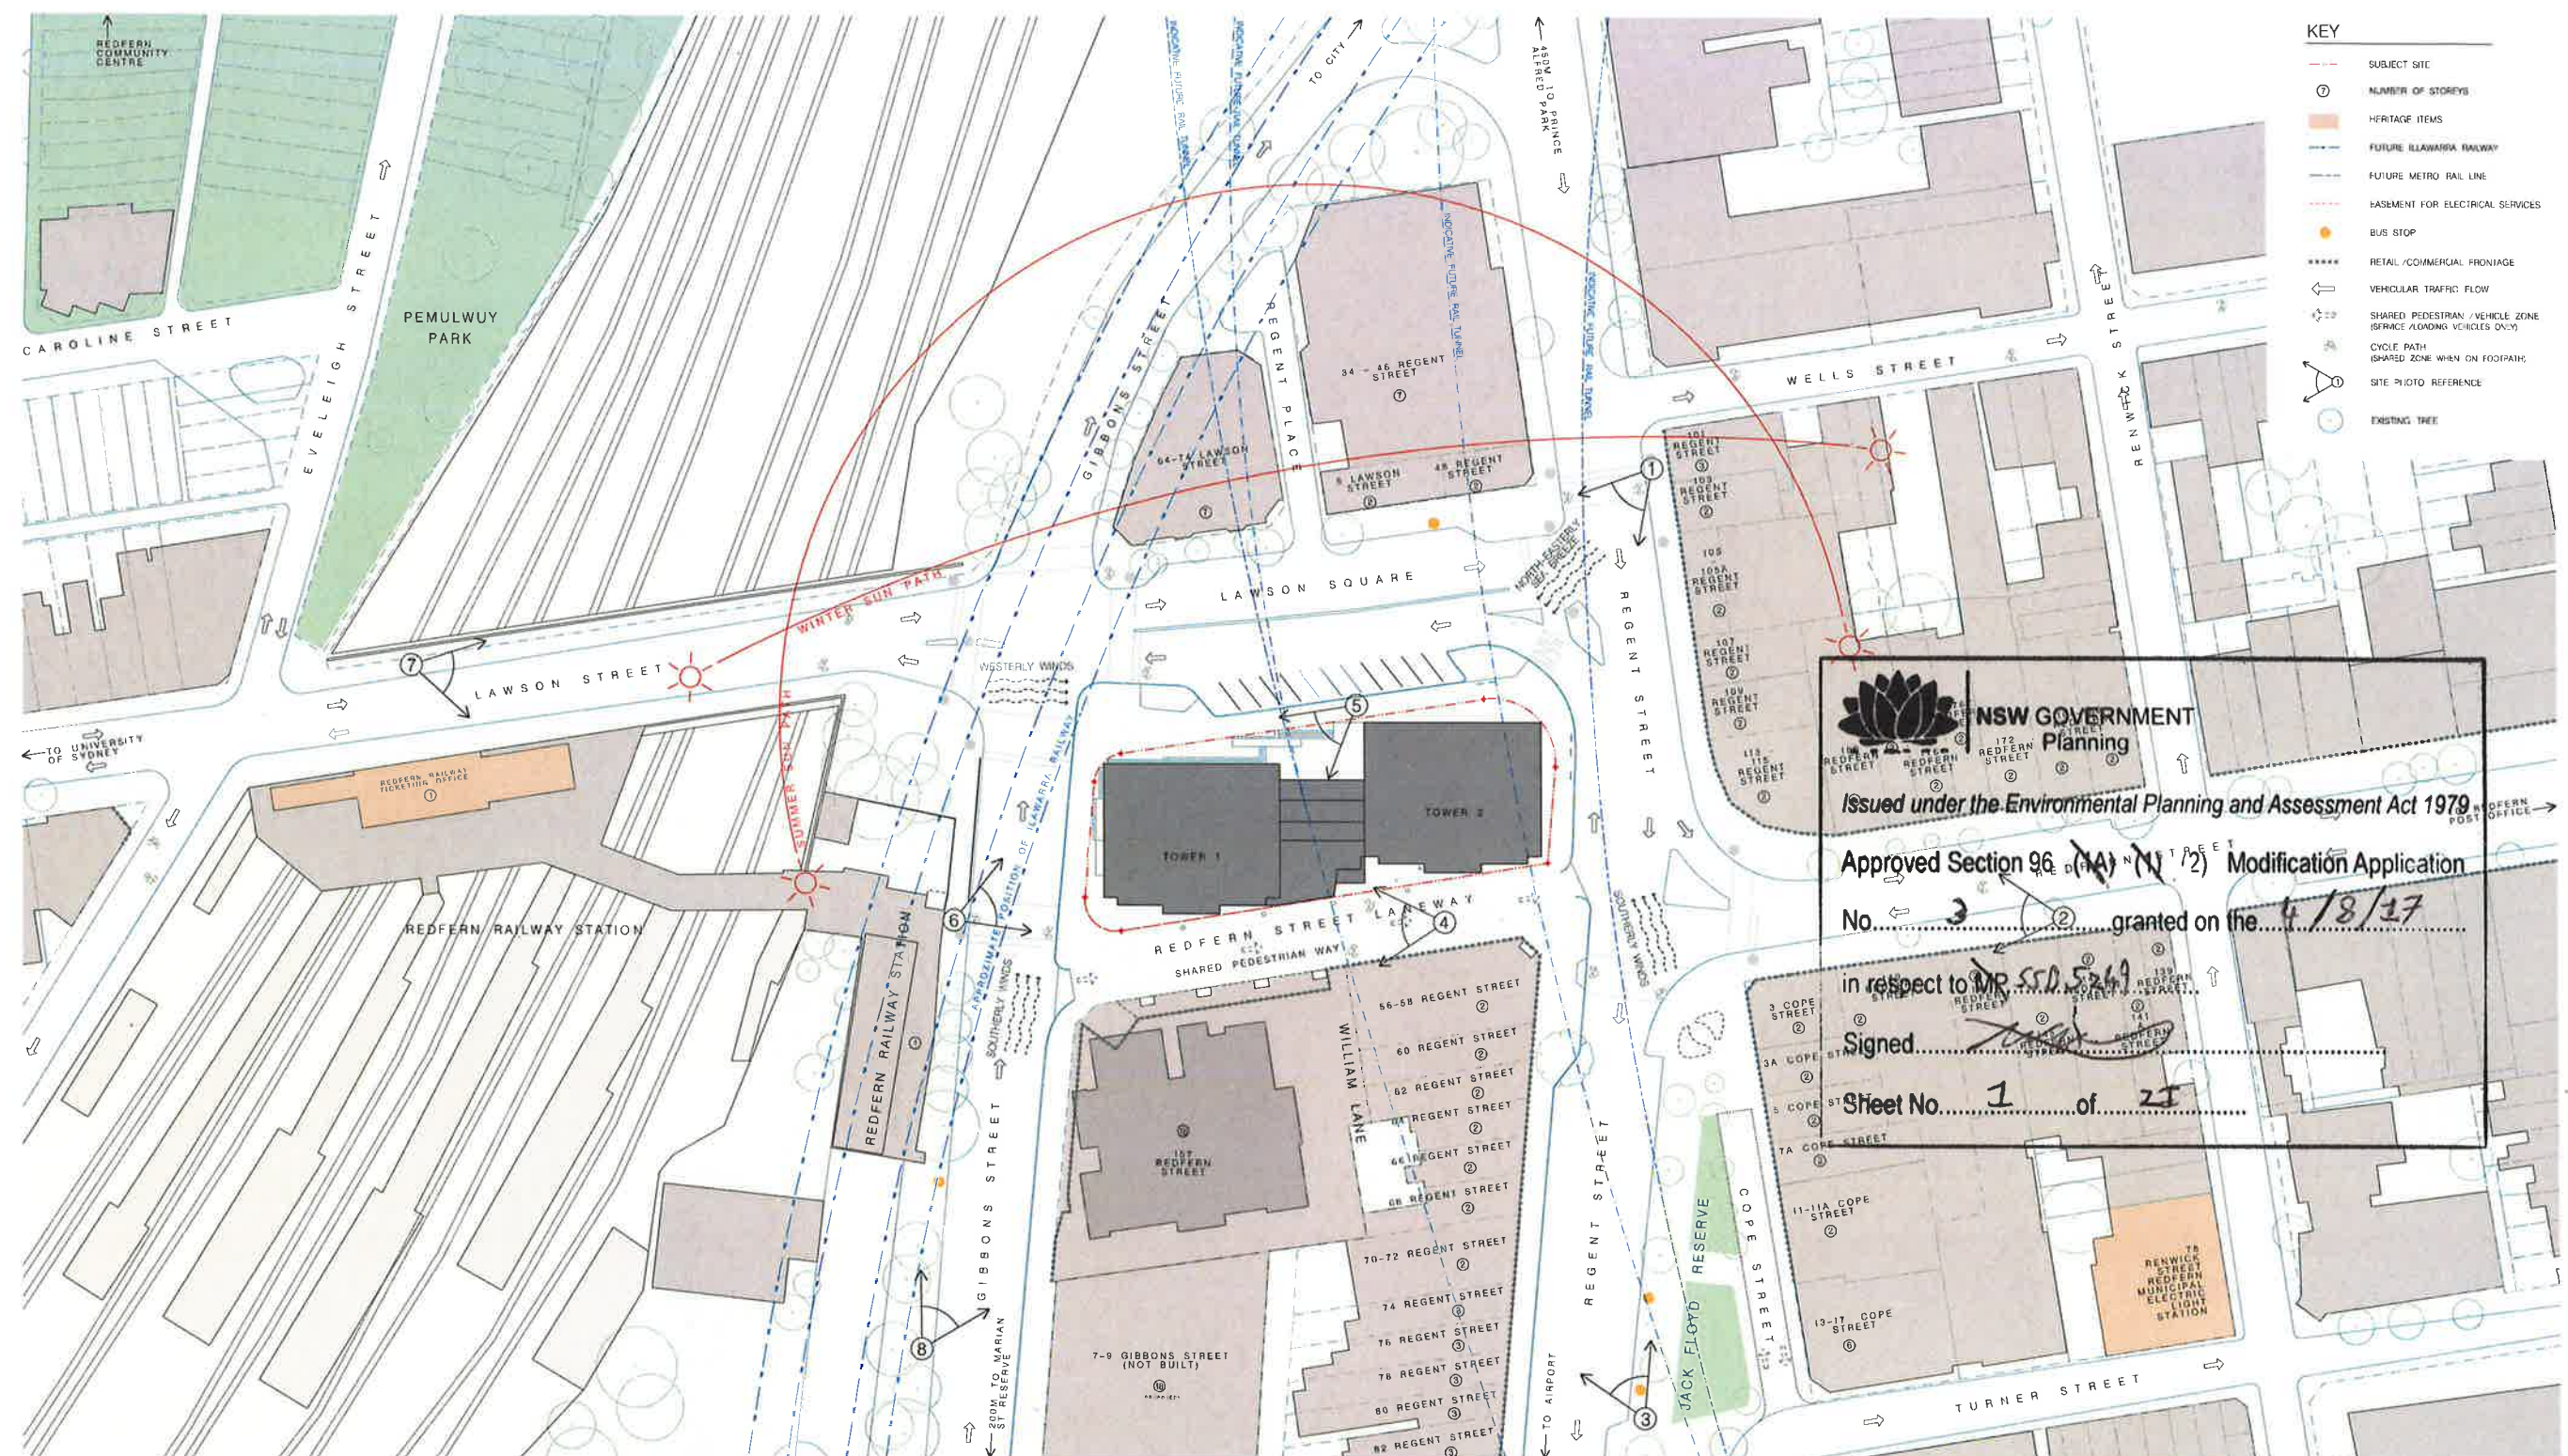


NSW GOVERNMENT
Planning
Issued under the Environmental Planning and Assessment Act 1979
Approved Section 96 (1A) (1) Modification Application
No. 3 granted on the 4/8/17
in respect to MR 550,5249
Signed: [Signature]
Sheet No. 1 of 21

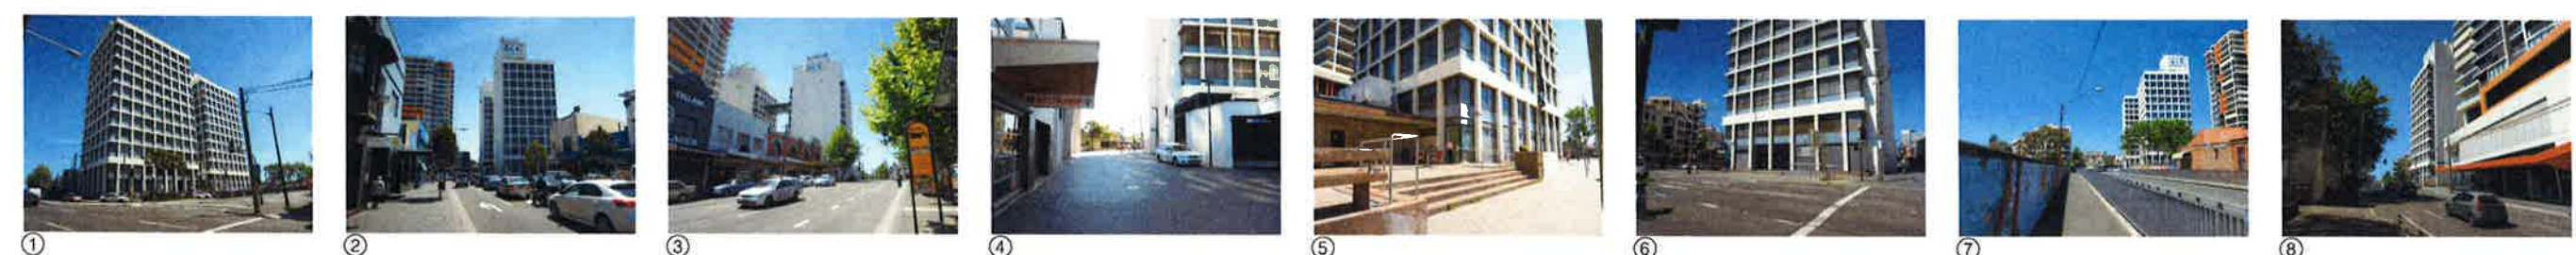

FOR DA PURPOSES ONLY NOT FOR CONSTRUCTION		COPYRIGHT This document is the property of Angus Landscape and Associates Pty Ltd. This drawing shall only be used for the purpose for which it was prepared. Unauthorised use of this drawing is prohibited. Note: Do not scale from drawings. Revised drawings shall be provided. The client acknowledges that the drawing is a preliminary and is not to be used for construction.	LANDSCAPE ISTHMUS LANDSCAPE DESIGN 21 CENTRAL AVENUE COWI NSW 2201 T: 02 959 1103	HERITAGE CITY PLAN HERITAGE LEVEL 1, 364 KENT STREET SYDNEY NSW 2000 T: 02 70 3550	BCA / ACCESS CITY PLAN SERVICES LEVEL 1, 364 KENT STREET SYDNEY NSW 2000 T: 02 70 3550	BASIX & ACOUSTIC SLR CONSULTING 2 UNICORN STREET LANE COVE SYDNEY NSW 2066 T: 0422 4100	STRUCTURAL ENGINEER BG&E LEVEL 2, 8 WINDMILL STREET SYDNEY NSW 2000 T: 0770 3300	PLANNING JBA URBAN PLANNING CONSULTANTS LEVEL 7, 77 BERRY STREET NORTH SYDNEY NSW 2060 T: 0956 0562	ARCHITECT CANDALEPAS ASSOCIATES WENDY LEWIN	PROJECT: 1 LAWSON SQUARE, REDFERN CLIENT: LAWSON SQUARE PTY LTD. SCALE: 1:500 @ A1 DATE: FEBRUARY 2017 DRAWN BY: RY/ES CHECKED 1: FM CHECKED 2: APPROVED:	DRAWING SITE CONTEXT ANALYSIS DRAWING No. S96 - 1001 ISSUE: G	JOB No. 5578
--	--	---	---	--	--	--	--	---	--	--	---	-----------------

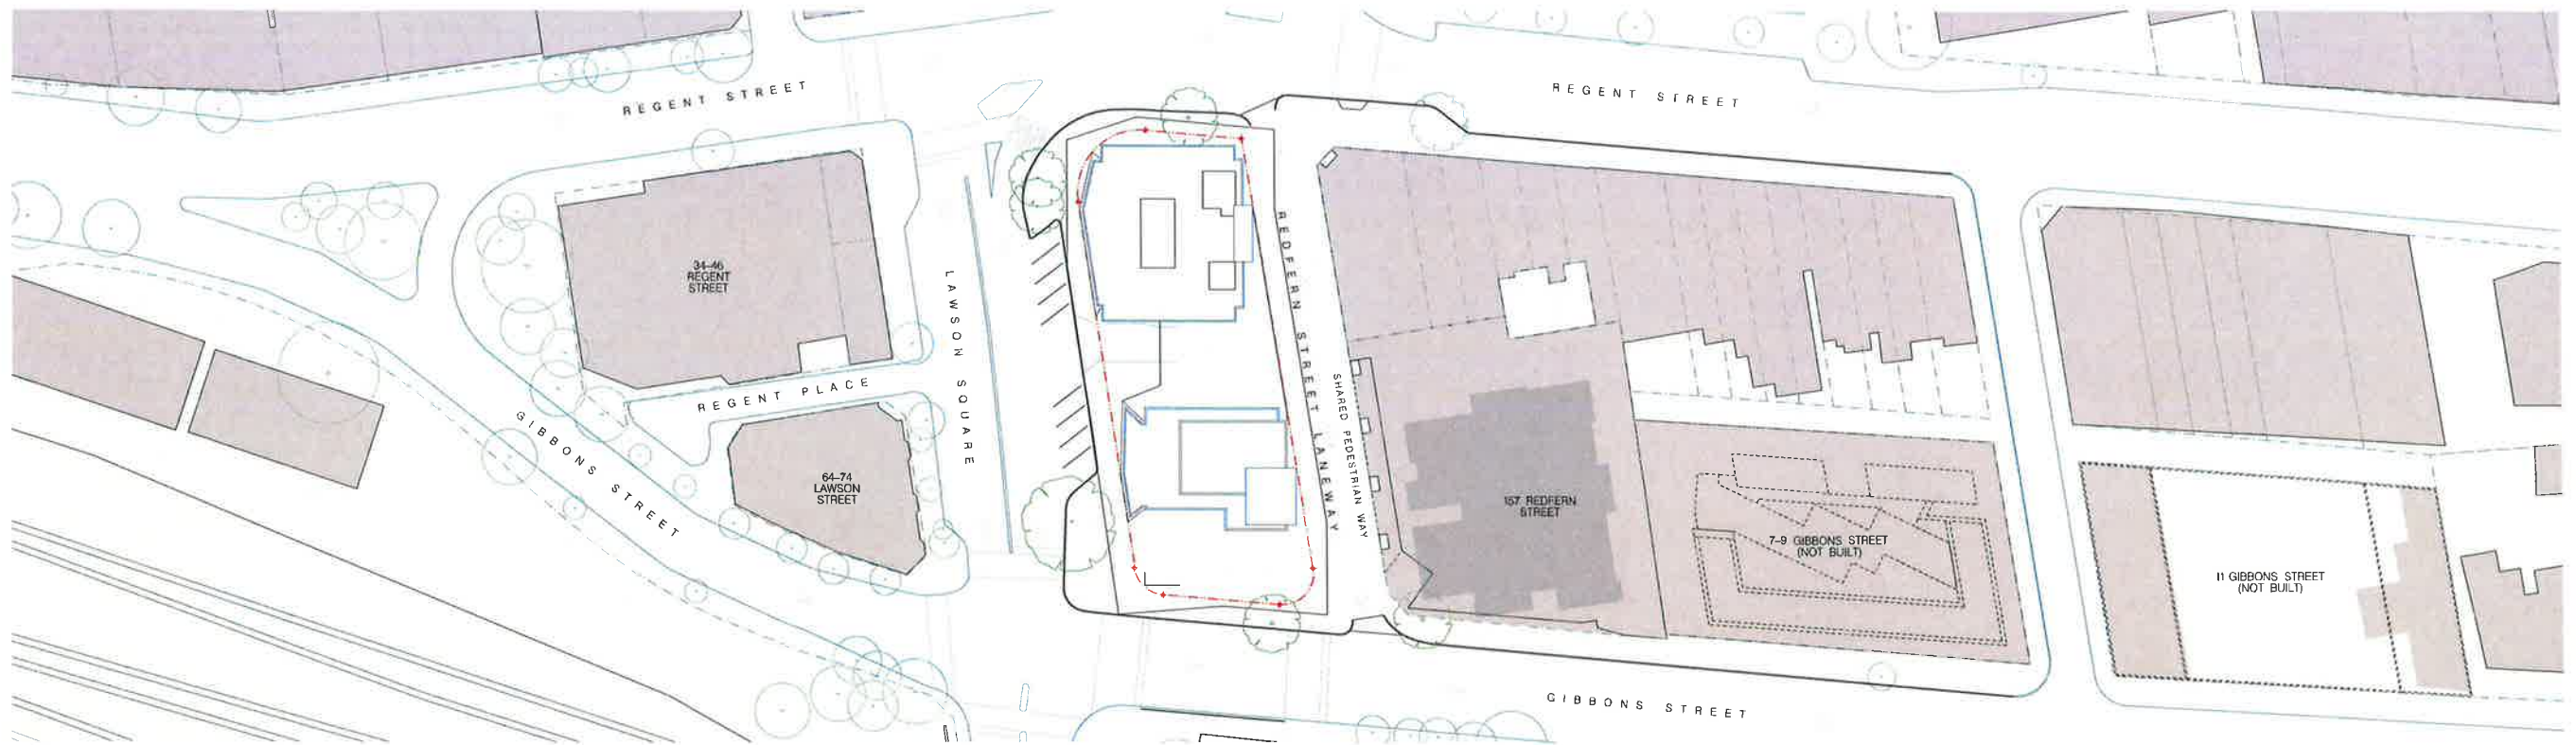

01 REFERENCE PLAN
1:500

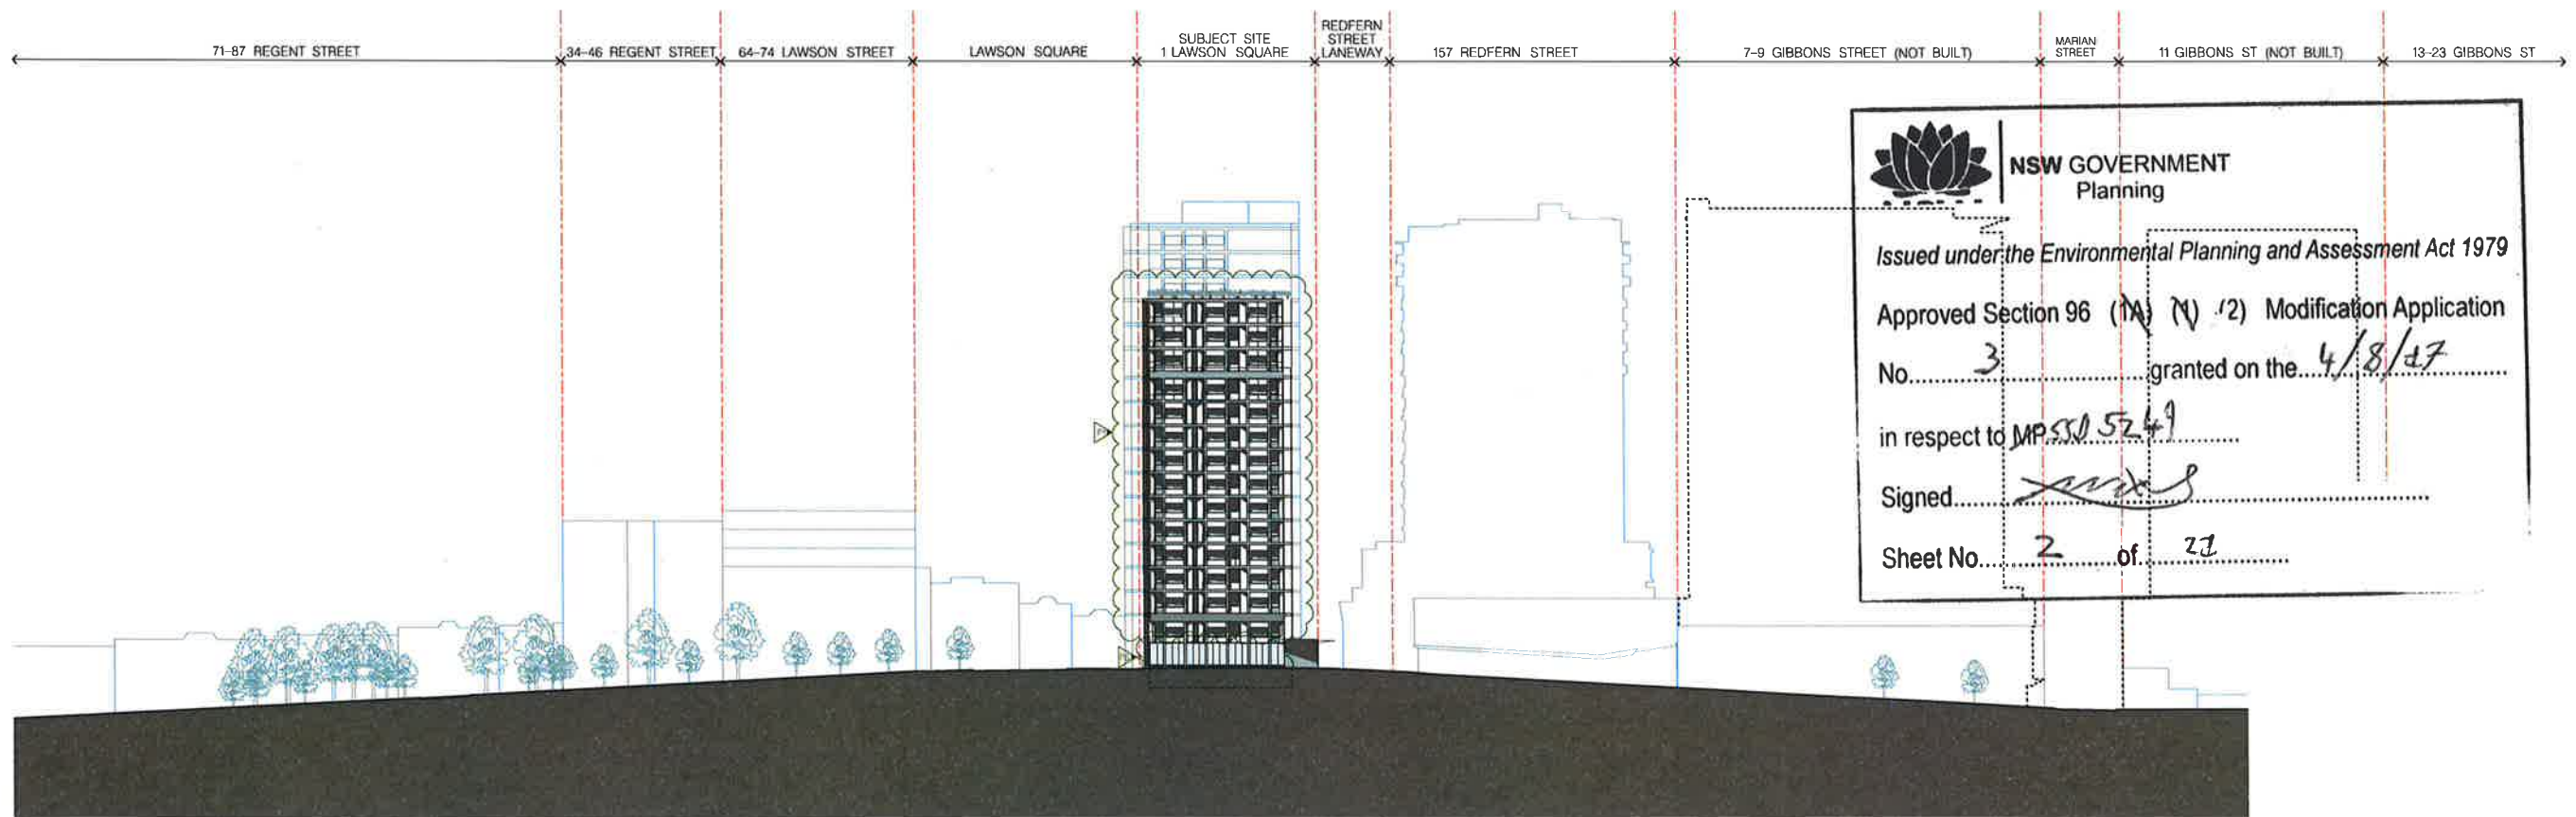

02 STREETSCAPE CONTEXT – GIBBONS STREET ELEVATION
1:500


NSW GOVERNMENT
Planning

Issued under the Environmental Planning and Assessment Act 1979

Approved Section 96 (1A) (1) (2) Modification Application
No. 3 granted on the 4/8/17
in respect to MP550 5249



Signed [Signature]

Sheet No. 2 of 22

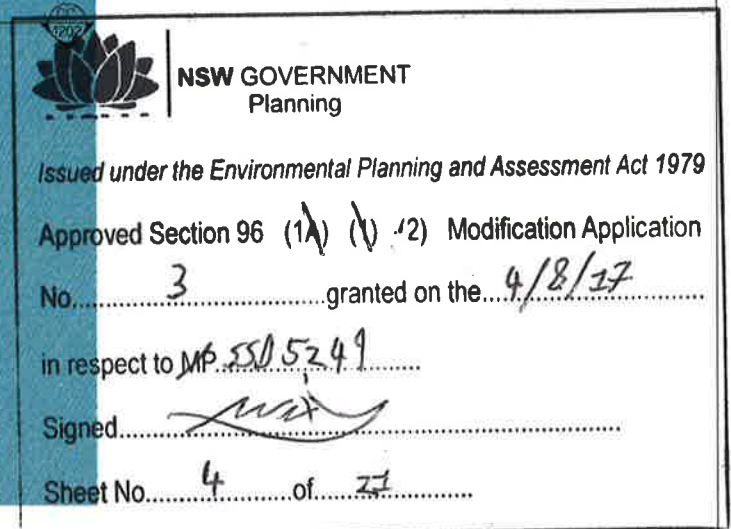[illegible]

SCHEDULE OF KEY AMENDMENTS

- ▶ 1 REVISED SCREENING TO FACADES
- ▶ 2 REVISED APARTMENT MIX
- ▶ 3 LEVELS 3 AND 4 CONVERTED FROM COMMERCIAL TO RESIDENTIAL USE
- ▶ 4 REVISED APARTMENT LAYOUTS
- ▶ 5 REVISED GLAZING TO COMMERCIAL LEVELS

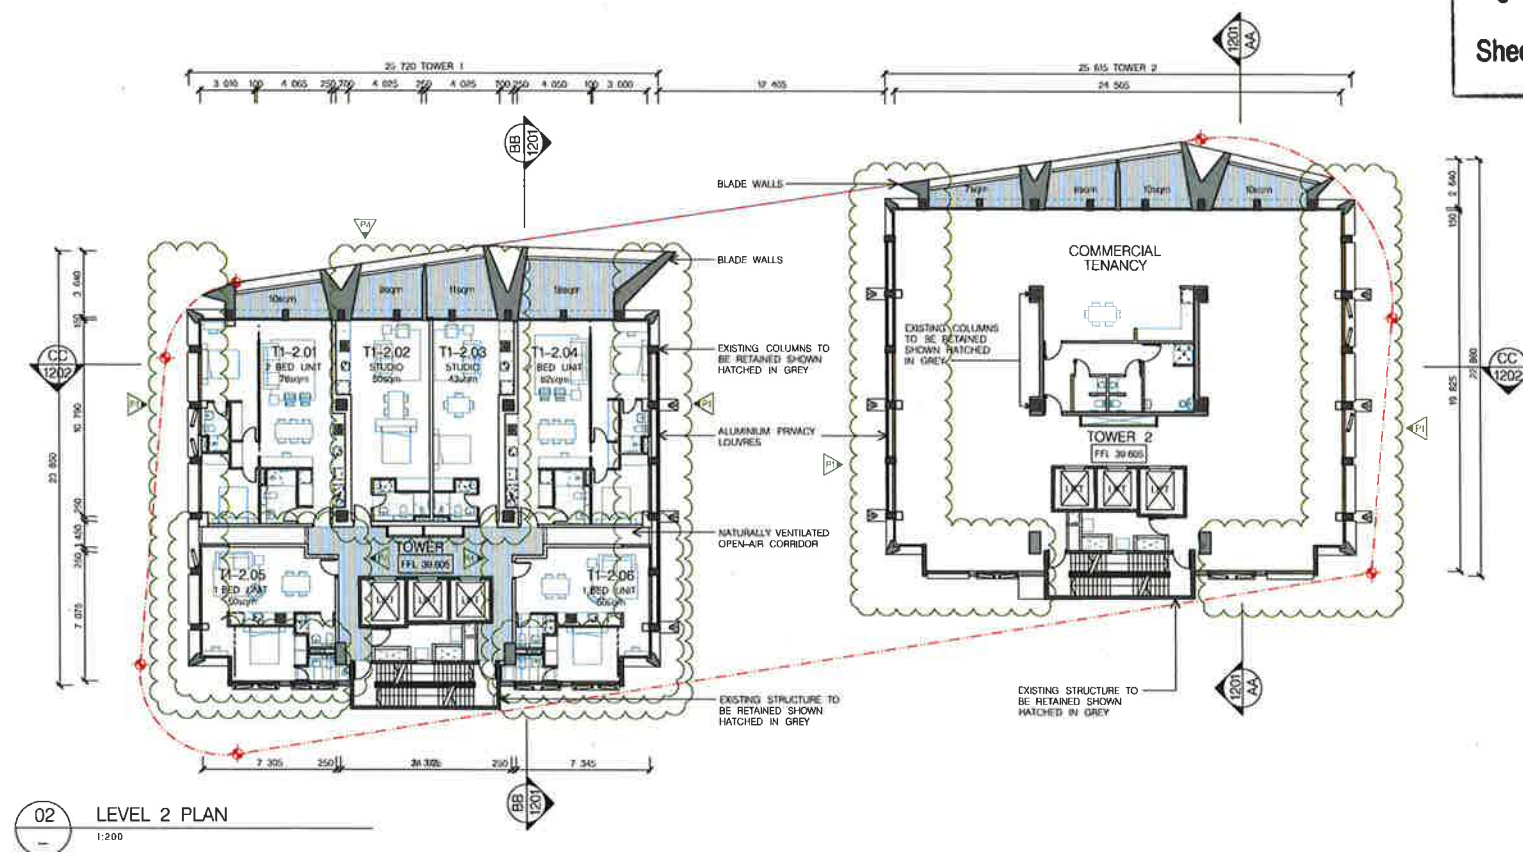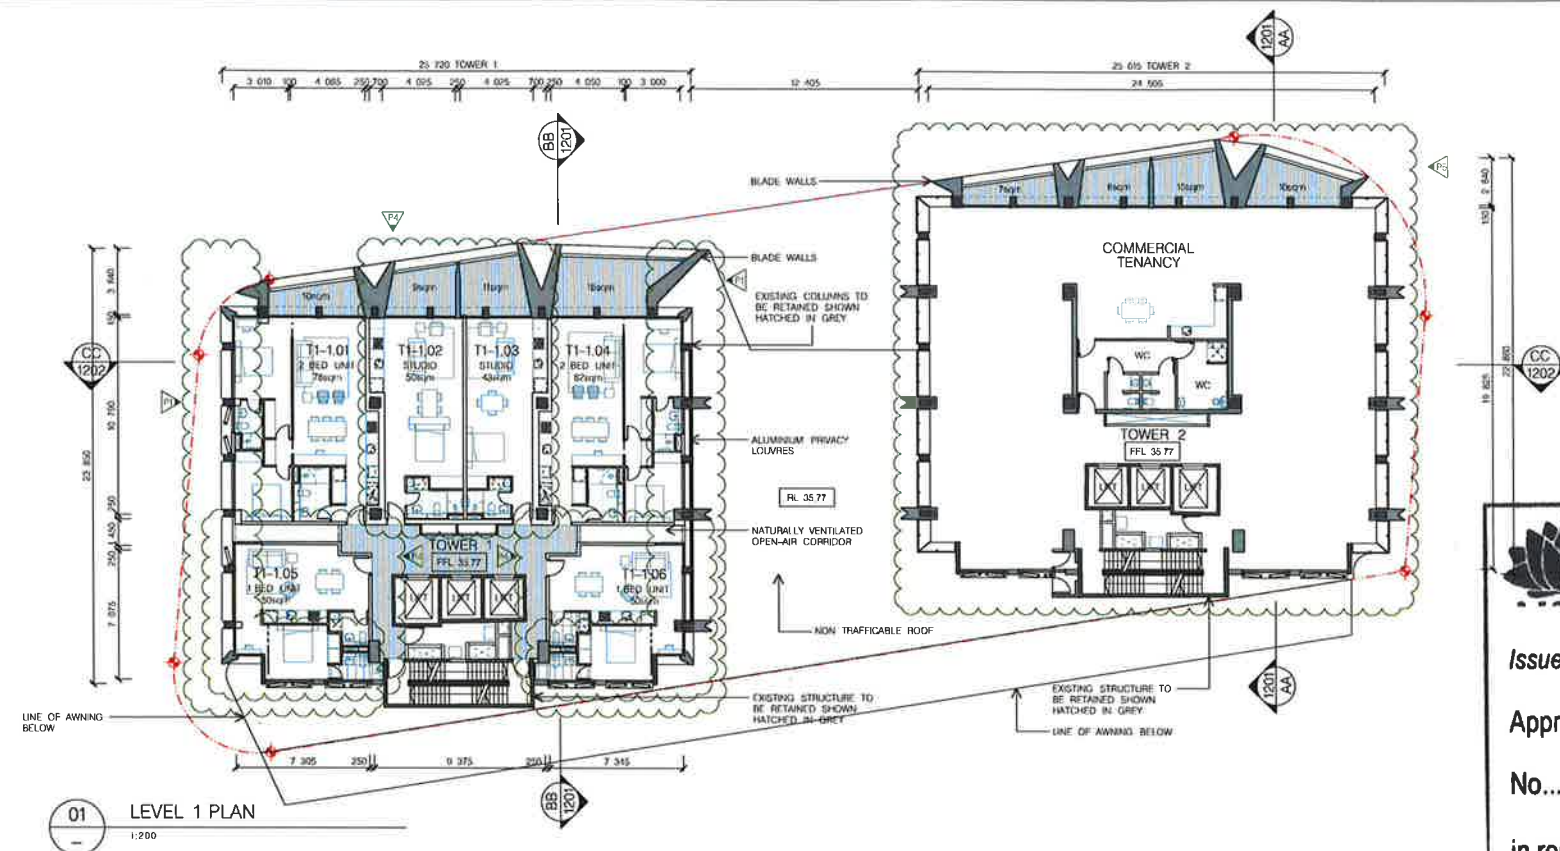NSW GOVERNMENT
Planning

Issued under the Environmental Planning and Assessment Act 1979

Approved Section 96 (1A) (1) (2) Modification Application

No. 3 granted on the 4/8/17

in respect to MP 55A 5249


Signed.....

Sheet No. 5 of 21

SCHEDULE OF KEY AMENDMENTS

- ▶ 1 REVISED SCREENING TO FACADES
- ▶ 2 REVISED APARTMENT MIX
- ▶ 3 LEVELS 3 AND 4 CONVERTED FROM COMMERCIAL TO RESIDENTIAL USE
- ▶ 4 REVISED APARTMENT LAYOUTS
- ▶ 5 REVISED GLAZING TO COMMERCIAL LEVELS

FOR DA PURPOSES ONLY
NOT FOR CONSTRUCTION

 

09.02.17	506	153.46
03.03.16	506	153.46
16.02.16	506	153.46

COPYRIGHT
This document is the property of the Copyright and Licensing Office. It shall only be used for the purpose for which it was intended. It shall not be reproduced or used in any other way without the written permission of the Copyright and Licensing Office.



LANDSCAPE
ISTHMUS
LANDSCAPE DESIGN
21 CENTRAL AVENUE
COMO NSW 2226
T 0528 4003

HERITAGE
CITY PLAN
HERITAGE
LEVEL 1, 361 KENT STREET
SYDNEY NSW 2000
T. 8270 3500

BCA /ACCESS:
CITY PLAN
SERVICES
LEVEL 1, 36th KENT STREET
SYDNEY NSW 2000
T: 8270 3500

**BASIX + ACOUSTIC
ENGINEER:**
SLR CONSULTING
2 LINCOLN STREET
LANE COVE
SYDNEY NSW 2066
T 9427 8100

STRUCTURAL ENGINEER
BG&E
LEVEL 2, 4 WINDMILL ST
SYDNEY NSW 2000
T: 0770 3300

PLANNING
JBA URBAN
PLANNING
CONSULTANTS
LEVEL 7, 77 BERRY STREET
NORTH SYDNEY NSW 2060
T: 0056 6962

ARCHITECT
CANDALEPAS
ASSOCIATES
+
WENDY LEWIN

PROJECT: 1 LAWSON SQUARE, REDFERN	
CLIENT: LAWSON SQUARE PTY LTD.	
SCALE 1:200 @ A1	DATE FEBRUARY 2017
DRAWN BY CH	CHECKED BY

7		CAD FILE NO:
CHECKED 2	APPROVED	


DRAWING
LEVEL 1 &
LEVEL 2 PLANS

DRAWING No.
S96 - 1103

G	ISSUE	5578	JOB No




01 TYPICAL LEVELS 3-5 PLAN

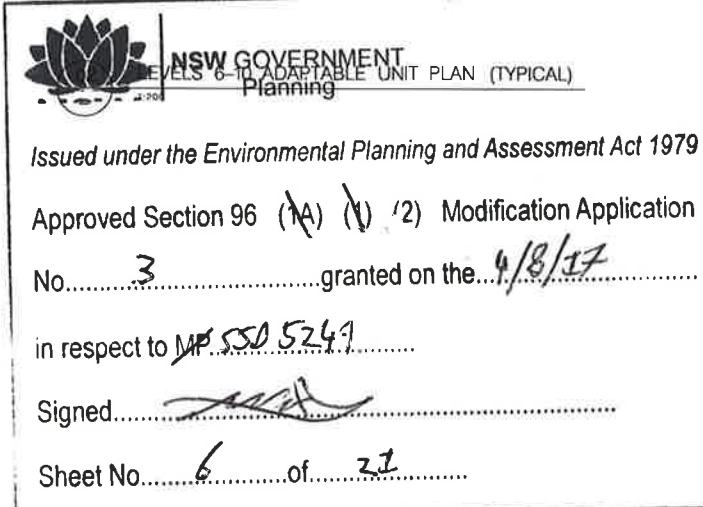


03 TYPICAL LEVELS 6-11 PLAN
1:200 LEVEL 6 SHOWN

SCHEDULE OF KEY AMENDMENTS

-  1 REVISED SCREENING TO FACADES
-  2 REVISED APARTMENT MIX
-  3 LEVELS 3 AND 4 CONVERTED FROM COMMERCIAL TO RESIDENTIAL USE
-  4 REVISED APARTMENT LAYOUTS
-  5 REVISED GLAZING TO COMMERCIAL LEVELS

 

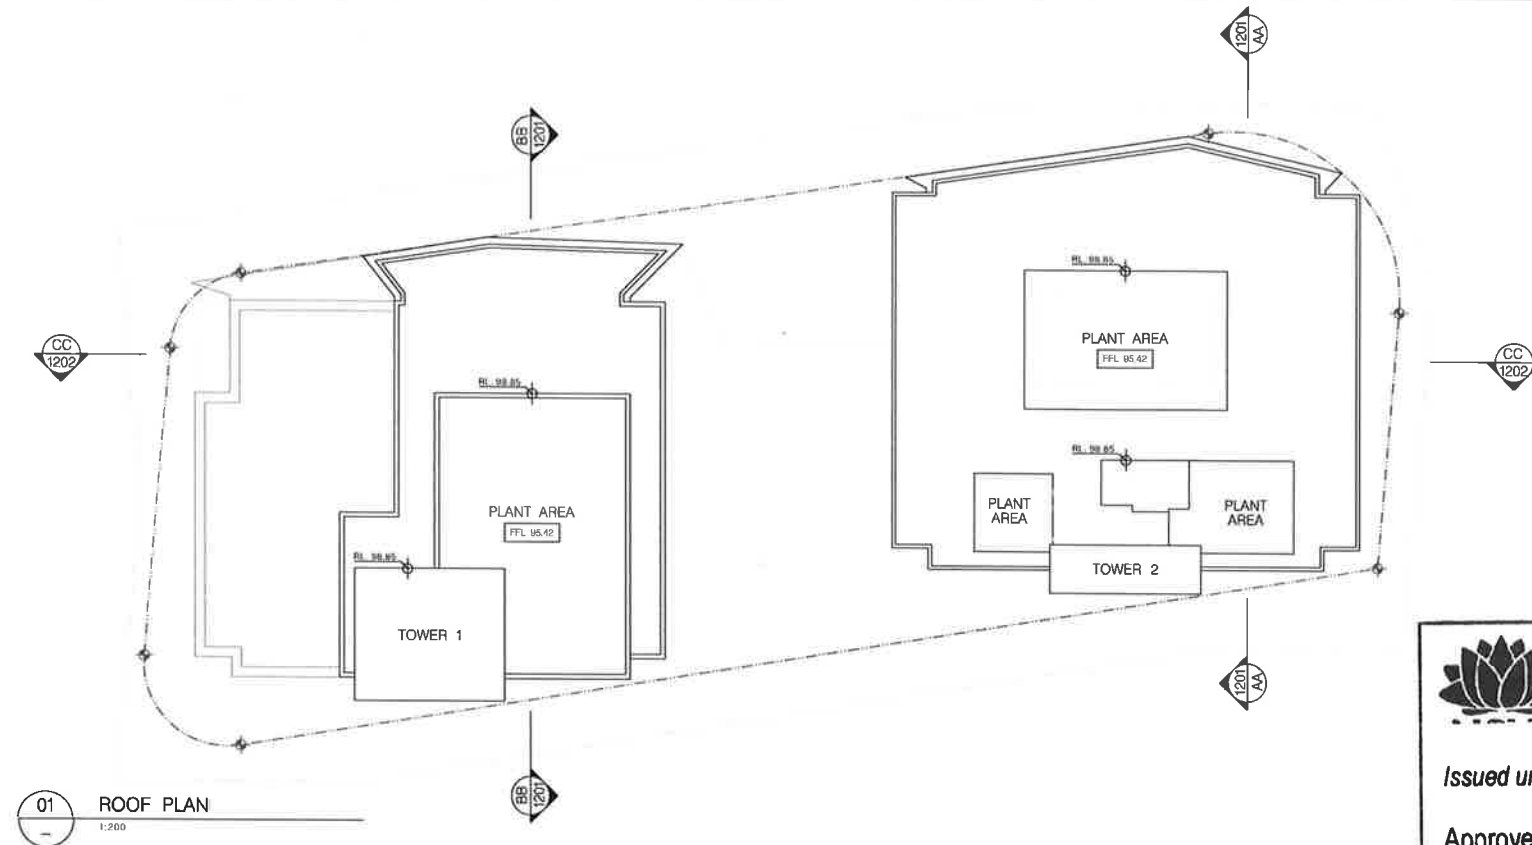

01 ROOF PLAN
1:200



NSW GOVERNMENT
Planning

Issued under the Environmental Planning and Assessment Act 1979

Approved Section 96 (1A) (1) (2) Modification Application

No. 3 granted on the 4/8/17

in respect to MP 550 5249

Signed [Signature]

Sheet No. 4 of 22

SCHEDULE OF KEY AMENDMENTS


- ▶ 1 REVISED SCREENING TO FACADES
- ▶ 2 REVISED APARTMENT MIX
- ▶ 3 LEVELS 3 AND 4 CONVERTED FROM COMMERCIAL TO RESIDENTIAL USE
- ▶ 4 REVISED APARTMENT LAYOUTS
- ▶ 5 REVISED GLAZING TO COMMERCIAL LEVELS

FOR DA PURPOSES ONLY
NOT FOR CONSTRUCTION

0 5 10m

10/10/17 JML
10/10/17 JML
COPYRIGHT
This document is the property of Angelo Condon and Associates Pty Ltd. This drawing shall not be used for any purpose other than that for which it was prepared without the written consent of Angelo Condon and Associates Pty Ltd. Any unauthorised use of this drawing is prohibited.
Note: Do not scale from drawings. Figures should always be taken from the data table. Any discrepancy shall be referred to the Architect for clarification.
© 2017 Angelo Condon and Associates Pty Ltd.

 

LANDSCAPE:
ISTHMUS LANDSCAPE DESIGN
21 CENTRAL AVENUE,
COMO NSW 2226
T: 9528 4003

HERITAGE:
CITY PLAN HERITAGE
LEVEL 1, 361 KENT STREET
SYDNEY NSW 2000
T: 6270 3500

BCA / ACCESS:
CITY PLAN SERVICES
LEVEL 1, 361 KENT STREET
SYDNEY NSW 2000
T: 6270 3500

BASIX & ACOUSTIC ENGINEER:
SLR CONSULTING
2 LINCOLN STREET
LANE COVE
SYDNEY NSW 2066
T: 9427 8100


STRUCTURAL ENGINEER:
BG&E
LEVEL 2, 8 WINDMILL STREET
SYDNEY NSW 2000 1200
T: 0770 3300

PLANNING:
JBA URBAN PLANNING CONSULTANTS
LEVEL 7, 77 BERRY STREET
SYDNEY NSW 2000
T: 0556 6962


ARCHITECT:
CANDELEPAS ASSOCIATES + WENDY LEWIN

PROJECT:
1 LAWSON SQUARE, REDFERN
CLIENT:
LAWSON SQUARE PTY LTD.
SCALE:
1:200 @ A1
DATE:
FEBRUARY 2017
CAD FILE NO.:
DRAWN BY:
RY/ES
CHECKED 1:
FM
CHECKED 2:
APPROVED:

DRAWING:
ROOF PLAN
DRAWING NO.:
S96 - 1107
ISSUE:
G

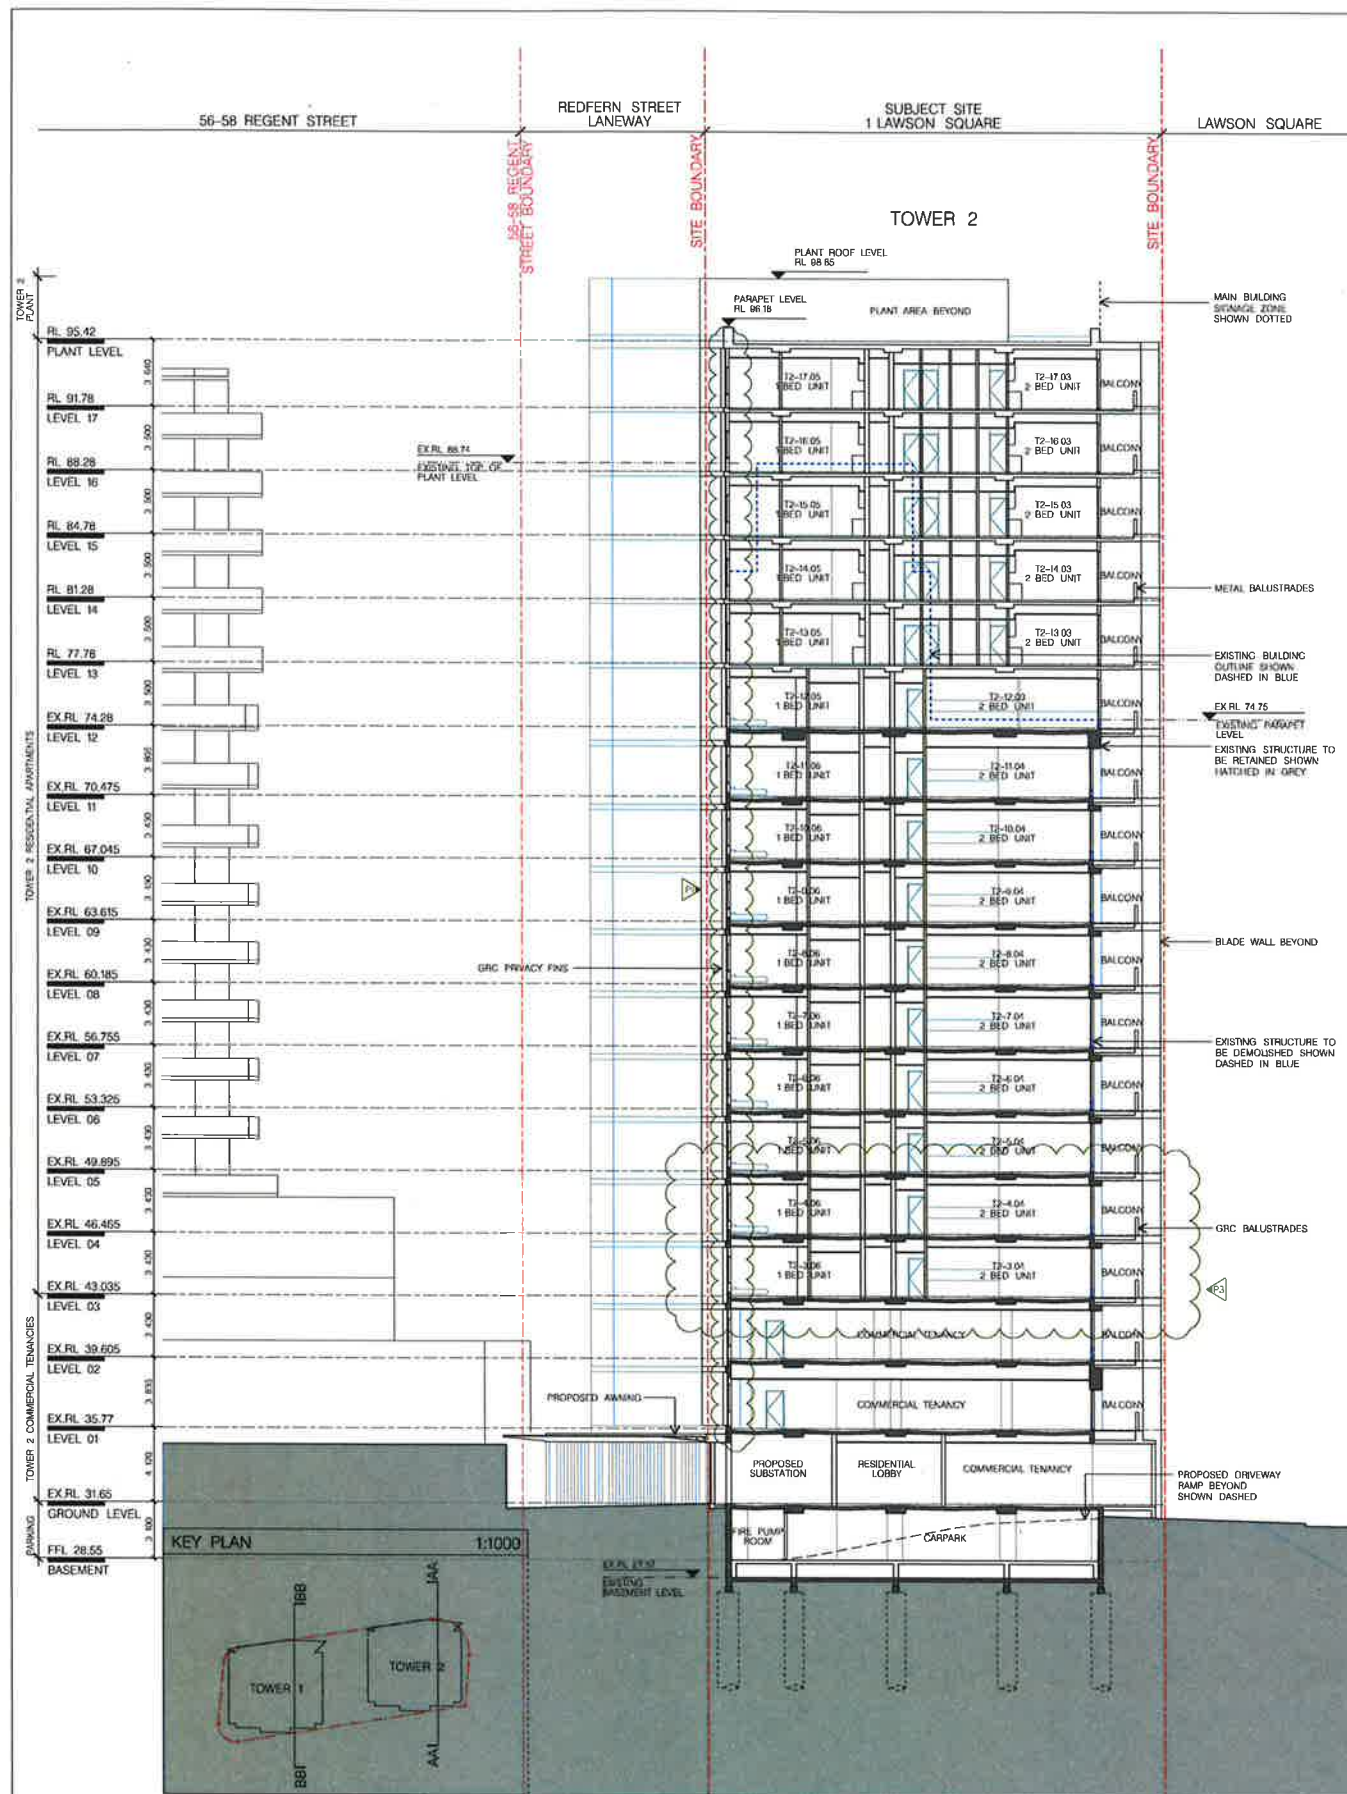

01 SECTION AA
1:200

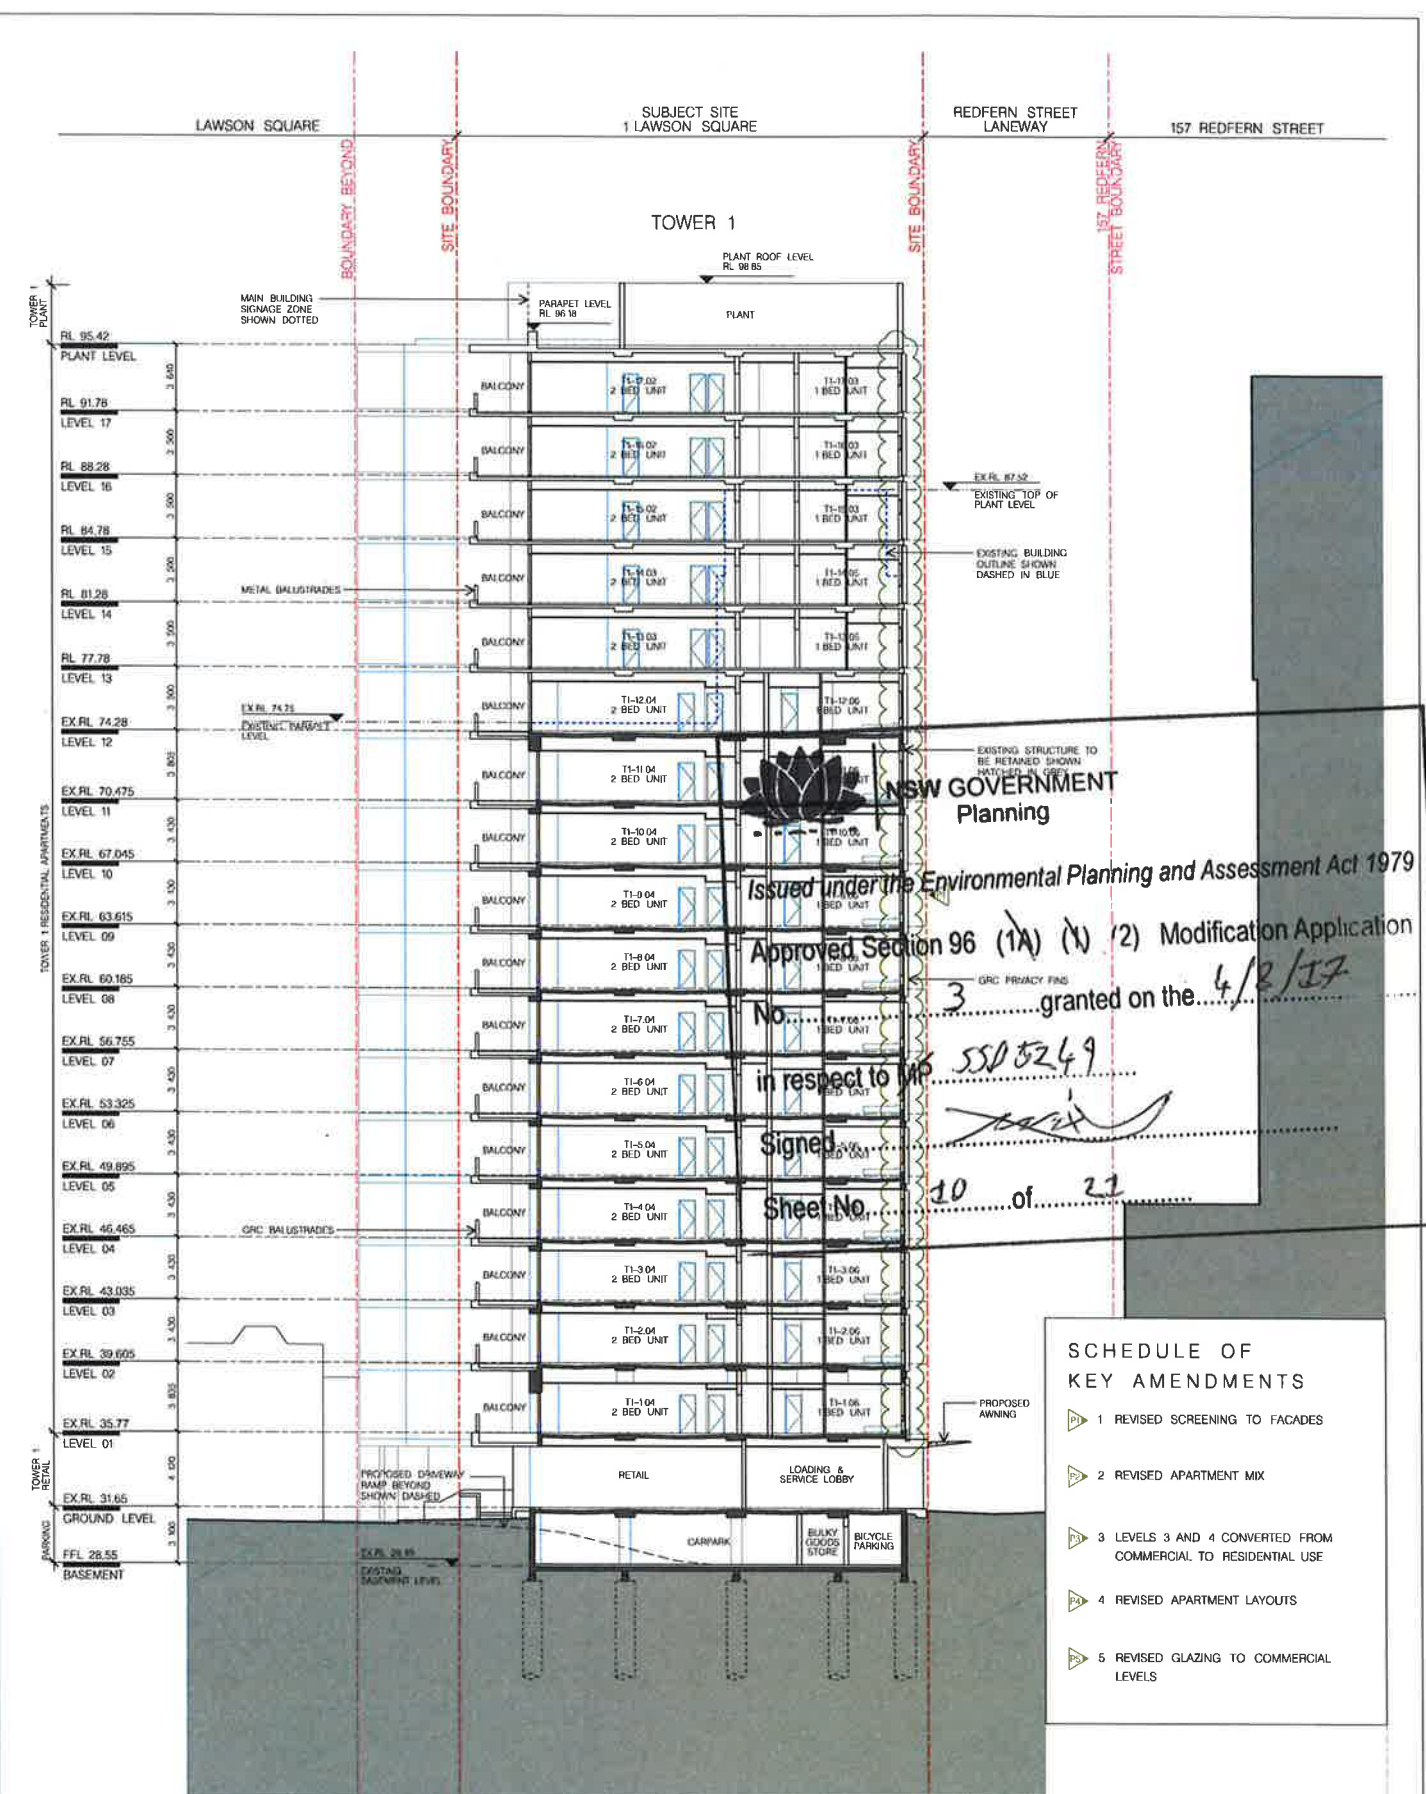


02 SECTION BB
1:200

NSW GOVERNMENT
Planning
Issued under the Environmental Planning and Assessment Act 1979
Approved Section 96 (1A) (1) (2) Modification Application
No. 3 granted on the 4/2/17
in respect to MP 5505249
Signed
Sheet No. 10 of 22

- SCHEDULE OF KEY AMENDMENTS
- 1 REVISED SCREENING TO FACADES
 - 2 REVISED APARTMENT MIX
 - 3 LEVELS 3 AND 4 CONVERTED FROM COMMERCIAL TO RESIDENTIAL USE
 - 4 REVISED APARTMENT LAYOUTS
 - 5 REVISED GLAZING TO COMMERCIAL LEVELS

FOR DA PURPOSES ONLY
NOT FOR CONSTRUCTION

 

DATE: 10/01/2017
DRAWN BY: JY/JES
CHECKED BY: JY/JES
APPROVED BY: JY/JES

COPYRIGHT
This document is the property of Angus Davidson and Associates Pty Ltd. This drawing shall only be used for the purpose for which it was prepared. Unauthorised use of this drawing is prohibited.
Note: Do not scale from this drawing. Figures and dimensions shall prevail over any dimensions shown on the drawing. Any discrepancy shall be referred to the Architect for clarification prior to the start of construction of any work.

LANDSCAPE:
ISTHMUS LANDSCAPE DESIGN
21 LINCOLN STREET
COWD NSW 2226
T: 9528 4003

HERITAGE:
CITY PLAN HERITAGE
LEVEL 1, 364 KENT STREET
SYDNEY NSW 2000
T: 4270 3500

BCA / ACCESS:
CITY PLAN SERVICES
LEVEL 1, 364 KENT STREET
SYDNEY NSW 2000
T: 4270 3500

BASIS & ACOUSTIC ENGINEER:
SLR CONSULTING
2 LINCOLN STREET
LANE COVE
SYDNEY NSW 2066
T: 0427 8100

STRUCTURAL ENGINEER:
BG&E
LEVEL 2, 8 WINDMILL STREET
SYDNEY NSW 2000
T: 9770 3306


PLANNING:
JBA URBAN PLANNING CONSULTANTS
LEVEL 7, 77 BERRY STREET
NORTH SYDNEY NSW 2060
T: 9556 6962

ARCHITECT:
CANDALEPAS ASSOCIATES
+ WENDY LEWIN

PROJECT:
1 LAWSON SQUARE, REDFERN
CLIENT:
LAWSON SQUARE PTY LTD.
SCALE:
1:200 @ A1
DATE:
FEBRUARY 2017
DRAWN BY:
JY/JES
CHECKED BY:
JY/JES
APPROVED BY:
JY/JES
CAD FILE NO:
APPROVED:

DRAWING SECTIONS - SHEET 1 OF 2
SECTIONS AA & BB
DRAWING No.
S96 - 1201
ISSUE
G

109 REGENT STREET SUBJECT SITE - 1 LAWSON SQUARE GIBBONS STREET REDFERN RAILWAY STATION

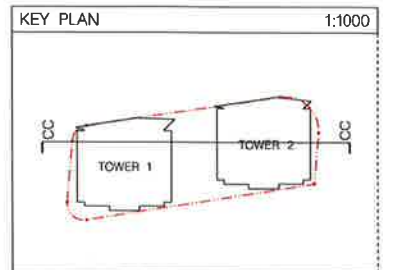

NSW GOVERNMENT Planning

Issued under the Environmental Planning and Assessment Act 1979

Approved Section 96 (1A) (1) (2) Modification Application

No. 3 granted on the 4/8/17


in respect to MP 5505249

Signed [Signature]

Sheet No. 11 of 21

- SCHEDULE OF KEY AMENDMENTS**
- 1 REVISED SCREENING TO FACADES
 - 2 REVISED APARTMENT MIX
 - 3 LEVELS 3 AND 4 CONVERTED FROM COMMERCIAL TO RESIDENTIAL USE
 - 4 REVISED APARTMENT LAYOUTS
 - 5 REVISED GLAZING TO COMMERCIAL LEVELS

01 SECTION CC 1:200

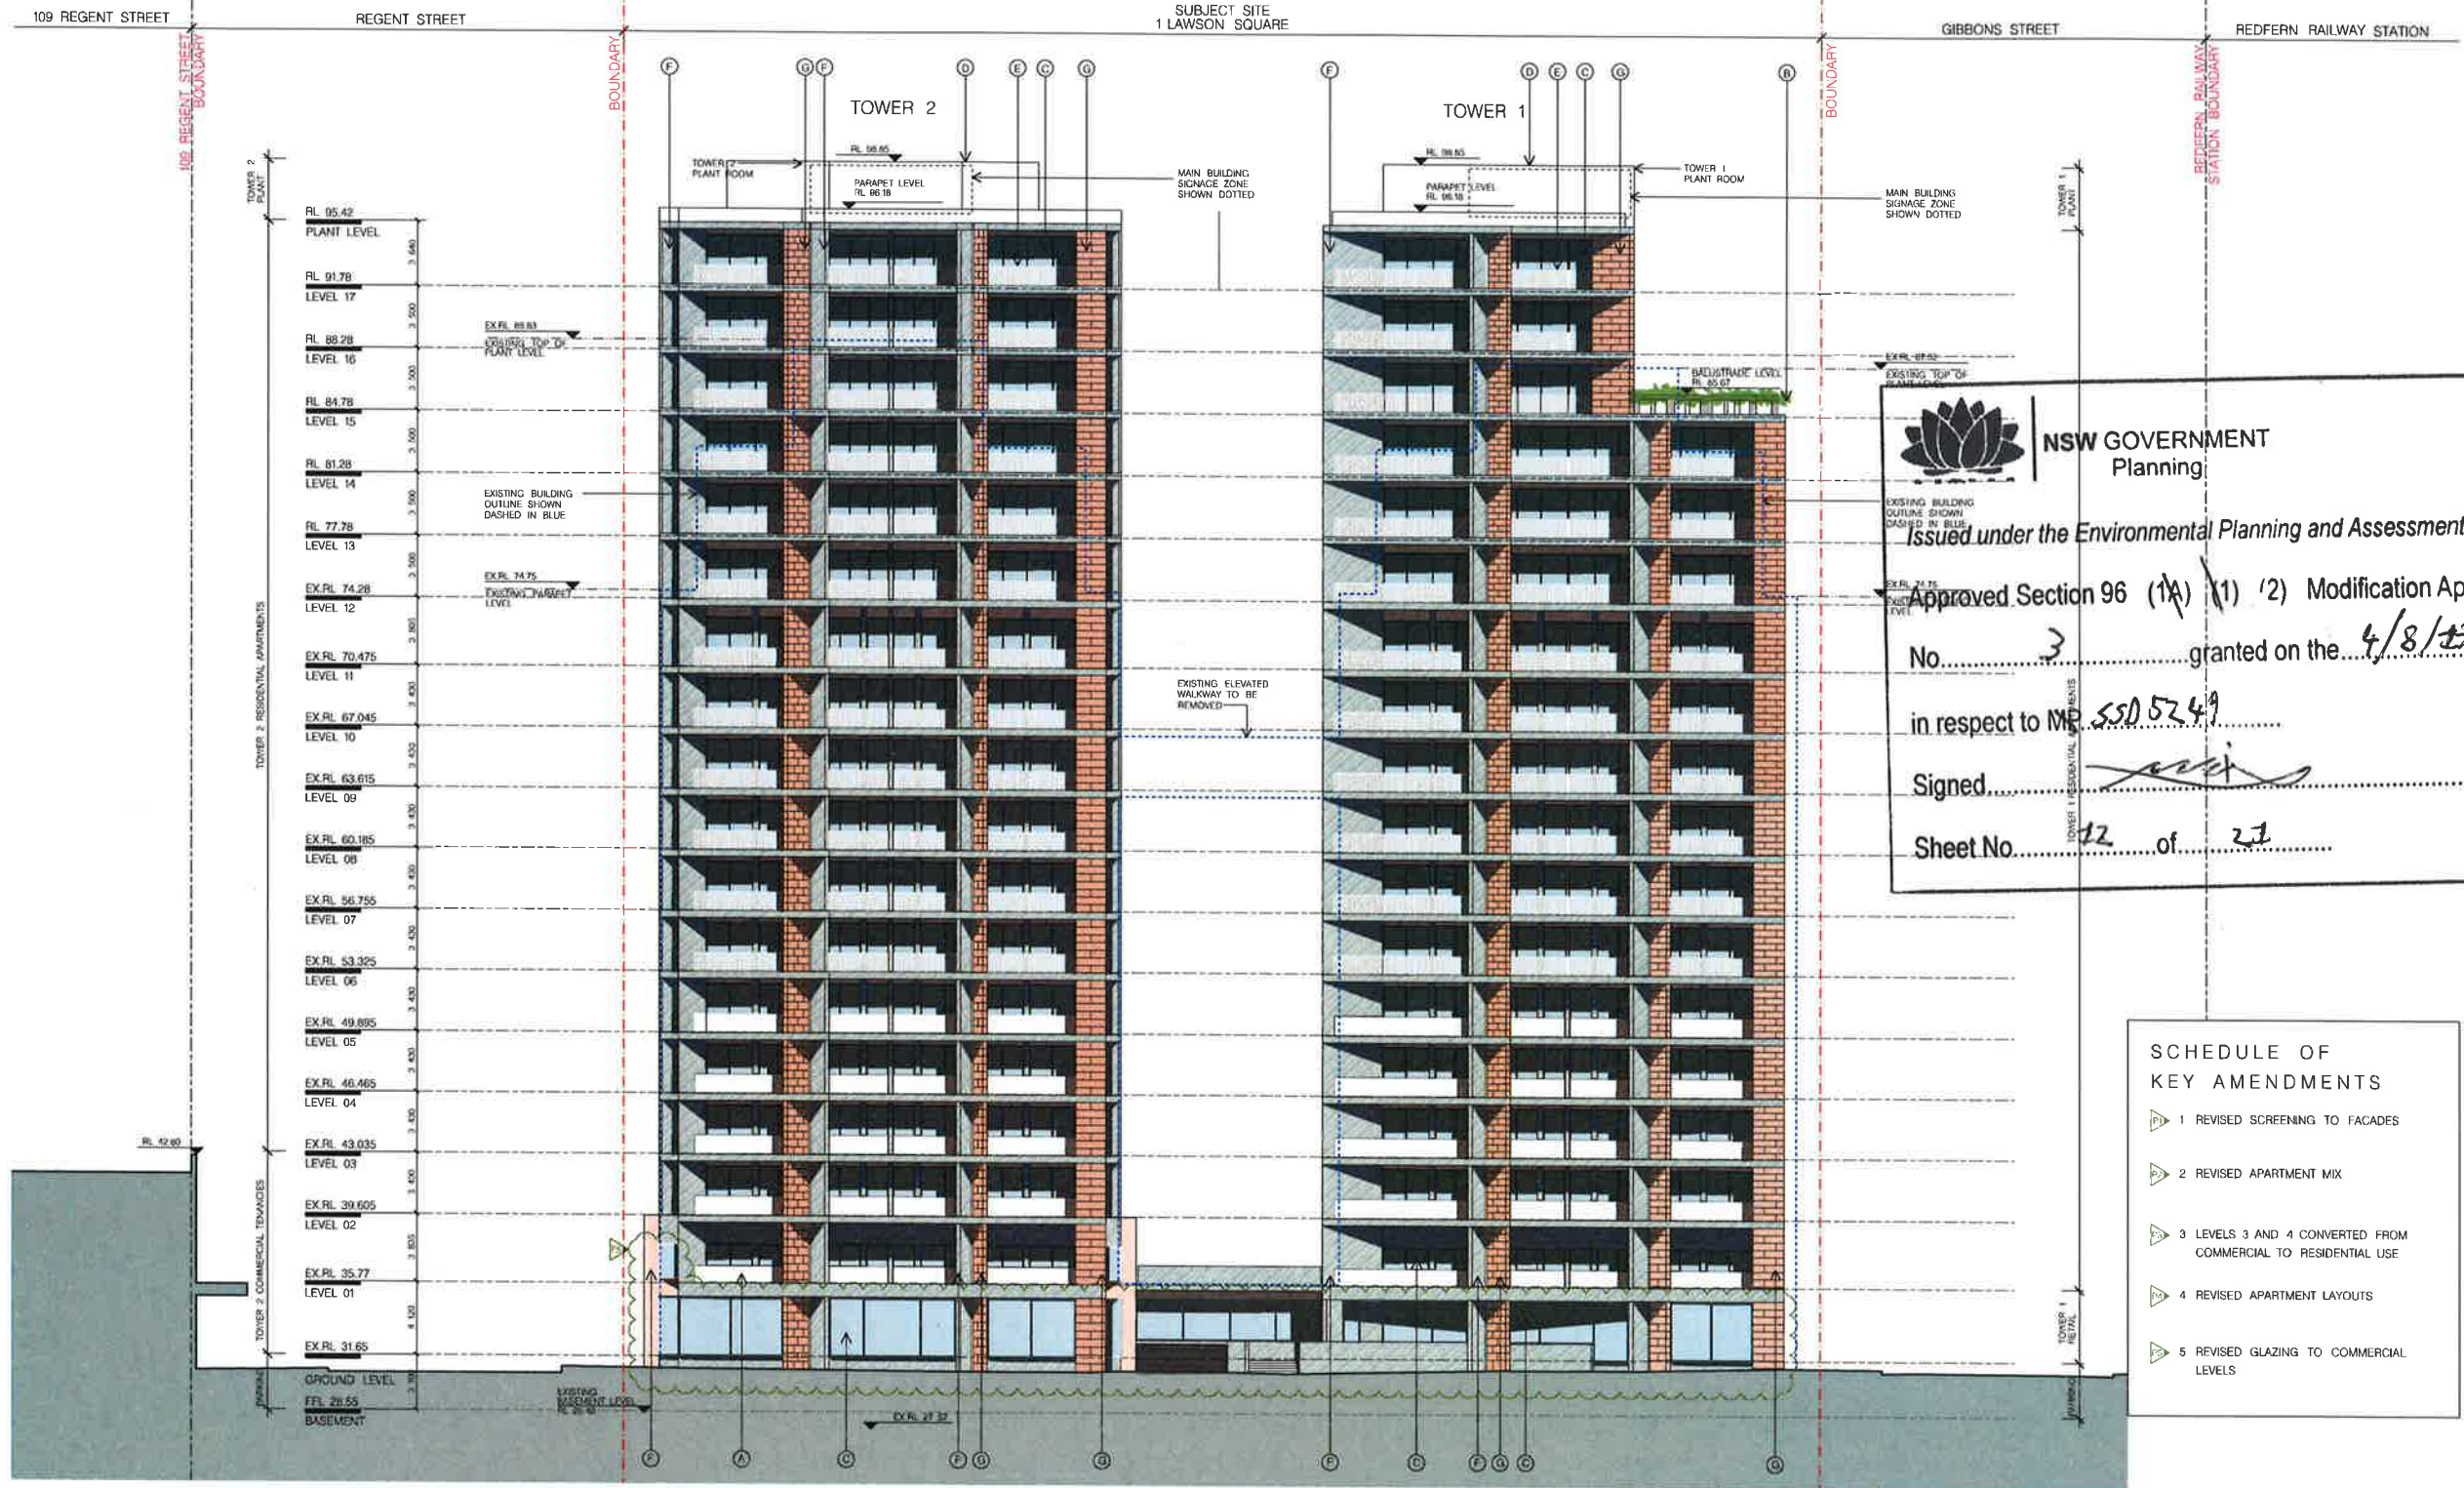

01 NORTH ELEVATION
1:200

A - GLASS REINFORCED CONCRETE (GRC) CANDALEPAS ASSOCIATES - PELICAN STREET
B - GLASS REINFORCED CONCRETE (GRC) PLANTERS CANDALEPAS ASSOCIATES - PELICAN STREET
C - CLEAR GLASS CANDALEPAS ASSOCIATES - FRANKS STREET
D - PRINTED CONCRETE CANDALEPAS ASSOCIATES - PINDARIPARTMENTS
E - METAL BLINDSHADE CANDALEPAS ASSOCIATES - FINLAYSON STREET
F - OFF-FORM CONCRETE CANDALEPAS ASSOCIATES - KENSINGTON HOUSE
G - MARBLE CANDALEPAS ASSOCIATES - PELICAN STREET
H - TEXTURED PARTED CONCRETE CANDALEPAS ASSOCIATES - PINDARIPARTMENTS
I - ALUMINUM PRIVACY LOUVRES IAN MOORE ARCHITECTS - ALBANI

FOR DA PURPOSES ONLY
NOT FOR CONSTRUCTION

© COPYRIGHT
This document is the property of Isthmus
Consulting and Associates Pty Ltd. This
drawing shall only be used for the purpose
for which it was created. Unauthorised
use of this drawing is prohibited.
Note: Do not include this drawing, figures, figures
dimensions, materials, products, etc. in any
specification. Any construction shall
be in accordance with the Australian
standards for the construction of any work.

LANDSCAPE:
ISTHMUS
LANDSCAPE DESIGN
21 CENTRAL AVENUE,
COWD NSW 2226
T: 9528 1903

HERITAGE:
CITY PLAN
HERITAGE
LEVEL 1, 364 KENT STREET
SYDNEY NSW 2000
T: 8270 3500

BCA / ACCESS:
CITY PLAN
SERVICES
LEVEL 1, 364 KENT STREET
SYDNEY NSW 2000
T: 8270 3500

BASIX + ACOUSTIC
ENGINEER
SLR CONSULTING
2 LINCOLN STREET
LANE COVE
SYDNEY NSW 2066
T: 9427 1100



STRUCTURAL ENGINEER:
BG&E
LEVEL 2, 8 WINDMILL STREET
SYDNEY NSW 2000
T: 9770 3300

PLANNING
JBA URBAN
PLANNING
CONSULTANTS
LEVEL 7, 77 BERRY STREET
NORTH SYDNEY NSW 2060
T: 9556 6062

ARCHITECT
CANDALEPAS
ASSOCIATES
WENDY LEWIN

PROJECT:
1 LAWSON SQUARE, REDFERN
CLIENT:
LAWSON SQUARE PTY LTD.
SCALE:
1:200 @ A1
DATE:
FEBRUARY 2017
CAD FILE NO.
DRAWN BY:
RY/ES
CHECKED BY:
FM
CHECKED BY:
FM
APPROVED

DRAWING:
ELEVATIONS SHEET 1
NORTH ELEVATION
DRAWING No.
S96 - 1301
ISSUE
G

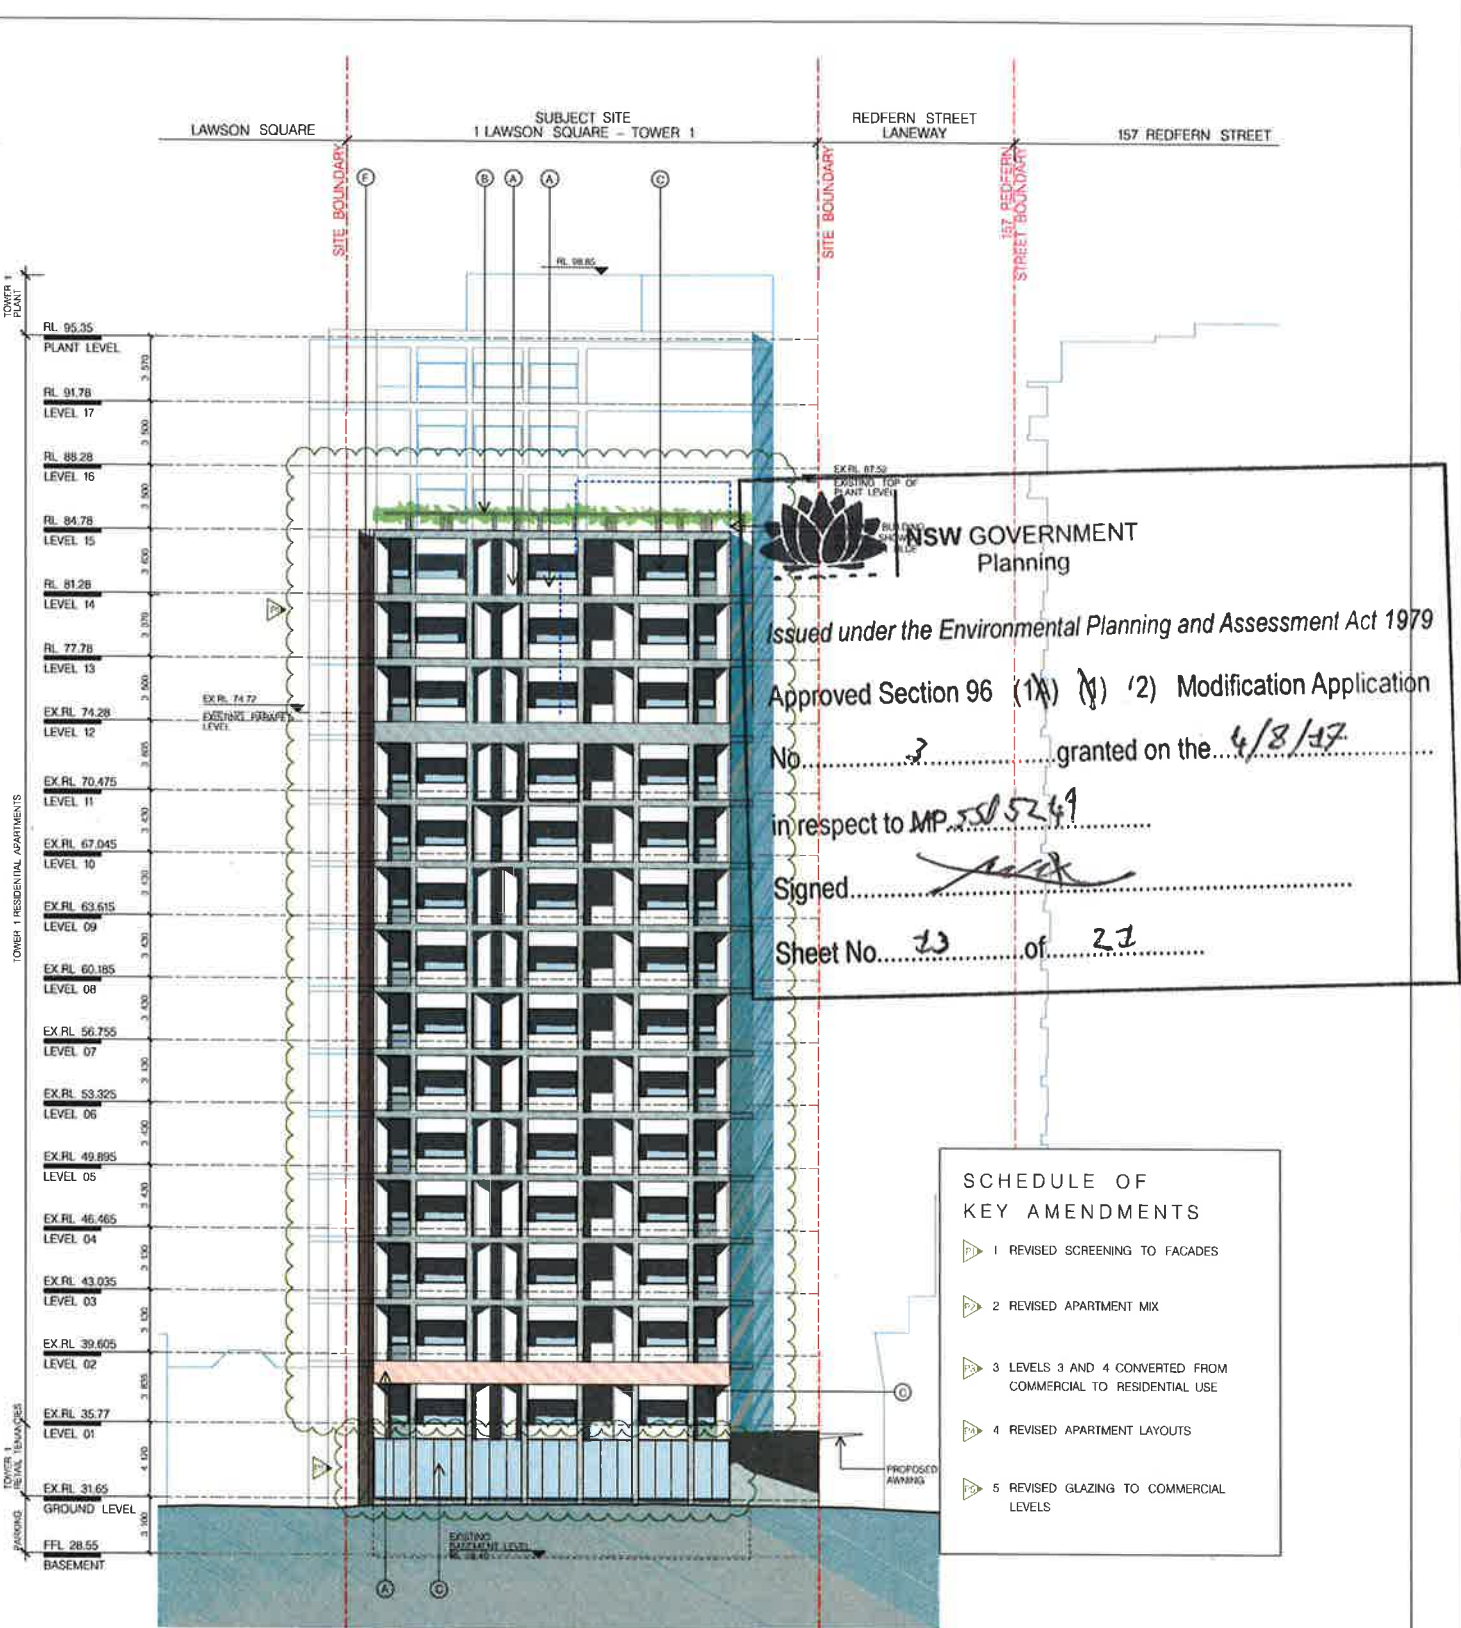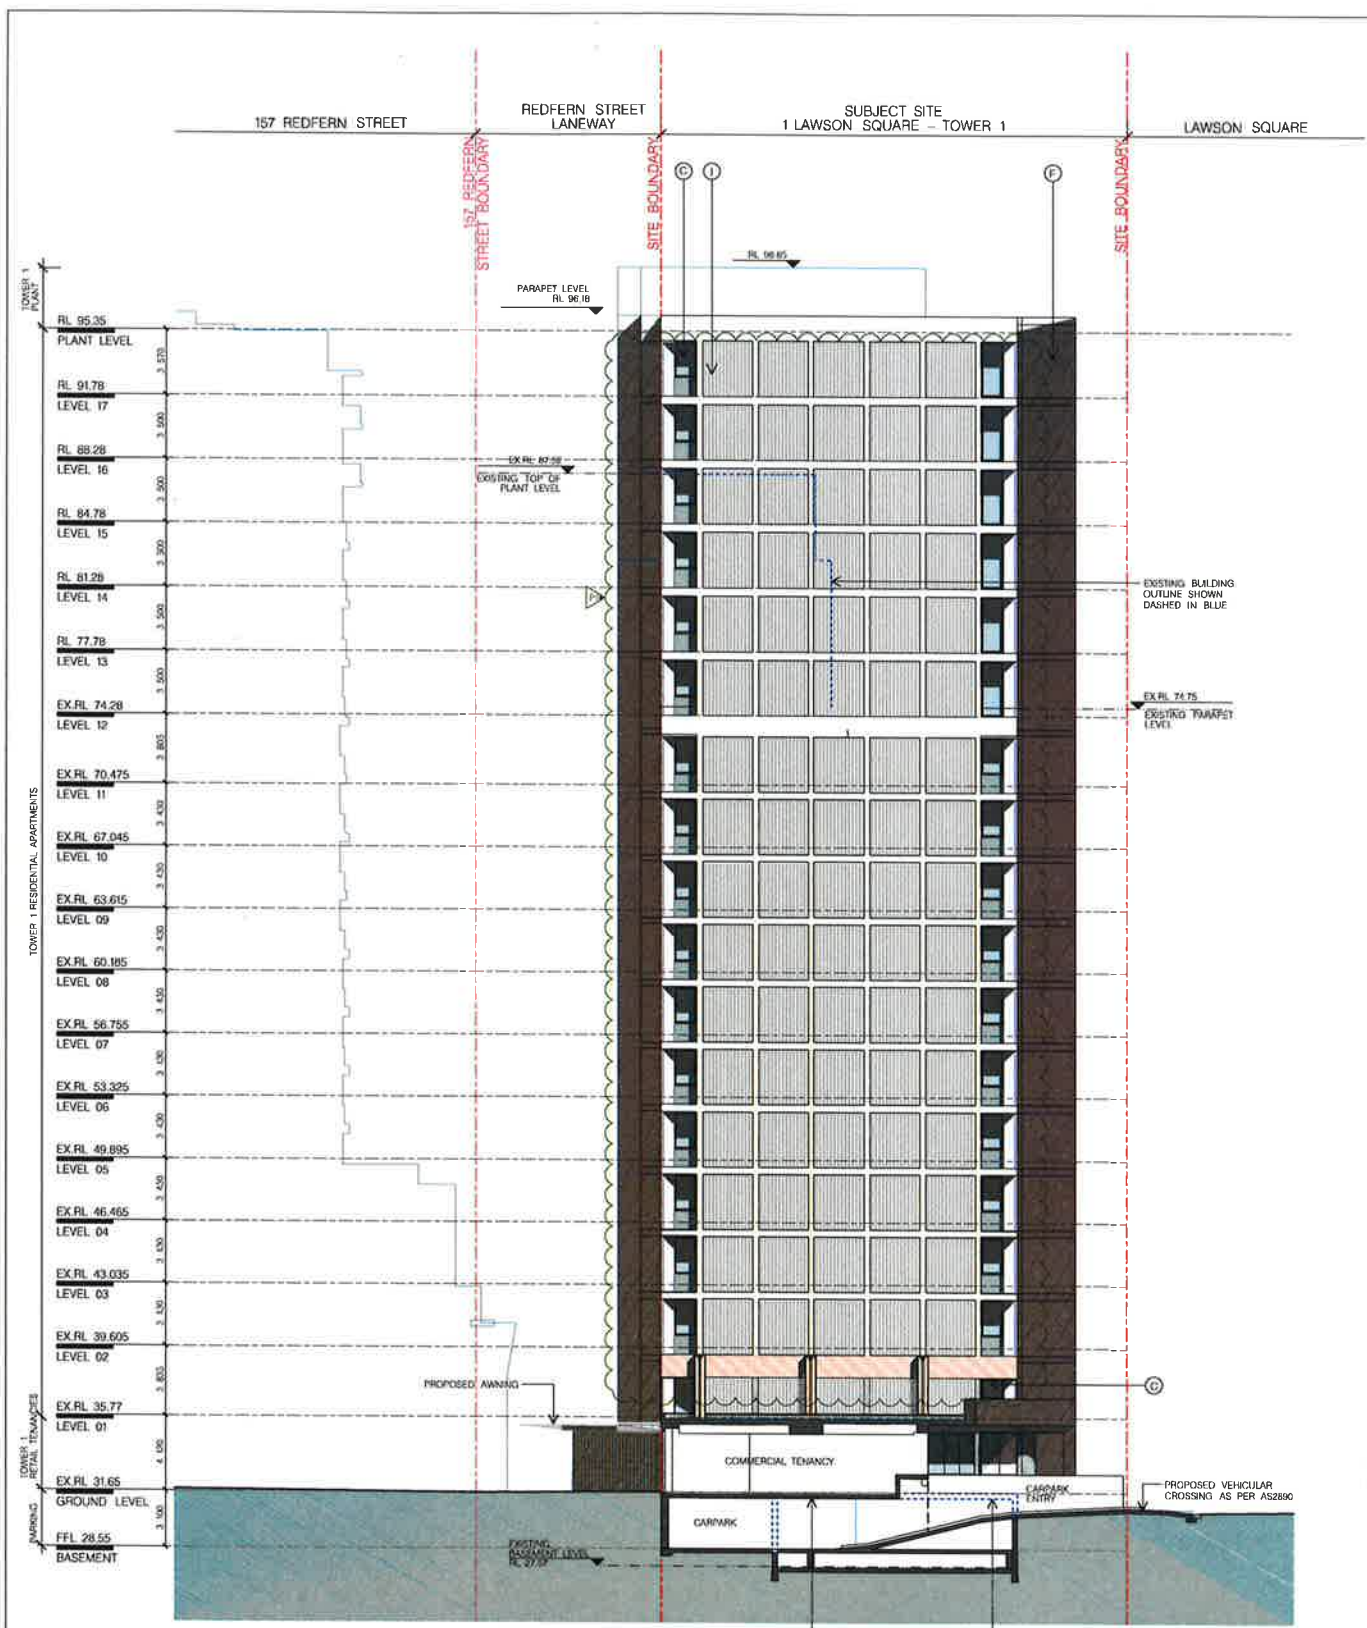

NSW GOVERNMENT
Planning

Issued under the Environmental Planning and Assessment Act 1979

Approved Section 96 (1)(a) (i) (2) Modification Application

No. 3 granted on the 4/8/17

in respect to MP 5505241

Signed [Signature]

Sheet No. 23 of 27

- SCHEDULE OF KEY AMENDMENTS
- 1 REVISED SCREENING TO FACADES
 - 2 REVISED APARTMENT MIX
 - 3 LEVELS 3 AND 4 CONVERTED FROM COMMERCIAL TO RESIDENTIAL USE
 - 4 REVISED APARTMENT LAYOUTS
 - 5 REVISED GLAZING TO COMMERCIAL LEVELS

01 TOWER 1 EAST ELEVATION

1:200

02 TOWER 1 WEST ELEVATION

1:200

A - GLASS REINFORCED CONCRETE (GRC) CANDALEPAS ASSOCIATES - PELICAN STREET

B - GLASS REINFORCED CONCRETE (GRC) PLANTERS CANDALEPAS ASSOCIATES - PELICAN STREET

C - CLEAR GLASS CANDALEPAS ASSOCIATES - FRANCIS STREET

D - PAINTED CONCRETE CANDALEPAS ASSOCIATES - PINDARI/APARTMENTS

E - METAL BALUSTRADE CANDALEPAS ASSOCIATES - FINLAYSON STREET

F - OFF-FORM CONCRETE CANDALEPAS ASSOCIATES - KENSINGTON HOUSE

G - MARBLE CANDALEPAS ASSOCIATES - PELICAN STREET

H - TEXTURED PAINTED CONCRETE CANDALEPAS ASSOCIATES - PINDARI/APARTMENTS

I - ALUMINUM PRIVACY LOUVRES IAN MOORE ARCHITECTS - ALTAR

FOR DA PURPOSES ONLY
NOT FOR CONSTRUCTION

COPYRIGHT
The document is the property of the
Candalepas Associates Pty Ltd. This
drawing is to be used for the purpose
for which it was intended. Unauthorised
use of this drawing is prohibited.

Note: Do not scale from drawings. Figures
dimensioned should be used. Any change
must be made by the Architect or
approved by the Architect or approved
by the Architect or approved by the Architect.

LANDSCAPE:
ISTHMUS
LANDSCAPE DESIGN
21 CENTRAL AVENUE
COMO NSW 2206
T: 02 9581 4103

HERITAGE:
CITY PLAN
HERITAGE
LEVEL 1, 364 KENT STREET
SYDNEY NSW 2000
T: 02 707 3500

BCA / ACCESS:
CITY PLAN
SERVICES
LEVEL 1, 364 KENT STREET
SYDNEY NSW 2000
T: 02 707 3500

BASIX / ACOUSTIC
ENGINEER
SLR CONSULTING
2 UNICORN STREET
LANE COVE
SYDNEY NSW 2066
T: 0427 4100

STRUCTURAL ENGINEER:
BG&E
LEVEL 2 & WINDMILL STREET
SYDNEY NSW 2000
T: 02 707 3300

PLANNING:
JBA URBAN
PLANNING
CONSULTANTS
LEVEL 7, 77 BERRY STREET
NORTH SYDNEY NSW 2060
T: 02 9556 6062

ARCHITECT:
CANDALEPAS
ASSOCIATES
WENDY LEWIN

PROJECT:
1 LAWSON SQUARE, REDFERN

CLIENT:
LAWSON SQUARE PTY LTD.

SCALE:
1:200 @ A1

DATE:
FEBRUARY 2017

CAD FILE NO:
[Blank]

DRAWN BY:
RY/JS

CHECKED 1:
FM



CHECKED 2:
[Blank]

APPROVED:
[Blank]

DRAWING ELEVATIONS SHEET 2
TOWER 1 - EAST &
WEST ELEVATIONS

DRAWING No.
S96 - 1302

ISSUE
G

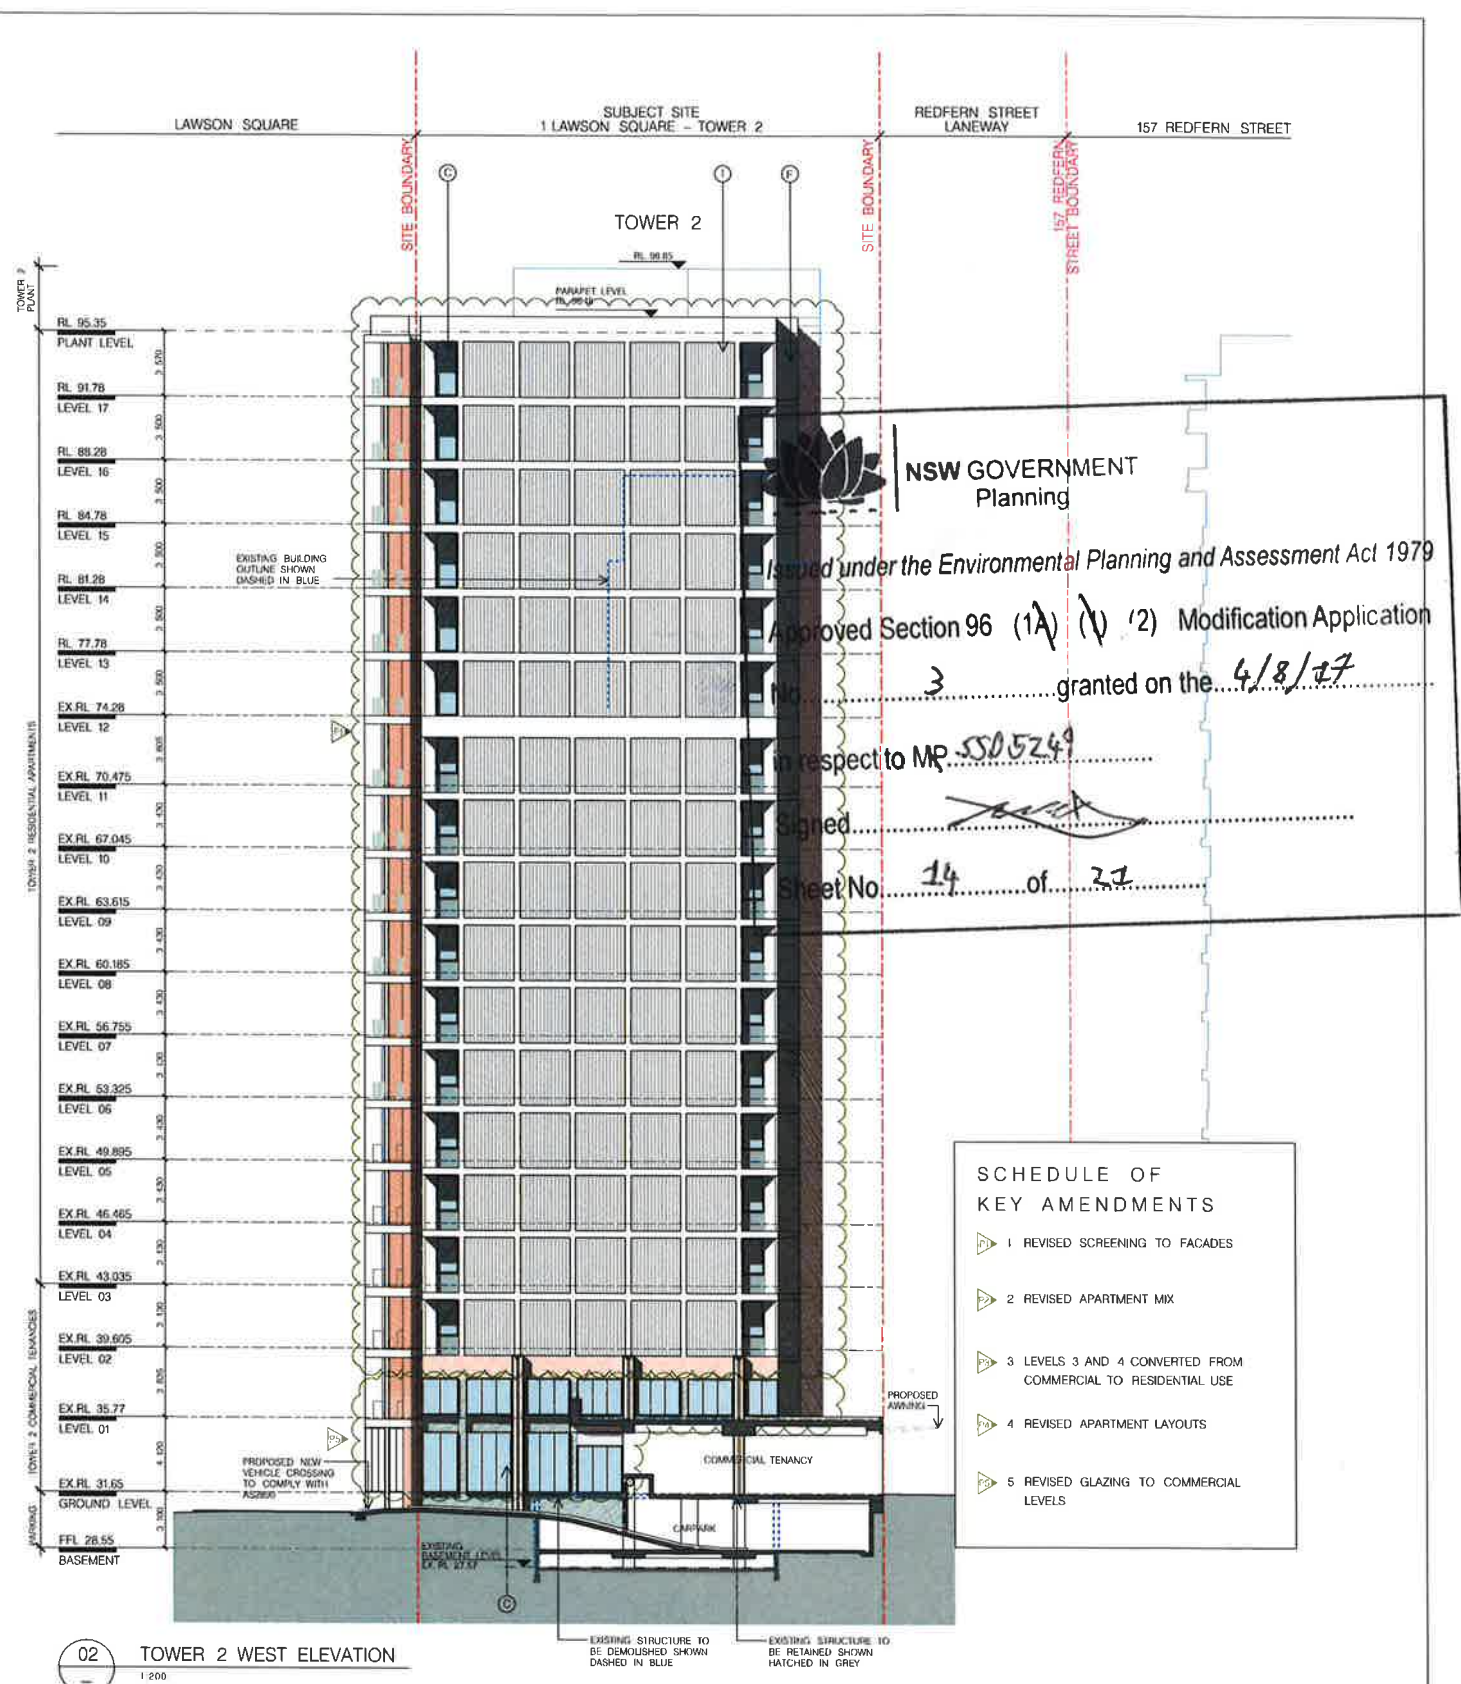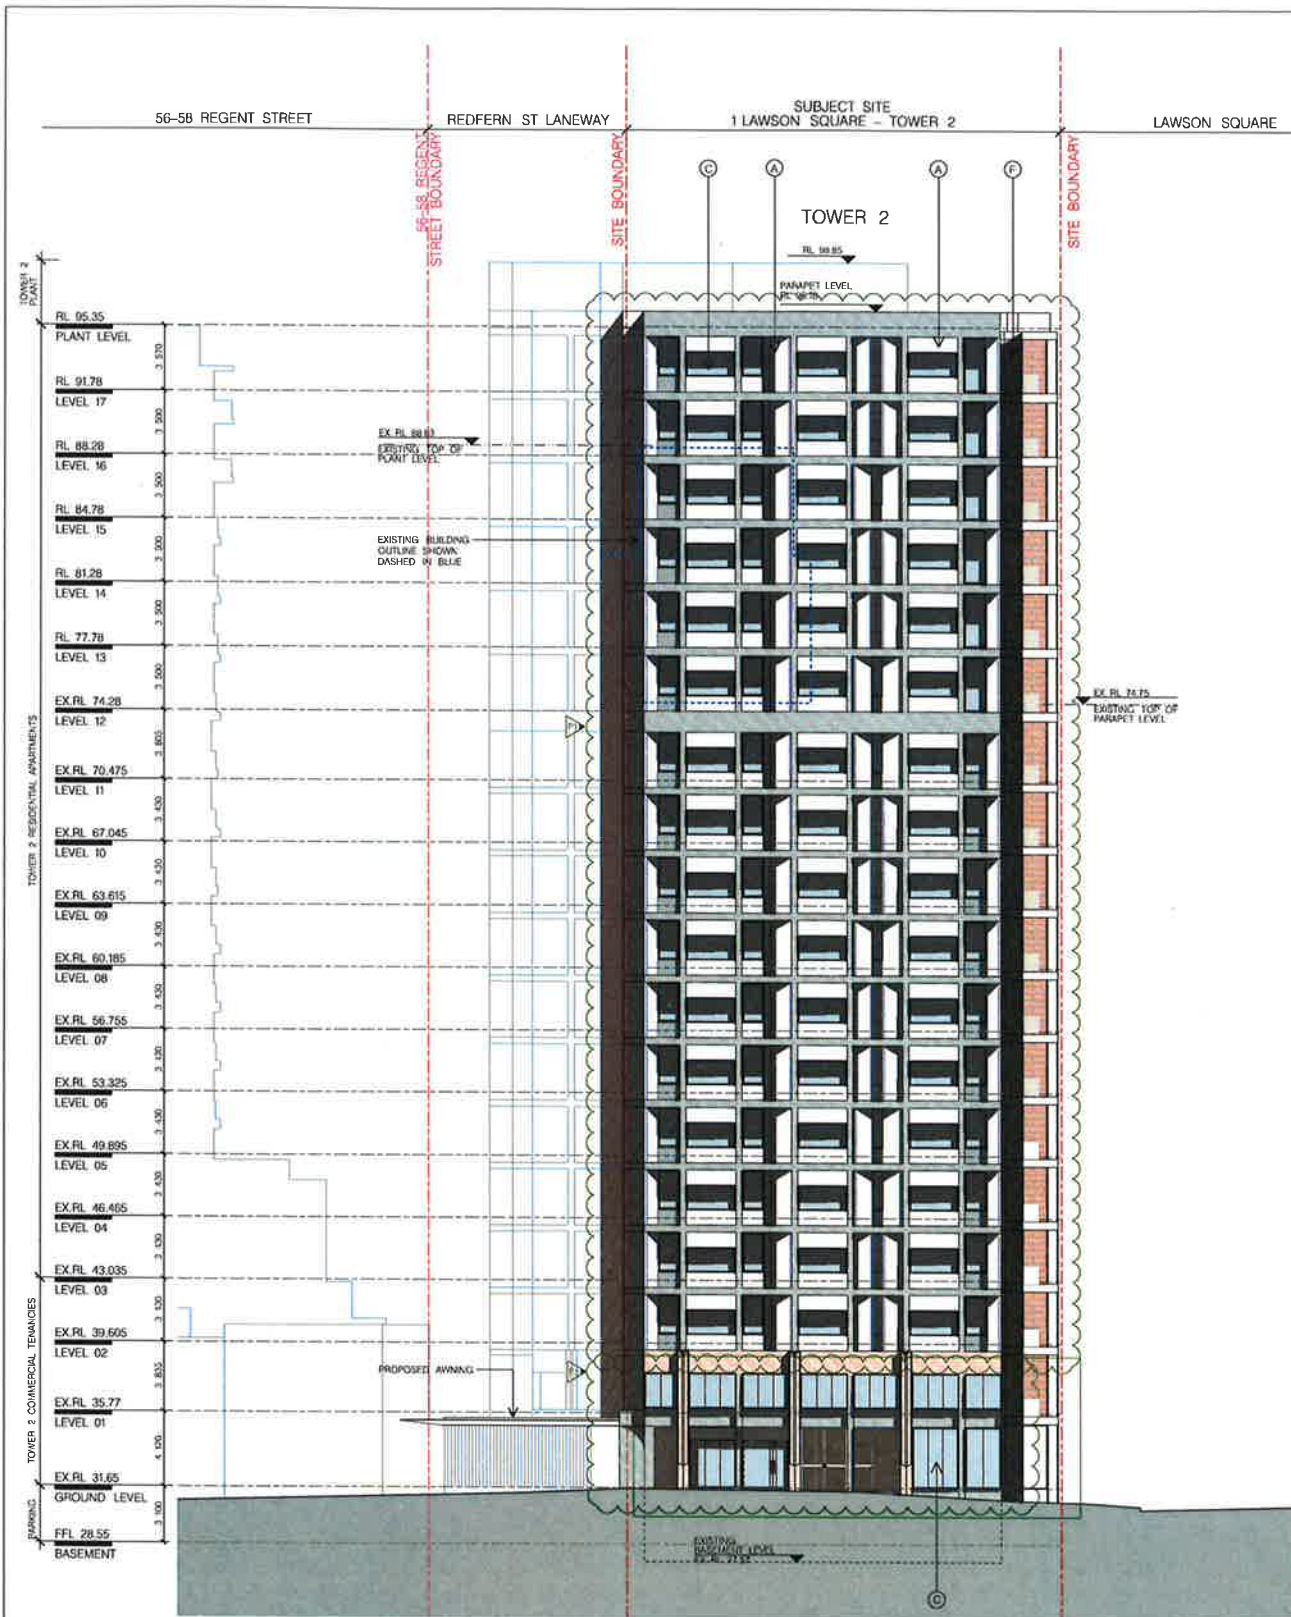

NSW GOVERNMENT Planning

Issued under the Environmental Planning and Assessment Act 1979

Approved Section 96 (1A) (1) (2) Modification Application

No. 3 granted on the 4/8/27

In respect to MP 5505249

Signed: [Signature]

Sheet No. 14 of 27

- SCHEDULE OF KEY AMENDMENTS**
- 1 REVISED SCREENING TO FACADES
 - 2 REVISED APARTMENT MIX
 - 3 LEVELS 3 AND 4 CONVERTED FROM COMMERCIAL TO RESIDENTIAL USE
 - 4 REVISED APARTMENT LAYOUTS
 - 5 REVISED GLAZING TO COMMERCIAL LEVELS



FOR DA PURPOSES ONLY NOT FOR CONSTRUCTION

COPYRIGHT
This document is the property of Isthmus Landscapes and Associates Pty Ltd. This drawing should only be used for the purpose for which it was created. Any other use without the written consent of Isthmus Landscapes and Associates Pty Ltd is prohibited.

LANDSCAPE:
ISTHMUS LANDSCAPE DESIGN
21 CENTRAL AVENUE, COMO NSW 2226
T: 9528 4003

HERITAGE:
CITY PLAN HERITAGE
LEVEL 1, 361 KENT STREET SYDNEY NSW 2000
T: 9270 3500

BCA / ACCESS:
CITY PLAN SERVICES
LEVEL 1, 361 KENT STREET SYDNEY NSW 2000
T: 9270 3500

BASIX & ACOUSTIC ENGINEER:
SLR CONSULTING
2 LINCOLN STREET LANE COVE SYDNEY NSW 2066
T: 9427 8100

STRUCTURAL ENGINEER:
BG&E
LEVEL 2, 8 WINDMILL STREET SYDNEY NSW 2000
T: 0770 3300

PLANNING:
JBA URBAN PLANNING CONSULTANTS
LEVEL 7, 77 BERRY STREET NORTH SYDNEY NSW 2060
T: 0656 6962

ARCHITECT:
CANDALEPAS ASSOCIATES
WENDY LEWIN

PROJECT:
1 LAWSON SQUARE, REDFERN
CLIENT: LAWSON SQUARE PTY LTD.

SCALE:
1:200 @ A1

DATE:
FEBRUARY 2017

CAD FILE NO.:

DRAWN BY:
RY/ES

CHECKED 1:
PM


CHECKED 2:

APPROVED:


DRAWING ELEVATIONS SHEET 3 TOWER 2 - EAST & WEST ELEVATIONS

DRAWING No.:
S96 - 1303


ISSUE:
G

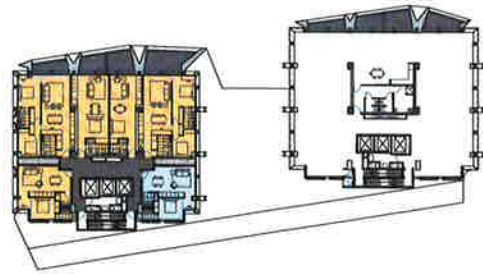


LEVEL 01
TOWER 1 RESIDENTIAL - TOWER 2 COMMERCIAL

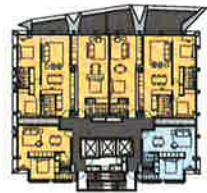


LEVEL 02
TOWER 1 RESIDENTIAL - TOWER 2 COMMERCIAL

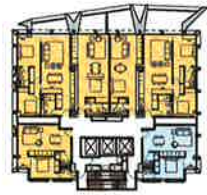


LEVEL 03
TOWER 1 RESIDENTIAL - TOWER 2 RESIDENTIAL

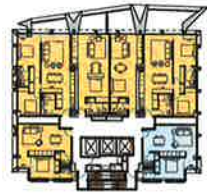

LEVEL 04
TOWER 1 RESIDENTIAL - TOWER 2 RESIDENTIAL

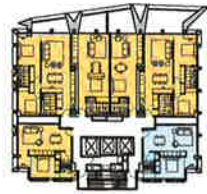


LEVEL 05
TOWER 1 RESIDENTIAL - TOWER 2 RESIDENTIAL

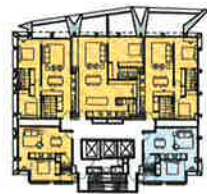


LEVEL 06
TOWER 1 RESIDENTIAL - TOWER 2 RESIDENTIAL



LEVEL 07
TOWER 1 RESIDENTIAL - TOWER 2 RESIDENTIAL

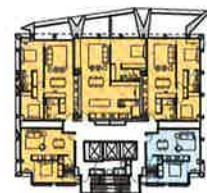


LEVEL 08
TOWER 1 RESIDENTIAL - TOWER 2 RESIDENTIAL

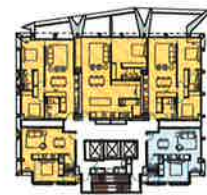

LEVEL 09
TOWER 1 RESIDENTIAL - TOWER 2 RESIDENTIAL



LEVEL 10
TOWER 1 RESIDENTIAL - TOWER 2 RESIDENTIAL

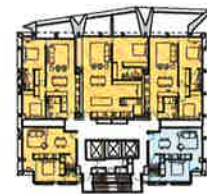

LEVEL 11
TOWER 1 RESIDENTIAL - TOWER 2 RESIDENTIAL




LEVEL 12
TOWER 1 RESIDENTIAL - TOWER 2 RESIDENTIAL




LEVEL 13
TOWER 1 RESIDENTIAL - TOWER 2 RESIDENTIAL



LEVEL 14
TOWER 1 RESIDENTIAL - TOWER 2 RESIDENTIAL

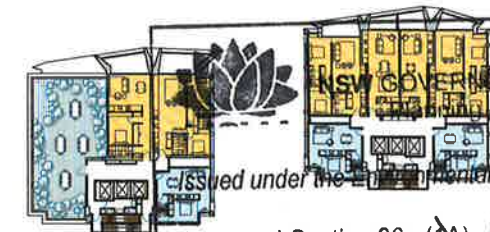

LEVEL 15
TOWER 1 RESIDENTIAL - TOWER 2 RESIDENTIAL

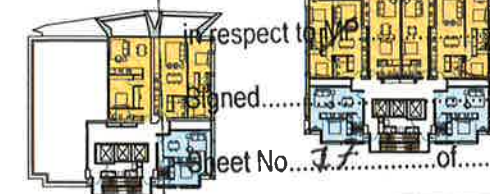

LEVEL 16
TOWER 1 RESIDENTIAL - TOWER 2 RESIDENTIAL



LEVEL 17
TOWER 1 RESIDENTIAL - TOWER 2 RESIDENTIAL

SOLAR ANALYSIS JUNE 21

DESCRIPTION	TOTAL UNITS	%
2 HOURS SUNLIGHT BETWEEN 9AM-3PM (MIN)	110 UNITS	73.5%
LESS THAN 2 HOURS SUNLIGHT	43 UNITS	26.5%

119 OF 162 UNITS
= 73.5% OF UNITS ACHIEVING
2 HOURS DIRECT SUNLIGHT

NSW GOVERNMENT
Issued under the Environmental Planning and Assessment Act 1979
Approved Section 96 (1A) Modification Application
No. 3 granted on the 4/8/17
in respect to
Signed
Sheet No. 17 of 22

SCHEDULE OF KEY AMENDMENTS

- 1 REVISED SCREENING TO FACADES
- 2 REVISED APARTMENT MIX
- 3 LEVELS 3 AND 4 CONVERTED FROM COMMERCIAL TO RESIDENTIAL USE
- 4 REVISED APARTMENT LAYOUTS
- 5 REVISED GLAZING TO COMMERCIAL LEVELS

01 UNIT SOLAR STUDY
1:500



CONTEXT PLAN - MARCH 21, 9AM
SCALE - 1:2000



CONTEXT PLAN - MARCH 21, 12PM
SCALE - 1:2000



CONTEXT PLAN - MARCH 21, 3PM
SCALE - 1:2000

NSW GOVERNMENT
Planning

Issued under the Environmental Planning and Assessment Act 1979

Approved Section 96 (1A) (1) (2) Modification Application
No. 3 granted on the 4/8/27


in respect to MP 150524

Signed [Signature]

Sheet No. 18 of 22



CONTEXT PLAN - JUNE 21, 9AM
SCALE - 1:2000

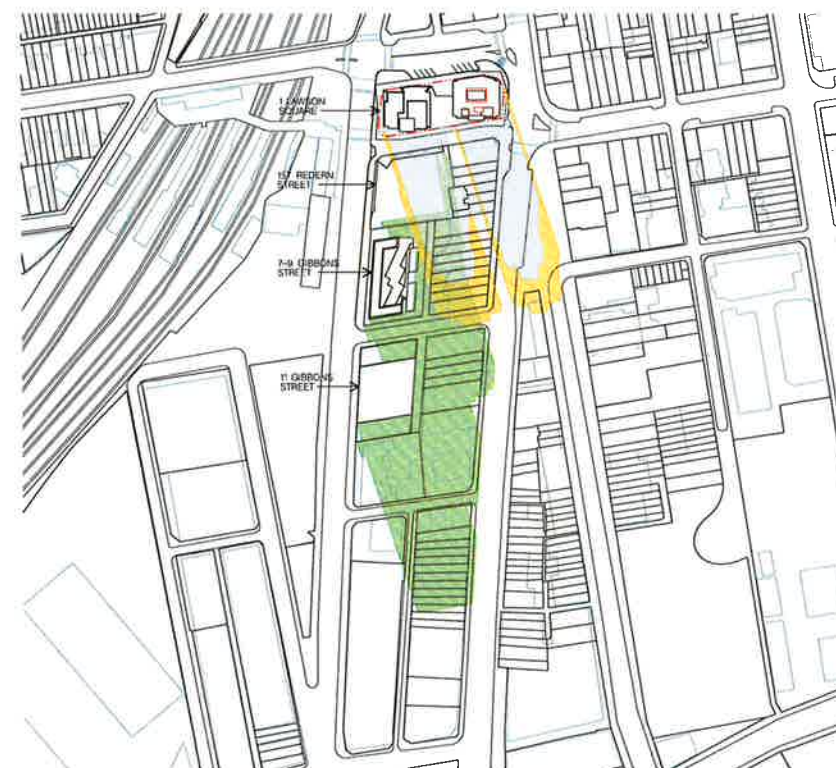

CONTEXT PLAN - JUNE 21, 12PM
SCALE - 1:2000



CONTEXT PLAN - JUNE 21, 3PM
SCALE - 1:2000


01 SHADOW ANALYSIS
1:2000

LEGEND
SHADOWS CAST BY EXISTING TOWERS
ADDITIONAL SHADOW CAST BY PROPOSAL
SIGNIFICANT APPROVED NEIGHBORING BUILDINGS

FOR DA PURPOSES ONLY
NOT FOR CONSTRUCTION

REVISIONS
1. 10/10/2024
2. 10/10/2024
COPYRIGHT
This document is the property of Anghel
Candalepas and Associates Pty Ltd. This
drawing shall only be used for the purpose
for which it was commissioned. Unauthorised
use of this drawing is prohibited.
Note: Do not scale from drawings. Highest
dimensions shall take precedence over
dimensions. Any discrepancy shall be
referred to the Architect for clarification
prior to the commencement of any work.

 

LANDSCAPE
ISTHMUS
LANDSCAPE DESIGN
21 CENTRAL AVENUE
COMO NSW 2225
T: 0528 7905

HERITAGE
CITY PLAN
HERITAGE
LEVEL 1, 364 KENT STREET
SYDNEY NSW 2000
T: 9270 3500

RCA ACCESS
CITY PLAN
SERVICES
LEVEL 1, 364 KENT STREET
SYDNEY NSW 2000
T: 9270 3500

BASIX & ACOUSTIC
ENGINEER
SLR CONSULTING
2 LINCOLN STREET
LANE COVE
SYDNEY NSW 2066
T: 9427 8100


STRUCTURAL ENGINEER
BG&E
LEVEL 2, 8 WINDMILL STREET
SYDNEY NSW 2000
T: 9770 3300

PLANNING
JBA URBAN
PLANNING
CONSULTANTS
LEVEL 7, 77 BERRY STREET
NORTH SYDNEY NSW 2060
T: 9556 6962

ARCHITECT
CANDALEPAS
ASSOCIATES
WENDY LEWIN

PROJECT:
1 LAWSON SQUARE, REDFERN
CLIENT:
LAWSON SQUARE PTY LTD.
SCALE:
1:2000 @ A1
DATE:
FEBRUARY 2017
DRAWN BY:
WJ/JS
CHECKED 1:
PM
CHECKED 2:
APPROVED:

DRAWING SOLAR & SHADOW
STUDIES
DRAWING No.
S96 - 1502
ISSUE
G

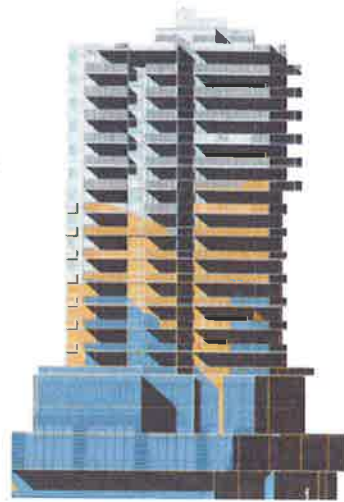

NORTH ELEVATION - MARCH 21, 9:00AM
1:500



NORTH ELEVATION - MARCH 21, 10:30AM
1:500



NORTH ELEVATION - MARCH 21, 12:00PM
1:500



NORTH ELEVATION - MARCH 21, 1:30PM
1:500



NORTH ELEVATION - MARCH 21, 3:00PM
1:500




EAST ELEVATION - MARCH 21, 9:00AM
1:500



EAST ELEVATION - MARCH 21, 10:30AM
1:500



NORTH ELEVATION - JUNE 21, 9:00AM
1:500

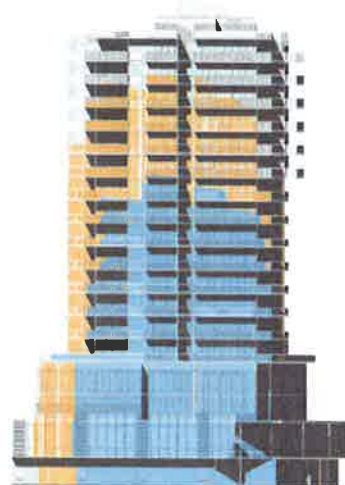

NORTH ELEVATION - JUNE 21, 10:30AM
1:500



NORTH ELEVATION - JUNE 21, 12:00PM
1:500



NORTH ELEVATION - JUNE 21, 1:30PM
1:500



NORTH ELEVATION - JUNE 21, 3:00PM
1:500



EAST ELEVATION - JUNE 21, 9:00AM
1:500



EAST ELEVATION - JUNE 21, 10:30AM
1:500

 **NSW GOVERNMENT**
Planning

Issued under the Environmental Planning and Assessment Act 1979

Approved Section 96 (1A) (1) (2) Modification Application
No. 3 granted on the 4/8/17
in respect to MP 5515249

Signed [Signature]

Sheet No. 19 of 27

01 OVERSHADOWING ANALYSIS - 157 REDFERN STREET
1:500

FOR DA PURPOSES ONLY
NOT FOR CONSTRUCTION

REVISIONS
1. 15/02/2017
2. 15/02/2017
COPYRIGHT
This document is the property of Angus
Candalepas and Associates Pty Ltd. The
drawing shall only be used for the purpose
for which it was prepared. Unauthorised
use of this drawing is prohibited.
Note: Do not scale from drawings. Figures
dimensions shall take precedence over stated
dimensions. Any discrepancy shall be
referred to the Architect for clarification
prior to the construction of the work.

LANDSCAPE
ISTHMUS
LANDSCAPE DESIGN
21 CENTRAL AVENUE
COWD NSW 2225
T: 9528 4003

HERITAGE
CITY PLAN
HERITAGE
LEVEL 1, 304 KENT STREET
SYDNEY NSW 2000
T: 8270 3500

BCA / ACCESS
CITY PLAN
SERVICES
LEVEL 1, 304 KENT STREET
SYDNEY NSW 2000
T: 8270 3500

BASIX + ACOUSTIC
ENGINEER
SLR CONSULTING
2 LINCOLN STREET
LANE COVE
SYDNEY NSW 2066
T: 9427 8100

STRUCTURAL ENGINEER
BG&E
LEVEL 2, 8 WINDMILL STREET
SYDNEY NSW 2000
T: 0770 3300

PLANNING
JBA URBAN
PLANNING
CONSULTANTS
LEVEL 7, 77 BERRY STREET
NORTH SYDNEY NSW 2060
T: 9556 6062


ARCHITECT
CANDELEPAS
ASSOCIATES
WENDY LEWIN

PROJECT
1 LAWSON SQUARE, REDFERN
CLIENT
LAWSON SQUARE PTY LTD.
SCALE
1:2000 @ A1
DATE
FEBRUARY 2017
CAD FILE NO.
DRAWN BY
RY / ES
CHECKED 1
FM
CHECKED 2
APPROVED

DRAWING
OVERSHADOWING
ANALYSIS - SHEET 1
DRAWING No.
S96 - 1503
ISSUE
G

LEGEND
SHADOWS CAST BY
EXISTING TOWERS
ADDITIONAL SHADOW
CAST BY PROPOSAL
REDUCTION IN
SHADOW
SHADOWS CAST BY
BUILDING ON ITSELF

NORTH AND EAST ELEVATIONS OF 157 REDFERN STREET
TAKEN FROM DRAWING NUMBER DA300G
SHEET NUMBER 19 OF 19
APPROVED APPLICATION NUMBER MP09_0039 MOD
GRANTED 29/02/2011

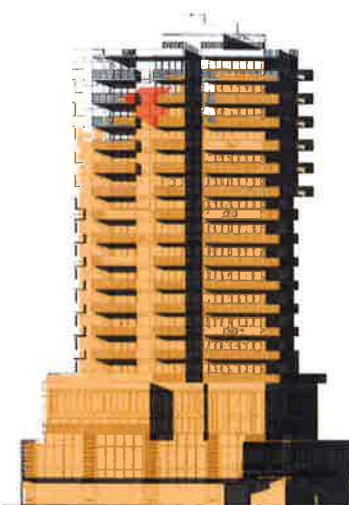

NORTH ELEVATION - JUNE 21, 9:00AM
1:500



NORTH ELEVATION - JUNE 21, 9:45AM
1:500



NORTH ELEVATION - JUNE 21, 10:30AM
1:250



NORTH ELEVATION - JUNE 21, 11:15AM
1:250



NORTH ELEVATION - JUNE 21, 12:00PM
1:250



NORTH ELEVATION - JUNE 21, 12:45PM
1:250



NORTH ELEVATION - JUNE 21, 1:30PM
1:250

 **NSW GOVERNMENT Planning**

Issued under the Environmental Planning and Assessment Act 1979


Approved Section 96 (1A) (1) (2) Modification Application

No. 3 granted on the 4/8/17

in respect to MP 5505249

Signed [Signature]

Sheet No. 20 of 27

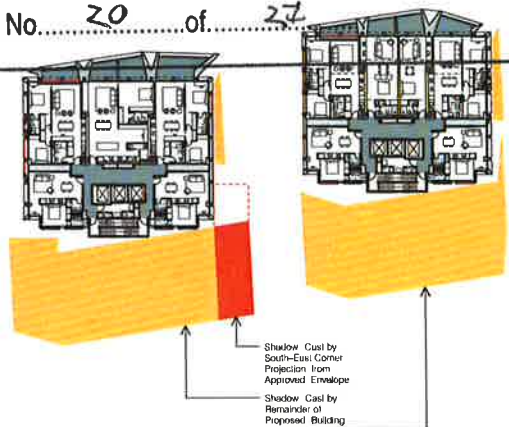

Key Plan 1:500

Shadow Cast by South-East Corner Projection from Approved Envelope

Shadow Cast by Remainder of Approved Building Envelope

Shadow Cast by South-East Corner Projection

Buildings Own Shadows

01 OVERSHADOWING ANALYSIS - 157 REDFERN STREET
1:500

LEGEND	
	Approved Building Envelope (SSOS219 MOD1)
	Shadow Cast by Remainder of Approved Building Envelope
	Shadow Cast by South-East Corner Projection
	Buildings Own Shadows

NORTHERN ELEVATION OF 157 REDFERN STREET
TAKEN FROM DRAWING NUMBER DA300G
SHEET NUMBER 16 OF 19
APPROVED APPLICATION NUMBER MP09_0039 MOD1
GRANTED 25/02/2011

FOR DA PURPOSES ONLY NOT FOR CONSTRUCTION		COPYRIGHT This document is the property of Isthmus Consulting and Associates Pty Ltd. This drawing shall only be used for the purpose for which it was commissioned. Unauthorised use of the drawing is prohibited. Note: Do not scale from drawings. Figures should be checked against the latest specifications. Any discrepancy shall be notified to the Architect for clarification prior to the commencement of any work.	LANDSCAPE: ISTHMUS LANDSCAPE DESIGN 21 CENTRAL AVENUE CAMD NSW 2206 T: 0528 4903	HERITAGE: CITY PLAN HERITAGE LEVEL 1 364 KENT STREET SYDNEY NSW 2000 T: 8270 3500	BCA / ACCESS: CITY PLAN SERVICES LEVEL 1 364 KENT STREET SYDNEY NSW 2000 T: 8270 3500	BASIX & ACOUSTIC ENGINEER SLR CONSULTING 2 LINCOLN STREET LANE COVE SYDNEY NSW 2066 T: 0427 8100	STRUCTURAL ENGINEER: BG&E LEVEL 2 8 WINDMILL STREET SYDNEY NSW 2000 T: 0170 3300	PLANNING: JBA URBAN PLANNING CONSULTANTS LEVEL 7 77 BERRY STREET NORTH SYDNEY NSW 2060 T: 0656 6962	ARCHITECT CANDELEPAS ASSOCIATES WENDY LEWIN	PROJECT: 1 LAWSON SQUARE, REDFERN CLIENT: LAWSON SQUARE PTY LTD. SCALE: 1:200 @ A1 DATE: FEBRUARY 2017 CAD FILE NO: DRAWN BY: RY/ES CHECKED 1: FM CHECKED 2: APPROVED:	DRAWING: OVERSHADOWING ANALYSIS - SHEET 2 DRAWING No: S96 - 1504 ISSUE: G
--	--	--	---	--	--	--	--	---	--	--	---

