

UNSW

Materials Science and Engineering New Building

STATE SIGNIFICANT DEVELOPMENT APPLICATION ADDENDUM LOT 3 DP 1104617

Drawings
22 March 2013

T01 General Site Plans		
T01 1002	SITE PLAN - GROUND LEVEL	7
T02 General Arrangement Floor Plans		
T02 1001	GENERAL ARRANGEMENT PLAN - BASEMENT	6
T02 1002	GENERAL ARRANGEMENT PLAN - GROUND	7
T02 1005	GENERAL ARRANGEMENT PLAN - LEVEL 2	7
T02 1006	GENERAL ARRANGEMENT PLAN - LEVEL 3	7
T02 1007	GENERAL ARRANGEMENT PLAN - LEVEL 4	7
T02 1008	GENERAL ARRANGEMENT PLAN - LEVEL 5	7
T02 1009	GENERAL ARRANGEMENT PLAN - LEVEL 6	7
T02 1010	GENERAL ARRANGEMENT PLAN - LEVEL 7	7
T02 1011	GENERAL ARRANGEMENT PLAN - LEVEL 8 PLANT	7
T02 1013	GENERAL ARRANGEMENT PLAN - LEVEL ROOF	2
T05 Planning Elevations		
T05 1002	PRIMARY ELEVATIONS	6
T06 Primary Sections		
T06 1001	BUILDING SECTIONS	6
T06 1003	BUILDING SECTIONS	6
T20 Shadow Diagrams		
T20 1001	SHADOW DIAGRAMS	3
T20 1002	SHADOW DIAGRAMS	3
T20 1003	SHADOW DIAGRAMS	3

GRIMSHAW HDR

GRIMSHAWarchitects

LAB ARCHITECTURE & BUILDING SERVICES

Office Sydney
Telephone +612 9253 0200
Address Level 3, 24 Hickson Road
Sydney, NSW 2000, Australia
www.grimshaw-architects.com

tel +1 (602) 552 7700 fax +1 (602) 522 7707
3200 E CAMELBACK RD SUITE 250
PHOENIX AZ 85018

INTELLECTUAL PROPERTY

© Copyright Grimshaw architects Pty limited. Unless otherwise agreed in writing all rights to use this document are subject to payment in full of all Grimshaw charges; this document may only be used for the express purpose and project for which it has been created and delivered, as notified in writing by Grimshaw; and this document may not be otherwise used, or copied. Any unauthorised use of this document is at the user's sole risk and without limiting Grimshaws rights the user releases and indemnifies Grimshaw from and against all loss so arising

REV	DESCRIPTION	DATE
1	Preliminary Issue	01/09/12
2	Planning Preliminary Issue	20/08/12
3	For Coordination	28/08/12
4	Draft Planning Issue	28/08/12
5	State Significant Development Application	06/10/12
6	State Significant Development Application Addendum	22/03/13

REV	DESCRIPTION	DATE

SERVICES
STEENSEN VARMING


tel 02 9967 2200 fax 02 9967 2992
LVL 8, 9 CASTLEREAGH ST SYDNEY NSW 2000

HYDRAULIC AND FIRE SERVICES

WARREN SMITH & PARTNERS
tel 02 9299 1312 fax 02 9290 1295
LVL 1, 123 CLARENCE ST SYDNEY NSW 2005

PROJECT MANAGER
Capital Insight Pty Ltd
tel 02 9955 2300 fax 02 9955 5574
77 BERRY ST NORTH SYDNEY NSW 2060

STRUCTURAL
TaylorThomsonWhitting
tel 02 9439 7288 fax 02 9439 3146
48 CHANDOS STREET ST LEONARDS NSW 2065

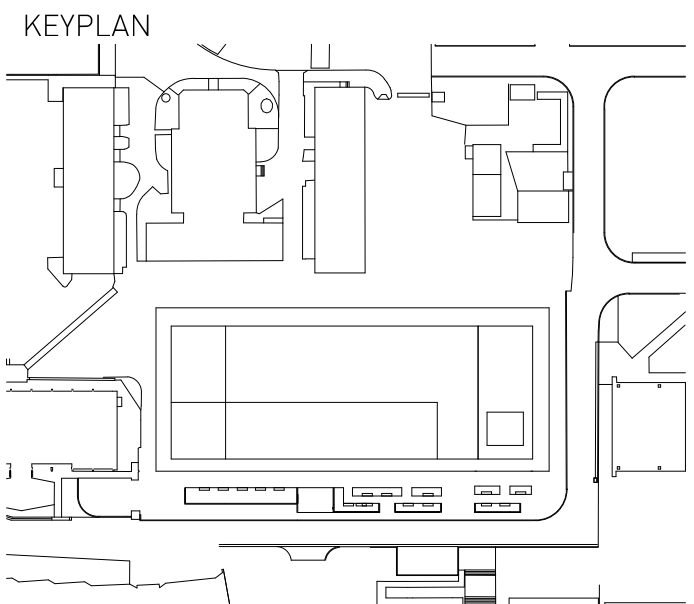

CLIENT
UNSW
THE UNIVERSITY OF NEW SOUTH WALES

PROJECT
UNSW
Materials Science and Engineering New Building

PROJECT NORTH TRUE NORTH

GRAPHIC SCALE
nts

SCALE
1 : 1 at A0
FIRST ISSUED
20/12/2012
00 NO SCALE

STATUS

FOR INFORMATION ONLY

DRAWING
COVER PAGE


DRAWN BY
NJ

CHECKED
MJ

AUTHORISED
AM

PROJECT NO. DWG NO. ISSUE

T00_0000 6

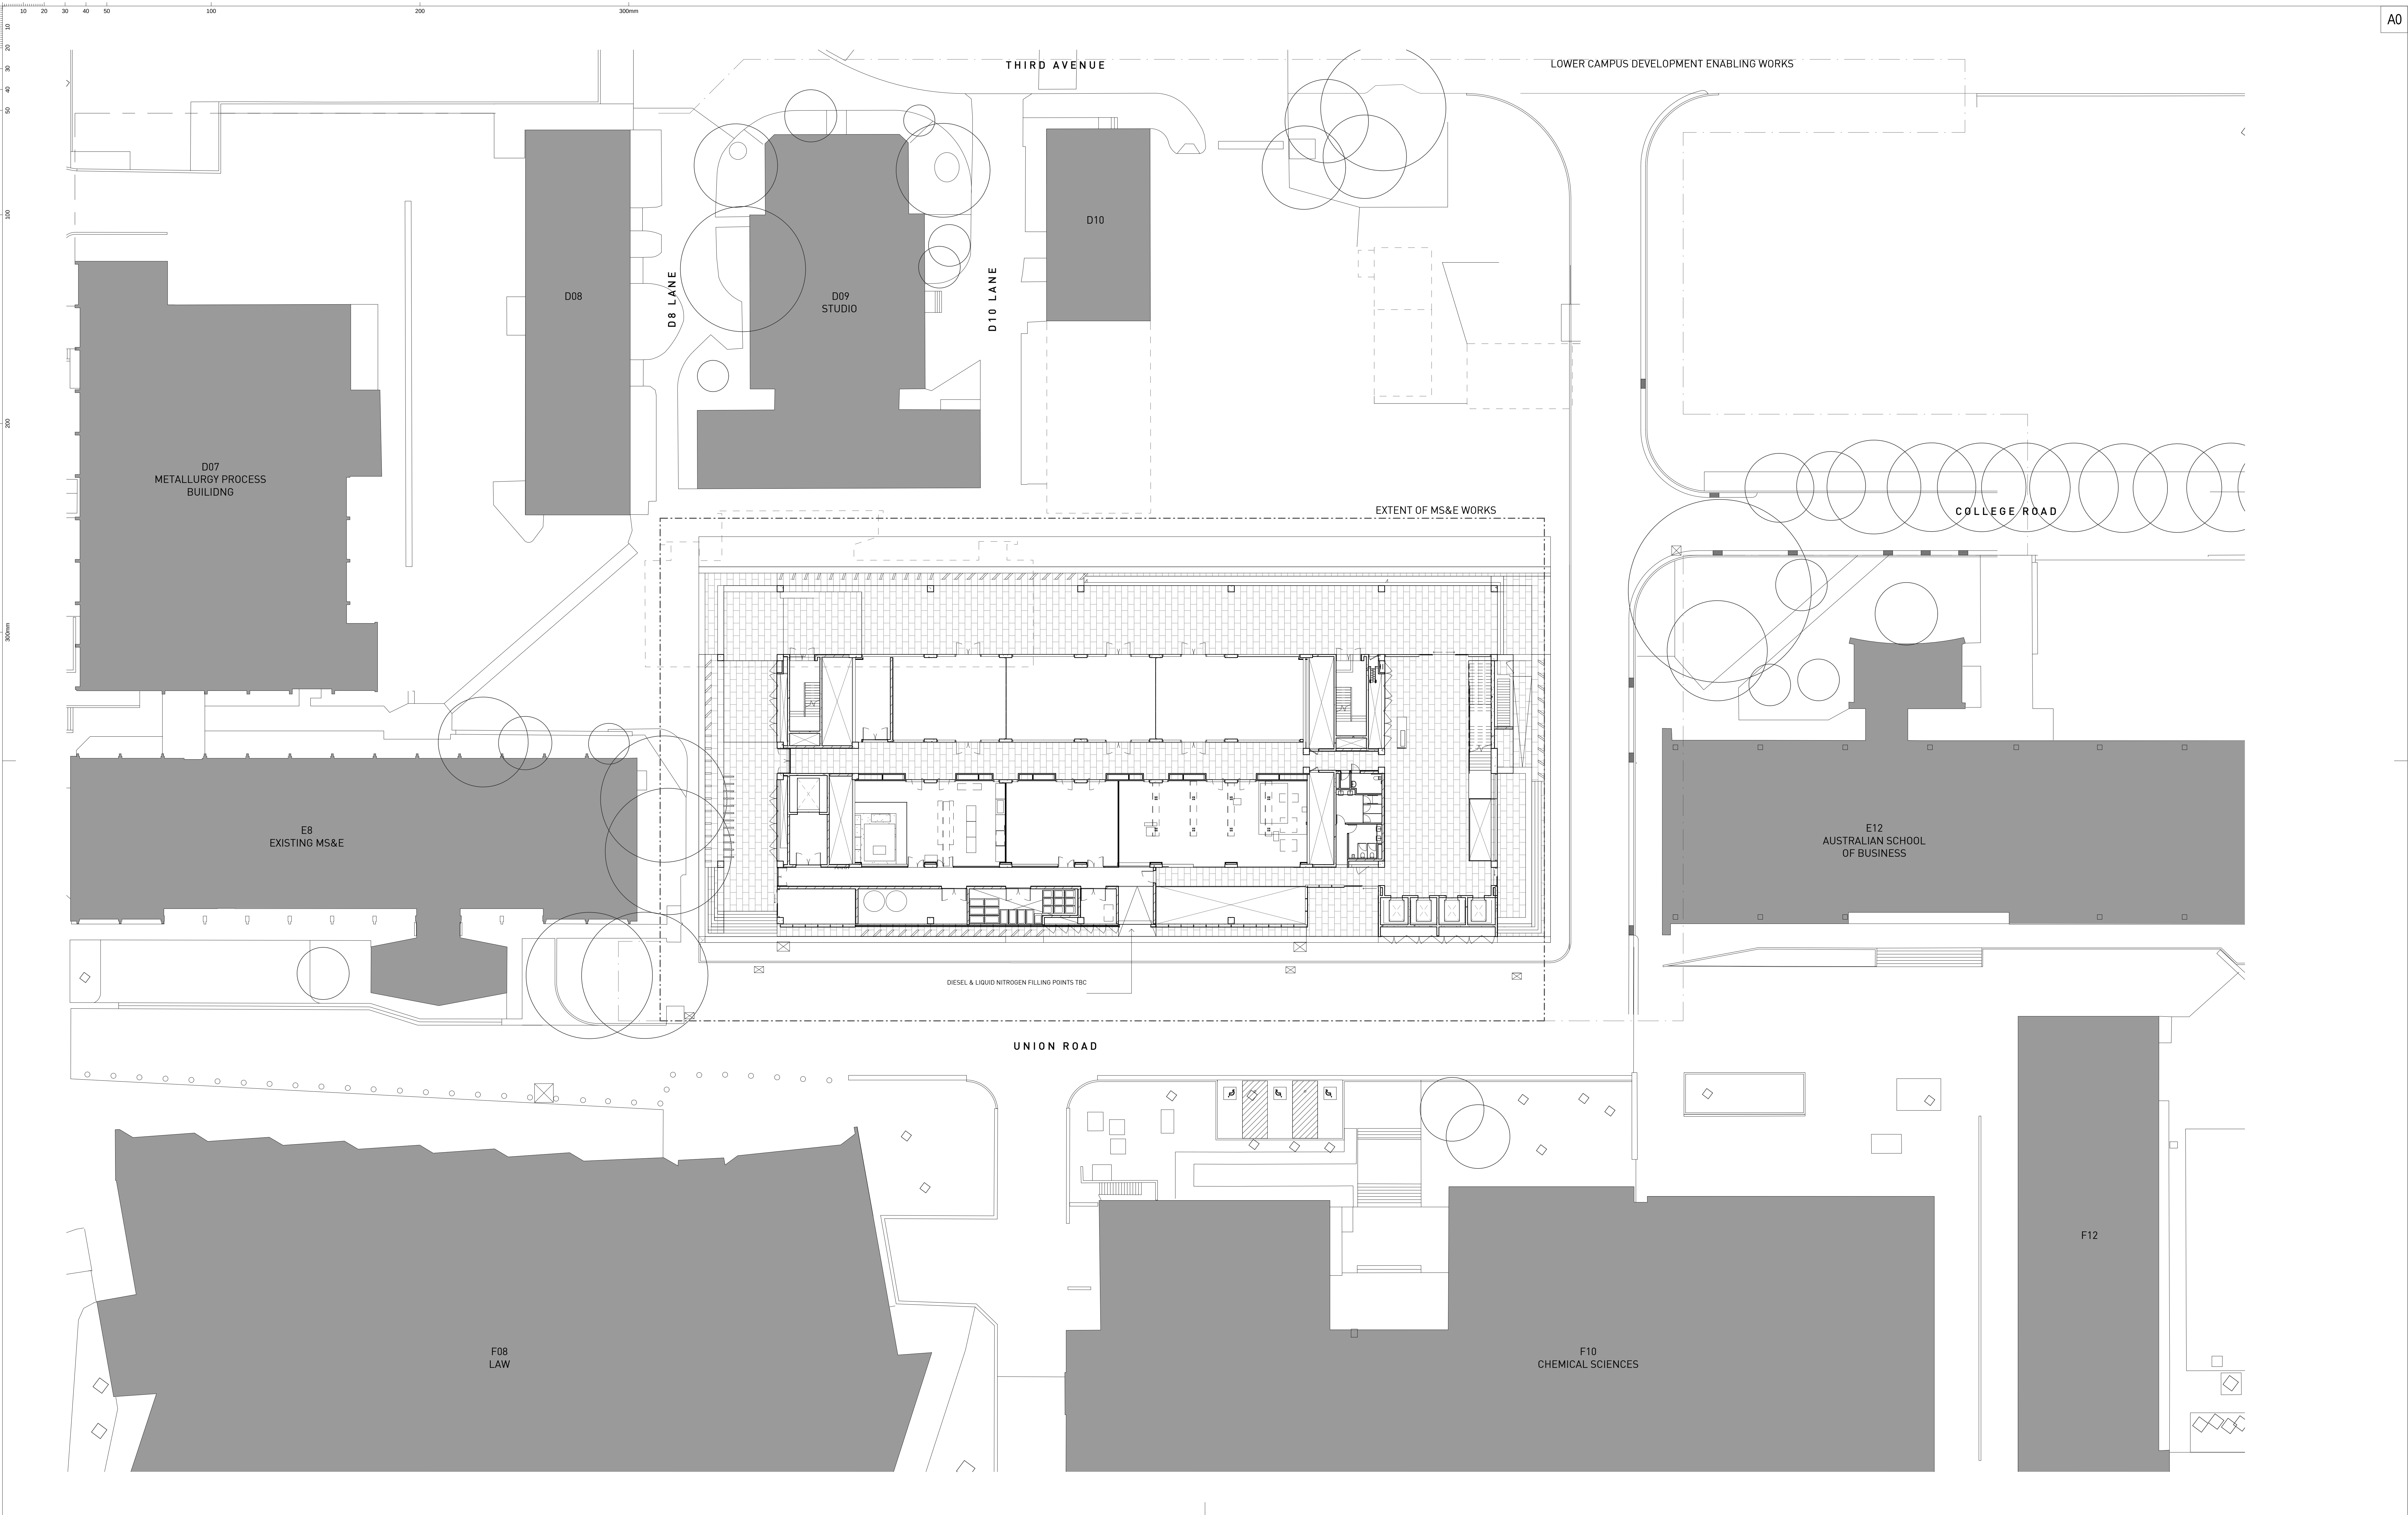

GRIMSHAW HDR

GRIMSHAWarchitects

LAB ARCHITECTURE & BUILDING SERVICES

Office Sydney
Telephone +612 9253 0200
Address Level 3, 24 Hickson Road
Sydney, NSW 2000, Australia
www.grimshaw-architects.com

tel +1 (602) 552 7700 fax +1 (602) 522 7707
3200 E CAMELBACK RD SUITE 250
PHOENIX AZ 85018

INTELLECTUAL PROPERTY

© Copyright Grimshaw architects Pty limited. Unless otherwise agreed in writing, all rights to use this document are subject to payment in full of all Grimshaw charges; this document may only be used for the express purpose and project for which it has been created and delivered, as notified in writing by Grimshaw; and this document may not be otherwise used, or copied. Any unauthorised use of this document is at the user's sole risk and without limiting Grimshaw's rights the user releases and indemnifies Grimshaw from and against all loss so arising

REV	DESCRIPTION	DATE
1	Preliminary Issue	01/09/12
2	Planning Preliminary Issue	20/09/12
3	For Coordination	29/09/12
4	For Coordination	21/09/12
5	Draft Planning Issue	28/09/12
6	State Significant Development Application	09/10/12
7	State Significant Development Application Addendum	22/03/13

REV	DESCRIPTION	DATE

SERVICES
STEENSEN VARMING


tel 02 9967 2200 fax 02 9967 2992
LVL 8, 9 CASTLEREAGH ST SYDNEY NSW 2000

HYDRAULIC AND FIRE SERVICES

WARREN SMITH & PARTNERS
tel 02 9299 1312 fax 02 9290 1295
LVL 1, 123 CLARENCE ST SYDNEY NSW 2000

PROJECT MANAGER
Capital Insight Pty Ltd
tel 02 9955 2300 fax 02 9955 5574
77 BERRY ST NORTH SYDNEY NSW 2060

STRUCTURAL
TaylorThomsonWhitting
tel 02 9439 7288 fax 02 9439 3146
48 CHANDOS STREET ST LEONARDS NSW 2065

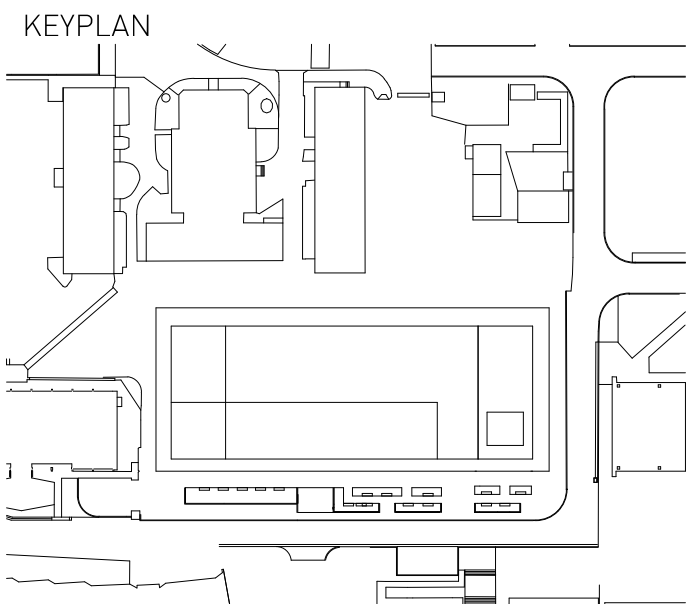

CLIENT
UNSW
THE UNIVERSITY OF NEW SOUTH WALES
PROJECT
UNSW
Materials Science and Engineering New Building

PROJECT NORTH
TRUE NORTH
GRAPHIC SCALE

SCALE
1 : 200 at A0
FIRST ISSUED
20/12/2012
00 NO SCALE

STATUS

FOR INFORMATION ONLY

DRAWING
SITE PLAN - GROUND LEVEL


DRAWN BY
NJ

CHECKED
DVH

AUTHORISED
AM

PROJECT NO. DWG NO. ISSUE

T01 1002 7

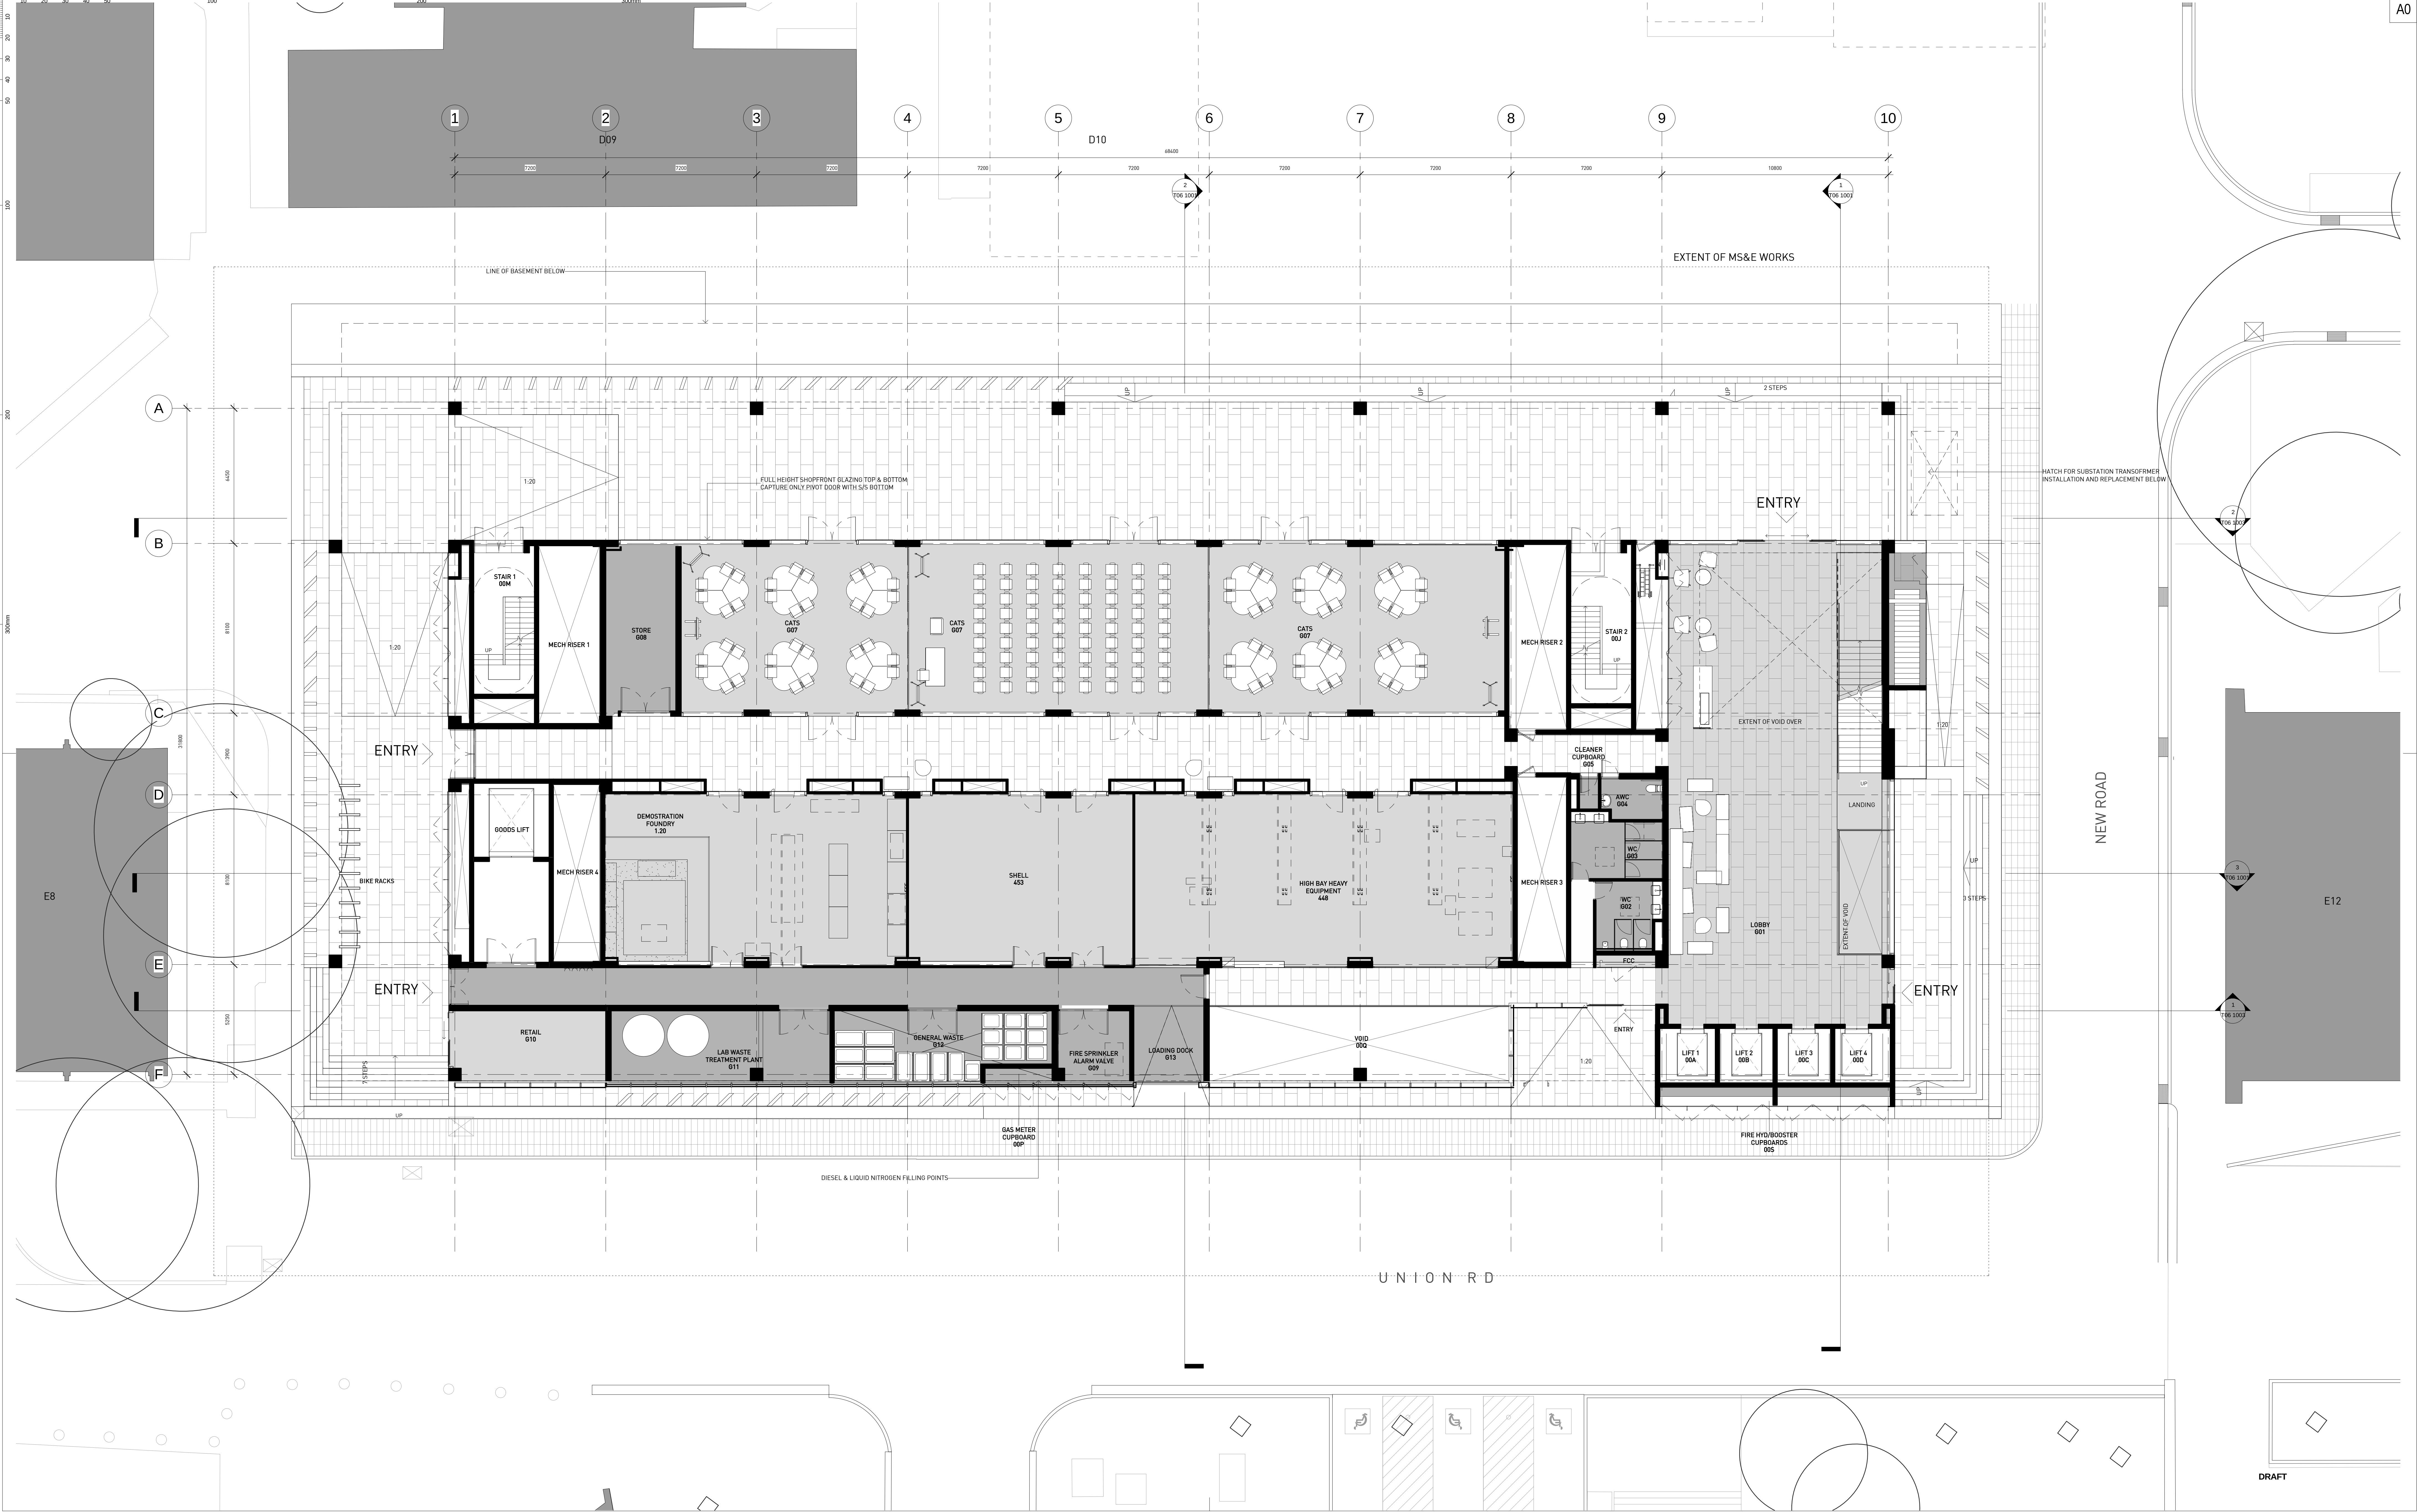

GRIMSHAW HDR

GRIMSHAWarchitects

LAB ARCHITECTURE & BUILDING SERVICES

Office Sydney
Telephone +612 9253 0200
Address Level 3, 24 Hickson Road
Sydney, NSW 2000, Australia
www.grimshaw-architects.com

tel +1 (602) 552 7700 fax +1 (602) 522 7707
3200 E CAMELBACK RD SUITE 250
PHOENIX AZ 85018

INTELLECTUAL PROPERTY

© Copyright Grimshaw architects Pty limited. Unless otherwise agreed in writing, all rights to use this document are subject to payment in full of all Grimshaw charges; this document may only be used for the express purpose and project for which it has been created and delivered, as notified in writing by Grimshaw; and this document may not be otherwise used, or copied. Any unauthorised use of this document is at the user's sole risk and without limiting Grimshaw's rights the user releases and indemnifies Grimshaw from and against all loss or arising

REV	DESCRIPTION	DATE
1	Preliminary Issue	00/09/12
2	Planning Preliminary Issue	20/09/12
3	For Coordination	29/09/12
4	For Coordination	21/09/12
5	Draft Planning Issue	28/09/12
6	State Significant Development Application	09/10/12
7	State Significant Development Application Addendum	22/03/13

REV	DESCRIPTION	DATE

SERVICES
STEENSEN VARMING


tel 02 9967 2200 fax 02 9967 2992
LVL 8, 9 CASTLEREAGH ST SYDNEY NSW 2000

HYDRAULIC AND FIRE SERVICES

WARREN SMITH & PARTNERS
tel 02 9299 1312 fax 02 9290 1295
LVL 1, 123 CLARENCE ST SYDNEY NSW 2000

PROJECT MANAGER
Capital Insight Pty Ltd
tel 02 9955 2300 fax 02 9955 5574
77 BERRY ST NORTH SYDNEY NSW 2060

STRUCTURAL
TaylorThomsonWhitting
tel 02 9439 7288 fax 02 9439 3146
48 CHANDOS STREET ST LEONARDS NSW 2065

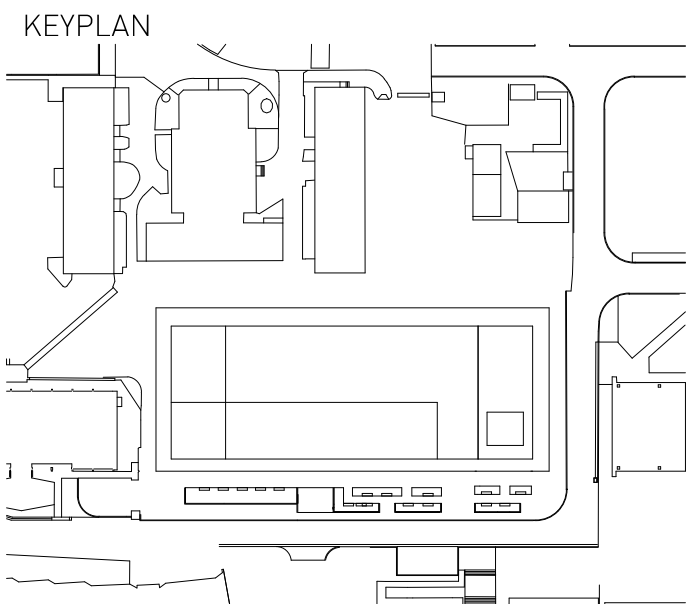

CLIENT
UNSW
THE UNIVERSITY OF NEW SOUTH WALES
PROJECT
UNSW
Materials Science and Engineering New Building

PROJECT NORTH
GRAPHIC SCALE

SCALE
1: 100 at A0

FIRST ISSUED
20/12/2012
00 NO SCALE

STATUS
FOR INFORMATION ONLY

DRAWING
GENERAL ARRANGEMENT PLAN - GROUND

DRAWN BY
NJ


CHECKED
DVH

AUTHORISED
AM

PROJECT NO.
T02 1002

DWG NO.
7


ISSUE

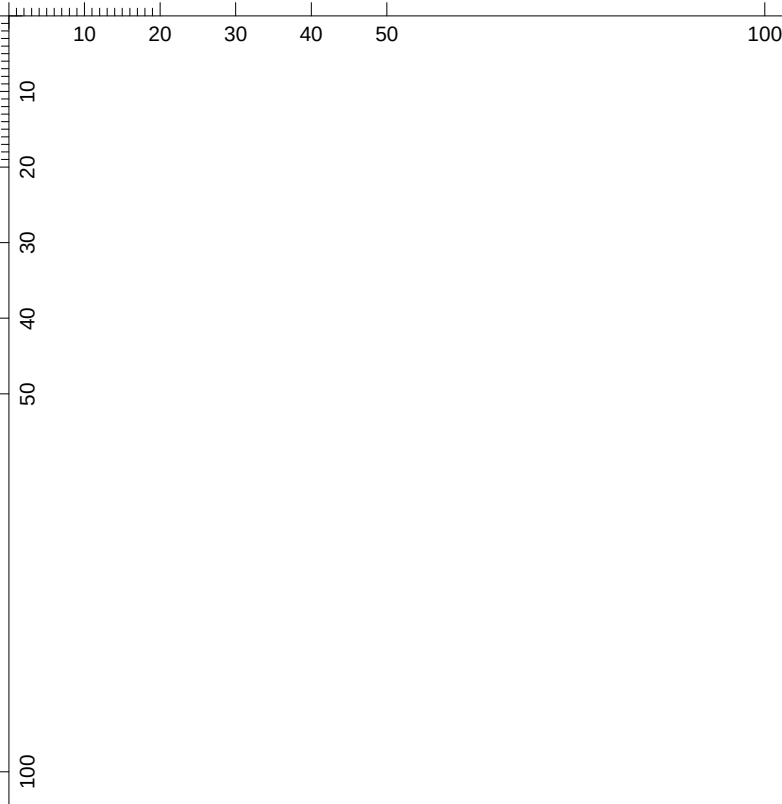[illegible][illegible]

HYDRAULIC AND FIRE SERVICES

WARREN SMITH & PARTNERS
tel 02 9299 1312 fax 02 9290 1295
LVL 1, 123 CLARENCE ST SYDNEY NSW 2000

STRUCTURAL
 TaylorThomsonWhitting
tel 02 9439 7288 fax 02 9439 3146
48 CHANDOS STREET ST LEONARDS NSW 2065

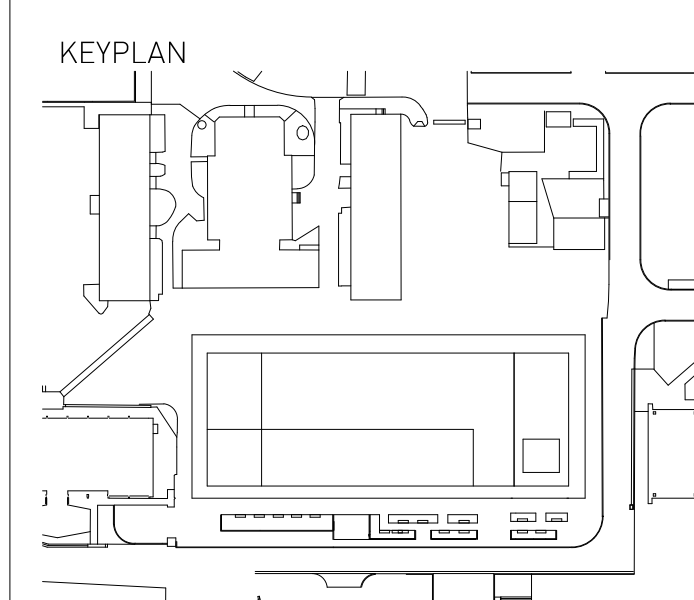

CLIENT
UNSW
THE UNIVERSITY OF NEW SOUTH WALES
PROJECT
UNSW
Materials Science and
Engineering New Building

PROJECT NORTH



GRAPHIC SCALE

SCALE

1 : 100 at A0

STATUS

FOR INFORMATION ONLY

TRUE NORTH



FIRST ISSUED

20/12/2012

DO NO SCALE

DRAWING
**GENERAL
 ARRANGEMENT PLAN -
 LEVEL 1**

DRAWN BY CHECKED AUTHORISED
NJ MJ AM

PROJECT NO. DWG NO. ISSUE
T02 1004 7



GRIMSHAW HDR

GRIMSHAWarchitects
LAB ARCHITECTURE & BUILDING SERVICES
Office Sydney
Telephone +612 9253 0200
Address Level 3, 24 Hickson Road
Sydney, NSW 2000, Australia
www.grimshaw-architects.com
tel +1 (602) 552 7700 fax +1 (602) 522 7707
3200 E CAMELBACK RD SUITE 250
PHOENIX AZ 85018


INTELLECTUAL PROPERTY
© Copyright Grimshaw architects Pty limited.
Unless otherwise agreed in writing, all rights to
use this document are subject to payment in full
of all Grimshaw charges; this document may
only be used for the express purpose and
project for which it has been created and delivered,
as notified in writing by Grimshaw; and
this document may not be otherwise used, or
copied. Any unauthorised use of this document
is at the user's sole risk and without limiting
Grimshaw's rights the user releases and indemnifies
Grimshaw from and against all loss so
arising

REV	DESCRIPTION	DATE
1	Preliminary Issue	01/09/12
2	Planning Preliminary Issue	20/09/12
3	For Coordination	29/09/12
4	For Coordination	21/09/12
5	Draft Planning Issue	28/09/12
6	State Significant Development Application	09/10/12
7	State Significant Development Application Addendum	22/03/13

REV	DESCRIPTION	DATE

SERVICES
STEENSEN VARMING
tel 02 9967 2200 fax 02 9967 2992
LVL 8, 9 CASTLEREAGH ST SYDNEY NSW 2000
HYDRAULIC AND FIRE SERVICES
WARREN SMITH & PARTNERS
tel 02 9299 1312 fax 02 9290 1295
LVL 1, 123 CLARENCE ST SYDNEY NSW 2000



PROJECT MANAGER
Capital Insight Pty Ltd
tel 02 9955 2300 fax 02 9955 5574
77 BERRY ST NORTH SYDNEY NSW 2060
STRUCTURAL
TaylorThomsonWhitting
tel 02 9439 7288 fax 02 9439 3146
48 CHANDOS STREET ST LEONARDS NSW 2065

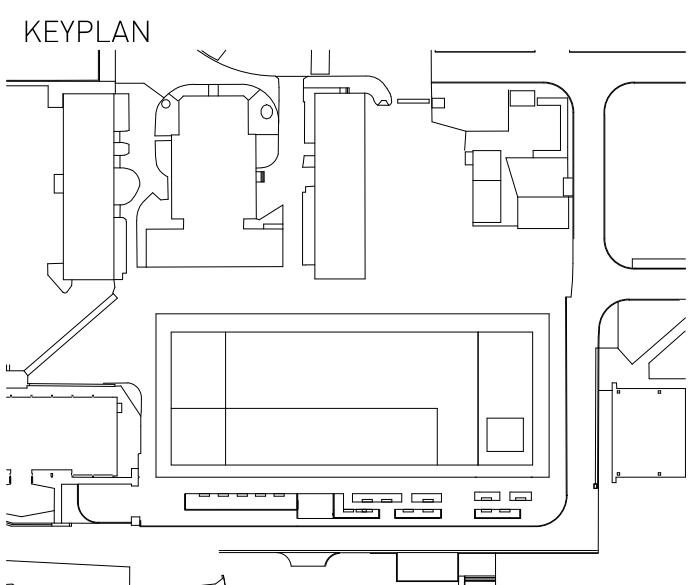

CLIENT
UNSW
THE UNIVERSITY OF NEW SOUTH WALES
PROJECT
UNSW
Materials Science and
Engineering New Building

PROJECT NORTH
TRUE NORTH
GRAPHIC SCALE
SCALE
1 : 100 at A0
STATUS
FOR INFORMATION ONLY
FIRST ISSUED
20/12/2012
00 NO SCALE

DRAWING
GENERAL
ARRANGEMENT PLAN -
LEVEL 4
DRAWN BY
NJ
CHECKED
MJ
AUTHORISED
AM
PROJECT NO. DWG NO.
T02 1007
ISSUE
7

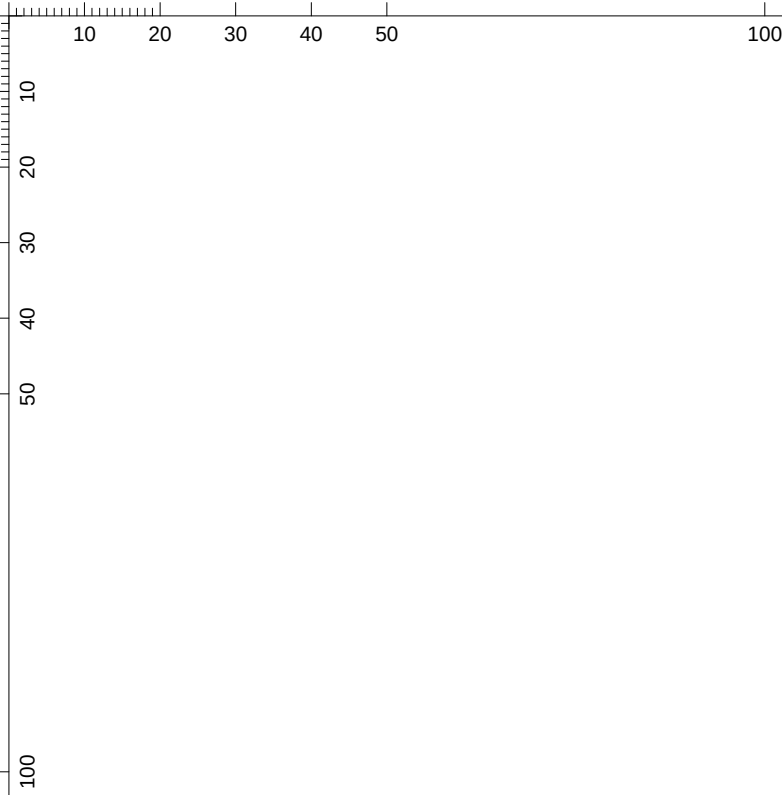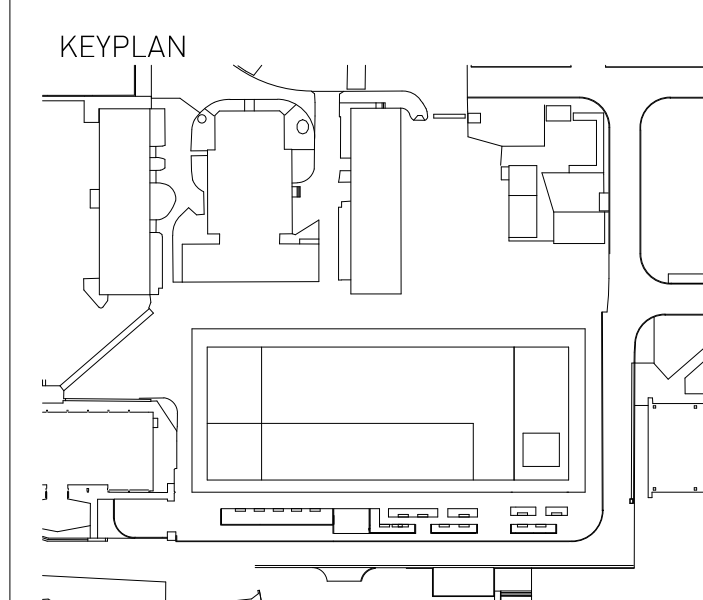
[illegible][illegible]

10 20 30 40 50 100 200 300mm

100

200

300mm

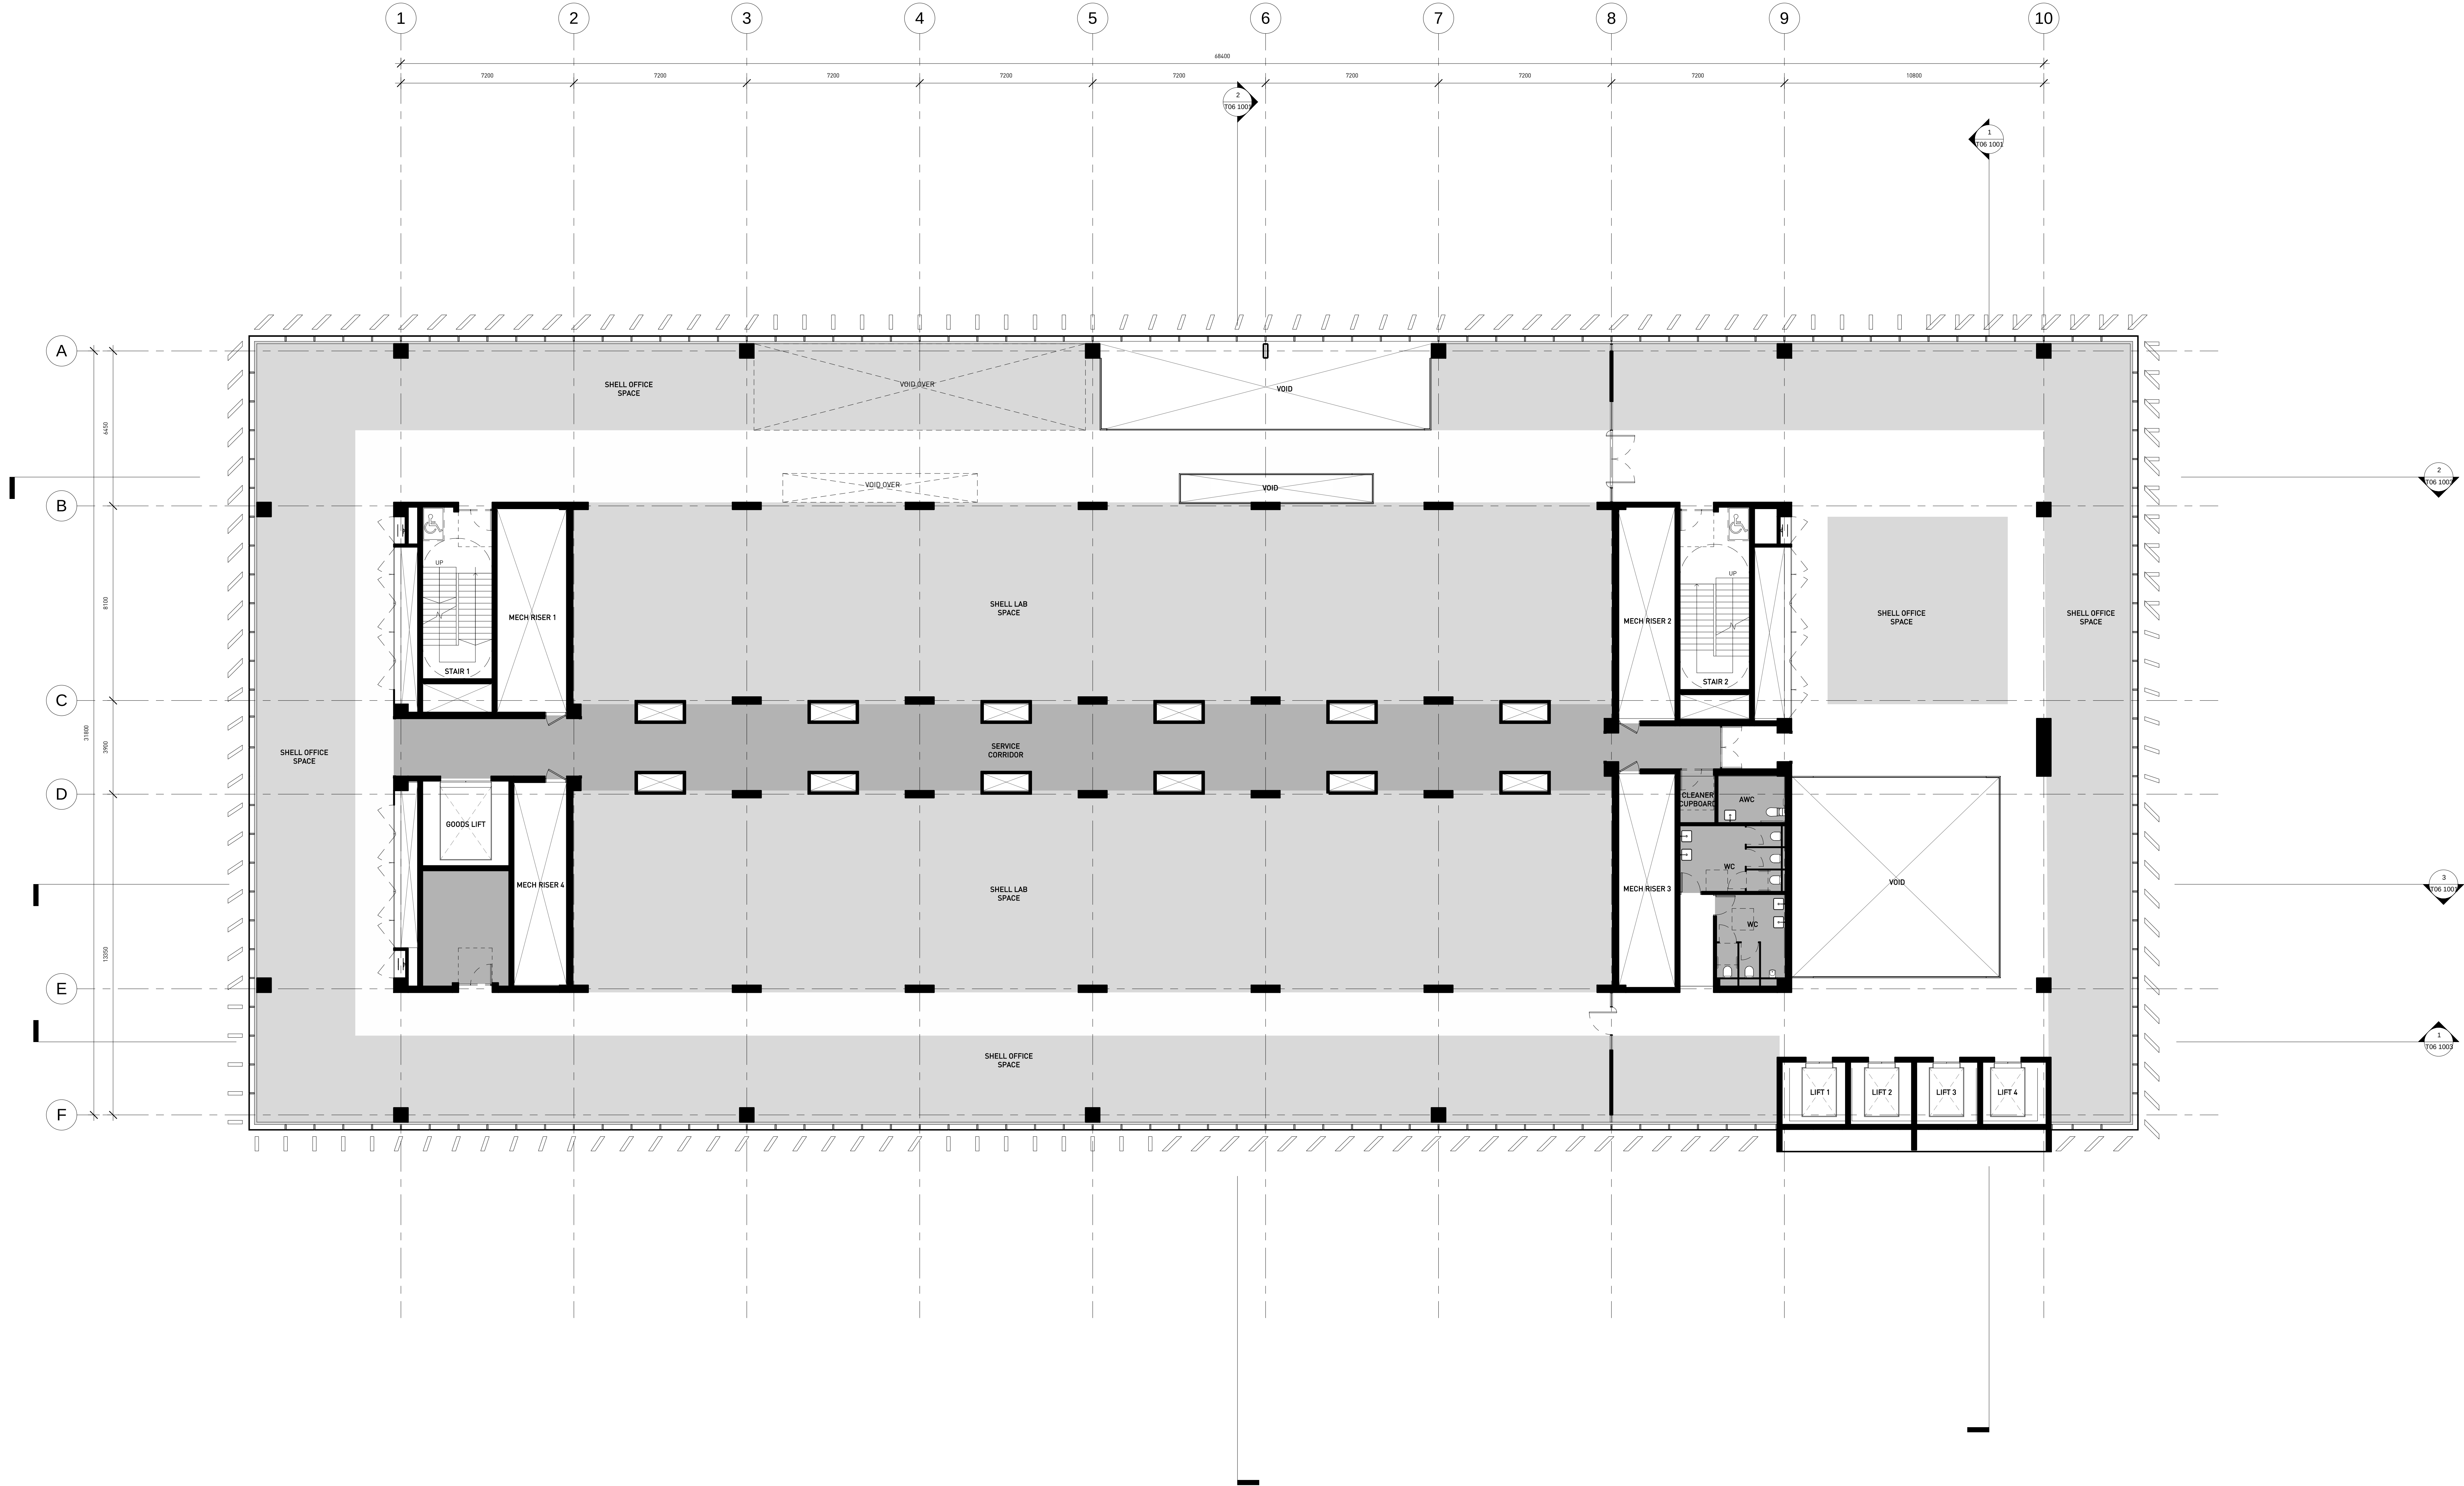

GRIMSHAW HDR

GRIMSHAWarchitects

Office Sydney
Telephone +612 9253 0200
Address Level 3, 24 Hickson Road
Sydney, NSW 2000, Australia
www.grimshaw-architects.com

LAB ARCHITECTURE & BUILDING SERVICES

tel +1 (602) 552 7700 fax +1 (602) 522 7707
3200 E CAMELBACK RD SUITE 250
PHOENIX AZ 85018

INTELLECTUAL PROPERTY

© Copyright Grimshaw architects Pty limited.
Unless otherwise agreed in writing, all rights to
use this document are subject to payment in full
of all Grimshaw charges; this document may
only be used for the express purpose and
project for which it has been created and deliv-
ered, as notified in writing by Grimshaw; and
this document may not be otherwise used, or
copied. Any unauthorised use of this document
is at the user's sole risk and without limiting
Grimshaw's rights the user releases and indem-
nifies Grimshaw from and against all loss so
arising

REV	DESCRIPTION	DATE
1	Preliminary Issue	01/09/12
2	Planning Preliminary Issue	20/09/12
3	For Coordination	29/09/12
4	For Coordination	21/09/12
5	Draft Planning Issue	28/09/12
6	State Significant Development Application	09/10/12
7	State Significant Development Application Addendum	22/03/13


REV	DESCRIPTION	DATE

SERVICES
STEENSEN VARMING
tel 02 9967 2200 fax 02 9967 2992
LVL 8, 9 CASTLEREAGH ST SYDNEY NSW 2000

HYDRAULIC AND FIRE SERVICES
WARREN SMITH & PARTNERS
tel 02 9299 1312 fax 02 9290 1295
LVL 1, 123 CLARENCE ST SYDNEY NSW 2000

PROJECT MANAGER
Capital Insight Pty Ltd
tel 02 9955 2300 fax 02 9955 5574
77 BERRY ST NORTH SYDNEY NSW 2060


STRUCTURAL
TaylorThomsonWhitting
tel 02 9439 7288 fax 02 9439 3146
48 CHANDOS STREET ST LEONARDS NSW 2065

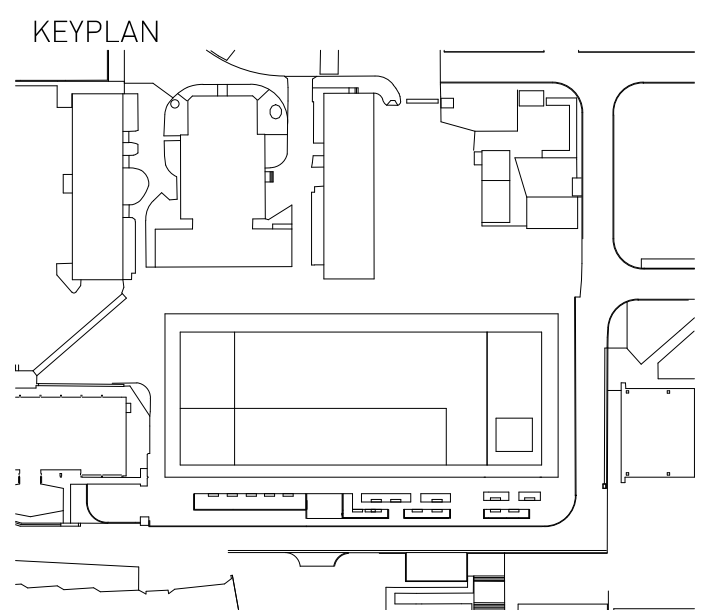

CLIENT
UNSW
THE UNIVERSITY OF NEW SOUTH WALES
PROJECT
UNSW
Materials Science and
Engineering New Building

PROJECT NORTH
GRAPHIC SCALE
SCALE
1 : 100 at A0
STATUS
FOR INFORMATION ONLY
FIRST ISSUED
20/12/2012
00 NO SCALE

DRAWING
GENERAL ARRANGEMENT PLAN - LEVEL 6
DRAWN BY
NJ
CHECKED
MJ
AUTHORISED
AM
PROJECT NO.
T02 1009
DWG NO.
ISSUE
7

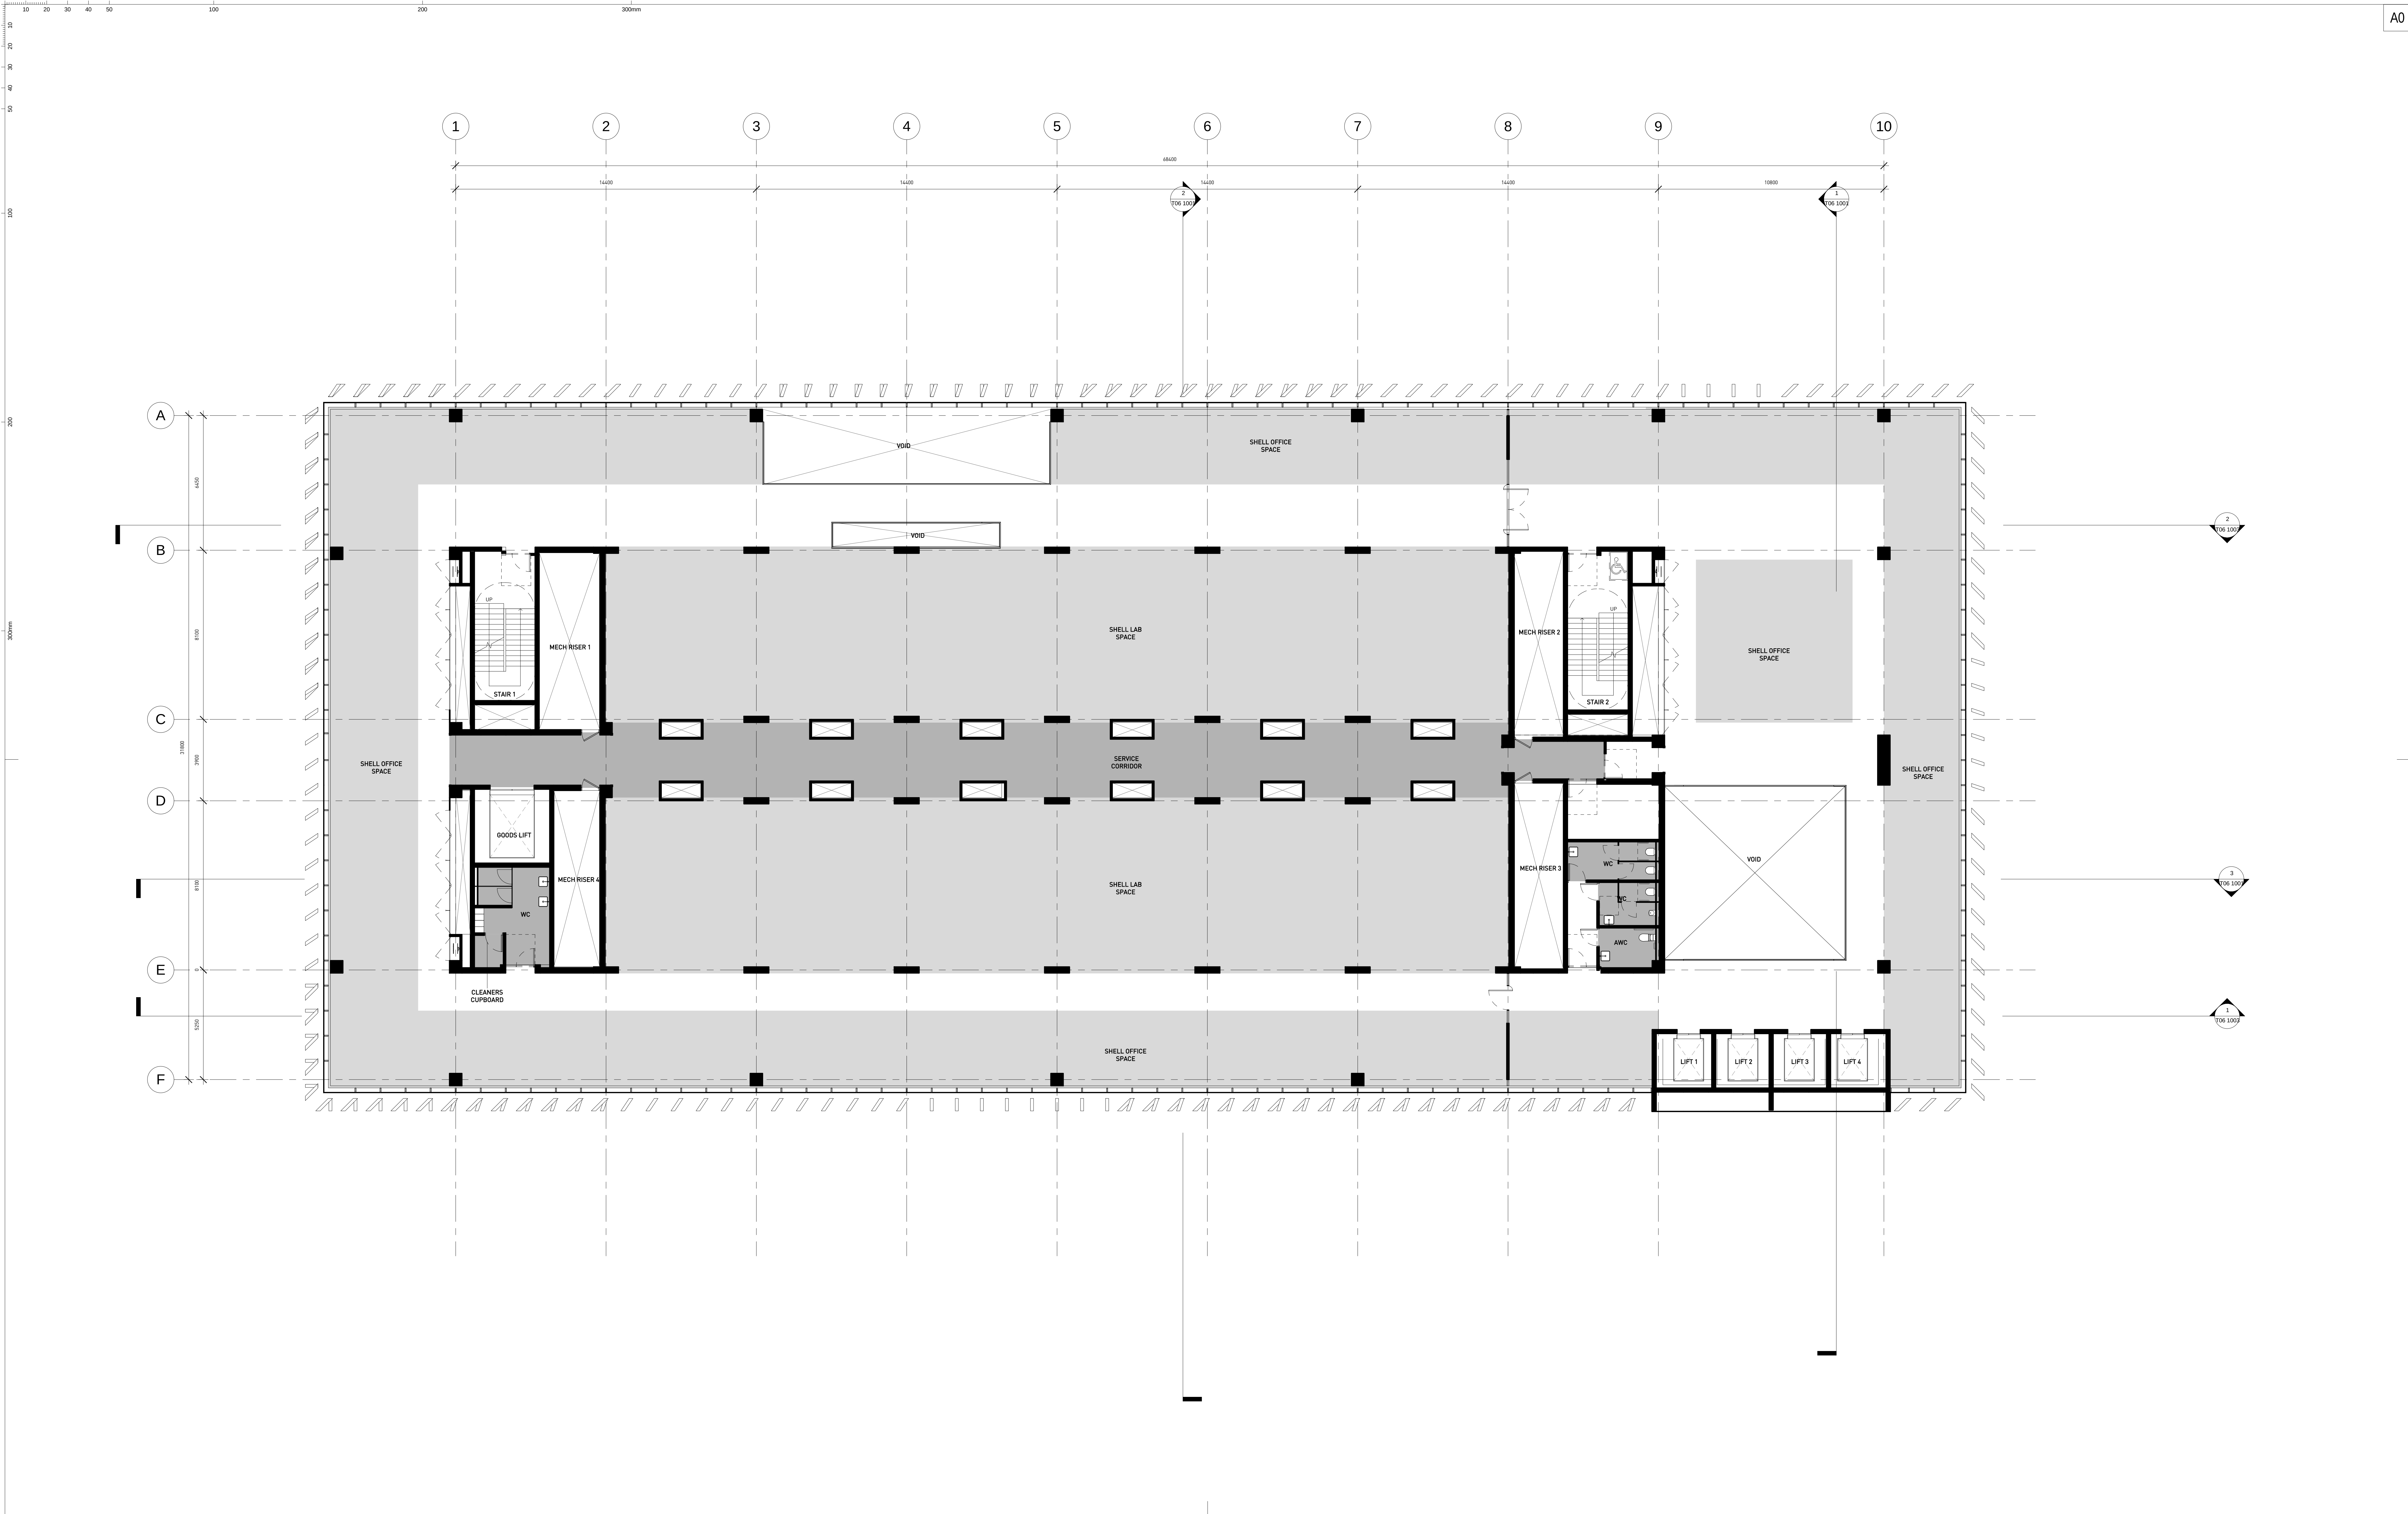

GRIMSHAW HDR

GRIMSHAWarchitects

LAB ARCHITECTURE & BUILDING SERVICES

Office Sydney
Telephone +612 9253 0200
Address Level 3, 24 Hickson Road
Sydney, NSW 2000, Australia
www.grimshaw-architects.com

tel +1 (602) 552 7700 fax +1 (602) 522 7707
3200 E CAMELBACK RD SUITE 250
PHOENIX AZ 85018

INTELLECTUAL PROPERTY

© Copyright Grimshaw architects Pty limited.
Unless otherwise agreed in writing, all rights to
use this document are subject to payment in full
of all Grimshaw charges; this document may
only be used for the express purpose and
project for which it has been created and deliv-
ered, as notified in writing by Grimshaw; and
this document may not be otherwise used, or
copied. Any unauthorised use of this document
is at the user's sole risk and without limiting
Grimshaw's rights the user releases and indem-
nifies Grimshaw from and against all loss so
arising

REV	DESCRIPTION	DATE
1	Preliminary Issue	02/09/12
2	Planning Preliminary Issue	20/09/12
3	For Coordination	29/09/12
4	For Coordination	21/09/12
5	Draft Planning Issue	28/09/12
6	State Significant Development Application	09/10/12
7	State Significant Development Application Addendum	22/03/13

REV	DESCRIPTION	DATE

SERVICES
STEENSEN VARMING


tel 02 9967 2200 fax 02 9967 2992
LVL 8, 9 CASTLEREAGH ST SYDNEY NSW 2000

HYDRAULIC AND FIRE SERVICES

WARREN SMITH & PARTNERS
tel 02 9299 1312 fax 02 9290 1295
LVL 1, 123 CLARENCE ST SYDNEY NSW 2000

PROJECT MANAGER
Capital Insight Pty Ltd
tel 02 9955 2300 fax 02 9955 5574
77 BERRY ST NORTH SYDNEY NSW 2060

STRUCTURAL
TaylorThomsonWhitting
tel 02 9439 7288 fax 02 9439 3146
48 CHANDOS STREET ST LEONARDS NSW 2065

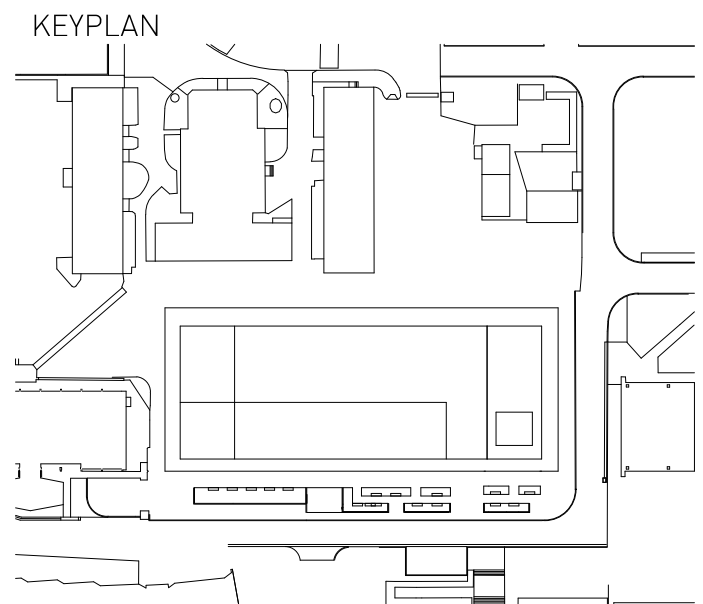

CLIENT
UNSW
THE UNIVERSITY OF NEW SOUTH WALES
PROJECT
UNSW
Materials Science and Engineering New Building

PROJECT NORTH
GRAPHIC SCALE
SCALE
1 : 100 at A0
STATUS
FOR INFORMATION ONLY

TRUE NORTH

FIRST ISSUED
20/12/2012
00 NO SCALE


DRAWING
GENERAL ARRANGEMENT PLAN - LEVEL 7

DRAWN BY
NJ

CHECKED
MJ

AUTHORISED
AM

PROJECT NO. DWG NO. ISSUE
T02 1010 7

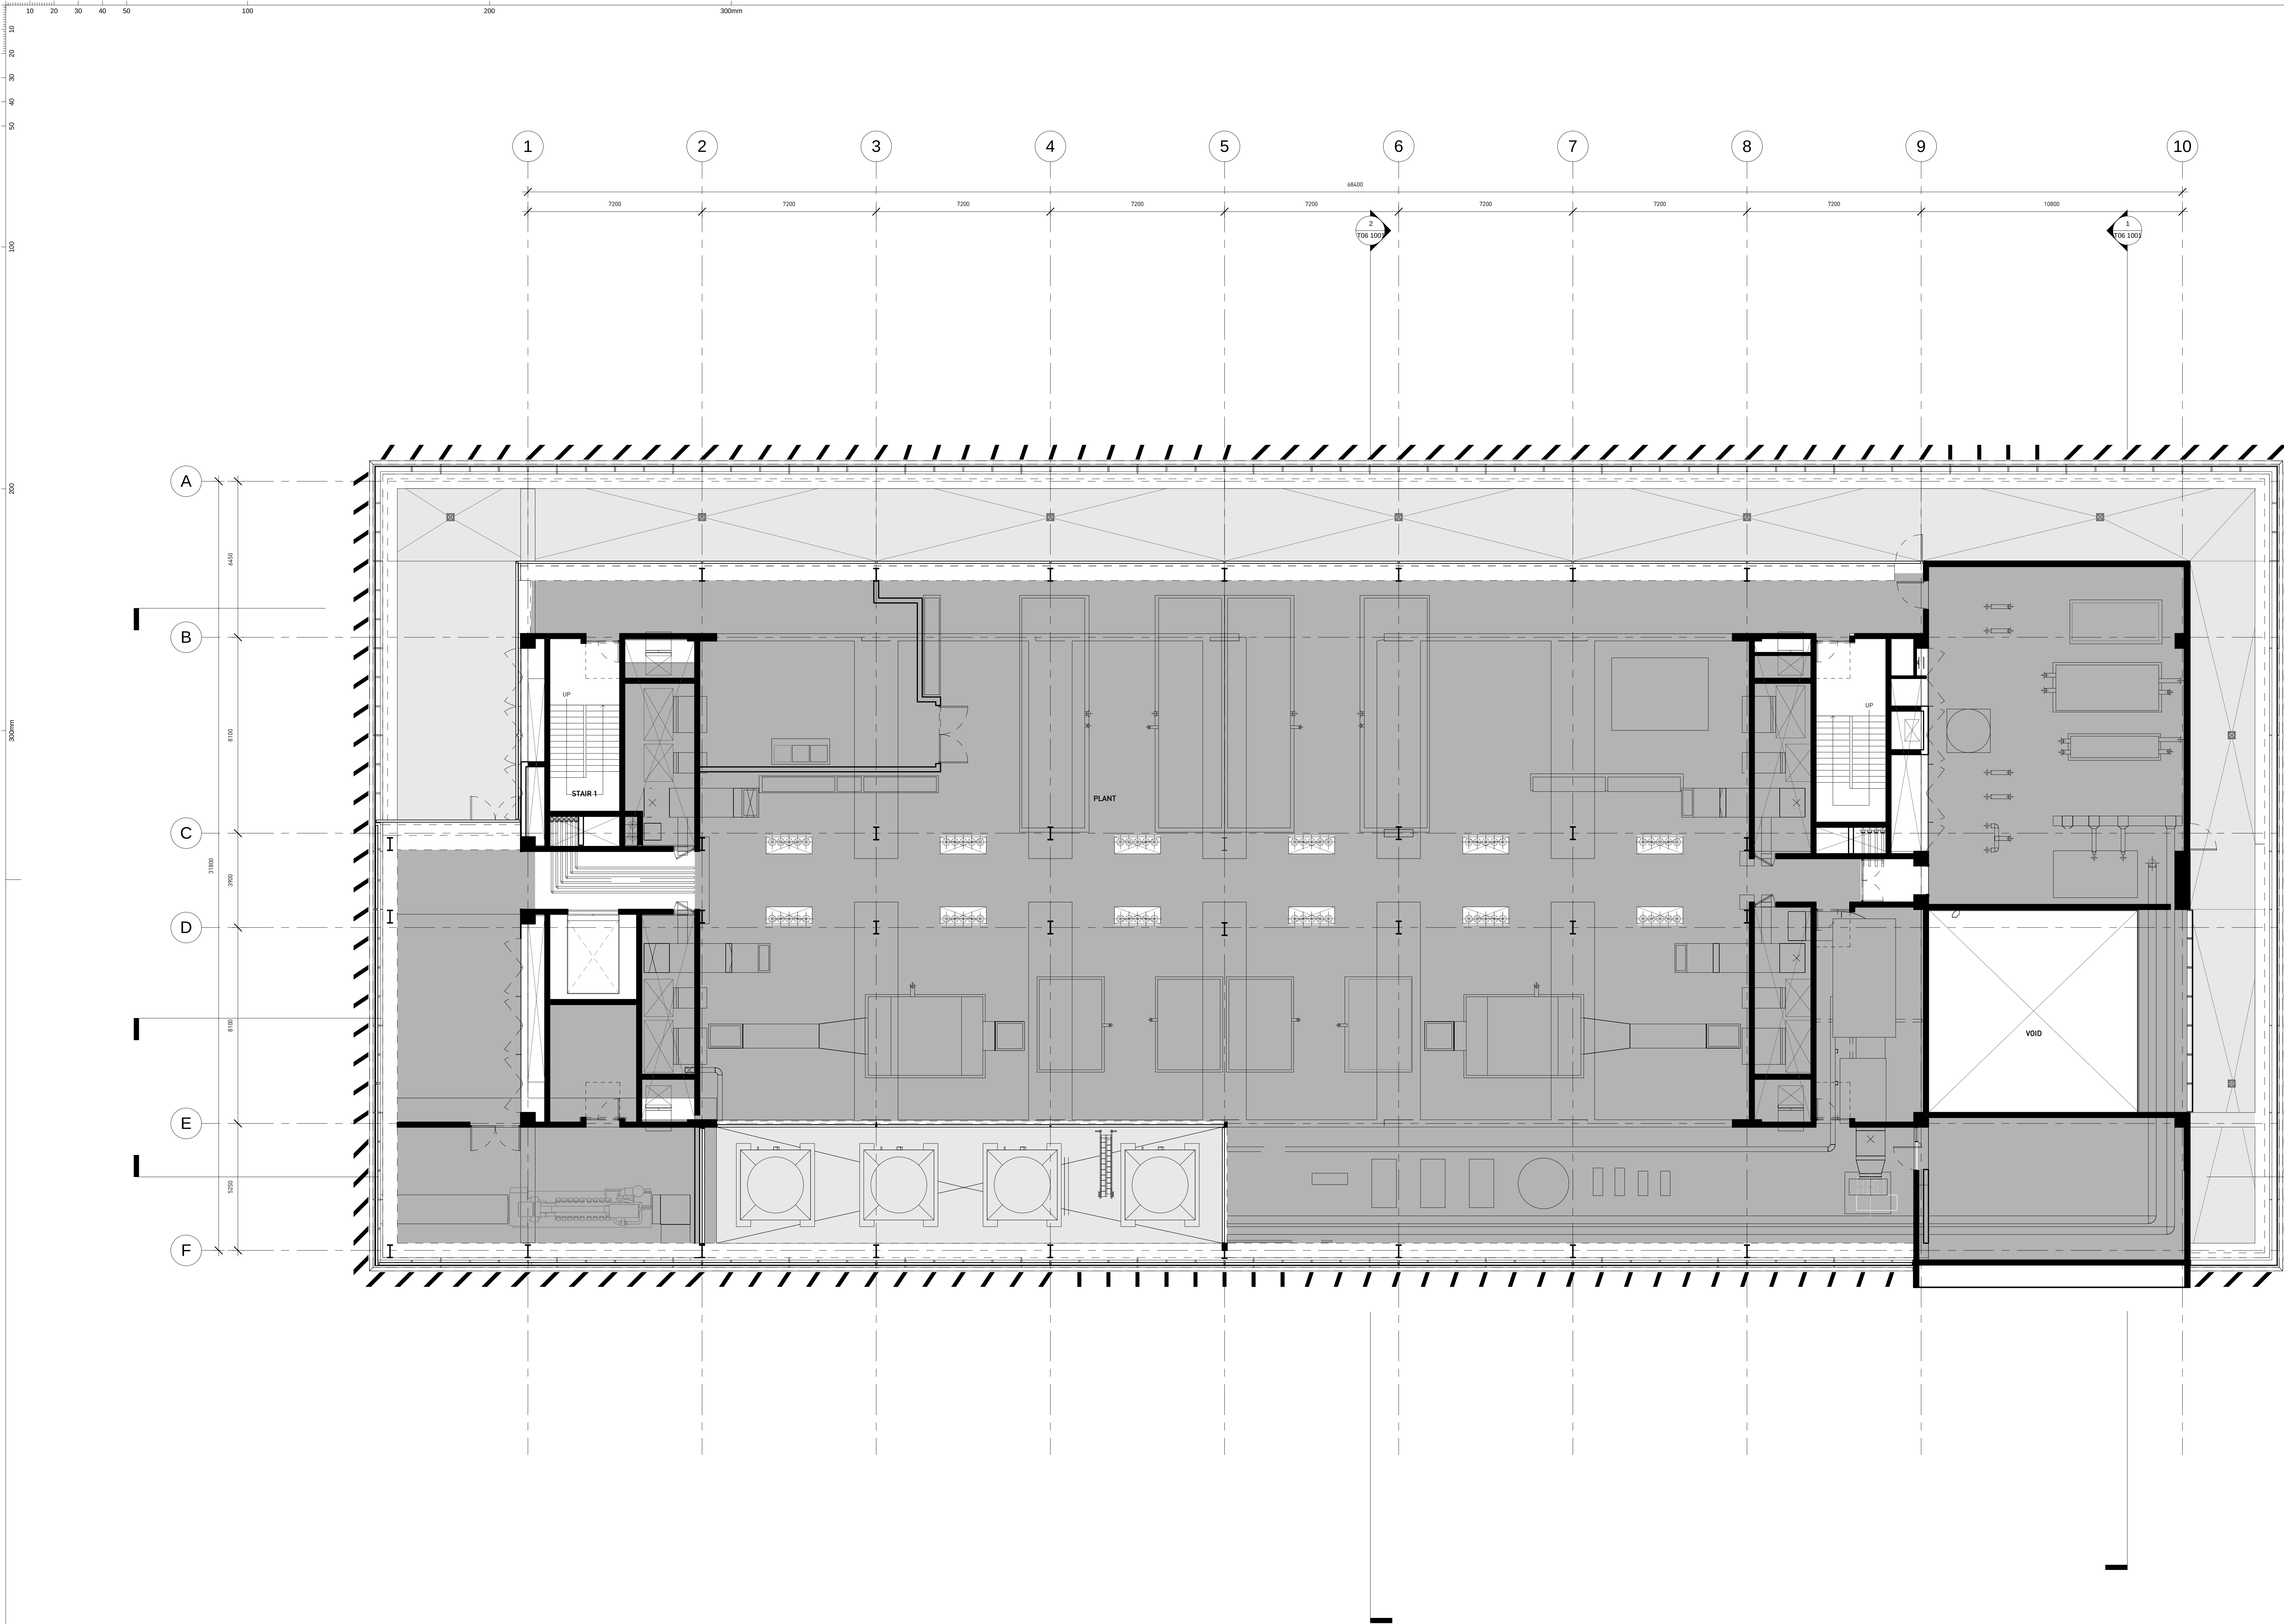

GRIMSHAW HDR

GRIMSHAWarchitects

LAB ARCHITECTURE & BUILDING SERVICES

Office Sydney
Telephone +612 9253 0200
Address Level 3, 24 Hickson Road
Sydney, NSW 2000, Australia
www.grimshaw-architects.com

tel +1 (602) 552 7700 fax +1 (602) 522 7707
3200 E CAMELBACK RD SUITE 250
PHOENIX AZ 85018

INTELLECTUAL PROPERTY

© Copyright Grimshaw architects Pty limited.
Unless otherwise agreed in writing, all rights to
use this document are subject to payment in full
of all Grimshaw charges; this document may
only be used for the express purpose and
project for which it has been created and deliv-
ered, as notified in writing by Grimshaw; and
this document may not be otherwise used, or
copied. Any unauthorised use of this document
is at the user's sole risk and without limiting
Grimshaws rights the user releases and indem-
nifies Grimshaw from and against all loss so
arising

REV	DESCRIPTION	DATE
1	Preliminary Issue	02/09/12
2	Planning Preliminary Issue	20/09/12
3	For Coordination	29/09/12
4	For Coordination	21/09/12
5	Draft Planning Issue	26/09/12
6	State Significant Development Application	09/10/12
7	State Significant Development Application Addendum	22/03/13

REV	DESCRIPTION	DATE

SERVICES
STEENSEN VARMING


tel 02 9967 2200 fax 02 9967 2992
LVL 8, 9 CASTLEREAGH ST SYDNEY NSW 2000

HYDRAULIC AND FIRE SERVICES

WARREN SMITH & PARTNERS
tel 02 9299 1312 fax 02 9290 1295
LVL 1, 123 CLARENCE ST SYDNEY NSW 2000

PROJECT MANAGER
Capital Insight Pty Ltd
tel 02 9955 2300 fax 02 9955 5574
77 BERRY ST NORTH SYDNEY NSW 2060

STRUCTURAL
TaylorThomsonWhitting
tel 02 9439 7288 fax 02 9439 3146
48 CHANDOS STREET ST LEONARDS NSW 2065

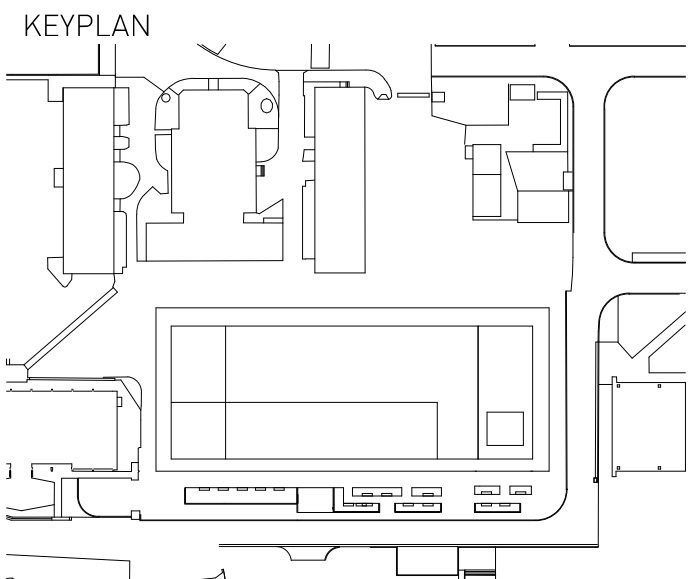

CLIENT
UNSW
THE UNIVERSITY OF NEW SOUTH WALES
PROJECT
UNSW
Materials Science and
Engineering New Building

PROJECT NORTH
GRAPHIC SCALE
SCALE
1 : 100 at A0
STATUS
FOR INFORMATION ONLY

TRUE NORTH
FIRST ISSUED
20/12/2012
00 NO SCALE


DRAWING
**GENERAL
ARRANGEMENT PLAN -
LEVEL 8 PLANT**

DRAWN BY
NJ

CHECKED
MJ


AUTHORISED
AM


PROJECT NO. DWG NO. ISSUE
T02 1011 7

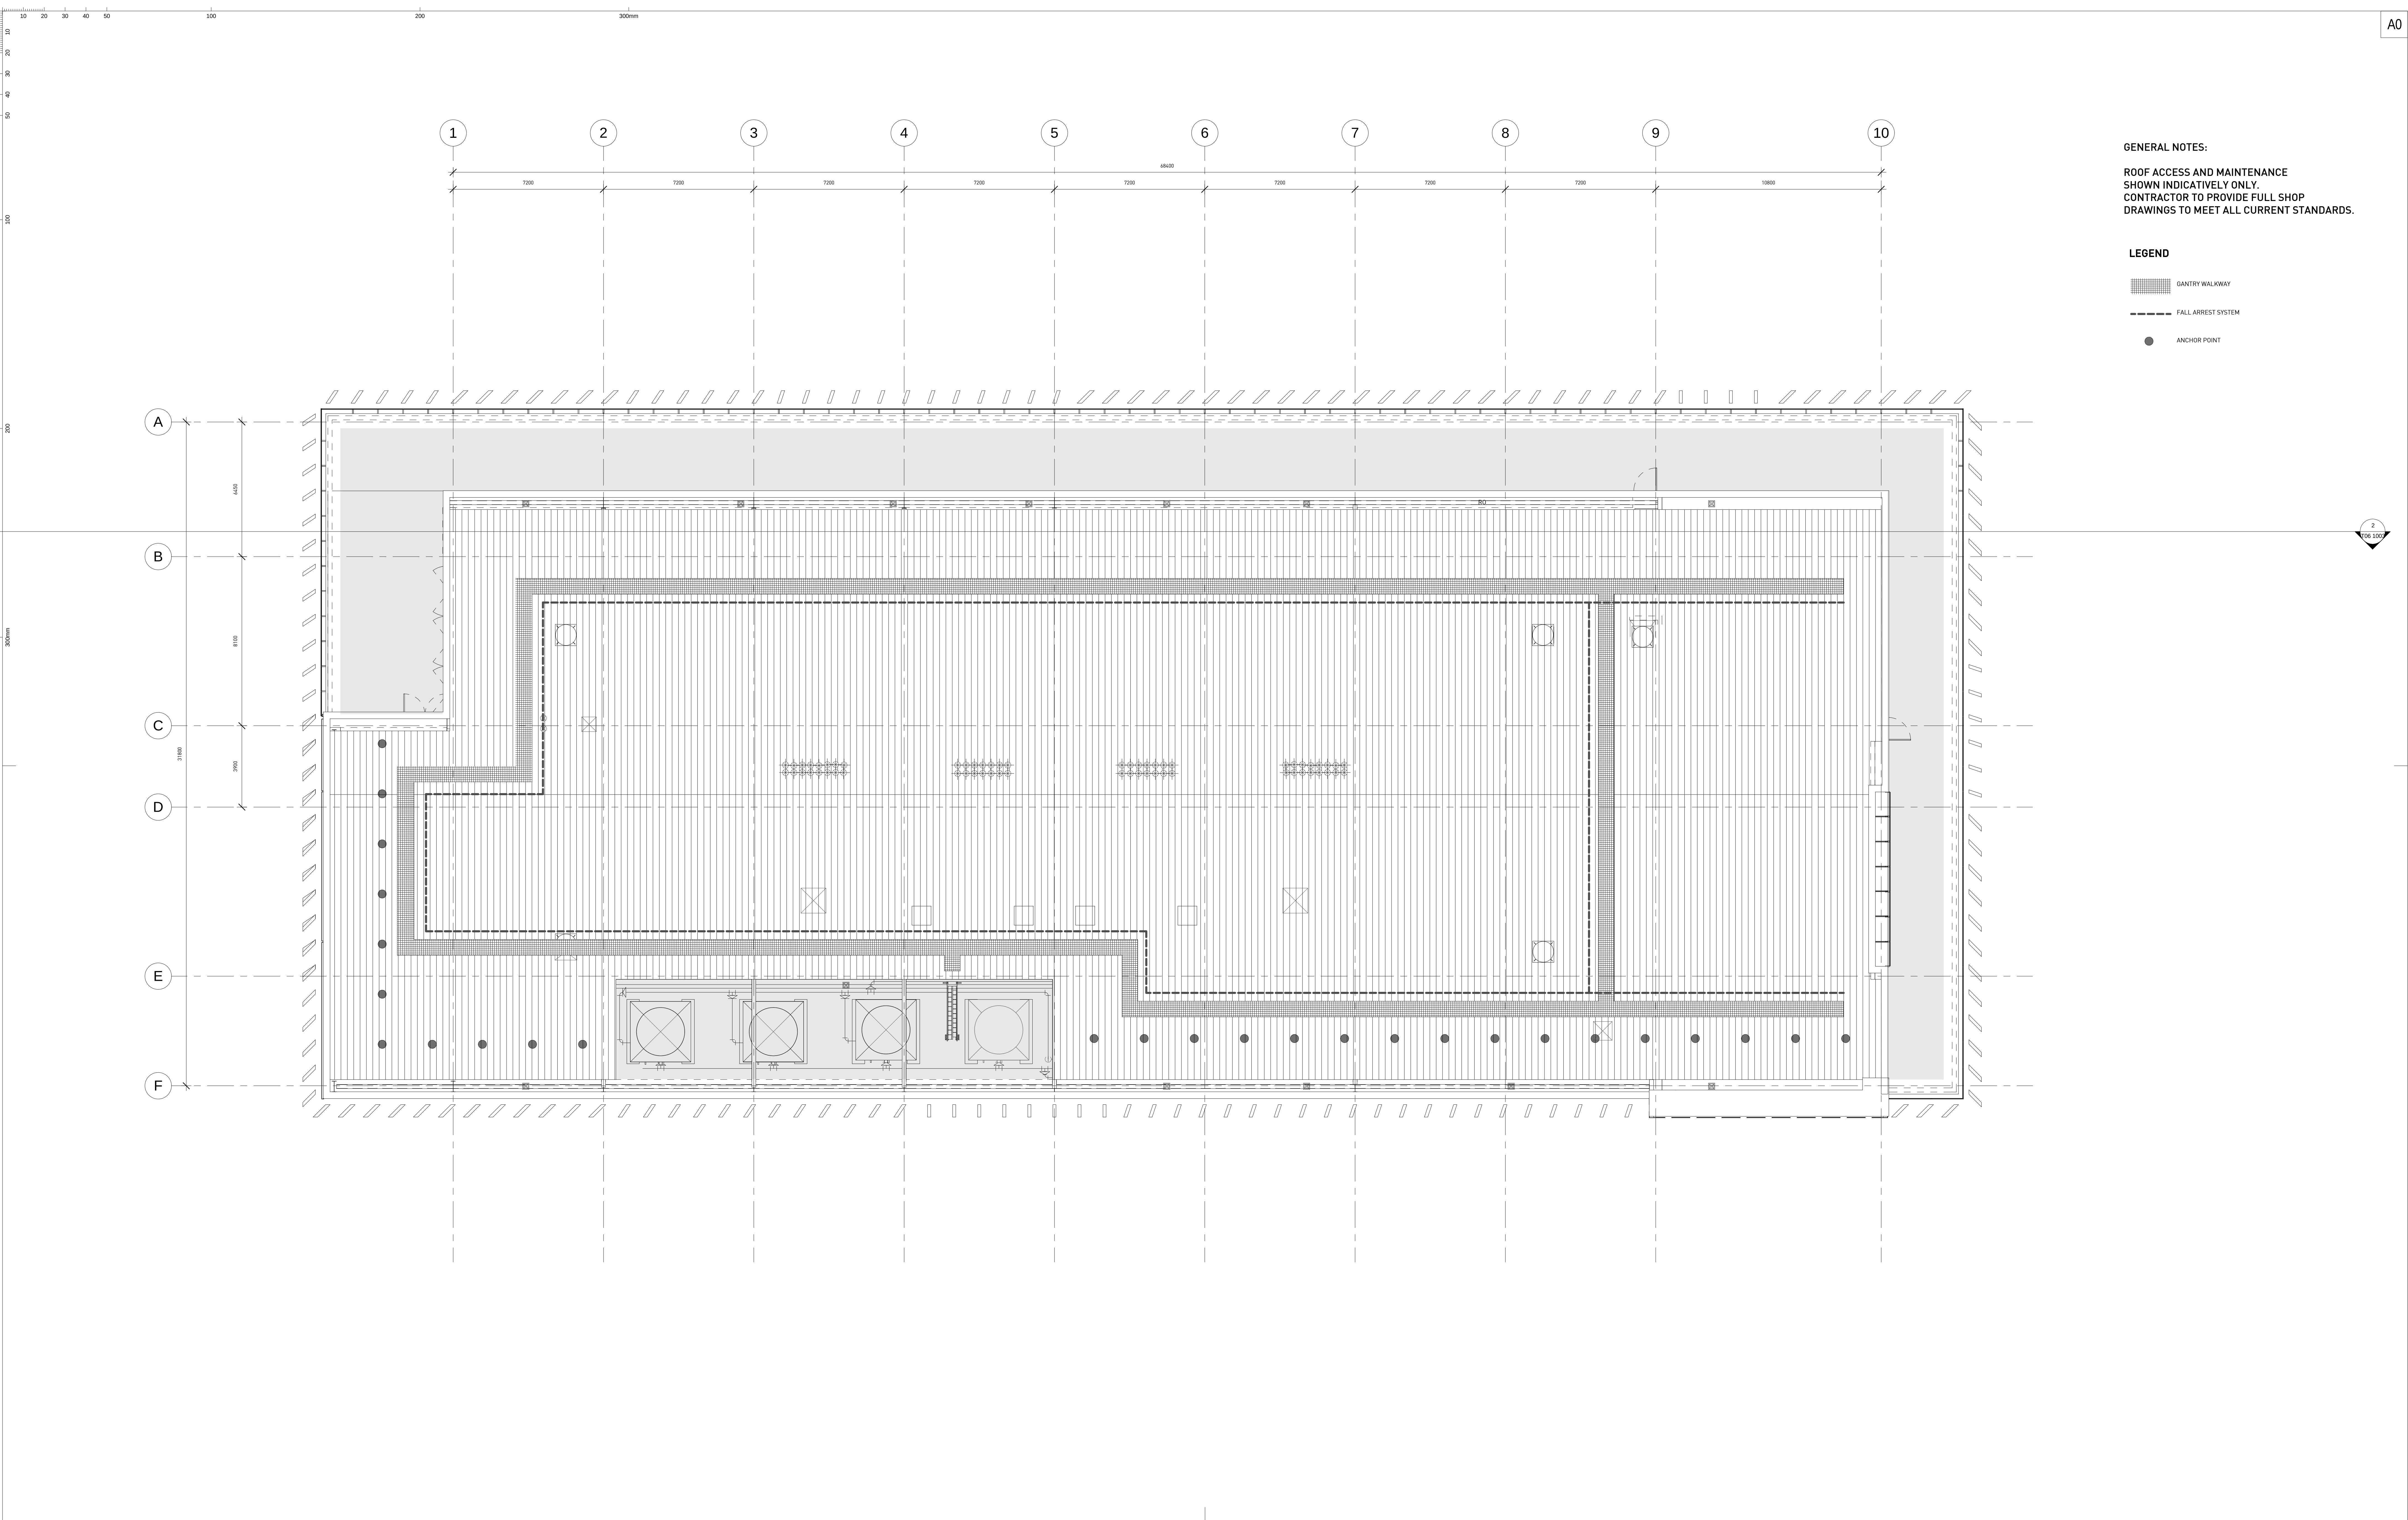


REV	DESCRIPTION	DATE
1	State Significant Development Application	09/10/12
2	State Significant Development Application Addendum	22/03/13

REV	DESCRIPTION	DATE

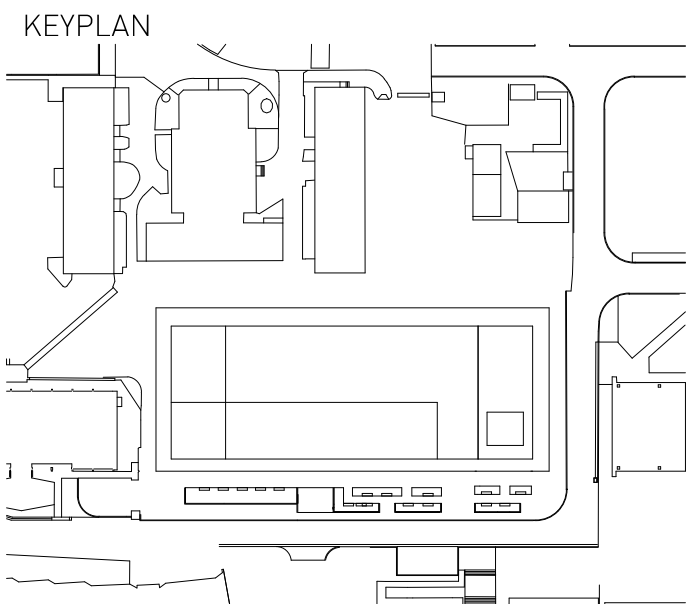

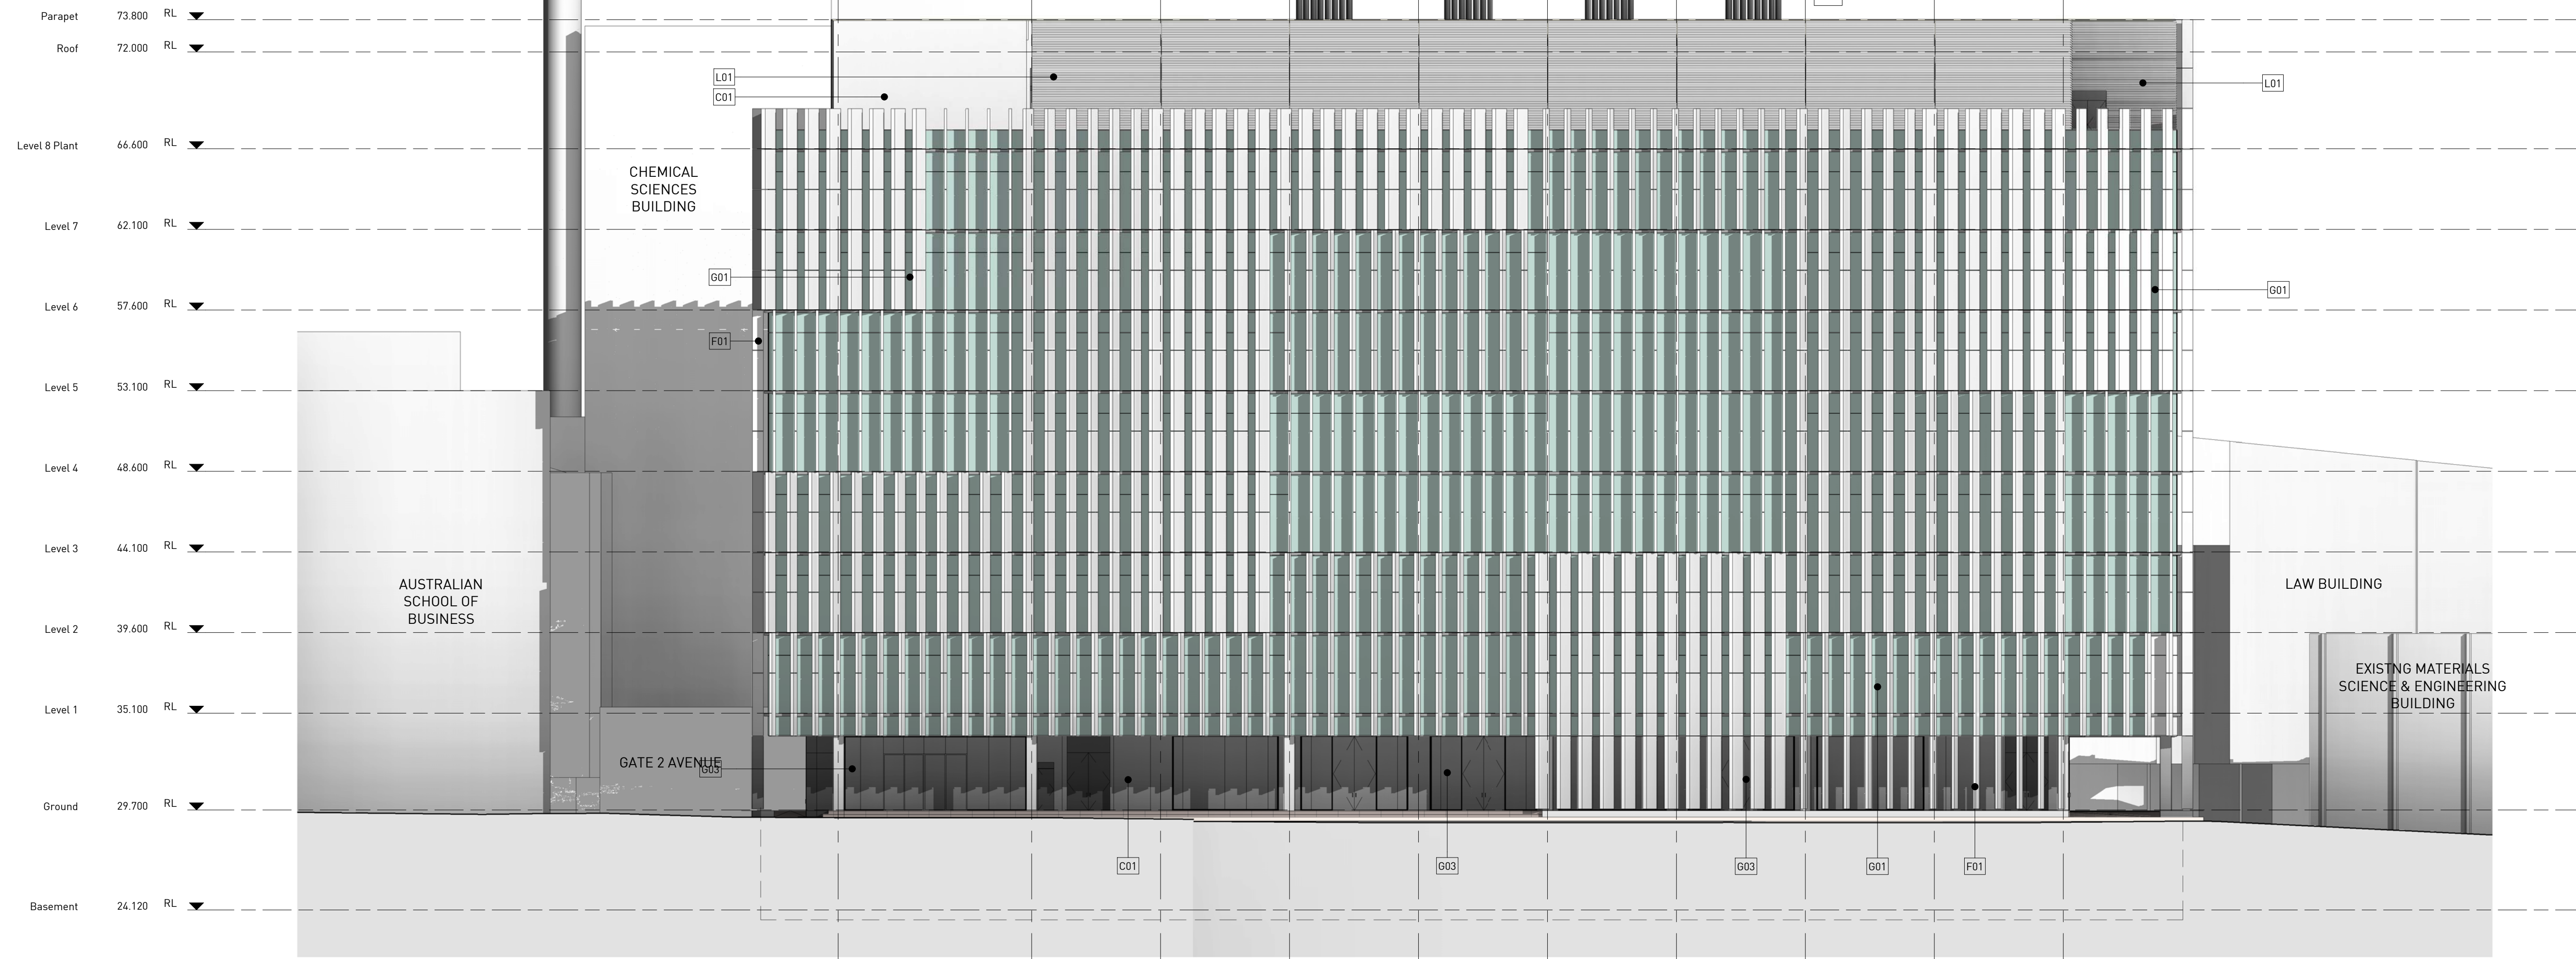

1 NORTH ELEVATION
SCALE : 1 : 200

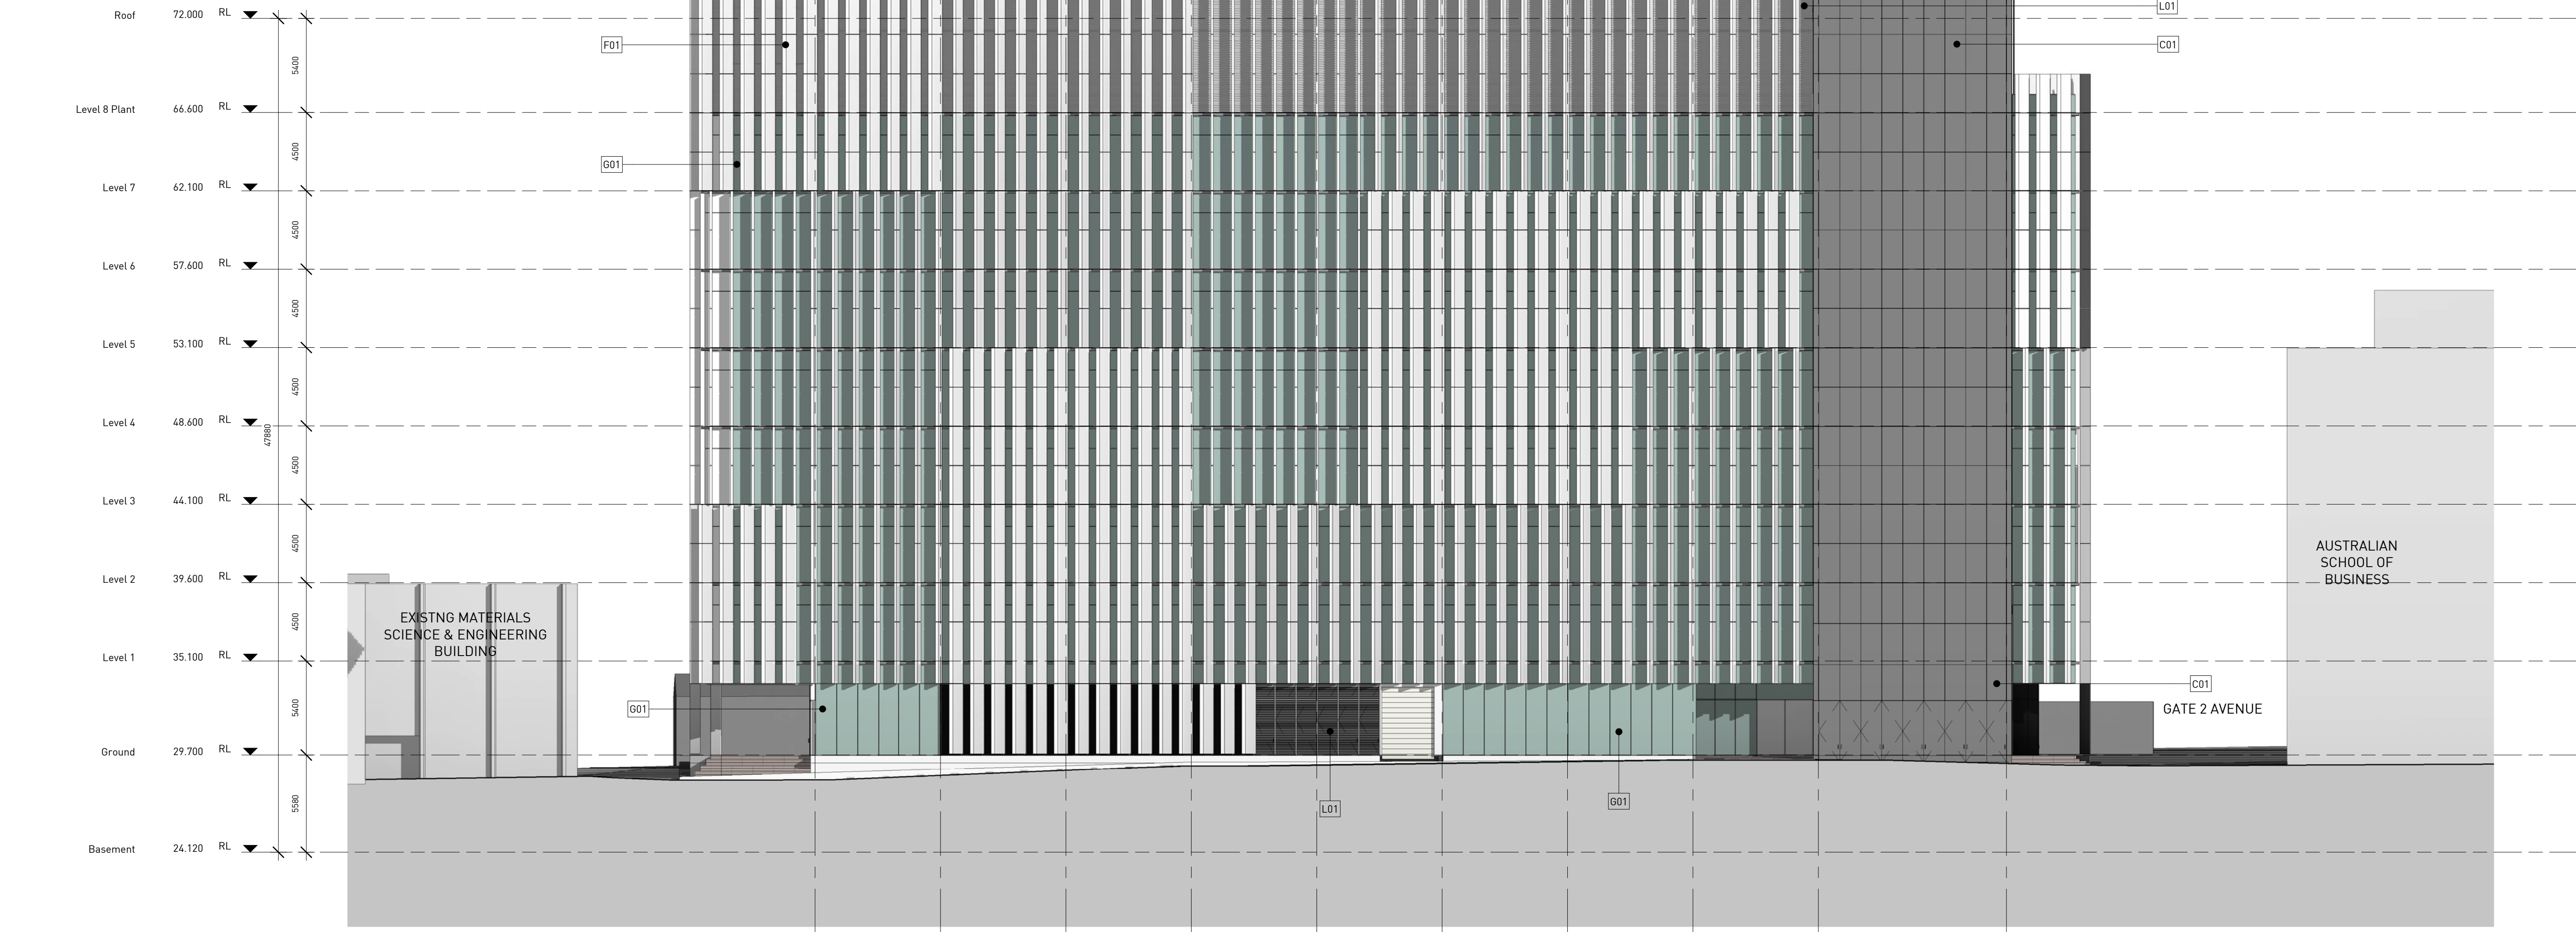

2 SOUTH ELEVATION
SCALE: 1:200

EXTERNAL ENVELOPE FINISHES SCHEDULE	
C01	WHITE OFF-FORM CONCRETE 'CLASS 2'
F01	VERTICAL SOLAR FINS WHITE MASONRY FINISH
G01	UNITIZED CURTAIN WALL 'CLEAR' GLAZING WITH INTEGRATED SPANDREL
G02	SHOPFRONT SINGLE GLAZING 'CLEAR'
G03	SHOPFRONT SINGLE GLAZING 'FROSTED'
L01	ANODIZED ALUMINUM HORIZONTAL LOUVRES
X01	VERTICAL FUME CUPBOARD EXHAUST 'STAINLESS STEEL'

GRIMSHAWArchitects		LAB ARCHITECTURE & BUILDING SERVICES
Office	Sydney	tel +1 (602) 552 7700 fax +1 (602) 522 7707
Telephone	+612 9253 0200	3200 E CAMELBACK RD SUITE 250
Address	Level 3, 24 Hickson Road	PHOENIX AZ 85018
	Sydney, NSW 2000, Australia	
www.grimshaw-architects.com		

INTELLECTUAL PROPERTY
© Copyright Grimshaw architects Pty limited.
Unless otherwise agreed in writing; all rights to use this document are subject to payment in full of all Grimshaw charges; this document may only be used for the express purpose and project for which it has been created and delivered, as notified in writing by Grimshaw; and this document may not be otherwise used, or copied. Any unauthorised use of this document is at the user's sole risk and without limiting Grimshaw's rights the user releases and indemnifies Grimshaw from and against all loss so arising

[illegible]

REV	DESCRIPTION	DATE
-----	-------------	------

SERVICES
STEENSEN VARMING
tel 02 9967 2200 fax 02 9967 2992
LVL 8, 9 CASTLEREAGH ST SYDNEY NSW 2000

HYDRAULIC AND FIRE SERVICES

WARREN SMITH & PARTNERS
tel 02 9299 1312 fax 02 9290 1295
LVL 1, 123 CLARENCE ST SYDNEY NSW 2000

PROJECT MANAGER


 **Capital Insight Pty Ltd**

tel 02 9955 2300 fax 02 9955 5574
77 BERRY ST NORTH SYDNEY NSW 2060

STRUCTURAL

 **TaylorThomsonWhitting**

tel 02 9439 7288 fax 02 9439 3146
48 CHANDOS STREET ST LEONARDS NSW

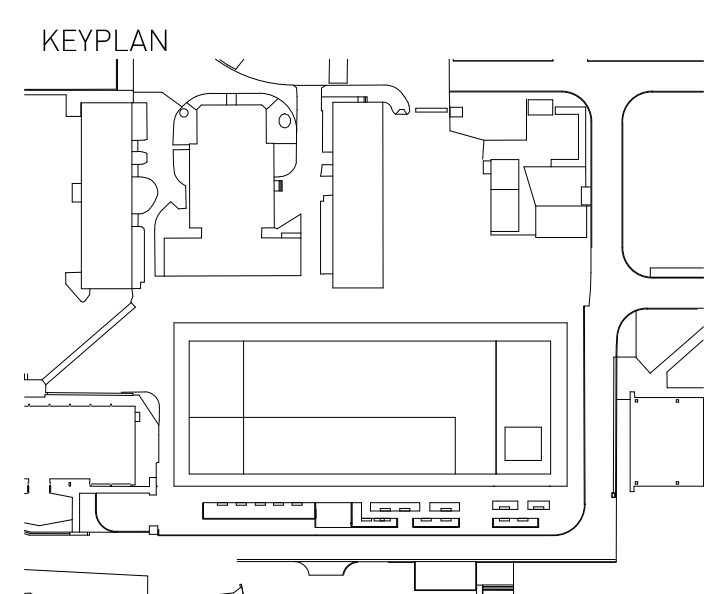

CLIENT
 **UNSW**
THE UNIVERSITY OF NEW SOUTH WALES

PROJECT
UNSW
Materials Science and
Engineering New Building

PROJECT NORTH TRUE NORTH

GRAPHIC SCALE

SCALE FIRST ISSUED

As indicated at A0 **20/12/2012**

STATUS DO NO SCALE

FOR INFORMATION ONLY

DRAWING
PRIMARY ELEVATIONS

DRAWN BY NJ	CHECKED MJ	AUTHORISED AM
PROJECT NO.	DWG NO.	ISSUE NO.
T05_1001		6

A0

PROJECT NO.	DWG NO.	ISSUE
T05 1002		6



GRIMSHAWArchitects

LAB ARCHITECTURE & BUILDING SERVICES

Office Sydney tel +1 (602) 552 7700 fax +1 (602) 522 7707

Telephone +61 9253 0200 3200 E CAMBECK RD SUITE 250

Address Level 3, 24 Hickson Road PHOENIX AZ 85018

Sydney, NSW 2000, Australia

www.grimshaw-architects.com

© Copyright Grimshaw architects Pty limited.
Unless otherwise agreed in writing, all rights to
use this document are subject to payment in full
of all Grimshaw charges; this document may
only be used for the express purpose and
project for which it has been created and deliv-
ered, as notified in writing by Grimshaw, and
this document may not be otherwise used, or
copied. Any unauthorised use of this document
is at the user's sole risk and without limiting
Grimshaw's rights the user releases and indem-
nifies Grimshaw from and against all loss so
arising

[illegible]

SERVICES
STEENSEN VARMING
tel 02 9967 2200 fax 02 9967 2992
LVL 8, 9 CASTLEMEAD ST SYDNEY NSW 2000
HYDRAULIC AND FIRE SERVICES
WARREN SMITH & PARTNERS
tel 02 9299 1312 fax 02 9290 1295
LVL 1, 123 CLARENCE ST SYDNEY NSW 2000

PROJECT MANAGER


 **Capital Insight Pty Ltd**

tel 02 9955 2300 fax 02 9955 5574
77 BERRY ST NORTH SYDNEY NSW 2060

STRUCTURAL

 **TaylorThomsonWhitting**

tel 02 9439 7288 fax 02 9439 3146
48 CHANDOS STREET ST LEONARDS NSW

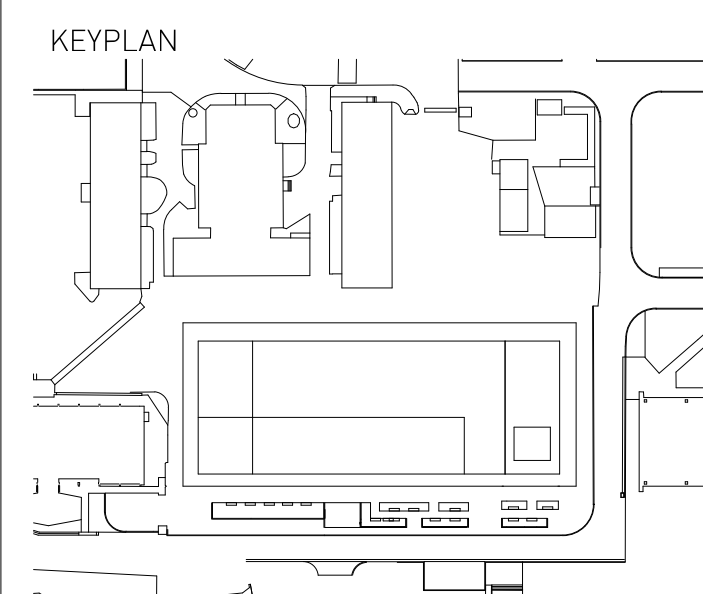

CLIENT
 **UNSW**
THE UNIVERSITY OF NEW SOUTH WALES
PROJECT
UNSW
Materials Science and
Engineering New Building

PROJECT NORTH TRUE NORTH

GRAPHIC SCALE

SCALE
1 : 200 at A0

FIRST ISSUED
20/12/2012

DO NO SCALE

STATUS

FOR INFORMATION ONLY

DRAWING
BUILDING SECTIONS


DRAWN BY
NJ

CHECKED
MJ

AUTHORISED
AM

PROJECT NO. DWG NO. ISSUE

T06 1003 **6**

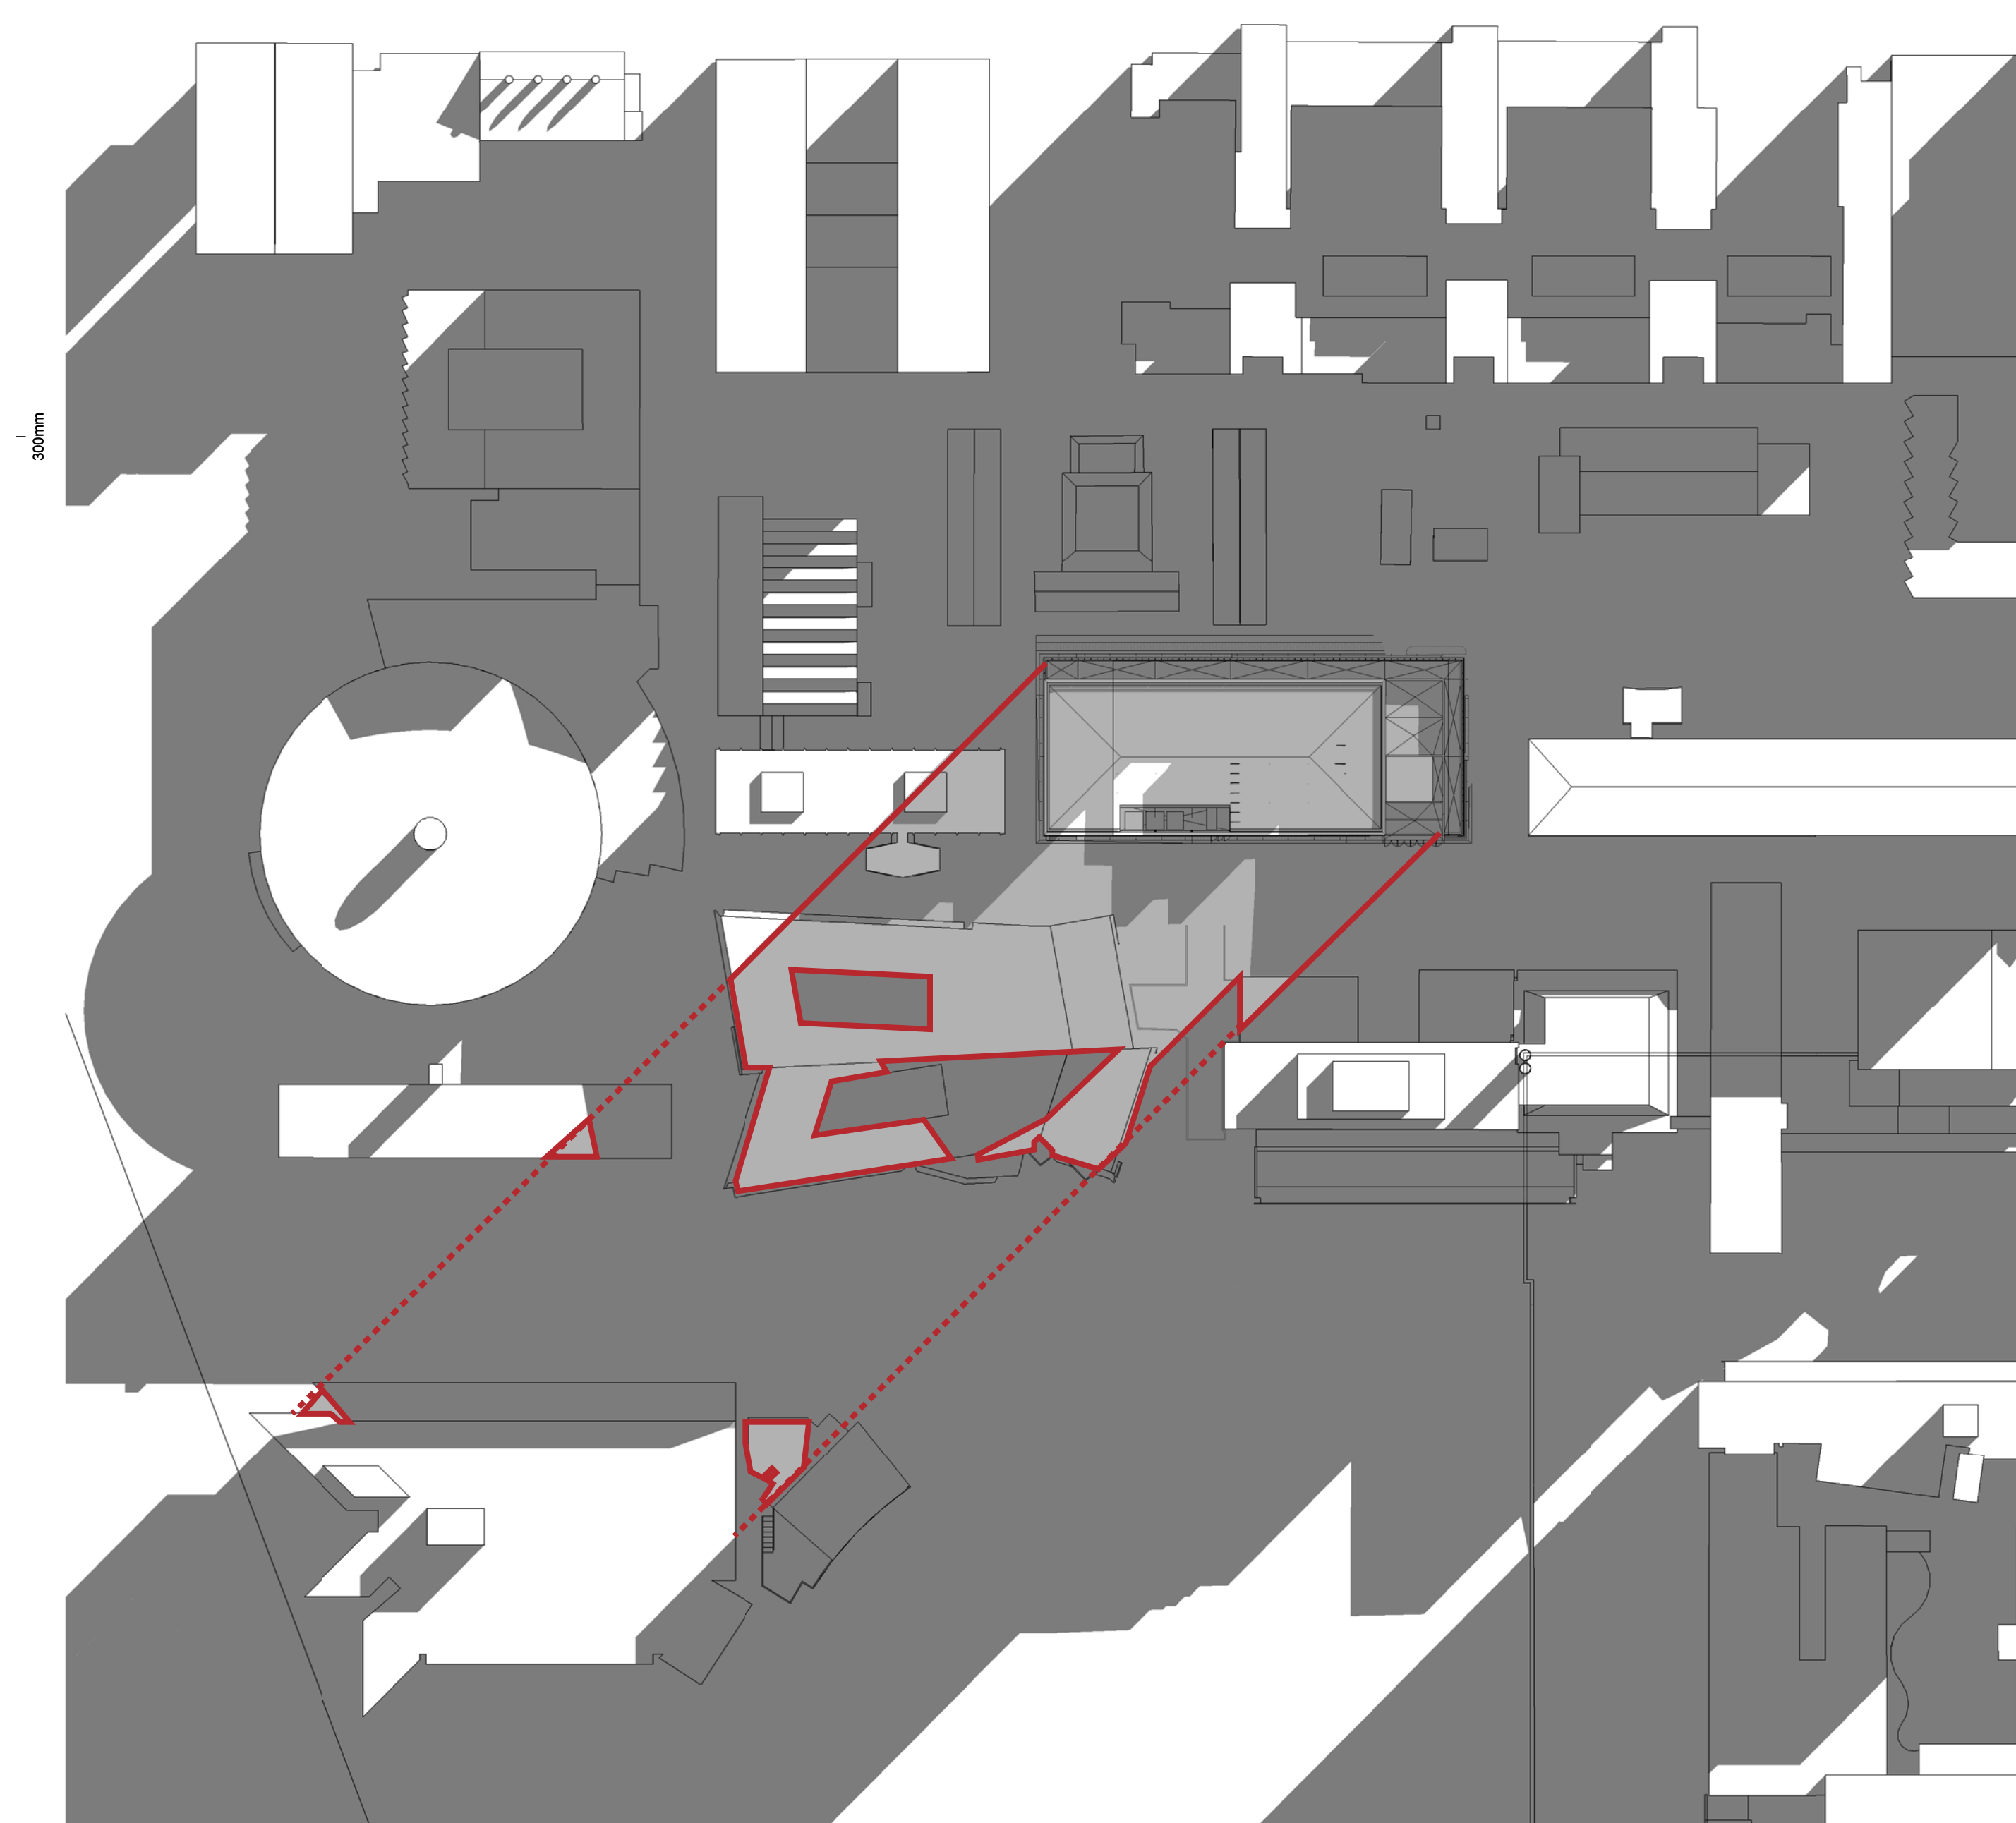

Shadow Study Jun 21 0900

SCALE : 1 : 1000



Shadow Study Jun 21 1200

SCALE : 1 : 1000



Shadow Study Jun 21 1500

SCALE : 1 : 1000

GRIMSHAW

GRIMSHAWArchitects

Office Sydney
Telephone +612 9253 0200
Address Level 3, 24 Hickson Road
Sydney, NSW 2000, Australia
www.grimshaw-architects.com

INTELLECTUAL PROPERTY

© Copyright Grimshaw architects Pty limited. Unless otherwise agreed in writing, all rights to use this document are subject to payment in full of all Grimshaw charges; this document may only be used for the express purpose and project for which it has been created and delivered, as notified in writing by Grimshaw; and this document may not be otherwise used, or copied. Any unauthorised use of this document is at the user's sole risk and without limiting Grimshaws rights the user releases and indemnifies Grimshaw from and against all loss so arising

[illegible][illegible]

SERVICES
STEENSEN VARMING

tel 02 9967 2200 fax 02 9967 2992
LVL 8, 9 CASTLEREAGH ST SYDNEY NSW 2000

HYDRAULIC AND FIRE SERVICES


WARREN SMITH & PARTNERS
tel 02 9299 1312 fax 02 9290 1295
LVL 1, 123 CLARENCE ST SYDNEY NSW 2000

PROJECT MANAGER
 Capital Insight Pty

tel 02 9955 2300 fax 02 9955 5574
77 BERRY ST NORTH SYDNEY NSW 2060

STRUCTURAL
 TaylorThomsonWhitting

tel 02 9439 7288 fax 02 9439 3146
48 CHANDOS STREET ST LEONARDS NSW 2065

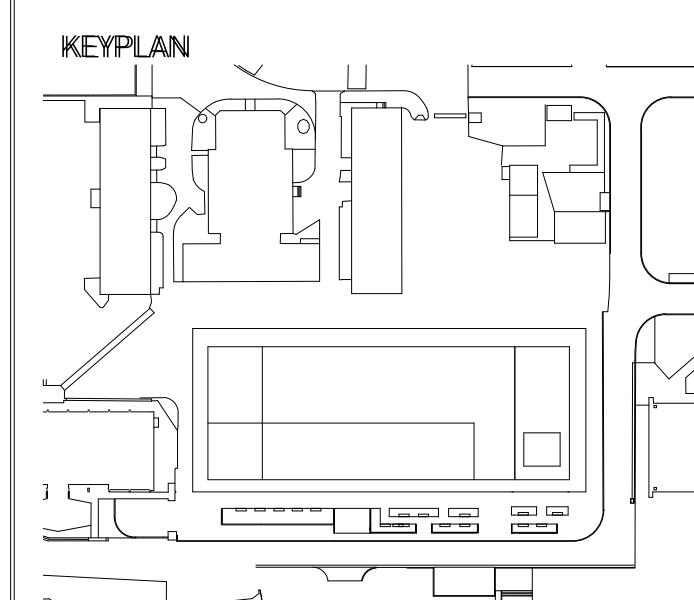

CLIENT
 UNSW
THE UNIVERSITY OF NEW SOUTH WALES

PROJECT
UNSW

Materials Science and
Engineering New Building

PROJECT NORTH TRUE NORTH

GRAPHIC SCALE

SCALE
1 : 1000 at A0

STATUS

STATE SIGNIFICANT DEVELOPMENT APPLICATION

TRUE NORTH

DRAWING
SHADOW DIAGRAMS
JUNE

DRAWN BY	CHECKED	AUTHORISED
NJ	AM	MJ

PROJECT NO.	DWG NO.	ISSUE
-------------	---------	-------

T20 1001	3
----------	---



