

SSDA DRAWING LIST			
SHEET NUMBER	SHEET NAME	CURRENT REVISION DATE	CURRENT REVISION NO.
02A-XX-01	COVER SHEET	22/01/2025	08
02A-XX-02	EXISTING SITE LOCATION	16/10/2024	05
02A-XX-03	DEMOLITION PLAN	16/10/2024	05
02A-XX-04	PROPOSED SITE PLAN	16/10/2024	07
02A-XX-10	PROPOSED SITE ELEVATIONS	16/10/2024	06
02B-01-02	GENERAL ARRANGEMENT PLAN - LEVEL 01	16/01/2025	08
02B-02-02	GENERAL ARRANGEMENT PLAN - LEVEL 02	16/01/2025	08
02B-03-02	GENERAL ARRANGEMENT PLAN - LEVEL 03	16/01/2025	08
02B-04-02	GENERAL ARRANGEMENT PLAN - LEVEL 04	16/01/2025	08
02B-05-02	GENERAL ARRANGEMENT PLAN - LEVEL 05	16/01/2025	08
02B-06-02	GENERAL ARRANGEMENT PLAN - ROOF	22/01/2025	09
02C-XX-01	NORTH ELEVATION	16/10/2024	04
02C-XX-02	WEST ELEVATION	16/10/2024	04
02C-XX-03	SOUTH ELEVATION	16/10/2024	07
02C-XX-04	EAST ELEVATION	16/10/2024	07
02D-XX-01	SECTIONS	16/01/2025	08
02D-XX-02	SECTIONS	16/01/2025	08
02D-XX-03	SECTIONS	16/01/2025	05
02D-XX-04	SECTIONS	16/01/2025	04
02D-XX-05	SECTIONS	22/01/2025	01
02P-XX-01	PROPOSED SITE PERSPECTIVES - VIEW 1	16/10/2024	07
02P-XX-02	PROPOSED SITE PERSPECTIVES - VIEW 2	16/10/2024	07
02P-XX-03	PROPOSED SITE PERSPECTIVES - VIEW 3	16/10/2024	07
02P-XX-04	PROPOSED SITE PERSPECTIVES - VIEW 4	16/10/2024	07
02U-XX-02	PROPOSED SITE ANALYSIS PLAN	16/10/2024	04
02U-XX-12	PROPOSED SITE SHADOW DIAGRAMS	16/10/2024	05
02Y-XX-02	SCHEDULE OF FINISHES	16/10/2024	06



Department of Planning,
Housing and Infrastructure

Issued under the *Environmental Planning and Assessment Act 1979*

Approved Application No. SSD-57838709
Approved on: 17 December 2025
Signed: PN Sheet No: 1 of 33

BVN

ARCHITECTS REGISTRATION BOARD /
NOMINATED ARCHITECTS

NEW	OLD
9356 NINOTSKHA TITOKOSKY	5527 NEIL LOGAN
7115 JULIAN ASHTON	2709 BRIAN DOONAN
7033 MATTHEW BLAIR	1596 MARK GRAMMER
7151 PHILLIP ROSSINGTON	5528 DAVID KELLY
7439 PETER TITMUS	3866 KEVIN O'BRIEN
10447 ALISON BOUNDS	
10705 CATHERINE SKINNER	

Telephone +61 2 8297 7200
Facsimile +61 2 8297 7299
www.bvn.com.au

INTELLECTUAL PROPERTY

COPYRIGHT BVN ARCHITECTURE PTY LIMITED (UNLESS OTHERWISE
DEFINED IN THE CONSULTANCY AGREEMENT), THIS DOCUMENT MAY
ONLY BE USED FOR THE EXPRESS PURPOSE AND PROJECT FOR
WHICH IT HAS BEEN CREATED AND DELIVERED. AS NOTIFIED IN
WRITING BY BVN, AND THIS DOCUMENT MAY NOT BE OTHERWISE USED,
OR COPIED. ANY UNAUTHORISED USE OF THIS DOCUMENT IS AT THE
USER'S SOLE RISK AND WITHOUT LIMITING BVN'S RIGHTS, THE USER
RELEASES AND INDEMNIFIES BVN FROM AND AGAINST ANY COSTS OR
LOSS SO ARISING.

NOTE
CONTRACTOR TO CHECK AND VERIFY ALL DIMENSIONS ON SITE PRIOR
TO COMMENCEMENT OF WORK OR PREPARATION OF SHOP
DRAWINGS AND TO BRING ANY INFORMATION DISCREPANCIES
BETWEEN DOCUMENTS TO BVN'S ATTENTION. DO NOT SCALE THIS
DRAWING.

ISSUE DATE	FOR	CHKD
01	06/03/2024 PHASE 2 DOCUMENTATION	
02	07/06/2024 SSDA DRAFT SUBMISSION	
03	21/06/2024 SSDA DRAFT	
04	16/08/2024 SSDA	
05	23/09/2024 SSDA	
06	16/10/2024 SSDA	
07	16/01/2025 SSDA ADDITIONAL INFO	
08	22/01/2025 SSDA ADDITIONAL INFO	

CLIENT




UNIVERSITY OF SYDNEY

PROJECT

A01 ROSS ST TEACHING
& LEARNING HUB

BVN PROJECT NUMBER
2306010

TRUE NORTH  PROJECT NORTH 

 SCALE
@A3


STATUS

DRAWING

COVER SHEET

DRAWING NUMBER AR-02A-XX-01	ISSUE 08
--------------------------------	-------------



Facsimile +61 2 8297 7299

INTELLECTUAL PROPERTY

COPYRIGHT BVN ARCHITECTURE PTY LIMITED (UNLESS OTHERWISE DEFINED IN THE CONSULTANCY AGREEMENT); THIS DOCUMENT MAY ONLY BE USED FOR THE EXPRESS PURPOSE AND PROJECT FOR WHICH IT HAS BEEN CREATED AND DELIVERED, AS NOTIFIED IN WRITING BY BVN, AND THIS DOCUMENT MAY NOT BE OTHERWISE USED, OR COPIED. ANY UNAUTHORISED USE OF THIS DOCUMENT IS AT THE USER'S SOLE RISK AND WITHOUT LIMITING BVN'S RIGHTS THE USER RELEASES AND INDEMNIFIES BVN FROM AND AGAINST ANY COSTS OR LOSS SO ARISING.

CONTRACTOR TO CHECK AND VERIFY ALL DIMENSIONS ON SITE PRIOR TO COMMENCEMENT OF WORK OR PREPARATION OF SHOP DRAWINGS AND TO BRING ANY INFORMATION DISCREPANCIES BETWEEN DOCUMENTS TO BVNS ATTENTION. DO NOT SCALE THIS DRAWING

ISSUE	DATE	FOR	CHKD
01	05/03/2024	PHASE 2 DOCUMENTATION	
02	07/06/2024	SSDA DRAFT SUBMISSION	
03	21/06/2024	SSDA DRAFT	
04	16/08/2024	SSDA	
05	16/10/2024	SSDA	
06	12/08/2025	SSDA RTS	



THE UNIVERSITY OF
SYDNEY

PROJECT

BVN PROJECT NUMBER

TRUE ☒

North


9

0 10

STATUS


DRAWING

DRAWING NUMBER
AR-02A-XX-03

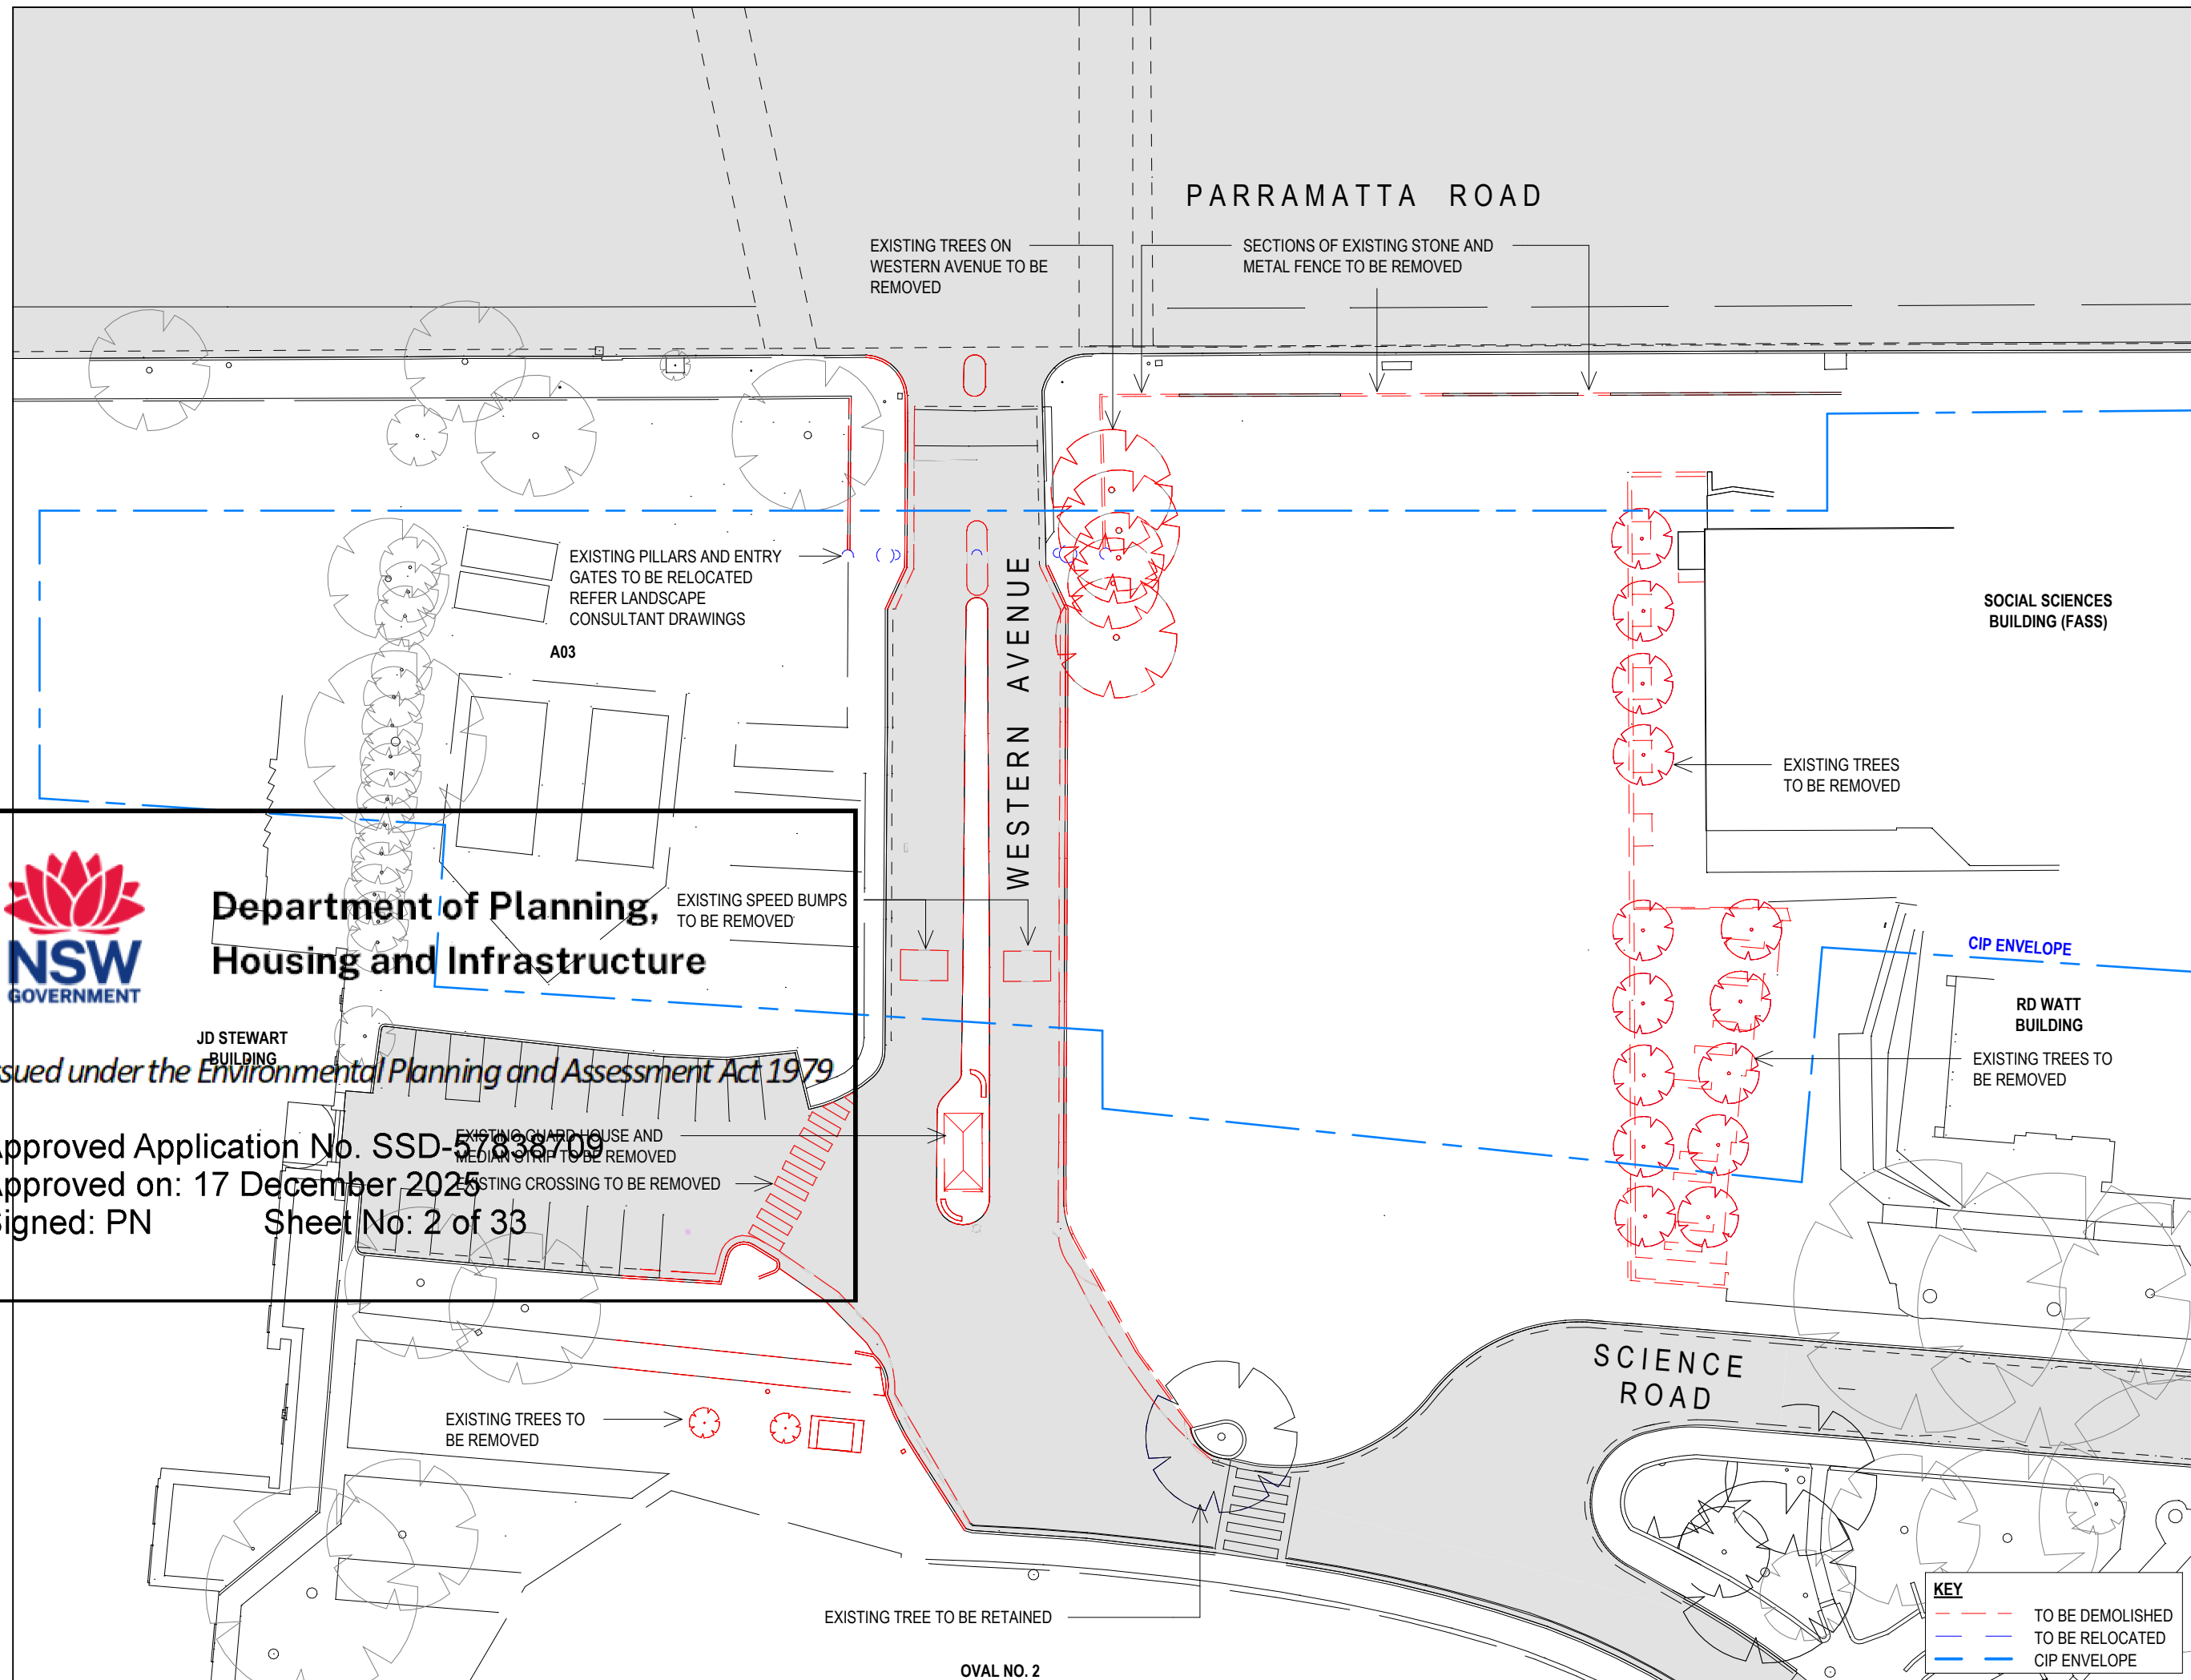ISSUE
16

C:\Users\kyeung\REVIT_LOCAL\2023\A01-A-00M-BUILDING-RVT_R23_Revised
SSDA_KatieYeung.rvt

12/08/2025 11:40:42 AM

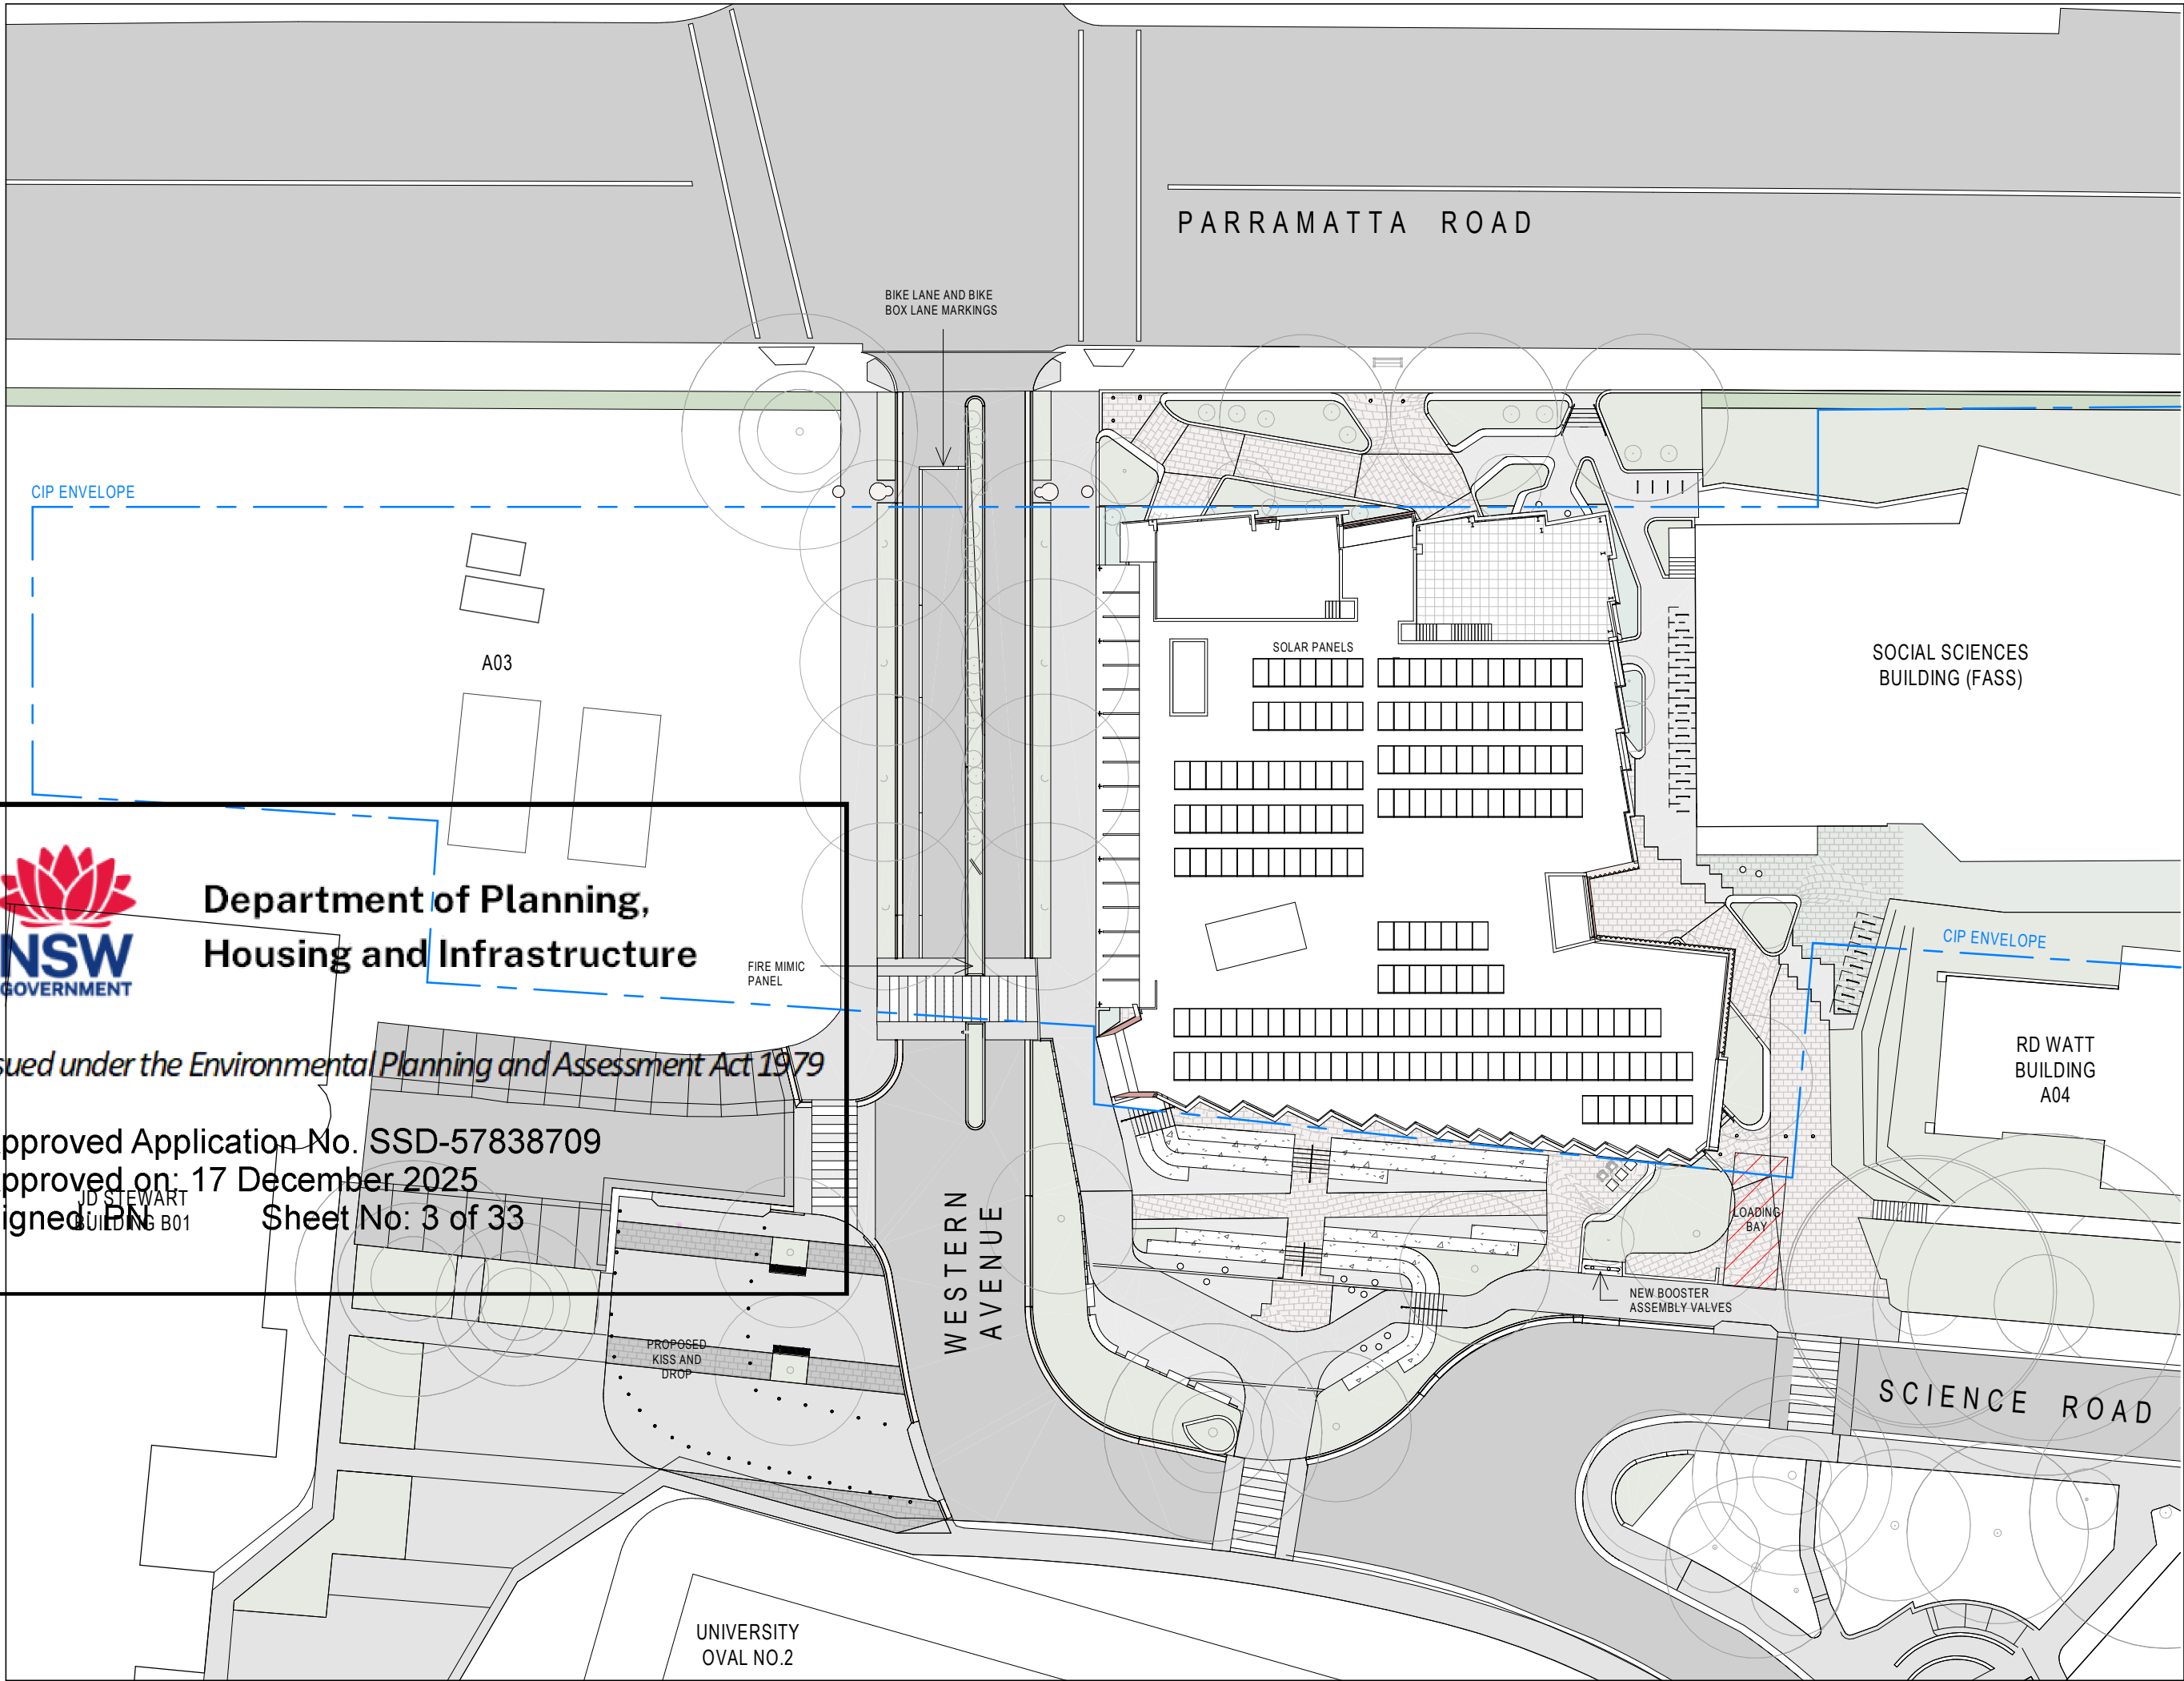



Department of Planning,
Housing and Infrastructure

Issued under the Environmental Planning and Assessment Act 1979

Approved Application No. SSD-57838709
Approved on: 17 December 2025
Signed: J.D. STEWART
BUILDING B01

Sheet No: 3 of 33

BVN

ARCHITECTS REGISTRATION BOARD /
NOMINATED ARCHITECTS

NEW	OLD
9356 NNOTOSCHKA TITCHKOSKY	5527 NEIL LOGAN
7115 JULIAN ASHTON	2709 BRIAN DONOVAN
7033 MATTHEW BLAIR	1596 MARK GRAMMER
7151 PHILLIP ROSSINGTON	5528 DAVID KELLY
7439 PETER TITMUS	3866 KEVIN O'BRIEN
10447 ALISON BOUNDS	
10705 CATHERINE SKINNER	

Telephone +61 2 8297 7200
Facsimile +61 2 8297 7299
www.bvn.com.au

INTELLECTUAL PROPERTY

COPYRIGHT BVN ARCHITECTURE PTY LIMITED (UNLESS OTHERWISE
DEFINED IN THE CONSULTANCY AGREEMENT); THIS DOCUMENT MAY
ONLY BE USED FOR THE EXPRESS PURPOSE AND PROJECT FOR
WHICH IT HAS BEEN CREATED AND DELIVERED, AS NOTED IN
WRITING BY BVN, AND THIS DOCUMENT MAY NOT BE OTHERWISE USED,
OR COPIED. ANY UNAUTHORISED USE OF THIS DOCUMENT IS AT THE
USER'S SOLE RISK AND WITHOUT LIMITING BVN'S RIGHTS, THE USER
RELEASES AND INDEMNIFIES BVN FROM AND AGAINST ANY COSTS OR
LOSS SO ARISING.

NOTE
CONTRACTOR TO CHECK AND VERIFY ALL DIMENSIONS ON SITE PRIOR
TO COMMENCEMENT OF WORK OR PREPARATION OF SHOP
DRAWINGS AND TO BRING ANY INFORMATION DISCREPANCIES
BETWEEN DOCUMENTS TO BVN'S ATTENTION. DO NOT SCALE THIS
DRAWING.

ISSUE DATE	FOR	CHKD
01 06/03/2024	PHASE 2 DOCUMENTATION	
02 23/05/2024	FOR INFORMATION	
03 29/05/2024	FOR INFORMATION	
04 07/06/2024	SSDA DRAFT SUBMISSION	
05 21/06/2024	SSDA DRAFT	
06 16/08/2024	SSDA	
07 16/10/2024	SSDA	

CLIENT




UNIVERSITY OF SYDNEY

PROJECT

A01 ROSS ST TEACHING
& LEARNING HUB

BVN PROJECT NUMBER
2306010

TRUE NORTH  PROJECT NORTH 

 SCALE
1 : 400@A3


STATUS

DRAWING

PROPOSED SITE PLAN

DRAWING NUMBER
AR-02A-XX-04

ISSUE
07

ISSUE DATE	FOR	CHKD
01 21/12/2023	FOR INFORMATION	
02 05/03/2024	PHASE 2 DOCUMENTATION	
03 07/06/2024	SSDA DRAFT SUBMISSION	
04 21/06/2024	SSDA DRAFT	
05 16/08/2024	SSDA	
06 16/10/2024	SSDA	

CLIENT



UNIVERSITY OF SYDNEY


PROJECT

A01 ROSS ST TEACHING
& LEARNING HUB

BVN PROJECT NUMBER
2306010

SCALE

1 : 1000 @A3

 


STATUS

DRAWING

PROPOSED SITE
ELEVATIONS

DRAWING NUMBER
AR-02A-XX-10

ISSUE
06

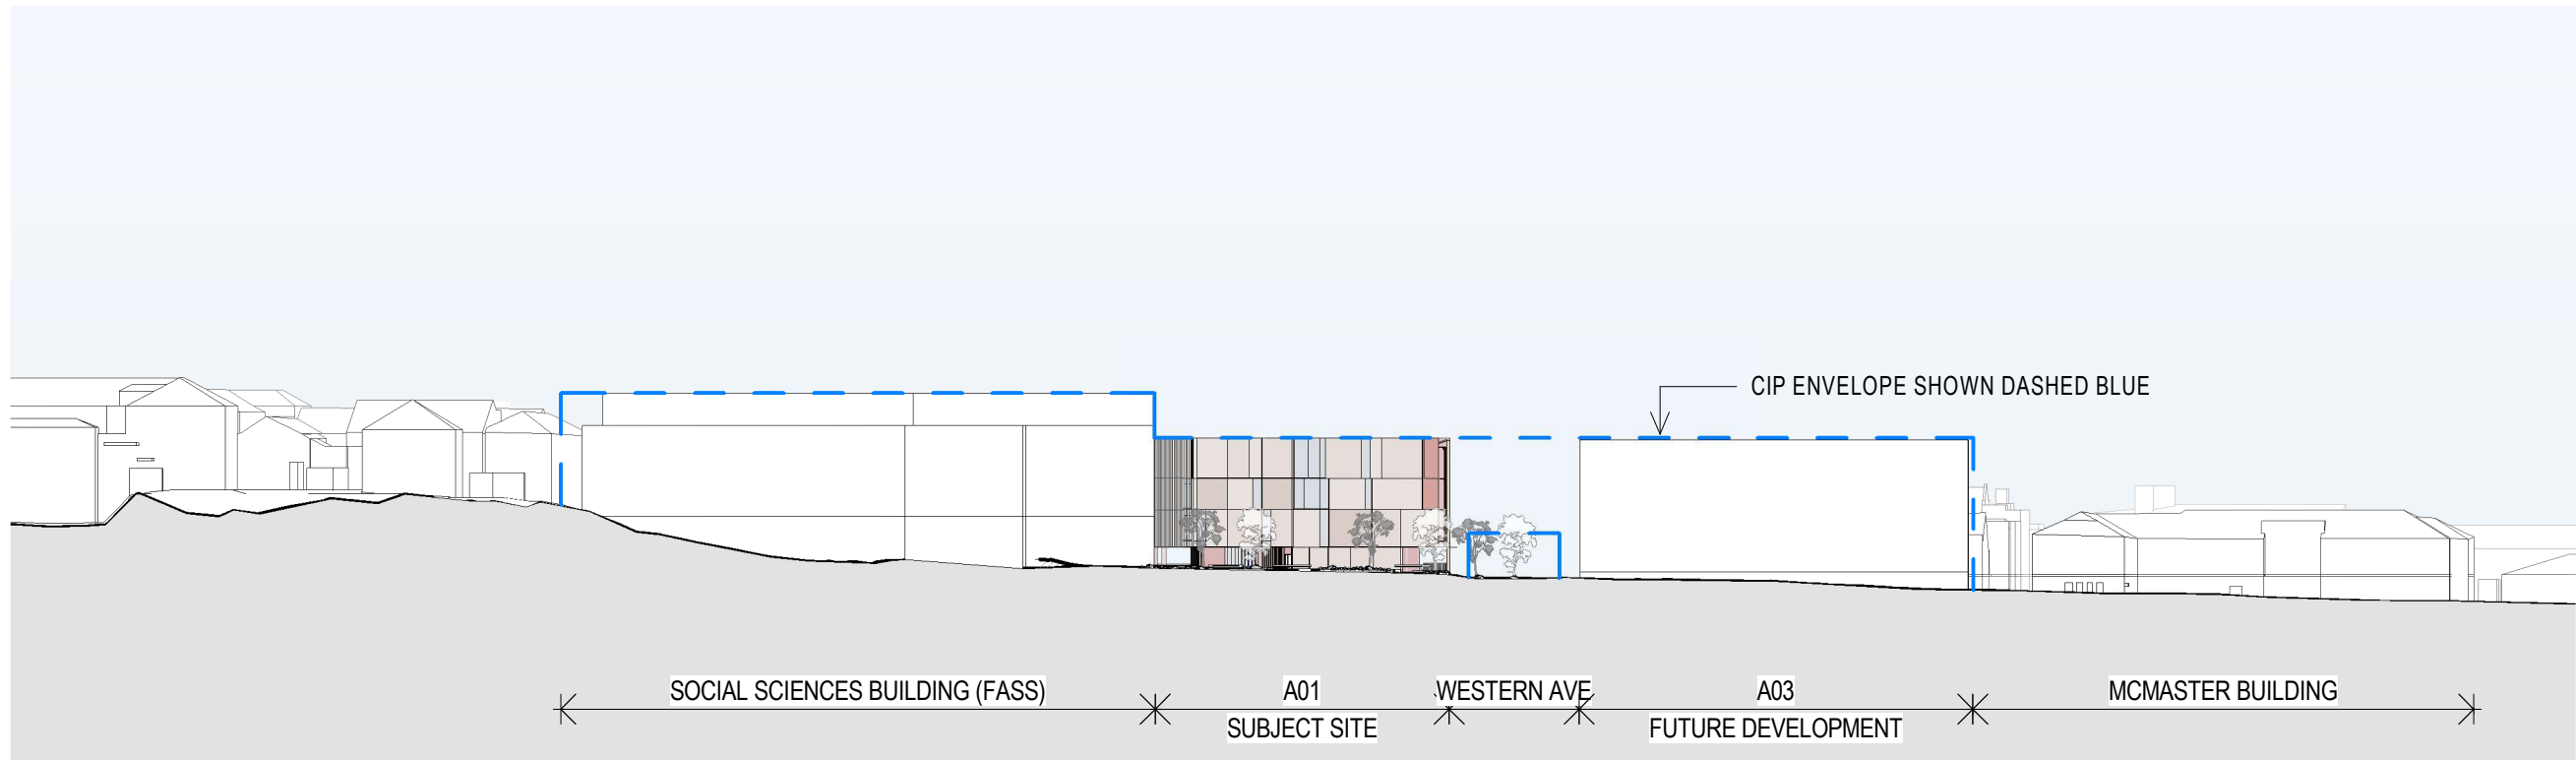

1 SSDA_NORTH SITE ELEVATION



Department of Planning,
Housing and Infrastructure


Issued under the Environmental Planning and Assessment Act 1979

Approved Application No. SSD-57838709

Approved on: 17 December 2025


Signed: PN


Sheet No: 4 of 33

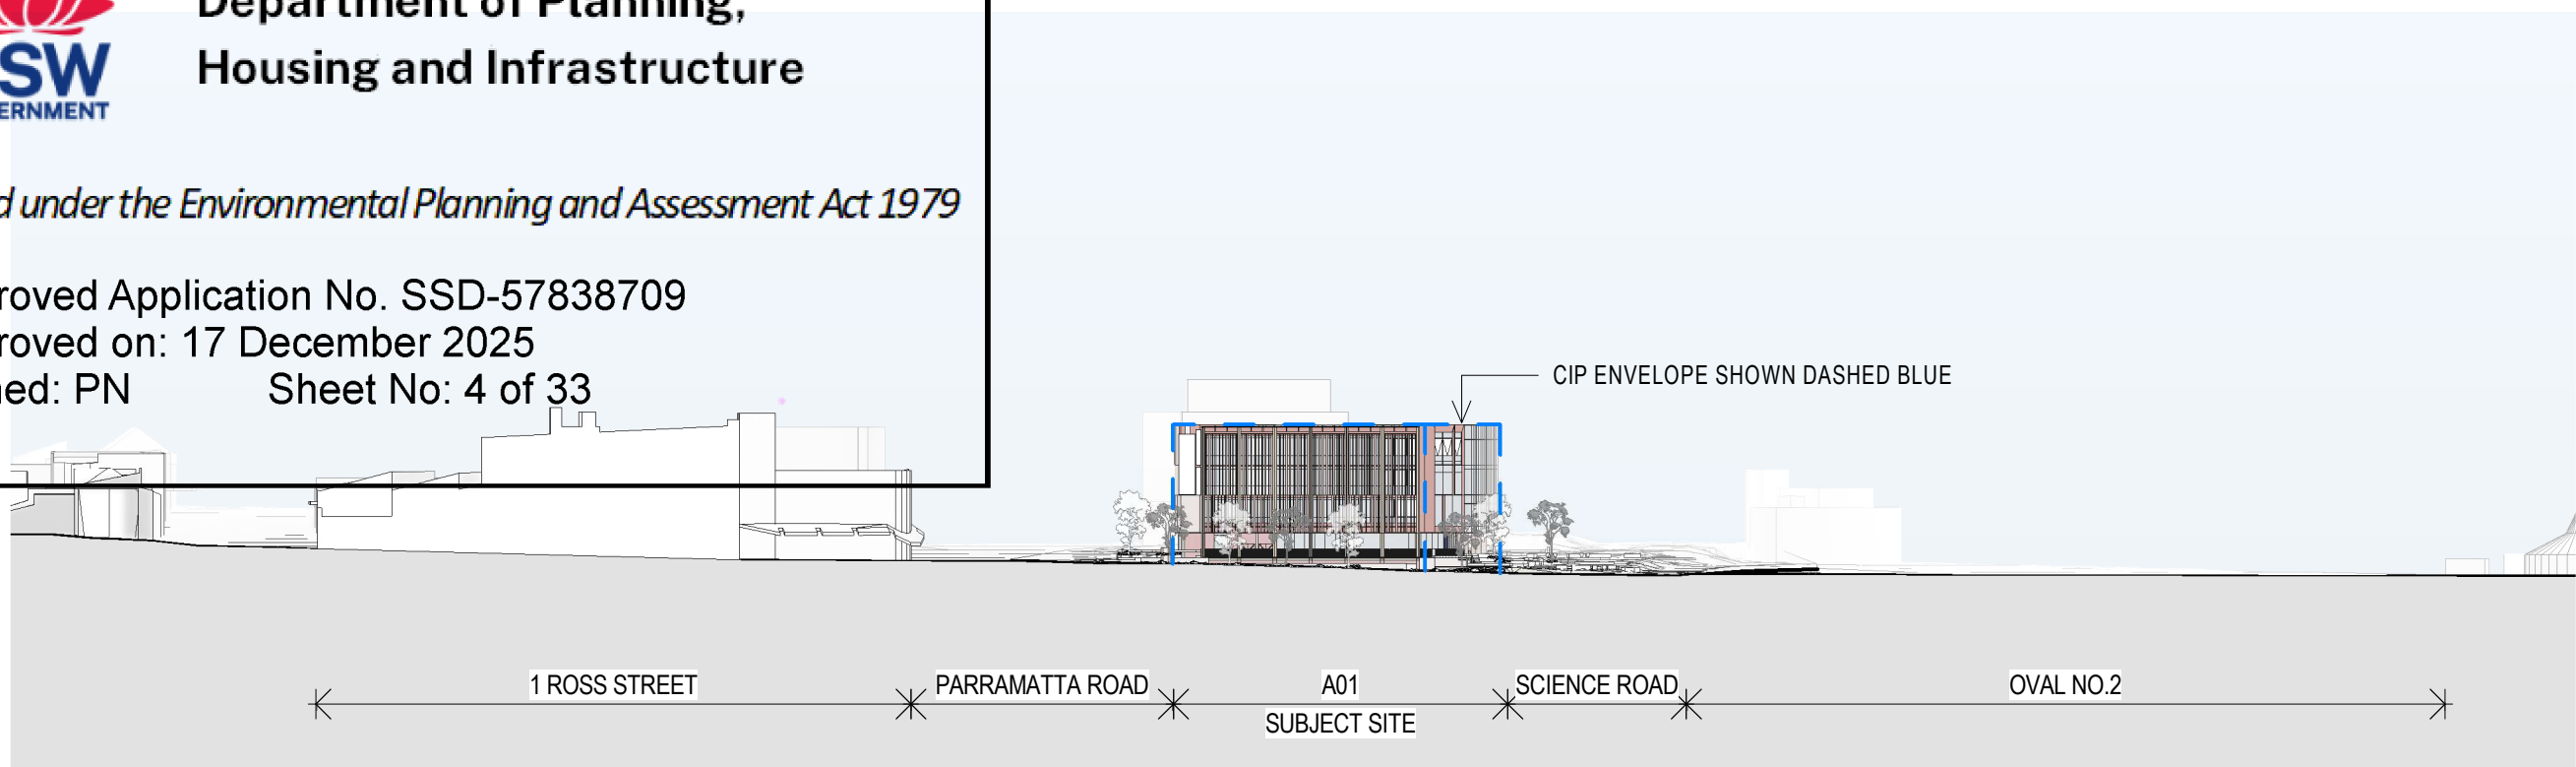

2 SSDA_WEST SITE ELEVATION

ISSUE DATE	FOR	CHKD
01 06/03/2024	PHASE 2 DOCUMENTATION	
02 23/05/2024	FOR INFORMATION	
03 07/06/2024	SSDA DRAFT SUBMISSION	
04 21/06/2024	SSDA DRAFT	
05 02/08/2024	FOR COORDINATION	
06 16/08/2024	SSDA	
07 16/10/2024	SSDA	
08 16/10/2025	SSDA ADDITIONAL INFO	

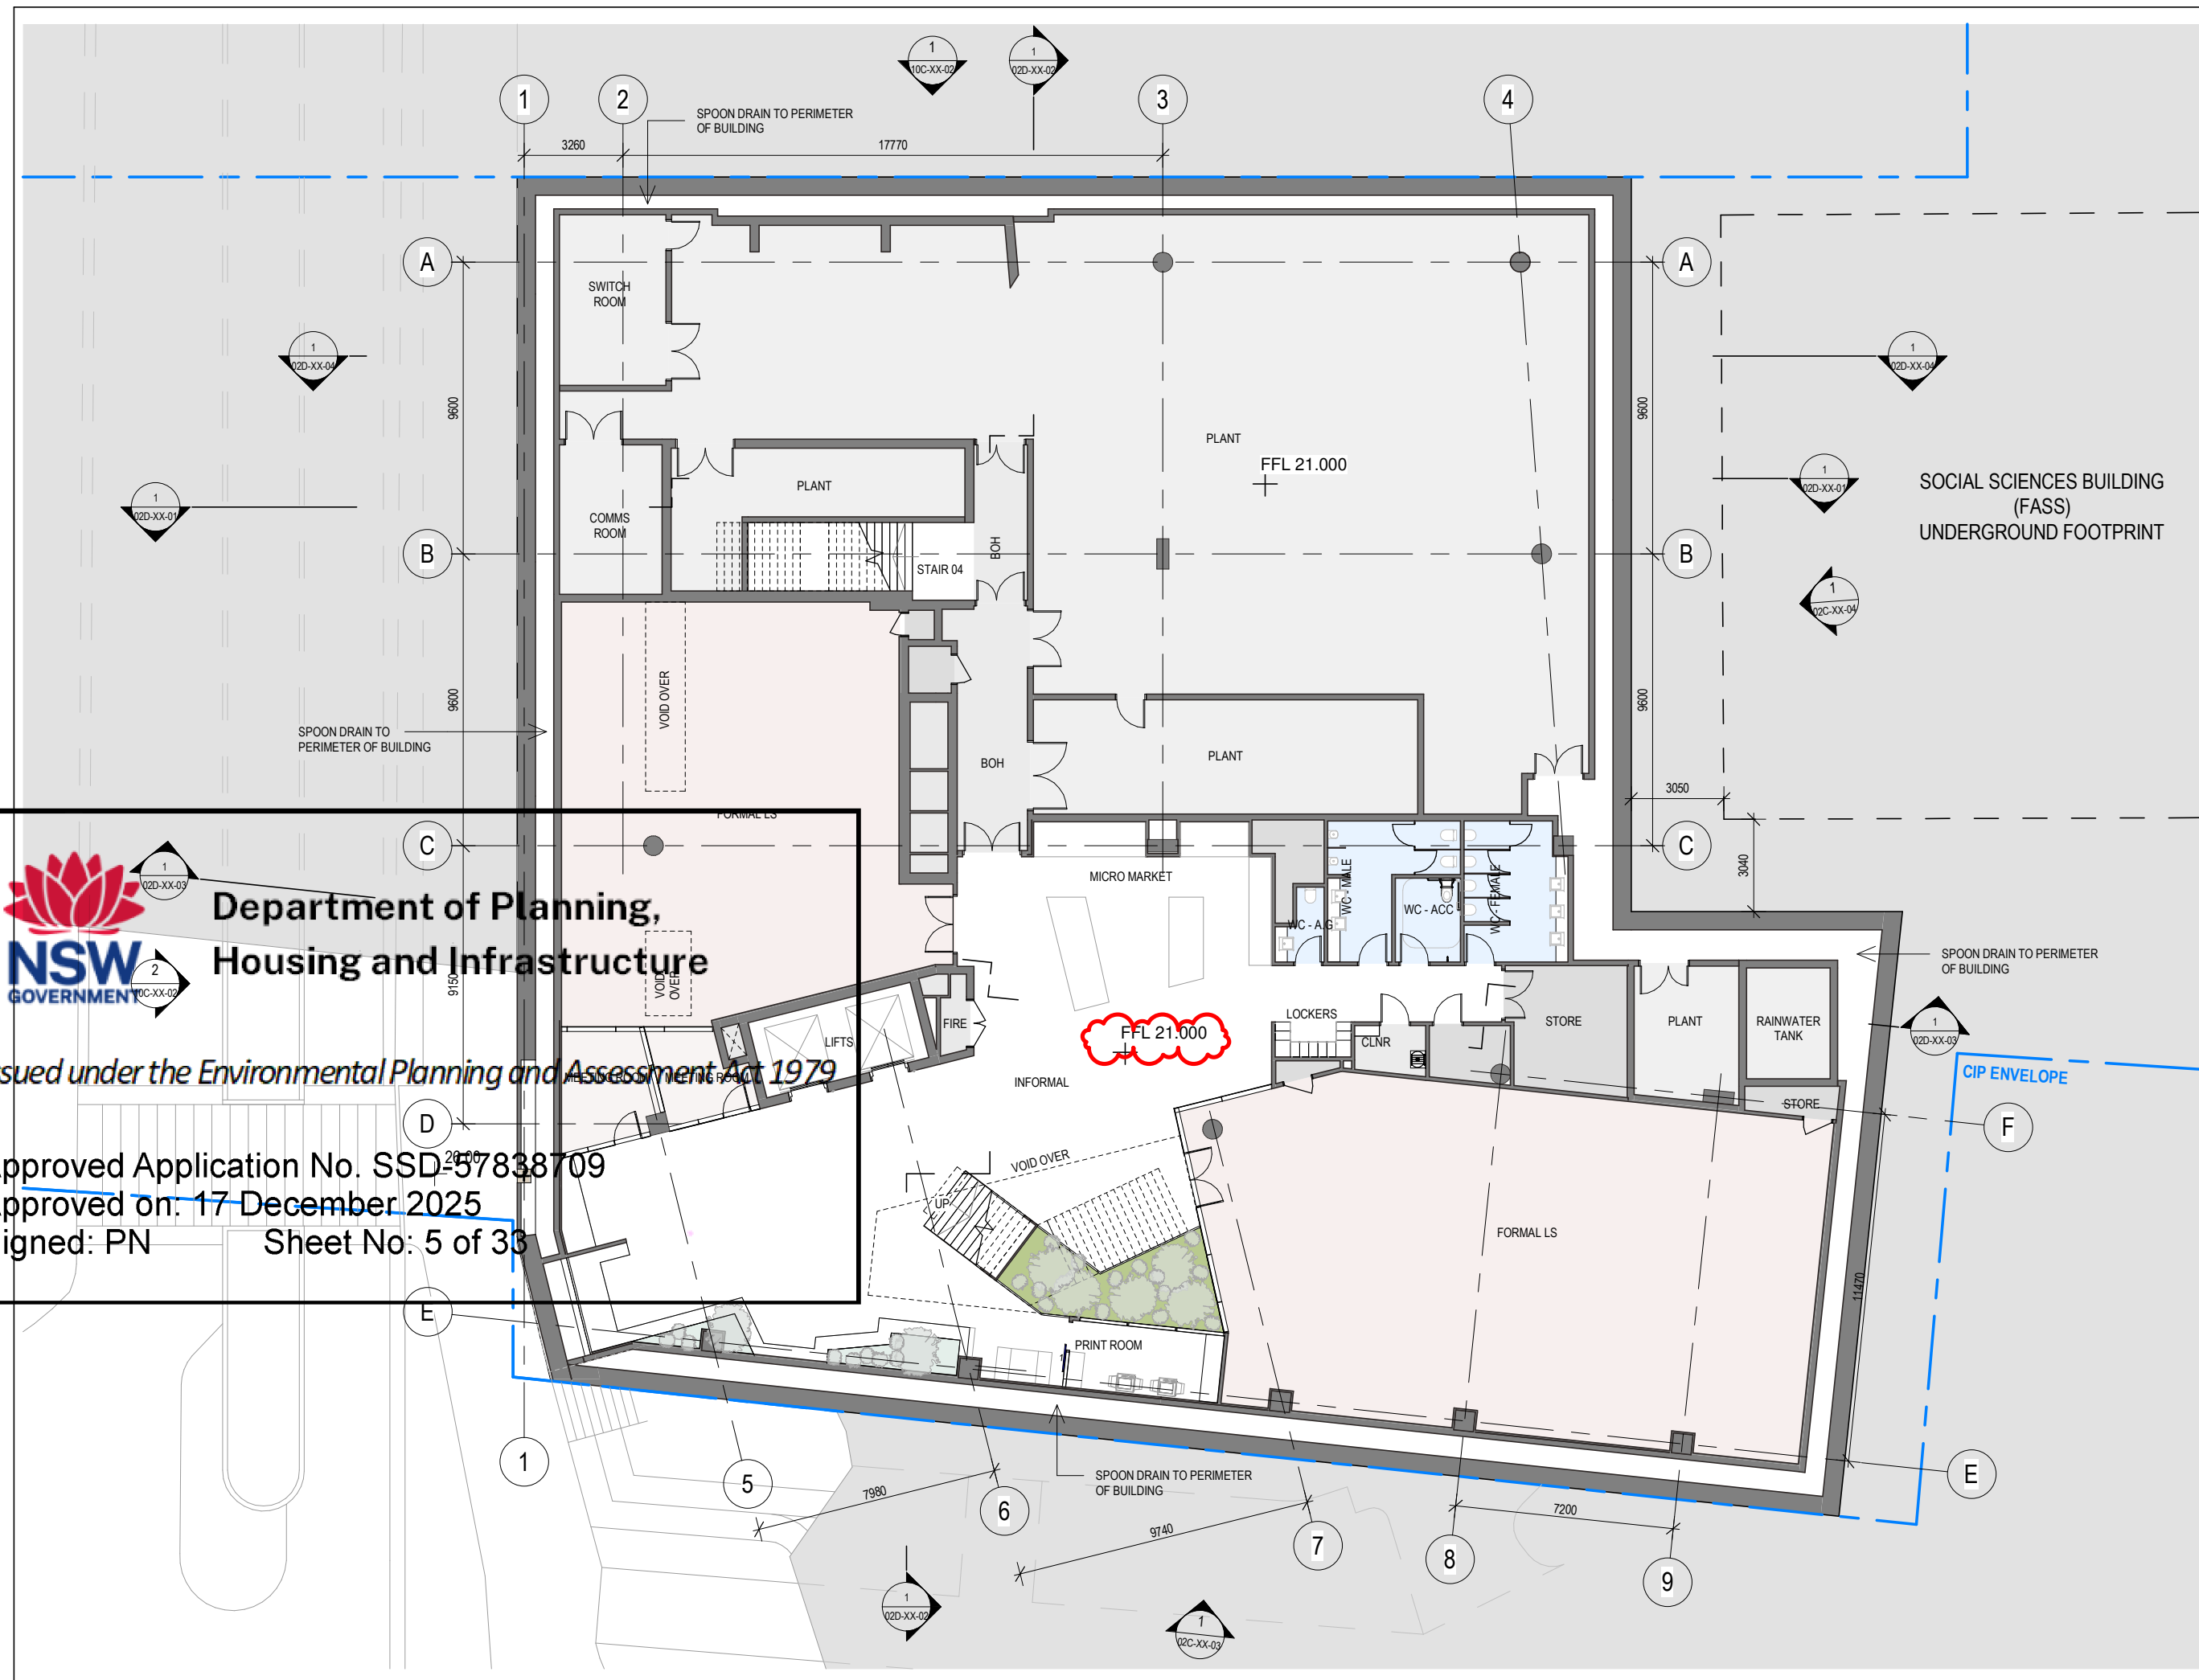

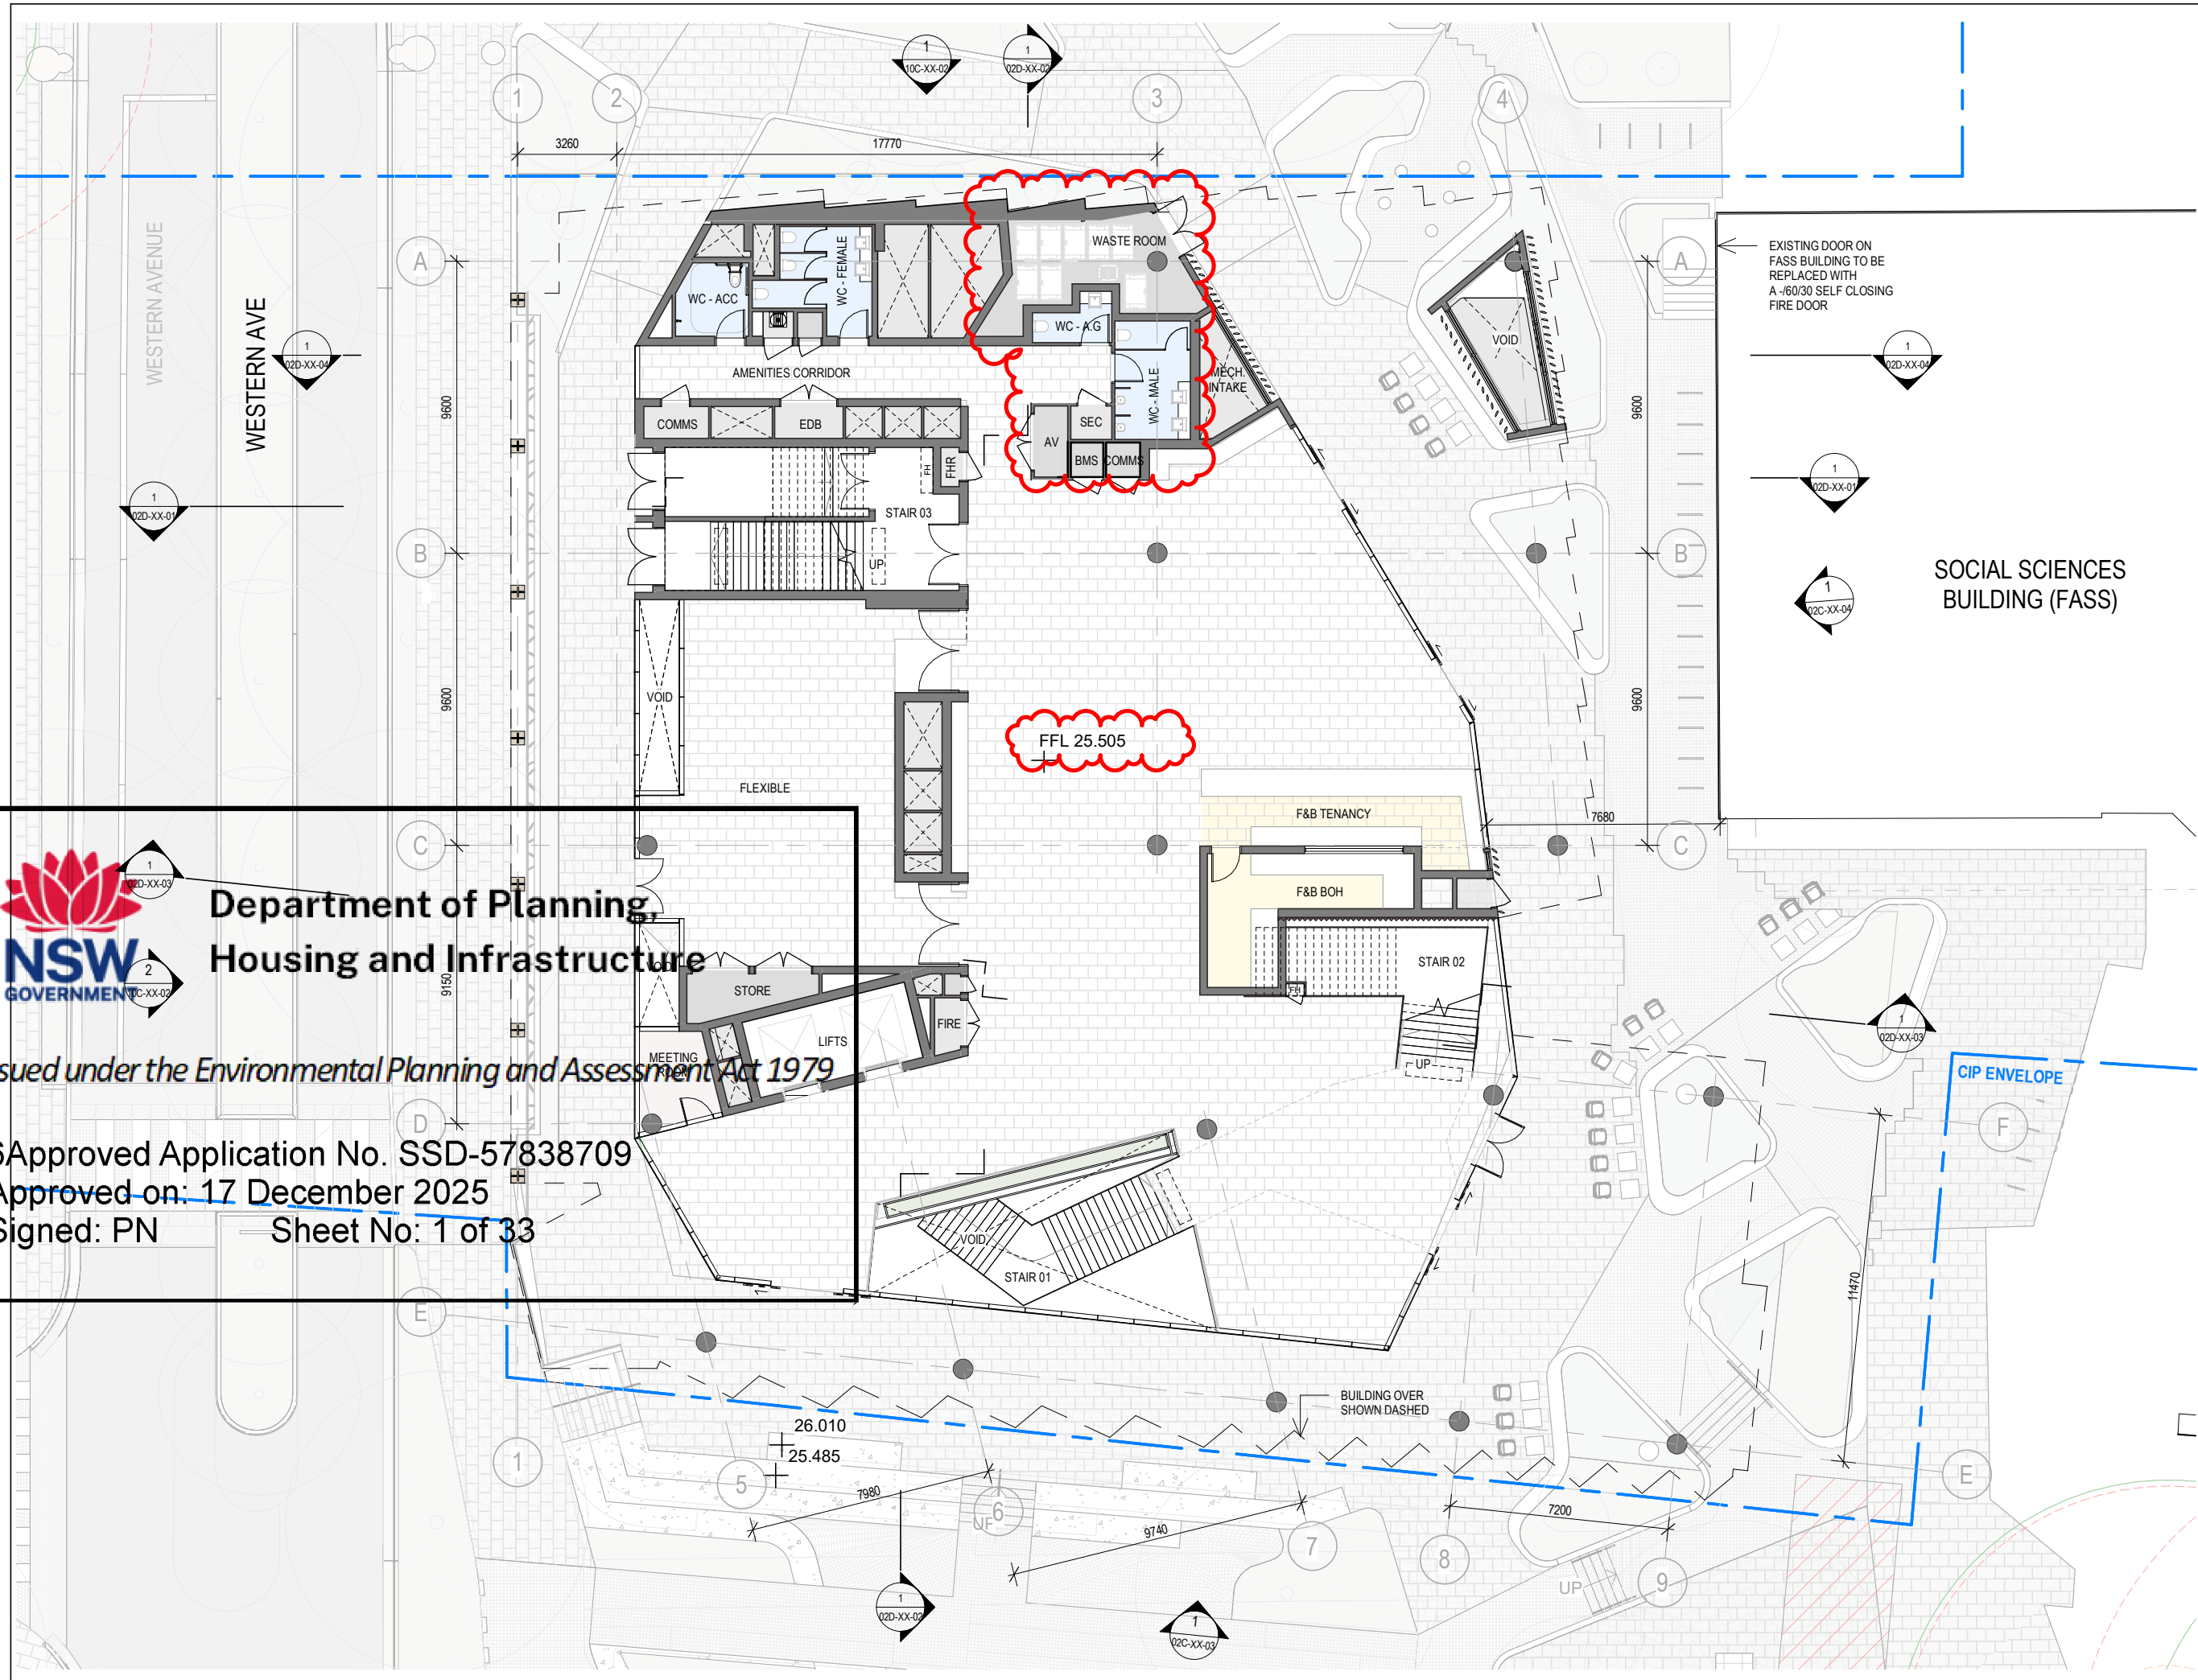


Department of Planning,
Housing and Infrastructure

Issued under the Environmental Planning and Assessment Act 1979


6 Approved Application No. SSD-57838709

Approved on: 17 December 2025


Signed: PN Sheet No: 1 of 33

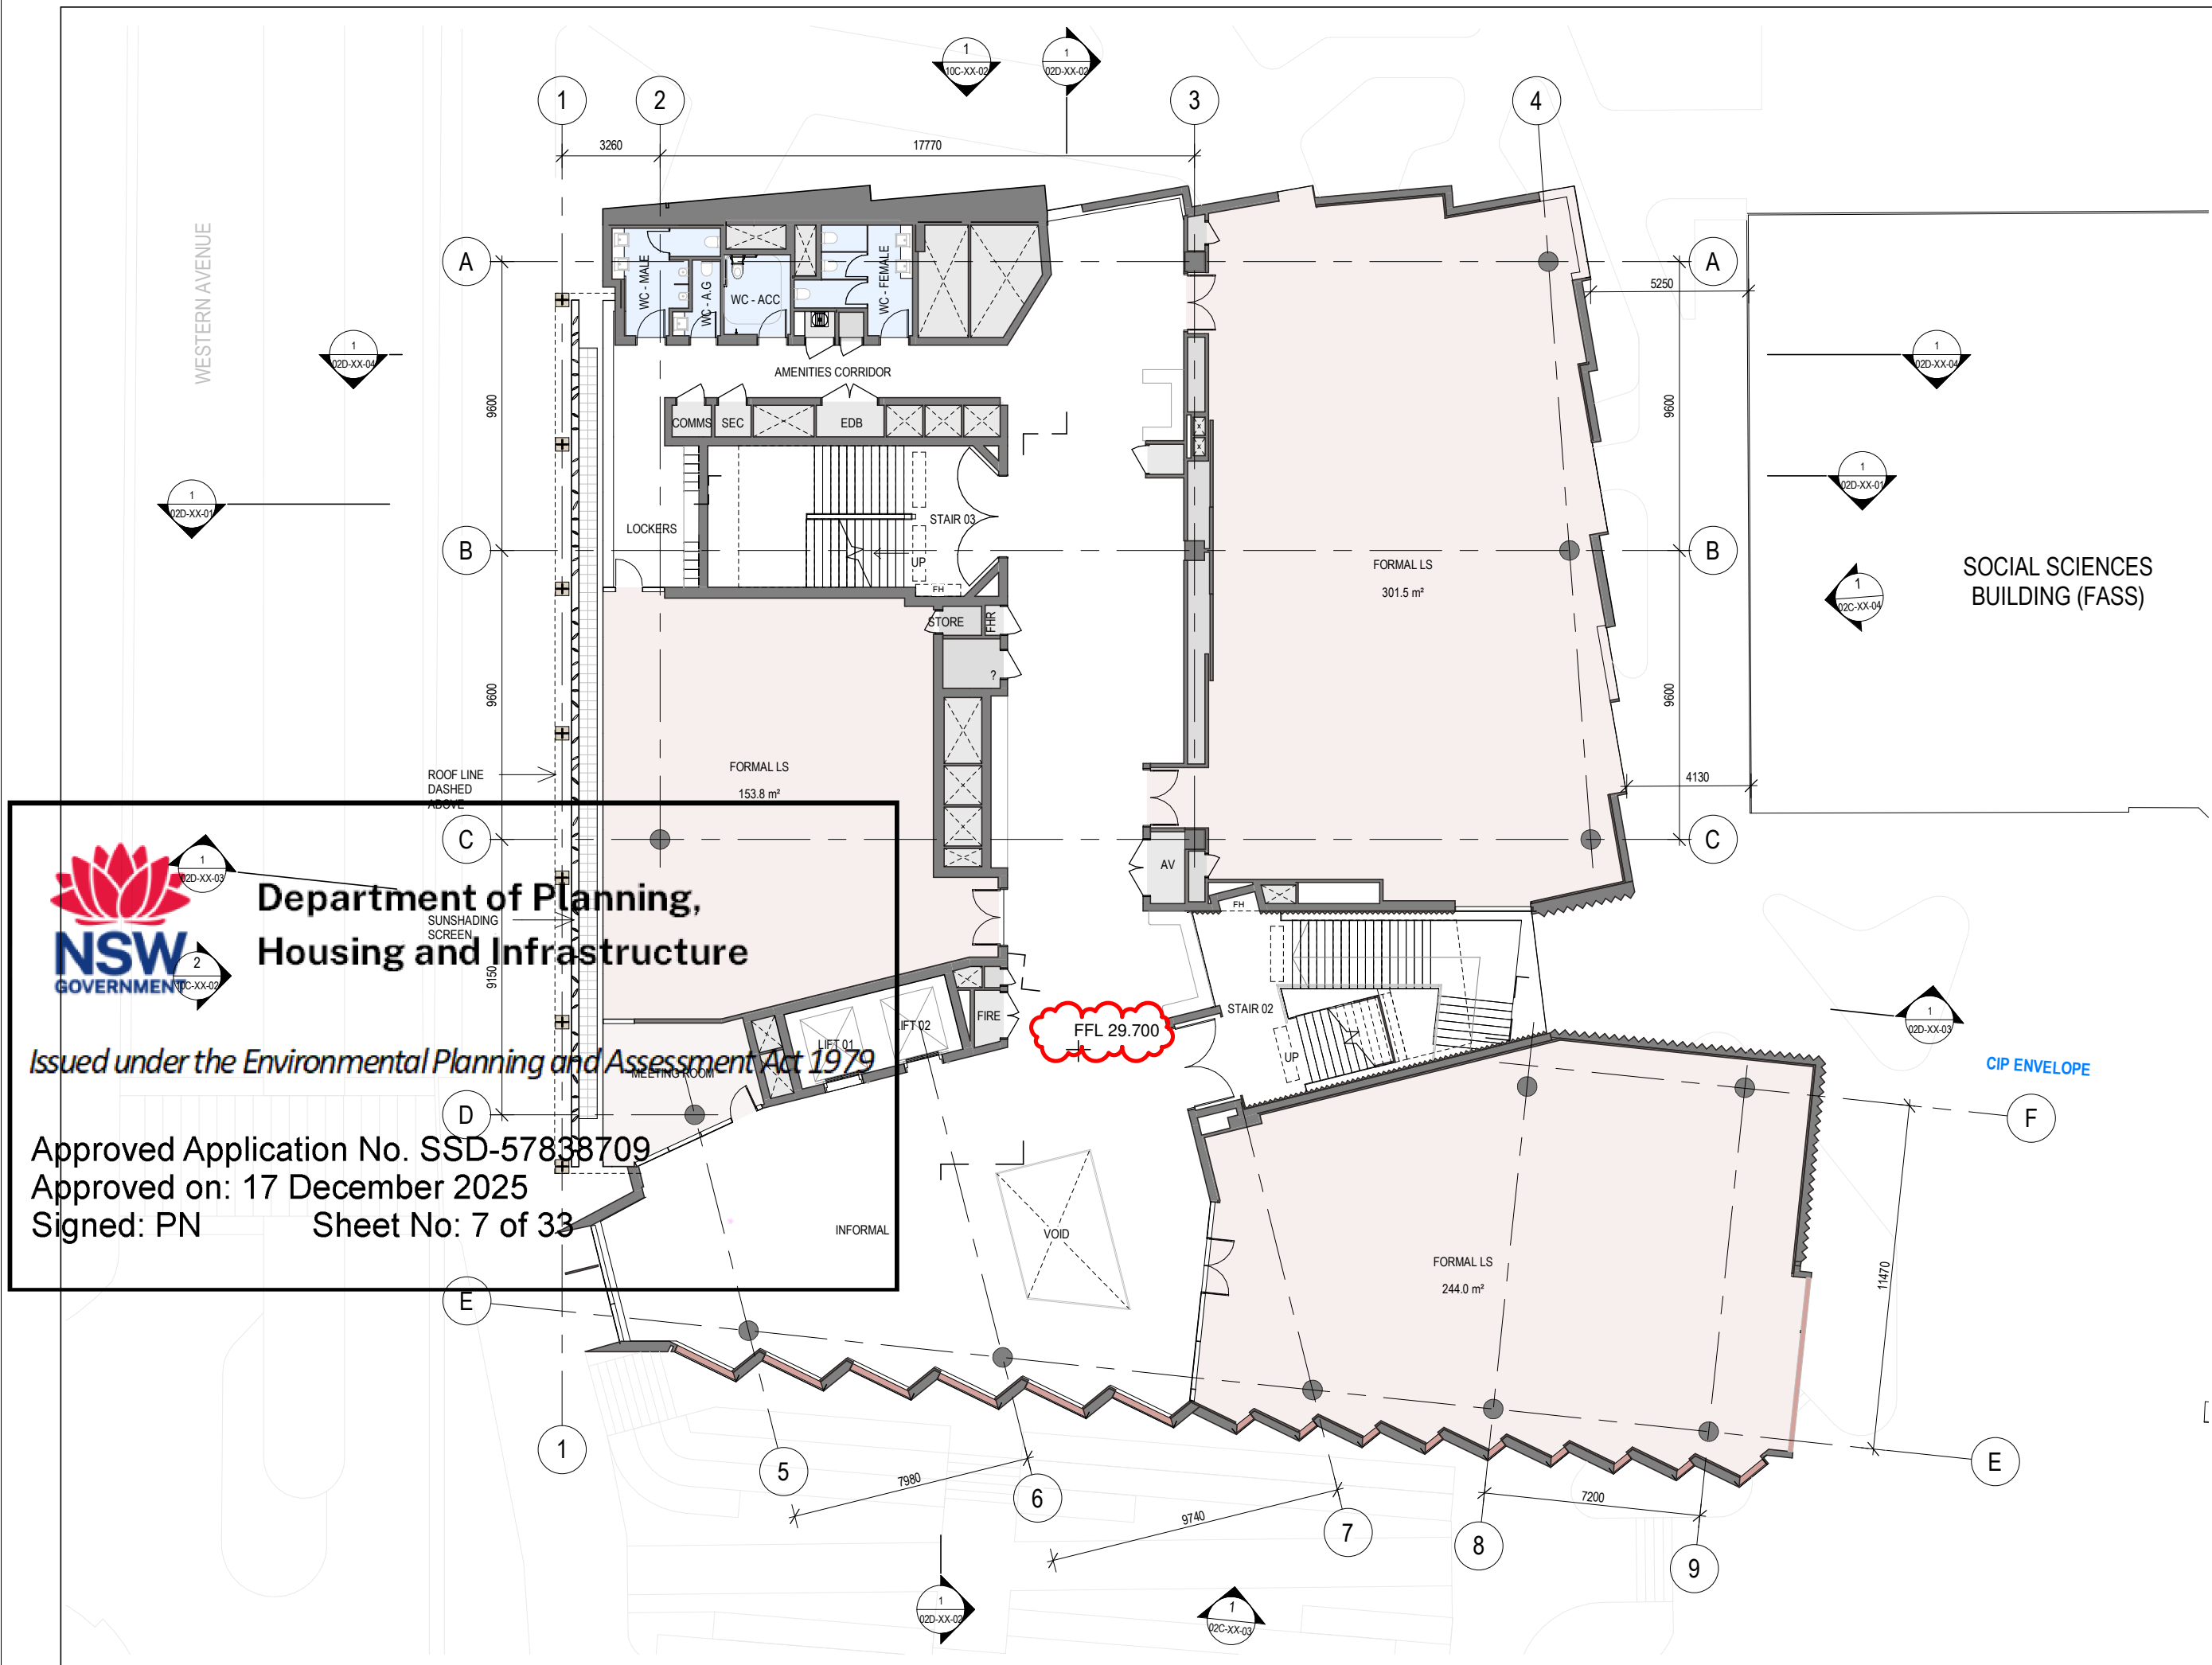

ISSUE DATE	FOR	CHKD
01 06/03/2024	PHASE 2 DOCUMENTATION	
02 23/05/2024	FOR INFORMATION	
03 07/06/2024	SSDA DRAFT SUBMISSION	
04 21/06/2024	SSDA DRAFT	
05 02/08/2024	FOR COORDINATION	
06 16/08/2024	SSDA	
07 16/10/2024	SSDA	
08 16/01/2025	SSDA ADDITIONAL INFO	

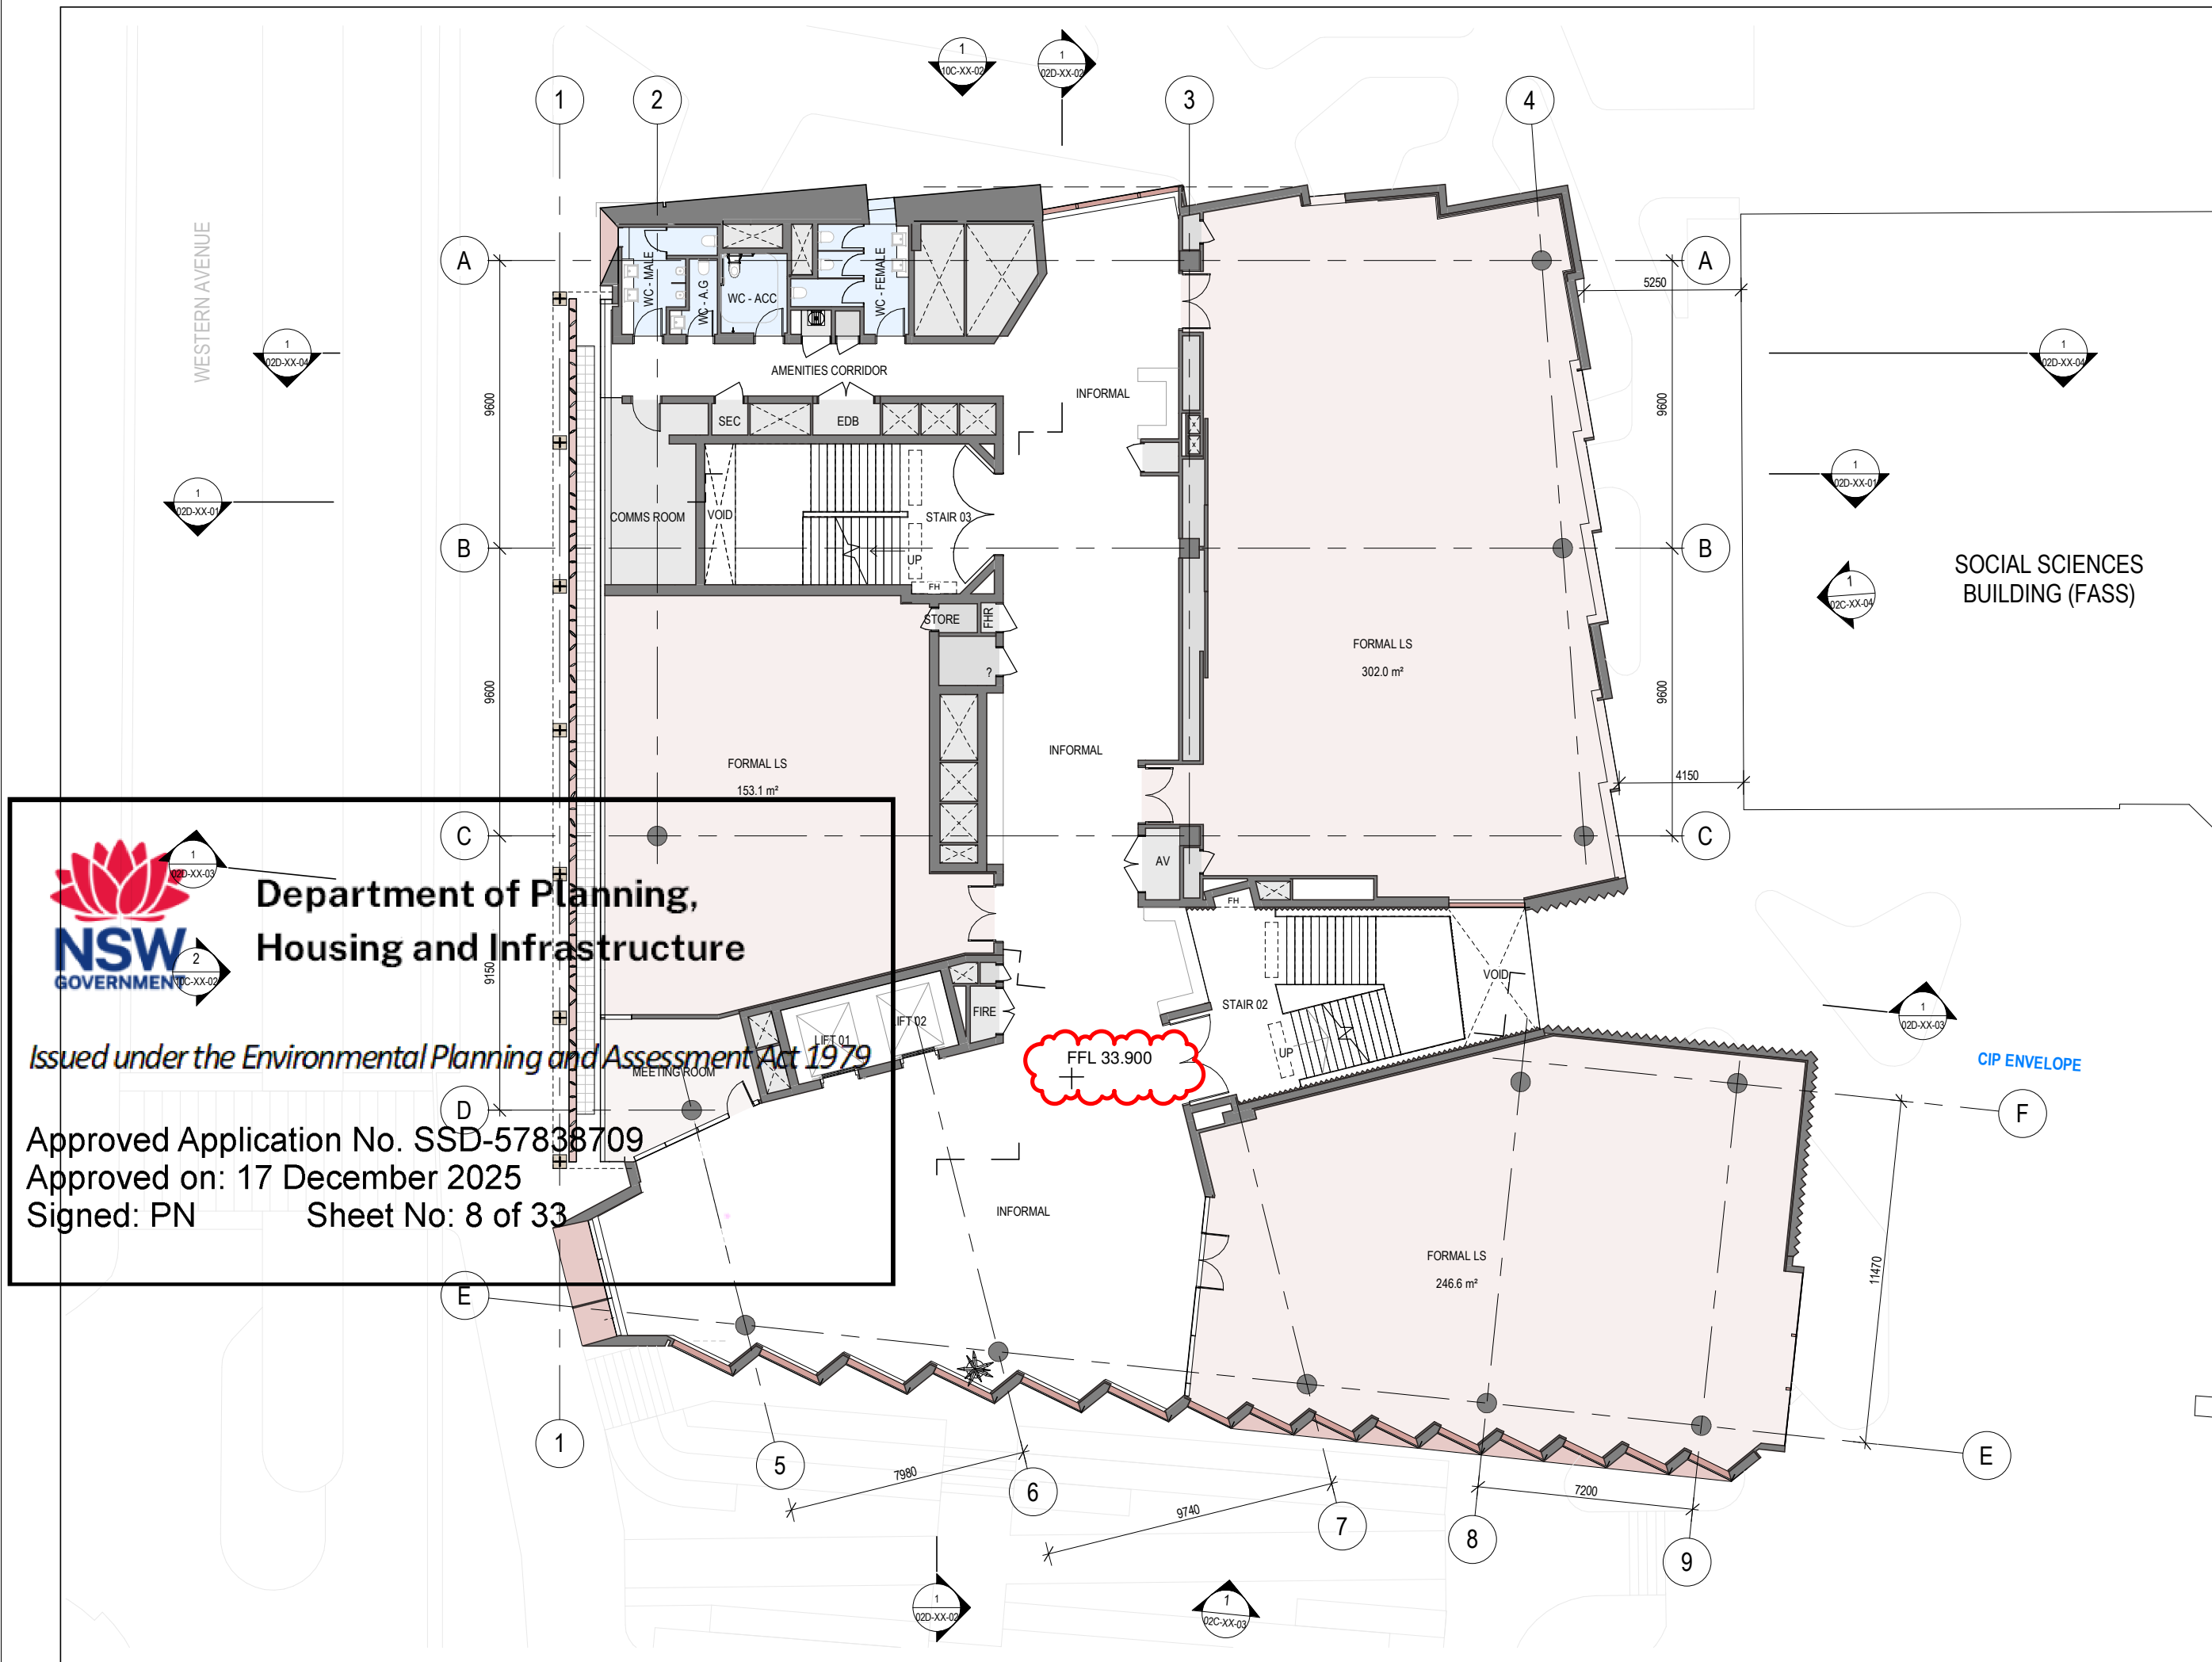


ISSUE DATE	FOR	CHKD
01 06/03/2024	PHASE 2 DOCUMENTATION	
02 23/05/2024	FOR INFORMATION	
03 07/06/2024	SSDA DRAFT SUBMISSION	
04 21/06/2024	SSDA DRAFT	
05 02/08/2024	FOR COORDINATION	
06 16/08/2024	SSDA	
07 16/10/2024	SSDA	
08 16/01/2025	SSDA ADDITIONAL INFO	

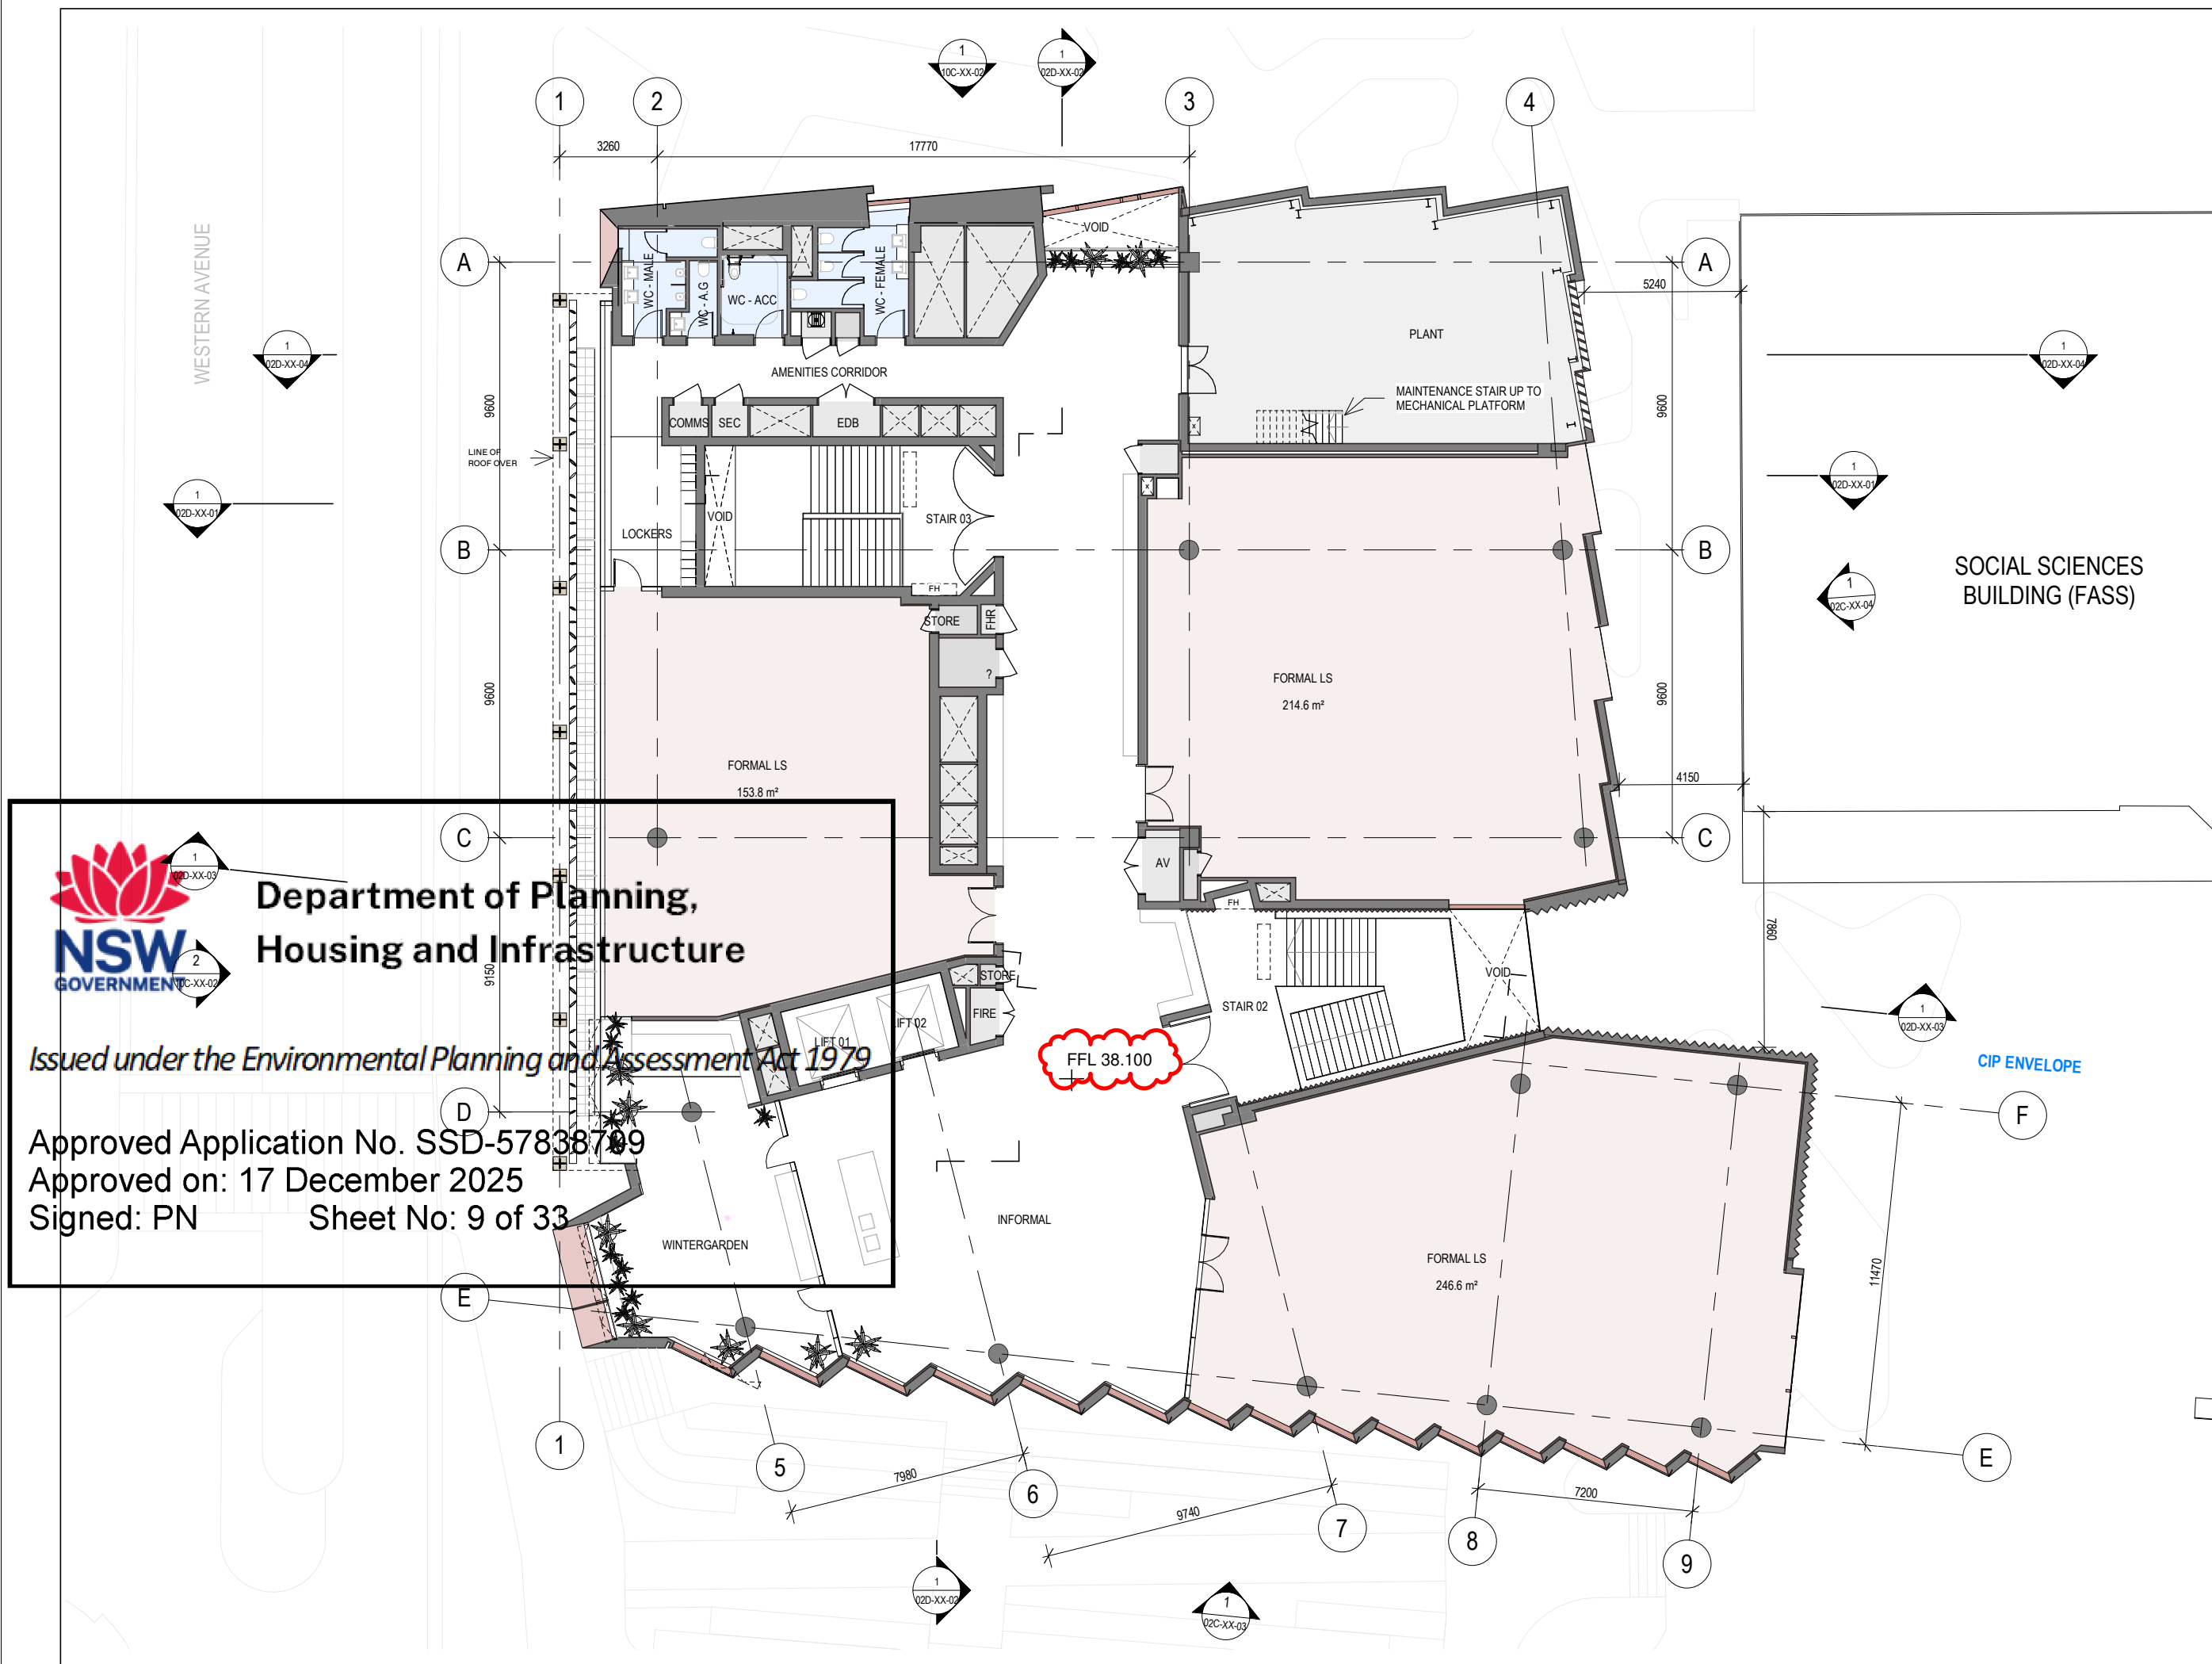

**Department of Planning,
Housing and Infrastructure**

Issued under the Environmental Planning and Assessment Act 1979

Approved Application No. SSD-57838709
Approved on: 17 December 2025
Signed: PN Sheet No: 9 of 33

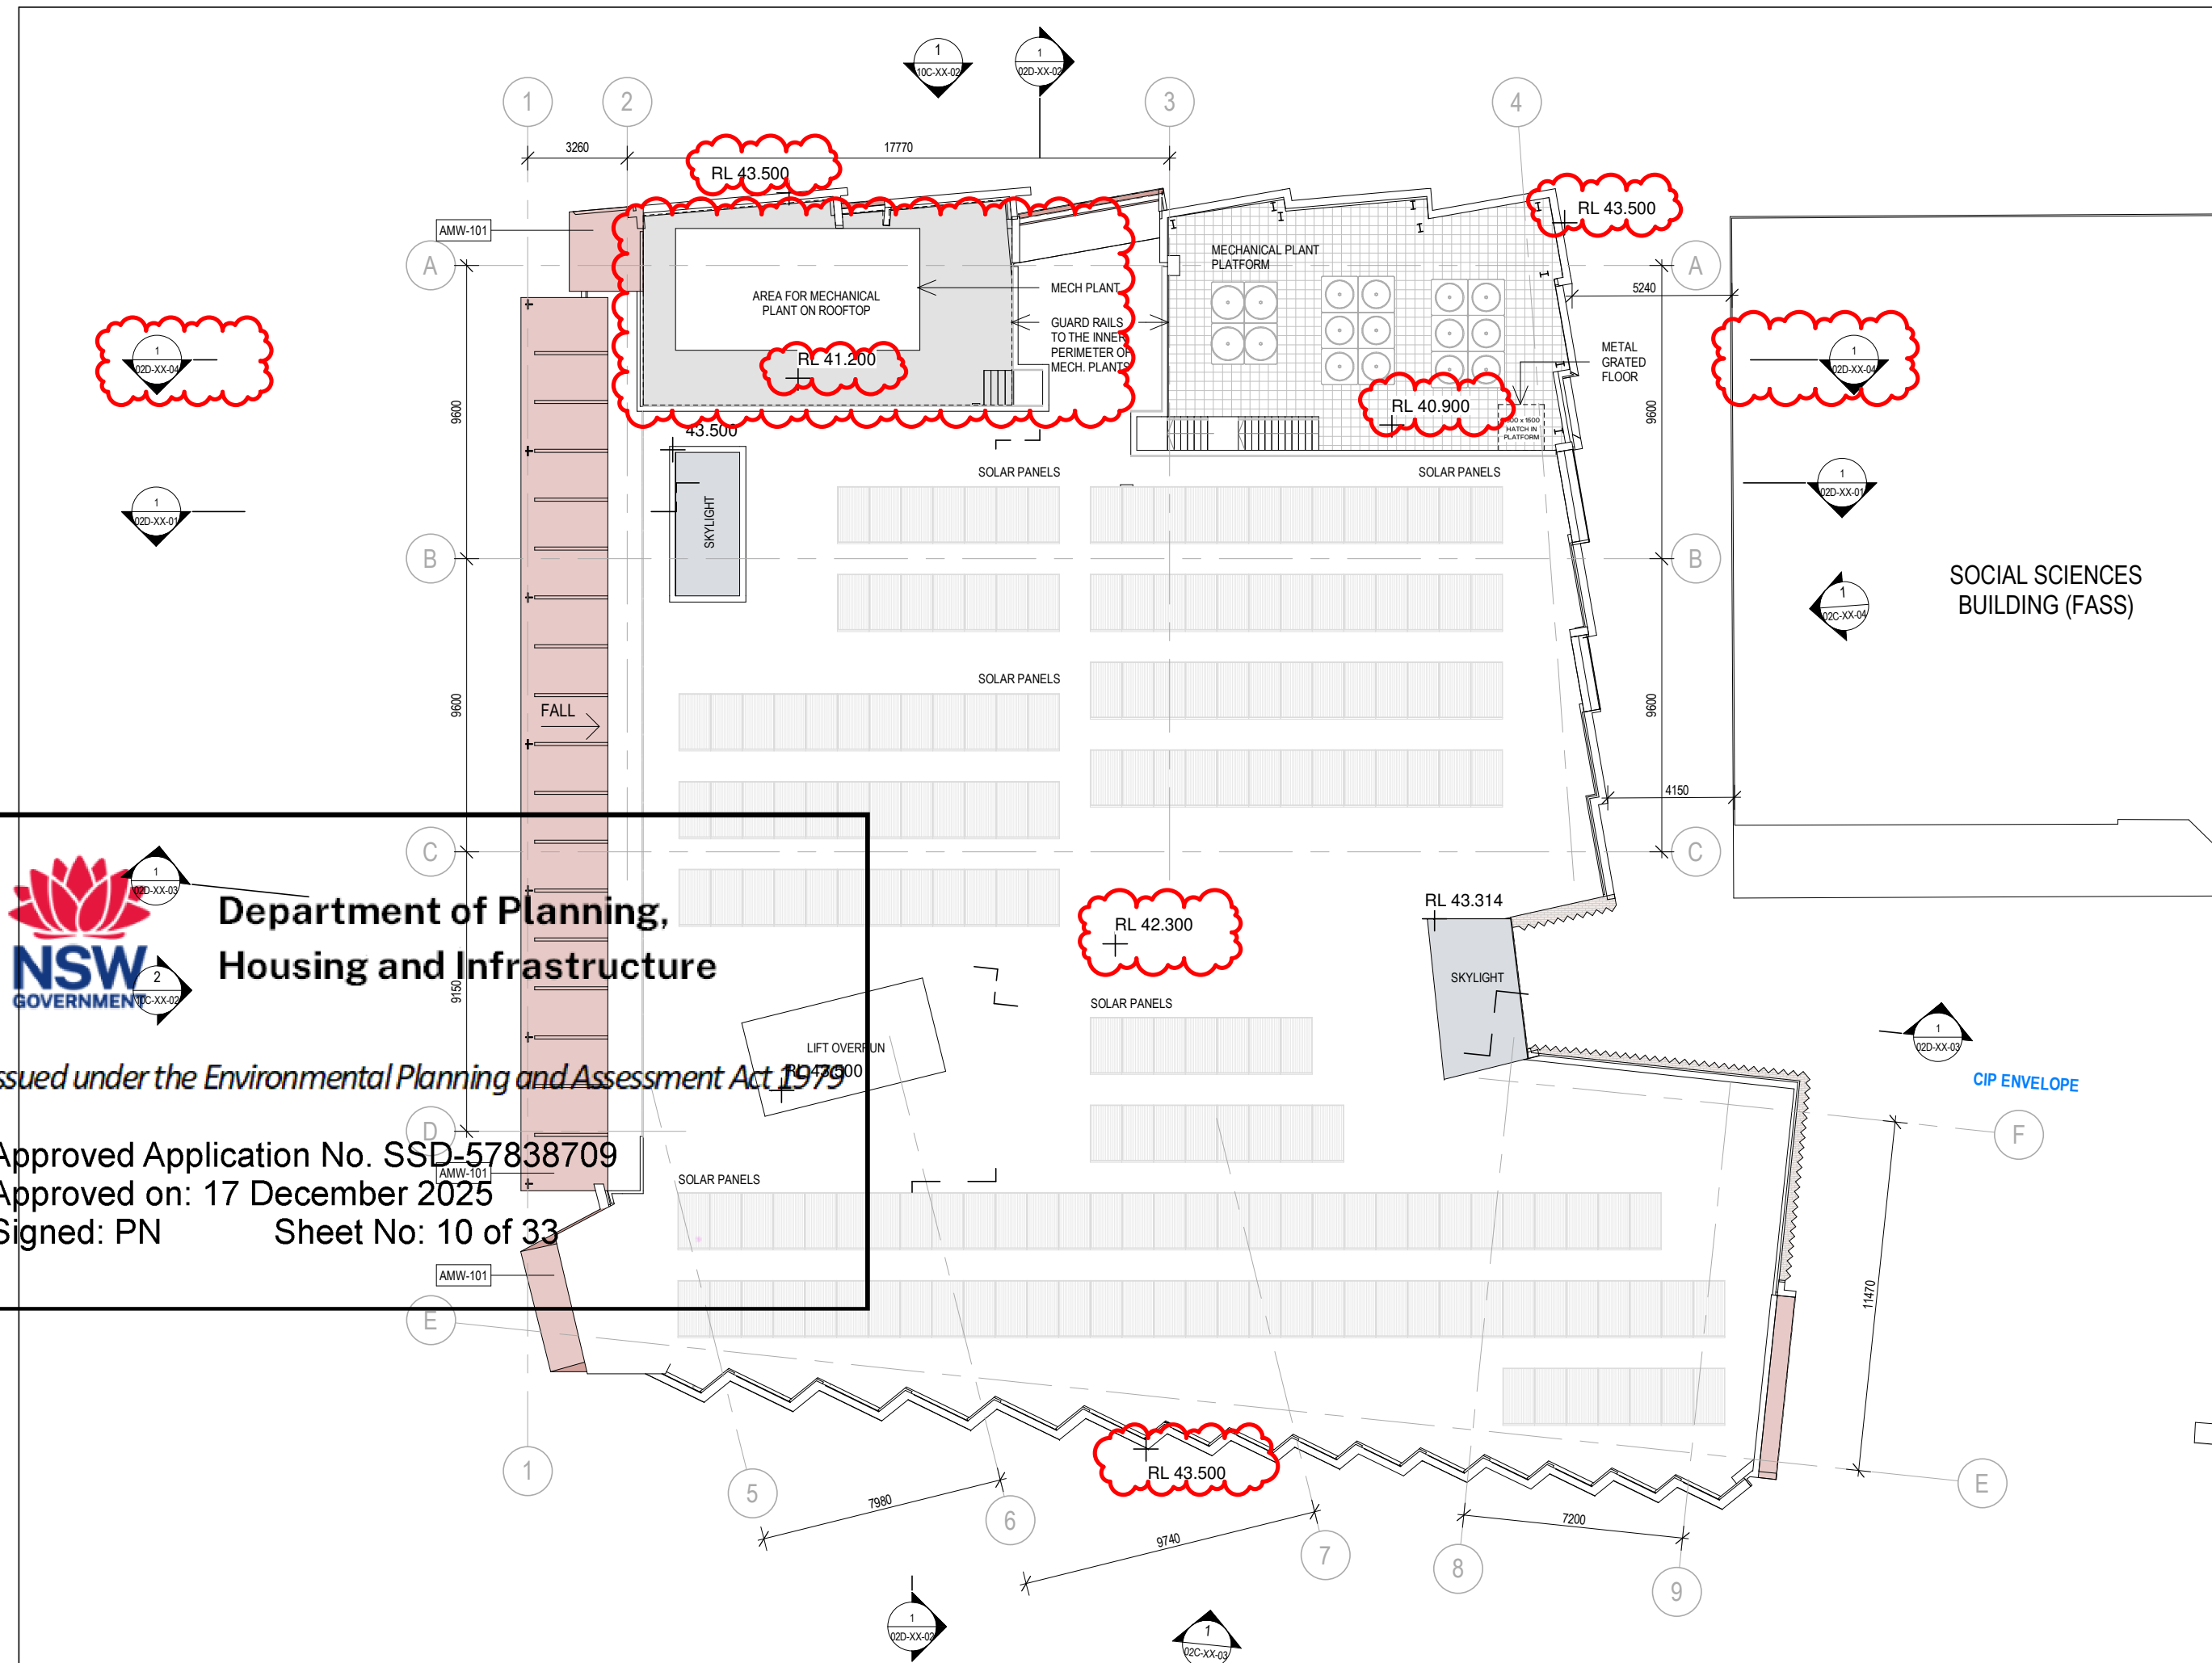

Department of Planning,
Housing and Infrastructure



Issued under the Environmental Planning and Assessment Act 1979

Approved Application No. SSD-57838709

Approved on: 17 December 2025

Signed: PN


Sheet No: 10 of 33

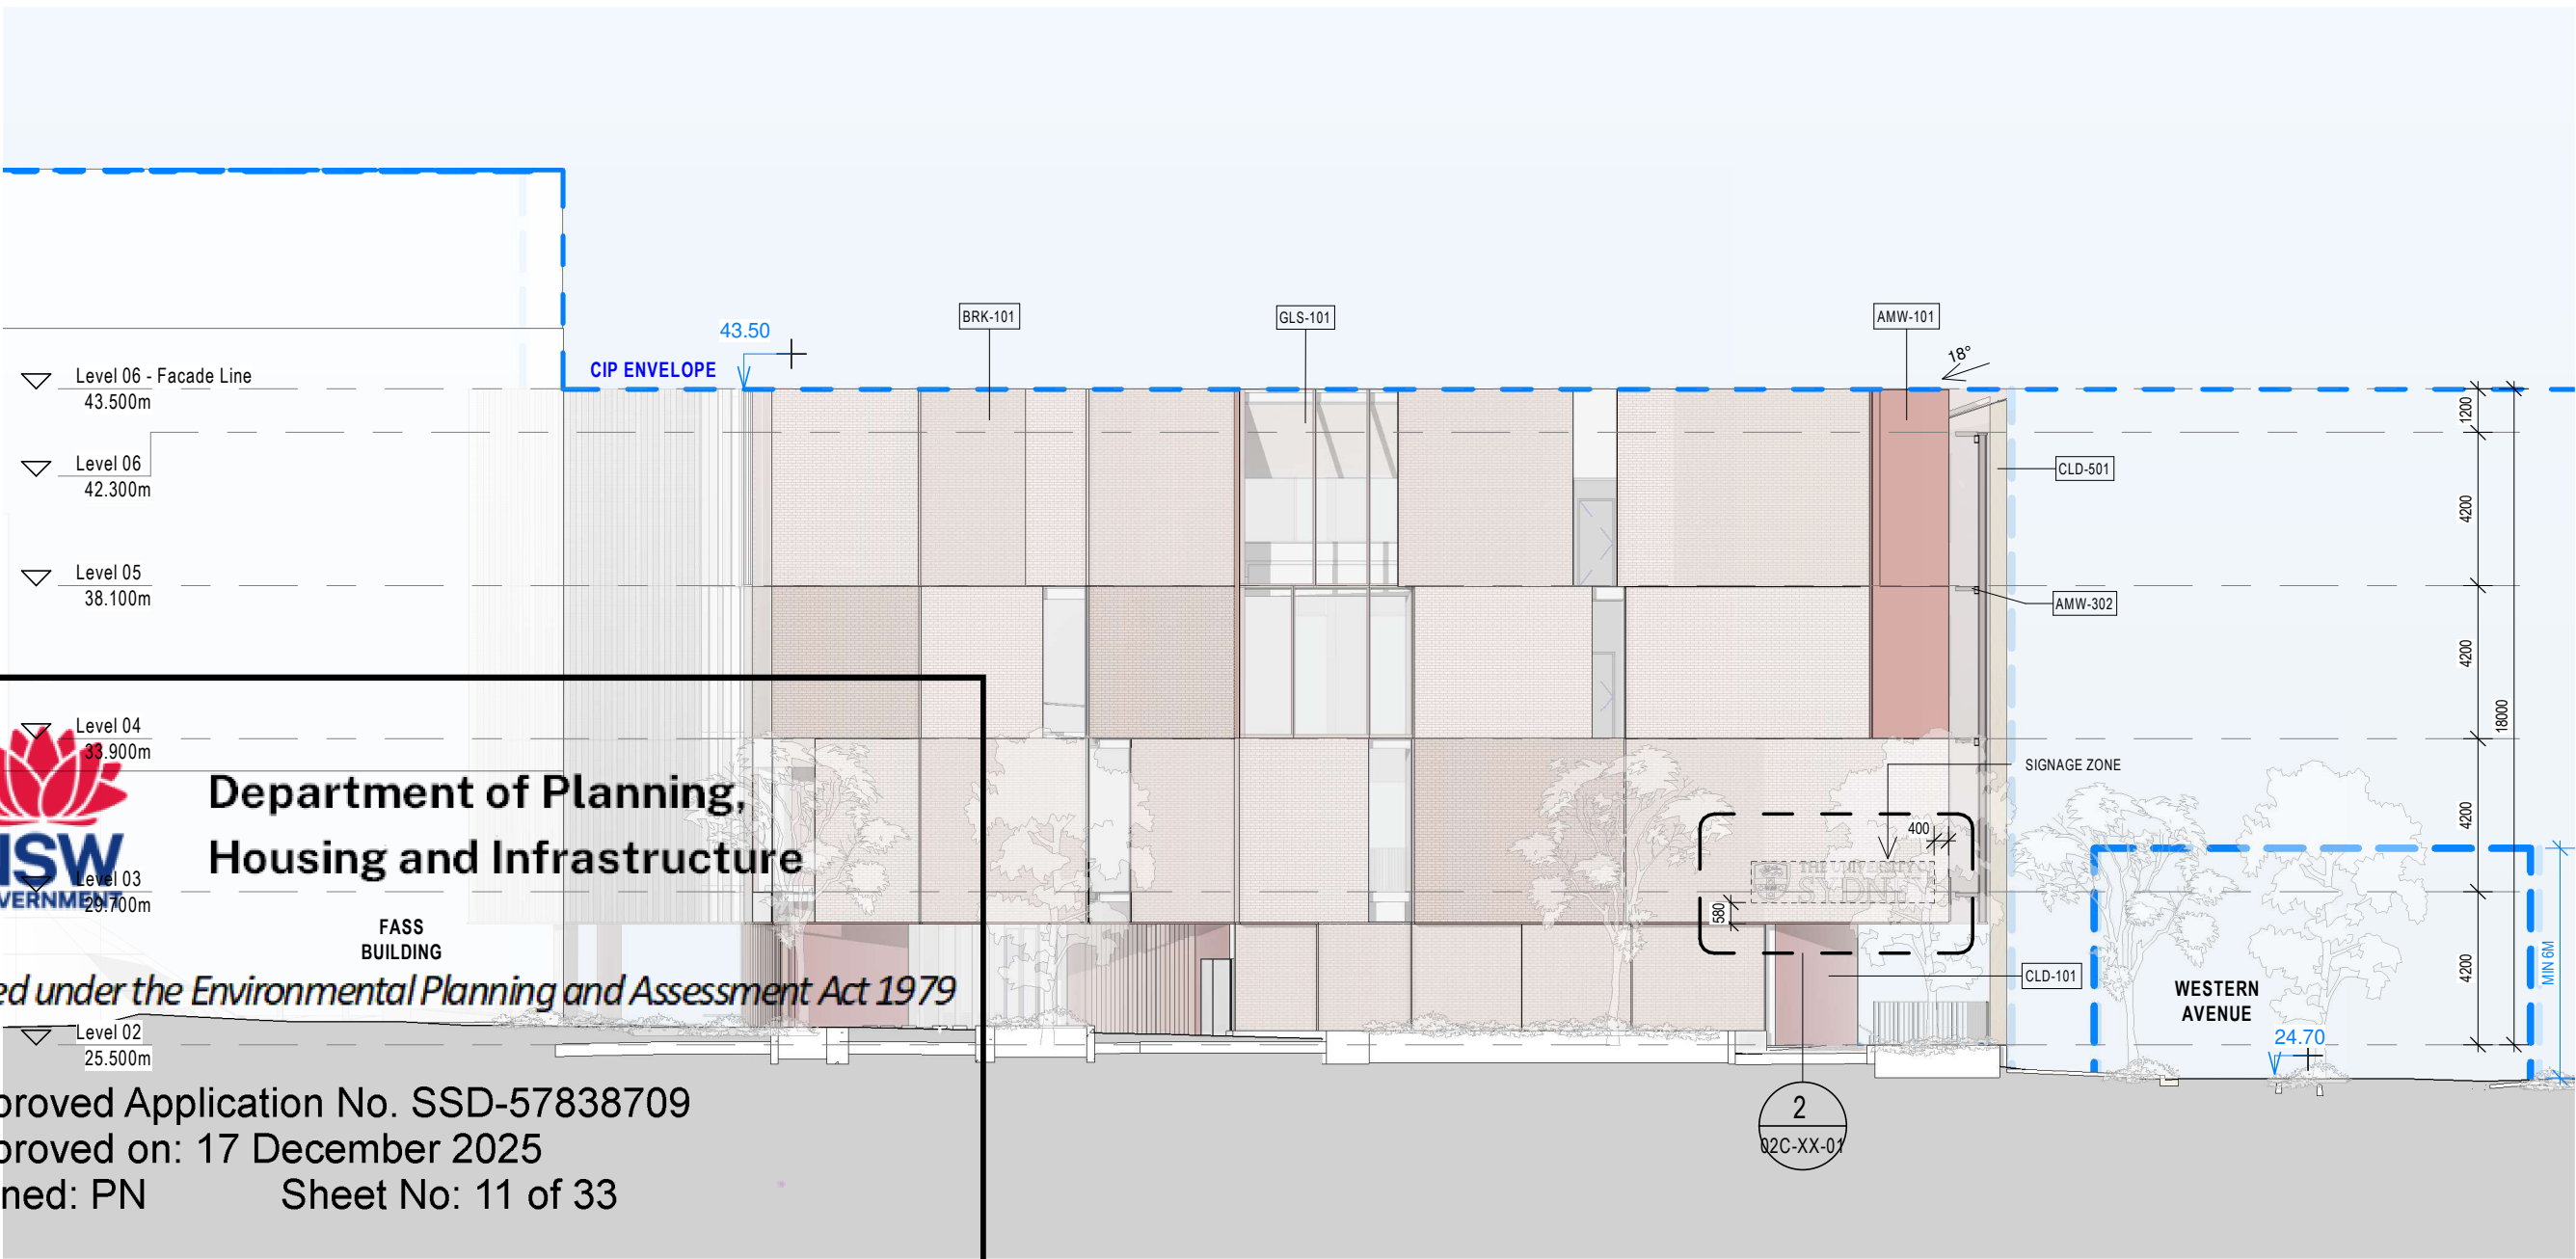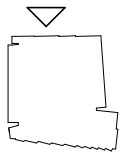

1 NORTH ELEVATION

PHYSICAL SIGNAGE,
PIN FIXED TO FACADE

INDICATIVE DETAILS:
FABRICATED 1.6mm THICK
STAINLESS STEEL LETTERING WITH
HORIZONTAL LINISH AND POLISHED
STAINLESS STEEL RETURNS
10mm THICK OPAL ACRYLIC BACK
WITH INTERNAL LED's TO PROVIDE
HALO EFFECT ILLUMINATION

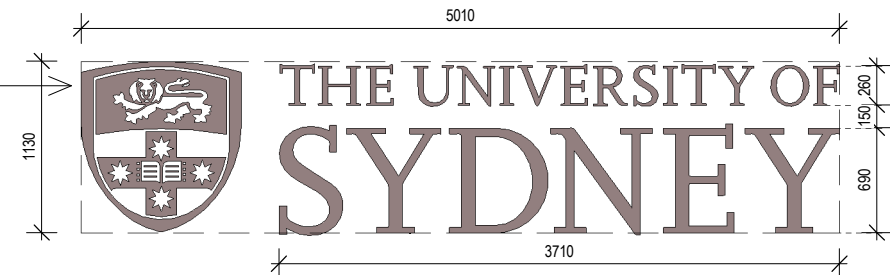

2 NORTH ELEVATION SIGNAGE

BVN

ARCHITECTS REGISTRATION BOARD /
NOMINATED ARCHITECTS

NEW	OLD
9356 NNOTSCHKA TITCHKOSKY	5527 NEIL LOGAN
7115 JULIAN ASHTON	2709 BRIAN DONOVAN
7033 MATTHEW BLAIR	1556 MARK GRAMMER
7151 PHILLIP ROSSINGTON	5528 DAVID KELLY
7439 PETER TIMMUS	3866 KEVIN O'BRIEN
10447 ALISON BOUNDS	
10705 CATHERINE SKINNER	

Telephone +61 2 8297 7200

Facsimile +61 2 8297 7299

www.bvn.com.au

INTELLECTUAL PROPERTY

COPYRIGHT BVN ARCHITECTURE PTY LIMITED (UNLESS OTHERWISE
DEFINED IN THE CONSULTANCY AGREEMENT), THIS DOCUMENT MAY
ONLY BE USED FOR THE EXPRESS PURPOSE AND PROJECT FOR
WHICH IT HAS BEEN CREATED AND DELIVERED, AS NOTED IN
WRITING BY BVN, AND THIS DOCUMENT MAY NOT BE OTHERWISE USED,
OR COPIED. ANY UNAUTHORIZED USE OF THIS DOCUMENT IS AT THE
USER'S SOLE RISK AND WITHOUT LIMITING BVN'S RIGHTS, THE USER
RELEASES AND INDEMNIFIES BVN FROM AND AGAINST ANY COSTS OR
LOSS SO ARISING.

NOTE

CONTRACTOR TO CHECK AND VERIFY ALL DIMENSIONS ON SITE PRIOR
TO COMMENCEMENT OF WORK OR PREPARATION OF SHOP
DRAWINGS AND TO BRING ANY INFORMATION DISCREPANCIES
BETWEEN DOCUMENTS TO BVN'S ATTENTION. DO NOT SCALE THIS
DRAWING.

ISSUE DATE	FOR	CHKD
01 07/06/2024	SSDA DRAFT SUBMISSION	
02 21/06/2024	SSDA DRAFT	
03 16/08/2024	SSDA	
04 16/10/2024	SSDA	

CLIENT



UNIVERSITY OF SYDNEY

PROJECT


A01 ROSS ST TEACHING
& LEARNING HUB

BVN PROJECT NUMBER

2306010

SCALE

As indicated @ A3

 

STATUS

DRAWING



NORTH ELEVATION

DRAWING NUMBER


AR-02C-XX-01

ISSUE

04

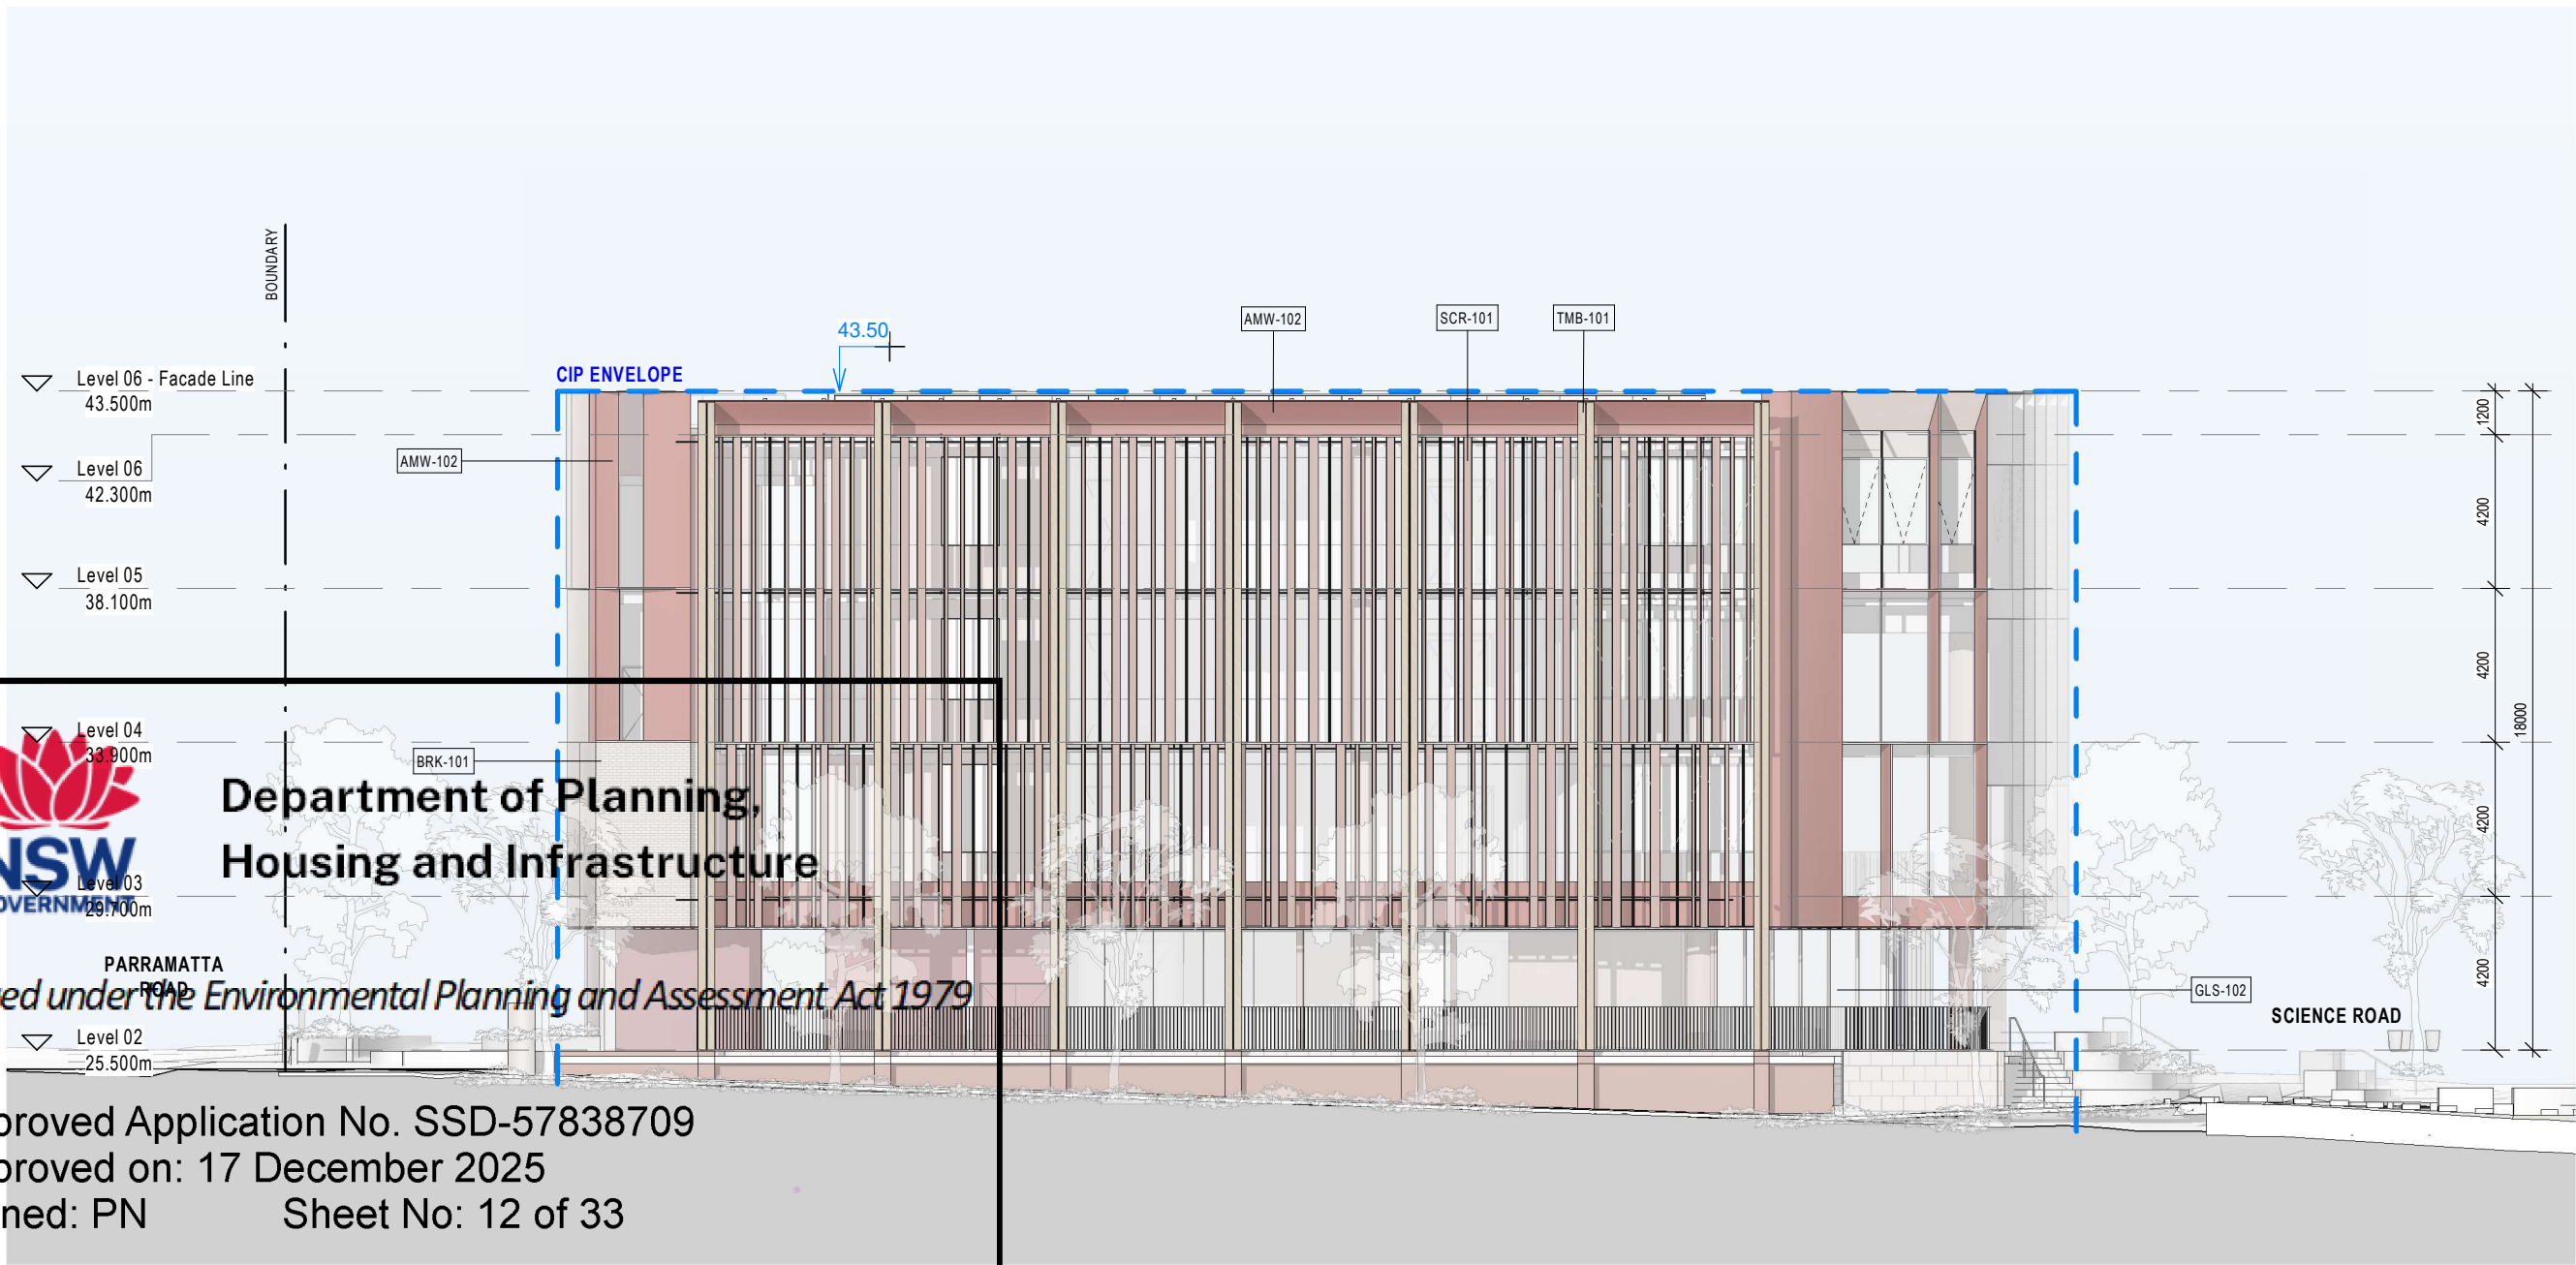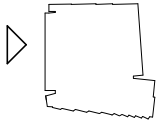

1 WEST ELEVATION

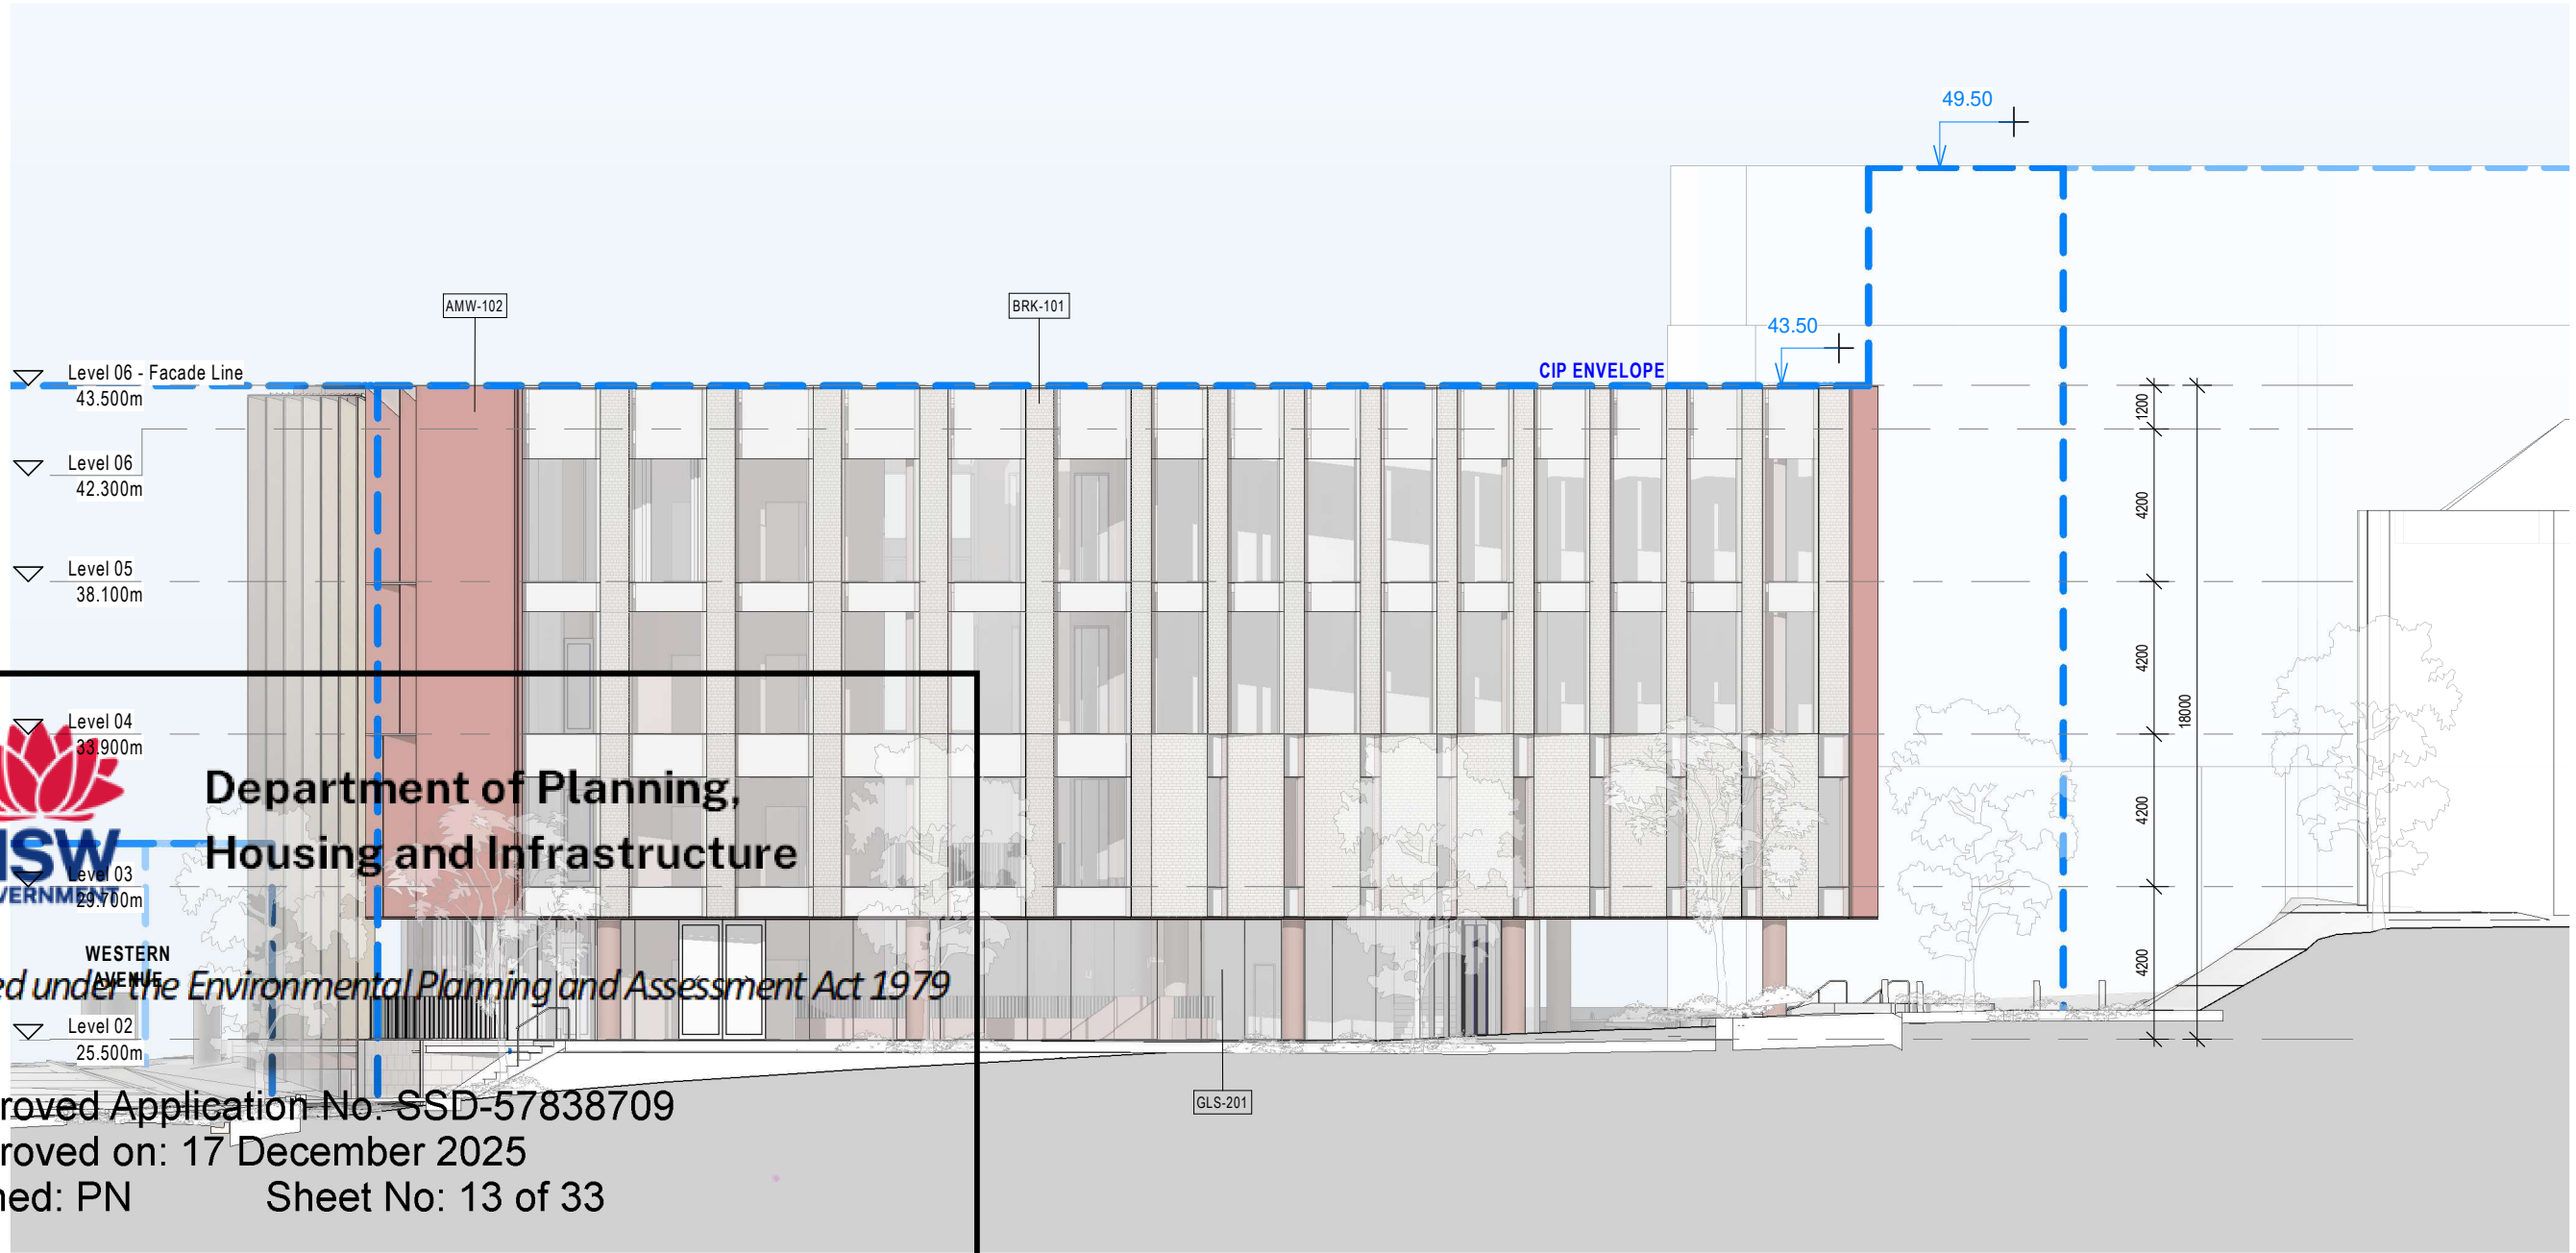

Department of Planning,
Housing and Infrastructure

Issued under the Environmental Planning and Assessment Act 1979

Approved Application No: SSD-57838709
Approved on: 17 December 2025
Signed: PN Sheet No: 13 of 33

1 SOUTH ELEVATION

BVN

ARCHITECTS REGISTRATION BOARD /
NOMINATED ARCHITECTS

NEW	OLD
9356 NINOTCHKA TITCHOSKY	5527 NEIL LOGAN
7115 JULIAN ASHTON	2709 BRIAN DONOVAN
7033 MATTHEW BLAIR	1556 MARK GRAMMER
7151 PHILLIP ROSSINGTON	5528 DAVID KELLY
7439 PETER TITMUS	3866 KEVIN O'BRIEN
10447 ALISON SOUNDS	
10705 CATHERINE SKINNER	

Telephone +61 2 8297 7200
Facsimile +61 2 8297 7299
www.bvn.com.au

INTELLECTUAL PROPERTY

COPYRIGHT BVN ARCHITECTURE PTY LIMITED (UNLESS OTHERWISE
DEFINED IN THE CONSULTANCY AGREEMENT); THIS DOCUMENT MAY
ONLY BE USED FOR THE EXPRESS PURPOSE AND PROJECT FOR
WHICH IT HAS BEEN CREATED AND DELIVERED, AS NOTED IN
WRITING BY BVN, AND THIS DOCUMENT MAY NOT BE OTHERWISE USED,
OR COPIED. ANY UNAUTHORIZED USE OF THIS DOCUMENT IS AT THE
USER'S SOLE RISK AND WITHOUT LIMITING BVN'S RIGHTS, THE USER
RELEASES AND INDEMNIFIES BVN FROM AND AGAINST ANY COSTS OR
LOSS SO ARISING.

NOTE
CONTRACTOR TO CHECK AND VERIFY ALL DIMENSIONS ON SITE PRIOR
TO COMMENCEMENT OF WORK OR PREPARATION OF SHOP
DRAWINGS AND TO BRING ANY INFORMATION DISCREPANCIES
BETWEEN DOCUMENTS TO BVN'S ATTENTION. DO NOT SCALE THIS
DRAWING.

ISSUE DATE	FOR	CHKD
01 06/03/2024	PHASE 2 DOCUMENTATION	
02 23/05/2024	FOR INFORMATION	
03 28/05/2024	FOR INFORMATION	
04 07/06/2024	SSDA DRAFT SUBMISSION	
05 21/06/2024	SSDA DRAFT	
06 16/08/2024	SSDA	
07 16/10/2024	SSDA	

CLIENT




UNIVERSITY OF SYDNEY

PROJECT

A01 ROSS ST TEACHING
& LEARNING HUB
BVN PROJECT NUMBER
2306010

SCALE


 


STATUS

DRAWING

SOUTH ELEVATION

DRAWING NUMBER AR-02C-XX-03	ISSUE 07
--------------------------------	-------------

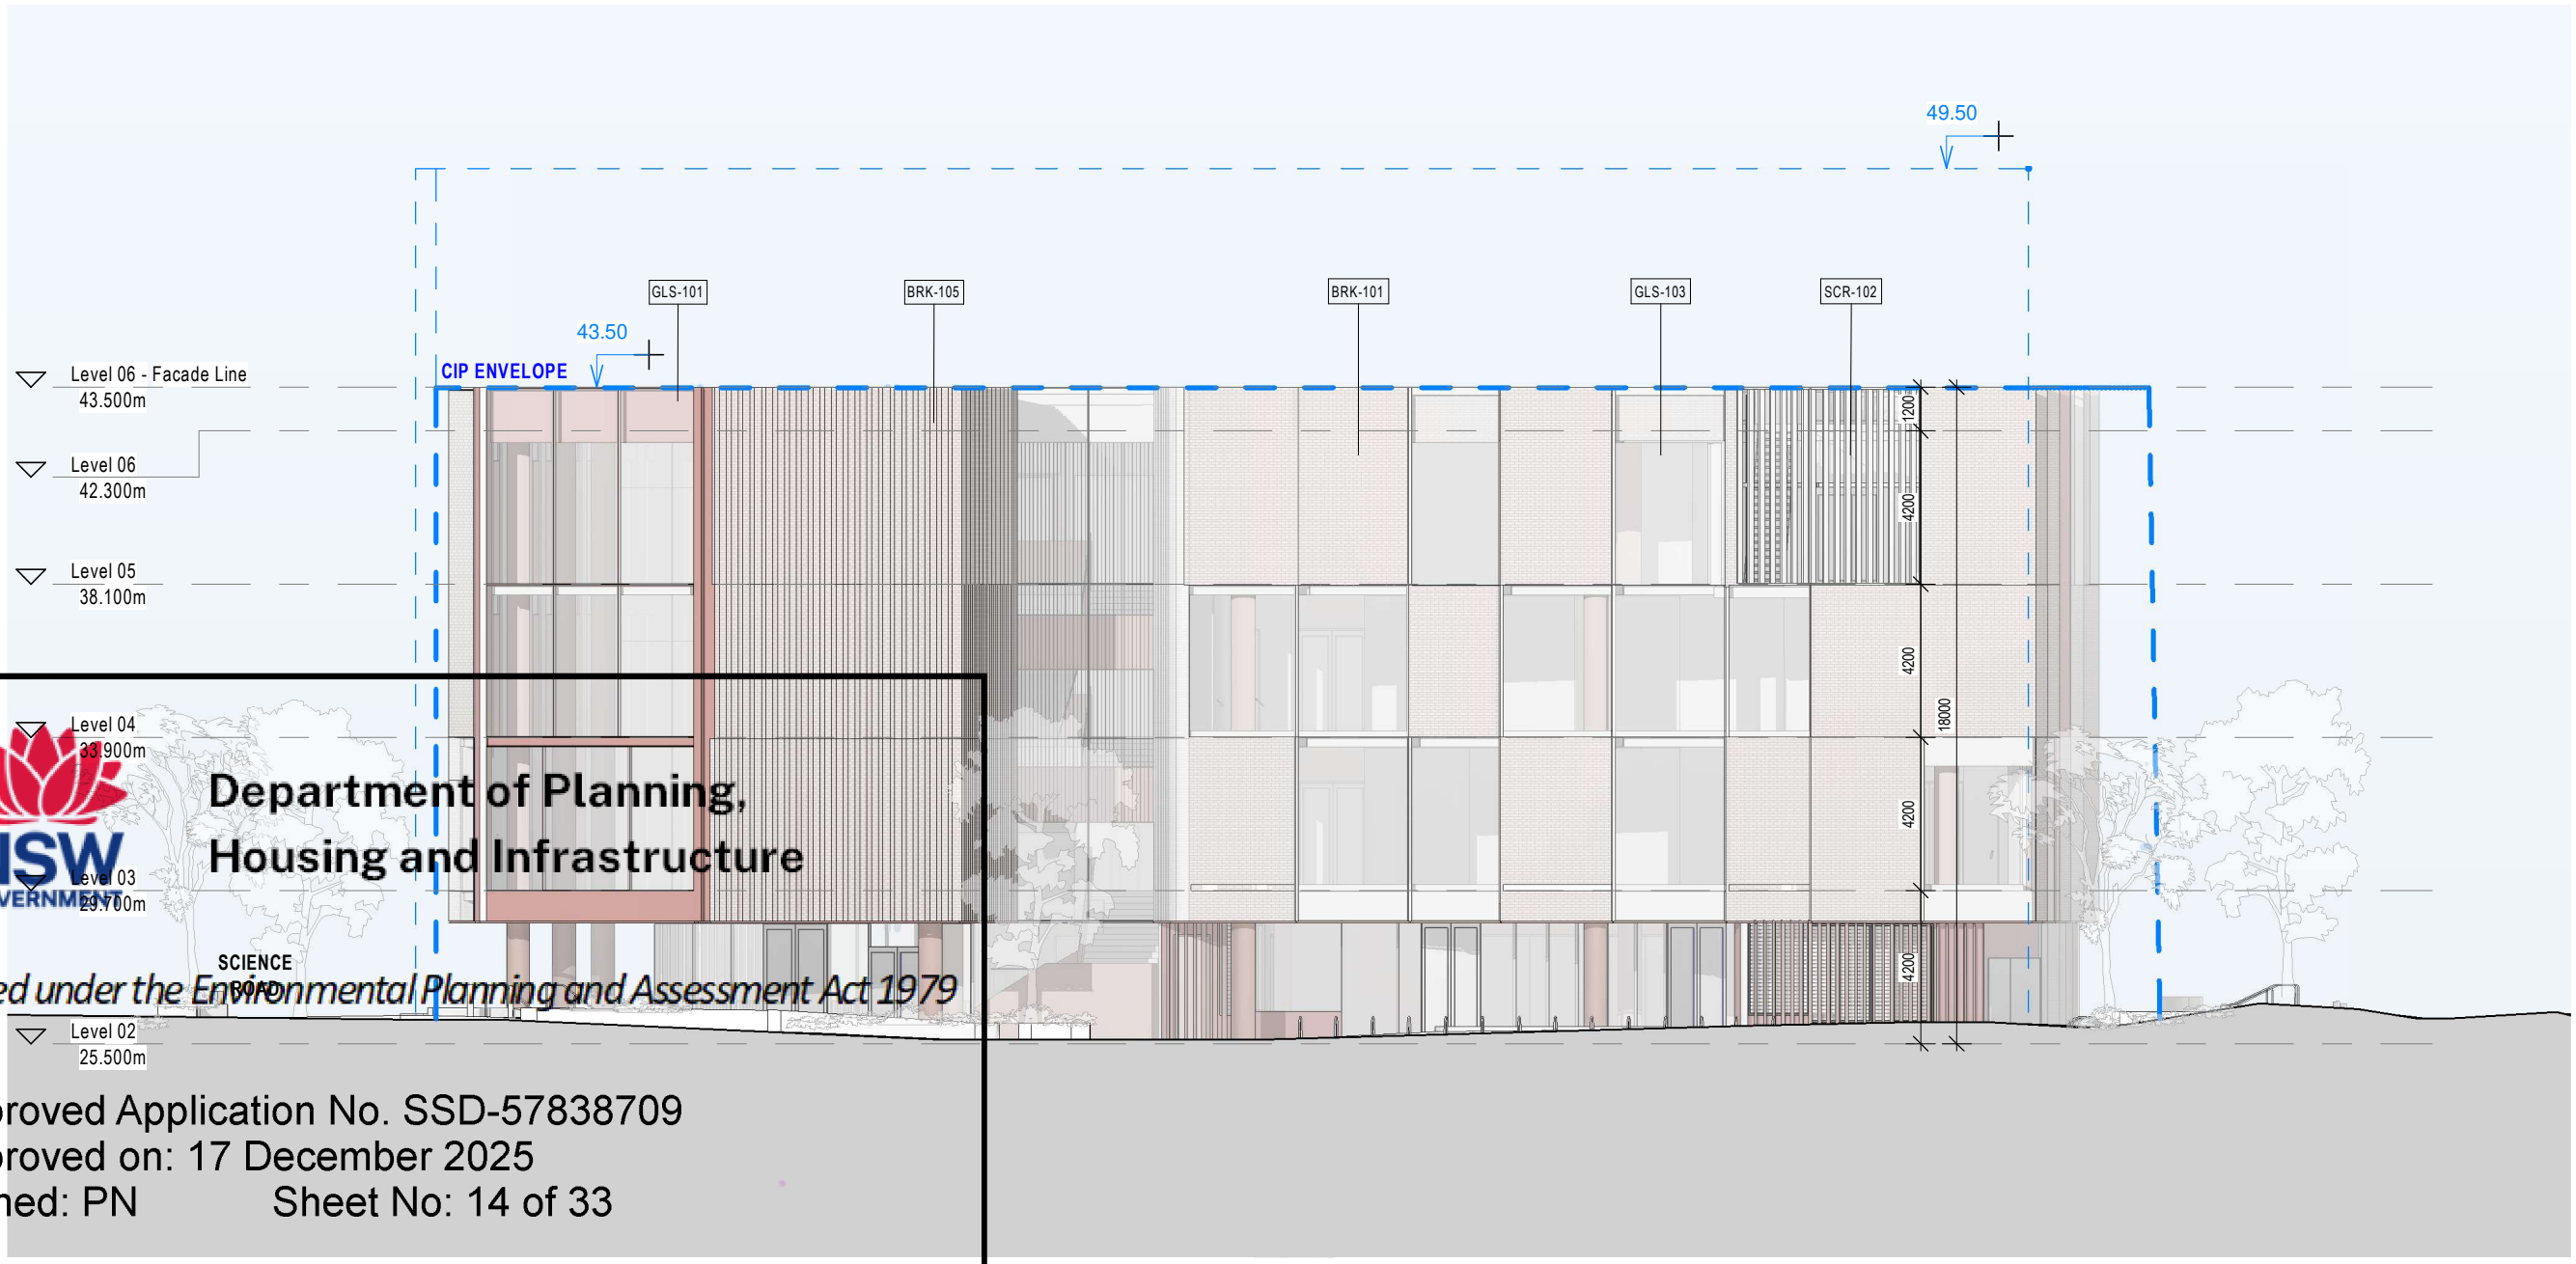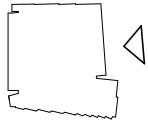

1 EAST ELEVATION

BVN

ARCHITECTS REGISTRATION BOARD /
NOMINATED ARCHITECTS

NEW	OLD
9356 NINOTCHKA TITCHKOSKY	5527 NEIL LOGAN
7115 JULIAN ASHTON	2719 BRIAN DONOVAN
7333 MATTHEW BLAIR	1556 MARK GRAMMER
7151 PHILLIP ROSSINGTON	5528 DAVID KELLY
7439 PETER TITMUS	3866 KEVIN O'BRIEN
10447 ALISON BOUNDS	
10765 CATHERINE SKINNER	

Telephone +61 2 8297 7200
Facsimile +61 2 8297 7299
www.bvn.com.au

INTELLECTUAL PROPERTY

COPYRIGHT BVN ARCHITECTURE PTY LIMITED (UNLESS OTHERWISE
DEFINED IN THE CONSULTANCY AGREEMENT); THIS DOCUMENT MAY
ONLY BE USED FOR THE EXPRESS PURPOSE AND PROJECT FOR
WHICH IT HAS BEEN CREATED AND DELIVERED, AS NOTIFIED IN
WRITING BY BVN, AND THIS DOCUMENT MAY NOT BE OTHERWISE USED,
OR COPIED. ANY UNAUTHORIZED USE OF THIS DOCUMENT IS AT THE
USER'S SOLE RISK AND WITHOUT LIMITING BVN'S RIGHTS, THE USER
RELEASES AND INDEMNIFIES BVN FROM AND AGAINST ANY COSTS OR
LOSS SO ARISING.

NOTE

CONTRACTOR TO CHECK AND VERIFY ALL DIMENSIONS ON SITE PRIOR
TO COMMENCEMENT OF WORK OR PREPARATION OF SHOP
DRAWINGS AND TO BRING ANY INFORMATION DISCREPANCIES
BETWEEN DOCUMENTS TO BVN'S ATTENTION. DO NOT SCALE THIS
DRAWING.

ISSUE DATE	FOR	CHKD
01 06/03/2024	PHASE 2 DOCUMENTATION	
02 23/05/2024	FOR INFORMATION	
03 28/05/2024	FOR INFORMATION	
04 07/06/2024	SSDA DRAFT SUBMISSION	
05 21/06/2024	SSDA DRAFT	
06 16/08/2024	SSDA	
07 16/10/2024	SSDA	

CLIENT



UNIVERSITY OF SYDNEY


PROJECT

A01 ROSS ST TEACHING
& LEARNING HUB

BVN PROJECT NUMBER
2306010

SCALE

1 : 200@A3

 


STATUS

DRAWING

EAST ELEVATION

DRAWING NUMBER
AR-02C-XX-04

ISSUE
07

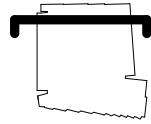

Department of Planning,
Housing and Infrastructure


Issued under the Environmental Planning and Assessment Act 1979

Approved Application No. SSD-57838709

Approved on: 17 December 2025

Signed: PN

Sheet No: 15 of 33

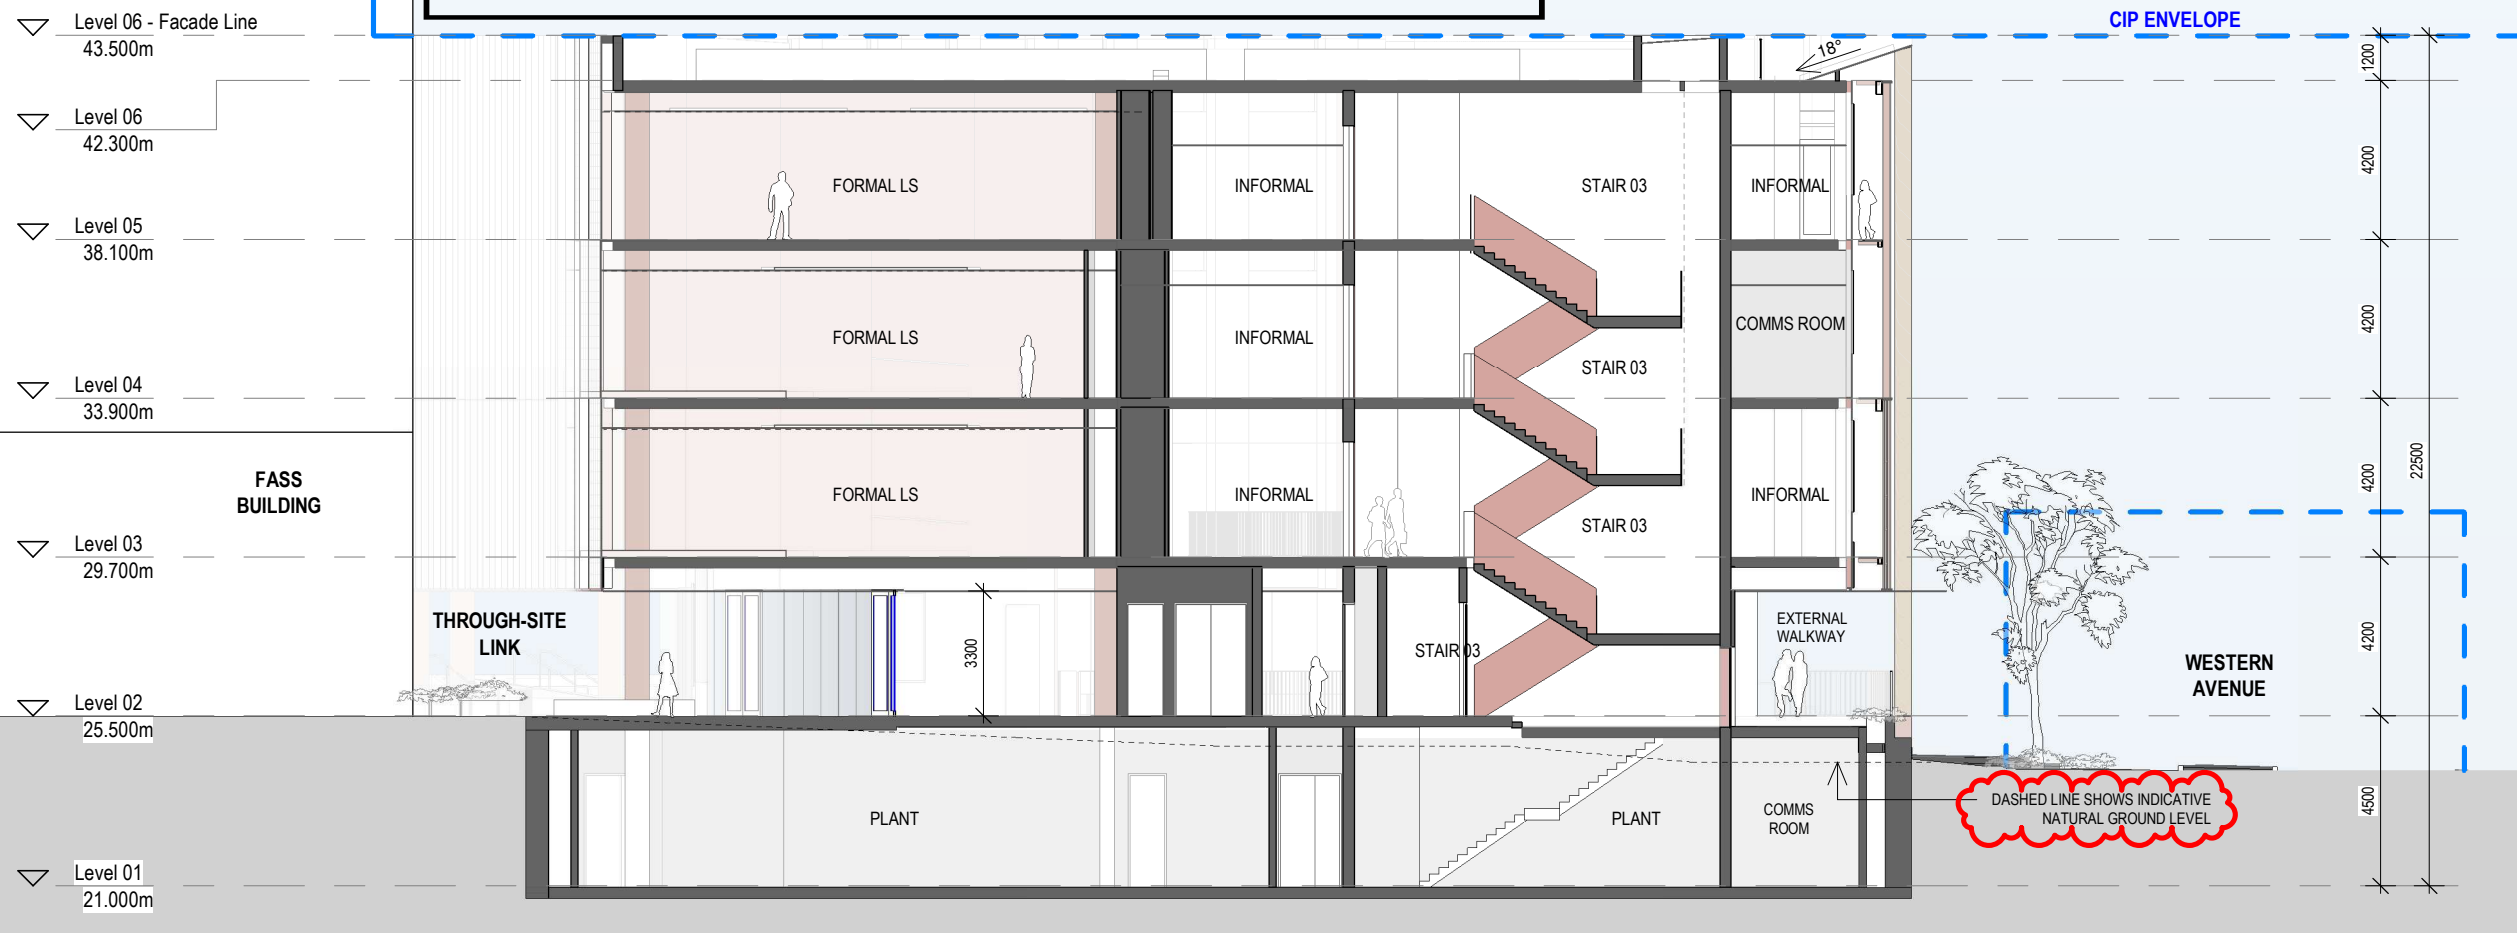

1 SECTION 01 - EAST-WEST

BVN

ARCHITECTS REGISTRATION BOARD /
NOMINATED ARCHITECTS

NEW	OLD
9356 NNOTSCHKA TITCHOKSKY	5527 NEIL LOGAN
7115 JULIAN ASHTON	2709 BRIAN DONOVAN
7333 MATTHEW BLAIR	1596 MARK GRAMMER
7151 PHILLIP ROSSINGTON	5528 DAVID KELLY
7439 PETER TITMUS	3866 KEVIN O'BRIEN
10447 ALISON BOUNDS	
10705 CATHERINE SKINNER	

Telephone +61 2 8297 7200
Facsimile +61 2 8297 7299

www.bvn.com.au

INTELLECTUAL PROPERTY

COPYRIGHT BVN ARCHITECTURE PTY LIMITED (UNLESS OTHERWISE
DEFINED IN THE CONSULTANCY AGREEMENT), THIS DOCUMENT MAY
ONLY BE USED FOR THE EXPRESS PURPOSE AND PROJECT FOR
WHICH IT HAS BEEN CREATED AND DELIVERED. AS NOTIFIED IN
WRITING BY BVN, AND THIS DOCUMENT MAY NOT BE OTHERWISE USED,
OR COPIED. ANY UNAUTHORIZED USE OF THIS DOCUMENT IS AT THE
USER'S SOLE RISK AND WITHOUT LIMITING BVN'S RIGHTS, THE USER
RELEASES AND INDEMNIFIES BVN FROM AND AGAINST ANY COSTS OR
LOSS SO ARISING.

NOTE

CONTRACTOR TO CHECK AND VERIFY ALL DIMENSIONS ON SITE PRIOR
TO COMMENCEMENT OF WORK OR PREPARATION OF SHOP
DRAWINGS AND TO BRING ANY INFORMATION DISCREPANCIES
BETWEEN DOCUMENTS TO BVN'S ATTENTION. DO NOT SCALE THIS
DRAWING.

ISSUE DATE	FOR	CHKD
01 06/03/2024	PHASE 2 DOCUMENTATION	
02 23/05/2024	FOR INFORMATION	
03 29/05/2024	FOR INFORMATION	
04 07/06/2024	SSDA DRAFT SUBMISSION	
05 21/06/2024	SSDA DRAFT	
06 16/08/2024	SSDA	
07 16/10/2024	SSDA	
08 16/01/2025	SSDA ADDITIONAL INFO	

CLIENT



UNIVERSITY OF SYDNEY

PROJECT


A01 ROSS ST TEACHING
& LEARNING HUB

BVN PROJECT NUMBER

2306010

SCALE

1 : 200@A3

 


STATUS

DRAWING

SECTIONS

DRAWING NUMBER
AR-02D-XX-01

ISSUE
08

 

Department of Planning,
Housing and Infrastructure


Issued under the Environmental Planning and Assessment Act 1979

Approved Application No. SSD-57838709

Approved on: 17 December 2025

Signed: PN

Sheet No: 16 of 33

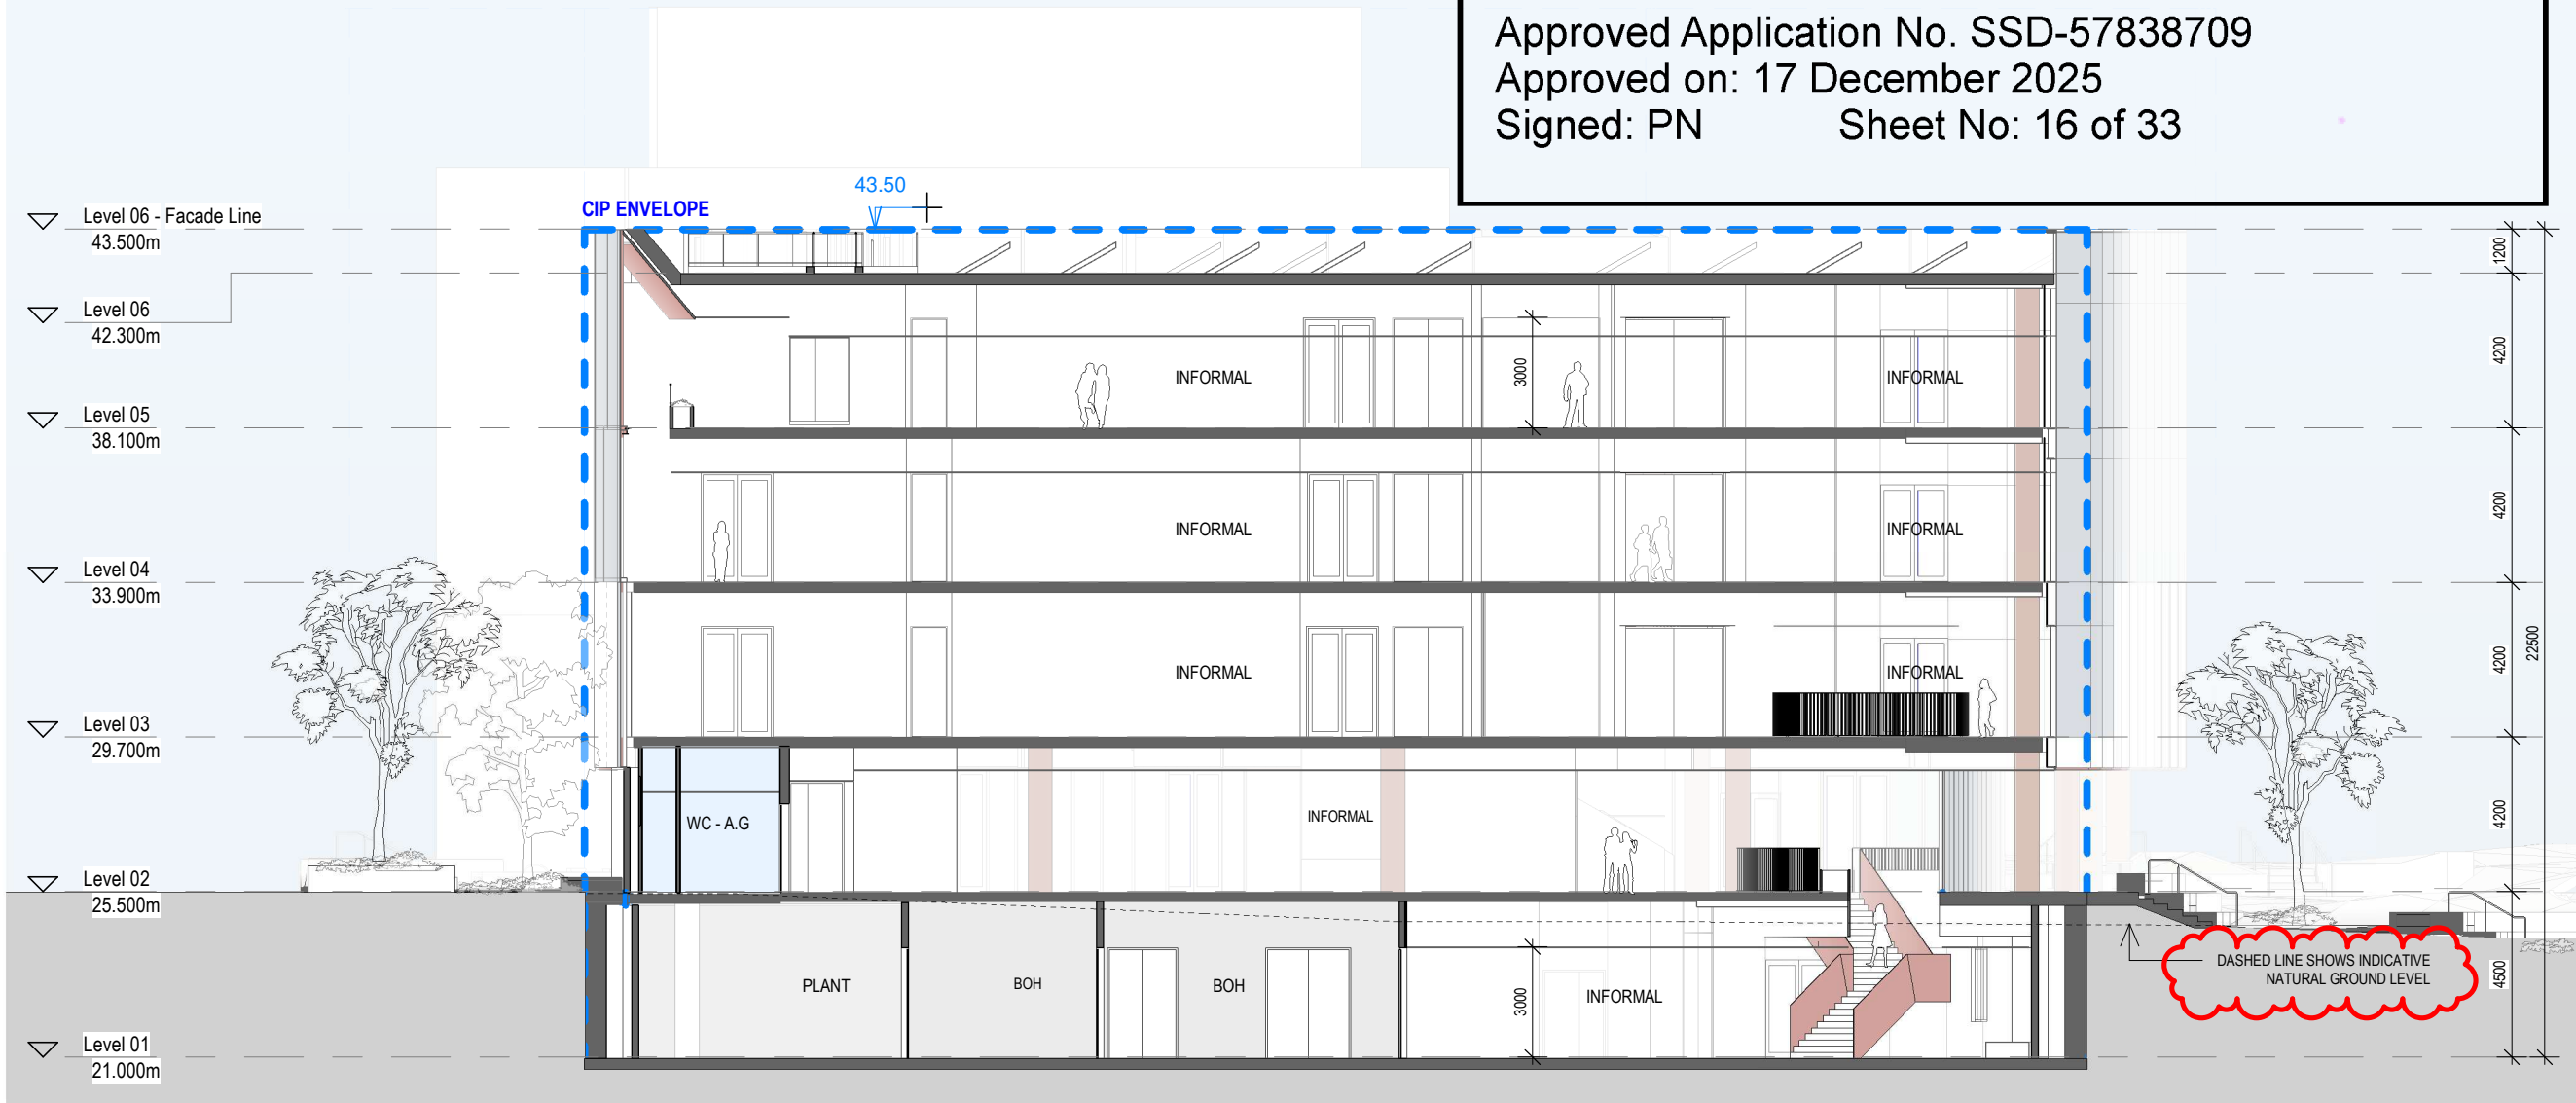

1 SECTION 02 - NORTH-SOUTH

BVN

ARCHITECTS REGISTRATION BOARD /
NOMINATED ARCHITECTS

NEW	OLD
9356 NNOTSCHKA TITCHOSKY	5527 NEIL LOGAN
7115 JULIAN ASHTON	2709 BRIAN DONOVAN
7033 MATTHEW BLAIR	1595 MARK GRAMMER
7151 PHILLIP ROSSINGTON	5528 DAVID KELLY
7439 PETER TITMUS	3866 KEVIN O'BRIEN
10447 ALISON BOUNDS	
10705 CATHERINE SKINNER	

Telephone +61 2 8297 7200
Facsimile +61 2 8297 7299

www.bvn.com.au

INTELLECTUAL PROPERTY

COPYRIGHT BVN ARCHITECTURE PTY LIMITED (UNLESS OTHERWISE
DEFINED IN THE CONSULTANCY AGREEMENT), THIS DOCUMENT MAY
ONLY BE USED FOR THE EXPRESS PURPOSE AND PROJECT FOR
WHICH IT HAS BEEN CREATED AND DELIVERED, AS NOTED IN
WRITING BY BVN, AND THIS DOCUMENT MAY NOT BE OTHERWISE USED,
OR COPIED, ANY UNAUTHORIZED USE OF THIS DOCUMENT IS AT THE
USER'S SOLE RISK AND WITHOUT LIMITING BVN'S RIGHTS, THE USER
RELEASES AND INDEMNIFIES BVN FROM AND AGAINST ANY COSTS OR
LOSS SO ARISING.

NOTE

CONTRACTOR TO CHECK AND VERIFY ALL DIMENSIONS ON SITE PRIOR
TO COMMENCEMENT OF WORK OR PREPARATION OF SHOP
DRAWINGS AND TO BRING ANY INFORMATION DISCREPANCIES
BETWEEN DOCUMENTS TO BVN'S ATTENTION. DO NOT SCALE THIS
DRAWING.

ISSUE DATE	FOR	CHKD
01 06/03/2024	PHASE 2 DOCUMENTATION	
02 23/05/2024	FOR INFORMATION	
03 29/05/2024	FOR INFORMATION	
04 07/06/2024	SSDA DRAFT SUBMISSION	
05 21/06/2024	SSDA DRAFT	
06 16/08/2024	SSDA	
07 16/10/2024	SSDA	
08 16/01/2025	SSDA ADDITIONAL INFO	

CLIENT



UNIVERSITY OF SYDNEY

PROJECT


A01 ROSS ST TEACHING
& LEARNING HUB

BVN PROJECT NUMBER

2306010

SCALE

1 : 200@A3

 


STATUS

DRAWING

SECTIONS

DRAWING NUMBER
AR-02D-XX-02

ISSUE
08

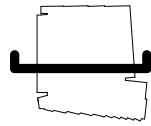

Department of Planning,
Housing and Infrastructure


Issued under the Environmental Planning and Assessment Act 1979

Approved Application No. SSD-57838709

Approved on: 17 December 2025

Signed: PN

Sheet No: 17 of 33

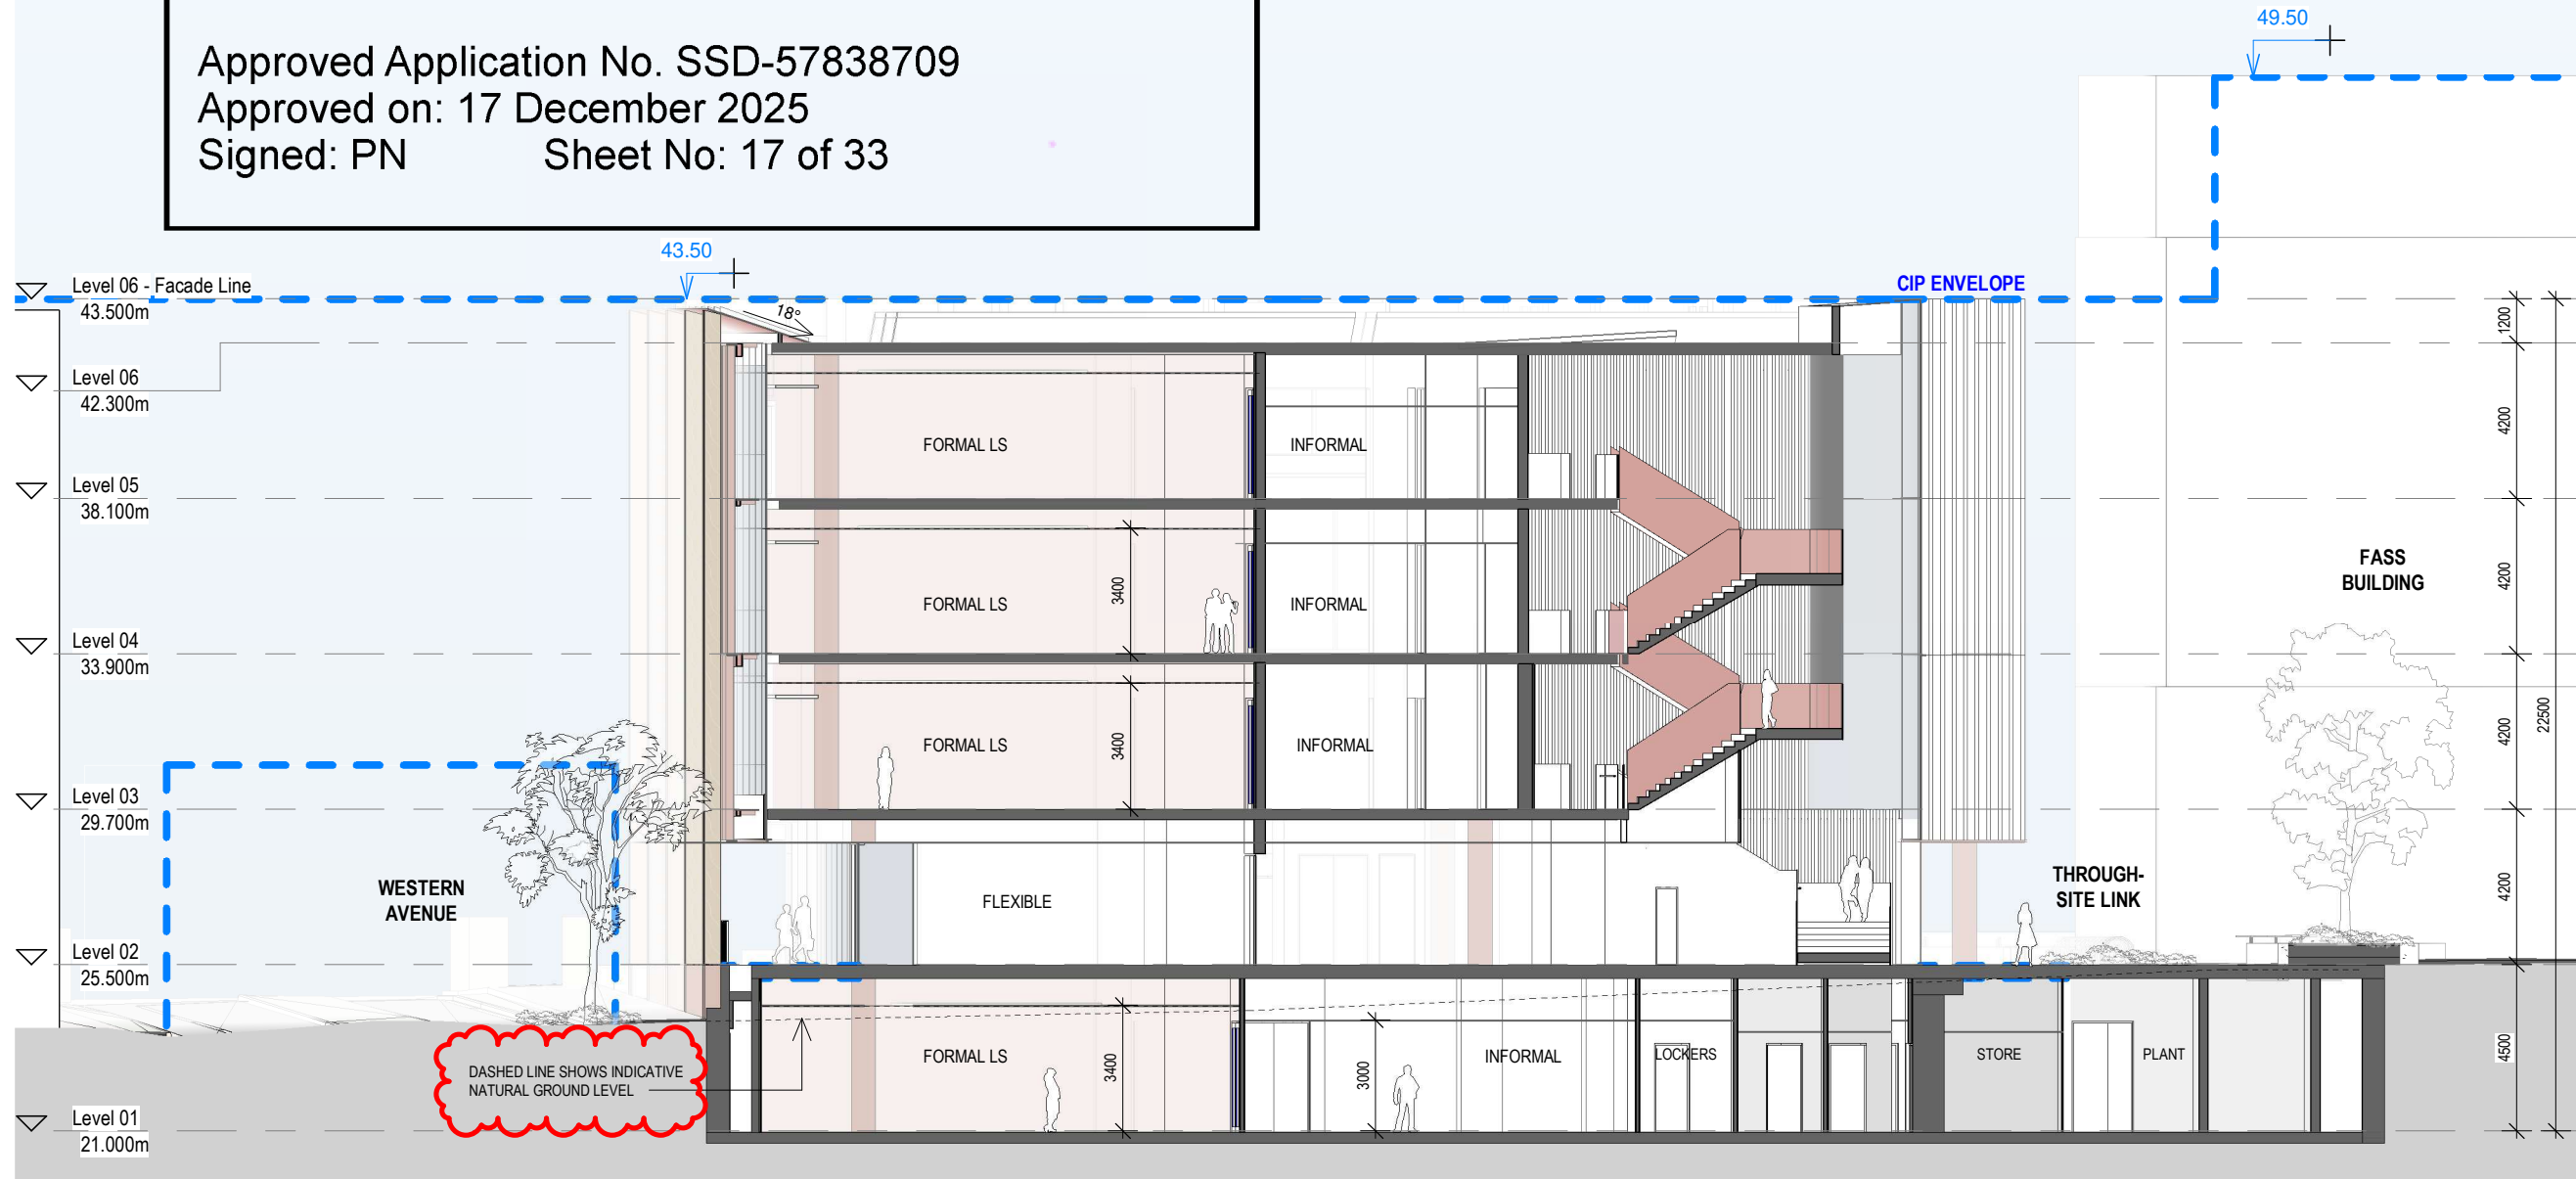

1 SECTION 03 - EAST-WEST

BVN

ARCHITECTS REGISTRATION BOARD /
NOMINATED ARCHITECTS

NEW	OLD
9356 NINOTCHKA TITCHKOSKY	5527 NEIL LOGAN
7115 JULIAN ASHTON	2709 BRIAN DONOVAN
7033 MATTHEW BLAIR	1596 MARK GRAMMER
7151 PHILLIP ROSSINGTON	5528 DAVID KELLY
7439 PETER TITMUS	3866 KEVIN O'BRIEN
10447 ALISON BOUNDS	
10705 CATHERINE SKINNER	

Telephone +61 2 8297 7200
Facsimile +61 2 8297 7299

www.bvn.com.au

INTELLECTUAL PROPERTY

COPYRIGHT BVN ARCHITECTURE PTY LIMITED (UNLESS OTHERWISE
DEFINED IN THE CONSULTANCY AGREEMENT), THIS DOCUMENT MAY
ONLY BE USED FOR THE EXPRESS PURPOSE AND PROJECT FOR
WHICH IT HAS BEEN CREATED AND DELIVERED, AS NOTIFIED IN
WRITING BY BVN, AND THIS DOCUMENT MAY NOT BE OTHERWISE USED,
OR COPIED, ANY UNAUTHORIZED USE OF THIS DOCUMENT IS AT THE
USER'S SOLE RISK AND WITHOUT LIMITING BVN'S RIGHTS, THE USER
RELEASES AND INDEMNIFIES BVN FROM AND AGAINST ANY COSTS OR
LOSS SO ARISING.

NOTE

CONTRACTOR TO CHECK AND VERIFY ALL DIMENSIONS ON SITE PRIOR
TO COMMENCEMENT OF WORK OR PREPARATION OF SHOP
DRAWINGS AND TO BRING ANY INFORMATION DISCREPANCIES
BETWEEN DOCUMENTS TO BVN'S ATTENTION. DO NOT SCALE THIS
DRAWING.

ISSUE DATE	FOR	CHKD
01 07/06/2024	SSDA DRAFT SUBMISSION	
02 21/06/2024	SSDA DRAFT	
03 16/08/2024	SSDA	
04 16/10/2024	SSDA	
05 16/01/2025	SSDA ADDITIONAL INFO	

CLIENT



UNIVERSITY OF SYDNEY

PROJECT


A01 ROSS ST TEACHING
& LEARNING HUB

BVN PROJECT NUMBER

2306010

SCALE

1 : 200@A3

 

STATUS

DRAWING


SECTIONS

DRAWING NUMBER
AR-02D-XX-03


ISSUE
05



Approved Application No. SSD-57838709
Approved on: 17 December 2025
Signed: PN Sheet No: 18 of 33

 


DRAWING NUMBER	ISSUE
AR-02D-XX-04	01

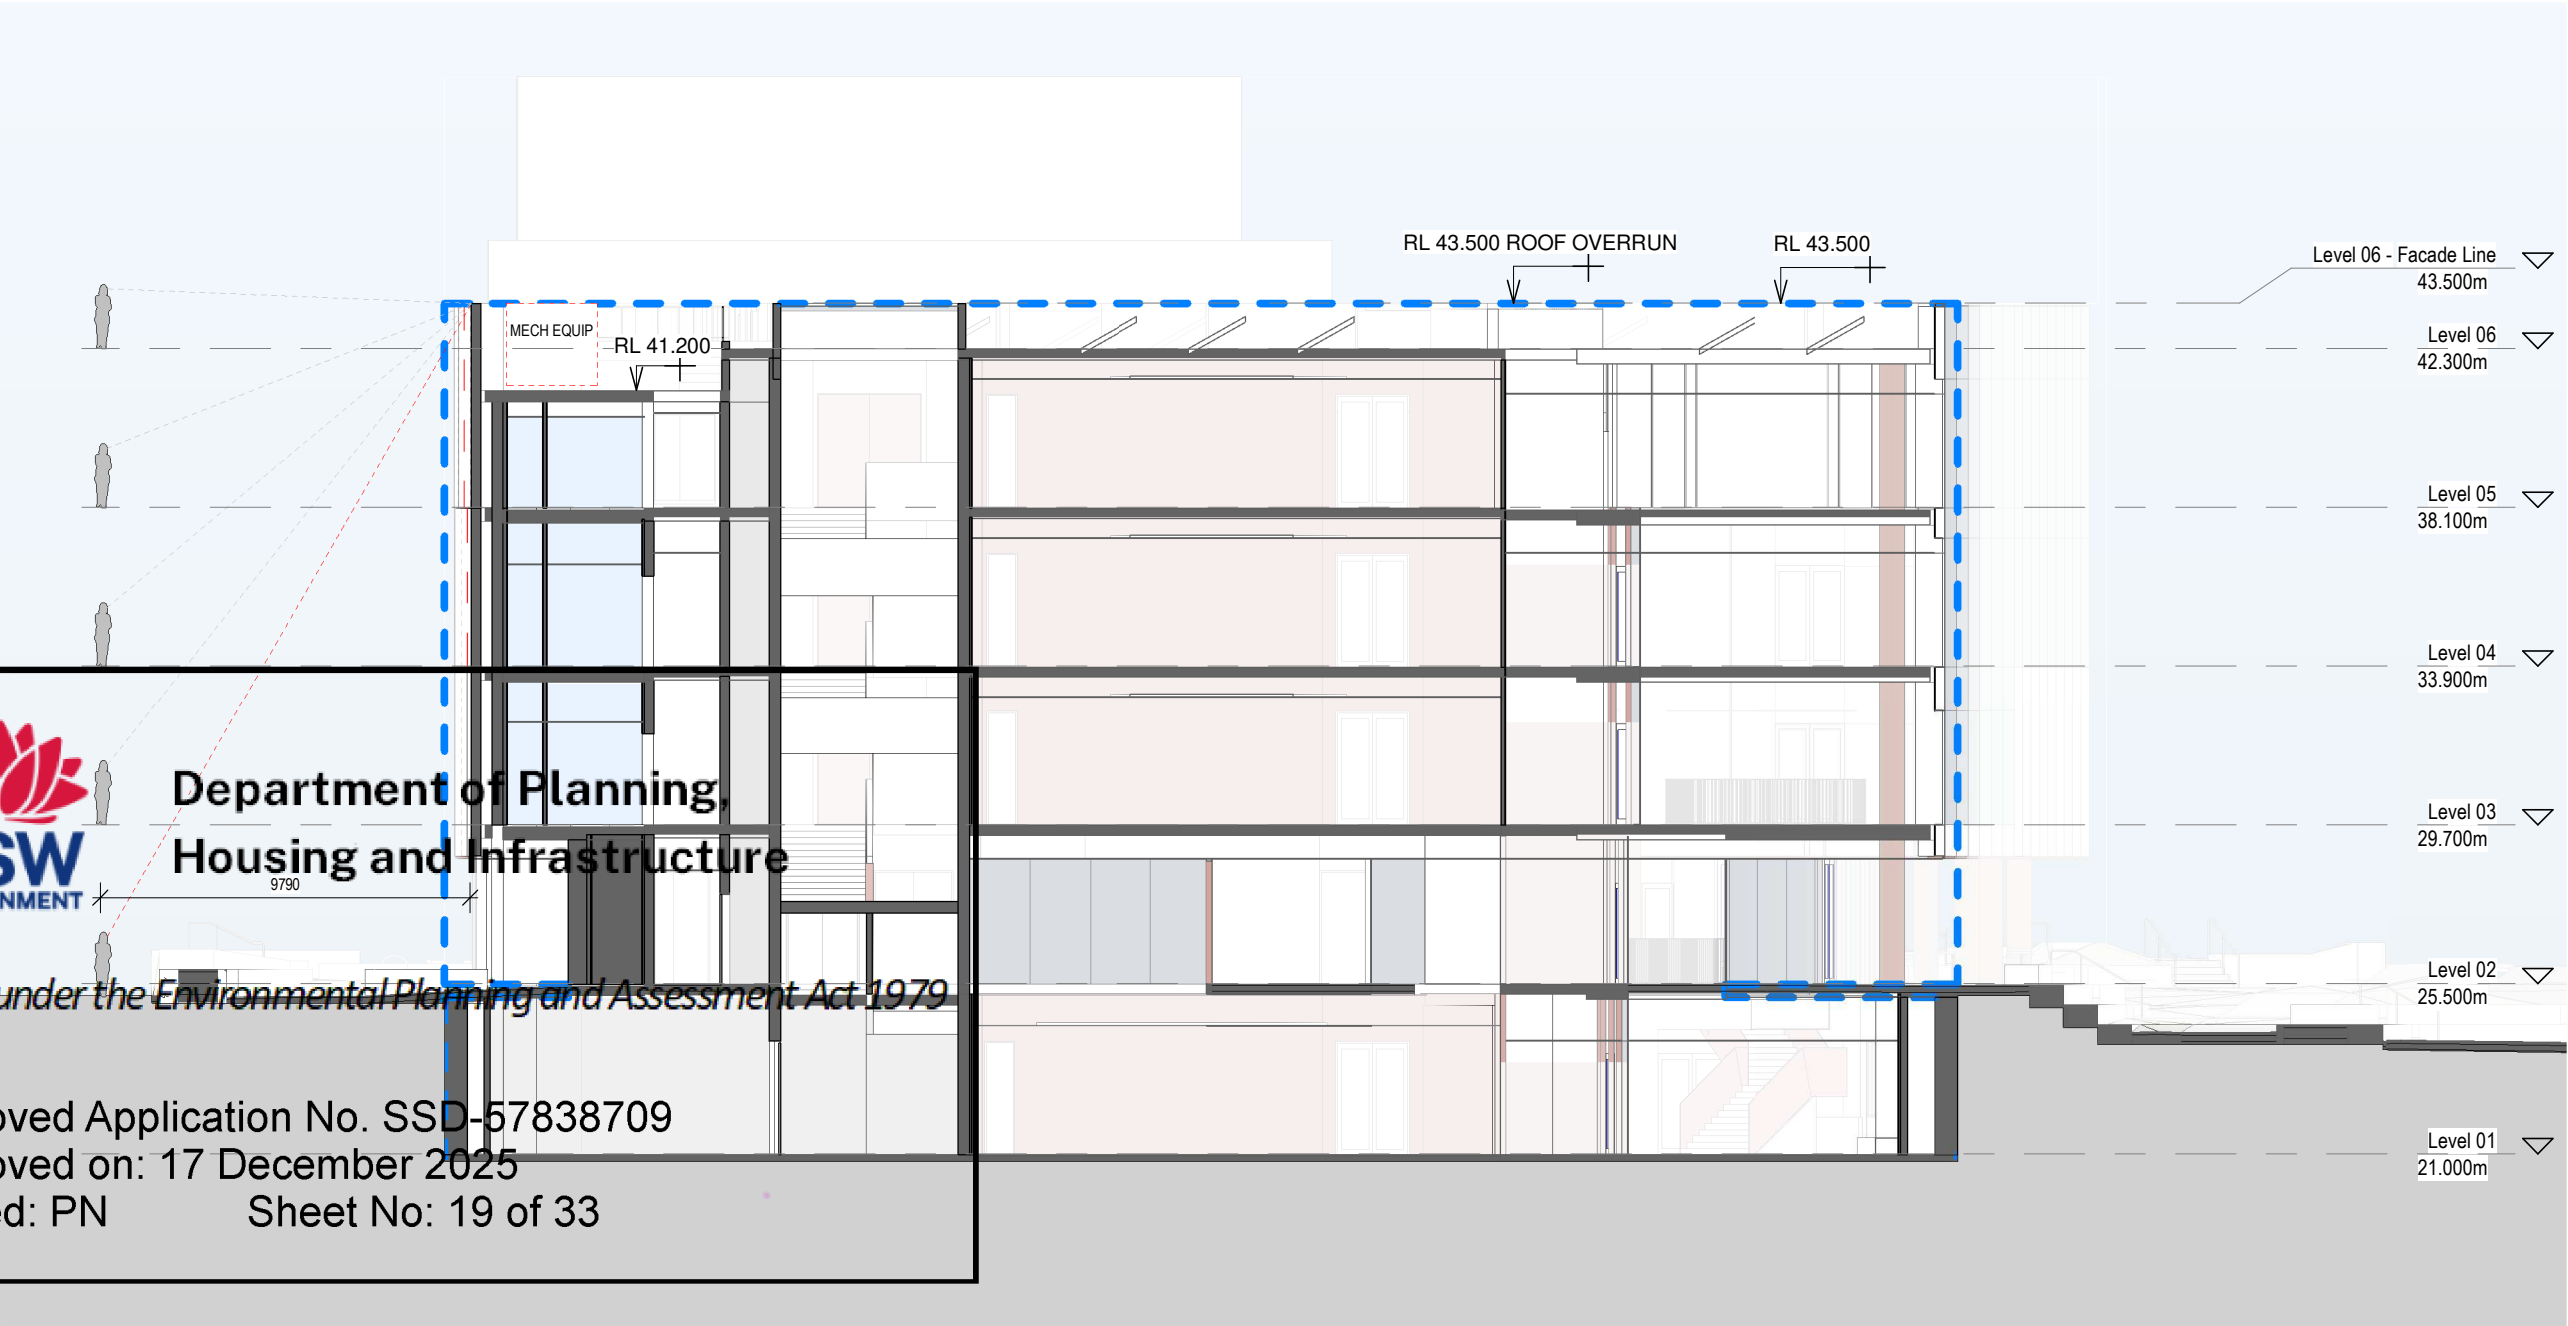

1 Plant Room Section



AMW-101
METAL; MATTE FINISH
COLOUR: TBC
INDICATIVE LOCATION: FACADE, EXTERNAL SOFFIT

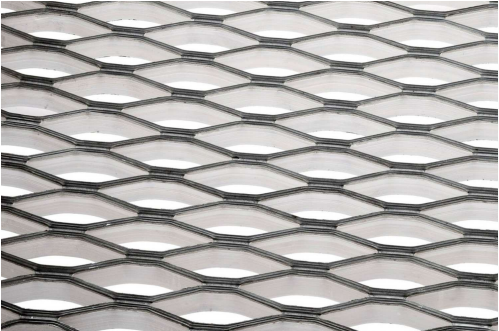


AMW-302
METAL GRATE
COLOUR: TBC
INDICATIVE LOCATION: MAINTENANCE WALKWAYS



BRK-105
PLEATED BRICK
COLOUR: TBC
INDICATIVE LOCATION: SOUTH EASTERN FACADE



CLD-101
CERAMIC CLADDING
COLOUR: TBC
INDICATIVE LOCATION: L02

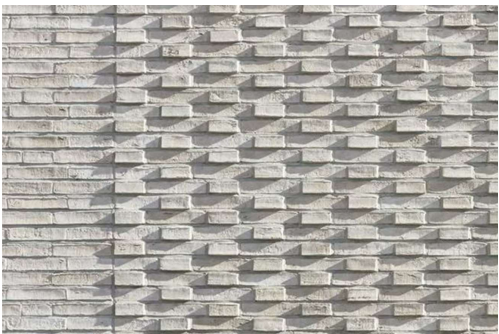

BRK-101
BRICK; VARIOUS BOND PATTERNS
COLOUR: TBC
INDICATIVE LOCATION: TBC



TMB-101
TIMBER CLADDING WITH STEEL STRUCTURE COLOUR
TO MATCH AMW-101
COLOUR: TBC
INDICATIVE LOCATION: TBC



GLS-103
AS PER GLS-101 WITH FRIT
INDICATIVE LOCATION: EAST AND NORTH FACADE



STN-101
GRANITE PAVERS
INDICATIVE LOCATION: TBC



SCR-101
VERTICAL SUN SCREEN
INDICATIVE LOCATION: WEST FACADE



SCR-102
ARCHITECTURAL LOUVRES
INDICATIVE LOCATION: L02



Department of Planning,
Housing and Infrastructure

Issued under the Environmental Planning and Assessment Act 1979

GLS-101
DOUBLE GLAZED, CLEAR, LOW-E PERFORMANCE GLASS
REFERRED CONSULTANT REQUIREMENTS
INDICATIVE LOCATION: TBC

GLS-201
SHOPFRONT
REFERRED CONSULTANT REQUIREMENTS
INDICATIVE LOCATION: L02

Approved Application No. SSD-57838709

Approved on: 17 December 2025

Signed: PN

Sheet No. 20 of 33

ISSUE DATE	FOR	CHKD
01	21/12/2023	FOR INFORMATION
02	05/03/2024	PHASE 2 DOCUMENTATION
03	07/06/2024	SSDA DRAFT SUBMISSION
04	21/06/2024	SSDA DRAFT
05	16/08/2024	SSDA
06	16/10/2024	SSDA

DRAWING SCHEDULE_SSDA					
Sheet Prefix	Sheet Number	Sheet Name	Current Revision Date	Current Revision	Drawing Series
024					
L-024-XX	SSDA00	COVER SHEET	06.08.25	5	024
L-024-XX	SSDA01	LEGEND SHEET	06.08.25	5	024
L-024-XX	SSDA03	PLANTING SCHEDULE	06.08.25	5	024
L-024-02	SSDA10	TREE RETENTION AND REMOVAL PLAN	06.08.25	7	024
L-024-02	SSDA11	DEMOLITION PLAN	06.08.25	3	024
L-024-02	SSDA20	SURFACE FINISHES LEVEL 02	06.08.25	6	024
L-024-02	SSDA30	LEVELS PLAN LEVEL 02	06.08.25	6	024
L-024-02	SSDA40	SOIL VOLUME PLAN LEVEL 02	06.08.25	1	024
L-024-02	SSDA50	PLANTING PLAN LEVEL 02	06.08.25	6	024
L-024-02	SSDA51	PLANTING PLAN LEVEL 01 + 03	06.08.25	3	024
L-024-02	SSDA52	PLANTING PLAN LEVEL 04 + 05	06.08.25	1	024
L-024-02	SSDA70	SECTIONS	06.08.25	5	024
L-024-02	SSDA71	SECTIONS	06.08.25	5	024



LOCATION PLAN



Department of Planning,
Housing and Infrastructure

Issued under the Environmental Planning and Assessment Act 1979

Approved Application No. SSD-57838709
Approved on: 17 December 2025
Signed: PN Sheet No: 21 of 33

NOTES
THESE DRAWINGS ARE TO BE READ IN CONJUNCTION WITH ALL LANDSCAPE SCHEDULES AND TECHNICAL SPECIFICATION AND OTHER CONSULTANTS DRAWINGS. CHECK AND VERIFY ALL DIMENSIONS AND SITE CONDITIONS PRIOR TO THE COMMENCEMENT OF ANY WORK. DO NOT SCALE DRAWINGS - REFER TO FIGURED DIMENSIONS ONLY. INFORM OCULUS OF ANY DISCREPANCIES FOR CLARIFICATION BEFORE PROCEEDING. UNLESS NOTED OTHERWISE THIS DRAWING IS NOT FOR CONSTRUCTION.

© OCULUS 2017 All rights reserved



SERVICES SHOWN ON THIS DRAWING ARE APPROXIMATELY ONLY. THE EXACT LOCATION IS TO BE CONFIRMED ON SITE BY CONTRACTOR PRIOR TO COMMENCEMENT WORK.

ISSUE	DATE	AMENDMENT	DRN	APRVD
1	21.12.23	DRAFT SSDA	GH/AS	KS
2	04.06.24	DRAFT SSDA	GH/AS	KS
3	19.08.24	SSDA	GH/GF	KS
4	20.09.24	SSDA	GF	KS
5	06.08.25	SSDA	GF	KS

O C U L U S

Level 1, 5 Wilson Street, P.O. Box 307, Newtown, NSW, 2042
02 9557 5533 australia@oculus.info
Sydney - Gadigal Country
Melbourne - Wurundjeri Woi Wurrung Country
Canberra - Ngannawal Country

PROJECT
A01 ROSS ST TEACHING & LEARNING HUB
ROSS ST, SYDNEY UNIVERSITY

CLIENT
THE UNIVERSITY OF
SYDNEY

ARCHITECT
BVN

STATUS
DESIGN DEVELOPMENT

DRAWING TITLE
COVER SHEET

PROJECT N^o
S23-024

SHEET SIZE
A1

DRAWING N^o
SSDA00

ISSUE
5

TREE AND SPECIMEN PLANTING SCHEDULE						
Code	Botanical Name	Common Name	Height (m)	Spread (m)	Pot Size	Count
AC	Angophora costata	Sydney Red Gum	20.0 m	12.0 m	400 L	11
CC	Cyathea cooperi	Australian Tree Fern	6.0 m	3.0 m	75 L	7
ER	Elaeocarpus reticulatus	Blueberry Ash	9.0 m	3.0 m	400 L	6
LC	Lophostemon confertus	Brush Box	18.0 m	8.0 m	400 L	8
XP	Xanthorrea arborea	Grass Tree	2.0 m	1.5 m	45 L	29
Grand total: 61						

Planting Schedule				
Level	Planting Category	Area	Plant Density (m²)	Quantity
LEVEL 01				
LEVEL 01	INTERNAL	1 m²	5	7
LEVEL 02				
LEVEL 02	INTERNAL	4 m²	5	18
LEVEL 02	NORTHERN & EASTERN BOUNDARY	207 m²	5	1036
LEVEL 02	ROSS STREET	141 m²	5	705
LEVEL 02	SCIENCE ROAD AVENUE	75 m²	5	377
LEVEL 02	SOUTHERN PLAZA	169 m²	5	847
LEVEL 03				
LEVEL 03	INTERNAL	4 m²	5	21
LEVEL 04				
LEVEL 04	INTERNAL	6 m²	5	28
LEVEL 05				
LEVEL 05	INTERNAL	10 m²	5	49
		617 m²		3087

Tree Planting				
Botanical Name	Common Name	Pot Size	Height x Spread	Quantity
<i>Angophora costata</i>	Sydney Red Gum	400L	20 x 12m	11
<i>Cyathea cooperi</i>	Australian Tree Fern	75L	6 x 3m	7
<i>Elaeocarpus reticulatus</i>	Blueberry Ash	400L	15 x 5m	6
<i>Lophostemon confertus</i>	Brush Box	400L	13 x 8m	8
<i>Xanthorrhoea arborea</i>	Grass Tree	1m trunk	2 x 1.5m	29

SCIENCE ROAD AVENUE MIX					AREA	75
Botanical Name	Common Name	Pot Size	Height x Spread	Density /SQ.m	Mix %	Quantity
<i>Asplenium australasicum</i>	Birds Nest Fern	200mm	1 x 1m	5	5%	19
<i>Bauera rubioides</i>	River Dog Rose	200mm	1 x 1m	5	5%	19
<i>Adiantum aethiopicum</i>	Maiden Hair Fern	200mm	0.6 x 0.6m	5	15%	57
<i>Glycine cladestina</i>	Twinning Glycine	140mm	0.4 x 2m	4	10%	32
<i>Hovea lanceolata</i>	Common Hovea	140mm	2 x 1m	4	5%	16
<i>Indigofera australis</i>	Australian Indigo	300mm	2 x 2m	4	10%	30
<i>Lasiopetalum ferrugineum</i>	Rusty Velvet Bush	200mm	1 x 1m	5	5%	19
<i>Lomandra longifolia</i>	Mat Rush	140mm	1 x 0.5m	6	15%	68
<i>Podocarpus spinulosus</i>	Spiny-leaf Plum Pine	200mm	2 x 2m	4	5%	15
<i>Themada australis</i>	Kangaroo Grass	140mm	0.5 x 0.5m	6	10%	45
<i>Viola hederacea</i>	Native Violet	140mm	0.3 x 1m	5	10%	38
<i>Zieria smithii</i>	Sandfly Zieria	200mm	2 x 1m	5	5%	19

ROSS STREET					AREA	141
Botanical Name	Common Name	Pot Size	Height x Spread	Density /SQ.m	Mix %	Quantity
<i>Bossiaea heterophylla</i>	Variable Bossiaea	140mm	1 x 1m	6	15%	127
<i>Carex brunnea</i>	Greater Brown Sedge	140mm	0.5 x 0.5m	6	10%	32
<i>Correa alba</i>	White Correa	140mm	1 x 1m	5	10%	64
<i>Dianella caerulea</i>	Blue Flax Lily	140mm	0.6 x 0.8m	5	10%	71
<i>Glycine cladestina</i>	Twinning Glycine	140mm	0.4 x 2m	5	10%	71
<i>Grevillea buxifolia</i>	Grey Spider Flower	200mm	2 x 2m	5	5%	36
<i>Grevillea mucronulata</i>	Green Grevillea	140mm	1 x 2m	5	5%	36
<i>Grevillea sericea</i>	Silky Grevillea	200mm	2 x 2m	5	10%	71
<i>Indigofera australis</i>	Australian Indigo	200mm	2 x 2m	5	5%	36
<i>Lomandra longifolia</i>	Mat Rush	140mm	1 x 0.5m	6	10%	85
<i>Panicum simile</i>	Two Colour Panic	140mm	0.7 x 0.5m	6	5%	43
<i>Zieria smithii</i>	Sandfly Zieria	140mm	2 x 1.5m	5	5%	36

SOUTHERN PLAZA					AREA	169
Botanical Name	Common Name	Pot Size	Height x Spread	Density /SQ.m	Mix %	Quantity
<i>Adiantum aethiopicum</i>	Maidenhair Fern	200mm	0.5 x 0.6m	6	10%	102
<i>Asplenium australasicum</i>	Birds Nest Fern	200mm	1 x 1m	5	5%	43
<i>Bauera rubioides</i>	River Dog Rose	200mm	1 x 1m	5	10%	85
<i>Dianella caerulea</i>	Blue Flax Lily	140mm	0.6 x 0.8m	5	10%	85
<i>Geitonoplesium cymosum</i>	Scrambling Lily	140mm	0.3 x 1m	5	5%	43
<i>Hisiopteris incisa</i>	Bat's Wing Fern	140mm	0.3 x 0.5m	5	10%	85
<i>Indigofera australis</i>	Australian Indigo	300mm	2 x 2m	4	10%	68
<i>Lasiopetalum ferrugineum</i>	Rusty Velvet Bush	200mm	1 x 1m	5	10%	80
<i>Pittosporum revolutum</i>	Rough Fruit Pittosporum	200mm	2 x 1m	5	5%	43
<i>Themada australis</i>	Kangaroo Grass	140mm	0.5 x 0.5m	6	10%	102
<i>Viola hederacea</i>	Native Violet	140mm	0.3 x 1m	5	5%	43
<i>Zieria smithii</i>	Sandfly Zieria	140mm	2 x 1.5m	4	10%	68

NORTHERN AND EASTERN BOUNDARY					AREA	207
Botanical Name	Common Name	Pot Size	Height x Spread	Density /SQ.m	Mix %	Quantity
<i>Banksia robur</i>	Swamp Banksia	200mm	2 x 2m	4	10%	88
<i>Cheilanthes sieberi</i>	Poison Rock Fern	200mm	0.25 x 0.5m	6	10%	125
<i>Correa alba</i>	White Correa	140mm	1 x 1m	5	10%	104
<i>Daviesia ulicifolia</i>	Gorse Bitter-pea	140mm	1.5 x 1.5m	5	5%	52
<i>Dianella caerulea</i>	Blue Flax Lily	140mm	0.6 x 0.8m	6	5%	63
<i>Dichondra repens</i>	Kidney Weed	140mm	0.2 x 2m	4	10%	83
<i>Grevillea mucronulata</i>	Green Grevillea	140mm	1 x 2m	4	5%	42
<i>Hardenbergia violacea</i>	False Sarsaparilla	140mm	2 x 3m	4	10%	83
<i>Hibbertia diffusa</i>	Wedge Guinea Flower	140mm	0.3 x 0.5m	6	5%	63
<i>Lomandra longifolia</i>	Mat Rush	140mm	1 x 0.5m	5	10%	104
<i>Platylobium formosum</i>	Handsome Flat Pea	200mm	1 x 1m	6	10%	116
<i>Pseuderanthemum variabile</i>	Pastel Flower	140mm	0.3 x 1m	5	10%	104

INTERNAL					AREA	27
Botanical Name	Common Name	Pot Size	Height x Spread	Density /SQ.m	Mix %	Quantity
<i>Aloe barbadensis miller</i>	Aloe Vera	140mm	0.5 x 0.3m	5	5%	7
<i>Aspidistra elatior</i>	Cast Iron Plant	200mm	1.2 x 1.5m	4	10%	11
<i>Chlorophyllum comosum</i>	Spider Plant	140mm	0.6 x 0.3m	5	5%	7
<i>Cissus antarctica</i>	Kangaroo Vine	140mm	0.4 x 1.5m	4	5%	6
<i>Clivia miniata</i>	Kaffir Lily	140mm	0.6 x 0.6m	5	5%	7
<i>Epipremnum aureum</i>	Devils Ivy	140mm	1 x 1m	5	10%	14
<i>Philodendron hederaceum</i>	Heartleaf Philodendron	140mm	0.6 x 0.6m	5	10%	14
<i>Sedeveria 'Blue Burrito'</i>	Blue Burrito	140mm	0.2 x 0.3m	6	5%	9
<i>Spathiphyllum wallisii 'Sweet Lauretta'</i>	Peace Lilly	200mm	0.7 x 0.9m	5	10%	14
<i>Spathiphyllum 'Sweet Romano'</i>	Peace Lilly	200mm	0.5 x 0.5m	5	10%	14
<i>Syngonium podophyllum</i>	Dwarf Arrowhead Plant	140mm	0.3 x 0.6m	5	10%	14
<i>Tradescantia zebrina</i>	Spiderwort	140mm	0.4 x 0.4m	5	10%	14
<i>Zamioculcas zamiifolia</i>	Zanzibar Gem	300mm	0.8 x 0.5m	6	5%	9

NOTES

THESE DRAWINGS ARE TO BE READ IN CONJUNCTION WITH ALL LANDSCAPE NOTES AND TECHNICAL SPECIFICATION AND OTHER CONSULTANT DRAWINGS. CHECK AND VERIFY ALL DIMENSIONS AND SITE CONDITIONS PRIOR TO THE COMMENCEMENT OF ANY WORK. DO NOT SCALE DRAWINGS - REFER TO FIGURED DIMENSIONS ONLY. INFORM OCULUS OF ANY DISCREPANCIES FOR CLARIFICATION BEFORE PROCEEDING. UNLESS NOTED OTHERWISE THIS DRAWING IS NOT FOR CONSTRUCTION.



SERVICES SHOWN ON THIS DRAWING ARE APPROXIMATELY ONLY. THE EXACT LOCATION IS TO BE CONFIRMED ON SITE BY CONTRACTOR PRIOR TO COMMENCEMENT WORK.

Autodesk Docs://OC_A01 Ross St/A01-L-00M-LANDSCAPE-RVT.rvt

[illegible]

O C U L U S

Level 1, 5 Wilson Street, P.O. Box 307, Newtown, NSW, 2042
02 9557 5533 australia@oculus.info

Sydney - Gadigal Country

PROJECT

A01 ROSS ST TEACHING & LEARNING HUB
ROSS ST, SYDNEY UNIVERSITY

CLIENT

THE UNIVERSITY OF
SYDNEY

ARCHITECT

BVN

STATUS

DESIGN DEVELOPMENT

DRAWING TITLE


PLANTING SCHEDULE

PROJECT N°
S23-024

A1


DRAWING NO.
SSDA03ISSUE
5

LEGEND

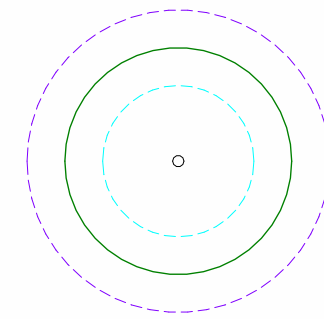

EXISTING TREE TO BE
RETAINED

ORANGE DASH - SRZ
RED DASH - TPZ

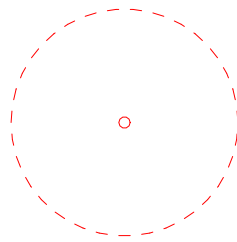

EXISTING TREE TO
BE REMOVED


SSDA SITE AREA



**Department of Planning,
Housing and Infrastructure**

Issued under the Environmental Planning and Assessment Act 1979

Approved Application No. SSD-57838709
Approved on: 17 December 2025
Signed: PN Sheet No: 24 of 33

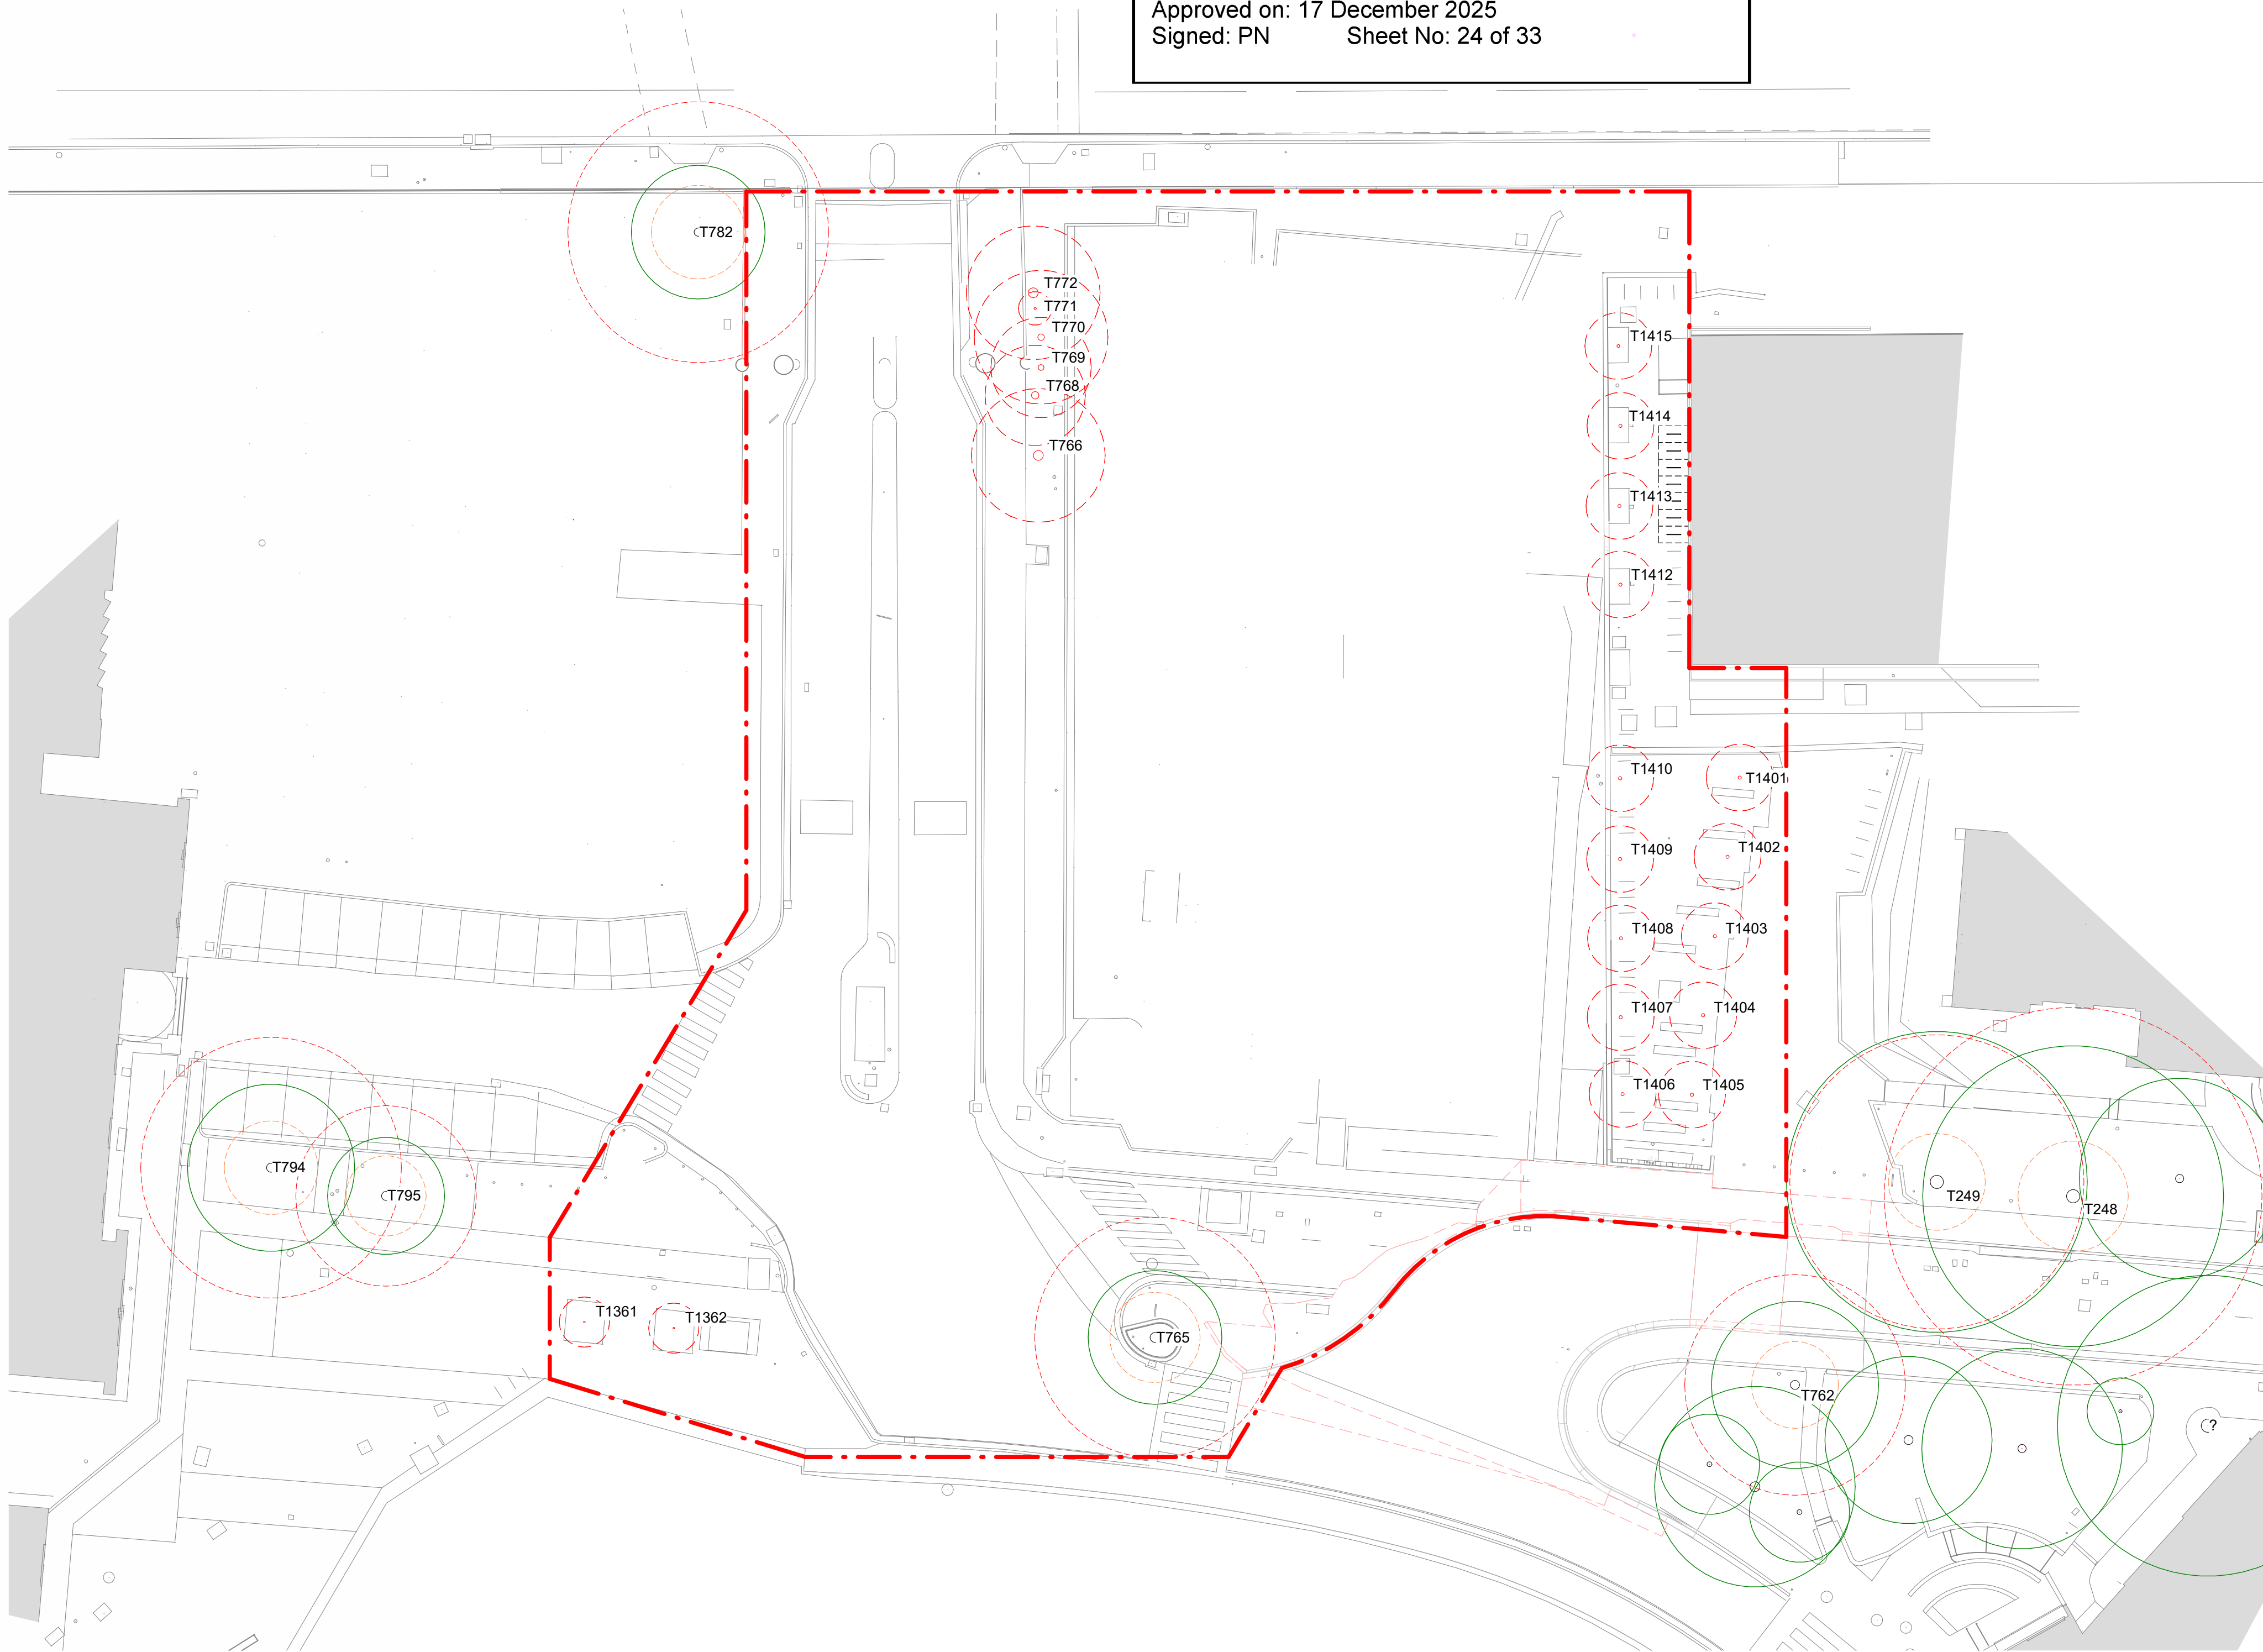

THESE DRAWINGS ARE TO BE READ IN CONJUNCTION WITH ALL LANDSCAPE SCHEDULES AND TECHNICAL SPECIFICATION AND OTHER CONSULTANTS DRAWINGS. CHECK AND VERIFY ALL DIMENSIONS AND SITE CONDITIONS PRIOR TO THE COMMENCEMENT OF ANY WORK. DO NOT SCALE DRAWINGS - REFER TO FIGURED DIMENSIONS ONLY. INFORM OCULUS OF ANY DISCREPANCIES FOR CLARIFICATION BEFORE PROCEEDING. UNLESS NOTED OTHERWISE THIS DRAWING IS NOT FOR CONSTRUCTION.

© OCULUS 2017 All rights reserved



SERVICES SHOWN ON THIS DRAWING ARE APPROXIMATELY ONLY. THE EXACT LOCATION IS TO BE CONFIRMED ON SITE BY CONTRACTOR PRIOR TO COMMENCEMENT WORK.

O C U L U S

Level 1, 5 Wilson Street, P.O. Box 307, Newtown, NSW, 2042
02 9557 5533 australia@oculus.info
Sydney - Gadigal Country
Melbourne - Wurundjeri Woi Wurrung Country
Canberra - Ngunnawal Country

PROJECT
A01 ROSS ST TEACHING & LEARNING HUB
ROSS ST, SYDNEY UNIVERSITY

CLIENT
THE UNIVERSITY OF
SYDNEY

ARCHITECT
BVN

STATUS
DESIGN DEVELOPMENT

DRAWING SCALE



NORTH POINT



DRAWING TITLE
TREE RETENTION AND
REMOVAL PLAN

PROJECT I
S23-024

DRAWING
SSDA10

A1

ISSUE
7



Issued under the Environmental Planning and Assessment Act 1979


Approved Application No. SSD-57838709
Approved on: 17 December 2025
Signed: PN Sheet No: 30 of 33



NOTES

THESE DRAWINGS ARE TO BE READ IN CONJUNCTION WITH ALL LANDSCAPE SPECIFICATIONS AND TECHNICAL SPECIFICATION AND OTHER CONSULTANT'S DRAWINGS. CHECK AND VERIFY ALL DIMENSIONS AND SITE CONDITIONS PRIOR TO THE COMMENCEMENT OF ANY WORK. DO NOT SCALE DRAWINGS - REFER TO FIGURED DIMENSIONS ONLY. INFORM OCULUS OF ANY DISCREPANCIES FOR CLARIFICATION BEFORE PROCEEDING. UNLESS NOTED OTHERWISE THIS DRAWING IS NOT FOR CONSTRUCTION.

© OCULUS 2017 All rights reserved

 [illegible]

O C U L U S

Level 1, 5 Wilson Street, P.O. Box 307, Newtown, NSW, 2042
02 9557 5533 australia@oculus.info
Sydney - Gadigal Country
Melbourne - Wurundjeri Woi Wurrung Country
Canberra - Ngunnawal Country


PROJECT
A01 ROSS ST TEACHING & LEARNING HUB
ROSS ST, SYDNEY UNIVERSITY

CLIENT
THE UNIVERSITY OF
SYDNEY

ARCHITECT
BVN

STATUS
DESIGN DEVELOPMENT

DRAWING SCALE

 

NORTH POINT



DRAWING TITLE
PLANTING PLAN LEVEL 01 +
03

PROJECT NO.
S23-024

SHEET SIZE
A1

DRAWING N°
SSDA51ISSUE
3



Issued under the Environmental Planning and Assessment Act 1979

Approved Application No. SSD-57838709

Approved on: 17 December 2025
Signed: PN Sheet No: 31 of 33



THESE DRAWINGS ARE TO BE READ IN CONJUNCTION WITH ALL LANDSCAPE SCHEDULES AND TECHNICAL SPECIFICATION AND OTHER CONSULTANTS' DRAWINGS. CHECK AND VERIFY ALL DIMENSIONS AND SITE CONDITIONS PRIOR TO THE COMMENCEMENT OF ANY WORK. DO NOT SCALE DRAWINGS - REFER TO FIGURED DIMENSIONS ONLY. INFORM OCULUS OF ANY DISCREPANCIES FOR CLARIFICATION BEFORE PROCEEDING. UNLESS NOTED OTHERWISE THIS DRAWING IS NOT FOR CONSTRUCTION.

© OCULUS 2017 All rights reserved



SERVICES SHOWN ON THIS DRAWING ARE APPROXIMATELY ONLY. THE EXACT LOCATION IS TO BE CONFIRMED ON SITE BY CONTRACTOR PRIOR TO COMMENCEMENT WORK.

Autodesk Docs://OC_A01 Ross St/A01-L-00M-LANDSCAPE-RVT.rvt

[illegible]

Level 1, 5 Wilson Street, P.O. Box 307, Newtown, NSW, 2042
02 9557 5533 australia@oculus.info
Sydney - Gadigal Country
Melbourne - Wurundjeri Woi Wurrung Country
Canberra - Ngunawal Country


PROJECT
A01 ROSS ST TEACHING & LEARNING HUB
ROSS ST, SYDNEY UNIVERSITY

CLIENT
THE UNIVERSITY OF
SYDNEY

ARCHITECT
BVN

STATUS
DESIGN DEVELOPMENT

DRAWING SCALE

 

NORTH POINT







DRAWING TITLE
PLANTING PLAN LEVEL 04 +
05

PROJECT N°
S23-024

SHEET SIZE
A1

DRAWING N°
SSDA52ISSUE
1

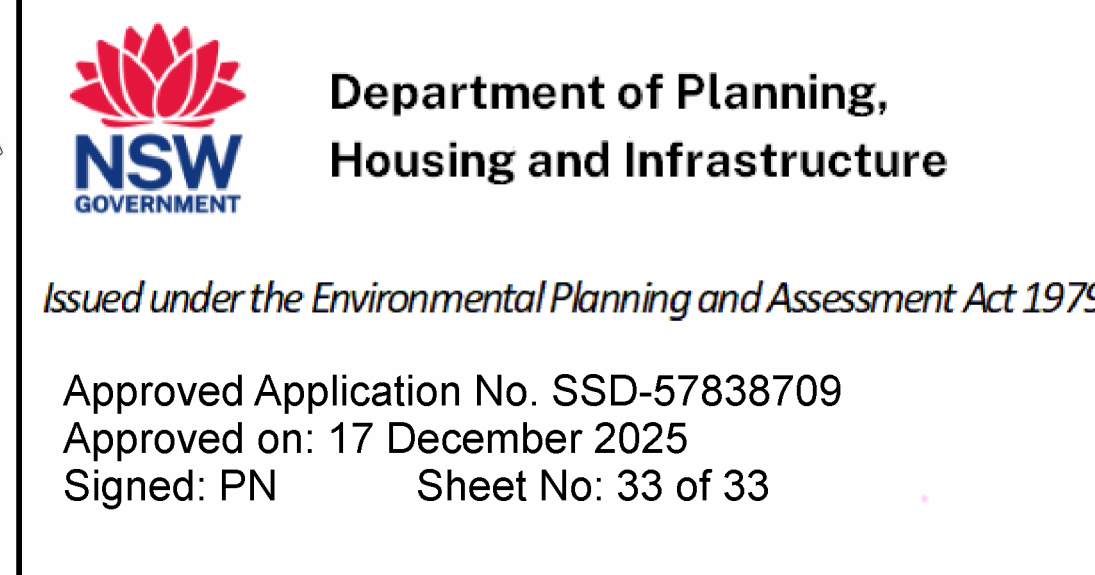   

STATUS	
B	DESIGN DEVELOPMENT

DRAWING TITLE
SECTIONS

PROJECT N° S23-024	SHEET SIZE A1
DRAWING N° SSDA71	ISSUE 5

NOTES
THESE DRAWINGS ARE TO BE READ IN CONJUNCTION WITH ALL LANDSCAPE SCHEDULES AND TECHNICAL SPECIFICATION AND OTHER CONSULTANTS DRAWINGS. CHECK AND VERIFY ALL DIMENSIONS AND SITE CONDITIONS PRIOR TO THE COMMENCEMENT OF ANY WORK. DO NOT SCALE DRAWINGS - REFER TO FIGURED DIMENSIONS ONLY. INFORM OCULUS OF ANY DISCREPANCIES FOR CLARIFICATION BEFORE PROCEEDING. UNLESS NOTED OTHERWISE THIS DRAWING IS NOT FOR CONSTRUCTION.



SERVICES SHOWN ON THIS DRAWING ARE APPROXIMATELY ONLY. THE EXACT LOCATION IS TO BE CONFIRMED ON SITE BY CONTRACTOR PRIOR TO COMMENCEMENT WORK.

[illegible]

O C U L U S

Level 1, 5 Wilson Street, P.O. Box 307, Newtown, NSW, 2042
02 9557 5533 australia@oculus.info

Sydney - Gadigal Country
Melbourne - Wurundjeri Woi Wurrung Country
Canberra - Ngannawal Country

PROJECT
A01 ROSS ST TEACHING & LEARNING HUB
ROSS ST, SYDNEY UNIVERSITY


CLIENT
THE UNIVERSITY OF
SYDNEY

ARCHITECT
BVN

| STATUS

DESIGN DEVELOPMENT

DRAWING SCALE

 

Autodesk Docs://OC_A01 Ross St/A01-L-00M-LANDSCAPE-RVT.rvt