


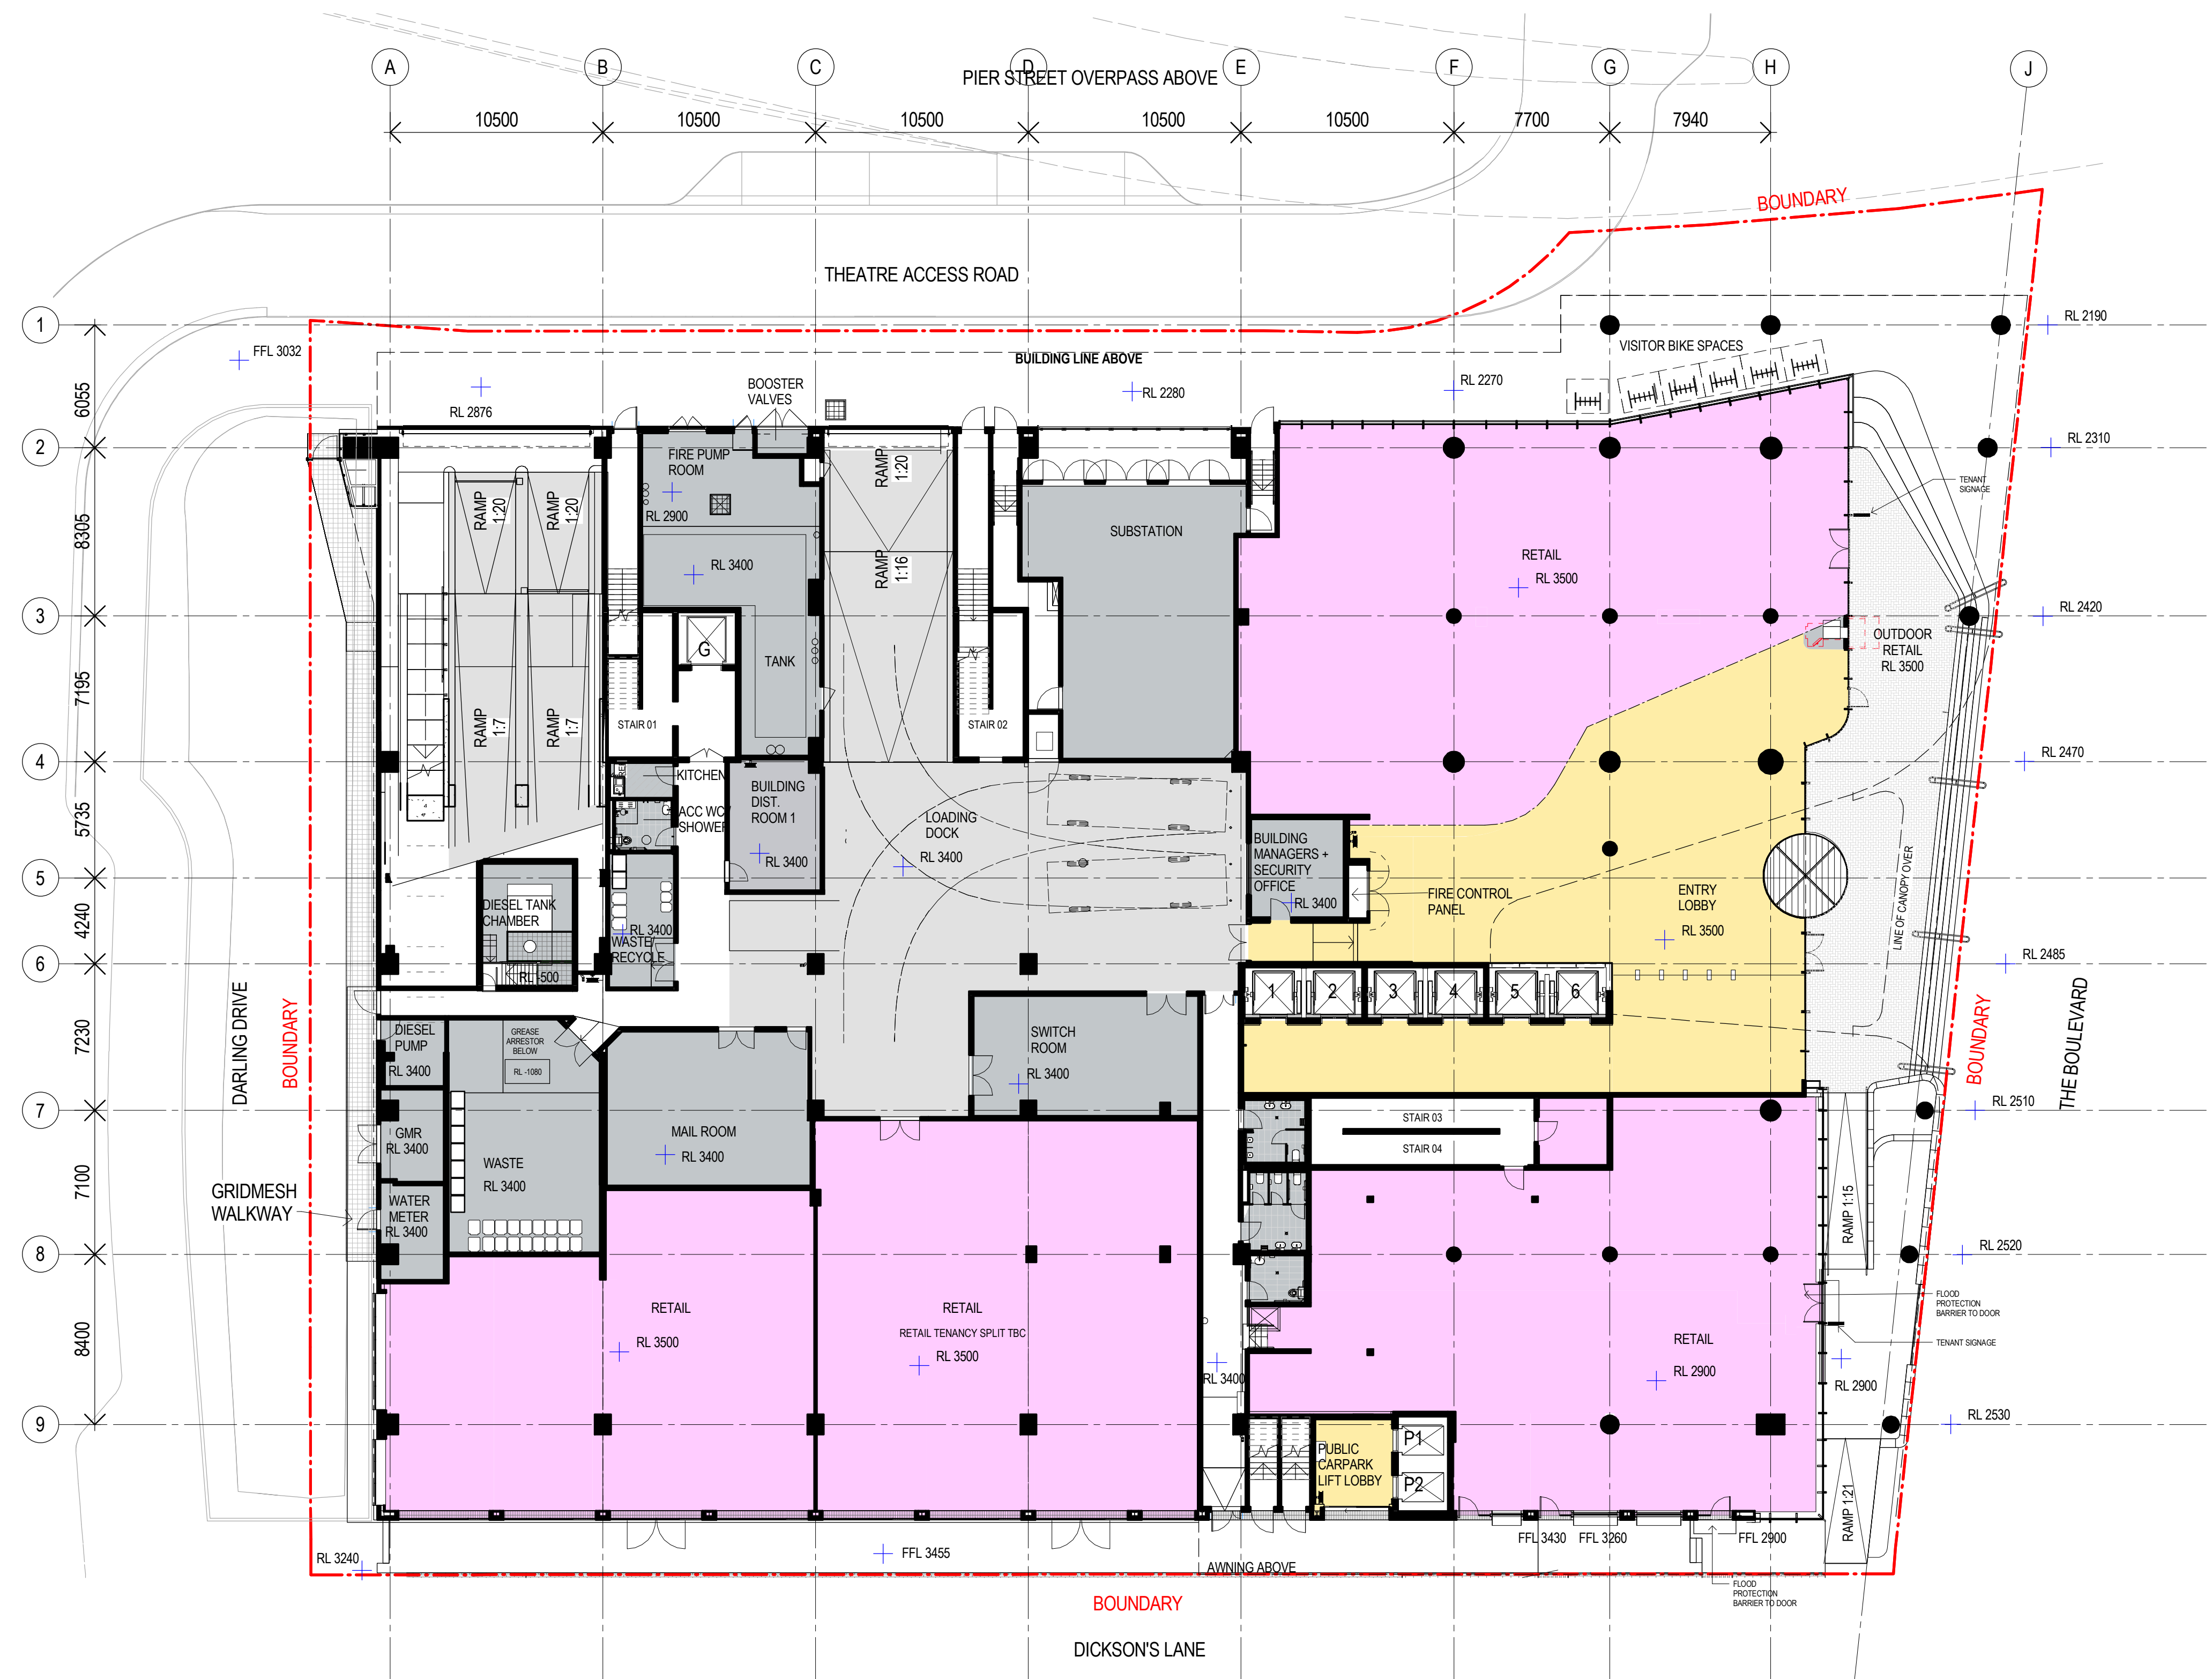

Recent revision history		Notes & Legend	
#	Status	Description	Date
A		SECTION 96 SUBMISSION	10/03/15
B		AMENDMENTS FOR RTS	20/05/15
C		REVISED SECTION 96 SUBMISSION	26/06/15
D		S96_2 SUBMISSION	22/09/15
E		S96_2 SUBMISSION	01/10/15
F		S96_2 SUBMISSION	07/10/15
G		S69_3 SUBMISSION	27/09/16

Contractor must verify all dimensions on site before commencing work or preparing shop drawings. Do not scale drawings.

NOTE: Issued for Section 96 only. Subject to review and design development - not to be used for construction.



Project
DARLING SQUARE NW PLOT

Client
LEND LEASE

Issuer
WOODS BAGOT

© Woods Bagot

Project number
120605

Checked Approved

Size check
25mm

Sheet size
A1


Scale
1 : 200

Sheet title
GENERAL ARRANGEMENT PLAN -
GROUND FLOOR

Sheet number
DA2001

Status

Revision
G

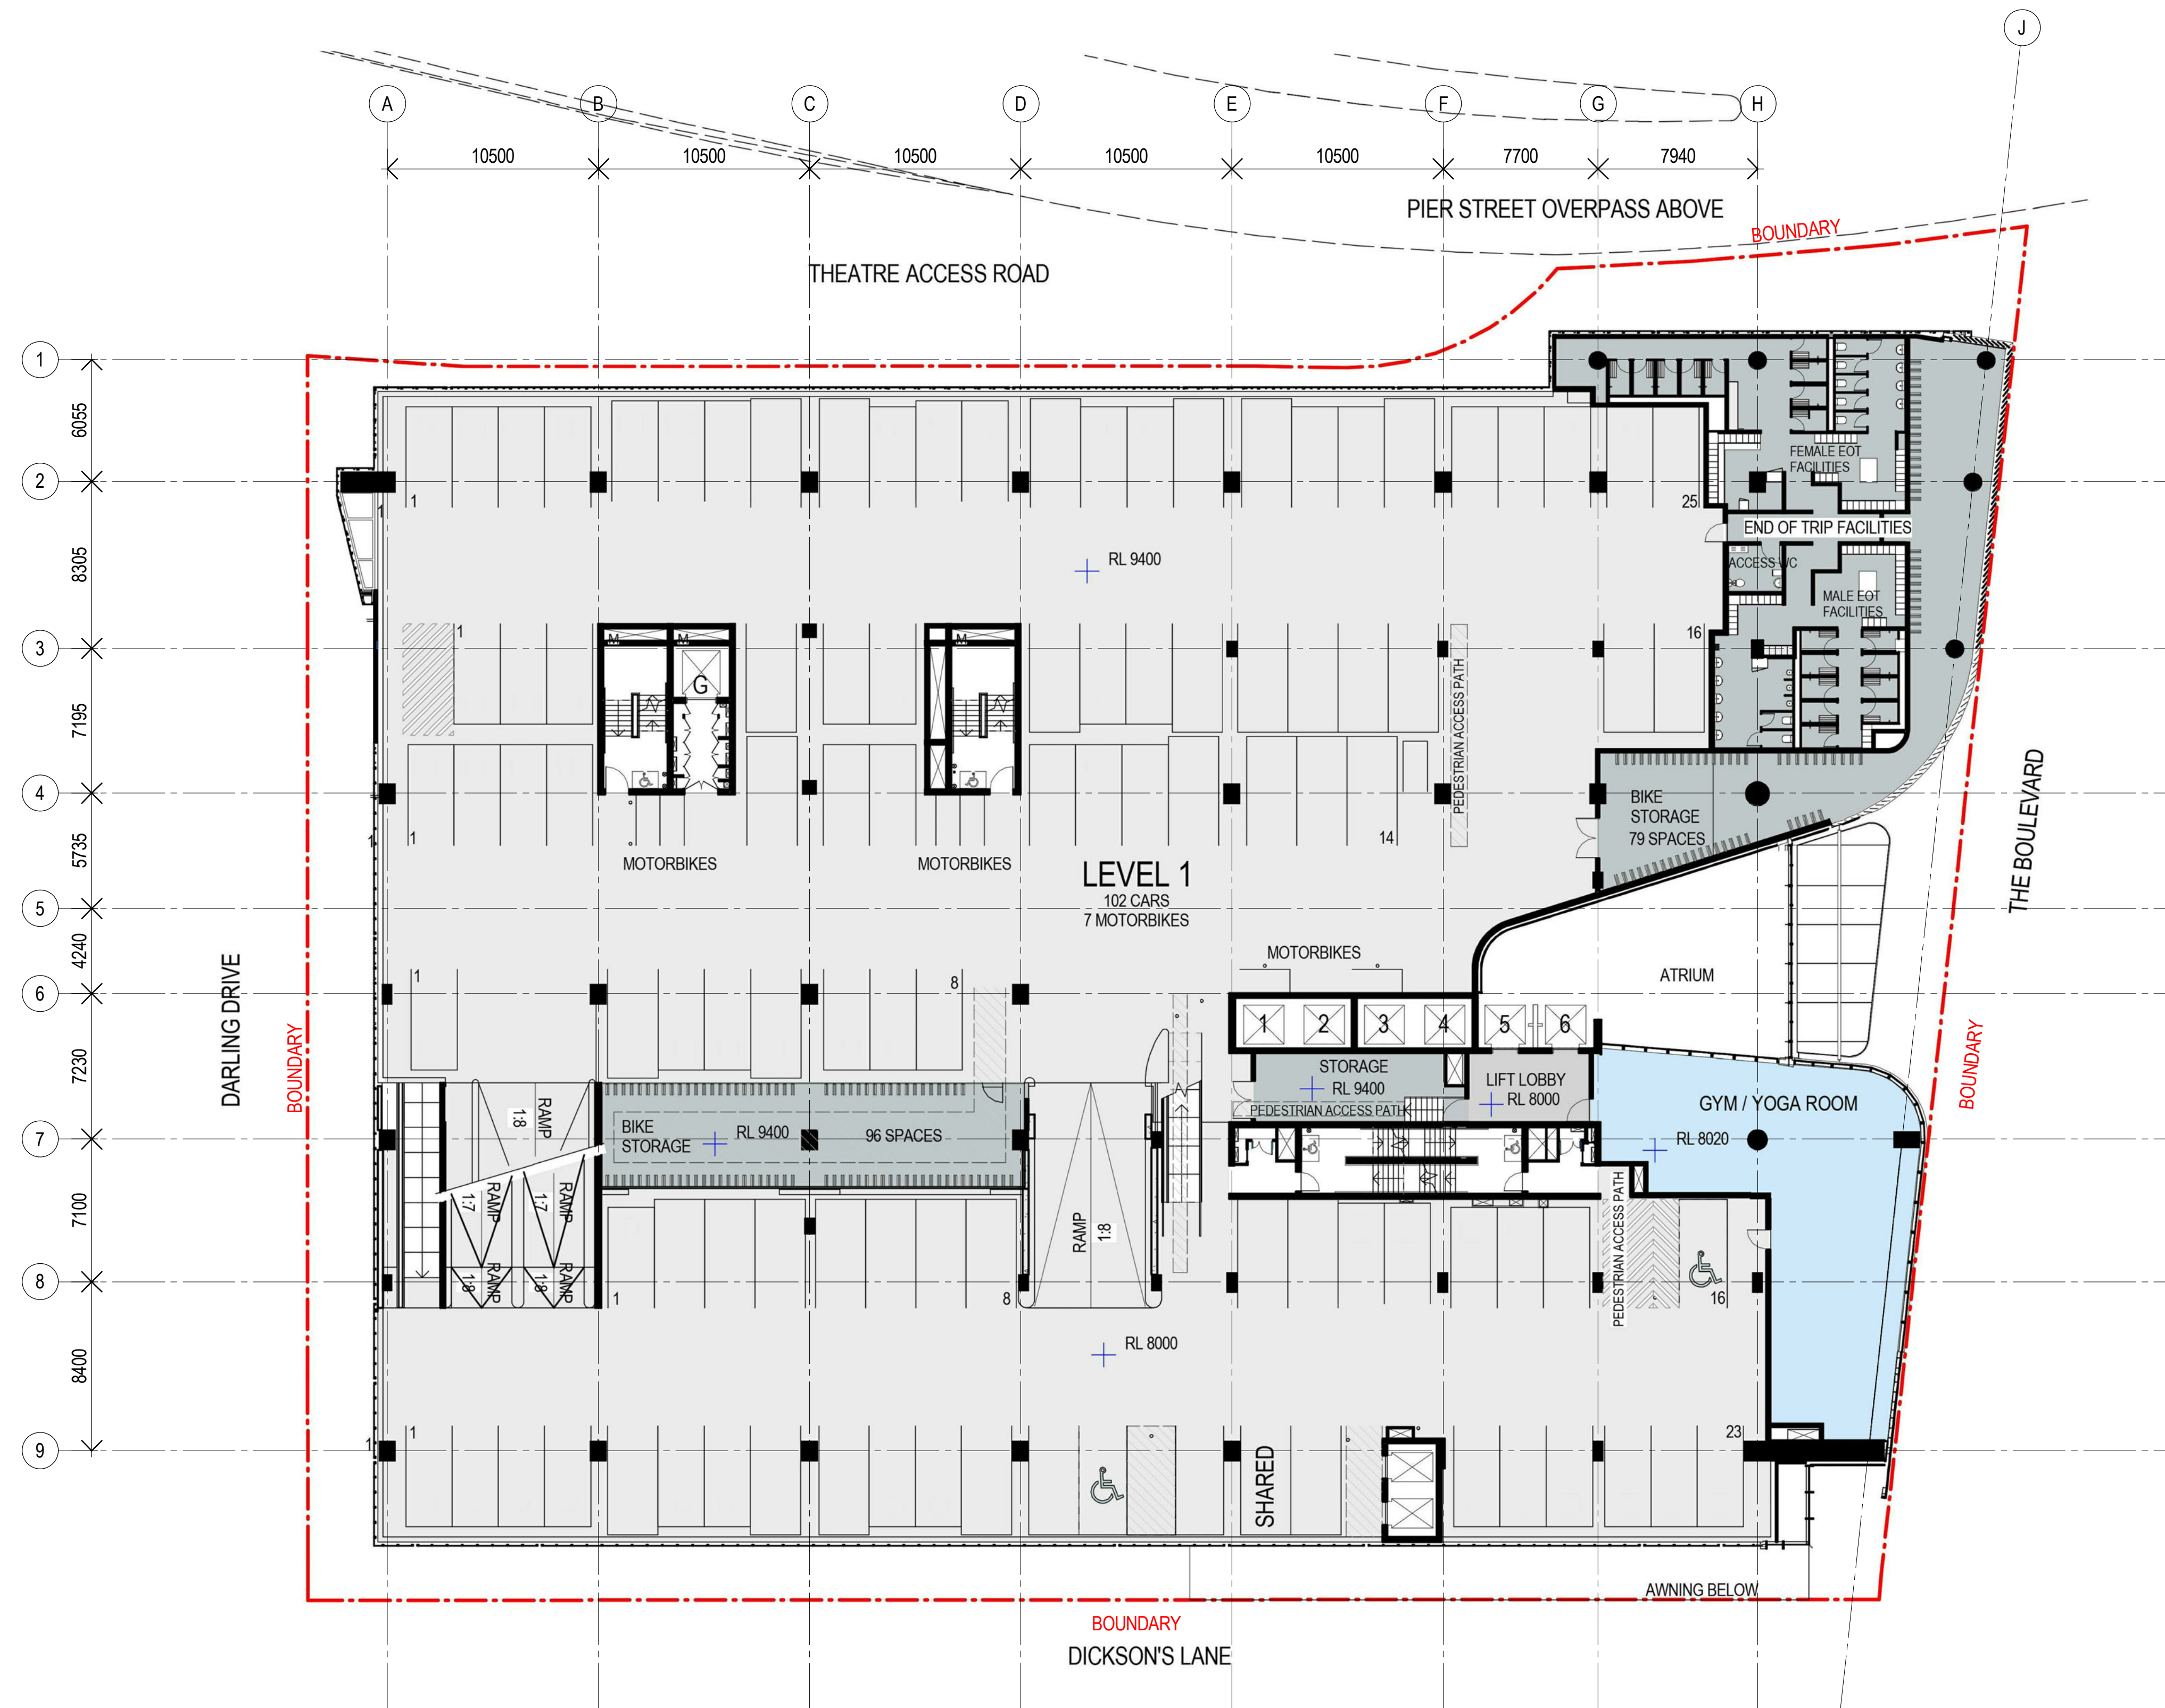


Recent revision history		Notes & Legend	
#	Status	Description	Date
A		SECTION 96 SUBMISSION	10/03/15
B		AMENDMENTS FOR RTIS	20/05/15
C		REVISED SECTION 96 SUBMISSION	26/06/15
D		S96_2 SUBMISSION	22/09/15
E		S96_2 SUBMISSION	01/10/15
F		S89_3 SUBMISSION	27/09/16

Contractor must verify all dimensions on site before commencing work or preparing shop drawings. Do not scale drawings.

NOTE: Issued for Section 96 only. Subject to review and design development - not to be used for construction.

C:\My Documents\Autodesk\Revit\RAC2016\120605_DarlingSquare_BUILDING_160907_sydwarc.rvt

 

Project
DARLING SQUARE NW PLOT

Client
LEND LEASE

Issuer
WOODS BAGOT

© Woods Bagot

Project number
120605

Checked Approved

Size check
25mm

Sheet size
A1


Scale
1 : 200

Sheet title
GENERAL ARRANGEMENT PLAN - CARPARK LEVEL 1

Sheet number
DA2002


Status

Revision
F

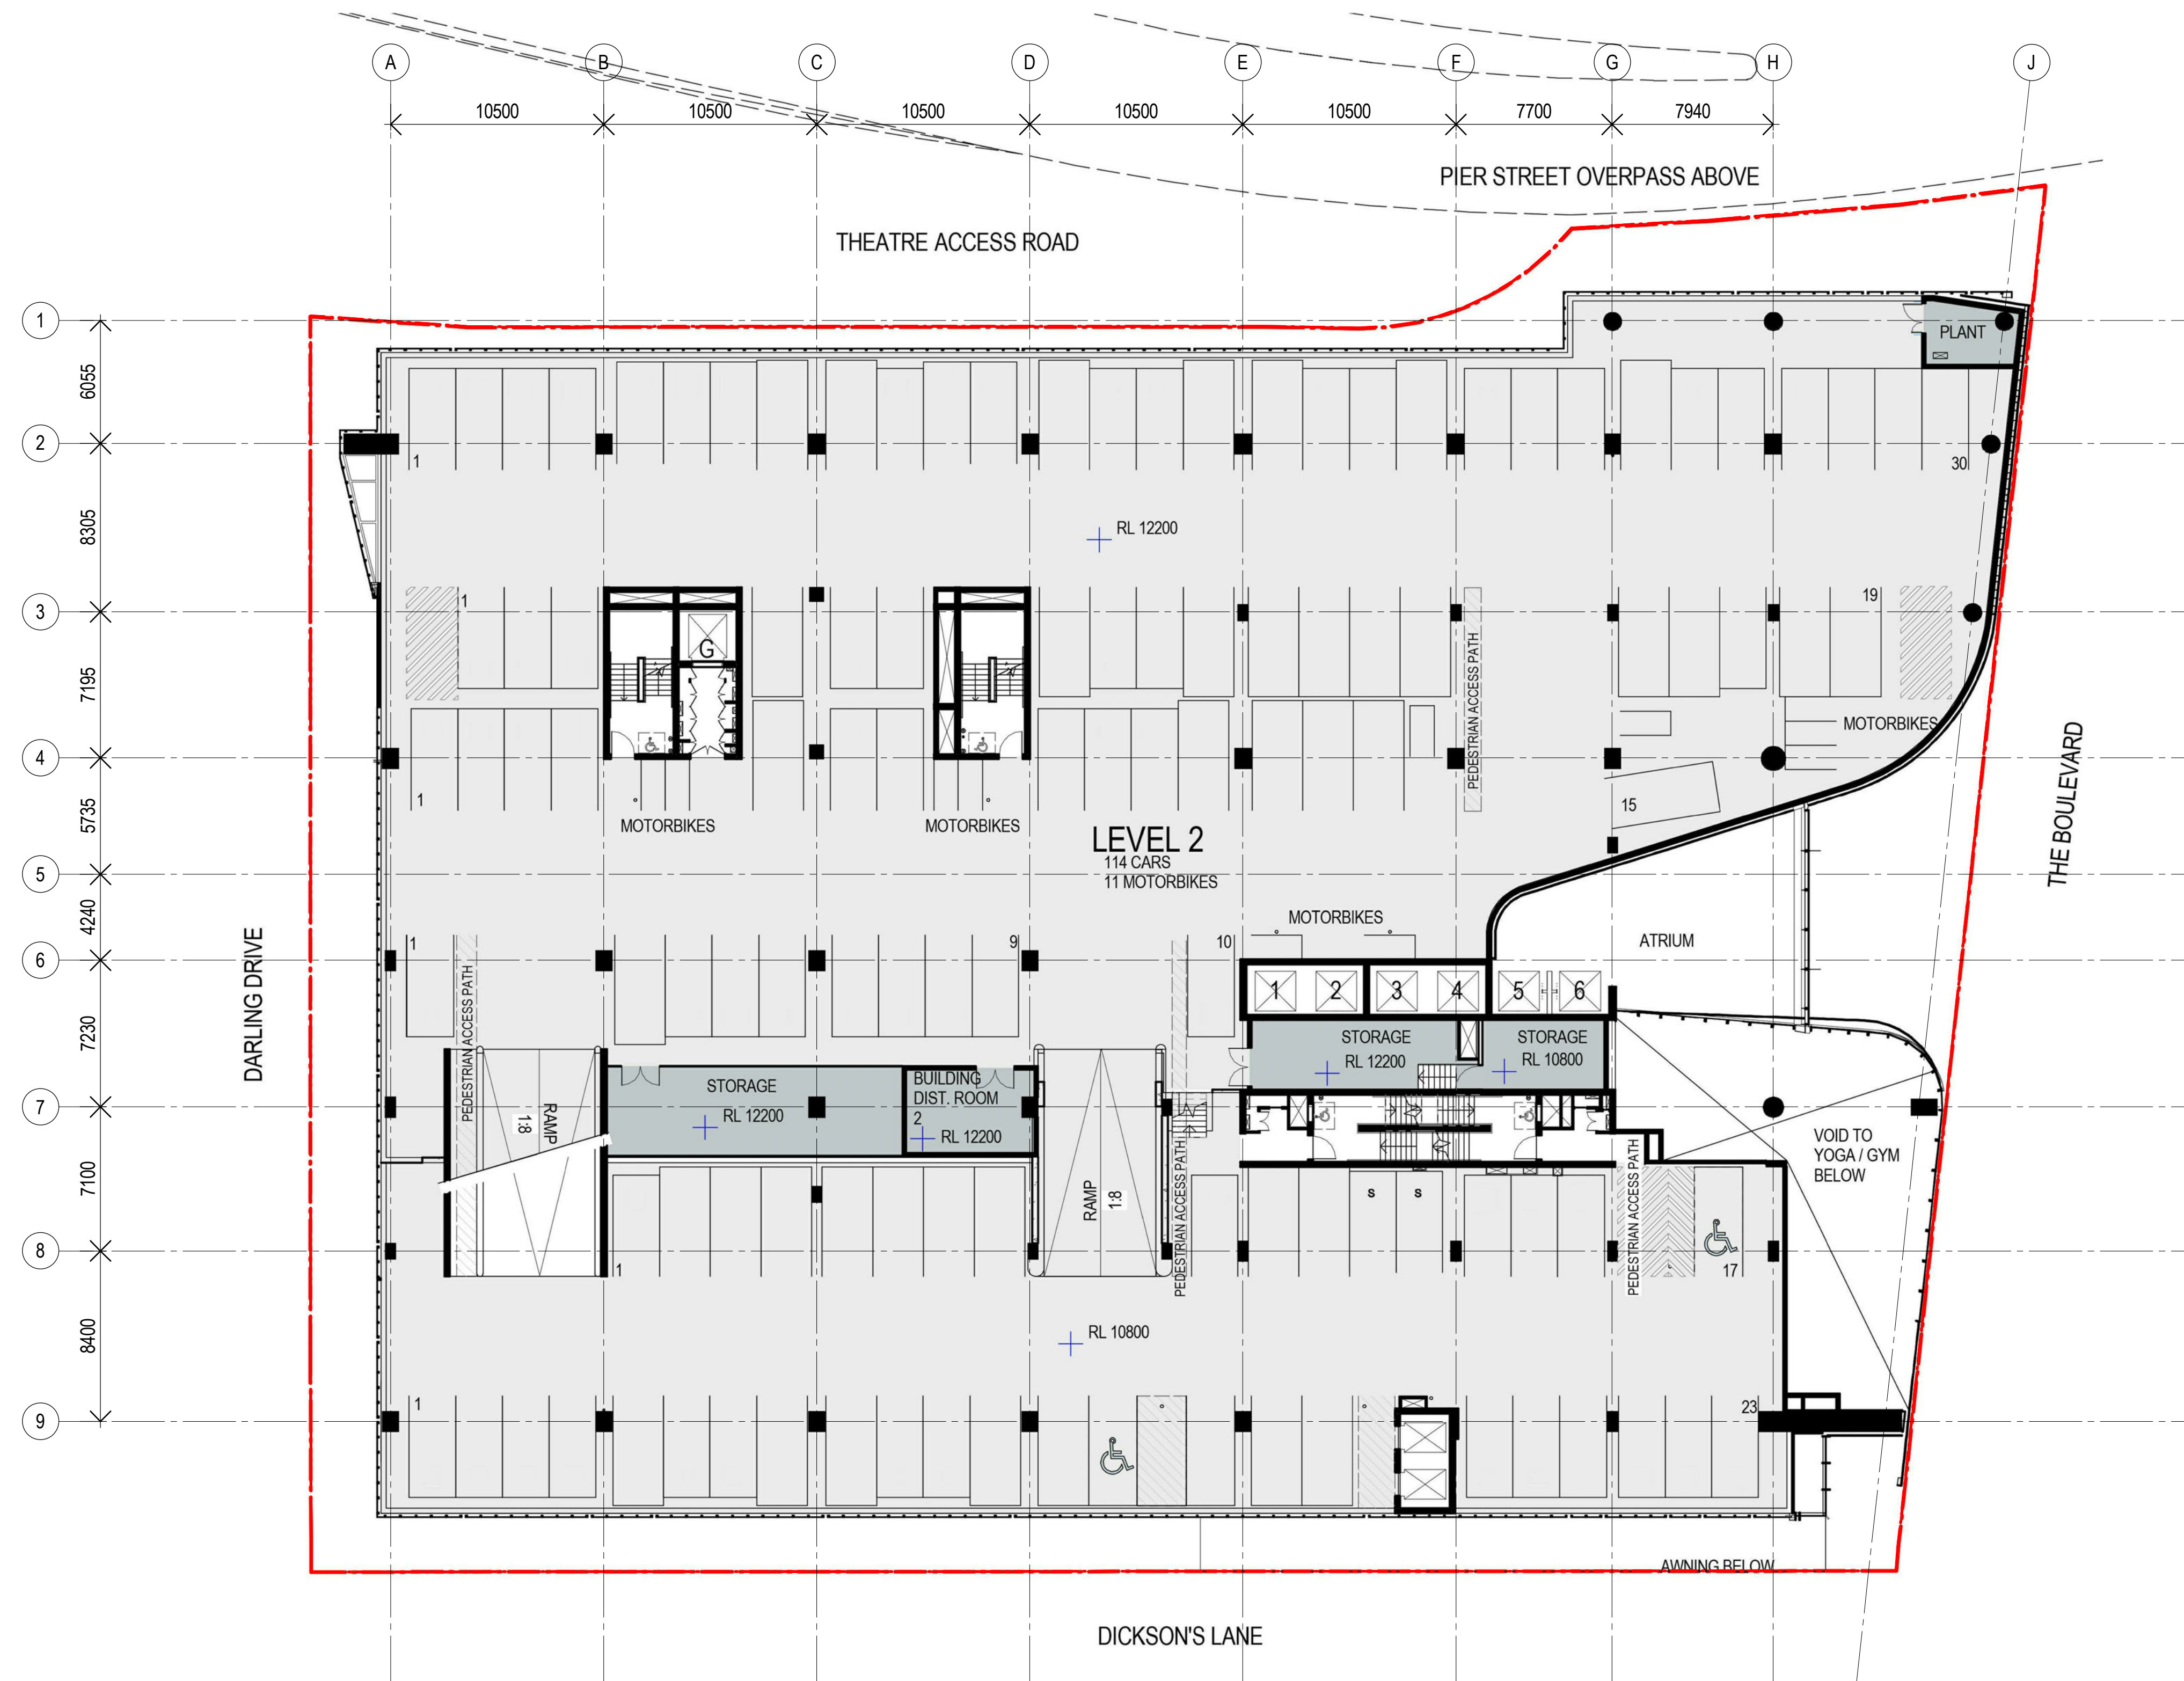


Recent revision history		Description	Date	Notes & Legend
#	Status			
A		SECTION 96 SUBMISSION	10/03/15	Contractor must verify all dimensions on site before commencing work or preparing shop drawings. Do not scale drawings. NOTE: Issued for Section 96 only. Subject to review and design development - not to be used for construction.
B		AMENDMENTS FOR RTIS	20/05/15	
C		REVISED SECTION 96 SUBMISSION	26/06/15	
D		S96_2 SUBMISSION	22/09/15	
E		S96_2 SUBMISSION	01/10/15	
F		S89_3 SUBMISSION	27/09/16	


Date generated 5-10-16 1:10:39 PM C:\My Documents\Autodesk\Revit\RAC2016\120605_DarlingSquare_BUILDING_160907_sydwarc.rvt

 

Project DARLING SQUARE NW PLOT		Client LEND LEASE		Project number 120605		Issue WOODS BAGOT		Sheet title GENERAL ARRANGEMENT PLAN - CARPARK LEVEL 2	
Checked		Approved		Size check 25mm		Sheet size A1		Scale 1 : 200	
Status		Revision F		Sheet number DA2003					

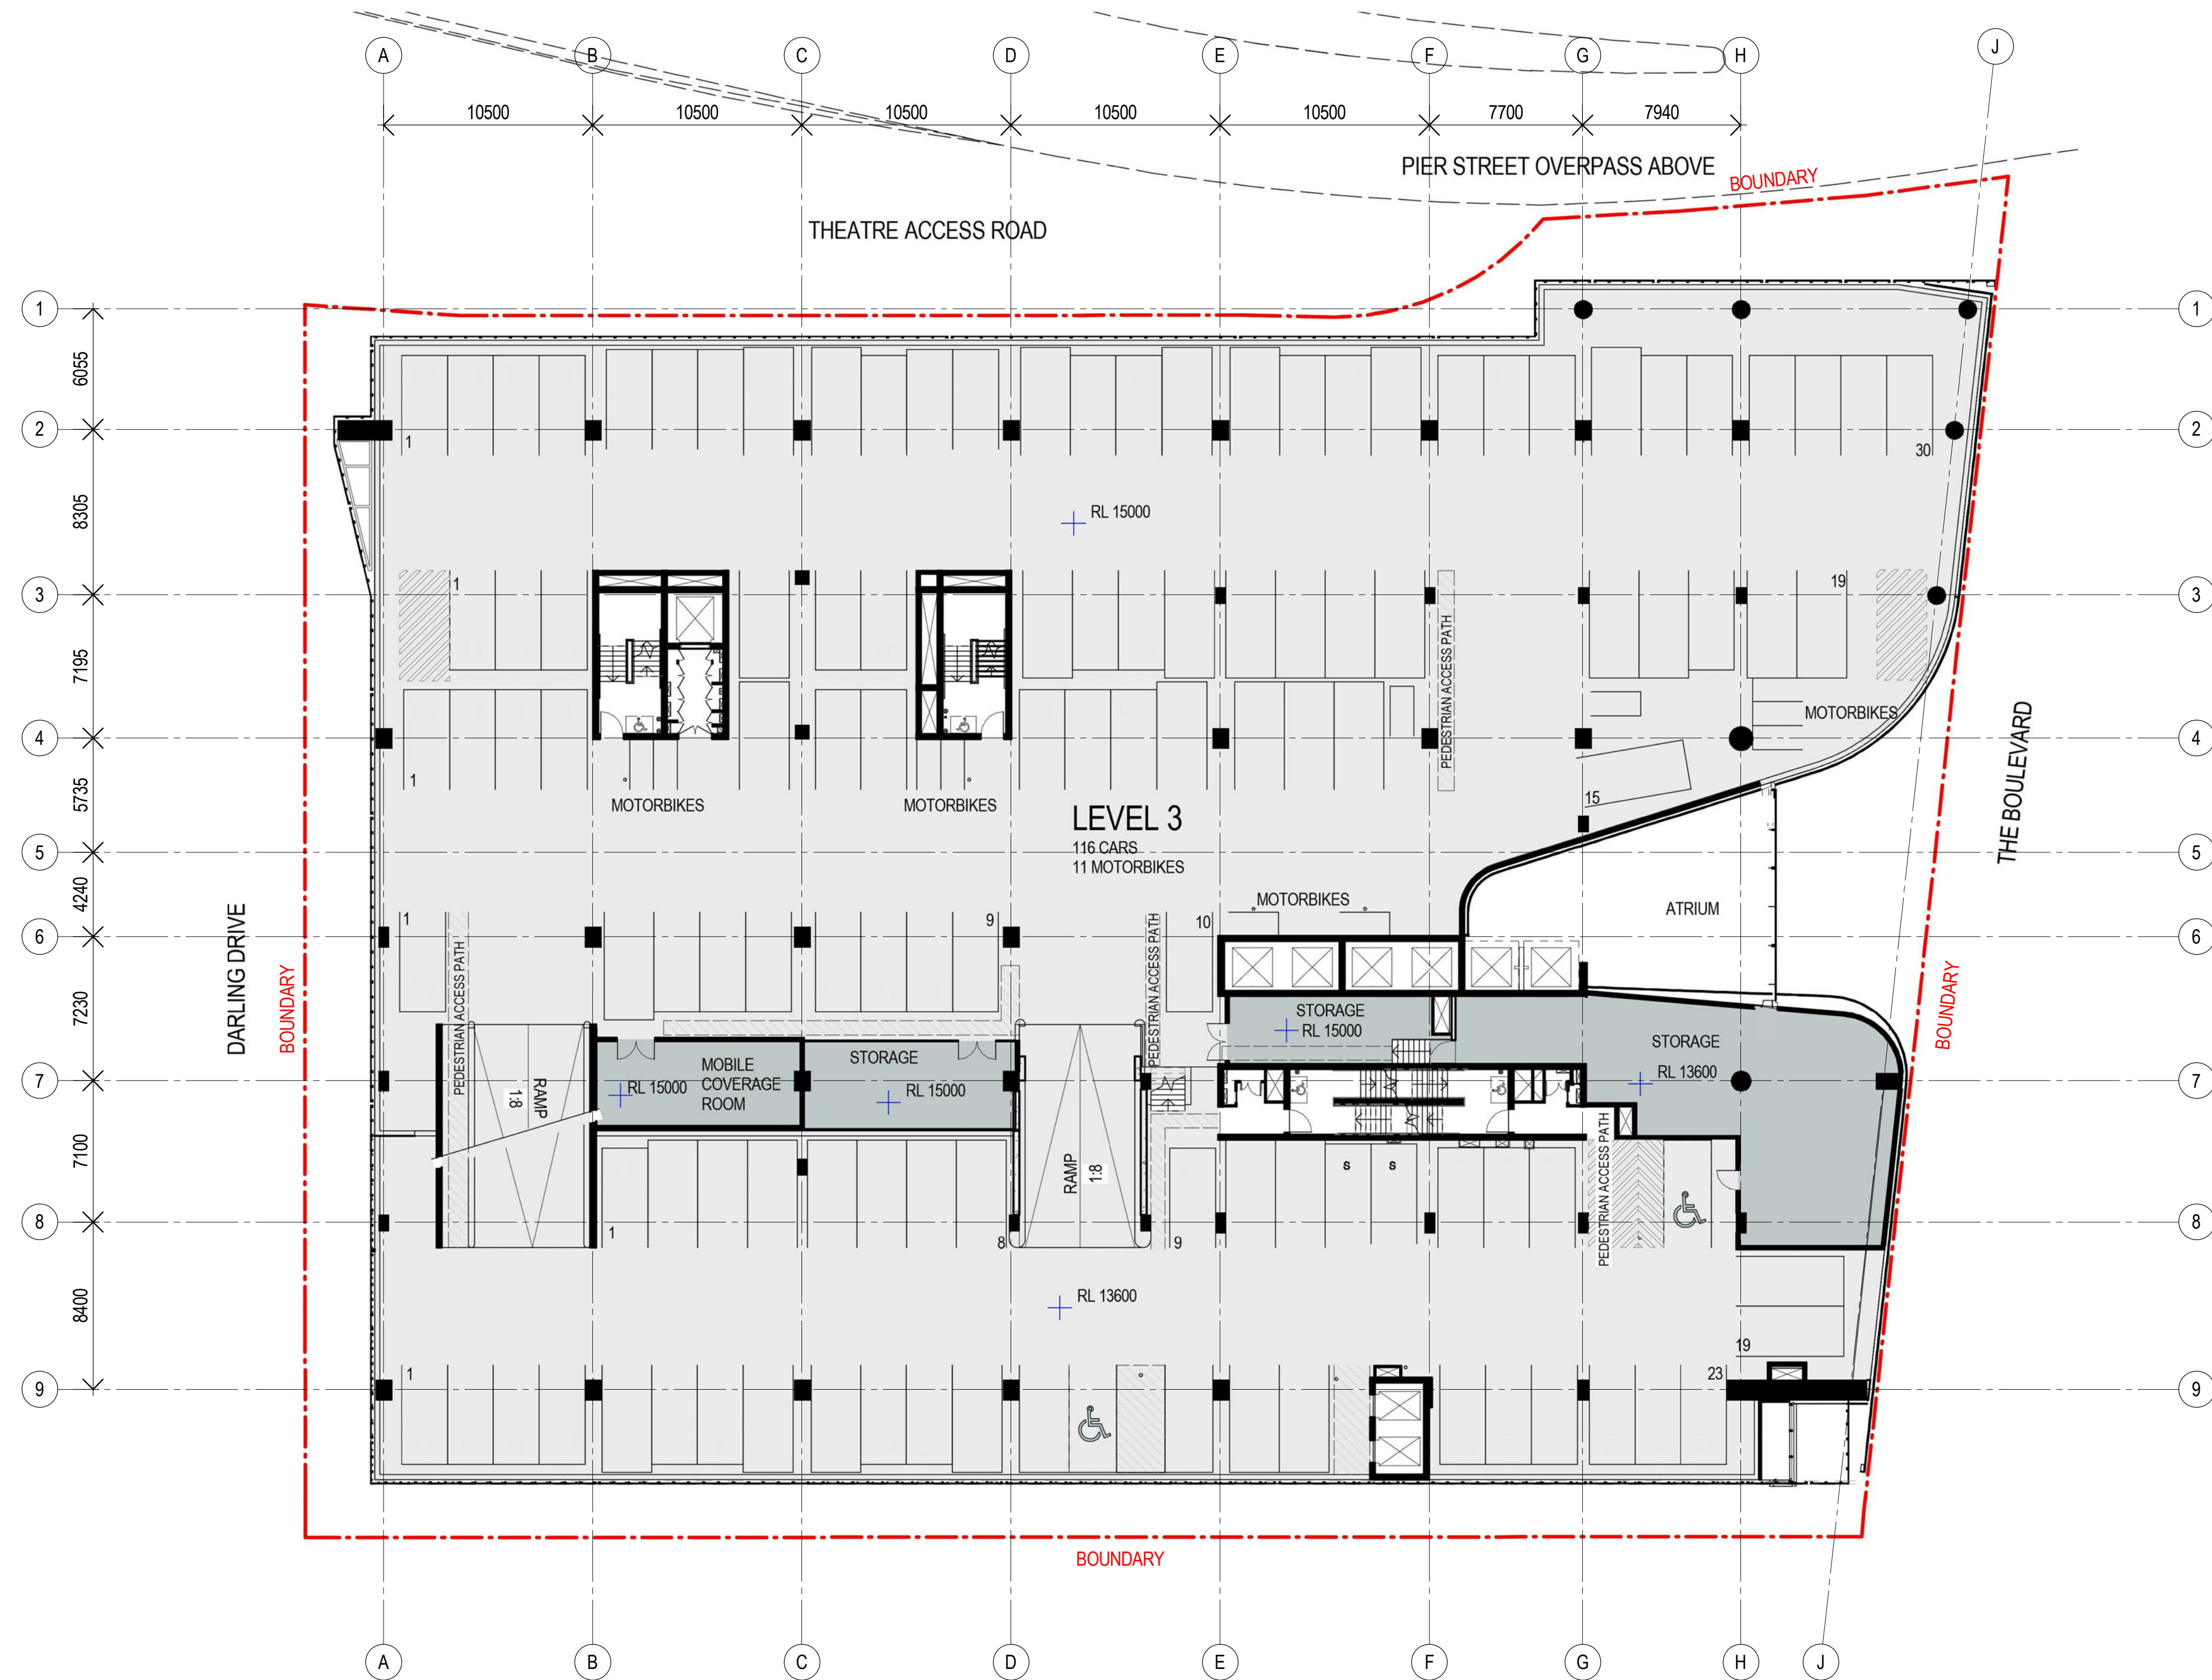

Recent revision history		Description	Date	Notes & Legend
#	Status			
A		SECTION 96 SUBMISSION	10/03/15	Contractor must verify all dimensions on site before commencing work or preparing shop drawings. Do not scale drawings. NOTE: Issued for Section 96 only. Subject to review and design development - not to be used for construction.
B		REVISED SECTION 96 SUBMISSION	26/06/15	
C		S96_2 SUBMISSION	22/09/15	
D		S96_2 SUBMISSION	01/10/15	
E		S89_3 SUBMISSION	27/09/16	

 

Project
DARLING SQUARE NW PLOT

Client
LEND LEASE

Issuer
WOODS BAGOT

© Woods Bagot

Project number
120605

Checked Approved

Size check
25mm

Sheet size
A1


Scale
1 : 200

Sheet title
GENERAL ARRANGEMENT PLAN -
CARPARK LEVEL 3


Sheet number
DA2004

Status

Revision
E

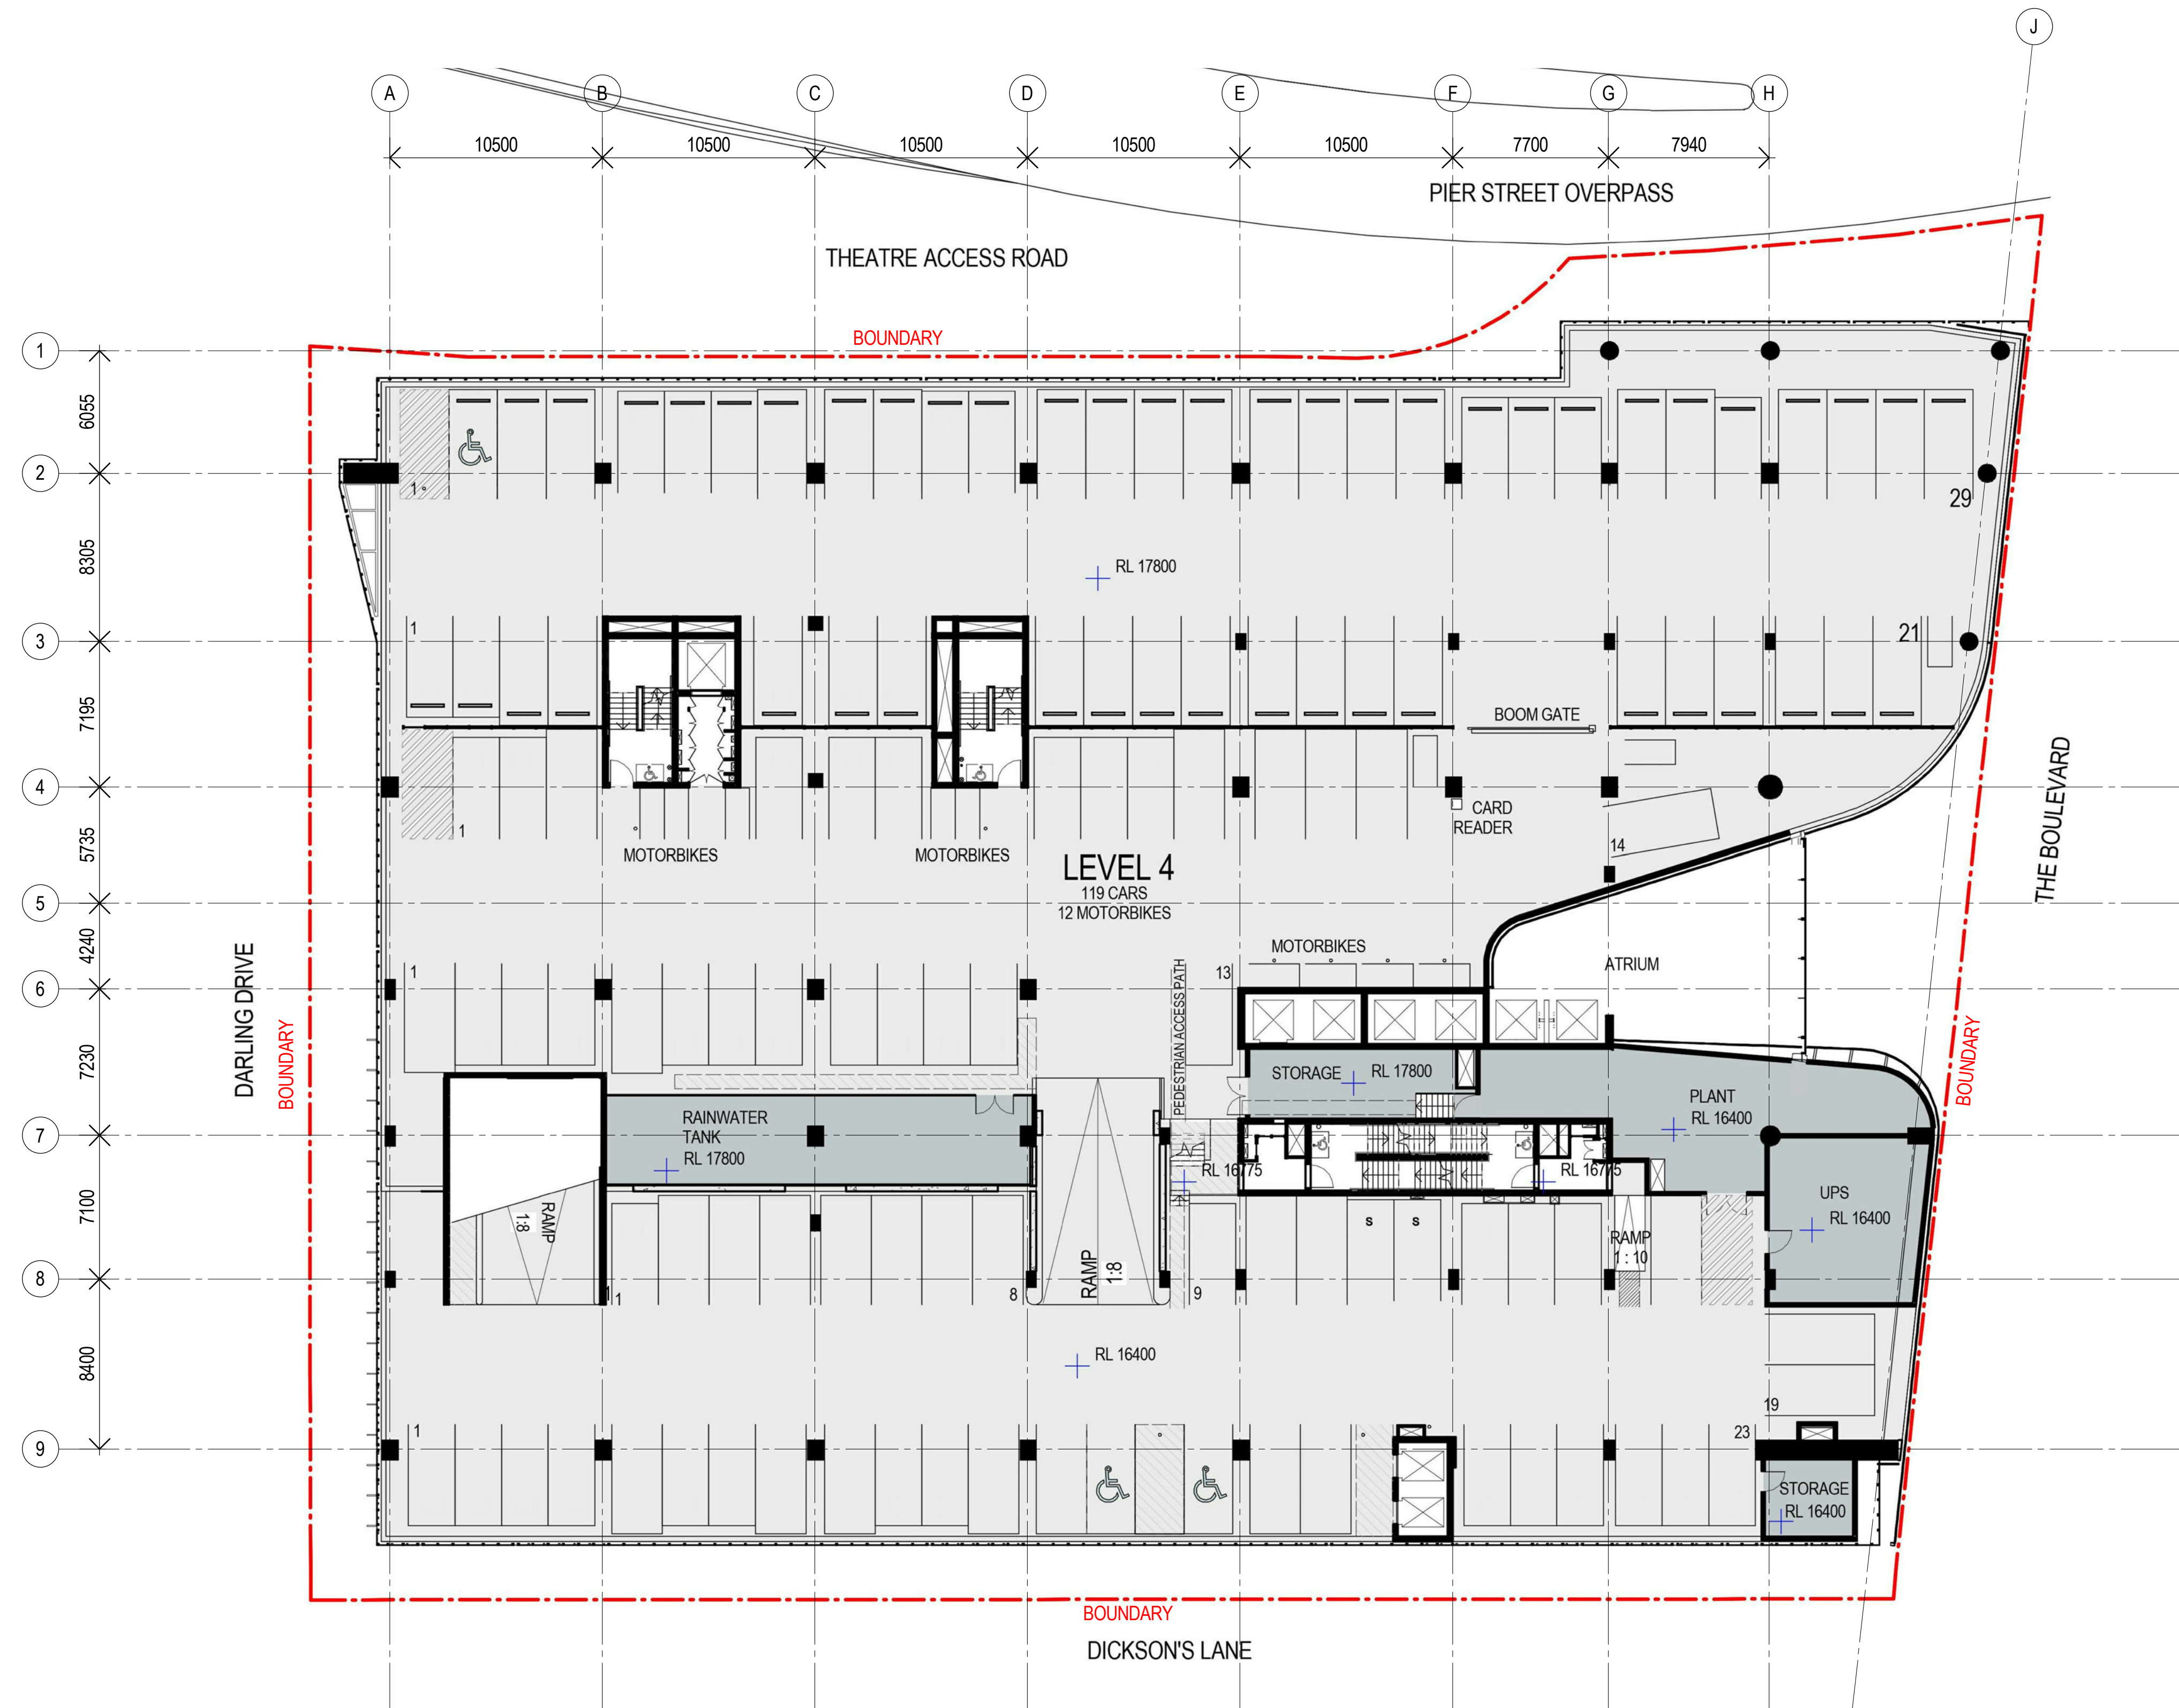

Recent revision history		Description	Date	Notes & Legend
#	Status			
A		SECTION 96 SUBMISSION	10/03/15	Contractor must verify all dimensions on site before commencing work or preparing shop drawings. Do not scale drawings. NOTE: Issued for Section 96 only. Subject to review and design development - not to be used for construction.
B		REVISED SECTION 96 SUBMISSION	26/06/15	
C		S96_2 SUBMISSION	22/09/15	
D		S96_2 SUBMISSION	01/10/15	
E		S89_3 SUBMISSION	27/09/16	

 

Project
DARLING SQUARE NW PLOT

Client
LEND LEASE

Issuer
WOODS BAGOT

© Woods Bagot

Project number
120605

Checked Approved

Size check
25mm

Sheet size
A1


Scale
1 : 200

Sheet title
GENERAL ARRANGEMENT PLAN -
CARPARK LEVEL 4


Sheet number
DA2005

Status

Revision
E

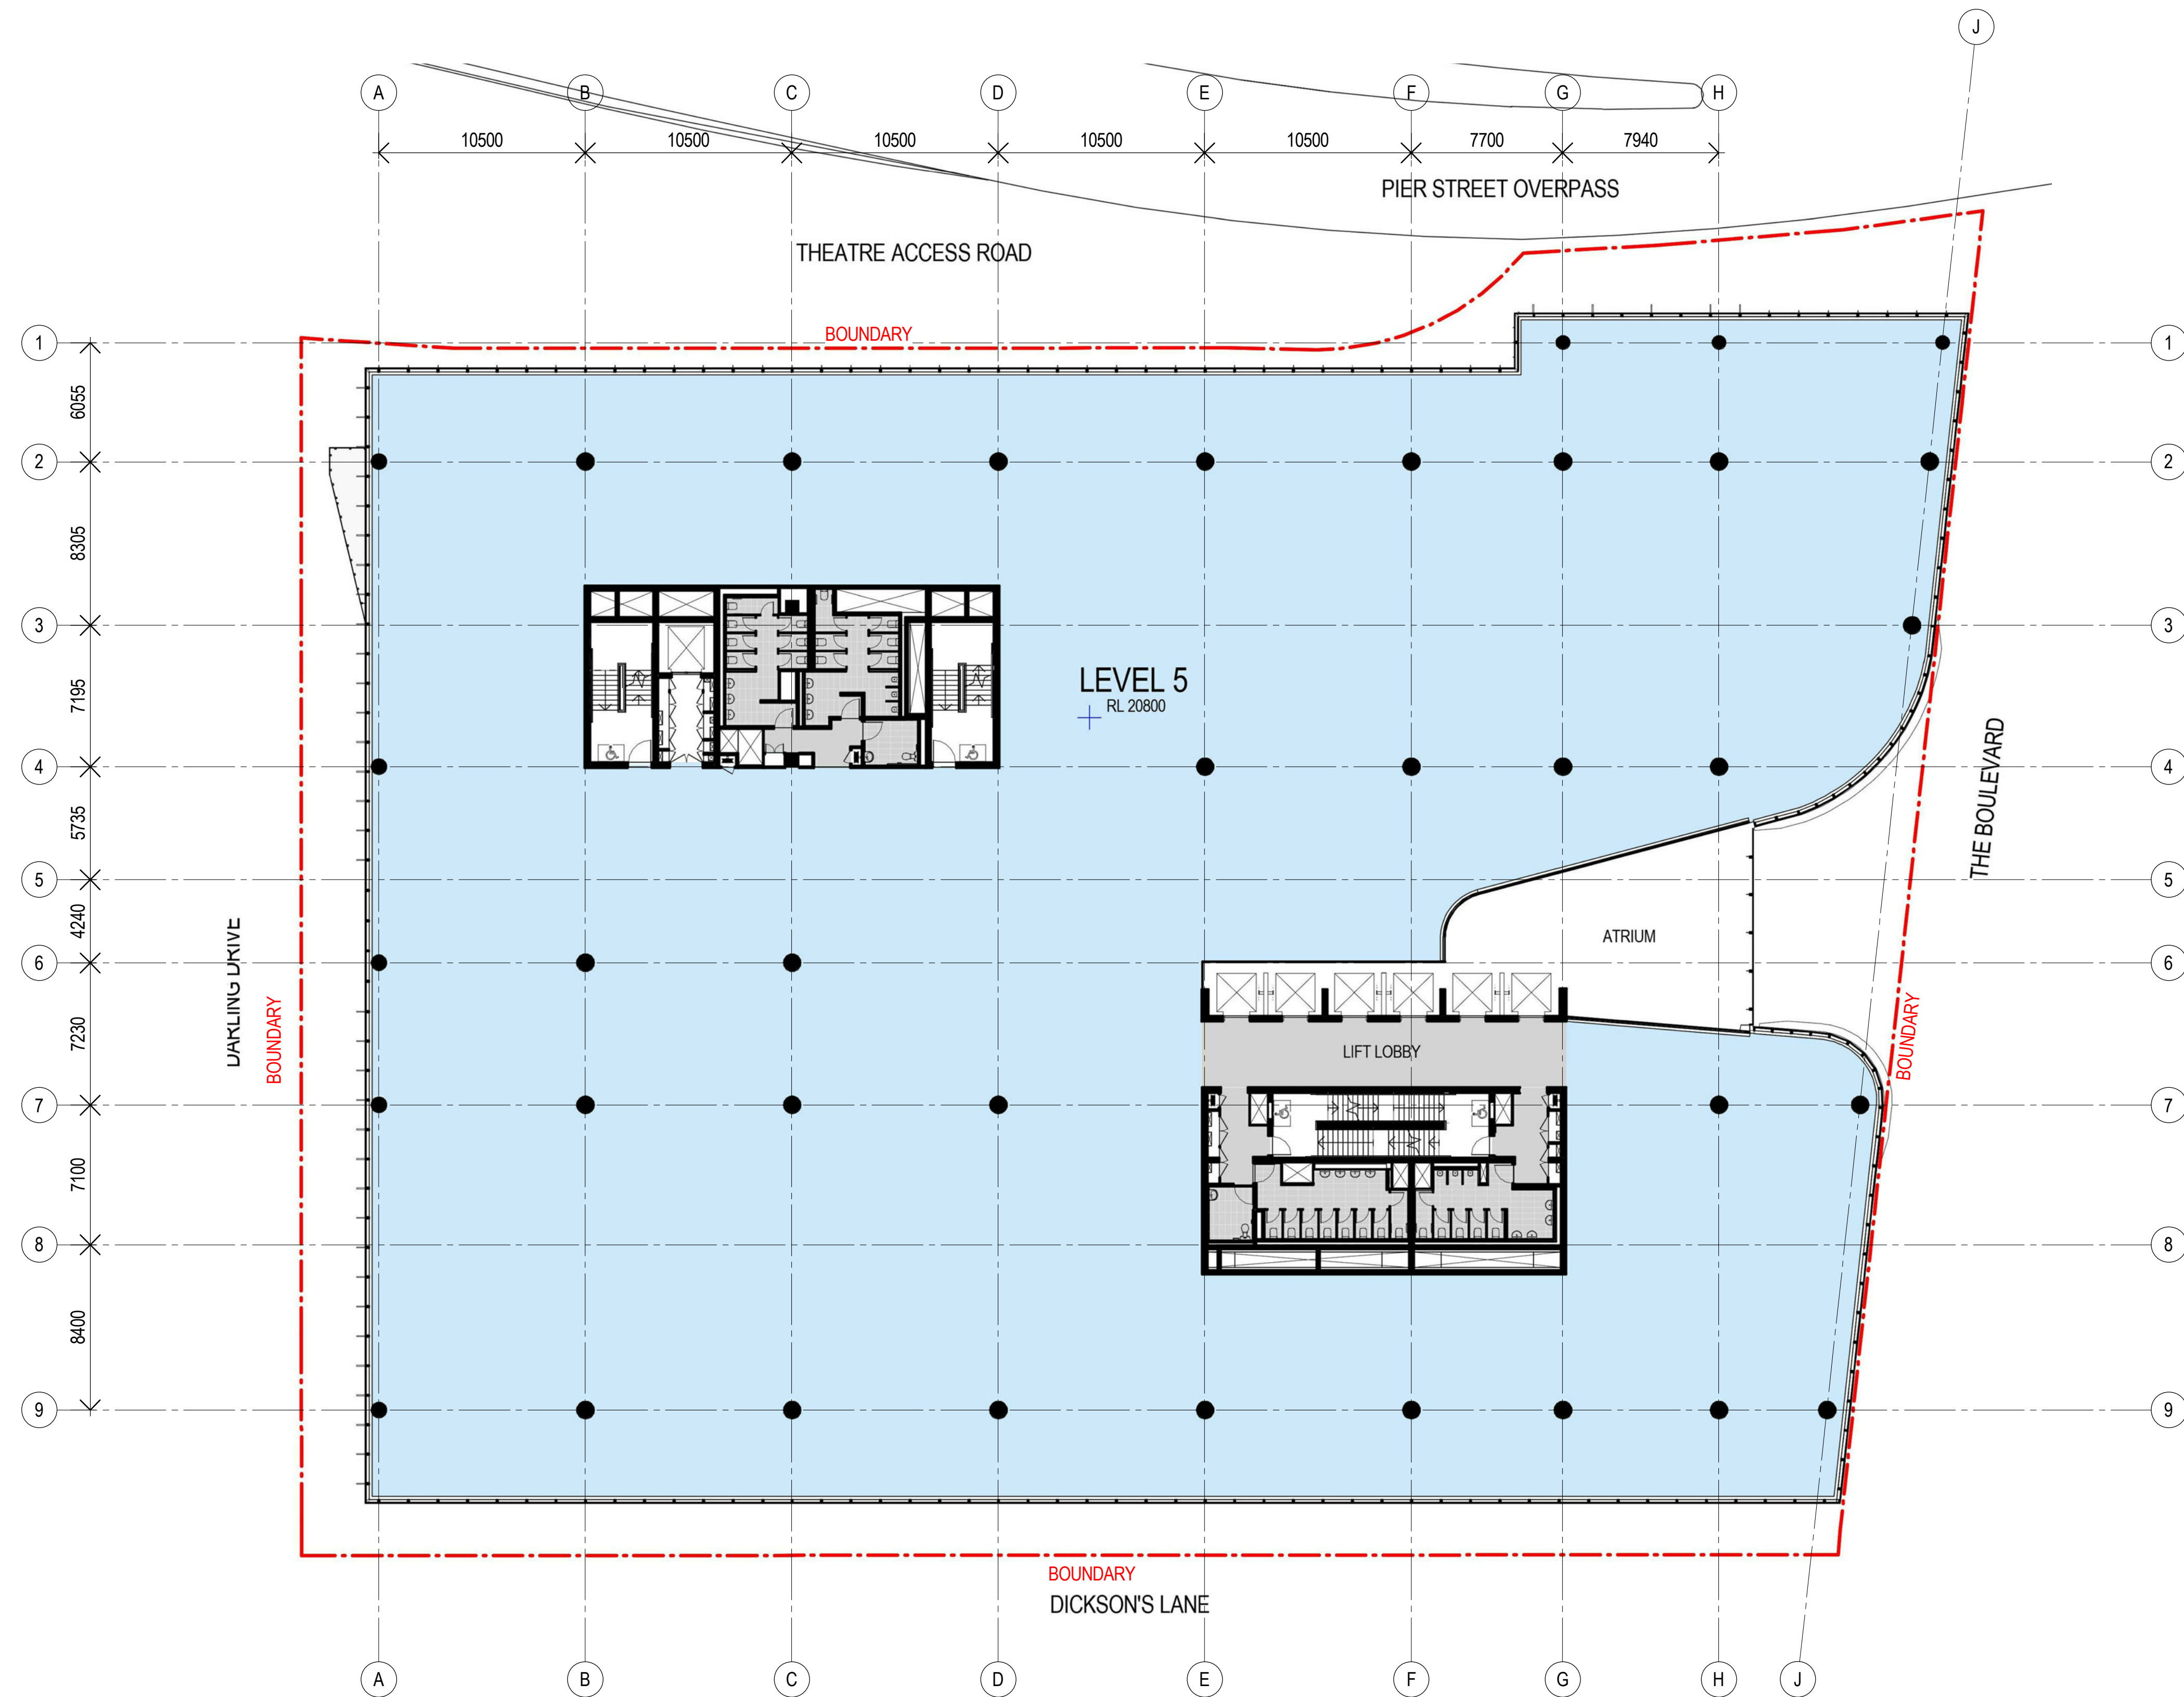

Recent revision history		Description	Date	Notes & Legend
#	Status			
A		SECTION 96 SUBMISSION	10/03/15	Contractor must verify all dimensions on site before commencing work or preparing shop drawings. Do not scale drawings. NOTE: Issued for Section 96 only. Subject to review and design development - not to be used for construction.
B		REVISED SECTION 96 SUBMISSION	26/06/15	
C		S96_2 SUBMISSION	22/09/15	
D		S96_2 SUBMISSION	01/10/15	
E		S89_3 SUBMISSION	27/09/16	

 

Project
DARLING SQUARE NW PLOT

Client
LEND LEASE

Issuer
WOODS BAGOT

© Woods Bagot

Project number
120605

Checked Approved

Size check
25mm

Sheet size
A1


Scale
1 : 200

Sheet title
GENERAL ARRANGEMENT PLAN -
LEVEL 5


Sheet number
DA2007

Status

Revision
E

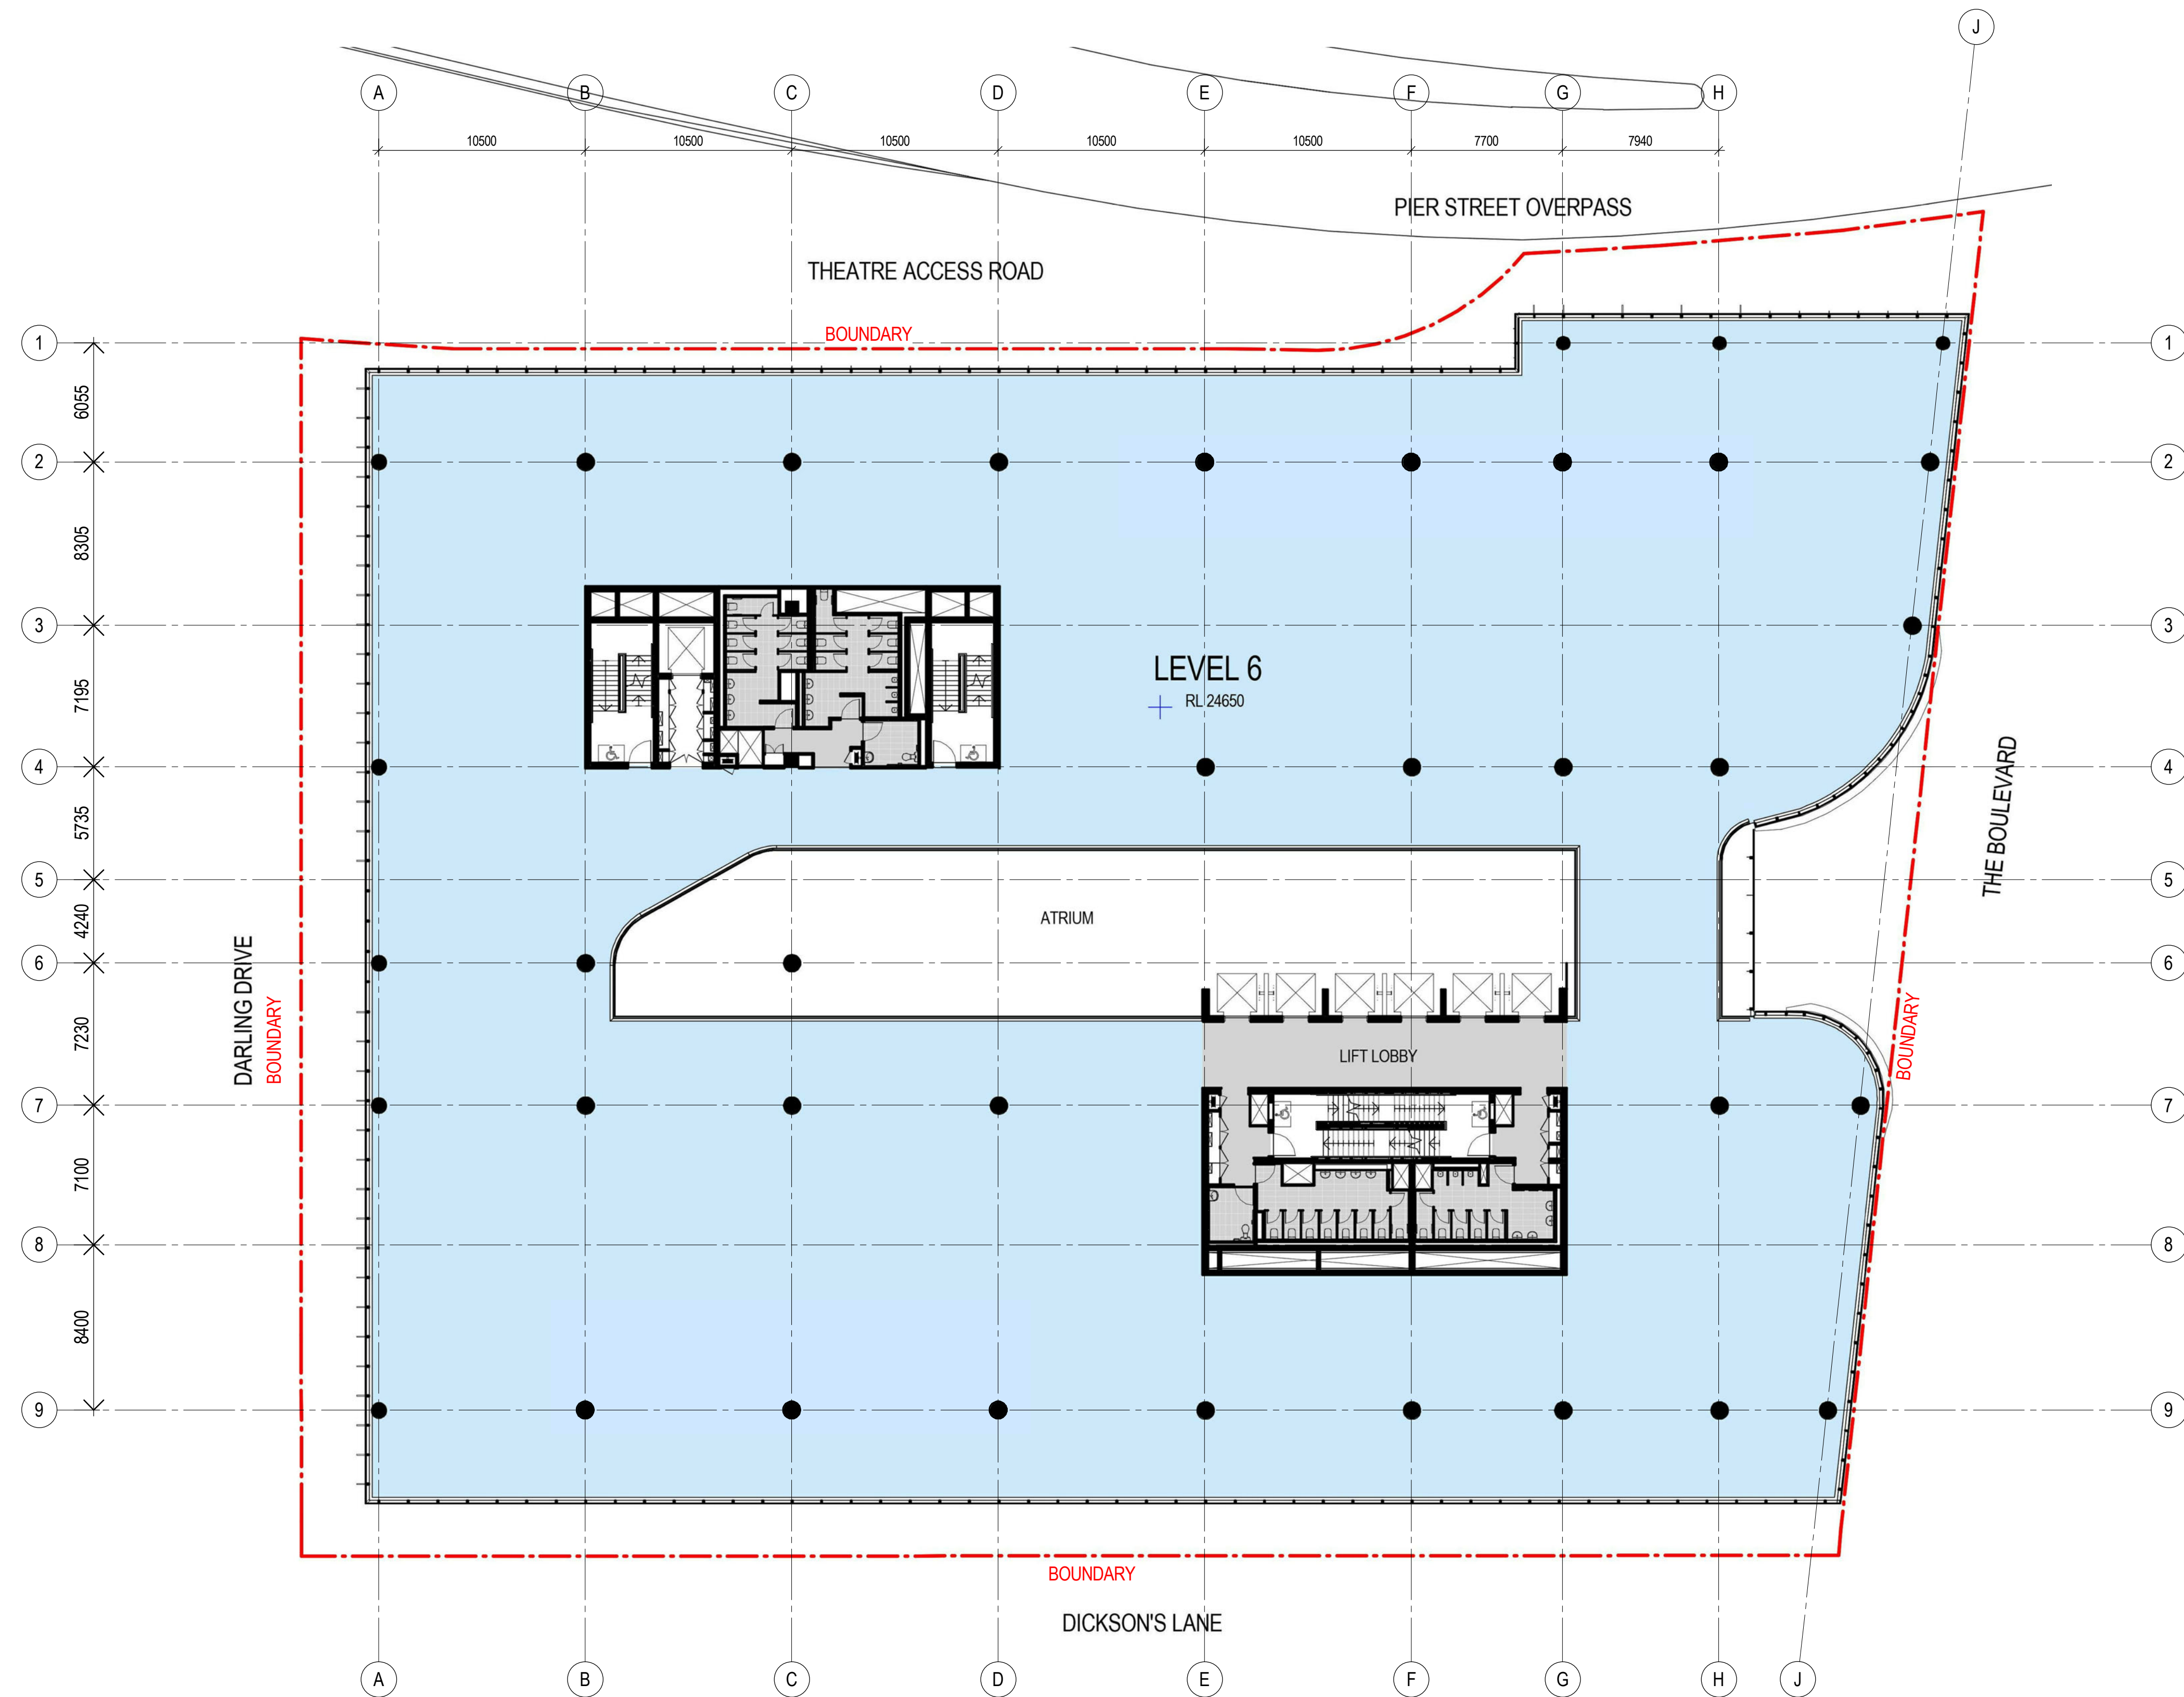

Recent revision history		Description	Date	Notes & Legend
#	Status			
A		SECTION 96 SUBMISSION	10/03/15	Contractor must verify all dimensions on site before commencing work or preparing shop drawings. Do not scale drawings. NOTE: Issued for Section 96 only. Subject to review and design development - not to be used for construction.
B		REVISED SECTION 96 SUBMISSION	26/06/15	
C		S96_2 SUBMISSION	22/09/15	
D		S96_2 SUBMISSION	01/10/15	
E		S89_3 SUBMISSION	27/09/16	

 

Project
DARLING SQUARE NW PLOT

Client
LEND LEASE

Issuer
WOODS BAGOT

© Woods Bagot

Project number
120605

Checked Approved

Size check
25mm

Sheet size
A1

Scale
1 : 200

Sheet title
GENERAL ARRANGEMENT PLAN -
LEVEL 6

Sheet number
DA2008

Status

Revision
E



Project
DARLING SQUARE NW PLOT

Client
LEND LEASE

Issuer
**WOODS
 BAGOT**

© Woods Bagot

Project number
120605

Size check 

25mm

Checked _____ Approved _____

Sheet size
A1

Scale
1 : 200

Sheet title

**GENERAL ARRANGEMENT PLAN -
LEVEL 7**


Sheet number

DA2009


Revision

F

Status

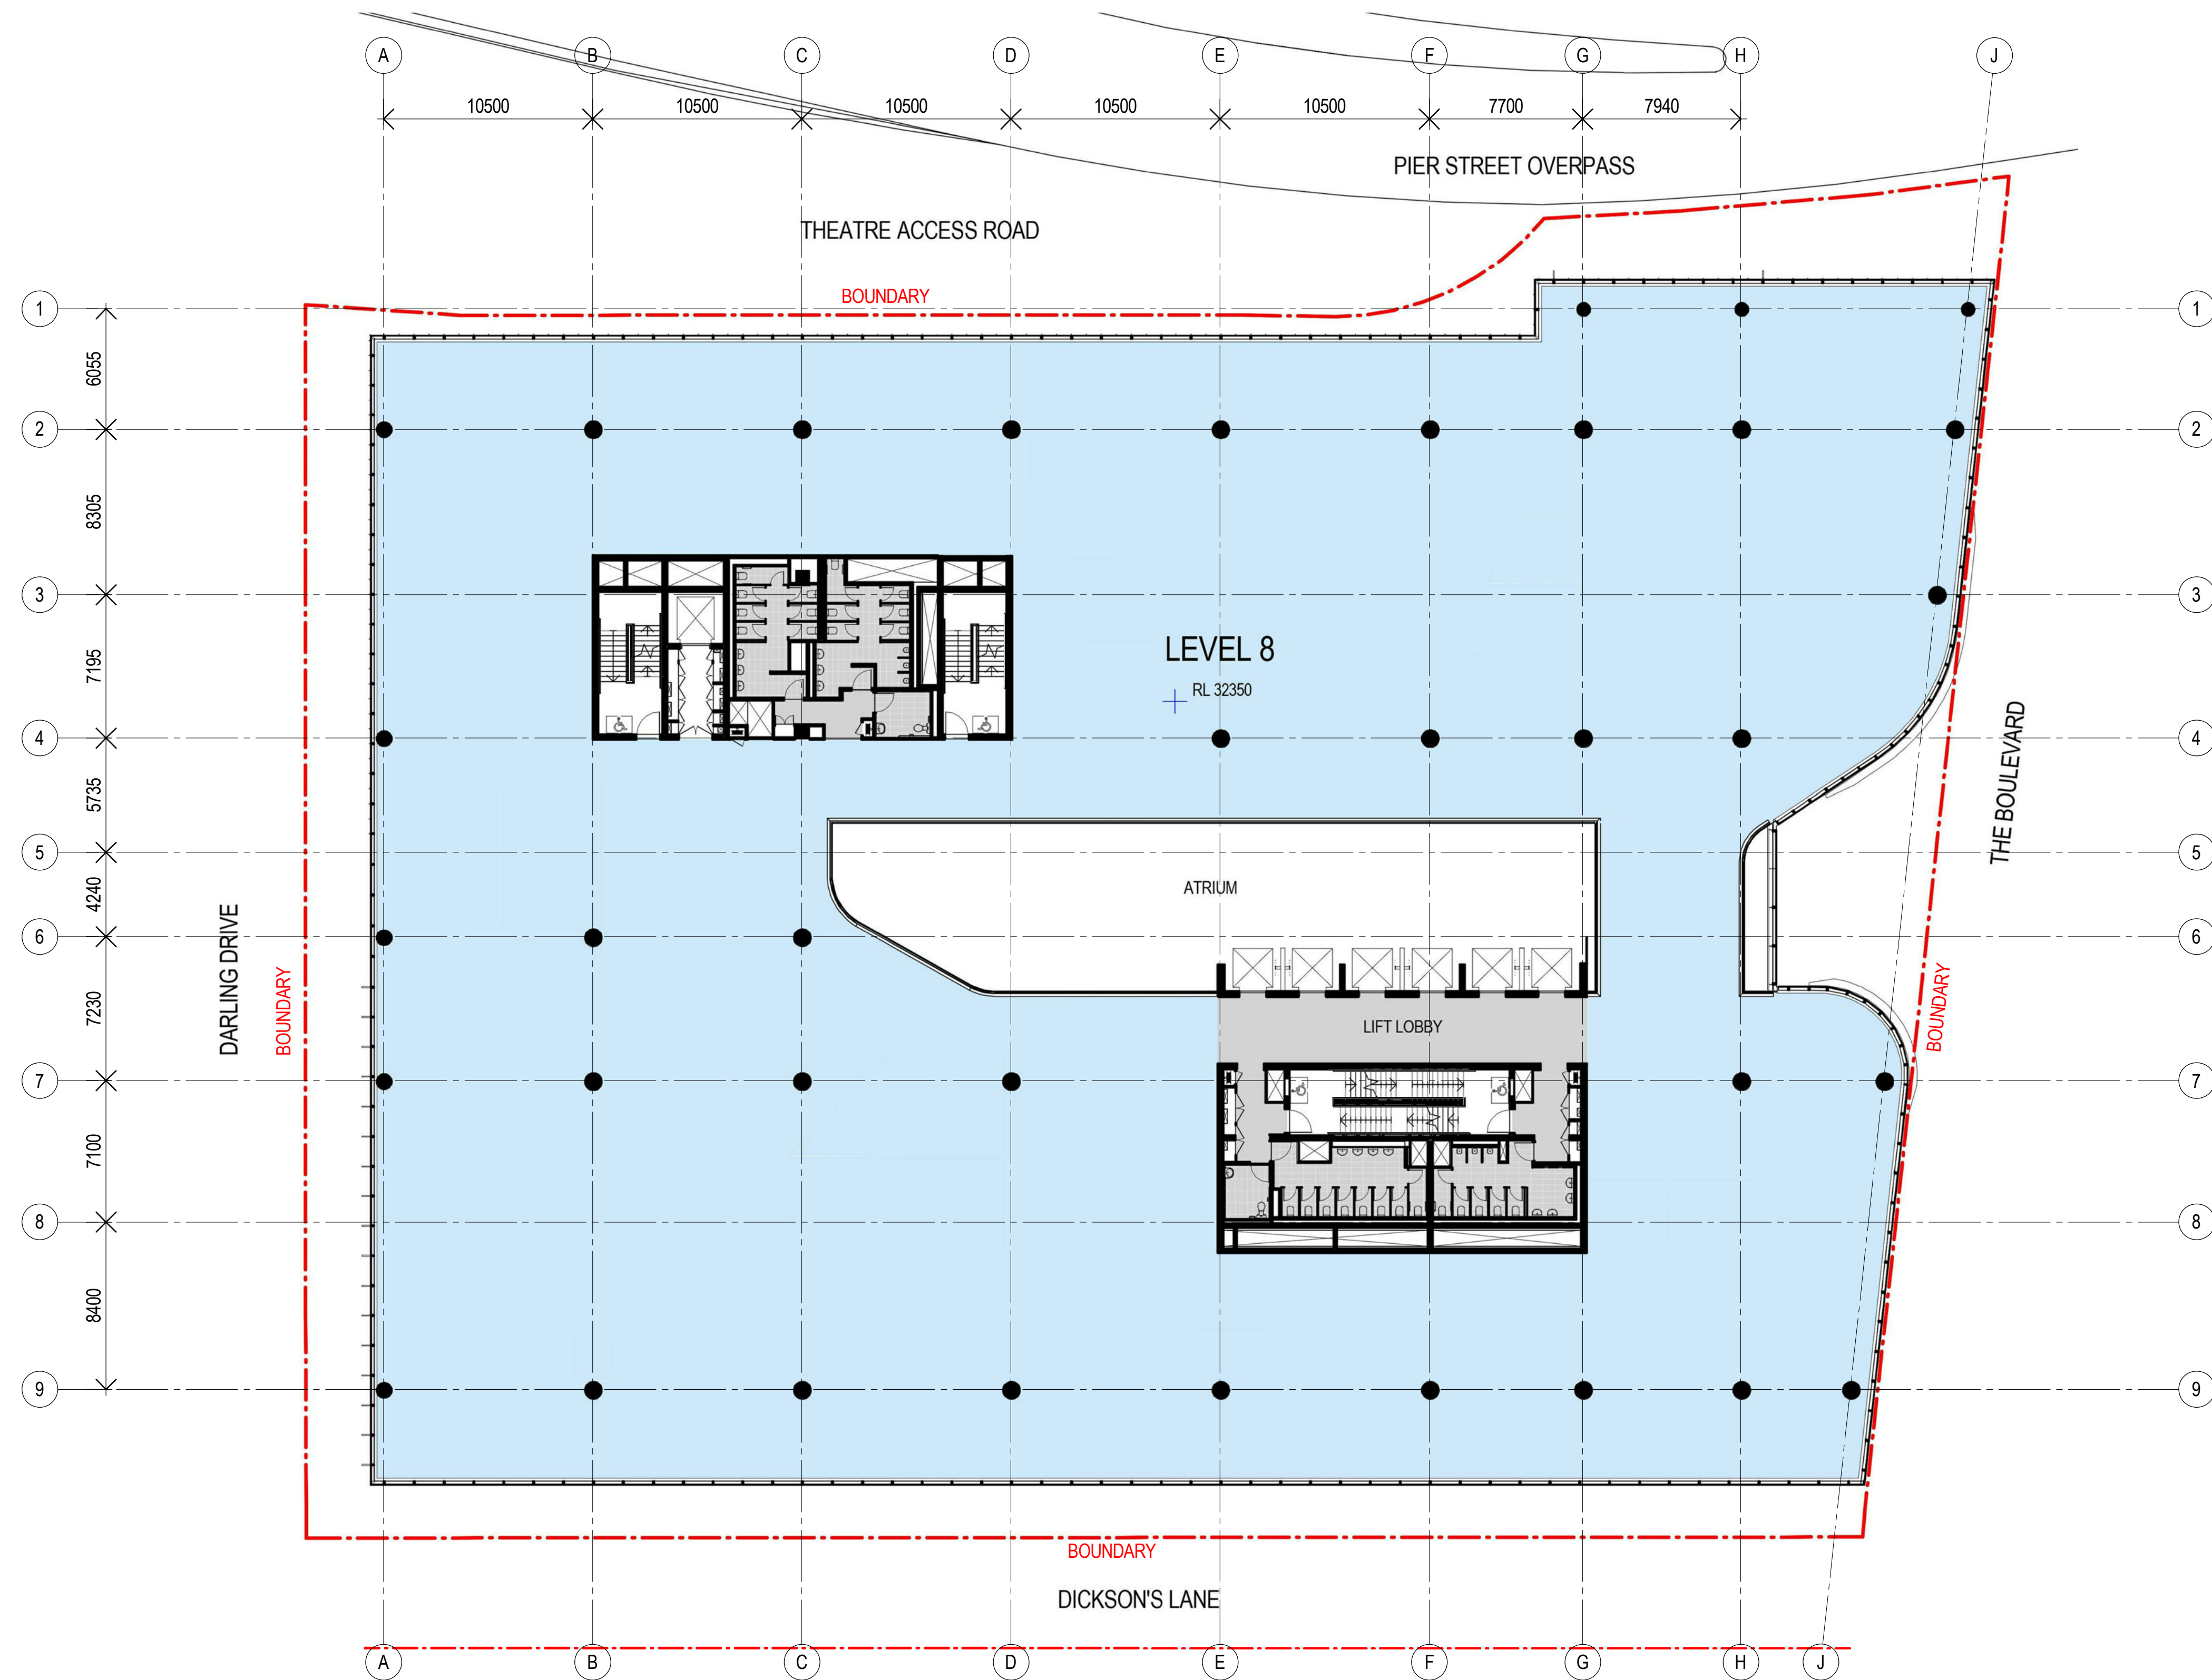

Recent revision history		Description	Date	Notes & Legend
#	Status			
A		SECTION 96 SUBMISSION	10/03/15	Contractor must verify all dimensions on site before commencing work or preparing shop drawings. Do not scale drawings. NOTE: Issued for Section 96 only. Subject to review and design development - not to be used for construction.
B		REVISED SECTION 96 SUBMISSION	26/06/15	
C		S96_2 SUBMISSION	22/09/15	
D		S96_2 SUBMISSION	01/10/15	
E		S96_2 SUBMISSION	07/10/15	
F		S89_3 SUBMISSION	27/09/16	

 

Project
DARLING SQUARE NW PLOT

Client
LEND LEASE

Issuer
WOODS BAGOT

Project number
120605

Checked
Approved

Size check
25mm

Sheet size
A1


Scale
1 : 200

Sheet title
GENERAL ARRANGEMENT PLAN - LEVEL 8

Sheet number
DA2010

Status

Revision
F

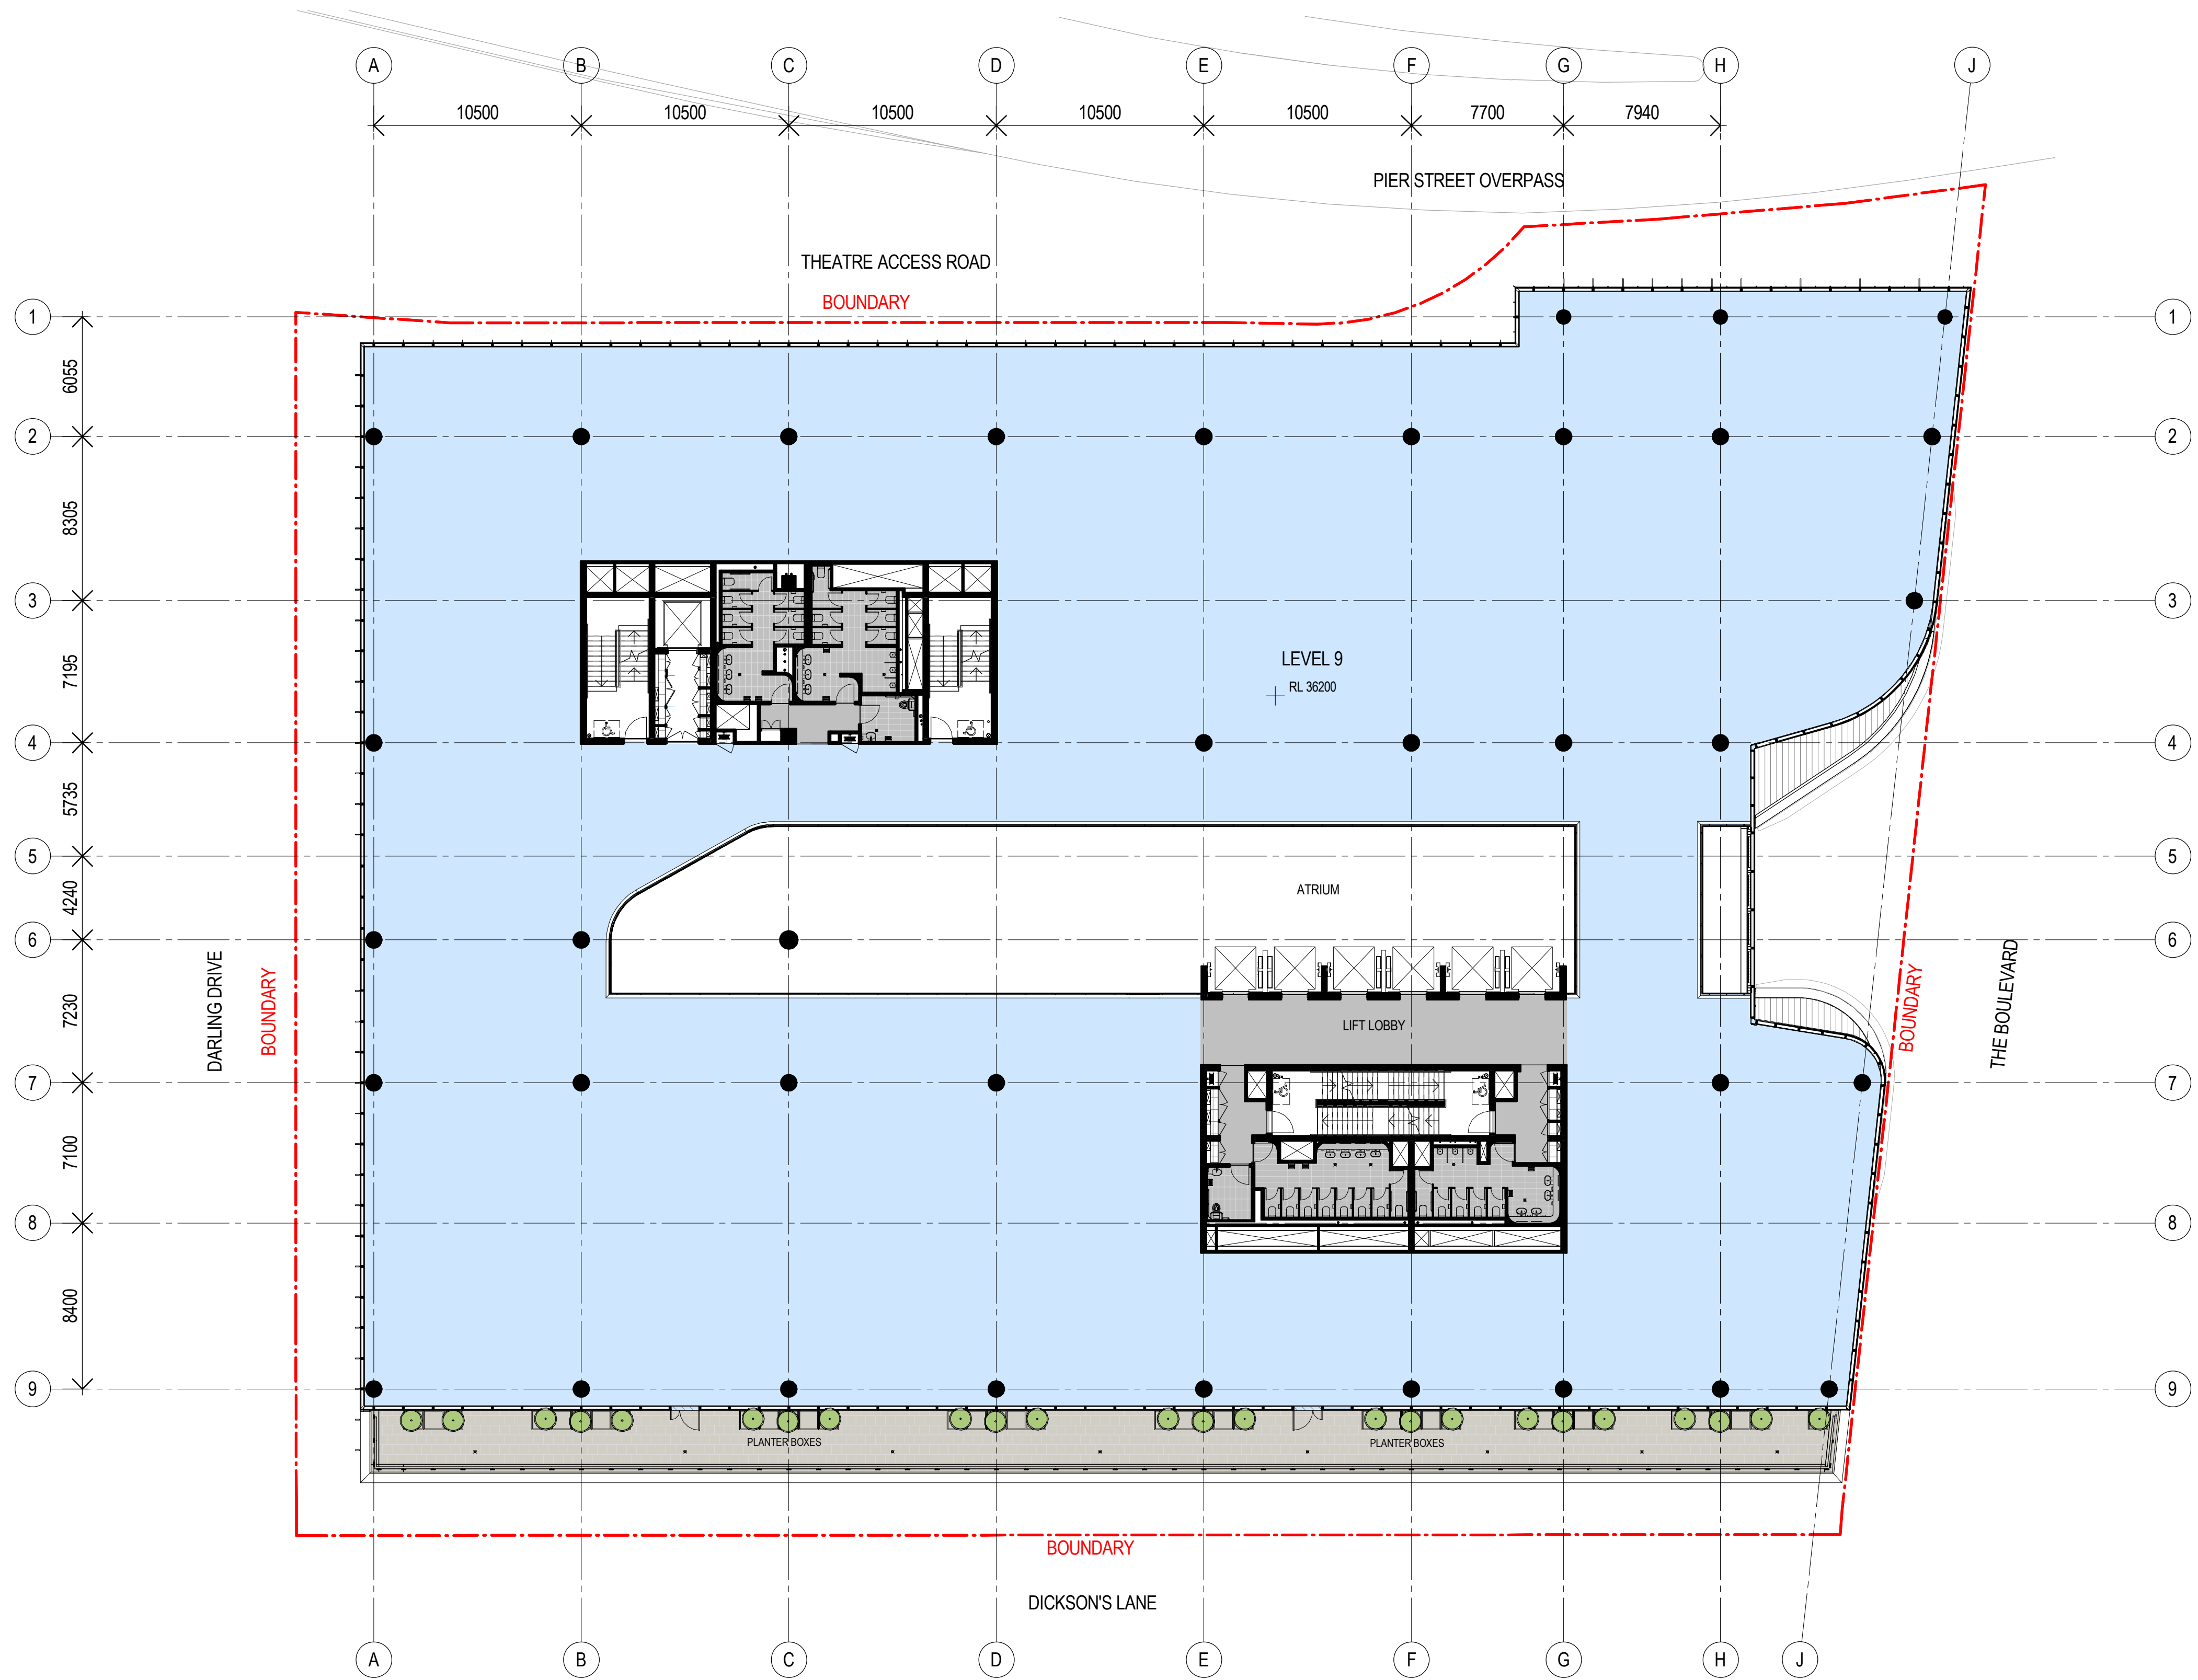

Recent revision history		Description	Date	Notes & Legend
#	Status			
A		SECTION 96 SUBMISSION	10/03/15	Contractor must verify all dimensions on site before commencing work or preparing shop drawings. Do not scale drawings. NOTE: Issued for Section 96 only. Subject to review and design development - not to be used for construction.
B		REVISED SECTION 96 SUBMISSION	26/06/15	
C		S96_2 SUBMISSION	22/09/15	
D		S96_2 SUBMISSION	01/10/15	
E		S96_2 SUBMISSION	07/10/15	
F		S89_3 SUBMISSION	27/09/16	

Date generated 7-10-16 11:11:43 AM C:\My Documents\Autodesk\Revit\RAC2016\120605_DarlingSquare_BUILDING_160907_sydyt.rvt



Project
DARLING SQUARE NW PLOT

Client
LEND LEASE

Issuer
WOODS BAGOT

© Woods Bagot

Project number
120605

Checked Approved

Size check
25mm

Sheet size
A1


Scale
1 : 200

Sheet title
GENERAL ARRANGEMENT PLAN -
LEVEL 9

Sheet number
DA2011


Status

Revision
F

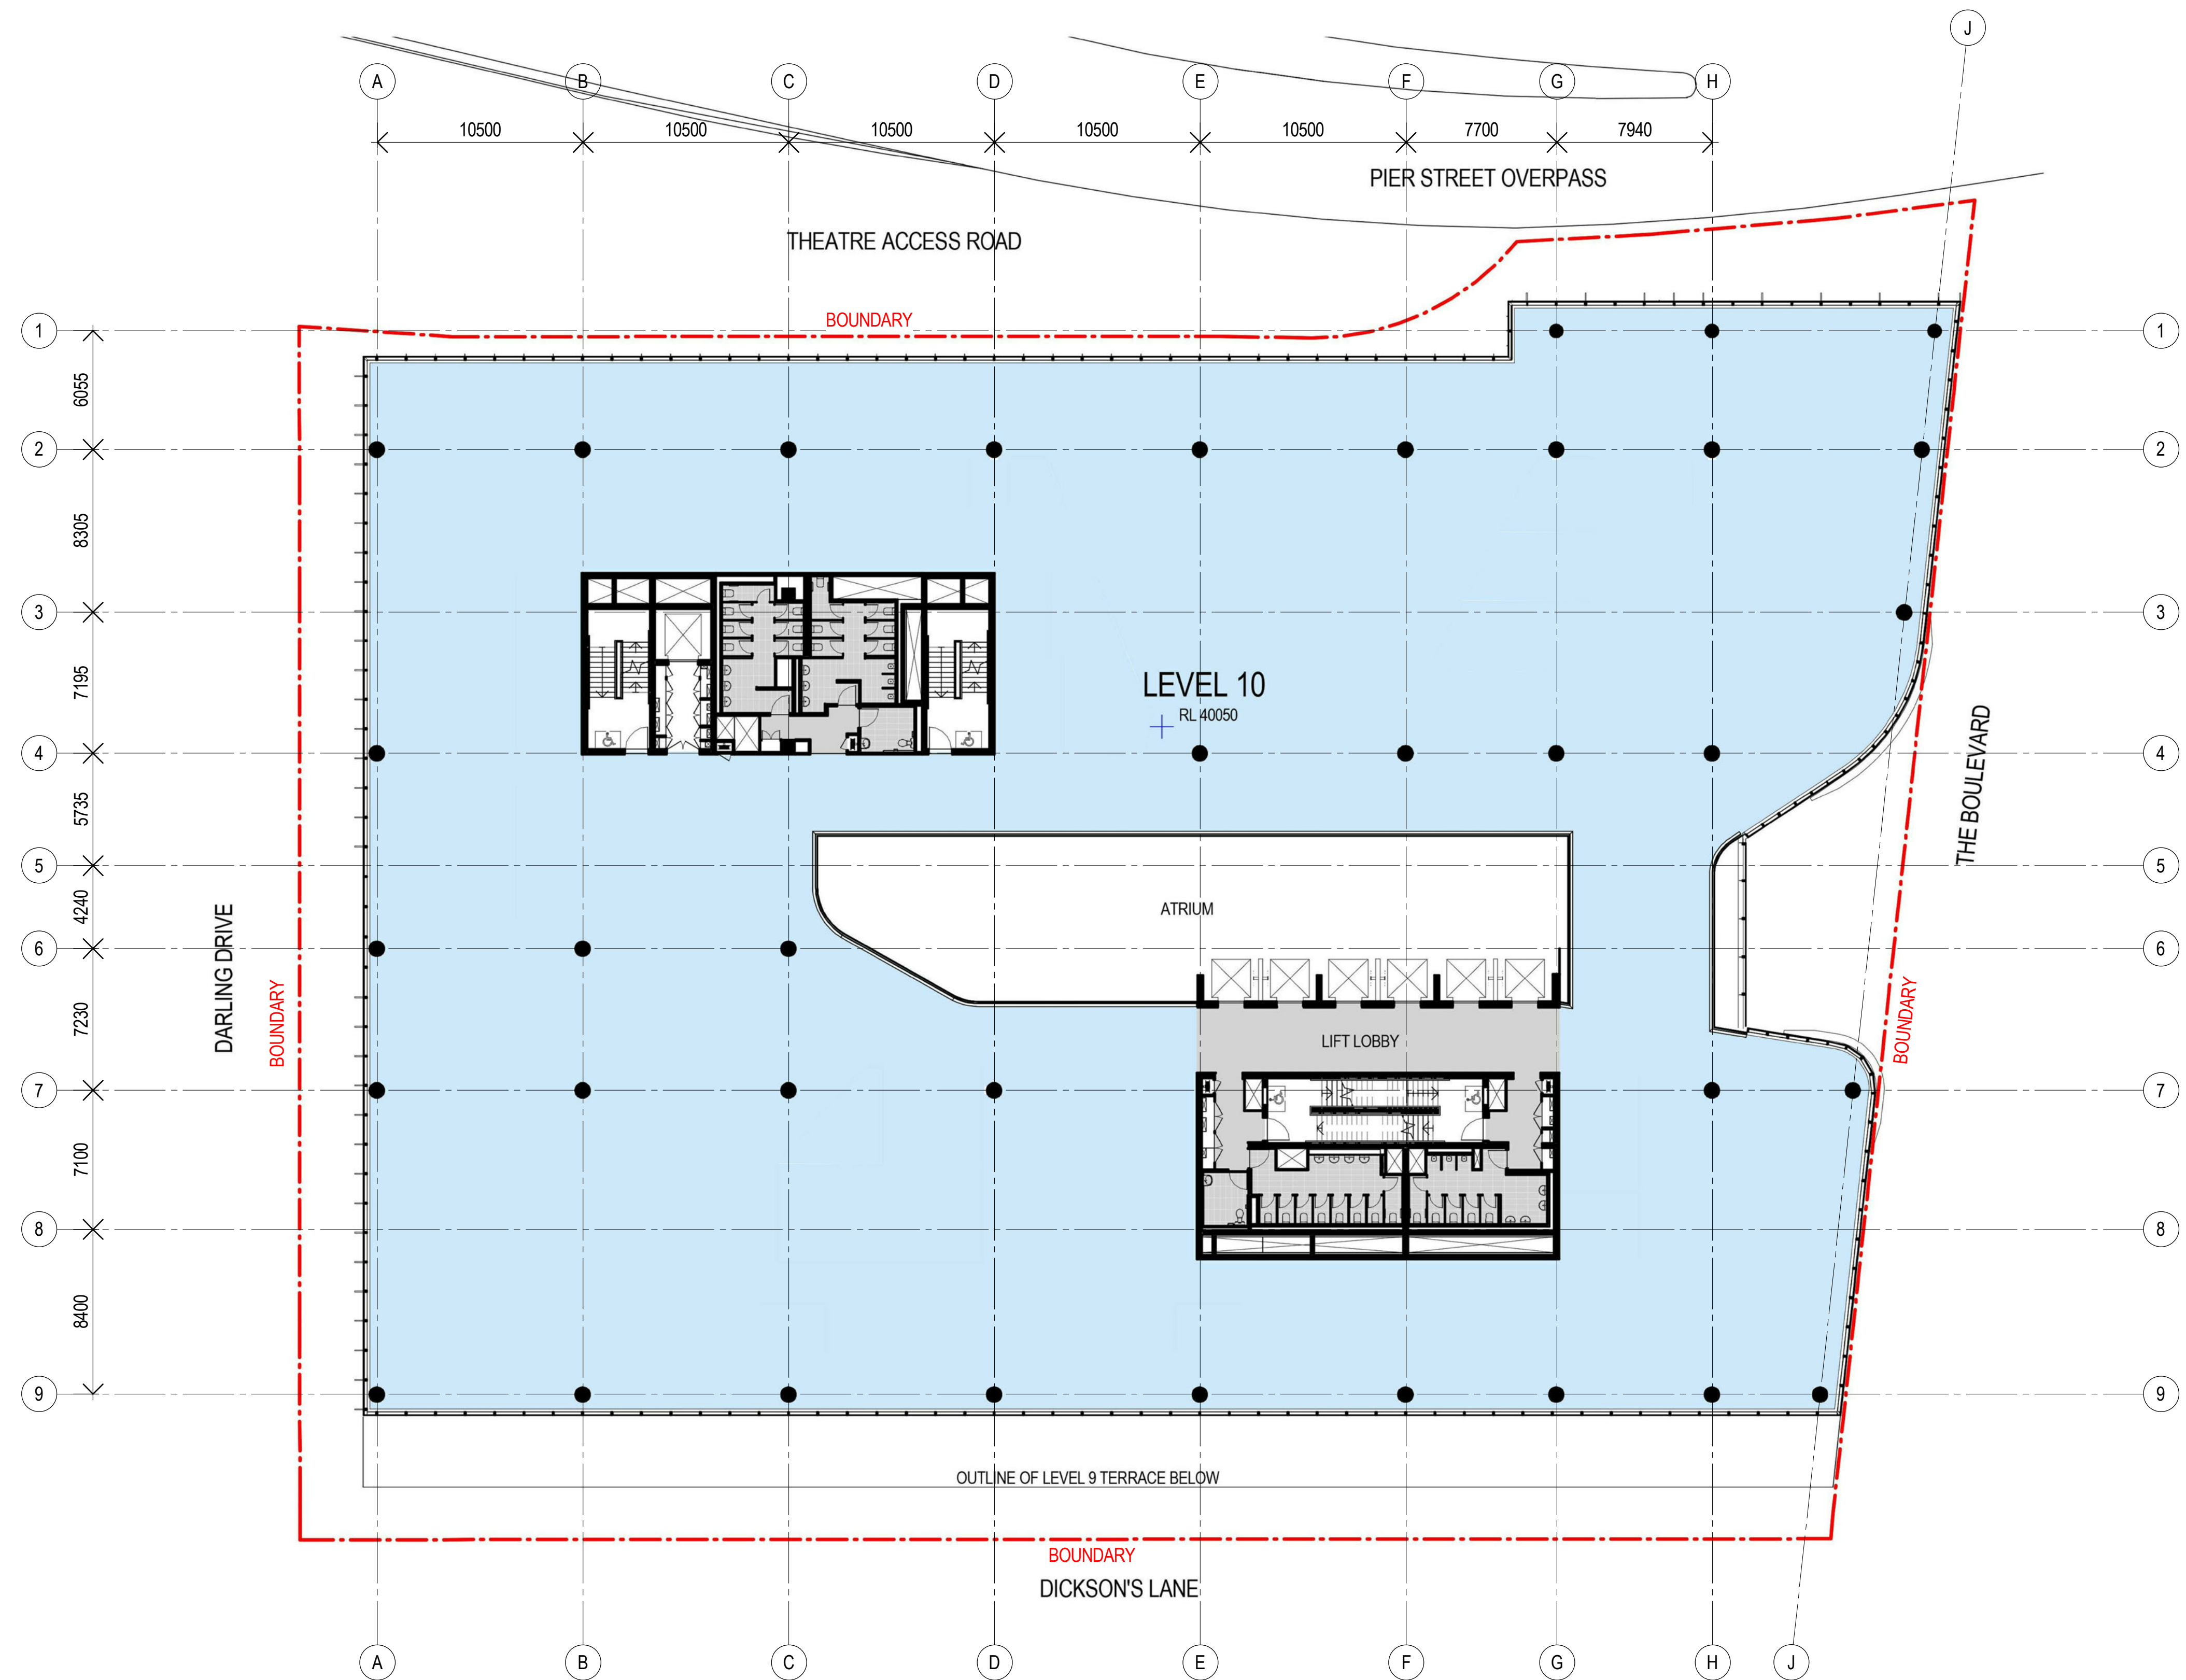

Recent revision history		Description	Date	Notes & Legend
#	Status			
A		SECTION 96 SUBMISSION	10/03/15	Contractor must verify all dimensions on site before commencing work or preparing shop drawings. Do not scale drawings. NOTE: Issued for Section 96 only. Subject to review and design development - not to be used for construction.
B		REVISED SECTION 96 SUBMISSION	26/06/15	
C		S96.2 SUBMISSION	22/09/15	
D		S96.2 SUBMISSION	01/10/15	

Date generated 5-10-16 12:23:40 PM C:\My Documents\Autodesk\Revit\RAC2016\120605_DarlingSquare_BUILDING_160907_sydwarc.rvt

 

Project
DARLING SQUARE NW PLOT

Client
LEND LEASE

Issuer
WOODS BAGOT

© Woods Bagot

Project number
120605

Checked Approved

Size check
25mm

Sheet size
A1


Scale
1 : 200

Sheet title
GENERAL ARRANGEMENT PLAN -
LEVEL 10

Sheet number
DA2012

Status

Revision
D

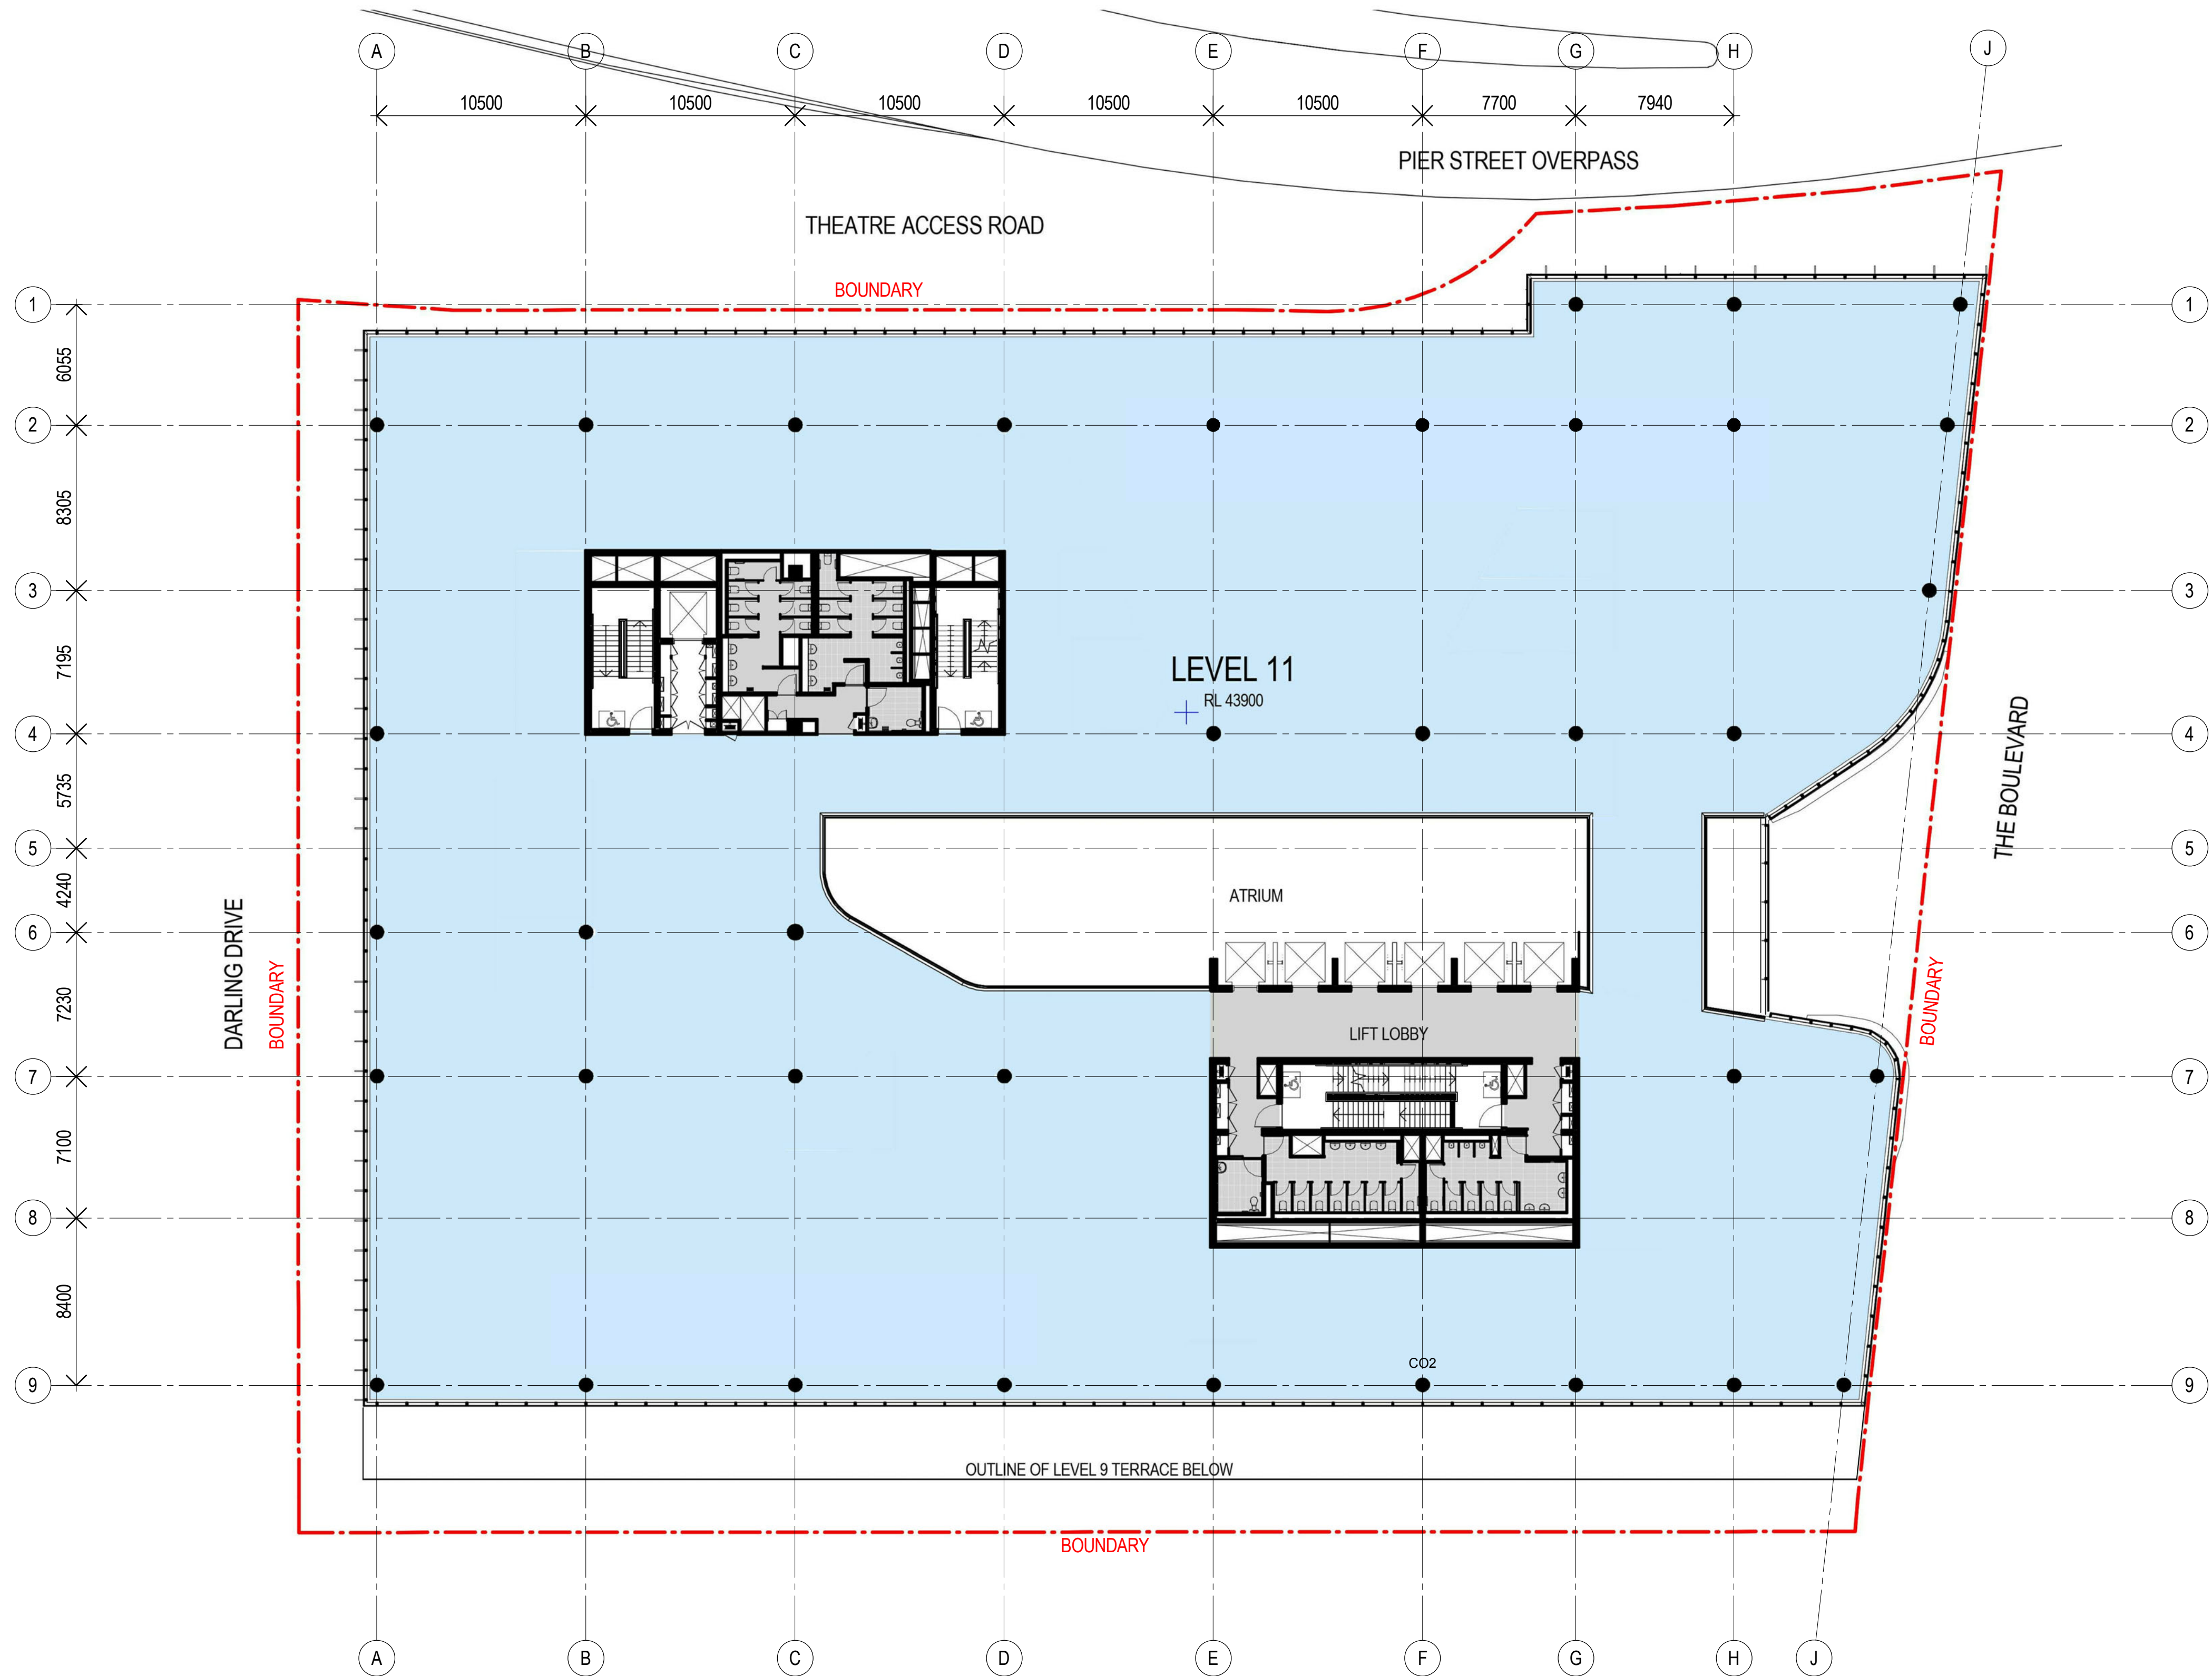

Recent revision history		Description	Date	Notes & Legend
#	Status			
A		SECTION 96 SUBMISSION	10/03/15	Contractor must verify all dimensions on site before commencing work or preparing shop drawings. Do not scale drawings. NOTE: Issued for Section 96 only. Subject to review and design development - not to be used for construction.
B		REVISED SECTION 96 SUBMISSION	26/06/15	
C		S96_2 SUBMISSION	22/09/15	
D		S96_2 SUBMISSION	01/10/15	
E		S96_2 SUBMISSION	07/10/15	
F		S96_2 SUBMISSION	08/10/15	
G		S69_3 SUBMISSION	27/09/16	



Project
DARLING SQUARE NW PLOT

Client
LEND LEASE

Issuer
WOODS BAGOT

© Woods Bagot

Project number
120605

Checked Approved

Size check
25mm

Sheet size
A1


Scale
1 : 200

Sheet title
GENERAL ARRANGEMENT PLAN -
LEVEL 11

Sheet number
DA2013

Status

Revision
G

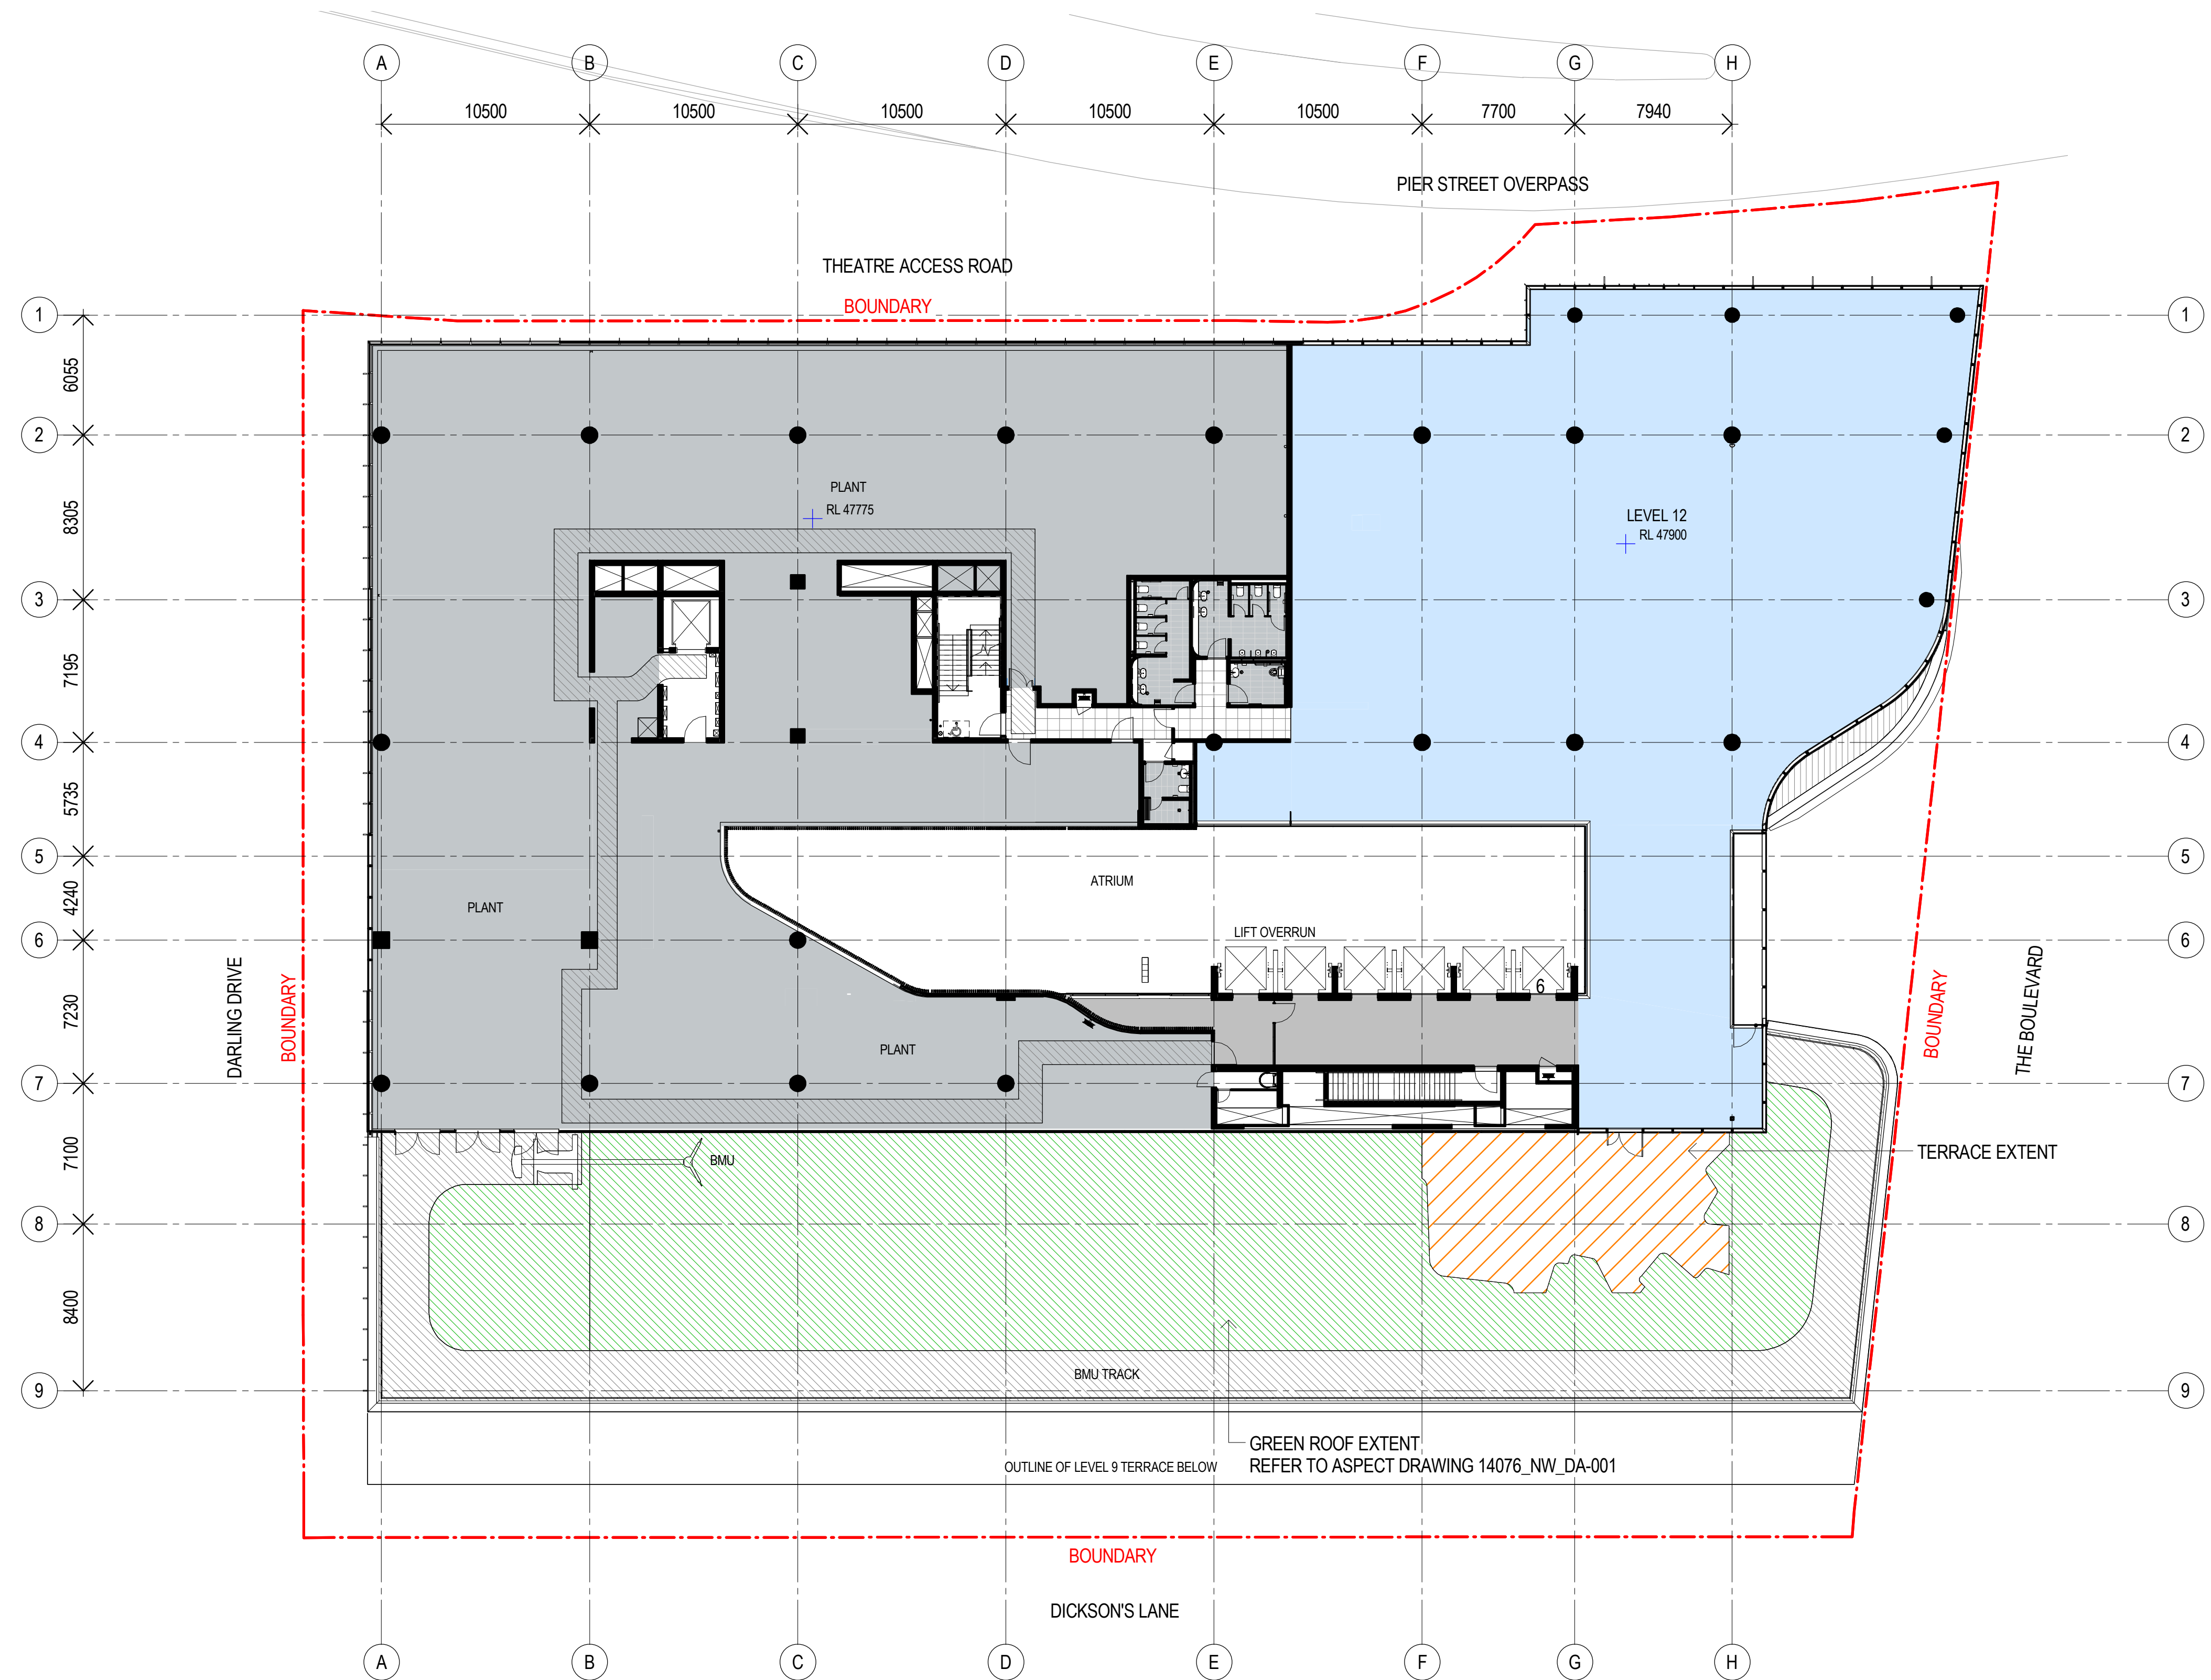

Recent revision history		Description	Date	Notes & Legend
#	Status			
A		SECTION 96 SUBMISSION	10/03/15	Contractor must verify all dimensions on site before commencing work or preparing shop drawings. Do not scale drawings. NOTE: Issued for Section 96 only. Subject to review and design development - not to be used for construction.
B		REVISED SECTION 96 SUBMISSION	26/06/15	
C		S96_2 SUBMISSION	22/09/15	
D		S96_2 SUBMISSION	01/10/15	
E		S96_2 SUBMISSION	07/10/15	
F		S96_2 SUBMISSION	08/10/15	
G		S96_3 SUBMISSION	27/09/16	

Date generated 11-11-16 6:04:31 PM C:\My Documents\Autodesk\Revit\RAC2016\120605_DarlingSquare_BUILDING_161018_sydney.rvt



Project
DARLING SQUARE NW PLOT

Client
LEND LEASE

Issuer
WOODS BAGOT

© Woods Bagot

Project number
120605

Checked Approved

Size check
25mm

Sheet size
A1


Scale
1 : 200

Sheet title
GENERAL ARRANGEMENT PLAN -
LEVEL 12 PLANT

Sheet number
DA2014

Status

Revision
G

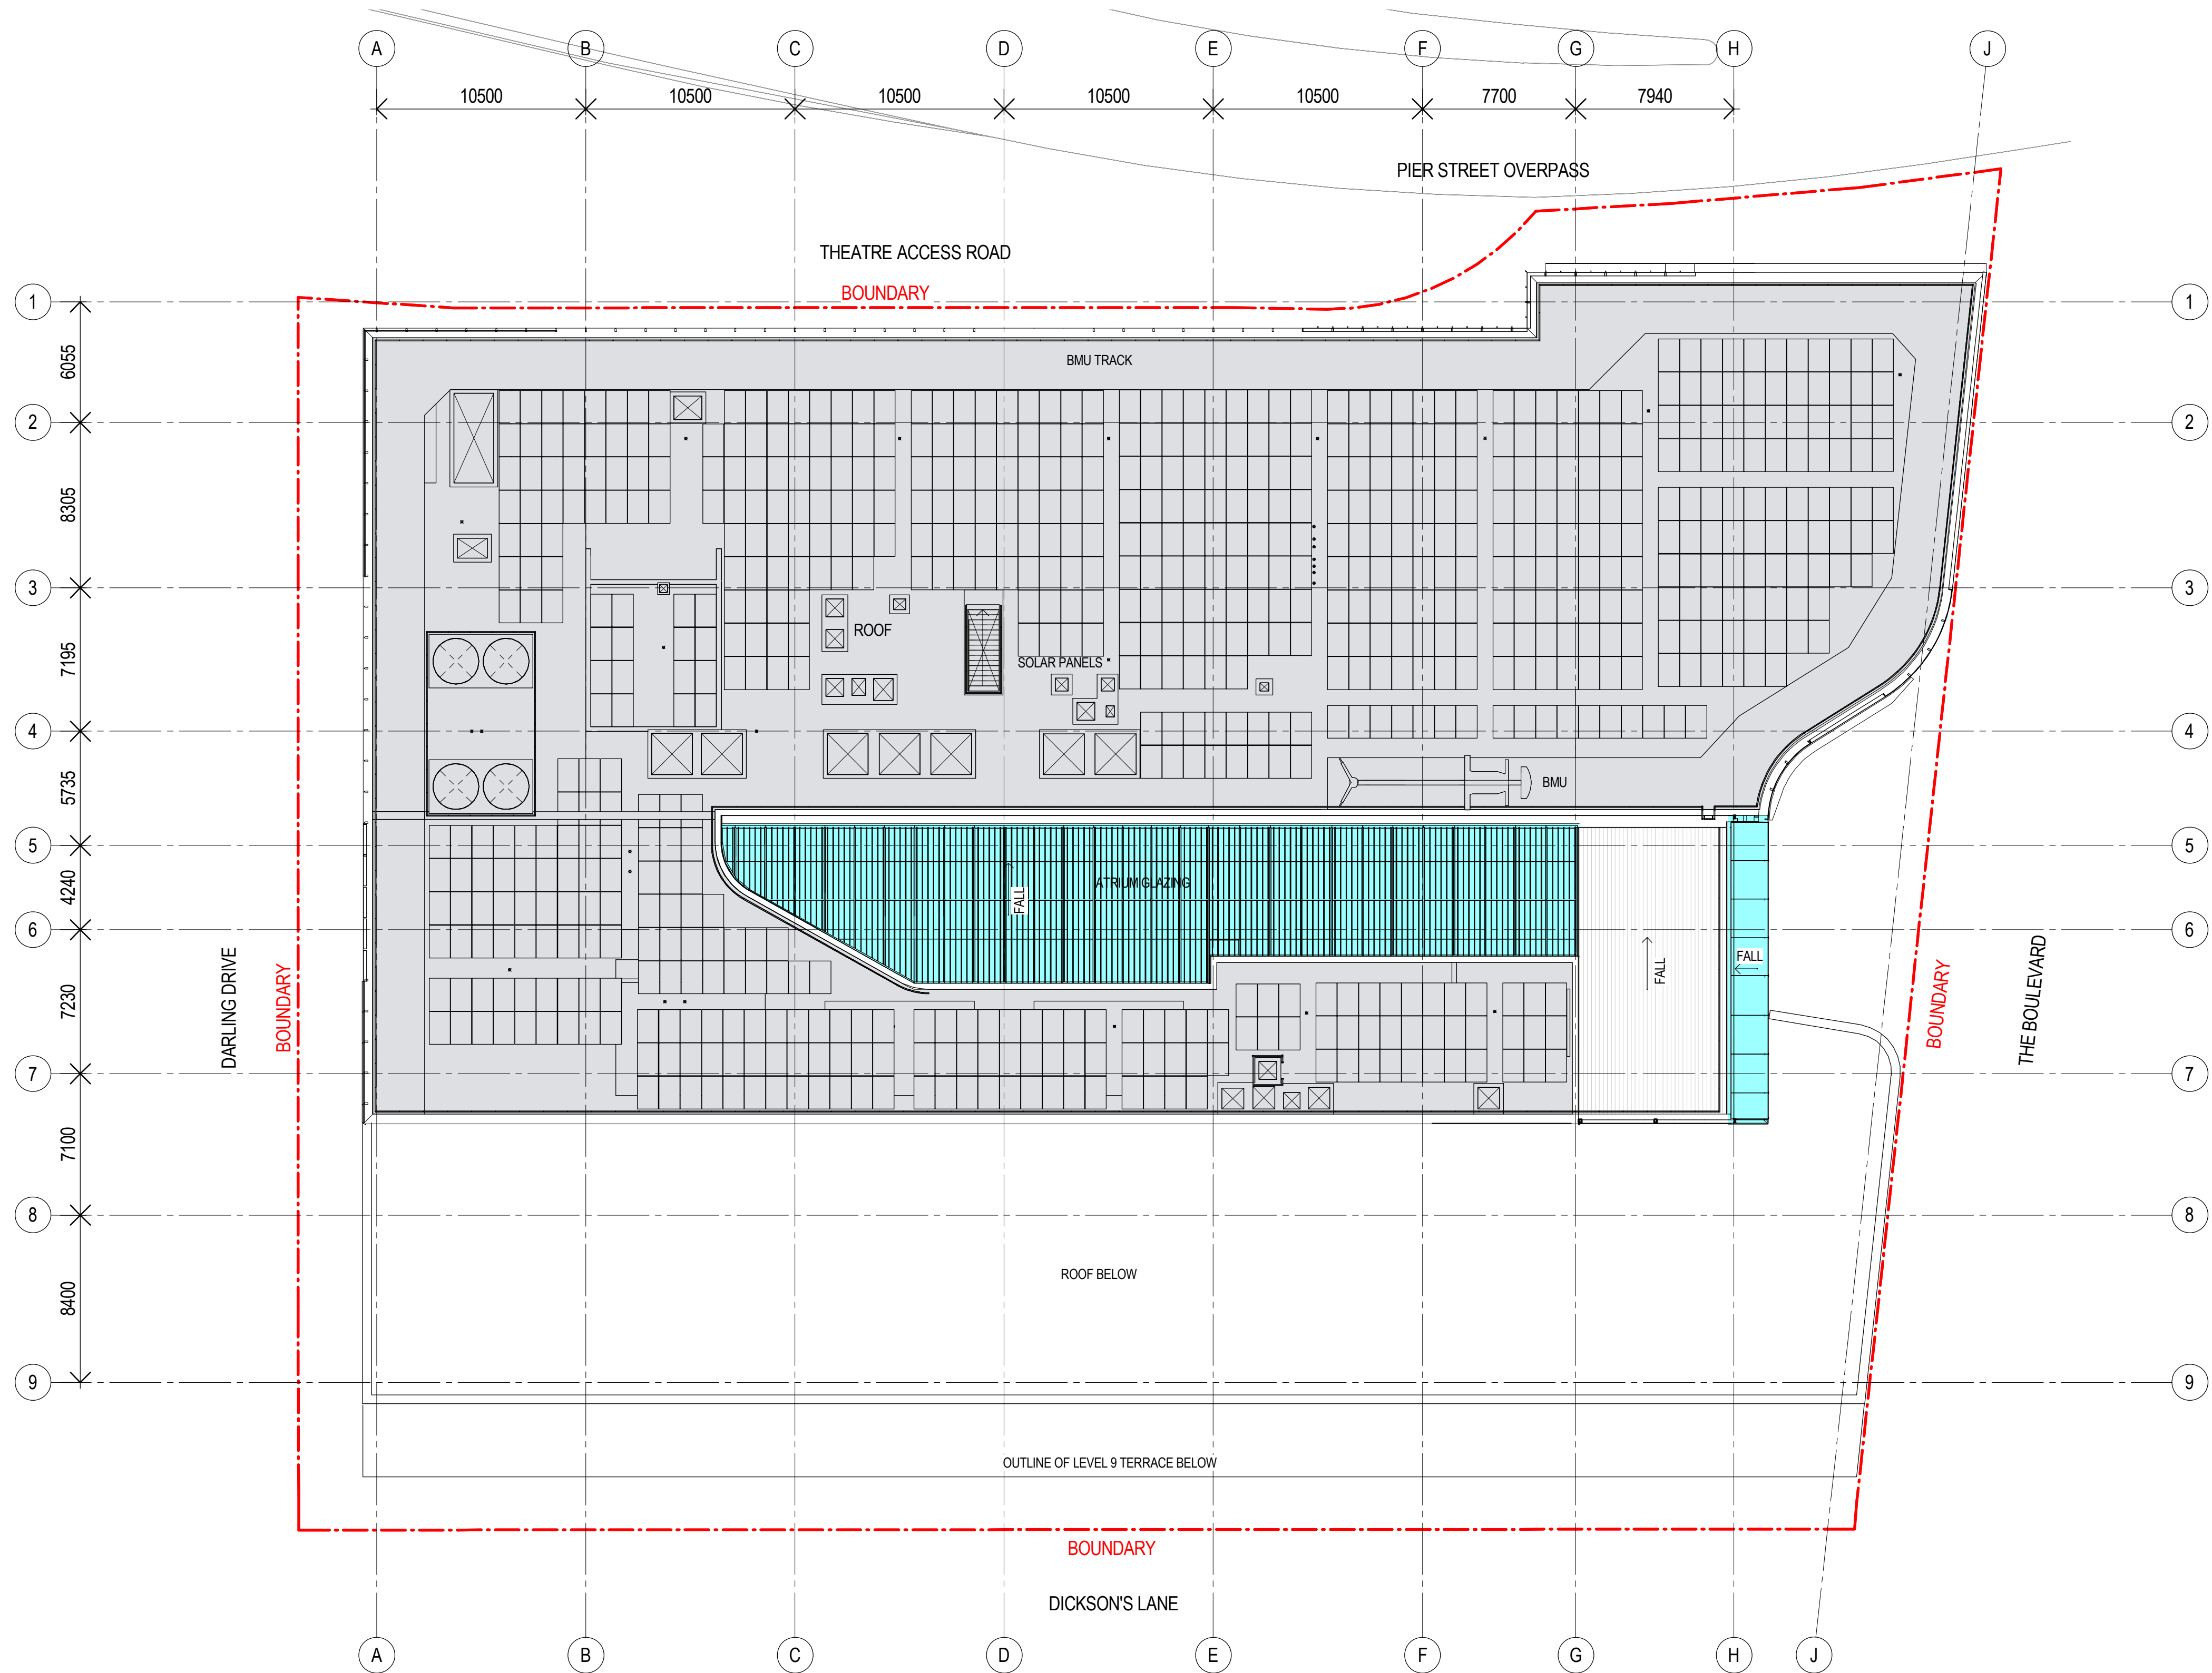

Recent revision history		Notes & Legend	
#	Status	Description	Date
A		SECTION 96 SUBMISSION	10/03/15
B		REVISED SECTION 96 SUBMISSION	26/06/15
C		S96_2 SUBMISSION	22/09/15
D		S96_2 SUBMISSION	01/10/15
E		S96_2 SUBMISSION	07/10/15
F		S89_3 SUBMISSION	27/09/16
		Contractor must verify all dimensions on site before commencing work or preparing shop drawings. Do not scale drawings.	
		NOTE: Issued for Section 96 only. Subject to review and design development - not to be used for construction.	

Date generated 5-10-16 12:25:32 PM C:\My Documents\Autodesk\Revit\RAC2016\120605_DarlingSquare_BUILDING_160907_sydwarc.rvt



Project
DARLING SQUARE NW PLOT

Client
LEND LEASE

Issuer
WOODS BAGOT

© Woods Bagot

Project number
120605

Checked Approved

Size check
25mm

Sheet size
A1


Scale
1 : 200

Sheet title
GENERAL ARRANGEMENT PLAN - ROOF

Sheet number
DA2015

Status

Revision
F

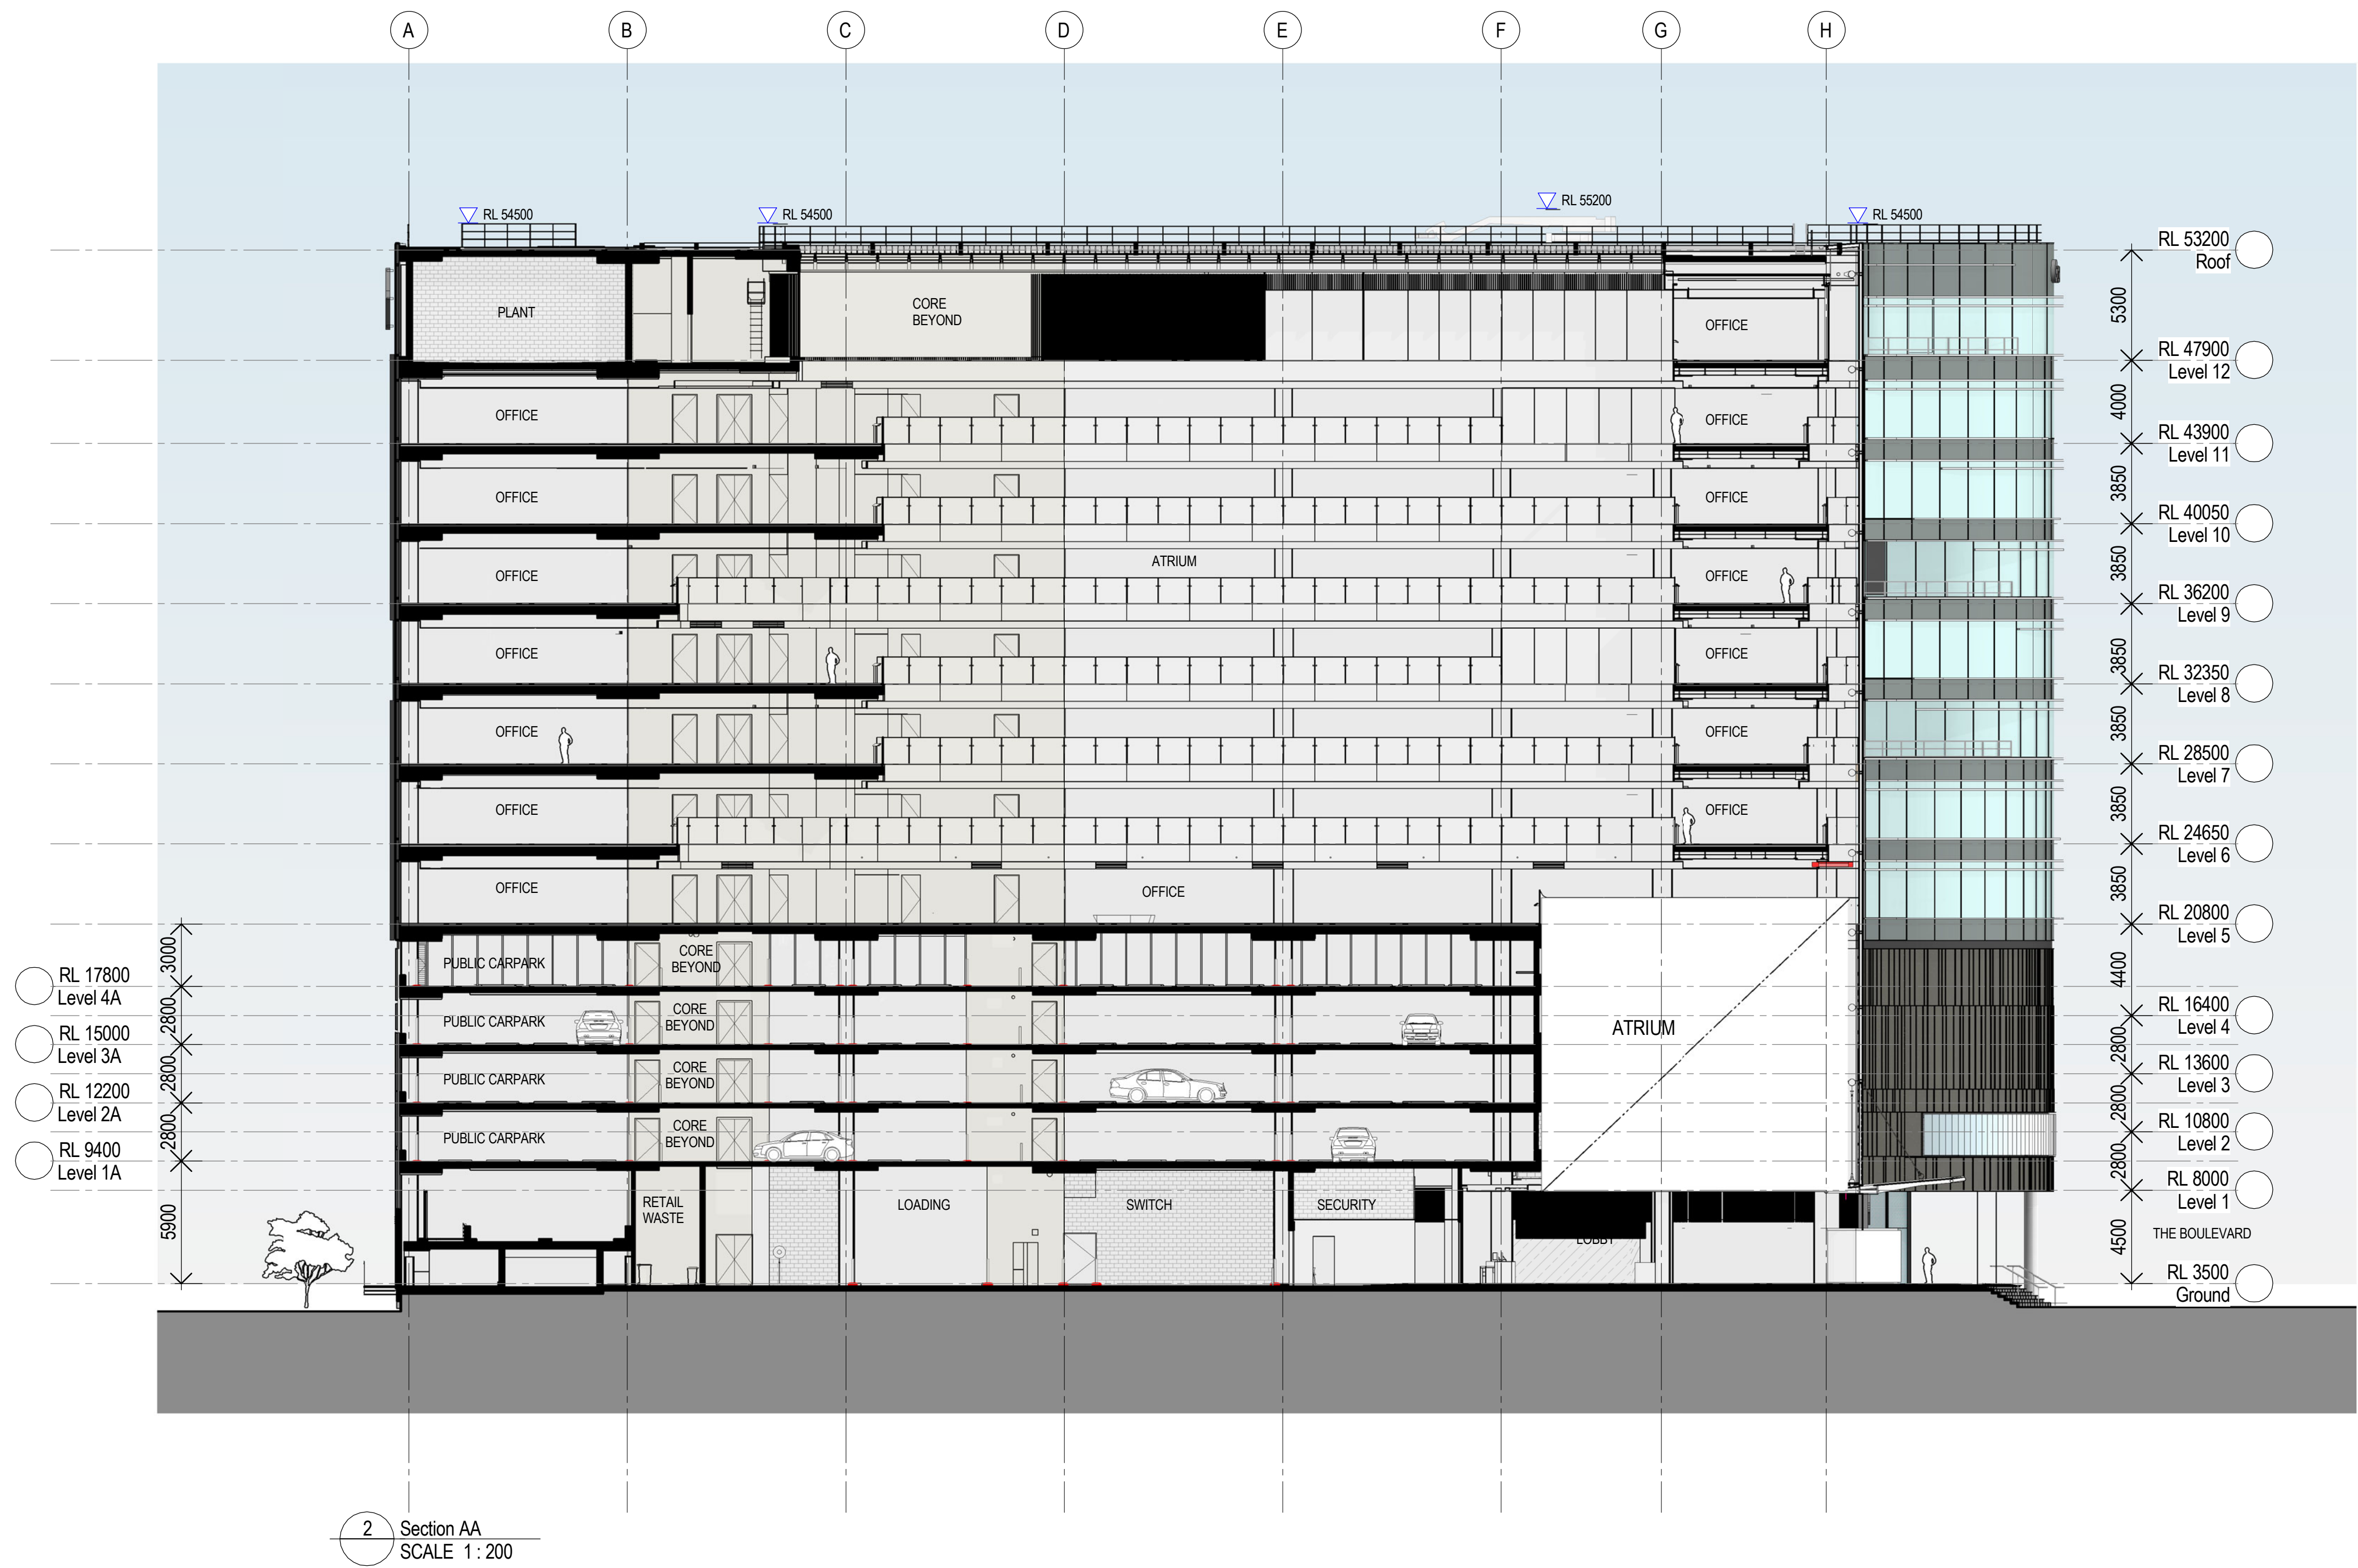

Recent revision history		Description	Date	Notes & Legend
#	Status			
A	SECTION 96 SUBMISSION		10/03/15	Contractor must verify all dimensions on site before commencing work or preparing shop drawings. Do not scale drawings. NOTE: Issued for Section 96 only. Subject to review and design development - not to be used for construction.
B	REVISED SECTION 96 SUBMISSION		26/06/15	
C	S96_2 SUBMISSION		22/09/15	
D	S96_2 SUBMISSION		01/10/15	
E	S96_2 SUBMISSION		07/10/15	
F	FOR INFORMATION FOR CLIENT ISSUE		15/10/15	
G	S89_3 SUBMISSION		27/09/16	

Date generated 12-10-16 9:40:58 AM C:\My Documents\Autodesk\Revit\RAC2016\120605_DarlingSquare_BUILDING_160907_sydwarc.rvt

Project
DARLING SQUARE NW PLOT

Client
LEND LEASE

Issuer
WOODS BAGOT

© Woods Bagot

Project number
120605

Checked Approved

Size check
25mm

Sheet size
A1


Scale
1:200

Sheet title
GENERAL ARRANGEMENT
ELEVATIONS AND SECTIONS -
SECTION AA

Sheet number
DA3001

Status

Revision
G

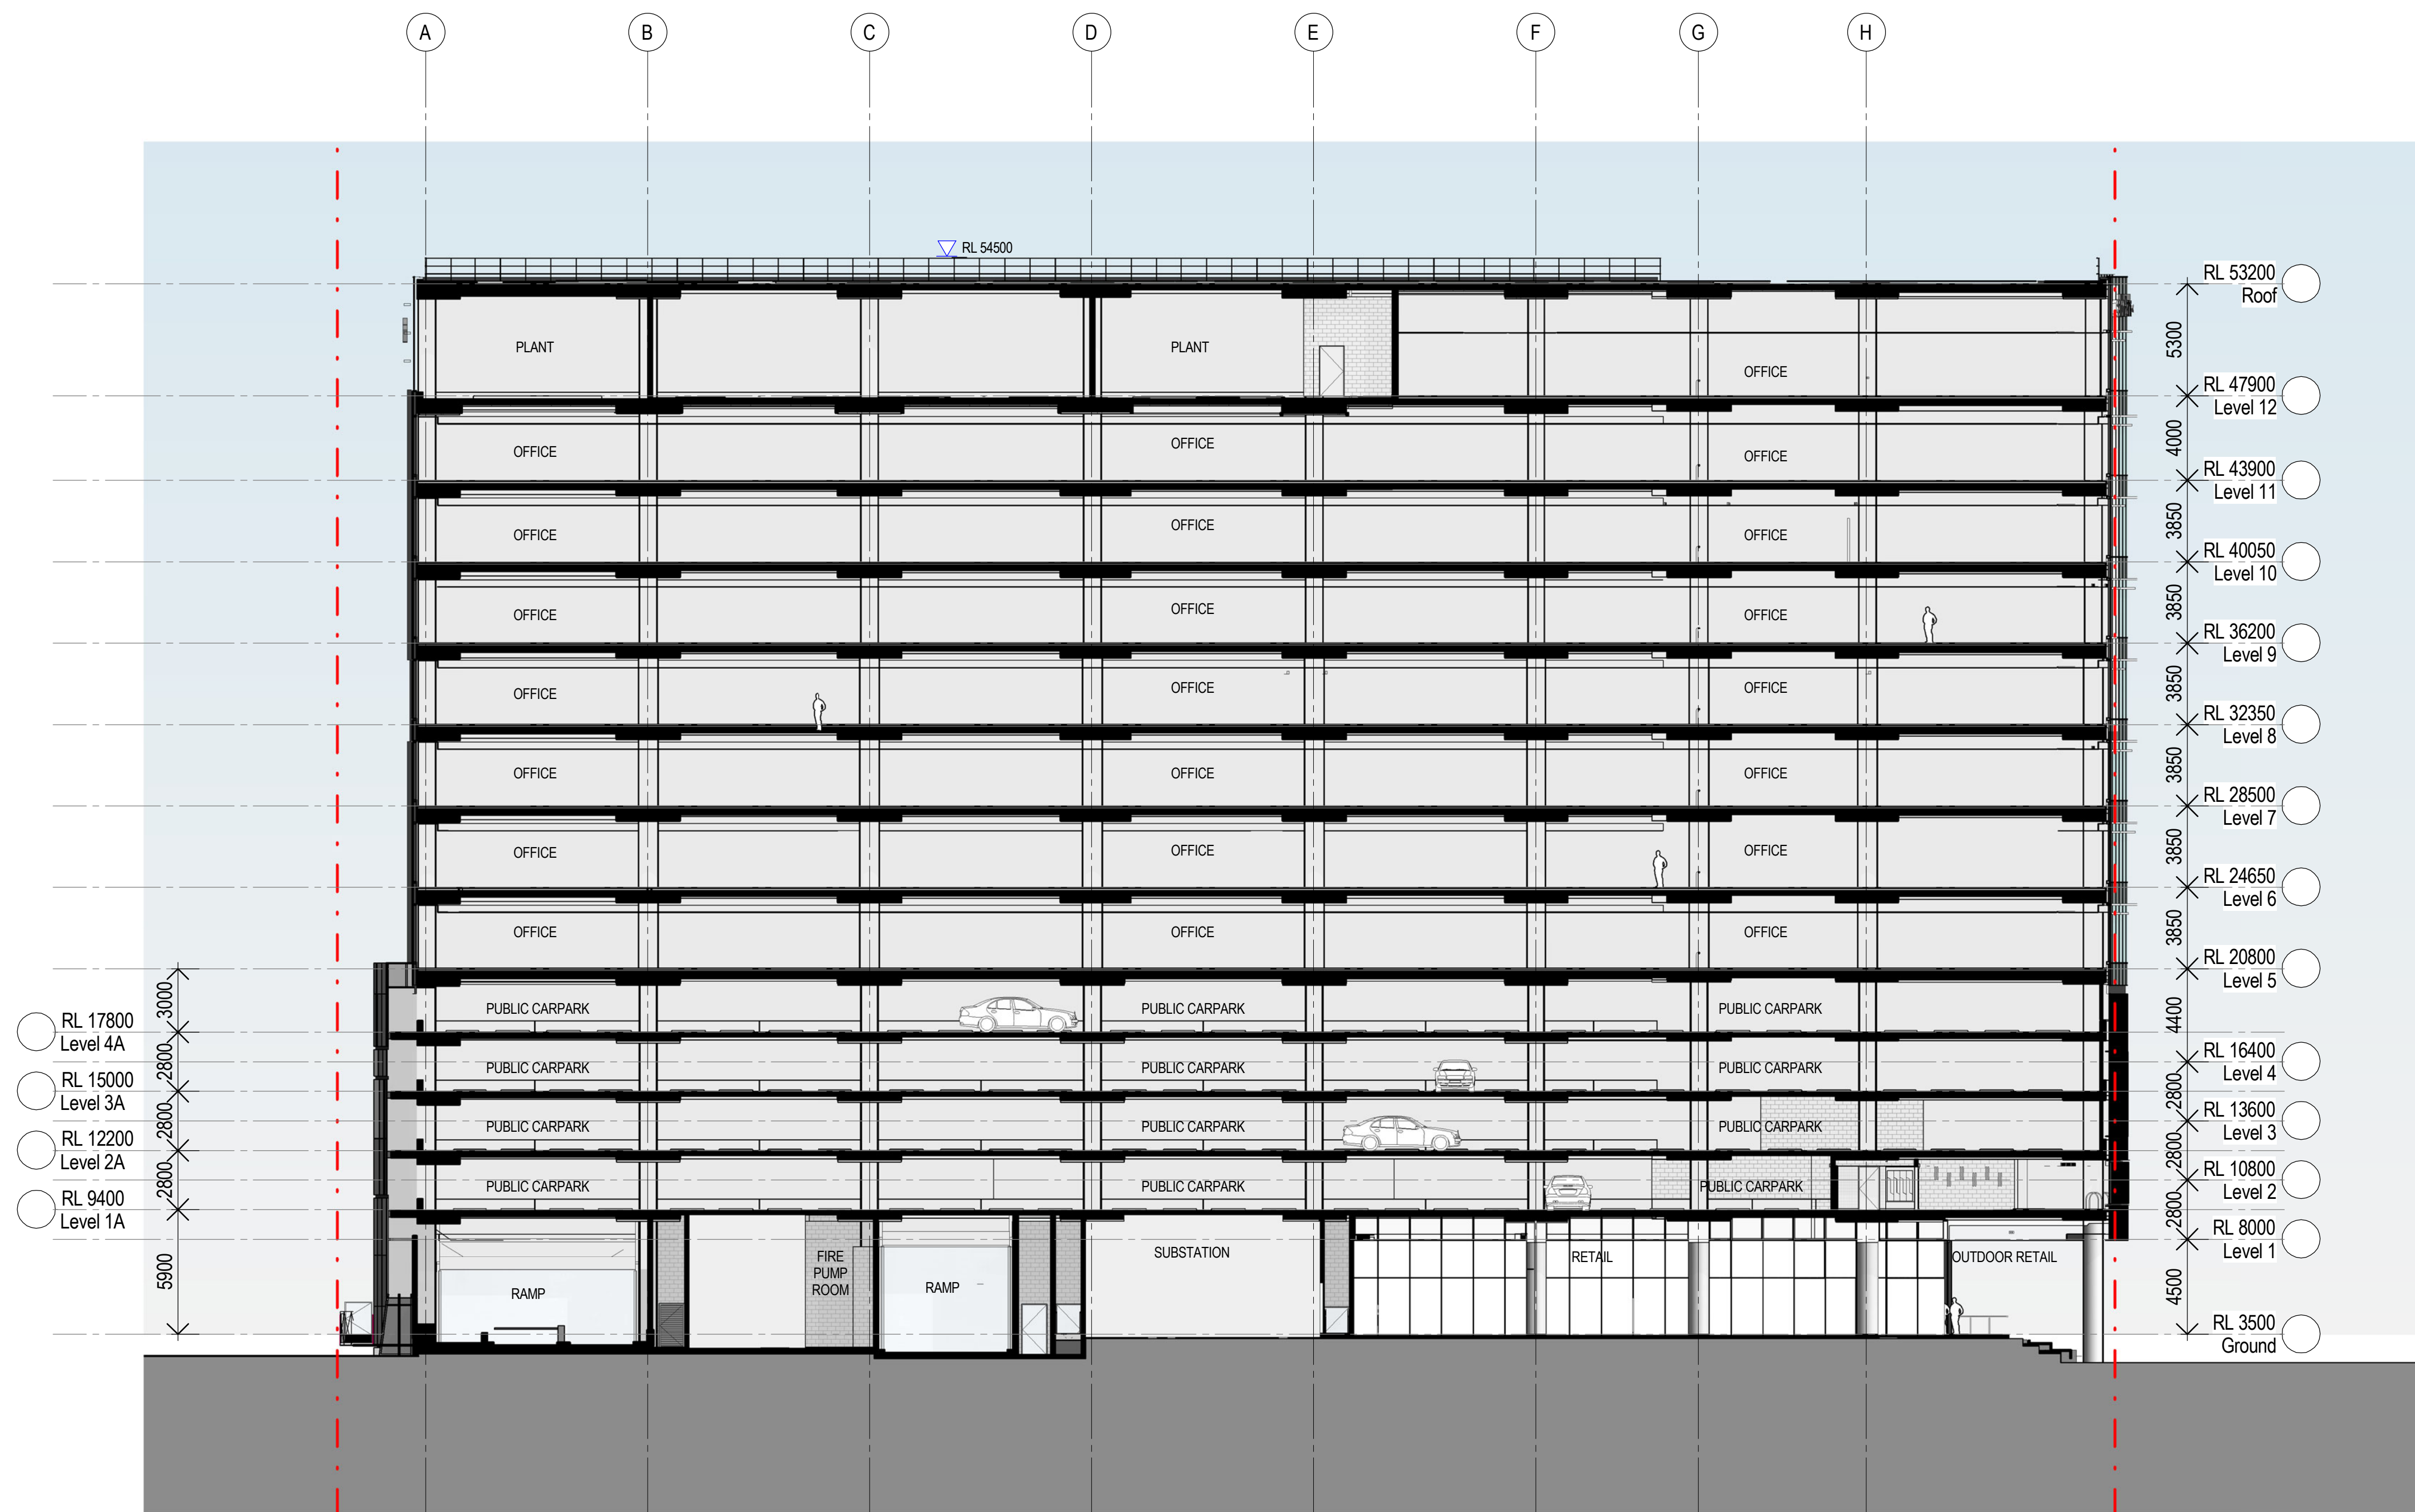

Recent revision history		Description	Date	Notes & Legend
#	Status			
A		SECTION 96 SUBMISSION	10/03/15	Contractor must verify all dimensions on site before commencing work or preparing shop drawings. Do not scale drawings. NOTE: Issued for Section 96 only. Subject to review and design development - not to be used for construction.
B		REVISED SECTION 96 SUBMISSION	26/06/15	
C		S96_2 SUBMISSION	22/09/15	
D		S96_2 SUBMISSION	01/10/15	
E		FOR INFORMATION FOR CLIENT ISSUE	15/10/15	
F		S69_3 SUBMISSION	27/09/16	

Date generated 12-10-16 9:41:36 AM C:\My Documents\Autodesk\Revit\RAC2016\120605_DarlingSquare_BUILDING_160907_sydwarc.rvt



Project
DARLING SQUARE NW PLOT

Client
LEND LEASE

Issuer
WOODS BAGOT

© Woods Bagot

Project number
120605

Checked Approved

Size check
25mm

Sheet size
A1


Scale
1 : 200

Sheet title
GENERAL ARRANGEMENT
ELEVATIONS AND SECTIONS -
SECTION BB

Sheet number
DA3002

Status

Revision
F

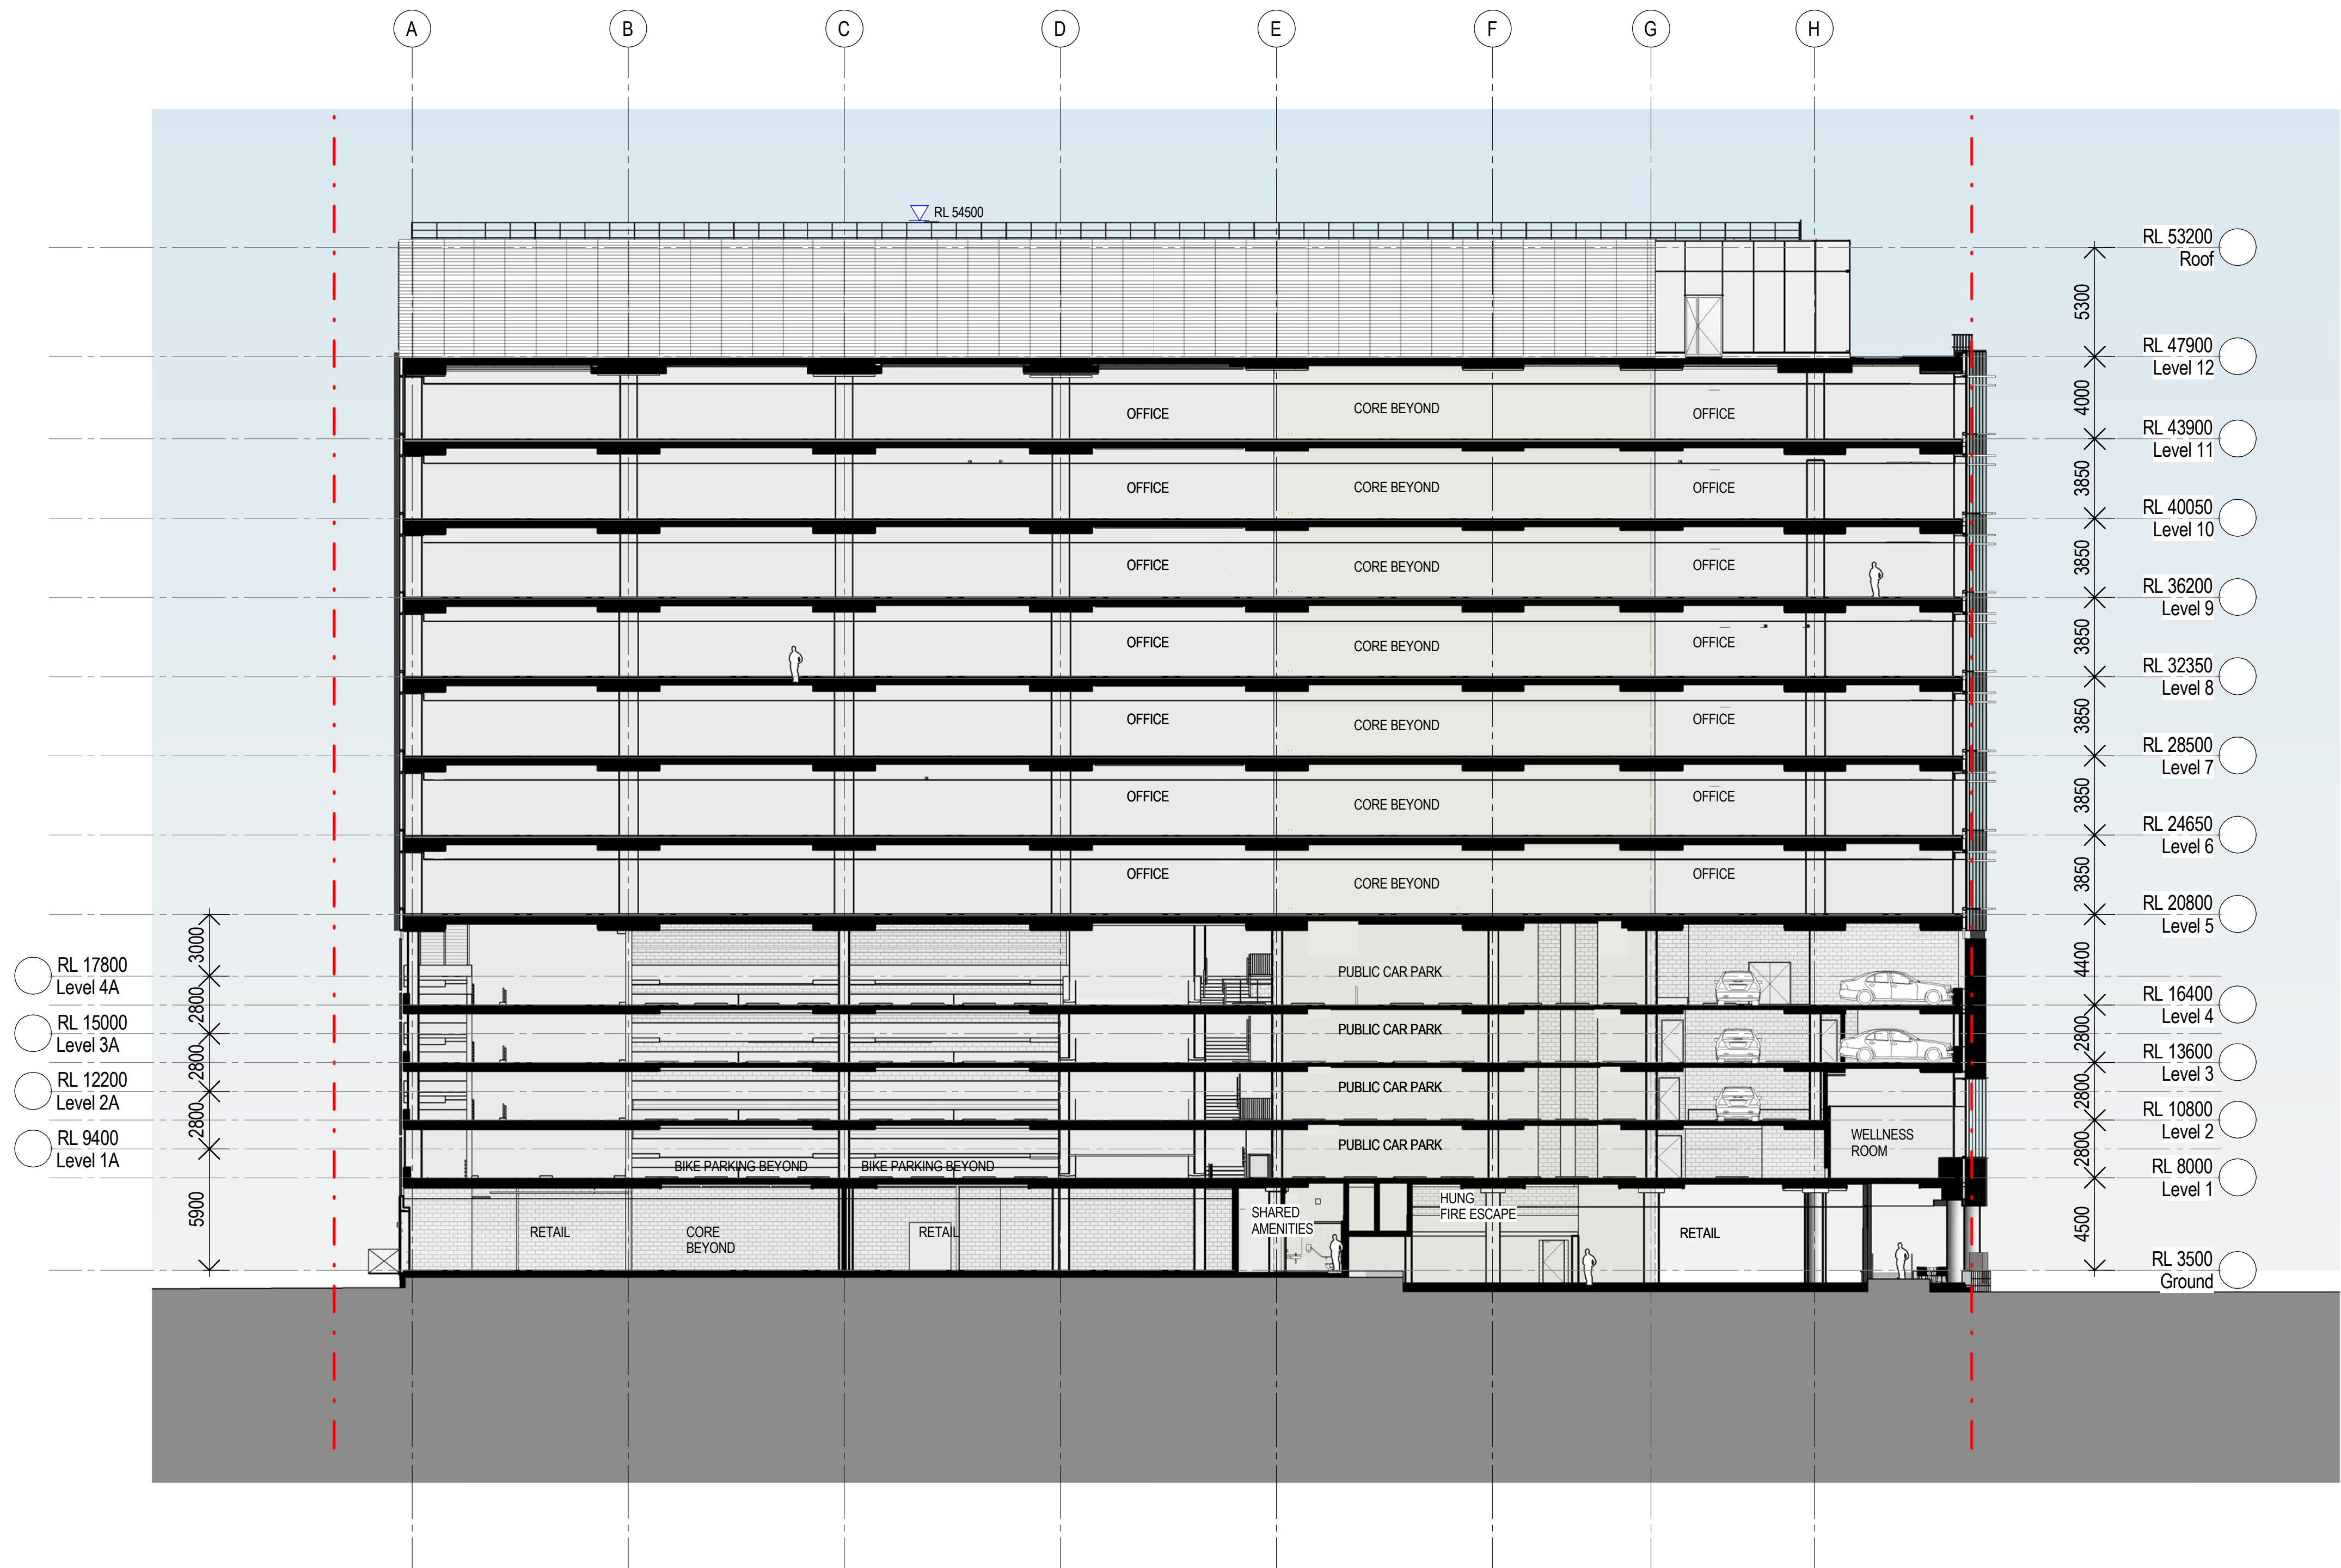

Recent revision history		Notes & Legend	
#	Status	Description	Date
A		SECTION 96 SUBMISSION	10/03/15
B		REVISED SECTION 96 SUBMISSION	26/06/15
C		S96_2 SUBMISSION	22/09/15
D		S96_2 SUBMISSION	01/10/15
E		FOR INFORMATION FOR CLIENT ISSUE	15/10/15
F		S69_3 SUBMISSION	27/09/16

Contractor must verify all dimensions on site before commencing work or preparing shop drawings. Do not scale drawings.

NOTE: Issued for Section 96 only. Subject to review and design development - not to be used for construction.



Project
DARLING SQUARE NW PLOT

Client
LEND LEASE

Issuer
WOODS BAGOT

© Woods Bagot

Project number
120605

Checked Approved

Size check
25mm

Sheet size
A1

Scale
1 : 200

Sheet title
GENERAL ARRANGEMENT
ELEVATIONS AND SECTIONS -
SECTION CC

Sheet number
DA3003

Status

Revision
F



Recent revision history		Notes & Legend	
#	Status	Description	Date
A		SECTION 96 SUBMISSION	10/03/15
B		REVISED SECTION 96 SUBMISSION	26/06/15
C		S96_2 SUBMISSION	22/09/15
D		S96_2 SUBMISSION	01/10/15
E		FOR INFORMATION FOR CLIENT ISSUE	15/10/15
F		S69_3 SUBMISSION	27/09/16

Contractor must verify all dimensions on site before commencing work or preparing shop drawings. Do not scale drawings.

NOTE: Issued for Section 96 only. Subject to review and design development - not to be used for construction.



Project
DARLING SQUARE NW PLOT

Client
LEND LEASE

Issuer
WOODS BAGOT

© Woods Bagot

Project number
120605

Size check
25mm

Sheet size
A1


Scale
1 : 200

Sheet title
GENERAL ARRANGEMENT
ELEVATIONS AND SECTIONS -
SECTION DD

Sheet number
DA3004

Revision
F

Status

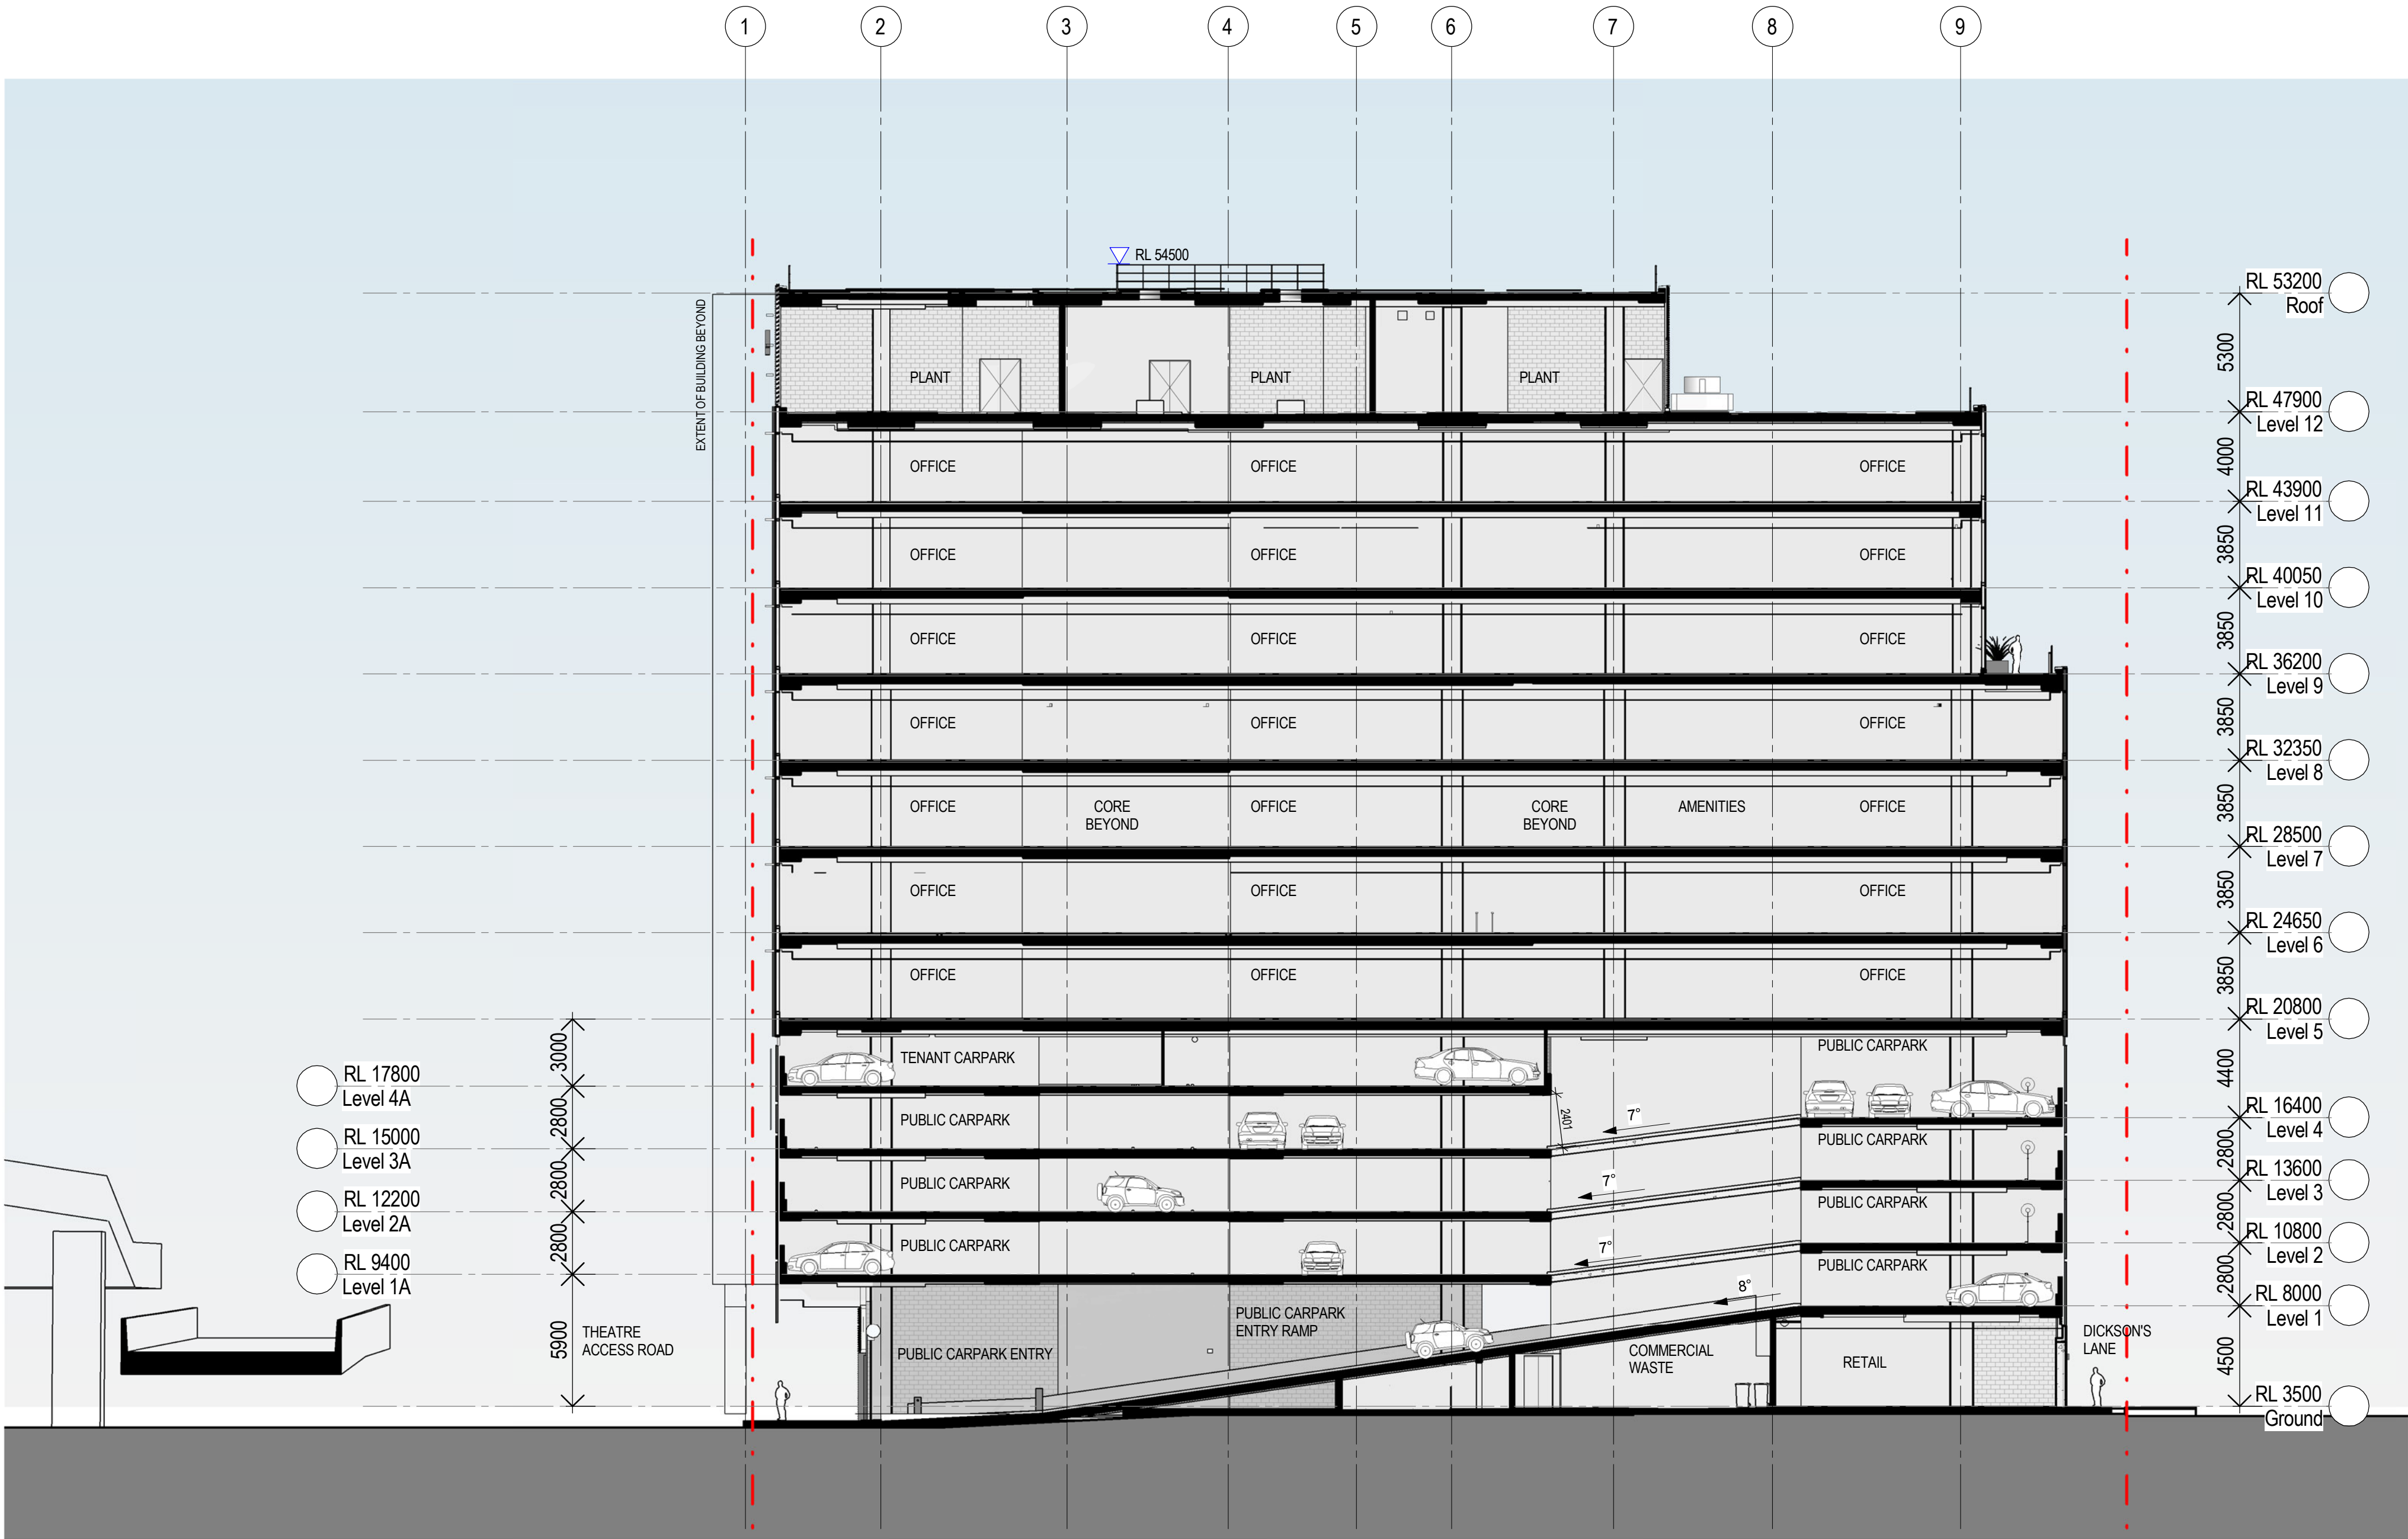

Recent revision history		Description	Date	Notes & Legend
#	Status			
A		SECTION 96 SUBMISSION	10/03/15	Contractor must verify all dimensions on site before commencing work or preparing shop drawings. Do not scale drawings. NOTE: Issued for Section 96 only. Subject to review and design development - not to be used for construction.
B		REVISED SECTION 96 SUBMISSION	26/06/15	
C		S96_2 SUBMISSION	22/09/15	
D		S96_2 SUBMISSION	01/10/15	
E		S96_2 SUBMISSION	07/10/15	
F		FOR INFORMATION FOR CLIENT ISSUE	15/10/15	
G		S89_3 SUBMISSION	27/09/16	

Date generated 12-10-16 10:23:30 AM C:\My Documents\Autodesk\Revit\RAC2016\120605_DarlingSquare_BUILDING_160907_sydwarc.rvt



Project
DARLING SQUARE NW PLOT

Client
LEND LEASE

Issuer
WOODS BAGOT

© Woods Bagot

Project number
120605

Checked Approved

Size check
25mm

Sheet size
A1


Scale
1 : 200

Sheet title
GENERAL ARRANGEMENT
ELEVATIONS AND SECTIONS -
SECTION EE

Sheet number
DA3005

Revision
G

Status

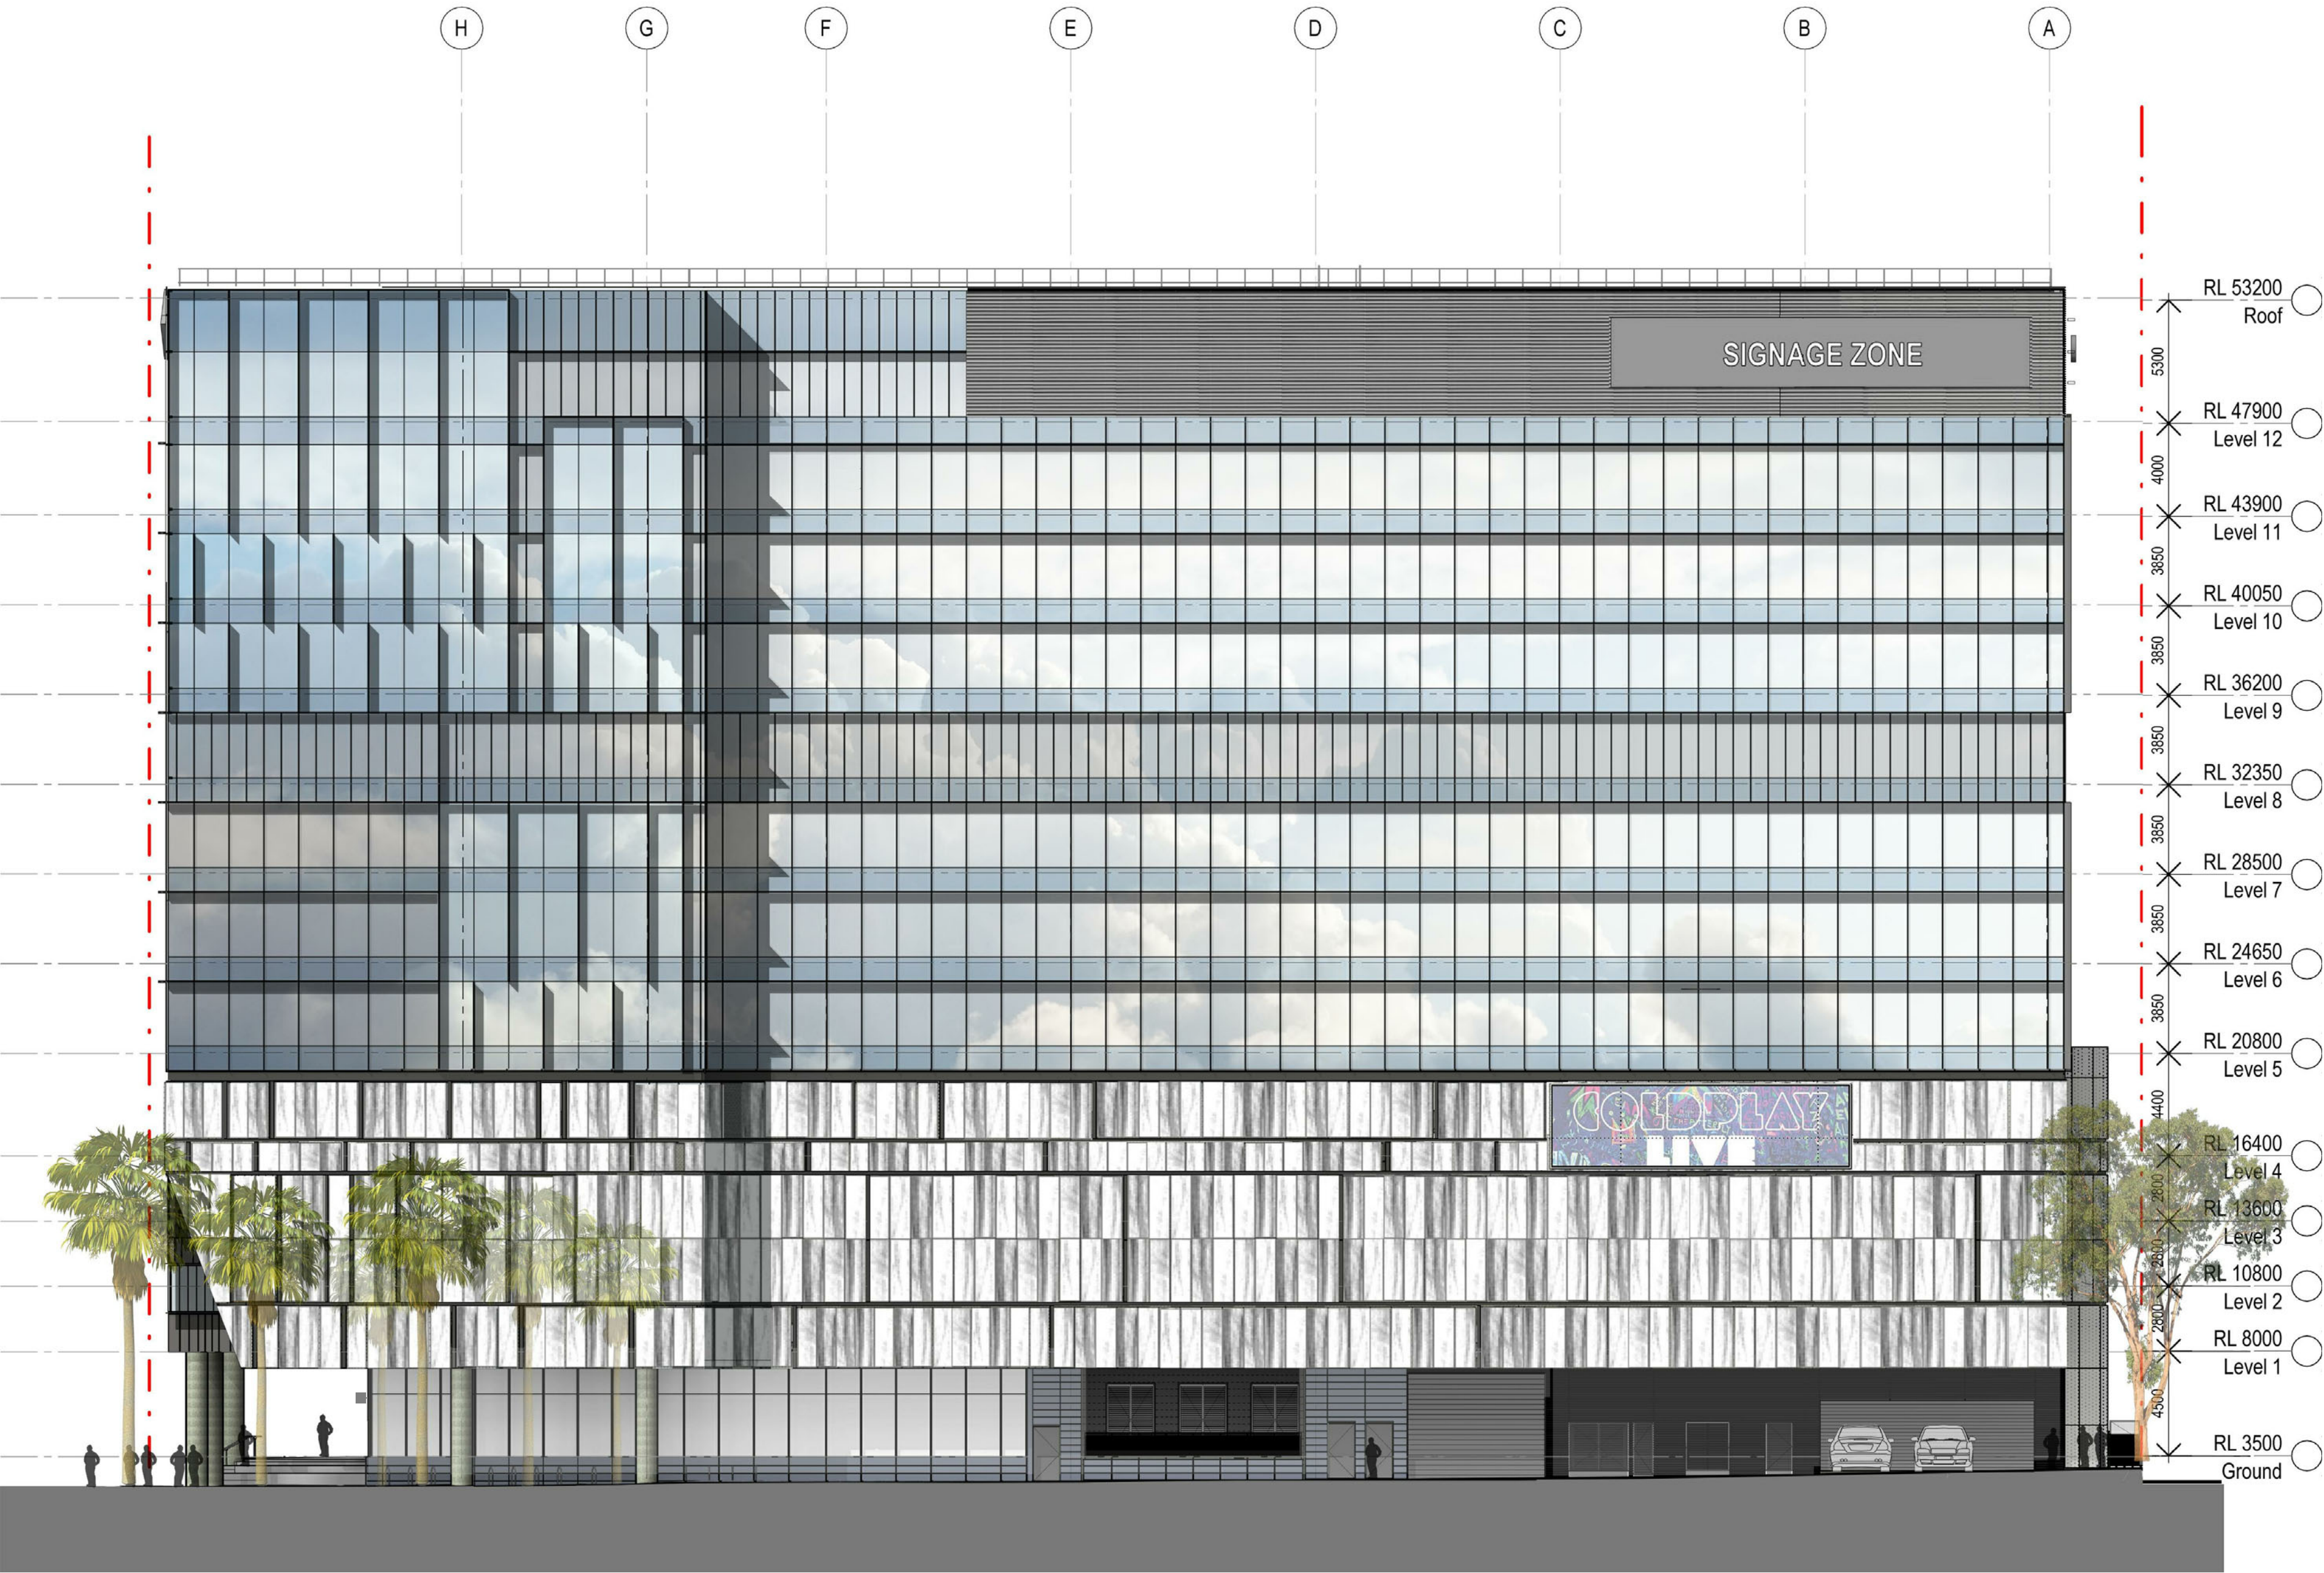

Recent revision history			Notes & Legend
#	Status	Description	
C		AMENDMENTS FOR RTS	Contractor must verify all dimensions on site before commencing work or preparing shop drawings. Do not scale drawings.
D		REVISED SECTION 96 SUBMISSION	
E		S96_2 SUBMISSION	NOTE: Issued for Section 96 only. Subject to review and design development - not to be used for construction.
F		S96_2 SUBMISSION	
G		S96_2 SUBMISSION	FOR INFORMATION FOR CLIENT
H		ISSUE	
J		AMENDMENTS FOR RTS	
K		S69_3 SUBMISSION	

Date generated 6-12-16 3:33:37 PM C:\My Documents\Autodesk\Revit\RAC2016\120605_DarlingSquare_BUILDING_161018_sydwarc.rvt



Project
DARLING SQUARE NW PLOT

Client
LEND LEASE

Issuer
WOODS BAGOT

© Woods Bagot

Project number
120605

Checked Approved Sheet size A1 Scale 1 : 200

Size check
25mm

Sheet title
GENERAL ARRANGEMENT
ELEVATIONS AND SECTIONS -
ELEVATION - NORTH

Sheet number
DA3101

Status

Revision
K



Recent revision history			Notes & Legend	
#	Status	Description	Date	Contractor must verify all dimensions on site before commencing work or preparing shop drawings. Do not scale drawings.
A		SECTION 96 SUBMISSION	10/03/15	NOTE: Issued for Section 96 only. Subject to review and design development - not to be used for construction.
B		REVISED SECTION 96 SUBMISSION	26/06/15	
C		S96_2 SUBMISSION	22/09/15	
D		S96_2 SUBMISSION	01/10/15	
E		S96_2 SUBMISSION	07/10/15	
F		FOR INFORMATION FOR CLIENT ISSUE	15/10/15	
G		S89_3 SUBMISSION	27/09/16	



Project
DARLING SQUARE NW PLOT

Client
LEND LEASE

Issuer
WOODS BAGOT

© Woods Bagot

Project number
120605

Checked Approved

Size check
25mm

Sheet size
A1


Scale
1 : 200

Sheet title
GENERAL ARRANGEMENT
ELEVATIONS AND SECTIONS -
ELEVATION - EAST

Sheet number
DA3102

Status

Revision
G

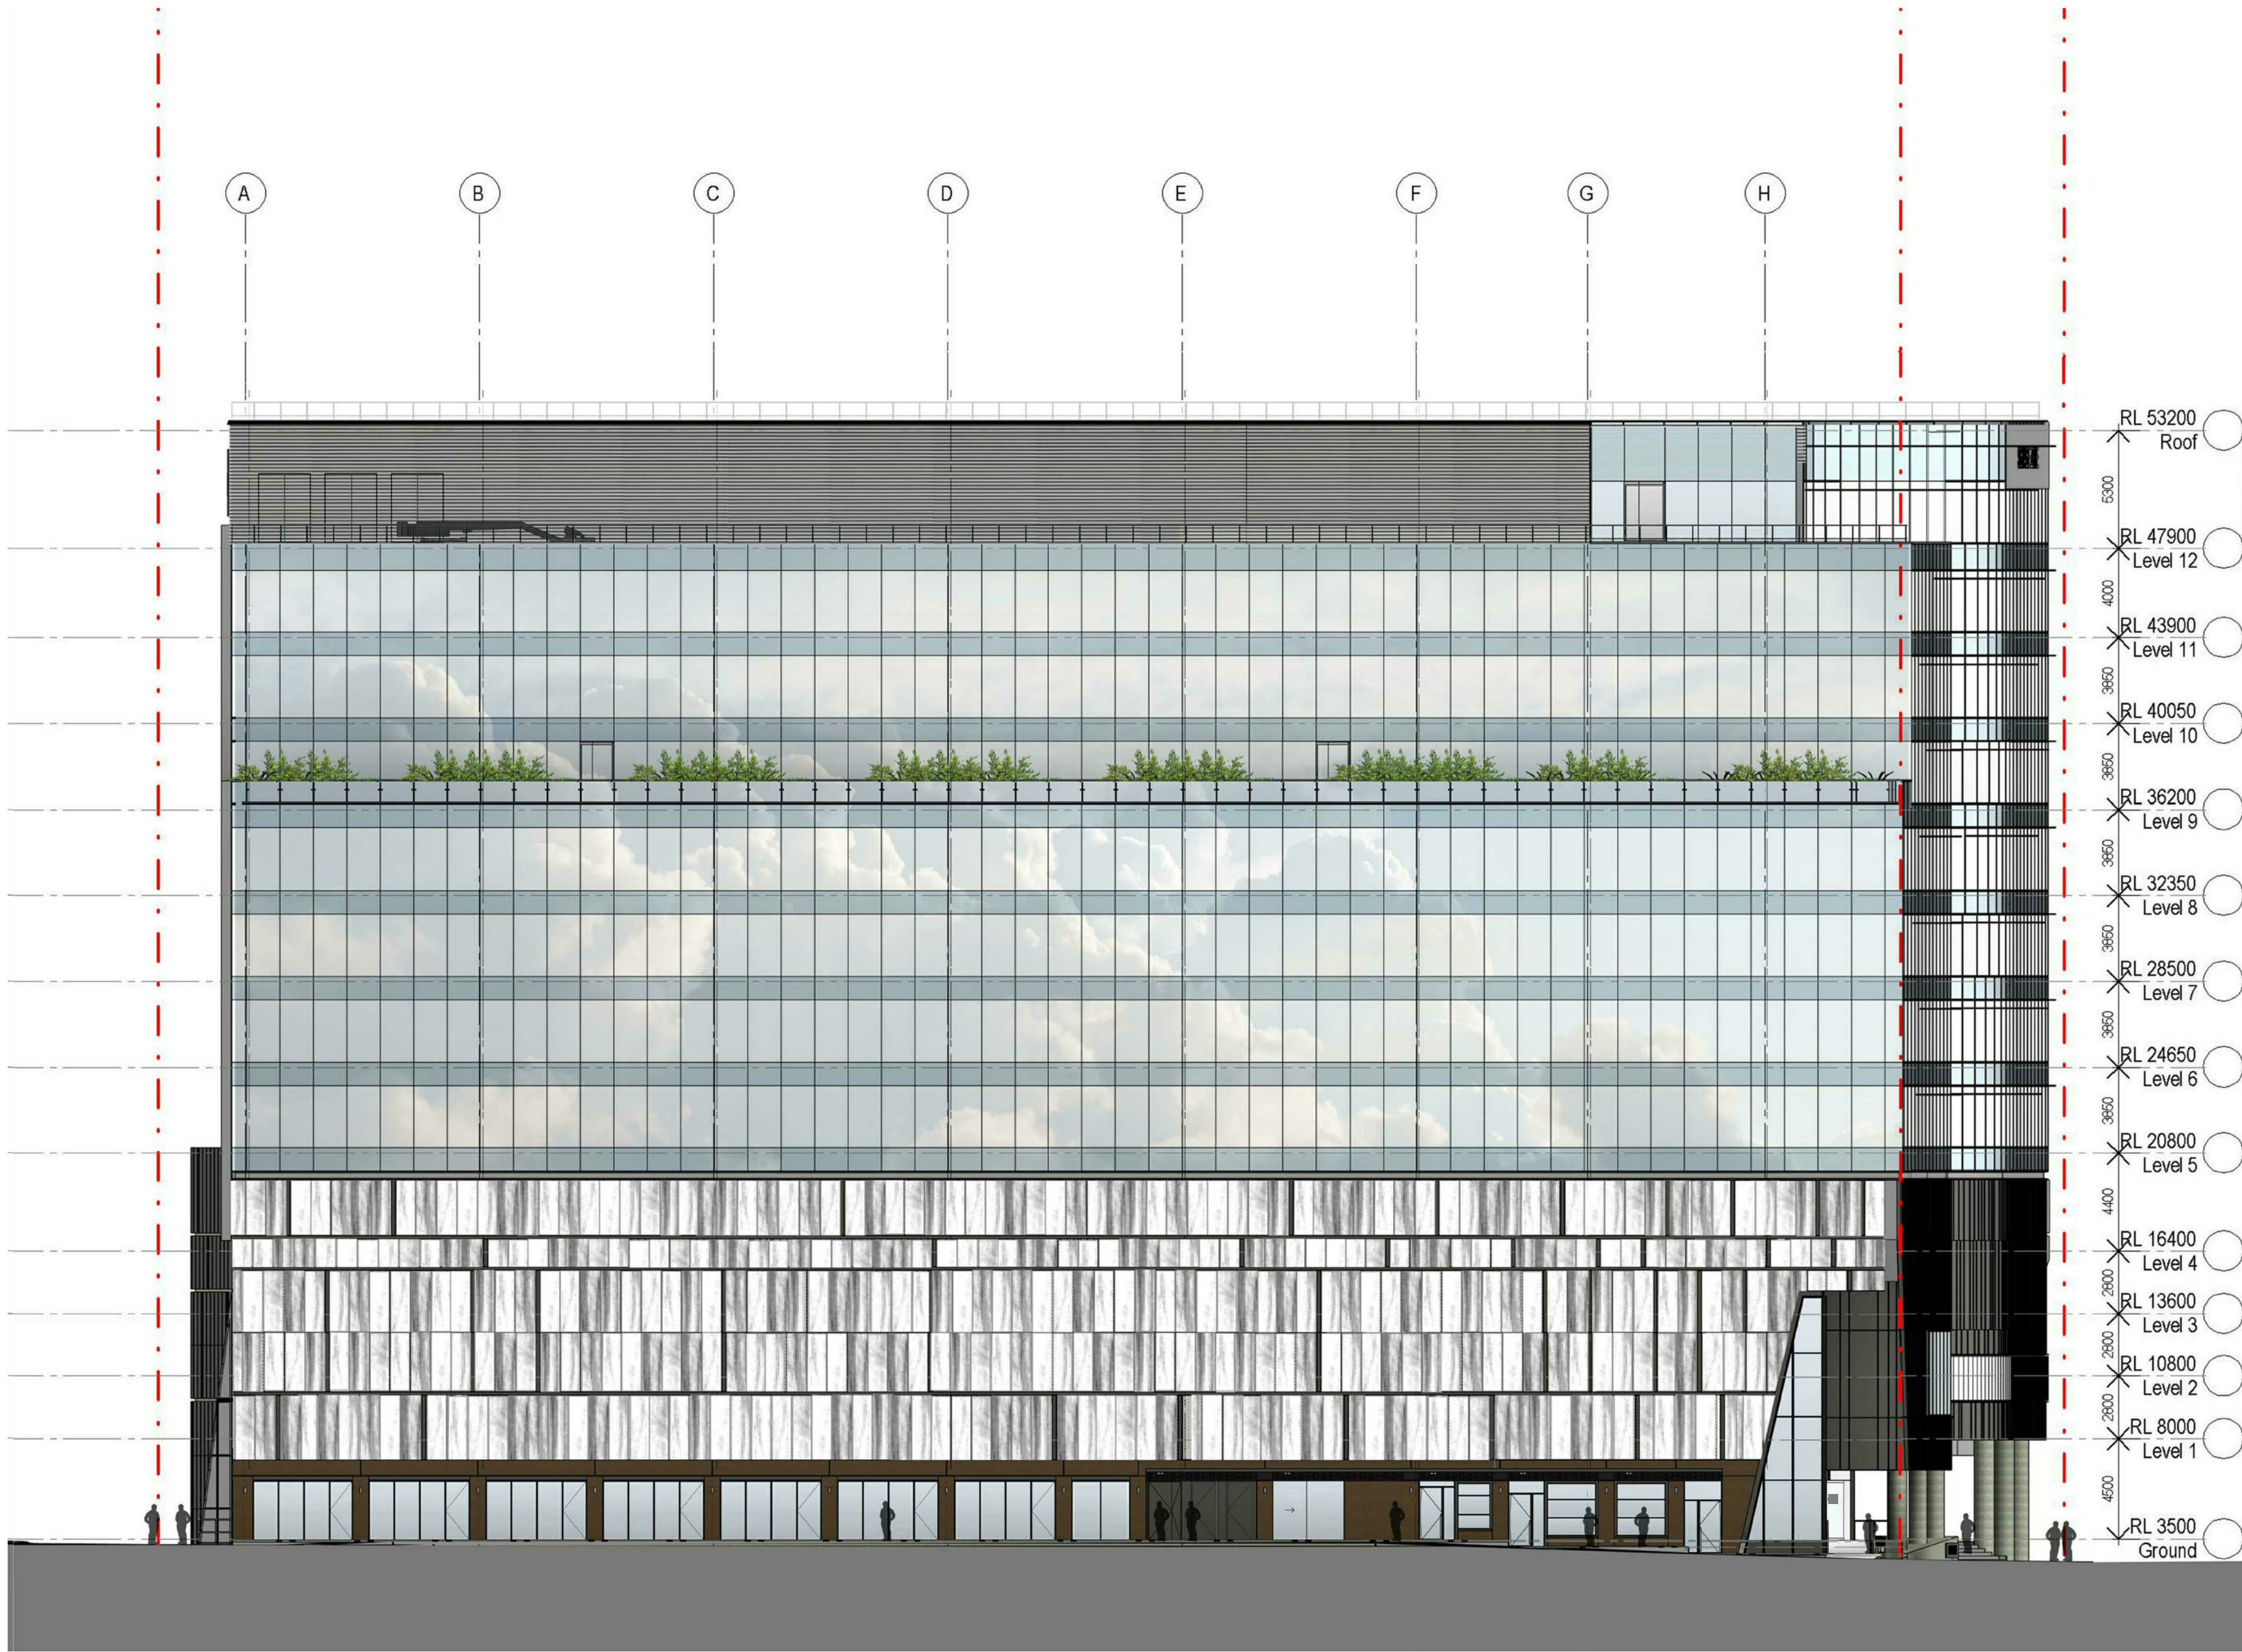

Recent revision history			Notes & Legend	
#	Status	Description	Date	Contractor must verify all dimensions on site before commencing work or preparing shop drawings. Do not scale drawings.
A		SECTION 96 SUBMISSION	10/03/15	NOTE: Issued for Section 96 only. Subject to review and design development - not to be used for construction.
B		REVISED SECTION 96 SUBMISSION	26/06/15	
C		S96_2 SUBMISSION	22/09/15	
D		S96_2 SUBMISSION	01/10/15	
E		FOR INFORMATION FOR CLIENT ISSUE	15/10/15	
F		AMENDMENTS FOR RTS	06/11/15	
G		S89_3 SUBMISSION	27/09/16	

Date generated 6-12-16 3:31:30 PM C:\My Documents\Autodesk\Revit\RAC2016\120605_DarlingSquare_BUILDING_161018_sydwarc.rvt

Project
DARLING SQUARE NW PLOT

Client
LEND LEASE

Issuer
WOODS BAGOT

© Woods Bagot

Project number
120605

Checked Approved

Size check
25mm

Sheet size
A1

Scale
1 : 200

Sheet title
GENERAL ARRANGEMENT
ELEVATIONS AND SECTIONS -
ELEVATION - SOUTH

Sheet number
DA3103

Status

Revision
G



Recent revision history			Notes & Legend
#	Status	Description	
A		SECTION 96 SUBMISSION	Contractor must verify all dimensions on site before commencing work or preparing shop drawings. Do not scale drawings.
B		REVISED SECTION 96 SUBMISSION	
C		S96_2 SUBMISSION	NOTE: Issued for Section 96 only. Subject to review and design development - not to be used for construction.
D		S96_2 SUBMISSION	
E		S96_2 SUBMISSION	FOR INFORMATION FOR CLIENT
F		FOR INFORMATION FOR CLIENT	
G		AMENDMENTS FOR RTS	NOTE: Issued for Section 96 only. Subject to review and design development - not to be used for construction.
H		S69_3 SUBMISSION	

Date generated 12-10-16 9:45:29 AM C:\My Documents\Autodesk\Revit\RAC2016\120605_DarlingSquare_BUILDING_160907_sydwarc.rvt

Project
DARLING SQUARE NW PLOT

Client
LEND LEASE

Issuer
WOODS BAGOT

© Woods Bagot

Project number
120605

Checked Approved

Size check
25mm

Sheet size
A1


Scale
1 : 200

Sheet title
GENERAL ARRANGEMENT
ELEVATIONS AND SECTIONS -
ELEVATION - WEST

Sheet number
DA3104

Revision
H

Status

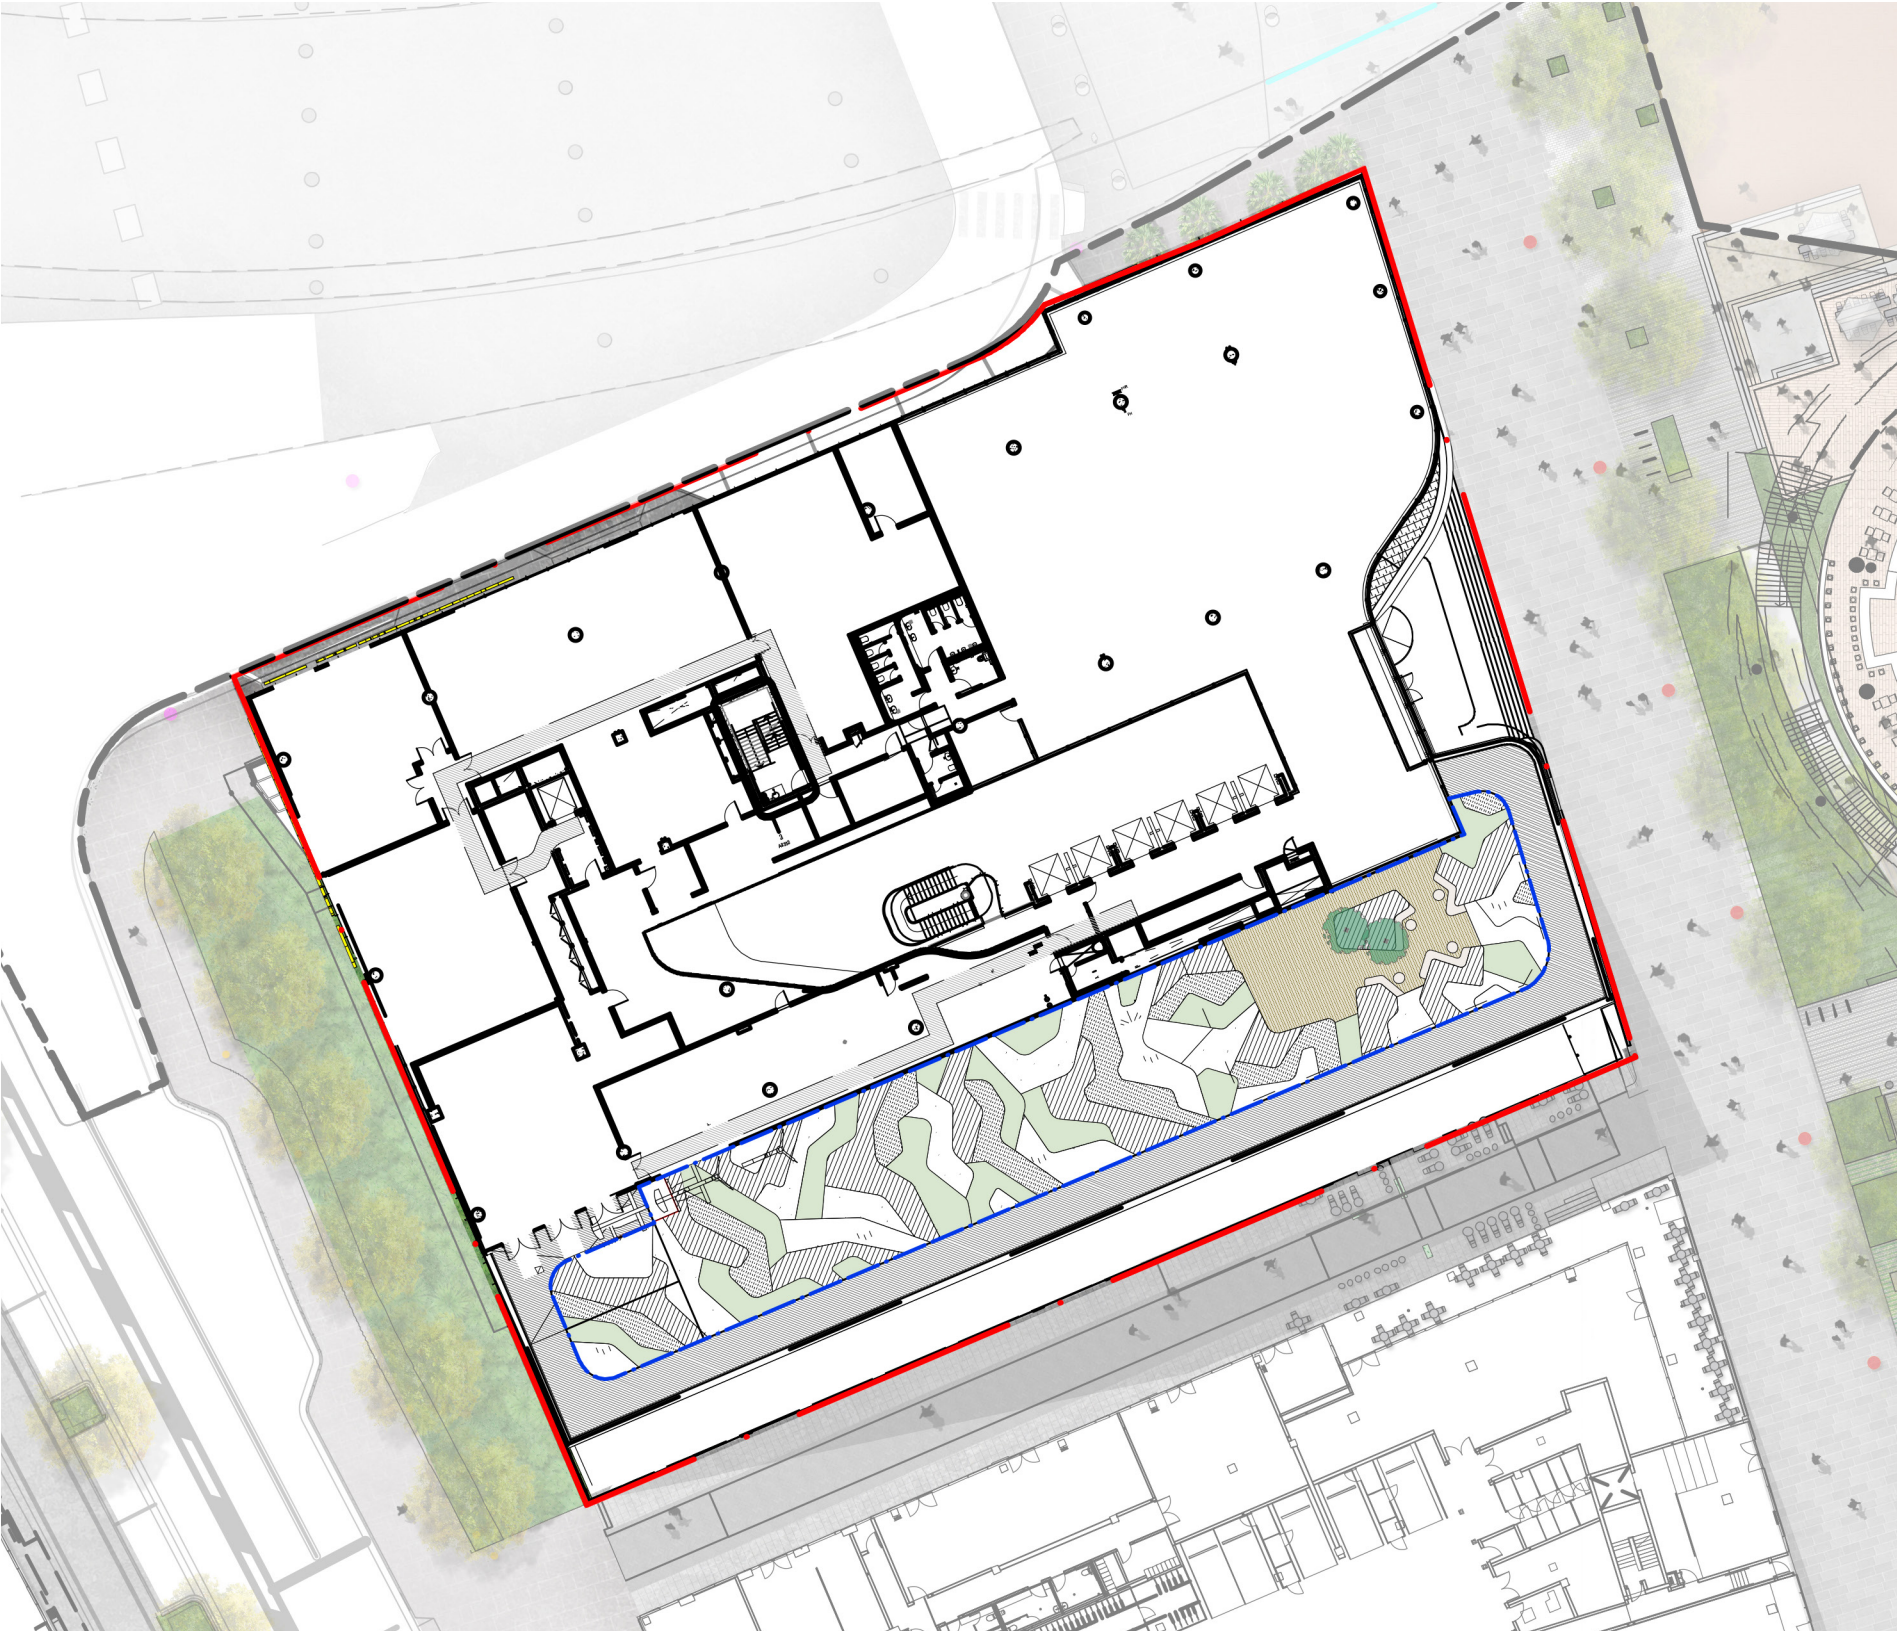

Drawing No.	Drawing Name	Scale	Revision
16000_NW-DA-001	Site Plan + Drawing List	1:500	A
16000_NW-DA-002	Landscape Plan (Intensive Zone)	1:150	A
16000_NW-DA-003	Landscape Plan (Extensive Zone)	1:200	A
16000_NW-DA-004	Landscape Perspective	NTS	A
16000_NW-DA-005	Planting Plan	1:200	A

North West Plot Boundary

Scope of Works

North West Plot Roof Terrace

Development Application

ASPECT Studios™

Client Lendlease

Architect Woods Bagot

Drawn LB | LN

Checked LN | SC


Scale 1:500@A3

Date 9.11.2016

Dwg. 14076_NW_DA-001

Rev. A



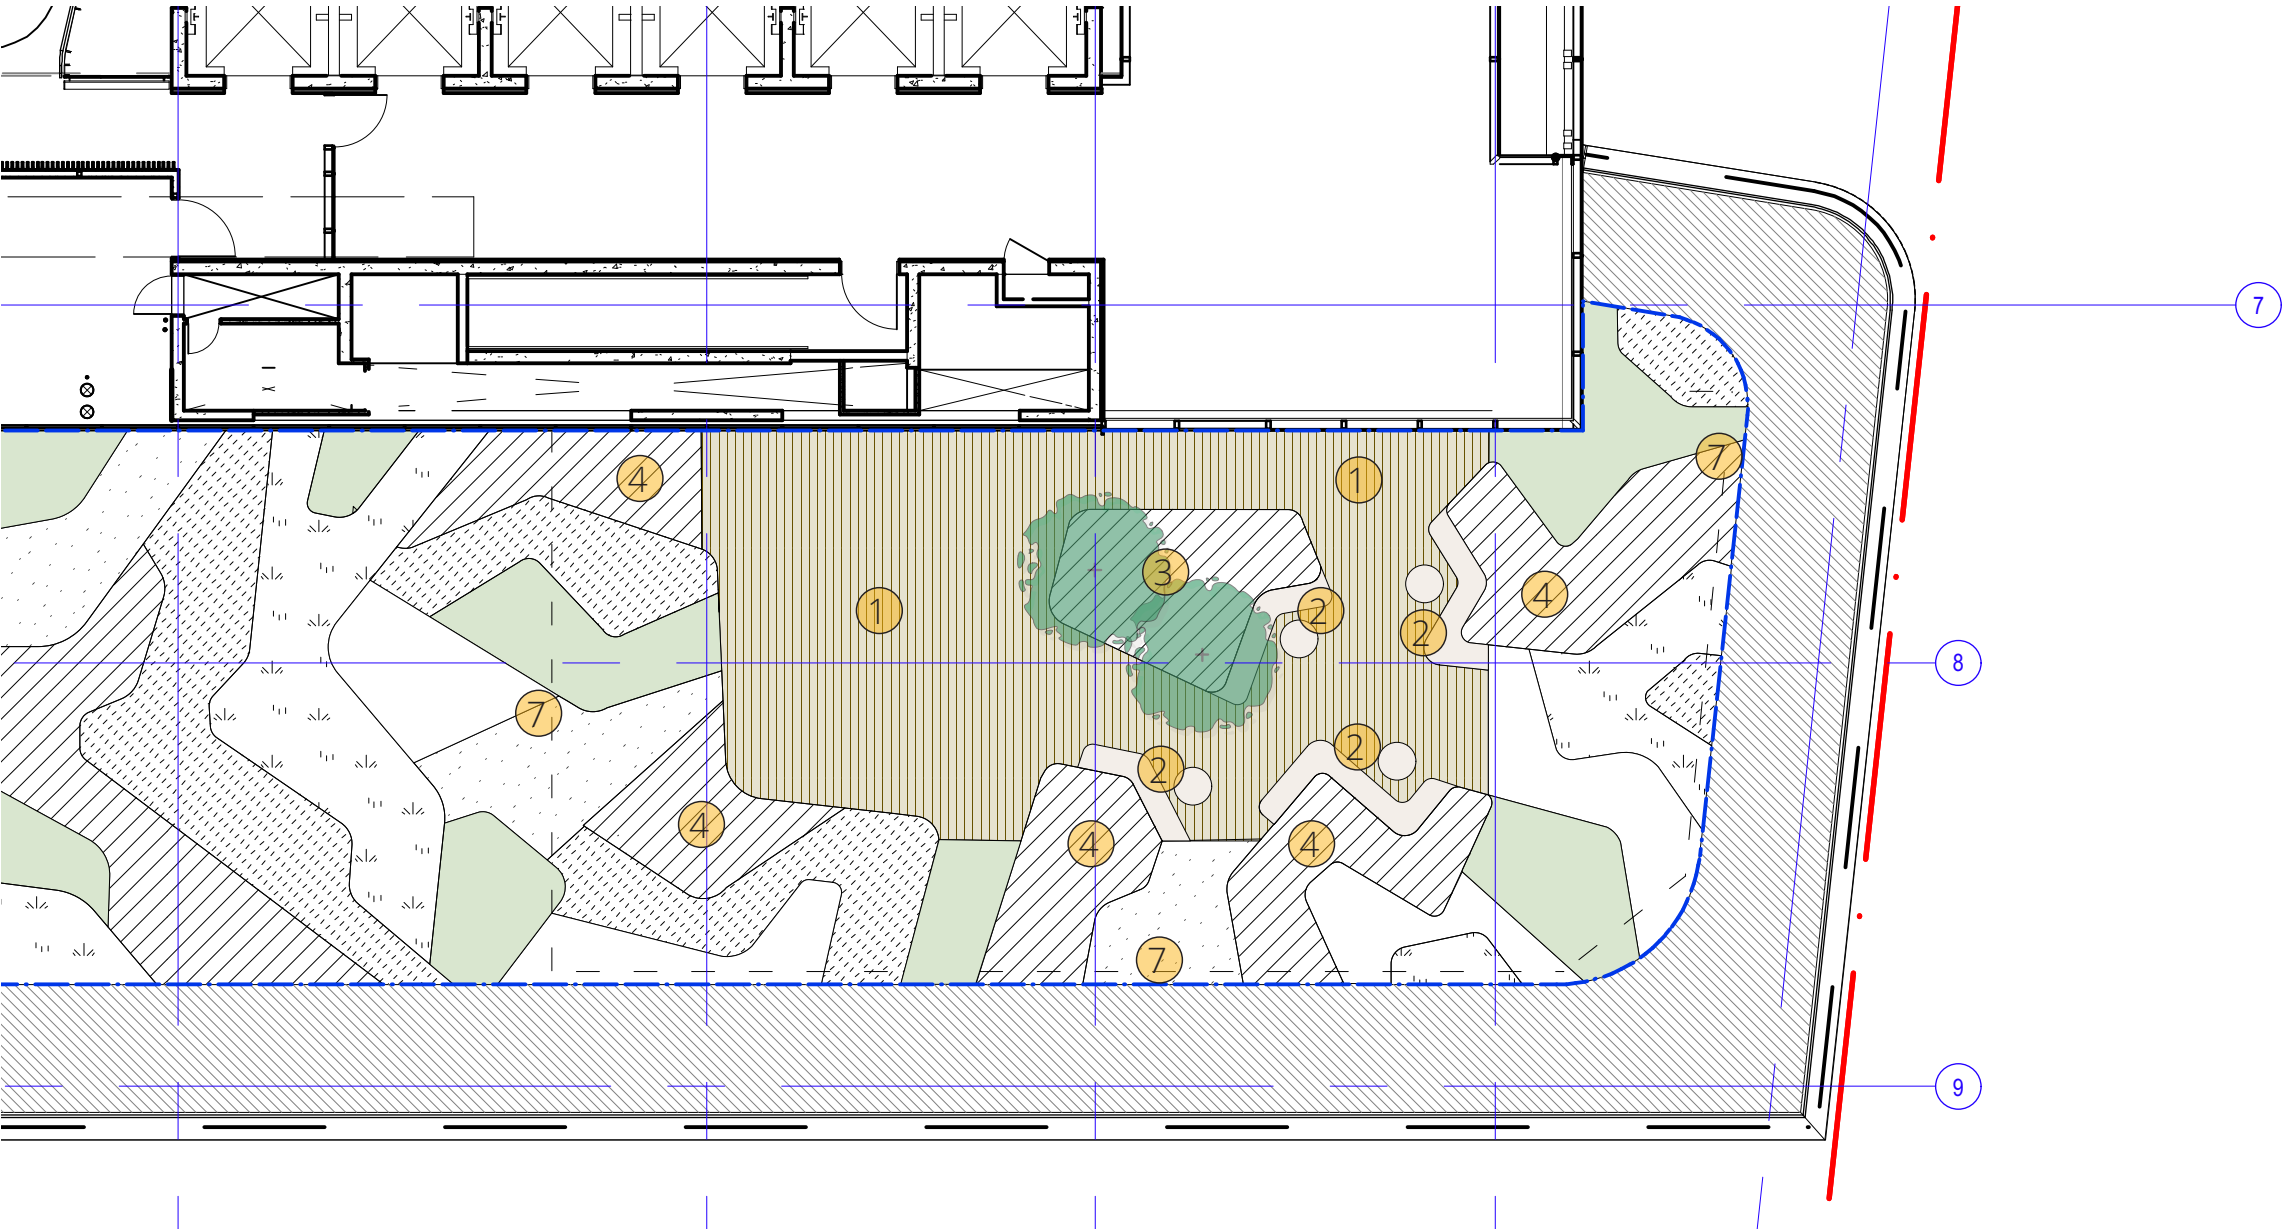

Character Precedents




Secluded seating



Breakout space



Diverse planting

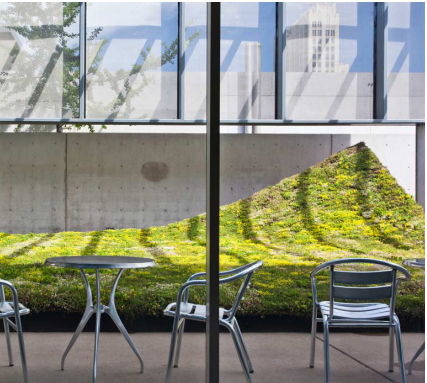

Mounded landscape



Warm materials

North West Plot Roof Terrace
Development Application


ASPECT Studios™

Client Lendlease
Architect Woods Bagot

Drawn LB | LN
Checked LN | SC

Scale 1:150@A3
Date 9.11.2016
Dwg. 14076_NW_DA-002
Rev. A



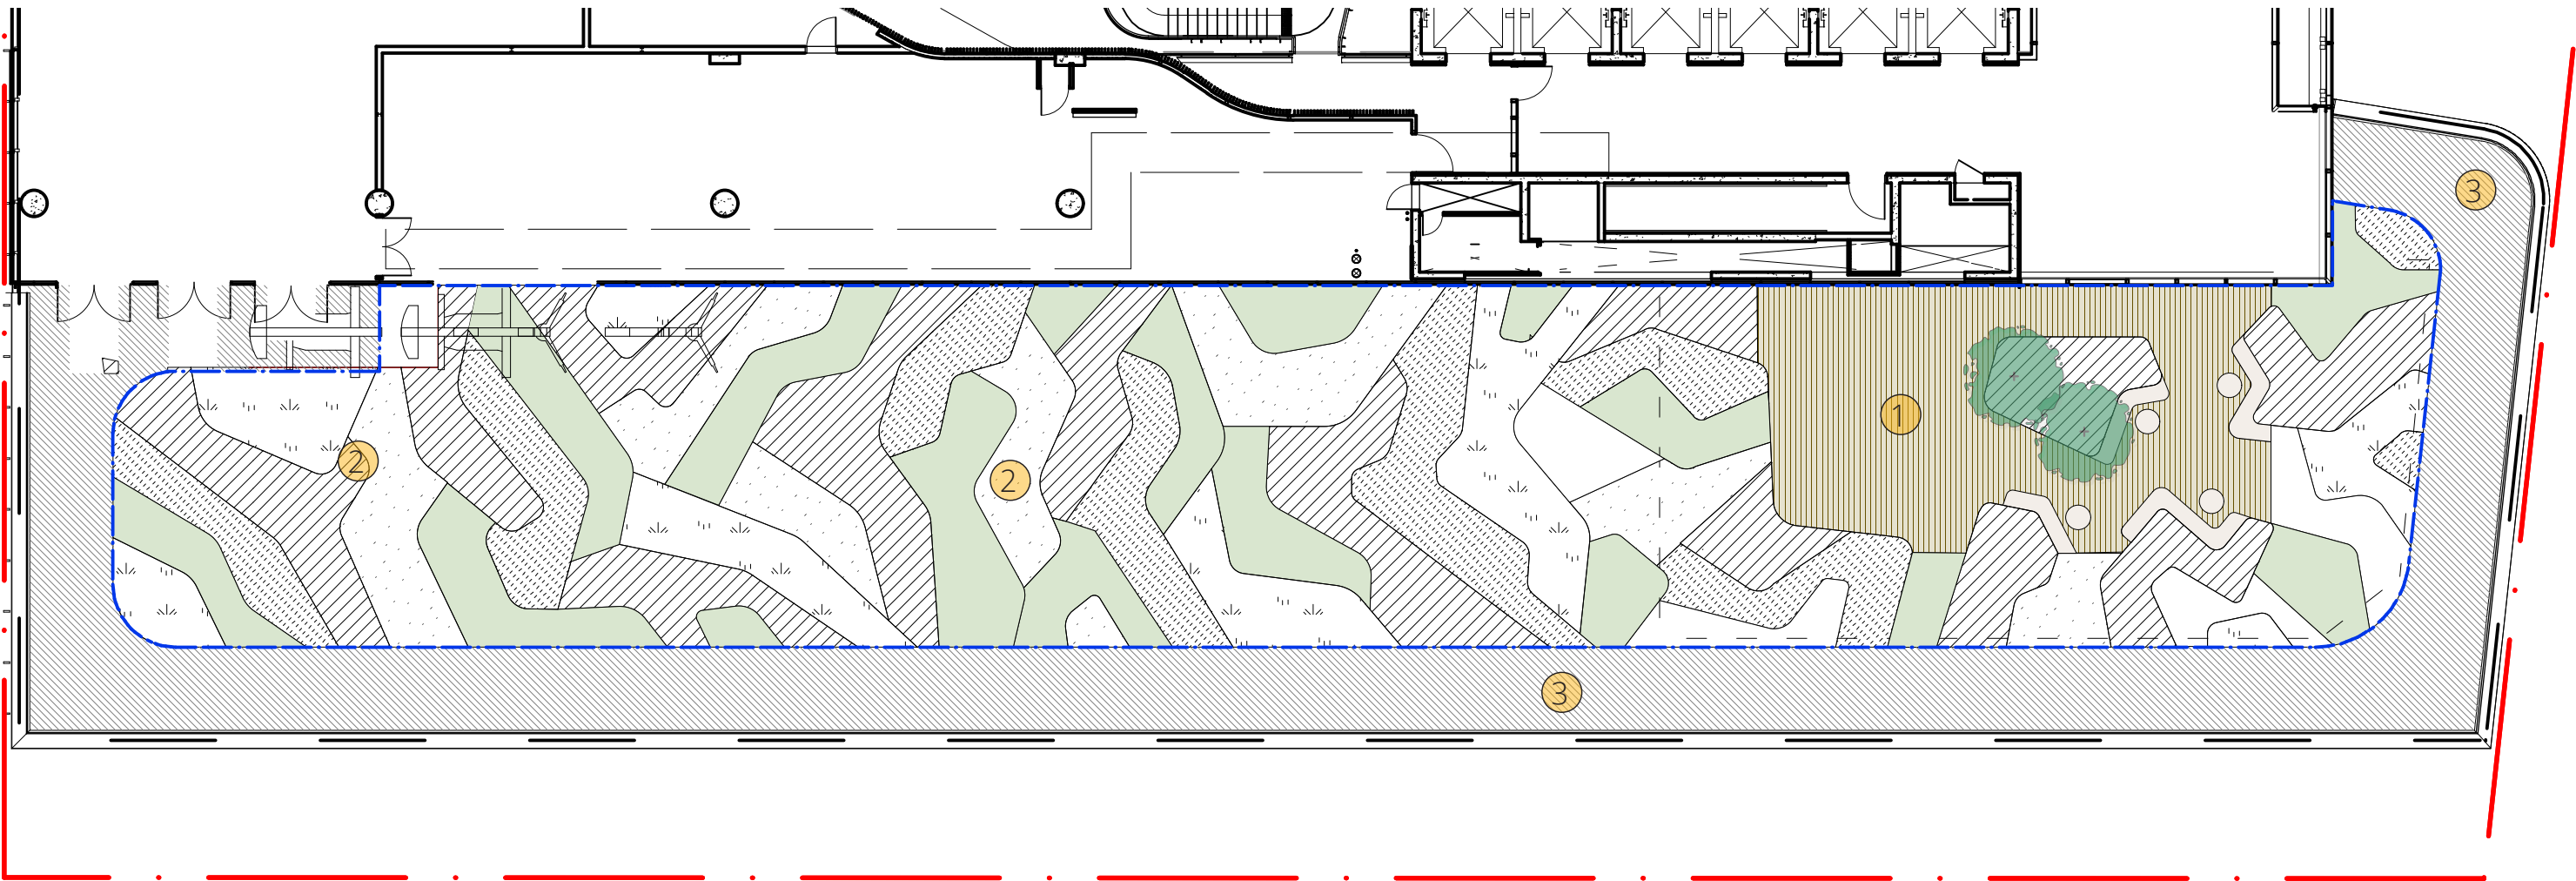

Extensive Planting Character Precedents



Planting in swathes of contrasting texture, colour and height



Majority native species in palette of greens, yellow and purple/pinks. Textures include fleshy succulents, feathery grasses and tight carpets of sedum




Legend

- 1/ Intensive roof terrace spillout space
- 2/ Extensive green roof
- 3/ Building Maintenance Unit (BMU) access area



Planting Plan

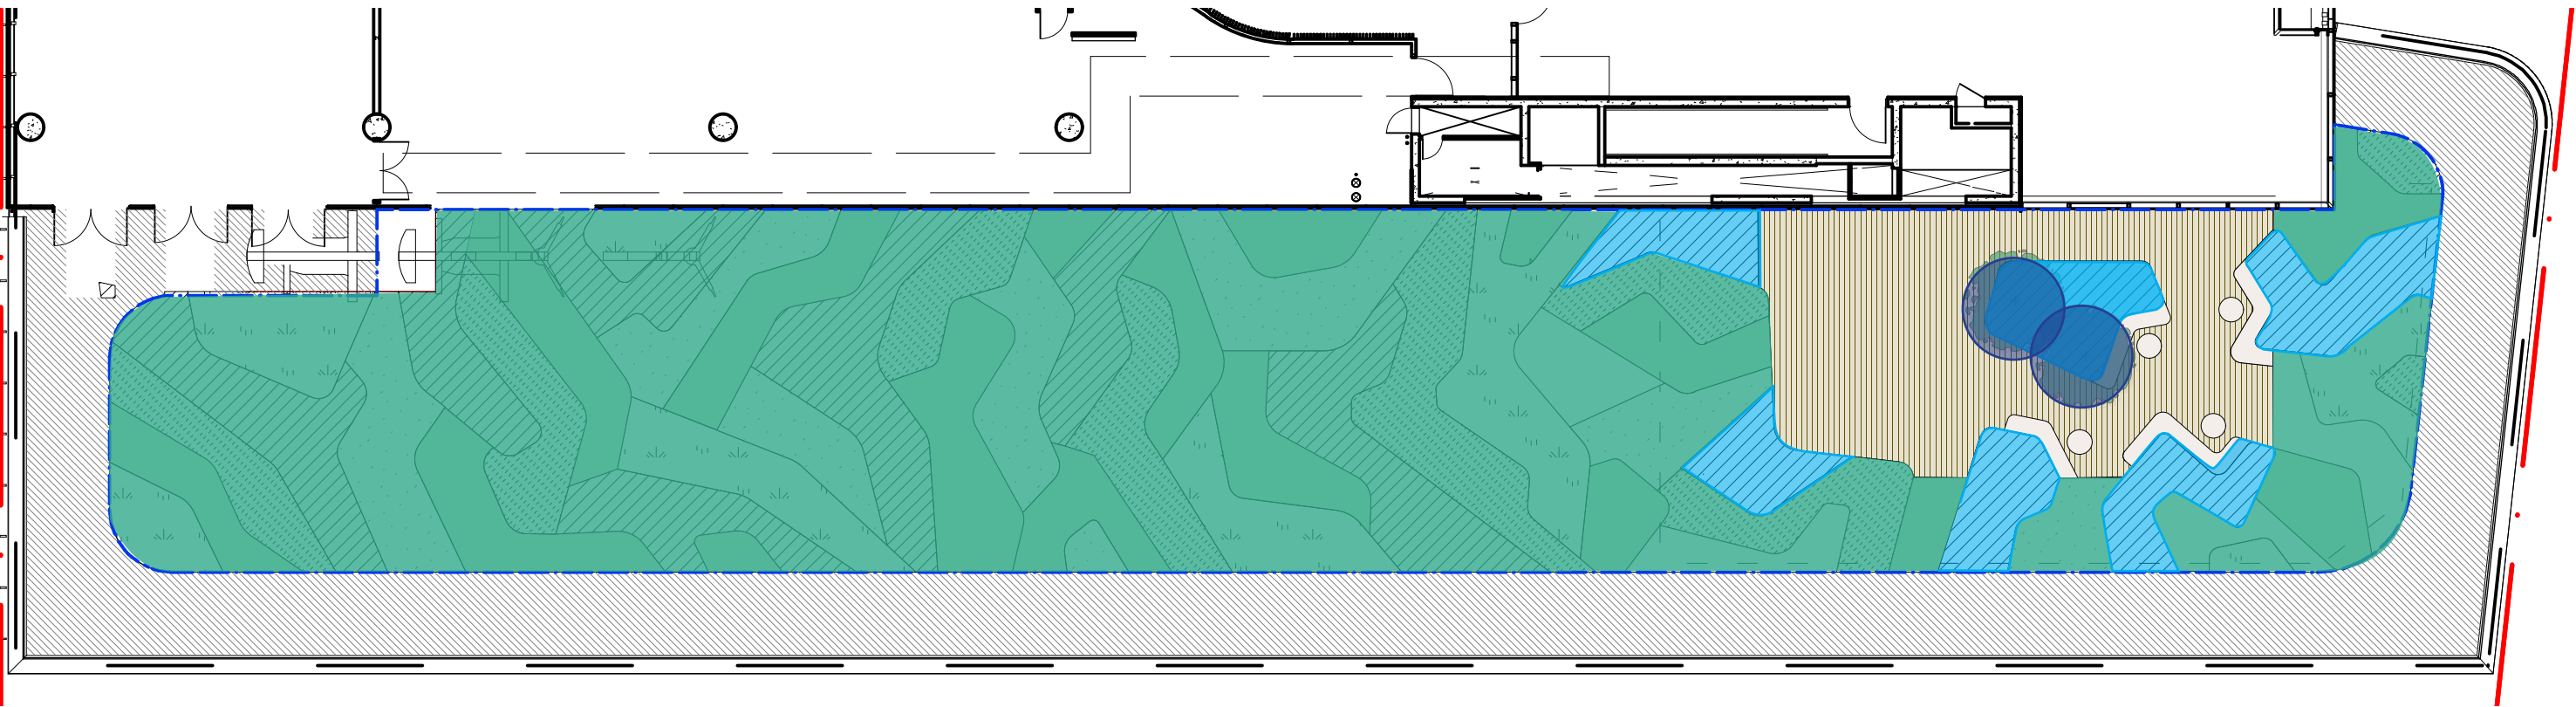

Raised Planters (Intensive Zone)



Lomandra longifolia 'Tanika'



Raphiolepis indica



Banksia 'Birthday Candles'



Westringia fruticosa



Santolina chamaecyparissus



Correa alba




Crassula ovata 'Bluebird'

Extensive Planting Zone



Dianella caerulea

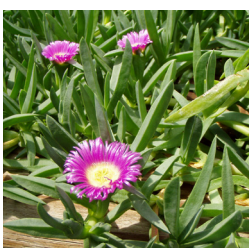


Carpobrotus glaucescens




Myoporum parvifolium



Stypandra glauca

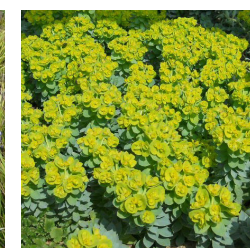

Euphorbia myrsinites

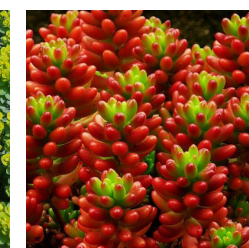

Sedum rubrotinctum



Senecio serpens

Small Trees				
Botanic Name	Common Name	Pot Size (mm)	Spacing (mm)	Native/ Exotic
<i>Ulmus parvifolia 'Todd'</i>	Chinese Elm	400L		E
<i>Dracaena draca</i>	Dragon Blood Tree	1000L		E

Raised Planters (Intensive Zone)

Botanic Name	Common Name	Pot Size (mm)	Spacing (mm)	Native/ Exotic
<i>Banksia 'Birthday Candles'</i>	Birthday Candles	150	300	N
<i>Correa alba</i>	White Correa	150	400	N
<i>Crassula ovata 'Bluebird'</i>	Jade Plant	200	400	N
<i>Lomandra longifolia 'Tanika'</i>	Matt Rush	150	300	E
<i>Raphiolepis indica</i>	Indian Hawthorn	200	400	E
<i>Santolina chamaecyparissus</i>	Lavender Cotton	150	300	E
<i>Westringia fruticosa</i>				N

Extensive Planting

Botanic Name	Common Name	Pot Size (mm)	Spacing (mm)	Native/ Exotic
<i>Carpobrotus glaucescens</i>	Pigface	150	300	N
<i>Dianella caerulea</i>	Blue Flax Lily	150	300	N
<i>Euphorbia myrsinites</i>	Myrtle Spurge	150	300	E
<i>Myoporum parvifolium</i>	Creeping Boobialla	150	300	N
<i>Sedum rubrotinctum</i>	Jellybeans	150	300	E
<i>Senecio serpens</i>	Blue Chalksticks	150	300	E
<i>Stypandra glauca</i>	Nodding Blue Lily	150	300	N

