
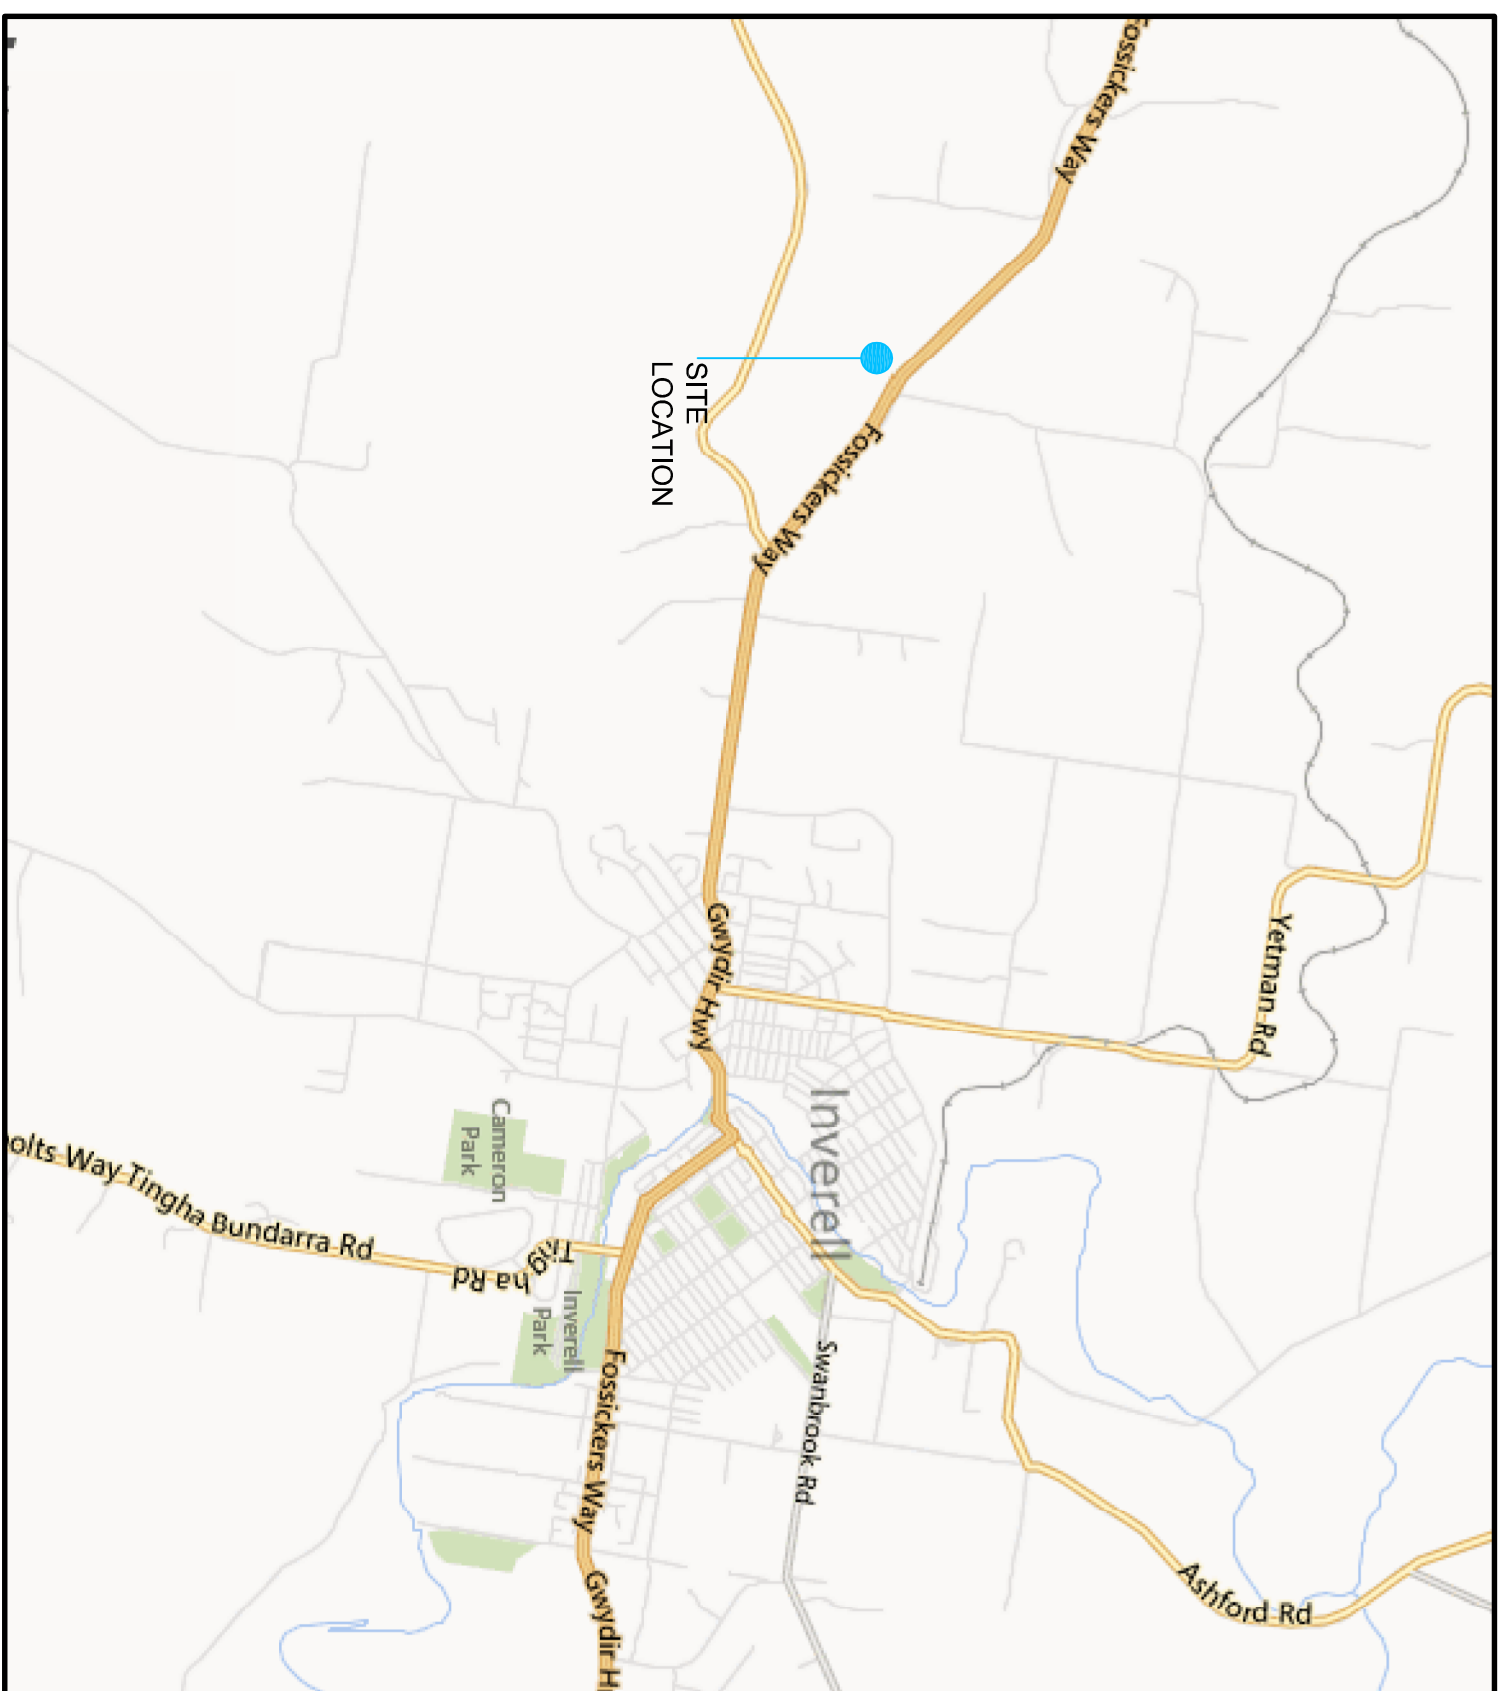


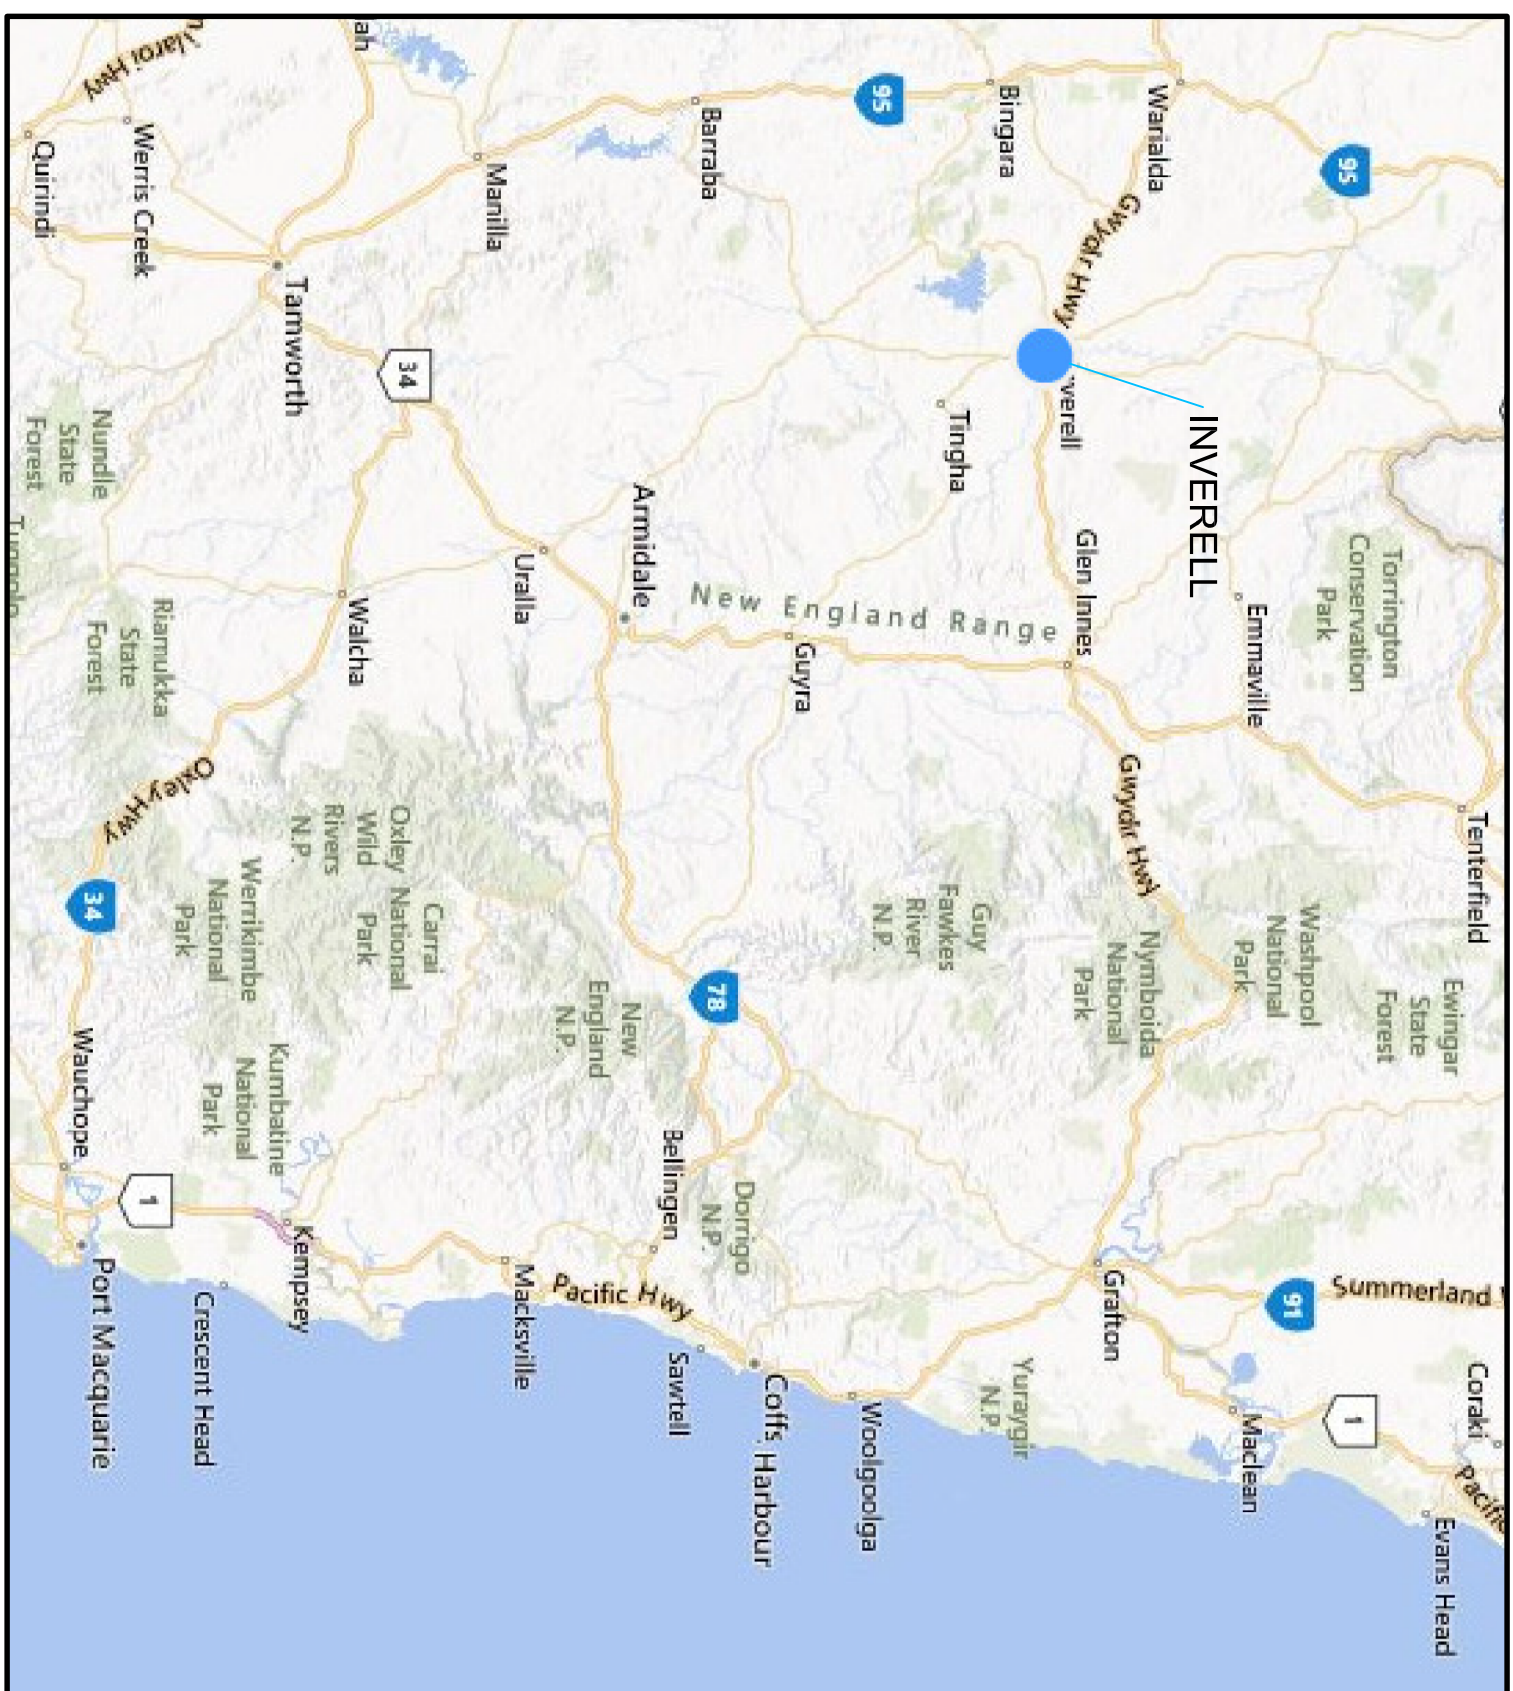

BINDAREE BEEF
—AUSTRALIA—

BINDAREE BEEF DIGESTER & RENDER PROJECT



BINDAREE BEEF PTY LTD
INVERELL, NSW

BIO-DIGESTER DRG INDEX -

- 01 SITE PLAN
- 02 SECTIONS AA & BB
- 03 DIGESTATE DRYING AREA FLOOR PLAN & ELEVATIONS
- 04 DIGESTATE DRYING AREA SECTIONS
- 05 FIRE SERVICES CONCEPT PLAN
- 06 GRADING, CUT & FILL PLAN
- 07 STORMWATER & DRAINAGE CONCEPT PLAN
- 08 EROSION & SEDIMENT CONTROL PLAN
- 09 PERSPECTIVE VIEWS

RENDER DRG INDEX -

- DA1 SITE AERIAL VIEW
- DA2 SITE PLAN
- DA3 BUILDING FLOOR PLAN
- DA4 BUILDING ROOF PLAN
- DA5 BUILDING ELEVATIONS
- DA6 BUILDING SECTIONS
- DA7 FIRE SERVICES CONCEPT PLAN
- DA8 LOCALITY PLAN
- DA9 GRADING, CUT AND FILL PLAN
- DA10 STORMWATER & DRAINAGE CONCEPT PLAN
- DA11 EROSION & SEDIMENT CONTROL PLAN
- DA12 ROADS AND TURNING CIRCLES
- DA13 PERSPECTIVE VIEWS
- DA14 STORMWATER DRAINAGE CONCEPT PLAN
- DA15 FIRE SERVICES CONCEPT PLAN
- DA16 STORMWATER & DRAINAGE PLAN DETAILS -1
- DA17 STORMWATER & DRAINAGE PLAN DETAILS -2

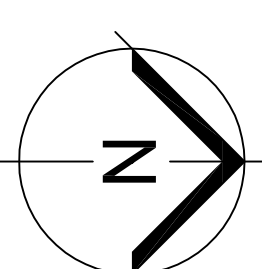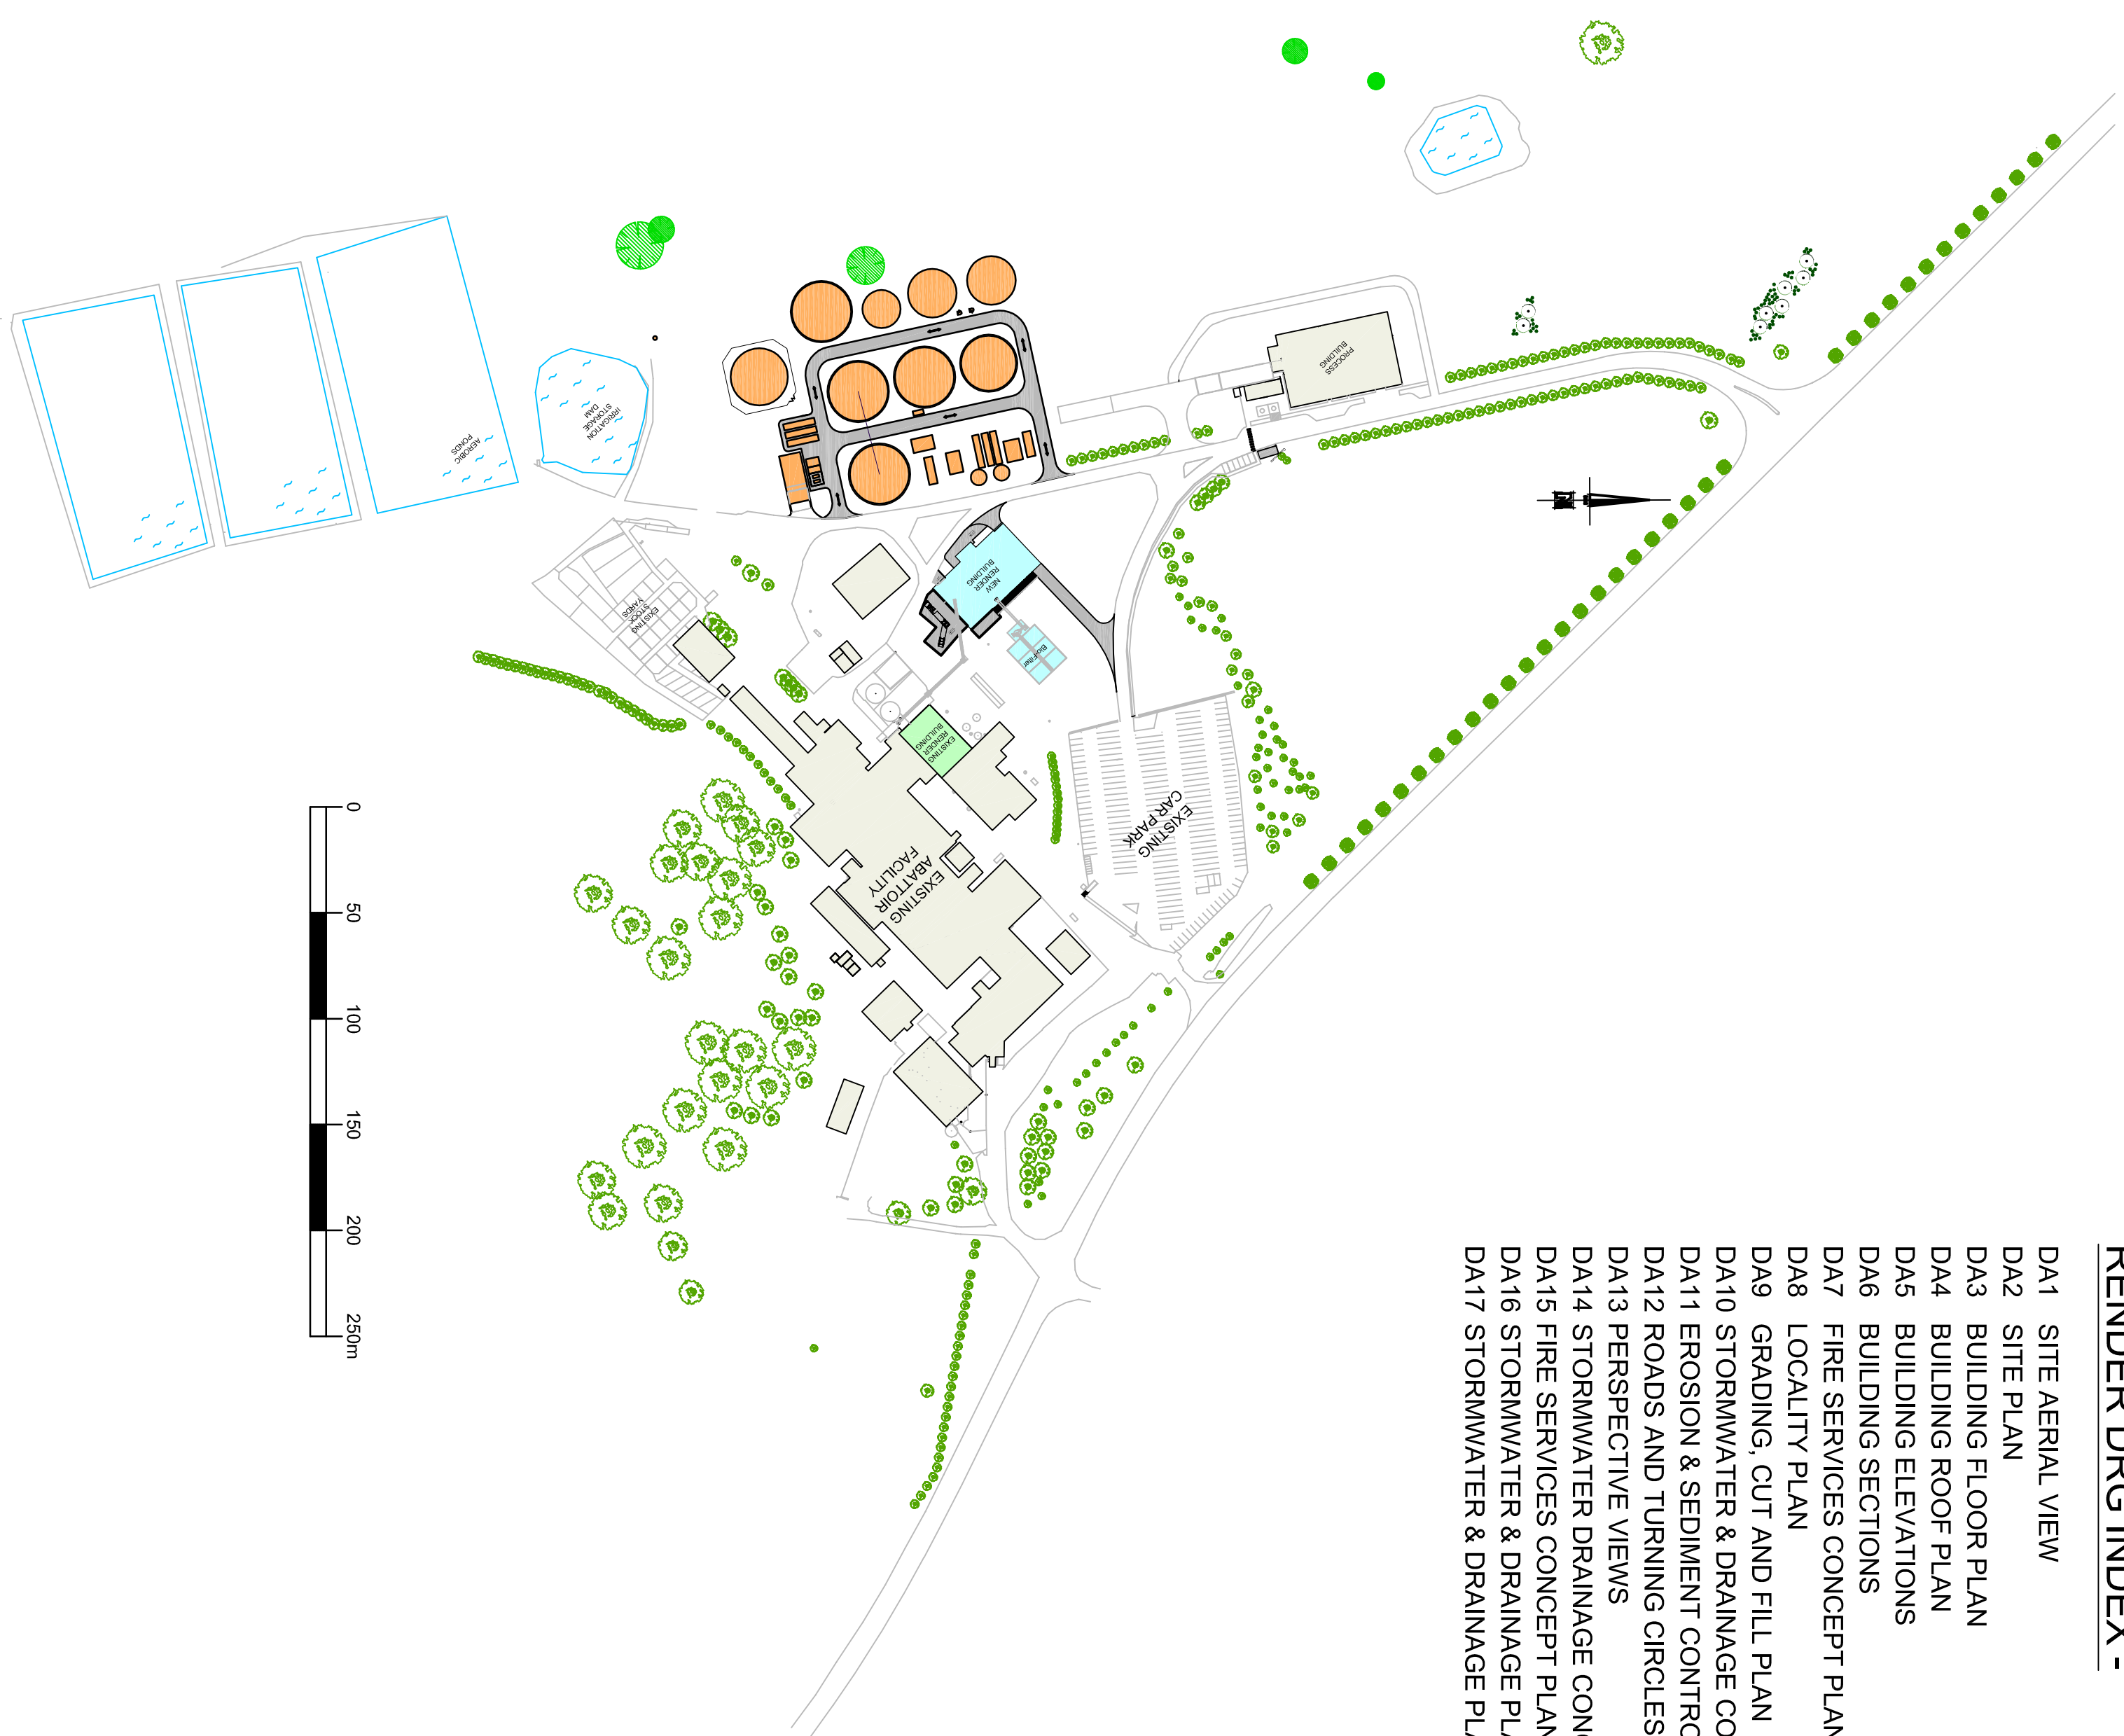

DATE	REV.	AMENDMENT	DRAWING ORIGINAL ISSUE	WHEN DRAWN
07/04/14	A			

ALL DIMENSIONS MUST BE VERIFIED ON SITE PRIOR TO COMMENCEMENT OF ANY WORKS. REFER TO DIMENSIONS: DO NOT SCALE

-COPYRIGHT -
THIS DOCUMENT IS AND SHALL REMAIN THE
PROPERTY OF MEITEUNG PTY. LTD. THE DOCUMENT
MAY ONLY BE USED FOR THE PURPOSES FOR
WHICH IT WAS COMMISSIONED. UNAUTHORISED USE
OF THIS DOCUMENT IN ANY FORM WHATSOEVER IS
PROHIBITED. ©

BINDAREE
BEEF
PTY LTD

PROJECT : **DIGESTER & RENDER PROJECT**

DRAWING :
COVER SHEET

MEATING

MEATENG PTY.LTD
653 RIVERDALE ROAD, CAMBERWELL,
VICTORIA AUSTRALIA 3103



A.B.N. 41 286 569 54

PHONE : (03) 9836 6688, email: info@meateng.com.au

DRAWN:	W.K.	SCALE:	AS SHOWN
CHECKED:	P.T.	DATE:	APR 11 2014

JOB NO.: 312-019	DIRS NO.: DA 00	REVISED A
---------------------	--------------------	--------------

- DO NOT SCALE DRAWING -

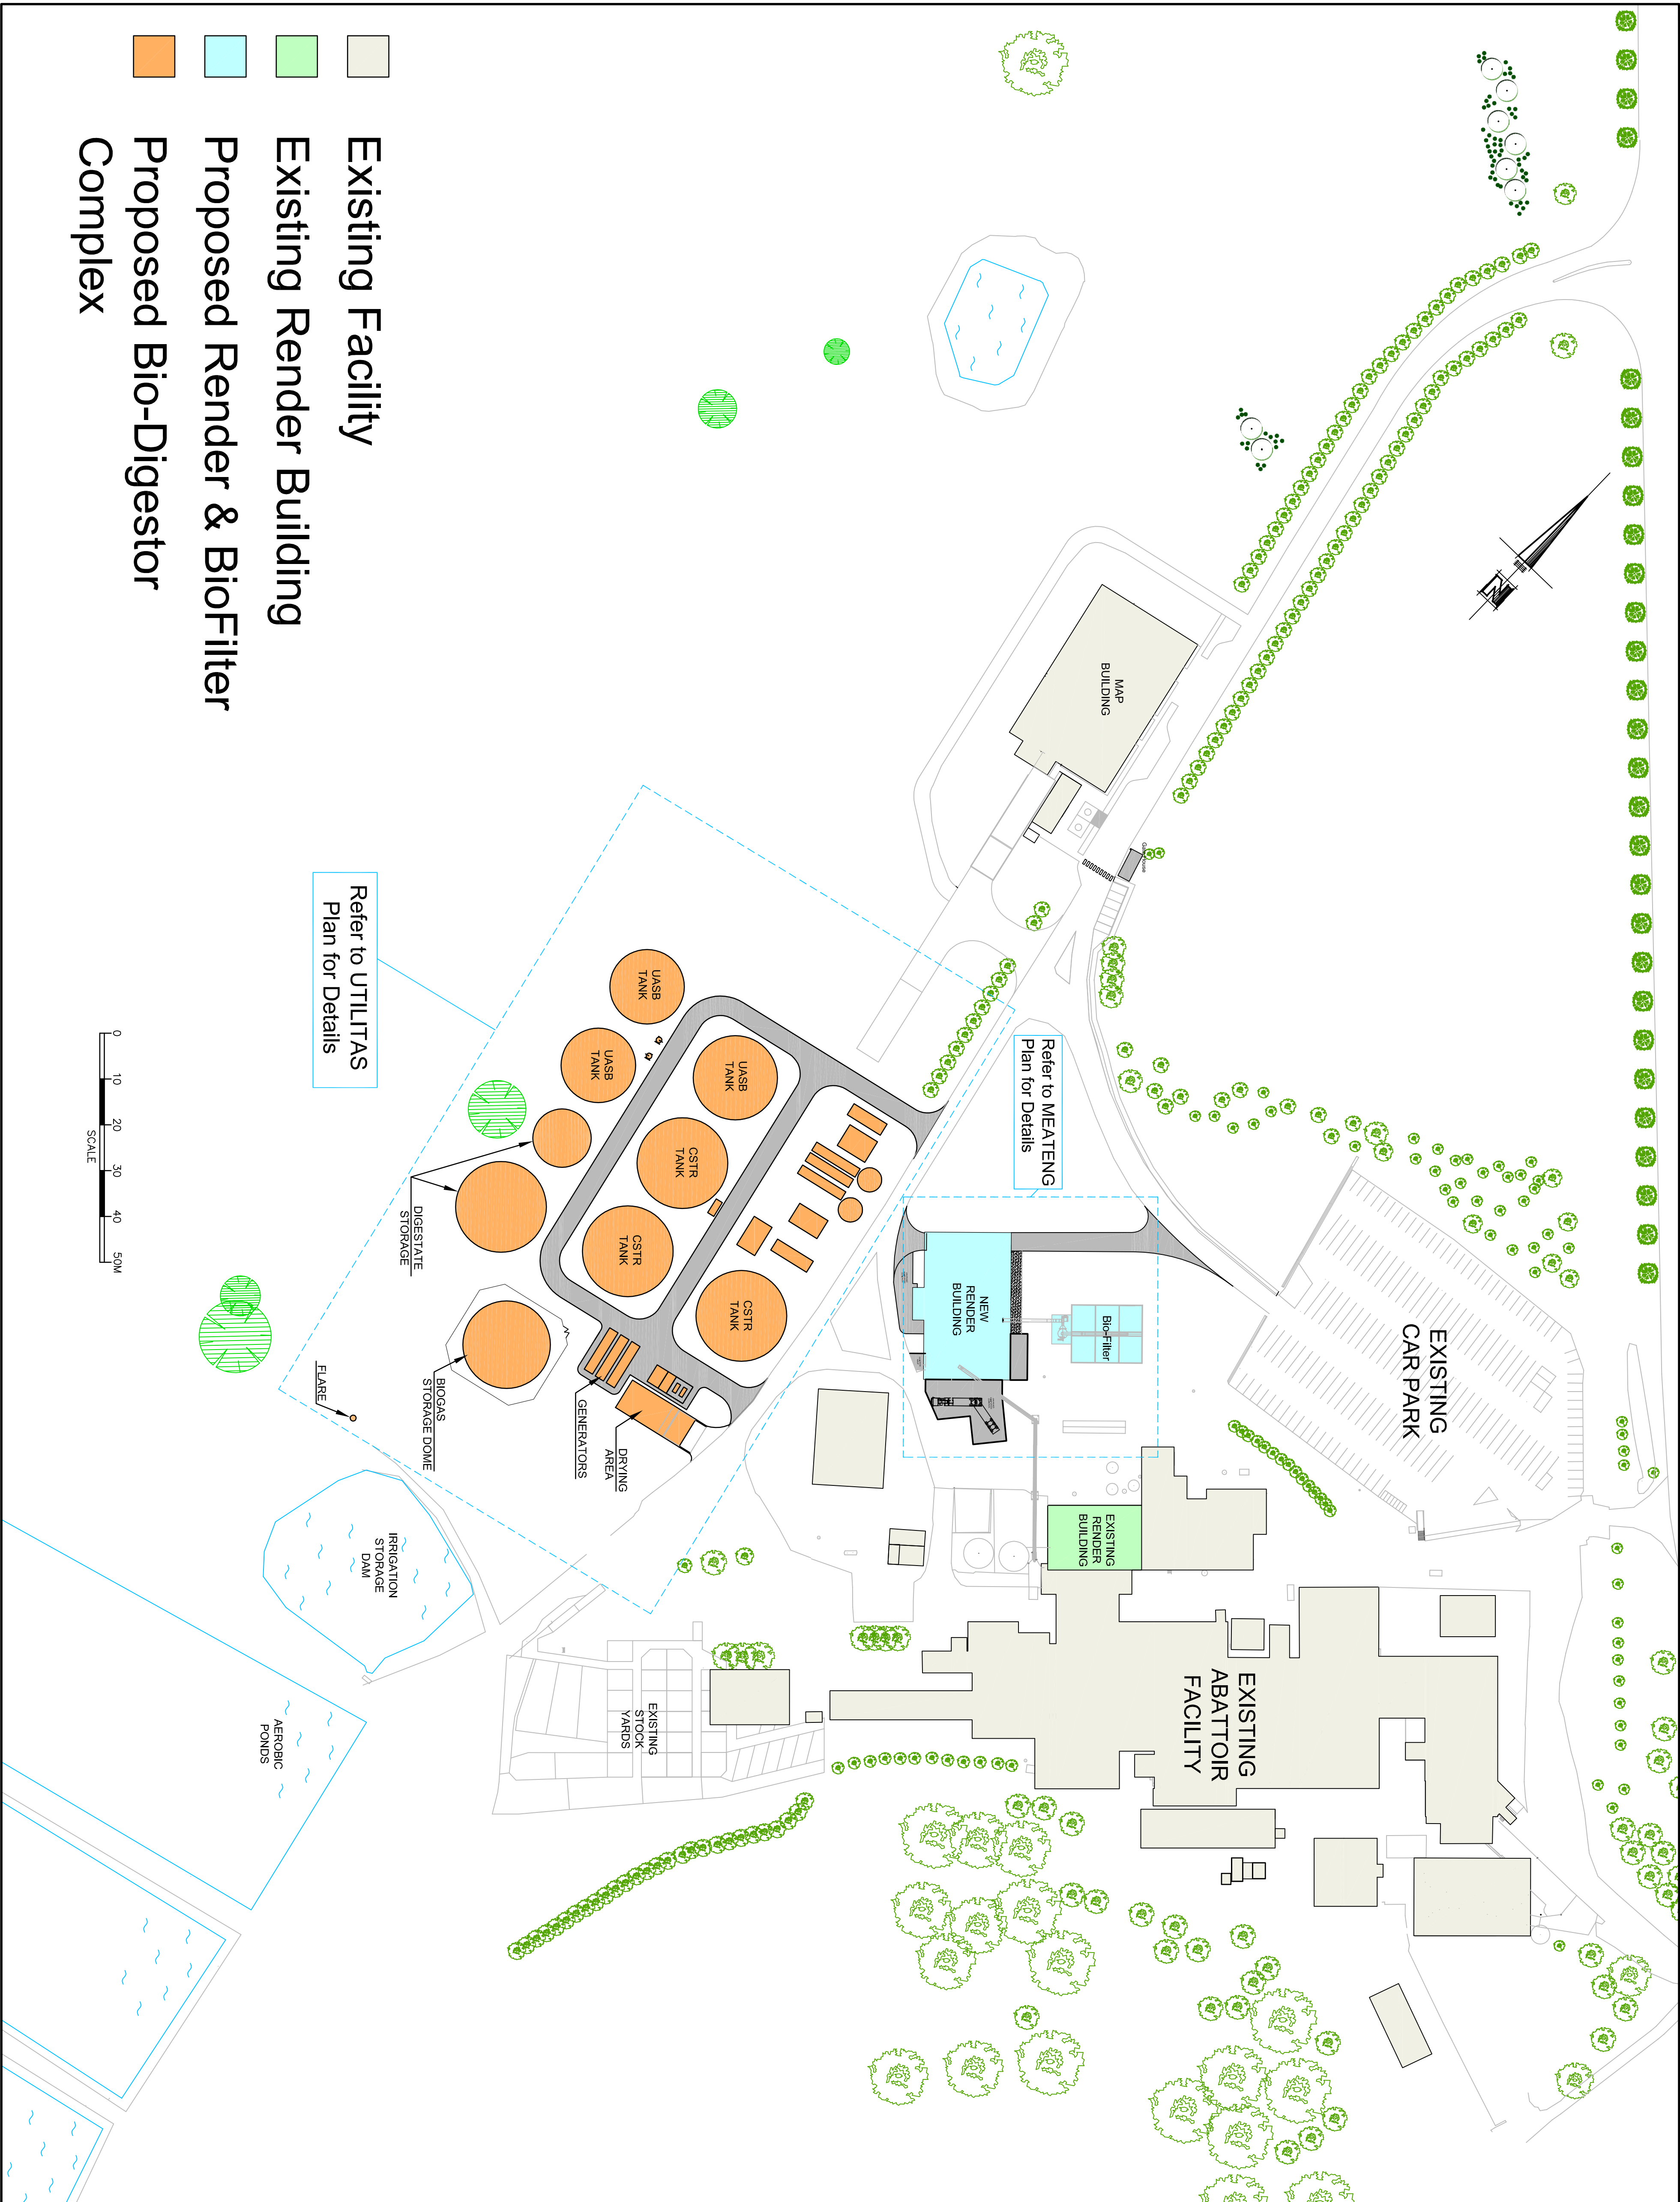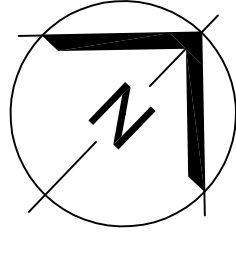

- Existing Facility
- Existing Render Building
- Proposed Render & BioFilter
- Proposed Bio-Digester Complex

SITE DEVELOPMENT PLAN 1:1000

MEATENG PTY LTD 655 RIVERDALE ROAD, CAMBERWELL, VICTORIA, AUSTRALIA, 3124 PHONE : (03) 9836 6686, email: info@meateng.com.au				A.S.N. # 1266 569 547			
DRAWN: W.K.				SCALE: 1:1000			
CHECKED: W.K.				DATE: NOV 2013			
JOB No: 312-019				Dwg No: P115			
				REVISION: B			

MEATENG

PROJECT: PRELIMINARY SITE
CONCEPT
DRAWING: BIO-DIGESTOR AND
RENDERING PLAN

BINDAREE
BEEF
PTY LTD

CLIENT:
BINDAREE
BEEF
PTY LTD

PROJECT: PRELIMINARY SITE
CONCEPT

DRAWING: BIO-DIGESTOR AND
RENDERING PLAN

CLIENT: BINDAREE
BEEF
PTY LTD

PROJECT: PRELIMINARY SITE
CONCEPT

DRAWING: BIO-DIGESTOR AND
RENDERING PLAN

CLIENT: BINDAREE
BEEF
PTY LTD





PROJECT: PRELIMINARY SITE
CONCEPT

DRAWING: BIO-DIGESTOR AND
RENDERING PLAN

CLIENT: BINDAREE
BEEF
PTY LTD

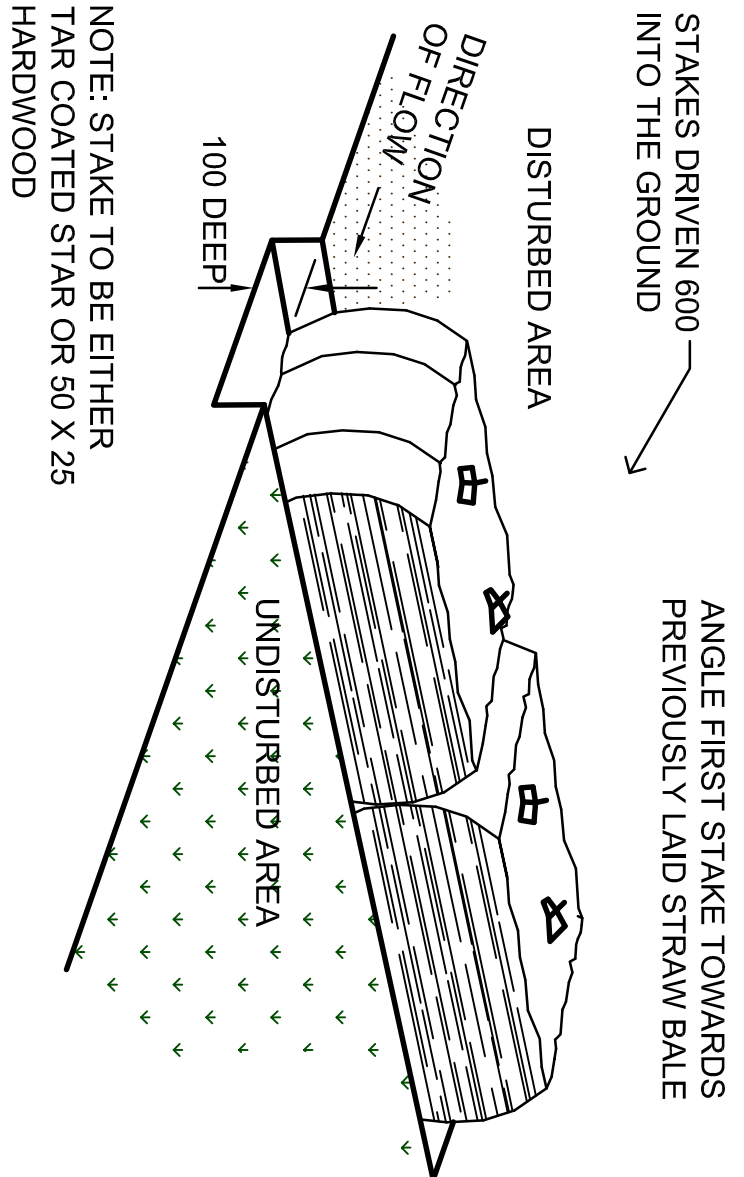

- STRAW BALE AND GEOTEXTILE SEDIMENT FILTER:**
- STRAW BALES TO BE USED IN TEMPORARY SITUATIONS TO MINIMIZE EROSION WHILE ESTABLISHING GRASS COVER. THEY WILL PROBABLY NEED REPLACEMENT AT INTERVALS OF LESS THAN FOUR MONTHS, WHERE USED ENSURE THAT:
- BOUND WITH WIRE RATHER THAN TWINE.
 - STAPLE GEOTEXTILES TO BALES.
 - PLACED LENGTHWISE IN ROWS, NUMBER TO SUIT SITE CONDITIONS WITH STRAWS PARALLEL TO THE GROUND SURFACE.
 - EMBEDDED INTO THE SOIL TO A DEPTH ON THE UPSLOPE SIDE OF AT LEAST 0.1M
 - ANCHORED SECURELY TO THE GROUND BY TWO STAKES OR PICKETS DRIVEN THROUGH THE CENTRE (AS SHOWN ON SKETCH)
 - PROVIDE TEMPORARY STRAW BALE FENCES IN TABLE DRAINS DURING CONSTRUCTION PERIOD TO MINIMISE SOIL LOSS AND DECELERATE WATER FLOW.

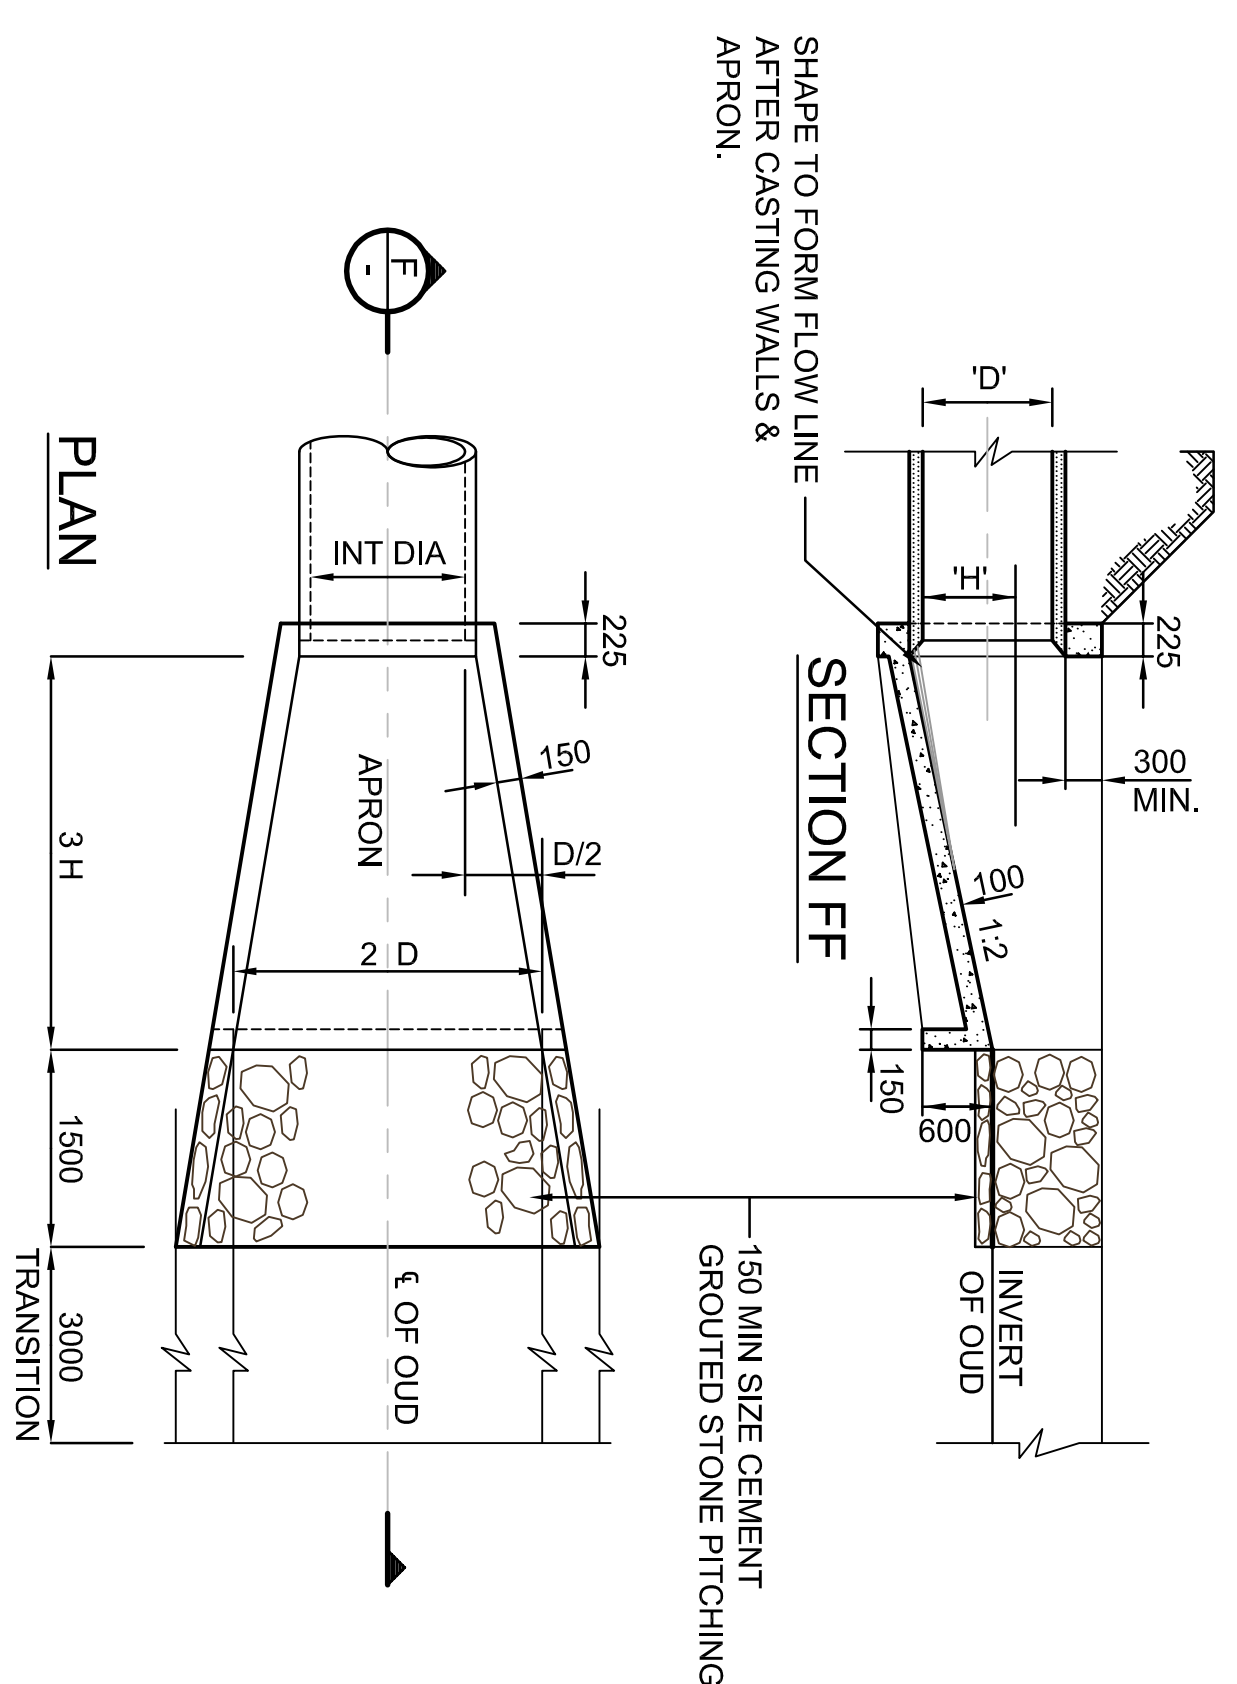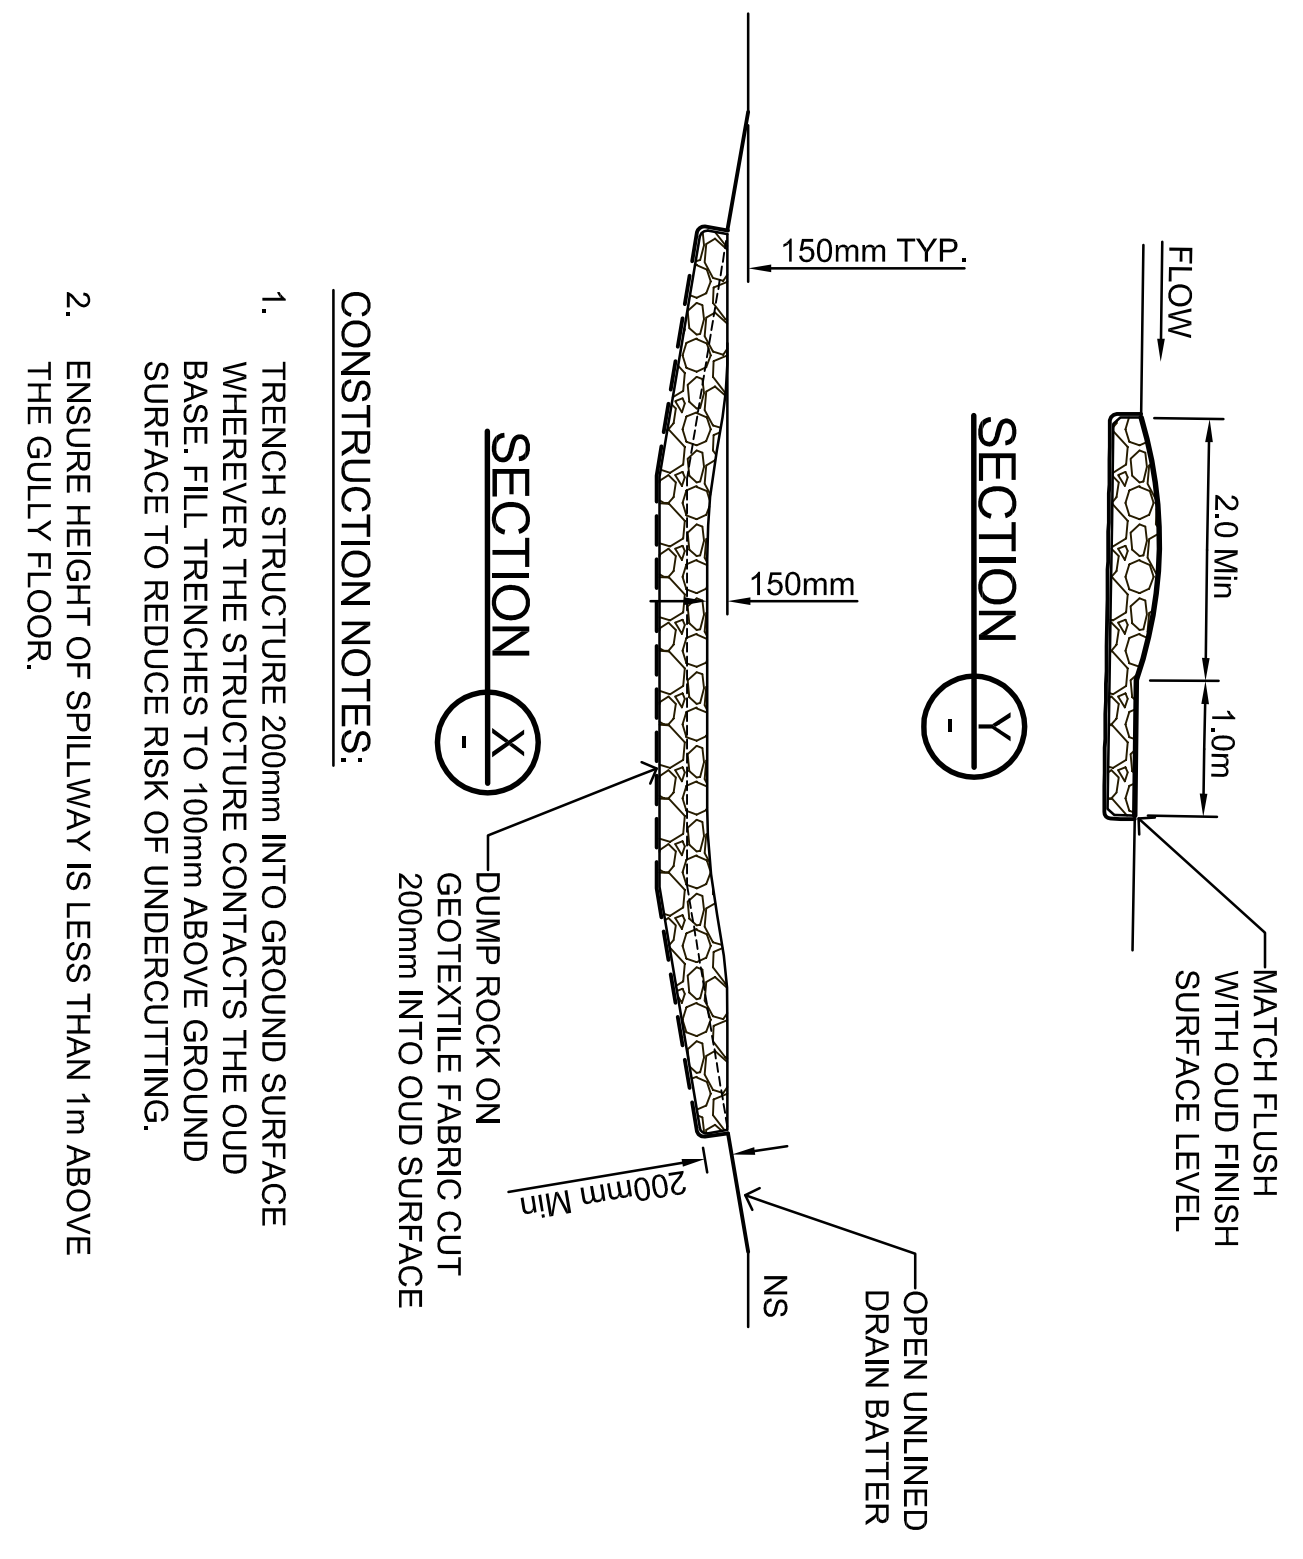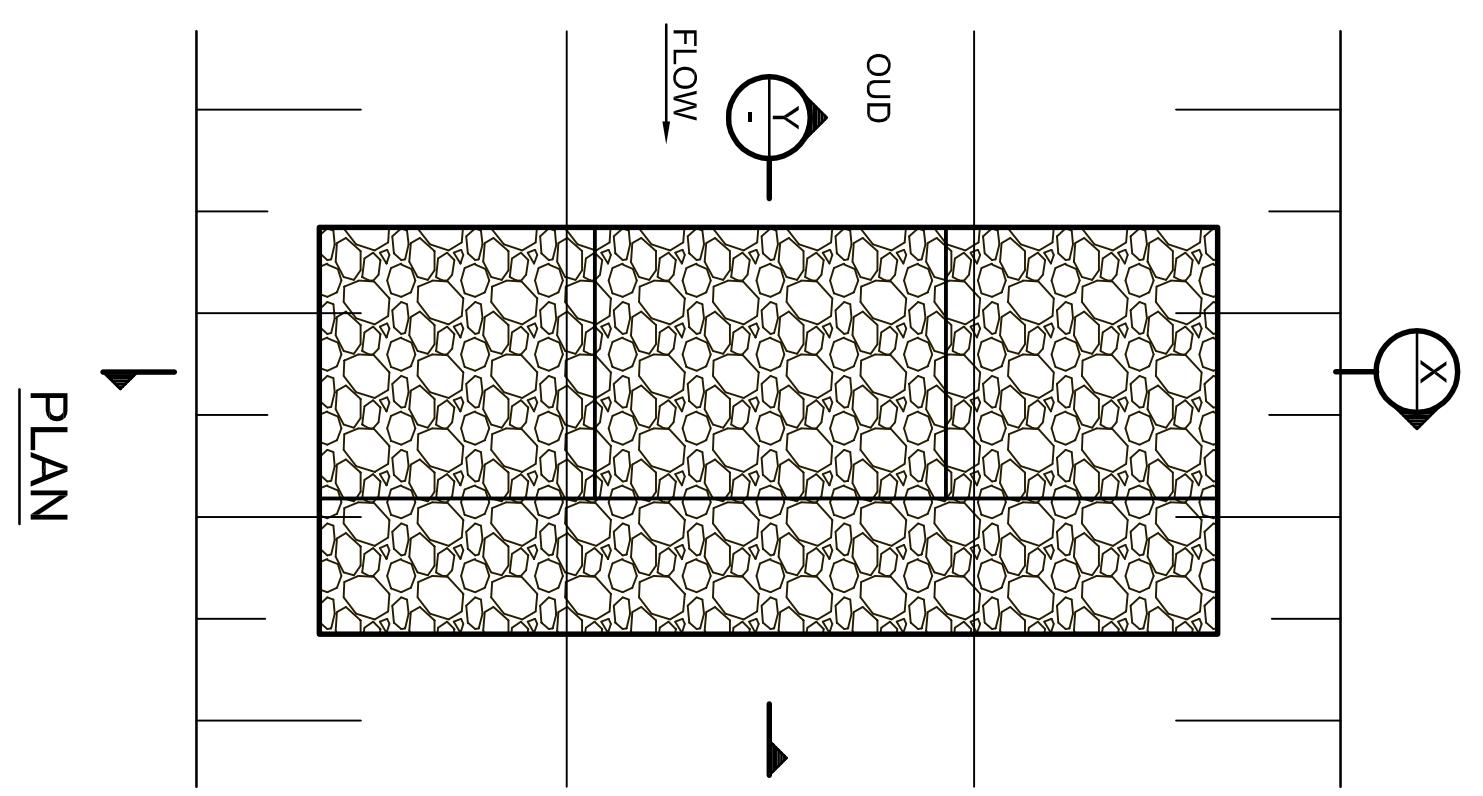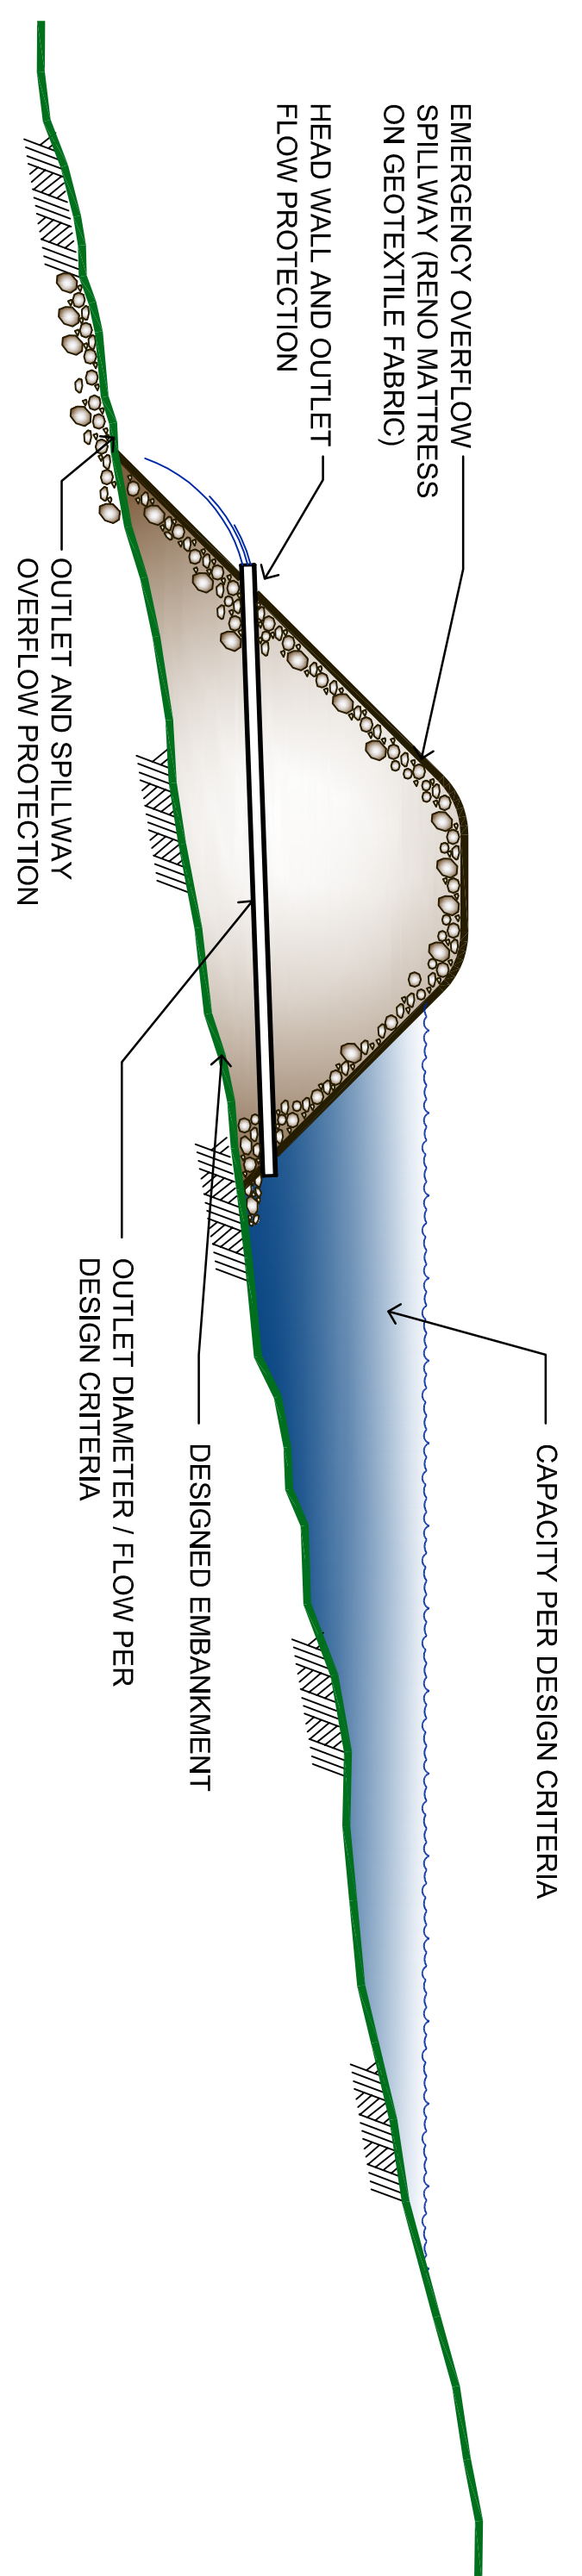

A1 SHEET 1:100	0	1000	2000
A3 SHEET 1:200	0	1800	
A1 SHEET 1:50	0	500	1000
A3 SHEET 1:100	0	150	
A1 SHEET 1:25	0	250	500
A3 SHEET 1:50	0	125	
B1 SHEET 1:10	0	100	200
A3 SHEET 1:20	0	180	

21.03.14	C	ISSUE	WK
22.01.14	B	REVISED DRAWINGS	A.S.
06.01.14	A	ORIGINAL ISSUE	A.S.
DATE	REV.	AMENDMENT	DRAWN

ALL DIMENSIONS MUST BE VERIFIED ON SITE PRIOR TO CONSTRUCTION OF 20.07.2014

CLIENT :
BINDAREE BEEF PTY LTD


PROJECT :
RENDER PLANT

DRAWING :
STORMWATER & DRAINAGE DETAILS - 2

MEATENG

MEATENG PTY LTD
653 RIVERDALE ROAD, CAMBERWELL,
VICTORIA, AUSTRALIA, 3124
PHONE : (03) 9836 6686, email: info@meateng.com.au

DRAWN: A.S. SCALE: N.T.S. SHEET SIZE: A1
CHECKED: J.D. DATE: NOV 2013 REVISION
JOB NO: 312-016 DAY 17 C


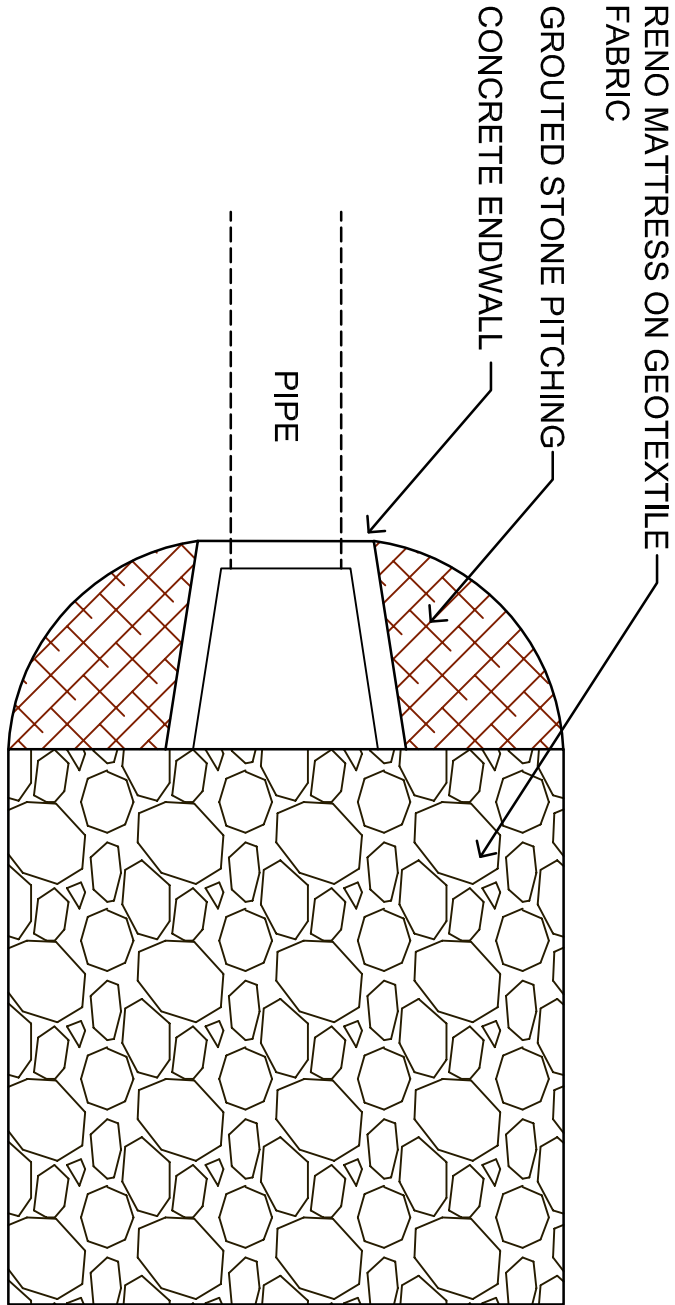


OUTER HEADWALL & OUTLET PROTECTION


- SEDIMENT FENCE CONSTRUCTION NOTES:**
- CONSTRUCT ALL SEDIMENT CONTROL FENCES ALONG THE CONTOUR WHERE POSSIBLE.
 - WHERE SEDIMENT CONTROL FENCES ARE NOT CONSTRUCTED ALONG THE CONTOUR INCORPORATE RETURN PANELS AT REGULAR INTERVALS NOT EXCEEDING 20m.
 - ALL STAR PICKETS SHALL INCORPORATE APPROVED SAFETY CAPS.
 - DIG A 150mm DEEP TRENCH ALONG THE UPSLOPE LINE OF THE FENCE FOR THE BOTTOM OF THE FABRIC TO BE ENTRENCHED. BACKFILL TRENCH OVER BASE FABRIC. FIX SELF-SUPPORTING GEOTEXTILE MANUFACTURER JOIN SECTIONS OF FABRIC AT A SUPPORT POST WITH A 150mm OVERLAP.
 - WHERE APPROVED BY THE SUPERINTENDENT DUMP ROCK MAY BE USED TO ANCHOR THE GEOTEXTILE IN LIEU OF TRENCH.

- GENERAL NOTES:**
- TOPSOIL SHALL BE STRIPPED AND STOCKPILED FOR REUSE.
 - SPREAD STRIPPED MATERIAL OR TOPSOIL 100mm MIN THICK ON ALL BATTERS AND DRAINS, AND GRASS WITH DRYLANDS GRASS.
 - ALL OPEN DRAINS SHALL BE TRAPEZOID IN SHAPE WITH 1 IN 4 MAX. BATTERS OR AS NOTED OTHERWISE.
 - ALL CULVERT ENDWALLS SHALL HAVE OUTLET PROTECTION SUCH AS RENO MATTRESSES ON GEOTEXTILE FABRIC OR GROUTED STONE PITCHING AS DOCUMENTED. PROVIDE GROUTED STONE PITCHING AROUND HEADWALLS.
 - ALL INLETS TO LETTER BOX PITS SHALL HAVE GROUTED STONE PITCHING.
 - ROCK CHECK DAMS AND SILT TRAPS SHALL BE REMOVED AFTER COMPLETION OF WORKS AND GRASS HAS BEEN ESTABLISHED FOR AT LEAST 14 WEEKS.
 - THE CONSTRUCTION ACCESS SHALL BE REHABILITATED TO THE SATISFACTION OF THE SUPERINTENDENT. TRACK SHALL BE RIPPED, TOPSOIL RESPREAD & DRYLAND GRASSED.
 - ALL DISTURBED AREAS AND EARTHWORKS SHALL BE PROGRESSIVELY REHABILITATE WITH GRASS OR OTHER COVER.


TYPICAL TRAPEZOIDAL DRAIN

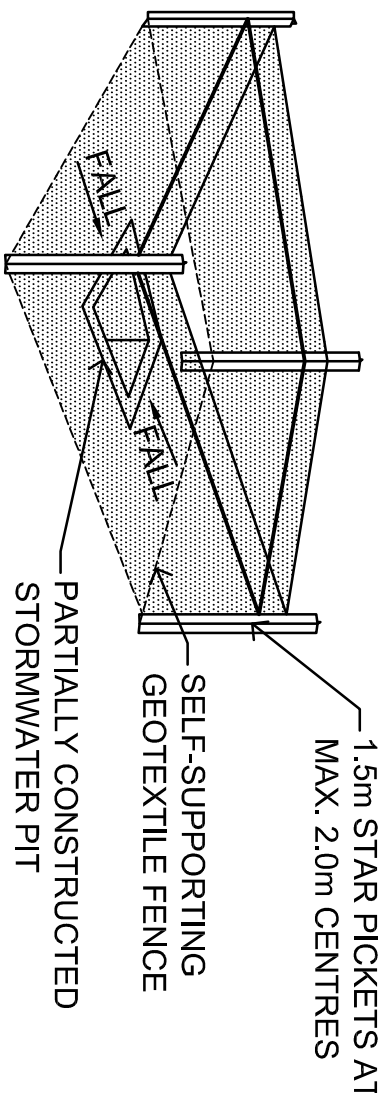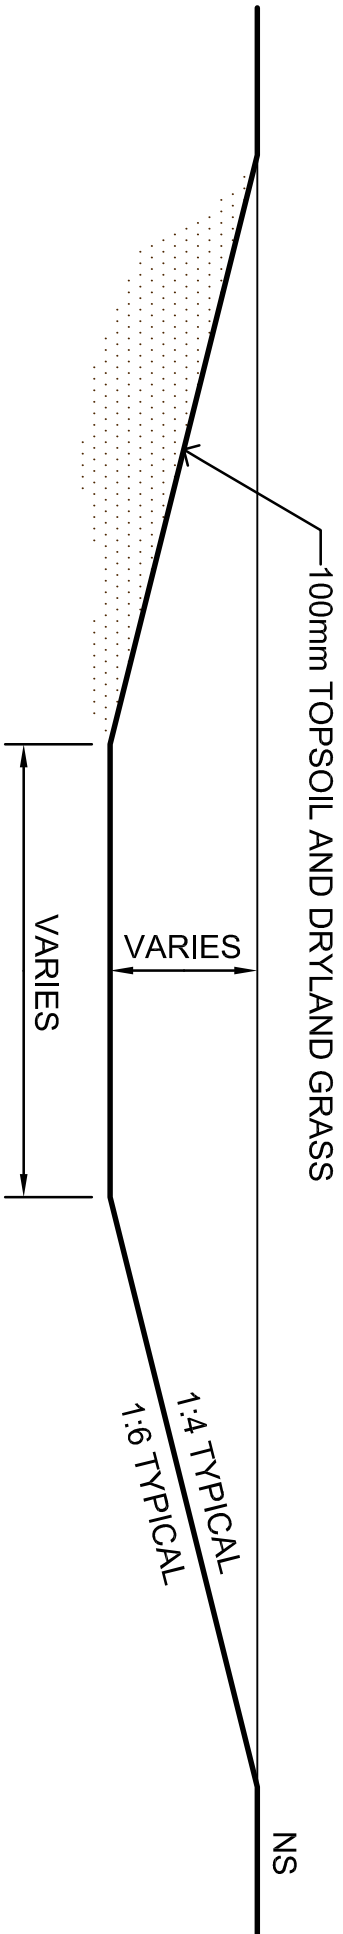


SEDIMENT FENCE AROUND STORMWATER PITS

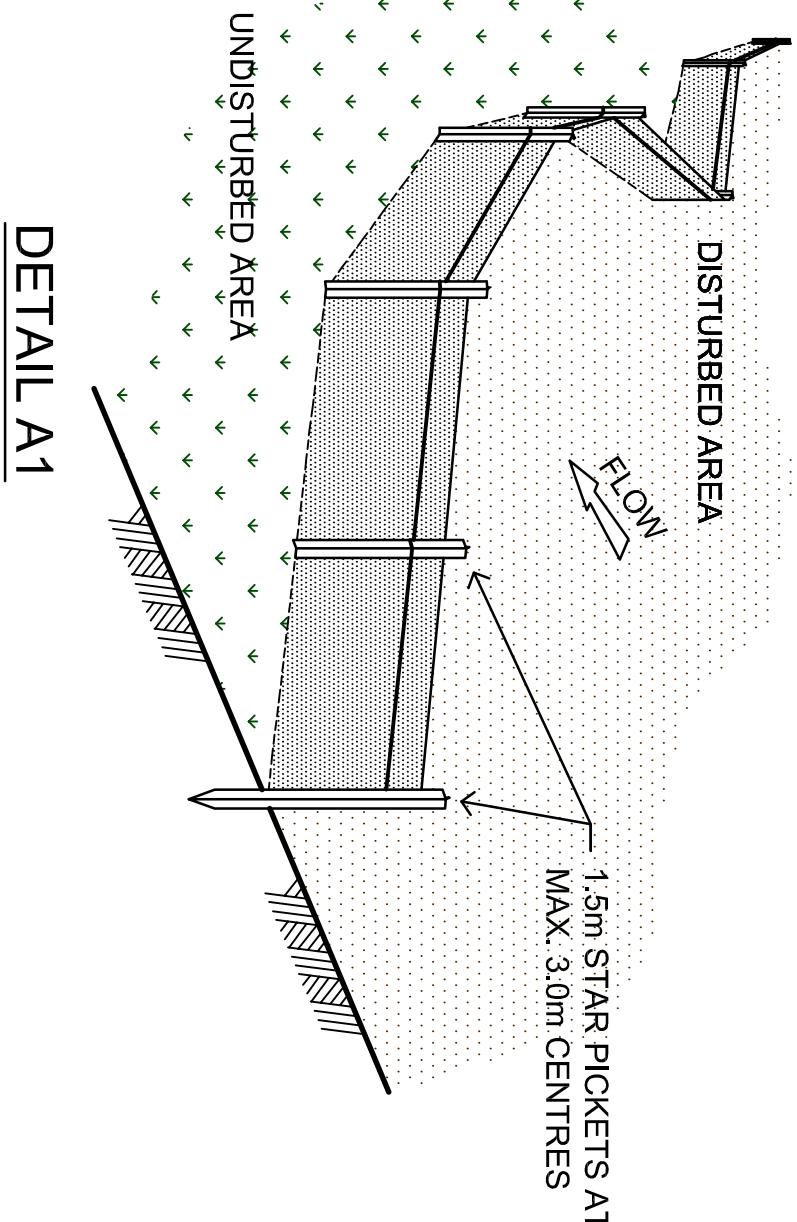


DETAIL A1

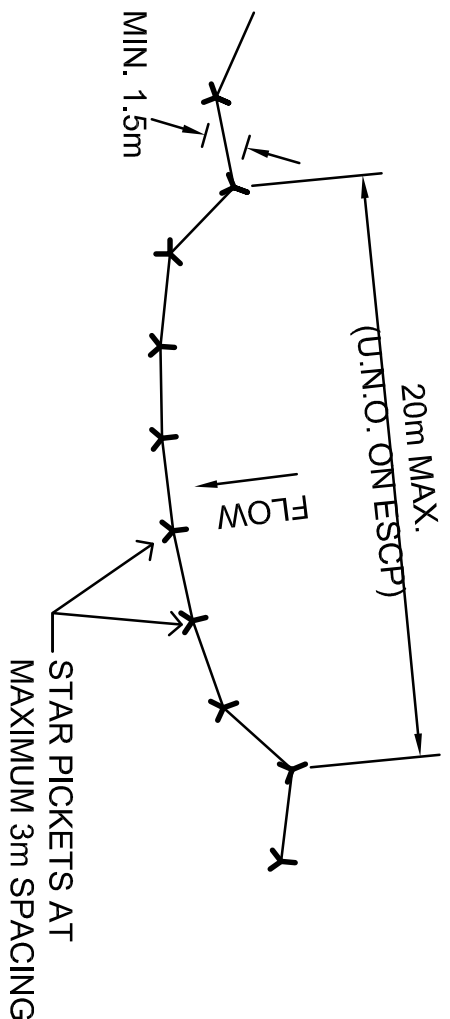

DETAIL A2

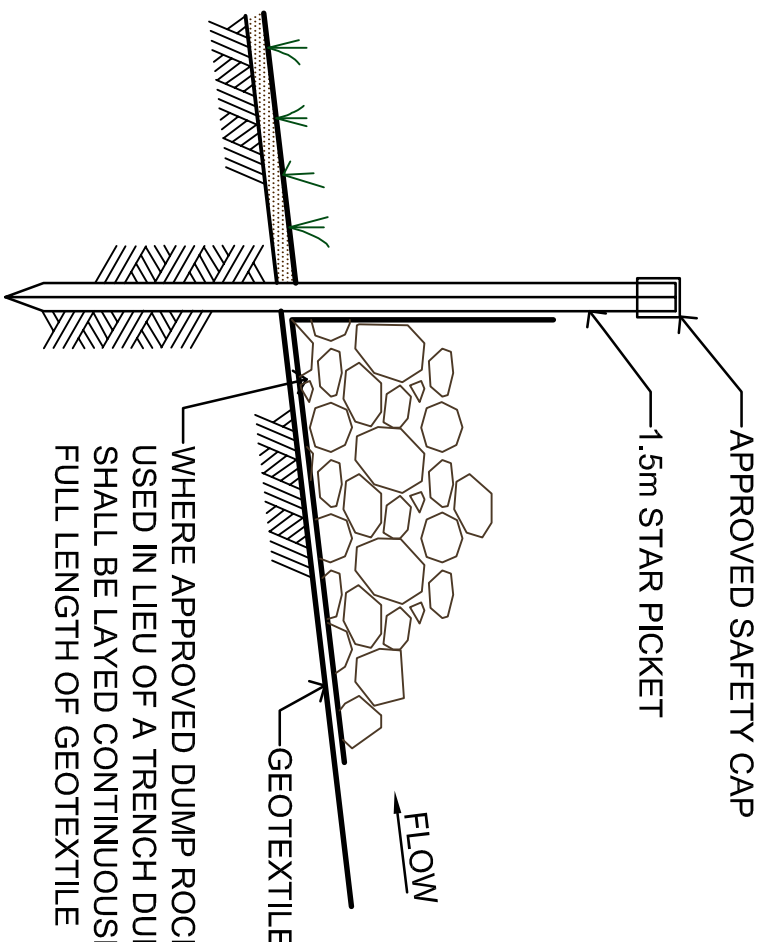

ALTERNATIVE FENCE INSTALLATION AND ANCHOR DETAIL

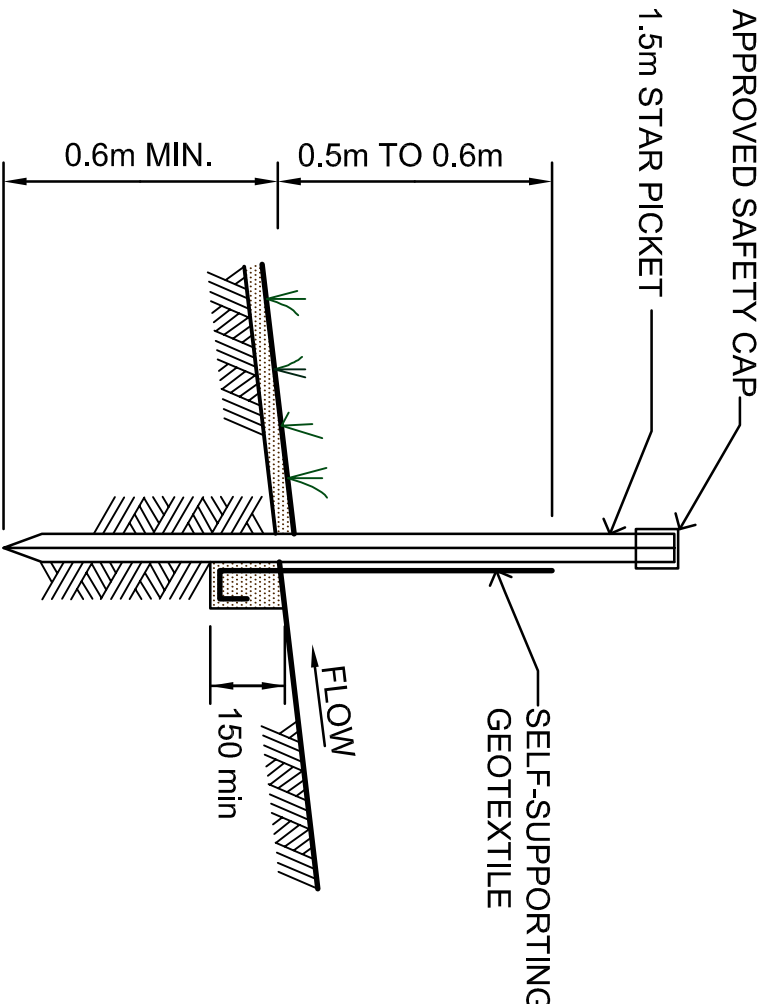

STANDARD FENCE INSTALLATION & ANCHOR DETAIL

WARNING
BEWARE OF UNDERGROUND SERVICES
The locations of underground services are approximate only and their exact position should be proven on site. No guarantee is given that all existing services are shown.

- EROSION CONTROL:**
- THE CONTRACTOR SHALL BE RESPONSIBLE FOR THE CONTROL OF ALL TRAFFIC INTO AND OUT OF THE SITE, INCLUDING THE MOVEMENT OF CONSTRUCTION TRAFFIC WITHIN THE SITE AND SHALL MAINTAIN DUST SUPPRESSION MEASURES TO THE SATISFACTION OF THE SUPERINTENDENT.
 - BEFORE CLEARING COMMENCES AREAS OF VEGETATION NOMINATED FOR PROTECTION SHALL BE FLAGGED OR FENCED AND THE INSPECTION BY THE SUPERINTENDENT. CLEARING OF VEGETATION SHALL BE RESTRICTED TO THE NOMINATED AREAS.
 - STRIPPED TOPSOIL SHALL BE STOCKPILED FOR REUSE AT LOCATIONS NOMINATED ON THE DRAWINGS. WHERE AVAILABLE SPACE ALLOWS STOCKPILE HEIGHTS ARE TO BE 2.0m MAX WITH 1 IN 4 BATTERS.
 - SILT FENCING SHALL BE INSTALLED BEFORE COMMENCING EARTHWORKS. ALL OTHER EROSION CONTROL DEVICES SHALL BE INSTALLED UPON COMPLETION OF EARTHWORKS OR AS DIRECTED BY THE SUPERINTENDENT. RENDER THE AREA EROSION PROOF WITHIN 14 DAYS OF COMPLETION.
 - SILT FENCING SHALL BE PLACED ON CONTOUR WHEN POSSIBLE. WHEN NOT POSSIBLE INSTALL RETURN PANELS AT REGULAR INTERVALS OF 20m MAX.
 - ALL DISTURBED AND UNSEALED AREAS SHALL BE DAMPENED AND ROLLER TO SEAL THE SURFACE TO MINIMISE DUST.
 - ALL TEMPORARY EARTH BERMS AND DIVERSION EMBANKMENTS SHALL BE MACHINE COMPACTED AND MAINTAINED TO THE SATISFACTION OF THE SUPERINTENDENT.
 - INSTALL ALL EROSION CONTROL DEVICES PRIOR TO THE COMMENCEMENT OF CONSTRUCTION ACTIVITIES AND AS DIRECTED BY THE SUPERINTENDENT.
 - INSPECT SEDIMENT CONTROL STRUCTURES WEEKLY AND AFTER STORMS FOR STRUCTURAL DAMAGE OR CLOGGING. REMOVE ALL SILT TO MAINTAIN STORAGE CAPACITY. REPAIR ANY DAMAGE AND MAKE GOOD TO THE SATISFACTION OF THE SUPERINTENDENT.
 - SILT REMOVED FROM SILT TRAPS SHALL BE DUMPED AT A LOCATION THAT PREVENTS SILT RE-ENTERING THE SYSTEM. SUPERINTENDENT.
 - ON COMPLETION OF INLET PITS, INSTALL AGG. PIPE IN GEOTEXTILE SOCK, FILLED WITH AGGREGATE, ACROSS OPENING. ENSURE PIPE COVERS THE FULL OPENING OF THE PIT. REMOVE ON COMPLETION OF THE WORKS. SAND BAGS ARE NOT AN ACCEPTABLE ALTERNATIVE.
 - DIVERT ALL STORMWATER RUNOFF AWAY FROM DISTURBED GROUND AND INTO INTACT NATIVE VEGETATION OR THE STORMWATER DRAINAGE SYSTEM.
 - COMPLETE ALL FINAL EROSION PREVENTION MEASURES PRIOR TO FINAL HANDOVER INSPECTION. MAINTAIN ALL CONTROL DEVICES UNTIL THE END OF THE DEFECTS LIABILITY PERIOD.
 - ADDITIONAL EROSION CONTROLS MAY BE REQUIRED DURING CONSTRUCTION.
 - ANY CHANGES TO THE EROSION AND SEDIMENT CONTROL PLAN SHALL BE SUBMITTED BY THE CONTRACTOR TO THE SUPERINTENDENT FOR APPROVAL PRIOR TO COMMENCEMENT.
 - ALL EROSION AND SEDIMENT CONTROL MEASURES SHALL BE UNDERTAKEN TO THE SATISFACTION OF THE SUPERINTENDENT.

MEATENG

STORMWATER & DRAINAGE DETAIL - 1



RENDER PLANT

BINDAREE BEEF PTY LTD

STORMWATER & DRAINAGE TYPICAL DETAILS N.T.S

MEATENG PTY LTD
653 RIVERDALE ROAD, CAMBERWELL,
VICTORIA, AUSTRALIA, 3124
PHONE: (03) 9836 6688, email: info@meateng.com.au

DRAWN: A.S. SCALE: N.T.S. SHEET SIZE: A1
CHECKED: J.D. DATE: NOV 2013
JOB NO: 312-016 DA16 B

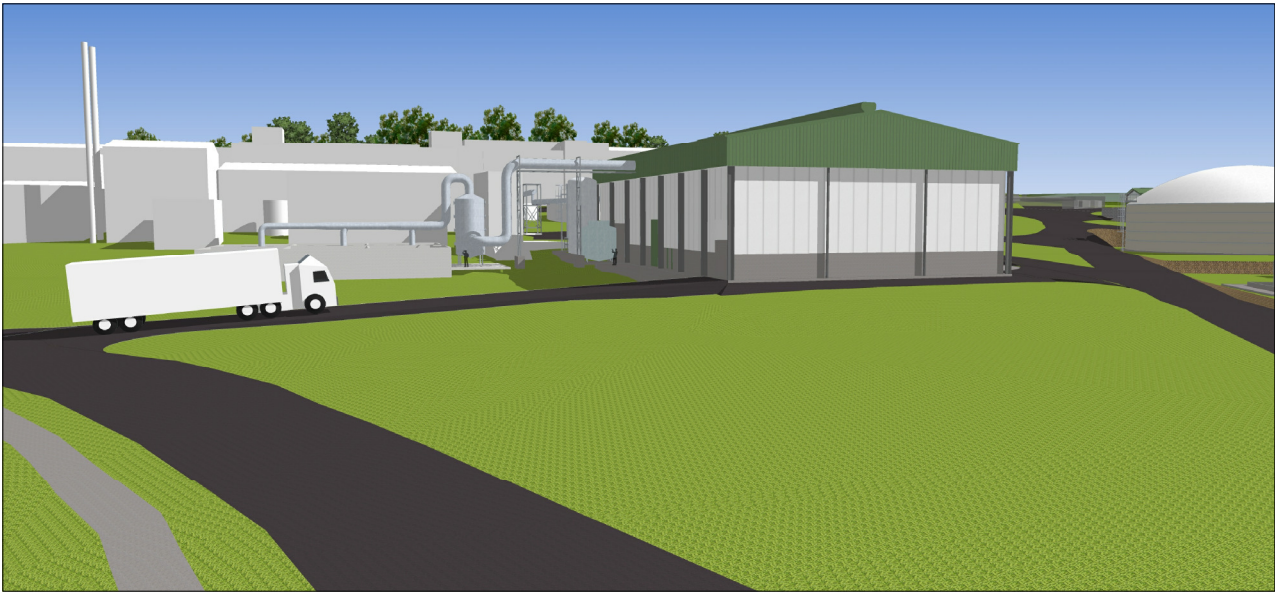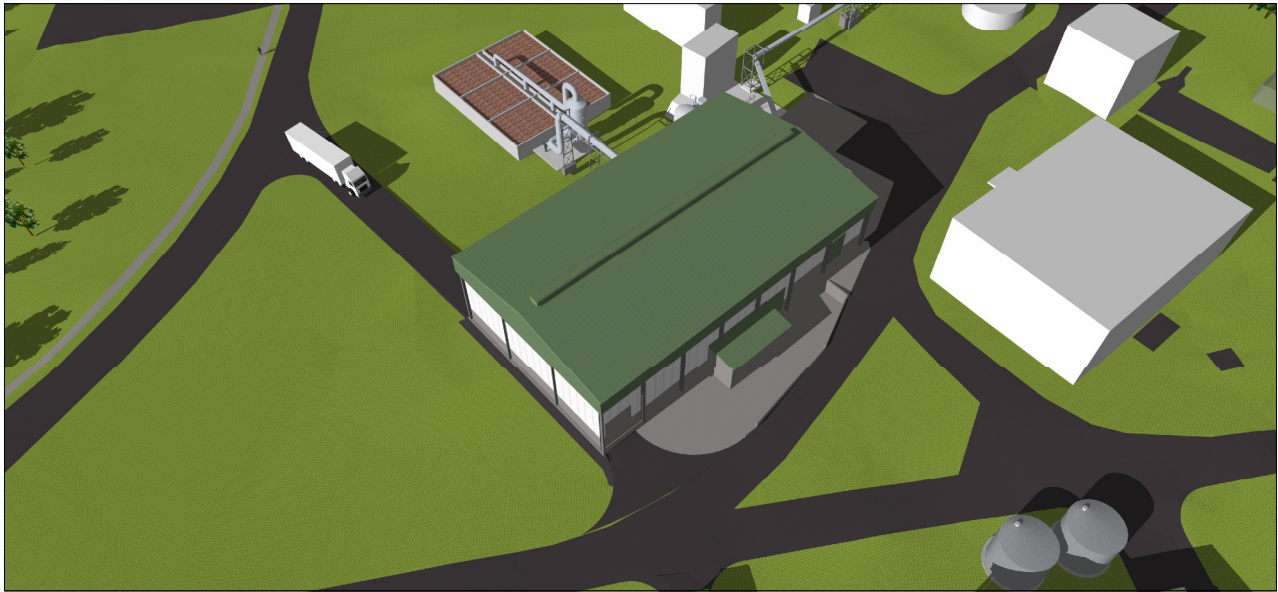

A1 SHEET 1:100	0 1000 2000
A3 SHEET 1:200	0 500 1000
A1 SHEET 1:50	0 250 500
A3 SHEET 1:100	0 100 200
A1 SHEET 1:25	0 100 200
A3 SHEET 1:50	0 100 200
B1 SHEET 1:10	0 100 200
A3 SHEET 1:20	0 100 200

24.03.14	C	FINAL ISSUE	A.S.
21.03.14	B	ISSUE	WK
20.12.13	A	DRAWING ORIGINAL ISSUE	A.S.

DATE	REV.	AMENDMENT	DRAWN
------	------	-----------	-------

ALL DIMENSIONS MUST BE VERIFIED ON SITE PRIOR TO COMMENCEMENT OF ANY WORKS. REFER TO DIMENSIONS. **DO NOT SCALE**

- COPYRIGHT -
THIS DOCUMENT IS AND SHALL REMAIN THE PROPERTY OF MEATENG PTY. LTD. THE DOCUMENT MAY ONLY BE USED FOR THE PURPOSES FOR WHICH IT WAS COMMISSIONED. UNAUTHORISED USE OF THIS DOCUMENT IN ANY FORM WHATSOEVER IS PROHIBITED. ©

CLIENT:
**BINDAREE
BEEF
PTY LTD**

PROJECT: **RENDER PLANT**



DRAWING: **PERSPECTIVE VIEWS**

MEATENG

MEATENG PTY. LTD
653 RIVERDALE ROAD, CAMBERWELL,
VICTORIA, AUSTRALIA, 3124
PHONE : (03) 9836 6688, email: info@meateng.com.au

DRAWN: A.S.	SCALE: N.T.S.	SHEET SIZE: A1
CHECKED: P.T.	DATE: DEC' 2013	REVISION: C

JOB No: 312-016	DRG No: DA13	REVISION: C
-----------------	--------------	-------------

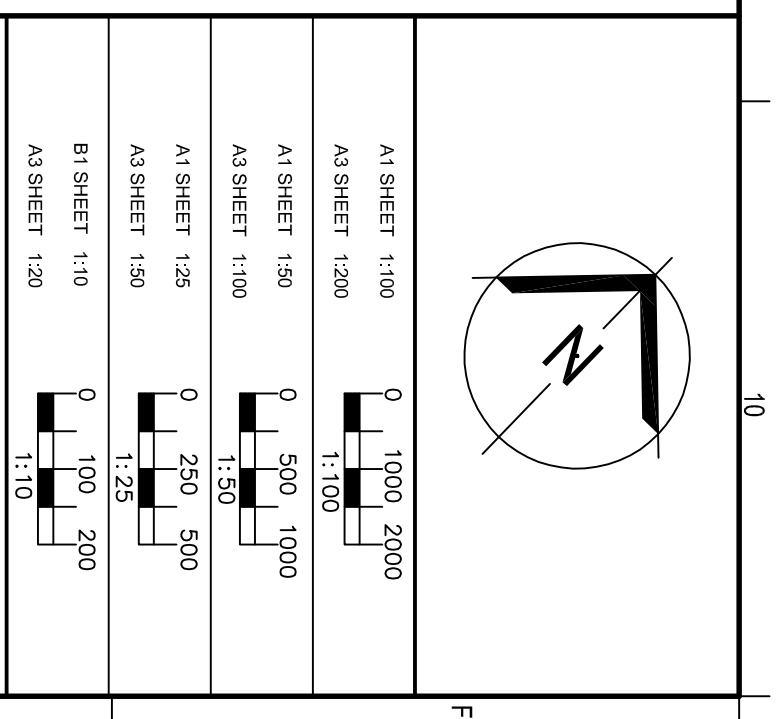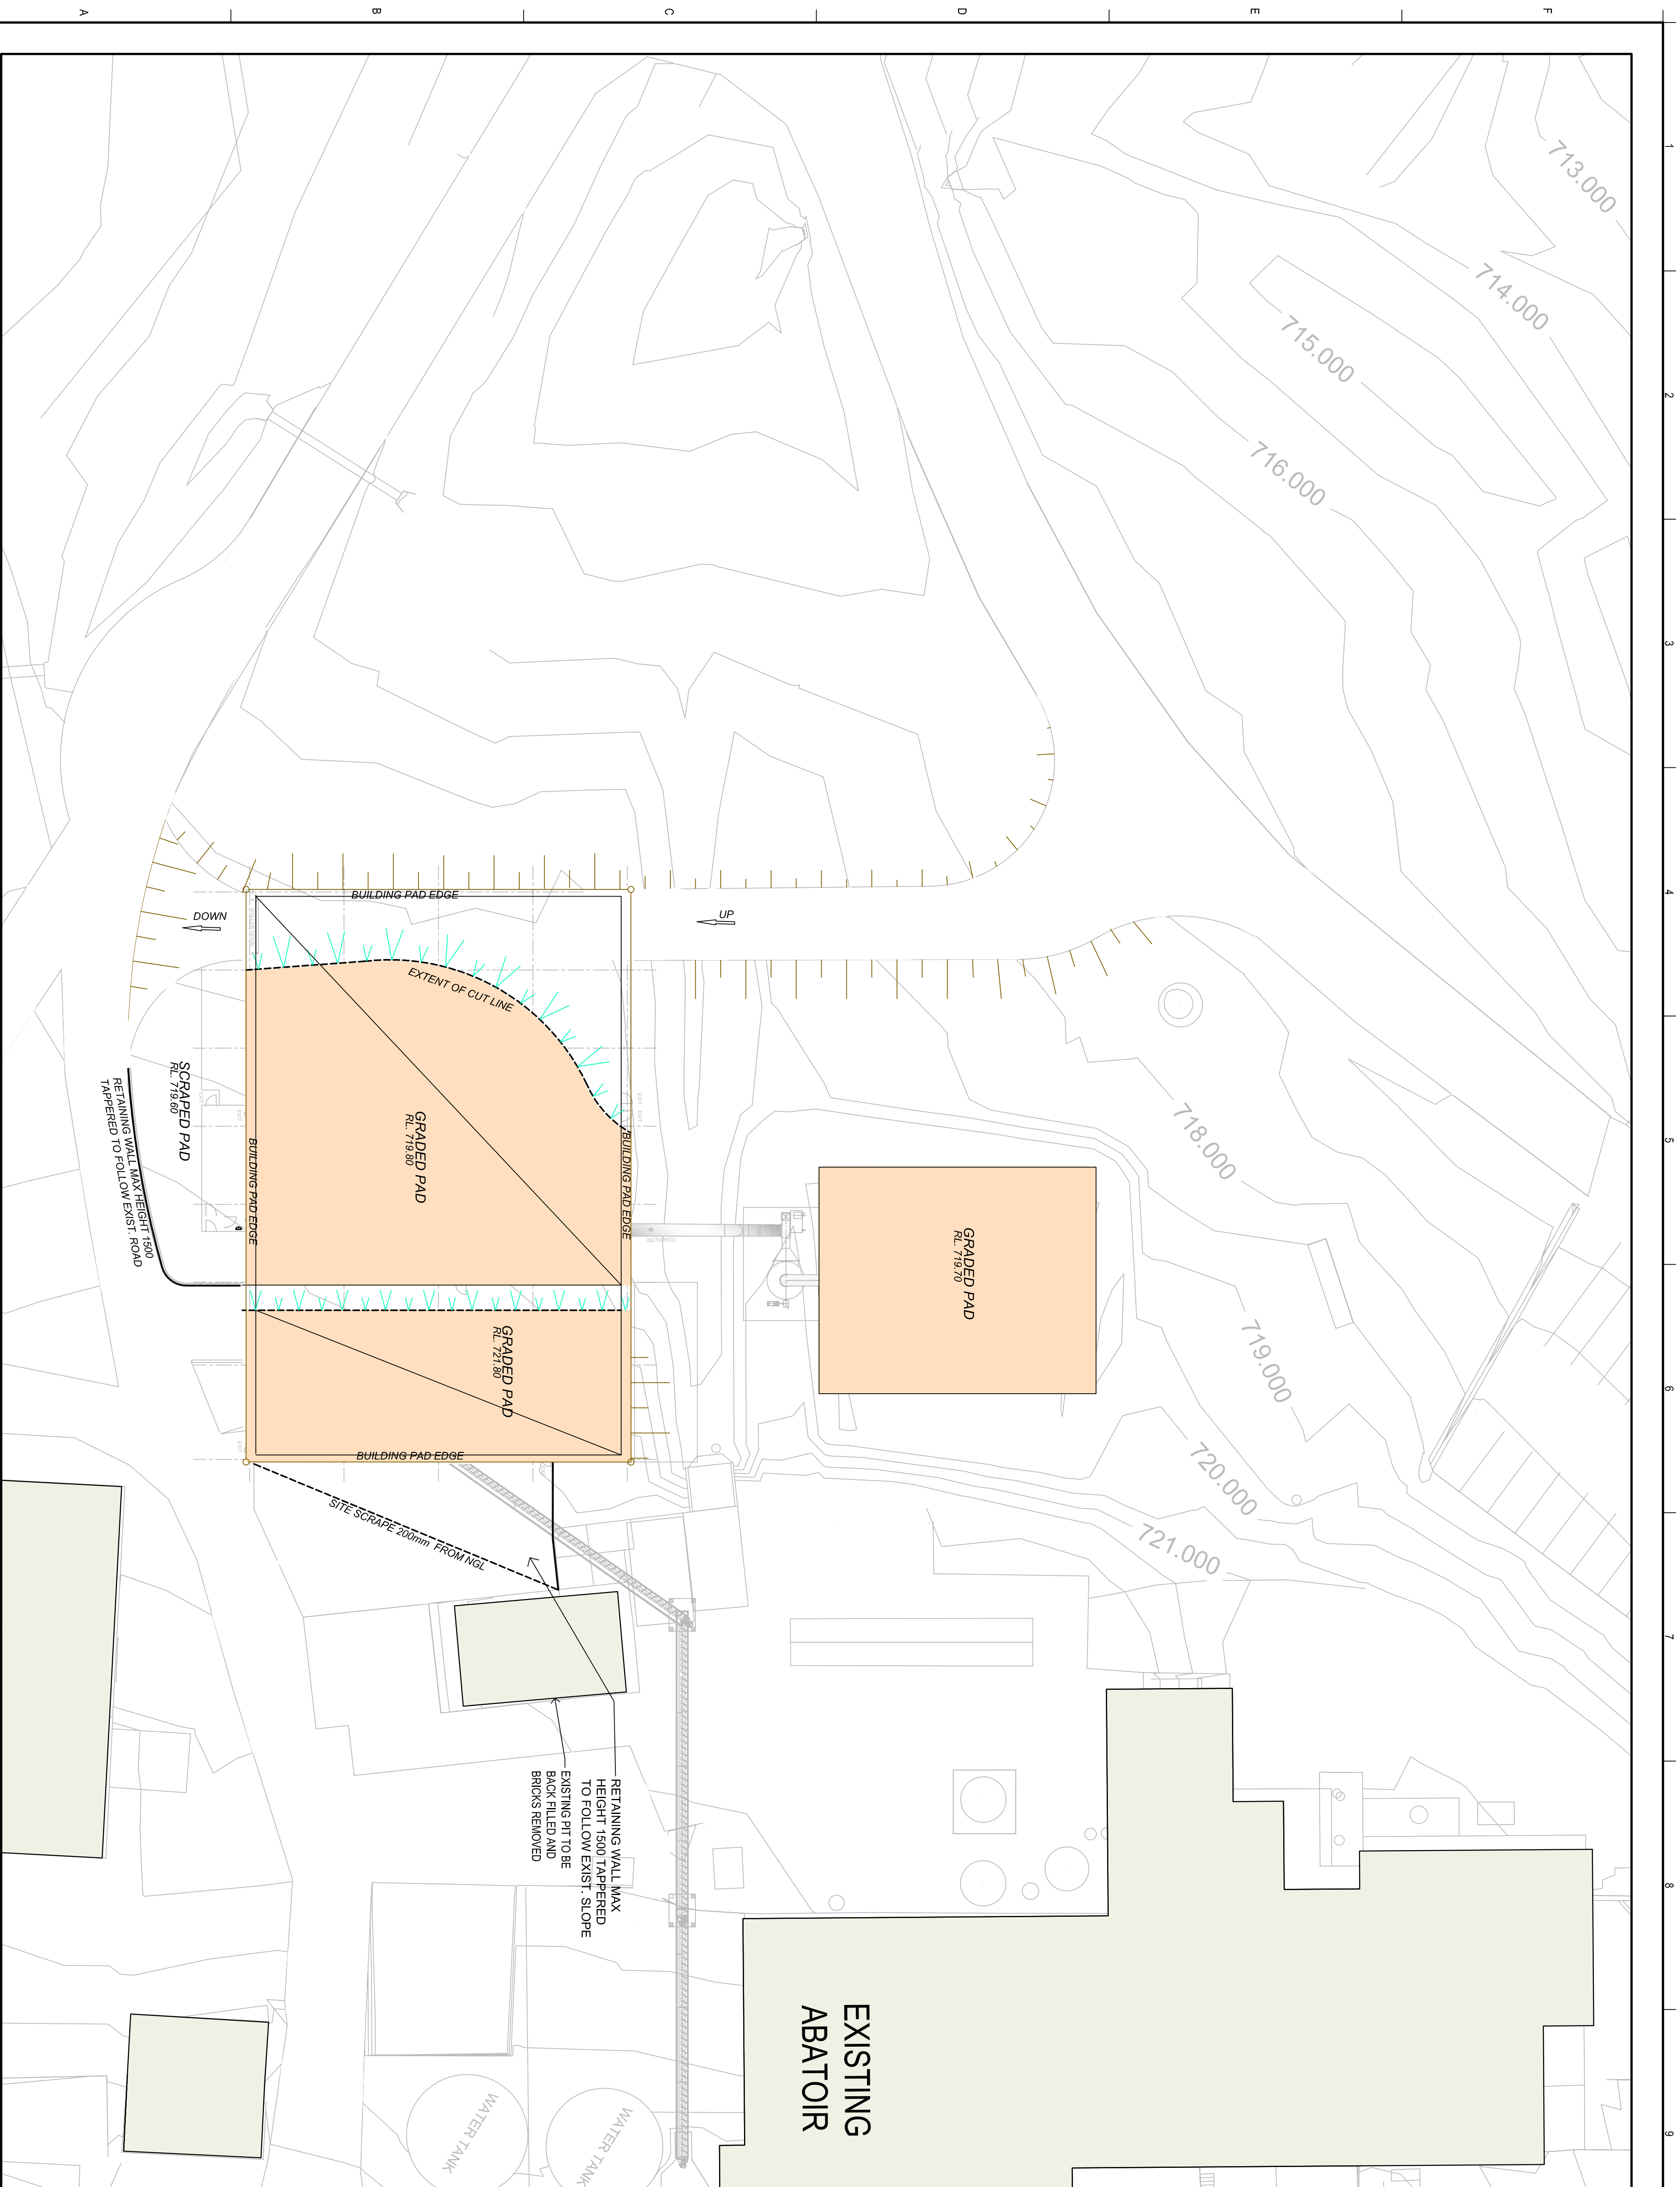

LEGEND



DIRECTIONAL ARROW

SPOT LEVEL

RL 715.502

RETAINING WALL

 $\wedge \wedge \wedge \wedge \wedge$

GRADE CUT LINE

CONTOURS AT 500mm INTERVALS AS
PER SURVEYORS DRAWINGS

25.01.14	E	FINAL ISSUE	WK
21.01.14	D	ISSUE	WK
14.02.14	C	REVISED DRAWINGS	A.S.
13.01.14	B	REVISED DRAWINGS	A.S.
20.12.13	A	DRAWING ORIGINAL ISSUE	A.S.

ALL DIMENSIONS MUST BE VERIFIED ON SITE PRIOR TO COMMENCEMENT OF ANY WORKS. REFER TO DIMENSIONS. DO NOT SCALE

THIS DOCUMENT IS AND SHALL REMAIN THE PROPERTY OF MEATENG PTY. LTD. THE DOCUMENT MAY ONLY BE USED FOR THE PURPOSES FOR WHICH IT WAS COMMISSIONED. UNAUTHORISED USE OF THIS DOCUMENT IN ANY FORM WHATSOEVER IS PROHIBITED. ©

CLIENT

BINDAREE
BEEF
PTY LTD

PROJECT : RENDER BUILDING

DRAWING

CUT AND FILL LAYOUT



MEATING

MEATENG PTY.LTD
653 RIVERDALE ROAD, CAMBERWELL,
VICTORIA, AUSTRALIA, 3124
PHONE : (03) 9836 6668, email: info@meateng.com.au

DRAWN: J.B.	SCALE: 1:500	SHEET SIZE: A1
CHECKED: P.T.	DATE: NOV' 2013	

⊕ PRELIMINARY FINAL CONTOUR PLAN 1:500

PRELIMINARY FINAL CONLOUR PLAN 1:500

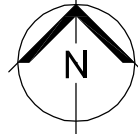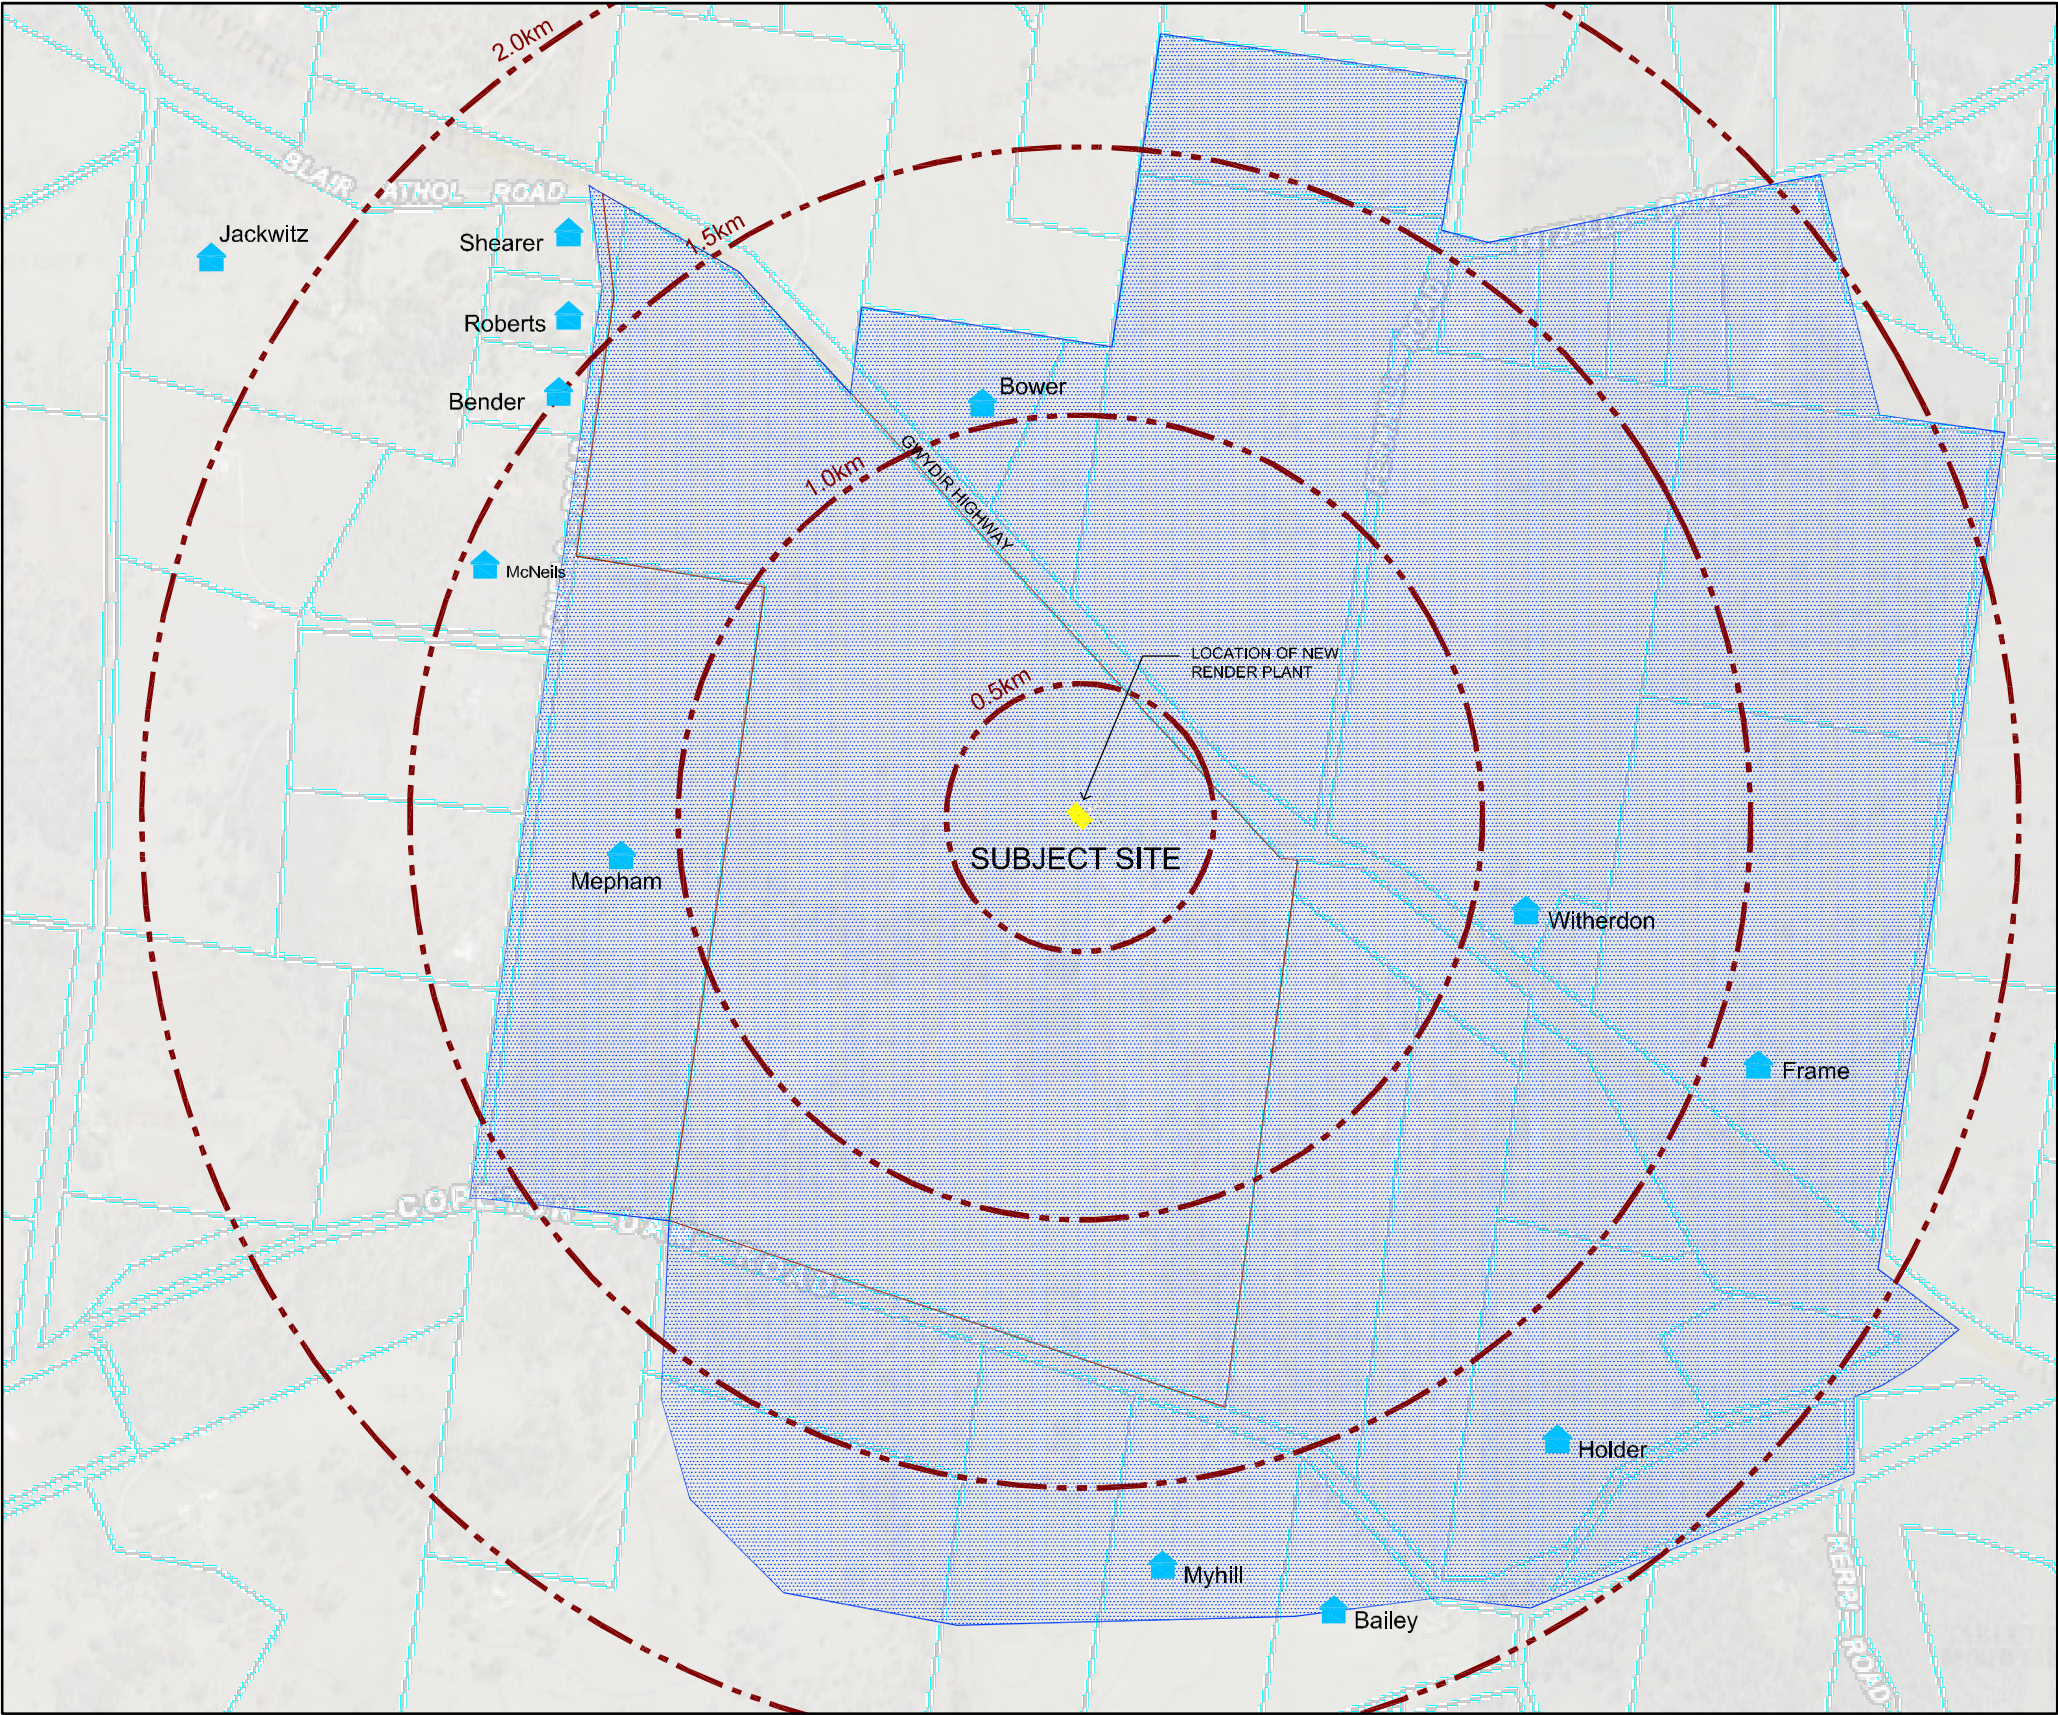

A1 SHEET 1:100	0 1000 2000
A3 SHEET 1:200	0 500 1000
A1 SHEET 1:50	0 250 500
A3 SHEET 1:100	0 125 250
A1 SHEET 1:25	0 100 200
A3 SHEET 1:50	0 50 100
B1 SHEET 1:10	0 100 200
A3 SHEET 1:20	0 50 100

LEGEND:	
	SUBJECT SITE
	LIVESTOCK PROCESSING INDUSTRY BUFFER UNDER INVERELL LEP 2012
	EXISTING DWELLINGS

DATE	REV.	AMENDMENT	DRAWN
24.03.14	D	FINAL ISSUE	A.S.
21.03.14	C	ISSUE	WK
14.02.14	B	REVISED DRAWINGS	A.S.
20.12.13	A	ORIGINAL VERSION	A.S.

ALL DIMENSIONS MUST BE VERIFIED ON SITE PRIOR TO COMMENCEMENT OF ANY WORKS. REFERTO DIMENSIONS. *DO NOT SCALE*

© COPYRIGHT - THIS DOCUMENT IS AND SHALL REMAIN THE PROPERTY OF MEATENG PTY. LTD. THE DOCUMENT MAY ONLY BE USED FOR THE PURPOSES FOR WHICH IT WAS COMMISSIONED. UNAUTHORISED USE OF THIS DOCUMENT IN ANY FORM WHATSOEVER IS PROHIBITED. ©

CLIENT:
BINDAREE BEEF PTY LTD


PROJECT : **RENDER PLANT**

DRAWING: **LOCALITY PLAN**


MEATENG

MEATENG PTY. LTD
653 RIVERDALE ROAD, CAMBERWELL,
VICTORIA, AUSTRALIA, 3124
PHONE : (03) 9836 6688, email: info@meateng.com.au


DRAWN: J.B.	SCALE: NTS	SHEET SIZE: A1
CHECKED: P.T.	DATE: NOV' 2013	
JOB NO: 312-016	DRG NO: DA08	REVISION: D

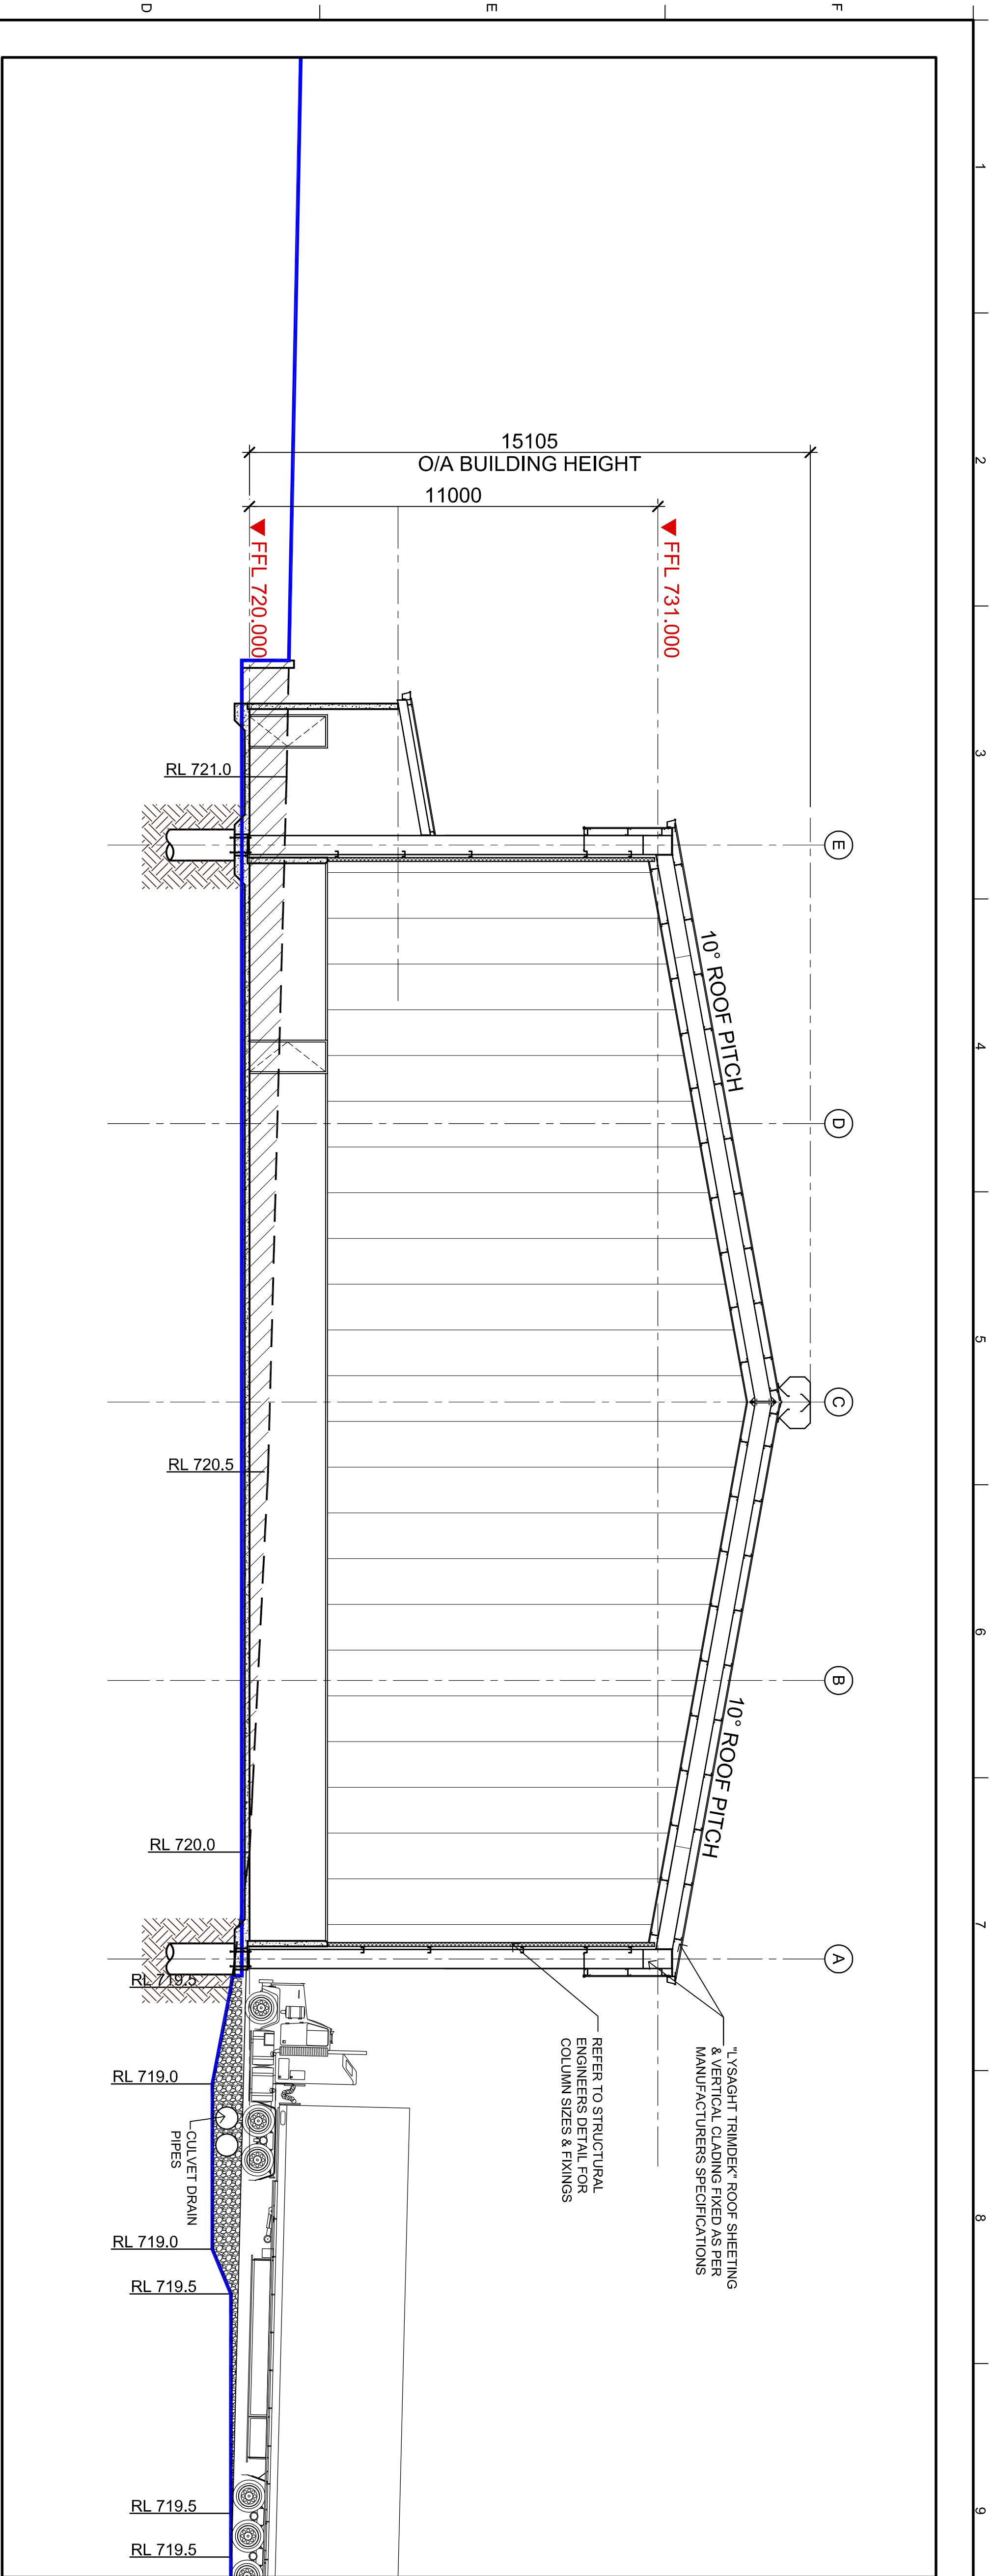

A BUILDING SECTION A-A 1:100

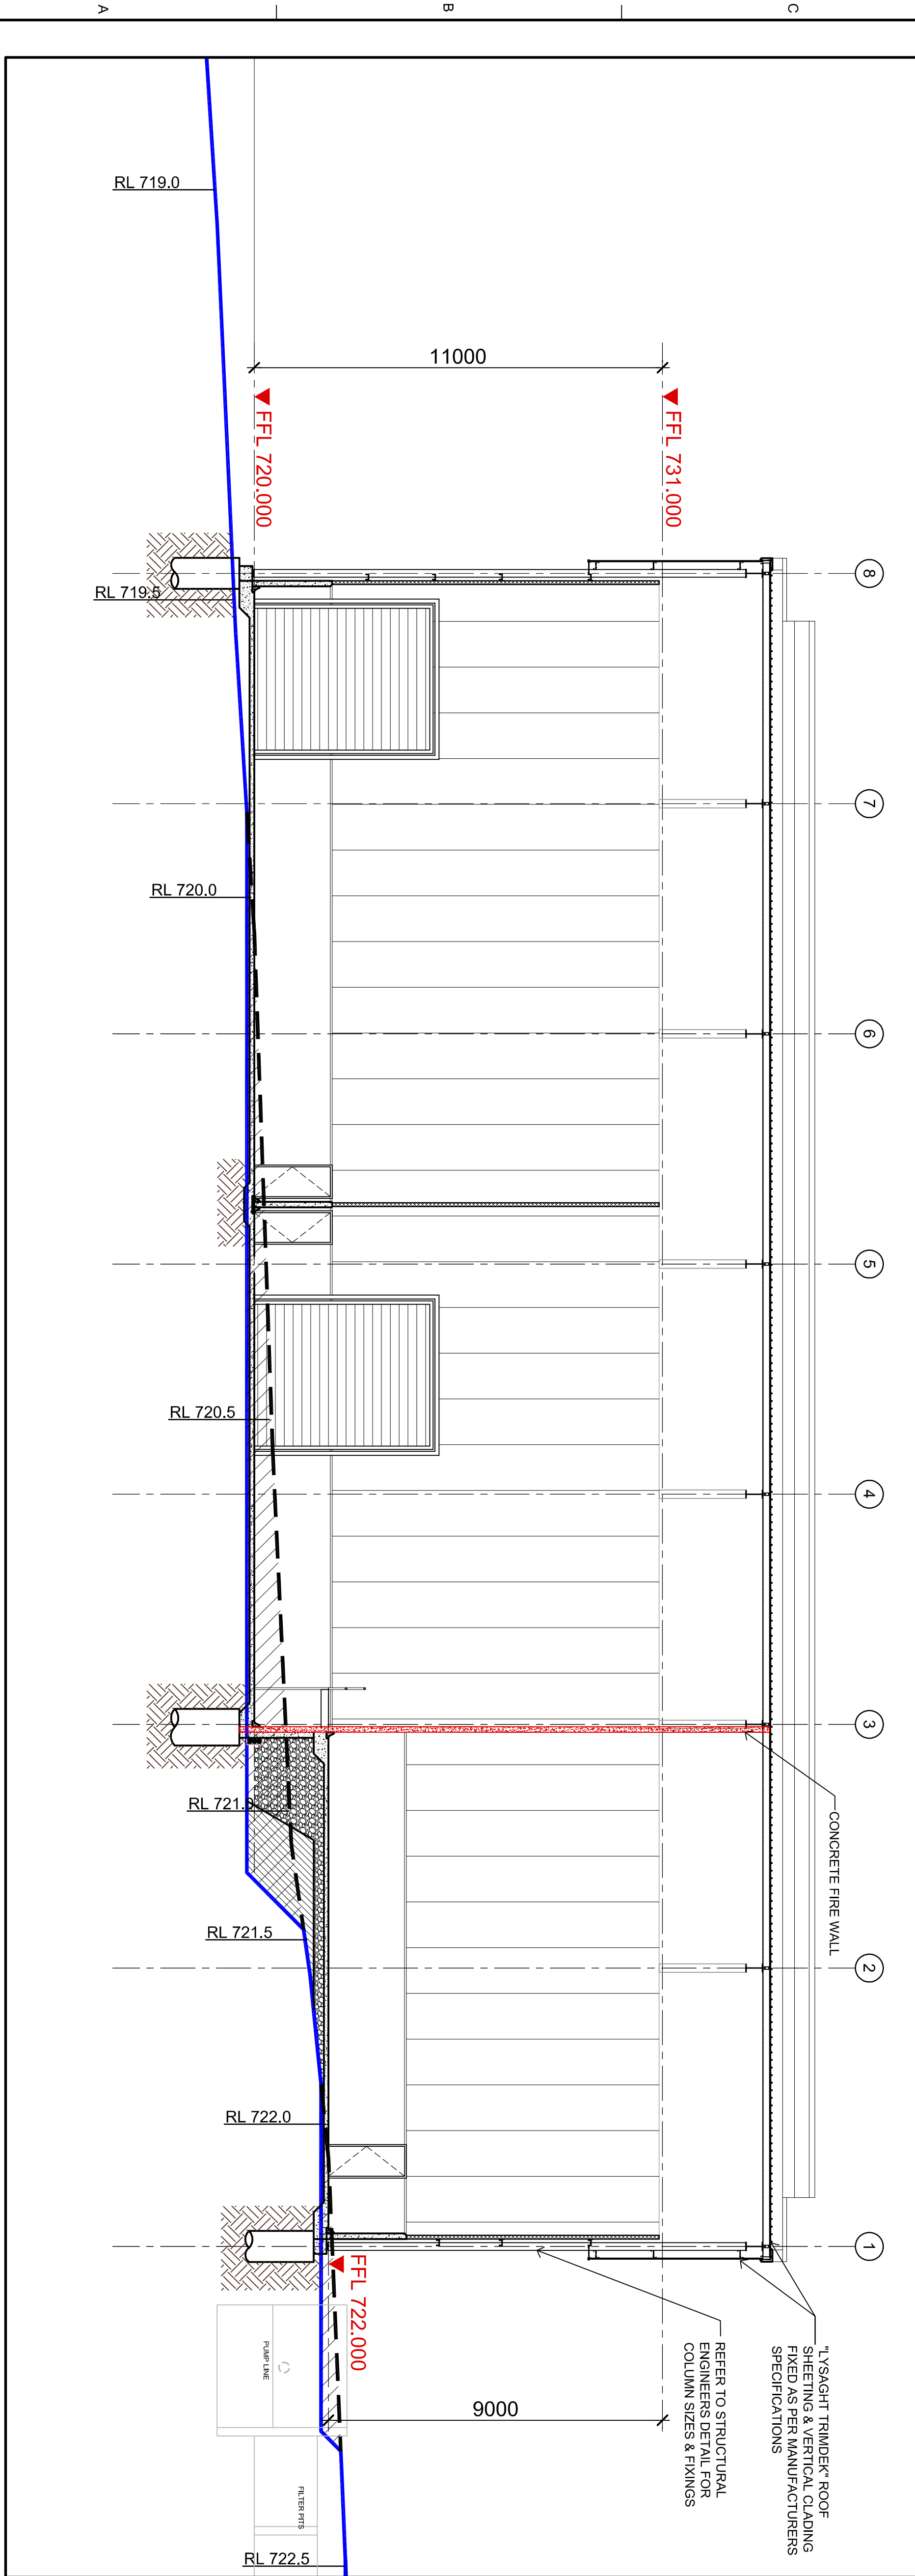

B BUILDING SECTION B-B 1:100

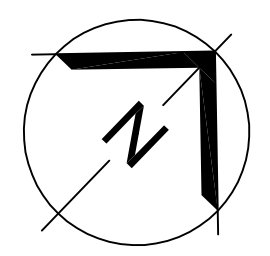

A1 SHEET 1:100	0 1000 2000
A3 SHEET 1:200	0 500 1000
A1 SHEET 1:50	0 250 500
A3 SHEET 1:100	0 100 200
A1 SHEET 1:25	0 100 200
A3 SHEET 1:10	0 100 200
A3 SHEET 1:20	0 100 200

25.03.14	D	FINAL ISSUE	WK
21.03.14	C	ISSUE	WK
14.02.14	B	REVISED DRAWINGS	A.S.
22.11.13	A	DRAWING INITIAL ISSUE	J.B.
DATE	REV.	AMENDMENT	DRAWN

ALL DIMENSIONS MUST BE VERIFIED ON SITE PRIOR TO CONSTRUCTION OF 20.07.2014

THIS DOCUMENT IS AND SHALL REMAIN THE PROPERTY OF MEATENG PTY LTD. IT IS TO BE USED ONLY FOR THE PURPOSES FOR WHICH IT WAS COMMISSIONED. UNAUTHORISED USE OR REPRODUCTION IN ANY FORM WHATSOEVER IS PROHIBITED.



BINDAREE BEEF PTY LTD

RENDER PLANT

BUILDING SECTIONS

MEATENG


MEATENG PTY LTD
655 RIVERDALE ROAD, CAMBERWELL,
VICTORIA, AUSTRALIA, 3124
PHONE: (03) 9836 6686, email: info@meateng.com.au
A.B.N. 41 266 569 547
DRAWN: J.B. SCALE: 1:100 SHEET SIZE: A1
CHECKED: P.T. DATE: NOV 2013
JOB NO: 312-016 Dwg No: DA06 REVISION: D

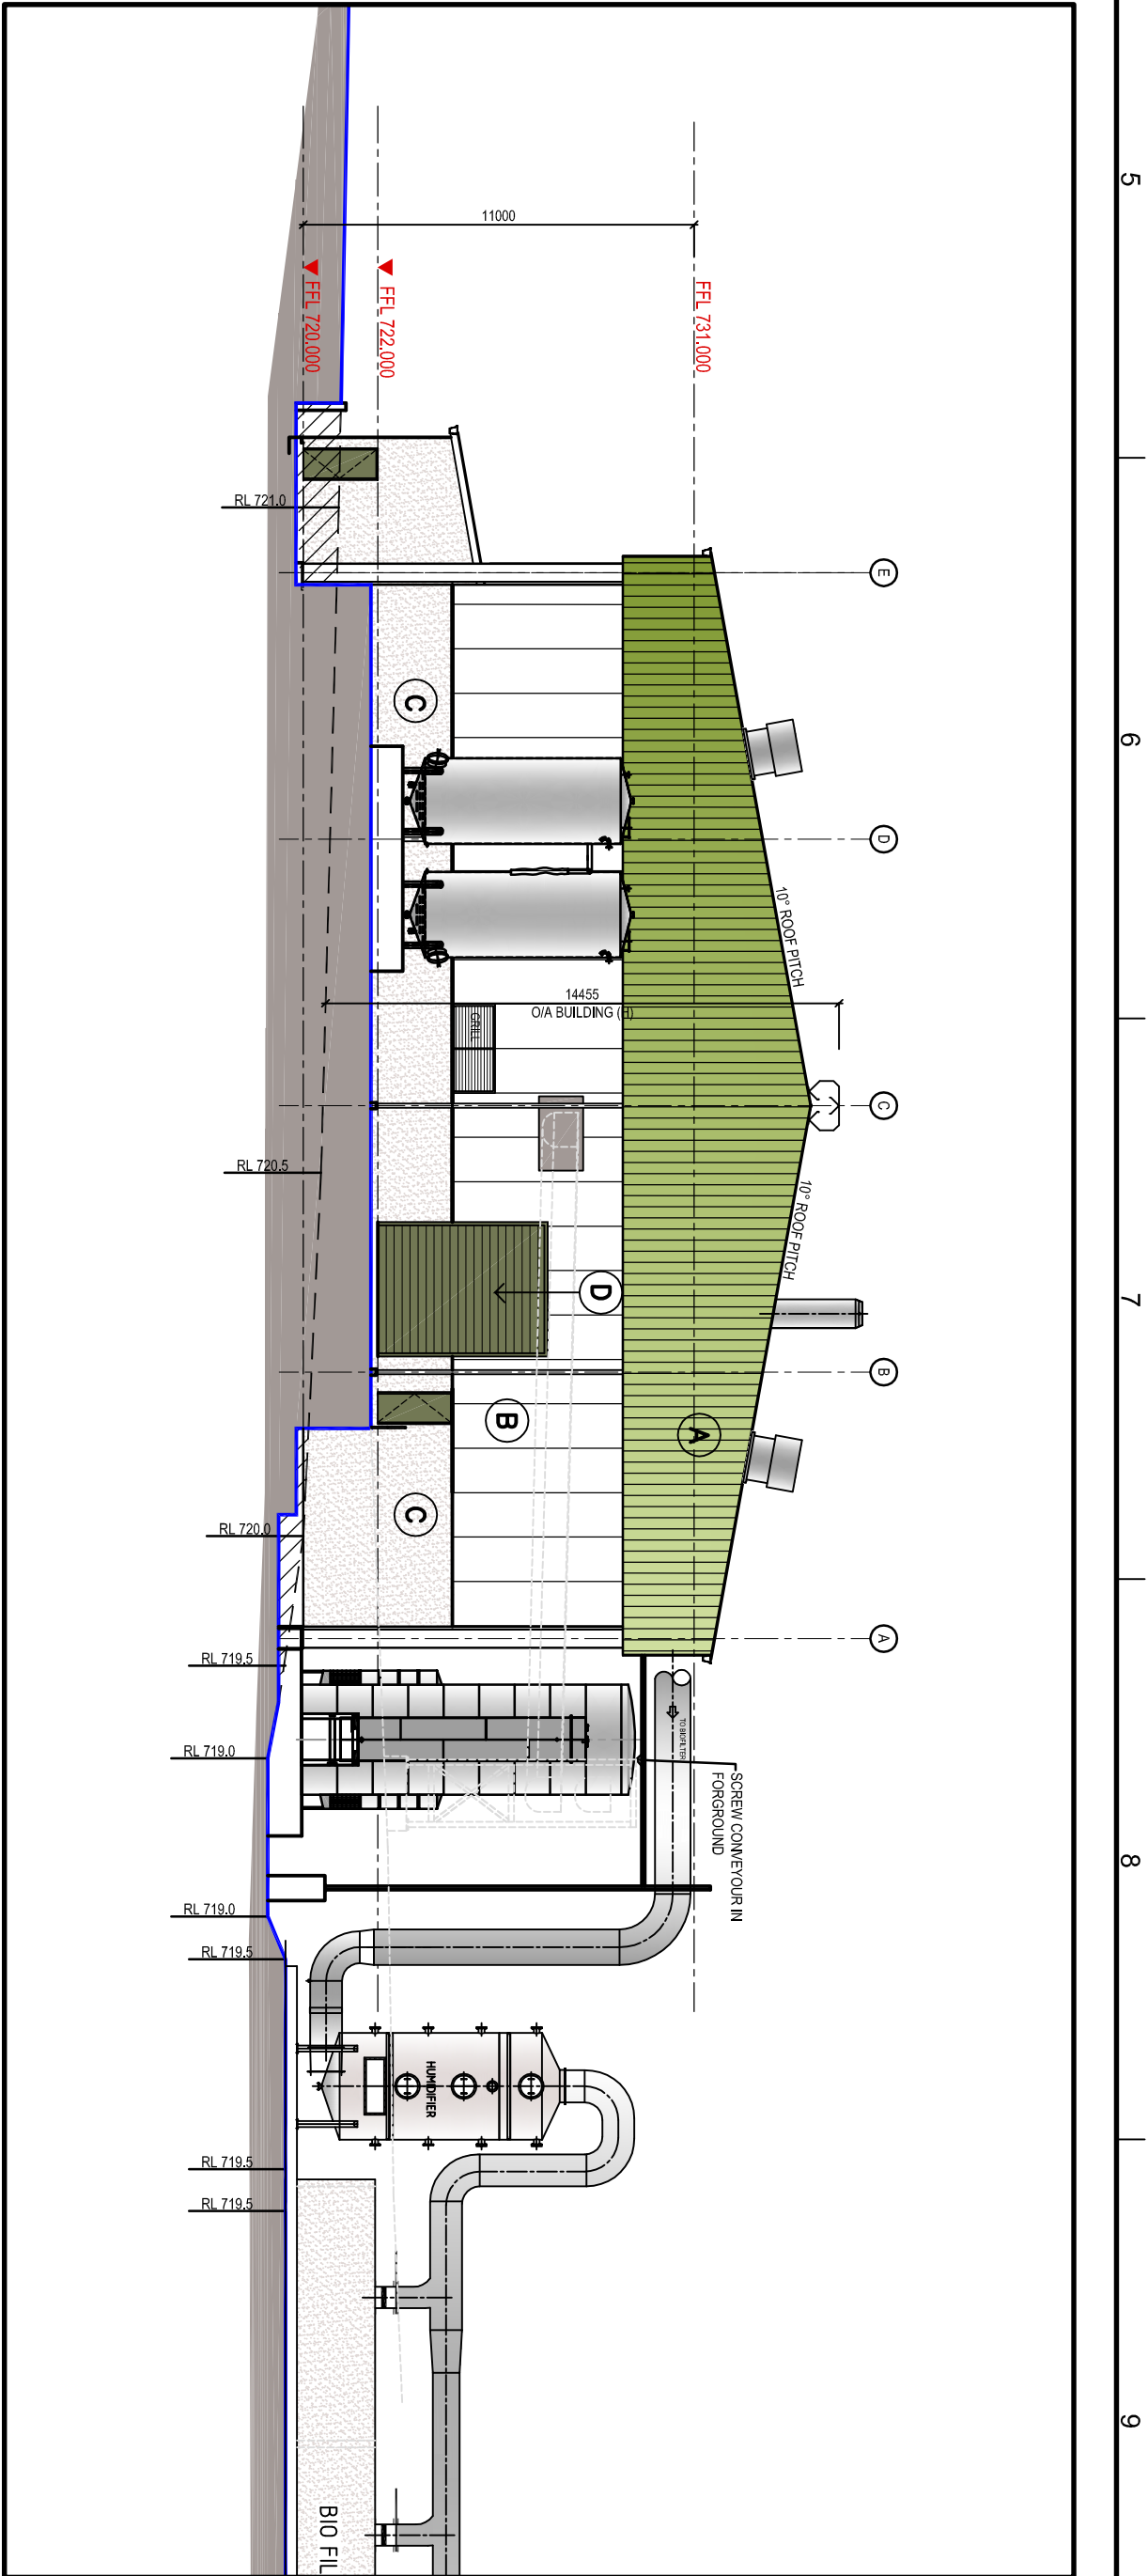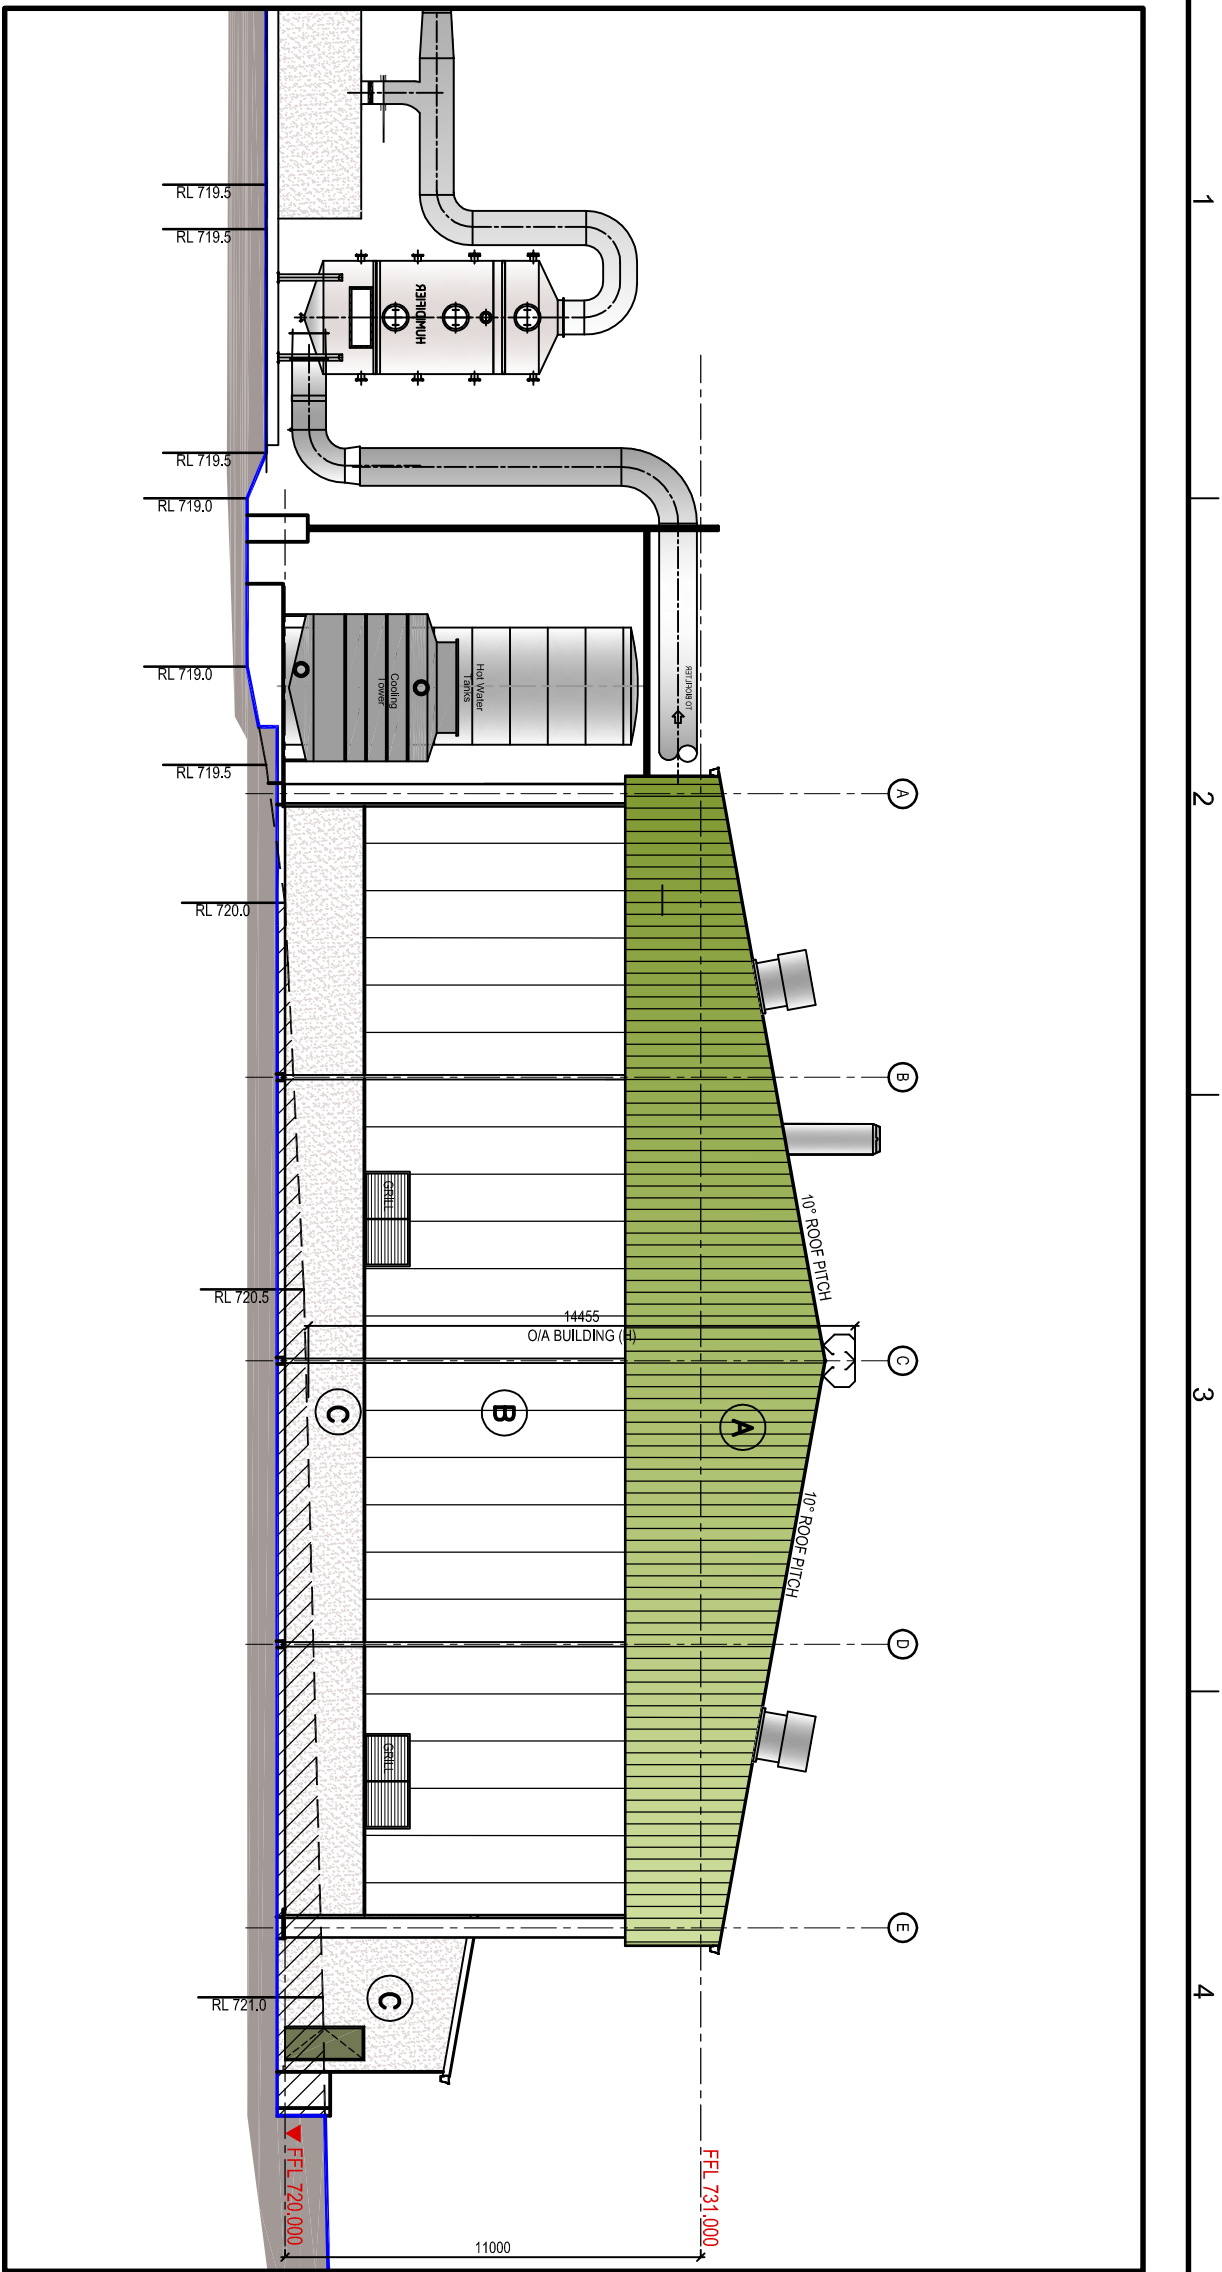


NORTH ELEVATION 1:200

SOUTH ELEVATION 1:200

- MATERIALS SCHEDULE:**
- A COLORBOND PALE EUCALYPT VERTICAL WALL/ROOF CLADDING WITH COLORBOND FLASHINGS
 - B INSULATED WALL PANELS
 - C CONCRETE PANELS
 - D ROLLER SHUTTER

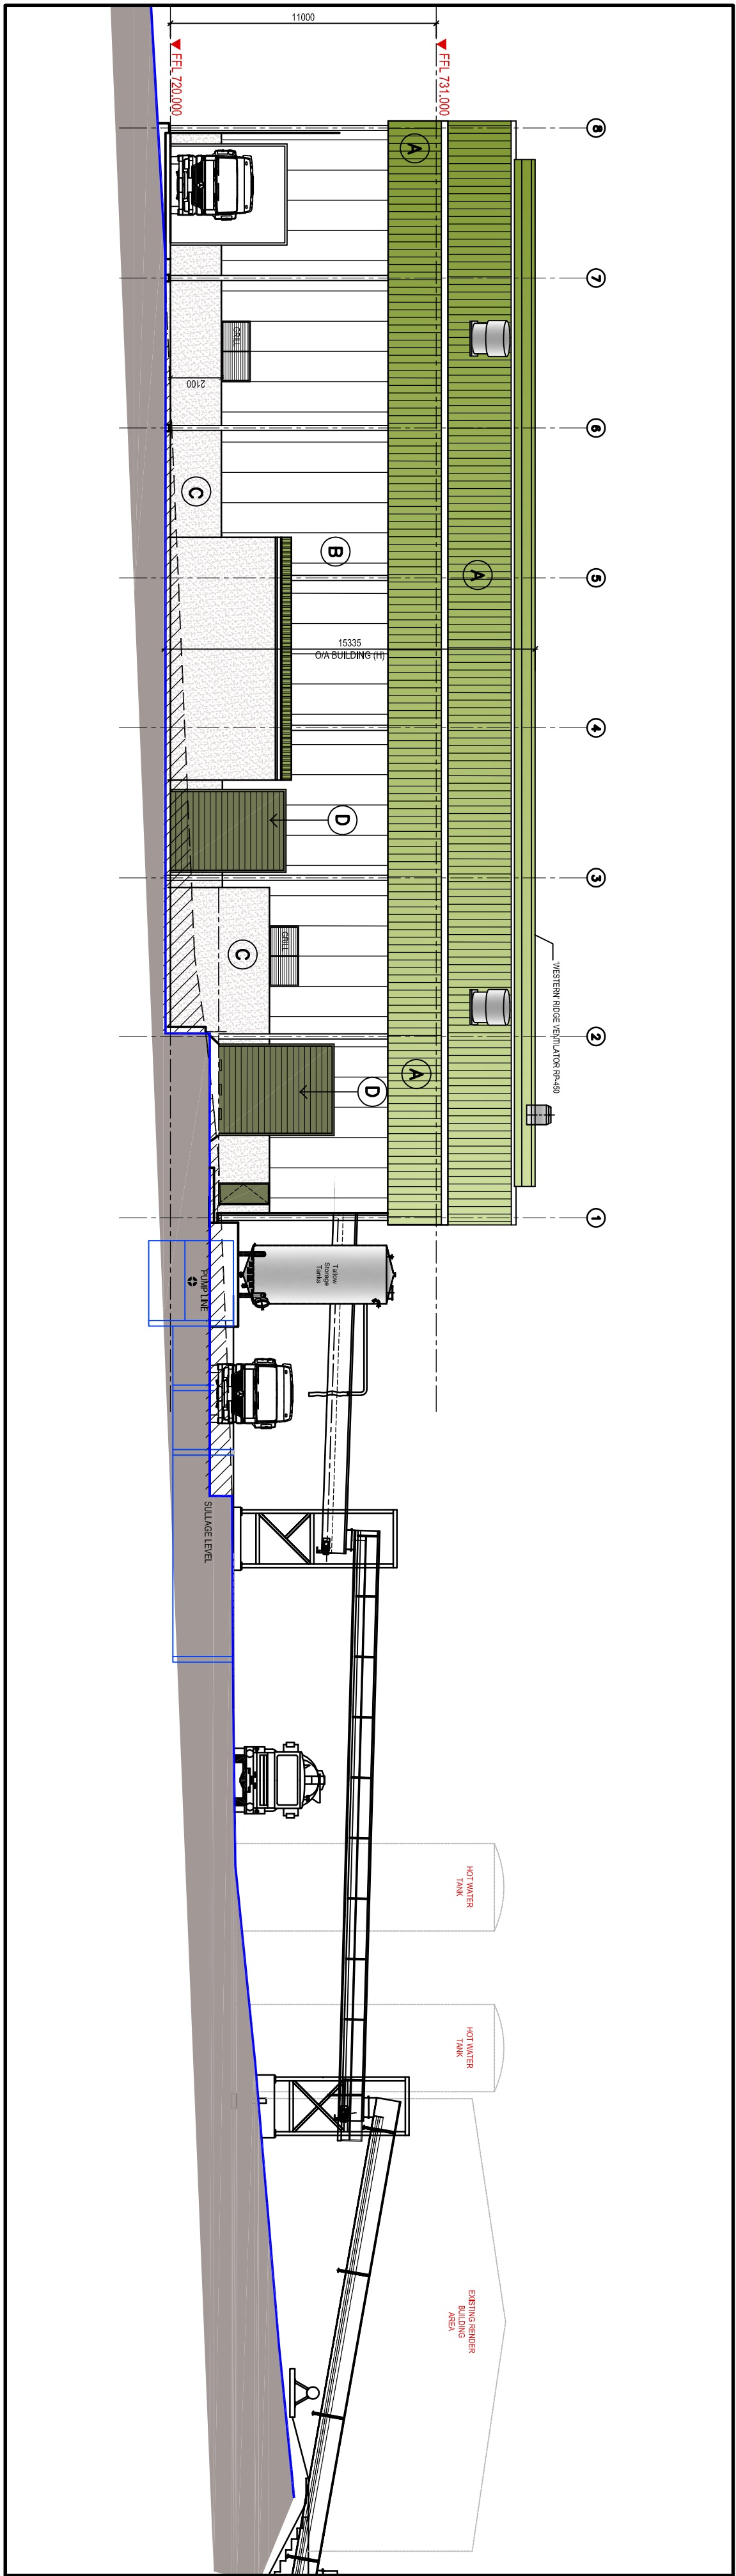

WEST ELEVATION 1:200

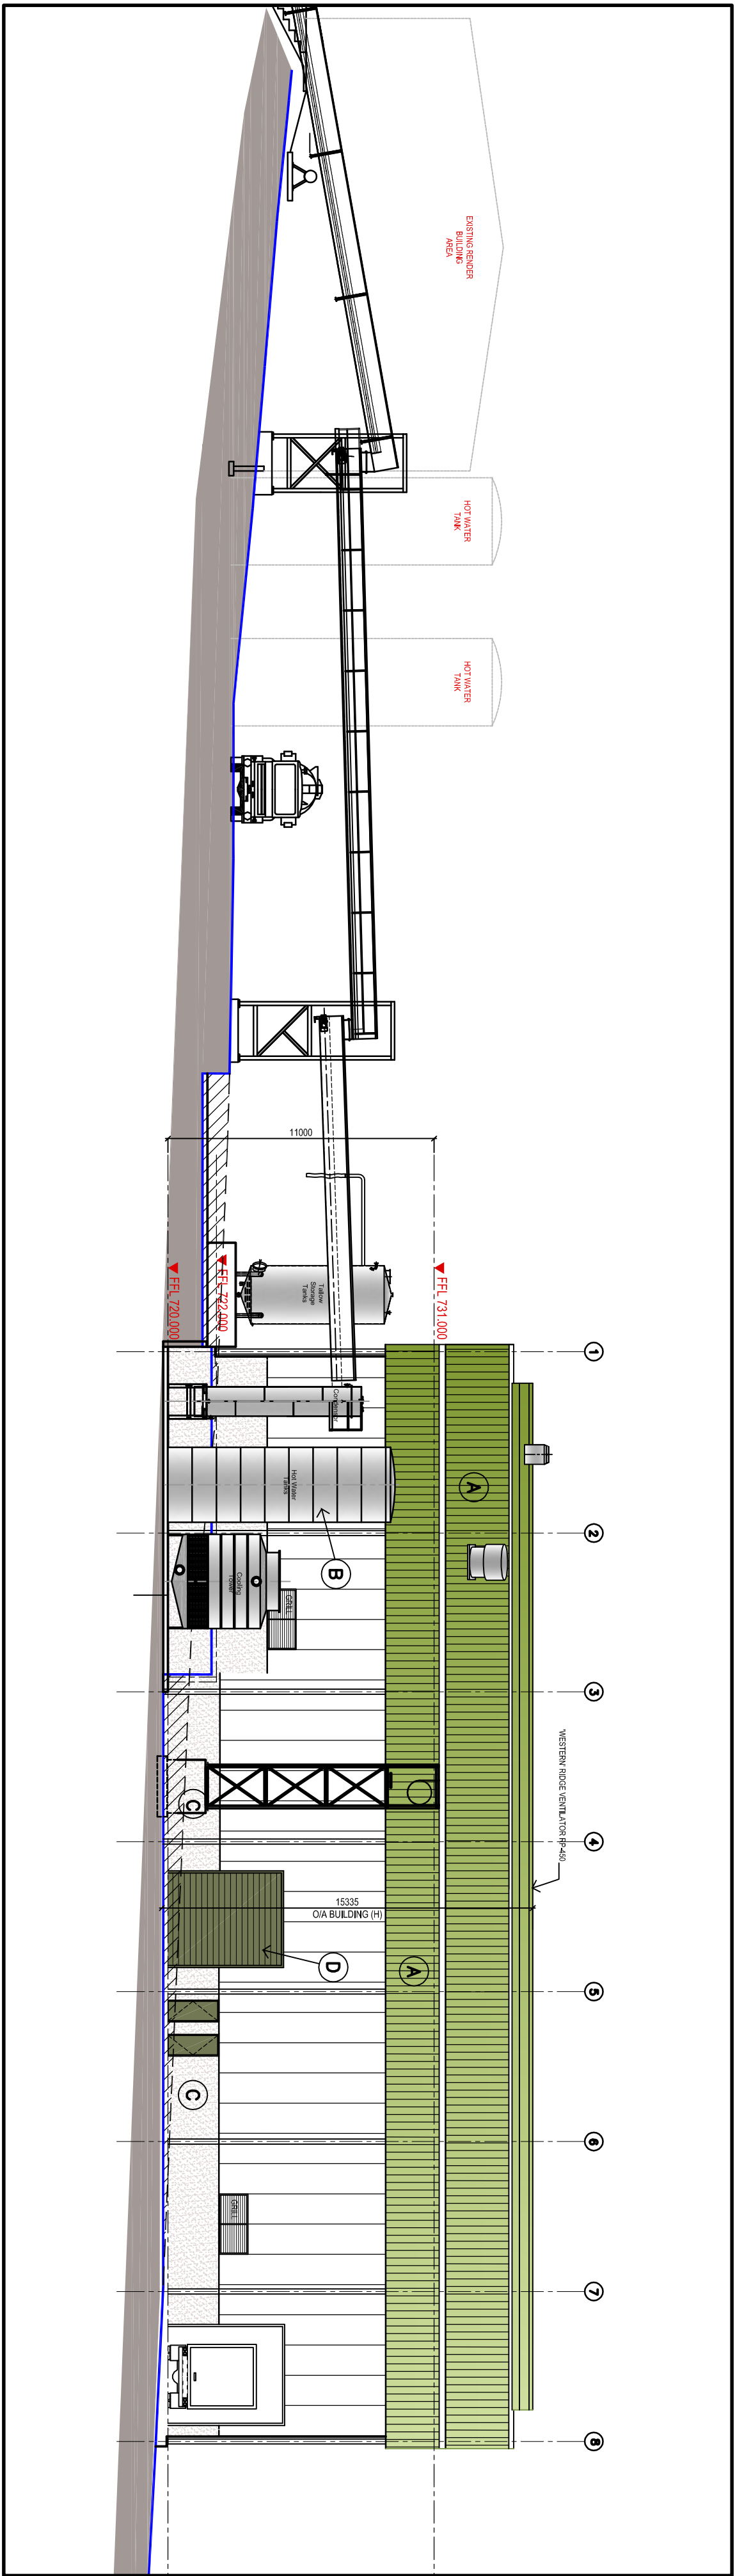

EAST ELEVATION 1:200

A1 SHEET 1:100	0	1000	2000
A3 SHEET 1:200	1:100		
A1 SHEET 1:50	0	500	1000
A3 SHEET 1:100	1:100		
A1 SHEET 1:25	0	250	500
A3 SHEET 1:50	1:100		
B1 SHEET 1:10	0	100	200
A3 SHEET 1:20	1:100		

24.03.14	D	FINAL ISSUE	WK
21.03.14	C	ISSUE	WK
14.02.14	B	REVISED DRAWINGS	A.S.
20.12.13	A	ORIGINAL VERSION	A.S.

DATE	REV.	AMENDMENT	DRAWN
------	------	-----------	-------

ALL DIMENSIONS MUST BE VERIFIED ON SITE PRIOR TO CONSTRUCTION.
DIMENSIONS REFER TO 20.07.2014.

- COPYRIGHT -
THIS DOCUMENT IS AND SHALL REMAIN THE PROPERTY OF MEATENG PTY LTD. IT IS TO BE USED ONLY FOR THE PURPOSES FOR WHICH IT WAS COMMISSIONED. UNAUTHORIZED USE OR REPRODUCTION IN ANY FORM WHATSOEVER IS PROHIBITED.

CLIENT:
BINDAREE BEEF PTY LTD


PROJECT:
RENDER PLANT

DRAWING:
BUILDING ELEVATIONS

MEATENG

MEATENG PTY LTD
653 RIVERDALE ROAD, CAMBERWELL,
VICTORIA, AUSTRALIA, 3124
PHONE: (03) 9836 6686, email: info@meateng.com.au

DRAWN:	J.B.	SCALE:	1:200	SHEET SIZE:	A1
CHECKED:	P.T.	DATE:	NOV 2013	REVISION	
JOB NO:	312-016	DWG NO:	DA05		D

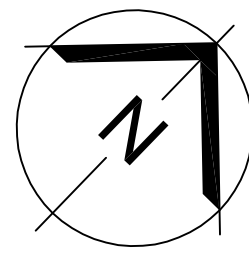

A1 SHEET 1:100	0	1000	2000
A3 SHEET 1:200	0	500	1000
A1 SHEET 1:500	0	250	500
A3 SHEET 1:1000	0	125	250
A1 SHEET 1:25	0	25	50
A3 SHEET 1:50	0	12.5	25
B1 SHEET 1:10	0	100	200
A3 SHEET 1:20	0	50	100

24.03.14	D	FINAL ISSUE	A.S.
14.02.14	C	ISSUE	WK
14.02.14	B	REVISED DRAWINGS	A.S.
20.12.13	A	ORIGINAL VERSION	A.S.

DATE	REV.	AMENDMENT	DRAWN
ALL DIMENSIONS MUST BE VERIFIED ON SITE PRIOR TO CONSTRUCTION OF ROOF			
DIMENSIONS OF 220X75 SCALE			

- COPYRIGHT -
THIS DOCUMENT IS AND SHALL REMAIN THE PROPERTY OF MEATENG PTY LTD. NO PART OF THIS DOCUMENT MAY ONLY BE USED FOR THE PURPOSES FOR WHICH IT WAS COMMISSIONED. UNAUTHORISED USE OF THIS DOCUMENT IN ANY FORM WHATSOEVER IS PROHIBITED. ©

CLIENT :
BINDAREE BEEF PTY LTD


PROJECT :
RENDER PLANT

DRAWING :
BUILDING ROOF PLAN



MEATENG

MEATENG PTY LTD
653 RIVERDALE ROAD, CAMBERWELL, VIC 3163
PHONE : (03) 9838 0666; email: info@meateng.com.au

DRAWN: J.B.	SCALE: 1:100	CHECKED: P.T.	DATE: NOV 2013	SHEET SIZE: A1
JOB No: 312-016			DWG No: DA04	REVISION: D

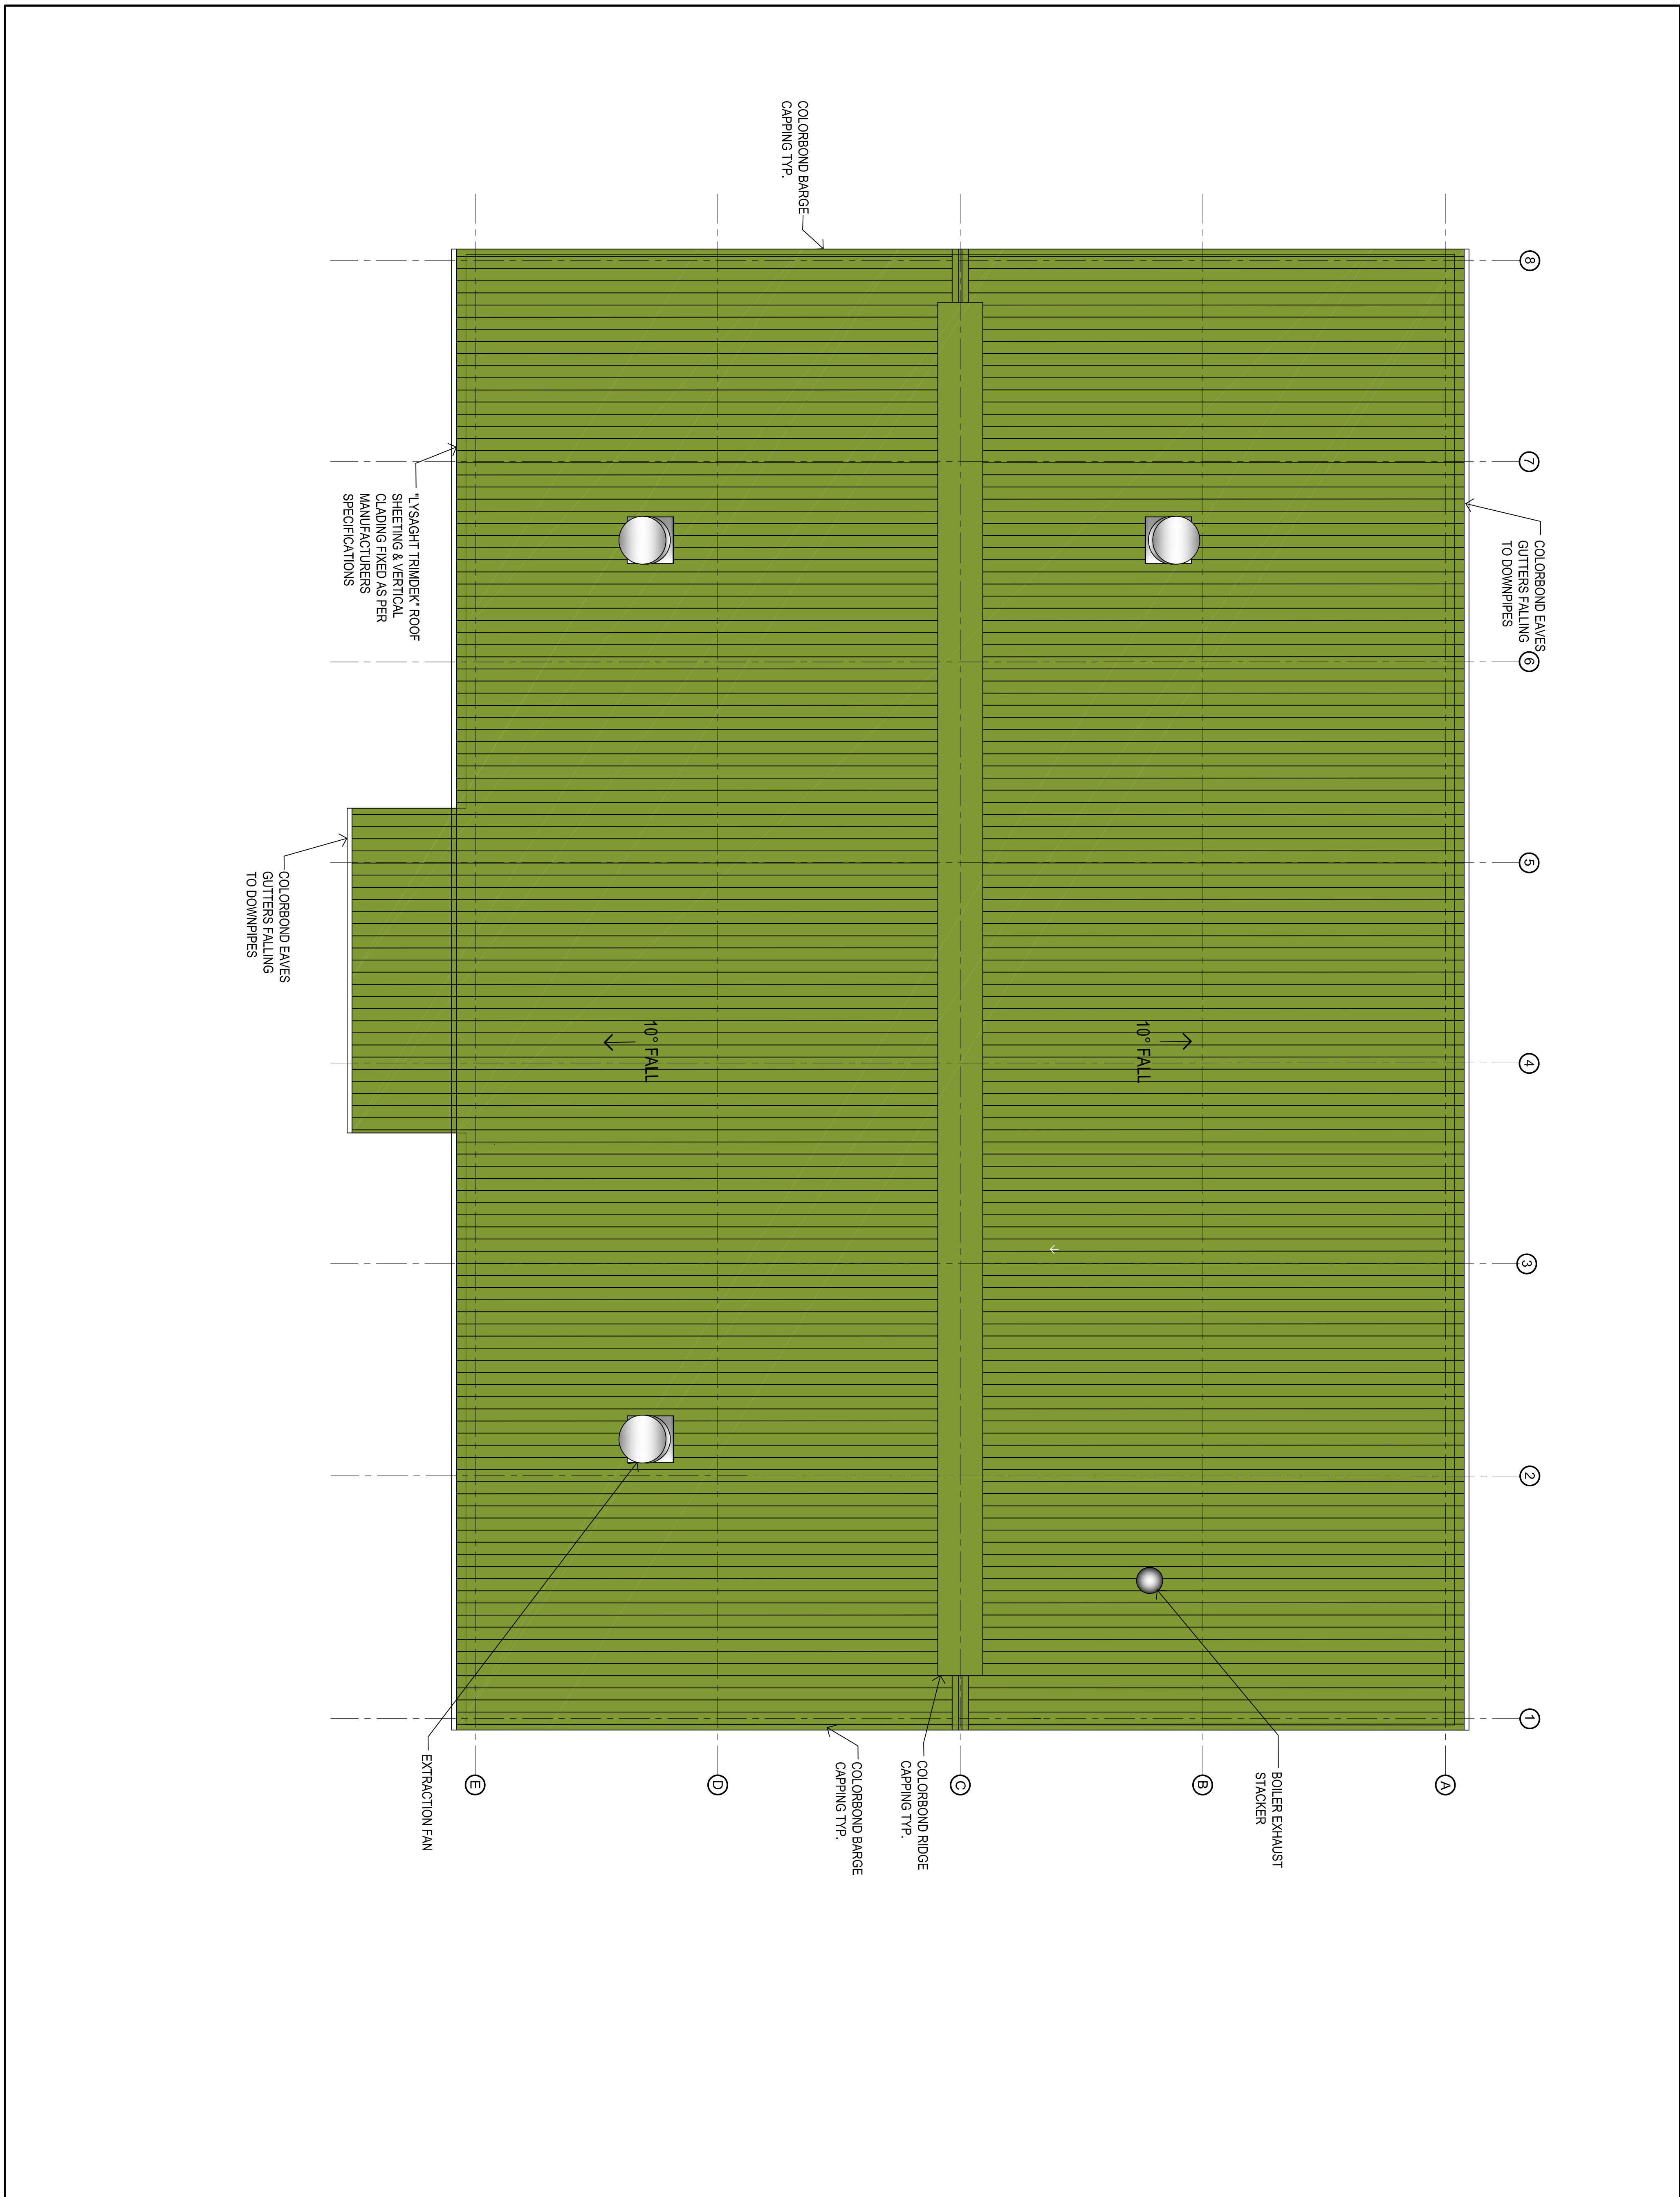

ROOF PLAN 1:100

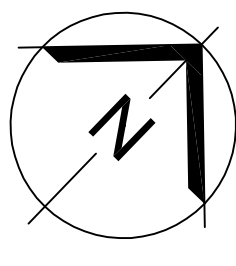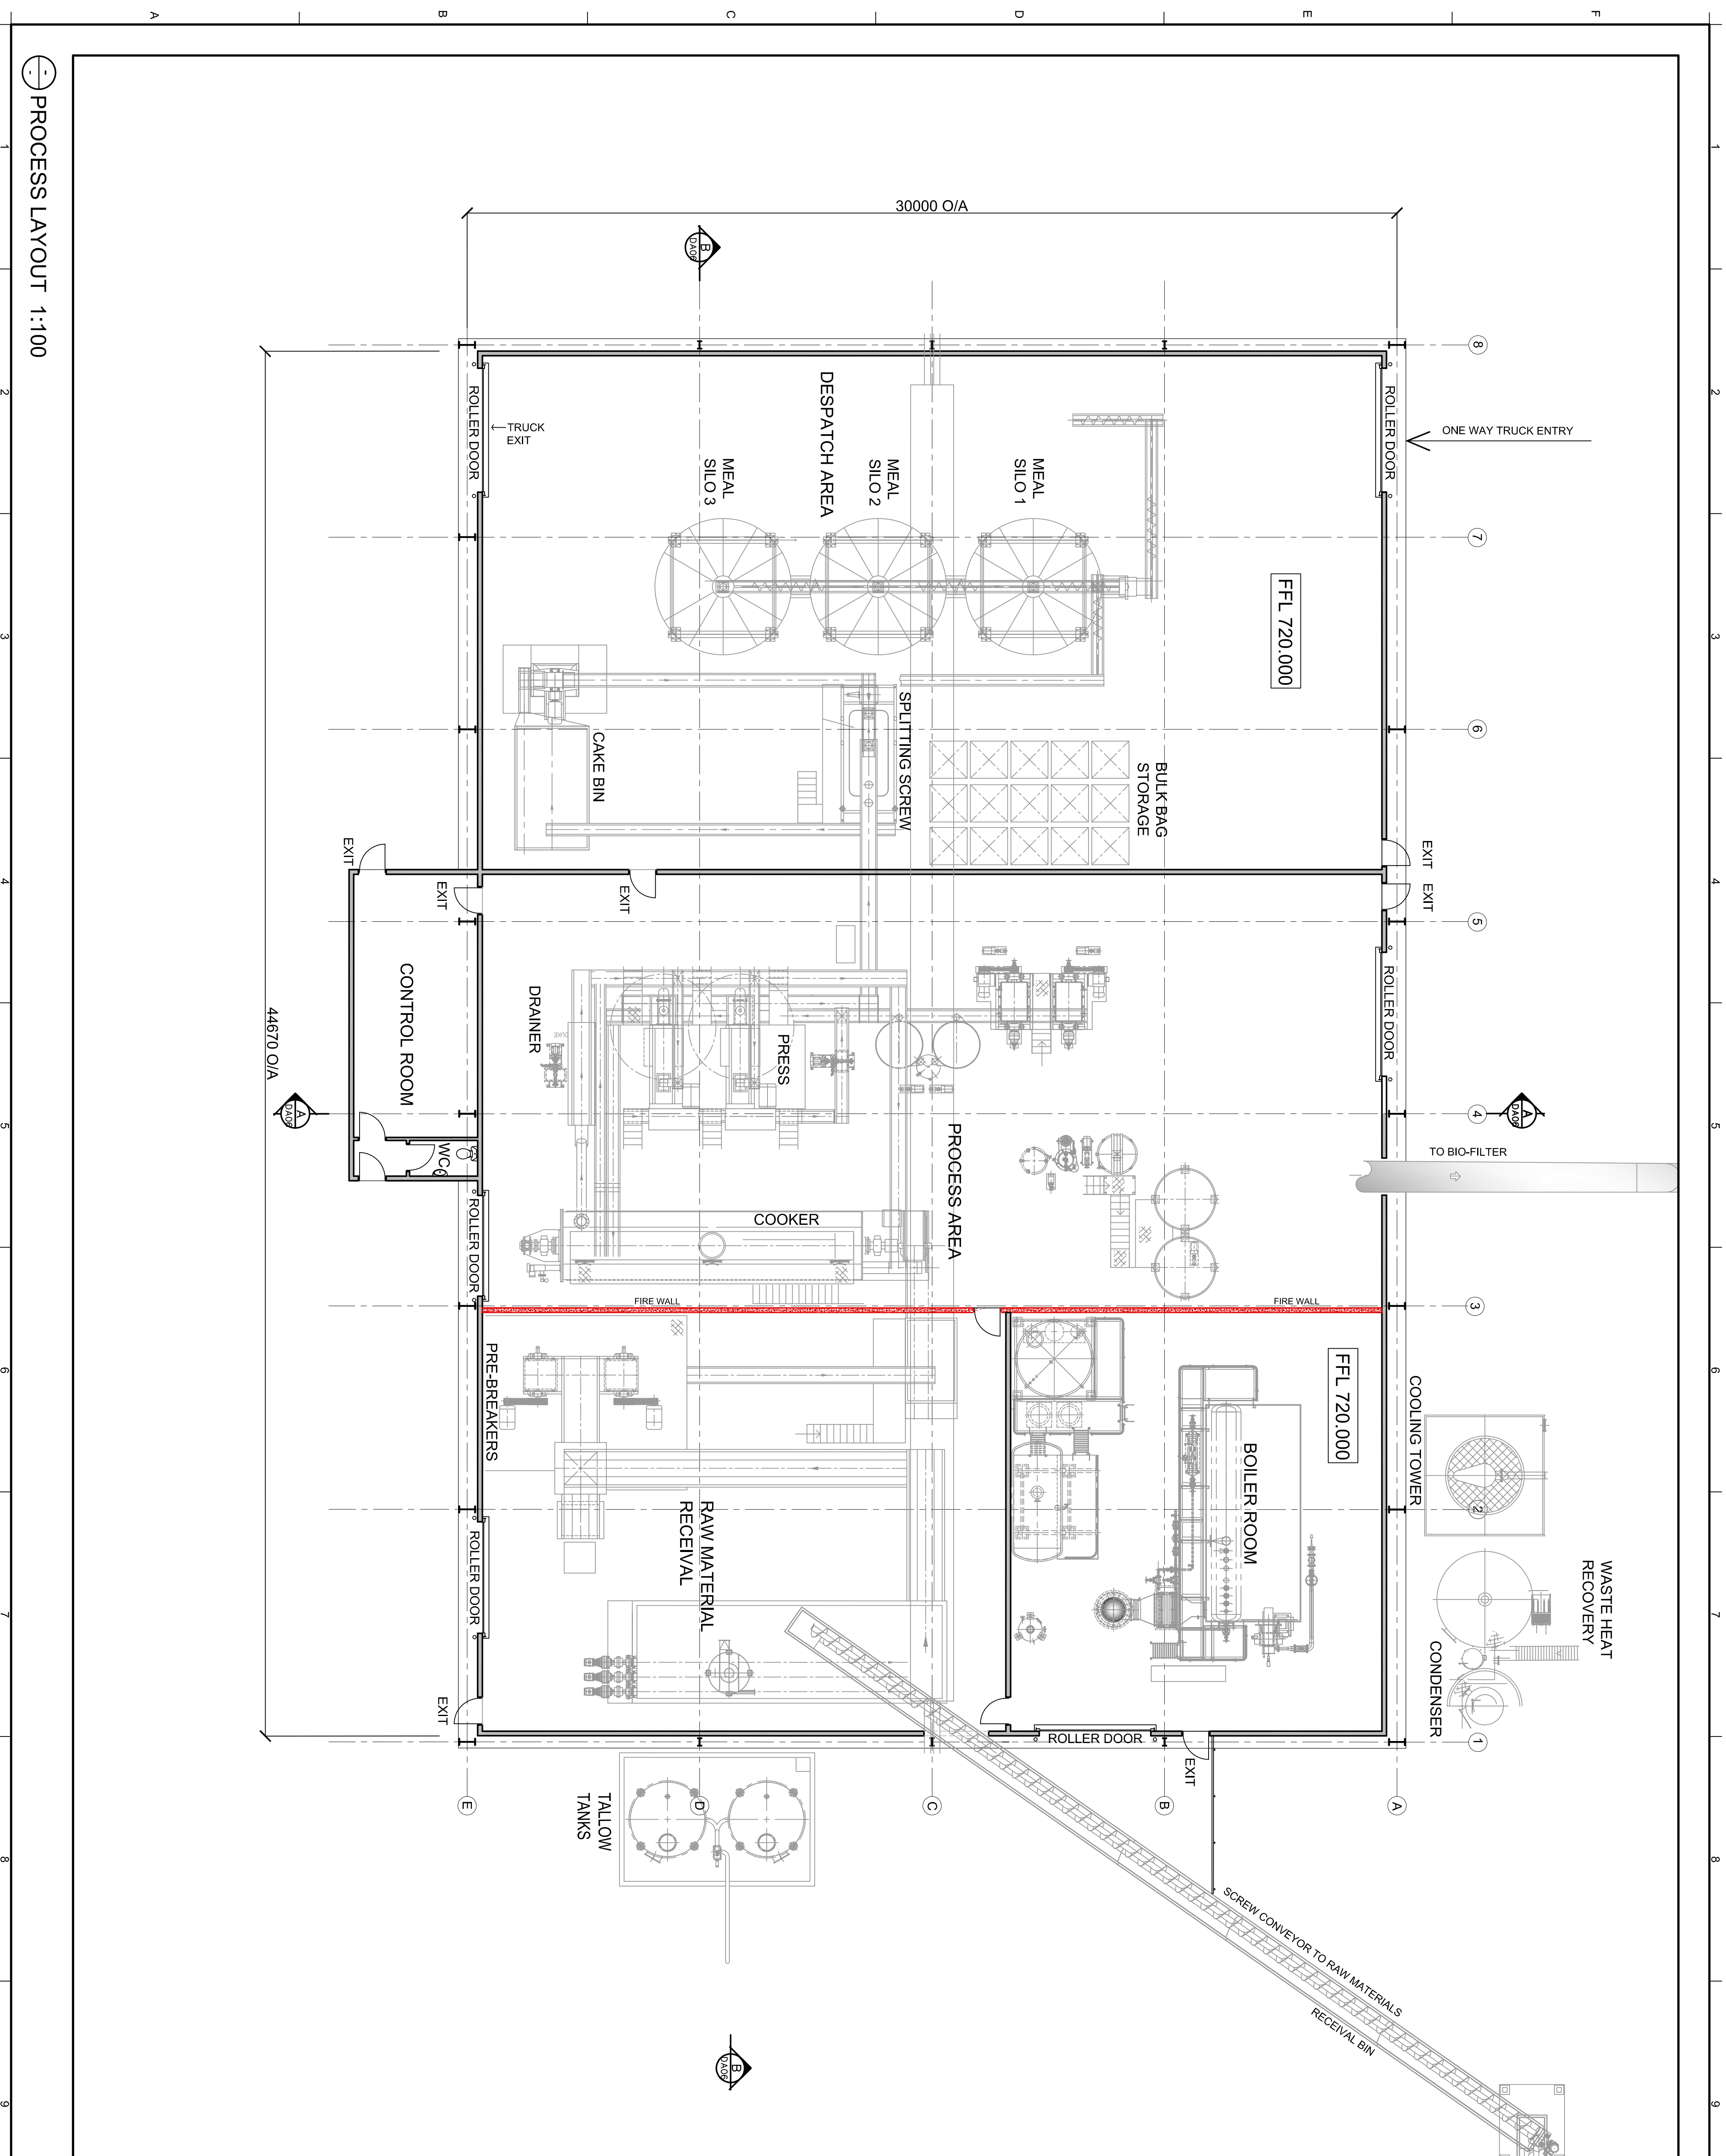

A1 SHEET 1:100 A3 SHEET 1:200
A1 SHEET 1:50 A3 SHEET 1:100
A1 SHEET 1:25 A3 SHEET 1:50
B1 SHEET 1:10 A3 SHEET 1:20

DATE	REV.	REVISION	ISSUE	WK	DOORN
24.03.14	0		FINAL ISSUE	WK	
21.03.14	C		ISSUE	WK	
14.02.14	B		REVISED DRAWINGS	A.S.	
20.12.13	A		ORIGINAL VERSION	A.S.	
					DOORN

ALL DIMENSIONS MUST BE VERIFIED ON SITE PRIOR TO COMMENCEMENT OF ANY WORKS. REFER TO DIMENSIONS. DO NOT SCALE

-COPYRIGHT-
THIS DOCUMENT IS AND SHALL REMAIN THE
PROPERTY OF MEATENG PTY LTD. THE DOCUMENT
MAY ONLY BE USED FOR THE PURPOSES FOR
WHICH IT WAS COMMISSIONED. UNAUTHORISED USE
OF THIS DOCUMENT IN ANY FORM WHATSOEVER IS
PROHIBITED. ©

CLIENT:

**BINDAREE
BEEF
PTY LTD**

PROJECT : **RENDER PLANT**

DRAWING : **BUILDING FLOOR PLAN**







MEATING

A.B.N. 41 286 569 547
MEATENG PTY.LTD
653 RIVERDALE ROAD, CAMBERWELL,
VICTORIA, AUSTRALIA, 3124
PHONE : (03) 9836 6688, email: info@meateng.com.au

DRAWN: J.B.	SCALE: 1:100	SHEET SIZE:
CHECKED: P.T.	DATE: NOV 2013	A1
JOB NO: 312-016	DWG NO: DA03	REVISION: D



</																			

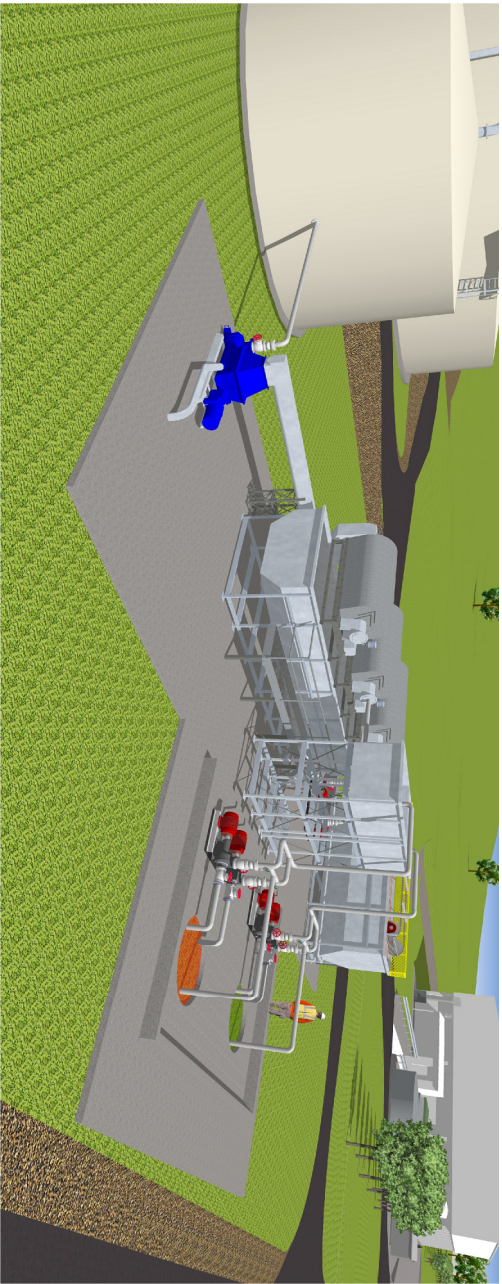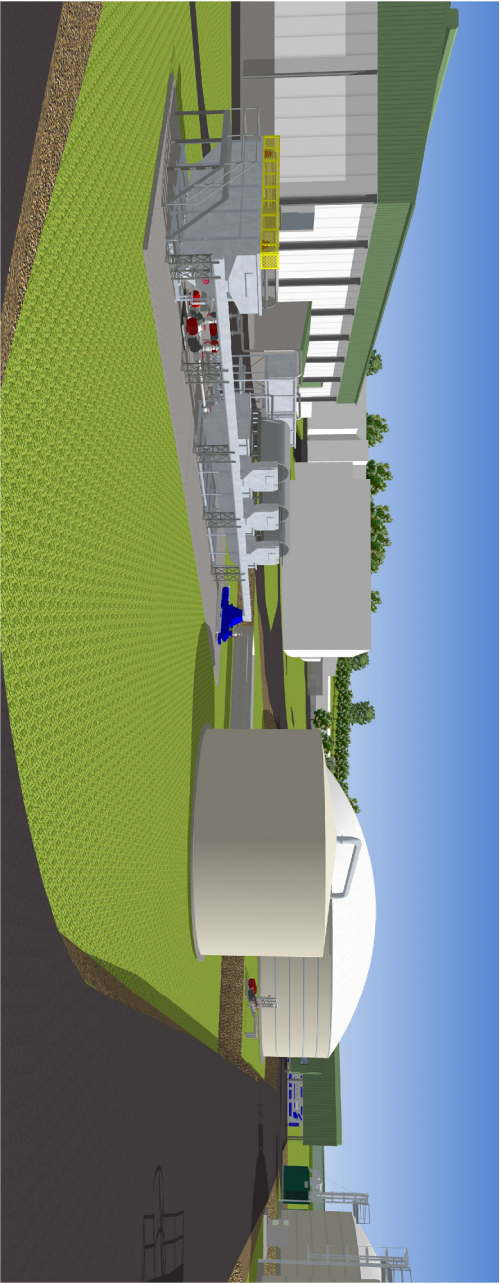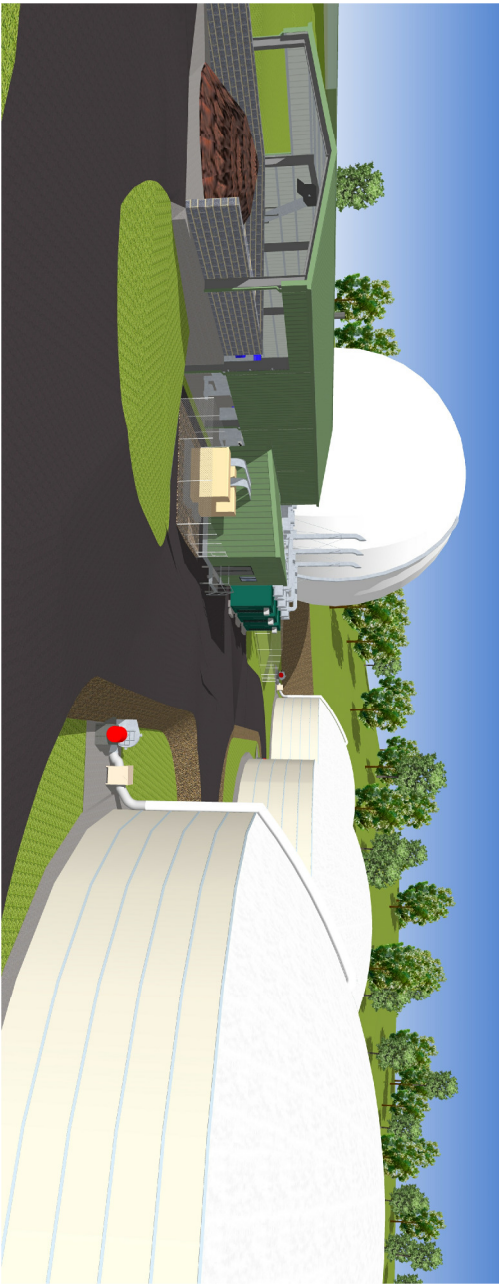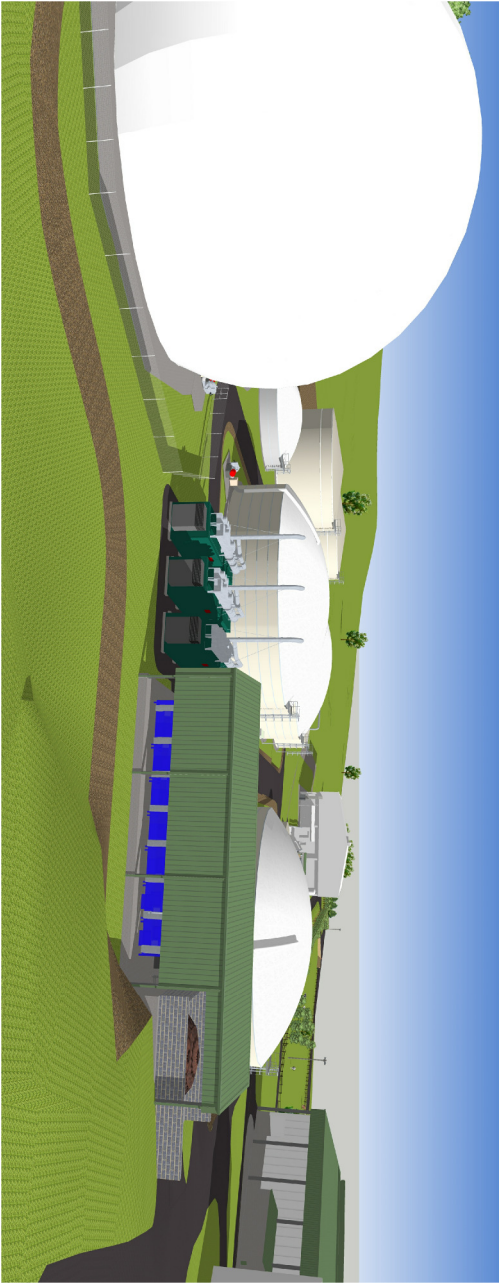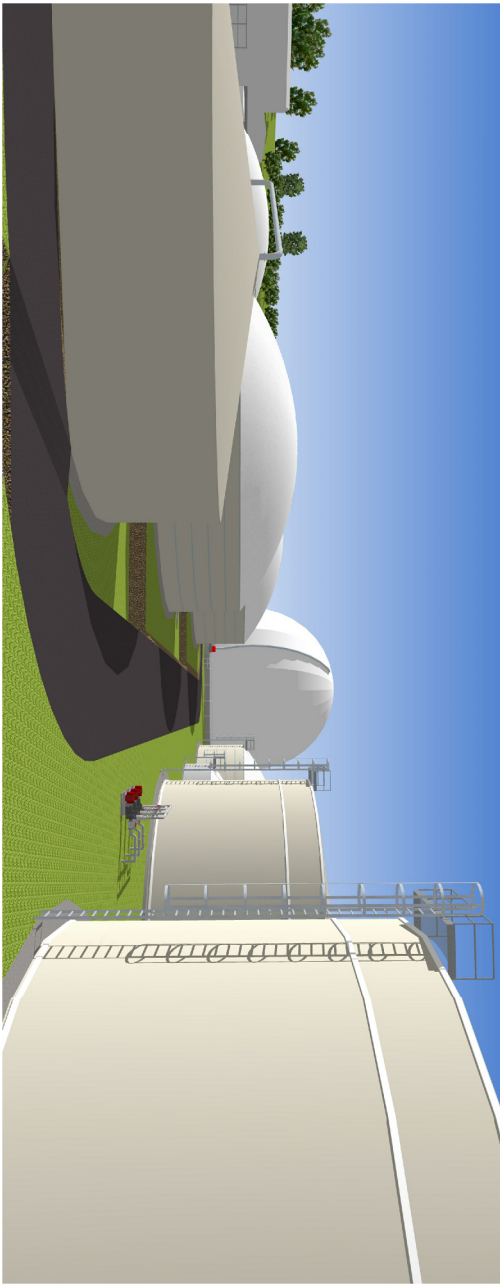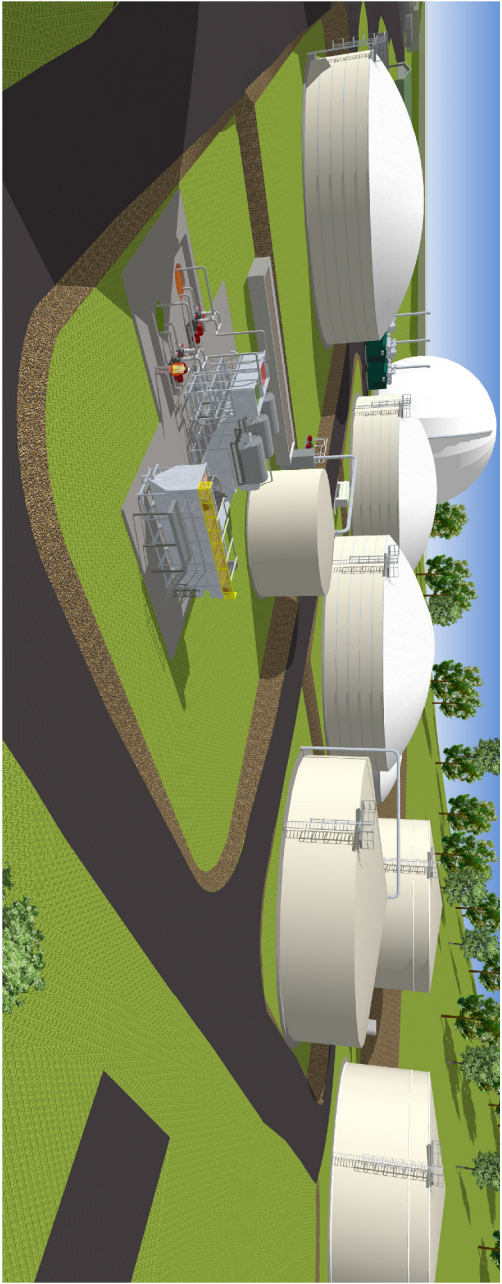

COPYRIGHT
THIS DOCUMENT IS AND SHALL REMAIN THE PROPERTY OF UTILITAS PTY. LTD. THE DOCUMENT MAY ONLY BE USED FOR THE PURPOSES FOR WHICH IT WAS COMMISSIONED. UNAUTHORISED USE OF THIS DOCUMENT IN ANY FORM WHATSOEVER IS PROHIBITED. ©

REV	DATE	DESCRIPTION	BY	CHK
A	210314	INITIAL ISSUE	AS	JC




CLIENT
BINDAREE BEEF
PROJECT
BIO DIGESTER

TITLE
PERSPECTIVE VIEWS

DRAWING STATUS

DRAWN	CHECK	DATE	SCALE	SHEET
A.S.	J.C.	20.02.14	-	09
REV	DRAWING NUMBER	REV	REV	REV
	A04 - 001			A

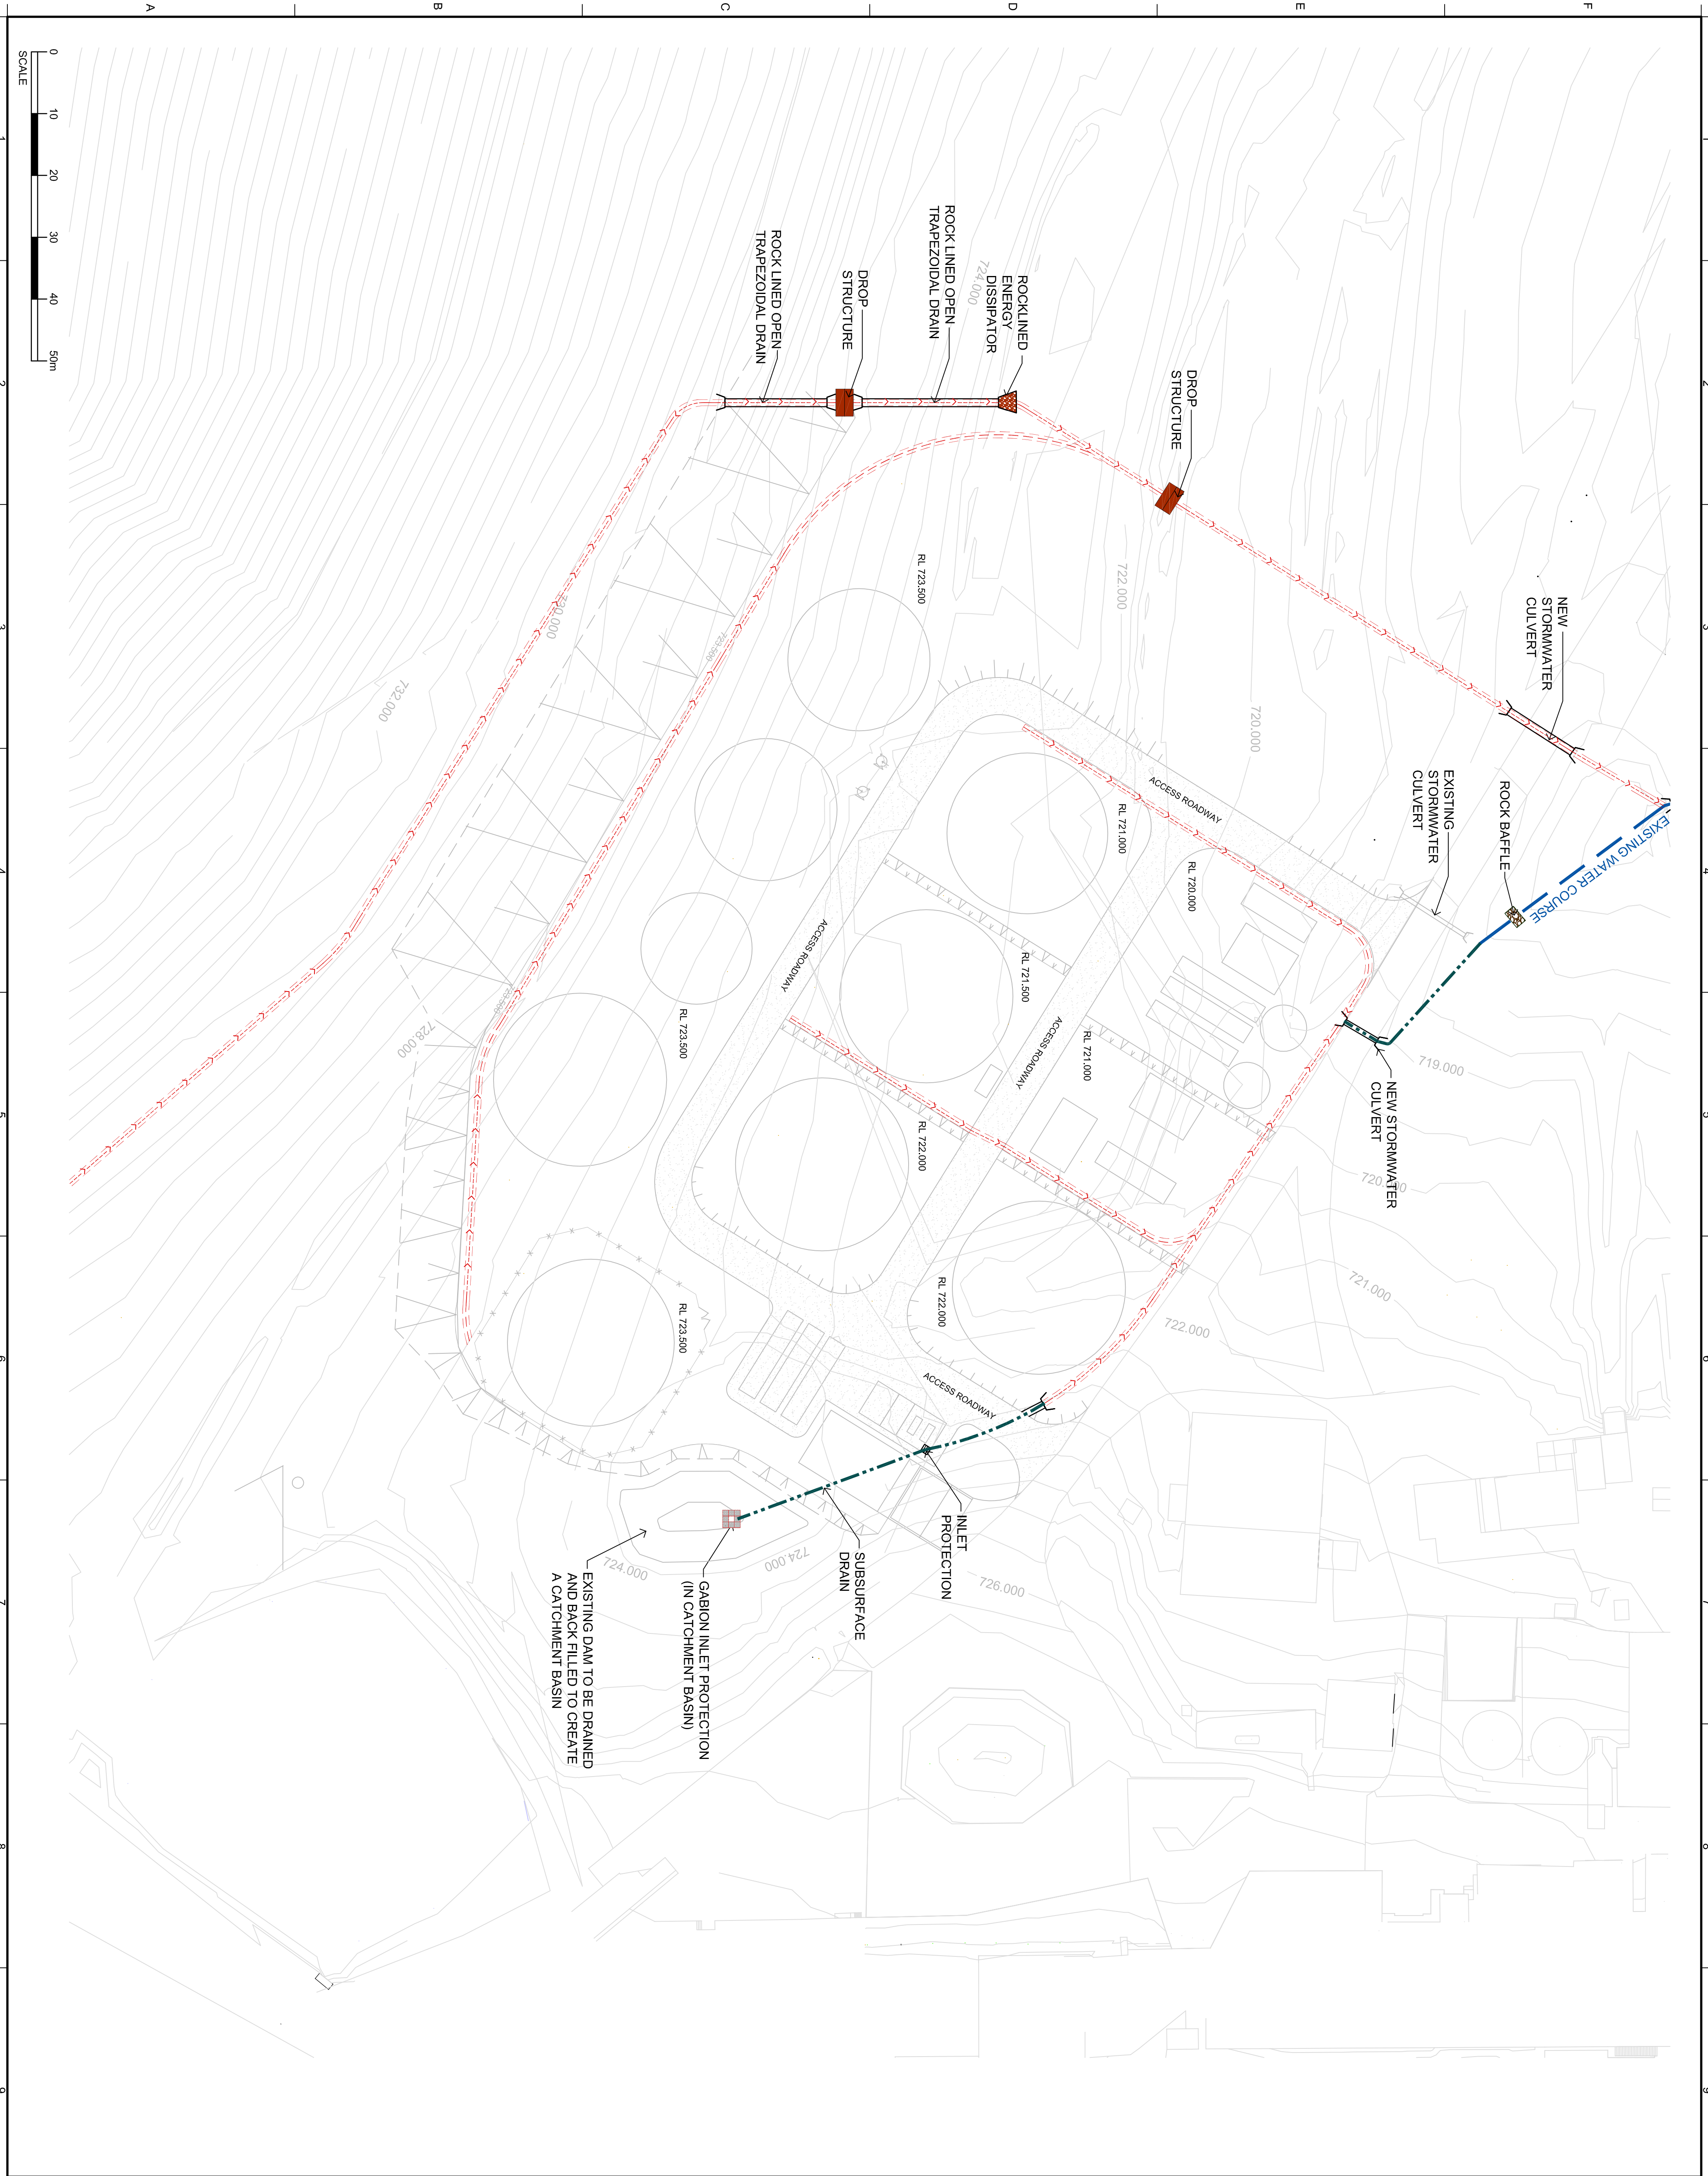

LEGEND

- EXISTING WATER COURSE
- PROPOSED WATER COURSE
- OPEN TRAPEZOIDAL DRAIN
- DRAINAGE CULVERT AND END WALLS
- ROOF RAINWATER SYSTEM
- DROP STRUCTURE
- ROCK BAFFLE

CONTOURS AT 500mm INTERVALS AS PER SURVEYORS DRAWINGS

CLIENT
BINDAREE BEEF

PROJECT
BIO DIGESTER

TITLE
STORMWATER & DRAINAGE
CONCEPT PLAN


DRAWING STATUS

COPYRIGHT -
THIS DOCUMENT IS AND SHALL REMAIN THE PROPERTY OF UTILITAS. IT IS TO BE USED FOR THE PURPOSES FOR WHICH IT WAS COMMISSIONED. UNAUTHORISED USE OF THIS DOCUMENT IN ANY FORM WHATSOEVER IS PROHIBITED. ©


REV	DATE	DESCRIPTION	BY	CHK
C	27/03/14	FINAL ISSUE	WK	JC
B	21/03/14	ISSUE	WK	JC
A	17/03/14	INITIAL ISSUE	WK	JC


ENERGY-WATER-NUTRIENT-CARBON

DRAWN / CHECK	DATE	SCALE	SHEET
W.K.	17.03.14	-	07
DRAWING NUMBER	REV		
A04 - 001	C		

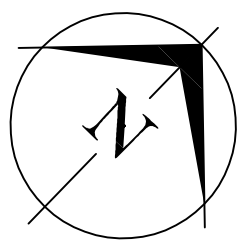

LEGEND

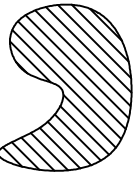-  ACCESS ROADWAY
-  PROPOSED FILL
-  BATTER
-  GRADE CUT LINE
-  EMBANKMENT
- CONTOURS AT 500mm INTERVALS AS PER SURVEYORS DRAWINGS

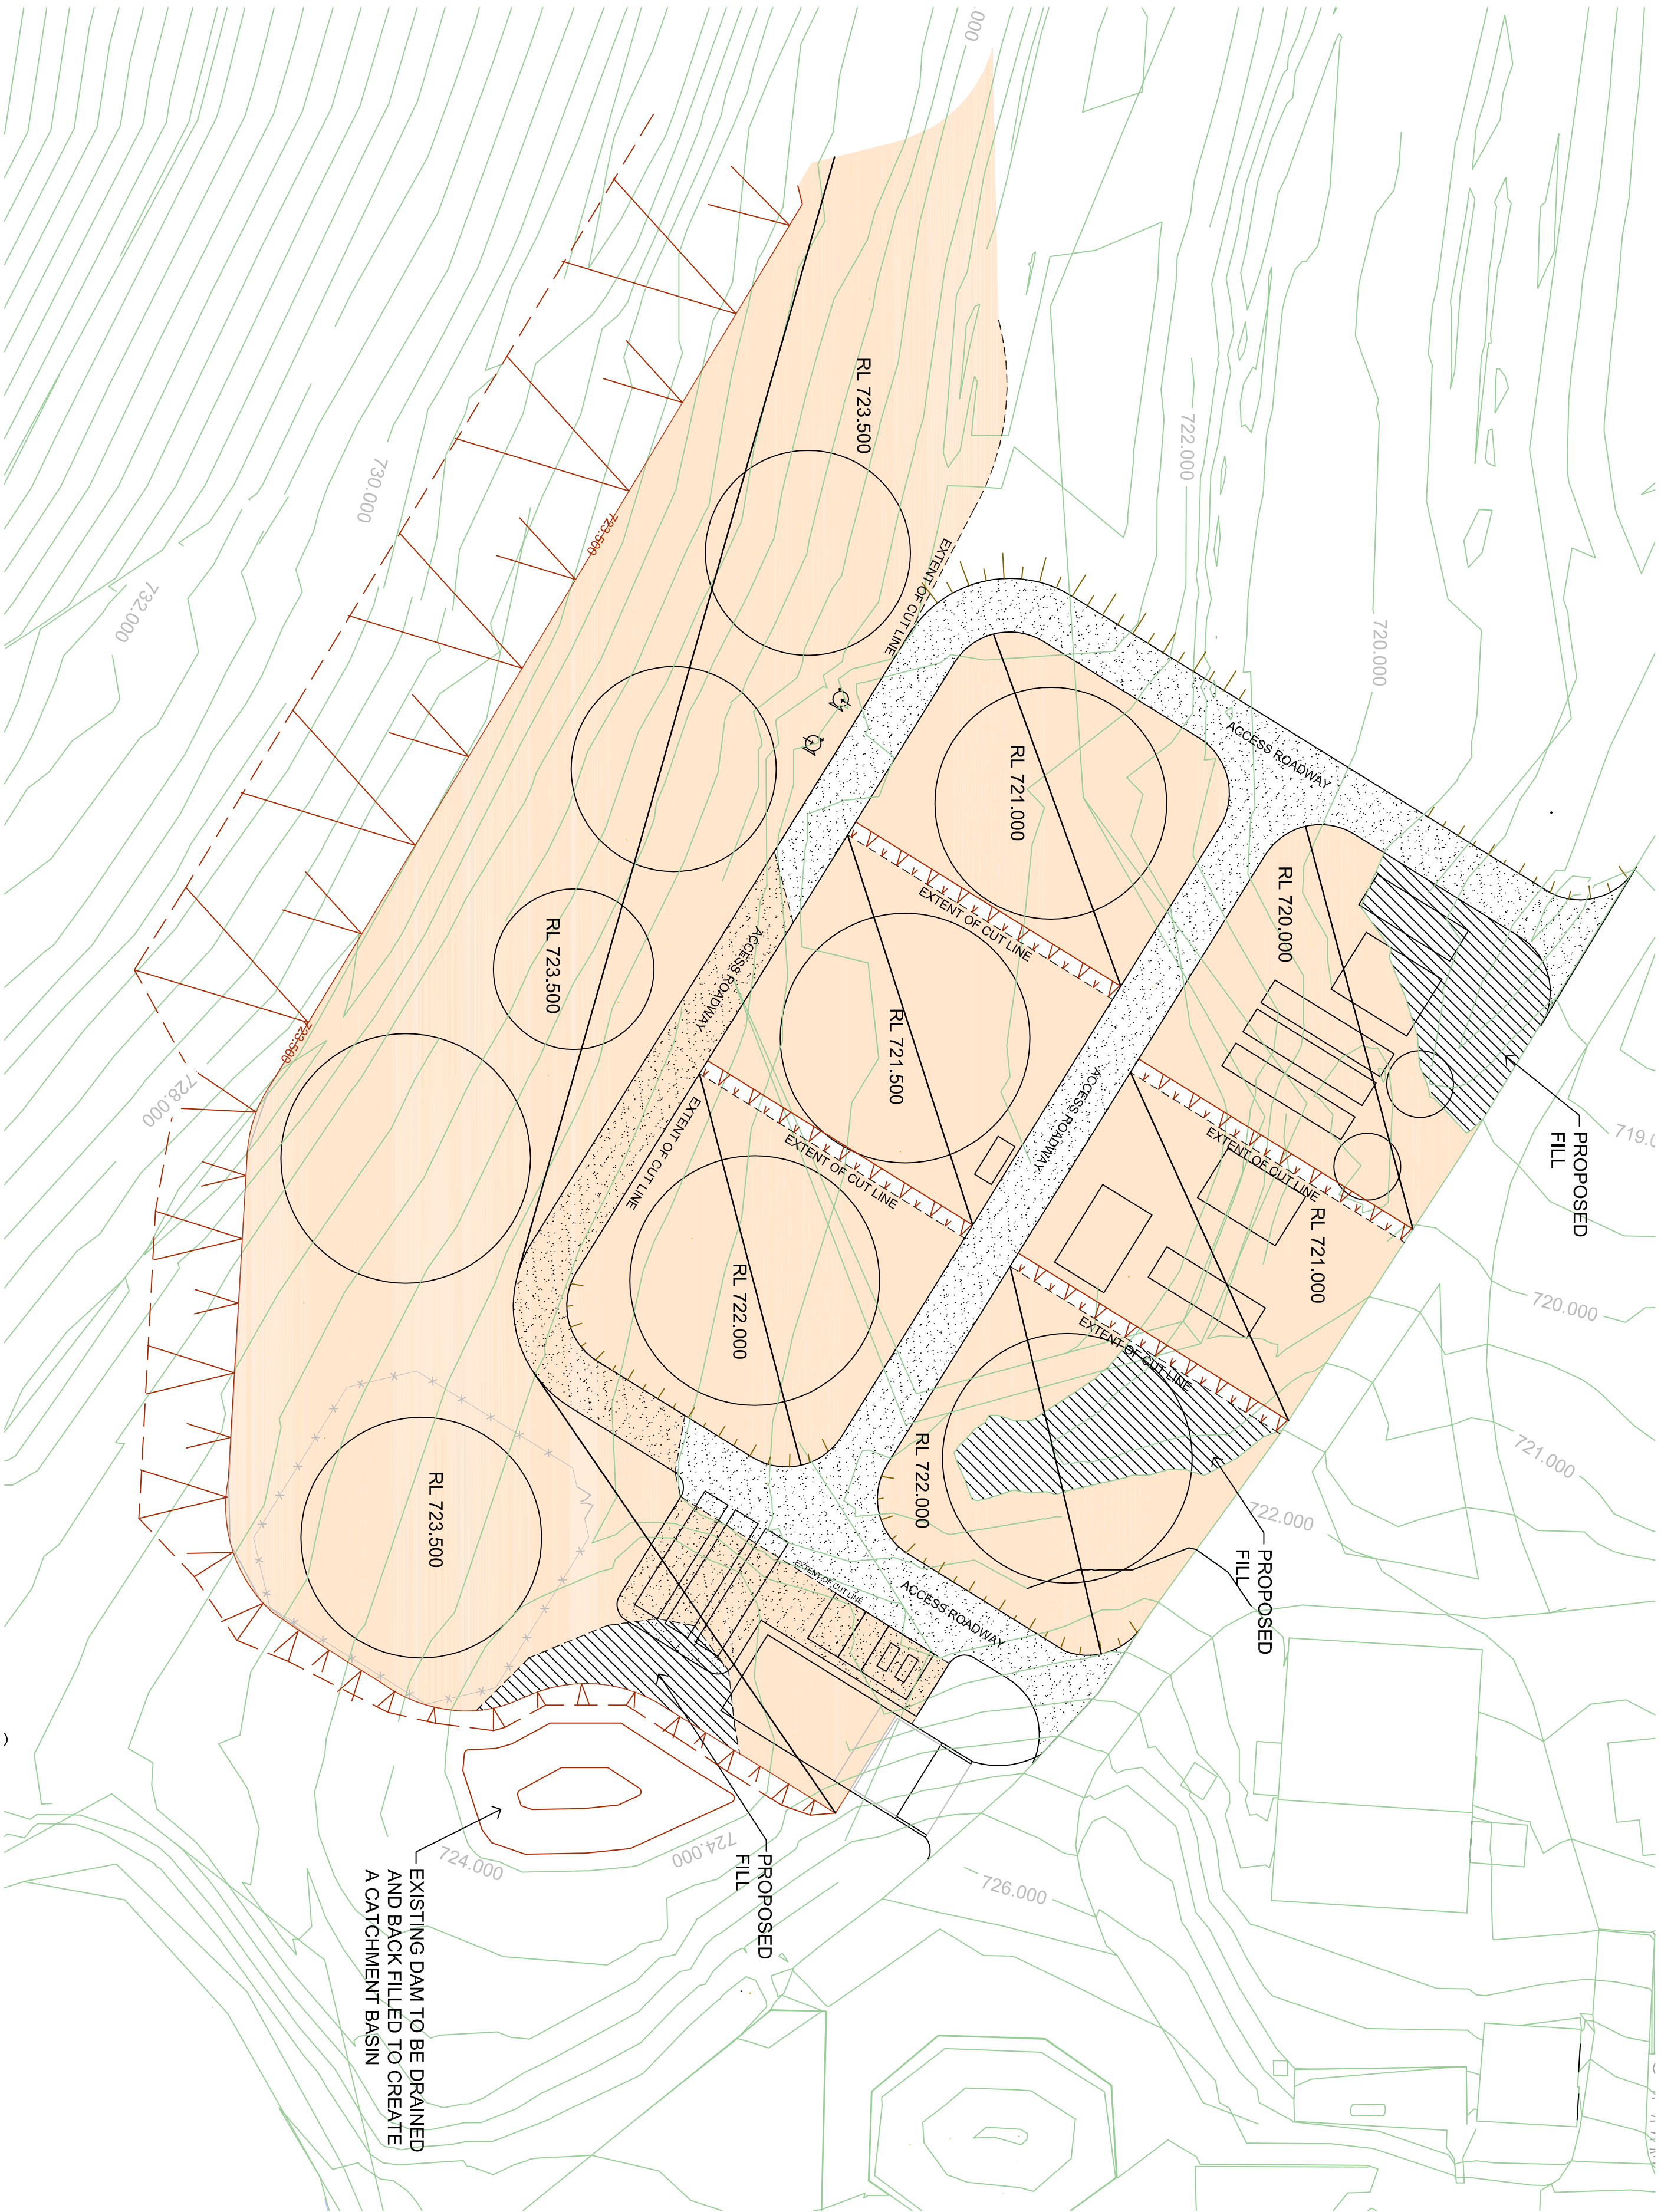

C	250314	FINAL ISSUE	WK JC
B	210314	ISSUE	WK JC
A	200214	INITIAL ISSUE	AS JC
REV	DATE	DESCRIPTION	BY CHK

·COPYRIGHT·
THIS DOCUMENT IS AND SHALL REMAIN THE PROPERTY OF UTILITAS. IT IS TO BE USED FOR THE PURPOSES FOR WHICH IT WAS COMMISSIONED. UNAUTHORISED USE OF THIS DOCUMENT IN ANY FORM WHATSOEVER IS PROHIBITED. ©




CLIENT
BINDAREE BEEF


PROJECT
BIO DIGESTER



TITLE
GRADING
CUT AND FILL
PLAN




DRAWING STATUS

DRAWN	CHECK	DATE	SCALE	SHEET
A.S.	J.C.	20.02.14	-	06
	DRAWING NUMBER			REV
	A04 - 001			C

 

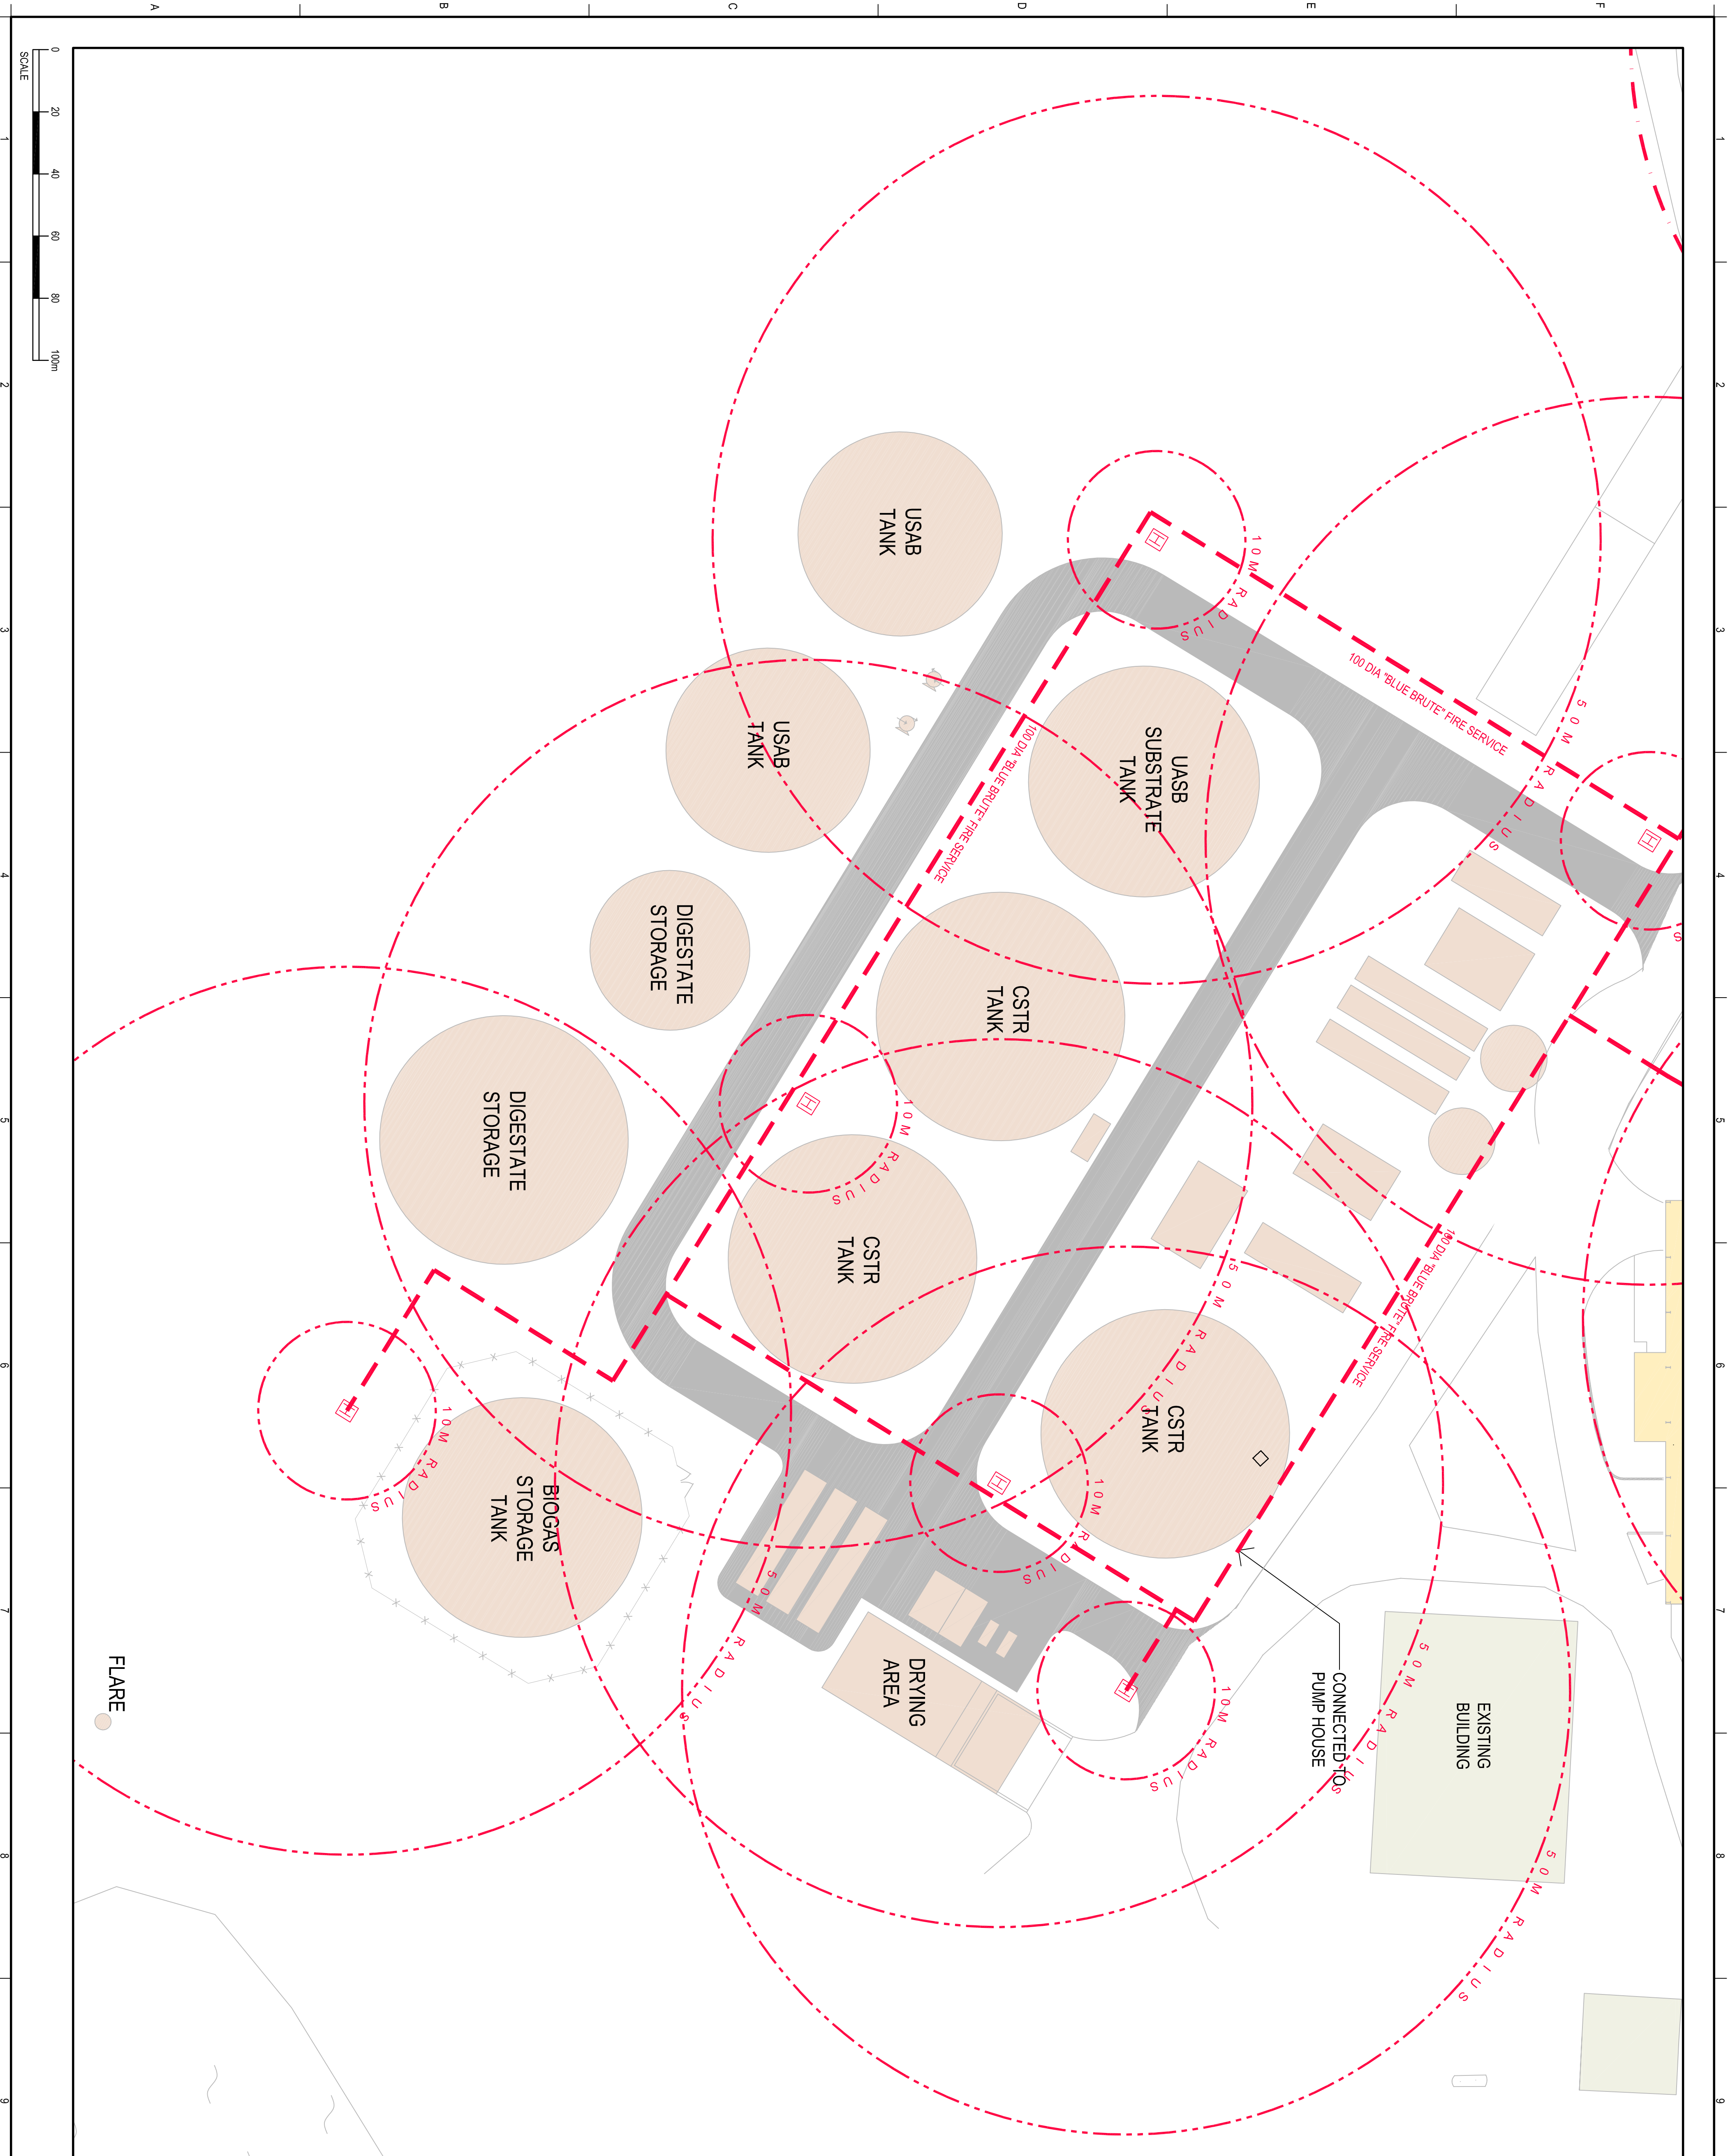

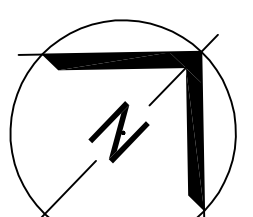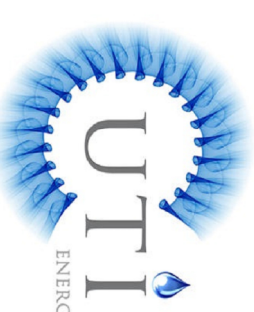																								
FIRE HYDRANT LOCATION DRAWN IN CONJUNCTION WITH CLARENCE CONSULTANTS																								
LEGEND:  FIRE HYDRANT, LOCATION AND INSTALLATION TO COMPLY WITH AS 2419.1  10M RADIUS  50M RADIUS  WATER MAIN 100mm Ø BLUE BRUTE FIRE SERVICE BRANCH																								
THIS DOCUMENT IS AND SHALL REMAIN THE PROPERTY OF UTILITAS PTY. LTD. THE DOCUMENT MAY ONLY BE USED FOR THE PURPOSES FOR WHICH IT WAS COMMISSIONED. UNAUTHORISED USE OF THIS DOCUMENT IN ANY FORM WHATSOEVER IS PROHIBITED. ©																								
C O P Y R I G H T																								
<table><tr><td>REV</td><td>DATE</td><td>DESCRIPTION</td><td>BY</td><td>CHK</td></tr><tr><td>C</td><td>24/03/14</td><td>FINAL ISSUE</td><td>AS</td><td>JC</td></tr><tr><td>B</td><td>21/03/14</td><td>ISSUE</td><td>WK</td><td>JC</td></tr><tr><td>A</td><td>11/03/14</td><td>INITIAL ISSUE</td><td>WK</td><td>JC</td></tr></table>					REV	DATE	DESCRIPTION	BY	CHK	C	24/03/14	FINAL ISSUE	AS	JC	B	21/03/14	ISSUE	WK	JC	A	11/03/14	INITIAL ISSUE	WK	JC
REV	DATE	DESCRIPTION	BY	CHK																				
C	24/03/14	FINAL ISSUE	AS	JC																				
B	21/03/14	ISSUE	WK	JC																				
A	11/03/14	INITIAL ISSUE	WK	JC																				
CLIENT BINDAREE BEEF PROJECT BIO DIGESTER TITLE FIRE SERVICES CONCEPT PLAN DRAWING STATUS																								
																								
<table><tr><td>DRAWN</td><td>CHECK</td><td>DATE</td><td>SCALE</td><td>SHEET</td></tr><tr><td>W.K.</td><td>J.C.</td><td>11.03.14</td><td>-</td><td>05</td></tr><tr><td colspan="3">DRAWING NUMBER</td><td></td><td>REV</td></tr><tr><td colspan="3">A04 - 001</td><td></td><td>C</td></tr></table>					DRAWN	CHECK	DATE	SCALE	SHEET	W.K.	J.C.	11.03.14	-	05	DRAWING NUMBER				REV	A04 - 001				C
DRAWN	CHECK	DATE	SCALE	SHEET																				
W.K.	J.C.	11.03.14	-	05																				
DRAWING NUMBER				REV																				
A04 - 001				C																				

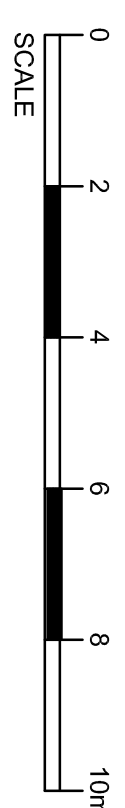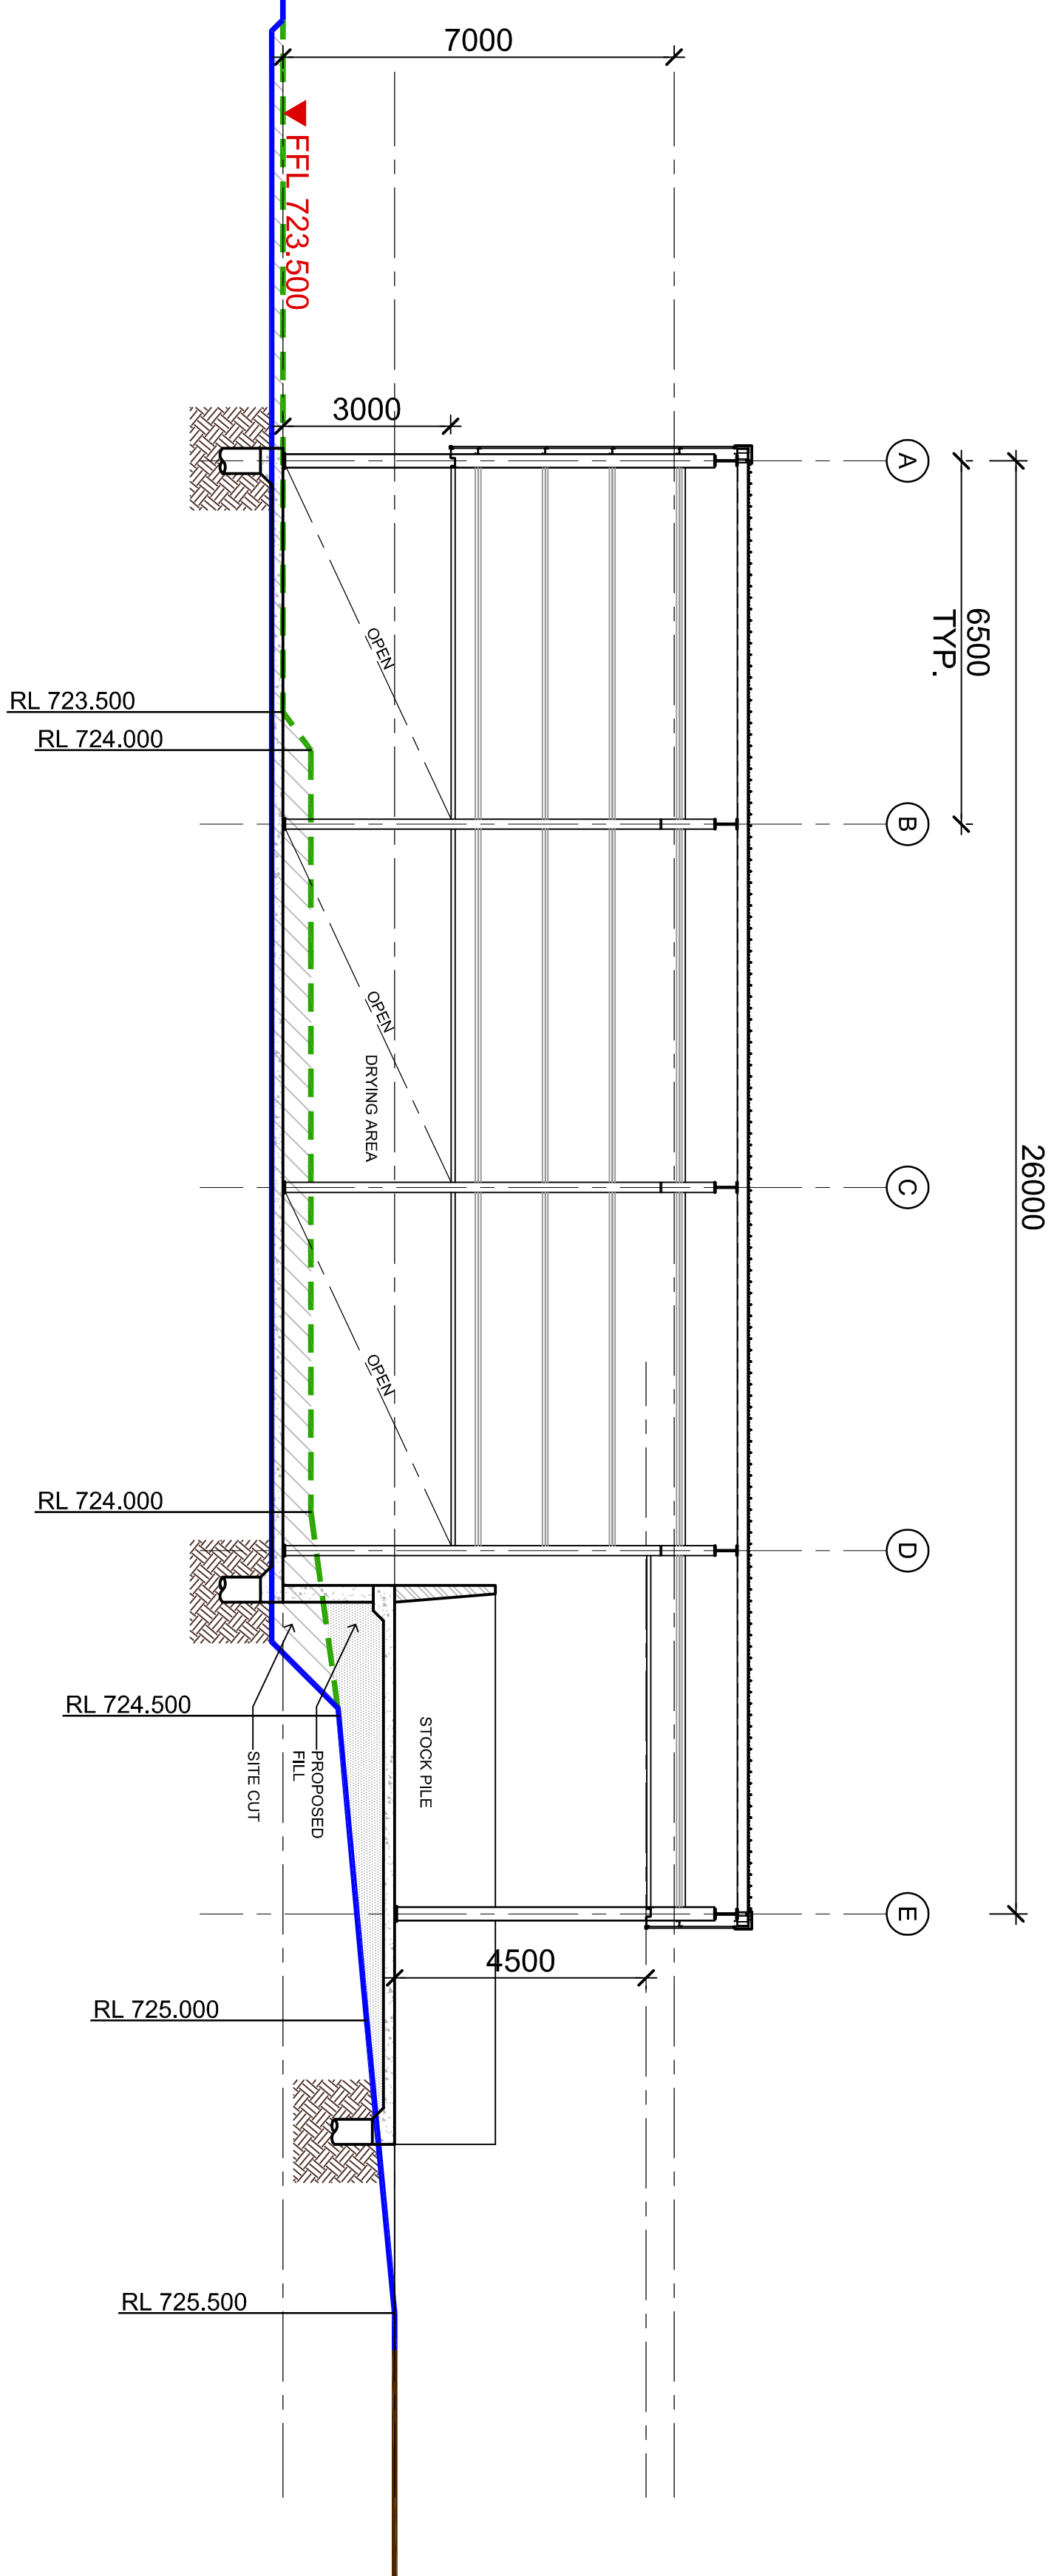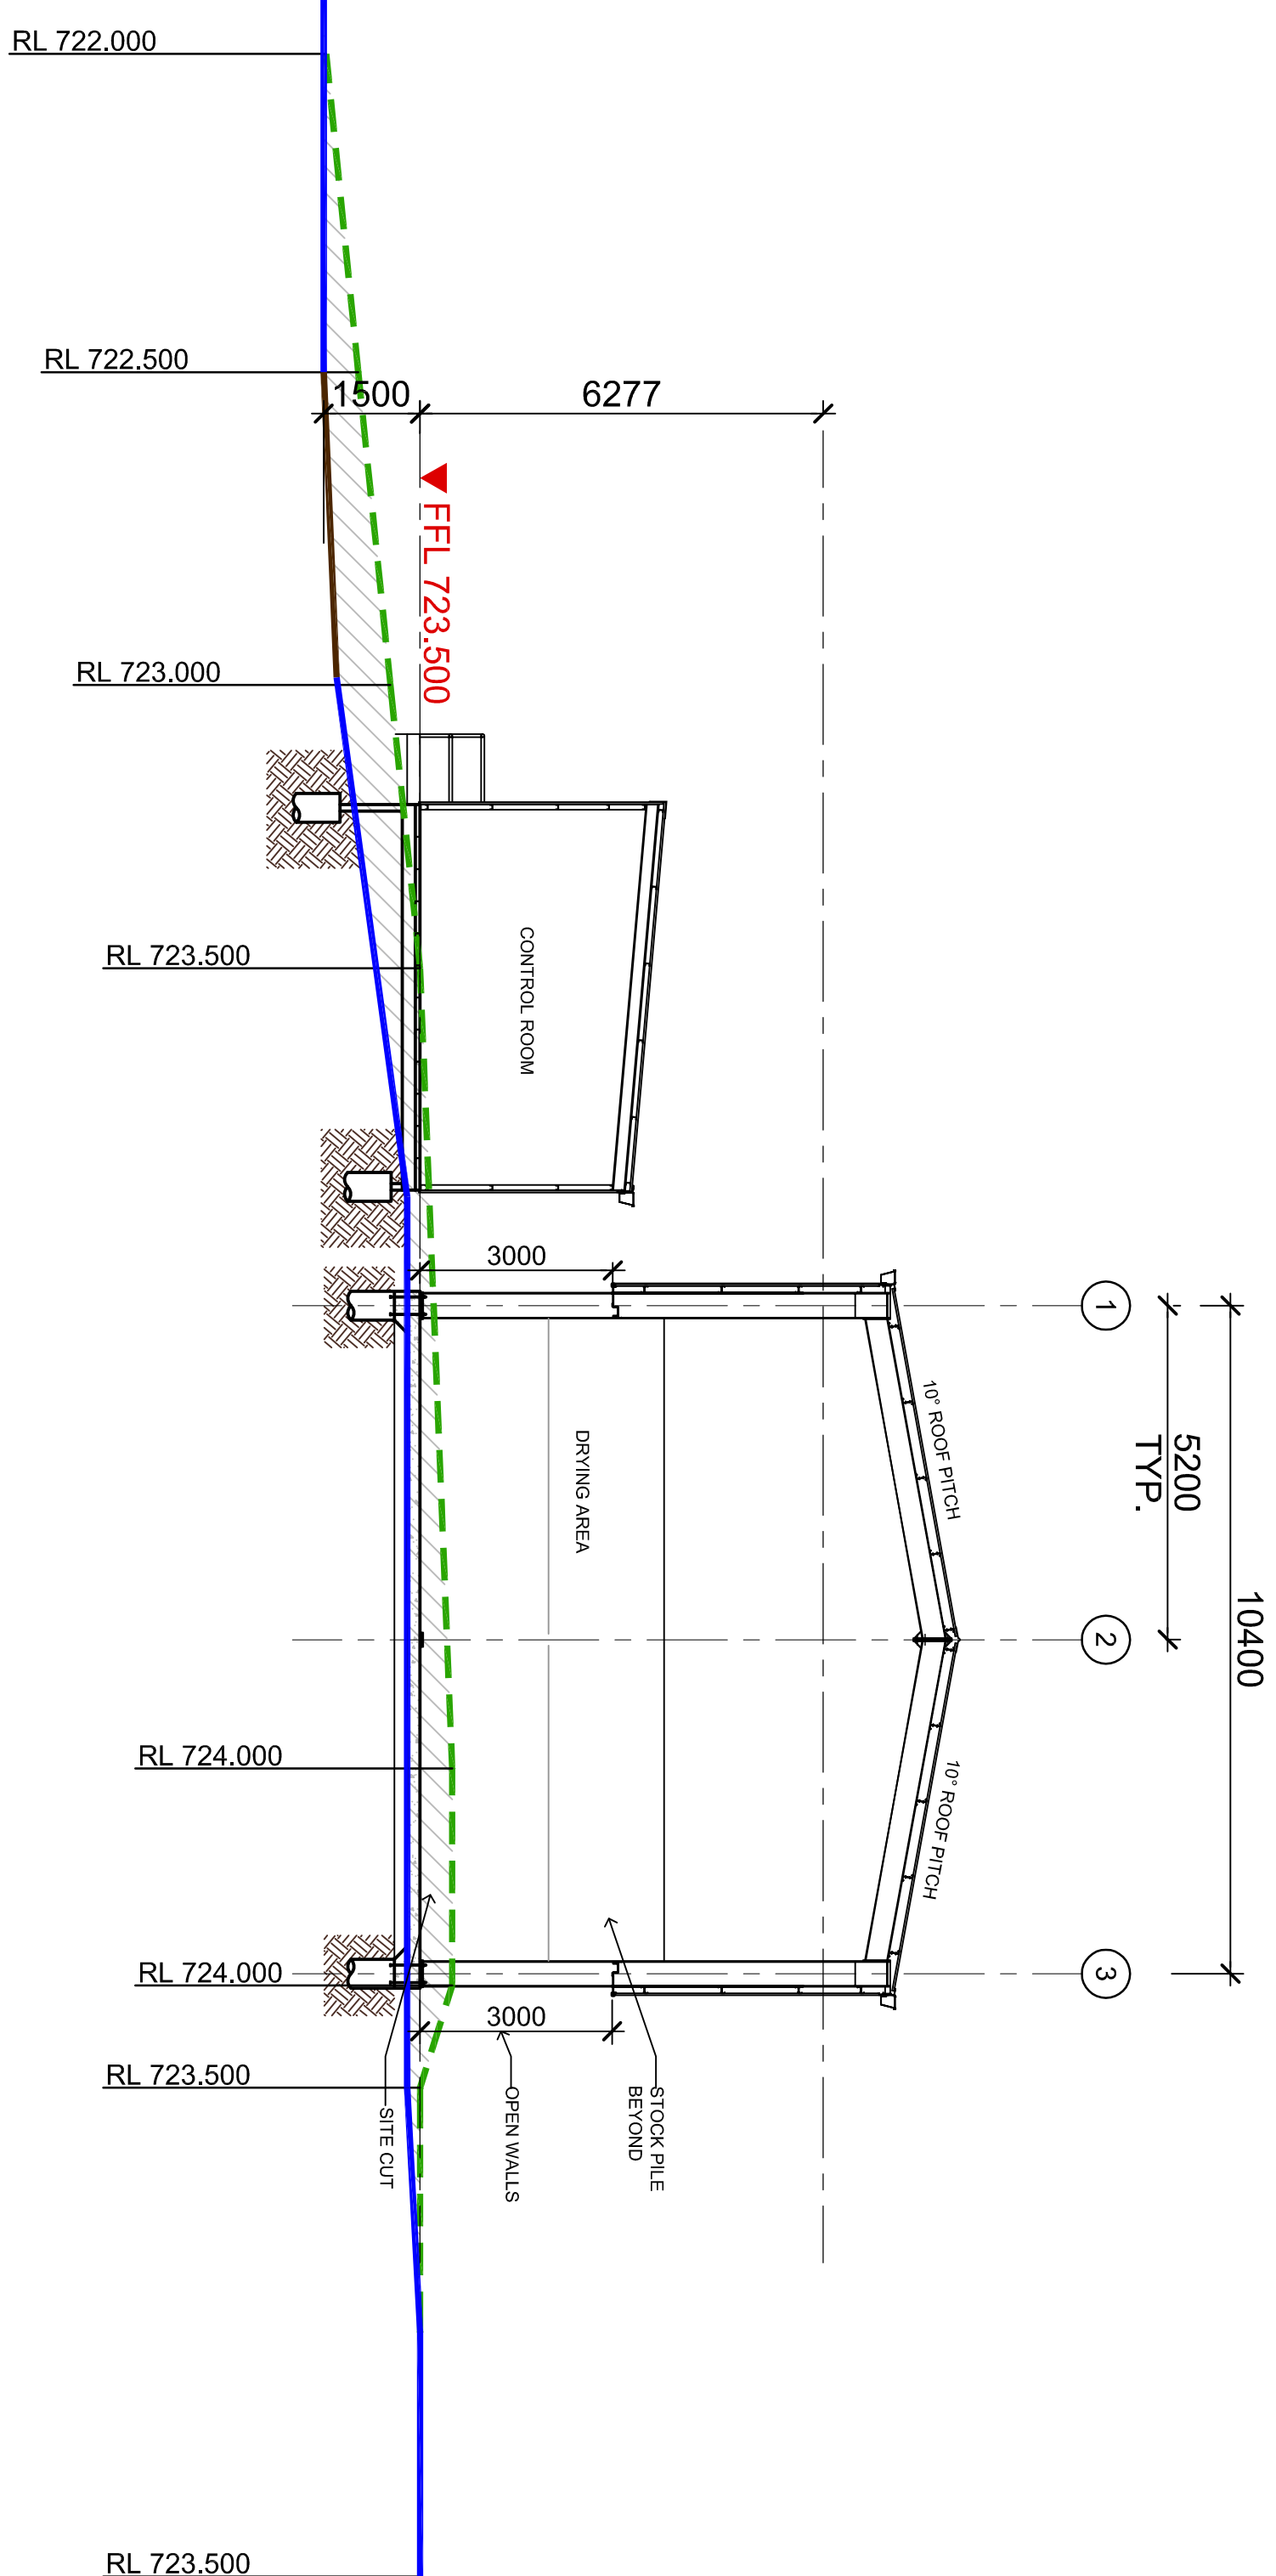

C	240314	FINAL ISSUE	WK	JQJQ
B	210314	ISSUE	WK	JQJQ
A	040314	INITIAL ISSUE	AS	JQJQ
REV	DATE	DESCRIPTION	BY	CHG

- C O P Y R I G H T -
THIS DOCUMENT IS AND SHALL REMAIN THE
PROPERTY OF UTILITAS PTY. LTD. THE
DOCUMENT MAY ONLY BE USED FOR THE
PURPOSES FOR WHICH IT WAS COMMISSIONED.
UNAUTHORISED USE OF THIS DOCUMENT IN
ANY FORM WHATSOEVER IS PROHIBITED. ©



BINDAREE BEEF



PROJECT
BIO DIGESTER

TITLE


DIGESTATE DRYING AREA SECTIONS

DRAWING STATUS



DRAWN	CHECK	DATE	SCALE	SHEET
A.S.	J.C.	20.02.14	-	04
DRAWING NUMBER				REV
A04 - 001				C

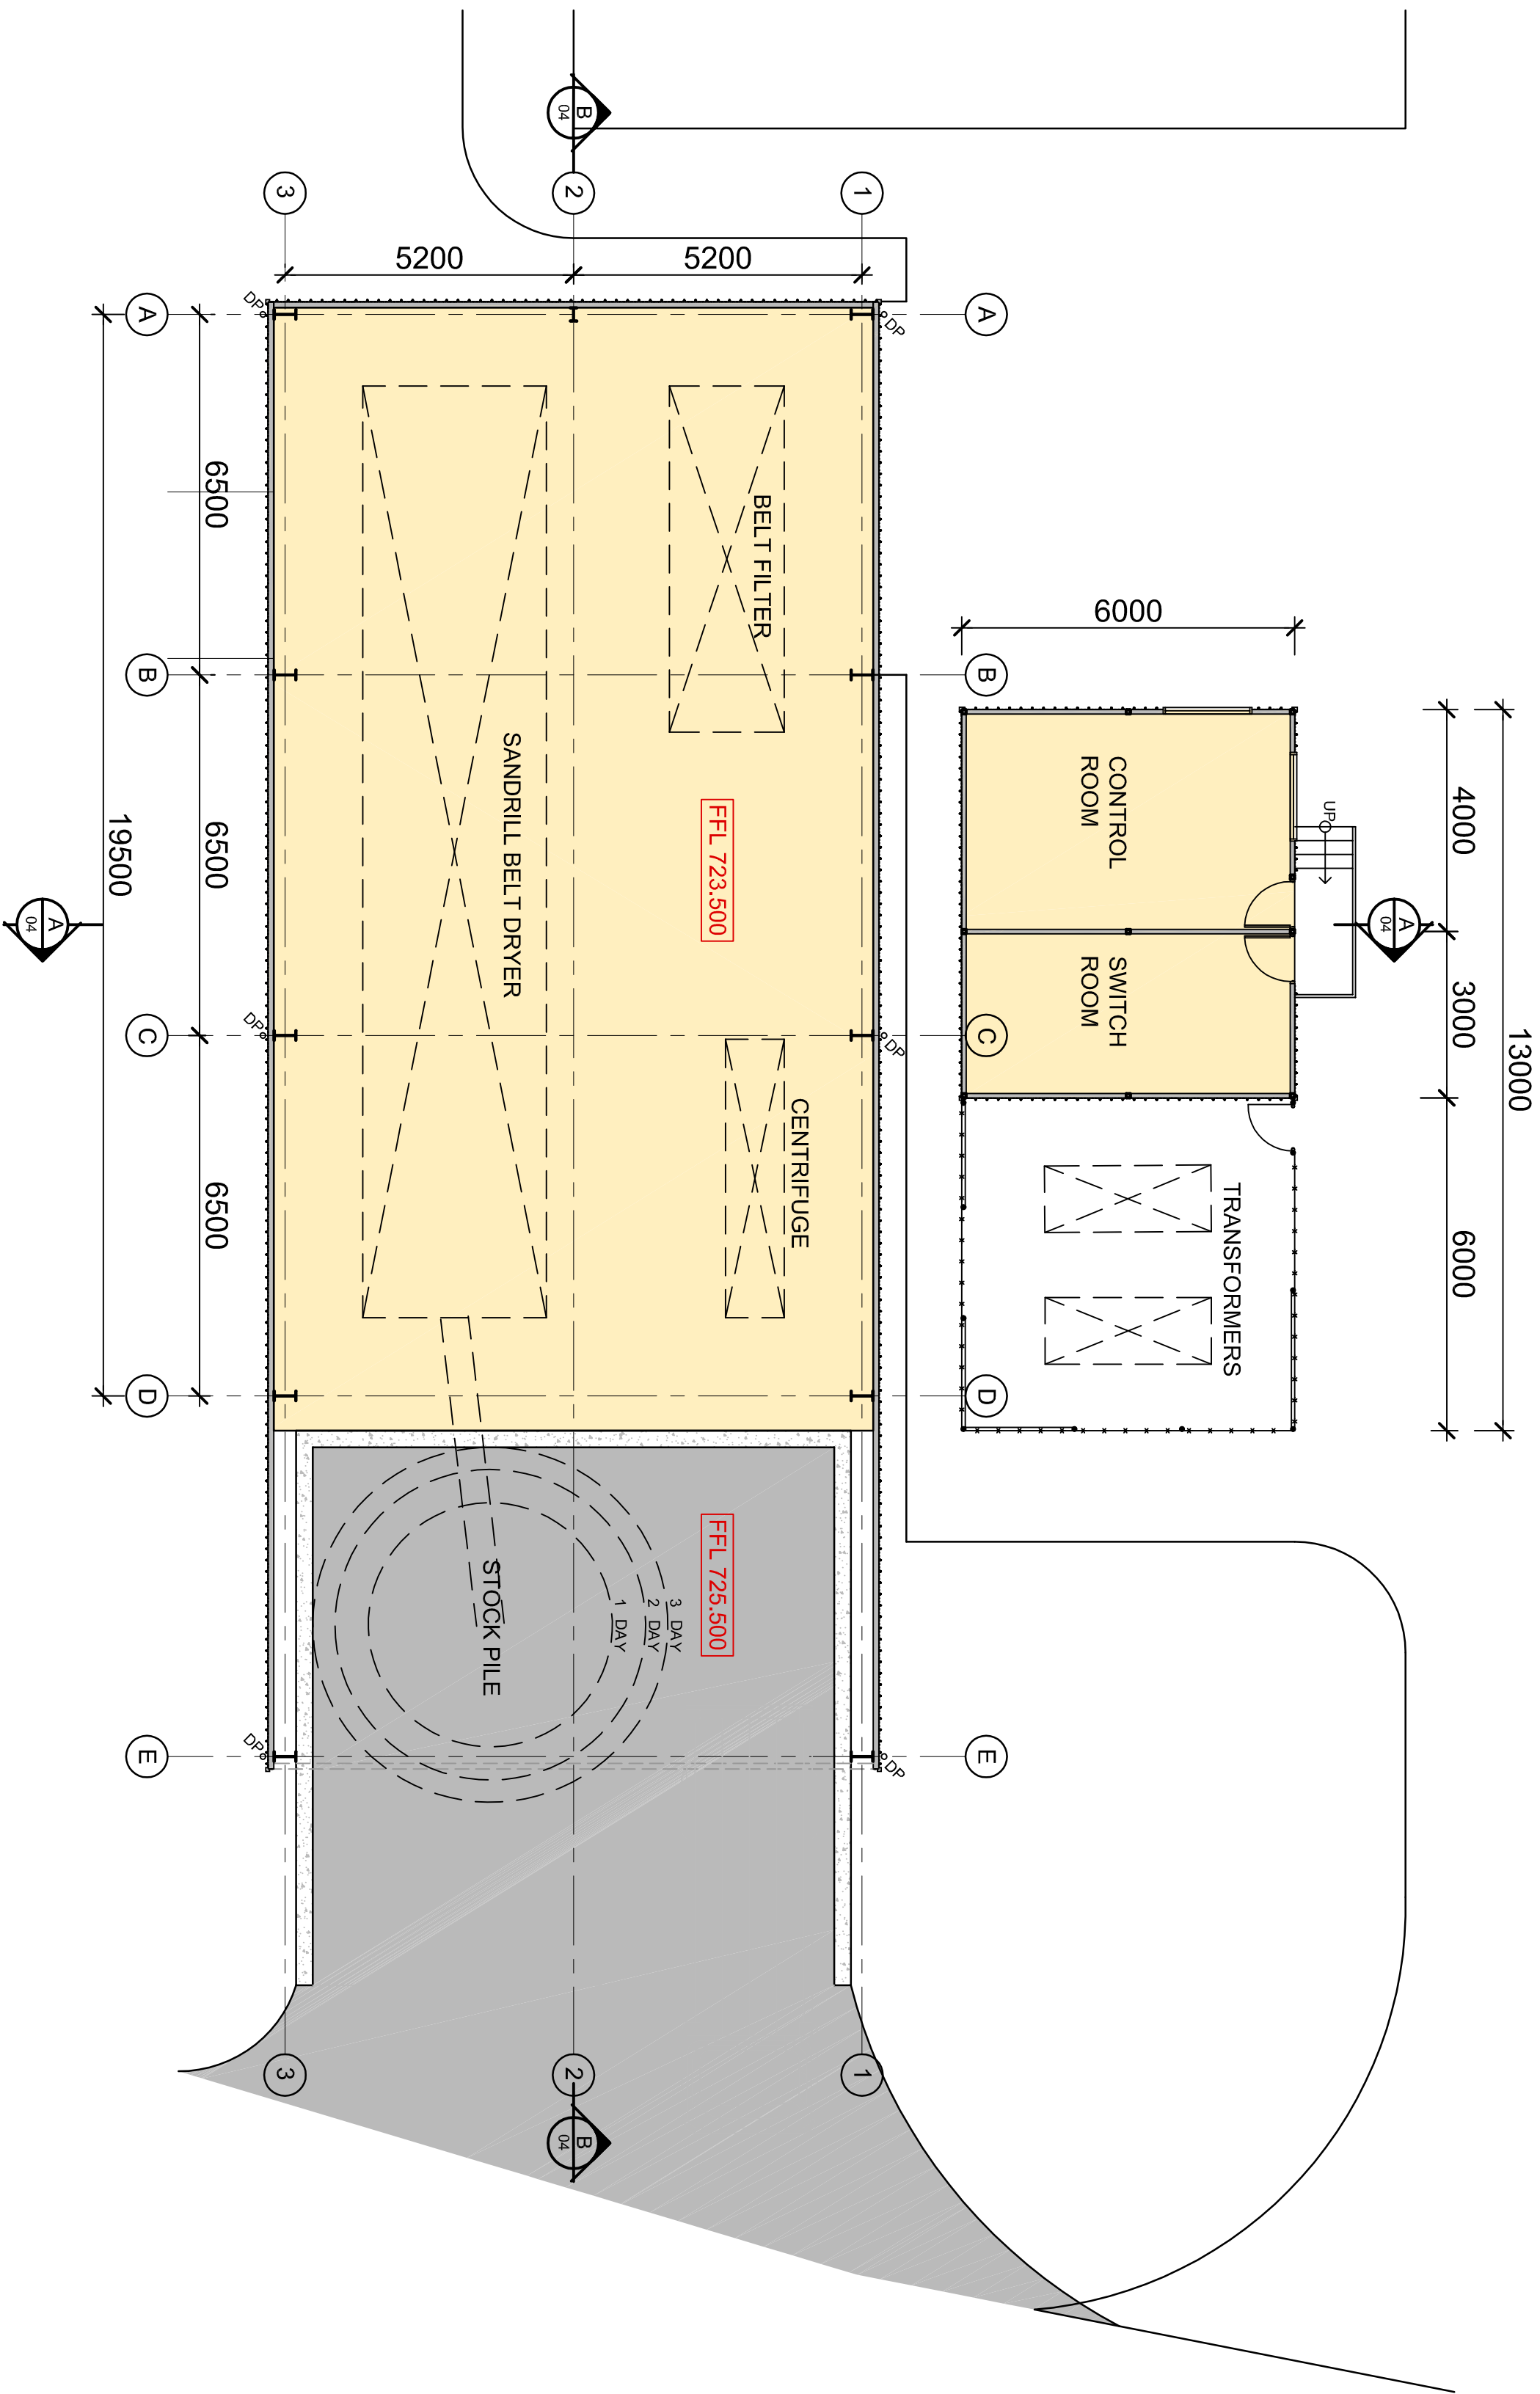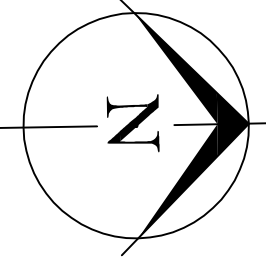

DIGESTATE DRYING AREA FLOOR PLAN

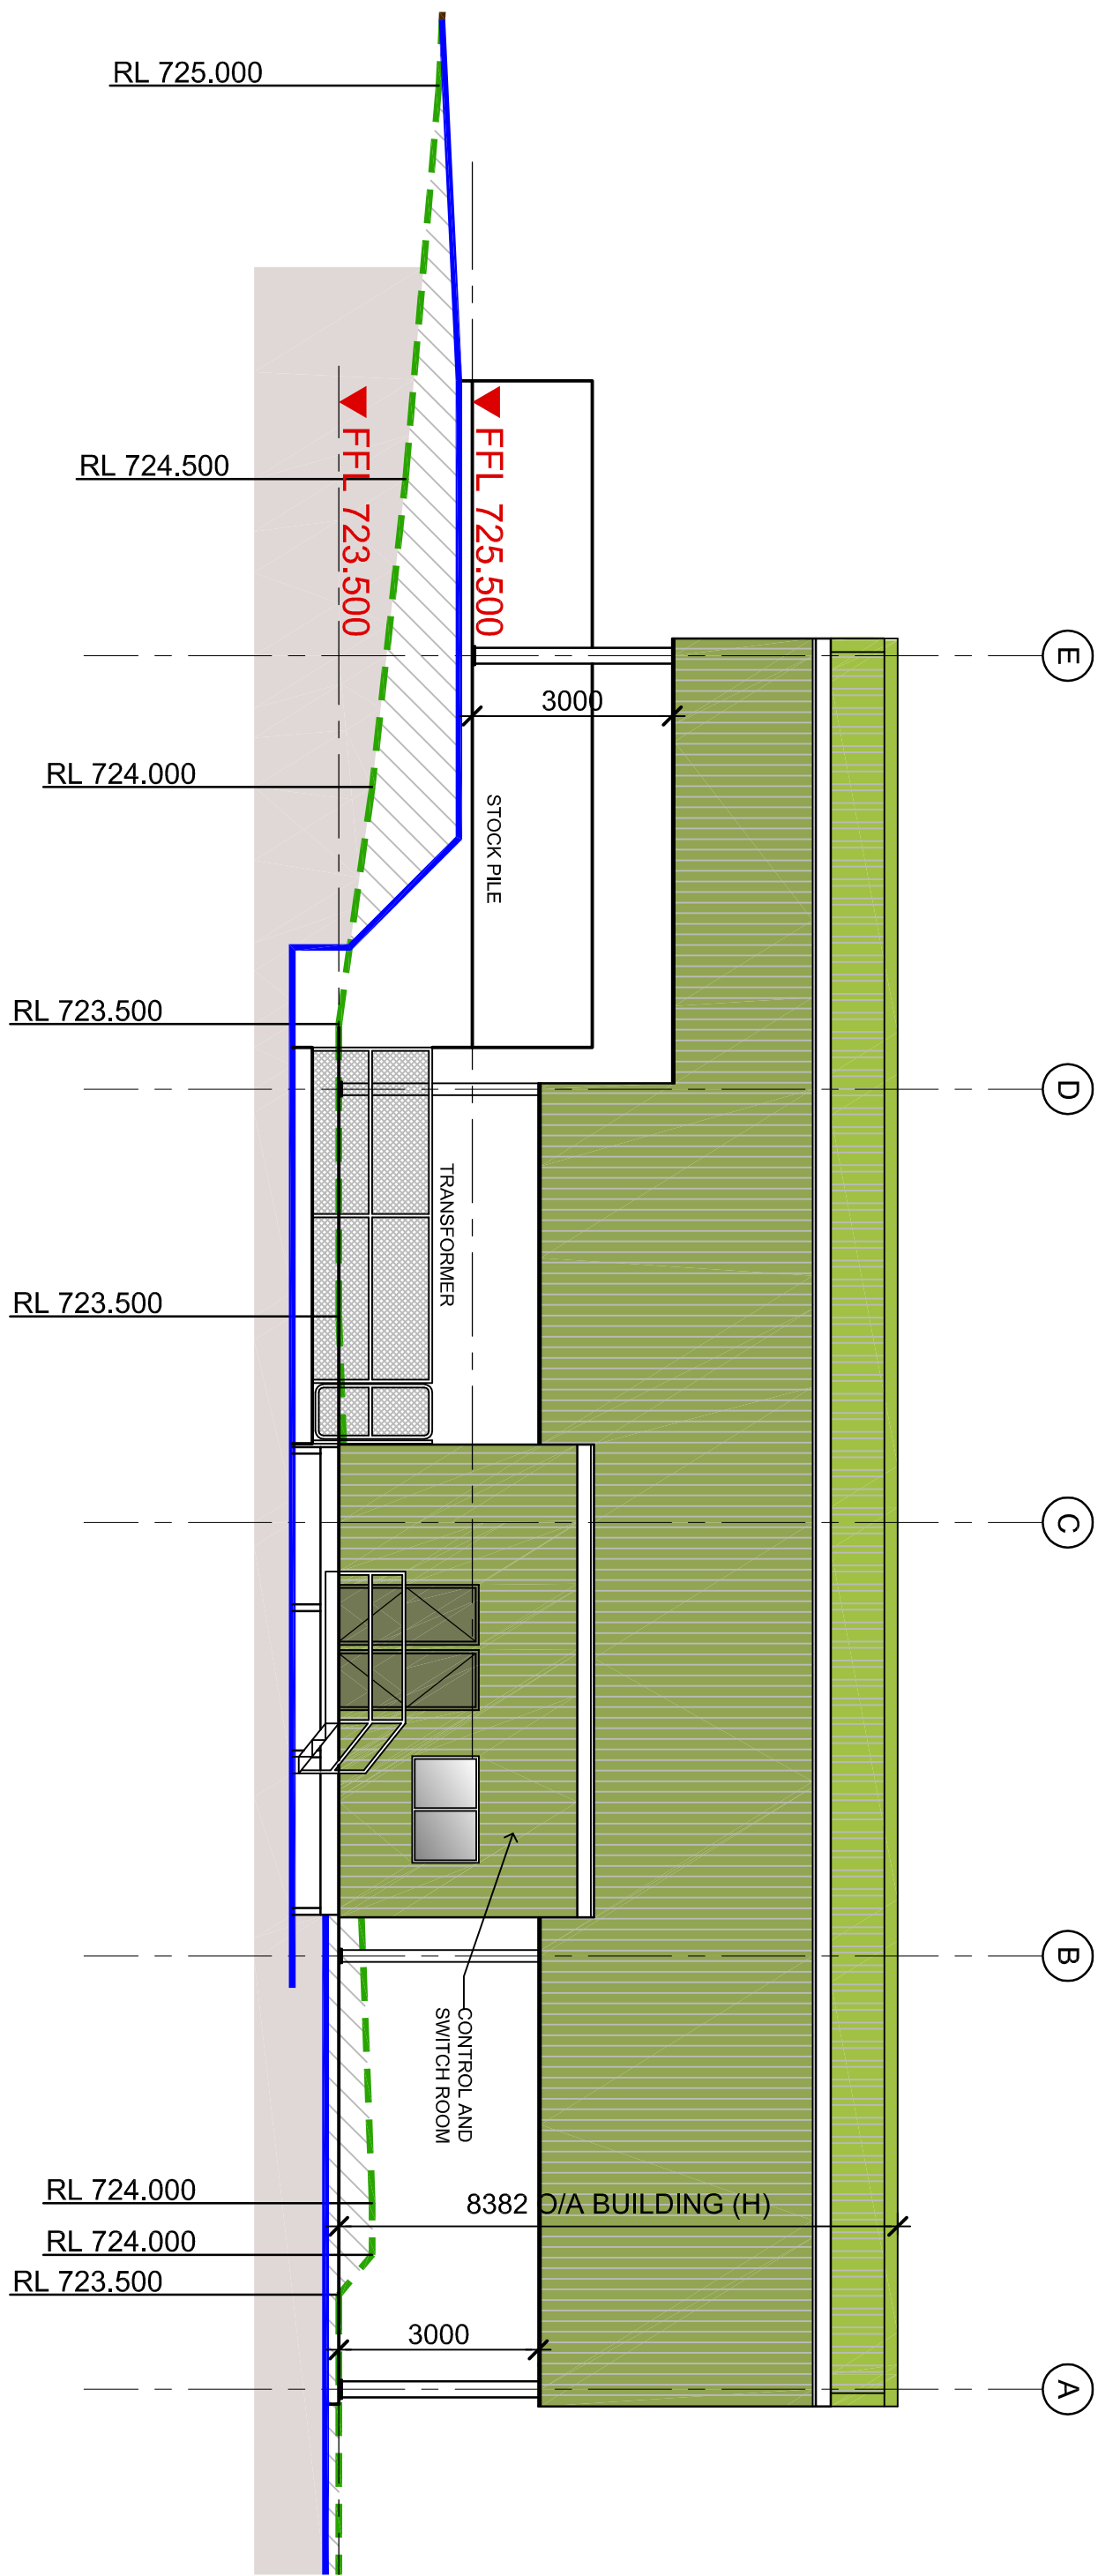

DIGESTATE DRYING AREA NORTH ELEVATION

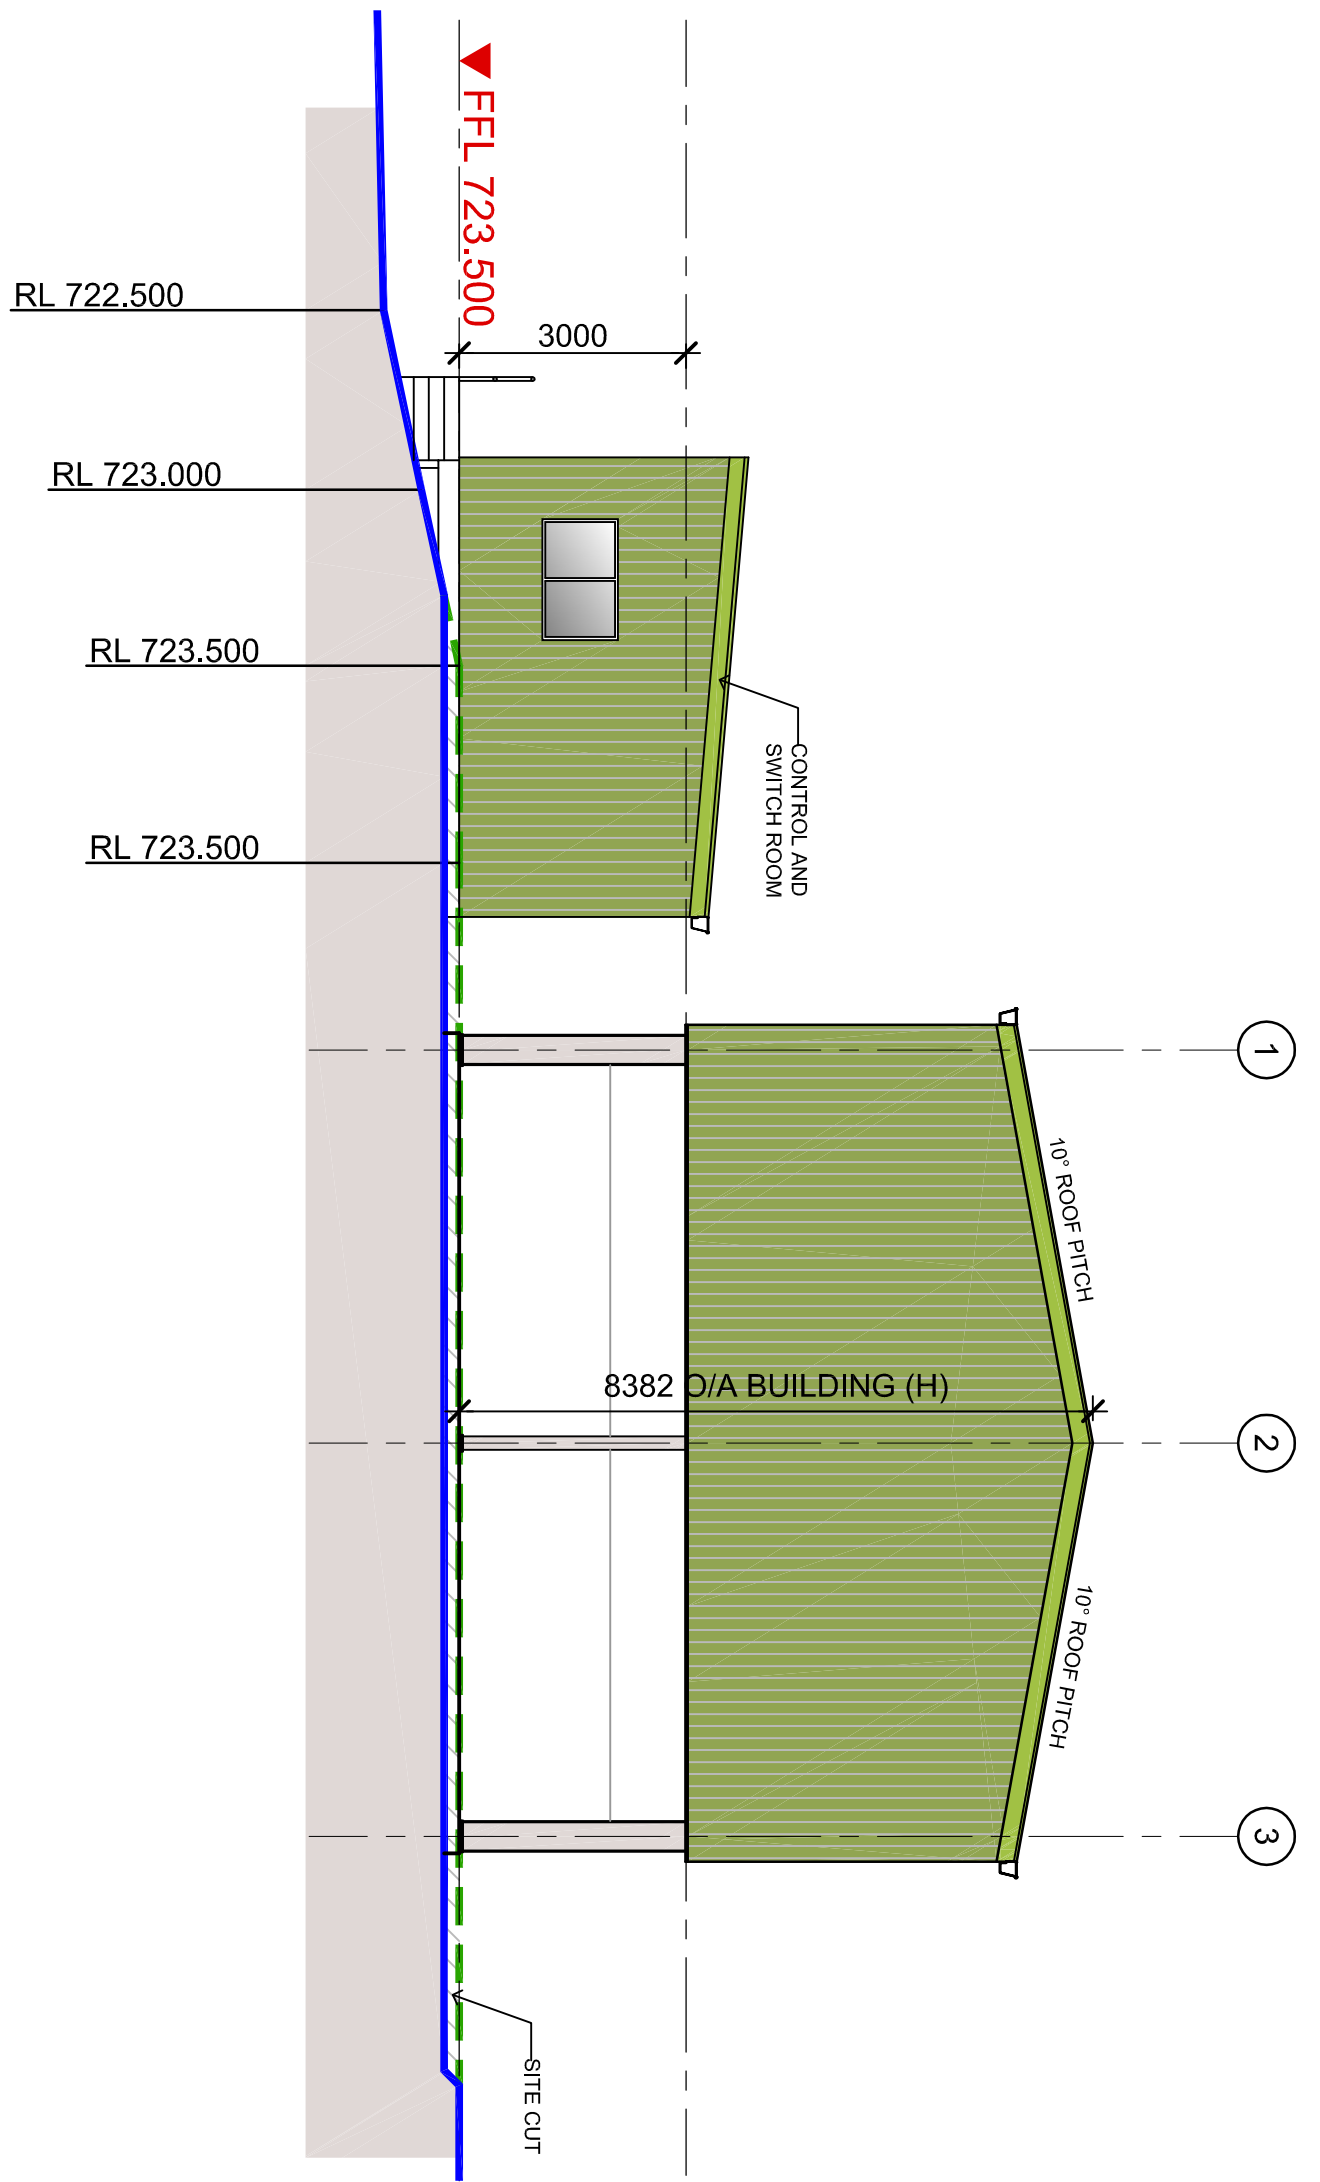 

DIGESTATE DRYING AREA WEST ELEVATION


REV	DATE	DESCRIPTION	BY	CHK
C	240314	FINAL ISSUE	WK	JC
B	210314	ISSUE	WK	JC
A	040314	INITIAL ISSUE	AS	JC

THIS DOCUMENT IS AND SHALL REMAIN THE PROPERTY OF UTILITAS. IT IS TO BE USED FOR THE PURPOSES FOR WHICH IT WAS COMMISSIONED. UNAUTHORISED USE OF THIS DOCUMENT IN ANY FORM WHATSOEVER IS PROHIBITED. ©




CLIENT
BINDAREE BEEF
PROJECT
BIO DIGESTER
TITLE
DIGESTATE DRYING AREA
FLOOR PLAN &
ELEVATIONS


DRAWN	CHECK	DATE	SCALE	SHEET
A.S.	J.C.	20.02.14	-	03
REV	DESCRIPTION	DATE	BY	CHK
A04	-	001	C	C

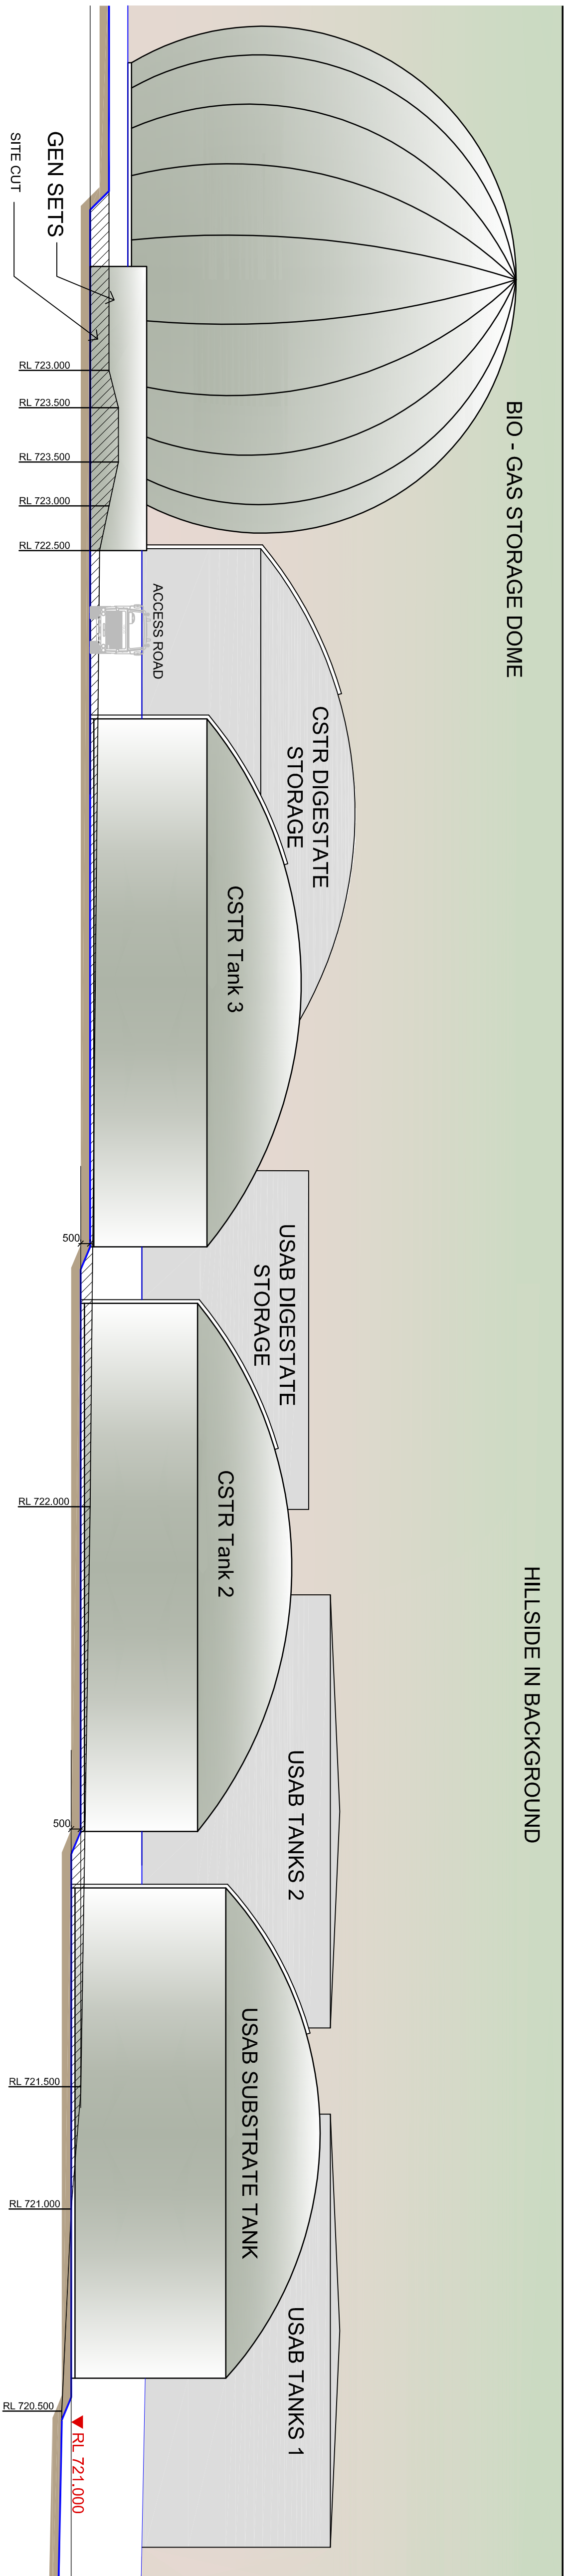

SECTION AA

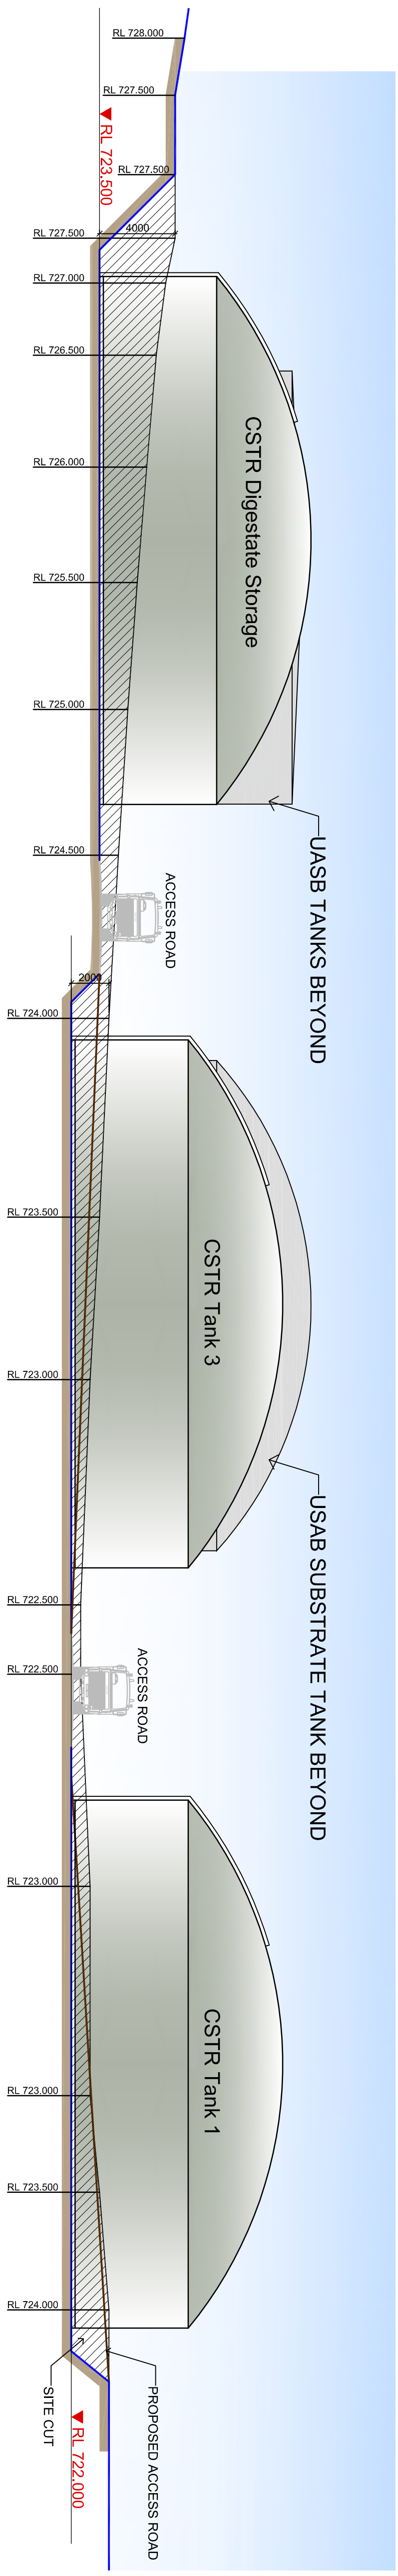

SECTION BB

 


C	2403214	FINAL ISSUE	AS	JC	
B	2103214	ISSUE	WK	JC	
A	200214	INITIAL ISSUE	AS	JC	
REV	DATE	DESCRIPTION	BY	CHK	

- C O P Y R I G H T -
THIS DOCUMENT IS AND SHALL REMAIN THE PROPERTY OF UTILITAS. IT IS TO BE USED FOR THE PURPOSES FOR WHICH IT WAS COMMISSIONED IN ANY FORM WHATSOEVER. UNAUTHORISED USE OF THIS DOCUMENT IS PROHIBITED. ©



CLIENT
BINDAREE BEEF
PROJECT
BIO DIGESTER
TITLE
SECTIONS AA-BB



DRAWING STATUS	
DRAWN / CHECK / DATE / SCALE / SHEET	A.S. / J.C. / 20.02.14 / - / 02
DRAWING NUMBER	A04 - 001
REV	C

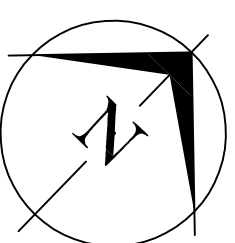

DRAWING INDEX -

- 01 SITE PLAN
- 02 SECTIONS AA & BB
- 03 DIGESTATE DRYING AREA
- 04 FLOOR PLAN & ELEVATIONS
- 05 DIGESTATE DRYING AREA
- 06 SECTIONS
- 07 FIRE SERVICES CONCEPT PLAN
- 08 GRADING, CUT & FILL PLAN
- 09 STORMWATER & DRAINAGE
- 10 CONCEPT PLAN
- 11 EROSION & SEDIMENT CONTROL PLAN
- 12 PERSPECTIVE VIEWS

No	Item	Dimensions	Volume m3
1.1	CSTR Tank 1	Ø28m X 11m(H) o/a	6693
1.2	CSTR Tank 2	Ø28m X 11m(H) o/a	6693
1.3	CSTR Tank 3	Ø28m X 11m(H) o/a	6693
1.4	CSTR Digestate Storage	Ø28m X 11m(H) o/a	6693
2.1	UASB Tank 1	Ø23m X 10m(H) o/a	4153
2.2	UASB Tank 2	Ø23m X 10m(H) o/a	4153
3.1	UASB Substrate Tank	Ø26m X 8m(H) o/a	4245
4.1	UASB Digestate Storage	Ø18m X 6m(H) o/a	1526
5.1	CSTR Substrate Tank	7.5m X 10m X 5m	375
6.1	Pumps	N/A	
7.1	Control Room	7m X 6m	
8.1	Reception Tank (Green)	7.5m X 10m X 5m(H)	375
8.2	Reception Tank (Red)	7.5m X 10m X 5m(H)	375
9.1	Green Trommel	To be sized	
9.2	Red Trommel	To be sized	
9.3	Standby Trommel	To be sized	
10.1	DAF	To be sized	
11.1	Reception Tank DAF	To be sized	
12.1	In Feed Pump	1m X 1m X 2m(H)	
13.1	Generator Sets	15m X 3m X 3m(H)	
16.2	Heat Exchange	To be sized	
17.4	Digestate Drying Area	11m X 26m	
18.1	Bio-Gas Storage Dome	Ø27m X 20m(H) o/a	9000

 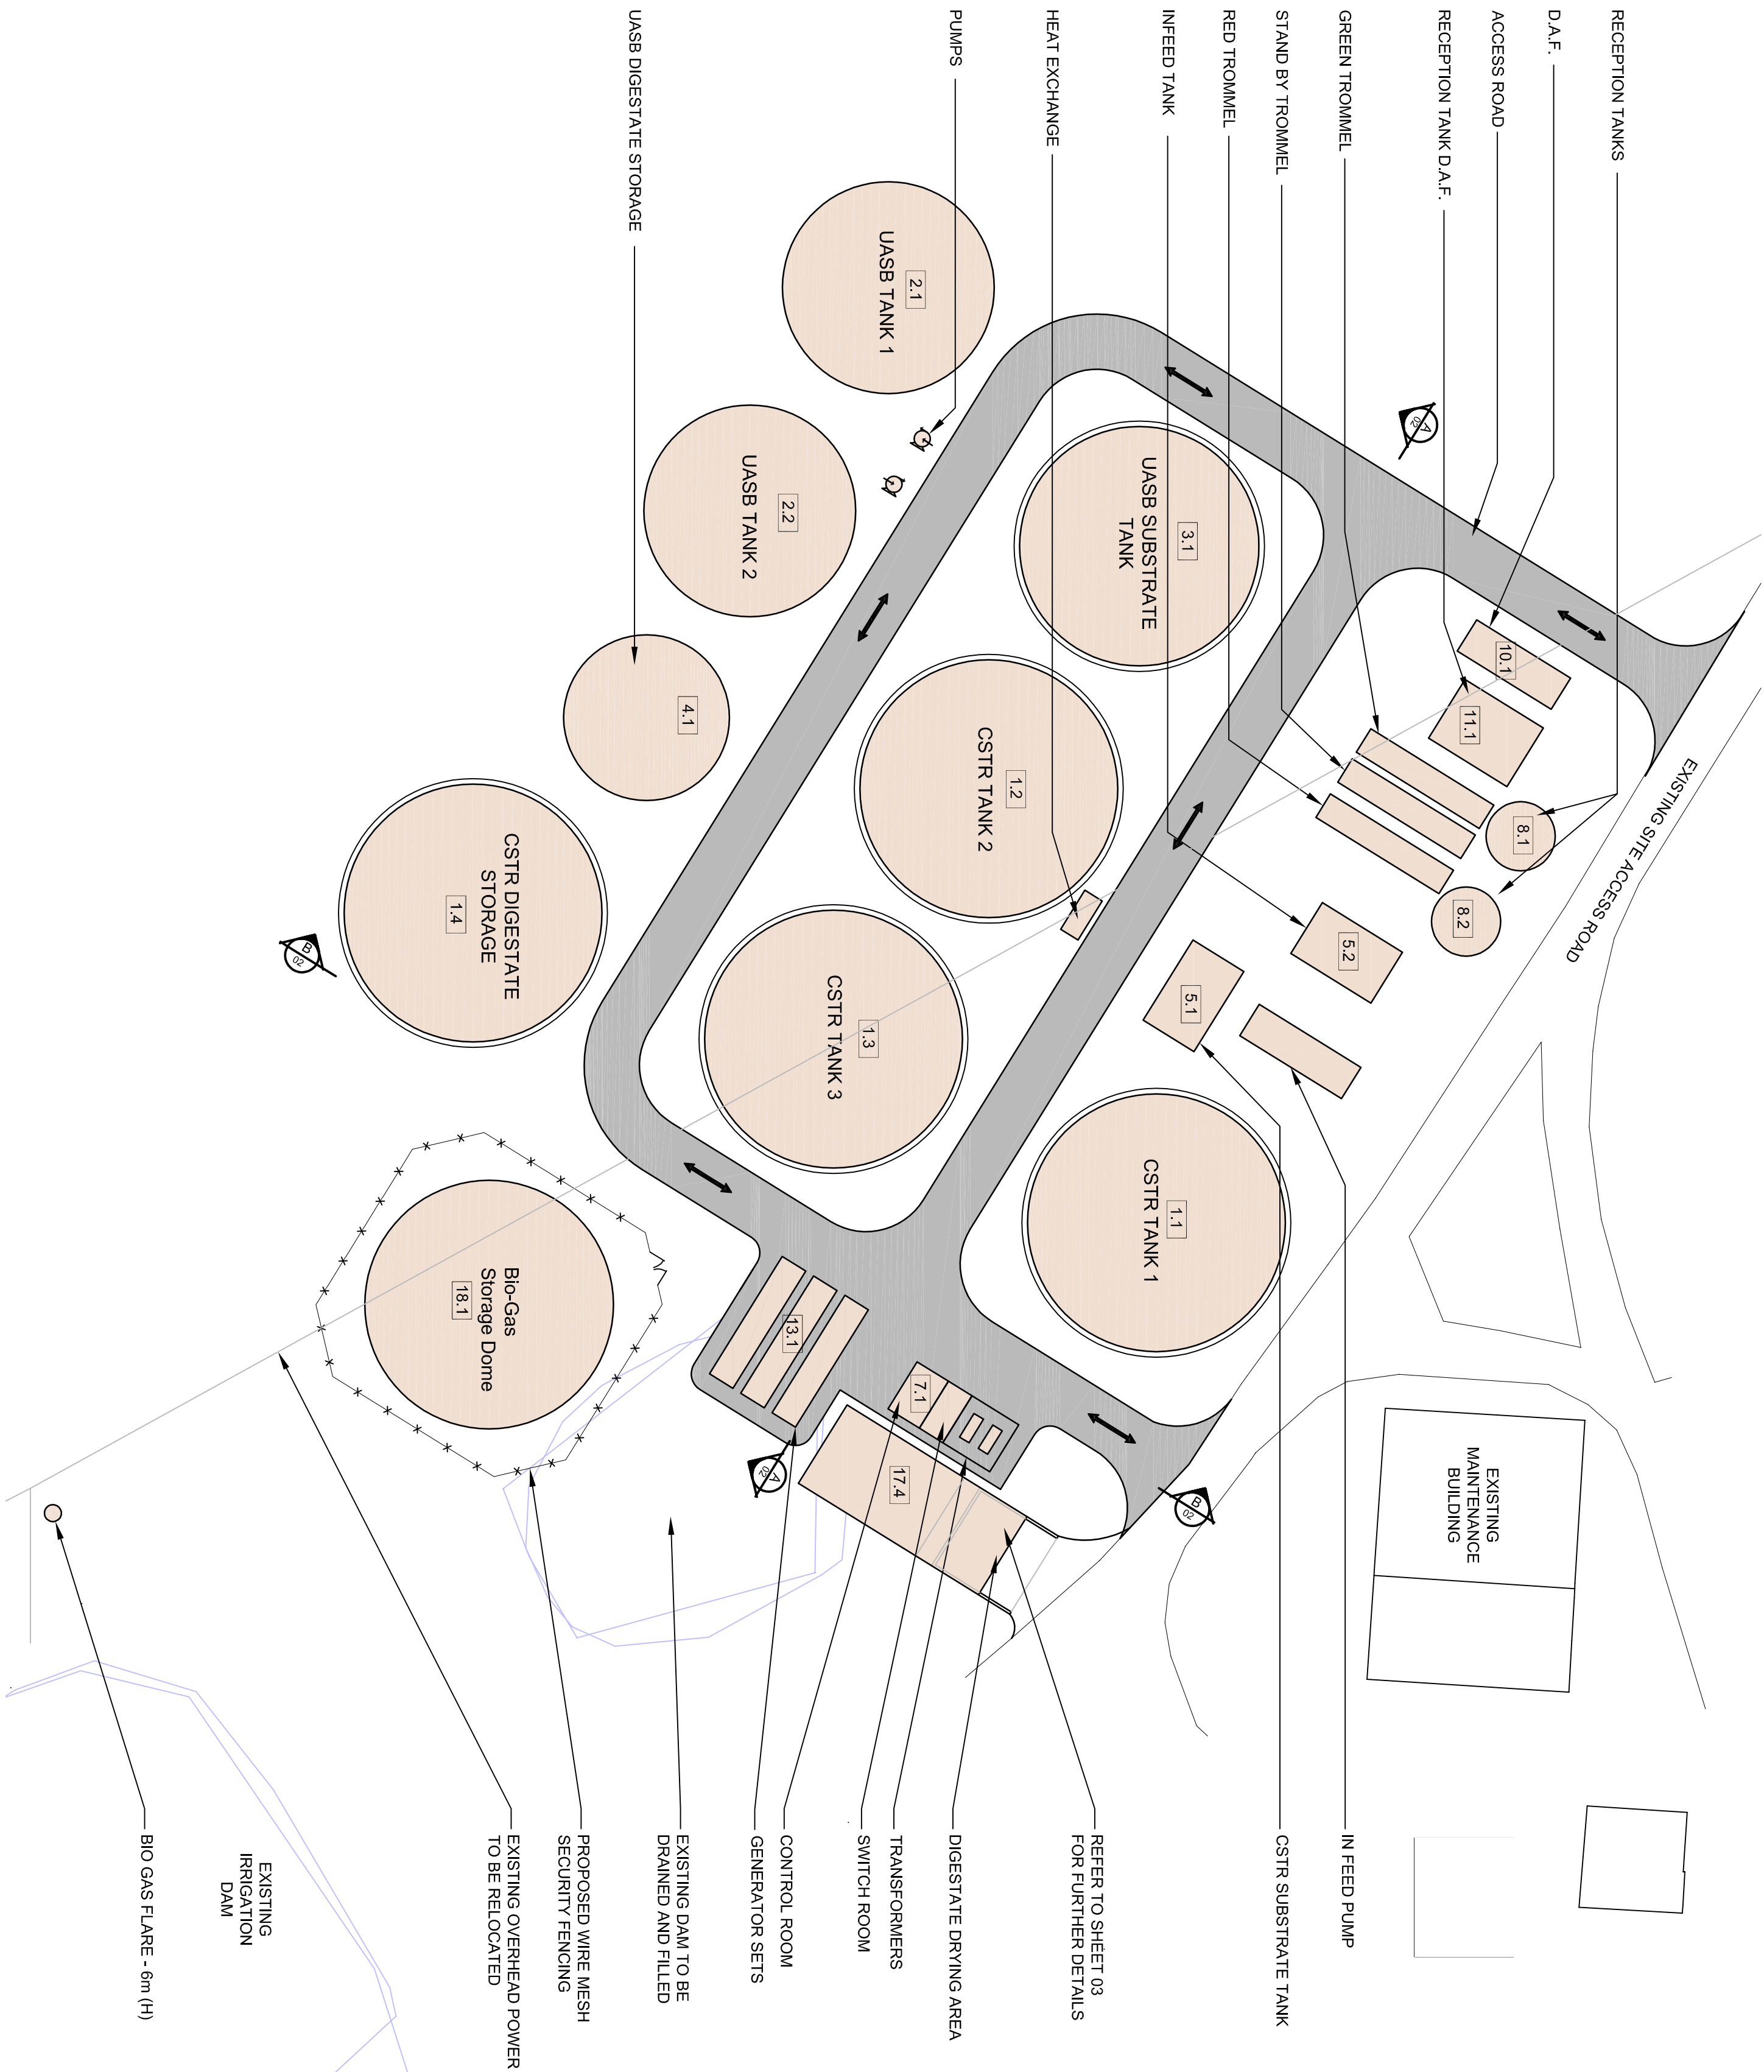

THIS DOCUMENT IS AND SHALL REMAIN THE PROPERTY OF UTILITAS. IT IS NOT TO BE REPRODUCED OR TRANSMITTED IN ANY FORM OR BY ANY MEANS, ELECTRONIC OR MECHANICAL, INCLUDING PHOTOCOPYING, RECORDING, OR BY ANY INFORMATION STORAGE AND RETRIEVAL SYSTEM, WITHOUT PERMISSION IN WRITING FROM UTILITAS. UNAUTHORIZED USE OF THIS DOCUMENT IN ANY FORM WHATSOEVER IS PROHIBITED. ©

REV	DATE	DESCRIPTION	BY	CHK
C	24/03/14	FINAL ISSUE	WK	JC
B	21/03/14	ISSUE	WK	JC
A	20/02/14	INITIAL ISSUE	AS	JC



CLIENT
BINDAREE BEEF
PROJECT
BIO DIGESTER
TITLE
SITE PLAN

DRAWING STATUS			
DRAWN	CHECK	DATE	SCALE
A.S.	J.C.	20.02.14	-
DRAWING NUMBER		SHEET	
A04 - 001		01	
REV		C	