


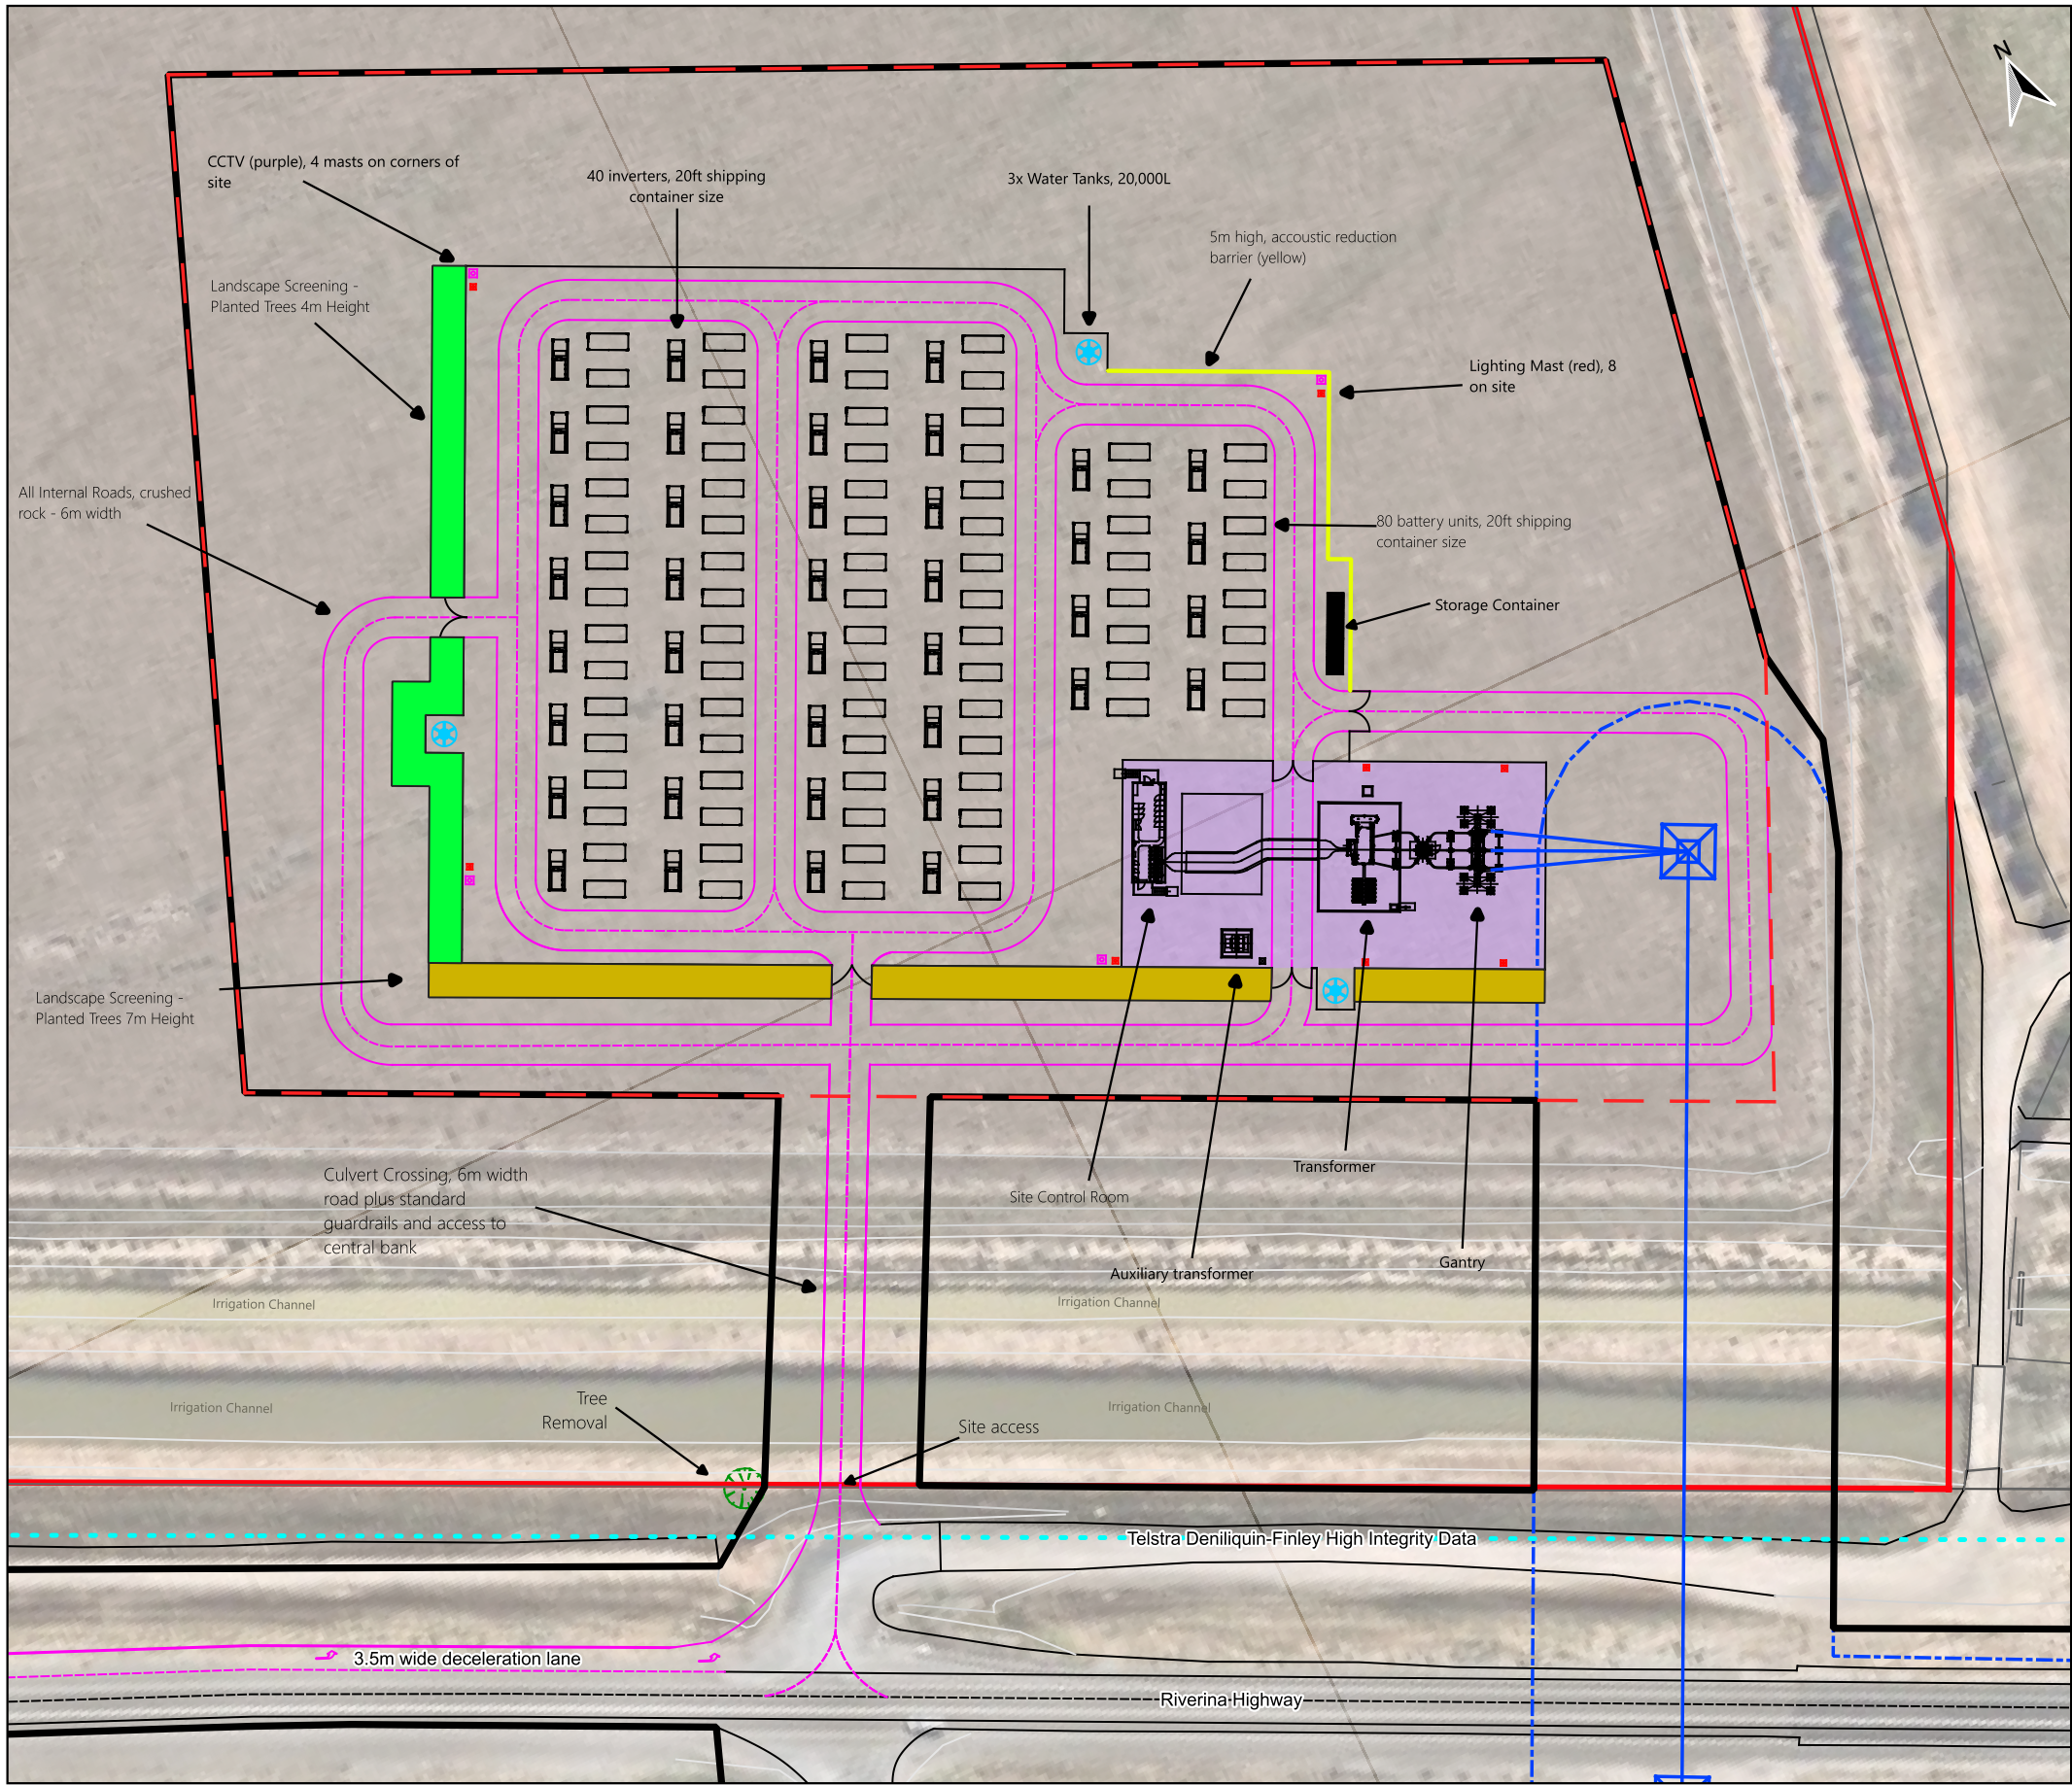

LEGEND

Proposed Works

- Project Area
- Proposed road and access tracks
- Proposed Transmission Line
- Lease Area Boundary
- Concrete Pad


Existing Site Features

- Existing TG UG Comms
- Existing Telstra UG Comms
- Site Boundary
- Existing Easement
- Roads/Tracks
- Fence
- Toe Bank (bottom)
- Top Bank (top)
- Existing Vegetation
- Irrigation channel


Scale at A3
1:1100

This plan and its contents are the intellectual property of Gransolar Group and its subsidiaries. All rights reserved. No part of this document may be reproduced, distributed, or transmitted in any form or by any means, including photocopying, recording, or other electronic or mechanical methods, without the prior written permission of Gransolar Group.

Includes material © Nearmap 2024

 

Gransolar Group 2024 All rights reserved					
ISSUED FOR	☐ INFORMATION ONLY				
	☐ APPROVAL				
	☐ QUOTATION PURCHASING				
	☐ CONSTRUCTION				
	☐ AS BUILT				
DEVELOPER: 		PROJECT: DENILQUIN BESS			
COORDINATE REFERENCE SYSTEM: GDA2020 / MGA zone 55		SHEET TITLE: SITE PLAN			
		REFERENCE: DEN-PD-13052025		PAPER SIZE: A3: 297 x 420mm	
		DRAWING NO: DEN-PD-13052025-SIT-A9			

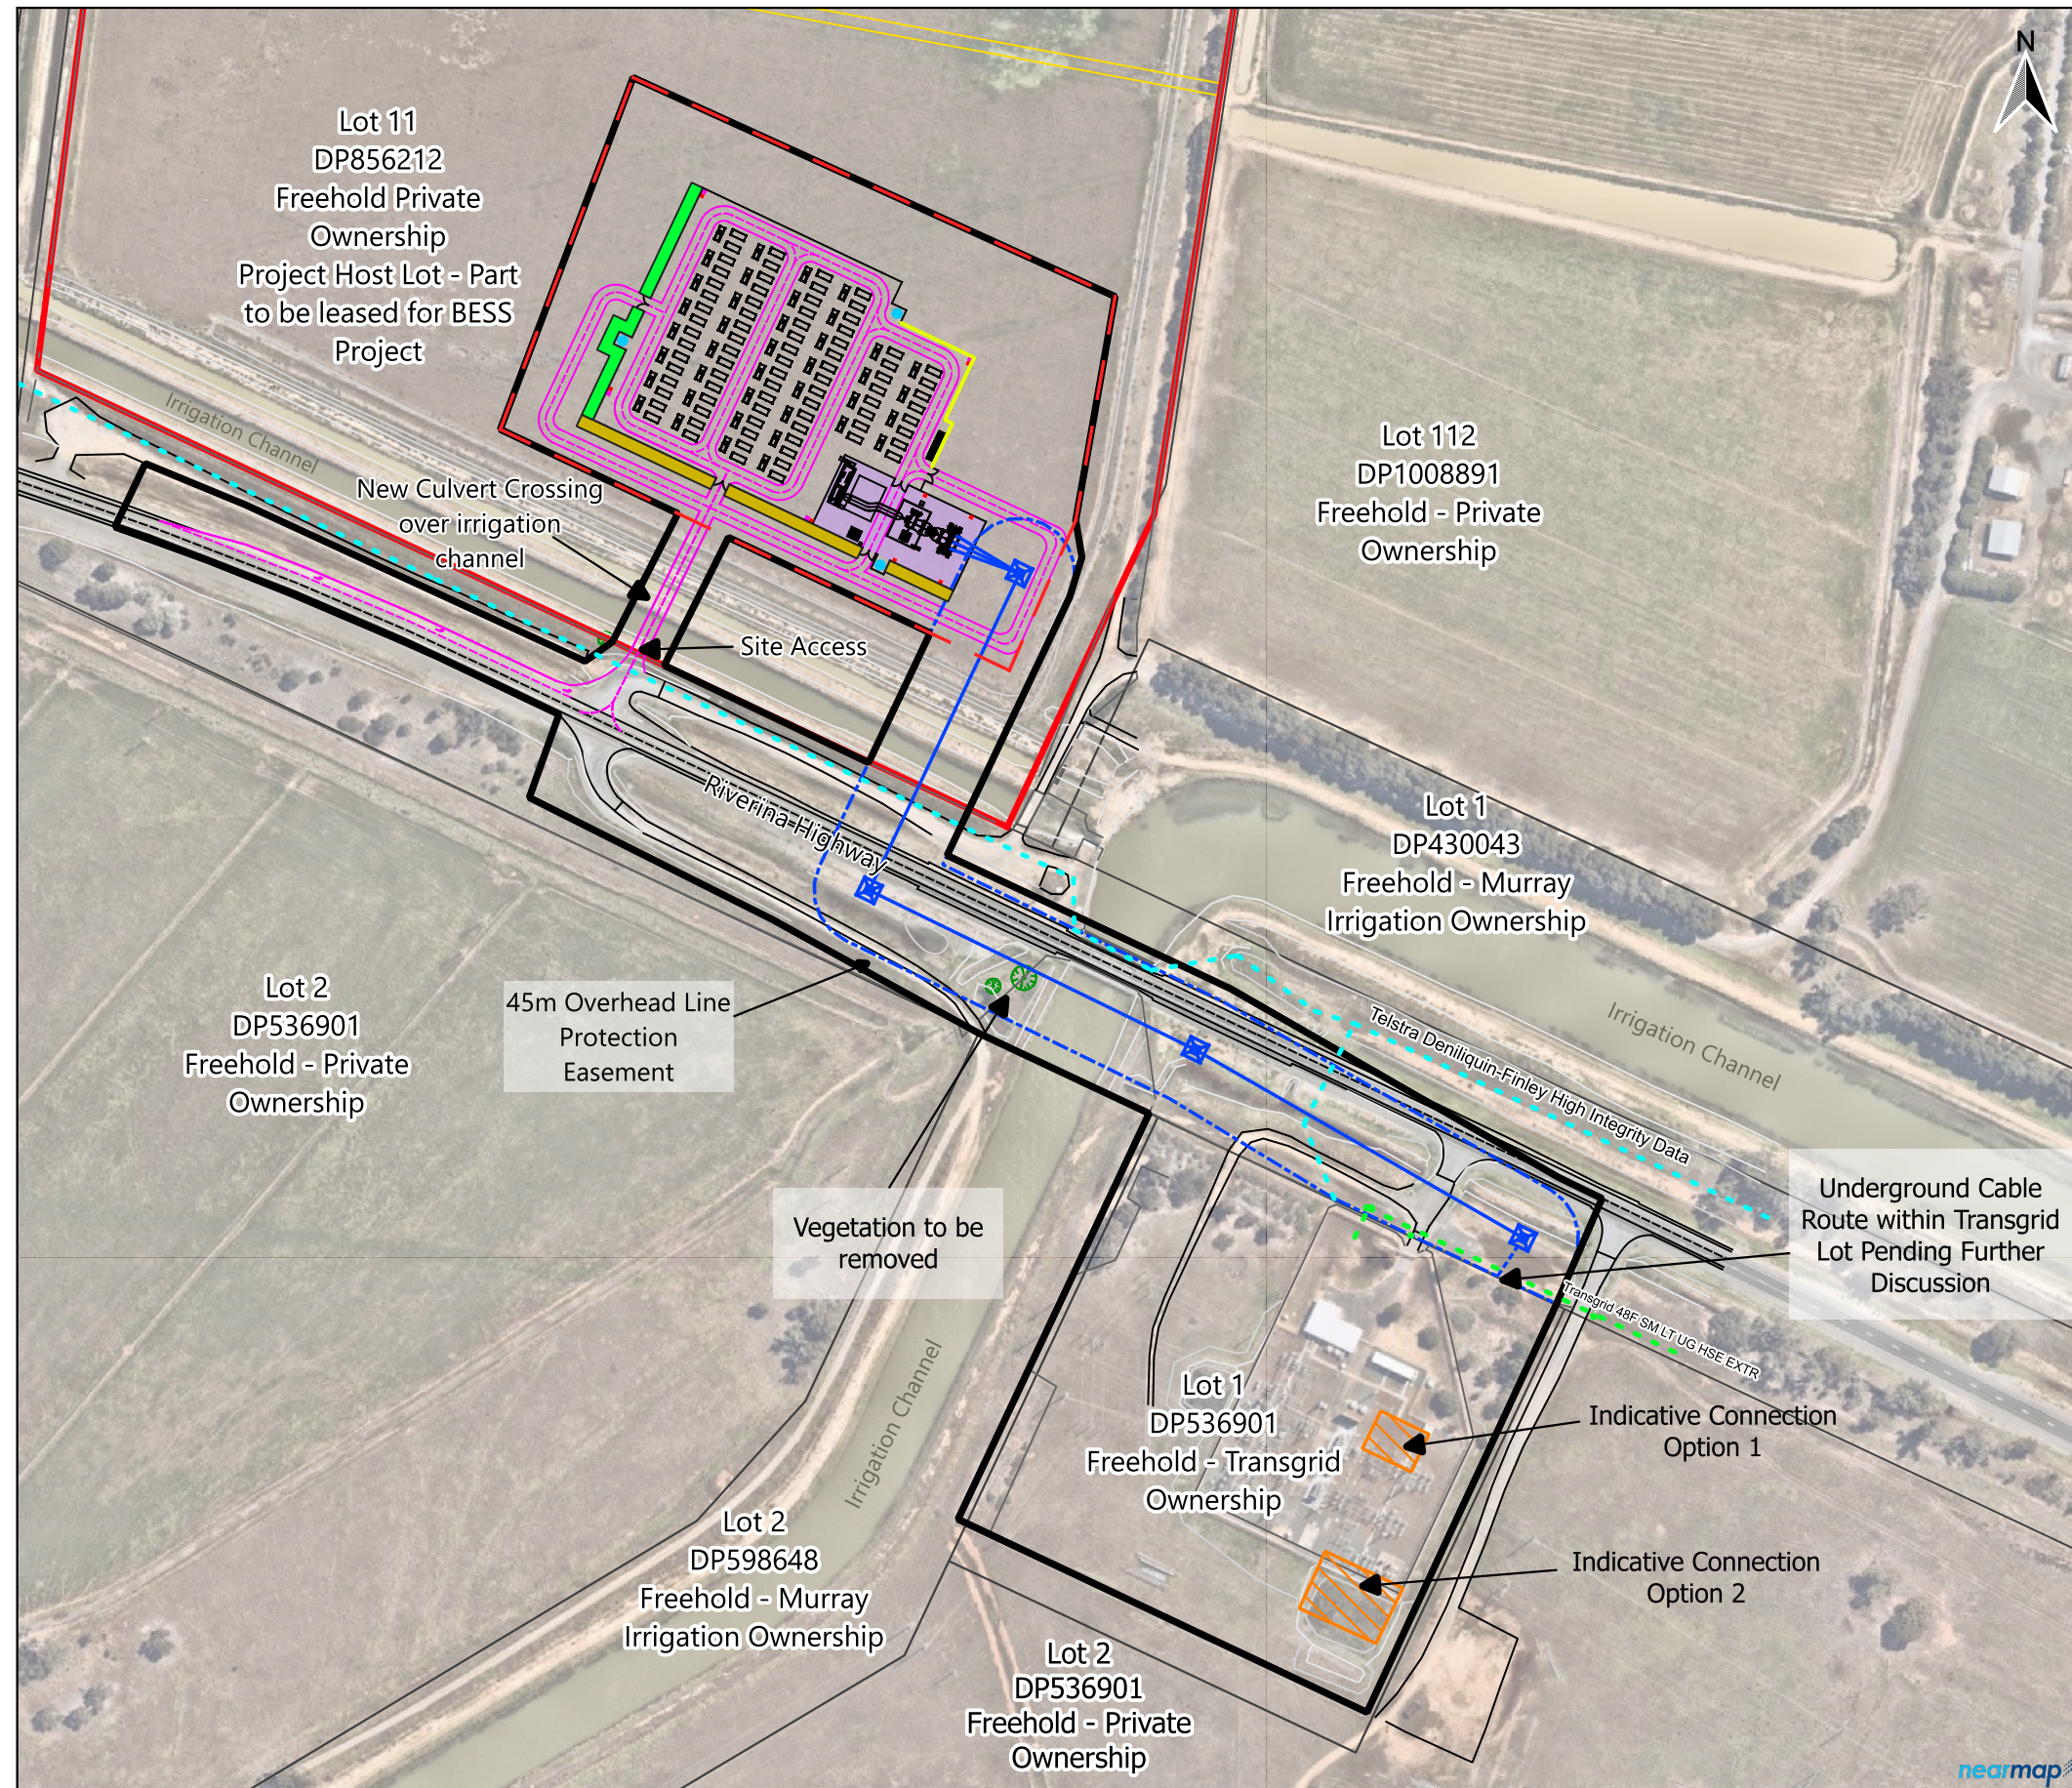

LEGEND

Proposed Works

- Project Area
- Proposed road and access tracks
- Proposed Transmission Line
- Proposed Transmission Line Buffer
- Proposed Underground Cable
- Lease Area Boundary
- Noise Wall (NE corner of site)
- Landscape Screening 4m
- Landscape Screening 7m


Existing Site Features

- Existing TransGrid UG Comms
- Existing Telstra UG Comms
- Subject Site Boundary
- Existing Easement
- Existing Roads/Tracks
- Existing Fence
- Toe Bank
- Top Bank
- Existing Vegetation


Scale at A3
1:3000

This plan and its contents are the intellectual property of Gransolar Group and its subsidiaries. All rights reserved. No part of this document may be reproduced, distributed, or transmitted in any form or by any means, including photocopying, recording, or other electronic or mechanical methods, without the prior written permission of Gransolar Group.

Includes material © Nearmap 2024

 


Gransolar Group 2024 All rights reserved					
ISSUED FOR	☐ INFORMATION ONLY	AS	Base Plan	13/05/2025	HY
	☒ APPROVAL	REV.	DESCRIPTION	DATE	BY
	☐ QUOTATION PURCHASING				APPR.
	☐ CONSTRUCTION				
	☐ AS BUILT				
DEVELOPER: 		PROJECT: DENILQUIN BESS			
COORDINATE REFERENCE SYSTEM: GDA2020 / MGA zone 55		SHEET TITLE: BASE PLAN			
		REFERENCE: DEN-PD-13052025			
		DRAWING NO: DEN-PD-13052025-BAS-A9			
		PAPER SIZE: A3: 297 x 420mm			

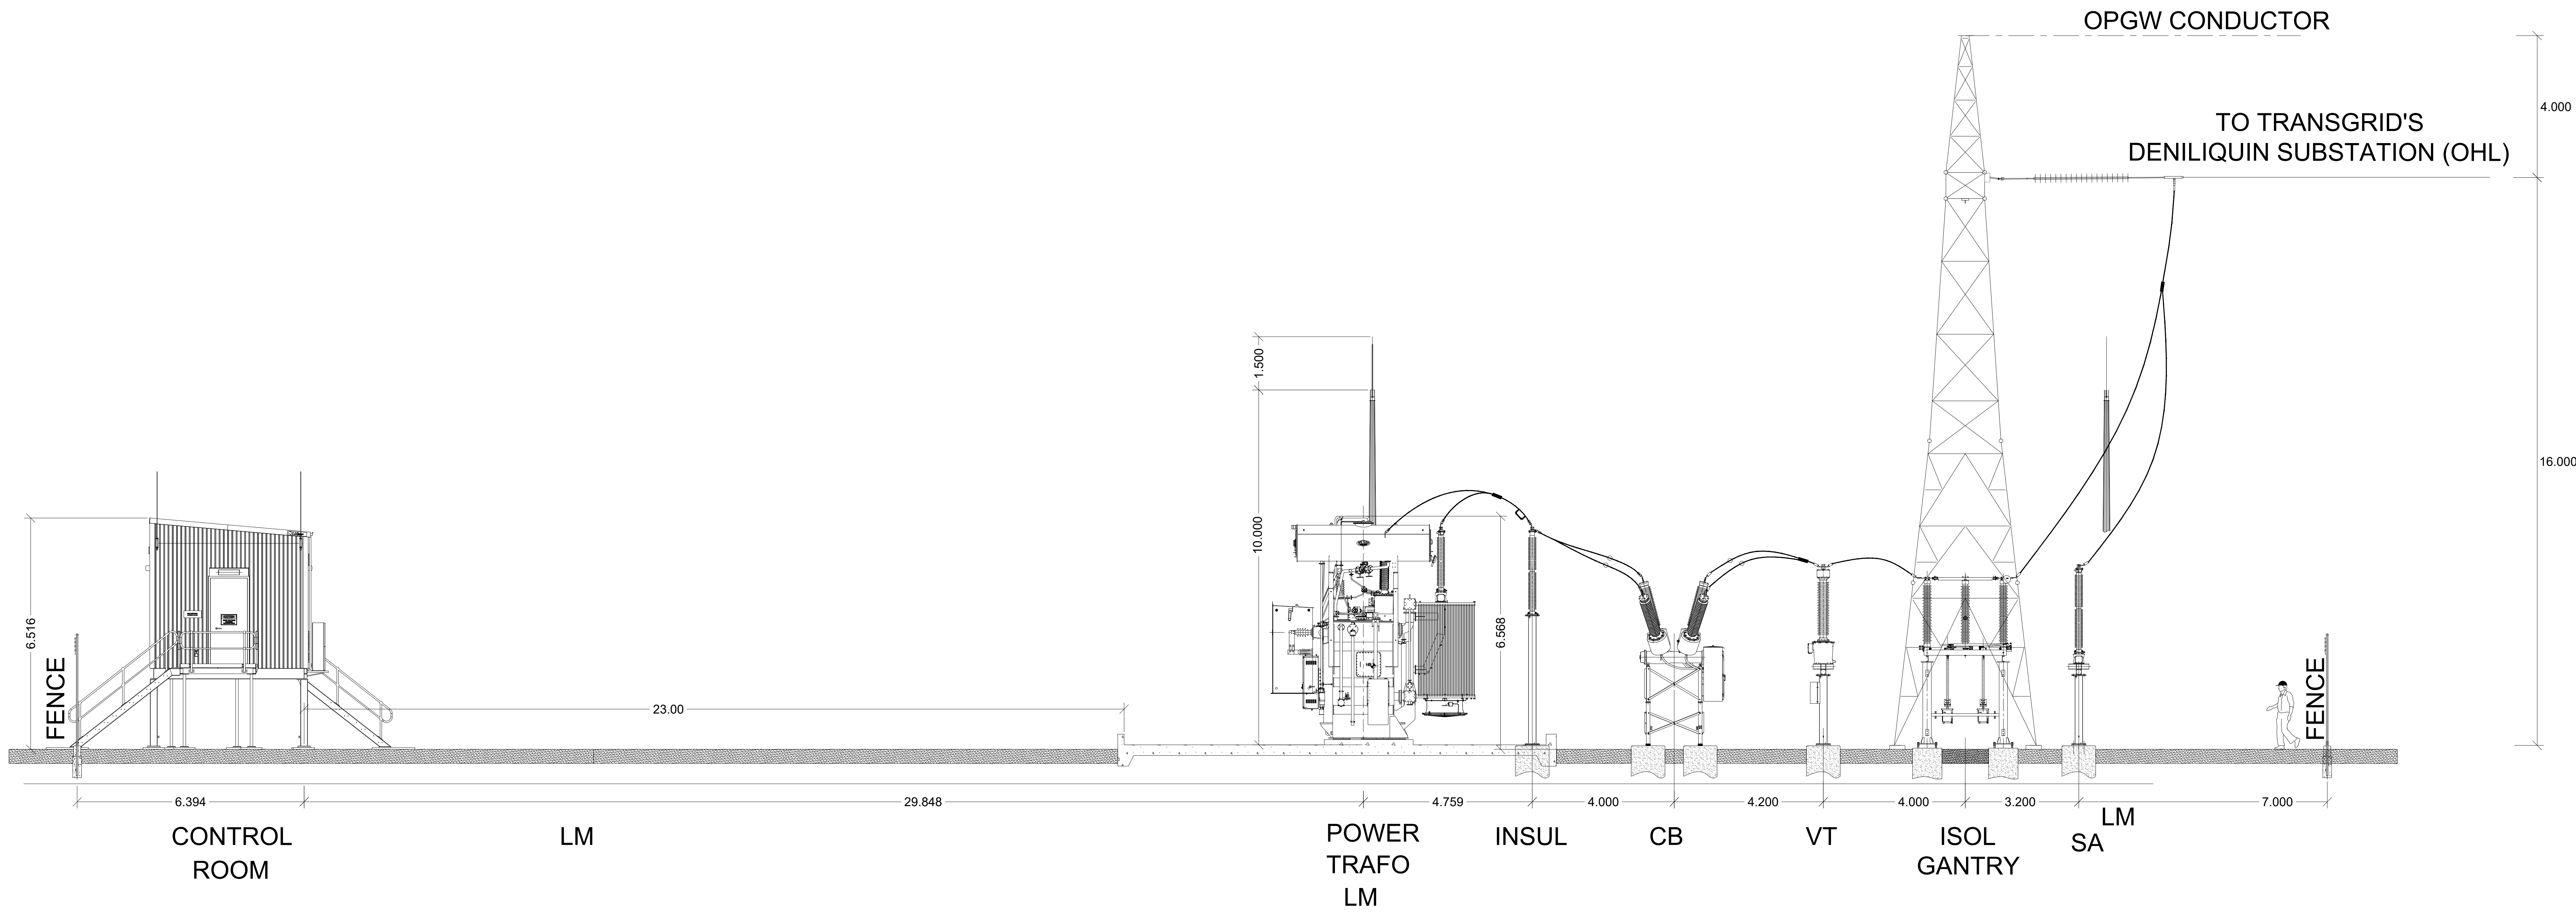




D
001-01 ELEVATION D-D

- NOTES:-
1. ALL DIMENSIONS ARE IN METERS.
 2. 132KV HV EQUIPMENTS, TRANSFORMER AND 33KV CONTROL ROOM DIMENSION SHALL BE CONFIRMED AFTER FINALIZATION.

This drawing is the exclusive property of I Engineering and must not be copied or reproduced in any way whatsoever without the express consent in writing of I Engineering. The drawing is to be used only for the purpose for which it is supplied. The contents of the drawing must moreover be treated as strictly confidential & must not be disclosed to any third party without the express consent in writing of I Engineering.										REFERENCE DRAWINGS:					CLIENT:		EPC:		DESIGN:		DESIGNED: RD		I ENGINEERING									
										DEN-IENG-GRS-PS-PLN-001-01 GENERAL ARRANGEMENT LAYOUT					DEN-IENG-GRS-PS-PLN-002-01 GENERAL ARRANGEMENT SITE PLAN											CHECKED: SSD		100MW DENILQUIN BESS GENERAL ARRANGEMENT ELEVATION				
										A2 SUBSTATION GANTRY UPDATED					RD SSD RK RD											DRAWN: RK						
															RD SSD RK RD											CHECKED: RD						
															RD SSD RK RD											APPROVED						
AMDT FIRST ISSUE FOR REVIEW					RD SSD RK RD					A1		SCALE @ A1 10:1		EPC CONTRACTOR GRS		IENG DRAWING No. DEN-IENG-GRS-PS-PLN-003		SHEET 01		AMDT A2												
AMDT AMENDMENT DETAILS					DESIGN CHK'D DRAWN CHK'D APP'D DATE													CONFIRM SCALE		100mm ON A1 ORIGINAL												

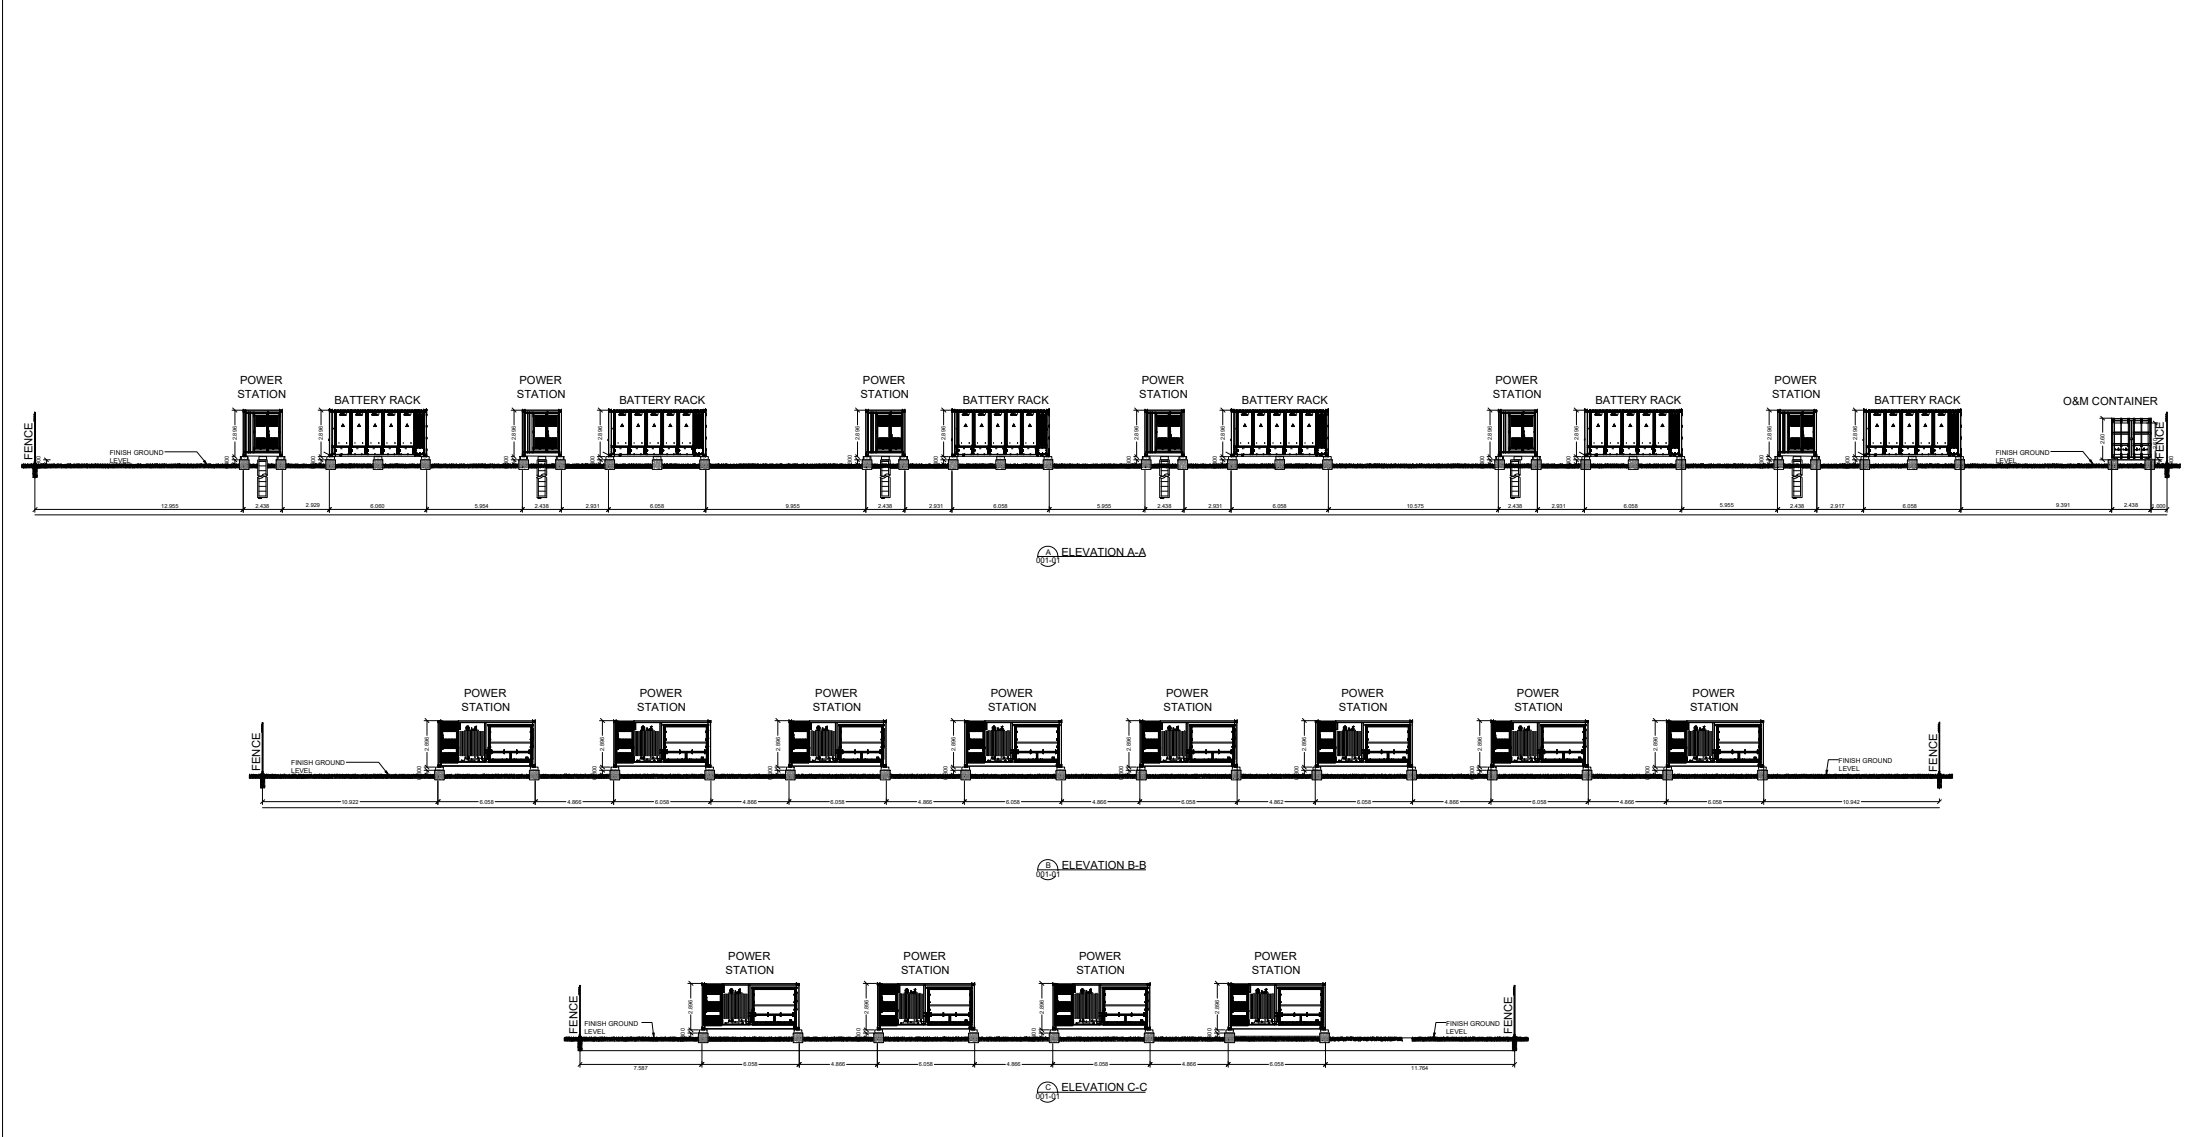

- NOTES:-
- 1. ALL DIMENSIONS ARE IN METERS.
 - 2. MINIMUM FRONT SIDE CLEARANCES OF BATTERY RACK SHALL BE MORE THAN 1500MM AS PER MANUFACTURERS RECOMMENDATION.
 - 3. MINIMUM REAR CLEARANCES OF BATTERY RACK IS 100MM AS PER MANUFACTURERS RECOMMENDATION. 100MM MARGIN IS TAKEN ABOVE MANUFACTURERS RECOMMENDATION FOR SMOOTH INSTALLATION.

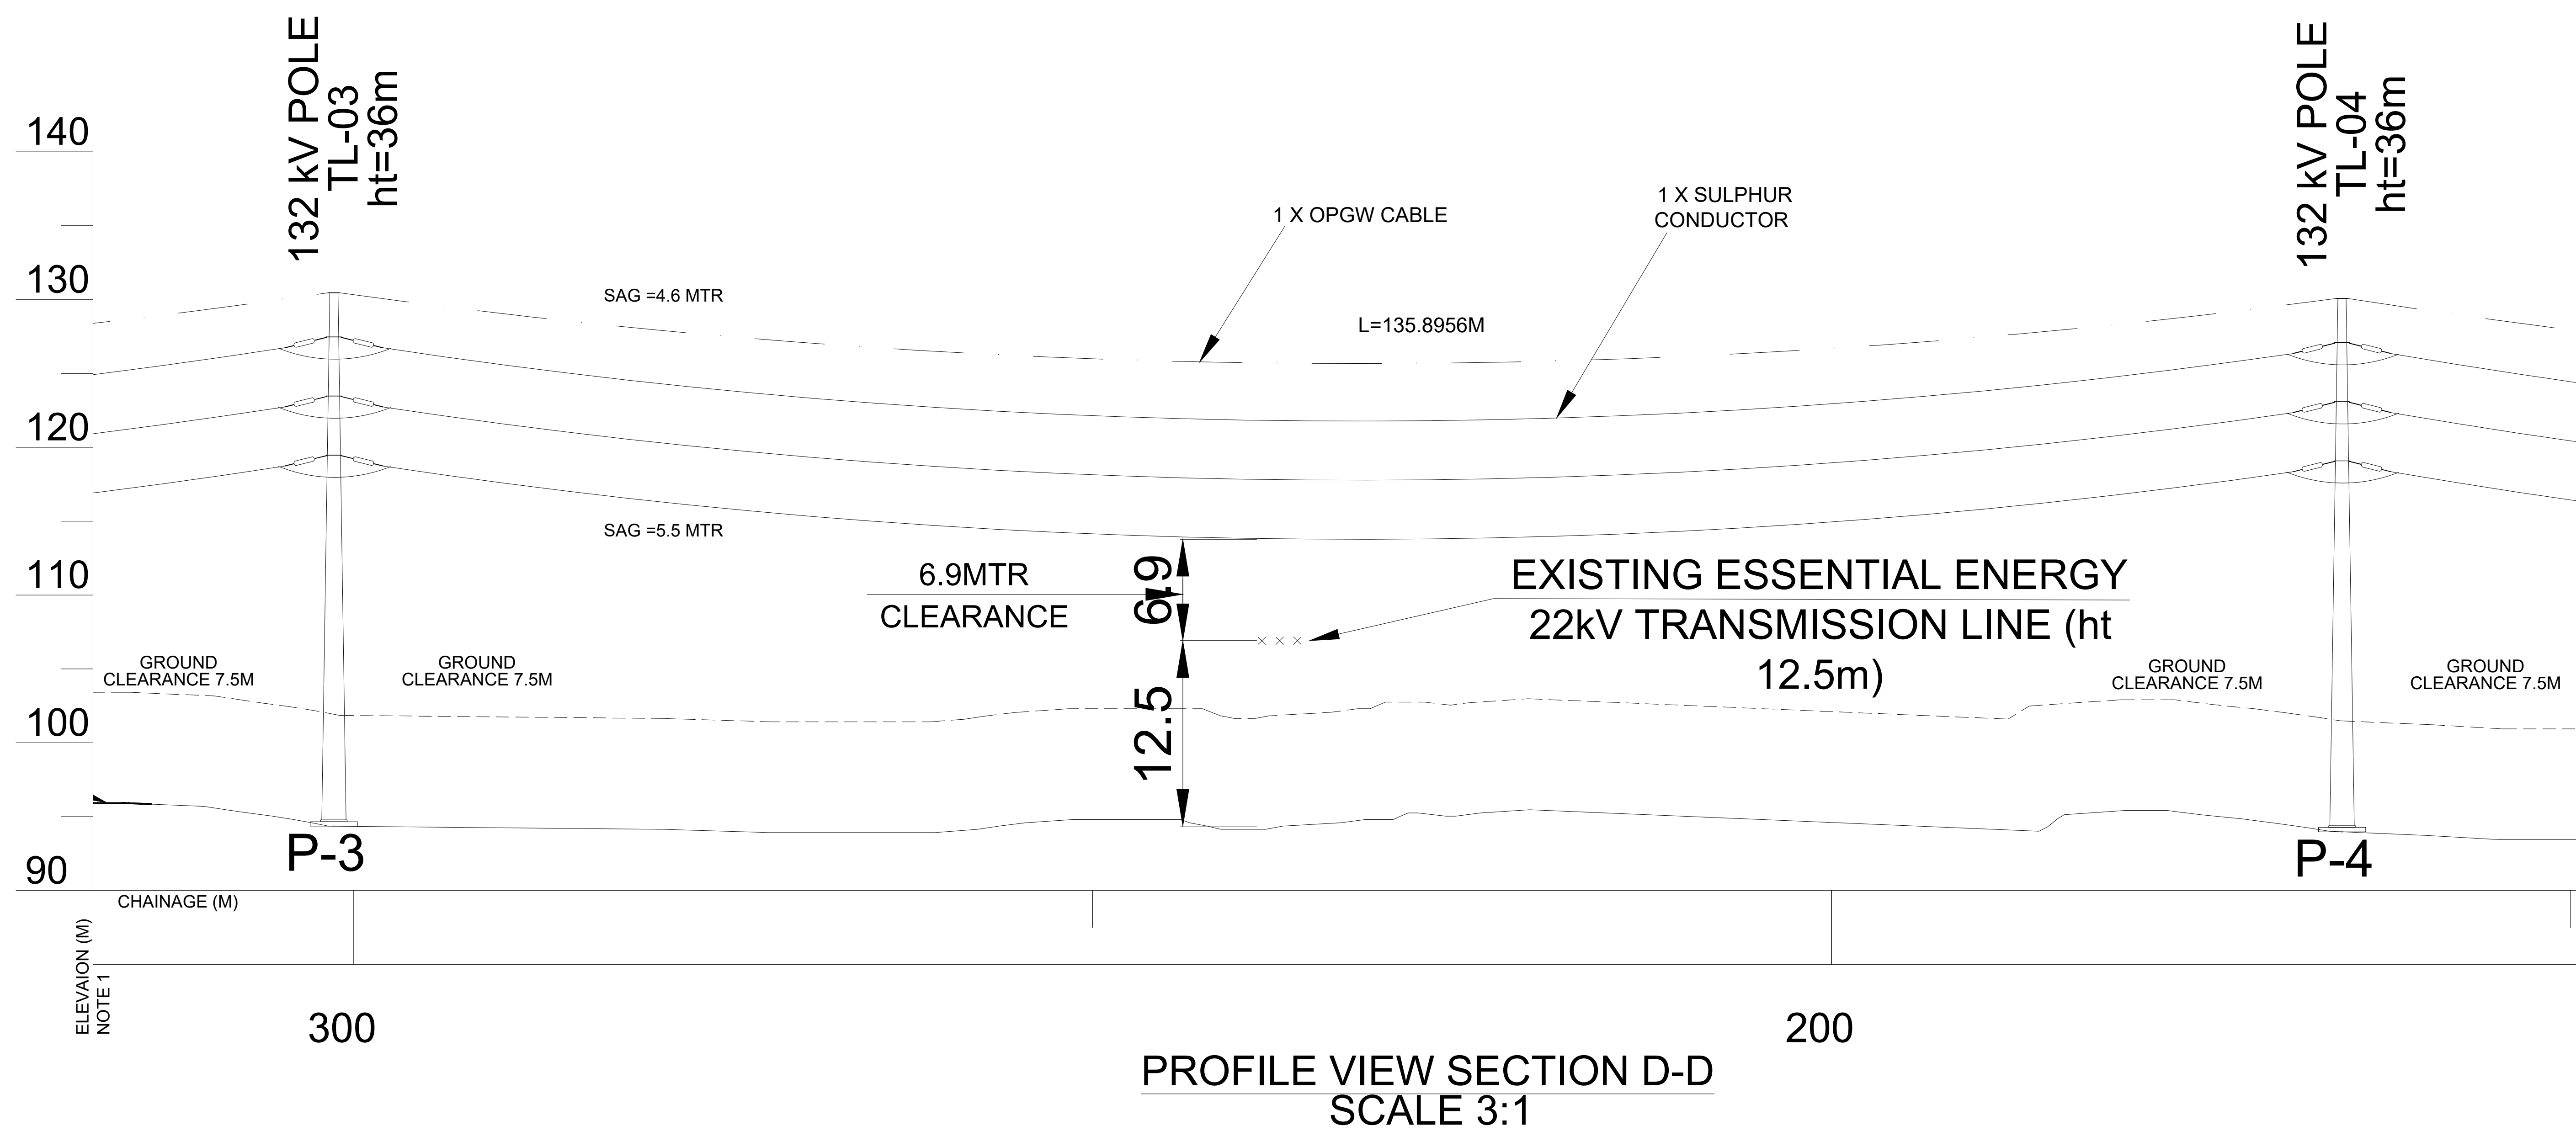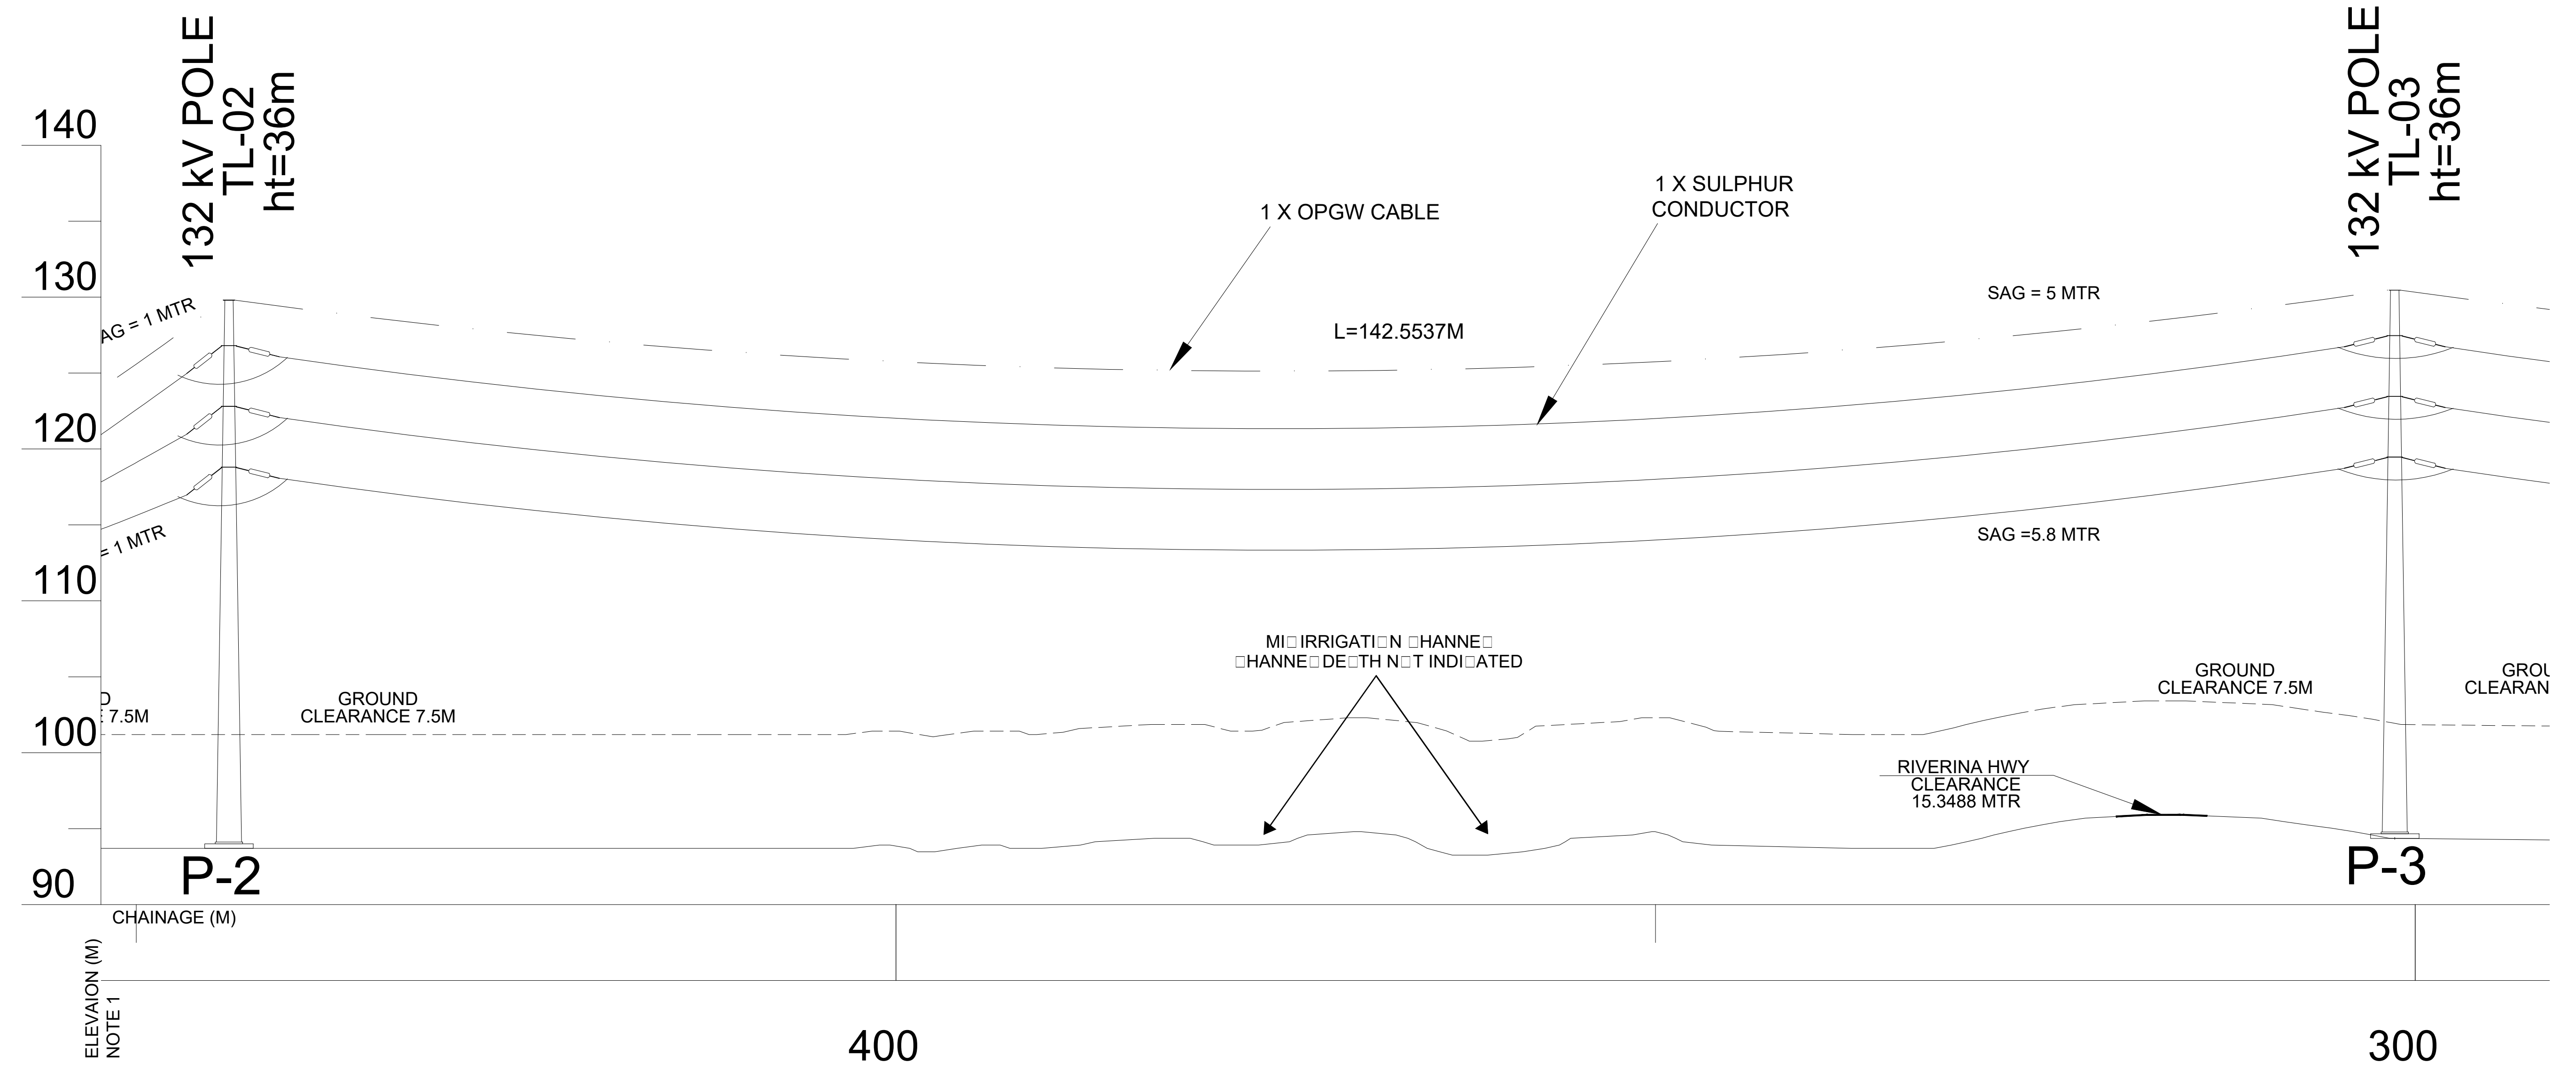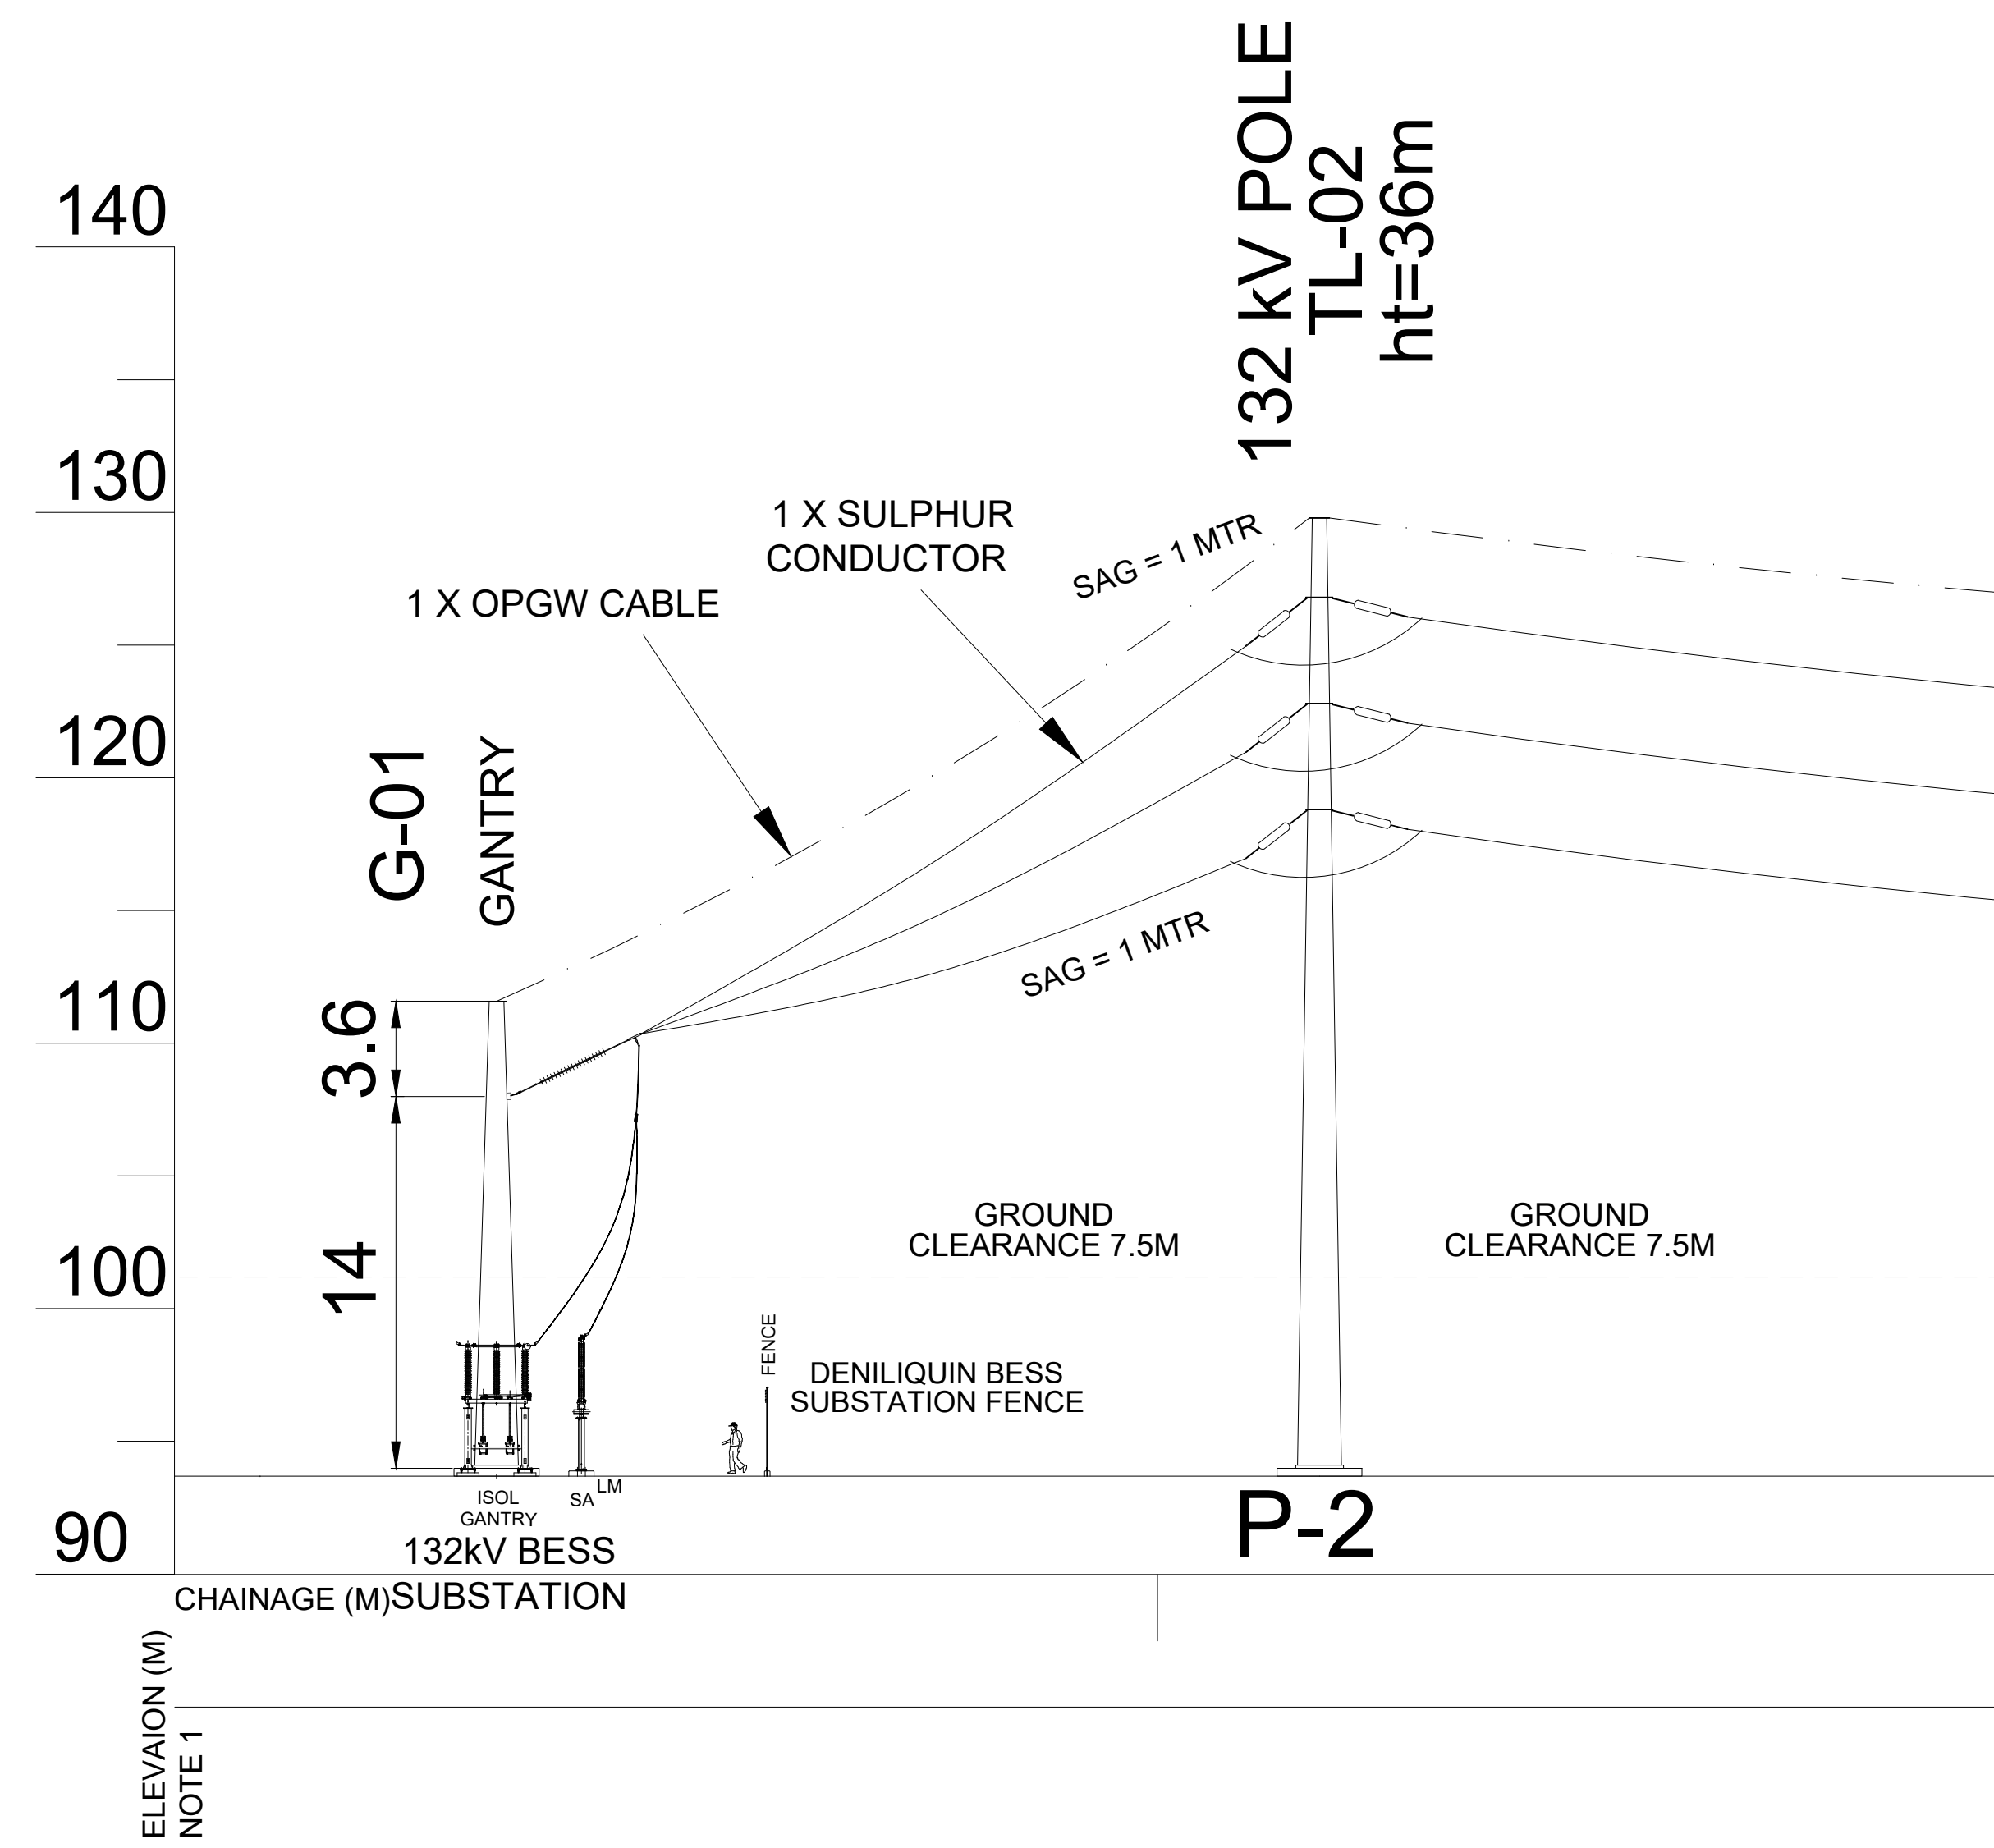


GENERAL NOTES:


1. ELEVATION HEIGHT SHOWN IS TENTATIVE AND WILL BE CONFIRMED DURING DETAIL ENGINEERING.

CONDUCTORS: SUPLHUR 61/3.75 AAAC
EARTHWIRES: 48 CORE OPGW

[illegible]

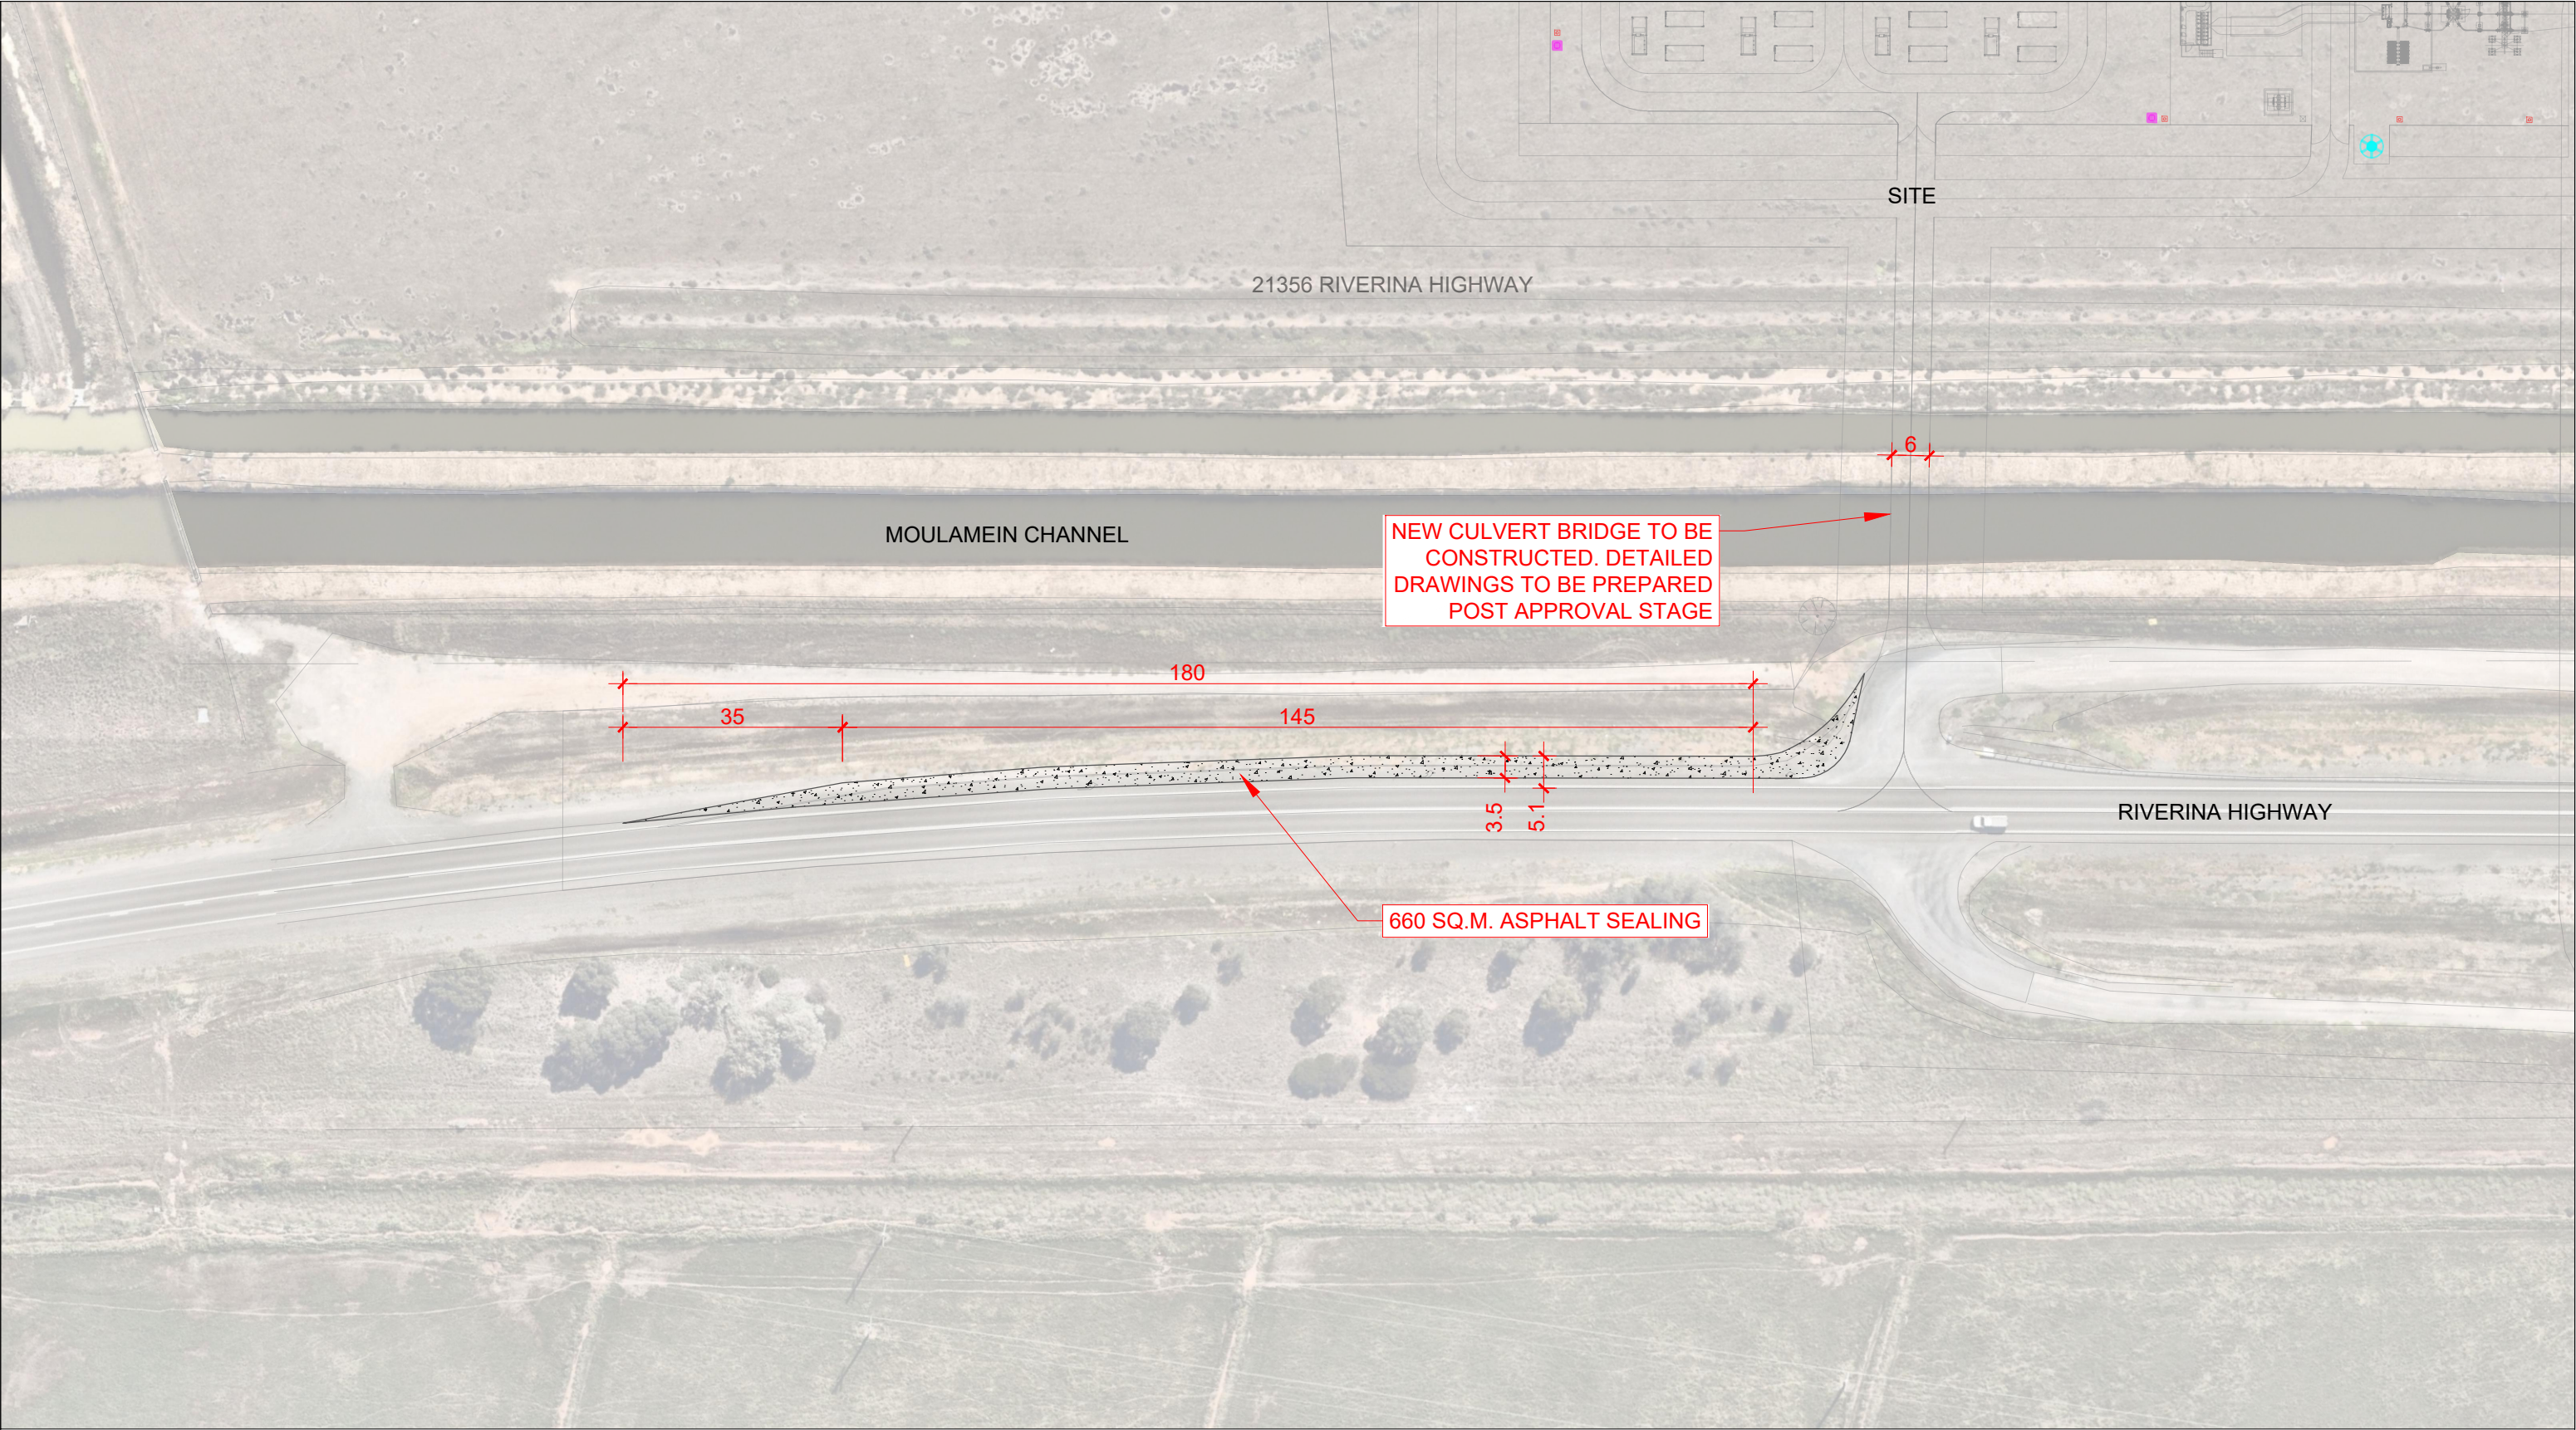

LEGEND

 

ASPHALT SEAL

NOTES:

1. ALL MEASUREMENTS ARE IN METRES

SEALING PLAN

PRELIMINARY ADVICE ONLY
NOT FOR CONSTRUCTION

ALL DRAWINGS ARE DESIGNED TO
BE PRINTED AND READ IN COLOUR
IT IS THE CONTRACTORS' RESPONSIBILITY TO
PRINT DRAWINGS IN COLOUR TO AVOID ANY
POTENTIAL DISCREPANCIES IF DRAWINGS
ARE PRINTED IN BLACK AND WHITE



DENILQUIN BESS
STRATEGIC DESIGN

Angel Place, Level 8, 123 Pitt Street | Sydney NSW 2000 Australia | +61 2 8233 9900 | URBIS Pty Ltd | ABN 50 105 256 228

ARCHITECTURAL DRAWING REF
DWG NAME: DEN-PD-02052025-SIT-A9
DATE: 2025/05/02
NEARMAP IMAGE
DATE: 2024/10/20


B	MINOR UPDATES	SA	KM	20/05/25
A	DRAFT	SA	KM	15/05/25
REV	DESCRIPTION	DWN	CHK	DATE

DISCLAIMER
Copyright by Urbis Pty Ltd. This drawing or parts thereof may not be reproduced for any purpose or used for another project without the consent of Urbis. The plan must not be used for ordering, supply or installation and no relevance should be placed on this plan for any financial dealing of the land. This plan is conceptual and is for discussion purposes only and subject to further detail study, Council approval, engineering input, and survey. Cadastral boundaries, areas and dimensions are approximate only. Written figured dimensions shall take preference to scaled dimensions.

CLIENT
GRANSOLAR DEVELOPMENT AUSTRALIA



1:1,000 @ A3
0 10 20m

PROJECT NO.
P0050308
SHEET NO.
01 OF 04
DATE
20/05/25
REVISION
B

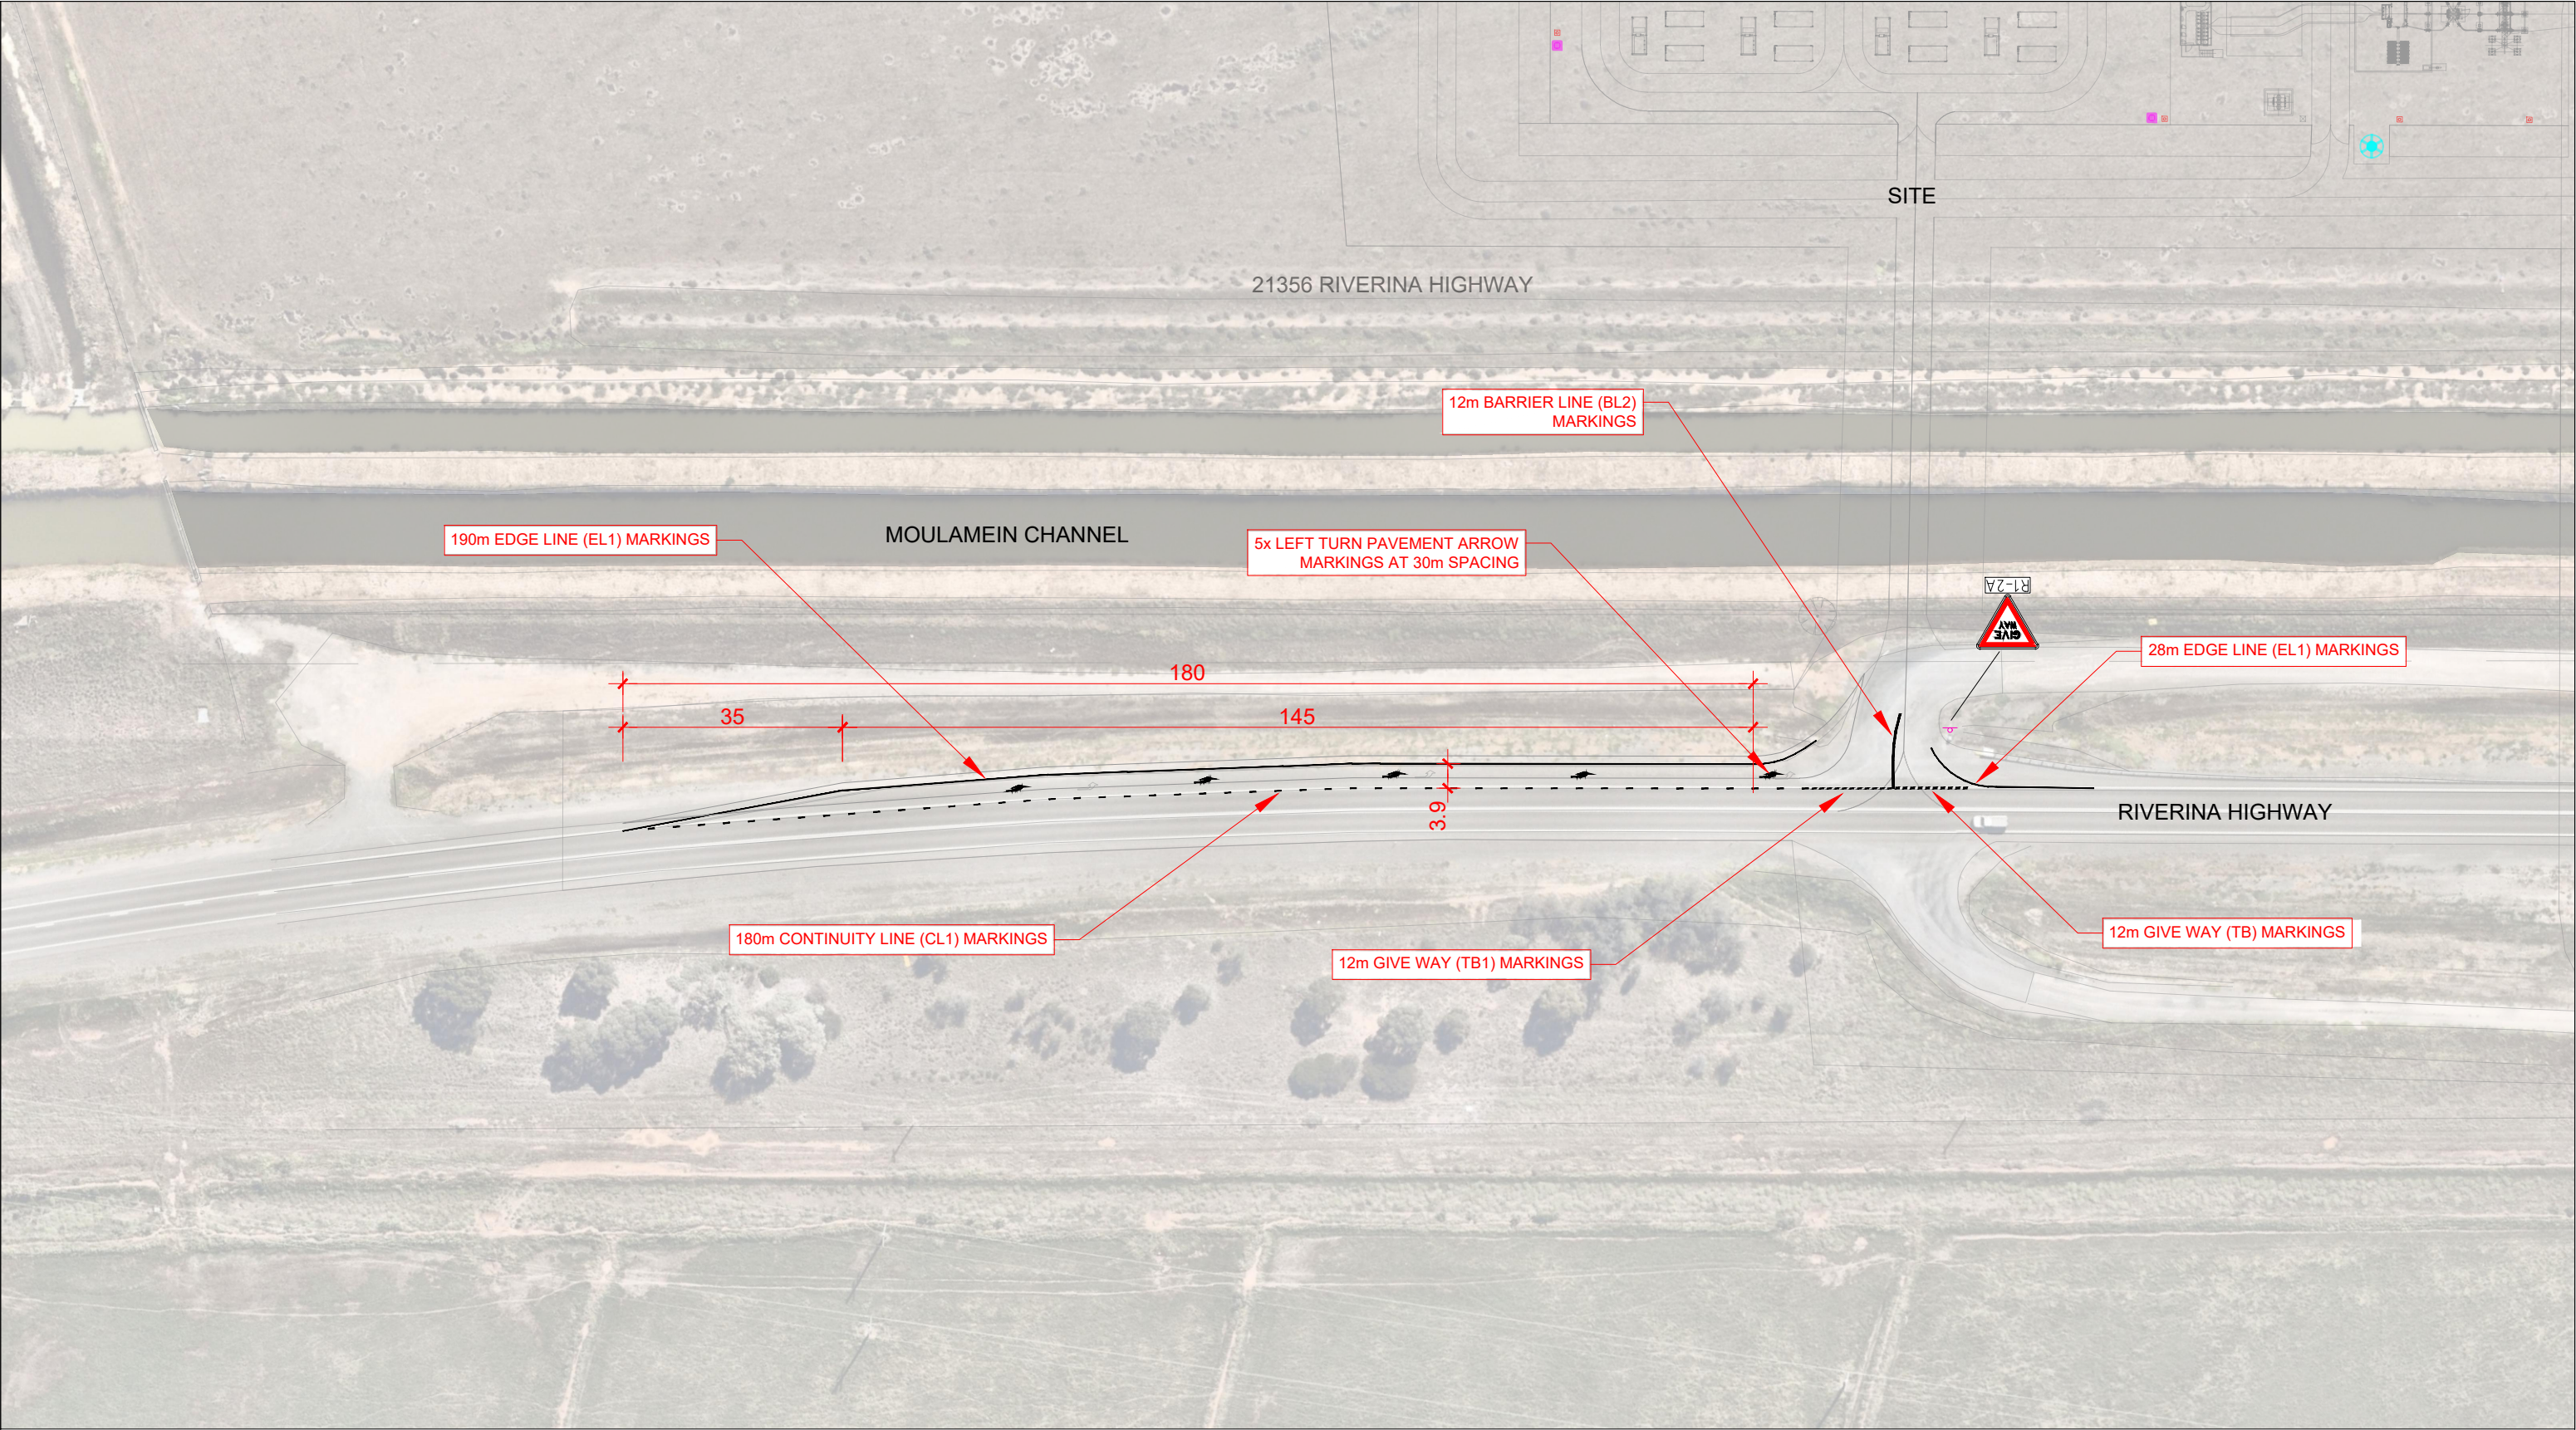

LEGEND

Line type	Use	Dimensions (m)	Colour
CL1	Defines edge of through carriageway		White

  TB	Give Way Line (Used with signs)		White
TB1	Give Way Line (Used on right side of road)		White

EL1	Left and right edges of roads, divided carriageways and expressways		White
BL2	Replaces dividing line if there is restricted sight distance for both directions, at approaches to a median island or at approaches to a pedestrian crossing.		White

NOTES:

1. ALL MEASUREMENTS ARE IN METRES

SIGNAGE AND LINEMARKING PLAN

PRELIMINARY ADVICE ONLY
NOT FOR CONSTRUCTION

ALL DRAWINGS ARE DESIGNED TO BE PRINTED AND READ IN COLOUR
IT IS THE CONTRACTORS' RESPONSIBILITY TO PRINT DRAWINGS IN COLOUR TO AVOID ANY POTENTIAL DISCREPANCIES IF DRAWINGS ARE PRINTED IN BLACK AND WHITE



DENILIQVIN BESS
STRATEGIC DESIGN

Angel Place, Level 8, 123 Pitt Street | Sydney NSW 2000 Australia | +61 2 8233 9900 | URBIS Pty Ltd | ABN 50 105 256 228

ARCHITECTURAL DRAWING REF
DWG NAME: DEN-PD-02052025-SIT-A9
DATE: 2025/05/02

NEARMAP IMAGE
DATE: 2024/10/20

B	MINOR UPDATES	SA	KM	20/05/25
A	DRAFT	SA	KM	15/05/25
REV	DESCRIPTION	DWN	CHK	DATE

DISCLAIMER
Copyright by Urbis Pty Ltd. This drawing or parts thereof may not be reproduced for any purpose or used for another project without the consent of Urbis. The plan must not be used for ordering, supply or installation and no relevance should be placed on this plan for any financial dealing of the land. This plan is conceptual and is for discussion purposes only and subject to further detail study, Council approval, engineering input, and survey. Cadastral boundaries, areas and dimensions are approximate only. Written figured dimensions shall take preference to scaled dimensions.


CLIENT
GRANSOLAR DEVELOPMENT AUSTRALIA

1:1,000 @ A3


PROJECT NO.
P0050308
SHEET NO.
02 OF 04
DATE
20/05/25
REVISION
B



- LEGEND
- 600 mm BODY CLEARANCE
 - VEHICLE BODY (FORWARD)
 - CENTRE LINE

 

B-Double (25.0m)
Overall Length 25.00m
Overall Width 4.50m
Overall Body Height 9.54m
Track Width 2.50m
Lock-to-lock time 6.00s
Curb to Curb Turning Radius 15.00m

SPEED = 20 km/h

SWEPT PATH - 25.0m B-DOUBLE

PRELIMINARY ADVICE ONLY
NOT FOR CONSTRUCTION

ALL DRAWINGS ARE DESIGNED TO
BE PRINTED AND READ IN COLOUR

IT IS THE CONTRACTORS' RESPONSIBILITY TO
PRINT DRAWINGS IN COLOUR TO AVOID ANY
POTENTIAL DISCREPANCIES IF DRAWINGS
ARE PRINTED IN BLACK AND WHITE



DENILIKUIN BESS
SWEPT PATH

Angel Place, Level 8, 123 Pitt Street | Sydney NSW 2000 Australia | +61 2 8233 9900 | URBIS Pty Ltd | ABN 50 105 256 228

ARCHITECTURAL DRAWING REF
DWG NAME: DEN-PD-02052025-SIT-A9
DATE: 2025/05/02

NEARMAP IMAGE
DATE: 2024/10/20

REV	DESCRIPTION	DWN	CHK	DATE
B	MINOR UPDATES	SA	KM	20/05/25
A	DRAFT	SA	KM	15/05/25

DISCLAIMER
Copyright by Urbis Pty Ltd. This drawing or parts thereof may not be reproduced for any purpose or used for another project without the consent of Urbis. The plan must not be used for ordering, supply or installation and no relevance should be placed on this plan for any financial dealing of the land. This plan is conceptual and is for discussion purposes only and subject to further detail study, Council approval, engineering input, and survey. Cadastral boundaries, areas and dimensions are approximate only. Written figured dimensions shall take preference to scaled dimensions.

CLIENT
GRANSOLAR DEVELOPMENT AUSTRALIA


1:1,000 @ A3
0 10 20m

PROJECT NO. P0050308
SHEET NO. 03 OF 04
DATE 20/05/25
REVISION B



LEGEND

- 600 mm BODY CLEARANCE
- VEHICLE BODY (FORWARD)
- CENTRE LINE

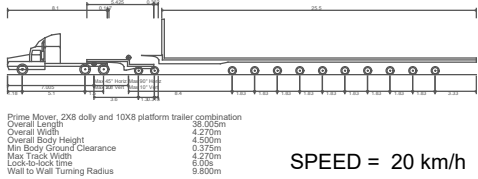

SWEPT PATH - 38.0m OSOM

PRELIMINARY ADVICE ONLY
NOT FOR CONSTRUCTION

ALL DRAWINGS ARE DESIGNED TO
BE PRINTED AND READ IN COLOUR
IT IS THE CONTRACTORS' RESPONSIBILITY TO
PRINT DRAWINGS IN COLOUR TO AVOID ANY
POTENTIAL DISCREPANCIES IF DRAWINGS
ARE PRINTED IN BLACK AND WHITE



DENILQUIN BESS
SWEPT PATH

Angel Place, Level 8, 123 Pitt Street | Sydney NSW 2000 Australia | +61 2 8233 9900 | URBIS Pty Ltd | ABN 50 105 256 228

ARCHITECTURAL DRAWING REF
DWG NAME: DEN-PD-02052025-SIT-A9
DATE: 2025/05/02
NEARMAP IMAGE
DATE: 2024/10/20

REV	DESCRIPTION	DWN	CHK	DATE
B	MINOR UPDATES	SA	KM	20/05/25
A	DRAFT	SA	KM	15/05/25

DISCLAIMER
Copyright by Urbis Pty Ltd. This drawing or parts thereof may not be reproduced for any purpose or used for another project without the consent of Urbis. The plan must not be used for ordering, supply or installation and no relevance should be placed on this plan for any financial dealing of the land. This plan is conceptual and is for discussion purposes only and subject to further detail study, Council approval, engineering input, and survey. Cadastral boundaries, areas and dimensions are approximate only. Written figured dimensions shall take preference to scaled dimensions.

CLIENT
GRANSOLAR DEVELOPMENT AUSTRALIA

1:1,000 @ A3
0 10 20m

PROJECT NO.
P0050308
SHEET NO.
04 OF 04
DATE
20/05/25
REVISION
B