


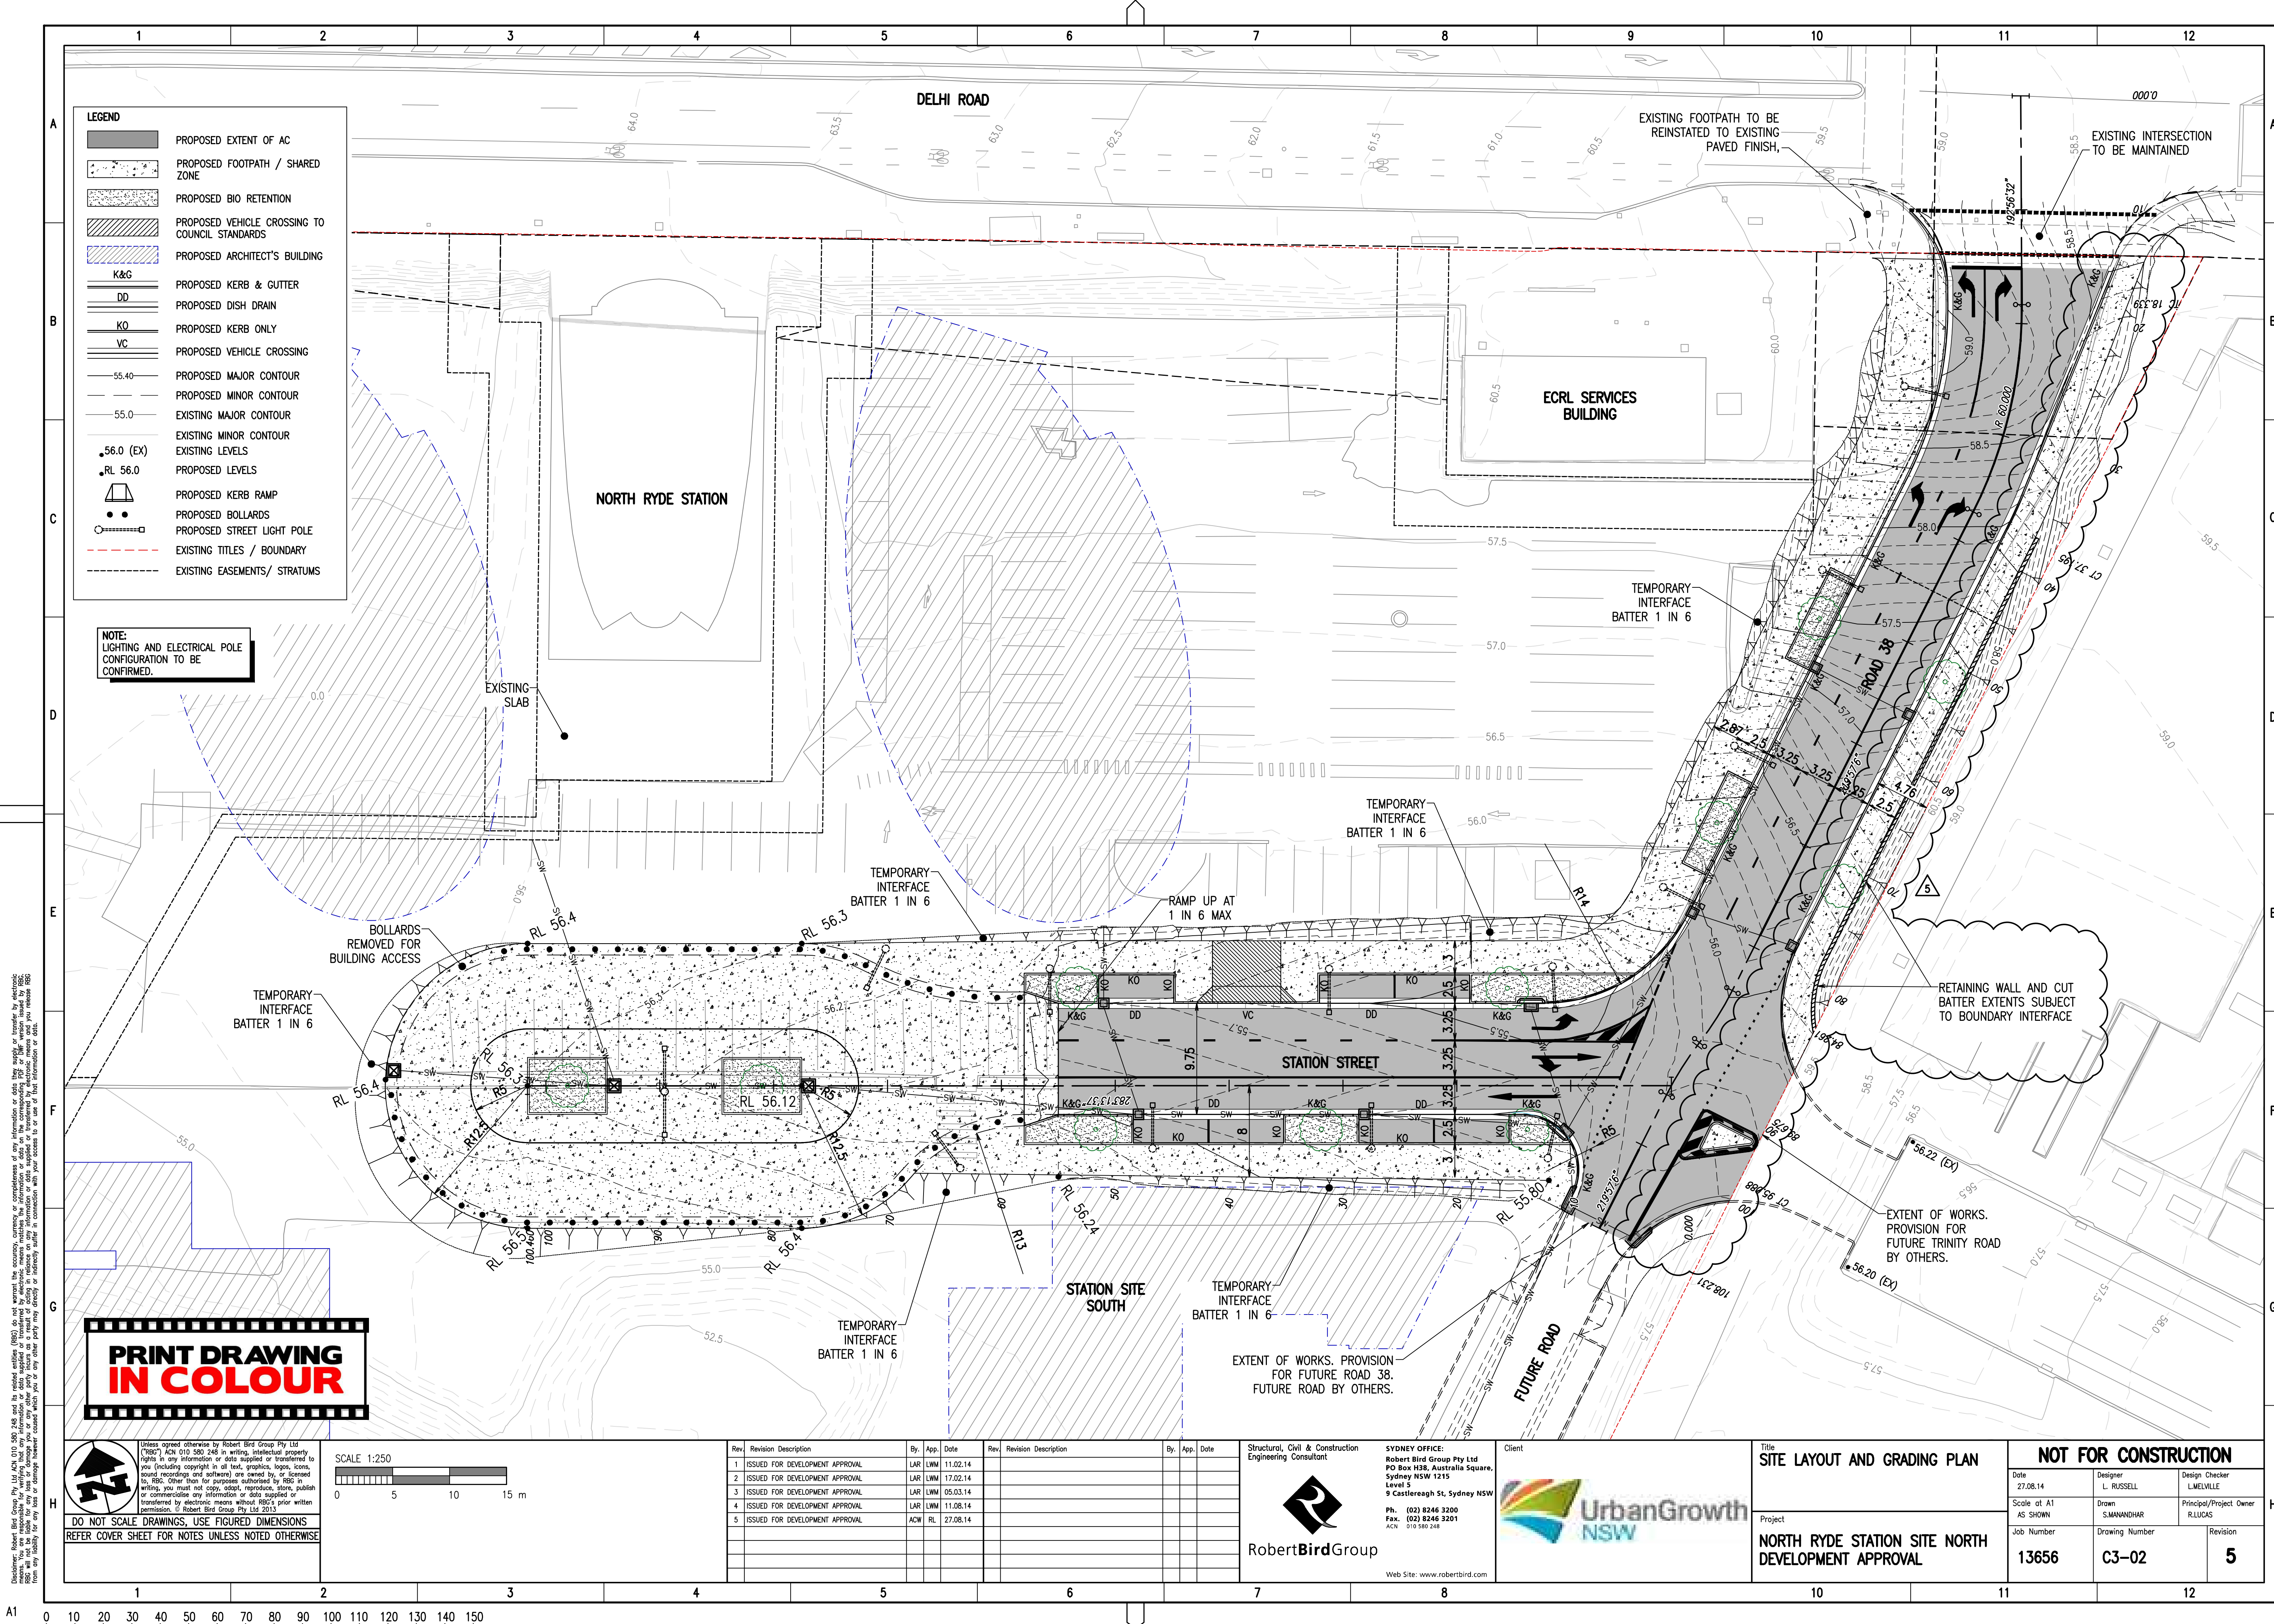

**PRINT DRAWING
IN COLOUR**

DO NOT SCALE DRAWINGS, USE FIGURED DIMENSIONS
REFER COVER SHEET FOR NOTES UNLESS NOTED OTHERWISE

Rev.	Revision Description	By	App.	Date	Rev.	Revision Description	By	App.	Date
1	ISSUED FOR DEVELOPMENT APPROVAL	LAR	LWM	11.02.14					
2	ISSUED FOR DEVELOPMENT APPROVAL	LAR	LWM	12.02.14					
3	ISSUED FOR DEVELOPMENT APPROVAL	LAR	LWM	05.03.14					
4	ISSUED FOR DEVELOPMENT APPROVAL	LAR	LWM	11.08.14					
5	ISSUED FOR DEVELOPMENT APPROVAL	ACW	RL	27.08.14					

Structural, Civil & Construction
Engineering Consultant

RobertBirdGroup

SYDNEY OFFICE:
Robert Bird Group Pty Ltd
PO Box H38, Australia Square,
Sydney NSW 1215
Level 5
9 Castlereagh St, Sydney NSW

Ph. (02) 8246 3200
Fax. (02) 8246 3201
ACW 019 589 2418

Web Site: www.robertbird.com



Title		NOT FOR CONSTRUCTION		
SITE LAYOUT AND GRADING PLAN		Date 27.08.14	Designer L. RUSSELL	Design Checker LMEVILLE
Project NORTH RYDE STATION SITE NORTH DEVELOPMENT APPROVAL		Scale at A1 AS SHOWN	Drawn S.MANANDHAR	Principal/Project Owner R.LUCAS
Job Number 13656		Drawing Number C3-02		Revision 5