


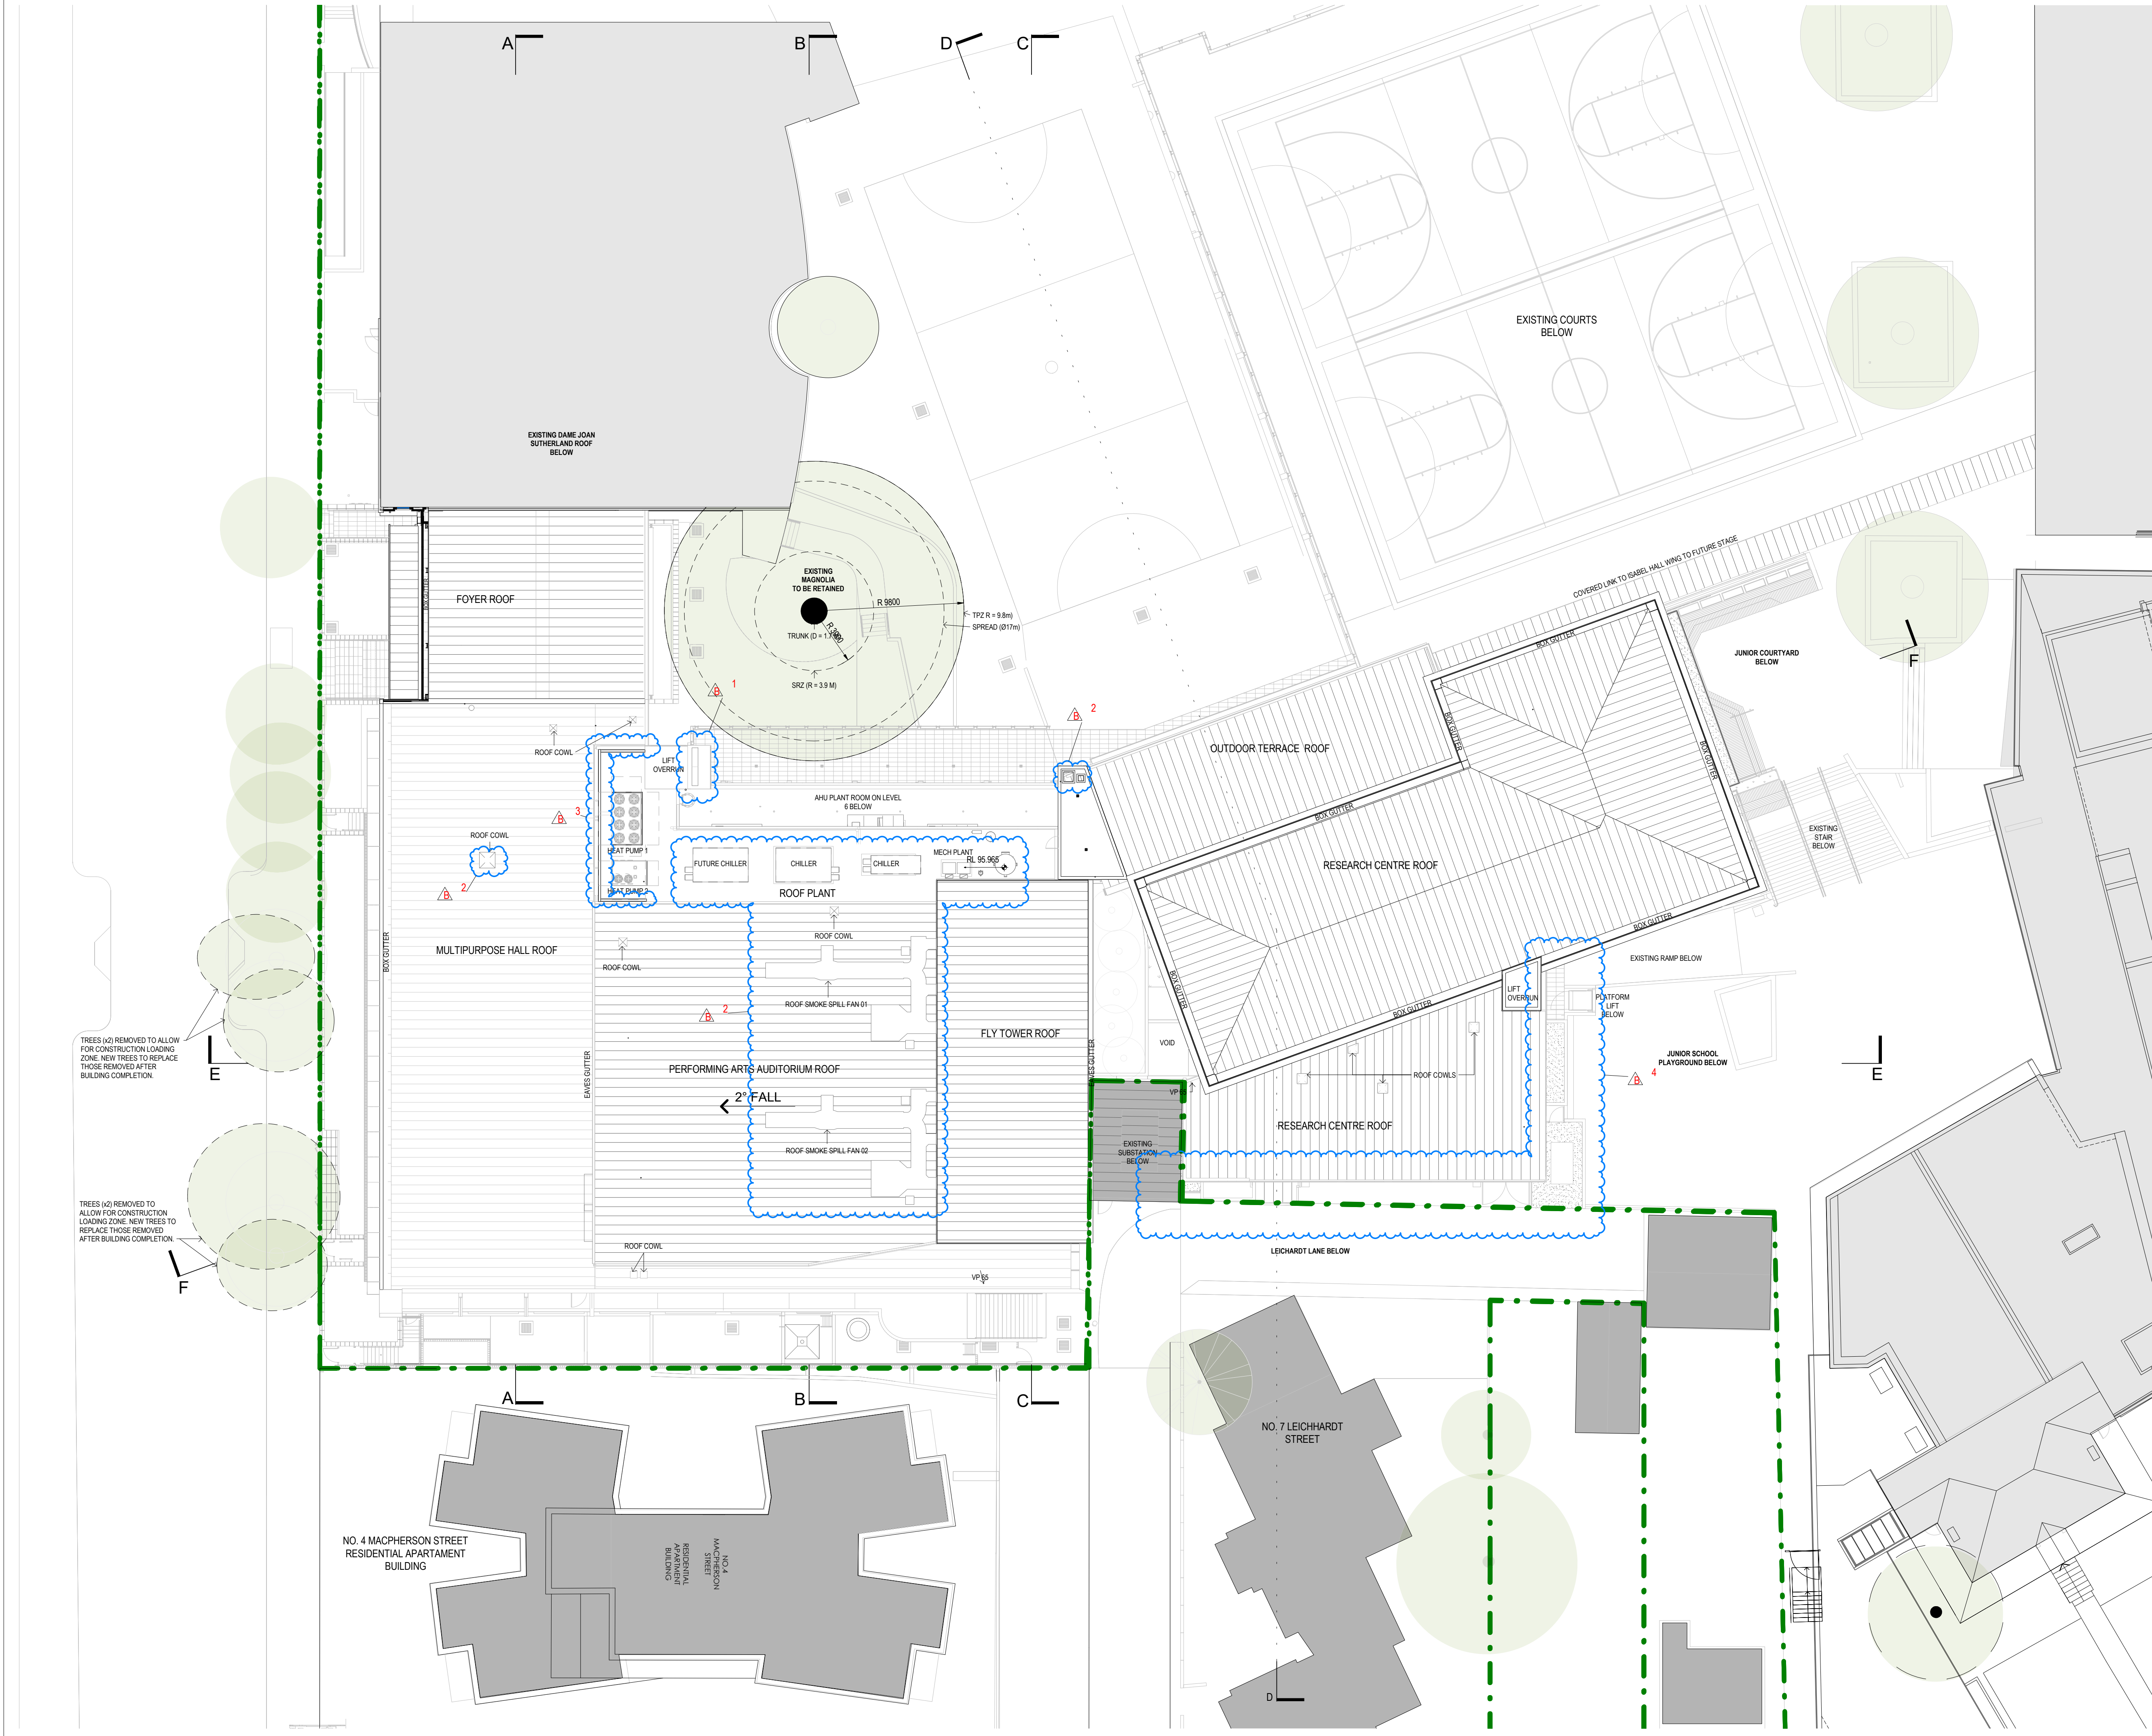

MODIFICATION APPLICATION

NOTES:
1. PROPOSED REVISION TO APPROVED MODIFICATION APPLICATION DRAWINGS
ISSUED ON THE 27.05.2019
2. READ IN CONJUNCTION WITH DRAWINGS (1A)103.SVZ AND (1B)150.SVZ SERIES
3. DRAWINGS PREPARED IN ACCORDANCE TO SUBSTATION DRAWINGS
TWC - TWC-00302 PREPARED BY NORTHROP
4. READ IN CONJUNCTION WITH VEHICLE SWEEP PATH PLANS PREPARED BY TTW
5. DRAWING TO BE REPRODUCED IN COLOUR FOR CLARITY.

LEGEND:
ST. CATHERINE'S SCHOOL BOUNDARY LINE
REVISION CLOUD INDICATING REVISED ITEM
REVISED ITEM ID NUMBER (REFER TO LIST OF REVISED ITEMS)
ISSUE #

- LIST OF CHANGES ROOF LEVEL:
1. REVISED RISER SIZE FOR SERVICES RETICULATION.
 2. MECHANICAL SERVICES AT ROOF PLANT AND ROOF LEVEL UPDATED TO REFLECT FINAL DESIGN.
 3. SCREENING TO PLANT FOR COMPLIANCE WITH CONDITIONS OF CONSENT.
 4. NEW SUBSTATION LOCATION AND REVISED SERVICE VEHICLE ZONE IN LEVEL 4 (LEVEL BELOW).

B	MODIFICATION APPLICATION	16.04.21
A	ISSUE FOR SA 55	27.05.19
ISSUE	AMENDMENT DESCRIPTION	DATE

ARCHITECT



MAYOH ARCHITECTS
PD MAYOH PTY LTD
ABN: 167788096805
Peter Mayoh: Registered Architect No. 3788
1/1106 Alexander Street, Crown Nest NSW 2065
P: (02) 9958 0488 F: (02) 9958 6424
E: info@mayoharchitects.com.au
www.mayoharchitects.com.au

CLIENT
ST. CATHERINE'S SCHOOL

TITLE
ROOF PLAN - PHASE B (REVISED PLAN)


PROJECT
RPAC
26 ALBION STREET WAVERLEY NSW 2024


DRAWING STATUS: MODIFICATION APPLICATION

0 m 2 4 6

SCALE: 1: 200 @ A1	JOB No: 1212
CHECKED: PDM	DRAWN: DBV/RM
DRAWING No: 4.55(1B)107	REV B

16/04/2021 4:56:01 PM

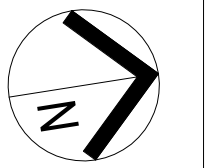

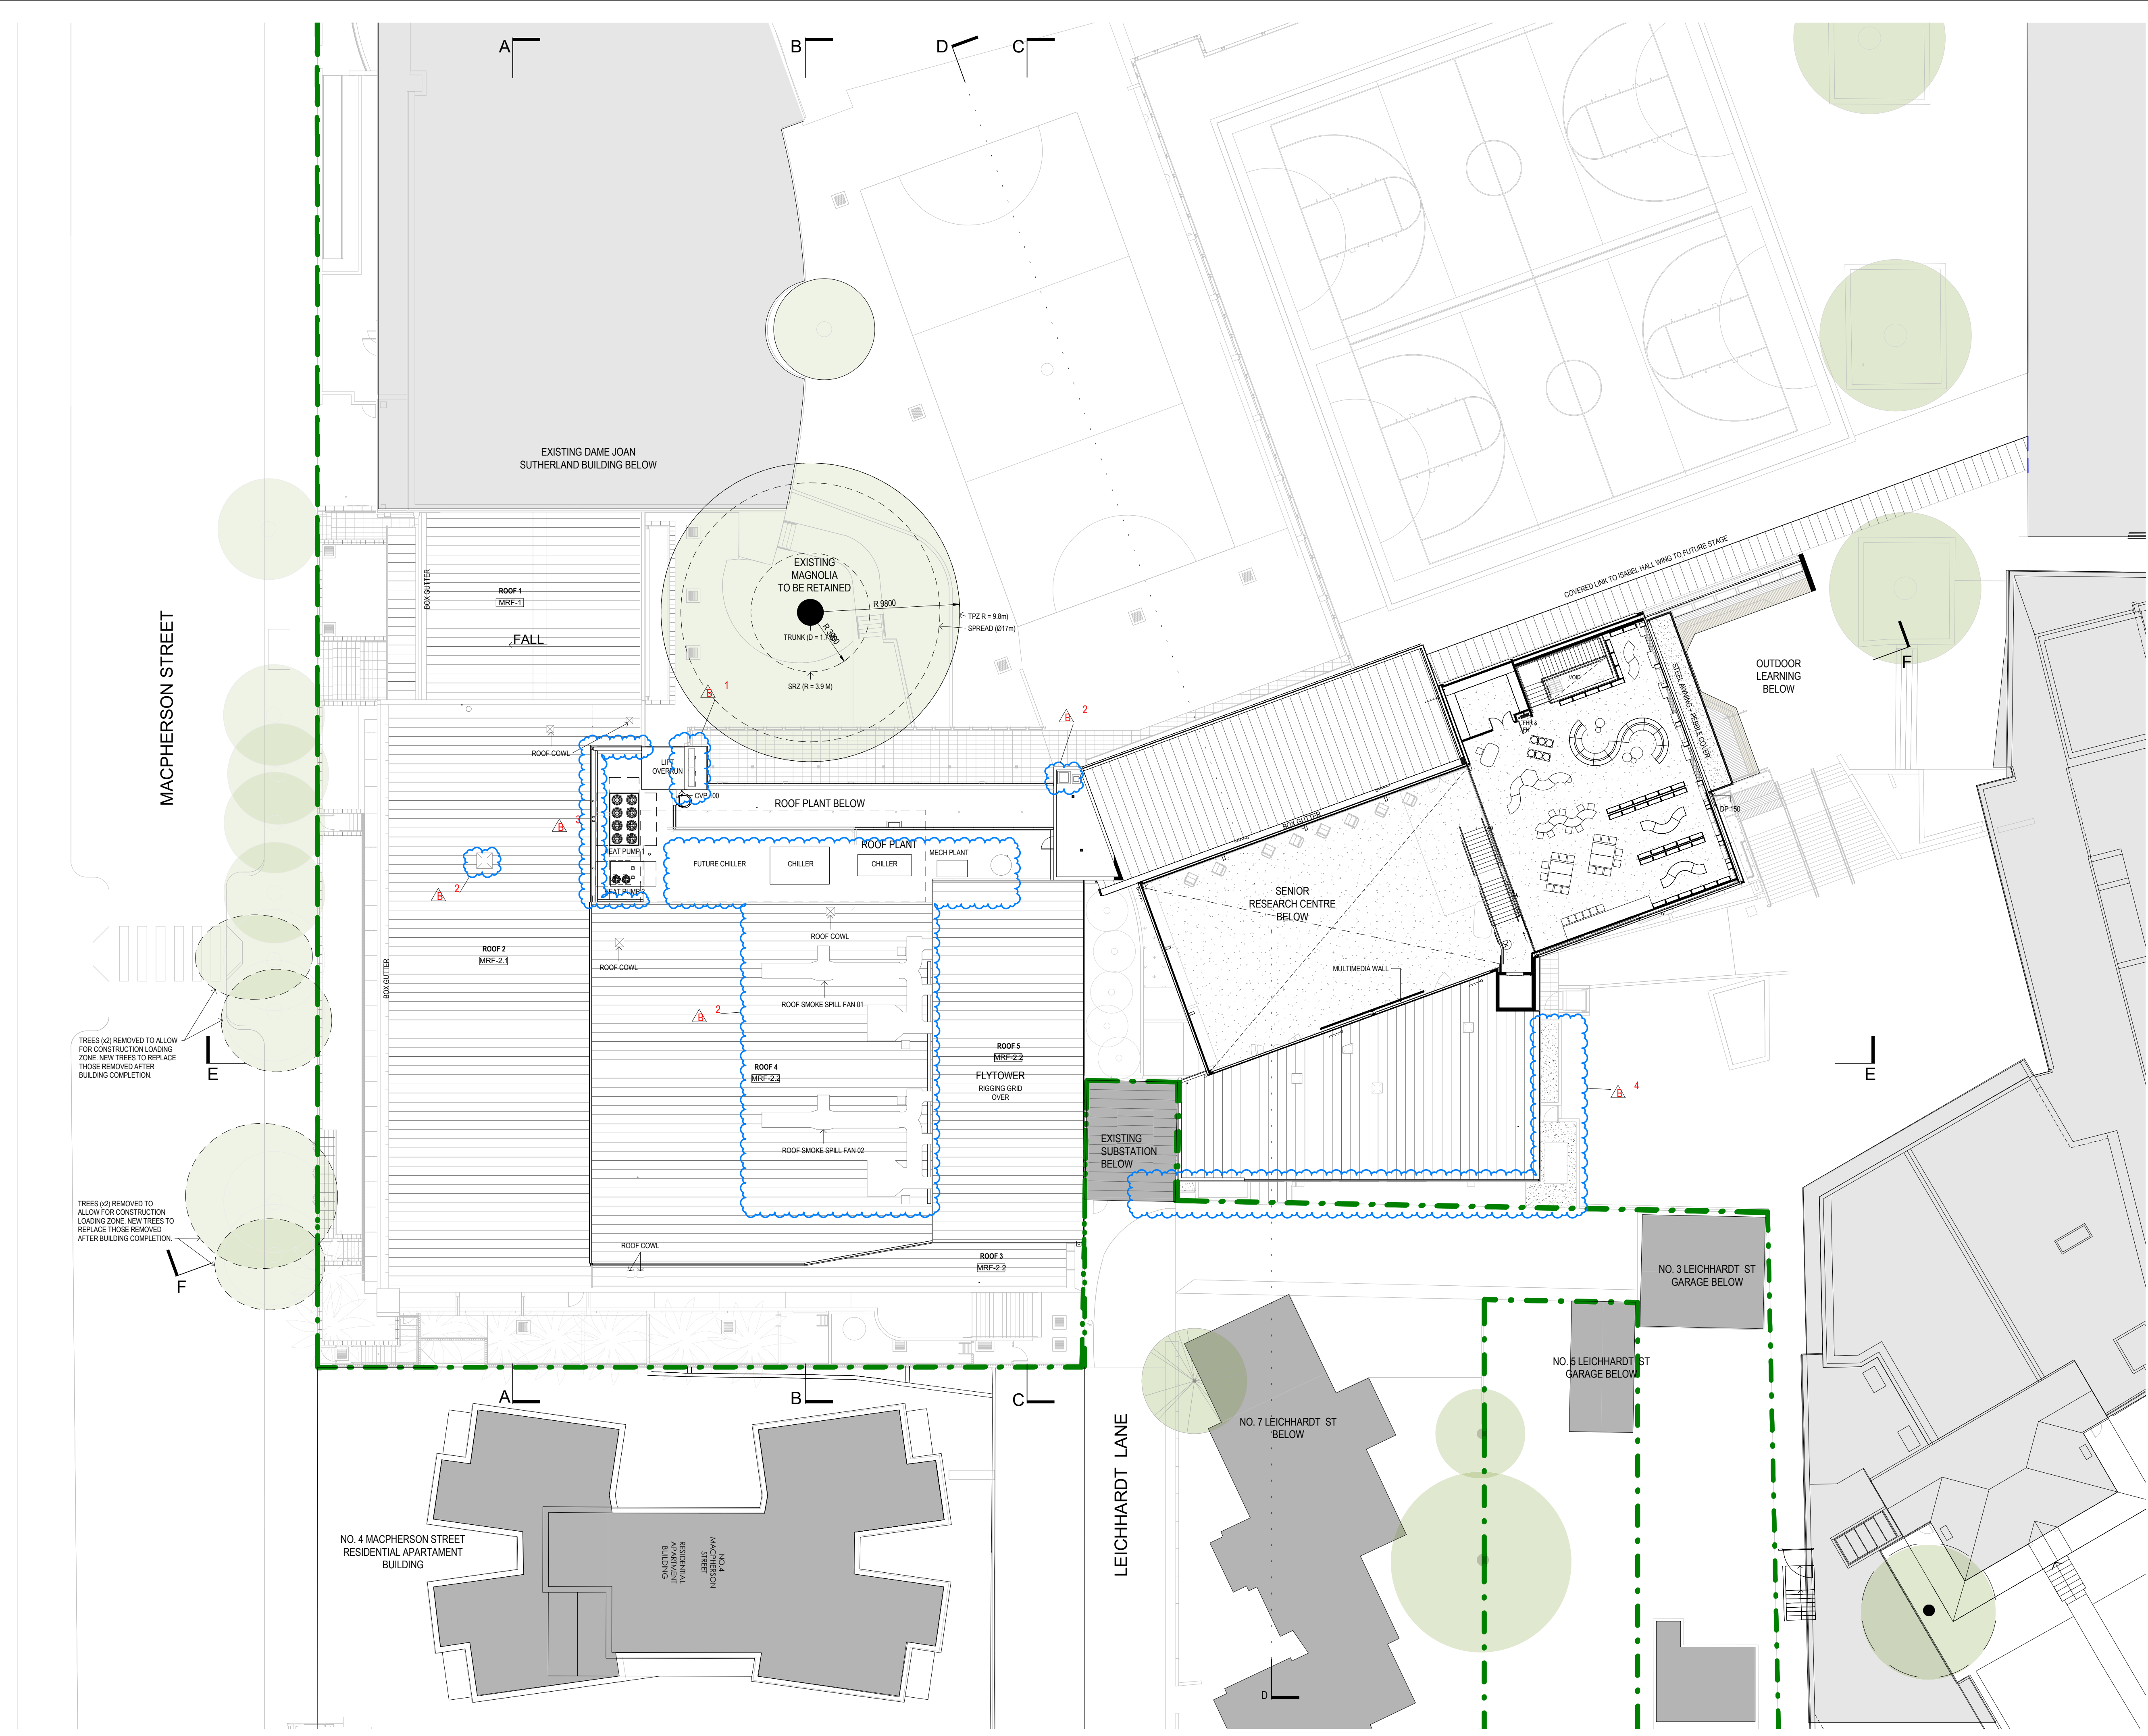

MODIFICATION APPLICATION

- NOTES:
1. PROPOSED REVISION TO APPROVED MODIFICATION APPLICATION DRAWINGS ISSUED ON THE 27.05.2019
 2. READ IN CONJUNCTION WITH DRAWINGS (1A)103 SVZ AND (1B)150 SVZ SERIES
 3. DRAWINGS PREPARED IN ACCORDANCE TO SUBSTATION DRAWINGS
 4. TWC - TWC-00302 PREPARED BY NORTHROP
 5. READ IN CONJUNCTION WITH VEHICLE SWEEP PATH PLANS PREPARED BY TTW
 6. DRAWING TO BE REPRODUCED IN COLOUR FOR CLARITY.

- LEGEND:
- ST. CATHERINE'S SCHOOL BOUNDARY LINE
 - REVISION CLOUD INDICATING REVISED ITEM
 - REVISED ITEM ID NUMBER (REFER TO LIST OF REVISED ITEMS)
 - ISSUE #

- LIST OF CHANGES LEVEL 7:
1. REVISED RISER SIZE FOR SERVICES RETICULATION.
 2. MECHANICAL SERVICES AT ROOF PLANT AND ROOF LEVEL UPDATED TO REFLECT FINAL DESIGN.
 3. SCREENING TO PLANT FOR COMPLIANCE WITH CONDITIONS OF CONSENT.
 4. NEW SUBSTATION LOCATION AND REVISED SERVICE VEHICLE ZONE IN LEVEL 4 (LEVEL BELOW).

B	MODIFICATION APPLICATION	16.04.21
A	ISSUE FOR SA 55	27.05.19
ISSUE	AMENDMENT DESCRIPTION	DATE

ARCHITECT

MAYOH

MAYOH ARCHITECTS
PD MAYOH PTY LTD
ABN: 16788090805
Peter Mayoh: Registered Architect No. 3788
1/106 Alexander Street, Crown Nest NSW 2065
P: (02) 9958 0488 F: (02) 9958 6424
E: info@mayoharchitects.com.au
www.mayoharchitects.com.au

CLIENT

ST. CATHERINE'S SCHOOL

TITLE

LEVEL 7 - PHASE B (REVISED PLAN)

PROJECT

RPAC
26 ALBION STREET WAVERLEY NSW 2024

DRAWING STATUS:		MODIFICATION APPLICATION	
0 m 2 4 6			
SCALE: 1: 200		@ A1	
JOB NO: 1212			
CHECKED: PDM		DRAWN: DBV/RM	
DRAWING No.		REV	
4.55(1B)106		B	

16/04/2021 4:55:32 PM

ES:
PROPOSED REVISION TO APPROVED MODIFICATION APPLICATION DRAWINGS
ISSUED ON THE 27.05.2019
ISSUED IN CONJUNCTION WITH DRAWINGS (1A)103.SVZ AND (1B)150.SVZ SERIES
DRAWINGS PREPARED IN ACCORDANCE TO SUBSTANTION DRAWINGS
TWC - TWC-00302 PREPARED BY NORTHPROP
ISSUED IN CONJUNCTION WITH VEHICLE SWEEP PATH PLANS PREPARED BY TTT
DRAWING TO BE REPRODUCED IN COLOUR FOR CLARITY.

END: ——— ST. CATHERINE'S SCHOOL BOUNDARY LINE

REVISION CLOUD INDICATING REVISED ITEM

1 ← REVISED ITEM ID NUMBER (REFER TO LIST OF REVISED

ISSUE #

NOT OF CHANGES LEVEL 6:

REVISED DOOR LOCATIONS FOR CORRIDOR AND PLANT AREA FOR FIRE SEPARATION AND EGRESS COMPLIANCE.

REVISED RISER SIZE FOR SERVICES RETICULATION.

NEW MECHANICAL PLENUM INCLUDED FOR SERVICES RETICULATION

REVISED VERTICAL ACCESS ARRANGEMENT TO STAGE CATWALKS FOR COMPLIANCE AND IMPROVED STAGE OPERATION FUNCTIONALITY.

NEW SUBSTATION LOCATION AND REVISED SERVICE VEHICLE ZONE IN LEVEL 1 (LEVEL BELOW)

[illegible]

ARCHITECT

MAYOH ARCHITECTS

PD MAYOH PTY LTD
ABN: 16788096806
Peter Mayoh: Registered Architect No. 37888

L1/106 Alexander Street, Crows Nest NSW 2058
P: (02) 9958 0488 F: (02) 9958 6424
E: info@mayoharchitects.com.au
www.mayoharchitects.com.au


ST. CATHERINE'S
SCHOOL

LEVEL 6 - PHASE B (REVISED PLAN)

PROJECT
RPAC
26 ALBION STREET WAVERLEY NSW
2024

DRAWING STATUS:		MODIFICATION APPLICATION	
SCALE: 1 : 200	@ A1	JOB NO: 1212	
CHECKED: PDM	DRAWN: DBV/RM		
DRAWING No. 4.55(1B)105		REV B	

6/04/2021 4:54:54 PM

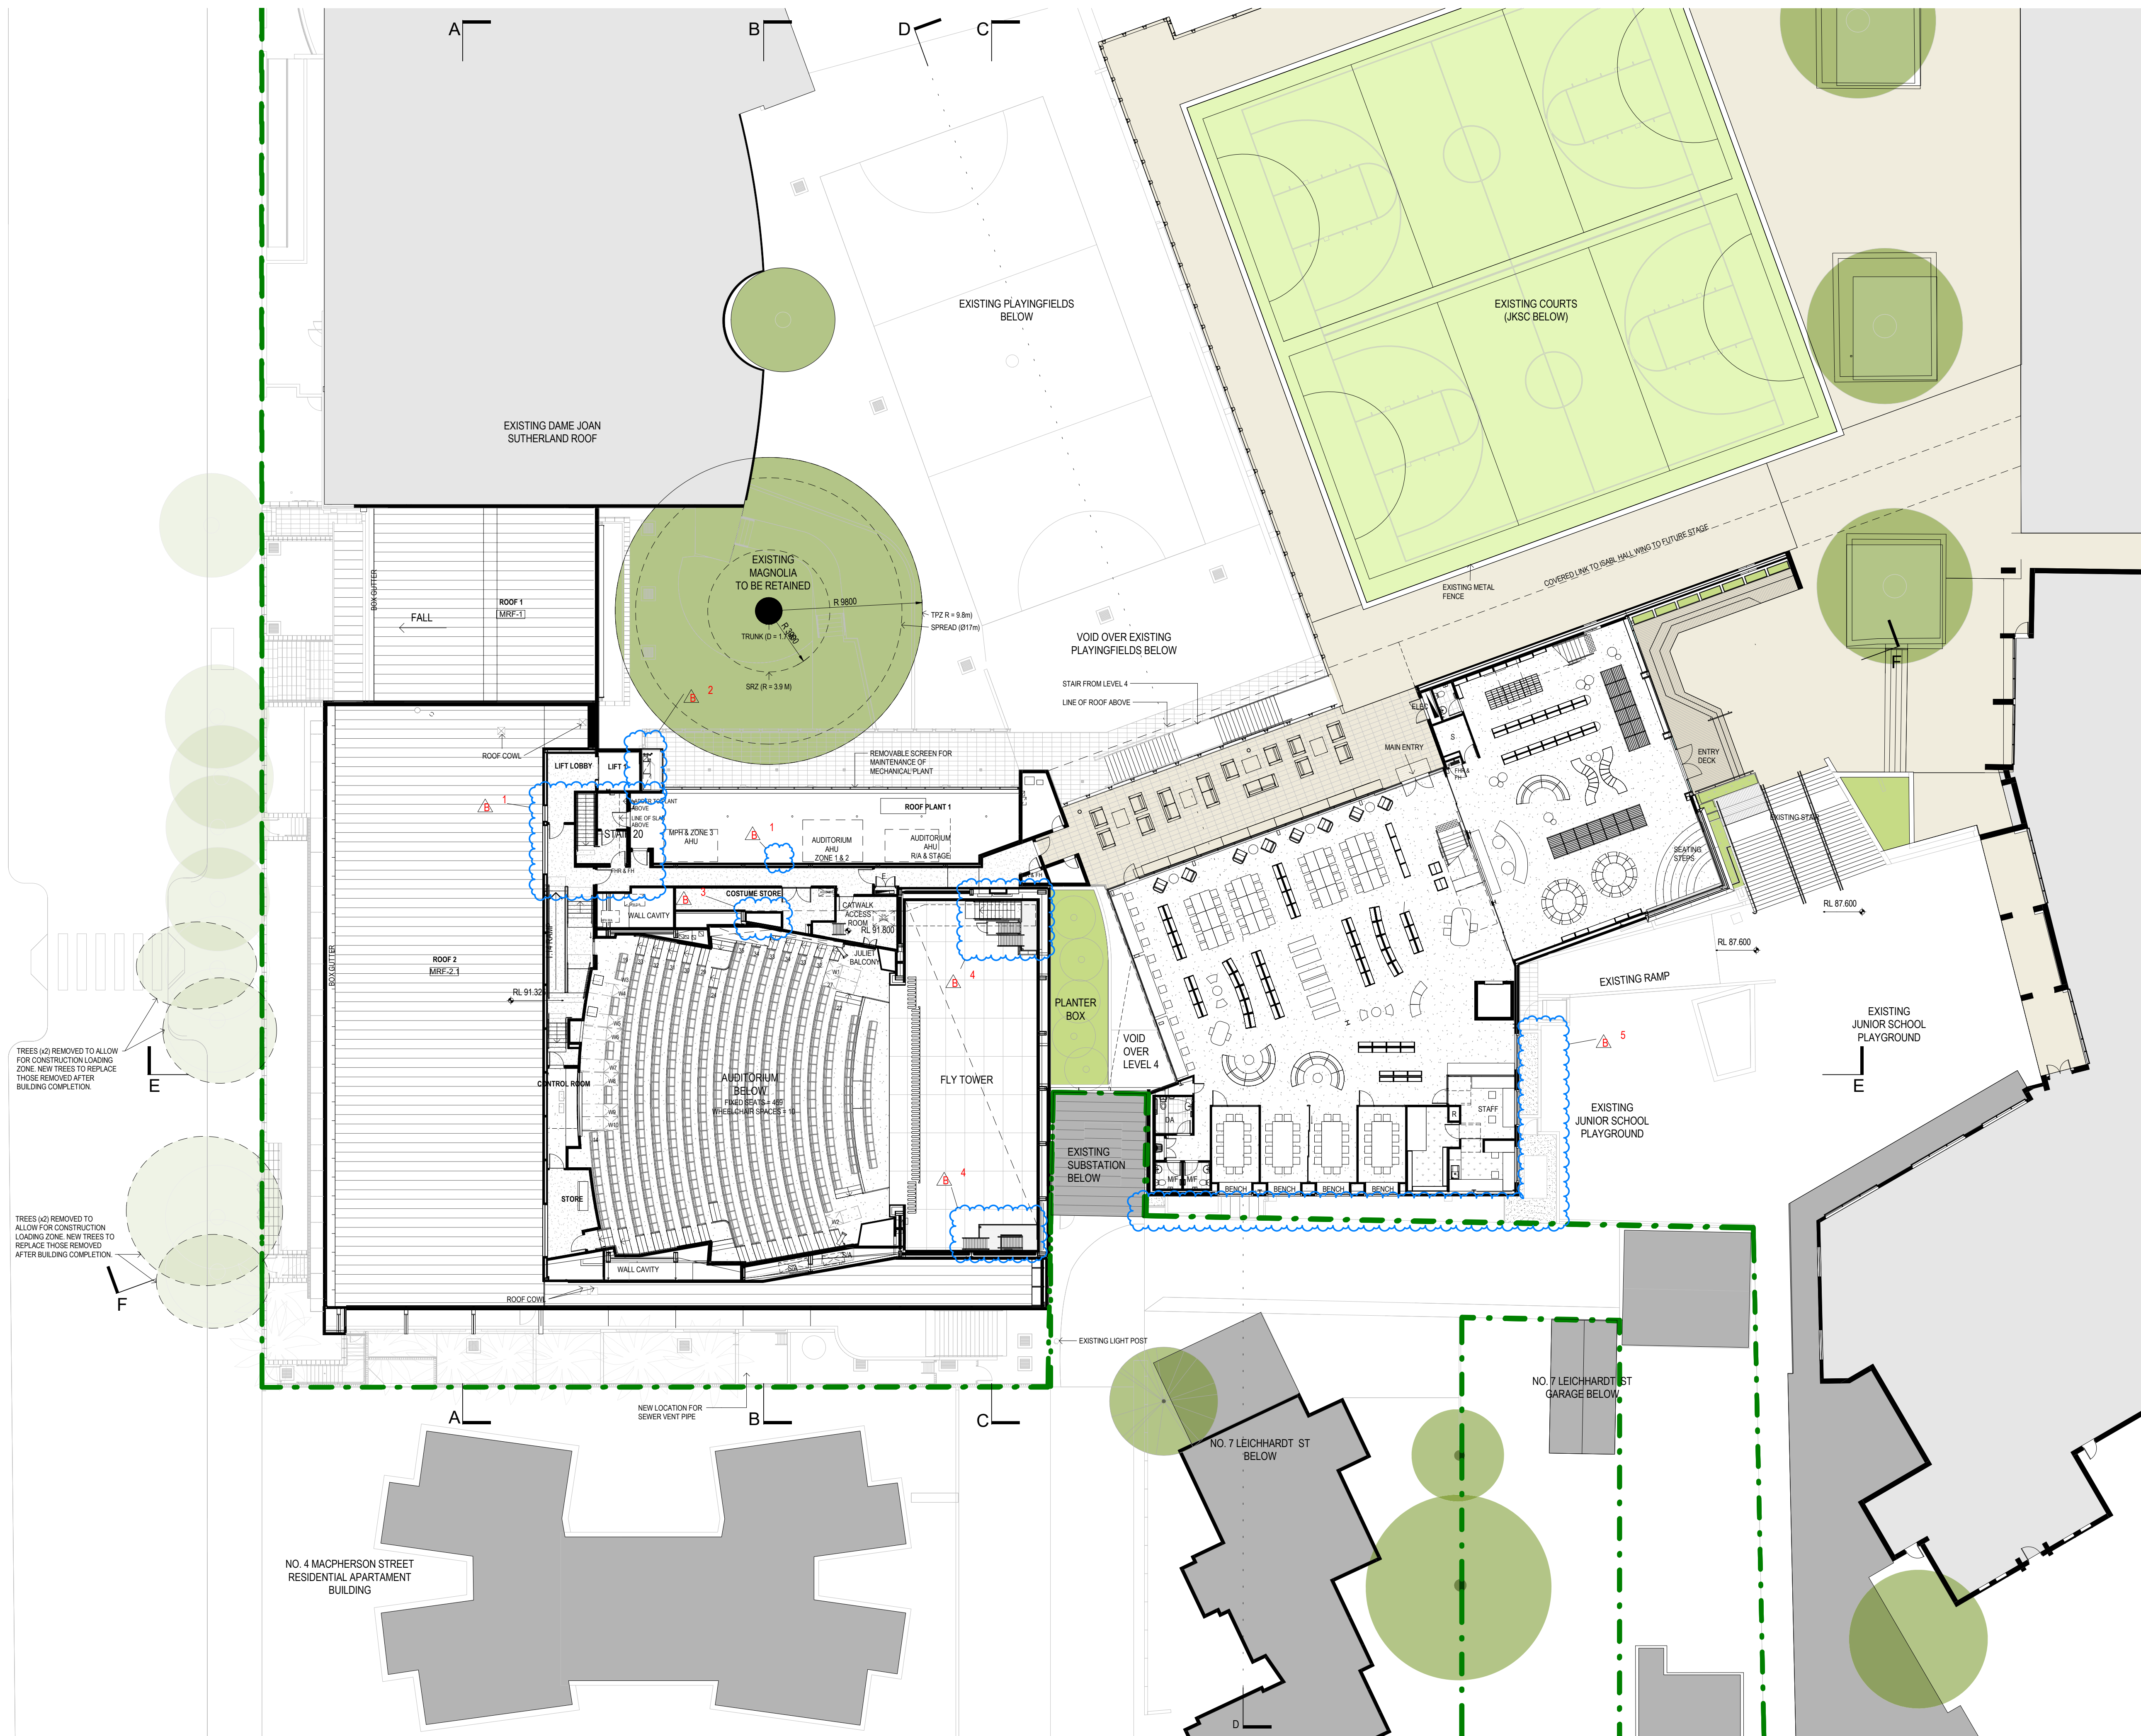

MODIFICATION APPLICATION

- NOTES:
1. PROPOSED REVISION TO APPROVED MODIFICATION APPLICATION DRAWINGS ISSUED ON THE 27.05.2019
 2. READ IN CONJUNCTION WITH DRAWINGS (1A)103.SVZ AND (1B)150.SVZ SERIES
 3. DRAWINGS PREPARED IN ACCORDANCE TO SUBSTATION DRAWINGS TWC - TWC-00302 PREPARED BY NORTHROP
 4. READ IN CONJUNCTION WITH VEHICLE SWEEP PATH PLANS PREPARED BY TTW
 5. DRAWING TO BE REPRODUCED IN COLOUR FOR CLARITY.
- LEGEND:
- ST. CATHERINE'S SCHOOL BOUNDARY LINE
 - REVISION CLOUD INDICATING REVISED ITEM
 - REVISED ITEM ID NUMBER (REFER TO LIST OF REVISED ITEMS)
 - ISSUE #

- LIST OF CHANGES LEVEL 5:
1. MEETING ROOM, CORRIDOR, AND STORE LAYOUT REVISED TO INCLUDE ACCESSIBLE BATHROOM TO SERVICE RPAC LEVEL 5 AND EXISTING DAME JOAN SUTHERLAND CENTRE FOR ACCESSIBILITY COMPLIANCE.
 2. REVISED LEVEL 5 LIFT CORRIDOR AND ADJACENT ROOMS LAYOUT FOR ACCESSIBILITY COMPLIANCE.
 3. SERVICES RISER AND CEILING CAVITY REVISED FOR SERVICES RETICULATION
 4. NEW MECHANICAL PLENUM INCLUDED FOR SERVICES RETICULATION
 5. REVISED VERTICAL ACCESS ARRANGEMENT TO THE STAGE CATWALKS FOR COMPLIANCE AND IMPROVED FUNCTIONALITY.
 6. NEW SUBSTATION LOCATION AND REVISED SERVICE VEHICLE ZONE IN LEVEL 4 (LEVEL BELOW)

B	MODIFICATION APPLICATION	16.04.21
A	ISSUE FOR SA 55	27.05.19
ISSUE	AMENDMENT DESCRIPTION	DATE

ARCHITECT

MAYOH ARCHITECTS
PO MAYOH PTY LTD
ABN: 16788090805
Peter Mayoh: Registered Architect No. 3788
1/106 Alexander Street, Crown Nest NSW 2065
P: (02) 9958 0488 F: (02) 9958 6424
E: info@mayoharchitects.com.au
www.mayoharchitects.com.au

CLIENT

ST. CATHERINE'S SCHOOL

TITLE

LEVEL 5 - PHASE B (REVISED PLAN)

PROJECT

RPAC
26 ALBION STREET WAVERLEY NSW 2024

DRAWING STATUS: MODIFICATION APPLICATION


0 m 2 4 6

SCALE: 1: 200 @ A1 JOB NO: 1212

CHECKED: PDM DRAWN: DBV/RM

DRAWING No. 4.55(1B)104 REV B

16/04/2021 4:53:16 PM

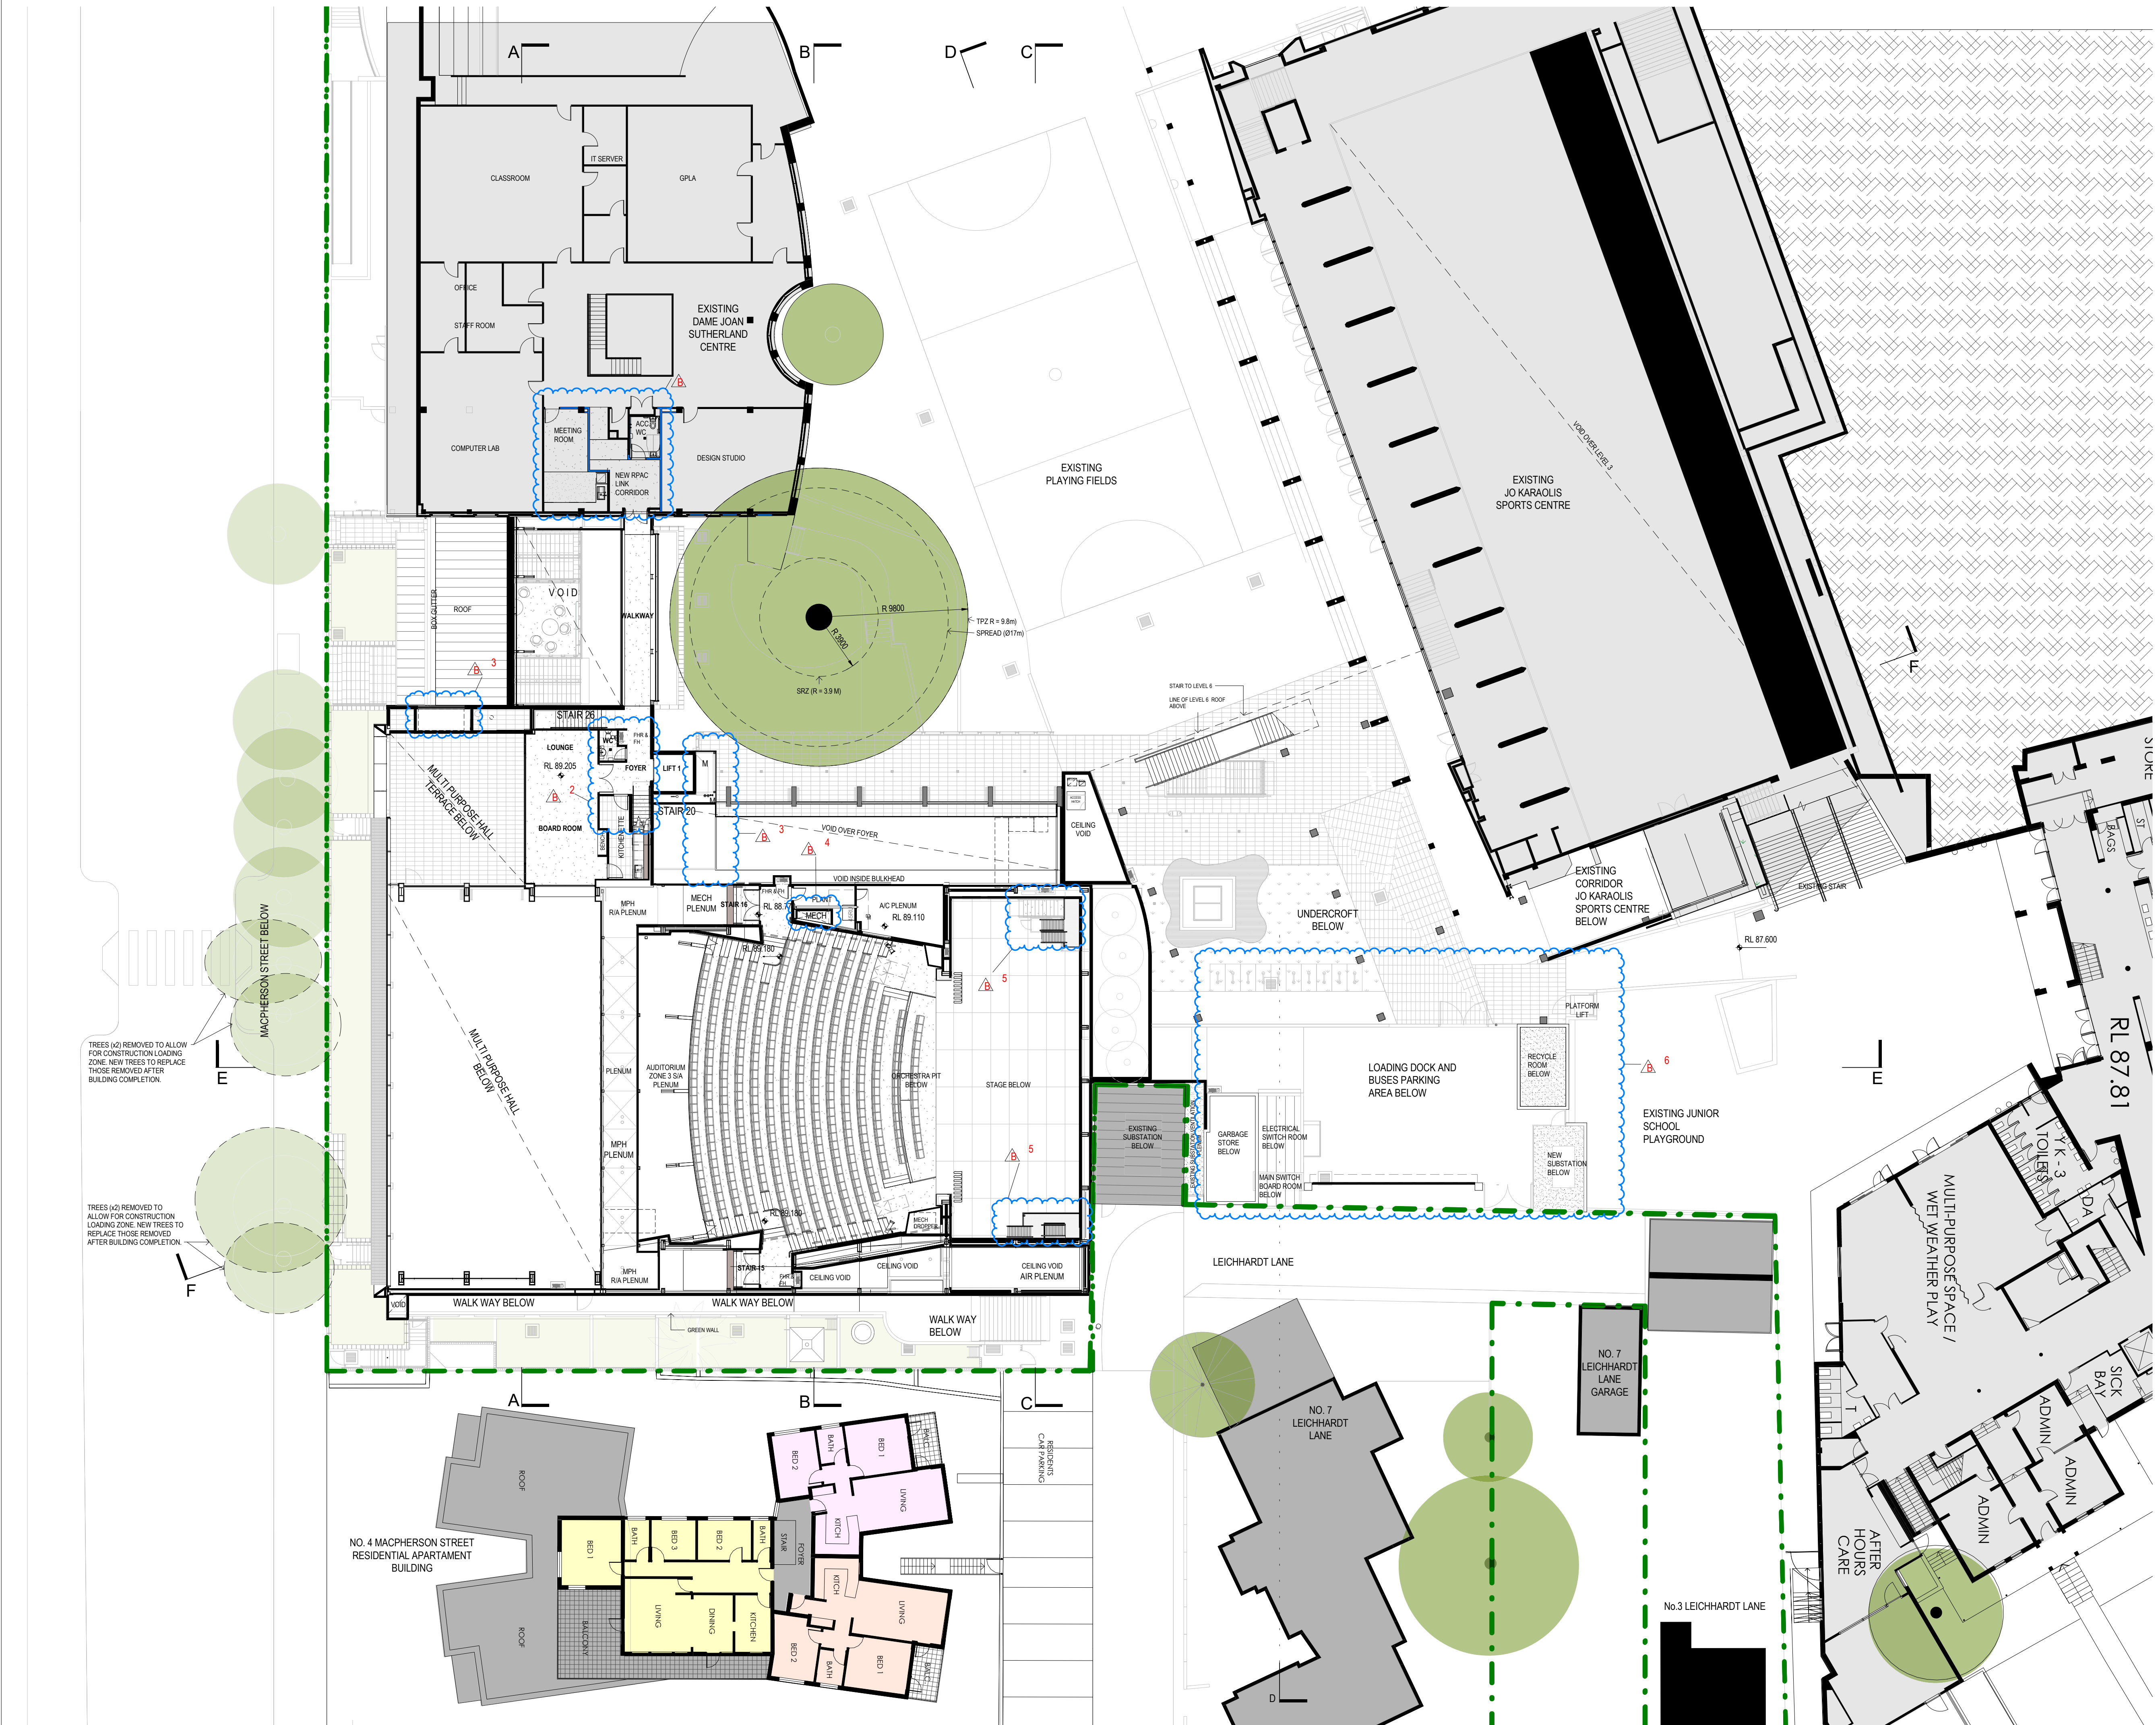

MODIFICATION APPLICATION

- NOTES:
1. PROPOSED REVISION TO APPROVED MODIFICATION APPLICATION DRAWINGS ISSUED ON THE 27.05.2019
 2. READ IN CONJUNCTION WITH DRAWINGS (1A)103.SVZ AND (1B)150.SVZ SERIES
 3. DRAWINGS PREPARED IN ACCORDANCE TO SUBSTATION DRAWINGS TWO - TWO-00002 PREPARED BY NORTHROP
 4. READ IN CONJUNCTION WITH VEHICLE SWEEP PATH PLANS PREPARED BY TTV
 5. DRAWING TO BE REPRODUCED IN COLOUR FOR CLARITY.

- LEGEND:
- ST. CATHERINE'S SCHOOL BOUNDARY LINE
 - REVISION CLOUD INDICATING REVISED ITEM
 - REVISID ITEM ID NUMBER (REFER TO LIST OF REVISED ITEMS)
 - ISSUE #

- LIST OF REVISED ITEMS LEVEL 4:
1. NEW SUBSTATION AND REVISED LAYOUT TO SERVICE VEHICLE ZONE
 2. SIZE OF SERVICES RISER ADJUSTED FOR SERVICES RETICULATION
 3. NEW STAIR TO THE STAGE FOR IMPROVED STAGE FUNCTIONALITY
 4. STAIR ORIENTATION REVISED FOR IMPROVED STAGE FUNCTIONALITY
 5. CORRIDOR WIDTH REVISED FOR DDA COMPLIANCE
 6. DOOR SWING REVISED FOR EGRESS COMPLIANCE
 7. REVISED STORE LOCATION.

C	MODIFICATION APPLICATION	16.04.21
B	MODIFICATION APPLICATION (DRAFT)	08.04.21
A	ISSUE FOR SA.55	27.05.19
ISSUE AMENDMENT DESCRIPTION		DATE

ARCHITECT



MAYOH ARCHITECTS
PD MAYOH PTY LTD
ABN: 16788090805
Peter Mayoh: Registered Architect No. 3788
1/106 Alexander Street, Crown Nest NSW 2065
P: (02) 9958 0488 F: (02) 9958 6424
E: info@mayoharchitects.com.au
www.mayoharchitects.com.au

CLIENT

ST. CATHERINE'S SCHOOL

TITLE

LEVEL 4 - PHASE B (REVISED PLAN)


PROJECT

RPAC
26 ALBION STREET WAVERLEY NSW 2024

DRAWING STATUS: MODIFICATION APPLICATION

0 m 2 4 6

SCALE: 1: 200 @ A1	JOB NO: 1212
CHECKED: PDM	DRAWN: DBV/RM
DRAWING No. 4.55(1B)103	REV C

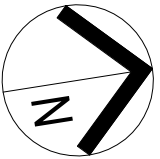

16/04/2021 4:51:34 PM





MODIFICATION APPLICATION

- NOTES:
1. PROPOSED REVISION TO APPROVED MODIFICATION APPLICATION DRAWINGS ISSUED ON THE 27.05.2019
 2. READ IN CONJUNCTION WITH DRAWINGS (1A)103 SVZ AND (1B)150 SVZ SERIES
 3. DRAWINGS PREPARED IN ACCORDANCE TO SUBSTATION DRAWINGS TWC - TWC-00302 PREPARED BY NORTHRIP
 4. READ IN CONJUNCTION WITH VEHICLE SWEEP PATH PLANS PREPARED BY TTW
 5. DRAWING TO BE REPRODUCED IN COLOUR FOR CLARITY.

- LEGEND:
- ST. CATHERINE'S SCHOOL BOUNDARY LINE
 - REVISION CLOUD INDICATING REVISED ITEM
 - REVISED ITEM ID NUMBER (REFER TO LIST OF REVISED ITEMS)
 - ISSUE #

- LIST OF CHANGES LEVEL 7:
1. REVISED RISER SIZE FOR SERVICES RETICULATION.
 2. MECHANICAL SERVICES AT ROOF PLANT AND ROOF LEVEL UPDATED TO REFLECT FINAL DESIGN.
 3. SCREENING TO PLANT FOR COMPLIANCE WITH CONDITIONS OF CONSENT.
 4. NEW SUBSTATION LOCATION AND REVISED SERVICE VEHICLE ZONE IN LEVEL 4 (LEVEL BELOW).

B	MODIFICATION APPLICATION	16.04.21
A	ISSUE FOR SA 55	27.05.19
ISSUE	AMENDMENT DESCRIPTION	DATE

ARCHITECT

MAYOH

MAYOH ARCHITECTS
PD MAYOH PTY LTD
ABN: 16788090805
Peter Mayoh: Registered Architect No. 3788
1/106 Alexander Street, Crown Nest NSW 2065
P: (02) 9958 0488 F: (02) 9958 6424
E: info@mayoharchitects.com.au
www.mayoharchitects.com.au

CLIENT

ST. CATHERINE'S SCHOOL

TITLE

ROOF PLAN - PHASE A (REVISED PLAN)

PROJECT

RPAC
26 ALBION STREET WAVERLEY NSW 2024

DRAWING STATUS: MODIFICATION APPLICATION


0 m 2 4 6


SCALE: 1:200 @ A1 JOB NO: 1212

CHECKED: PDM DRAWN: DBV/RM

DRAWING No. **4.55(1A)107** REV **B**

16/04/2021 4:57:21 PM

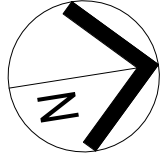

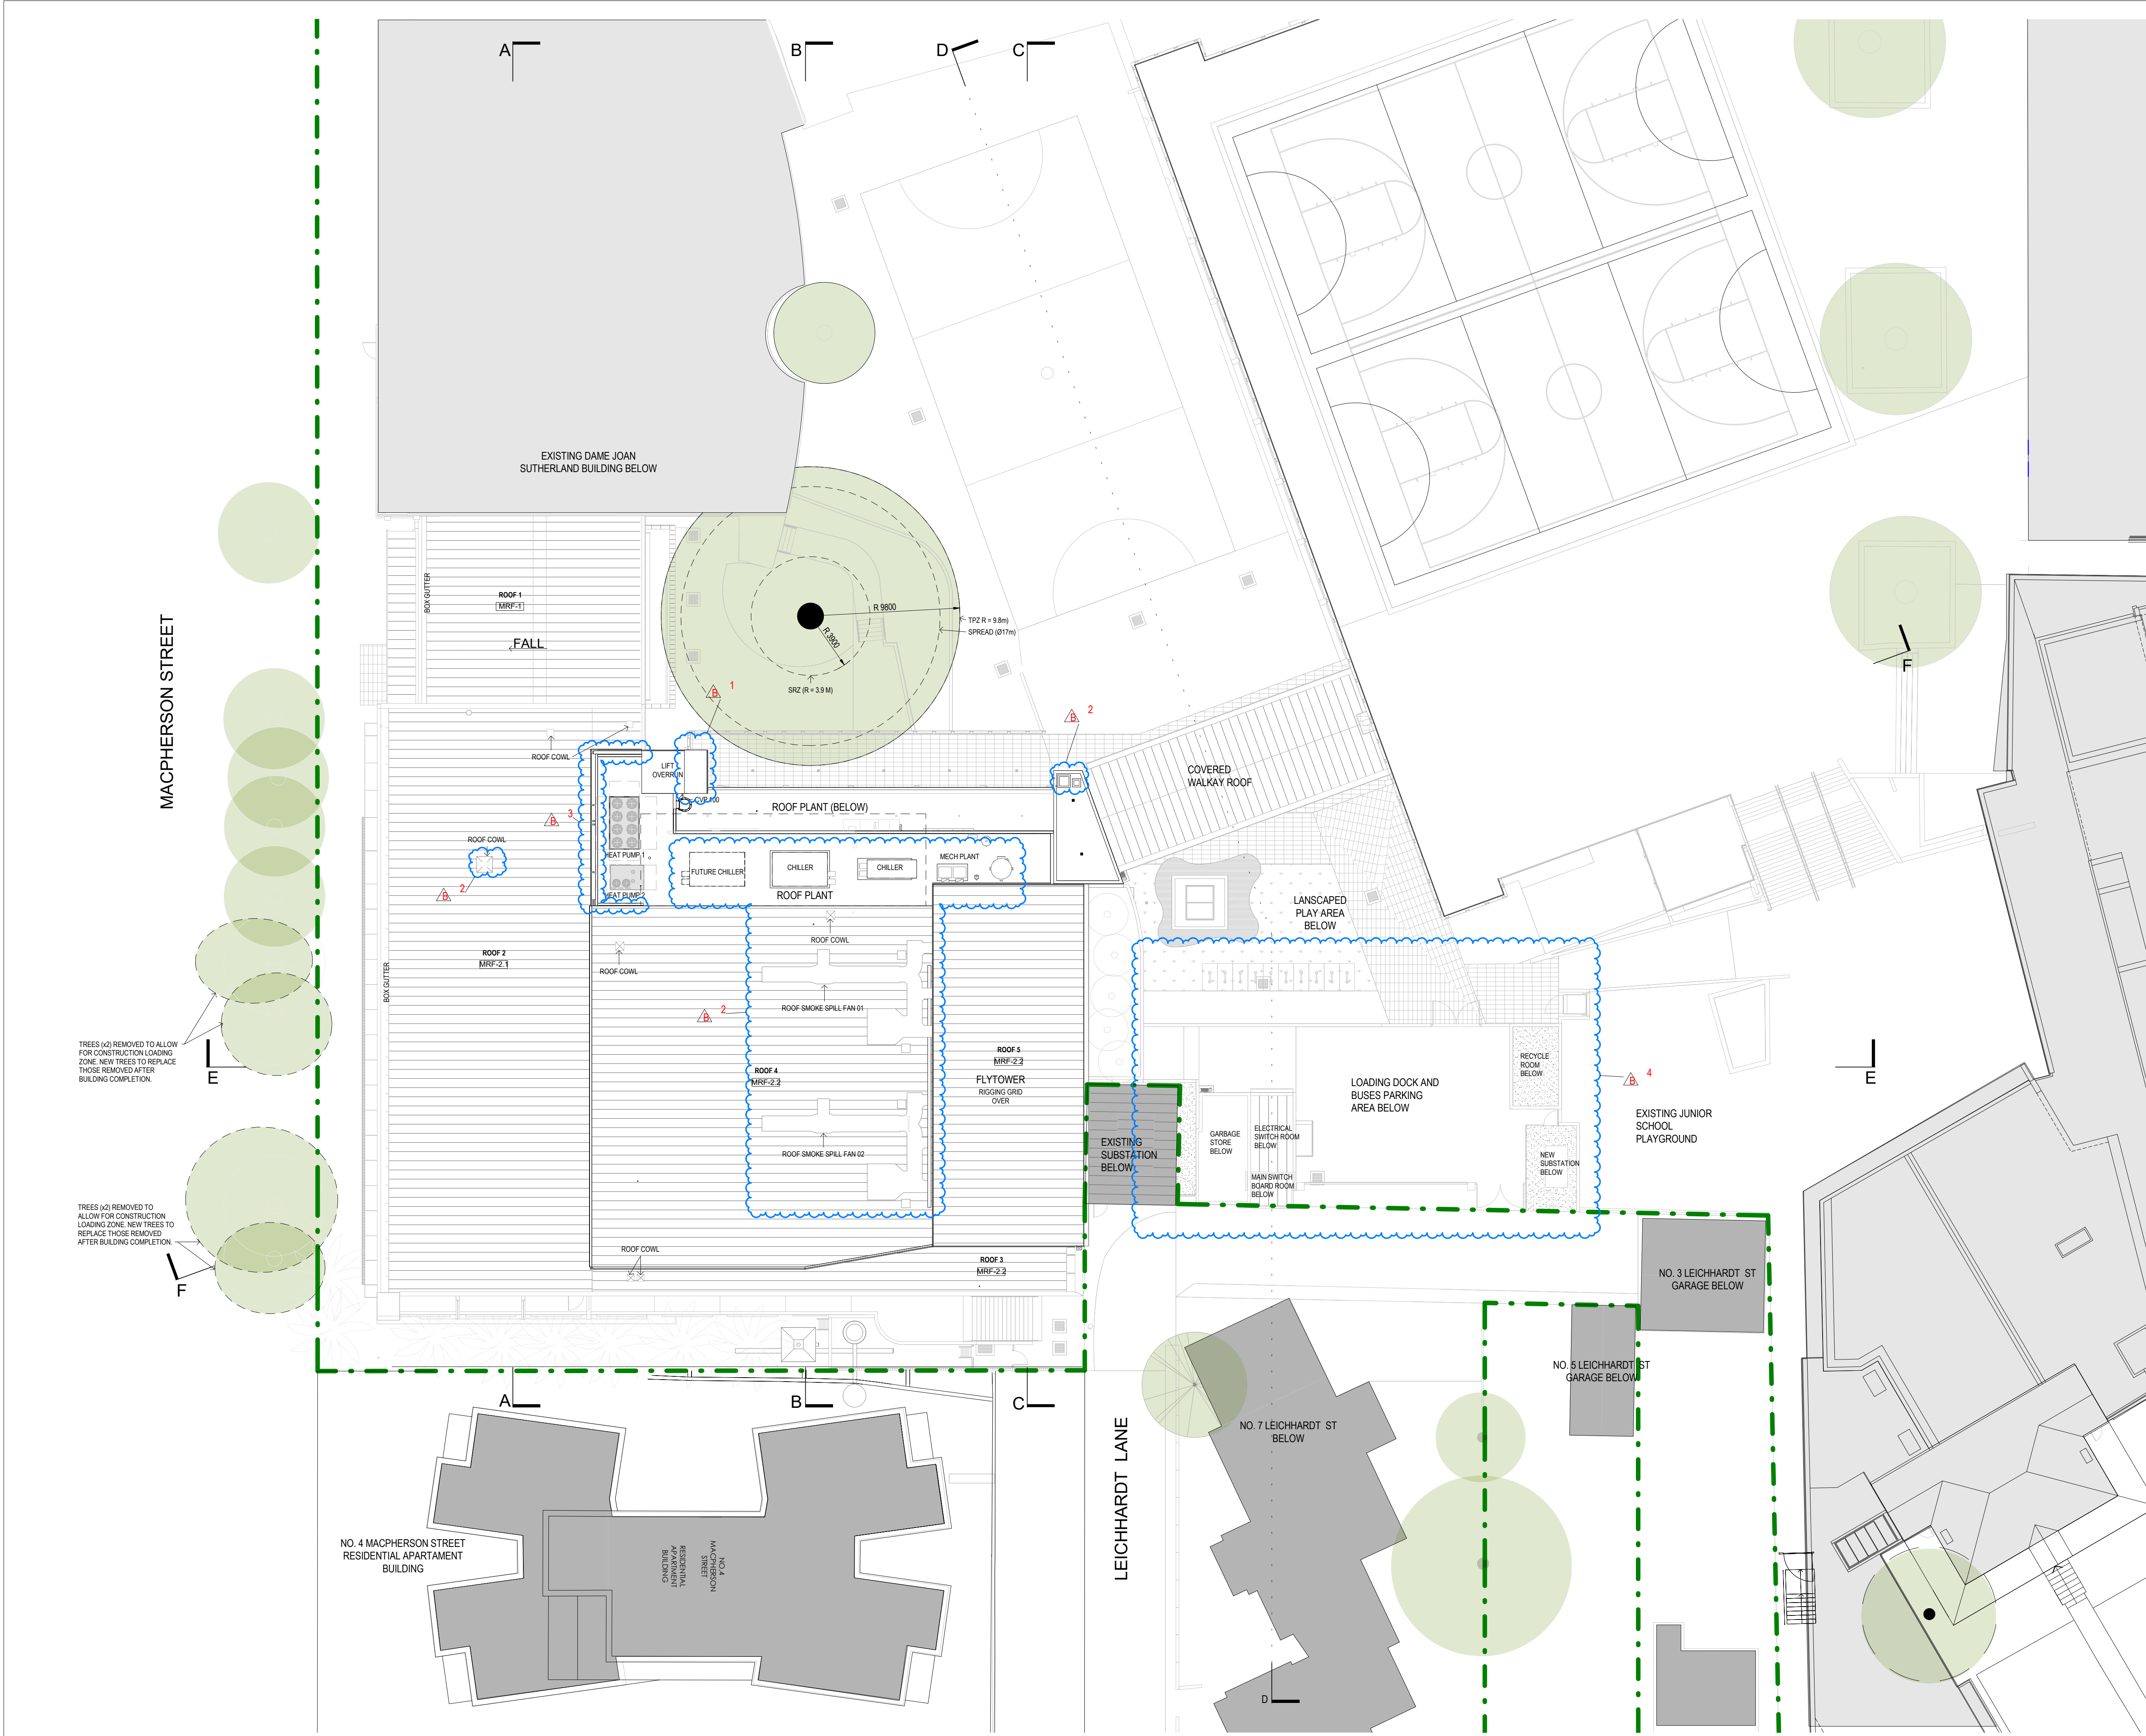

MODIFICATION APPLICATION

- NOTES:
- PROPOSED REVISION TO APPROVED MODIFICATION APPLICATION DRAWINGS ISSUED ON THE: 27.05.2019
 - READ IN CONJUNCTION WITH DRAWINGS (1A)103 SVZ AND (1B)150 SVZ SERIES
 - DRAWINGS PREPARED IN ACCORDANCE TO SUBSTATION DRAWINGS TWC - TVC-00302 PREPARED BY NORTHROP
 - READ IN CONJUNCTION WITH VEHICLE SWEEP PATH PLANS PREPARED BY TTW
 - DRAWING TO BE REPRODUCED IN COLOUR FOR CLARITY.

- LEGEND:
- ST. CATHERINE'S SCHOOL BOUNDARY LINE
 - REVISION CLOUD INDICATING REVISED ITEM
 - REVISED ITEM ID NUMBER (REFER TO LIST OF REVISED ITEMS)
 - ISSUE #

- LIST OF CHANGES LEVEL 7:
- REVISED RISER SIZE FOR SERVICES RETICULATION.
 - MECHANICAL SERVICES AT ROOF PLANT AND ROOF LEVEL UPDATED TO REFLECT FINAL DESIGN.
 - SCREENING TO PLANT FOR COMPLIANCE WITH CONDITIONS OF CONSENT.
 - NEW SUBSTATION LOCATION AND REVISED SERVICE VEHICLE ZONE IN LEVEL 4 (LEVEL BELOW).

B	MODIFICATION APPLICATION	16.04.21
A	ISSUE FOR SA 55	27.05.19
ISSUE	AMENDMENT DESCRIPTION	DATE

ARCHITECT



MAYOH ARCHITECTS
PD MAYOH PTY LTD
ABN: 16788090805
Peter Mayoh: Registered Architect No. 3788
1/106 Alexander Street, Crown Nest NSW 2065
P: (02) 9958 0488 F: (02) 9958 6424
E: info@mayoharchitects.com.au
www.mayoharchitects.com.au

CLIENT

ST. CATHERINE'S SCHOOL

TITLE

LEVEL 7 - PHASE A (REVISED PLAN)

PROJECT


RPAC

26 ALBION STREET WAVERLEY NSW 2024

DRAWING STATUS: MODIFICATION APPLICATION

0 m 2 4 6

SCALE: 1: 200 @ A1	JOB No: 1212
CHECKED: PDM	DRAWN: DB/VRM
DRAWING No: 4.55(1A)106	REV B

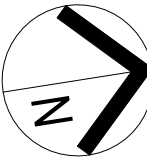

MODIFICATION APPLICATION

- NOTES:
1. PROPOSED REVISION TO APPROVED MODIFICATION APPLICATION DRAWINGS ISSUED ON THE 27.05.2019
 2. READ IN CONJUNCTION WITH DRAWINGS (1A)103.SVZ AND (1B)150.SVZ SERIES
 3. DRAWINGS PREPARED IN ACCORDANCE TO SUBSTATION DRAWINGS TWC - TWC 00302 PREPARED BY NORTHROP
 4. READ IN CONJUNCTION WITH VEHICLE SWEEP PATH PLANS PREPARED BY TTW
 5. DRAWING TO BE REPRODUCED IN COLOUR FOR CLARITY.

- LEGEND:
- ST. CATHERINE'S SCHOOL BOUNDARY LINE
 - REVISION CLOUD INDICATING REVISED ITEM
 - REVISED ITEM ID NUMBER (REFER TO LIST OF REVISED ITEMS)
 - ISSUE #

- LIST OF CHANGES LEVEL 5:
1. MEETING ROOM, CORRIDOR, AND STORE LAYOUT REVISED TO INCLUDE ACCESSIBLE BATHROOM TO SERVICE RPAC LEVEL 5 AND EXISTING DAME JOAN SUTHERLAND CENTRE FOR ACCESSIBILITY COMPLIANCE.
 2. REVISED LEVEL 5 LIFT CORRIDOR AND ADJACENT ROOMS LAYOUT FOR ACCESSIBILITY COMPLIANCE.
 3. SERVICES RISER AND CEILING CAVITY REVISED FOR SERVICES RETICULATION
 4. NEW MECHANICAL PLENUM INCLUDED FOR SERVICES RETICULATION
 5. REVISED VERTICAL ACCESS ARRANGEMENT TO THE STAGE CATWALKS FOR COMPLIANCE AND IMPROVED FUNCTIONALITY.
 6. NEW SUBSTATION LOCATION AND REVISED SERVICE VEHICLE ZONE IN LEVEL 4 (LEVEL BELOW)

B	MODIFICATION APPLICATION	16.04.21
A	ISSUE FOR SA 55	27.05.19
ISSUE AMENDMENT DESCRIPTION		DATE

ARCHITECT

MAYOH ARCHITECTS
PD MAYOH PTY LTD
ABN: 16788009805
Peter Mayoh: Registered Architect No. 3788
1/106 Alexander Street, Crown Nest NSW 2065
P: (02) 9958 0488 F: (02) 9958 6424
E: info@mayoharchitects.com.au
www.mayoharchitects.com.au

CLIENT

ST. CATHERINE'S SCHOOL

TITLE

LEVEL 5 - PHASE A (REVISED PLAN)

PROJECT

RPAC
26 ALBION STREET WAVERLEY NSW 2024

DRAWING STATUS: MODIFICATION APPLICATION


0 m 2 4 6

SCALE: 1:200 @ A1 JOB NO: 1212

CHECKED: PDM DRAWN: DBV/RM

DRAWING No. 4.55(1A)104 REV B

16/04/2021 4:48:47 PM

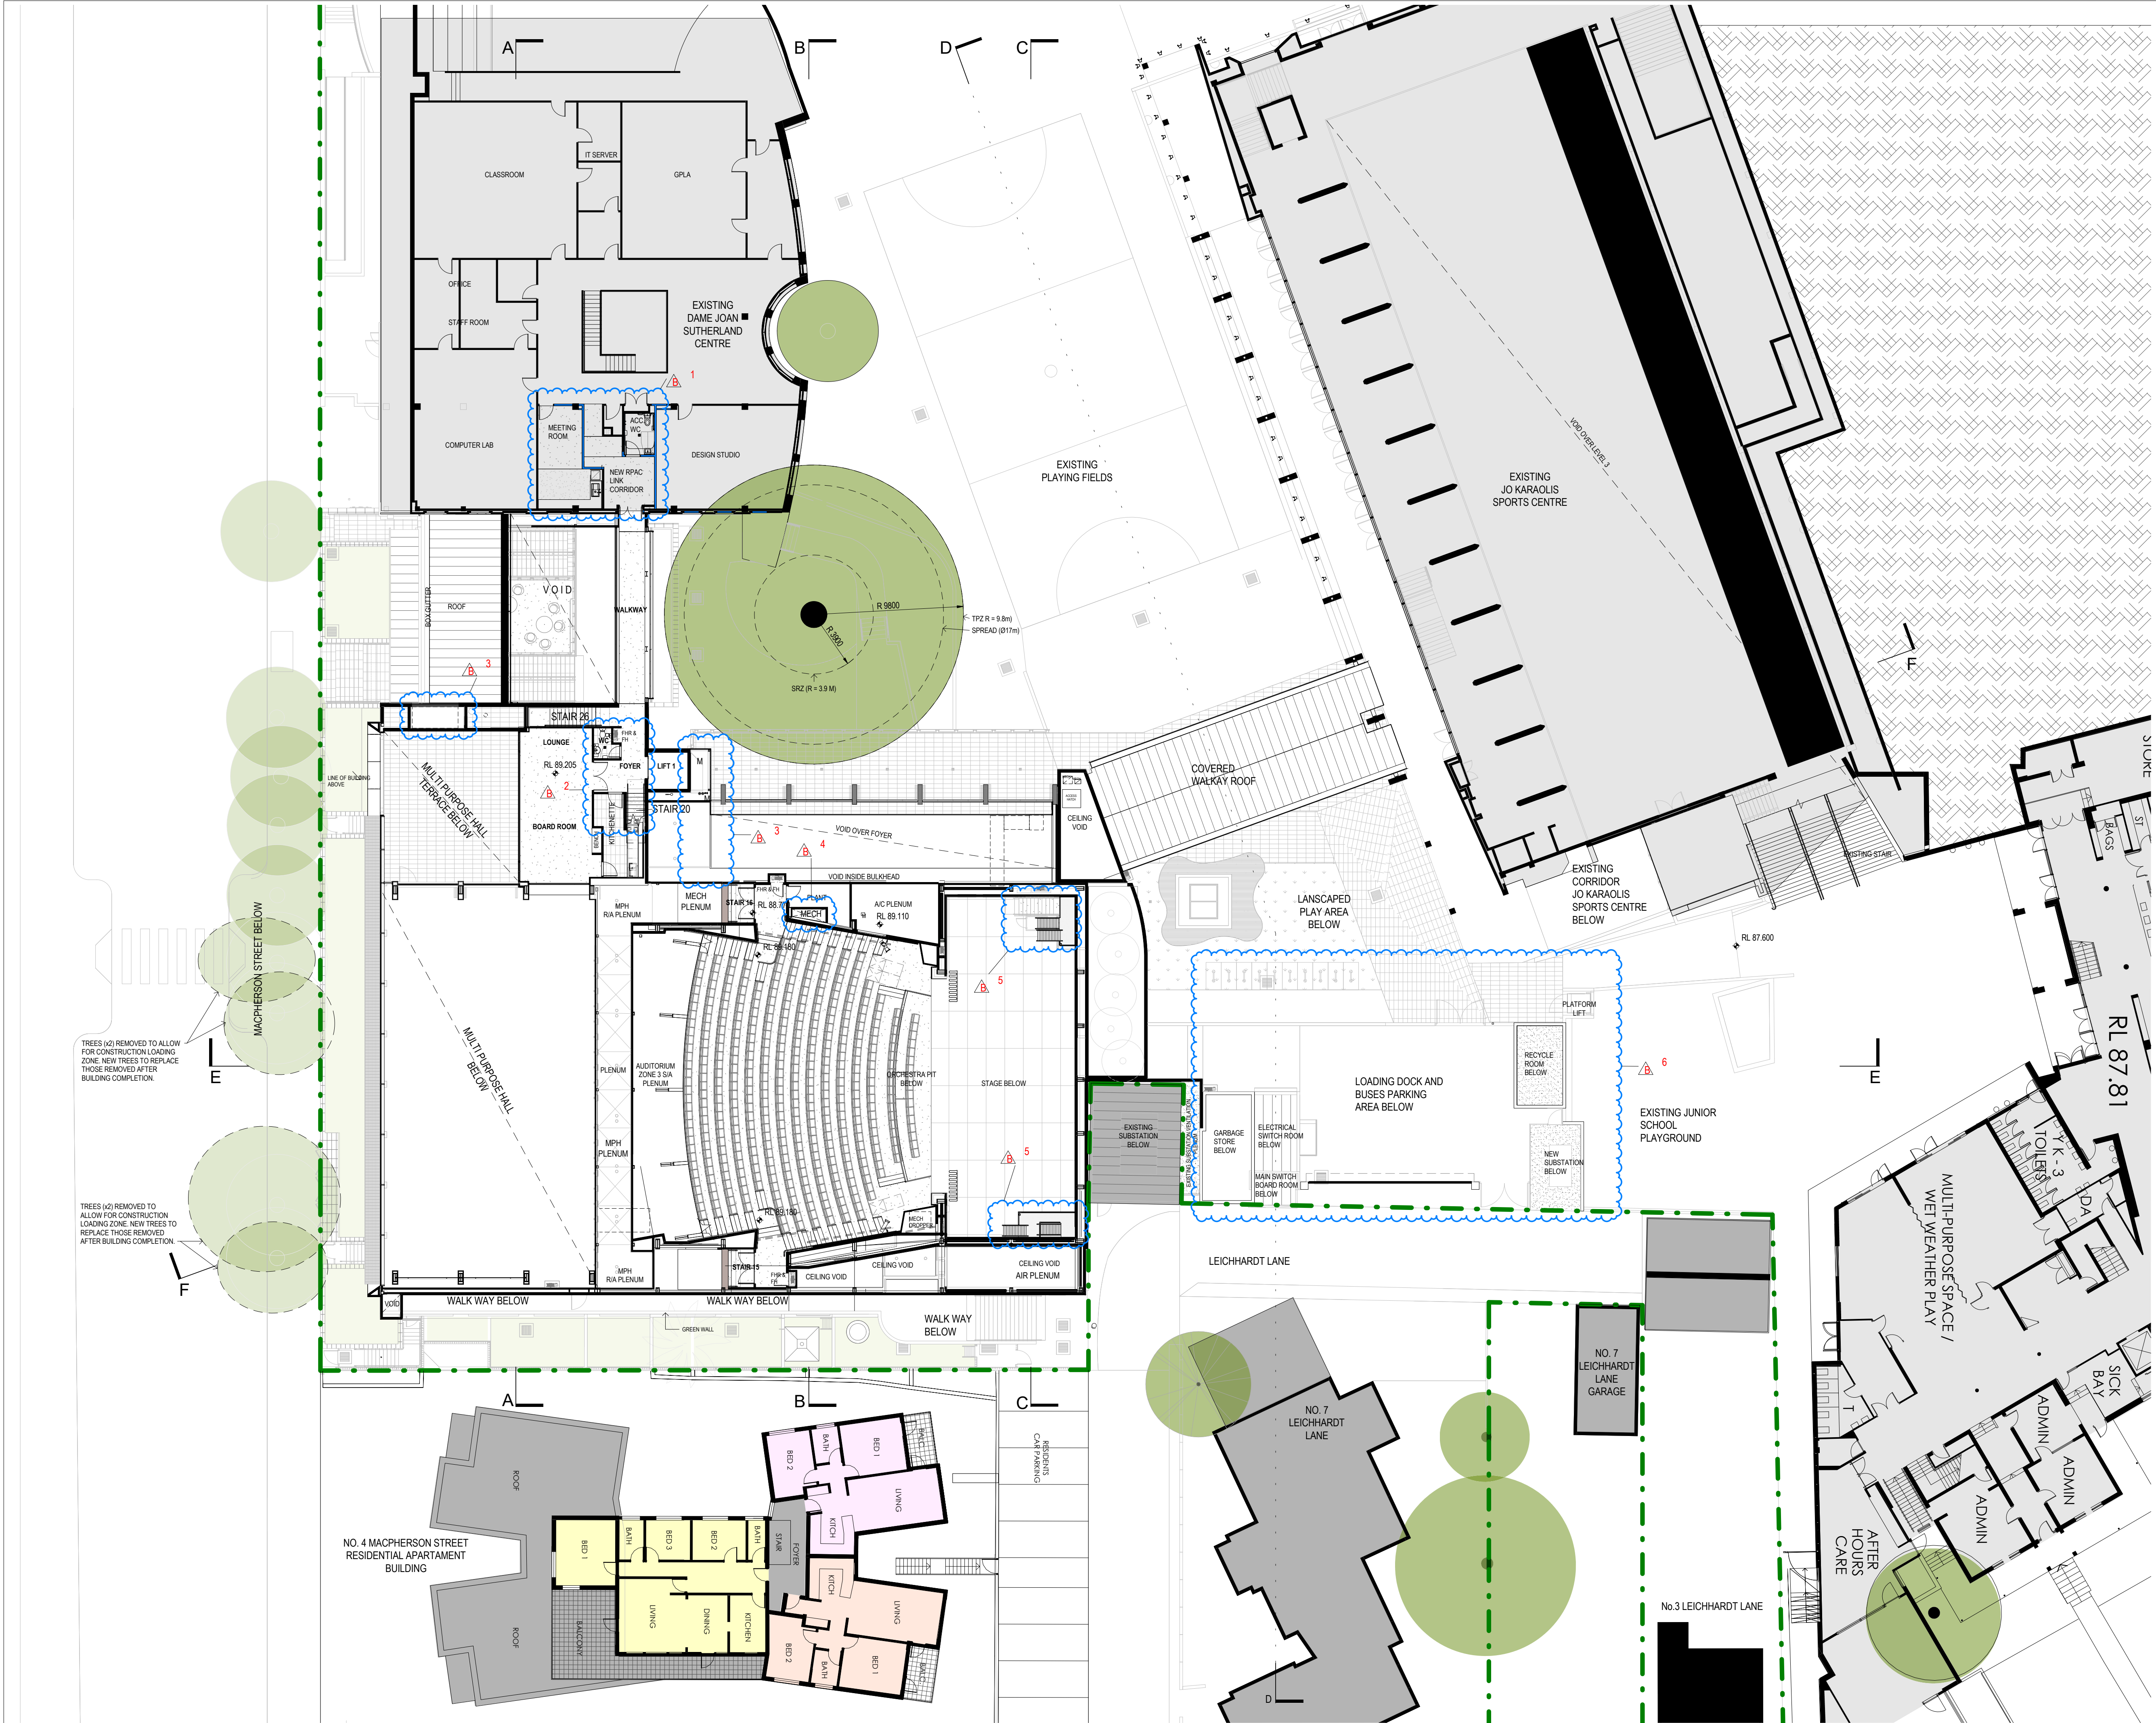

MODIFICATION APPLICATION

- NOTES:
1. PROPOSED REVISION TO APPROVED MODIFICATION APPLICATION DRAWINGS ISSUED ON THE 27.05.2019
 2. READ IN CONJUNCTION WITH DRAWINGS (1A)103.SVZ AND (1B)150.SVZ SERIES
 3. DRAWINGS PREPARED IN ACCORDANCE TO SUBSTATION DRAWINGS TWC - TWC-00302 PREPARED BY NORTHROP
 4. READ IN CONJUNCTION WITH VEHICLE SWEEP PATH PLANS PREPARED BY TTW
 5. DRAWING TO BE REPRODUCED IN COLOUR FOR CLARITY.

- LEGEND:
- ST. CATHERINE'S SCHOOL BOUNDARY LINE
 - REVISION CLOUD INDICATING REVISED ITEM
 - REVISOR'S NAME
 - REVISOR'S NUMBER (REFER TO LIST OF REVISED ITEMS)
 - ISSUE #

- LIST OF REVISED ITEMS LEVEL 4:
1. NEW SUBSTATION AND REVISED LAYOUT TO SERVICE VEHICLE ZONE
 2. SIZE OF SERVICES RISER ADJUSTED FOR SERVICES RETICULATION
 3. NEW STAIR TO THE STAGE FOR IMPROVED STAGE FUNCTIONALITY
 4. STAIR ORIENTATION REVISED FOR IMPROVED STAGE FUNCTIONALITY
 5. CORRIDOR WIDTH REVISED FOR DOA COMPLIANCE
 6. DOOR SWING REVISED FOR EGRESS COMPLIANCE
 7. REVISED STORE LOCATION.

C	MODIFICATION APPLICATION	16.04.21
B	MODIFICATION APPLICATION (DRAFT)	08.04.21
A	ISSUE FOR SA 55	27.05.19
ISSUE AMENDMENT DESCRIPTION		DATE

ARCHITECT



MAYOH ARCHITECTS
PD MAYOH PTY LTD
ABN: 16788090805
Peter Mayoh: Registered Architect No. 3788
1/106 Alexander Street, Crown Nest NSW 2065
P: (02) 9958 0488 F: (02) 9958 6424
E: info@mayoharchitects.com.au
www.mayoharchitects.com.au

CLIENT

ST. CATHERINE'S SCHOOL

TITLE

LEVEL 4 - PHASE A (REVISED PLAN)

PROJECT

RPAC

26 ALBION STREET WAVERLEY NSW 2024

DRAWING STATUS:		MODIFICATION APPLICATION	
0m4812			
SCALE: 1: 200		@ A1	
JOB NO: 1212			
CHECKED: PDM		DRAWN: DBV/RM	
DRAWING No.		REV	
4.55(1A)103		C	



16/04/2021 4:47:02 PM

