



SCALE 1:500 @A1	DATE 04/11/2025	DRAWN ML	CHECKED AK
JOB 16072	DRAWING DA2.01		REVISION 6

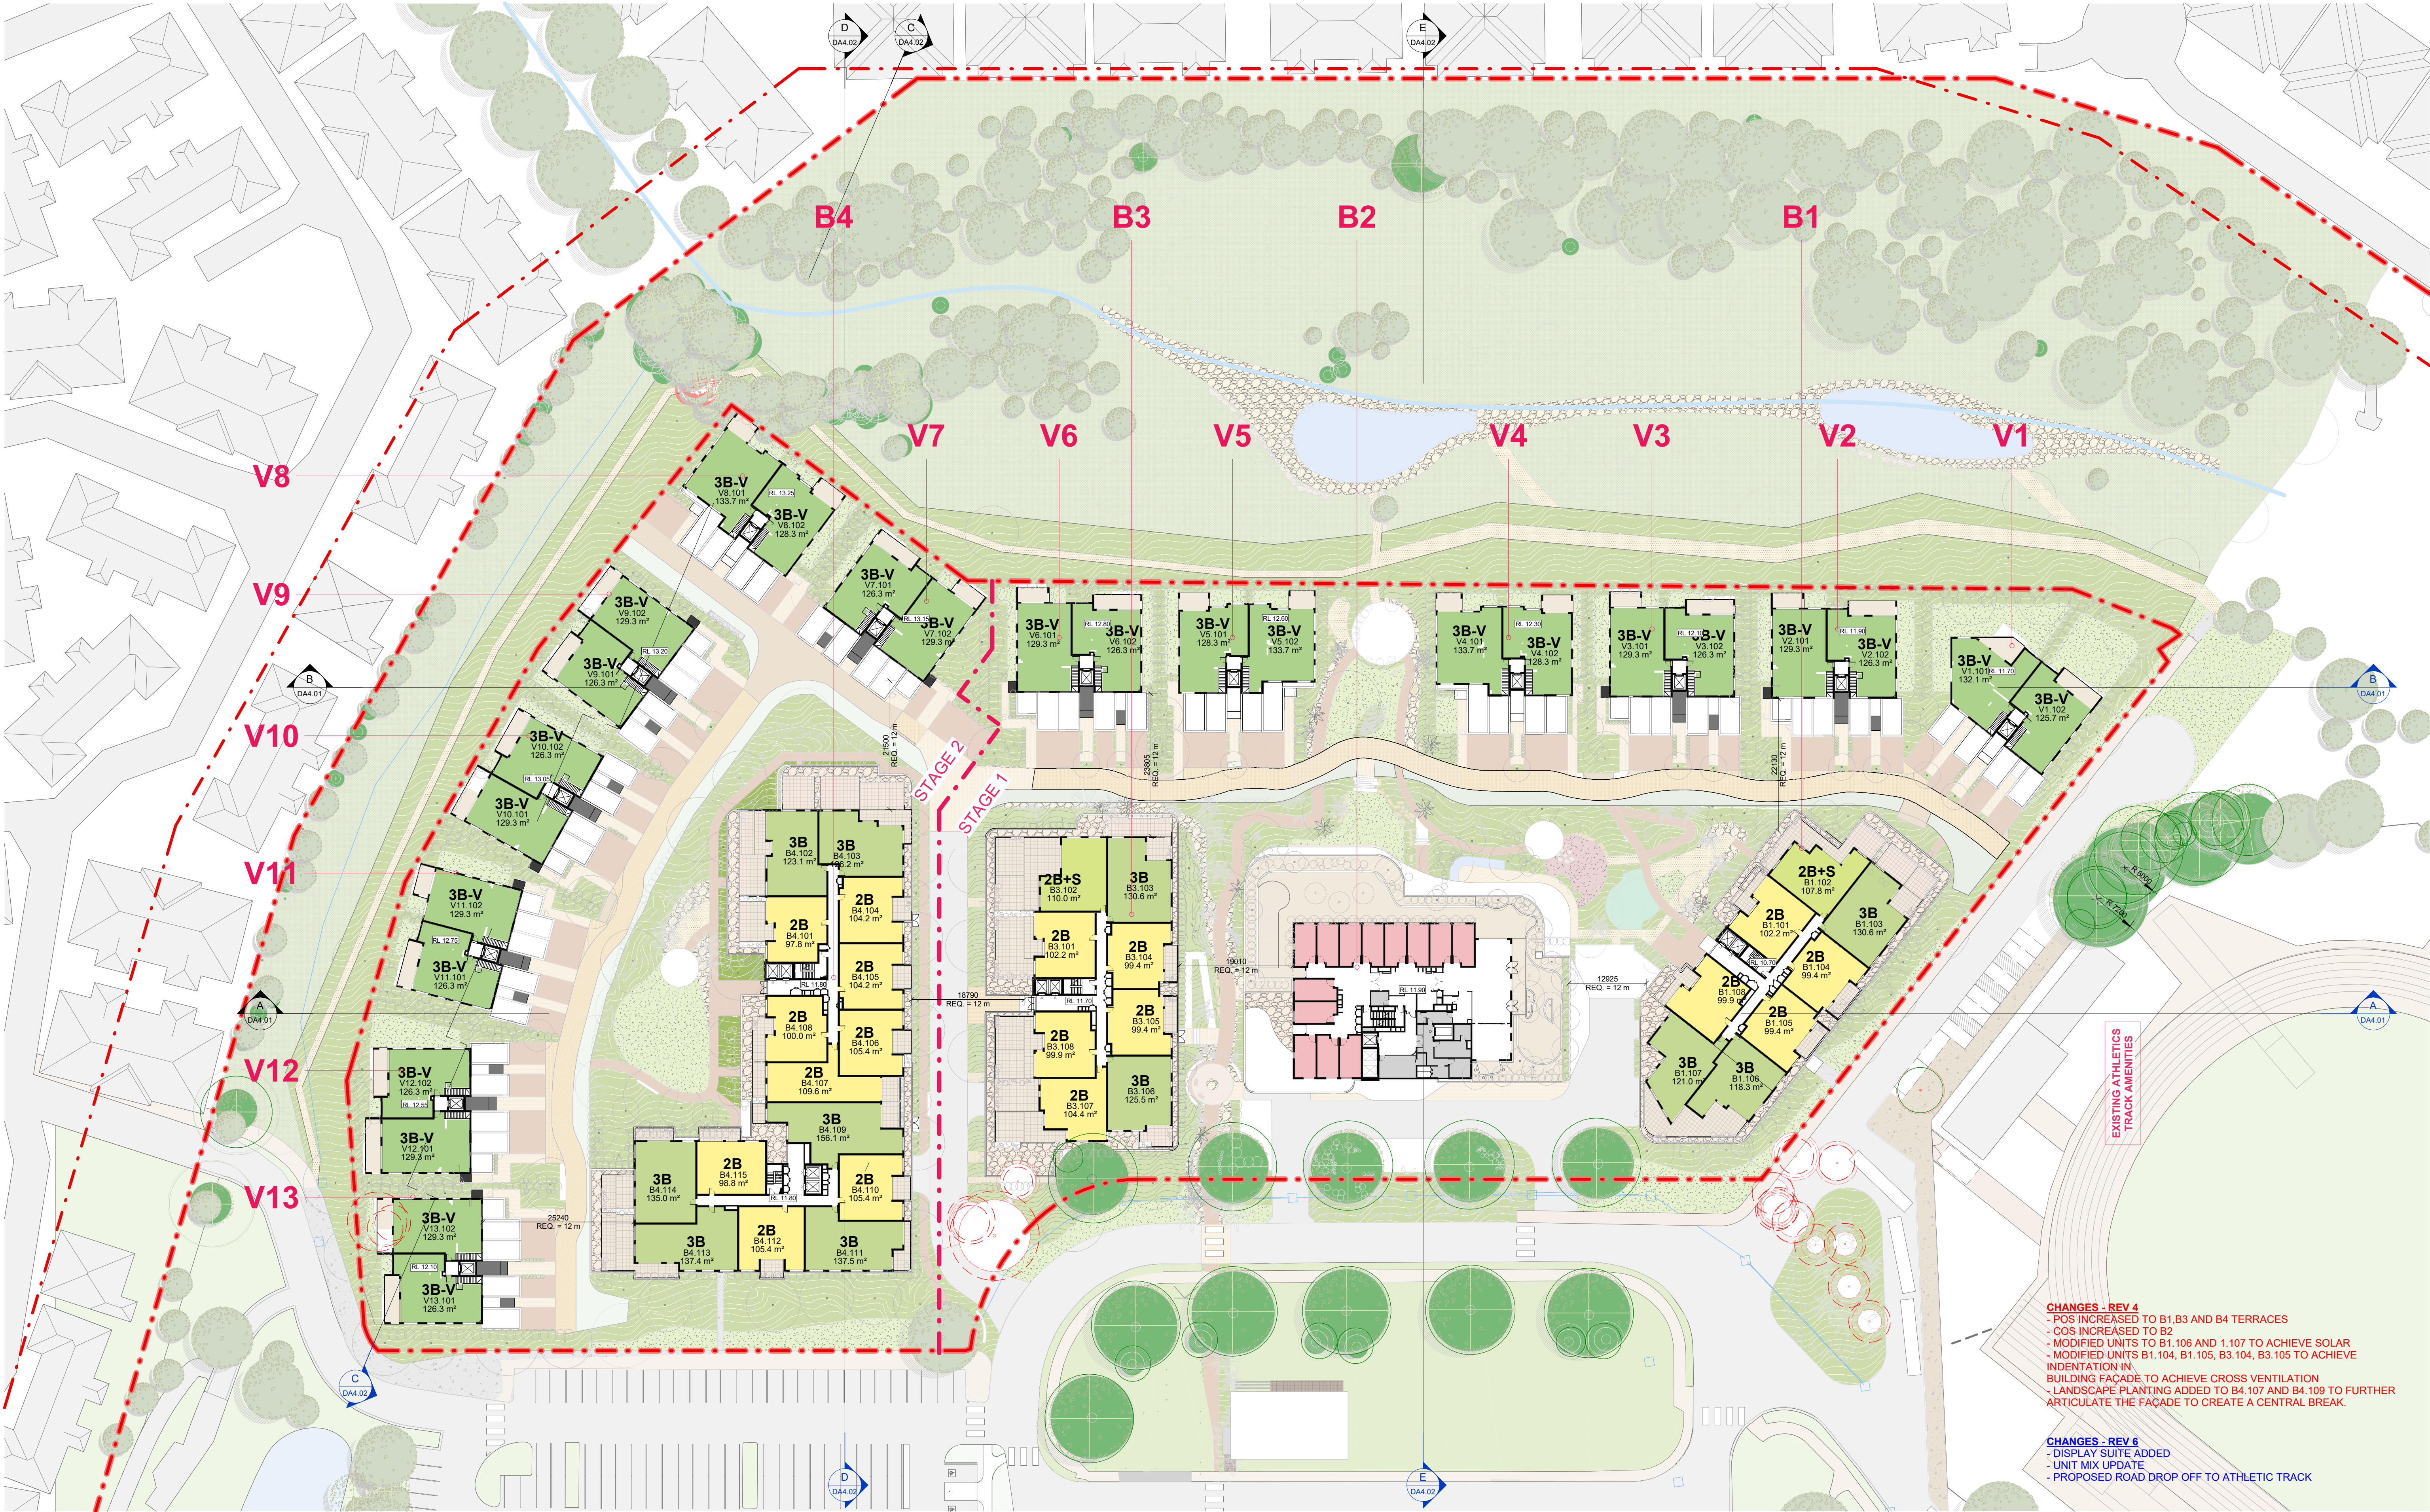

IMPORTANT NOTES
Do not scale from drawings. All dimensions to be checked on site before commencement of work. All discrepancies to be brought to the attention of the Architect. Larger scale drawings and written dimensions take preference. This drawing is copyright and the property of the author, and must not be retained, copied or used without the express authority of MARCHESE PARTNERS INTERNATIONAL PTY. LTD.

FOR APPROVAL
NOT FOR CONSTRUCTION

REV	DATE	DESCRIPTION	BY
1	11/04/2024	TOA SUBMISSION	AK
2	29/07/2024	SSD SUBMISSION	AK
3	14/05/2025	SSD RESUBMISSION	AK
4	14/07/2025	SSD RESUBMISSION UPDATE	AK
5	03/10/2025	FOR COORDINATION	AK
6	04/11/2025	SSD RESUBMISSION	AK

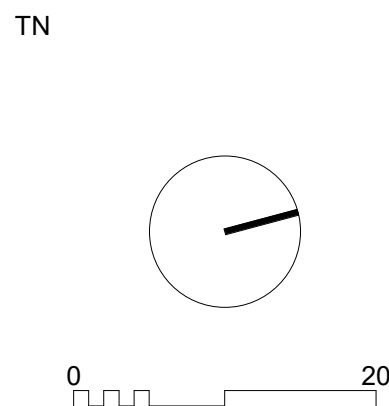

marchesepartners Life^{3A}

Marchese Partners International Pty Ltd
Level 1, 53 Walker Street, North Sydney, NSW 2060 Australia
P +61 2 9922 4375 E info@marchesepartners.com W www.marchesepartners.com

CLIENT
PARITER
MINGARA

PROJECT
TUMBI UMBI RETIREMENT VILLAGE
12-14 MINGARA DRIVE, TUMBI UMBI

DRAWING TITLE
LEVEL 01

SCALE
1 : 500 @A1

DATE
04/11/2025

DRAWN
ML

CHECKED
AK

REVISION
6

JOB
16072


DRAWING
DA2.02



IMPORTANT NOTES
Do not scale from drawings. All dimensions to be checked on site before commencement of work. All discrepancies to be brought to the attention of the Architect. Larger scale drawings and written dimensions take preference. This drawing is copyright and the property of the author, and must not be retained, copied or used without the express authority of MARCHESE PARTNERS INTERNATIONAL PTY. LTD.

FOR APPROVAL
NOT FOR CONSTRUCTION

REV	DATE	DESCRIPTION	BY
1	11/04/2024	TOA SUBMISSION	AK
2	29/07/2024	SSD SUBMISSION	AK
3	14/05/2025	SSD RESUBMISSION	AK
4	14/07/2025	SSD RESUBMISSION UPDATE	AK
5	03/10/2025	FOR COORDINATION	AK
6	04/11/2025	SSD RESUBMISSION	AK

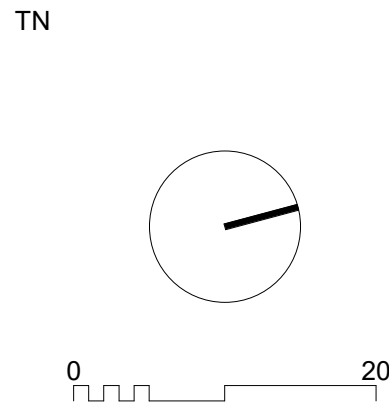

marchesepartners Life^{3A}

Marchese Partners International Pty Ltd
Level 1, 53 Walker Street, North Sydney, NSW 2060 Australia
P +61 2 9922 4375 E info@marchesepartners.com W www.marchesepartners.com

CLIENT
PARITER

PROJECT
TUMBI UMBI RETIREMENT VILLAGE
12-14 MINGARA DRIVE, TUMBI UMBI

DRAWING TITLE
LEVEL 02


SCALE
1 : 500 @A1

DATE
04/11/2025

DRAWN
ML

CHECKED
AK


REVISION
6

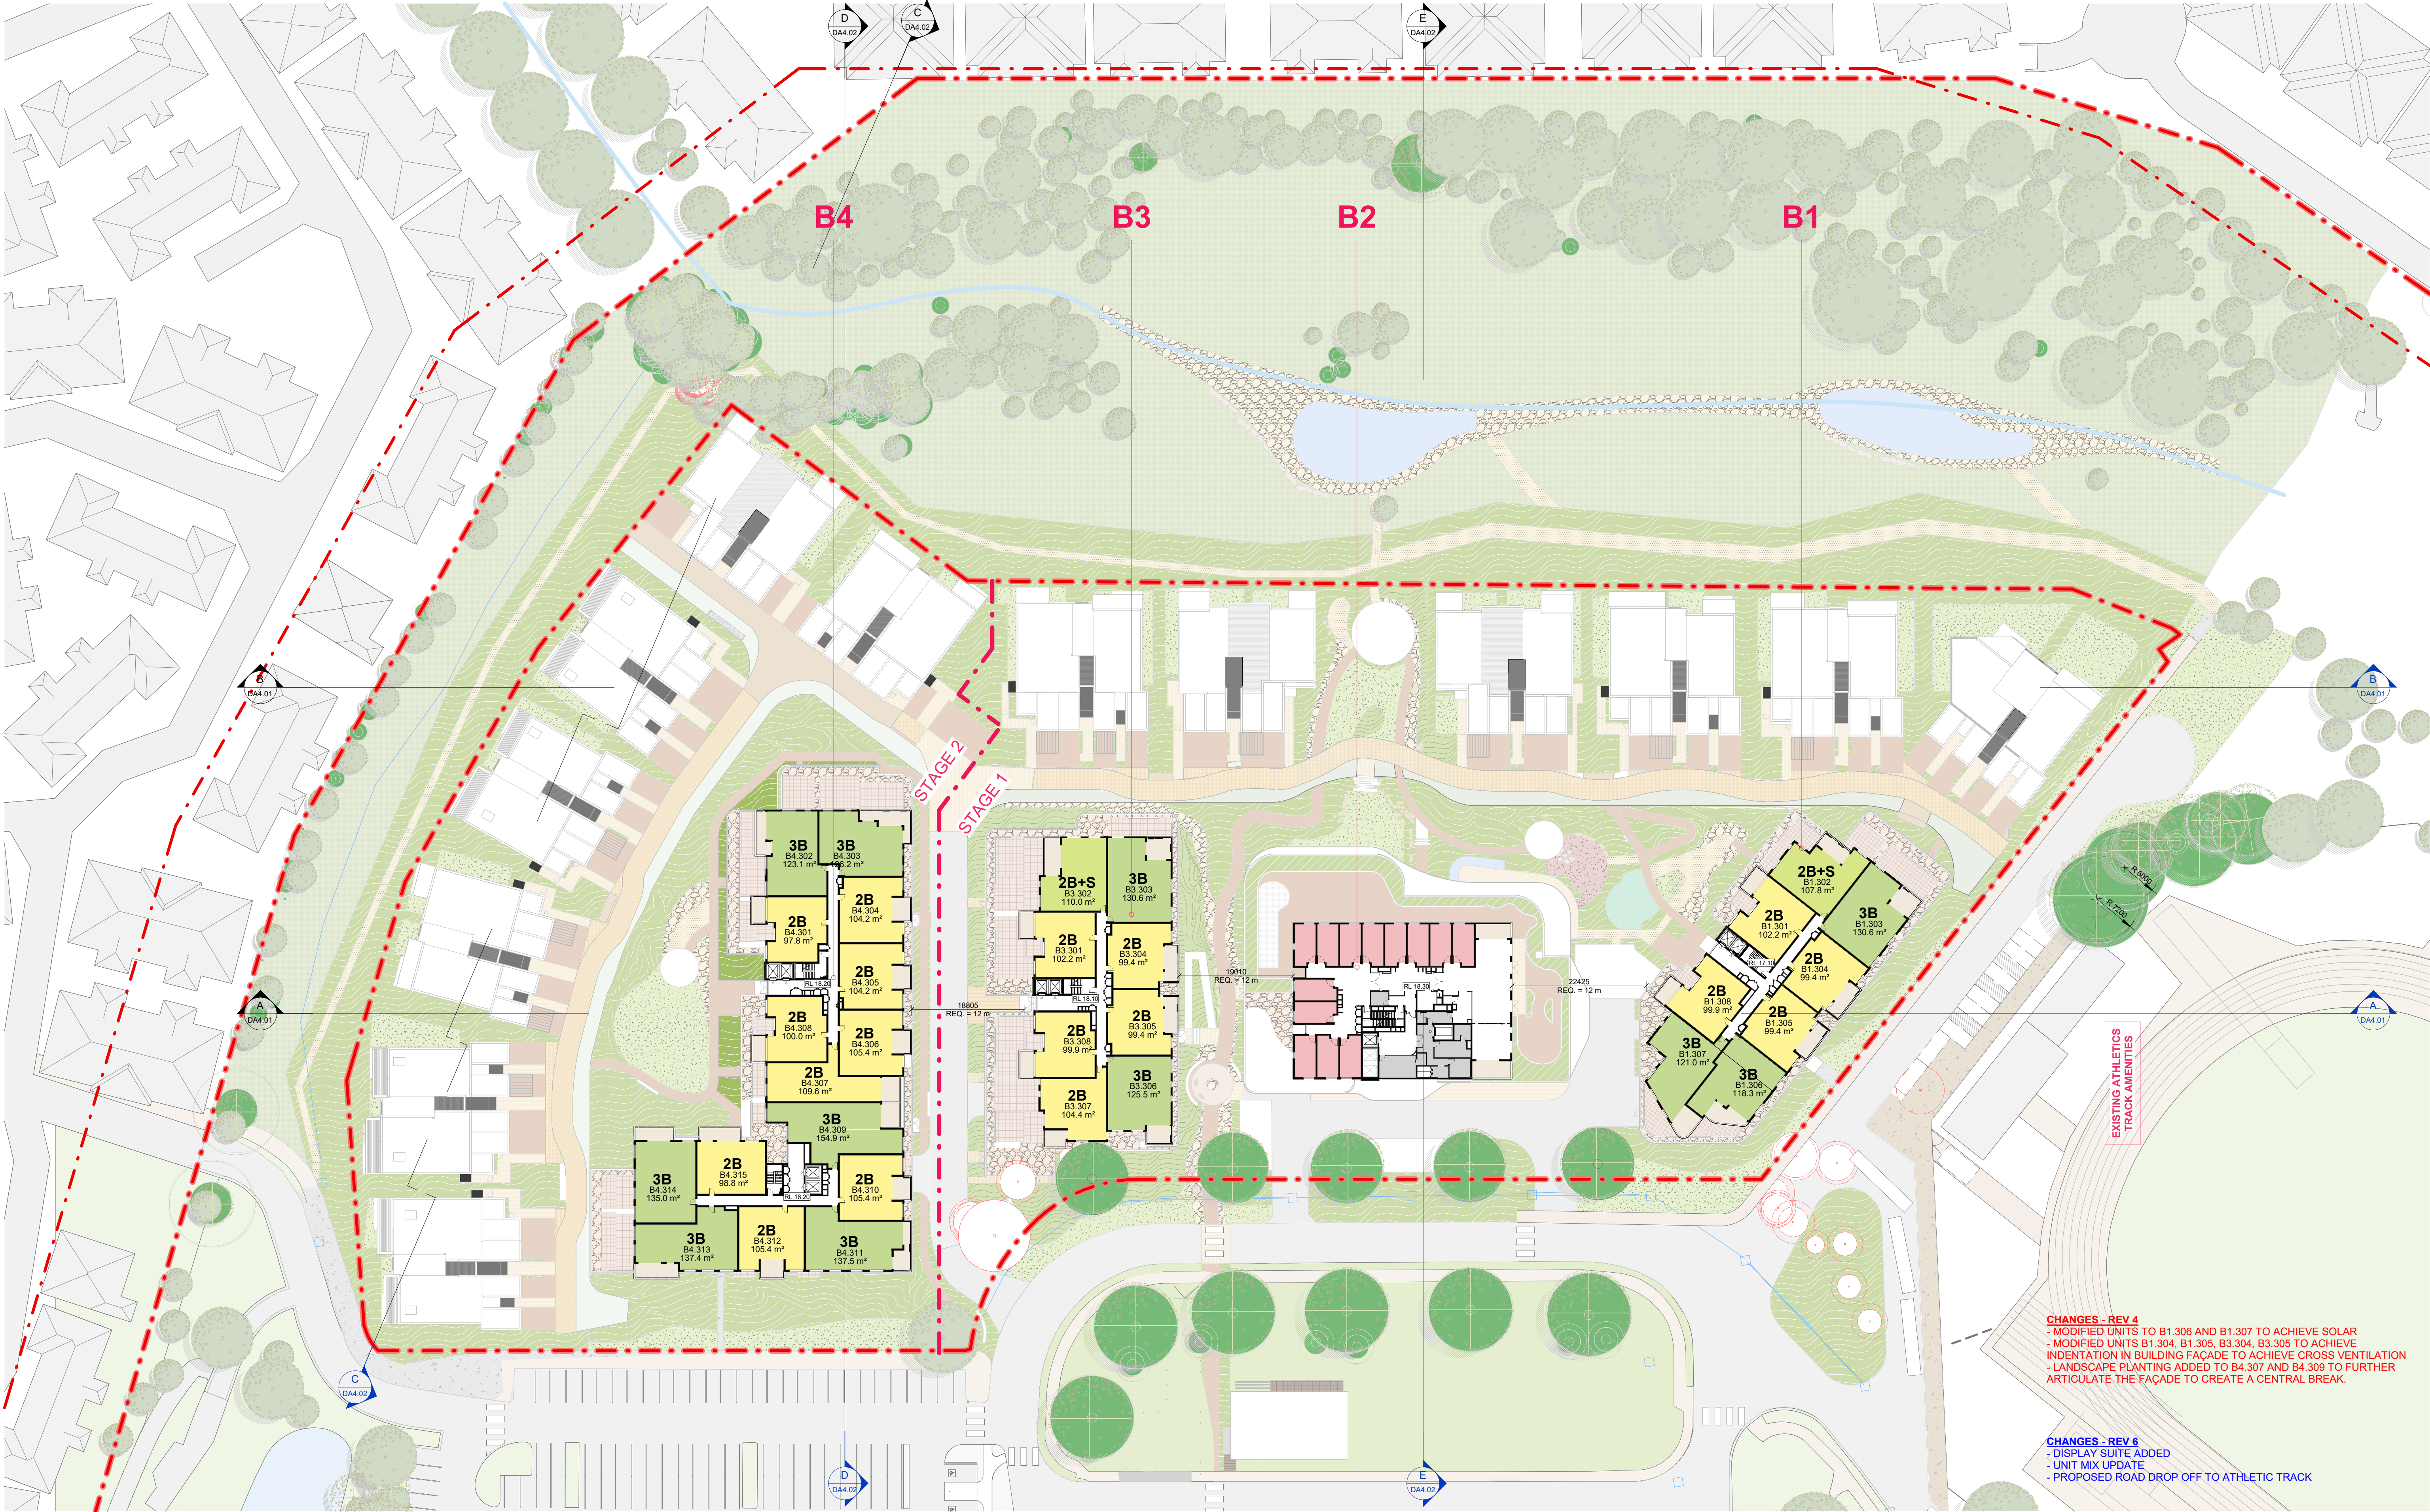

IMPORTANT NOTES
Do not scale from drawings. All dimensions to be checked on site before commencement of work. All discrepancies to be brought to the attention of the Architect. Larger scale drawings and written dimensions take preference. This drawing is copyright and the property of the author, and must not be retained, copied or used without the express authority of MARCHESE PARTNERS INTERNATIONAL PTY. LTD.

FOR APPROVAL
NOT FOR CONSTRUCTION

REV	DATE	DESCRIPTION	BY
1	11/04/2024	TOA SUBMISSION	AK
2	29/07/2024	SSD SUBMISSION	AK
3	14/05/2025	SSD RESUBMISSION	AK
4	14/07/2025	SSD RESUBMISSION UPDATE	AK
5	03/10/2025	FOR COORDINATION	AK
6	04/11/2025	SSD RESUBMISSION	AK

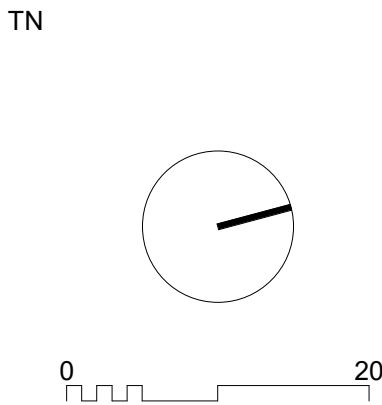

marchesepartners Life^{3A}
Marchese Partners International Pty Ltd
Level 1, 53 Walker Street, North Sydney, NSW 2060 Australia
P +61 2 9922 4375 E info@marchesepartners.com W www.marchesepartners.com

CLIENT
PARITER
PROJECT
TUMBI UMBI RETIREMENT VILLAGE
12-14 MINGARA DRIVE, TUMBI UMBI

DRAWING TITLE
LEVEL 03

SCALE 1 : 500 @A1	DATE 04/11/2025	DRAWN ML	CHECKED AK
JOB 16072	DRAWING DA2.04		REVISION 6




CHANGES - REV 4
- MODIFIED UNITS TO B1.406 AND B1.407 TO ACHIEVE SOLAR C
- MODIFIED UNITS B1.404, B1.405, B3.404, B3.405 TO ACHIEVE
INDENTATION IN BUILDING FAÇADE TO ACHIEVE CROSS VENTILATION
- LANDSCAPE PLANTING ADDED TO B4.407 AND B4.409 TO FURTHER
ARTICULATE THE FAÇADE TO CREATE A CENTRAL BREAK.

CHANGES - REV 6
- DISPLAY SUITE ADDED
- UNIT MIX UPDATE
- PROPOSED ROAD DROP OFF TO ATHLETIC TRACK

IMPORTANT NOTES
Do not scale from drawings. All dimensions to be checked
on site before commencement of work. All discrepancies to
be brought to the attention of the Architect. Larger scale
drawings and written dimensions take preference. This
drawing is copyright and the property of the author, and must
not be retained, copied or used without the express authority
of MARCHESE PARTNERS INTERNATIONAL PTY. LTD.

FOR APPROVAL
NOT FOR CONSTRUCTION

REV	DATE	DESCRIPTION	BY
1	11/04/2024	TOA SUBMISSION	AK
2	29/07/2024	SSD SUBMISSION	AK
3	14/05/2025	SSD RESUBMISSION	AK
4	14/07/2025	SSD RESUBMISSION UPDATE	AK
5	03/10/2025	FOR COORDINATION	AK
6	04/11/2025	SSD RESUBMISSION	AK

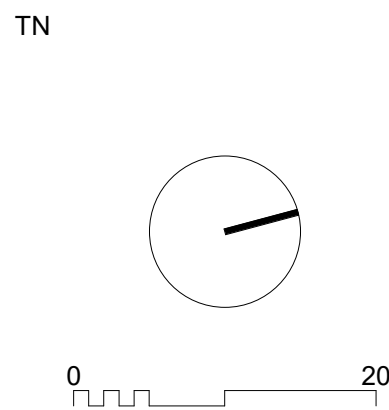

marchesepartners Life^{3A}
Marchese Partners International Pty Ltd
Level 1, 53 Walker Street, North Sydney, NSW 2060 Australia
P +61 2 9922 4375 E info@marchesepartners.com W www.marchesepartners.com

CLIENT
PARITER
PROJECT
TUMBI UMBI RETIREMENT VILLAGE
12-14 MINGARA DRIVE, TUMBI UMBI

DRAWING TITLE
LEVEL 04


SCALE 1 : 500 @A1	DATE 04/11/2025	DRAWN ML	CHECKED AK
JOB 16072	DRAWING DA2.05		REVISION 6



IMPORTANT NOTES
Do not scale from drawings. All dimensions to be checked on site before commencement of work. All discrepancies to be brought to the attention of the Architect. Larger scale drawings and written dimensions take preference. This drawing is copyright and the property of the author, and must not be retained, copied or used without the express authority of MARCHESE PARTNERS INTERNATIONAL PTY. LTD.

FOR APPROVAL
NOT FOR CONSTRUCTION

REV	DATE	DESCRIPTION	BY
1	11/04/2024	TOA SUBMISSION	AK
2	29/07/2024	SSD SUBMISSION	AK
3	14/05/2025	SSD RESUBMISSION	AK
4	14/07/2025	SSD RESUBMISSION UPDATE	AK
5	03/10/2025	FOR COORDINATION	AK
6	04/11/2025	SSD RESUBMISSION	AK

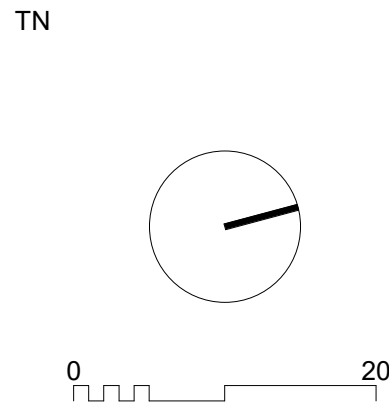

marchesepartners Life^{3A}

Marchese Partners International Pty Ltd
Level 1, 53 Walker Street, North Sydney, NSW 2060 Australia
P +61 2 9922 4375 E info@marchesepartners.com W www.marchesepartners.com

CLIENT
PARITER

PROJECT
TUMBI UMBI RETIREMENT VILLAGE
12-14 MINGARA DRIVE, TUMBI UMBI

DRAWING TITLE
LEVEL 05

SCALE
1 : 500 @A1

DATE
04/11/2025


DRAWN
ML

CHECKED
AK

REVISION
6

JOB
16072


DRAWING
DA2.06

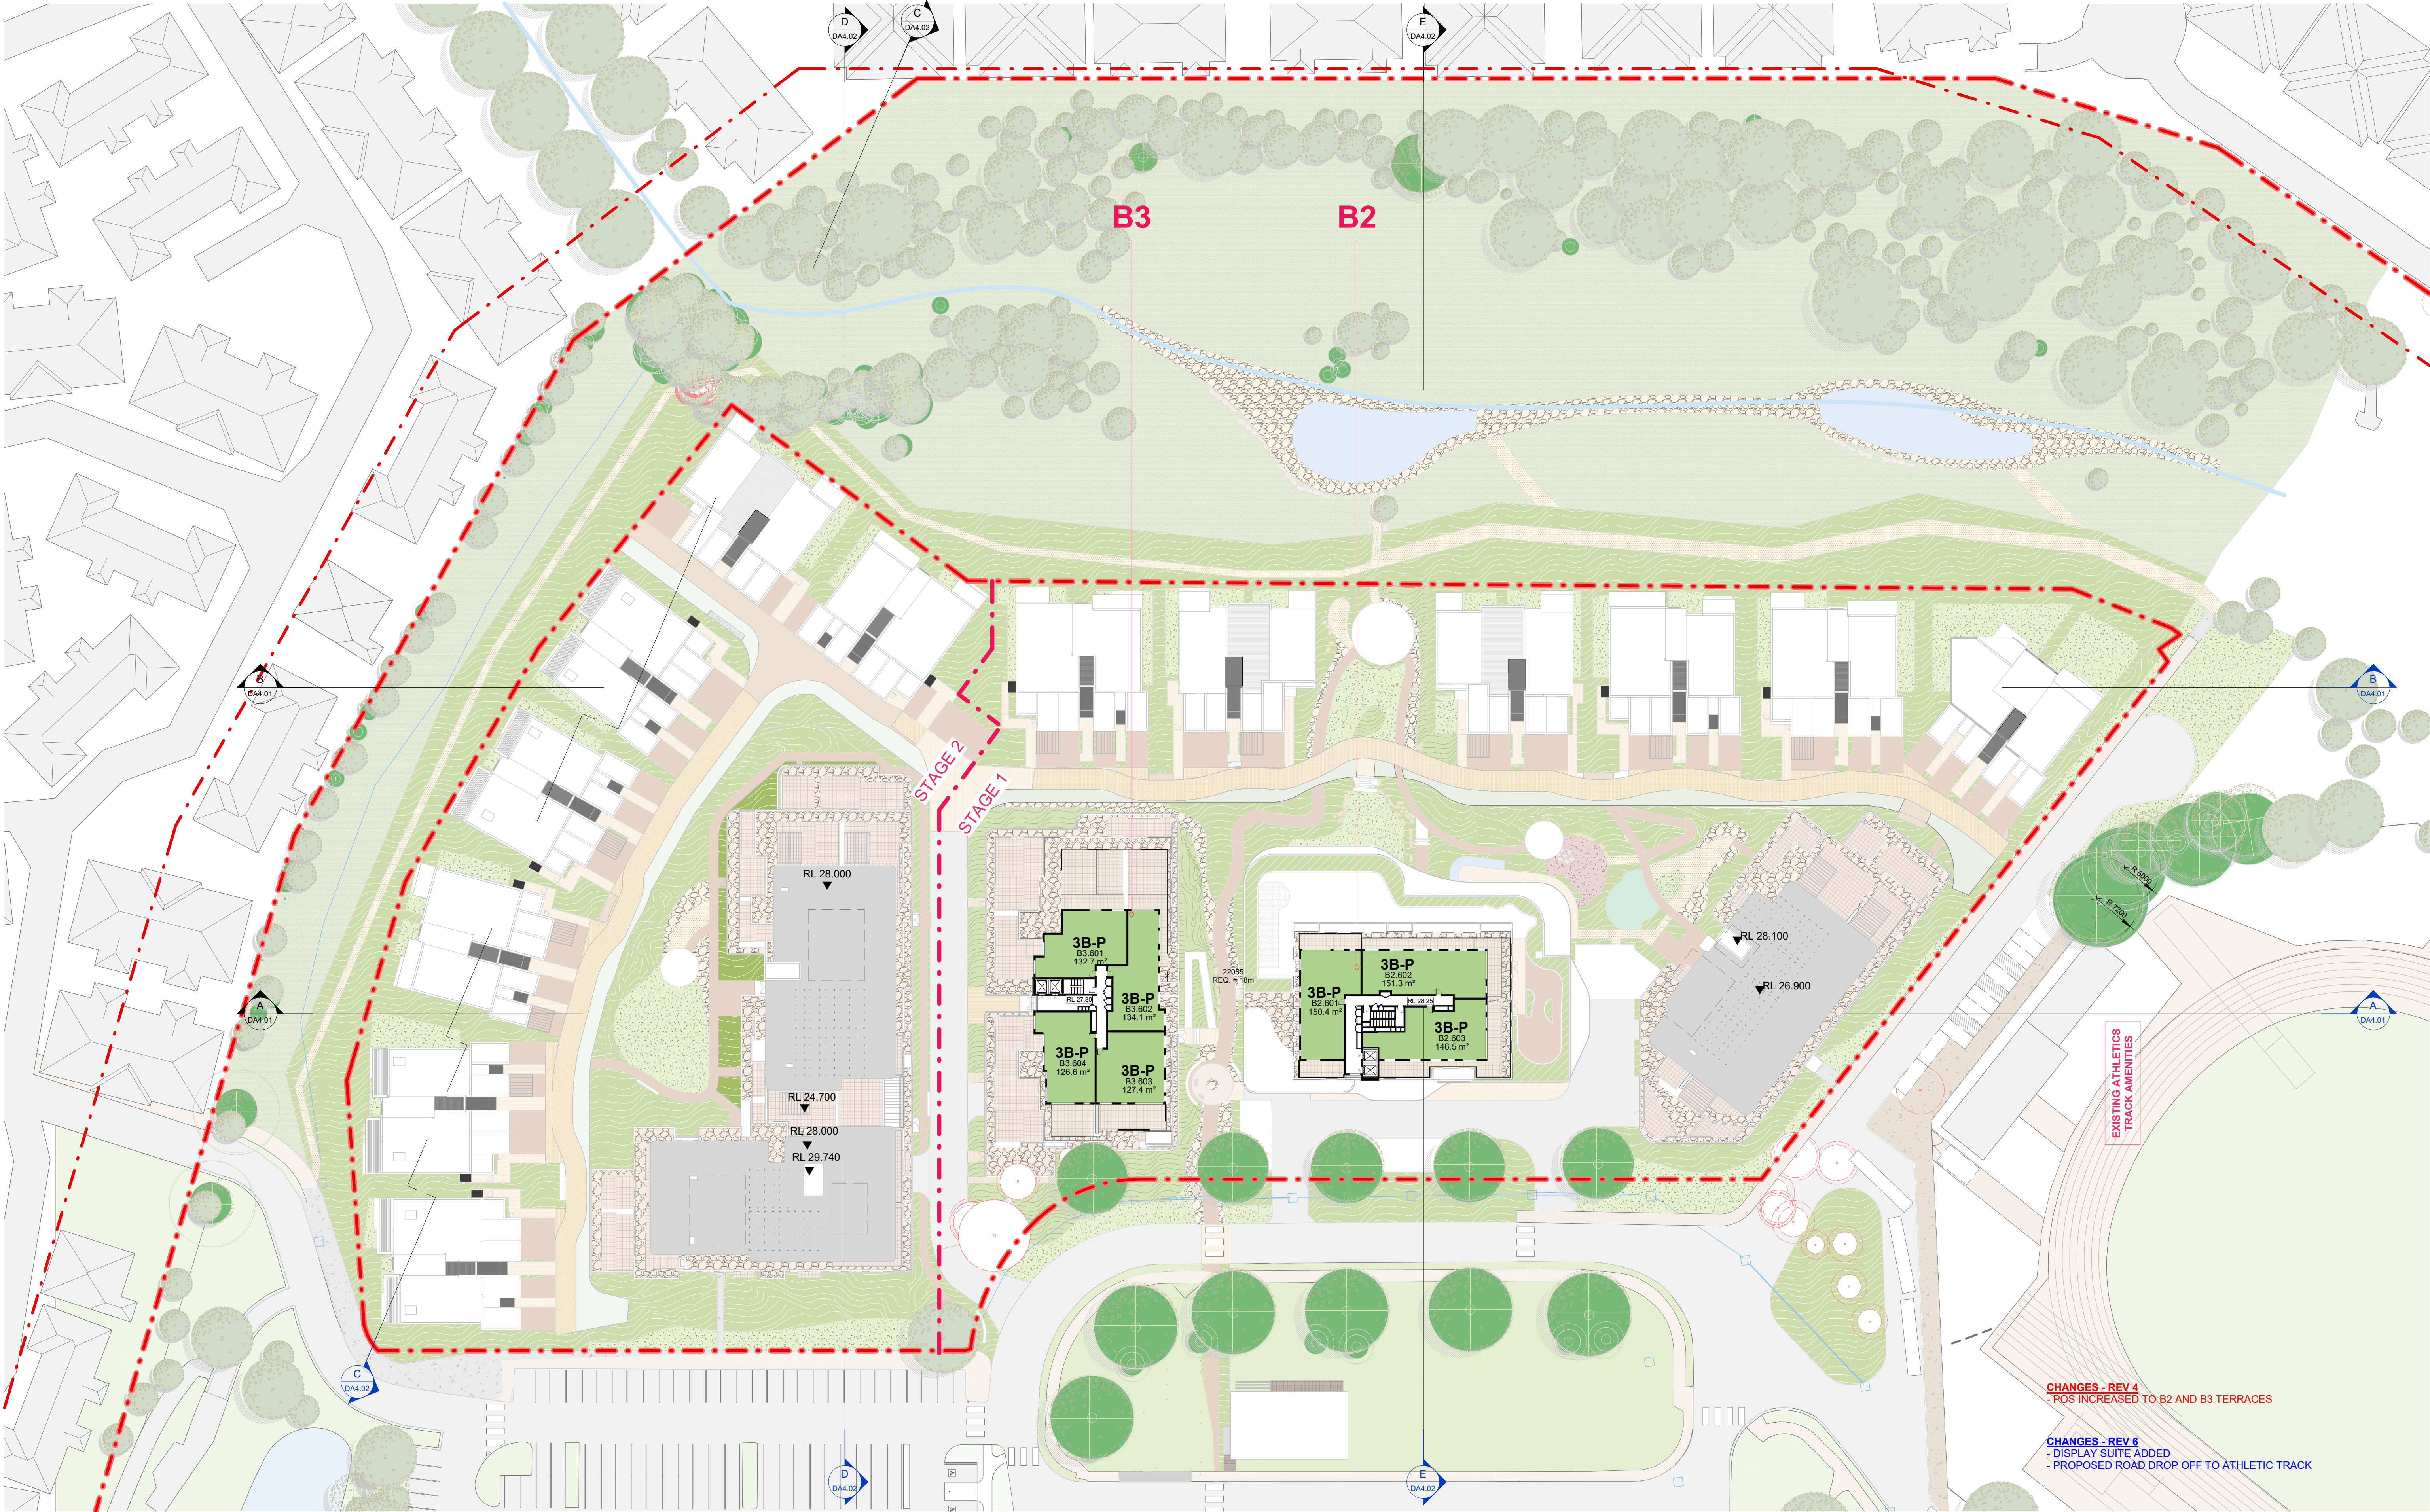

IMPORTANT NOTES
Do not scale from drawings. All dimensions to be checked on site before commencement of work. All discrepancies to be brought to the attention of the Architect. Larger scale drawings and written dimensions take preference. This drawing is copyright and the property of the author, and must not be retained, copied or used without the express authority of MARCHESE PARTNERS INTERNATIONAL PTY. LTD.

FOR APPROVAL
NOT FOR CONSTRUCTION

REV	DATE	DESCRIPTION	BY
1	11/04/2024	TOA SUBMISSION	AK
2	29/07/2024	SSD SUBMISSION	AK
3	14/05/2025	SSD RESUBMISSION	AK
4	14/07/2025	SSD RESUBMISSION UPDATE	AK
5	03/10/2025	FOR COORDINATION	AK
6	04/11/2025	SSD RESUBMISSION	AK

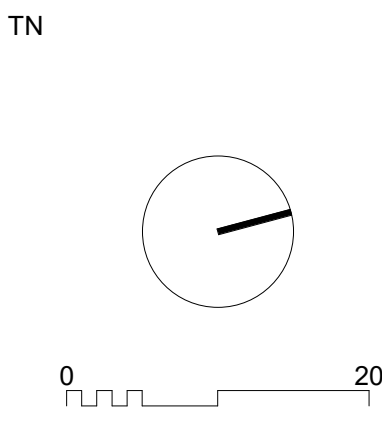


marchesepartners **Life^{3A}**

Marchese Partners International Pty Ltd
Level 1, 53 Walker Street, North Sydney, NSW 2060 Australia
P +61 2 9922 4375 E info@marchesepartners.com W www.marchesepartners.com

CLIENT
PARITER
MINGARA

PROJECT
TUMBI UMBI RETIREMENT VILLAGE
12-14 MINGARA DRIVE, TUMBI UMBI

DRAWING TITLE LEVEL 06			
SCALE 1 : 500 @A1	DATE 04/11/2025	DRAWN ML	CHECKED AK
JOB 16072	DRAWING DA2.07		REVISION 6

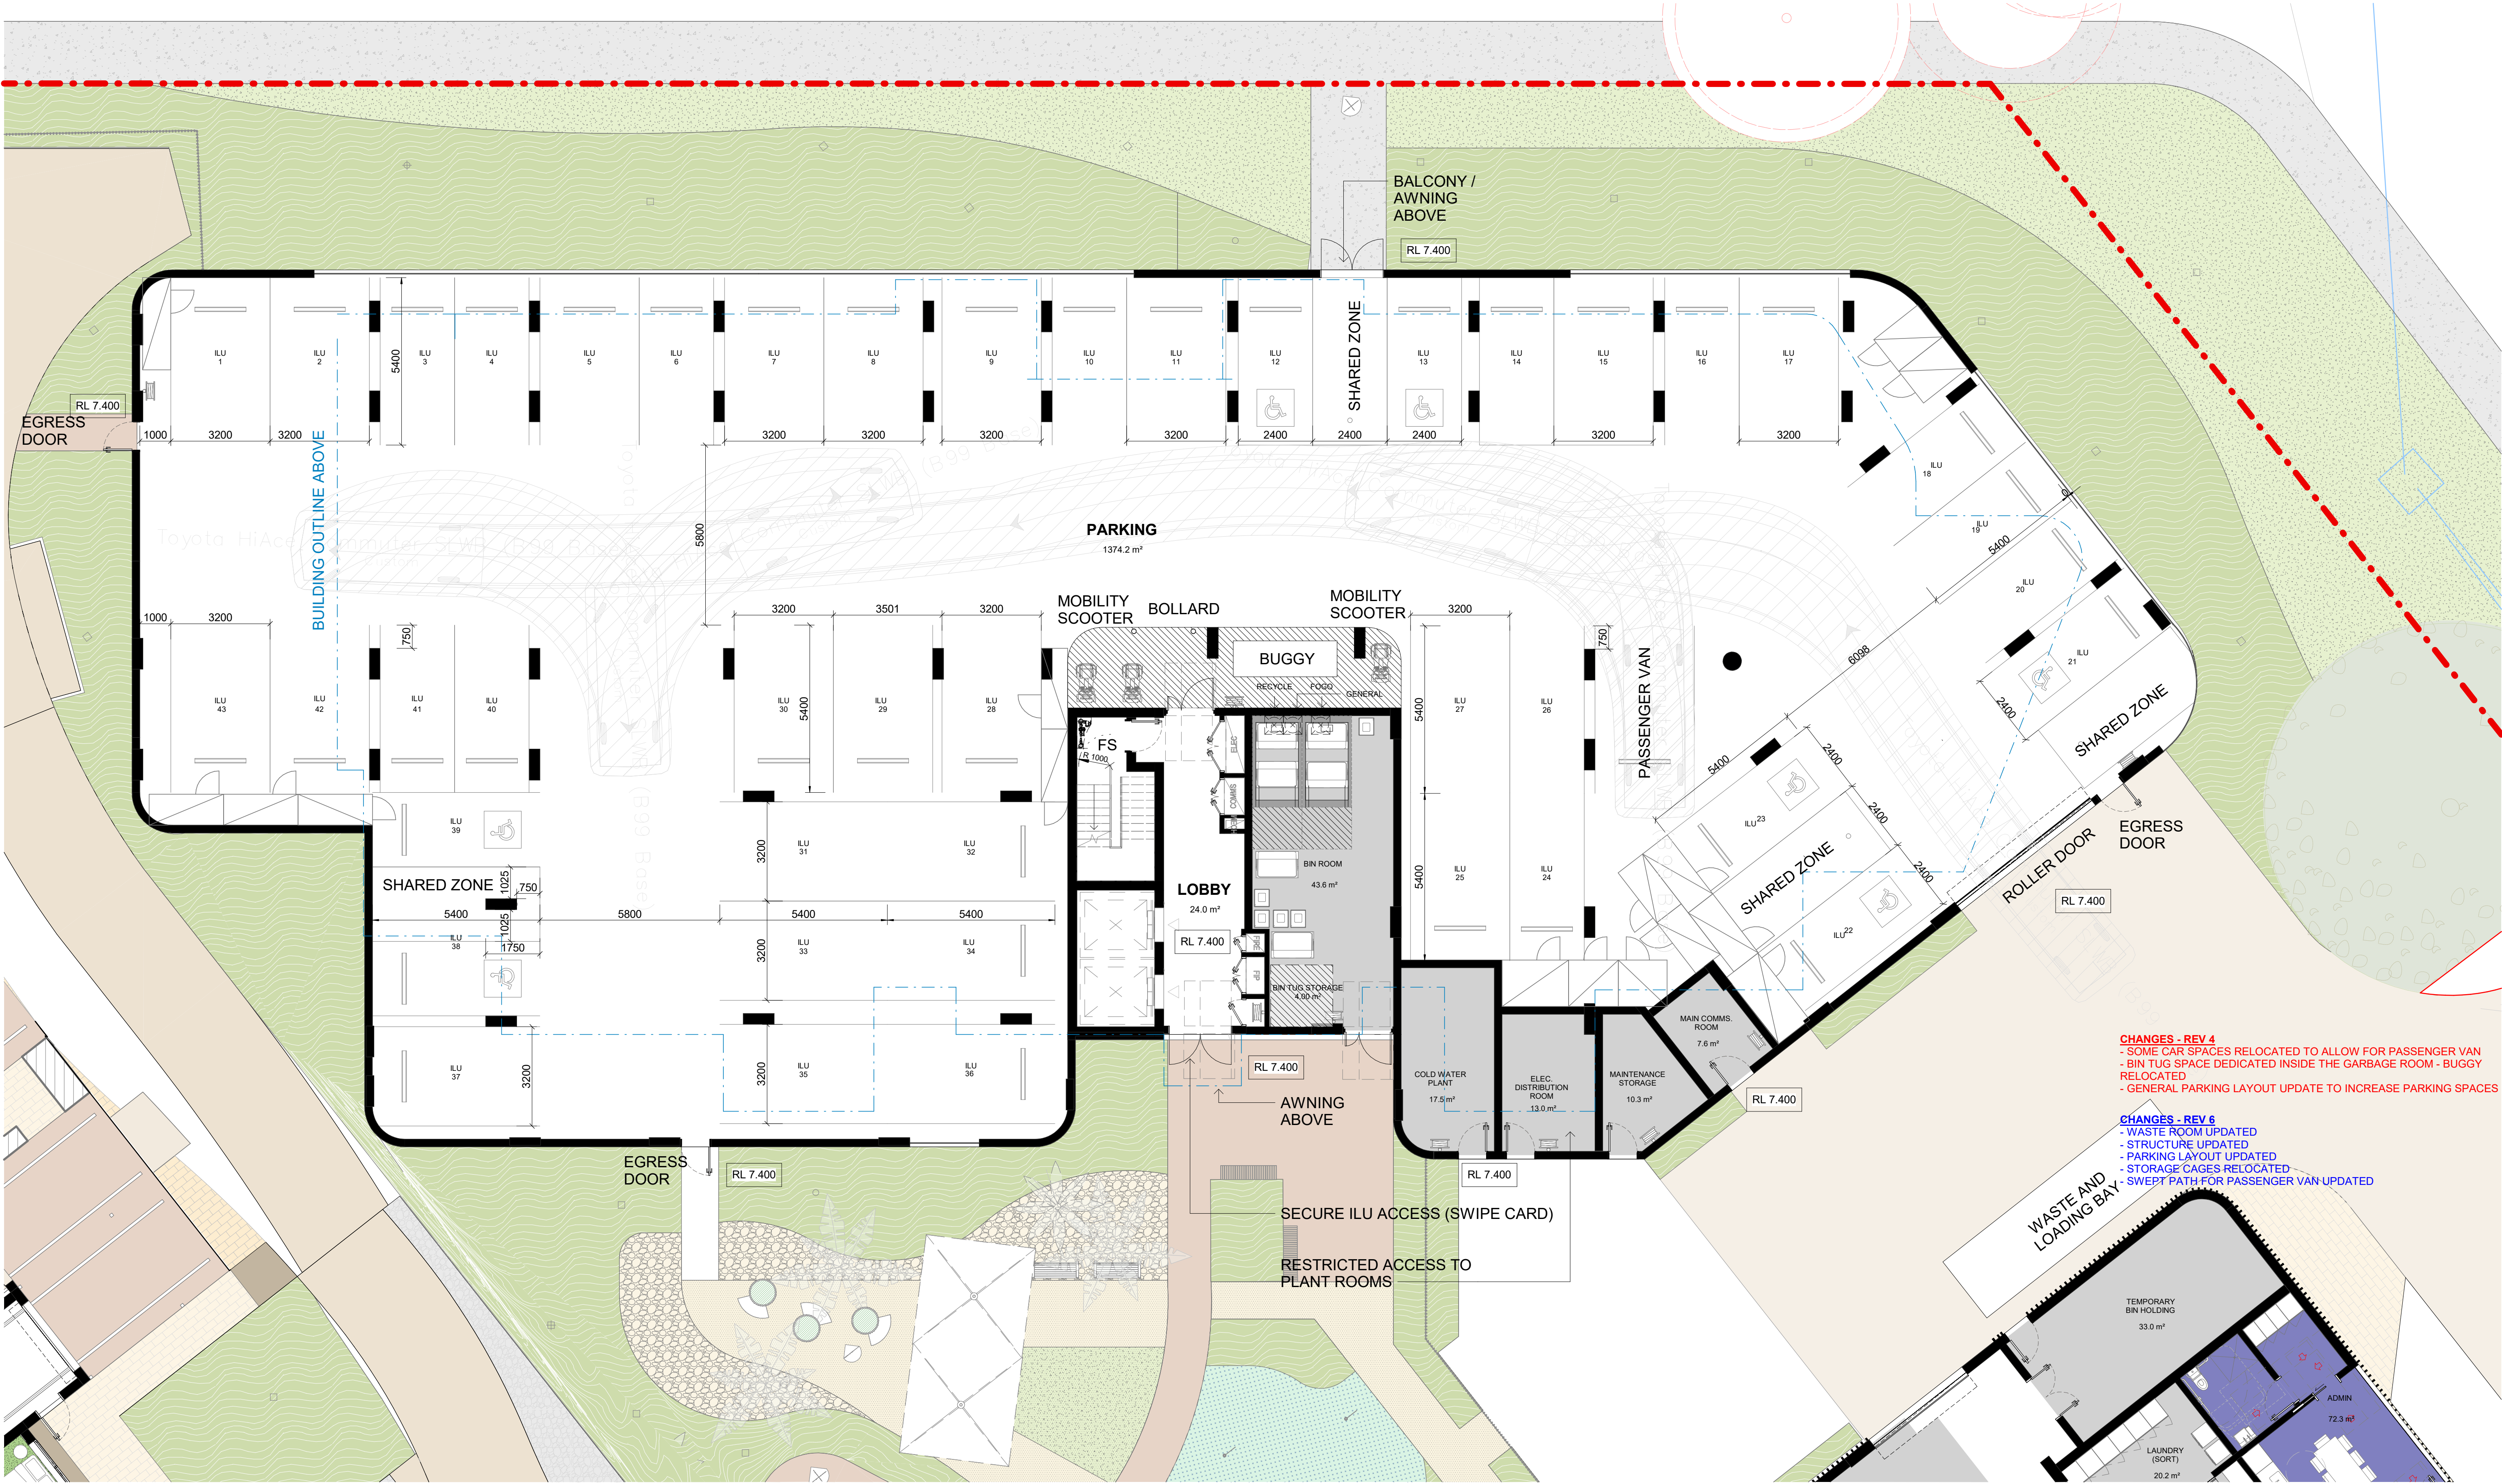


CHANGES - REV 4
- SOME CAR SPACES RELOCATED TO ALLOW FOR PASSENGER VAN
- BIN TUG SPACE DEDICATED INSIDE THE GARBAGE ROOM - BUGGY RELOCATED
- GENERAL PARKING LAYOUT UPDATE TO INCREASE PARKING SPACES

CHANGES - REV 6
- WASTE ROOM UPDATED
- STRUCTURE UPDATED
- PARKING LAYOUT UPDATED
- STORAGE CAGES RELOCATED
- SWEEP PATH FOR PASSENGER VAN UPDATED

IMPORTANT NOTES
Do not scale from drawings. All dimensions to be checked on site before commencement of work. All discrepancies to be brought to the attention of the Architect. Larger scale drawings and written dimensions take preference. This drawing is copyright and the property of the author, and must not be retained, copied or used without the express authority of MARCHESE PARTNERS INTERNATIONAL PTY. LTD.

FOR APPROVAL
NOT FOR CONSTRUCTION

REV	DATE	DESCRIPTION	BY
1	11/04/2024	TOA SUBMISSION	AK
2	29/07/2024	SSD SUBMISSION	AK
3	14/05/2025	SSD RESUBMISSION	AK
4	14/07/2025	SSD RESUBMISSION UPDATE	AK
5	03/10/2025	FOR COORDINATION	AK
6	04/11/2025	SSD RESUBMISSION	AK

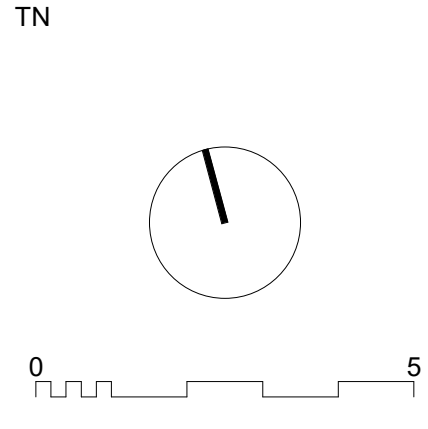

marchesepartners Life^{3A}

Marchese Partners International Pty Ltd
Level 1, 53 Walker Street, North Sydney, NSW 2060 Australia
P +61 2 9922 4375 E info@marchesepartners.com W www.marchesepartners.com

CLIENT
PARITER

PROJECT
TUMBI UMBI RETIREMENT VILLAGE
12-14 MINGARA DRIVE, TUMBI UMBI



DRAWING TITLE
BUILDING 1 - PARKING (GROUND)


SCALE
1:100 @A1
1:200 @A3
JOB
16072

DATE
04/11/2025

DRAWN
ML

CHECKED
AK

REVISION
6

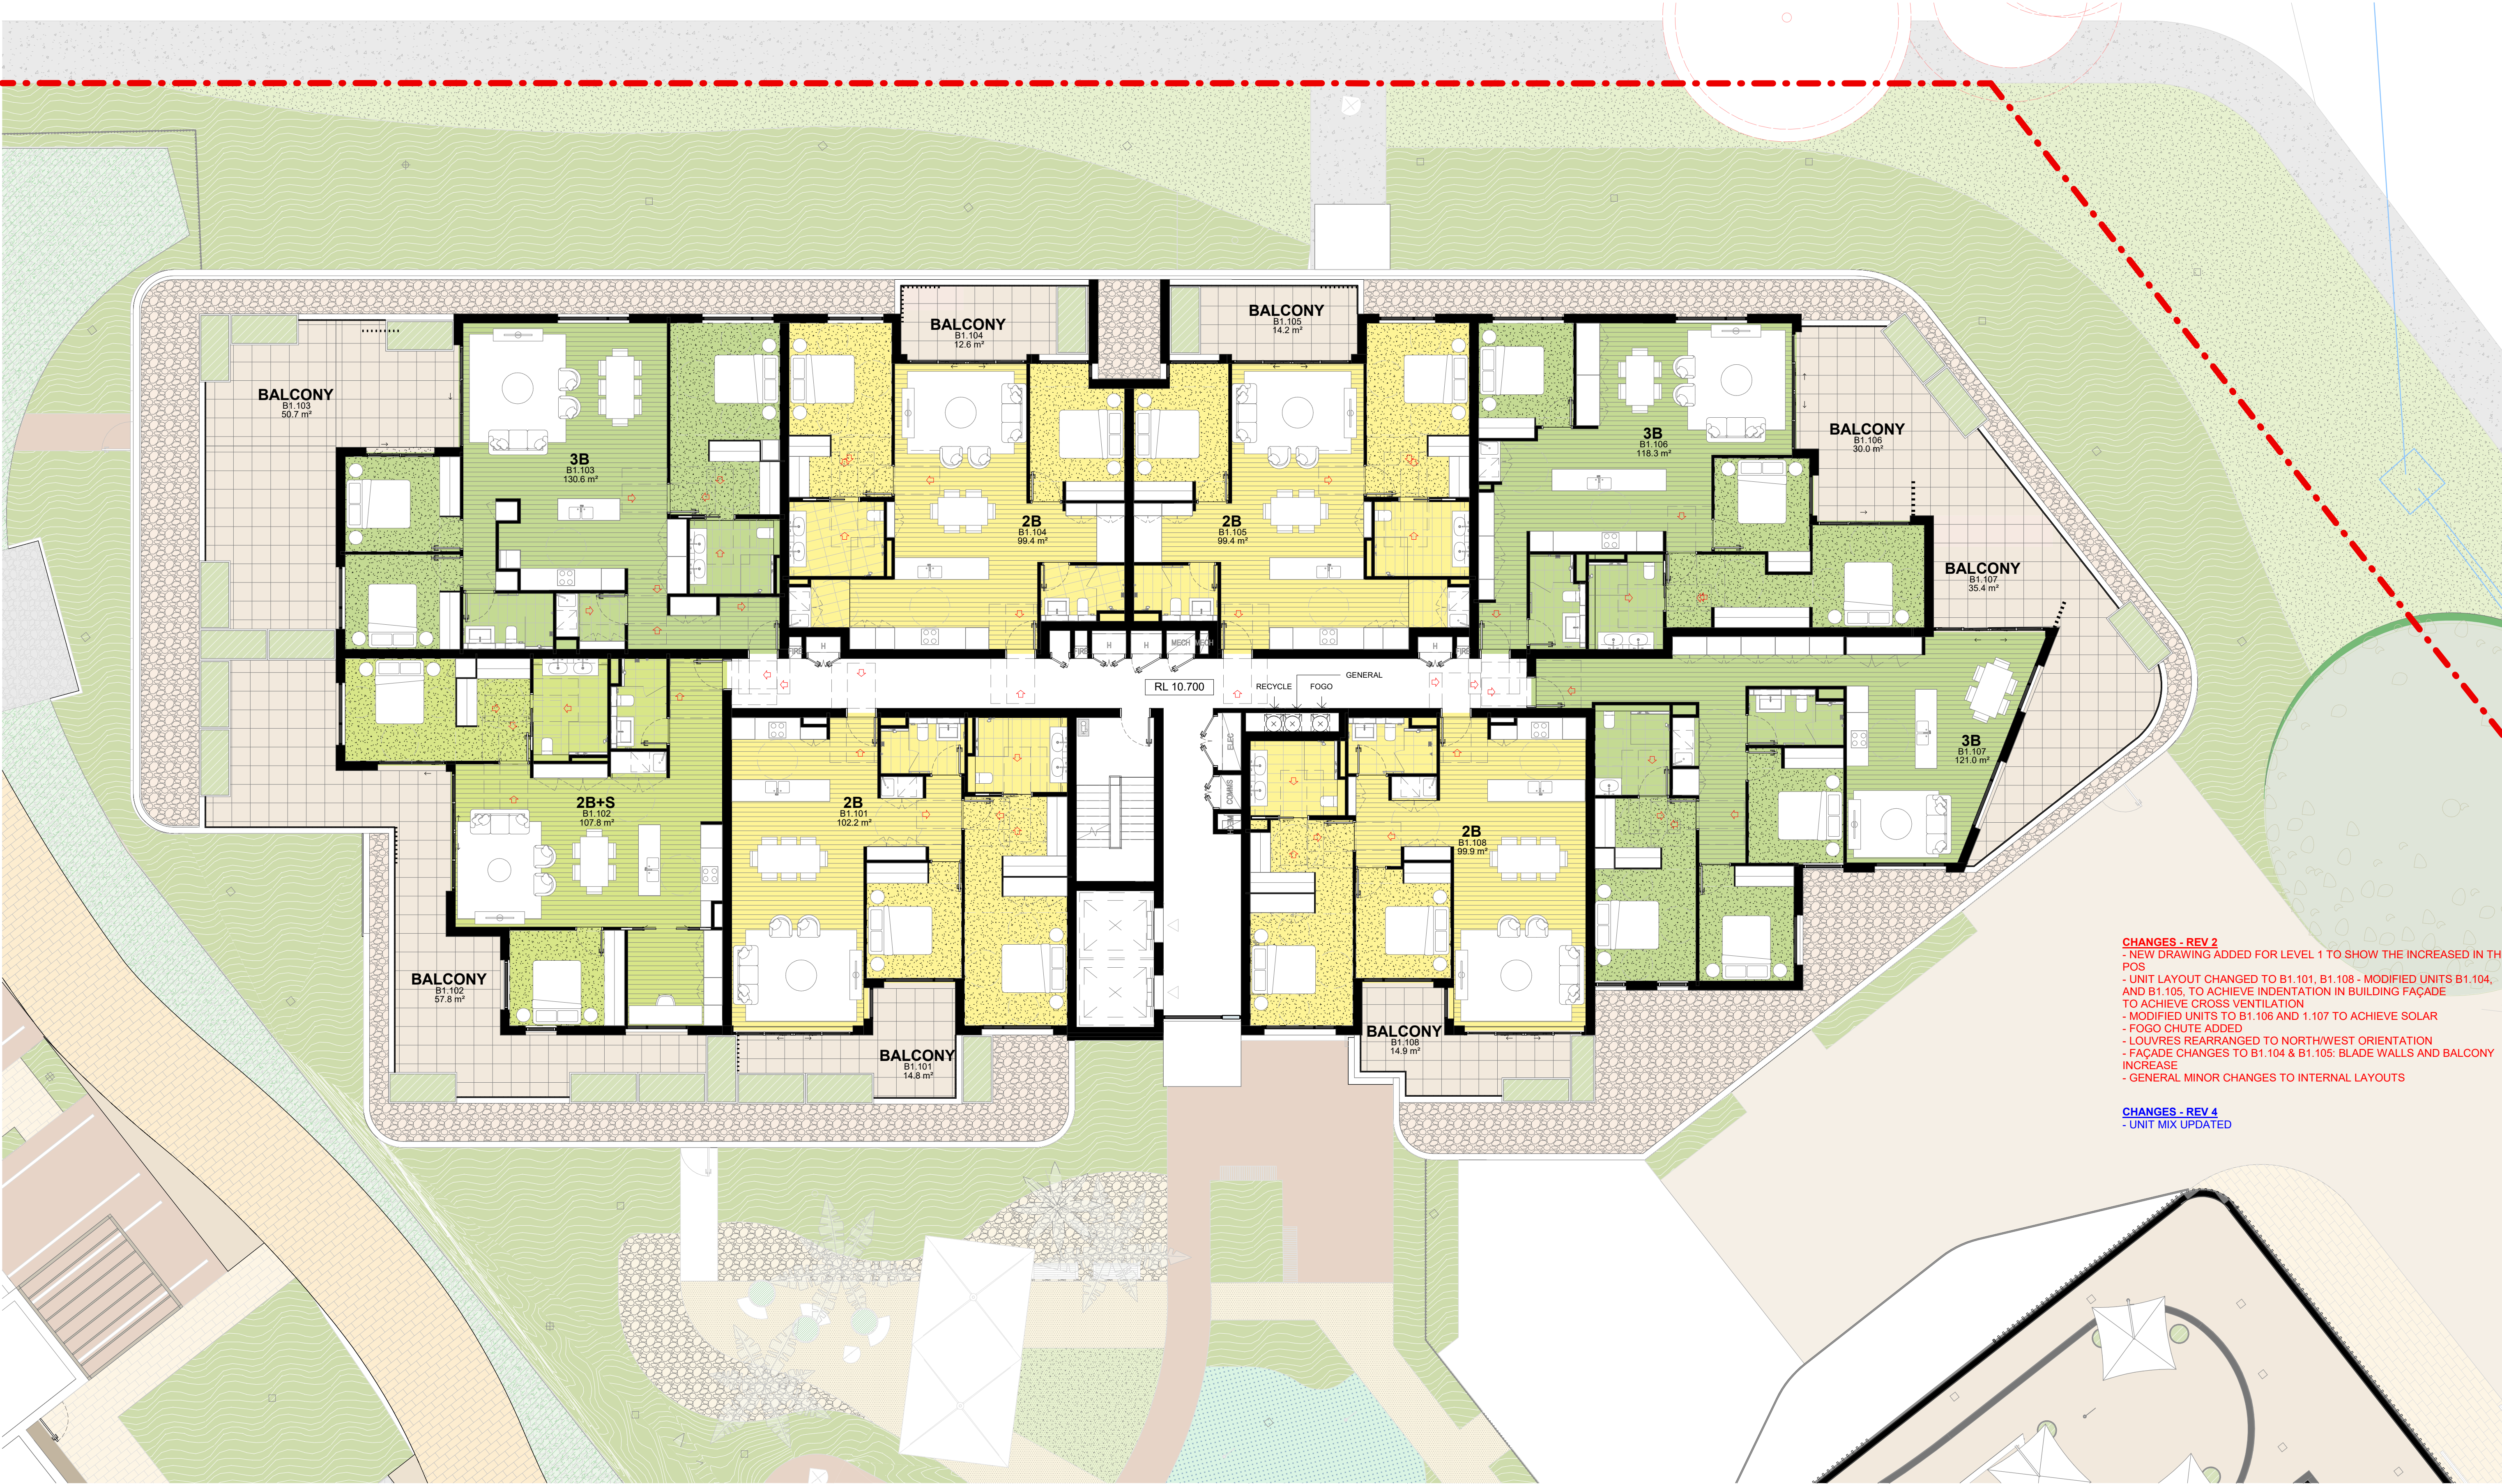

CHANGES - REV 2
- NEW DRAWING ADDED FOR LEVEL 1 TO SHOW THE INCREASED IN THE POS
- UNIT LAYOUT CHANGED TO B1.101, B1.108 - MODIFIED UNITS B1.104, B1.105, B1.106 AND B1.107 TO ACHIEVE INDENTATION IN BUILDING FAÇADE TO ACHIEVE CROSS VENTILATION
- MODIFIED UNITS TO B1.106 AND 1.107 TO ACHIEVE SOLAR
- FOGO CHUTE ADDED
- LOUVRES REARRANGED TO NORTH/WEST ORIENTATION
- FAÇADE CHANGES TO B1.104 & B1.105: BLADE WALLS AND BALCONY INCREASE
- GENERAL MINOR CHANGES TO INTERNAL LAYOUTS


CHANGES - REV 4
- UNIT MIX UPDATED

BUILDING 1 - L01
1 : 100

IMPORTANT NOTES
Do not scale from drawings. All dimensions to be checked on site before commencement of work. All discrepancies to be brought to the attention of the Architect. Larger scale drawings and written dimensions take preference. This drawing is copyright and the property of the author, and must not be retained, copied or used without the express authority of MARCHESE PARTNERS INTERNATIONAL PTY. LTD.

FOR APPROVAL
NOT FOR CONSTRUCTION

REV	DATE	DESCRIPTION	BY
1	14/05/2025	SSD RESUBMISSION	AK
2	14/07/2025	SSD RESUBMISSION UPDATE	AK
3	03/10/2025	FOR COORDINATION	AK
4	04/11/2025	SSD RESUBMISSION	AK

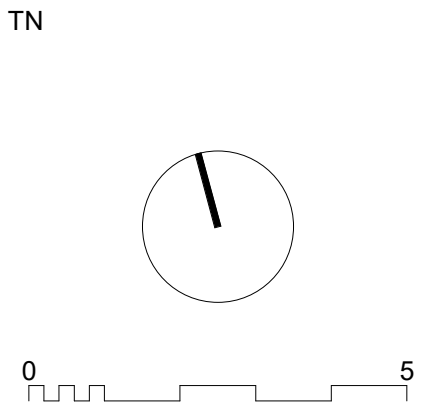


marchesepartners **Life^{3A}**
Marchese Partners International Pty Ltd
Level 1, 53 Walker Street, North Sydney, NSW 2060 Australia
P +61 2 9922 4375 E info@marchesepartners.com W www.marchesepartners.com

CLIENT
PARITER
MINGARA

PROJECT
TUMBI UMBI RETIREMENT VILLAGE
12-14 MINGARA DRIVE, TUMBI UMBI

DRAWING TITLE			
BUILDING 1 - LEVEL 1			
SCALE 1:100 @A1 1:200 @A3 JOB 16072	DATE 04/11/2025	DRAWN Author	CHECKED Checker
DRAWING DA2.51.B			REVISION 4

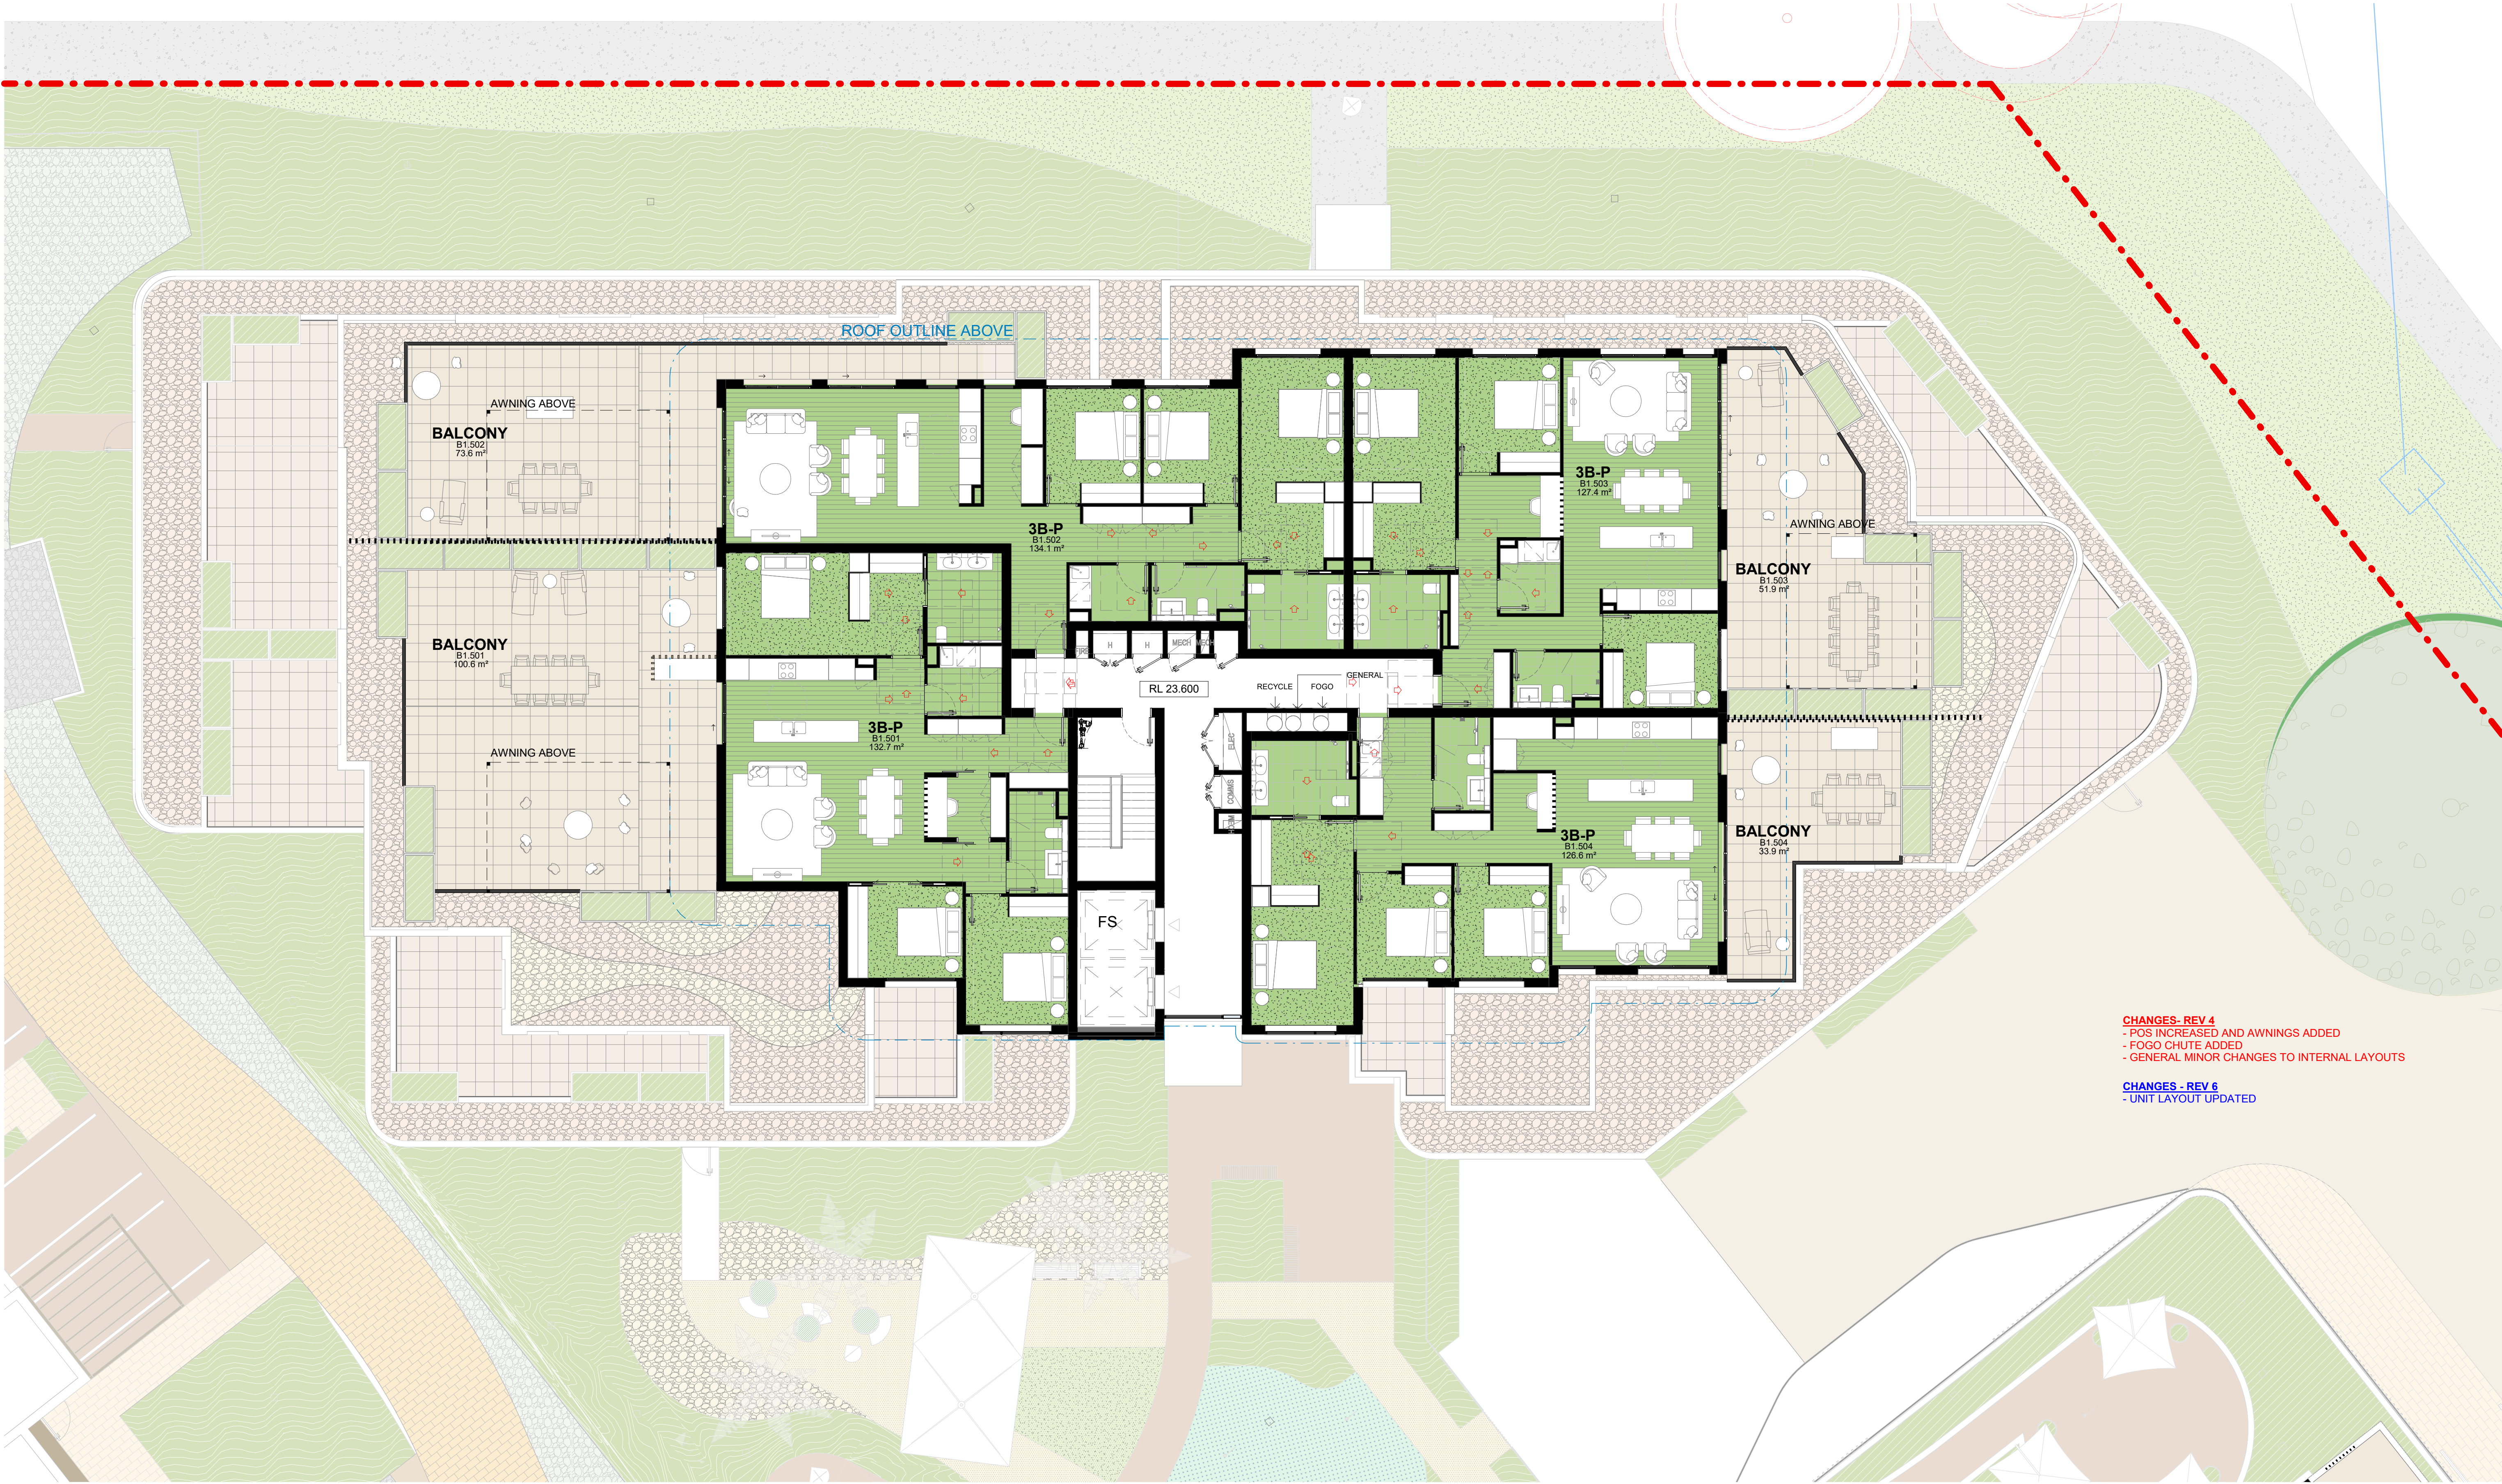


CHANGES - REV 4
- POS INCREASED AND AWNINGS ADDED
- FOGO CHUTE ADDED
- GENERAL MINOR CHANGES TO INTERNAL LAYOUTS

CHANGES - REV 6
- UNIT LAYOUT UPDATED

IMPORTANT NOTES
Do not scale from drawings. All dimensions to be checked on site before commencement of work. All discrepancies to be brought to the attention of the Architect. Larger scale drawings and written dimensions take preference. This drawing is copyright and the property of the author, and must not be retained, copied or used without the express authority of MARCHESE PARTNERS INTERNATIONAL PTY. LTD.

FOR APPROVAL
NOT FOR CONSTRUCTION

REV	DATE	DESCRIPTION	BY
1	11/04/2024	TOA SUBMISSION	AK
2	29/07/2024	SSD SUBMISSION	AK
3	14/05/2025	SSD RESUBMISSION	AK
4	14/07/2025	SSD RESUBMISSION UPDATE	AK
5	03/10/2025	FOR COORDINATION	AK
6	04/11/2025	SSD RESUBMISSION	AK

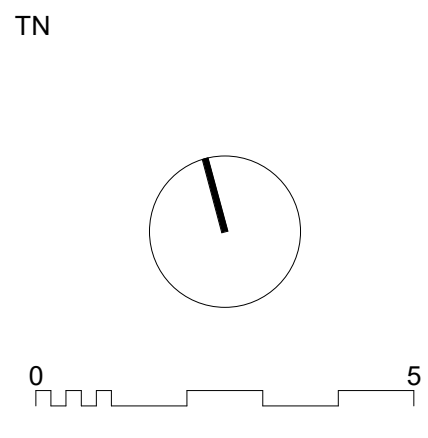

marchesepartners **Life^{3A}**

Marchese Partners International Pty Ltd
Level 1, 53 Walker Street, North Sydney, NSW 2060 Australia
P +61 2 9922 4375 E info@marchesepartners.com W www.marchesepartners.com

CLIENT
PARITER

PROJECT
TUMBI UMBI RETIREMENT VILLAGE
12-14 MINGARA DRIVE, TUMBI UMBI



DRAWING TITLE
BUILDING 1 - PENTHOUSE (LEVEL5)

SCALE
1:100 @A1
1:200 @A3
JOB
16072


DATE
04/11/2025

DRAWN
Author

CHECKED
Checker

REVISION
6

DRAWING
DA2.53

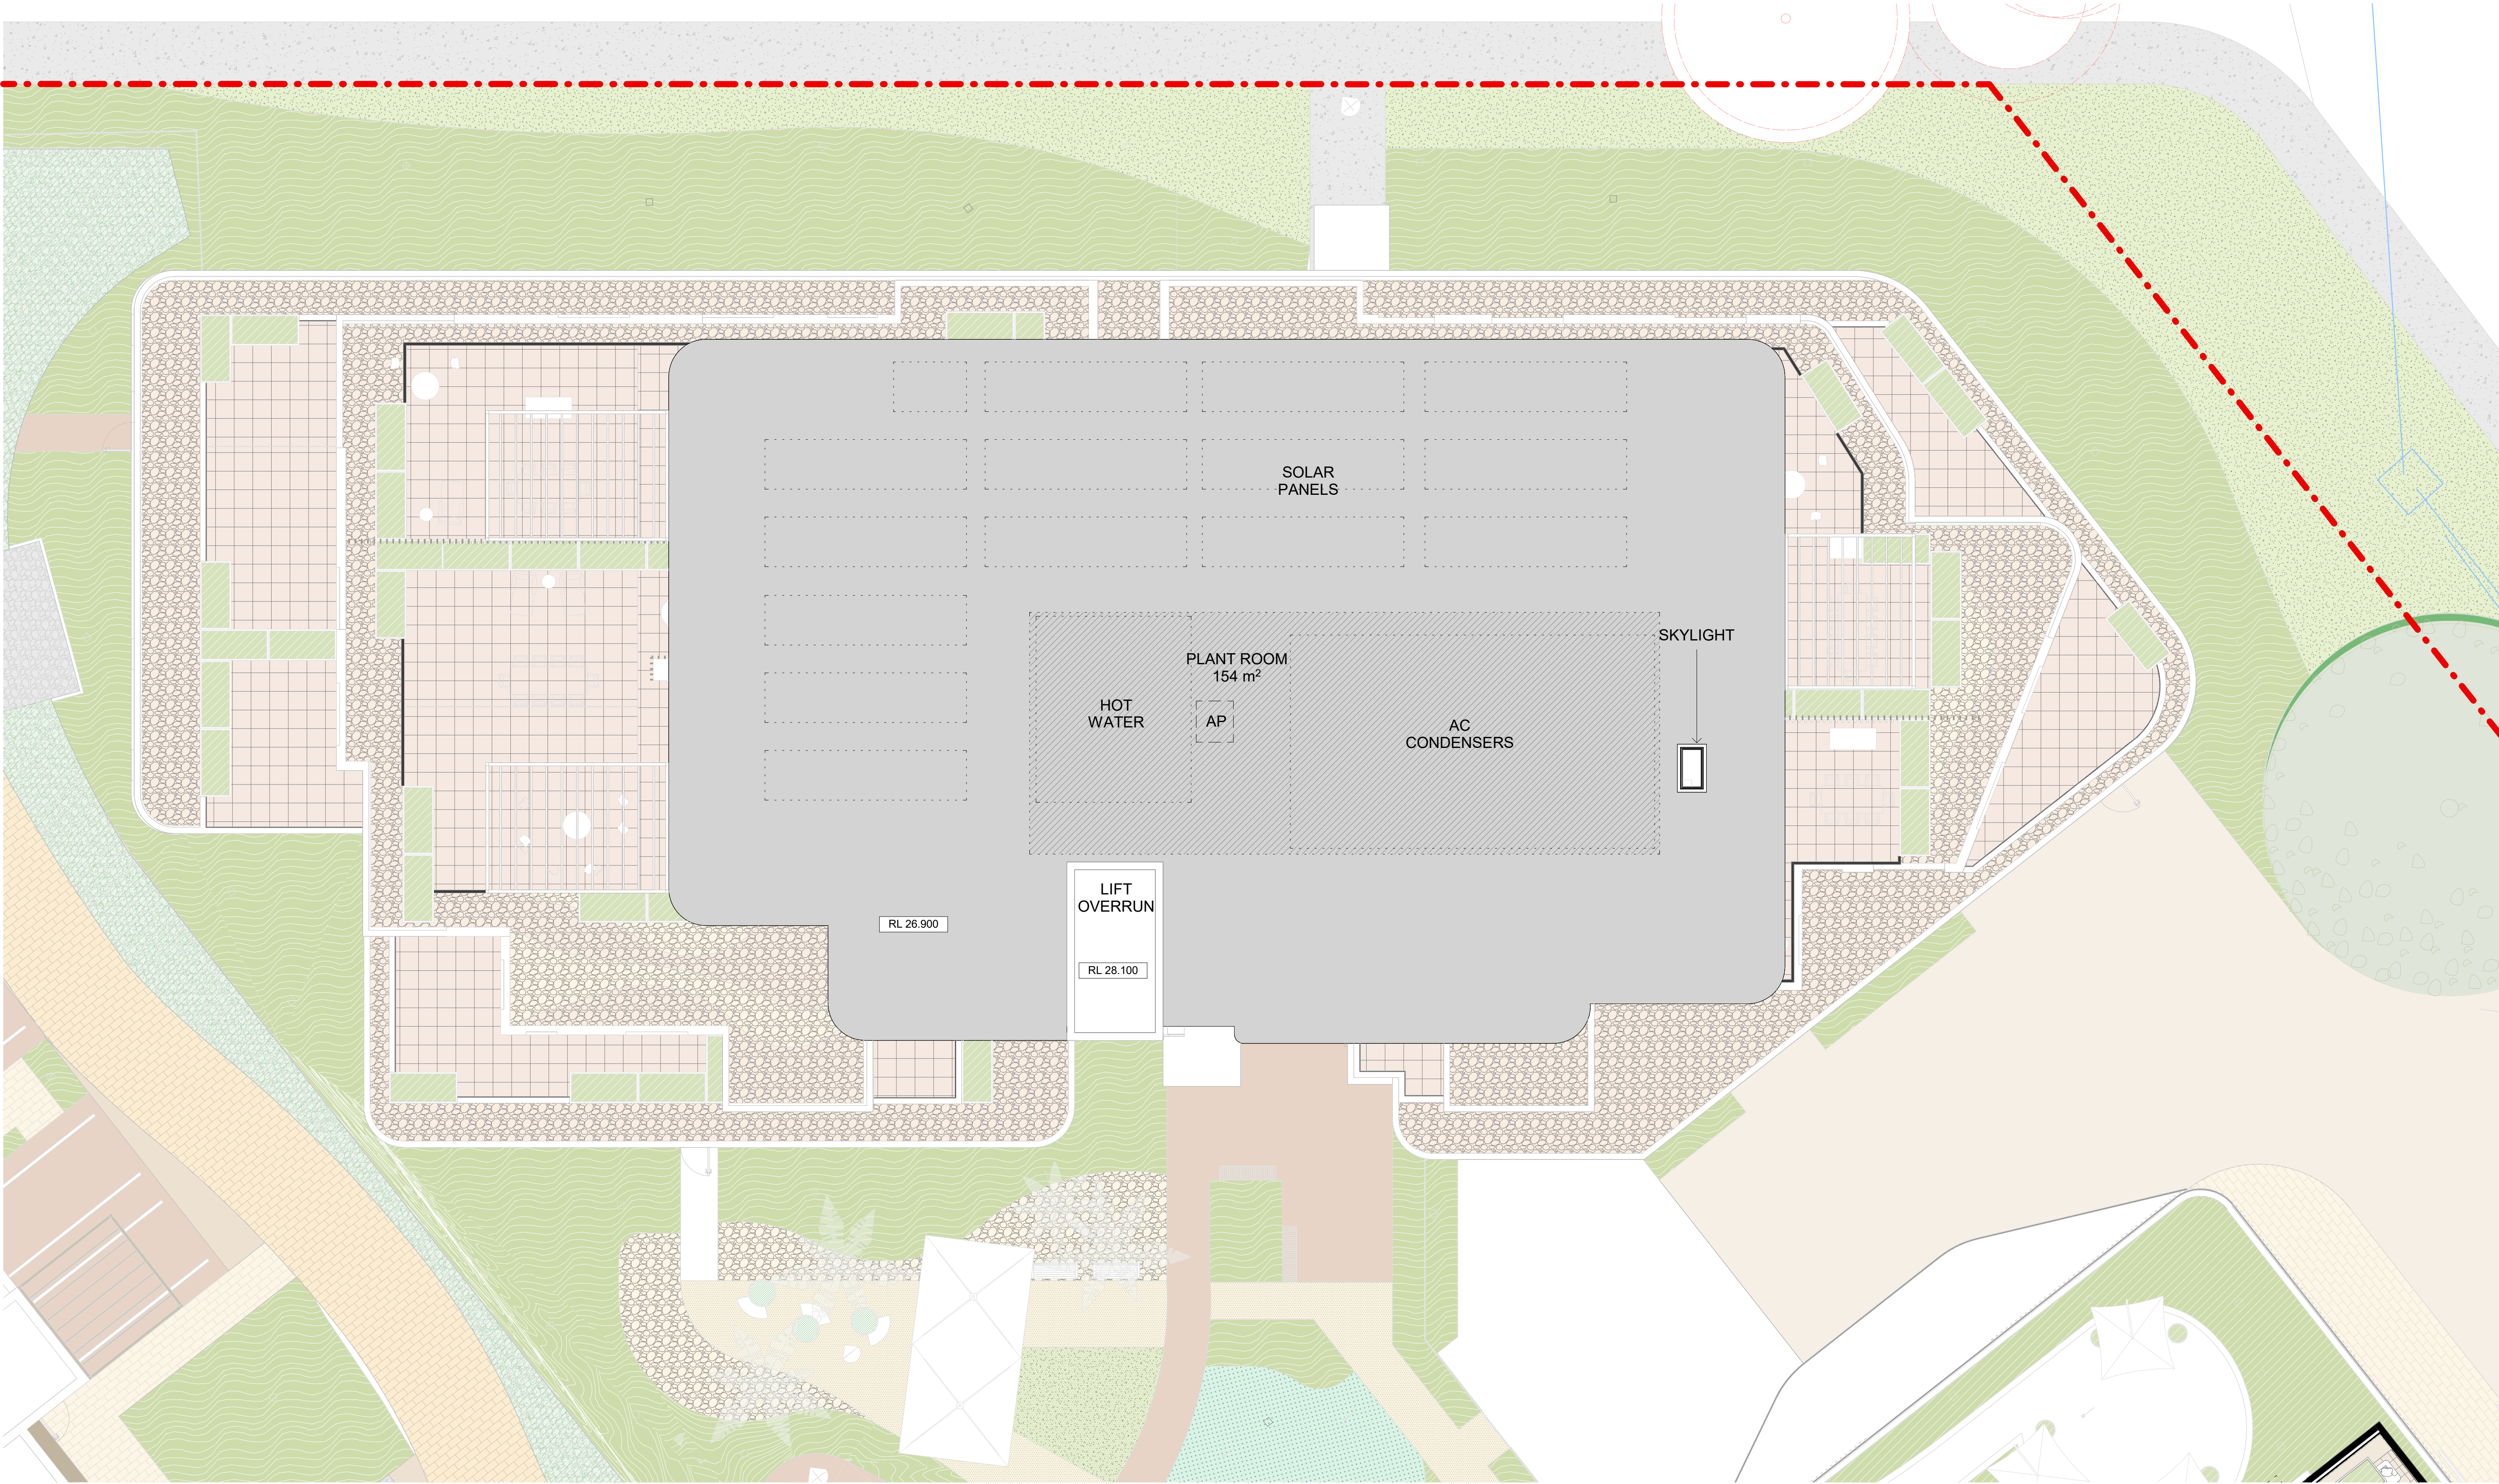


CHANGES- REV 4
- PLANT ROOM AREA ADDED

IMPORTANT NOTES
Do not scale from drawings. All dimensions to be checked on site before commencement of work. All discrepancies to be brought to the attention of the Architect. Larger scale drawings and written dimensions take preference. This drawing is copyright and the property of the author, and must not be retained, copied or used without the express authority of MARCHESE PARTNERS INTERNATIONAL PTY. LTD.

FOR APPROVAL
NOT FOR CONSTRUCTION

REV	DATE	DESCRIPTION	BY
1	11/04/2024	TOA SUBMISSION	AK
2	29/07/2024	SSD SUBMISSION	AK
3	14/05/2025	SSD RESUBMISSION	AK
4	14/07/2025	SSD RESUBMISSION UPDATE	AK
5	03/10/2025	FOR COORDINATION	AK
6	04/11/2025	SSD RESUBMISSION	AK

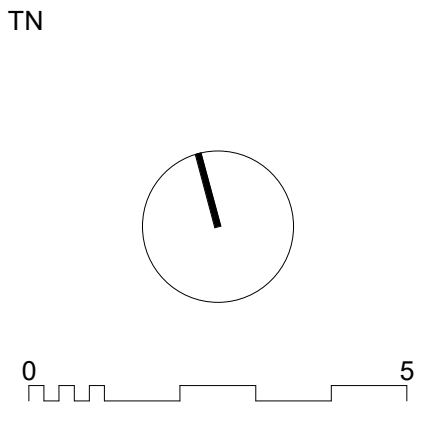

marchesepartners **Life^{3A}**

Marchese Partners International Pty Ltd
Level 1, 53 Walker Street, North Sydney, NSW 2060 Australia
P +61 2 9922 4375 E info@marchesepartners.com W www.marchesepartners.com

CLIENT
PARITER

PROJECT
TUMBI UMBI RETIREMENT VILLAGE
12-14 MINGARA DRIVE, TUMBI UMBI

SCALE
1:100 @A1
1:200 @A3
JOB
16072

DATE
04/11/2025

DRAWN
Author


CHECKED
Checker

REVISION
6

DRAWING TITLE
BUILDING 1 - ROOF LEVEL

DRAWING
DA2.54

05.8.19.19

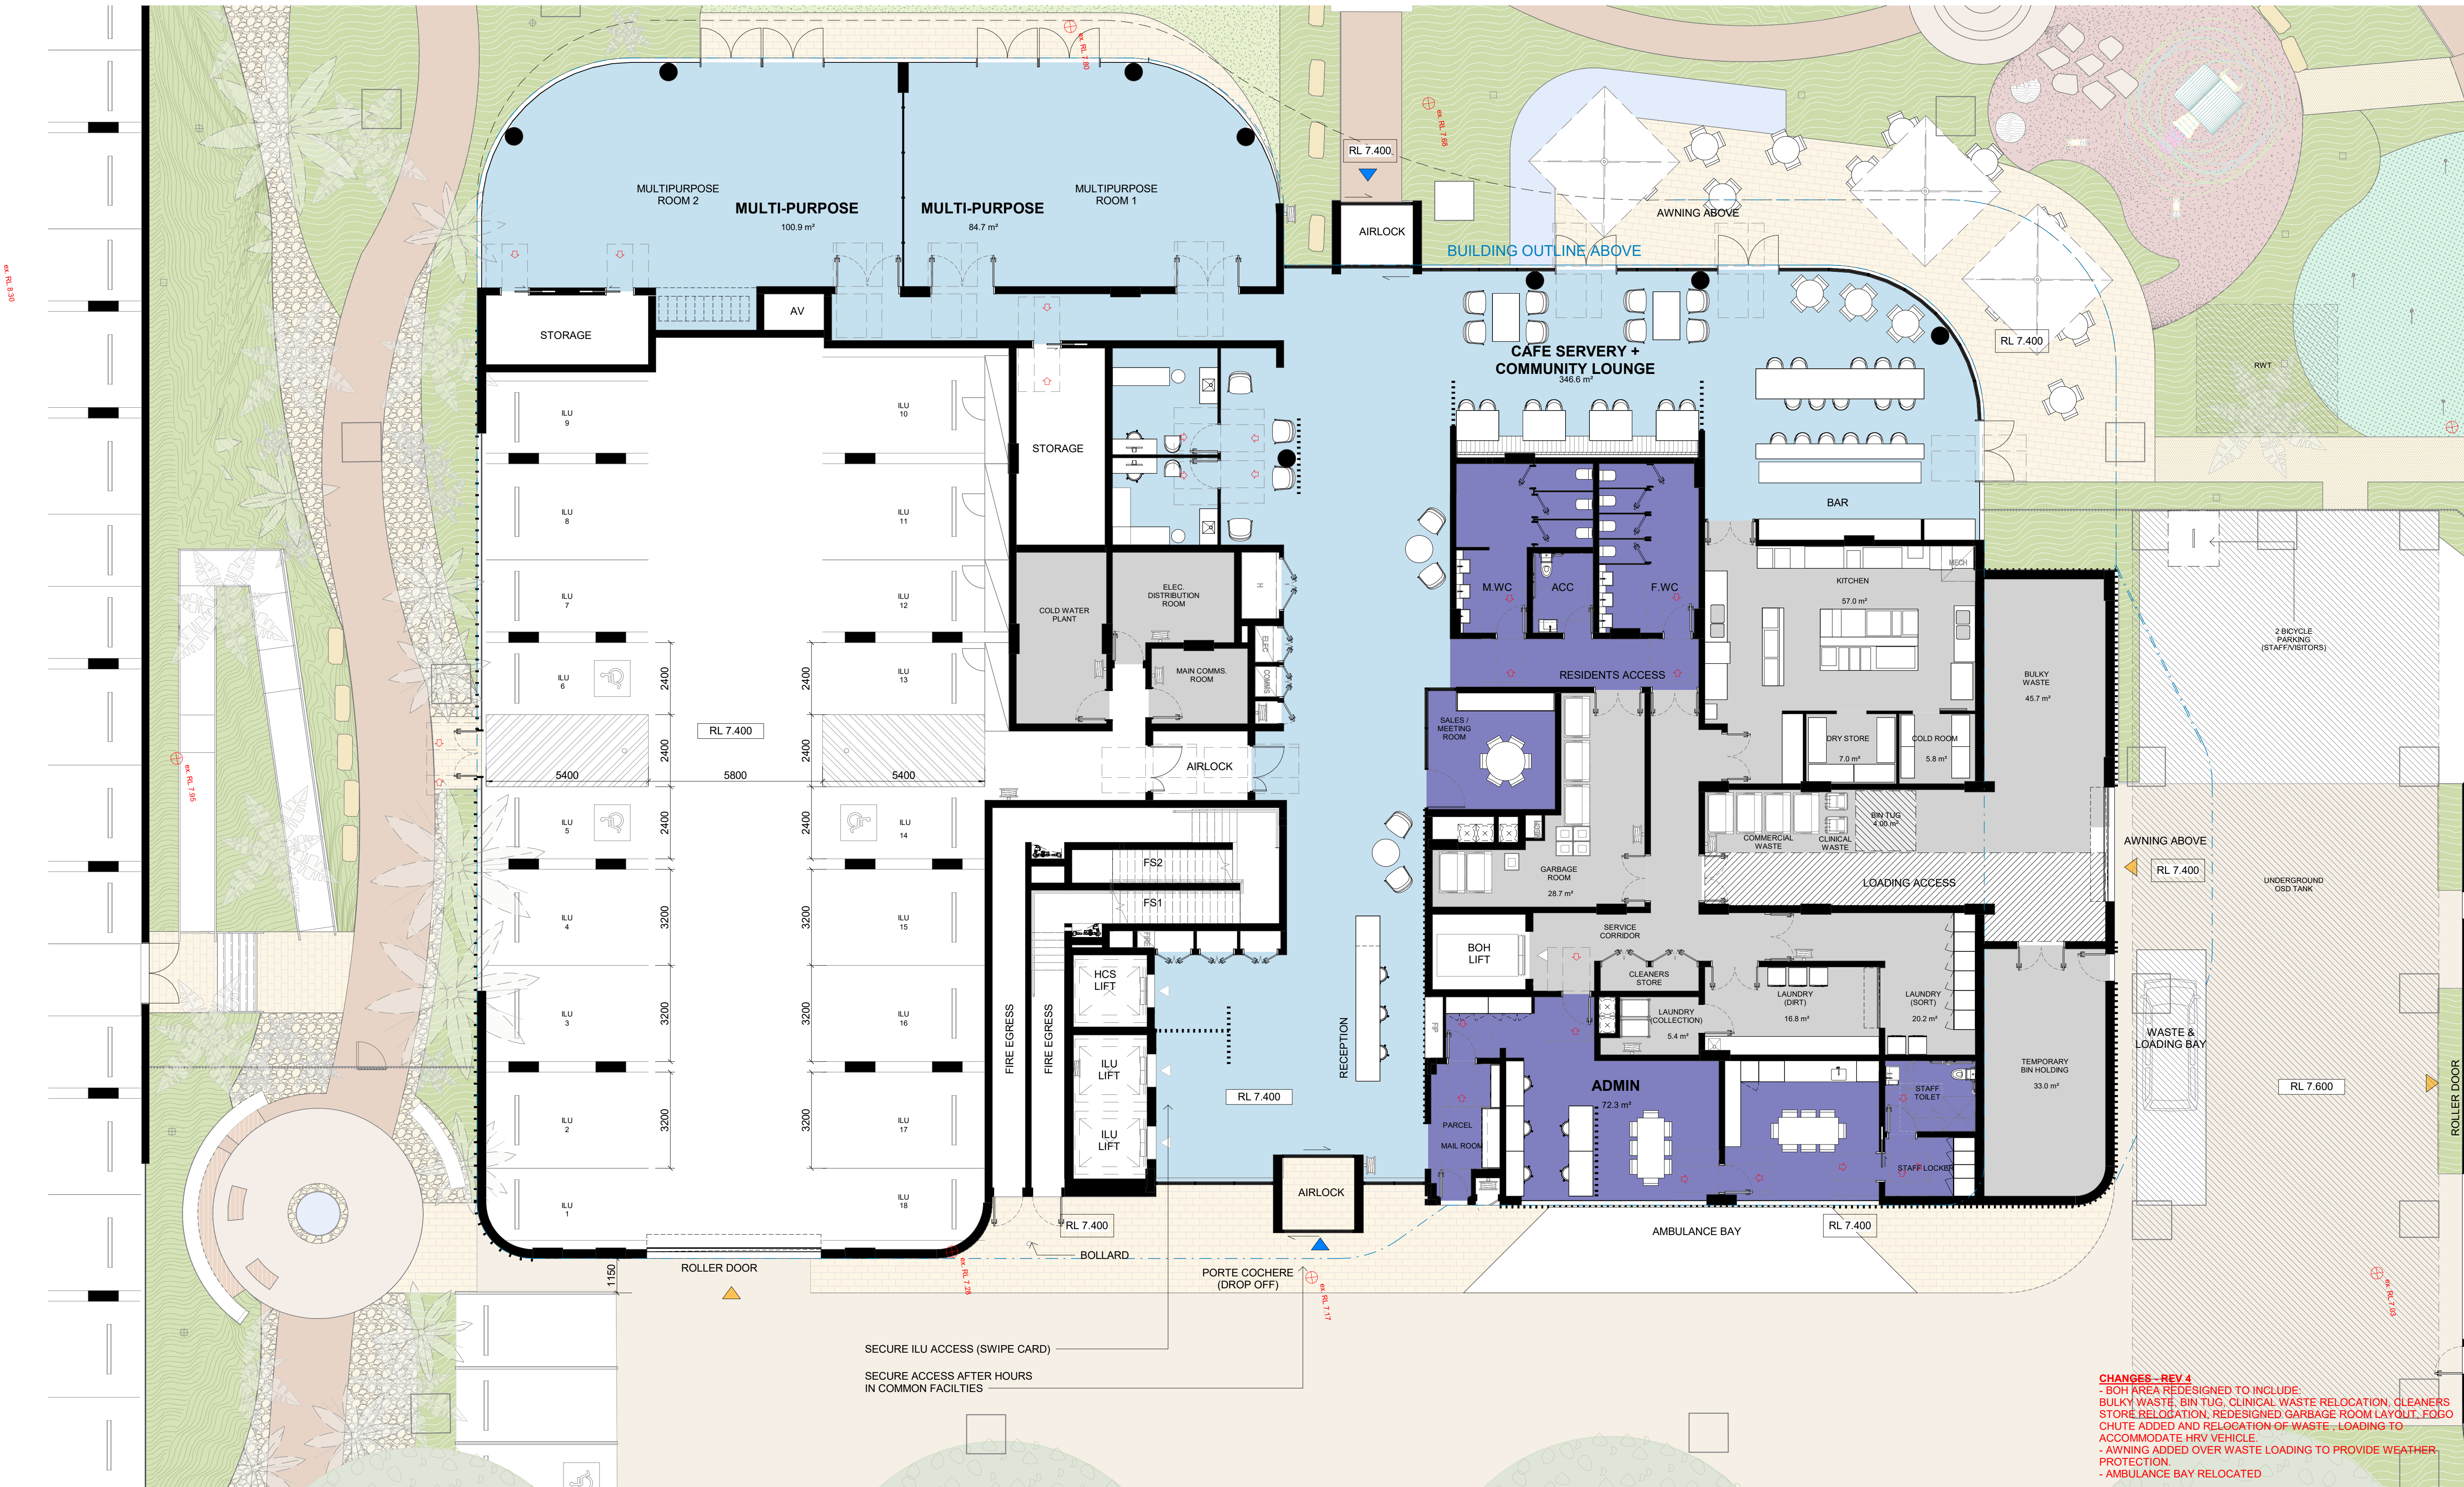

CHANGES - REV 4
- BOH AREA REDESIGNED TO INCLUDE:
- BULKY WASTE, BIN TUG, CLINICAL WASTE RELOCATION, CLEANERS
- STORE RELOCATION, REDESIGNED GARBAGE ROOM LAYOUT, FOGO
- CHUTE ADDED AND RELOCATION OF WASTE, LOADING TO
- ACCOMMODATE HRV VEHICLE.
- AWNING ADDED OVER WASTE LOADING TO PROVIDE WEATHER
- PROTECTION.
- AMBULANCE BAY RELOCATED

CHANGES - REV 6
- MINOR CHANGES AFTER STRUCTURE UPDATES
- PATHWAY AND GATE UPDATED FOR BIN HANDLING IN BUILDING 1 TO
- THE BIN HOLDING AREA
- INTERNAL FURNITURE LAYOUT UPDATED


DRAWING TITLE
BUILDING 2 - GROUND LEVEL

SCALE 1:100 @A1 1:200 @A3 JOB 16072	DATE 04/11/2025 DRAWING DA2.62	DRAWN Author	CHECKED Checker REVISION 6
---	---	-----------------	-------------------------------------

IMPORTANT NOTES
Do not scale from drawings. All dimensions to be checked
on site before commencement of work. All discrepancies to
be brought to the attention of the Architect. Larger scale
drawings and written dimensions take preference. This
drawing is copyright and the property of the author, and must
not be retained, copied or used without the express authority
of MARCHESE PARTNERS INTERNATIONAL PTY. LTD.

FOR APPROVAL
NOT FOR CONSTRUCTION


REV	DATE	DESCRIPTION	BY
1	11/04/2024	TOA SUBMISSION	AK
2	29/07/2024	SSD SUBMISSION	AK
3	14/05/2025	SSD RESUBMISSION	AK
4	14/07/2025	SSD RESUBMISSION UPDATE	AK
5	03/10/2025	FOR COORDINATION	AK
6	04/11/2025	SSD RESUBMISSION	AK

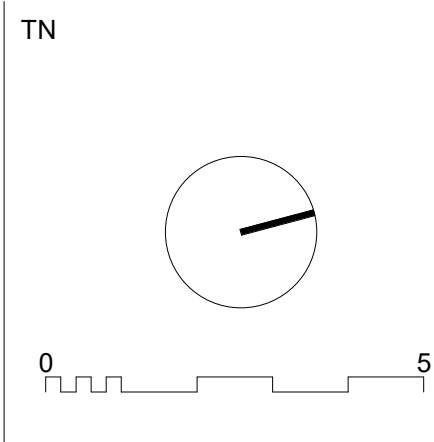

marchesepartners Life^{3A}
Marchese Partners International Pty Ltd
Level 1, 53 Walker Street, North Sydney, NSW 2060 Australia
P +61 2 9922 4375 E info@marchesepartners.com W www.marchesepartners.com

CLIENT
PARITER
PROJECT
TUMBI UMBI RETIREMENT VILLAGE
12-14 MINGARA DRIVE, TUMBI UMBI



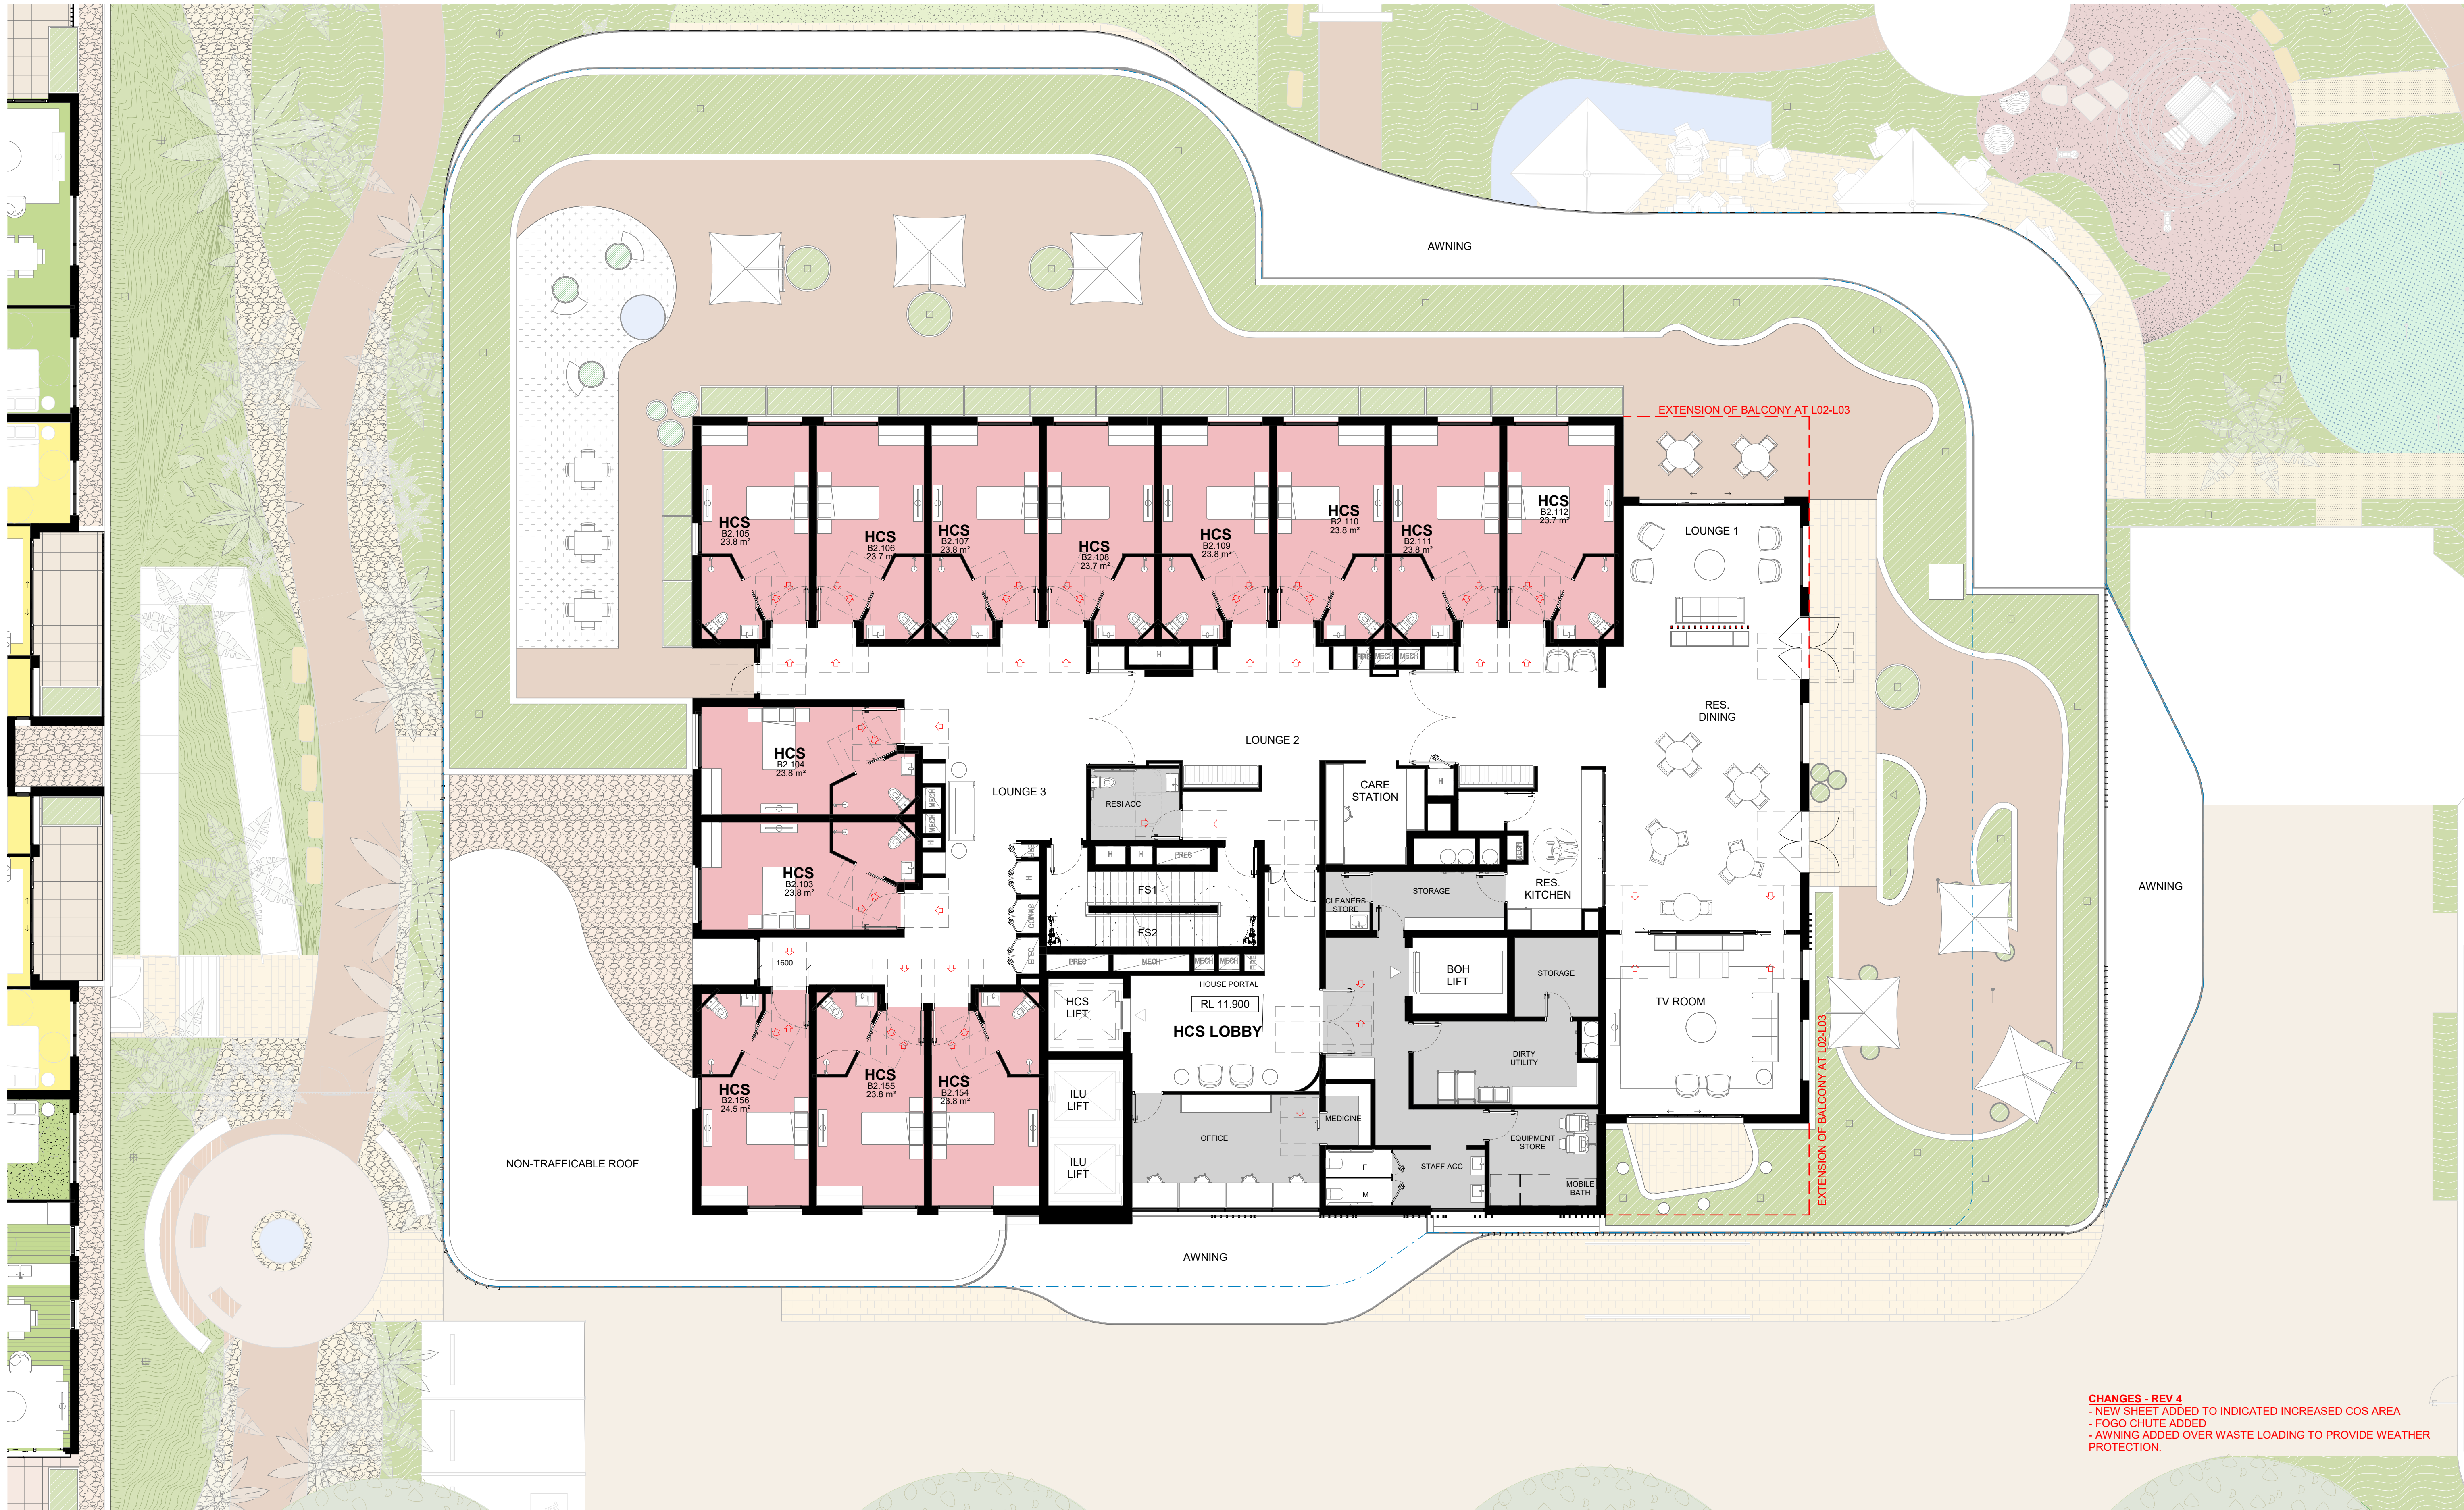


CHANGES - REV 4
- NEW SHEET ADDED TO INDICATED INCREASED COS AREA
- FOGO CHUTE ADDED
- AWNING ADDED OVER WASTE LOADING TO PROVIDE WEATHER PROTECTION.

CHANGES - REV 6
- MINOR CHANGES AFTER STRUCTURE UPDATES

IMPORTANT NOTES
Do not scale from drawings. All dimensions to be checked on site before commencement of work. All discrepancies to be brought to the attention of the Architect. Larger scale drawings and written dimensions take preference. This drawing is copyright and the property of the author, and must not be retained, copied or used without the express authority of MARCHESE PARTNERS INTERNATIONAL PTY. LTD.

FOR APPROVAL
NOT FOR CONSTRUCTION

REV	DATE	DESCRIPTION	BY
1	11/04/2024	TOA SUBMISSION	AK
2	29/07/2024	SSD SUBMISSION	AK
3	14/05/2025	SSD RESUBMISSION	AK
4	14/07/2025	SSD RESUBMISSION UPDATE	AK
5	03/10/2025	FOR COORDINATION	AK
6	04/11/2025	SSD RESUBMISSION	AK

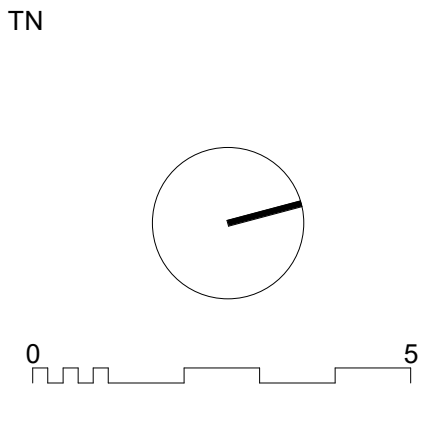

marchesepartners Life^{3A}

Marchese Partners International Pty Ltd
Level 1, 53 Walker Street, North Sydney, NSW 2060 Australia
P +61 2 9922 4375 E info@marchesepartners.com W www.marchesepartners.com


CLIENT
PARITER

PROJECT
TUMBI UMBI RETIREMENT VILLAGE
12-14 MINGARA DRIVE, TUMBI UMBI



DRAWING TITLE
BUILDING 2 - RAC (LEVEL 1)

SCALE 1:100 @A1 1:200 @A3 JOB 16072	DATE 04/11/2025	DRAWN Author	CHECKED Checker
DRAWING DA2.62.B			REVISION 6

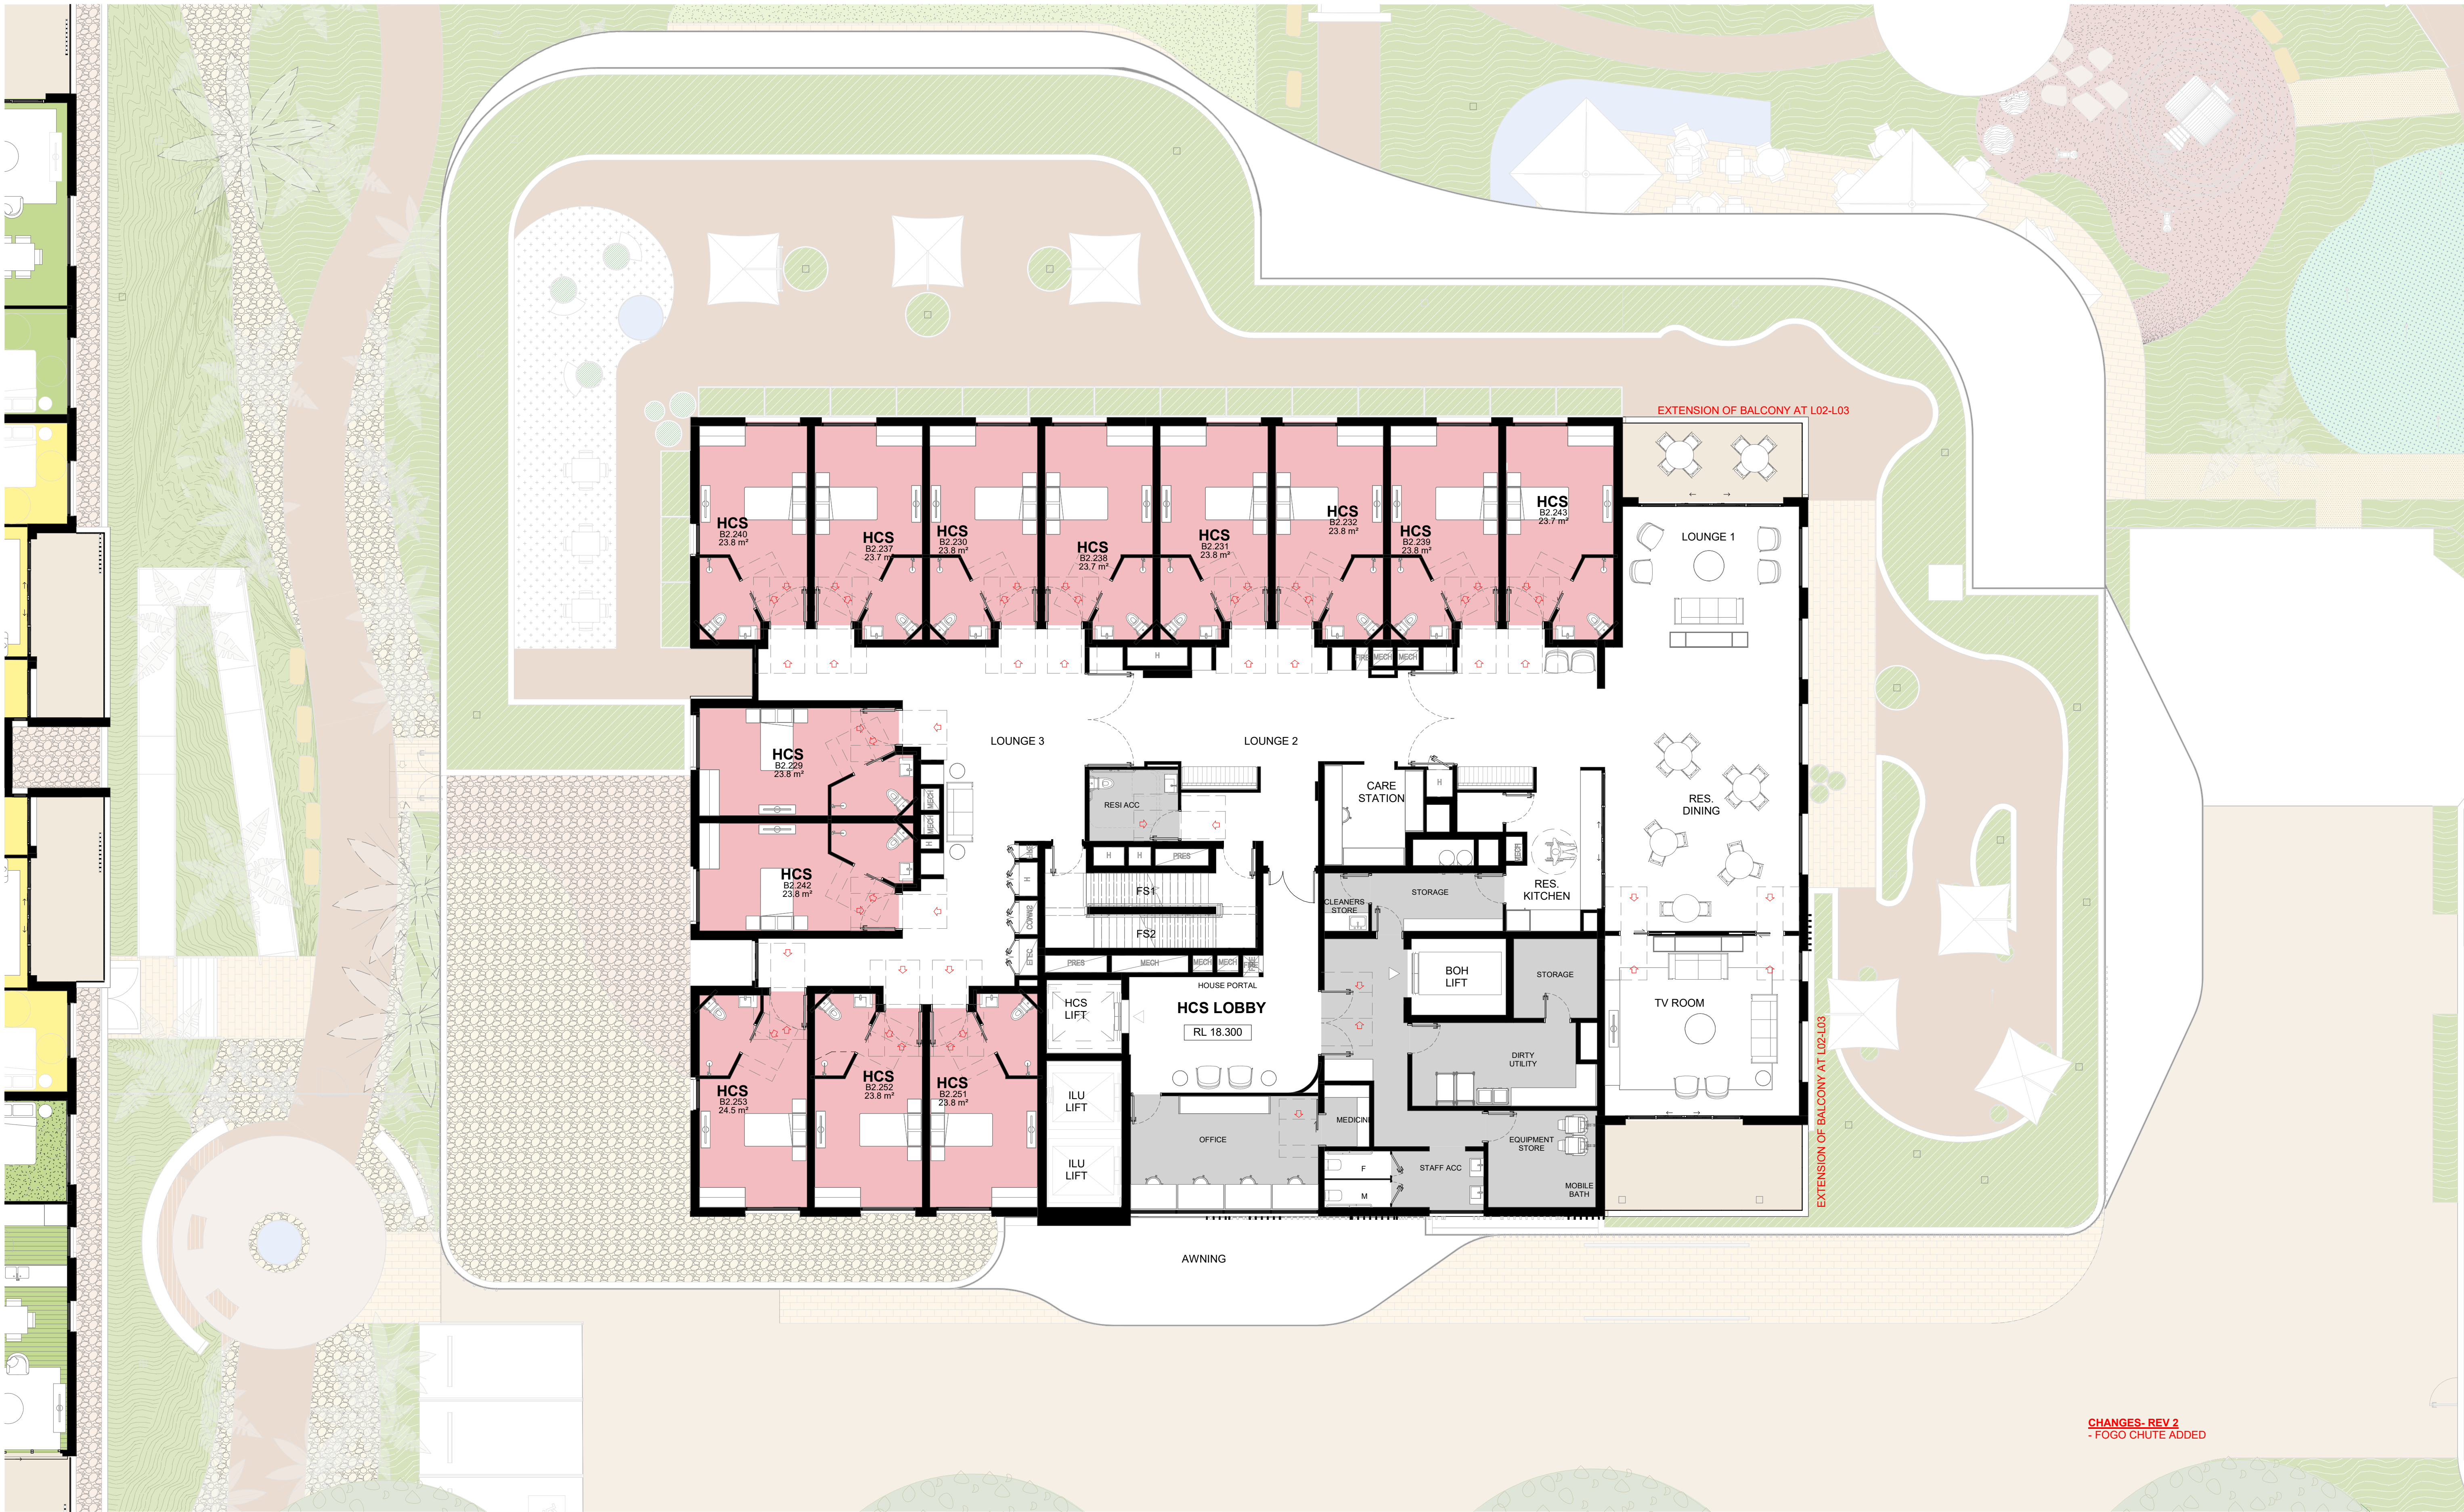


CHANGES - REV 2
- FOGO CHUTE ADDED

CHANGES - REV 4
- MINOR CHANGES AFTER STRUCTURE UPDATES

IMPORTANT NOTES
Do not scale from drawings. All dimensions to be checked on site before commencement of work. All discrepancies to be brought to the attention of the Architect. Larger scale drawings and written dimensions take preference. This drawing is copyright and the property of the author, and must not be retained, copied or used without the express authority of MARCHESE PARTNERS INTERNATIONAL PTY. LTD.

PRELIMINARY
NOT FOR CONSTRUCTION

REV	DATE	DESCRIPTION	BY
1	14/05/2025	SSD RESUBMISSION	AK
2	14/07/2025	SSD RESUBMISSION UPDATE	AK
3	03/10/2025	FOR COORDINATION	AK
4	04/11/2025	SSD RESUBMISSION	AK

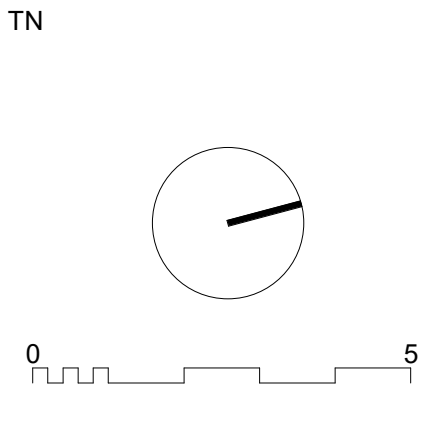


marchesepartners Life^{3A}
Marchese Partners International Pty Ltd
Level 1, 53 Walker Street, North Sydney, NSW 2060 Australia
P +61 2 9922 4375 E info@marchesepartners.com W www.marchesepartners.com

CLIENT
PARITER
PROJECT
TUMBI UMBI RETIREMENT VILLAGE
12-14 MINGARA DRIVE, TUMBI UMBI



DRAWING TITLE			
BUILDING 2 - RAC (TYPICAL LEVEL)			
SCALE 1:100 @A1 1:200 @A3 JOB 16072	DATE 04/11/2025	DRAWN Author	CHECKED Checker
DRAWING DA2.63			REVISION 4

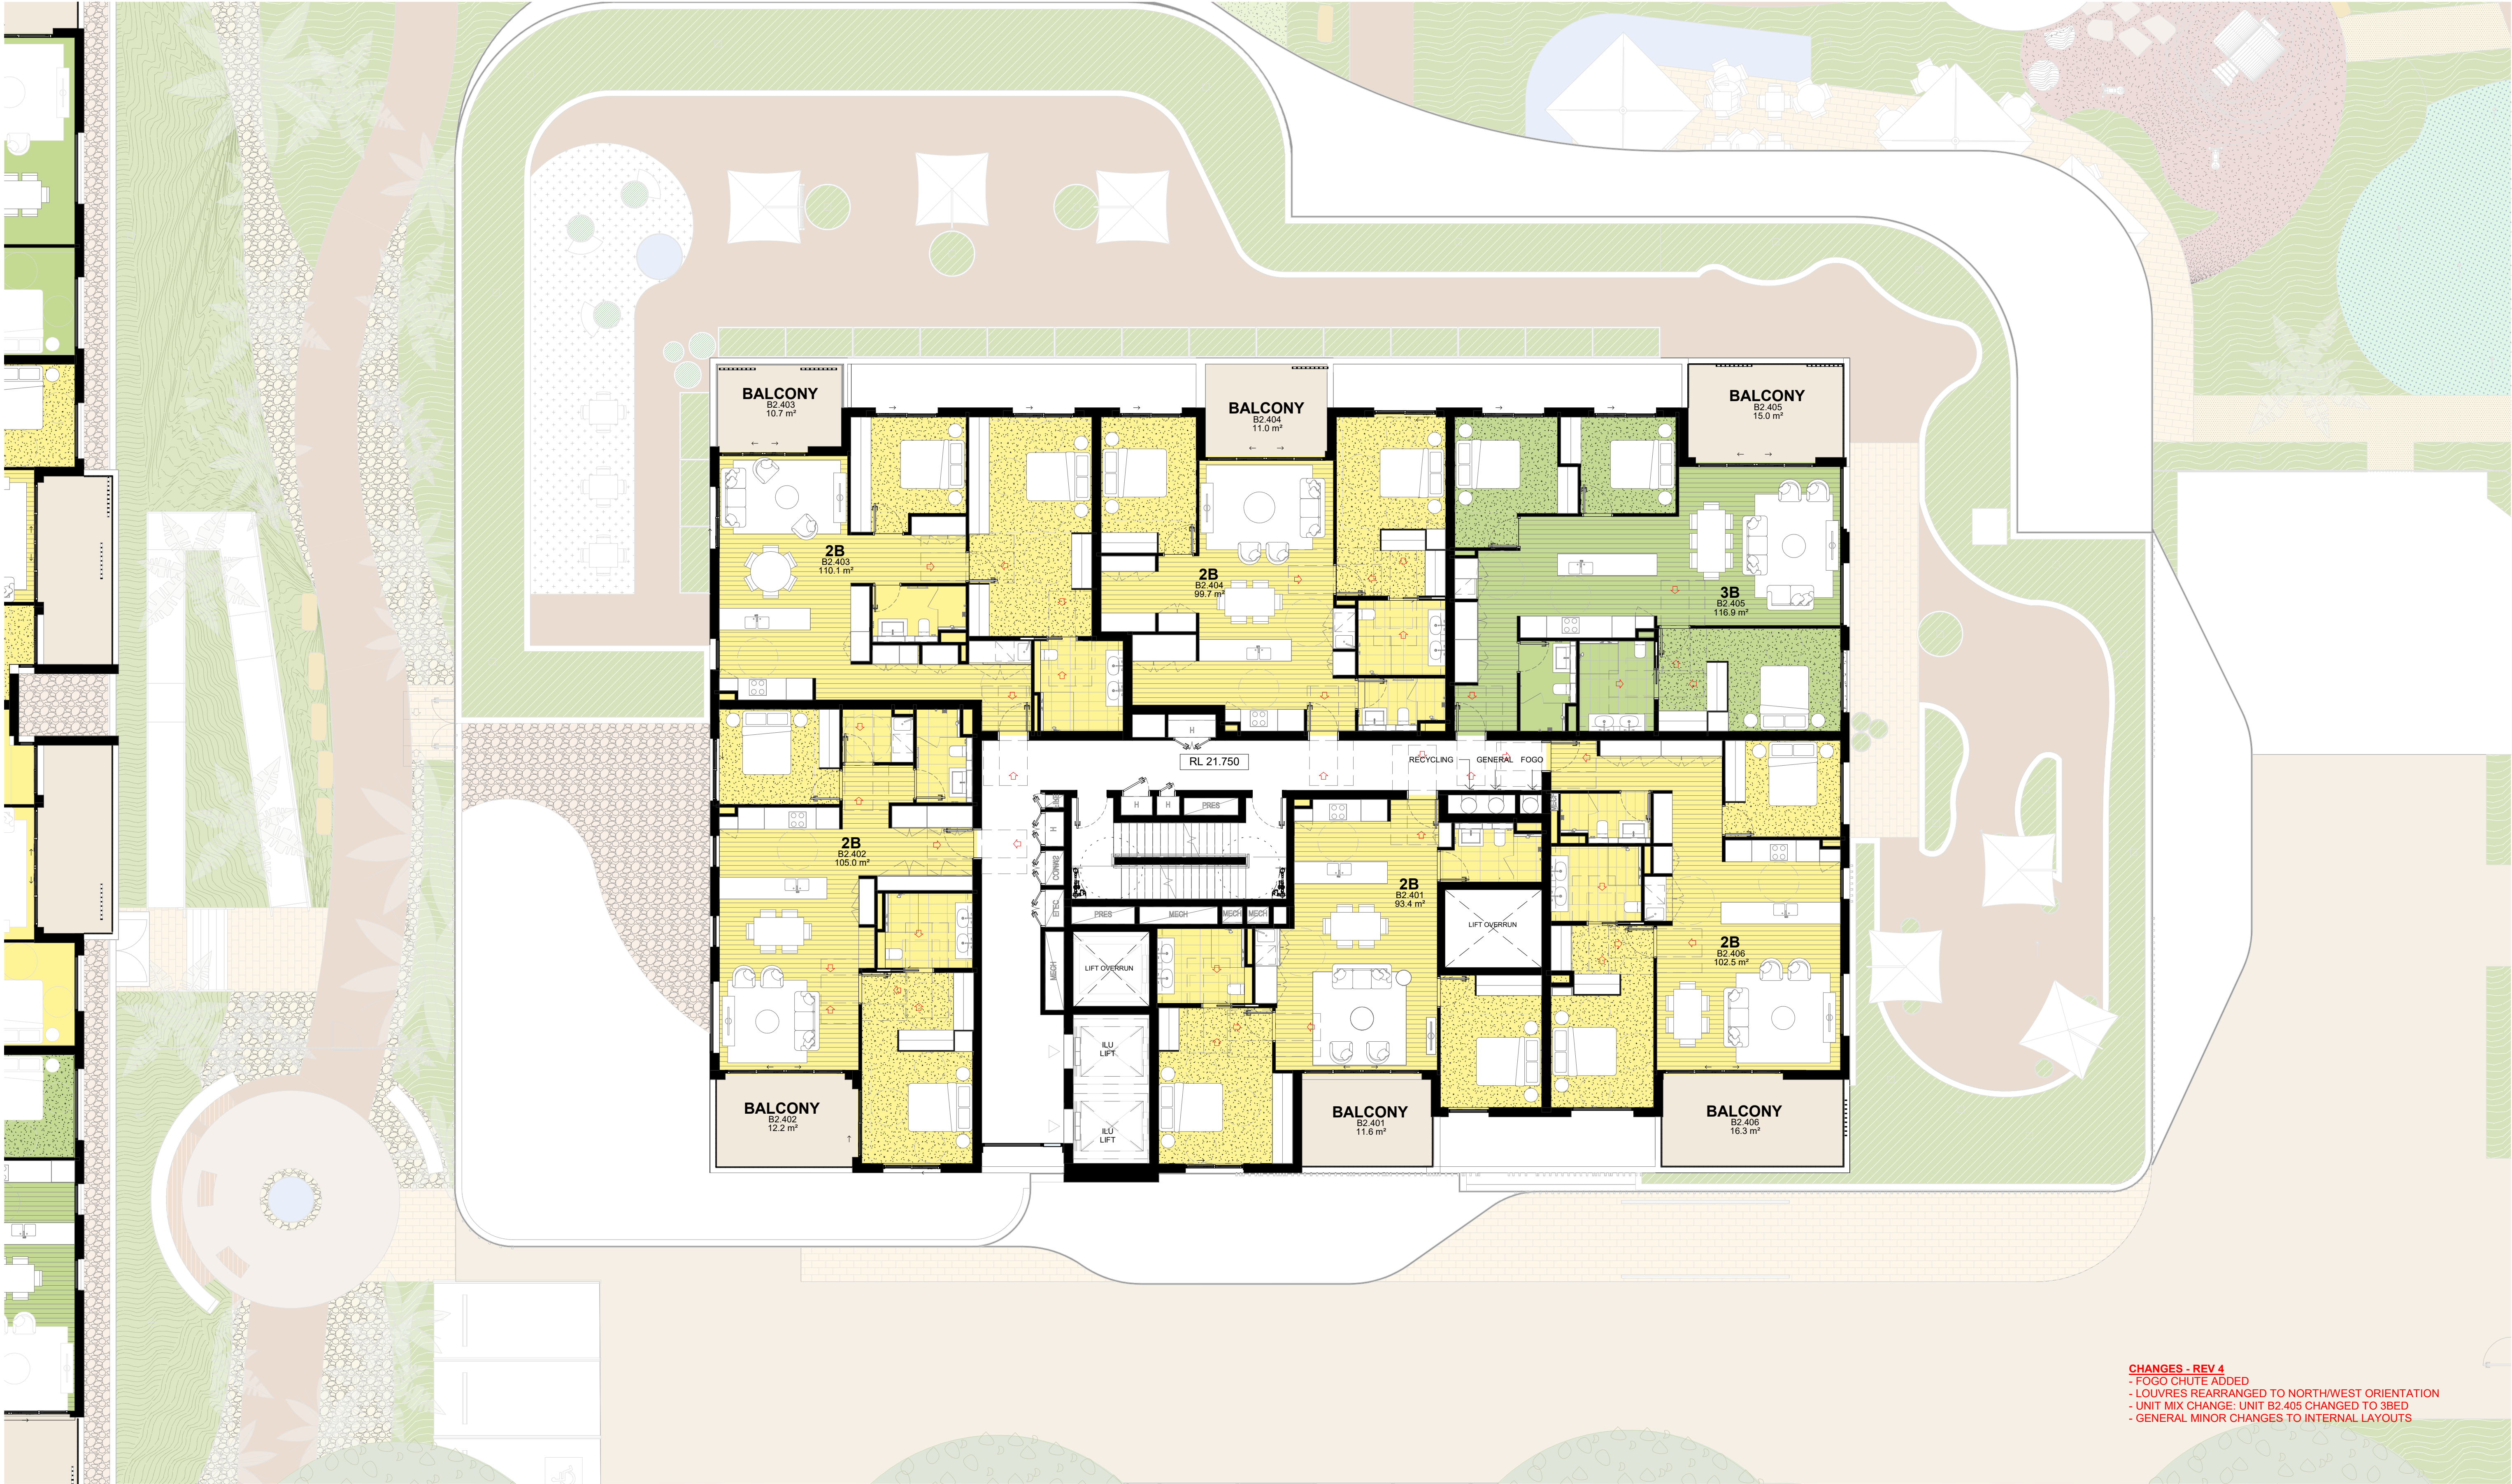


CHANGES - REV 4
- FOGO CHUTE ADDED
- LOUVRES REARRANGED TO NORTH/WEST ORIENTATION
- UNIT MIX CHANGE: UNIT B2.405 CHANGED TO 3BED
- GENERAL MINOR CHANGES TO INTERNAL LAYOUTS

CHANGES - REV 6
- UNIT MIX UPDATED

IMPORTANT NOTES
Do not scale from drawings. All dimensions to be checked on site before commencement of work. All discrepancies to be brought to the attention of the Architect. Larger scale drawings and written dimensions take preference. This drawing is copyright and the property of the author, and must not be retained, copied or used without the express authority of MARCHESE PARTNERS INTERNATIONAL PTY. LTD.

FOR APPROVAL
NOT FOR CONSTRUCTION

REV	DATE	DESCRIPTION	BY
1	11/04/2024	TOA SUBMISSION	AK
2	29/07/2024	SSD SUBMISSION	AK
3	14/05/2025	SSD RESUBMISSION	AK
4	14/07/2025	SSD RESUBMISSION UPDATE	AK
5	03/10/2025	FOR COORDINATION	AK
6	04/11/2025	SSD RESUBMISSION	AK

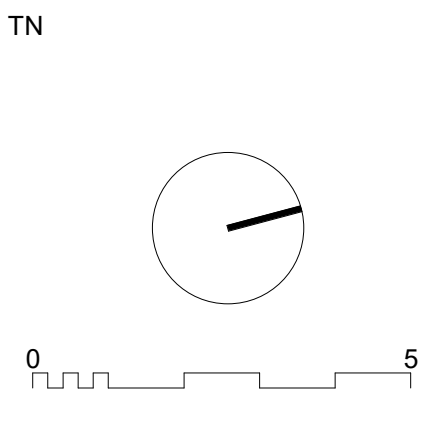

marchesepartners Life^{3A}
Marchese Partners International Pty Ltd
Level 1, 53 Walker Street, North Sydney, NSW 2060 Australia
P +61 2 9922 4375 E info@marchesepartners.com W www.marchesepartners.com

CLIENT
PARITER
PROJECT
TUMBI UMBI RETIREMENT VILLAGE
12-14 MINGARA DRIVE, TUMBI UMBI



DRAWING TITLE
BUILDING 2 - ILU (LEVEL 4)

SCALE 1:100 @A1 1:200 @A3 JOB 16072	DATE 04/11/2025	DRAWN Author	CHECKED Checker
DRAWING DA2.64			REVISION 6




CHANGES - REV 4
- FOGO CHUTE ADDED
- UNIT MIX CHANGE, B2.505 TURNED INTO 3BED
- UNIT B2.506 REDESIGNED TO ACCOMMODATE FOGO CHUTE
- LOUVRES REARRANGED TO NORTH/WEST ORIENTATION
- GENERAL MINOR CHANGES TO INTERNAL LAYOUTS

CHANGES - REV 6
- UNIT MIX UPDATED

IMPORTANT NOTES
Do not scale from drawings. All dimensions to be checked on site before commencement of work. All discrepancies to be brought to the attention of the Architect. Larger scale drawings and written dimensions take preference. This drawing is copyright and the property of the author, and must not be retained, copied or used without the express authority of MARCHESE PARTNERS INTERNATIONAL PTY. LTD.

FOR APPROVAL
NOT FOR CONSTRUCTION

REV	DATE	DESCRIPTION	BY
1	11/04/2024	TOA SUBMISSION	AK
2	29/07/2024	SSD SUBMISSION	AK
3	14/05/2025	SSD RESUBMISSION	AK
4	14/07/2025	SSD RESUBMISSION UPDATE	AK
5	03/10/2025	FOR COORDINATION	AK
6	04/11/2025	SSD RESUBMISSION	AK

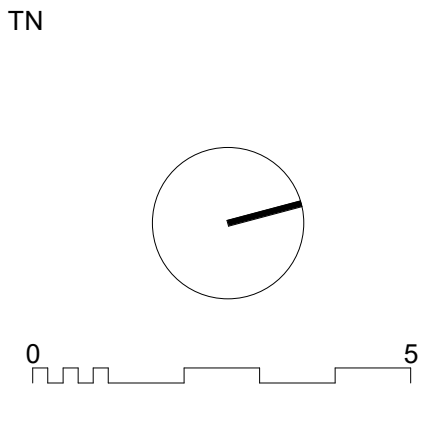


marchesepartners Life^{3A}
Marchese Partners International Pty Ltd
Level 1, 53 Walker Street, North Sydney, NSW 2060 Australia
P +61 2 9922 4375 E info@marchesepartners.com W www.marchesepartners.com

CLIENT
PARITER
MINGARA

PROJECT
TUMBI UMBI RETIREMENT VILLAGE
12-14 MINGARA DRIVE, TUMBI UMBI

DRAWING TITLE
BUILDING 2 - ILU (LEVEL 5)

SCALE 1:100 @A1 1:200 @A3 JOB 16072	DATE 04/11/2025	DRAWN Author	CHECKED Checker
DRAWING DA2.65			REVISION 6

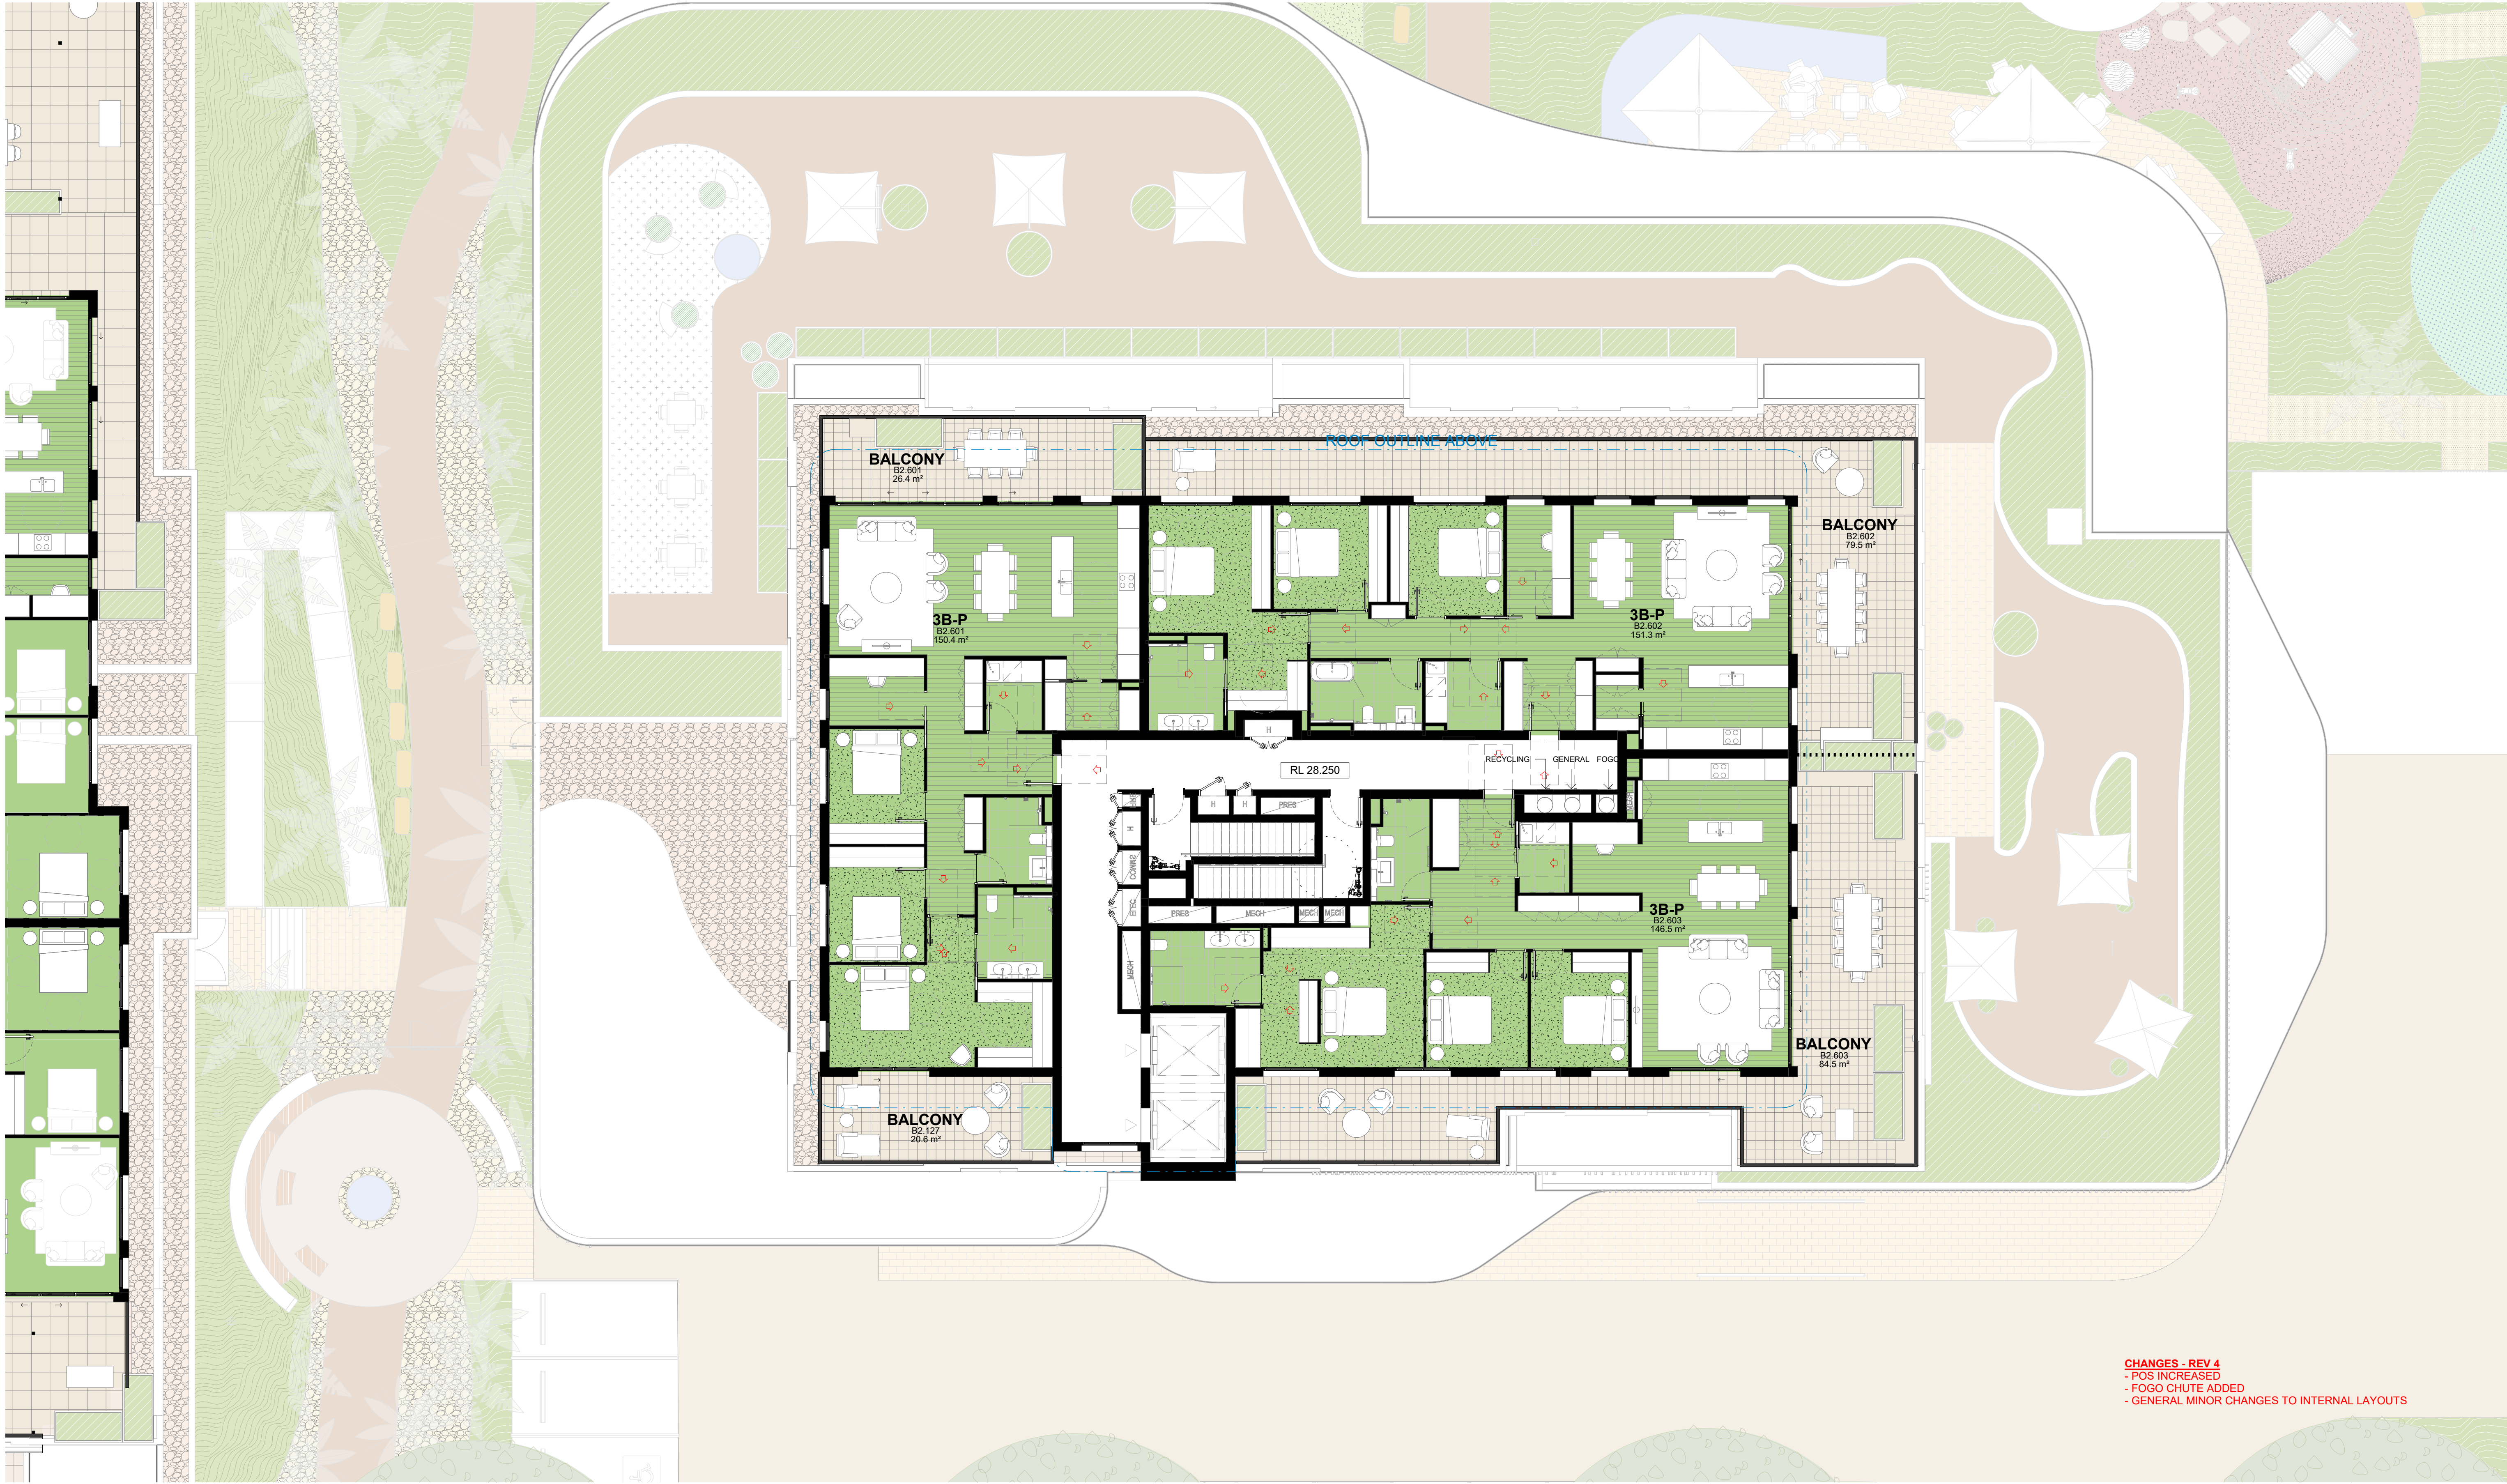


CHANGES - REV 4
- POS INCREASED
- FOGO CHUTE ADDED
- GENERAL MINOR CHANGES TO INTERNAL LAYOUTS

CHANGES - REV 6
- MINOR UNIT LAYOUT UPDATED

IMPORTANT NOTES
Do not scale from drawings. All dimensions to be checked on site before commencement of work. All discrepancies to be brought to the attention of the Architect. Larger scale drawings and written dimensions take preference. This drawing is copyright and the property of the author, and must not be retained, copied or used without the express authority of MARCHESE PARTNERS INTERNATIONAL PTY. LTD.

FOR APPROVAL
NOT FOR CONSTRUCTION

REV	DATE	DESCRIPTION	BY
1	11/04/2024	TOA SUBMISSION	AK
2	29/07/2024	SSD SUBMISSION	AK
3	14/05/2025	SSD RESUBMISSION	AK
4	14/07/2025	SSD RESUBMISSION UPDATE	AK
5	03/10/2025	FOR COORDINATION	AK
6	04/11/2025	SSD RESUBMISSION	AK

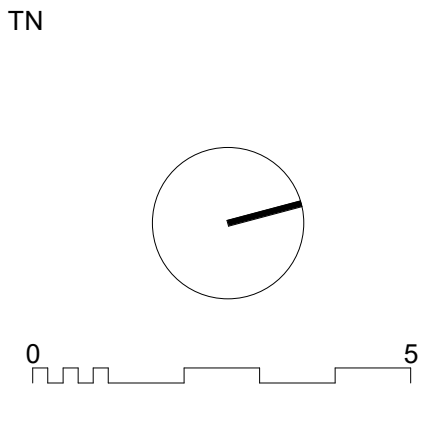

marchesepartners Life^{3A}

Marchese Partners International Pty Ltd
Level 1, 53 Walker Street, North Sydney, NSW 2060 Australia
P +61 2 9922 4375 E info@marchesepartners.com W www.marchesepartners.com


CLIENT
PARITER

PROJECT
**TUMBI UMBI RETIREMENT VILLAGE
12-14 MINGARA DRIVE, TUMBI UMBI**



DRAWING TITLE
**BUILDING 2 - ILU PENTHOUSE
(LEVEL 6)**

SCALE 1:100 @A1 1:200 @A3 JOB 16072	DATE 04/11/2025	DRAWN Author	CHECKED Checker
DRAWING DA2.66			REVISION 6

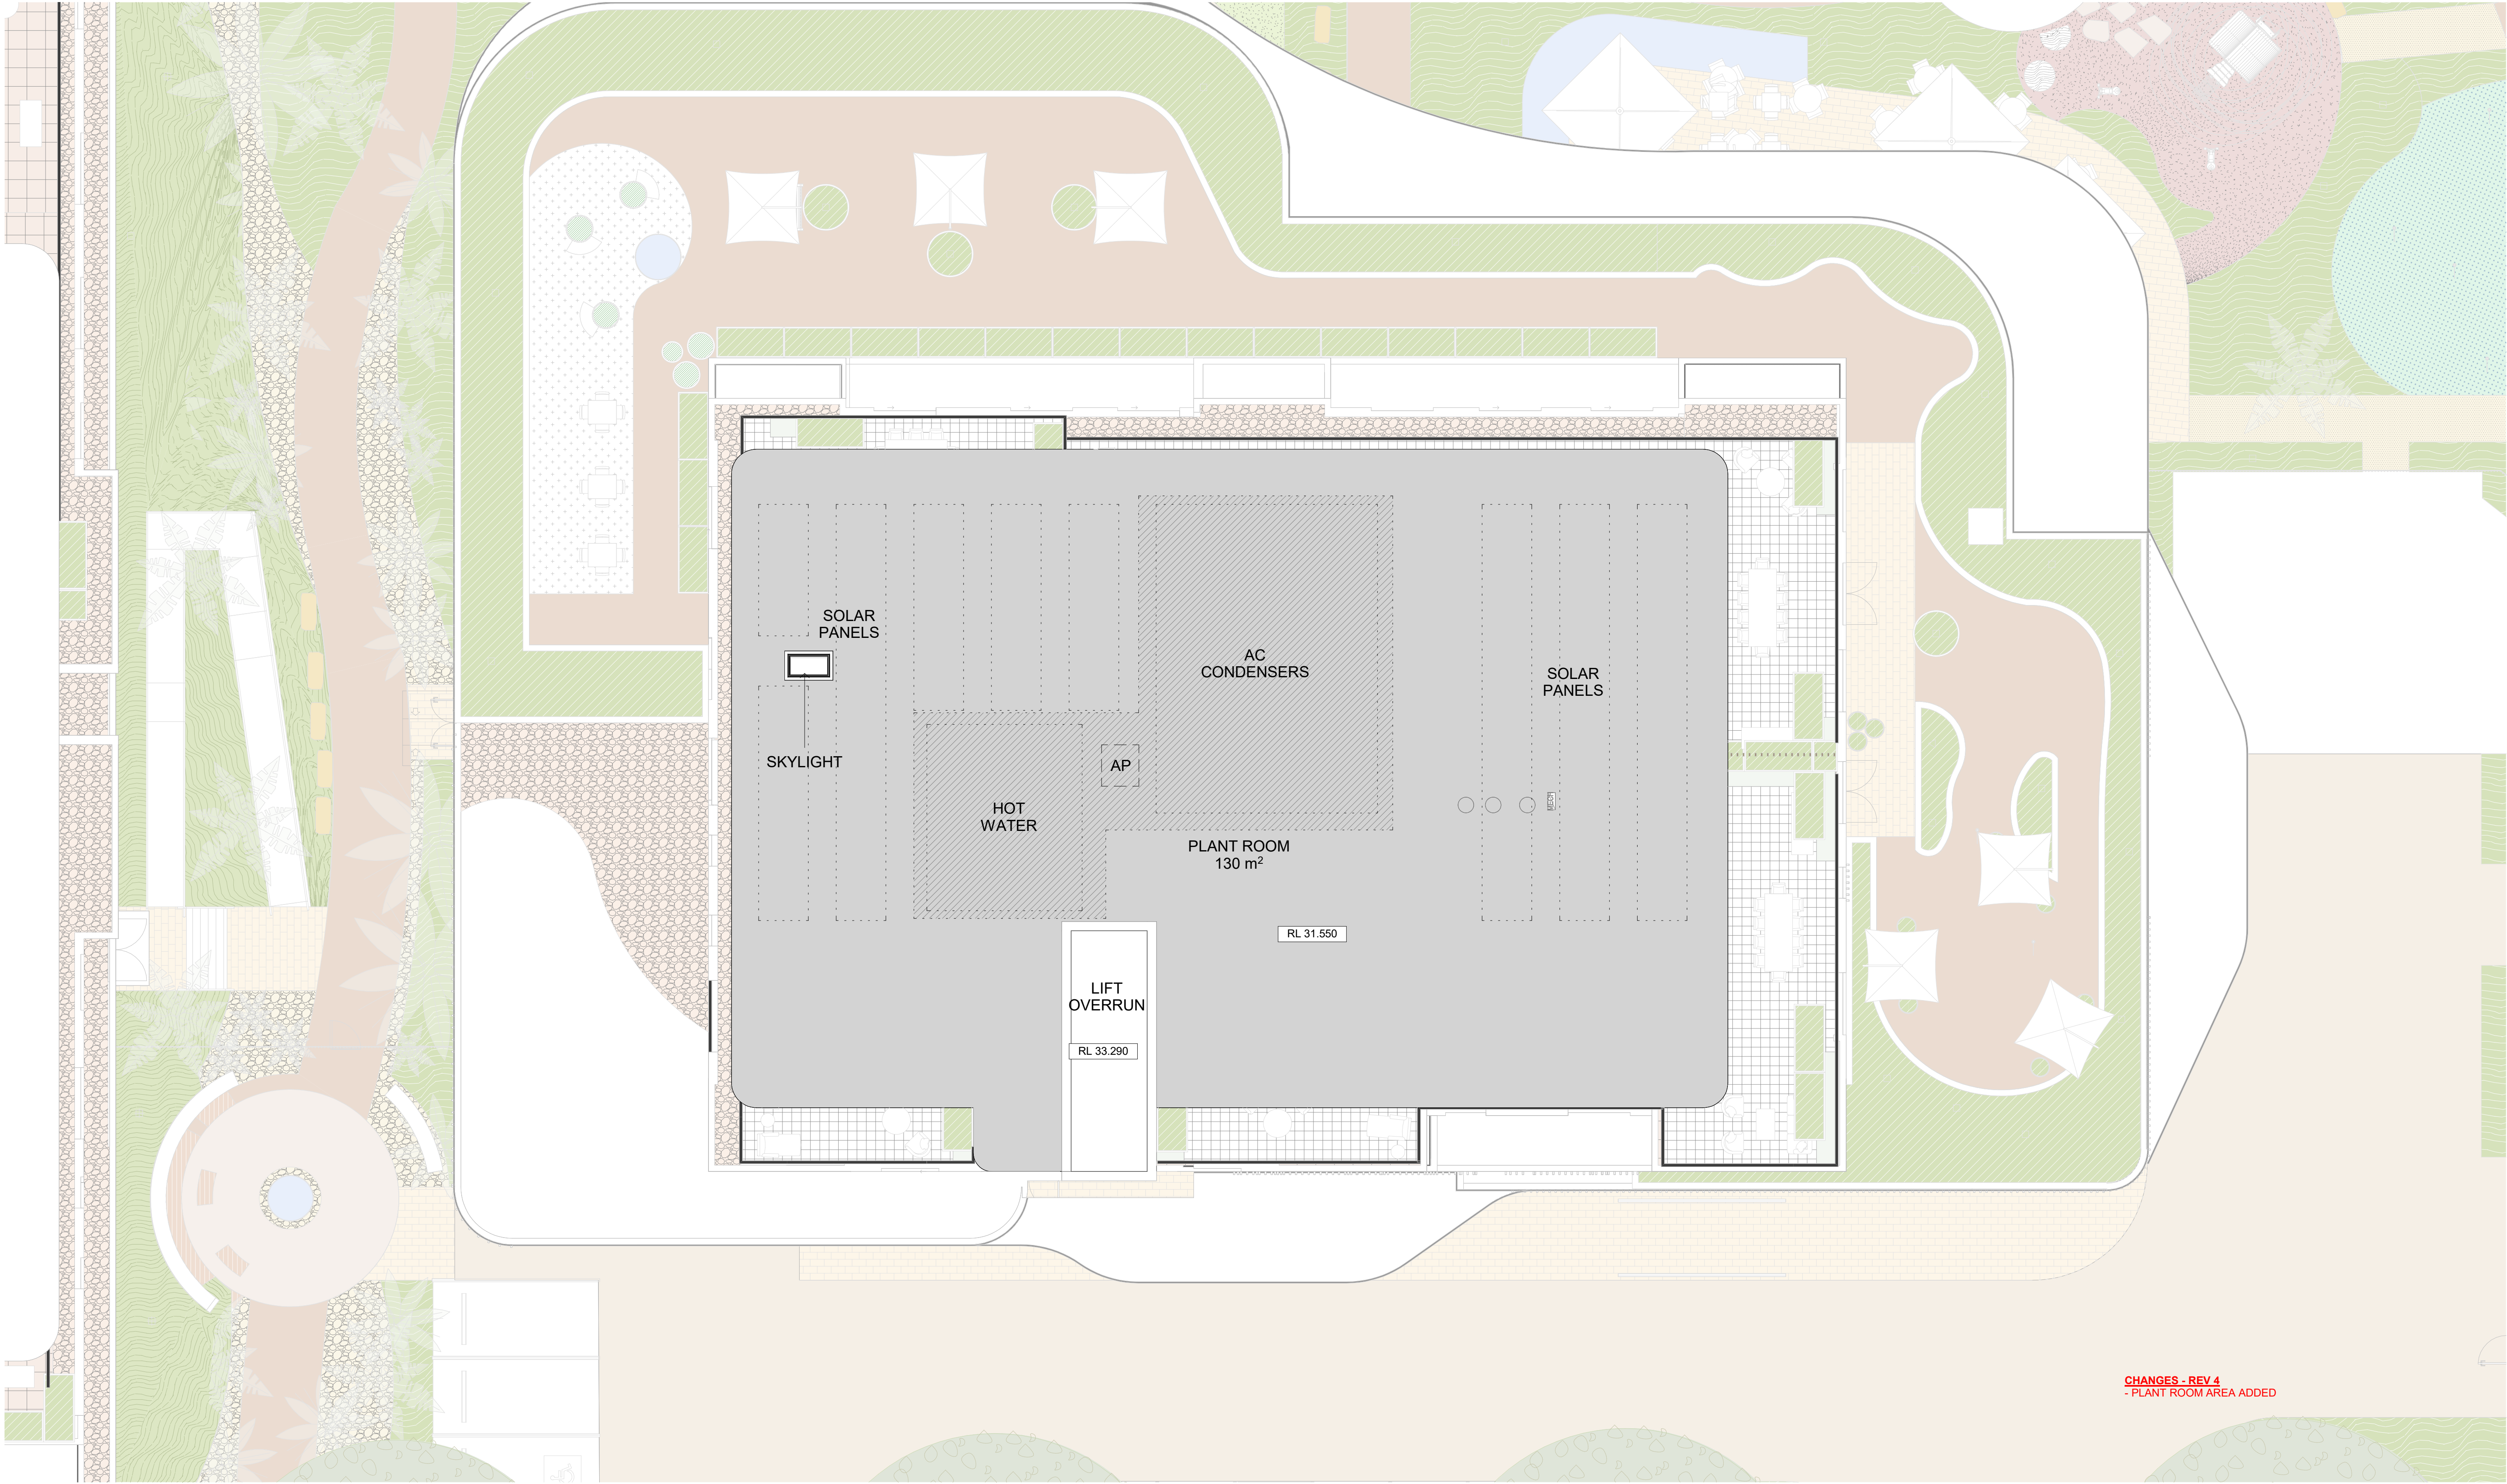


CHANGES - REV 4
- PLANT ROOM AREA ADDED

BUILDING 2 - RF (BUILDING PLAN)
1 : 100

IMPORTANT NOTES
Do not scale from drawings. All dimensions to be checked on site before commencement of work. All discrepancies to be brought to the attention of the Architect. Larger scale drawings and written dimensions take preference. This drawing is copyright and the property of the author, and must not be retained, copied or used without the express authority of MARCHESE PARTNERS INTERNATIONAL PTY. LTD.

FOR APPROVAL
NOT FOR CONSTRUCTION

REV	DATE	DESCRIPTION	BY
1	11/04/2024	TOA SUBMISSION	AK
2	29/07/2024	SSD SUBMISSION	AK
3	14/05/2025	SSD RESUBMISSION	AK
4	14/07/2025	SSD RESUBMISSION UPDATE	AK
5	03/10/2025	FOR COORDINATION	AK
6	04/11/2025	SSD RESUBMISSION	AK

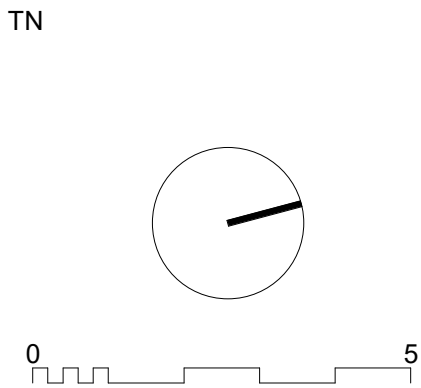

marchesepartners **Life^{3A}**

Marchese Partners International Pty Ltd
Level 1, 53 Walker Street, North Sydney, NSW 2060 Australia
P +61 2 9922 4375 E info@marchesepartners.com W www.marchesepartners.com

CLIENT
PARITER

PROJECT
**TUMBI UMBI RETIREMENT VILLAGE
12-14 MINGARA DRIVE, TUMBI UMBI**

DRAWING TITLE
BUILDING 2 - ROOF LEVEL

SCALE
1:100 @A1
1:200 @A3
JOB
16072

DATE
04/11/2025

DRAWN
Author

CHECKED
Checker

REVISION
6



CHANGES - REV 4
- GARBAGE ROOM LAYOUT MODIFIED TO INCLUDE BIN TUG AND FOGO CHUTE
- GENERAL PARKING LAYOUT UPDATE TO INCREASE PARKING SPACES

CHANGES - REV 6
- WASTE ROOM UPDATED
- STRUCTURE UPDATED
- PARKING LAYOUT UPDATED
- STORAGE CAGES RELOCATED


IMPORTANT NOTES

Do not scale from drawings. All dimensions to be checked on site before commencement of work. All discrepancies to be brought to the attention of the Architect. Larger scale drawings and written dimensions take preference. This drawing is copyright and the property of the author, and must not be retained, copied or used without the express authority of MARCHESE PARTNERS INTERNATIONAL PTY. LTD.

REV	DATE	DESCRIPTION	BY
1	11/04/2024	TOA SUBMISSION	AK
2	29/07/2024	SSD SUBMISSION	AK
3	14/05/2025	SSD RESUBMISSION	AK
4	14/07/2025	SSD RESUBMISSION UPDATE	AK
5	03/10/2025	FOR COORDINATION	AK
6	04/11/2025	SSD RESUBMISSION	AK

FOR APPROVAL

NOT FOR CONSTRUCTION

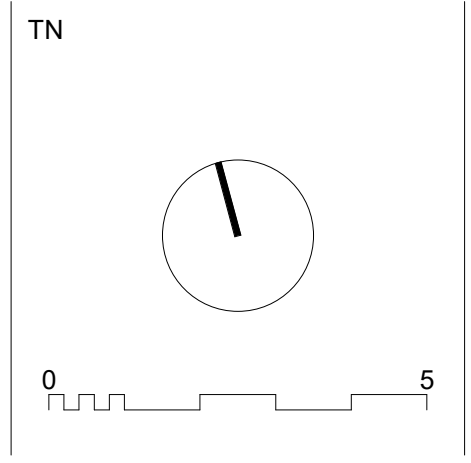

marchesepartners **Life^{3A}**


Marchese Partners International Pty Ltd
Level 1, 53 Walker Street, North Sydney, NSW 2060 Australia
P +61 2 9922 4375 E info@marchesepartners.com W www.marchesepartners.com

CLIENT
PARITER
MINGARA

PROJECT
TUMBI UMBI RETIREMENT VILLAGE
12-14 MINGARA DRIVE, TUMBI UMBI

DRAWING TITLE
BUILDING 3 - PARKING (GROUND)

SCALE 1:100 @A1 1:200 @A3 JOB 16072	DATE 04/11/2025	DRAWN Author	CHECKED Checker
DRAWING DA2.71			REVISION 6

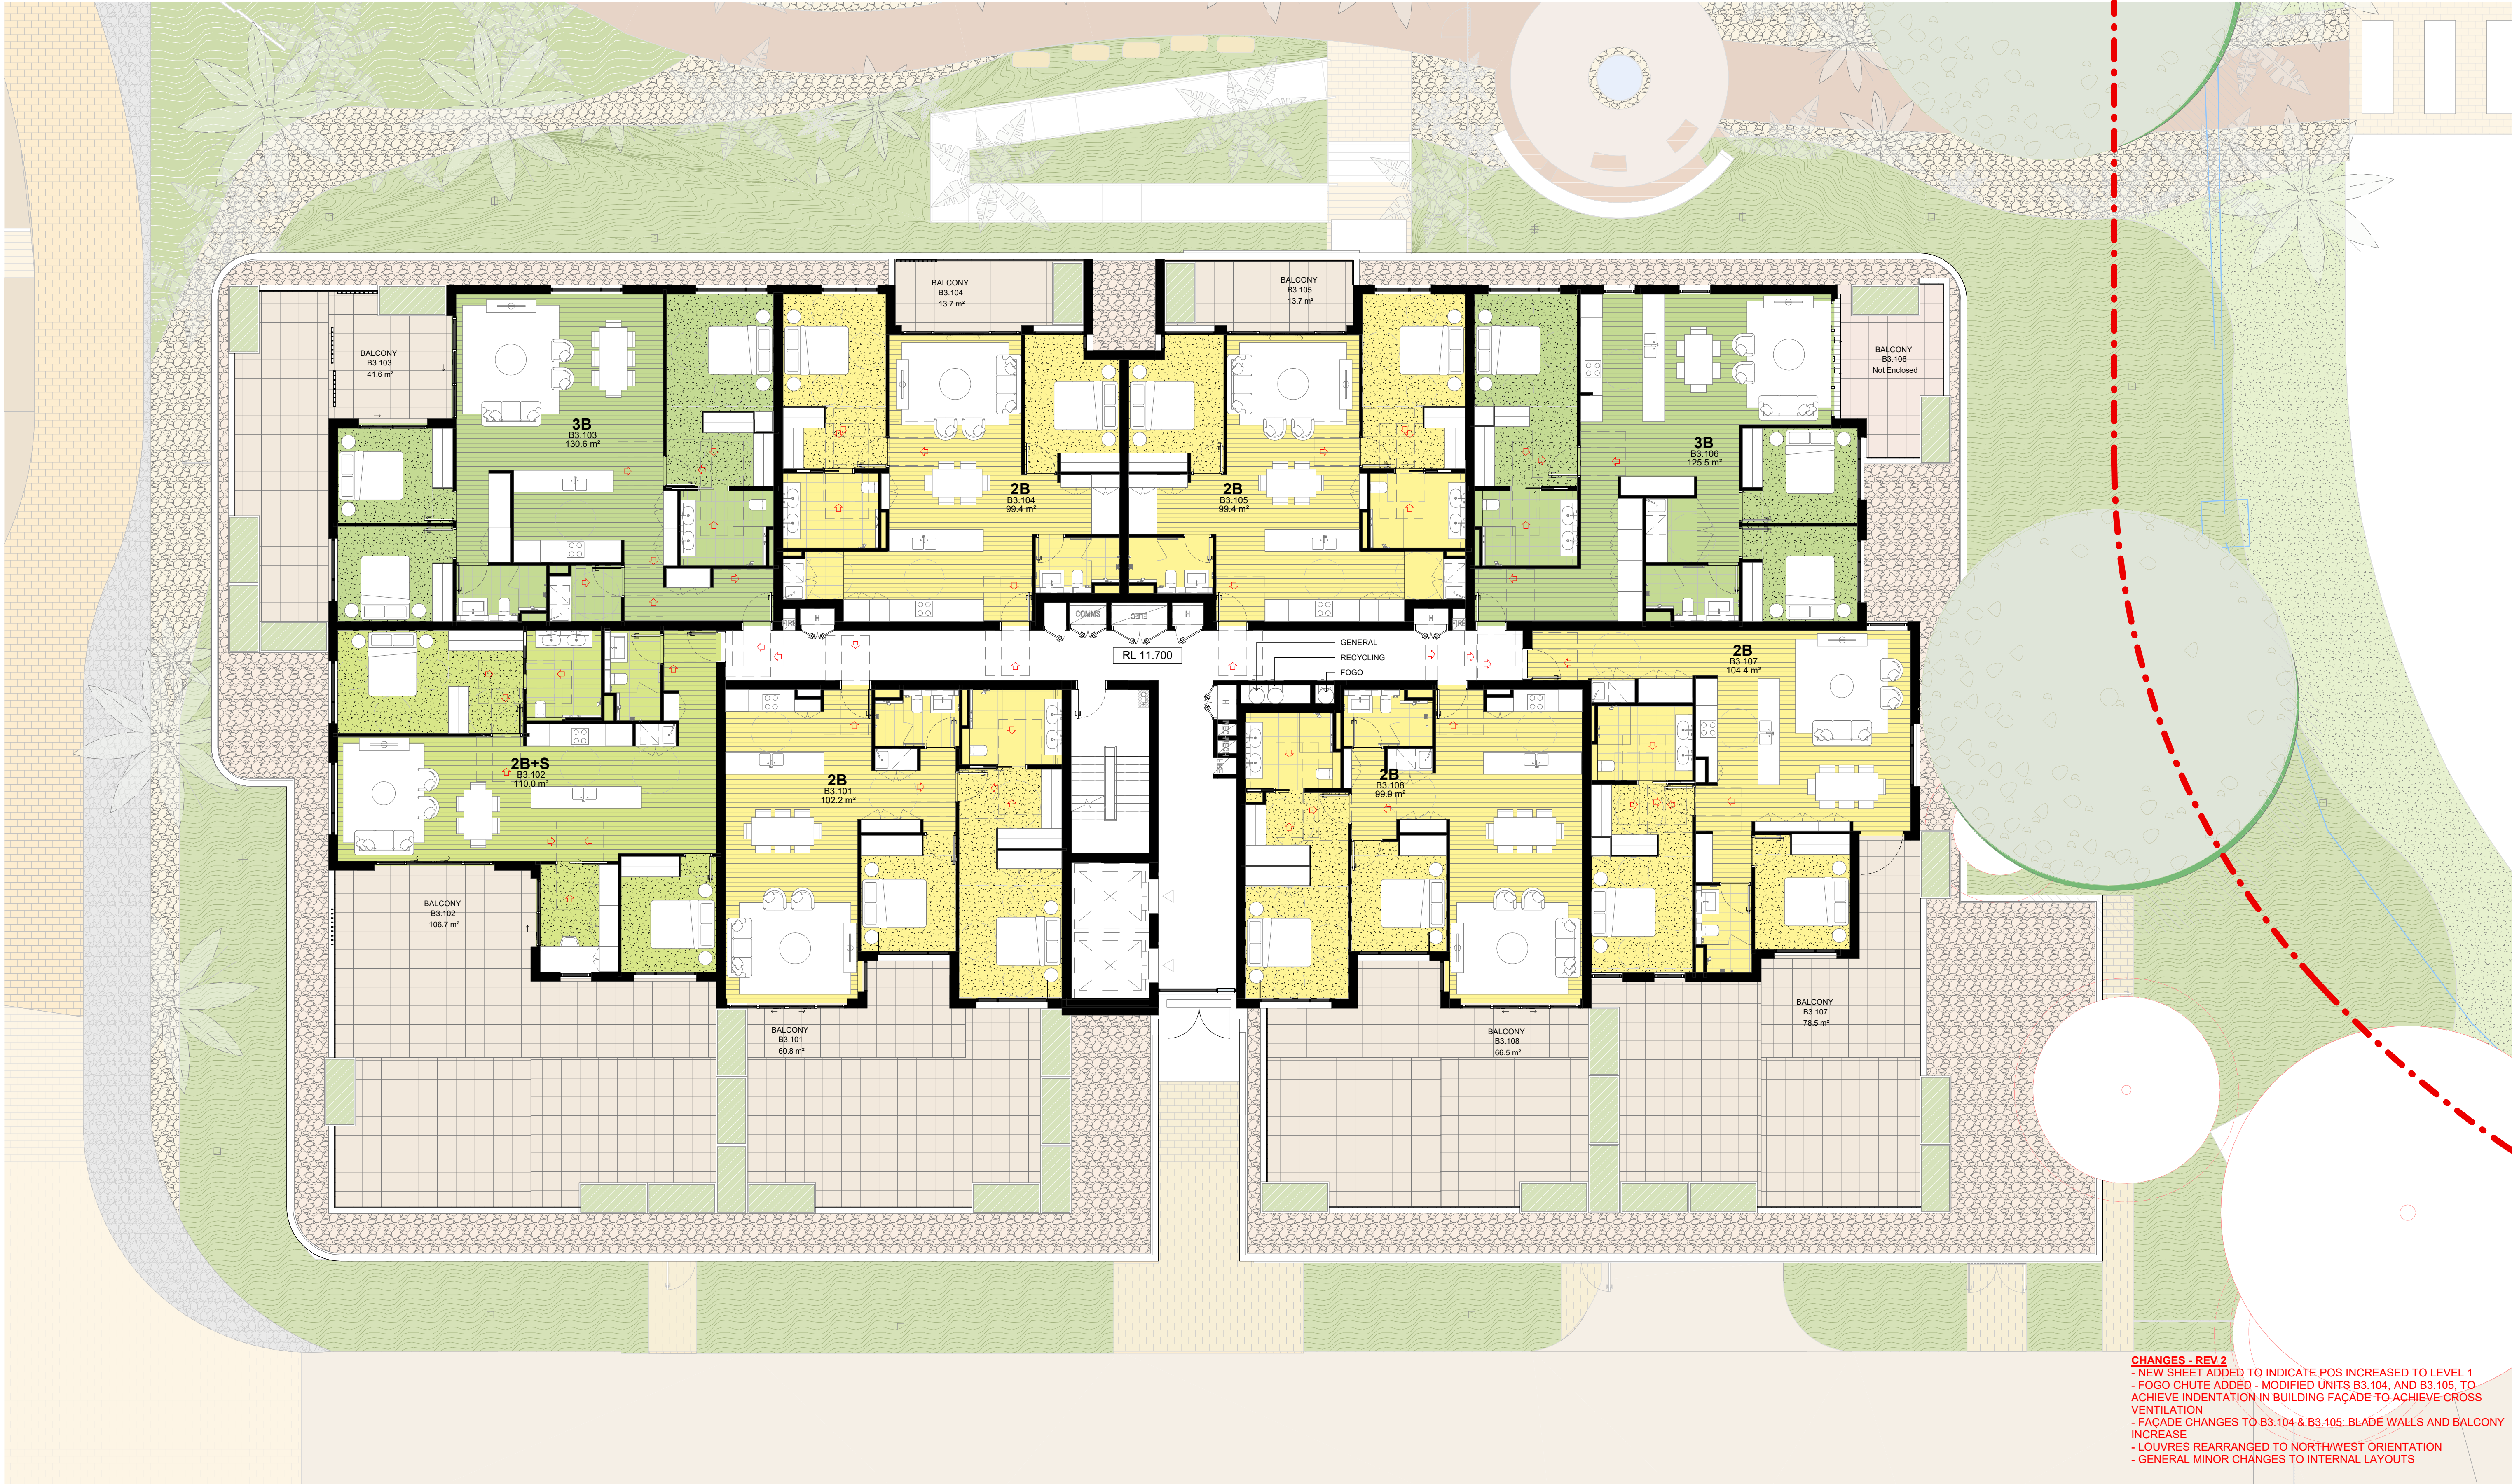


CHANGES - REV 2
- NEW SHEET ADDED TO INDICATE POS INCREASED TO LEVEL 1
- FOGO CHUTE ADDED - MODIFIED UNITS B3.104, AND B3.105, TO ACHIEVE INDENTATION IN BUILDING FAÇADE TO ACHIEVE CROSS VENTILATION
- FAÇADE CHANGES TO B3.104 & B3.105: BLADE WALLS AND BALCONY INCREASE
- LOUVRES REARRANGED TO NORTH/WEST ORIENTATION
- GENERAL MINOR CHANGES TO INTERNAL LAYOUTS

CHANGES - REV 4
- UNIT MIX UPDATED

IMPORTANT NOTES
Do not scale from drawings. All dimensions to be checked on site before commencement of work. All discrepancies to be brought to the attention of the Architect. Larger scale drawings and written dimensions take preference. This drawing is copyright and the property of the author, and must not be retained, copied or used without the express authority of MARCHESE PARTNERS INTERNATIONAL PTY. LTD.

FOR APPROVAL
NOT FOR CONSTRUCTION

REV	DATE	DESCRIPTION	BY
1	14/05/2025	SSD RESUBMISSION	AK
2	14/07/2025	SSD RESUBMISSION UPDATE	AK
3	03/10/2025	FOR COORDINATION	AK
4	04/11/2025	SSD RESUBMISSION	AK

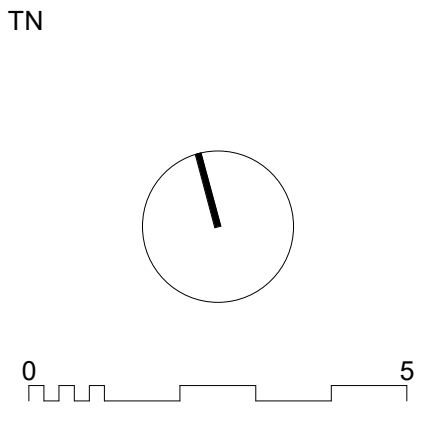

marchesepartners Life^{3A}

Marchese Partners International Pty Ltd
Level 1, 53 Walker Street, North Sydney, NSW 2060 Australia
P +61 2 9922 4375 E info@marchesepartners.com W www.marchesepartners.com

CLIENT
PARITER

PROJECT
TUMBI UMBI RETIREMENT VILLAGE
12-14 MINGARA DRIVE, TUMBI UMBI

SCALE
1:100 @A1
1:200 @A3
JOB
16072

DATE
04/11/2025


DRAWN
Author

CHECKED
Checker

REVISION
4

DRAWING TITLE
BUILDING 3 - LEVEL 1

DRAWING
DA2.71.B

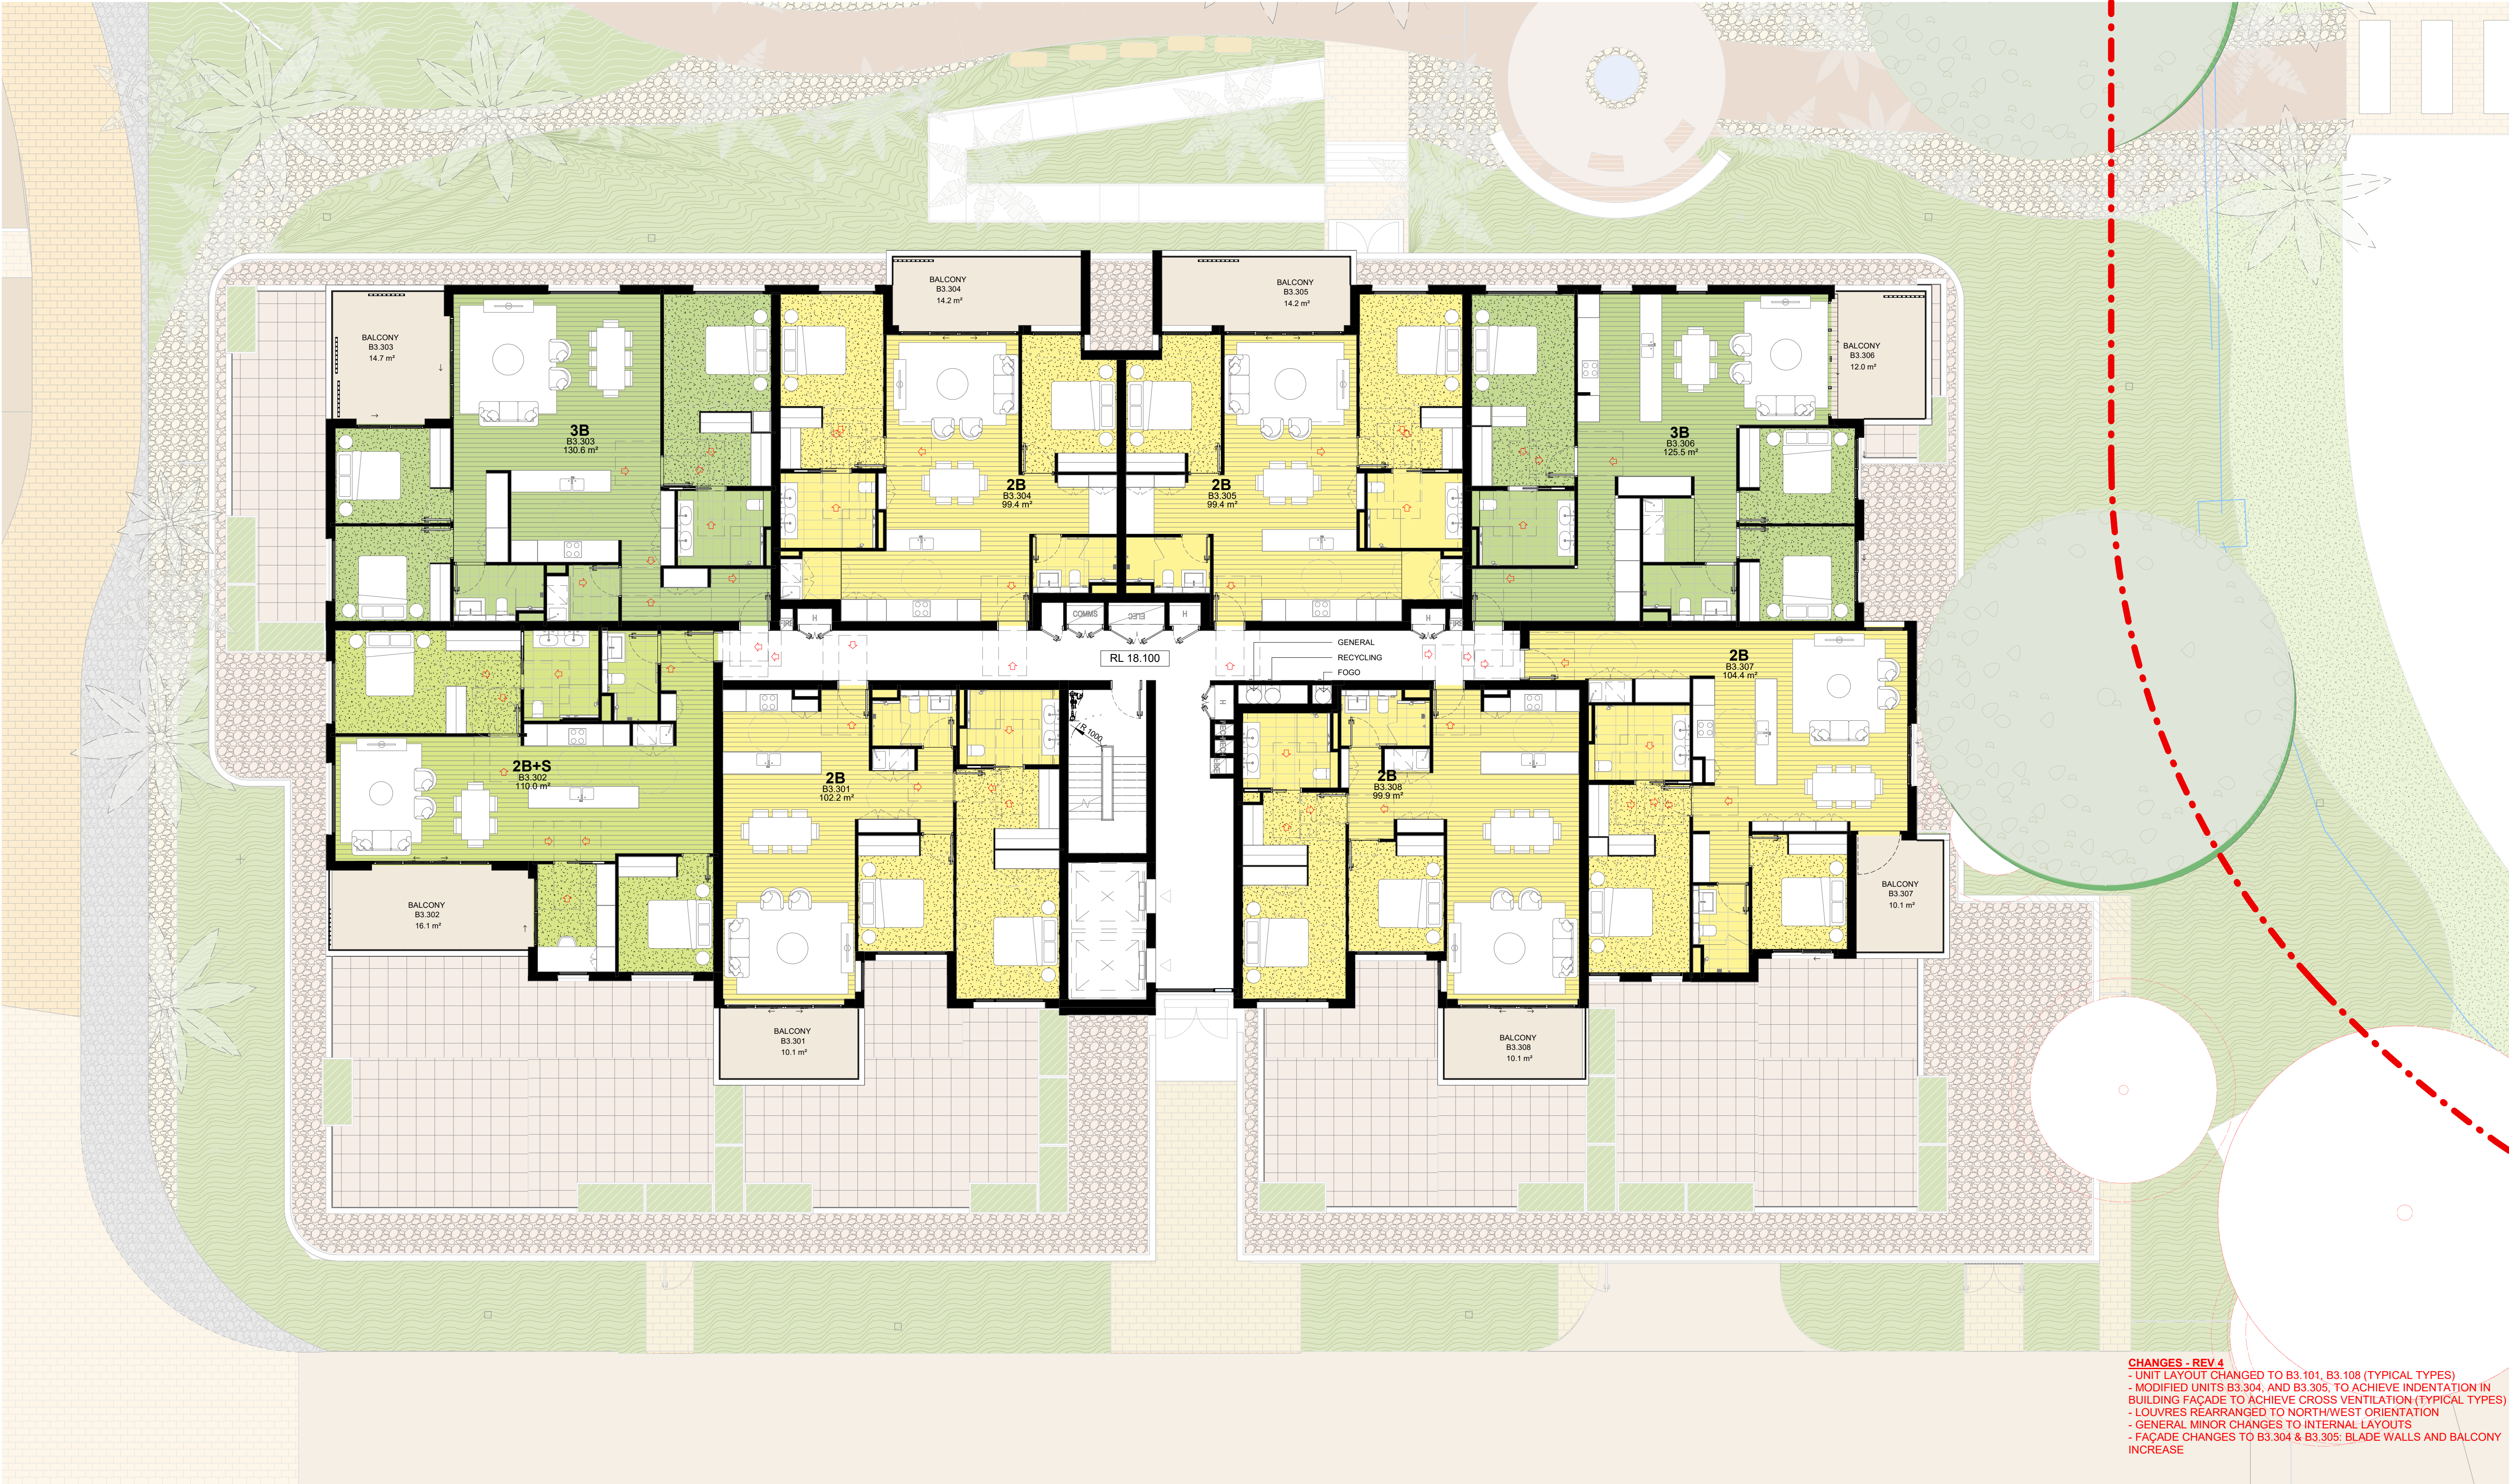


CHANGES - REV 4
- UNIT LAYOUT CHANGED TO B3.101, B3.108 (TYPICAL TYPES)
- MODIFIED UNITS B3.304, AND B3.305, TO ACHIEVE INDENTATION IN BUILDING FACADE TO ACHIEVE CROSS VENTILATION (TYPICAL TYPES)
- LOUVRES REARRANGED TO NORTH/WEST ORIENTATION
- GENERAL MINOR CHANGES TO INTERNAL LAYOUTS
- FACADE CHANGES TO B3.304 & B3.305: BLADE WALLS AND BALCONY INCREASE

CHANGES - REV 6
- UNIT MIX UPDATED

IMPORTANT NOTES
Do not scale from drawings. All dimensions to be checked on site before commencement of work. All discrepancies to be brought to the attention of the Architect. Larger scale drawings and written dimensions take preference. This drawing is copyright and the property of the author, and must not be retained, copied or used without the express authority of MARCHESE PARTNERS INTERNATIONAL PTY. LTD.

FOR APPROVAL
NOT FOR CONSTRUCTION

REV	DATE	DESCRIPTION	BY
1	11/04/2024	TOA SUBMISSION	AK
2	29/07/2024	SSD SUBMISSION	AK
3	14/05/2025	SSD RESUBMISSION	AK
4	14/07/2025	SSD RESUBMISSION UPDATE	AK
5	03/10/2025	FOR COORDINATION	AK
6	04/11/2025	SSD RESUBMISSION	AK

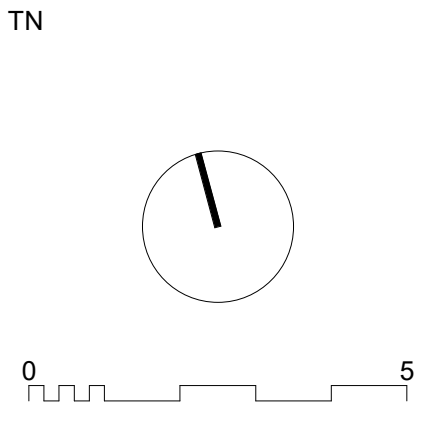


marchesepartners Life^{3A}
Marchese Partners International Pty Ltd
Level 1, 53 Walker Street, North Sydney, NSW 2060 Australia
P +61 2 9922 4375 E info@marchesepartners.com W www.marchesepartners.com

CLIENT
PARITER
PROJECT
TUMBI UMBI RETIREMENT VILLAGE
12-14 MINGARA DRIVE, TUMBI UMBI



DRAWING TITLE
BUILDING 3 - TYPICAL LEVEL

SCALE 1:100 @A1 1:200 @A3 JOB 16072	DATE 04/11/2025	DRAWN Author	CHECKED Checker
DRAWING DA2.72			REVISION 6

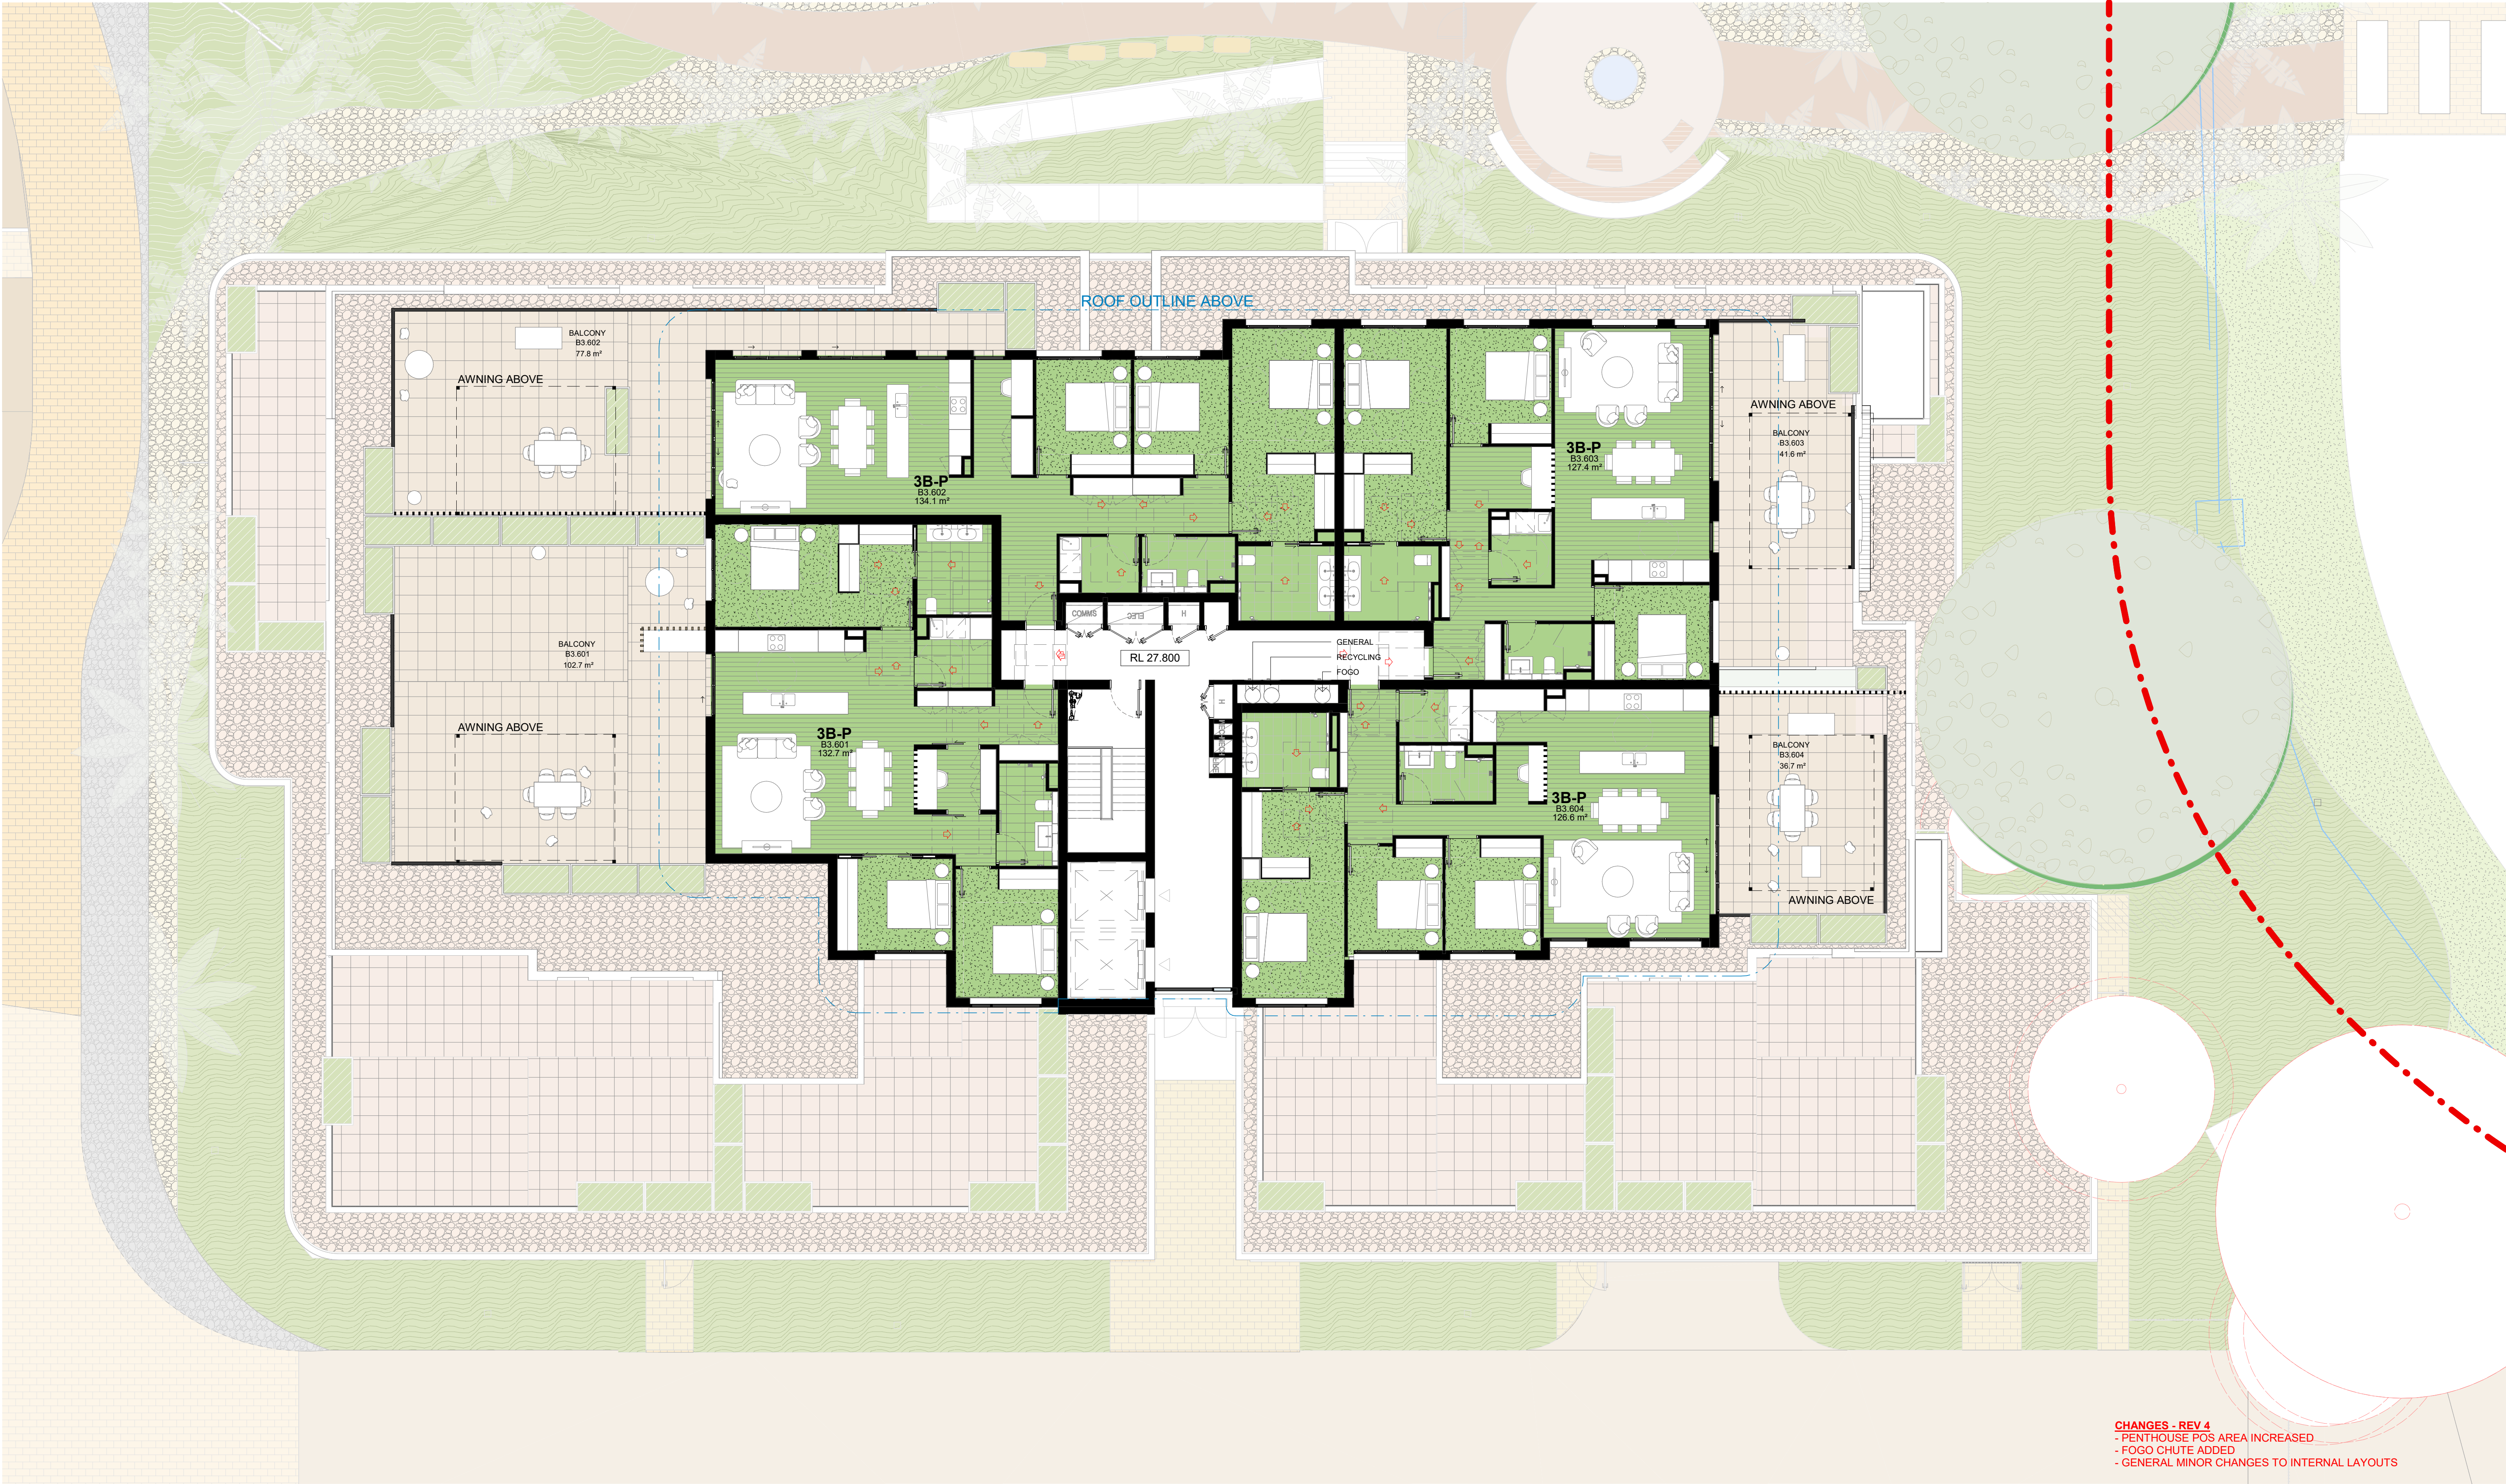


CHANGES - REV 4
- PENTHOUSE POS AREA INCREASED
- FOGO CHUTE ADDED
- GENERAL MINOR CHANGES TO INTERNAL LAYOUTS

CHANGES - REV 6
- MINOR UNIT LAYOUT UPDATED

IMPORTANT NOTES
Do not scale from drawings. All dimensions to be checked on site before commencement of work. All discrepancies to be brought to the attention of the Architect. Larger scale drawings and written dimensions take preference. This drawing is copyright and the property of the author, and must not be retained, copied or used without the express authority of MARCHESE PARTNERS INTERNATIONAL PTY. LTD.

FOR APPROVAL
NOT FOR CONSTRUCTION

REV	DATE	DESCRIPTION	BY
1	11/04/2024	TOA SUBMISSION	AK
2	29/07/2024	SSD SUBMISSION	AK
3	14/05/2025	SSD RESUBMISSION	AK
4	14/07/2025	SSD RESUBMISSION UPDATE	AK
5	03/10/2025	FOR COORDINATION	AK
6	04/11/2025	SSD RESUBMISSION	AK

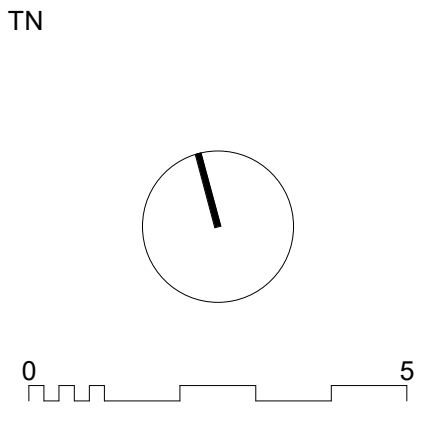

marchesepartners **Life^{3A}**

Marchese Partners International Pty Ltd
Level 1, 53 Walker Street, North Sydney, NSW 2060 Australia
P +61 2 9922 4375 E info@marchesepartners.com W www.marchesepartners.com

CLIENT
PARITER

PROJECT
**TUMBI UMBI RETIREMENT VILLAGE
12-14 MINGARA DRIVE, TUMBI UMBI**

SCALE
1:100 @A1
1:200 @A3
JOB
16072

DATE
04/11/2025

DRAWN
Author

CHECKED
Checker

REVISION
6

DRAWING TITLE
BUILDING 3 - PENTHOUSE (LEVEL 6)


SCALE
1:100 @A1
1:200 @A3
JOB
16072

DATE
04/11/2025

DRAWN
Author

CHECKED
Checker

REVISION
6

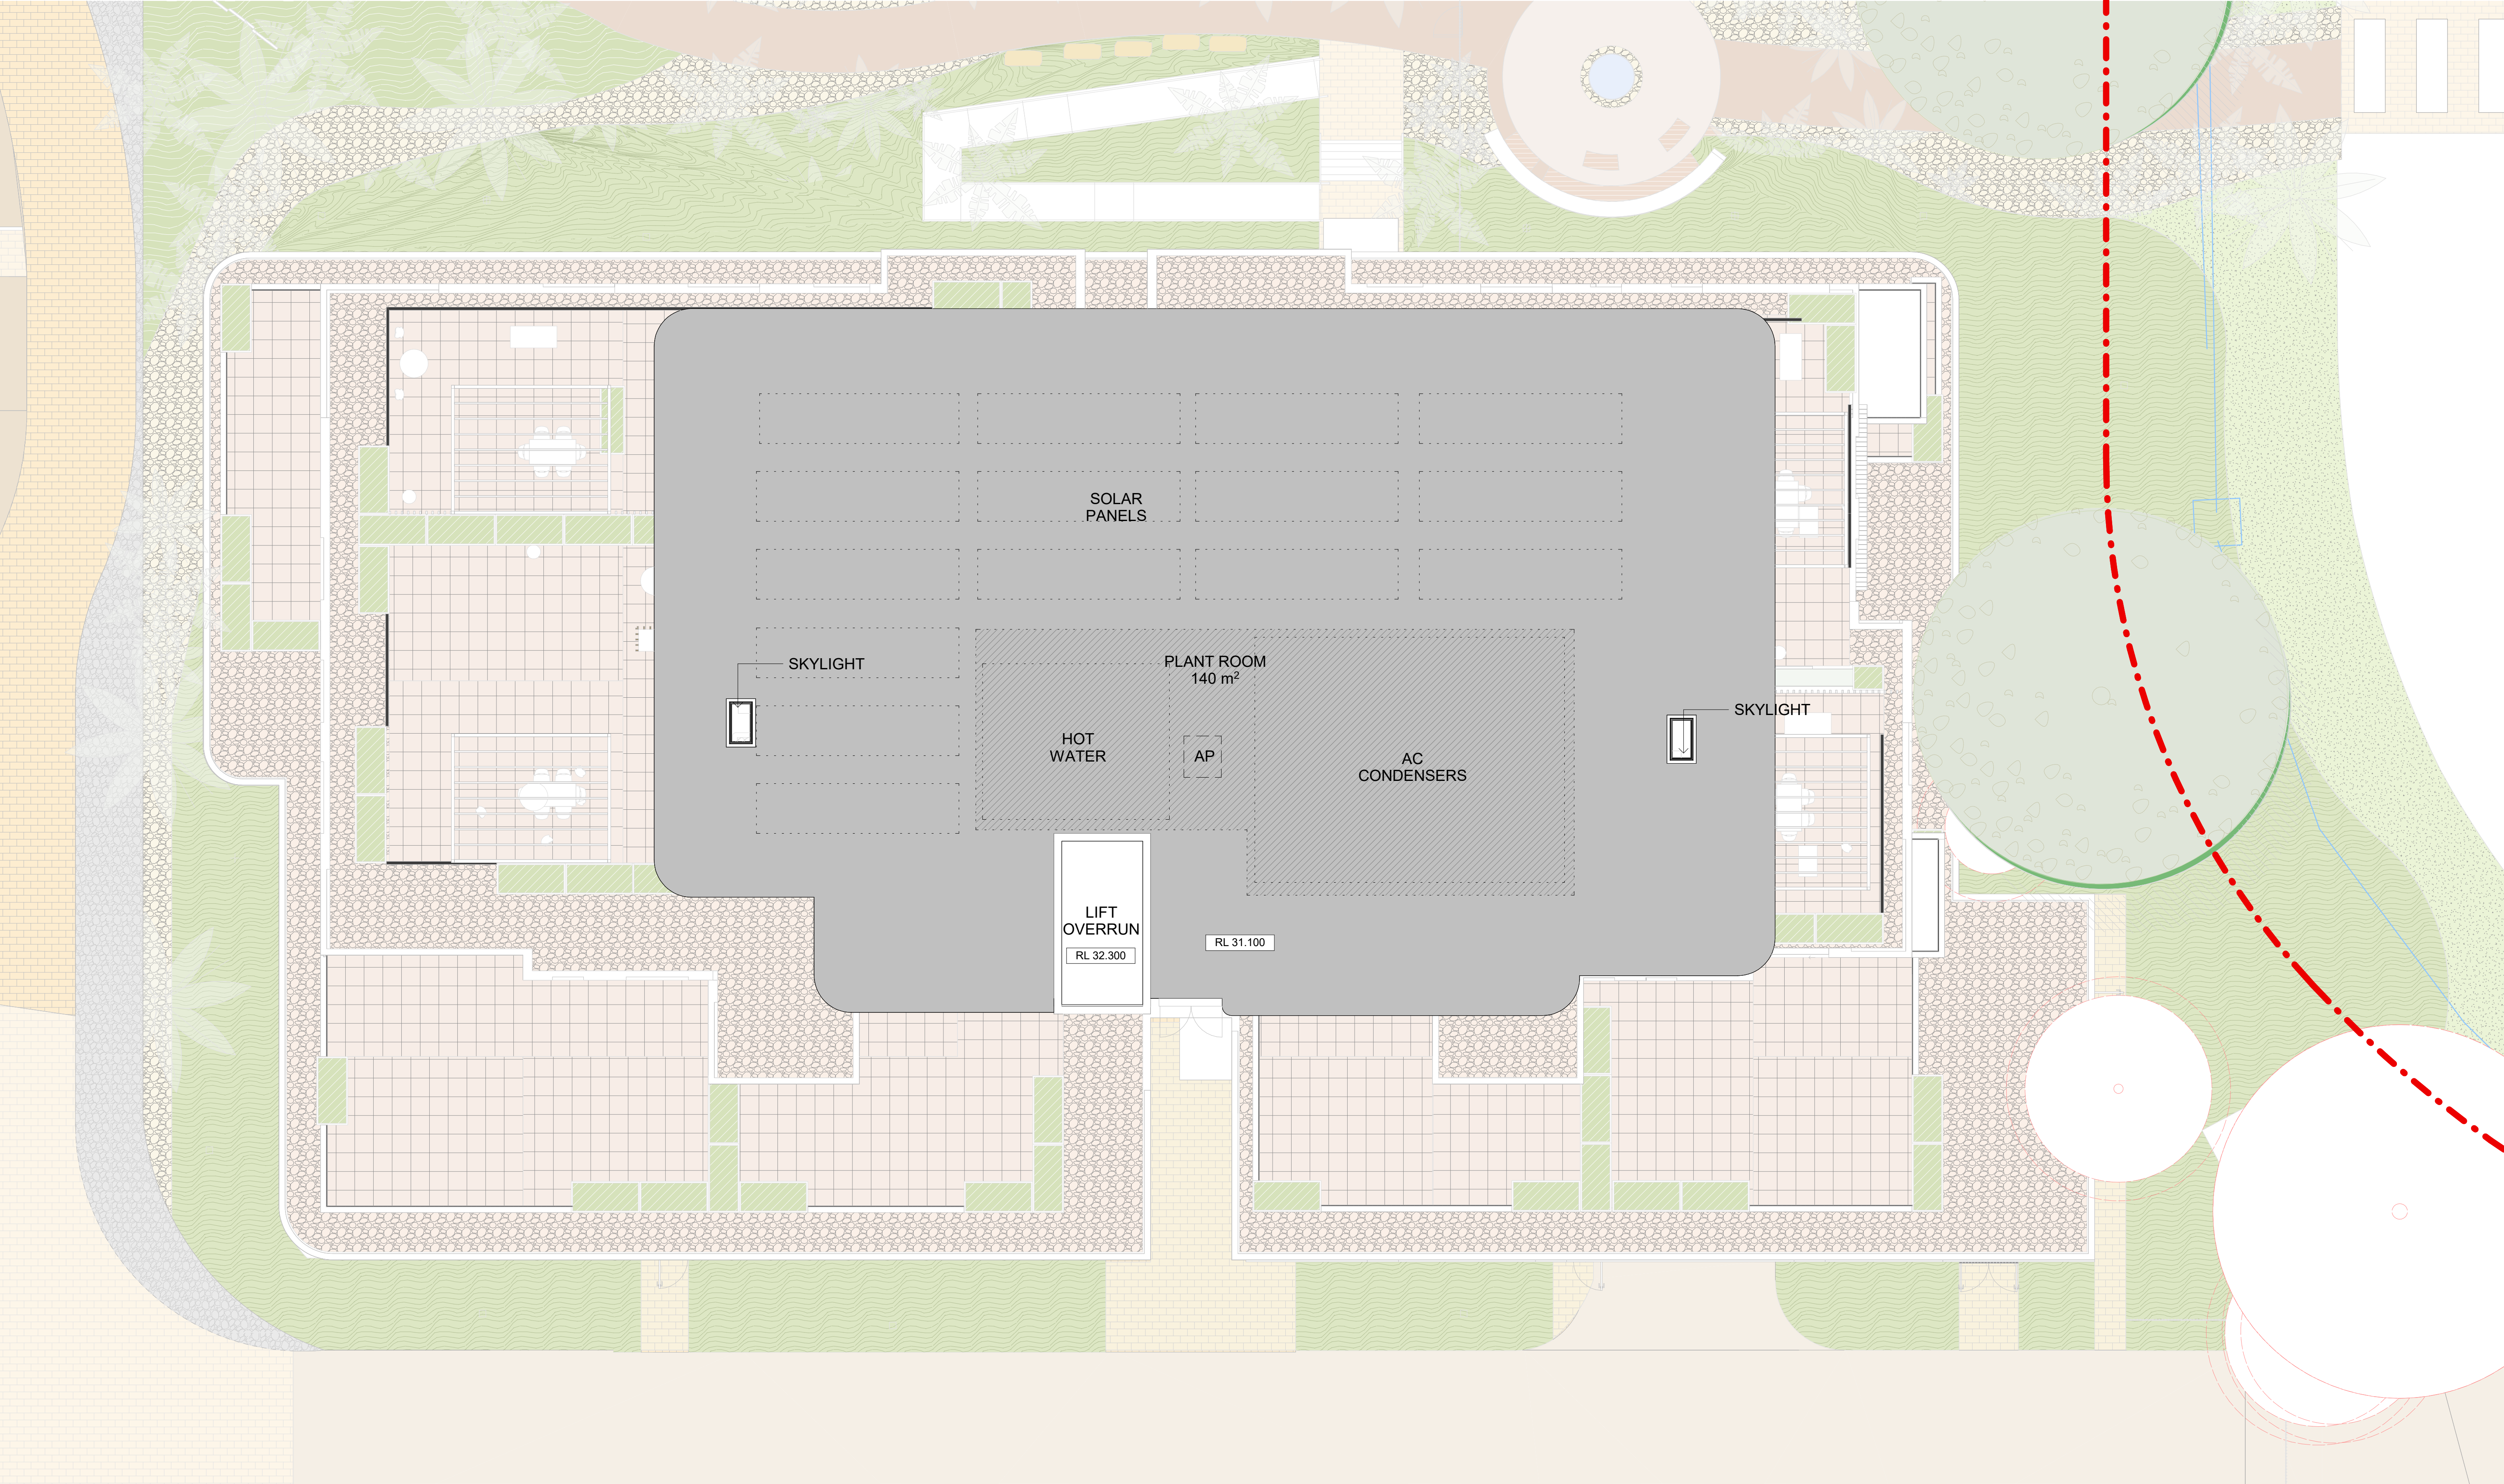


BUILDING 3 - RF (BUILDING PLAN)
1 : 100

CHANGES - REV 4
- PLANT ROOM AREA ADDED

IMPORTANT NOTES
Do not scale from drawings. All dimensions to be checked on site before commencement of work. All discrepancies to be brought to the attention of the Architect. Larger scale drawings and written dimensions take preference. This drawing is copyright and the property of the author, and must not be retained, copied or used without the express authority of MARCHESE PARTNERS INTERNATIONAL PTY. LTD.

FOR APPROVAL
NOT FOR CONSTRUCTION

REV	DATE	DESCRIPTION	BY
1	11/04/2024	TOA SUBMISSION	AK
2	29/07/2024	SSD SUBMISSION	AK
3	14/05/2025	SSD RESUBMISSION	AK
4	14/07/2025	SSD RESUBMISSION UPDATE	AK
5	03/10/2025	FOR COORDINATION	AK
6	04/11/2025	SSD RESUBMISSION	AK

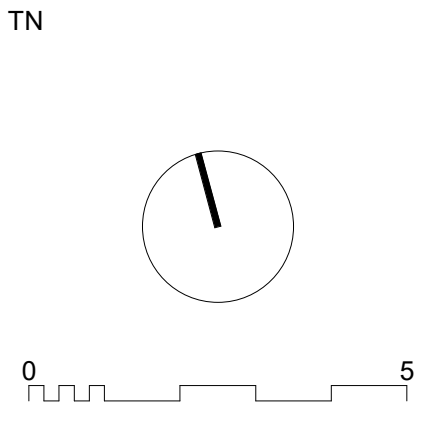

marchesepartners **Life^{3A}**

Marchese Partners International Pty Ltd
Level 1, 53 Walker Street, North Sydney, NSW 2060 Australia
P +61 2 9822 4375 E info@marchesepartners.com W www.marchesepartners.com

CLIENT
PARITER

PROJECT
**TUMBI UMBI RETIREMENT VILLAGE
12-14 MINGARA DRIVE, TUMBI UMBI**



DRAWING TITLE
BUILDING 3 - ROOF LEVEL

SCALE
1:100 @A1
1:200 @A3
JOB
16072

DATE
04/11/2025

DRAWING
DA2.74

DRAWN
ML

CHECKED
AK

REVISION
6



BUILDING 4 - GF (BUILDING PLAN)
1 : 150


CHANGES - REV 6
- GENERAL PARKING LAYOUT UPDATE TO INCREASE PARKING SPACES
- EXTERNAL STORAGE CASES RELOCATED
- MAIN COMMS ROOM RELOCATION

CHANGES - REV 6
- WASTE ROOM UPDATED
- STRUCTURE UPDATED
- PARKING LAYOUT UPDATED
- STORAGE CAGES RELOCATED

IMPORTANT NOTES
Do not scale from drawings. All dimensions to be checked on site before commencement of work. All discrepancies to be brought to the attention of the Architect. Larger scale drawings and written dimensions take preference. This drawing is copyright and the property of the author, and must not be retained, copied or used without the express authority of MARCHESE PARTNERS INTERNATIONAL PTY. LTD.

FOR APPROVAL
NOT FOR CONSTRUCTION

REV	DATE	DESCRIPTION	BY
1	11/04/2024	TOA SUBMISSION	AK
2	29/07/2024	SSD SUBMISSION	AK
3	14/05/2025	SSD RESUBMISSION	AK
4	14/07/2025	SSD RESUBMISSION UPDATE	AK
5	03/10/2025	FOR COORDINATION	AK
6	04/11/2025	SSD RESUBMISSION	AK

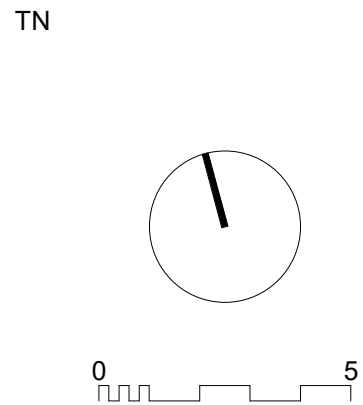

marchesepartners **Life^{3A}**
Marchese Partners International Pty Ltd
Level 1, 53 Walker Street, North Sydney, NSW 2060 Australia
P +61 2 9922 4375 E info@marchesepartners.com W www.marchesepartners.com

CLIENT
PARITER
PROJECT
TUMBI UMBI RETIREMENT VILLAGE
12-14 MINGARA DRIVE, TUMBI UMBI



DRAWING TITLE			
BUILDING 4 - PARKING (GROUND)			
SCALE 1:150 @A1 1:300 @A3 JOB 16072	DATE 04/11/2025	DRAWN ML	CHECKED AK REVISION 6



CHANGES - REV 2
- NEW SHEET ADDED TO INDICATE POS INCREASED TO LEVEL 1
- FOGO CHUTE ADDED - LANDSCAPE PLANTING ADDED TO B4.107 AND B4.109 TO FURTHER ARTICULATE THE FAÇADE TO CREATE A CENTRAL BREAK
- LOUVRES REARRANGED TO NORTH/WEST ORIENTATION
- UNIT LAYOUT CHANGED B4.101 AND B4.108
- FAÇADE CHANGE AFTER UNIT MIX CHANGE AT UNITS B4.110 TO B4.114


CHANGES - REV 6
- UNIT MIX UPDATED

BUILDING 4 - L01(1)
1 : 150

IMPORTANT NOTES
Do not scale from drawings. All dimensions to be checked on site before commencement of work. All discrepancies to be brought to the attention of the Architect. Larger scale drawings and written dimensions take preference. This drawing is copyright and the property of the author, and must not be retained, copied or used without the express authority of MARCHESE PARTNERS INTERNATIONAL PTY. LTD.

FOR APPROVAL
NOT FOR CONSTRUCTION

REV	DATE	DESCRIPTION	BY
1	14/05/2025	SSD RESUBMISSION	AK
2	14/07/2025	SSD RESUBMISSION UPDATE	AK
3	03/10/2025	FOR COORDINATION	AK
4	04/11/2025	SSD RESUBMISSION	AK

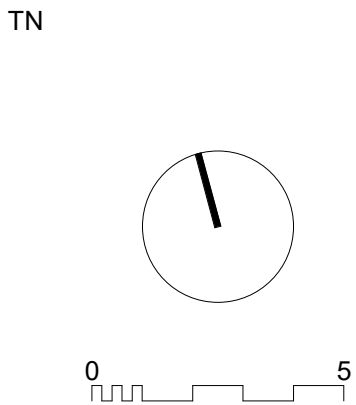

marchesepartners **Life^{3A}**

Marchese Partners International Pty Ltd
Level 1, 53 Walker Street, North Sydney, NSW 2060 Australia
P +61 2 9922 4375 E info@marchesepartners.com W www.marchesepartners.com


CLIENT
PARITER

PROJECT
**TUMBI UMBI RETIREMENT VILLAGE
12-14 MINGARA DRIVE, TUMBI UMBI**



DRAWING TITLE
BUILDING 4 - LEVEL 1

SCALE 1:150 @A1 1:300 @A3 JOB 16072	DATE 04/11/2025	DRAWN ML	CHECKED AK
DRAWING DA2.81.B			REVISION 4

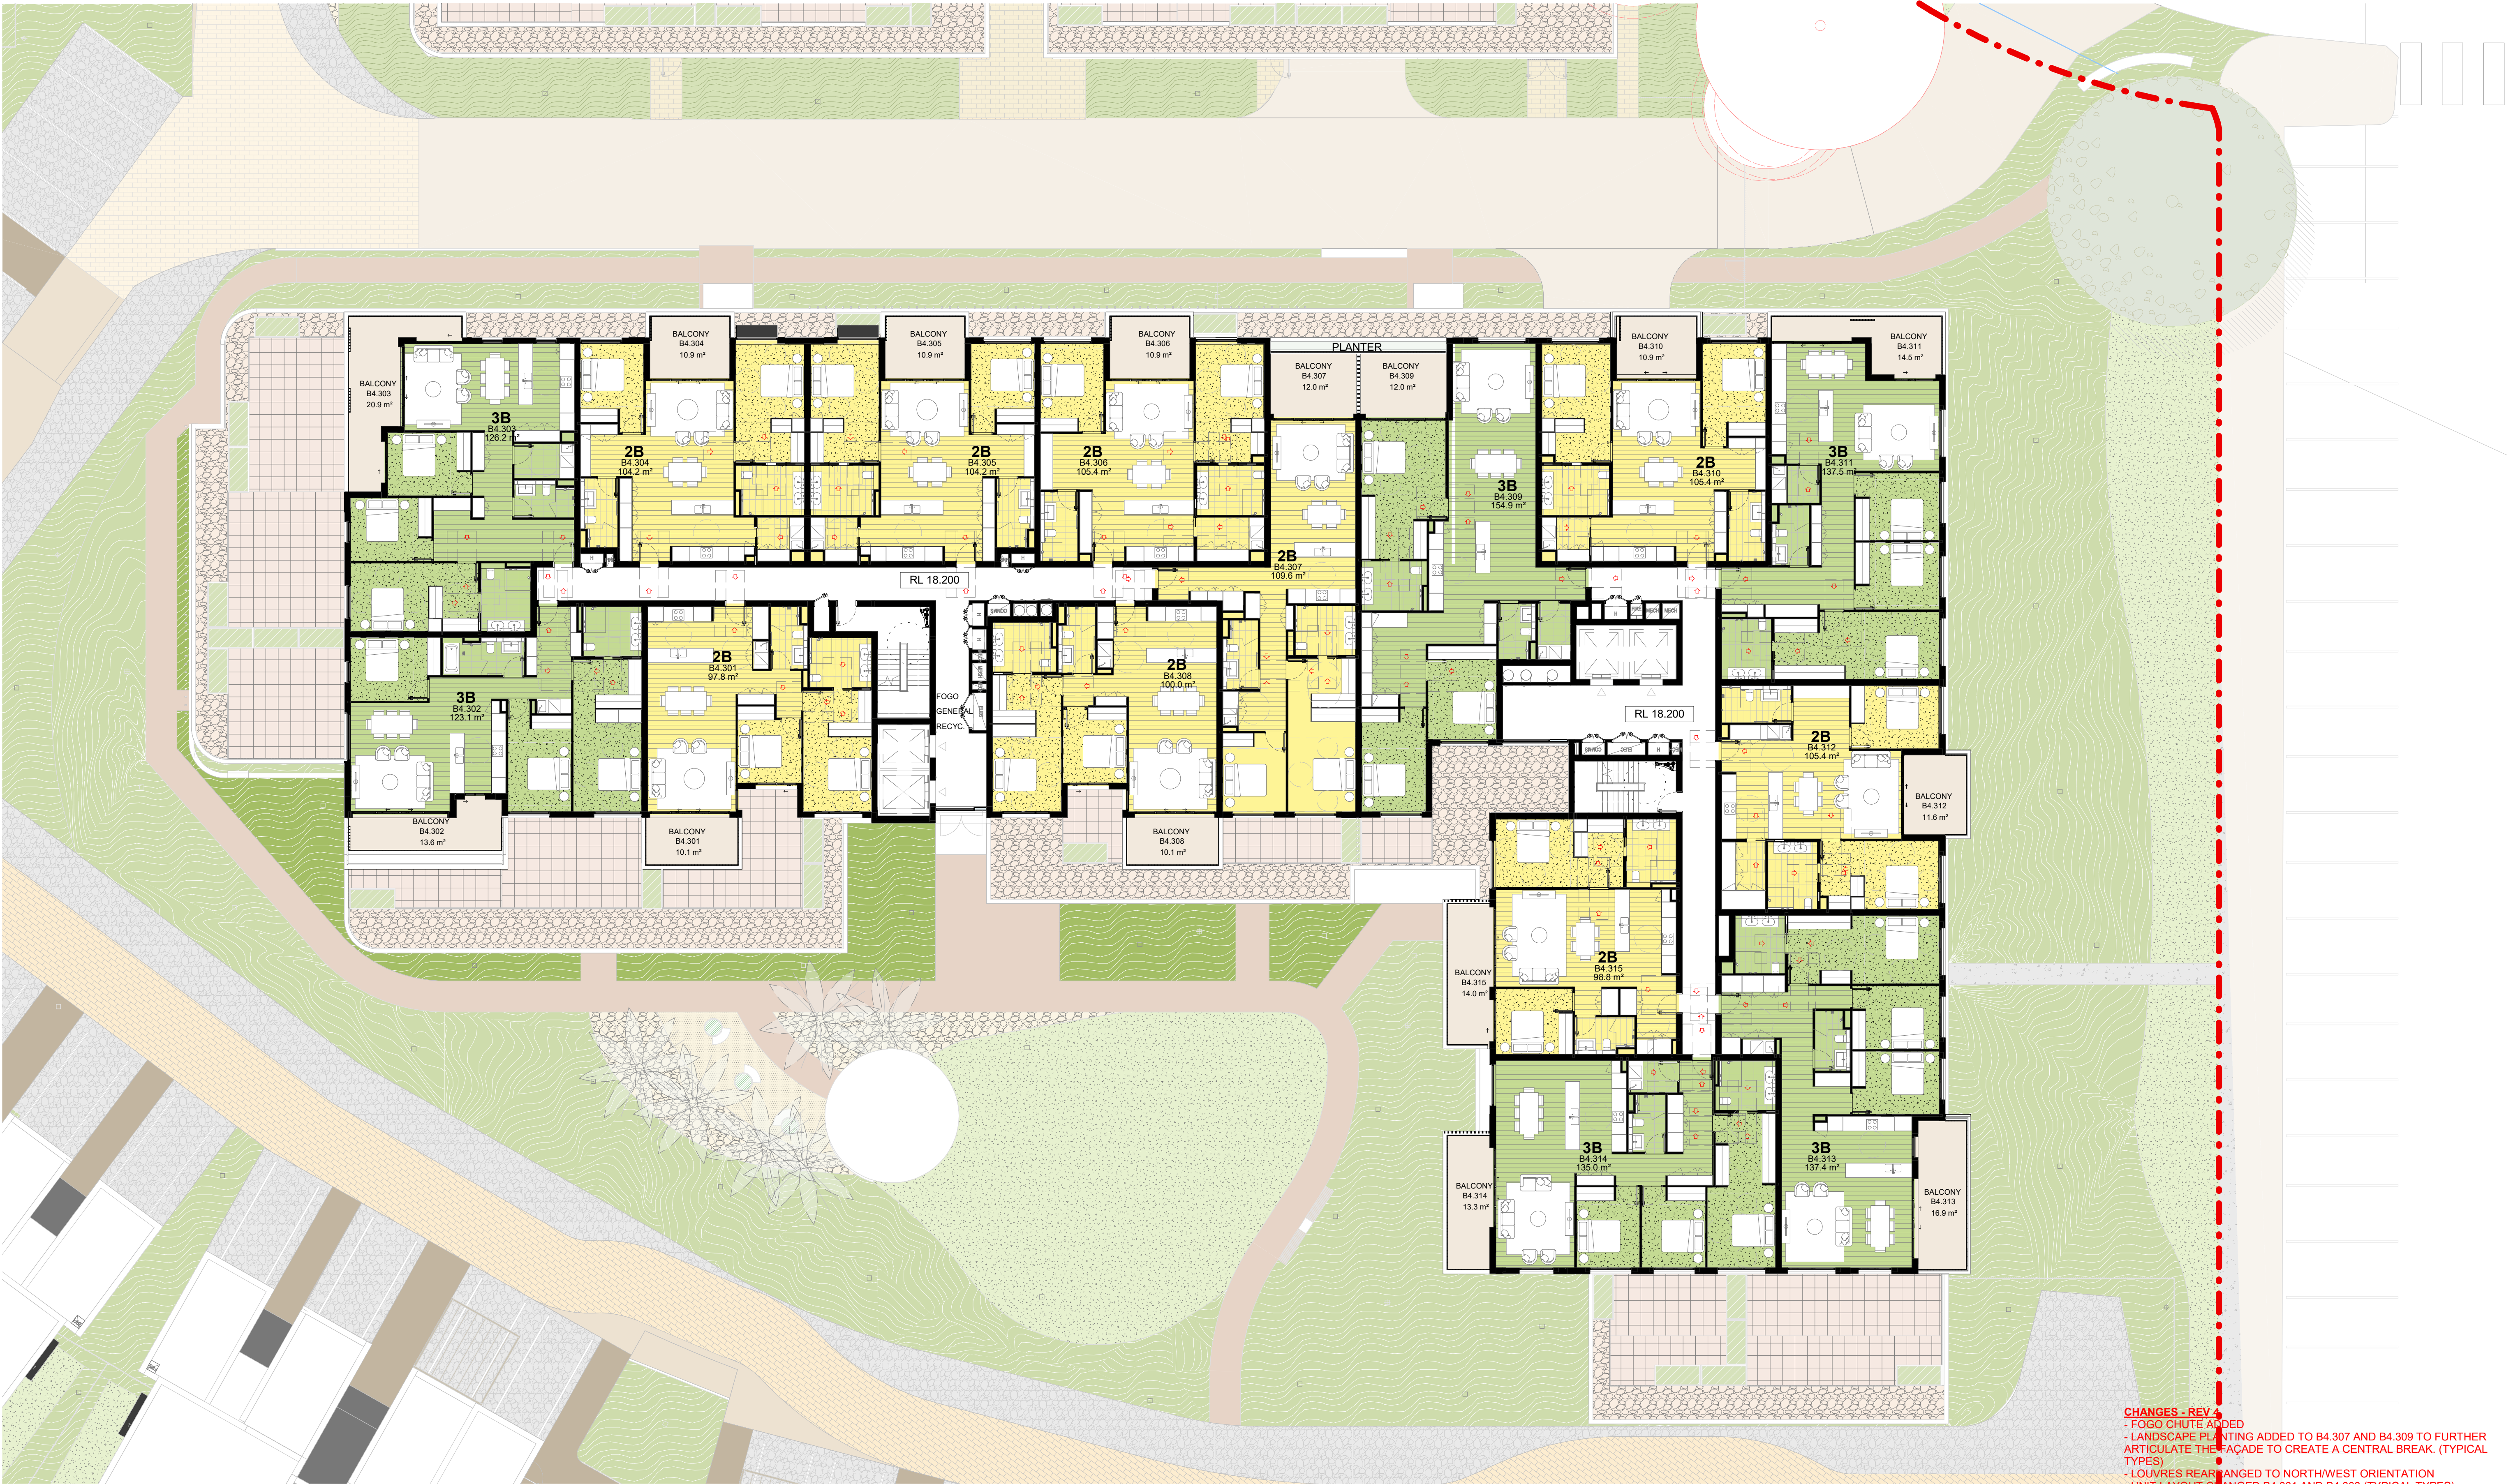

BUILDING 4 - TYP (BUILDING PLAN)
1 : 150


CHANGES - REV 5
- FOGO CHUTE ADDED
- LANDSCAPE PLANTING ADDED TO B4.307 AND B4.309 TO FURTHER ARTICULATE THE FAÇADE TO CREATE A CENTRAL BREAK. (TYPICAL TYPES)
- LOUVRES REARRANGED TO NORTH/WEST ORIENTATION
- UNIT LAYOUT CHANGED B4.301 AND B4.308 (TYPICAL TYPES)
- FAÇADE CHANGE AFTER UNIT MIX CHANGE AT UNITS B4.310 TO B4.314

CHANGES - REV 6
- UNIT MIX UPDATED

IMPORTANT NOTES
Do not scale from drawings. All dimensions to be checked on site before commencement of work. All discrepancies to be brought to the attention of the Architect. Larger scale drawings and written dimensions take preference. This drawing is copyright and the property of the author, and must not be retained, copied or used without the express authority of MARCHESE PARTNERS INTERNATIONAL PTY. LTD.

FOR APPROVAL
NOT FOR CONSTRUCTION

REV	DATE	DESCRIPTION	BY
1	11/04/2024	TOA SUBMISSION	AK
2	29/07/2024	SSD SUBMISSION	AK
3	14/05/2025	SSD RESUBMISSION	AK
4	14/07/2025	SSD RESUBMISSION UPDATE	AK
5	03/10/2025	FOR COORDINATION	AK
6	04/11/2025	SSD RESUBMISSION	AK

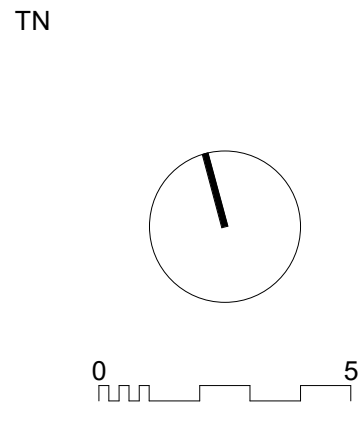

marchesepartners **Life^{3A}**


Marchese Partners International Pty Ltd
Level 1, 53 Walker Street, North Sydney, NSW 2060 Australia
P +61 2 9922 4375 E info@marchesepartners.com W www.marchesepartners.com

CLIENT
PARITER

PROJECT
TUMBI UMBI RETIREMENT VILLAGE
12-14 MINGARA DRIVE, TUMBI UMBI



DRAWING TITLE			
BUILDING 4 - TYPICAL LEVEL			
SCALE 1:150 @A1 1:300 @A3 JOB 16072	DATE 04/11/2025	DRAWN ML	CHECKED AK
DRAWING DA2.82			REVISION 6

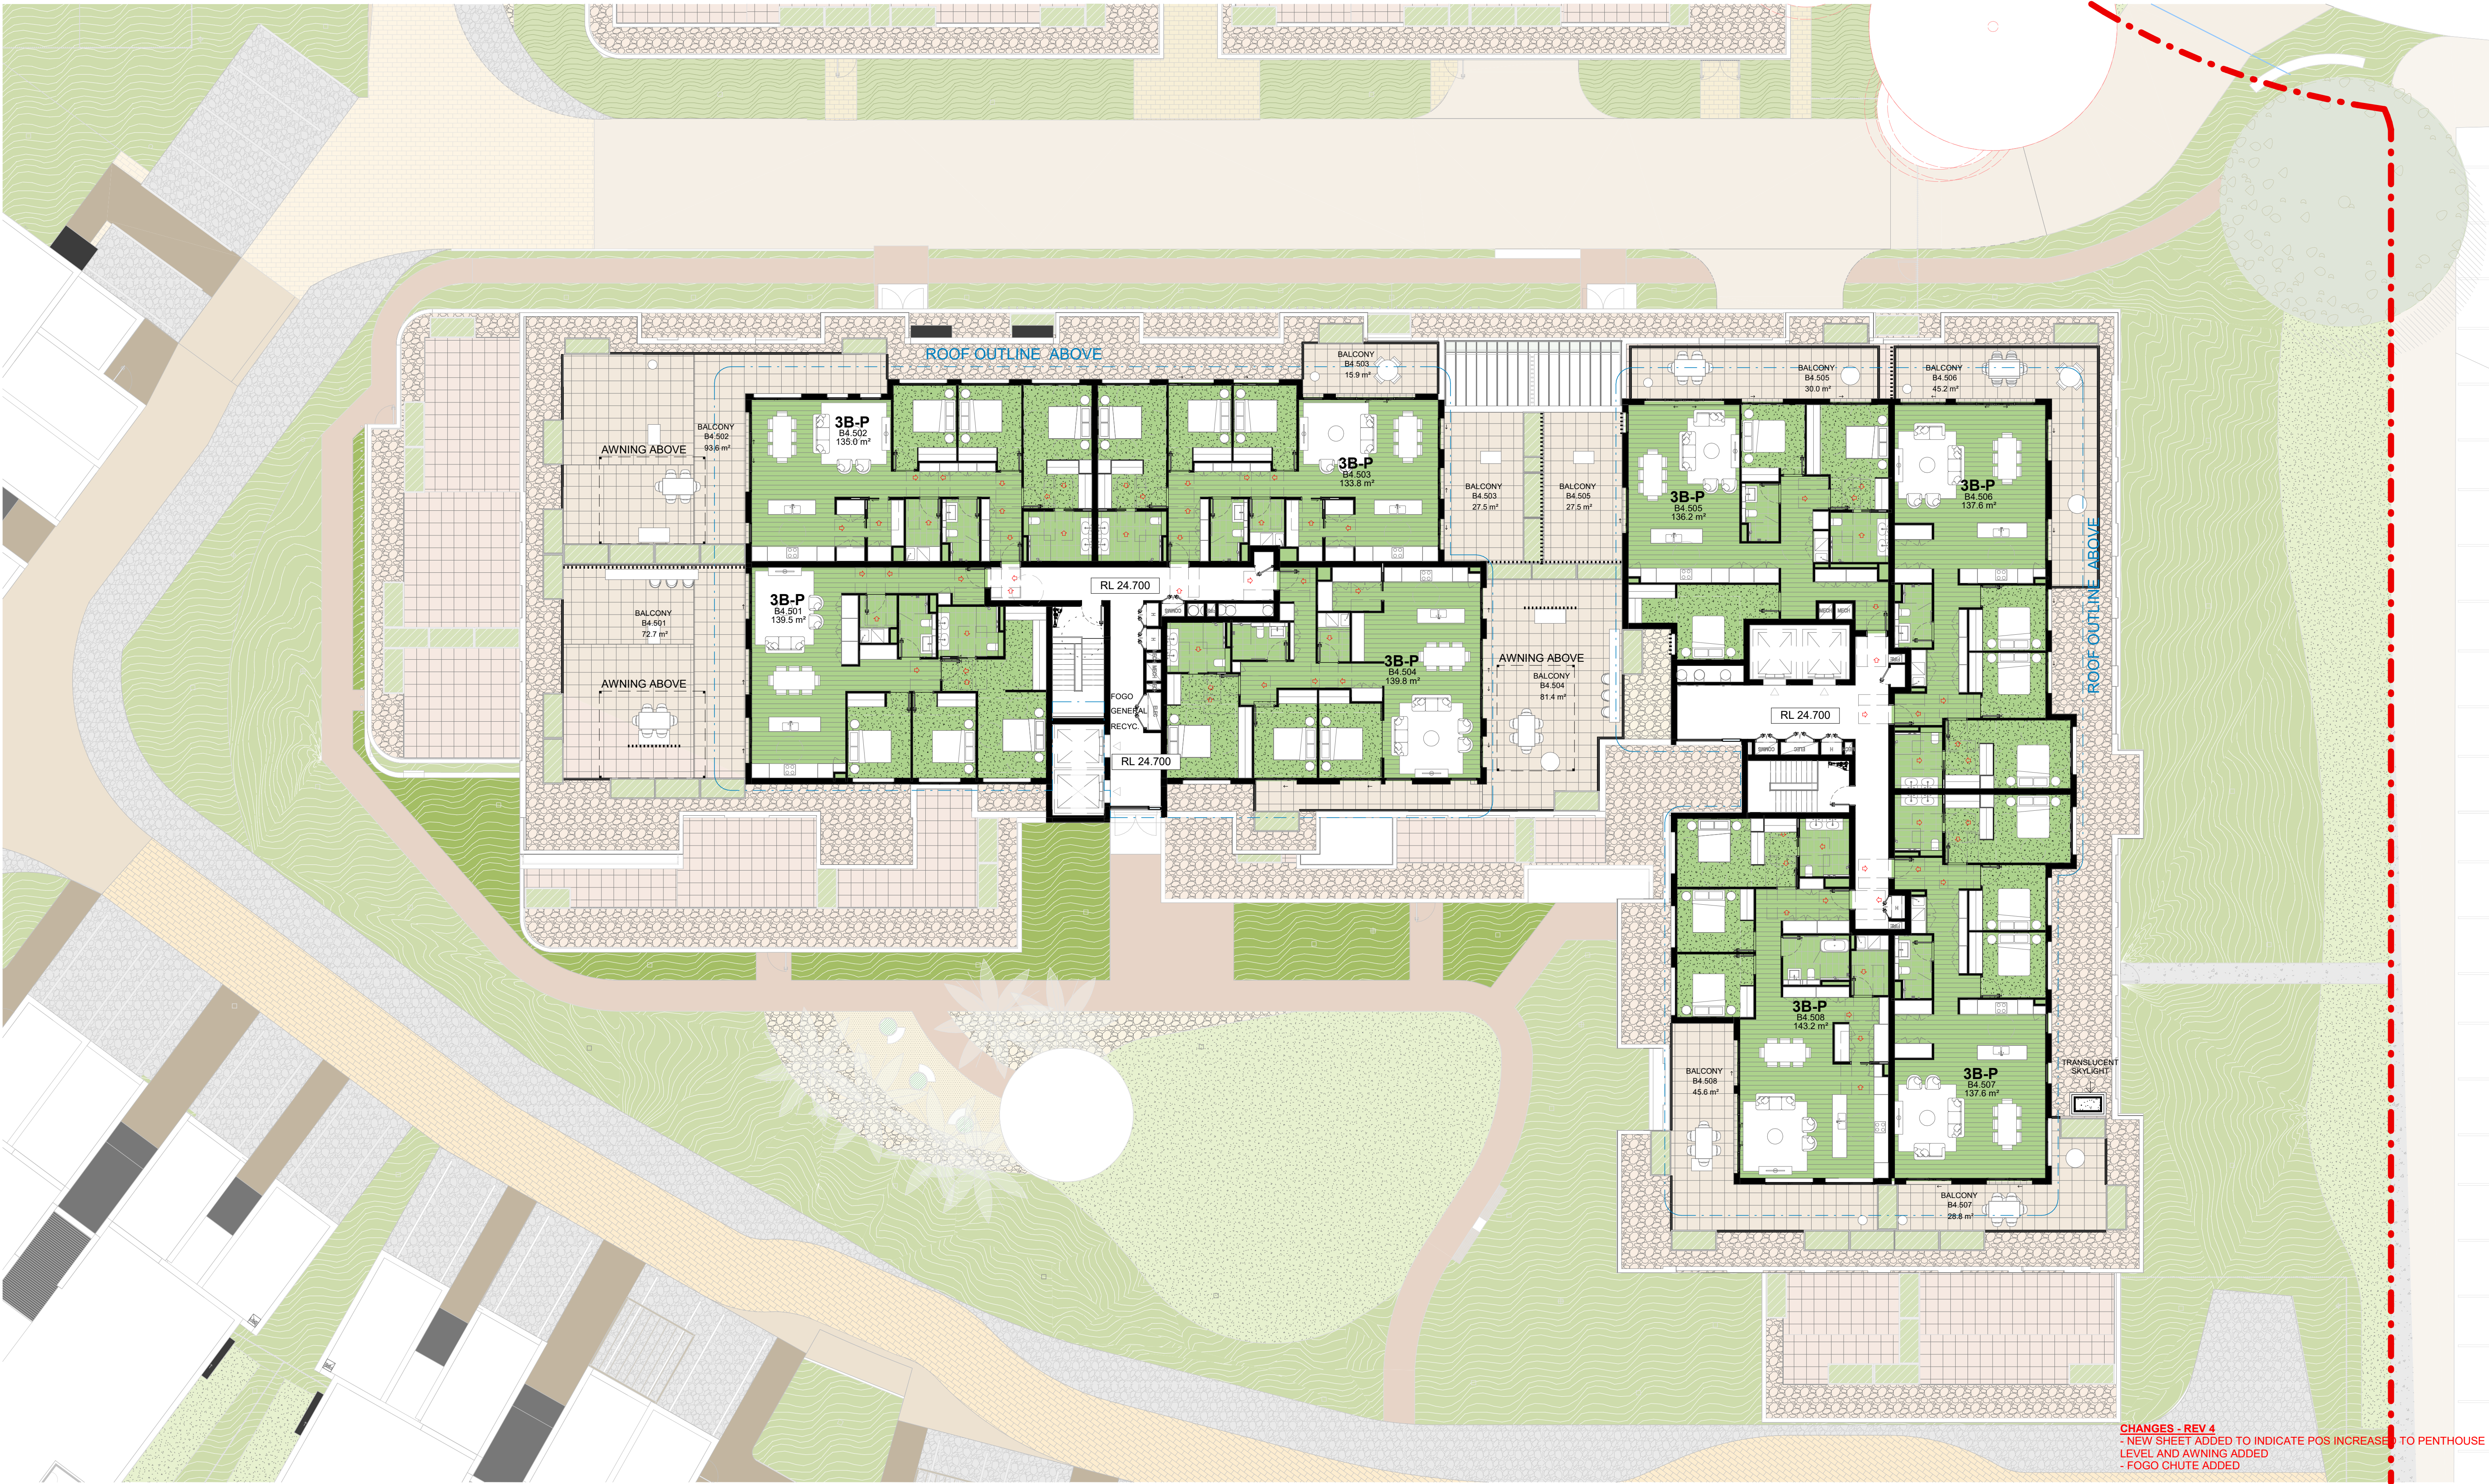

BUILDING 4 - L05 (BUILDING PLAN)
1 : 150


CHANGES - REV 4
- NEW SHEET ADDED TO INDICATE POS INCREASE TO PENTHOUSE LEVEL AND AWNING ADDED
- FOGO CHUTE ADDED

CHANGES - REV 6
- MINOR INTERNAL LAYOUT UPDATED

IMPORTANT NOTES
Do not scale from drawings. All dimensions to be checked on site before commencement of work. All discrepancies to be brought to the attention of the Architect. Larger scale drawings and written dimensions take preference. This drawing is copyright and the property of the author, and must not be retained, copied or used without the express authority of MARCHESE PARTNERS INTERNATIONAL PTY. LTD.

FOR APPROVAL
NOT FOR CONSTRUCTION

REV	DATE	DESCRIPTION	BY
1	11/04/2024	TOA SUBMISSION	AK
2	29/07/2024	SSD SUBMISSION	AK
3	14/05/2025	SSD RESUBMISSION	AK
4	14/07/2025	SSD RESUBMISSION UPDATE	AK
5	03/10/2025	FOR COORDINATION	AK
6	04/11/2025	SSD RESUBMISSION	AK

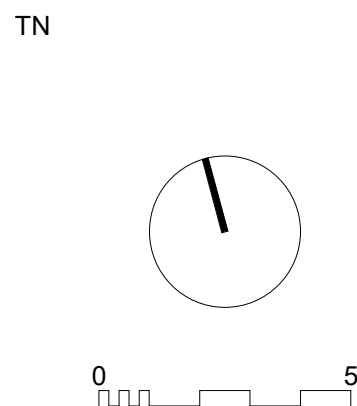


marchesepartners Life^{3A}
Marchese Partners International Pty Ltd
Level 1, 53 Walker Street, North Sydney, NSW 2060 Australia
P +61 2 9922 4375 E info@marchesepartners.com W www.marchesepartners.com

CLIENT
PARITER
PROJECT
TUMBI UMBI RETIREMENT VILLAGE
12-14 MINGARA DRIVE, TUMBI UMBI



DRAWING TITLE
BUILDING 4 - PENTHOUSE (LEVEL 5)

SCALE 1:150 @A1 1:300 @A3 JOB 16072	DATE 04/11/2025	DRAWN Author	CHECKED Checker
	DRAWING DA2.83		REVISION 6

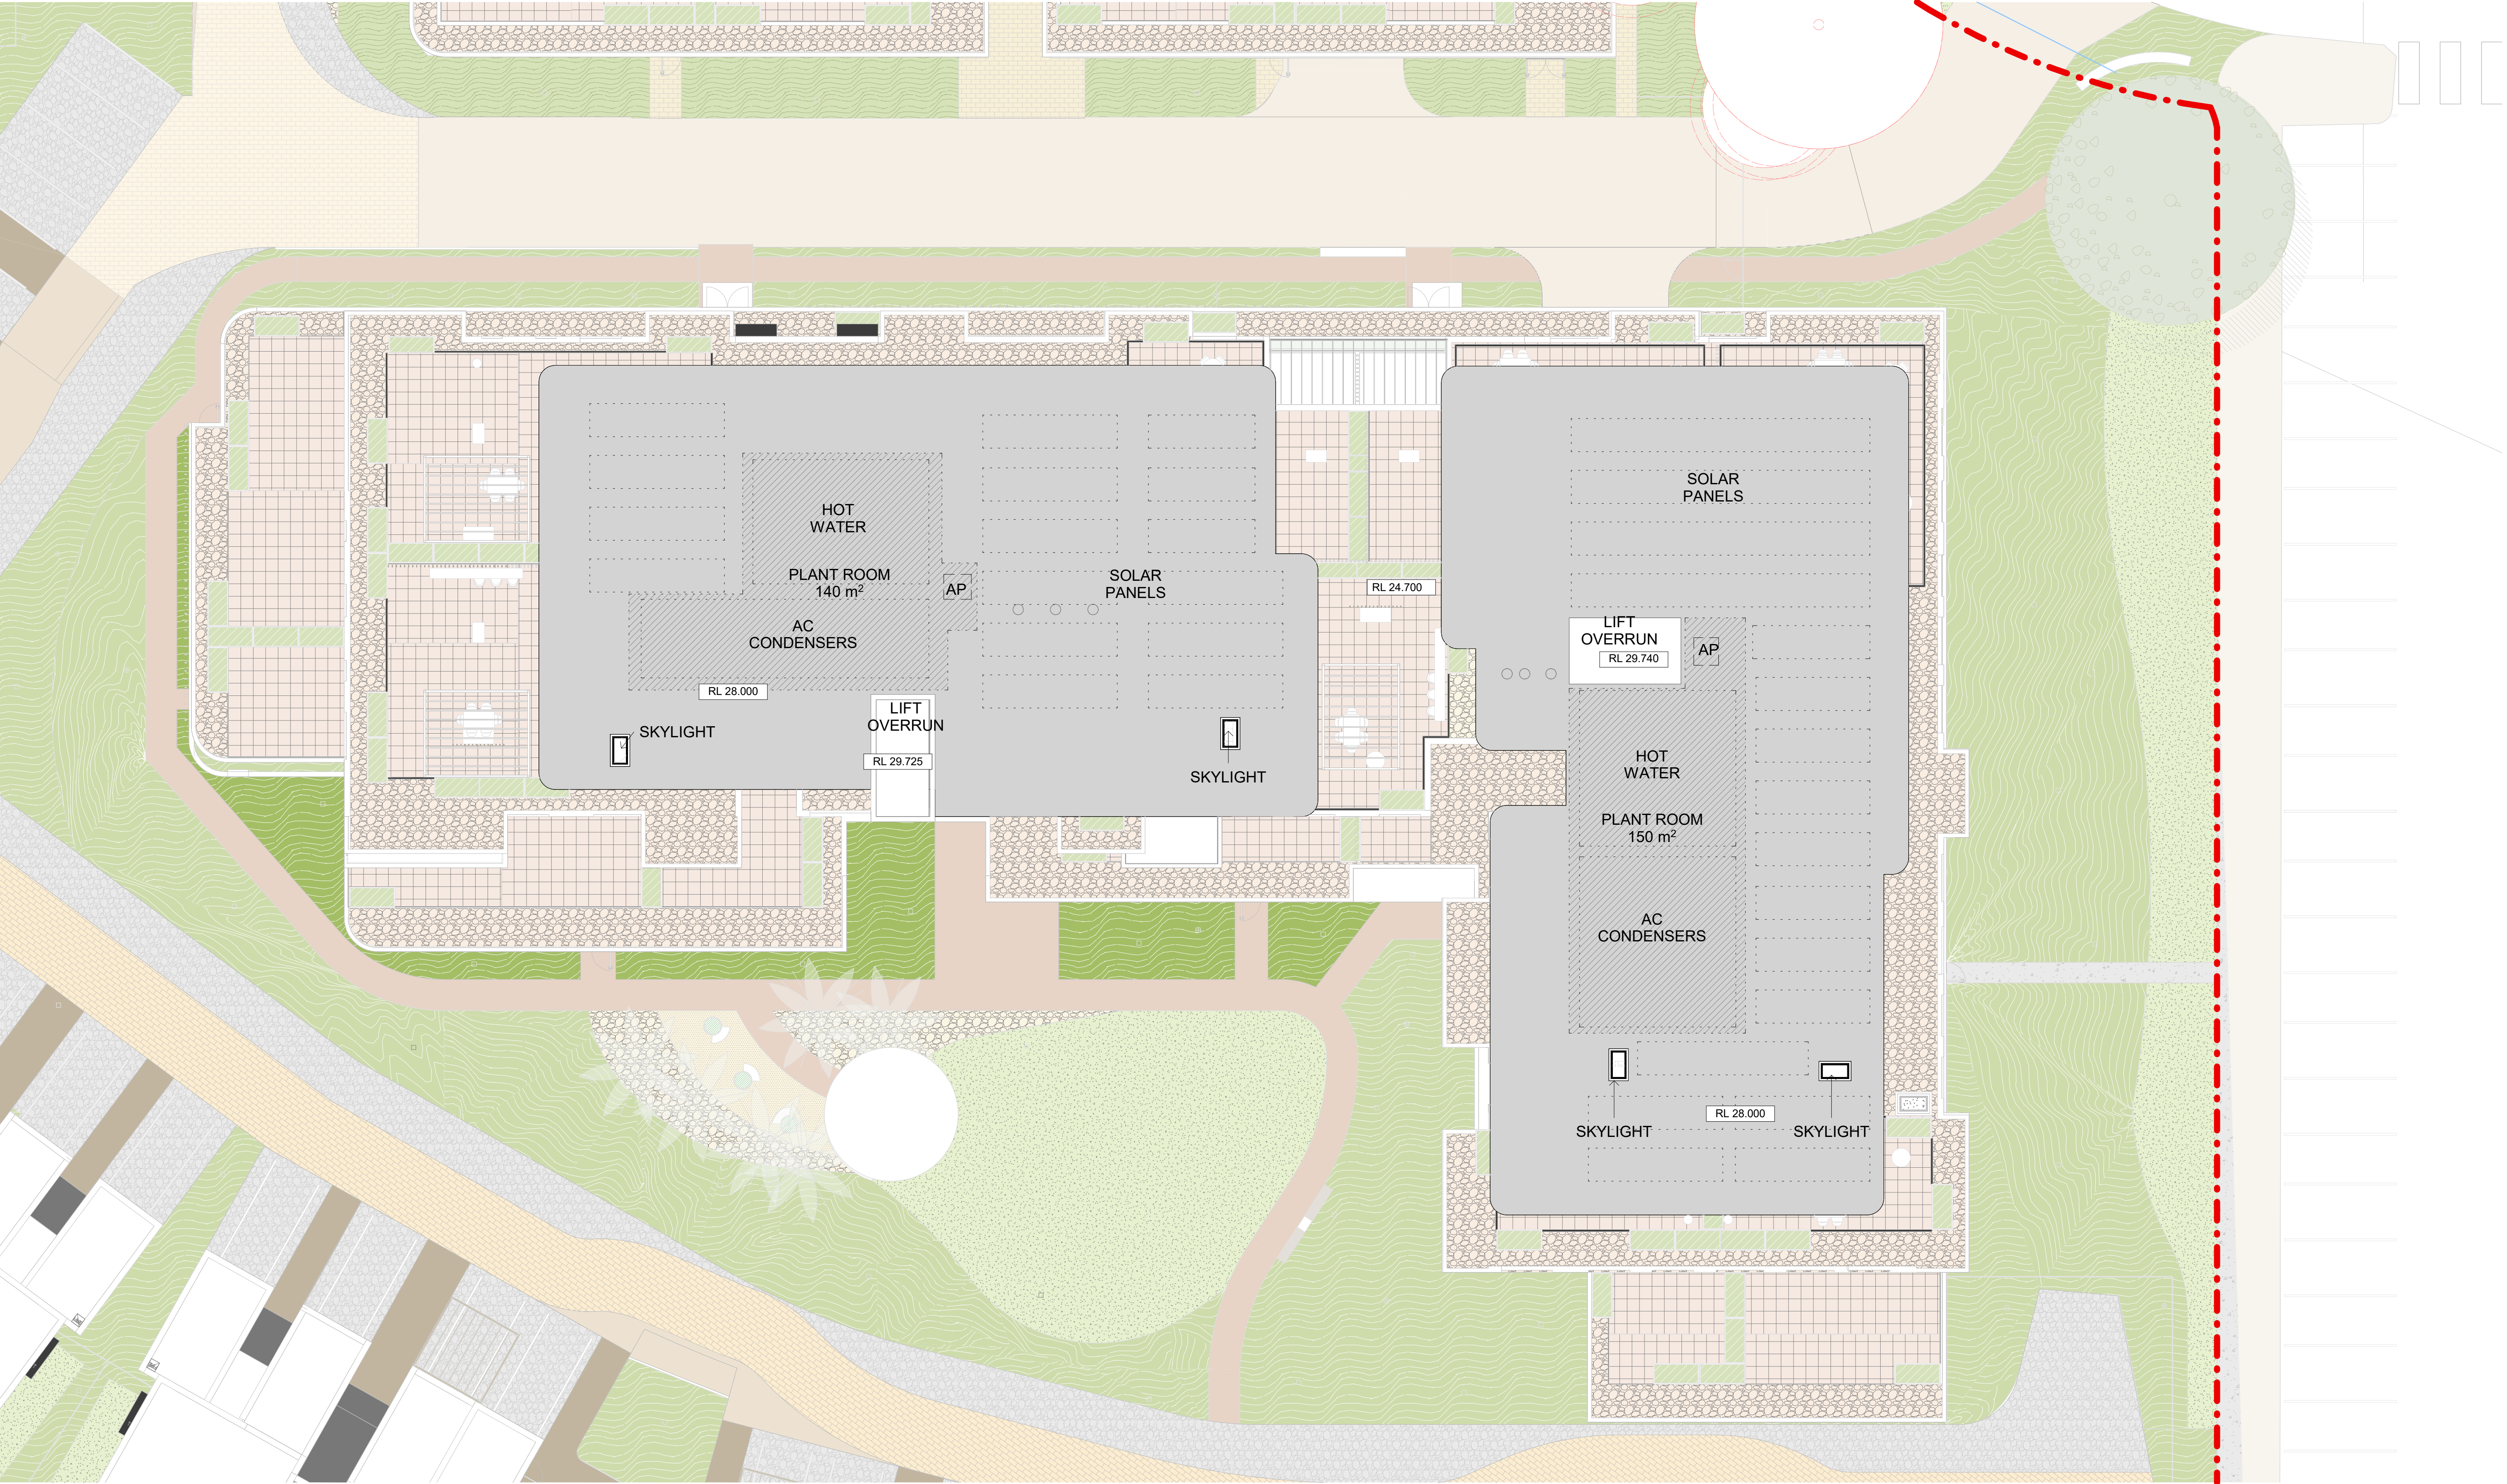

BUILDING 4 - RF (BUILDING PLAN)
1 : 150


CHANGES - REV 4
- PLANT ROOM AREA ADDED

IMPORTANT NOTES
Do not scale from drawings. All dimensions to be checked on site before commencement of work. All discrepancies to be brought to the attention of the Architect. Larger scale drawings and written dimensions take preference. This drawing is copyright and the property of the author, and must not be retained, copied or used without the express authority of MARCHESE PARTNERS INTERNATIONAL PTY. LTD.

FOR APPROVAL

NOT FOR CONSTRUCTION

REV	DATE	DESCRIPTION	BY
1	11/04/2024	TOA SUBMISSION	AK
2	29/07/2024	SSD SUBMISSION	AK
3	14/05/2025	SSD RESUBMISSION	AK
4	14/07/2025	SSD RESUBMISSION UPDATE	AK
5	03/10/2025	FOR COORDINATION	AK
6	04/11/2025	SSD RESUBMISSION	AK

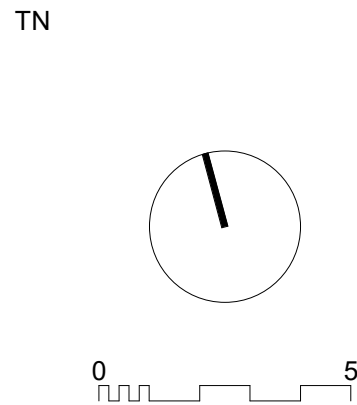

marchesepartners Life^{3A}

Marchese Partners International Pty Ltd
Level 1, 53 Walker Street, North Sydney, NSW 2060 Australia
P +61 2 9922 4375 E info@marchesepartners.com W www.marchesepartners.com

CLIENT
PARITER

PROJECT
TUMBI UMBI RETIREMENT VILLAGE
12-14 MINGARA DRIVE, TUMBI UMBI

SCALE
1:150 @A1
1:300 @A3
JOB
16072

DATE
04/11/2025

DRAWN
Author


CHECKED
Checker

REVISION
6


DRAWING TITLE
BUILDING 4 - ROOF LEVEL

DATE
04/11/2025

DRAWING
DA2.84

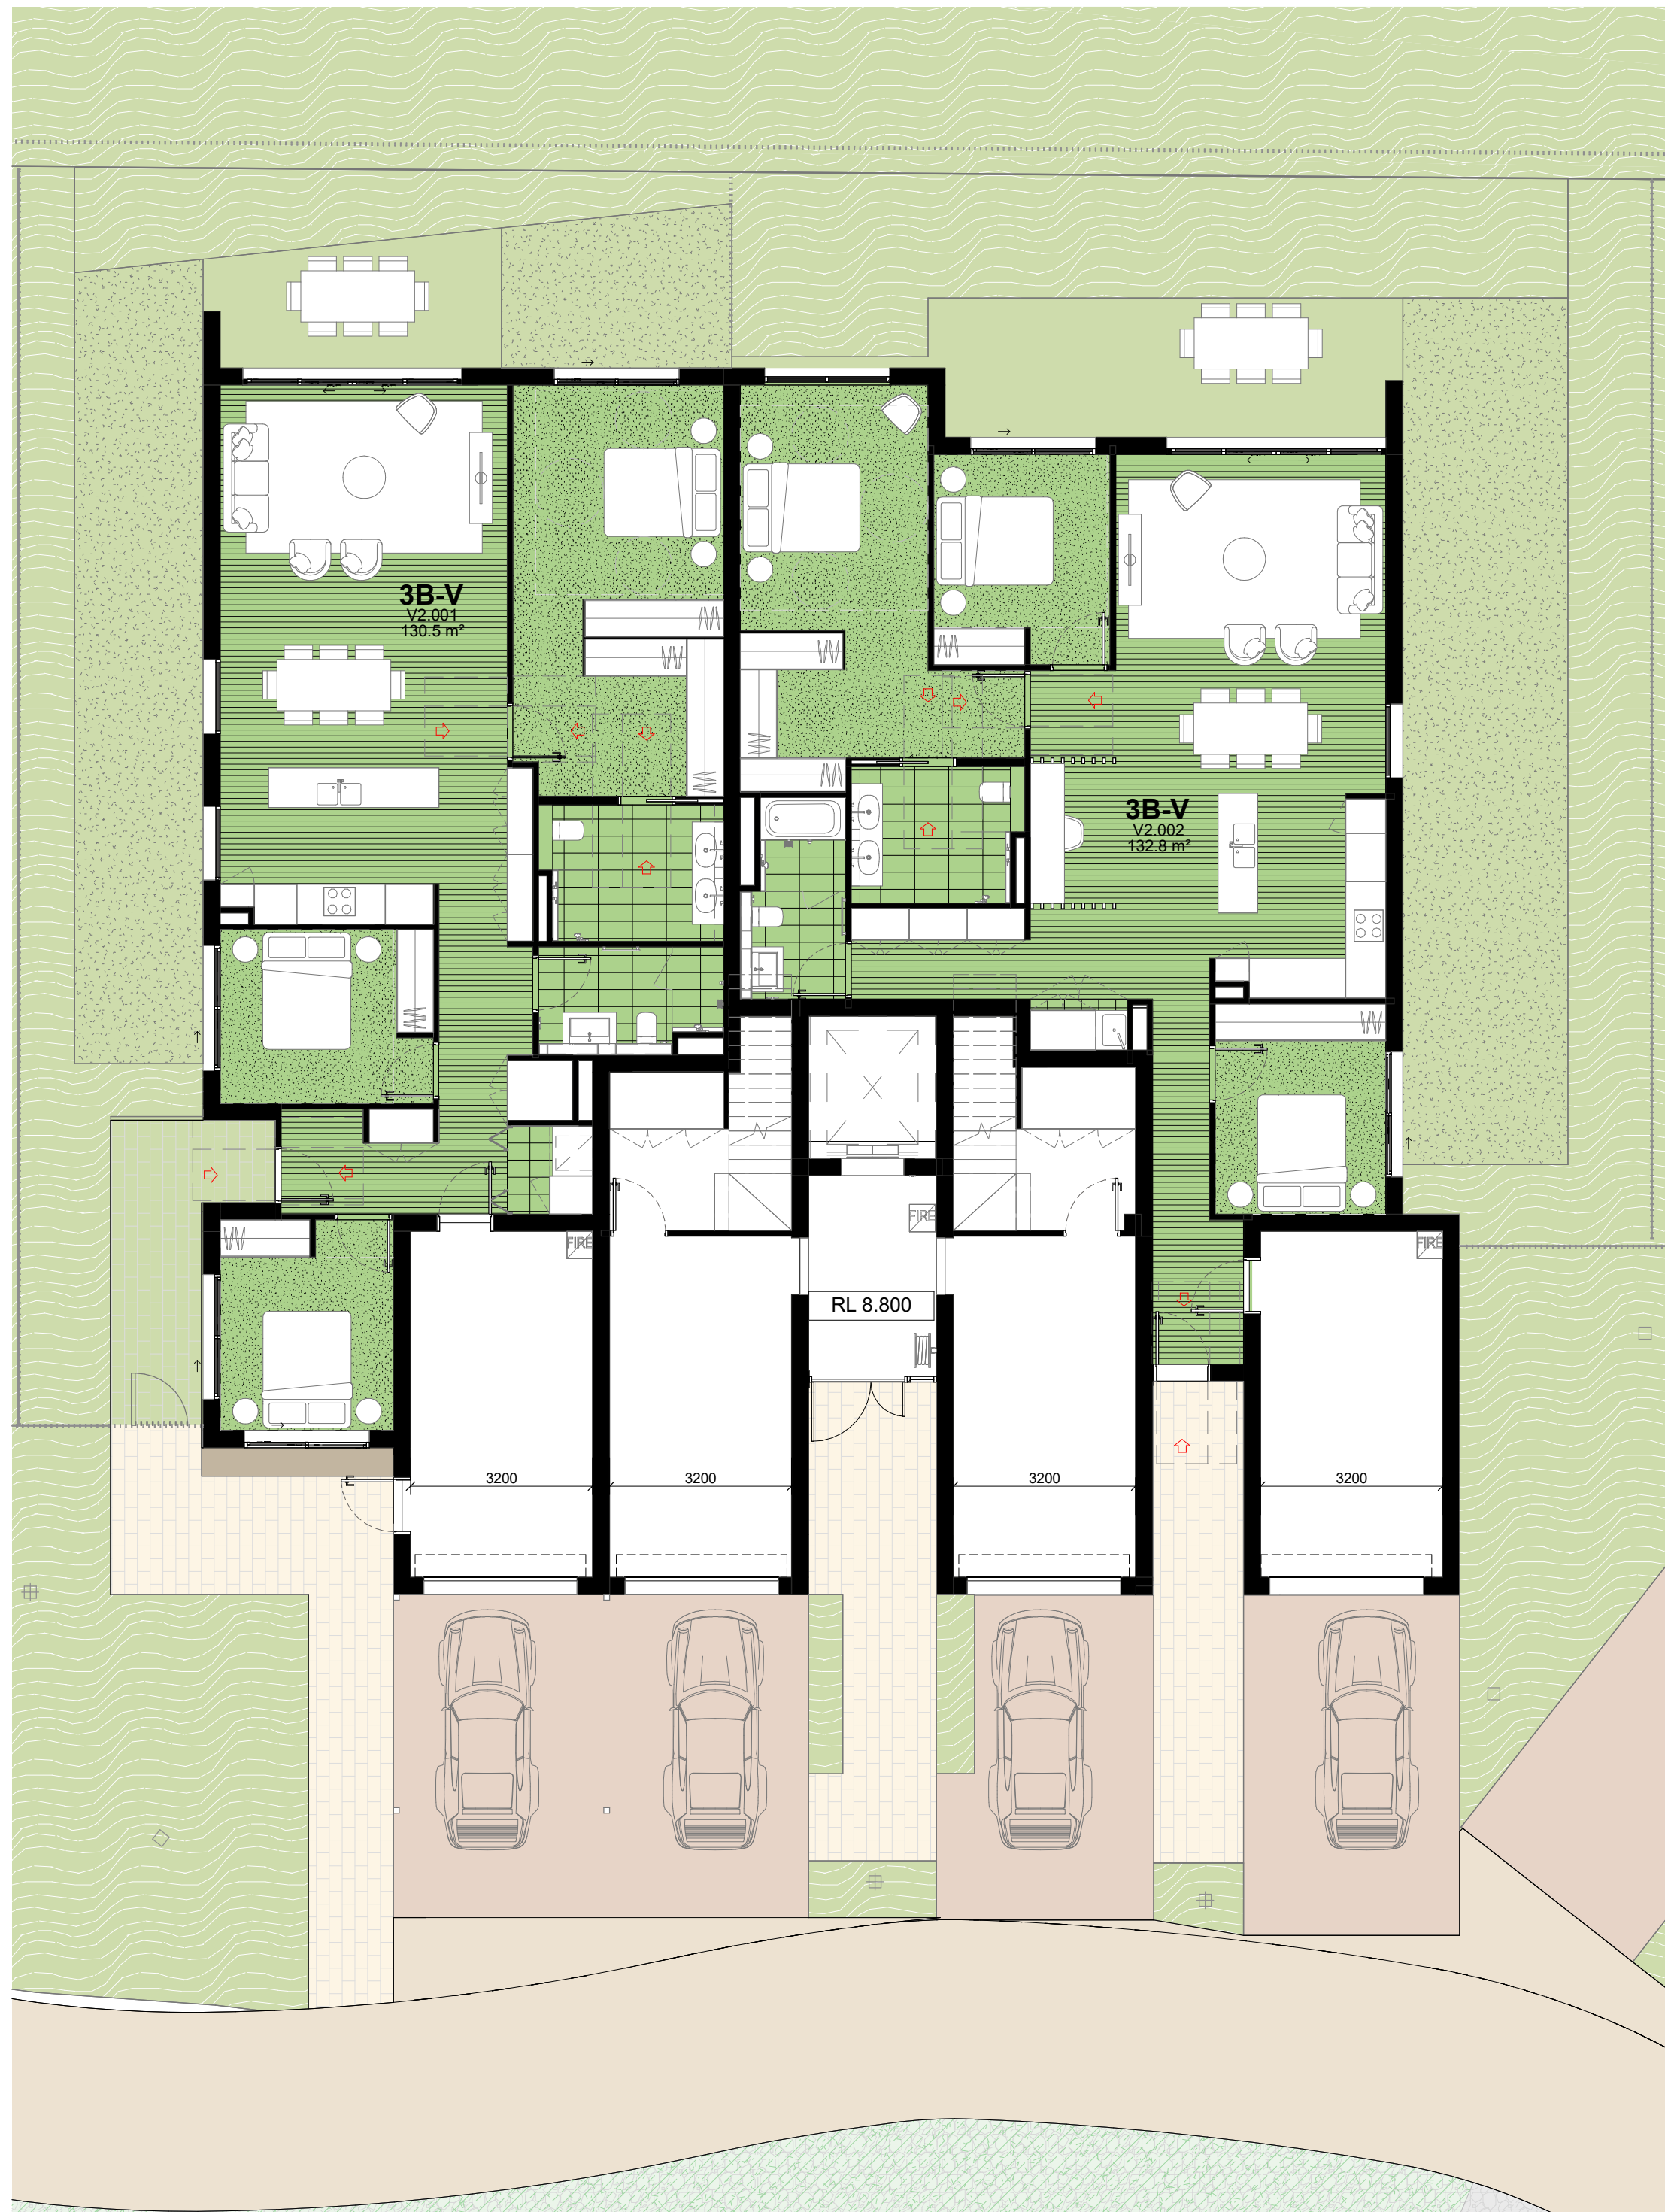

VILLA 1 DETAIL PLAN - GF
1 : 100

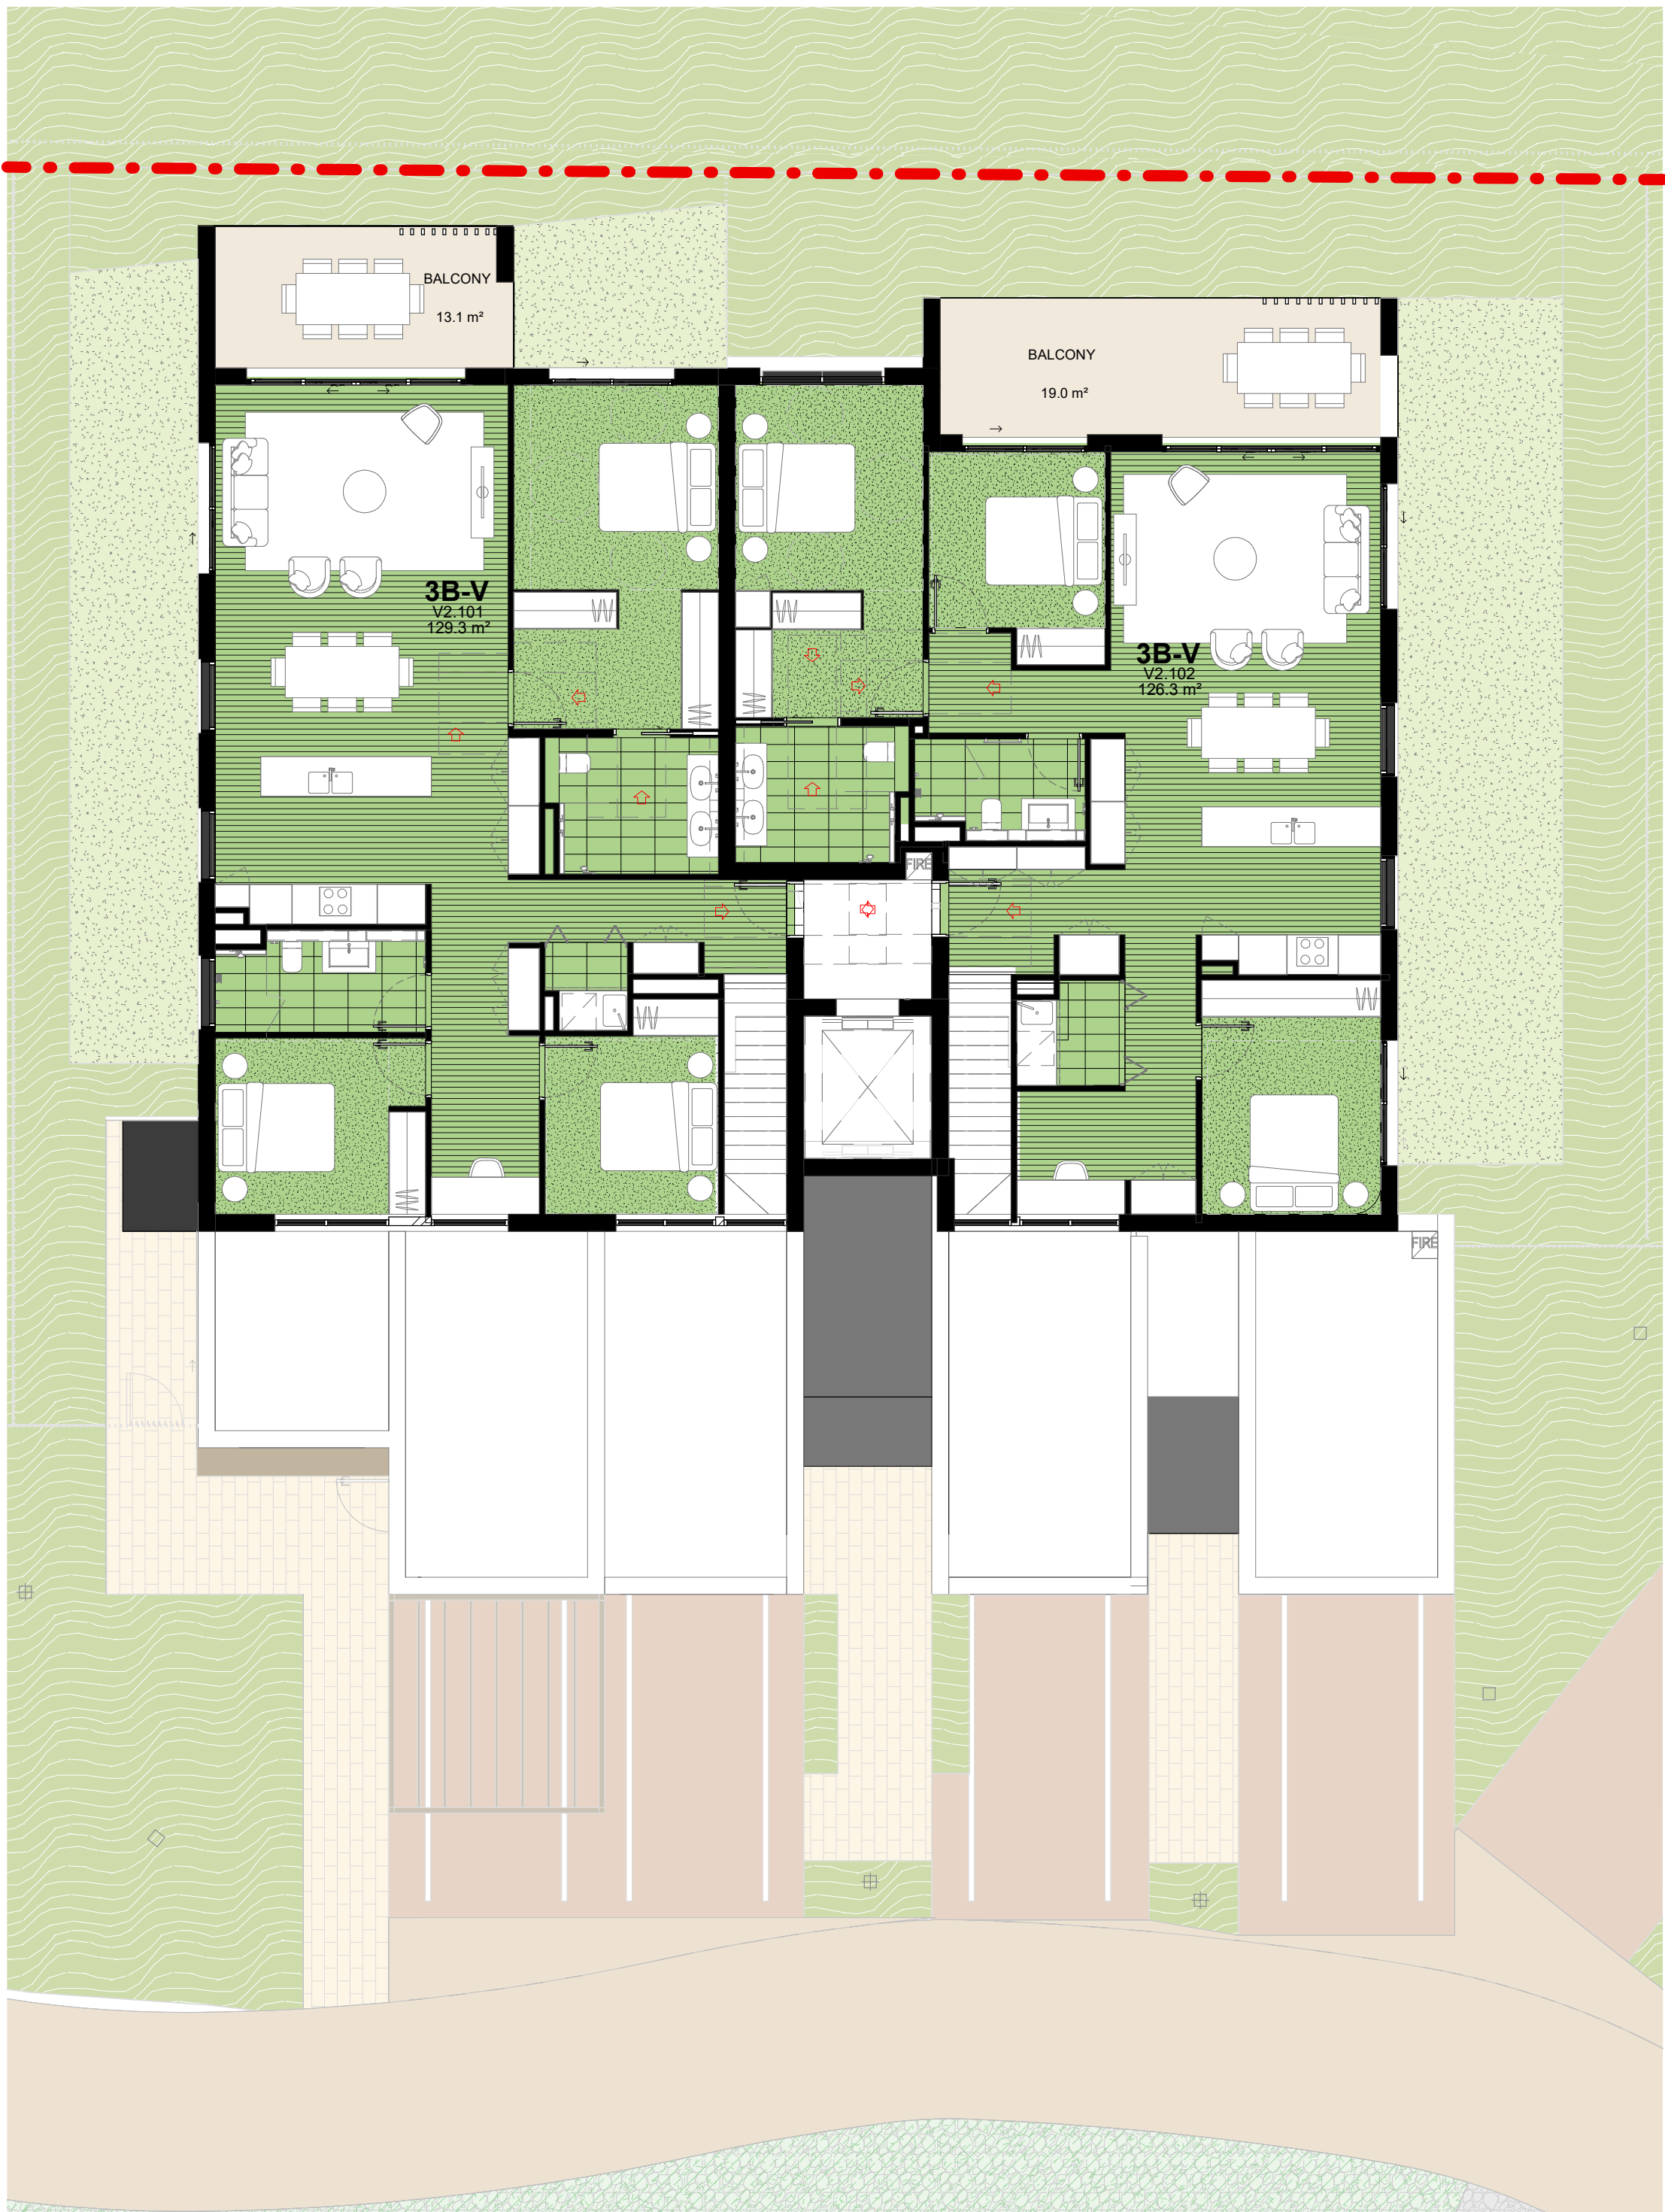

VILLA 1 DETAIL PLAN - L01
1 : 100


CHANGES - REV 4
- ARBOR ADDED
- WINDOW ADDED TO BED FACING INTERNAL ROAD TO ADD SURVEILLANCE TO THE INTERNAL ROAD

DATE STAMP: 11/11/2025 12:53:37 PM

IMPORTANT NOTES
Do not scale from drawings. All dimensions to be checked on site before commencement of work. All discrepancies to be brought to the attention of the Architect. Larger scale drawings and written dimensions take preference. This drawing is copyright and the property of the author, and must not be retained, copied or used without the express authority of MARCHESE PARTNERS INTERNATIONAL PTY. LTD.

FOR APPROVAL
NOT FOR CONSTRUCTION

REV	DATE	DESCRIPTION	BY
1	11/04/2024	TOA SUBMISSION	AK
2	29/07/2024	SSD SUBMISSION	AK
3	14/05/2025	SSD RESUBMISSION	AK
4	14/07/2025	SSD RESUBMISSION UPDATE	AK
5	03/10/2025	FOR COORDINATION	AK
6	04/11/2025	SSD RESUBMISSION	AK

 

marchesepartners Life^{3A}

Marchese Partners International Pty Ltd
Level 1, 53 Walker Street, North Sydney, NSW 2060 Australia
P +61 2 9922 4375 E info@marchesepartners.com W www.marchesepartners.com

CLIENT
PARITER

PROJECT
**TUMBI UMBI RETIREMENT VILLAGE
12-14 MINGARA DRIVE, TUMBI UMBI**




DRAWING TITLE
VILLA 1 FLOOR PLANS

SCALE 1:100 @A1 1:200 @A3 JOB 16072	DATE 04/11/2025 DRAWING DA2.90	DRAWN ML	CHECKED AK REVISION 6
---	---	-------------	--------------------------------



VILLA 2 DETAIL PLAN - GF
1 : 100

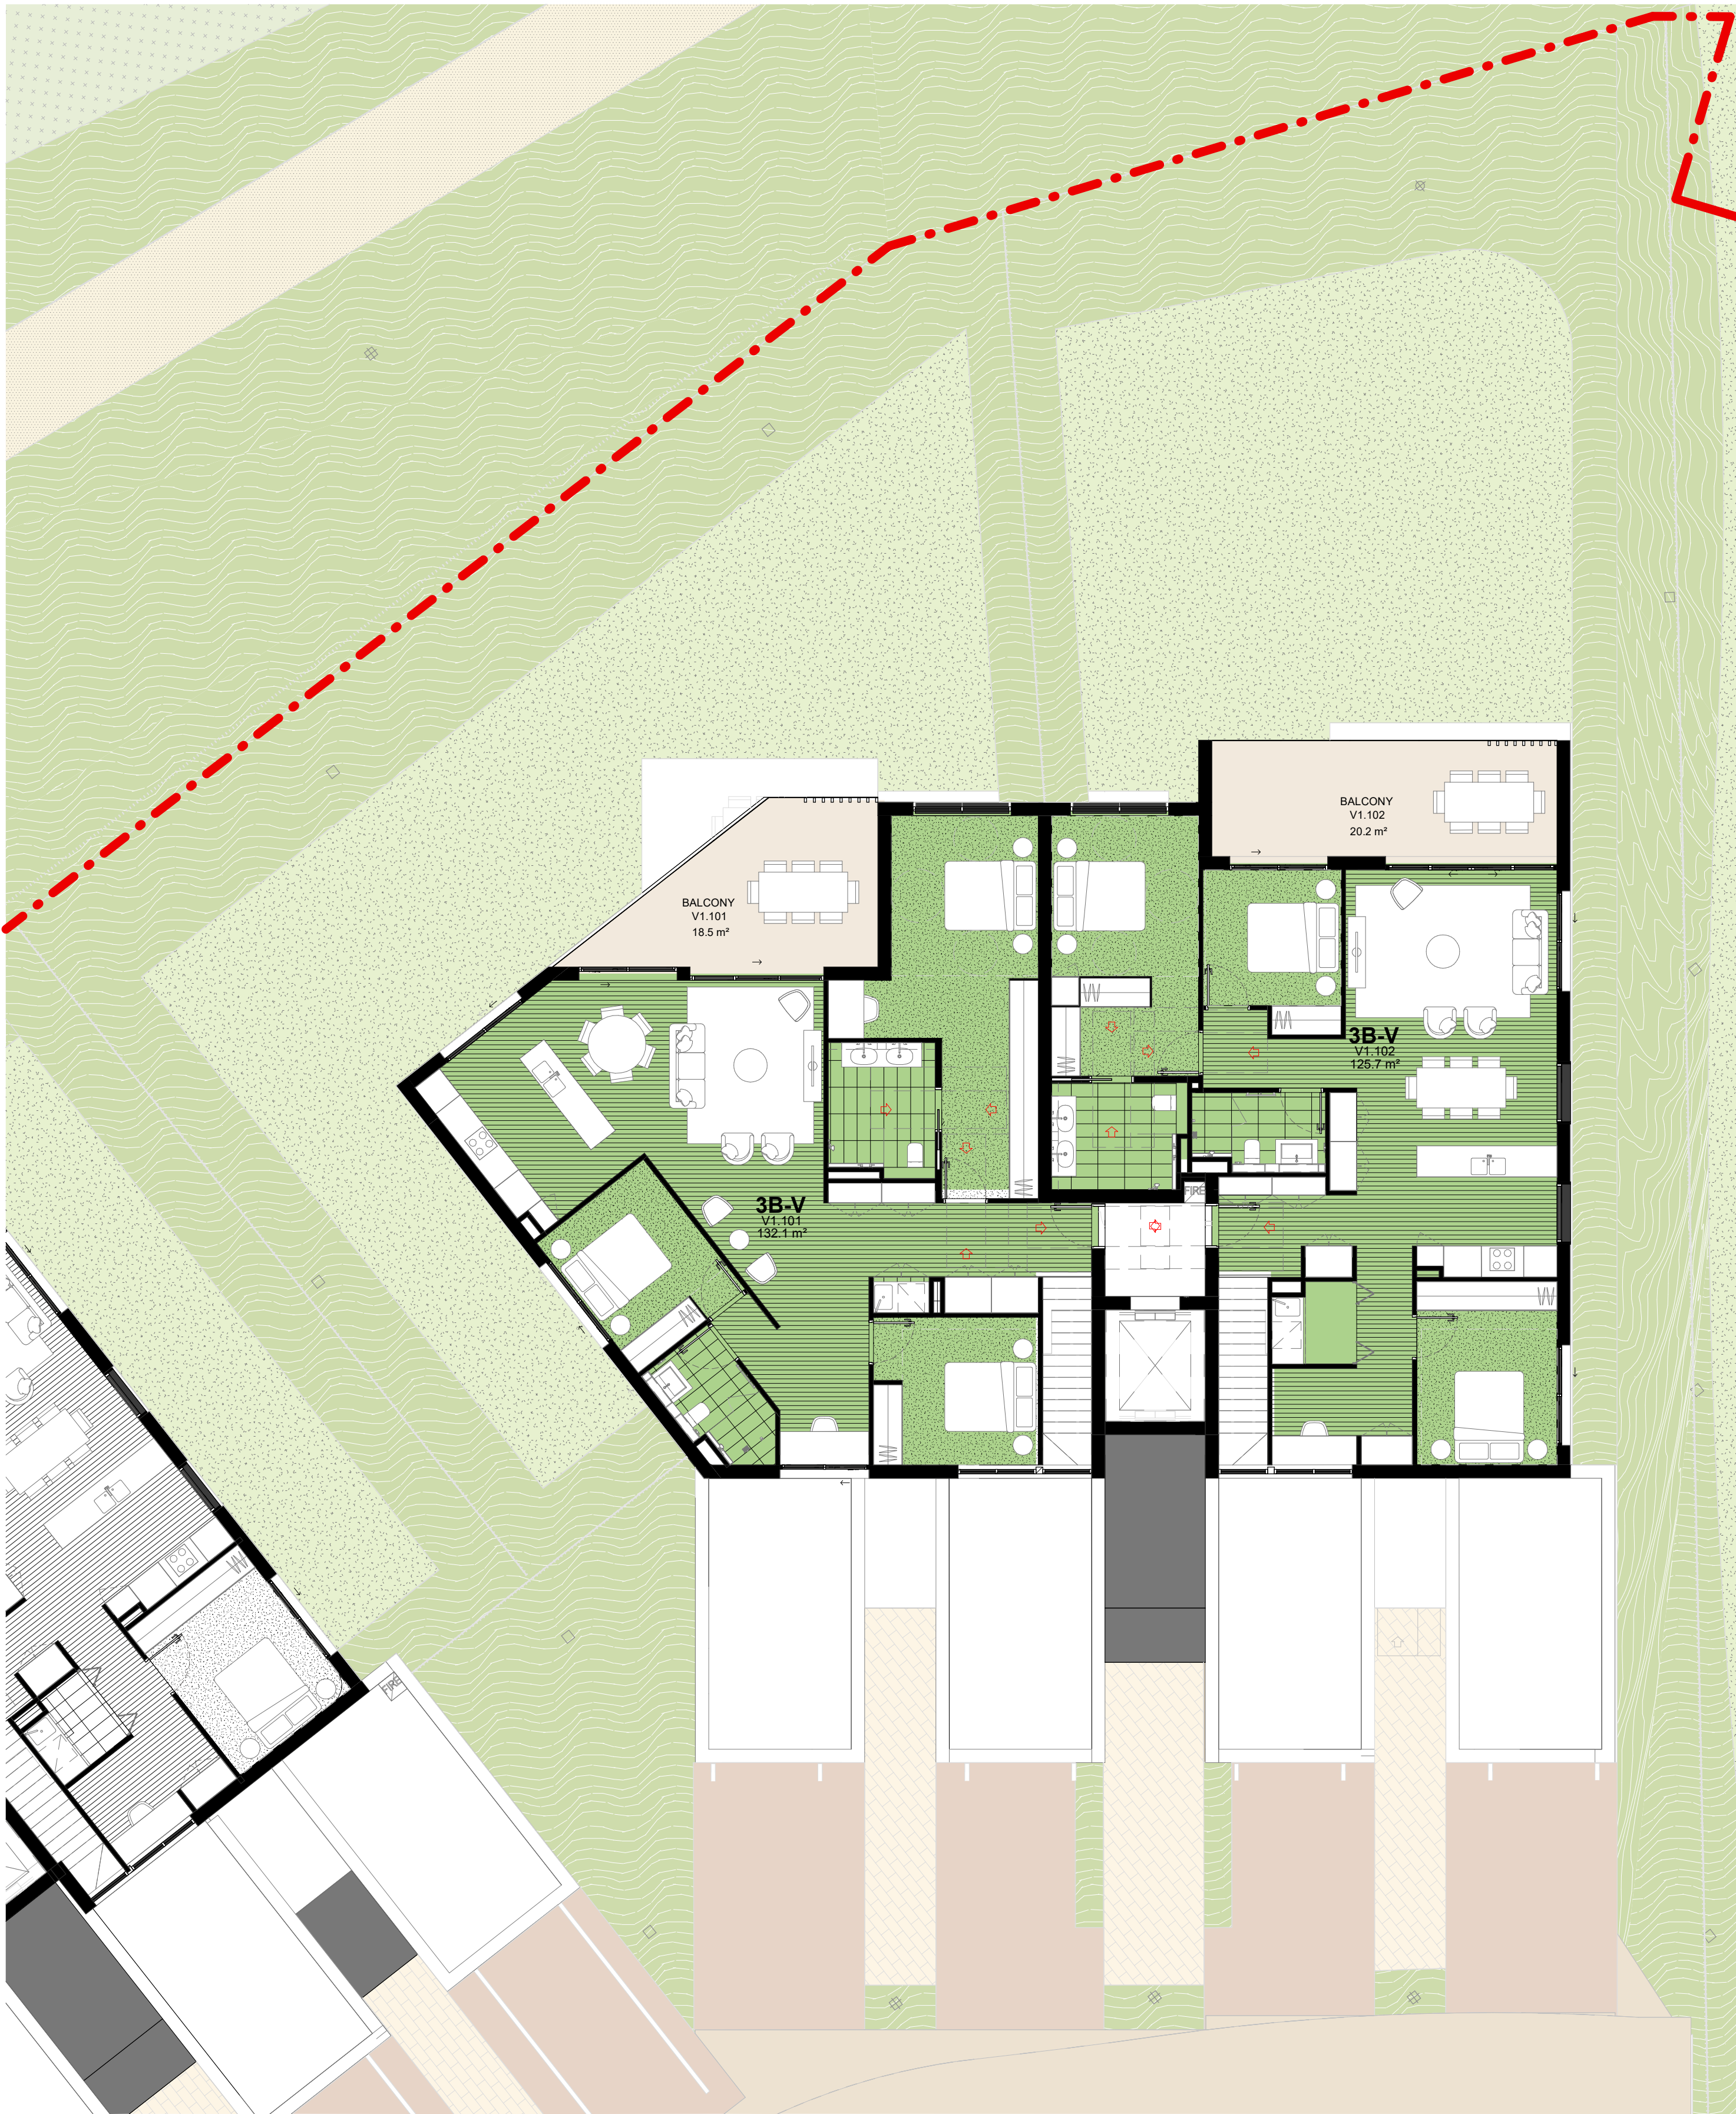

VILLA 2 DETAIL PLAN - L01
1 : 100

IMPORTANT NOTES

Do not scale from drawings. All dimensions to be checked on site before commencement of work. All discrepancies to be brought to the attention of the Architect. Larger scale drawings and written dimensions take preference. This drawing is copyright and the property of the author, and must not be retained, copied or used without the express authority of MARCHESE PARTNERS INTERNATIONAL PTY. LTD.

FOR APPROVAL

NOT FOR CONSTRUCTION

REV	DATE	DESCRIPTION	BY
1	11/04/2024	TOA SUBMISSION	AK
2	29/07/2024	SSD SUBMISSION	AK
3	14/05/2025	SSD RESUBMISSION	AK
4	14/07/2025	SSD RESUBMISSION UPDATE	AK
5	03/10/2025	FOR COORDINATION	AK
6	04/11/2025	SSD RESUBMISSION	AK



marchesepartners

Life^{3A}

Marchese Partners International Pty Ltd
Level 1, 53 Walker Street, North Sydney, NSW 2060 Australia
P +61 2 9922 4375 E info@marchesepartners.com W www.marchesepartners.com

CLIENT

PARITER

PROJECT

TUMBI UMBI RETIREMENT VILLAGE
12-14 MINGARA DRIVE, TUMBI UMBI

SCALE

1:100 @A1
1:200 @A3
JOB
16072

DATE

04/11/2025

DRAWN

ML

CHECKED

AK

REVISION


6

DRAWING TITLE


VILLA 2 FLOOR PLANS

DRAWING

DA2.91

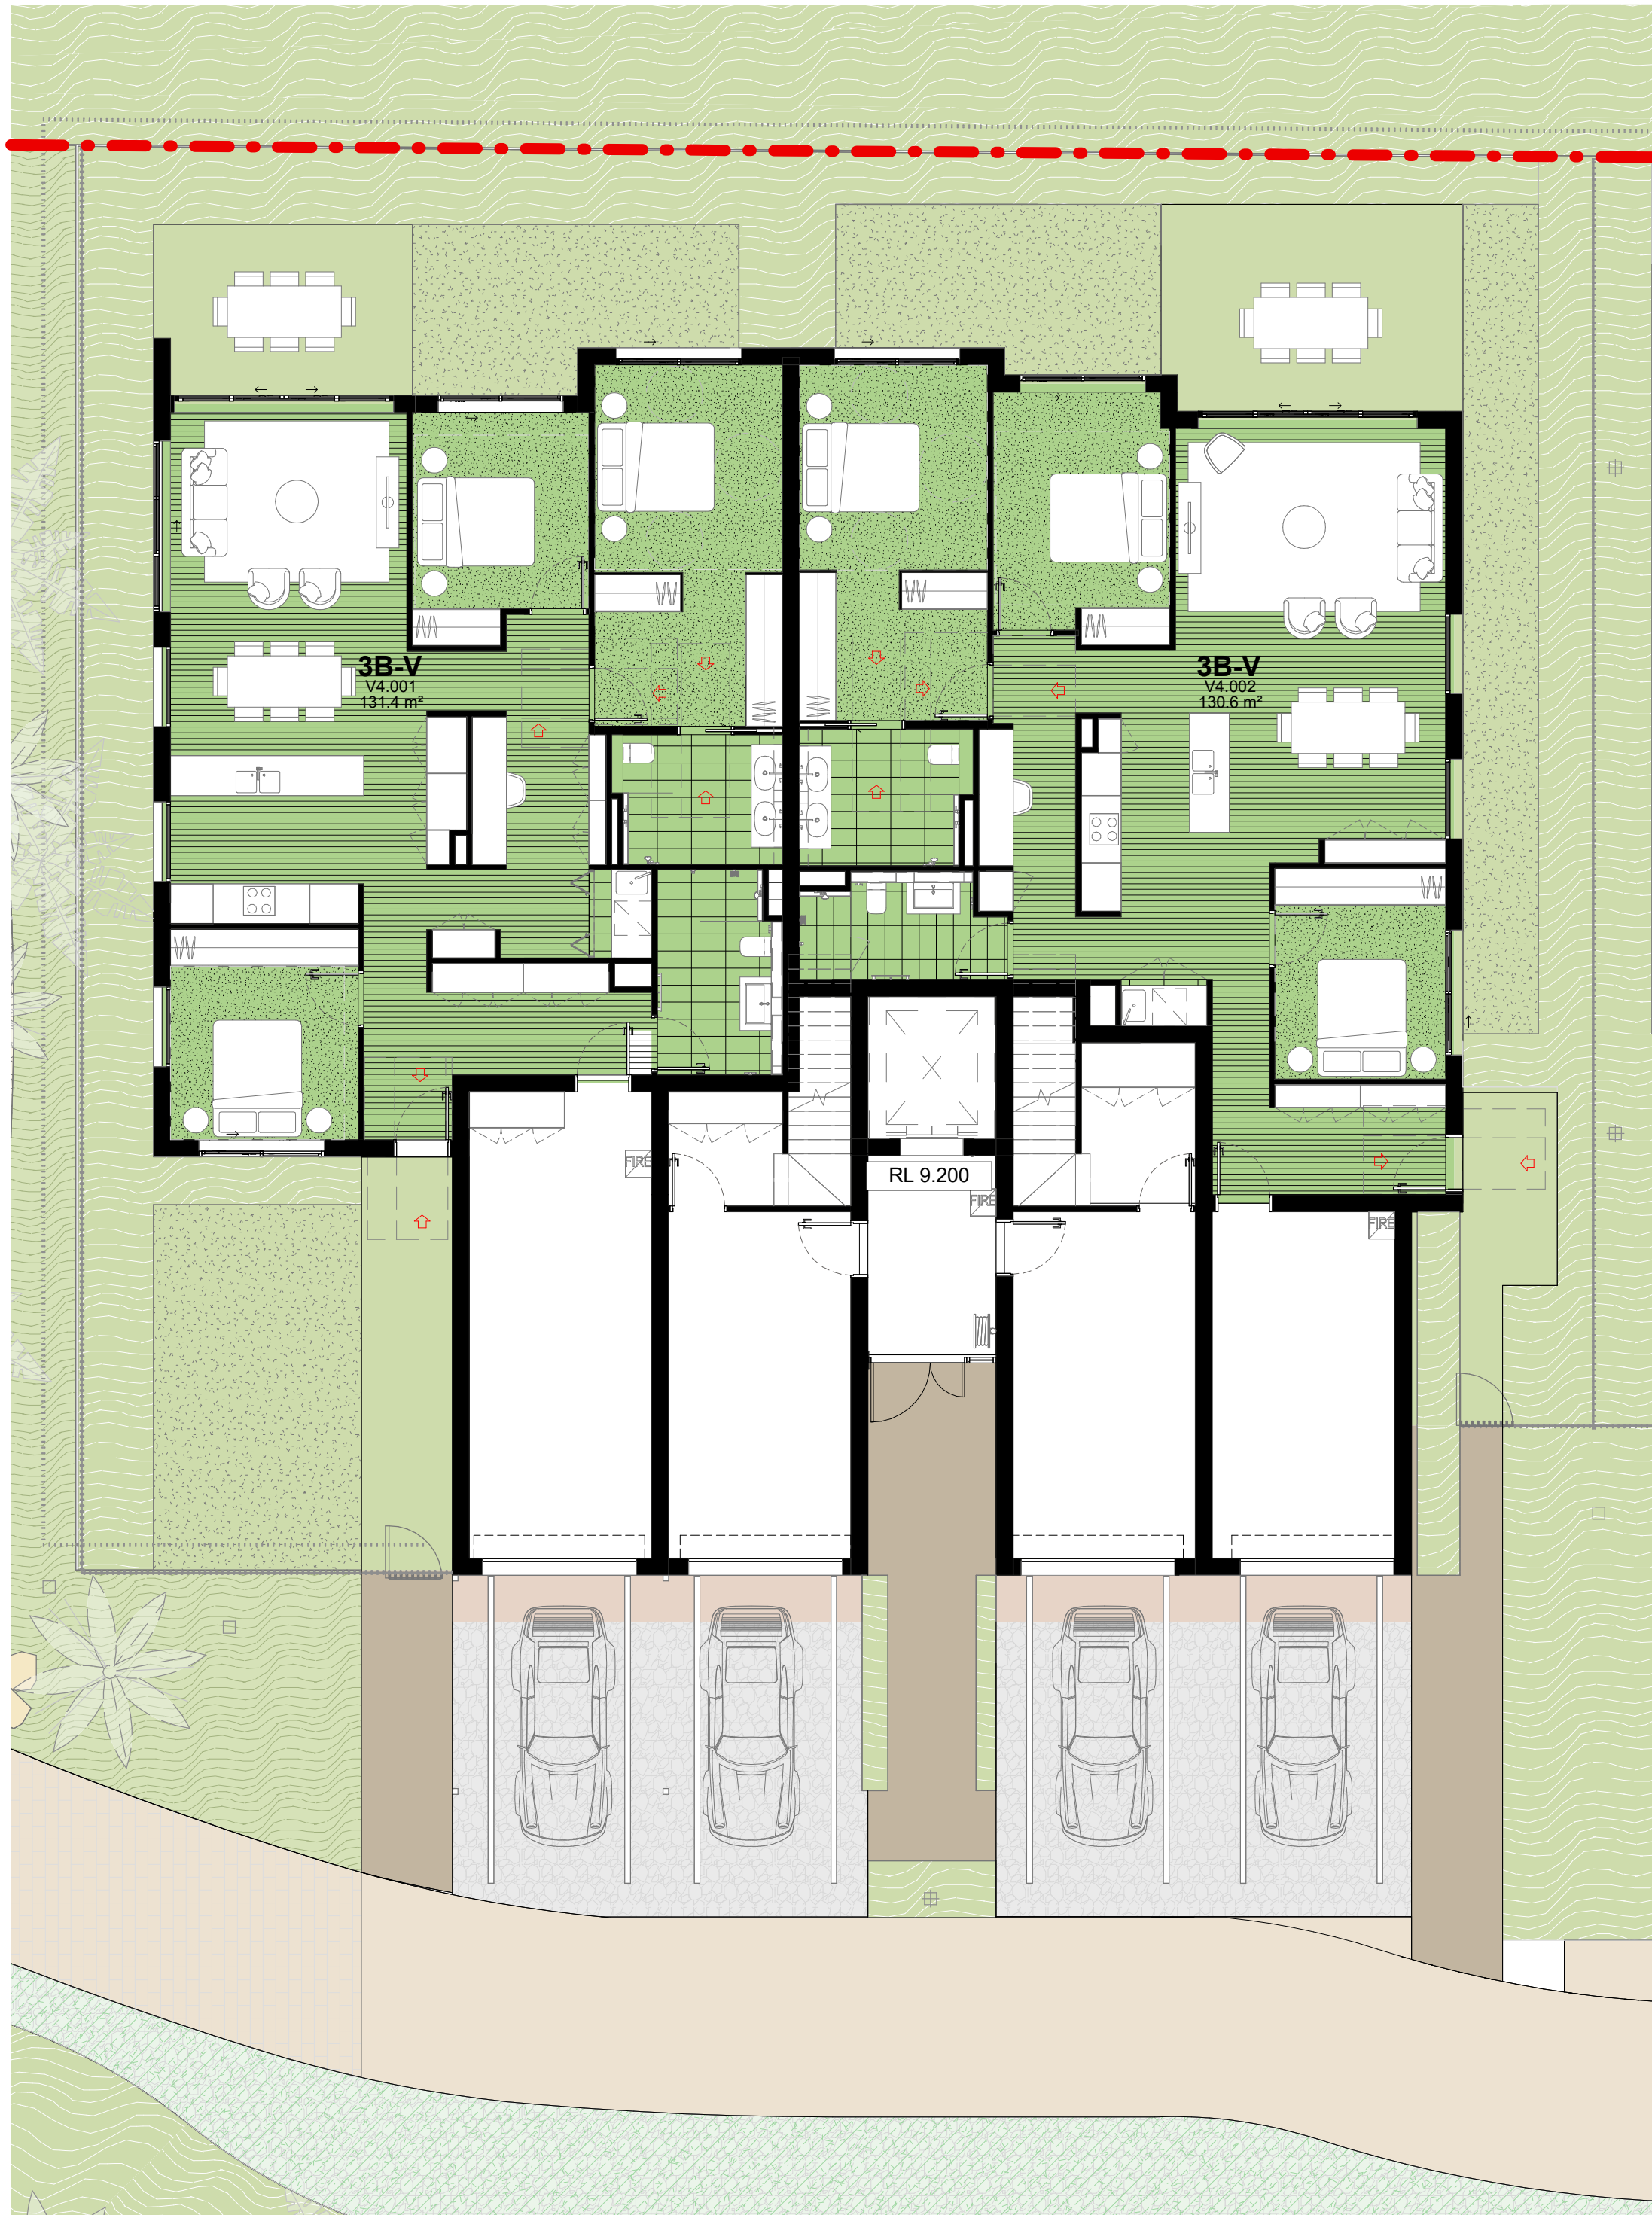

VILLA 3 DETAIL PLAN - GF
1 : 100

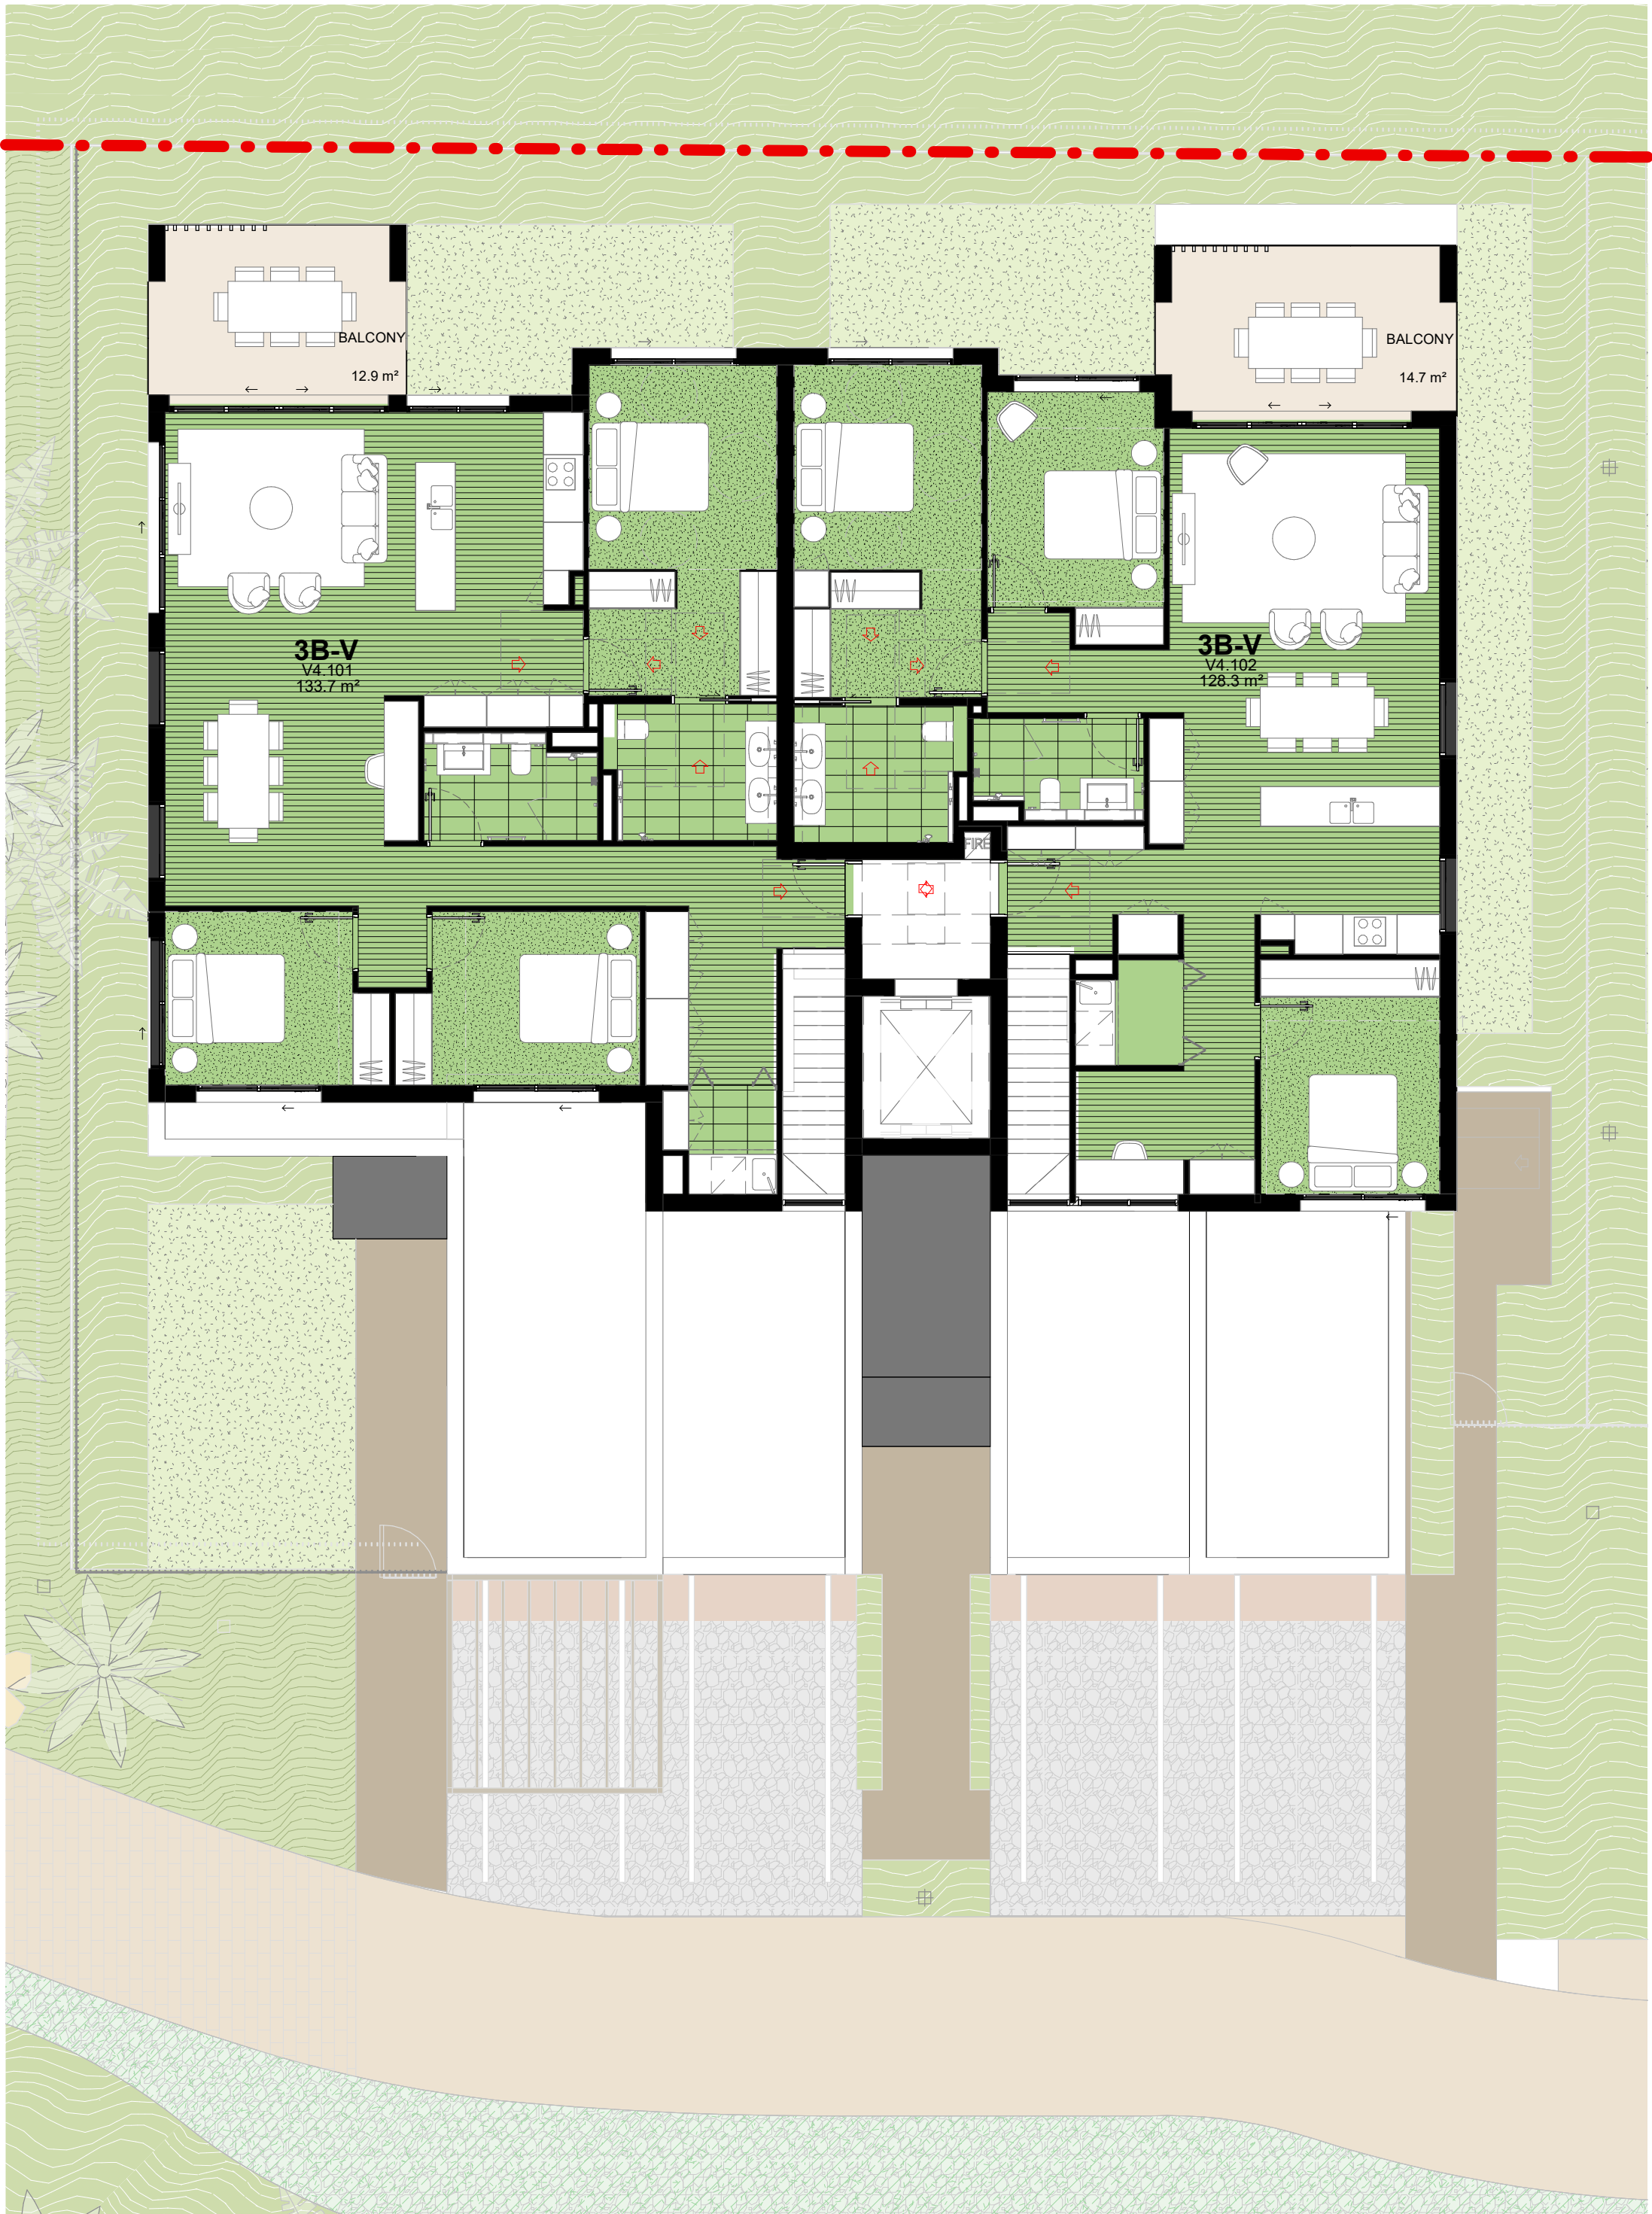

VILLA 3 DETAIL PLAN - L01
1 : 100

CHANGES - REV 4
- ARBOR ADDED
- WINDOW ADDED TO BED FACING INTERNAL ROAD TO ADD SURVEILLANCE TO THE INTERNAL ROAD

DATE STAMP: 11/11/2025 12:54:08 PM

IMPORTANT NOTES
Do not scale from drawings. All dimensions to be checked on site before commencement of work. All discrepancies to be brought to the attention of the Architect. Larger scale drawings and written dimensions take preference. This drawing is copyright and the property of the author, and must not be retained, copied or used without the express authority of MARCHESE PARTNERS INTERNATIONAL PTY. LTD.

FOR APPROVAL
NOT FOR CONSTRUCTION

REV	DATE	DESCRIPTION	BY
1	11/04/2024	TOA SUBMISSION	AK
2	29/07/2024	SSD SUBMISSION	AK
3	14/05/2025	SSD RESUBMISSION	AK
4	14/07/2025	SSD RESUBMISSION UPDATE	AK
5	03/10/2025	FOR COORDINATION	AK
6	04/11/2025	SSD RESUBMISSION	AK



marchesepartners **Life^{3A}**

Marchese Partners International Pty Ltd
Level 1, 53 Walker Street, North Sydney, NSW 2060 Australia
P +61 2 9822 4375 E info@marchesepartners.com W www.marchesepartners.com

CLIENT
PARITER

PROJECT
TUMBI UMBI RETIREMENT VILLAGE
12-14 MINGARA DRIVE, TUMBI UMBI

DRAWING TITLE
VILLA 3 FLOOR PLANS


SCALE
1:100 @A1
1:200 @A3
JOB
16072

DATE
04/11/2025

DRAWN
ML

CHECKED
AK

REVISION
6

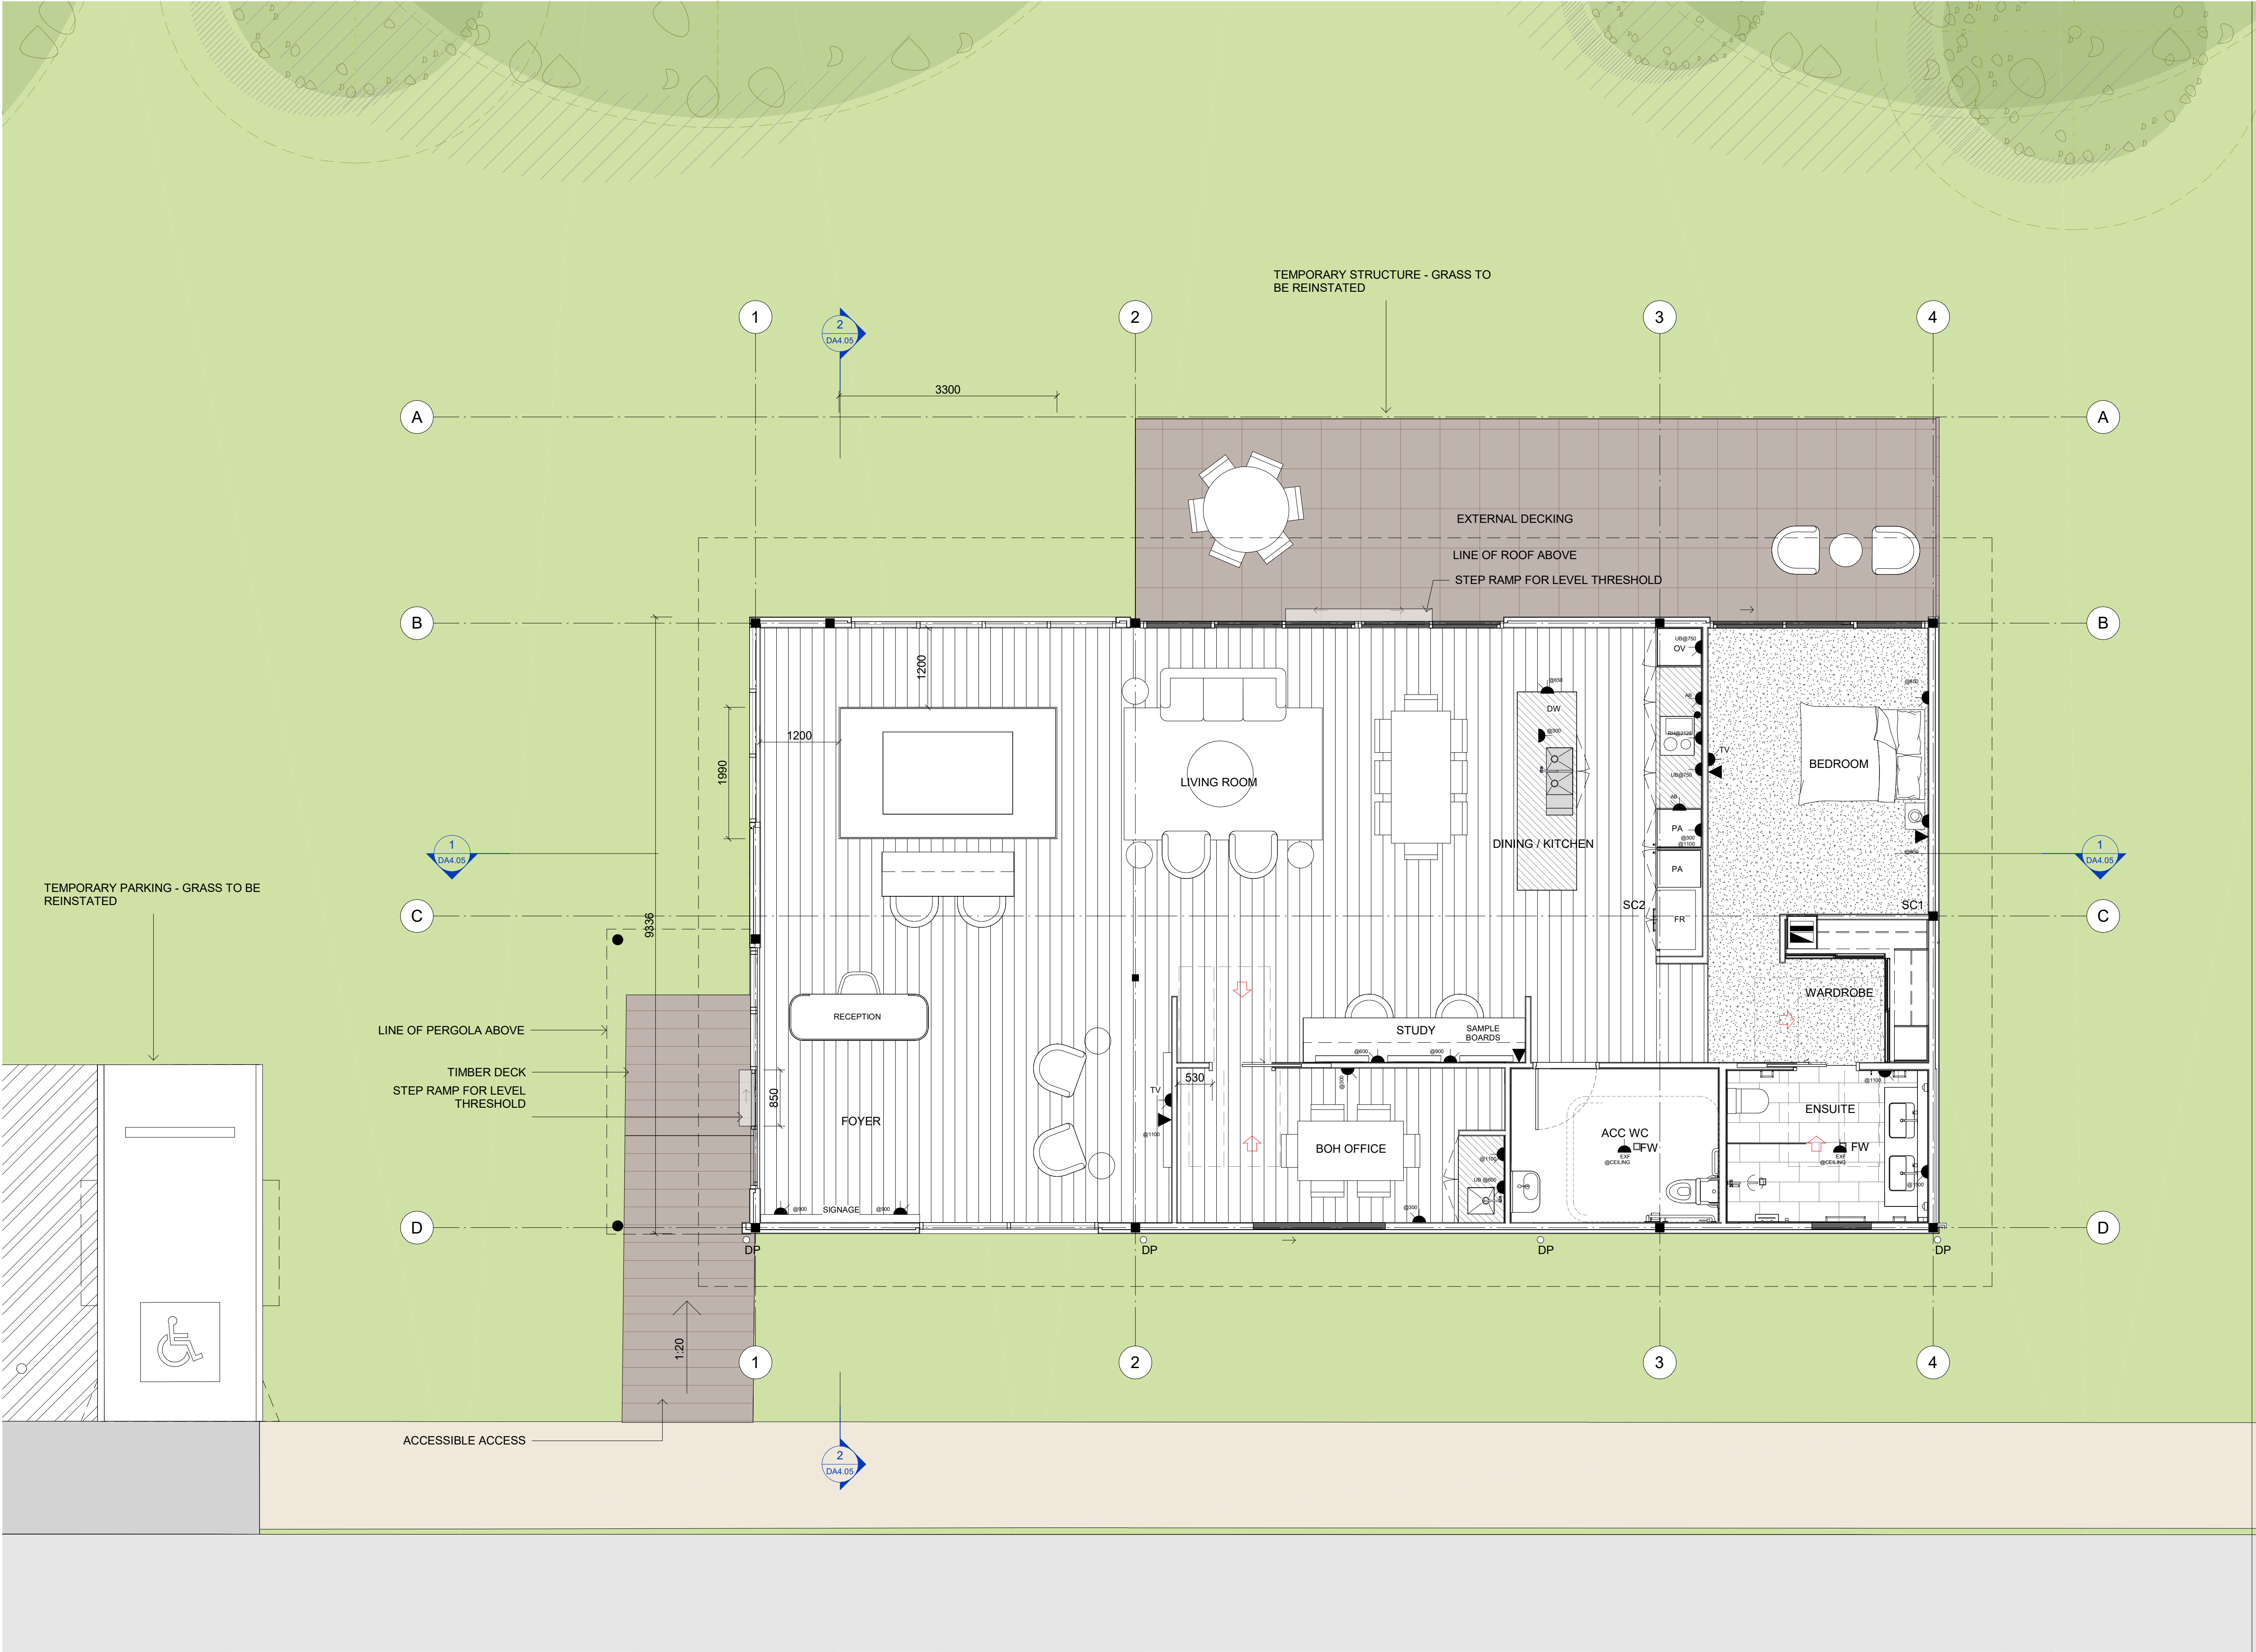

ELECTRICAL & SERVICES LEGEND

- SINGLE GPO
- DOUBLE GPO
- TELEPHONE AND DATA
- INTERCOM
- NBN - NATIONAL BROADBAND NETWORK
- EDB - EXCHANGE DISTRIBUTION BOUNDARY
- FLOOR BOX DGPO
- LF.02 RECESSED LED DOWNLIGHT
- LF.05 WALL LIGHT
- LF.04 BASIC LED BATTEN
- LF.01 TRACK MOUNTED LIGHTS
- CEILING MOUNTED SLOT DIFFUSER
- EXHAUST AIR
- EMERGENCY LIGHT
- EXIT SIGN
- LED STRIP LIGHT
- AC GRILL
- AC CONTROLLER
- SINGLE SWITCH
- ACCESS PANEL 450x450mm
- ACCESS PANEL 300x300mm
- THERMAL SENSOR
- REED SWITCH
- TABLE BOX
- PERMANENT CONNECTION / ISOLATOR

CEILING NOTES

- 2700 HT CEILING
- 2400 HT CEILING

CF.1 TO APARTMENT CEILINGS GENERALLY
CF.2 TO WET AREAS

GENERAL NOTES:

- READ DRAWINGS IN CONJUNCTION WITH FF&E SCHEDULE
- CONTRACTOR TO VERIFY ALL DIMENSIONS ON SITE. SHOULD ANY DISCREPANCIES OCCUR CONTACT DESIGNER IMMEDIATELY.
- REFER TO FINISHES SCHEDULE FOR FINAL FINISHES.
- REFER TO ARCHITECTURAL PLANS FOR OVERALL DIMENSIONS.
- ALL WORKS MUST COMPLY WITH RELEVANT AUSTRALIAN STANDARDS, BUILDING CODE OF AUSTRALIA, ALL STATUTORY REGULATIONS AND LOCAL AUTHORITY REQUIREMENTS, AND ANY OTHER RELEVANT CODES AND STANDARDS.
- ALL DIMENSION TO BE CHECKED ON SITE PRIOR TO COMMENCEMENT OF WORKS. DO NOT SCALE OFF DRAWINGS.
- WRITTEN DIMENSIONS TAKE PREFERENCE
- BUILDER TO ALLOW FOR NOGGINGS TO STUDWORK TO SUPPORT JOINERY WHERE REQUIRED.
- DESIGNER WILL NOT BE HELD RESPONSIBLE FOR ANY SITE DECISION OR VARIATION TO SPECIFICATION OR DRAWING DUE TO ANY DISCREPANCY WITHOUT CONSULTATION.

ELECTRICAL NOTES

- ALL SERVICES WORKS TO COMPLY WITH NCC, AUST / NZ STANDARDS, AND ALL OTHER APPLICABLE CODES AND STANDARDS
- CONTRACTOR TO VERIFY ALL SERVICE LOCATIONS ONSITE PRIOR TO WORKS.
- EXACT LOCATION OF EDB AND ASSOCIATED PENETRATIONS TO BE CONFIRMED ON SITE. ENSURE INSTALLATION MEETS ALL RELEVANT CODES.
- CONTRACTOR TO COORDINATE TO SUPPLY POWER AND OUTLETS TO SUIT EQUIPMENT
- CONTRACTOR TO ALLOW FOR CONNECTION AS REQUIRED.
- ALL OVENS AND COOKTOPS TO BE HARDWIRED. CONTRACTOR TO PROVIDE POWER AS REQUIRED.
- GPOS PROVIDED FOR APPLIANCES SHOULD BE SINGLE GPOS UNLESS OTHERWISE NOTED.
- POSITIONING OF GPOS UNDER BENCH TO BE COORDINATED WITH JOINERY
- ALL GPOS TO BE IN WHITE (PLASTIC).
- THE NOMINATED BULKHEAD / FALSE CEILING LEVELS ARE MEASURED FROM THE FINISHED FLOOR SURFACE TO THE UNDERSIDE OF THE BULKHEAD / FALSE CEILING.
- INSTALLATION MEETS ALL RELEVANT CODES AND MANUFACTURER'S SPECIFICATIONS.
- FOR TYPICAL THERMOSTAT, INTERCOM, LIGHT SWITCH LOCATIONS (SETOUTS) REFER TO SERVICES CONSULTANT DRAWINGS.


(xxx) FINISH CODE. REFER TO FF&E SCHEDULE

(xxx) FITTING CODE. FINISH CODE. REFER TO FF&E SCHEDULE

IMPORTANT NOTES
Do not scale from drawings. All dimensions to be checked on site before commencement of work. All discrepancies to be brought to the attention of the Architect. Larger scale drawings and written dimensions take preference. This drawing is copyright and the property of the author, and must not be retained, copied or used without the express authority of MARCHESE PARTNERS INTERNATIONAL PTY. LTD.

REV	DATE	DESCRIPTION	BY
P1	27/08/2025	PRELIMINARY ISSUE - DRAFT	ZB
P2	02/09/2025	Revision 2	ZB
P3	13/10/2025	Revision 3	ZB
P4	30/10/2025	Revision 4	ZB

TN

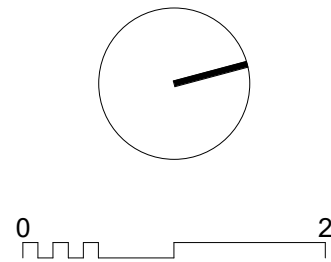


marchesepartners Life^{3A}
Marchese Partners International Pty Ltd
Level 1, 53 Walker Street, North Sydney, NSW 2060 Australia
P +61 2 9922 4375 E info@marchesepartners.com W www.marchesepartners.com

CLIENT
PARITER
PROJECT
TUMBI UMBI DISPLAY SUITE
MINGARA DRIVE
TUMBI UMBI NSW 2261

DRAWING TITLE
DISPLAY SUITE GROUND FLOOR PLAN

SCALE 1:50 @A1 1:100 @A3	DATE 30/10/2025	DRAWN ZB	CHECKED LM
JOB 16072	DRAWING DA2.95	REVISION P4	

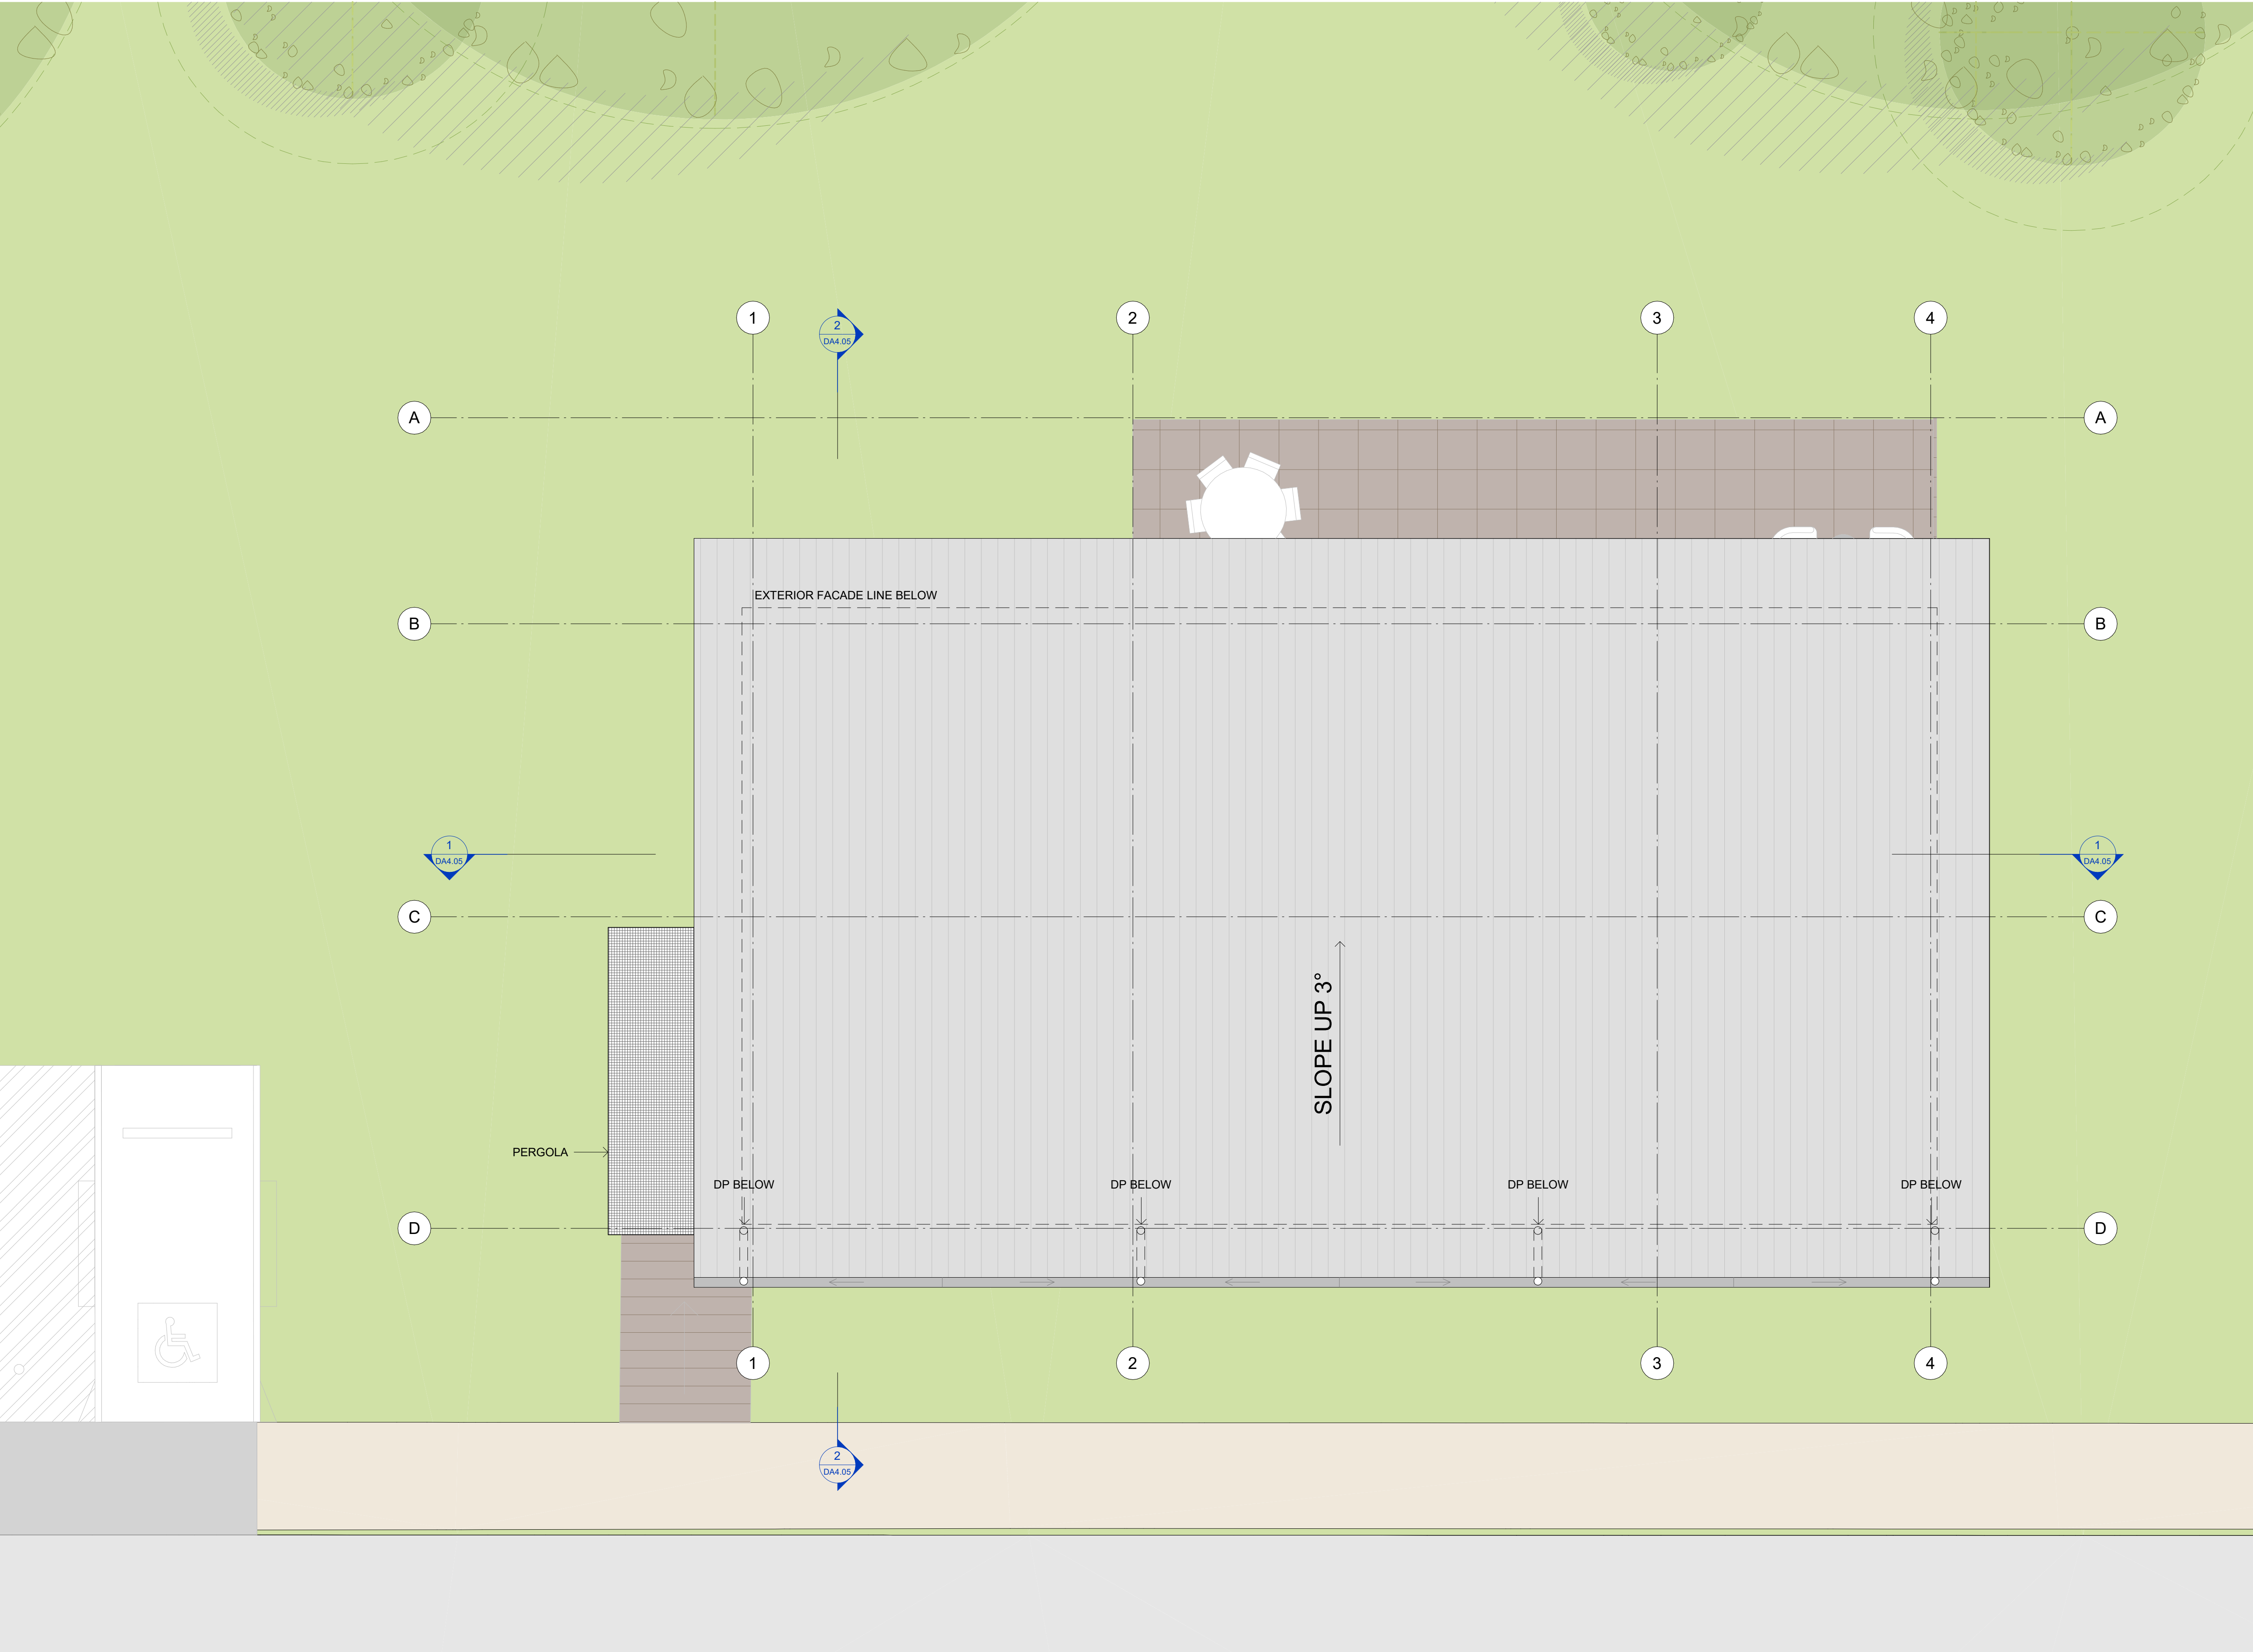

ELECTRICAL & SERVICES LEGEND

- SINGLE GPO
- DOUBLE GPO
- TELEPHONE AND DATA
- INTERCOM
- NBN - NATIONAL BROADBAND NETWORK
- EDB - EXCHANGE DISTRIBUTION BOUNDARY
- FLOOR BOX DGPO
- LF.02 RECESSED LED DOWNLIGHT
- LF.05 WALL LIGHT
- LF.04 BASIC LED BATTEN
- LF.01 TRACK MOUNTED LIGHTS
- CEILING MOUNTED SLOT DIFFUSER
- EXHAUST AIR
- EMERGENCY LIGHT
- EXIT SIGN
- LED STRIP LIGHT
- AC GRILL
- AC CONTROLLER
- SINGLE SWITCH
- ACCESS PANEL 450x450mm
- ACCESS PANEL 300x300mm
- THERMAL SENSOR
- REED SWITCH
- TABLE BOX
- PERMANENT CONNECTION / ISOLATOR

CEILING NOTES

- 2700 HT CEILING
- 2400 HT CEILING

CF.1 TO APARTMENT CEILINGS GENERALLY
CF.2 TO WET AREAS

GENERAL NOTES:

- READ DRAWINGS IN CONJUNCTION WITH FF&E SCHEDULE
- CONTRACTOR TO VERIFY ALL DIMENSIONS ON SITE. SHOULD ANY DISCREPANCIES OCCUR CONTACT DESIGNER IMMEDIATELY.
- REFER TO FINISHES SCHEDULE FOR FINAL FINISHES.
- REFER TO ARCHITECTURAL PLANS FOR OVERALL DIMENSIONS.
- ALL WORKS MUST COMPLY WITH RELEVANT AUSTRALIAN STANDARDS, BUILDING CODE OF AUSTRALIA, ALL STATUTORY REGULATIONS AND LOCAL AUTHORITY REQUIREMENTS, AND ANY OTHER RELEVANT CODES AND STANDARDS.
- ALL DIMENSION TO BE CHECKED ON SITE PRIOR TO COMMENCEMENT OF WORKS. DO NOT SCALE OFF DRAWINGS.
- WRITTEN DIMENSIONS TAKE PREFERENCE
- BUILDER TO ALLOW FOR NOGGINGS TO STUDWORK TO SUPPORT JOINERY WHERE REQUIRED.
- DESIGNER WILL NOT BE HELD RESPONSIBLE FOR ANY SITE DECISION OR VARIATION TO SPECIFICATION OR DRAWING DUE TO ANY DISCREPANCY WITHOUT CONSULTATION.

ELECTRICAL NOTES


- ALL SERVICES WORKS TO COMPLY WITH NCC, AUST / NZ STANDARDS, AND ALL OTHER APPLICABLE CODES AND STANDARDS
- CONTRACTOR TO VERIFY ALL SERVICE LOCATIONS ONSITE PRIOR TO WORKS.
- EXACT LOCATION OF EDB AND ASSOCIATED PENETRATIONS TO BE CONFIRMED ON SITE. ENSURE INSTALLATION MEETS ALL RELEVANT CODES.
- CONTRACTOR TO COORDINATE TO SUPPLY POWER AND OUTLETSTO SUIT EQUIPMENT
- CONTRACTOR TO ALLOW FOR CONNECTION AS REQUIRED.
- ALL OVENS AND COOKTOPS TO BE HARDWIRED. CONTRACTOR TO PROVIDE POWER AS REQUIRED.
- GPOS PROVIDED FOR APPLIANCES SHOULD BE SINGLE GPOS UNLESS OTHERWISE NOTED.
- POSITIONING OF GPOS UNDER BENCH TO BE COORDINATED WITH JOINERY.
- ALL GPOS TO BE IN WHITE (PLASTIC).
- THE NOMINATED BULKHEAD / FALSE CEILING LEVELS ARE MEASURED FROM THE FINISHED FLOOR SURFACE TO THE UNDERSIDE OF THE BULKHEAD / FALSE CEILING.
- INSTALLATION MEETS ALL RELEVANT CODES AND MANUFACTURER'S SPECIFICATIONS.
- FOR TYPICAL THERMOSTAT, INTERCOM, LIGHT SWITCH LOCATIONS (SETOUTS) REFER TO SERVICES CONSULTANT DRAWINGS.

- FINISH CODE. REFER TO FF&E SCHEDULE
- FITTING CODE. FINISH CODE. REFER TO FF&E SCHEDULE

IMPORTANT NOTES
Do not scale from drawings. All dimensions to be checked on site before commencement of work. All discrepancies to be brought to the attention of the Architect. Larger scale drawings and written dimensions take preference. This drawing is copyright and the property of the author, and must not be retained, copied or used without the express authority of MARCHESE PARTNERS INTERNATIONAL PTY. LTD.

FOR INFORMATION

REV	DATE	DESCRIPTION	BY
P1	27/08/2025	PRELIMINARY ISSUE - DRAFT	ZB
P2	02/09/2025	Revision 2	ZB
P3	13/10/2025	Revision 3	ZB
P4	30/10/2025	Revision 4	ZB

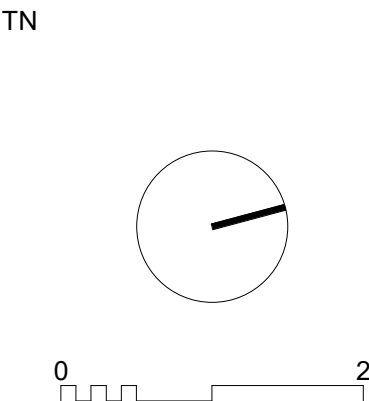

marchesepartners Life^{3A}
Marchese Partners International Pty Ltd
Level 1, 53 Walker Street, North Sydney, NSW 2060 Australia
P +61 2 9922 4375 E info@marchesepartners.com W www.marchesepartners.com

CLIENT
PARITER
PROJECT
TUMBI UMBI DISPLAY SUITE
MINGARA DRIVE
TUMBI UMBI NSW 2261

DRAWING TITLE
DISPLAY SUITE ROOF PLAN

SCALE 1:50 @A1 1:100 @A3	DATE 30/10/2025	DRAWN ZB	CHECKED LM
JOB 16072	DRAWING DA2.96	REVISION P4	