



1. FOR DEMOUNTABLE CLASSROOMS REFER TO DRAWING AR.DA.2041.
2. FOR INTERIM WORKS IN 7 & 8 MONFORD PLACE REFER TO DRAWINGS AR.DA.2031-2032-3031 & 3131.



UPON RELOCATION, DEMOLITION
OF GERARD STREET COTTAGES
(1, 3, 7, 9 & 11 GERARD STREET)



1. FOR INTERIM MUSIC LAYOUT REFER TO DRAWING AR.DA.2051.




1. FOR DEMOUNTABLE CLASSROOMS REFER TO DRAWING AR.DA.2042.




CONSTRUCTION OF NEW
LEARNING HUB.

Rev	Date	Description	Checked	Auth.	LEGEND	
A	13/05/15	Issued for SSDA ToA	AK	RD		DEMOLISHED BUILDING
B	08/10/15	Issued for Client Review	AK	RD		PROPOSED NEW BUILDING
C	15/10/15	Issued for SSDA	AK	RD		PROPOSED NEW LANDSCAPE
D	16/11/15	Re-issued for SSDA	AK	RD		EXISTING BUILDING ON SITE
						PROPERTY LINE

Project	Tanner Kibble Denton Architects Pty Ltd
REDLANDS SENIOR CAMPUS STAGE 1 BUILDING MONFORD PLACE LEARNING HUB	PO Box 660 Darlinghurst NSW 1300 Australia Level 1, 19 Foster Street, Surry Hills NSW 2010 Australia T +61 2 9281 4399 F +61 2 9281 4337 www.tkda.com.au
Drawing Title STAGE 1 SUB STAGING DIAGRAM 1	
Drawing No. AR-DA-1101	Revision D

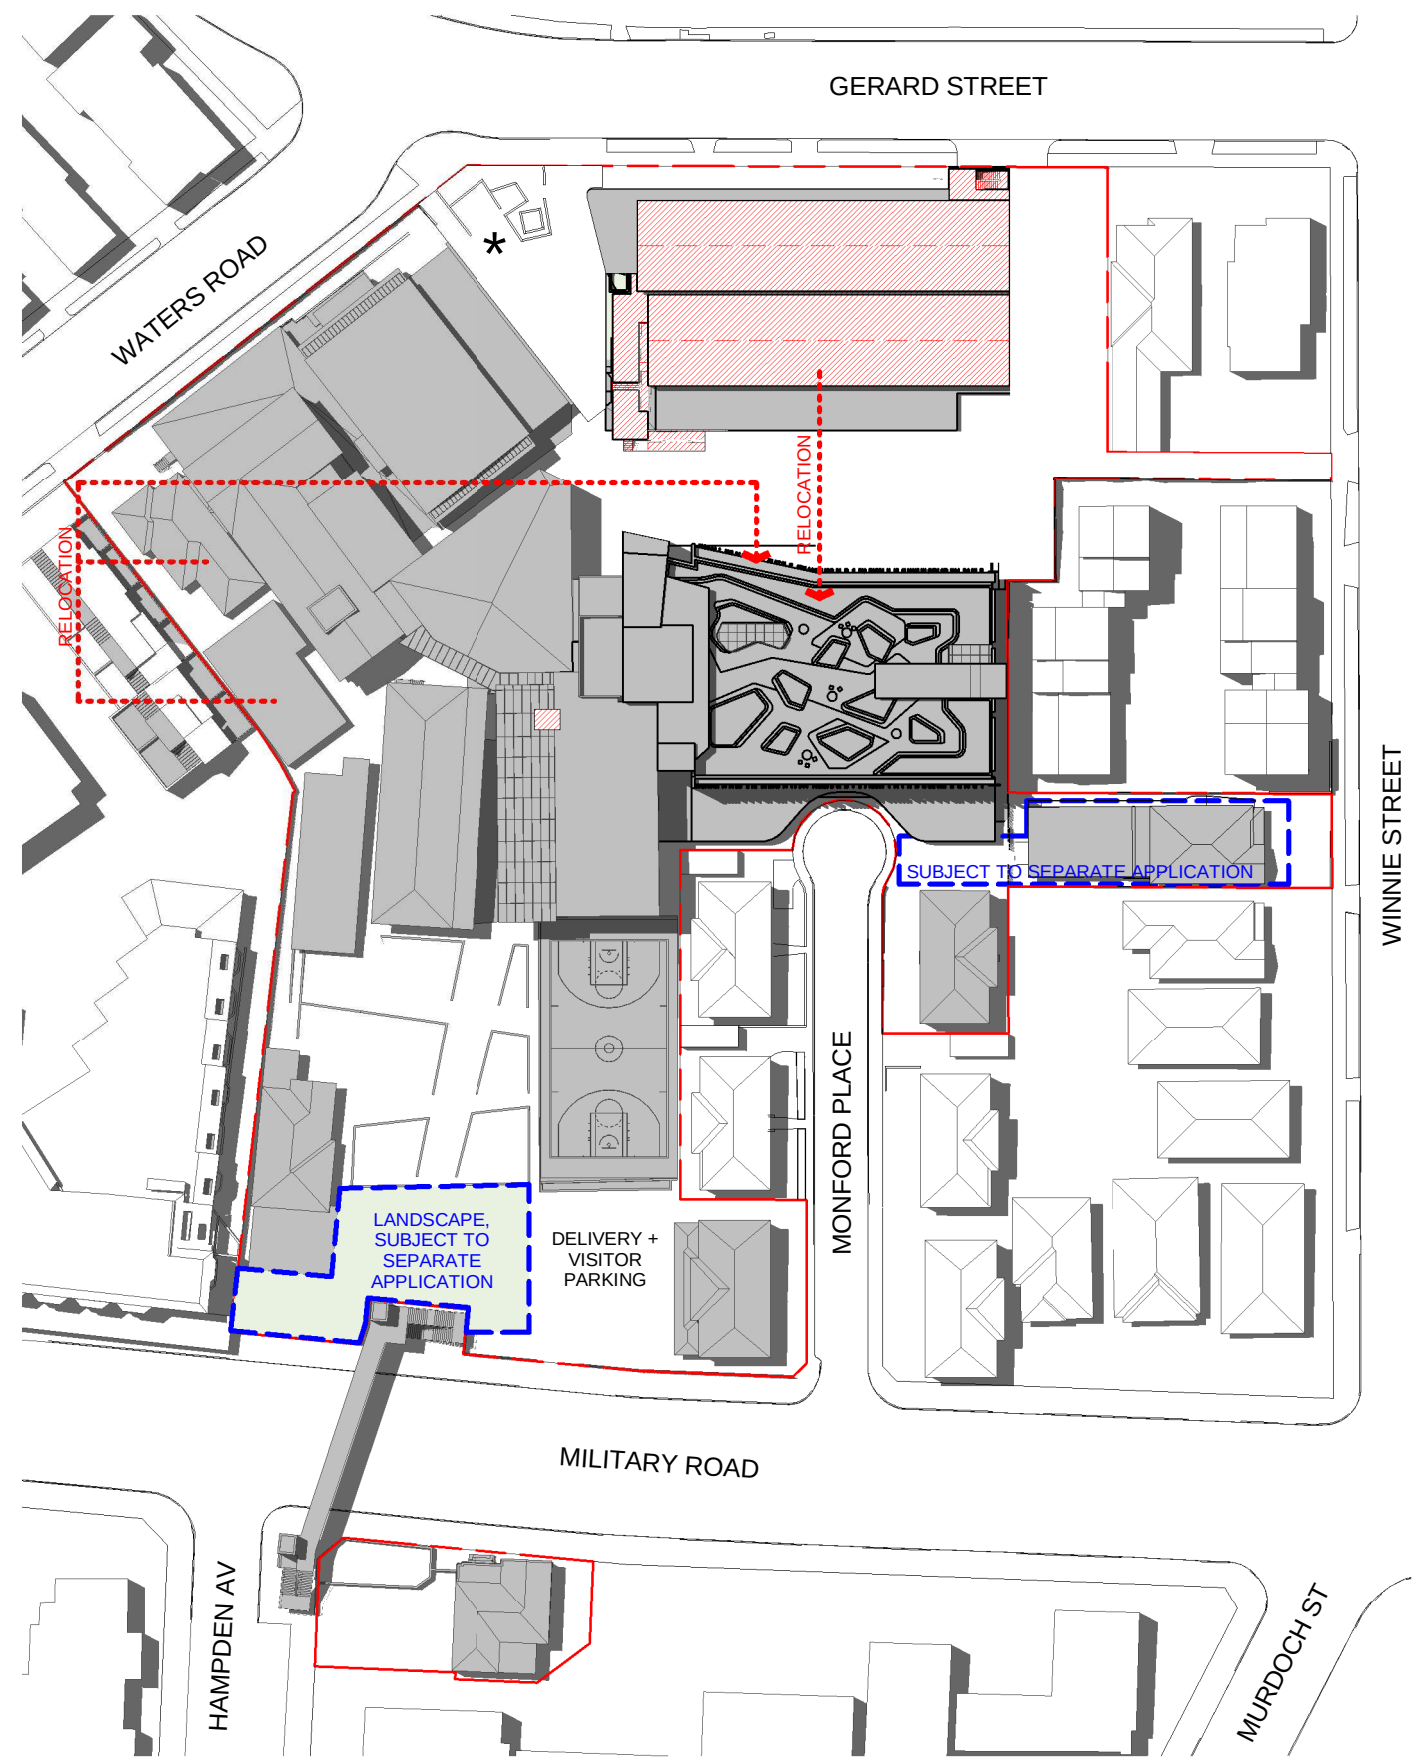

1 SITE PLAN - STAGE 1D PHASE 1
1 : 1000

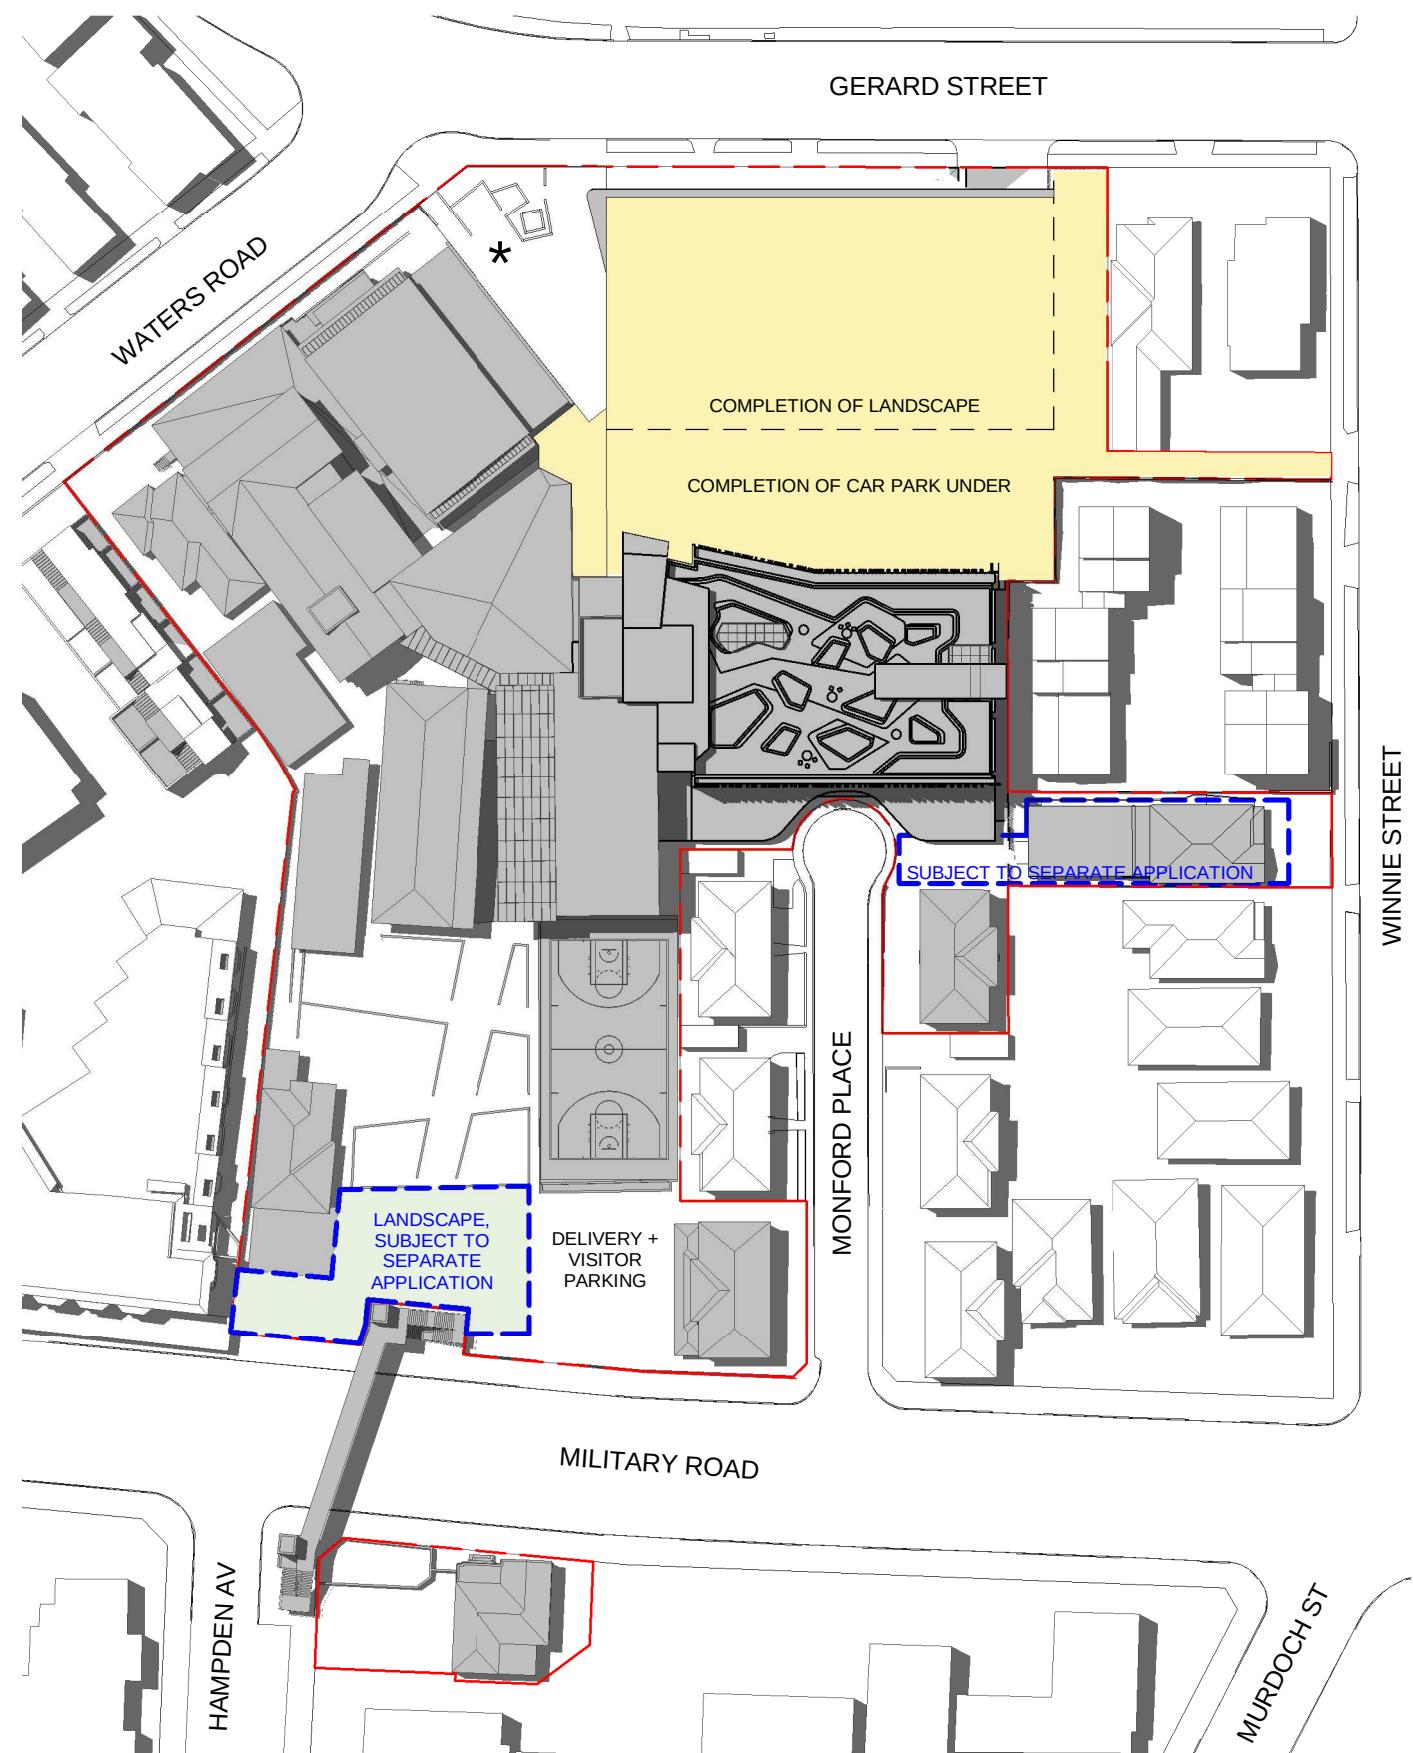

2 SITE PLAN - STAGE 1D PHASE 2
1 : 1000

STAGE 1D PHASE 1


RELOCATION OF FACULTIES INTO THE NEW LEARNING HUB.

REMOVAL OF 14 DEMOUNTABLE CLASSROOMS.


DEMOLITION OF TEMPORARY EGRESS STAIRS IN THE ROSEBY BUILDING.

STAGE 1D PHASE 2

COMPLETION OF CAR PARK AND LANDSCAPE

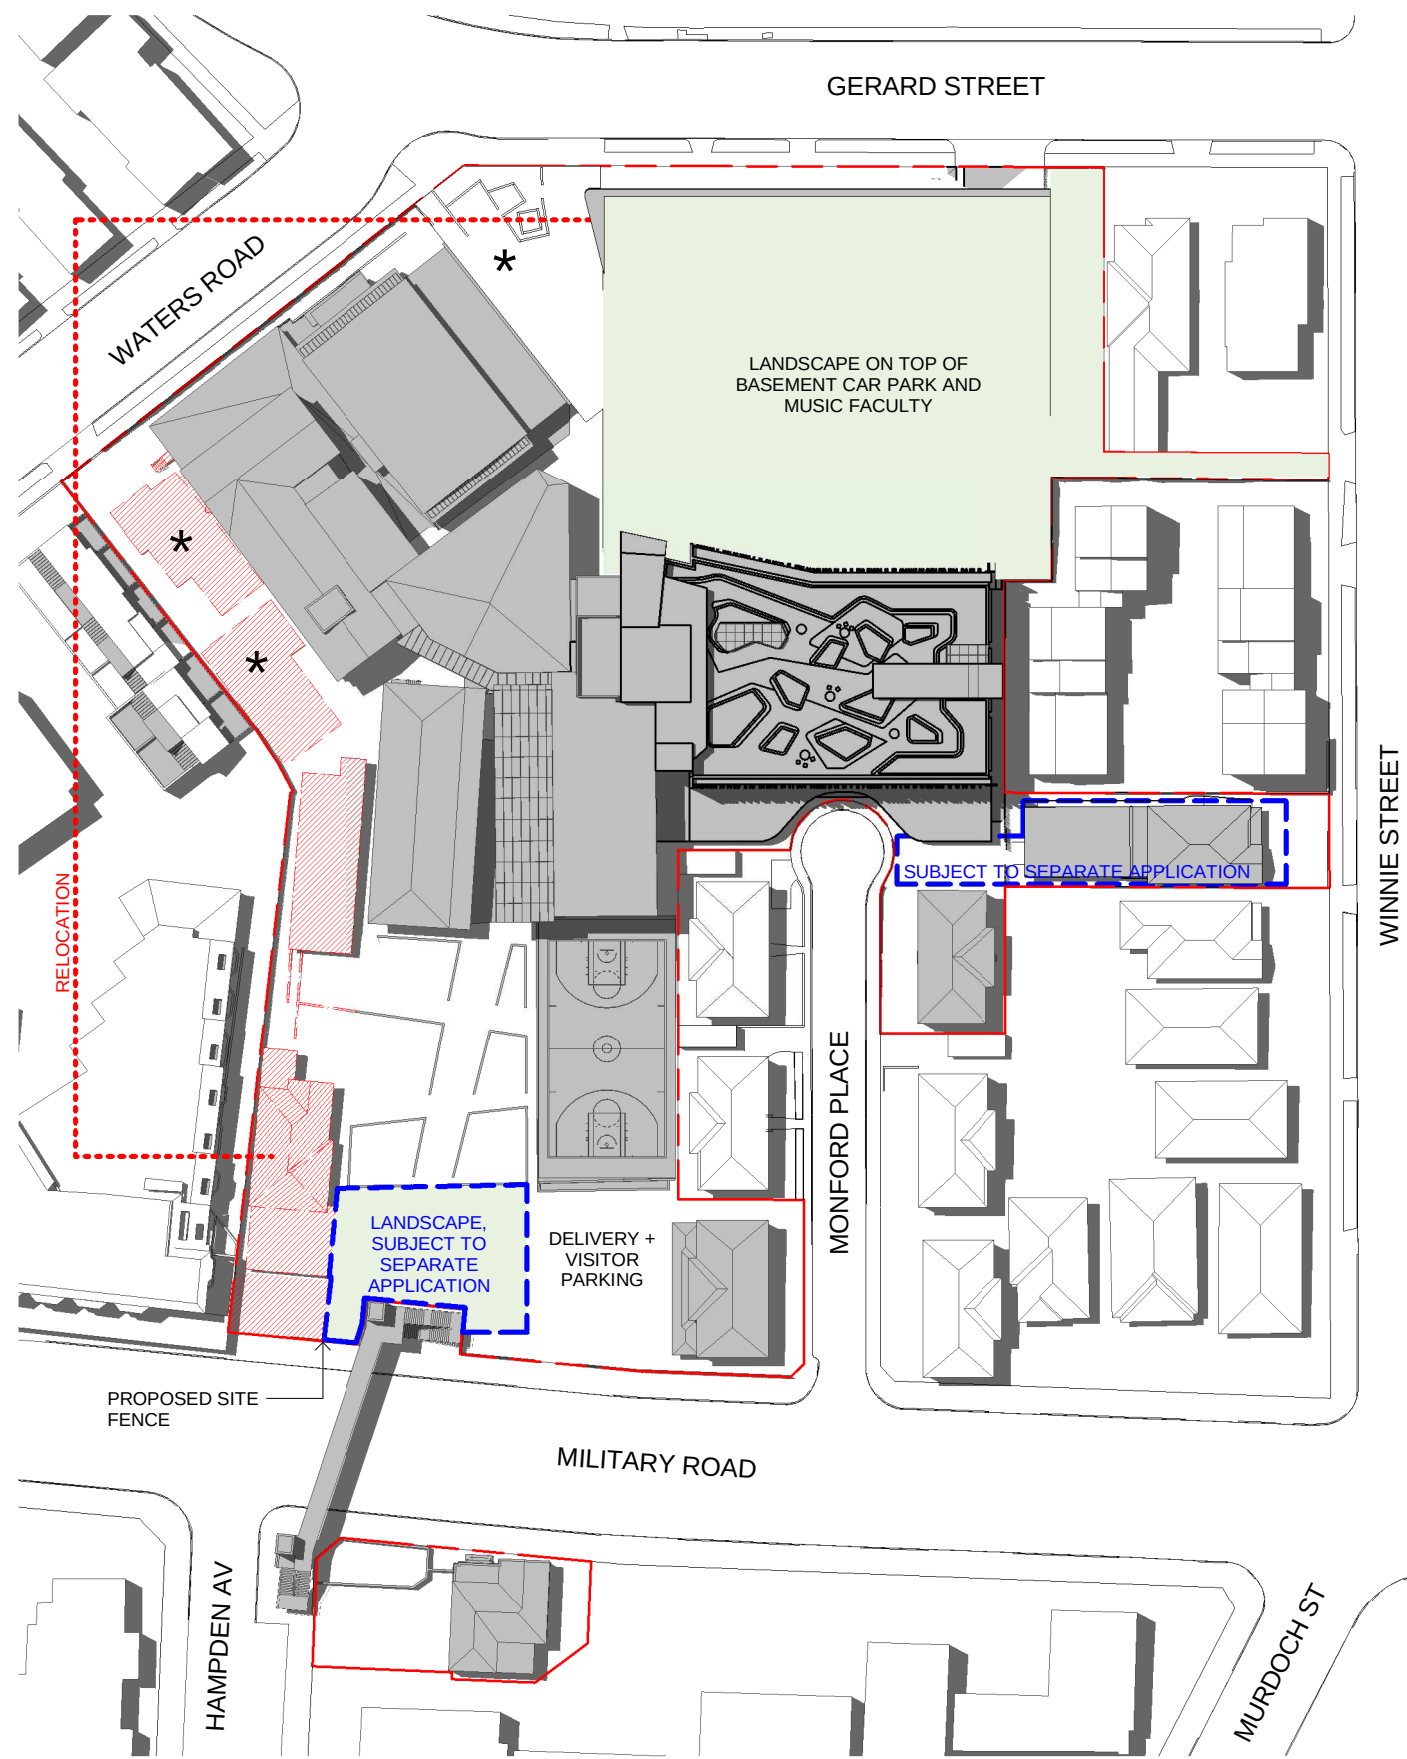

3 SITE PLAN - STAGE 1E PHASE 1
1 : 1000

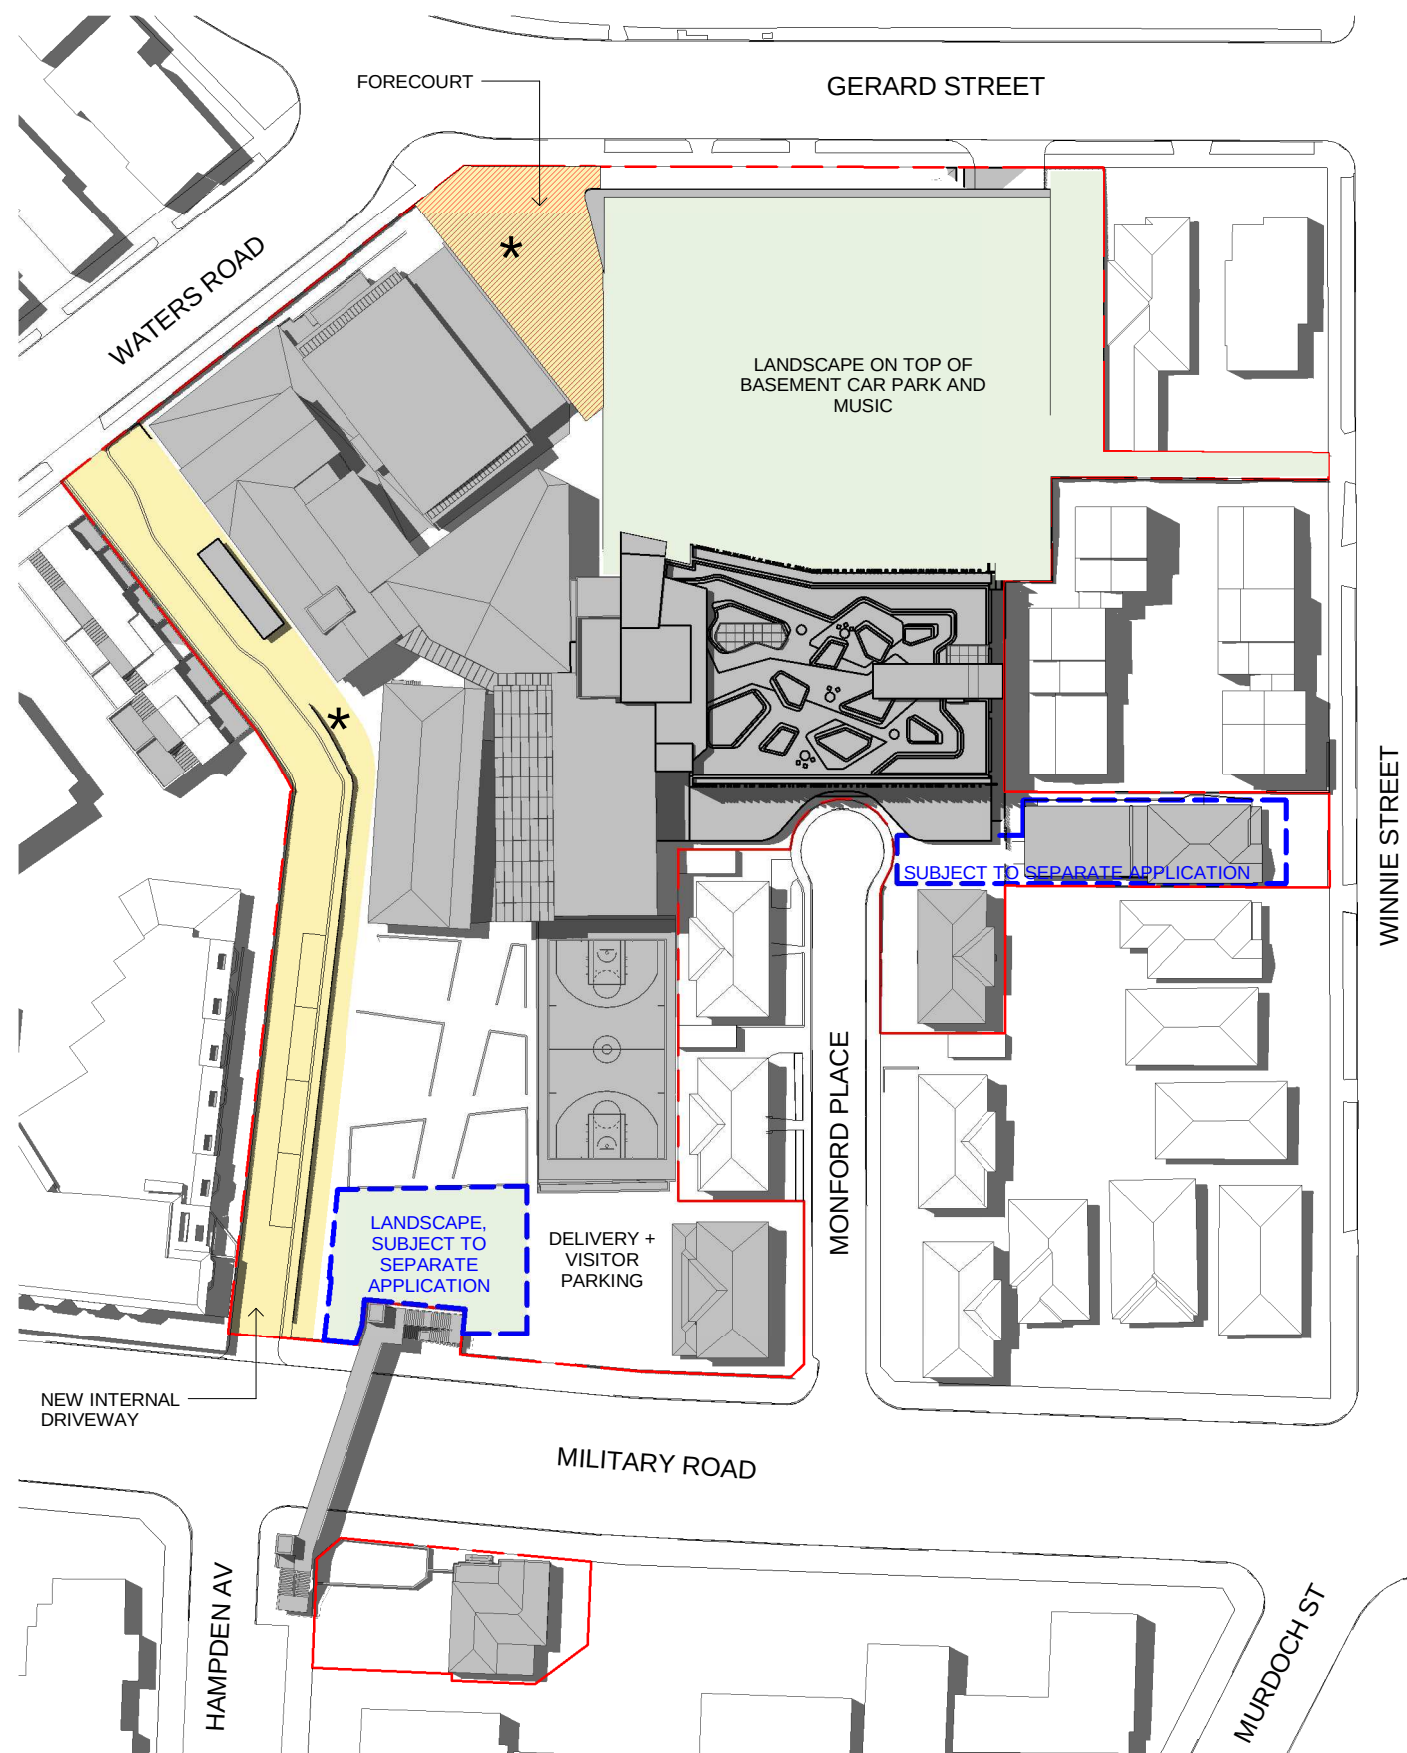

4 SITE PLAN - STAGE 1E PHASE 2
1 : 1000

STAGE 1E PHASE 1

RELOCATION OF PASTORAL CARE TO THE MUSIC HUB (BASEMENT).

DEMOLITION OF REDUNDANT COTTAGES.

STAGE 1E PHASE 2

CONSTRUCTION OF NEW INTERNAL DRIVEWAY AND BUS PARKING ALONG THE WESTERN BOUNDARY.

GARBAGE ENCLOSURE RELOCATION TO THE NEW INTERNAL DRIVEWAY.

DEMOLITION AND CONSTRUCTION OF FORECOURT.

★ DEMOLITION OF DESIGN AND TECHNOLOGY COTTAGES / RELOCATION OF GARBAGE ROOM / DEMOLITION AND CONSTRUCTION OF FORECOURT ARE SUBJECT TO OPERATIONAL REQUIREMENTS.

CLIENT
Redlands

T +61 2 9968 9802
F +61 2 9909 3228



PROJECT MANAGER
Sandrick Project Directions / Bloompark Consulting

T +61 2 8860 9494 / +61 2 9957 1473

TOWN PLANNING

Urbis

T +61 2 8233 9900

STRUCTURAL & CIVIL

TTW

T +61 2 9439 7288 F +61 2 9439 3146

ESD, ELECTRICAL & MECHANICAL
Steenens Varming

T +61 2 9967 2200

HYDRAULIC

Insync Services

T +61 9262 3400

ACOUSTIC

Wilkinson Murray

T +61 2 9437 4611

TRAFFIC
Traffix

T +61 8324 8700

LANDSCAPE

Silk Consulting Landscape Architects

T +61 2 9966 1960

QUANTITY SURVEYOR

Rider Levett Bucknall

T +61 2 9922 2277

Rev	Date	Description	Checked	Auth.
A	13/05/15	Issued for SSDA ToA	AK	RD
B	08/10/15	Issued for Client Review	AK	RD
C	15/10/15	Issued for SSDA	AK	RD
D	16/11/15	Re-issued for SSDA	AK	RD

LEGEND
DEMOLISHED BUILDING
PROPOSED NEW BUILDING
PROPOSED NEW LANDSCAPE
EXISTING BUILDING ON SITE
PROPERTY LINE

Proj. Dir	Proj. Arch	Drawn
RD	VC	VC
Job No.	Date	Scale
141111	NOV 15	1 : 1000 @ A1
NSW Nominated Architects: Robert Denton Reg. No. 5782 Alex Kibble Reg. No. 6015		

Do not scale drawings. Verify all dimensions on site. Notify architect of all discrepancies


Project
REDLANDS SENIOR CAMPUS
STAGE 1 BUILDING
MONFORD PLACE LEARNING HUB
Drawing Title
STAGE 1 SUB STAGING DIAGRAMS 2

Drawing No.
AR-DA-1102

Revision
D


Tanner Kibble Denton Architects Pty Ltd
PO Box 660 Darlinghurst NSW 1300 Australia
Level 1, 19 Foster Street, Surry Hills NSW 2010 Australia
T +61 2 9281 4399
F +61 2 9281 4337
www.tkda.com.au



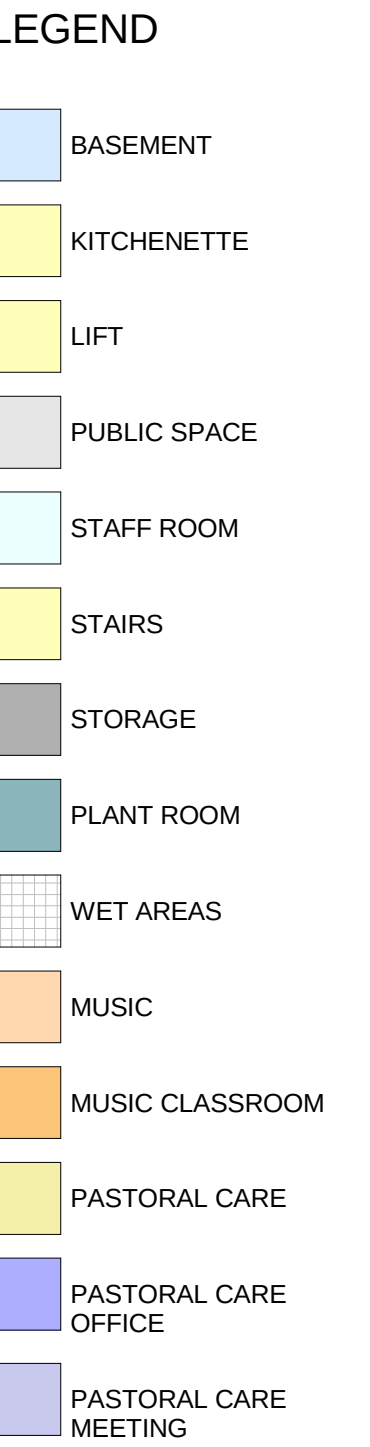

Rev	Date	Description	Checked	Auth.	LEGEND
A	13/05/15	Issued for SSDA ToA	AK	RD	
B	08/10/15	Issued for Client Review	AK	RD	
C	15/10/15	Issued for SSDA	AK	RD	
D	16/11/15	Re-issued for SSDA	AK	RD	

Project	Tanner Kibble Denton Architects Pty Ltd PO Box 660 Darlinghurst NSW 1300 Australia Level 1, 19 Foster Street, Surry Hills NSW 2010 Australia T +61 2 9281 4399 F +61 2 9281 4337 www.tkda.com.au		
REDLANDS SENIOR CAMPUS STAGE 1 BUILDING MONFORD PLACE LEARNING HUB Drawing Title BASEMENT LEVEL PLAN	 TKD Architects Tanner Kibble Denton		
Drawing No. AR-DA-2001	Revision D		

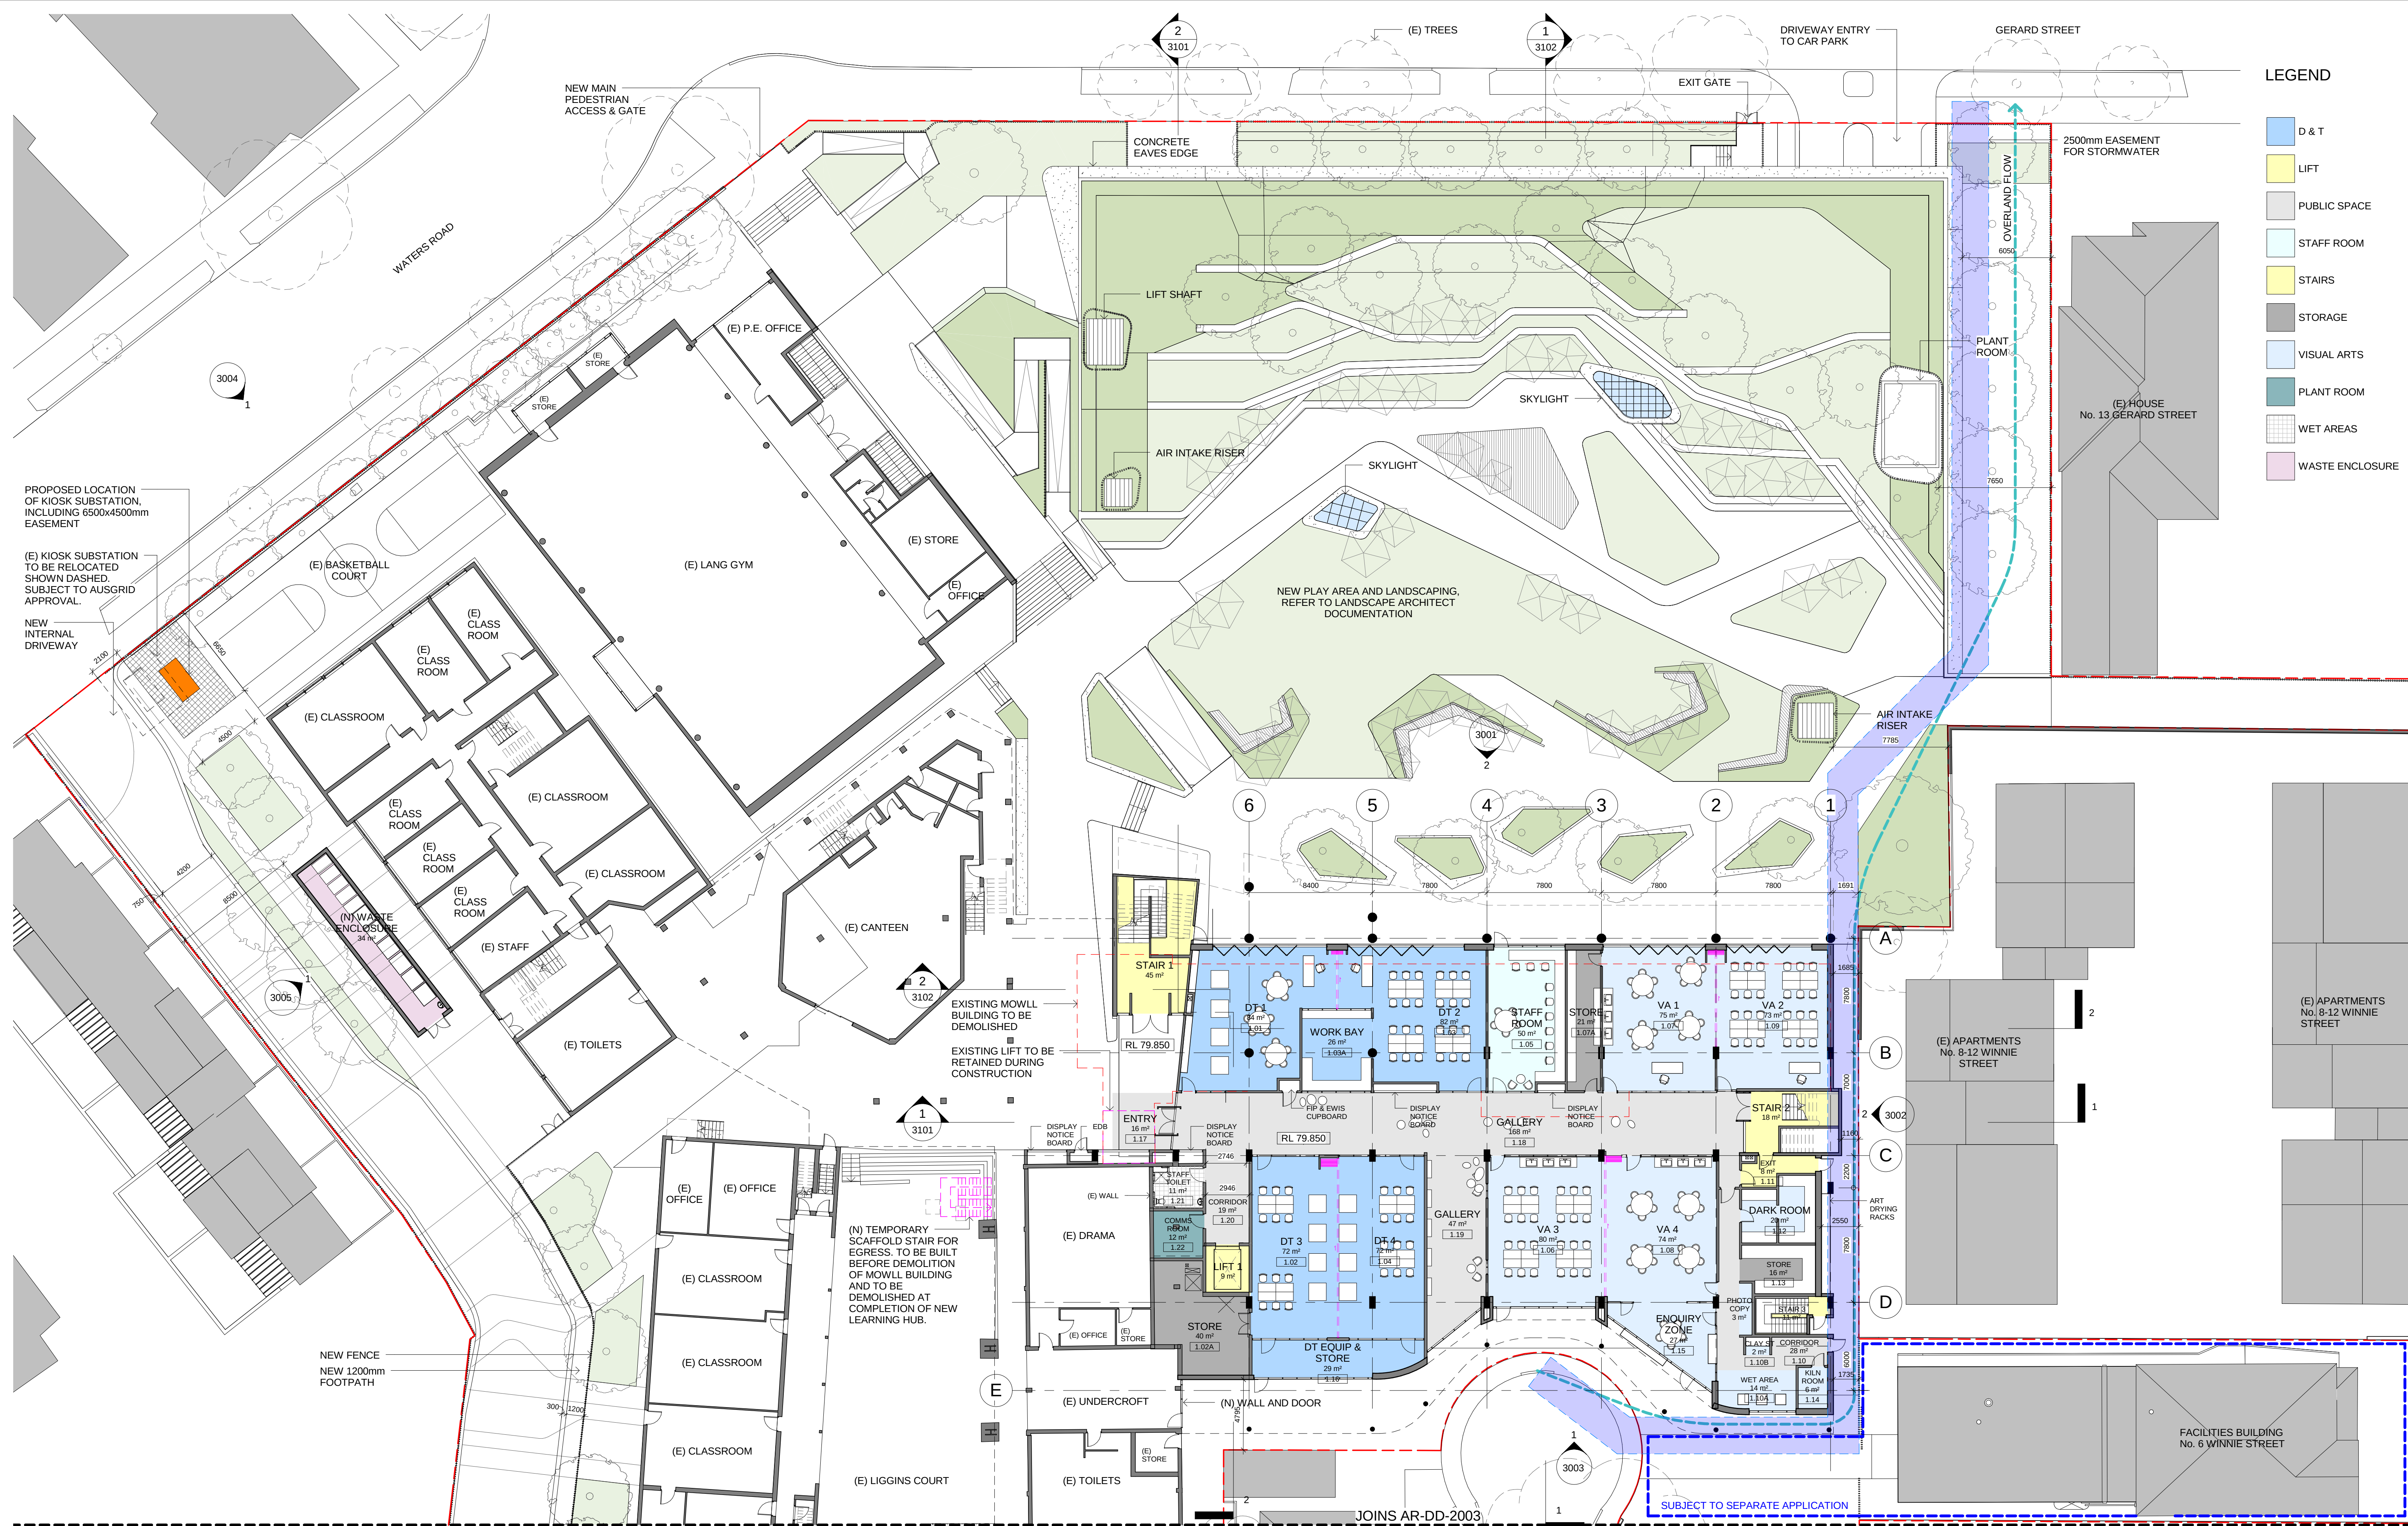

CLIENT
Redlands

T +61 2 9968 9802
F +61 2 9909 3228

REDLANDS
LET YOUR LIGHT SHINE

PROJECT MANAGER
Sandrick Project Directions / Bloopark Consulting

T +61 2 8860 9494 / +61 2 9957 1473

TOWN PLANNING
Urbis

T +61 2 8233 9900

STRUCTURAL & CIVIL
TTW

T +61 2 9439 7288 F +61 2 9439 3146

ESD, ELECTRICAL & MECHANICAL
Steensen Varming

T +61 2 9967 2200

HYDRAULIC
Insync Services

T +61 9262 3400

ACOUSTIC
Wilkinson Murray

T +61 2 9437 4611

TRAFFIC
Traffix

T +61 8324 9700

LANDSCAPE
Silk Consulting Landscape Architects

T +61 2 9966 1960

QUANTITY SURVEYOR
Rider Levett Bucknall

T +61 2 9922 2277

Rev	Date	Description	Checked	Auth.
A	13/05/15	Issued for SSDA ToA	AK	RD
B	08/10/15	Issued for Client Review	AK	RD
C	15/10/15	Issued for SSDA	AK	RD
D	16/11/15	Re-issued for SSDA	AK	RD

LEGEND
D & T
LIFT
PUBLIC SPACE
STAFF ROOM
STAIRS
STORAGE
VISUAL ARTS
PLANT ROOM
WET AREAS
WASTE ENCLOSURE

Proj. Dir
RD

Proj. Arch
VC

Drawn
VC/CL/HC

Job No.
141111

Date
NOV 15

Scale
1 : 200 @ A1

NSW Nominated Architects
Robert Denton Reg. No. 5782
Alex Kibble Reg. No. 6015

Do not scale drawings. Verify all dimensions on site. Notify architect of all discrepancies

Project
**REDLANDS SENIOR CAMPUS
STAGE 1 BUILDING
MONFORD PLACE LEARNING HUB**

Drawing Title
LEVEL 1 FLOOR PLAN NORTH


Drawing No.
AR-DA-2002

Revision
D

Tanner Kibble Denton Architects Pty Ltd

PO Box 660 Darlinghurst NSW 1300 Australia
Level 1, 19 Foster Street, Surry Hills NSW 2010 Australia
T +61 2 9281 4399
F +61 2 9281 4337
www.tkda.com.au

TKDArchitects
Tanner Kibble Denton

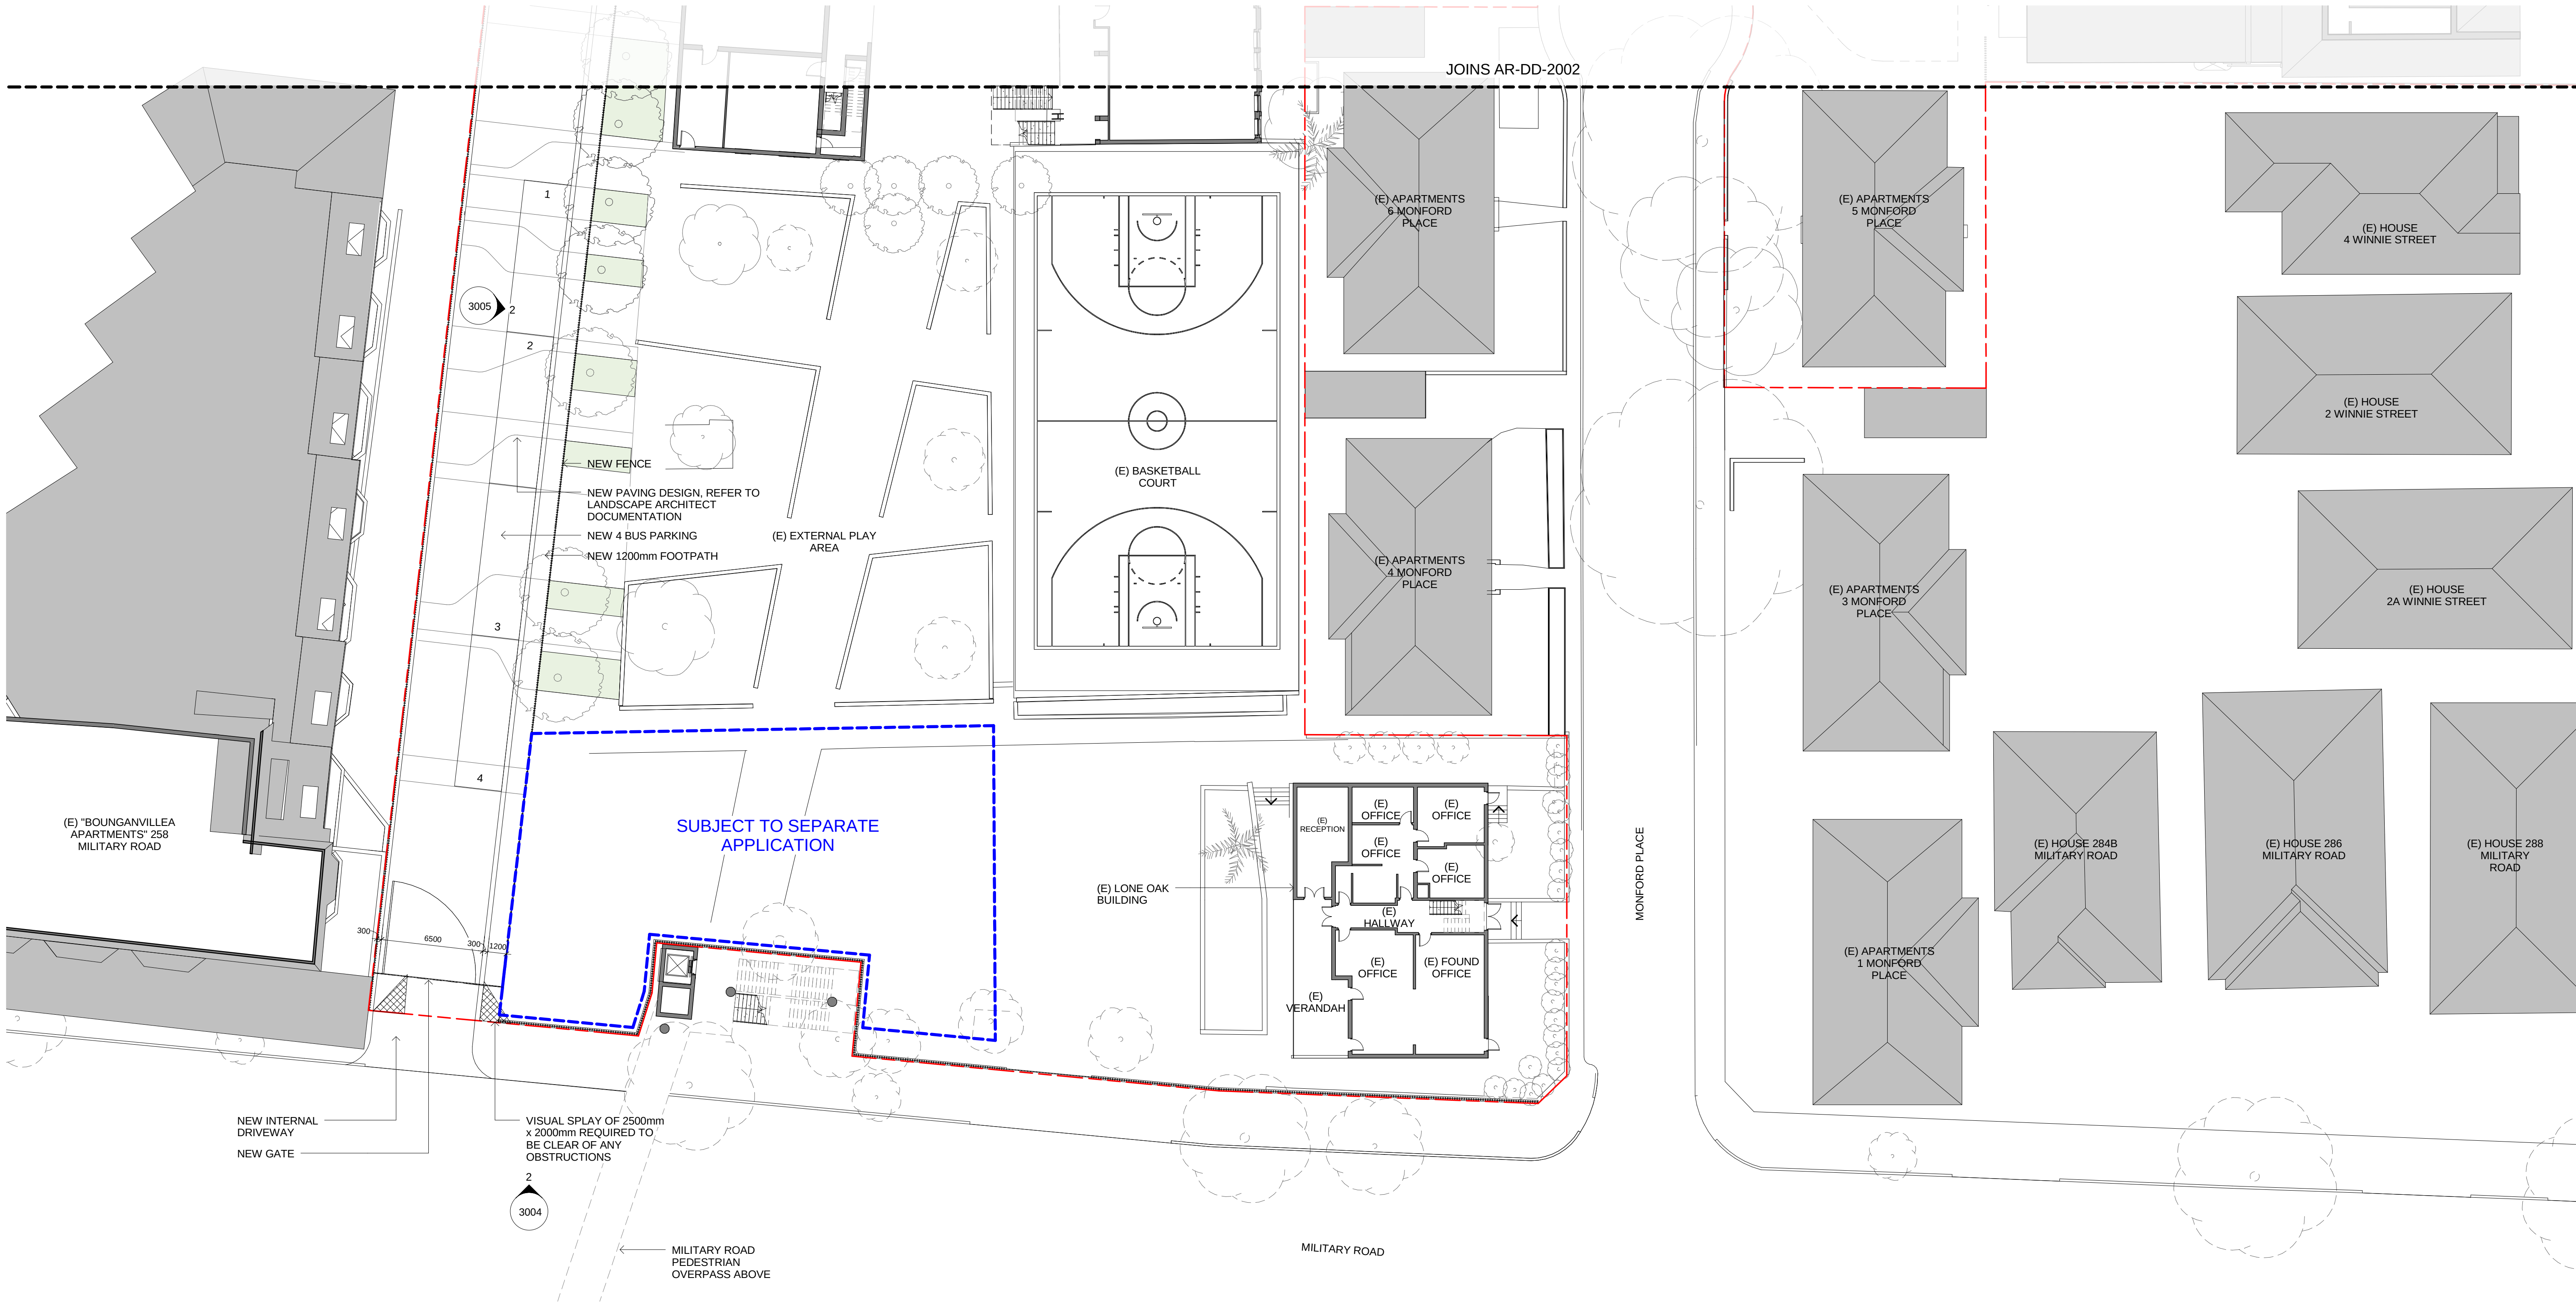

Rev	Date	Description	Checked	Auth.
A	13/05/15	Issued for SSDA ToA	AK	RD
B	08/10/15	Issued for Client Review	AK	RD
C	15/10/15	Issued for SSDA	AK	RD
D	16/11/15	Re-issued for SSDA	AK	RD

LEGEND

Proj. Dir	Proj. Arch	Drawn
RD	VC	VC
Job No.	Date	Scale
141111	NOV 15	1 : 200 @ A1
NSW Nominated Architects: Robert Denton Reg. No. 5782 Alex Kibble Reg. No. 6015		

Do not scale drawings. Verify all dimensions on site. Notify architect of all discrepancies

Project
**REDLANDS SENIOR CAMPUS
STAGE 1 BUILDING
MONFORD PLACE LEARNING HUB**
Drawing Title
LEVEL 1 FLOOR PLAN SOUTH

Drawing No.
AR-DA-2003

Revision
D

Tanner Kibble Denton Architects Pty Ltd
PO Box 660 Darlinghurst NSW 1300 Australia
Level 1, 19 Foster Street, Surry Hills NSW 2010 Australia
T +61 2 9281 4399
F +61 2 9281 4337
www.tkda.com.au

TKDArchitects
Tanner Kibble Denton