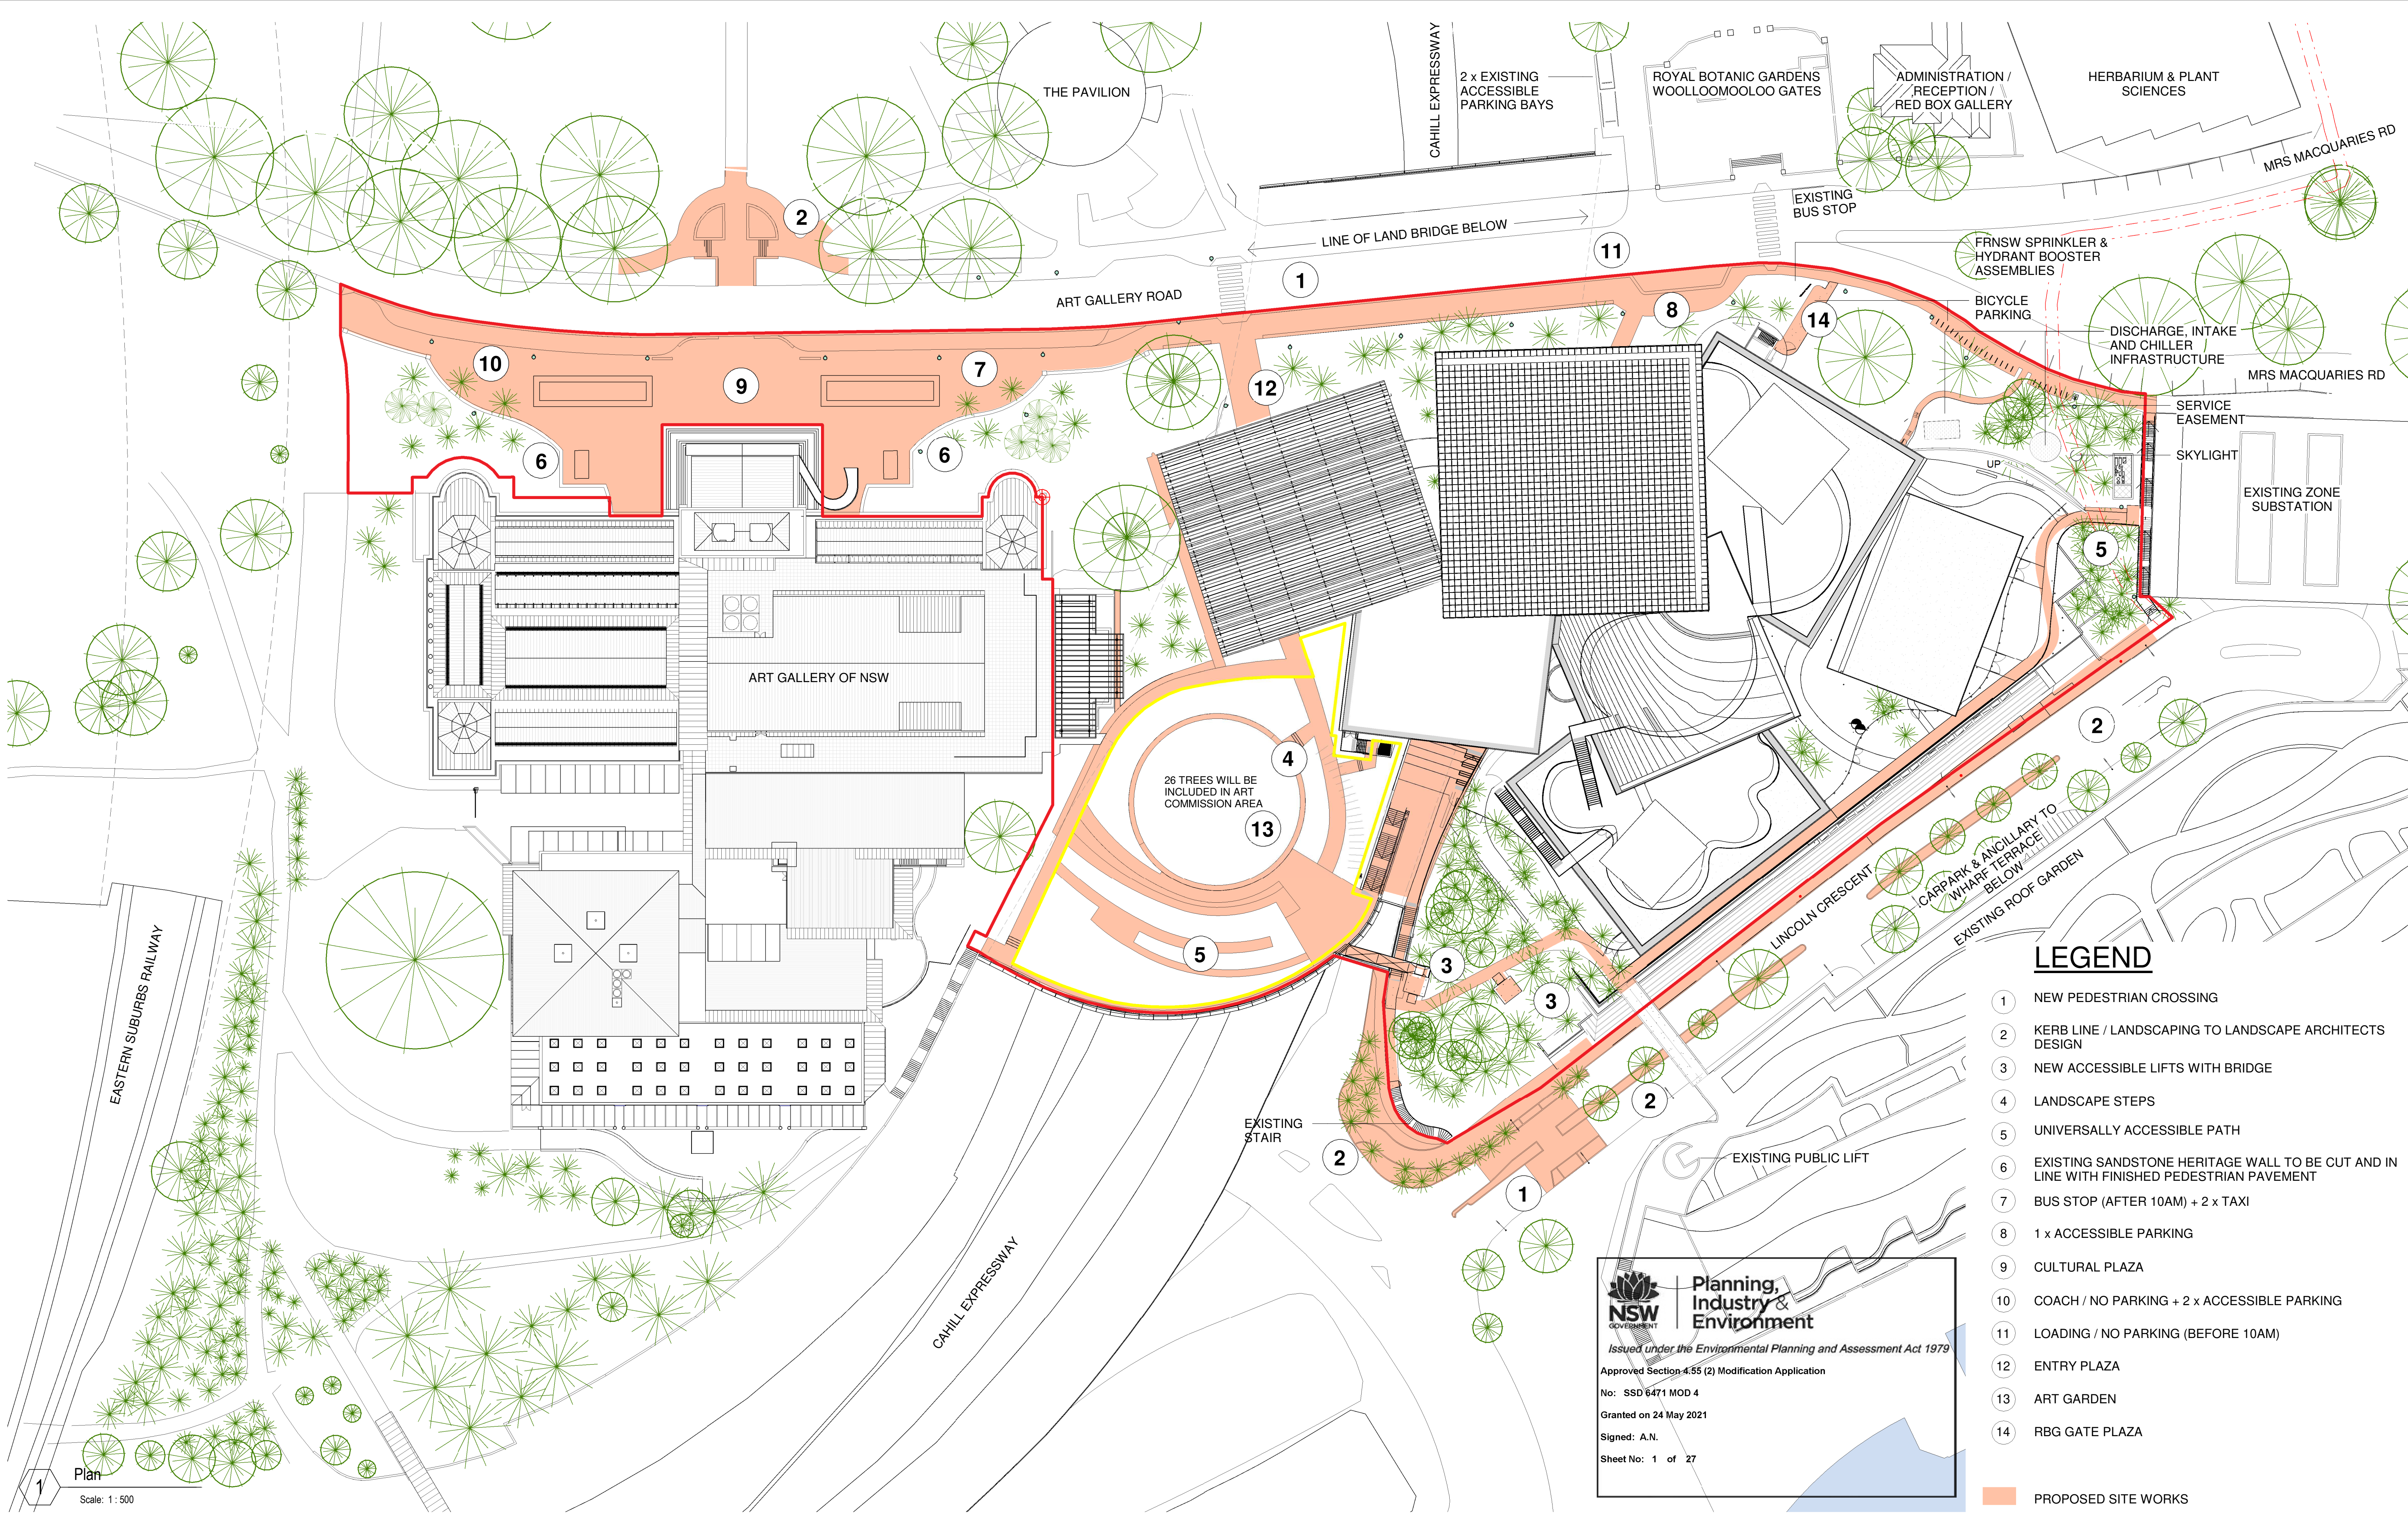




Copyright: The copyright subsisting in these drawings, plans, designs and specifications vests with The Art Gallery of New South Wales. They must not be used, reproduced or copied, in whole or in part, nor may the information, ideas and concepts therein contained (which are confidential to The Art Gallery of New South Wales) be disclosed to any person without the prior written consent of The Art Gallery of New South Wales.	<table><tr><th>Revision</th><th>Description</th><th>Date</th></tr><tr><td>M</td><td>Submitted To RCC</td><td>15 07 2020</td></tr><tr><td>N</td><td>Issued For S455 Submission</td><td>23 07 2020</td></tr><tr><td>O</td><td>Issued For S455 Landscape Mod</td><td>07 08 2020</td></tr><tr><td>P</td><td>Update to Landscape Modification</td><td>03 11 2020</td></tr></table>	Revision	Description	Date	M	Submitted To RCC	15 07 2020	N	Issued For S455 Submission	23 07 2020	O	Issued For S455 Landscape Mod	07 08 2020	P	Update to Landscape Modification	03 11 2020	Scale: 051015 1:500 @ A1 1:1000 @ A3	Key Plan: Key Section:	Client: ART GALLERY NSW Art Gallery Road Sydney, NSW, 2000 T (61 2) 9225 1780 Lead Architect: SANAA Kazuyo Sejima + Ryue Nishizawa / S A N A A SANAA JIMUSHO LTD. Tokyo, Japan 1-5-27 Tsumori, Koto-ku, Tokyo Japan 105-0002 T +81 3 5534 1780 sanaa@sanaa.co.jp www.sanaa.co.jp Executive Architect: architectus™ Architectus Sydney Level 18 MLC Centre 19 Martin Place Sydney NSW 2000 T (61 2) 8252 8400 F (61 2) 8252 8600 sydney@architectus.com.au AS/N 11 098 489 448	project ART GALLERY OF NSW EXPANSION PROJECT - SYDNEY MODERN drawing Ancillary Works Plan drawing no. DA_0055 Revision P
Revision	Description	Date																		
M	Submitted To RCC	15 07 2020																		
N	Issued For S455 Submission	23 07 2020																		
O	Issued For S455 Landscape Mod	07 08 2020																		
P	Update to Landscape Modification	03 11 2020																		



NSW GOVERNMENT

Planning, Industry & Environment

Issued under the Environmental Planning and Assessment Act 1979

Approved Section 4.55 (2) Modification Application

No: SSD 6471 MOD 4


Granted on 24 May 2021

Signed: A.N.

Sheet No: 2 of 27

- LEGEND**
- NEW BUILDING FOOTPRINT 7,788m²
- EXCLUDING ENTRY PLAZA (1,458m²) = 6,330m²
 - SITE AREA 23,045m²
 - NEW BUILDING AREA 11,686m²
 - ART COMMISSION BOUNDARY

Copyright: The copyright subsisting in these drawings, plans, designs and specifications vests with The Art Gallery of New South Wales. They must not be used, reproduced or copied, in whole or in part, nor may the information, ideas and concepts therein contained (which are confidential to The Art Gallery of New South Wales) be disclosed to any person without the prior written consent of The Art Gallery of New South Wales.	<table><tr><th>Revision</th><th>Description</th><th>Date</th></tr><tr><td>G</td><td>Issued For S455 Submission</td><td>06 07 2020</td></tr><tr><td>H</td><td>Submitted To RCC</td><td>15 07 2020</td></tr><tr><td>I</td><td>Issued For S455 Landscape Mod</td><td>07 08 2020</td></tr><tr><td>J</td><td>Update to Landscape Modification</td><td>03 11 2020</td></tr></table>	Revision	Description	Date	G	Issued For S455 Submission	06 07 2020	H	Submitted To RCC	15 07 2020	I	Issued For S455 Landscape Mod	07 08 2020	J	Update to Landscape Modification	03 11 2020	Scale: 051015 1:500 @ A1 1:1000 @ A3 checked RP/JJ drawn JD project no 140419 Do not scale drawings.		Client: ART GALLERY NSW Art Gallery of NSW Art Gallery Road Sydney, NSW, 2000 T (61 2) 9225 1780	Lead Architect: SANAA Kazuyo Sejima + Ryue Nishizawa / S A N A A SANAA JIMUSHO LTD. Tokyo, Japan 1-5-27 Tatsumi, Koto-ku, Tokyo Japan 135-0053 T +81 3 5534 1780 sanaa@sanaa.co.jp www.sanaa.co.jp Executive Architect: architectus™ Architectus Sydney Level 18 MLC Centre 19 Martin Place Sydney NSW 2000 T (61 2) 8252 8400 F (61 2) 8252 9600 sydney@architectus.com.au ABN 11 098 489 448	project ART GALLERY OF NSW EXPANSION PROJECT - SYDNEY MODERN drawing Site and Building areas drawing no. DA_0057 Revision J
Revision	Description	Date																			
G	Issued For S455 Submission	06 07 2020																			
H	Submitted To RCC	15 07 2020																			
I	Issued For S455 Landscape Mod	07 08 2020																			
J	Update to Landscape Modification	03 11 2020																			

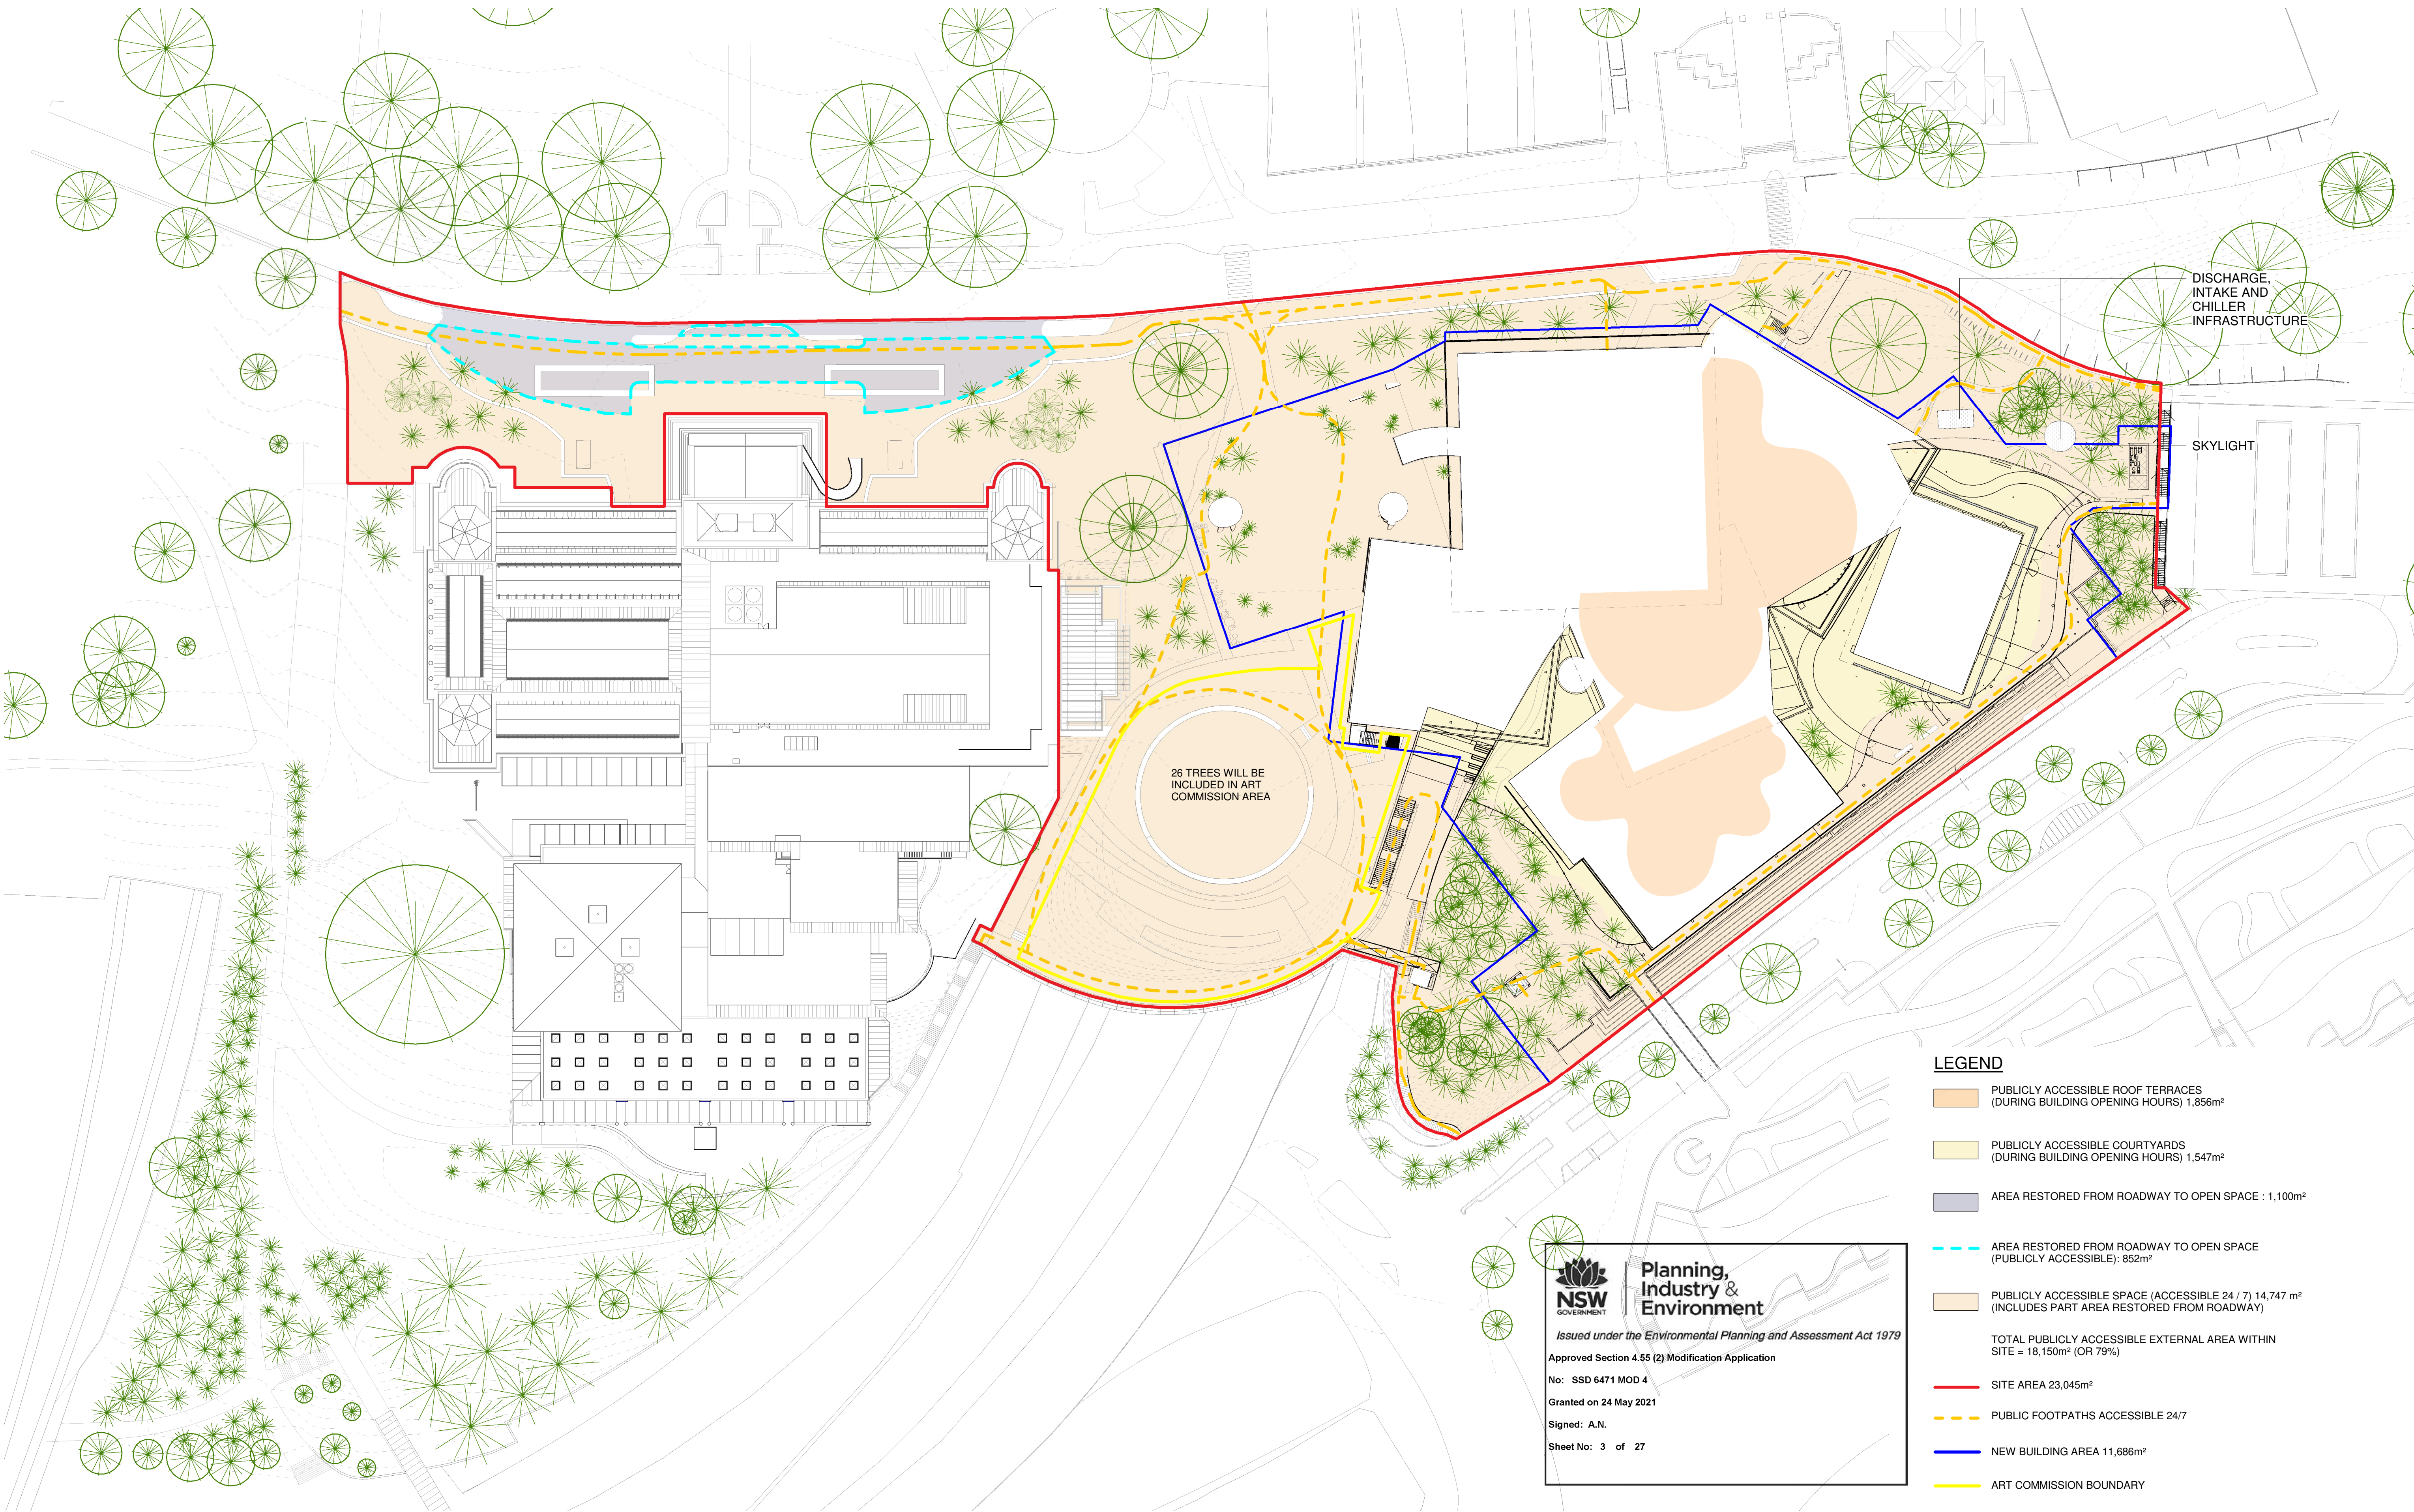

LEGEND

- PUBLICLY ACCESSIBLE ROOF TERRACES (DURING BUILDING OPENING HOURS) 1,856m²
- PUBLICLY ACCESSIBLE COURTYARDS (DURING BUILDING OPENING HOURS) 1,547m²
- AREA RESTORED FROM ROADWAY TO OPEN SPACE : 1,100m²
- AREA RESTORED FROM ROADWAY TO OPEN SPACE (PUBLICLY ACCESSIBLE): 852m²
- PUBLICLY ACCESSIBLE SPACE (ACCESSIBLE 24 / 7) 14,747 m² (INCLUDES PART AREA RESTORED FROM ROADWAY)
- TOTAL PUBLICLY ACCESSIBLE EXTERNAL AREA WITHIN SITE = 18,150m² (OR 79%)
- SITE AREA 23,045m²
- PUBLIC FOOTPATHS ACCESSIBLE 24/7
- NEW BUILDING AREA 11,686m²
- ART COMMISSION BOUNDARY

NSW GOVERNMENT

Planning, Industry & Environment

Issued under the Environmental Planning and Assessment Act 1979

Approved Section 4.55 (2) Modification Application


No: SSD 6471 MOD 4

Granted on 24 May 2021


Signed: A.N.

Sheet No: 3 of 27


Copyright: The copyright subsisting in these drawings, plans, designs and specifications vests with The Art Gallery of New South Wales. They must not be used, reproduced or copied, in whole or in part, nor may the information, ideas and concepts therein contained (which are confidential to The Art Gallery of New South Wales) be disclosed to any person without the prior written consent of The Art Gallery of New South Wales.	Revision Description		Date	Scale: 1:500 @ A1 1:1000 @ A3 0 5 10 15 			Client:		ART GALLERY NSW Art Gallery Road Sydney, NSW, 2000 T (61 2) 9225 1780	Lead Architect:		SANAA Kazuyo Sejima + Ryue Nishizawa / S A N A A SANAA JIMUSHO LTD. Tokyo, Japan 1-5-27 Tatsumi, Koto-ku, Tokyo Japan 105-0053 T +81 3 5534 1780 sanaa@sanaa.co.jp www.sanaa.co.jp	project		ART GALLERY OF NSW EXPANSION PROJECT - SYDNEY MODERN
	I	Submitted To RCC	15 07 2020				drawing			Open Space / External Publicly Accessible Areas					
	J	Issued For S455 Submission	23 07 2020												
	K	Issued For S455 Landscape Mod	07 08 2020												
	L	Update to Landscape Modification	03 11 2020												
		checked RP/JJ		drawn JD project no 140419	Do not scale drawings.		Executive Architect:		architectus Architectus Sydney Level 18 MLC Centre 19 Martin Place Sydney NSW 2000 T (61 2) 8252 8400 F (61 2) 8252 9600 sydney@architectus.com.au ABN 11 098 489 448		drawing no.		Revision	DA_0058 L	

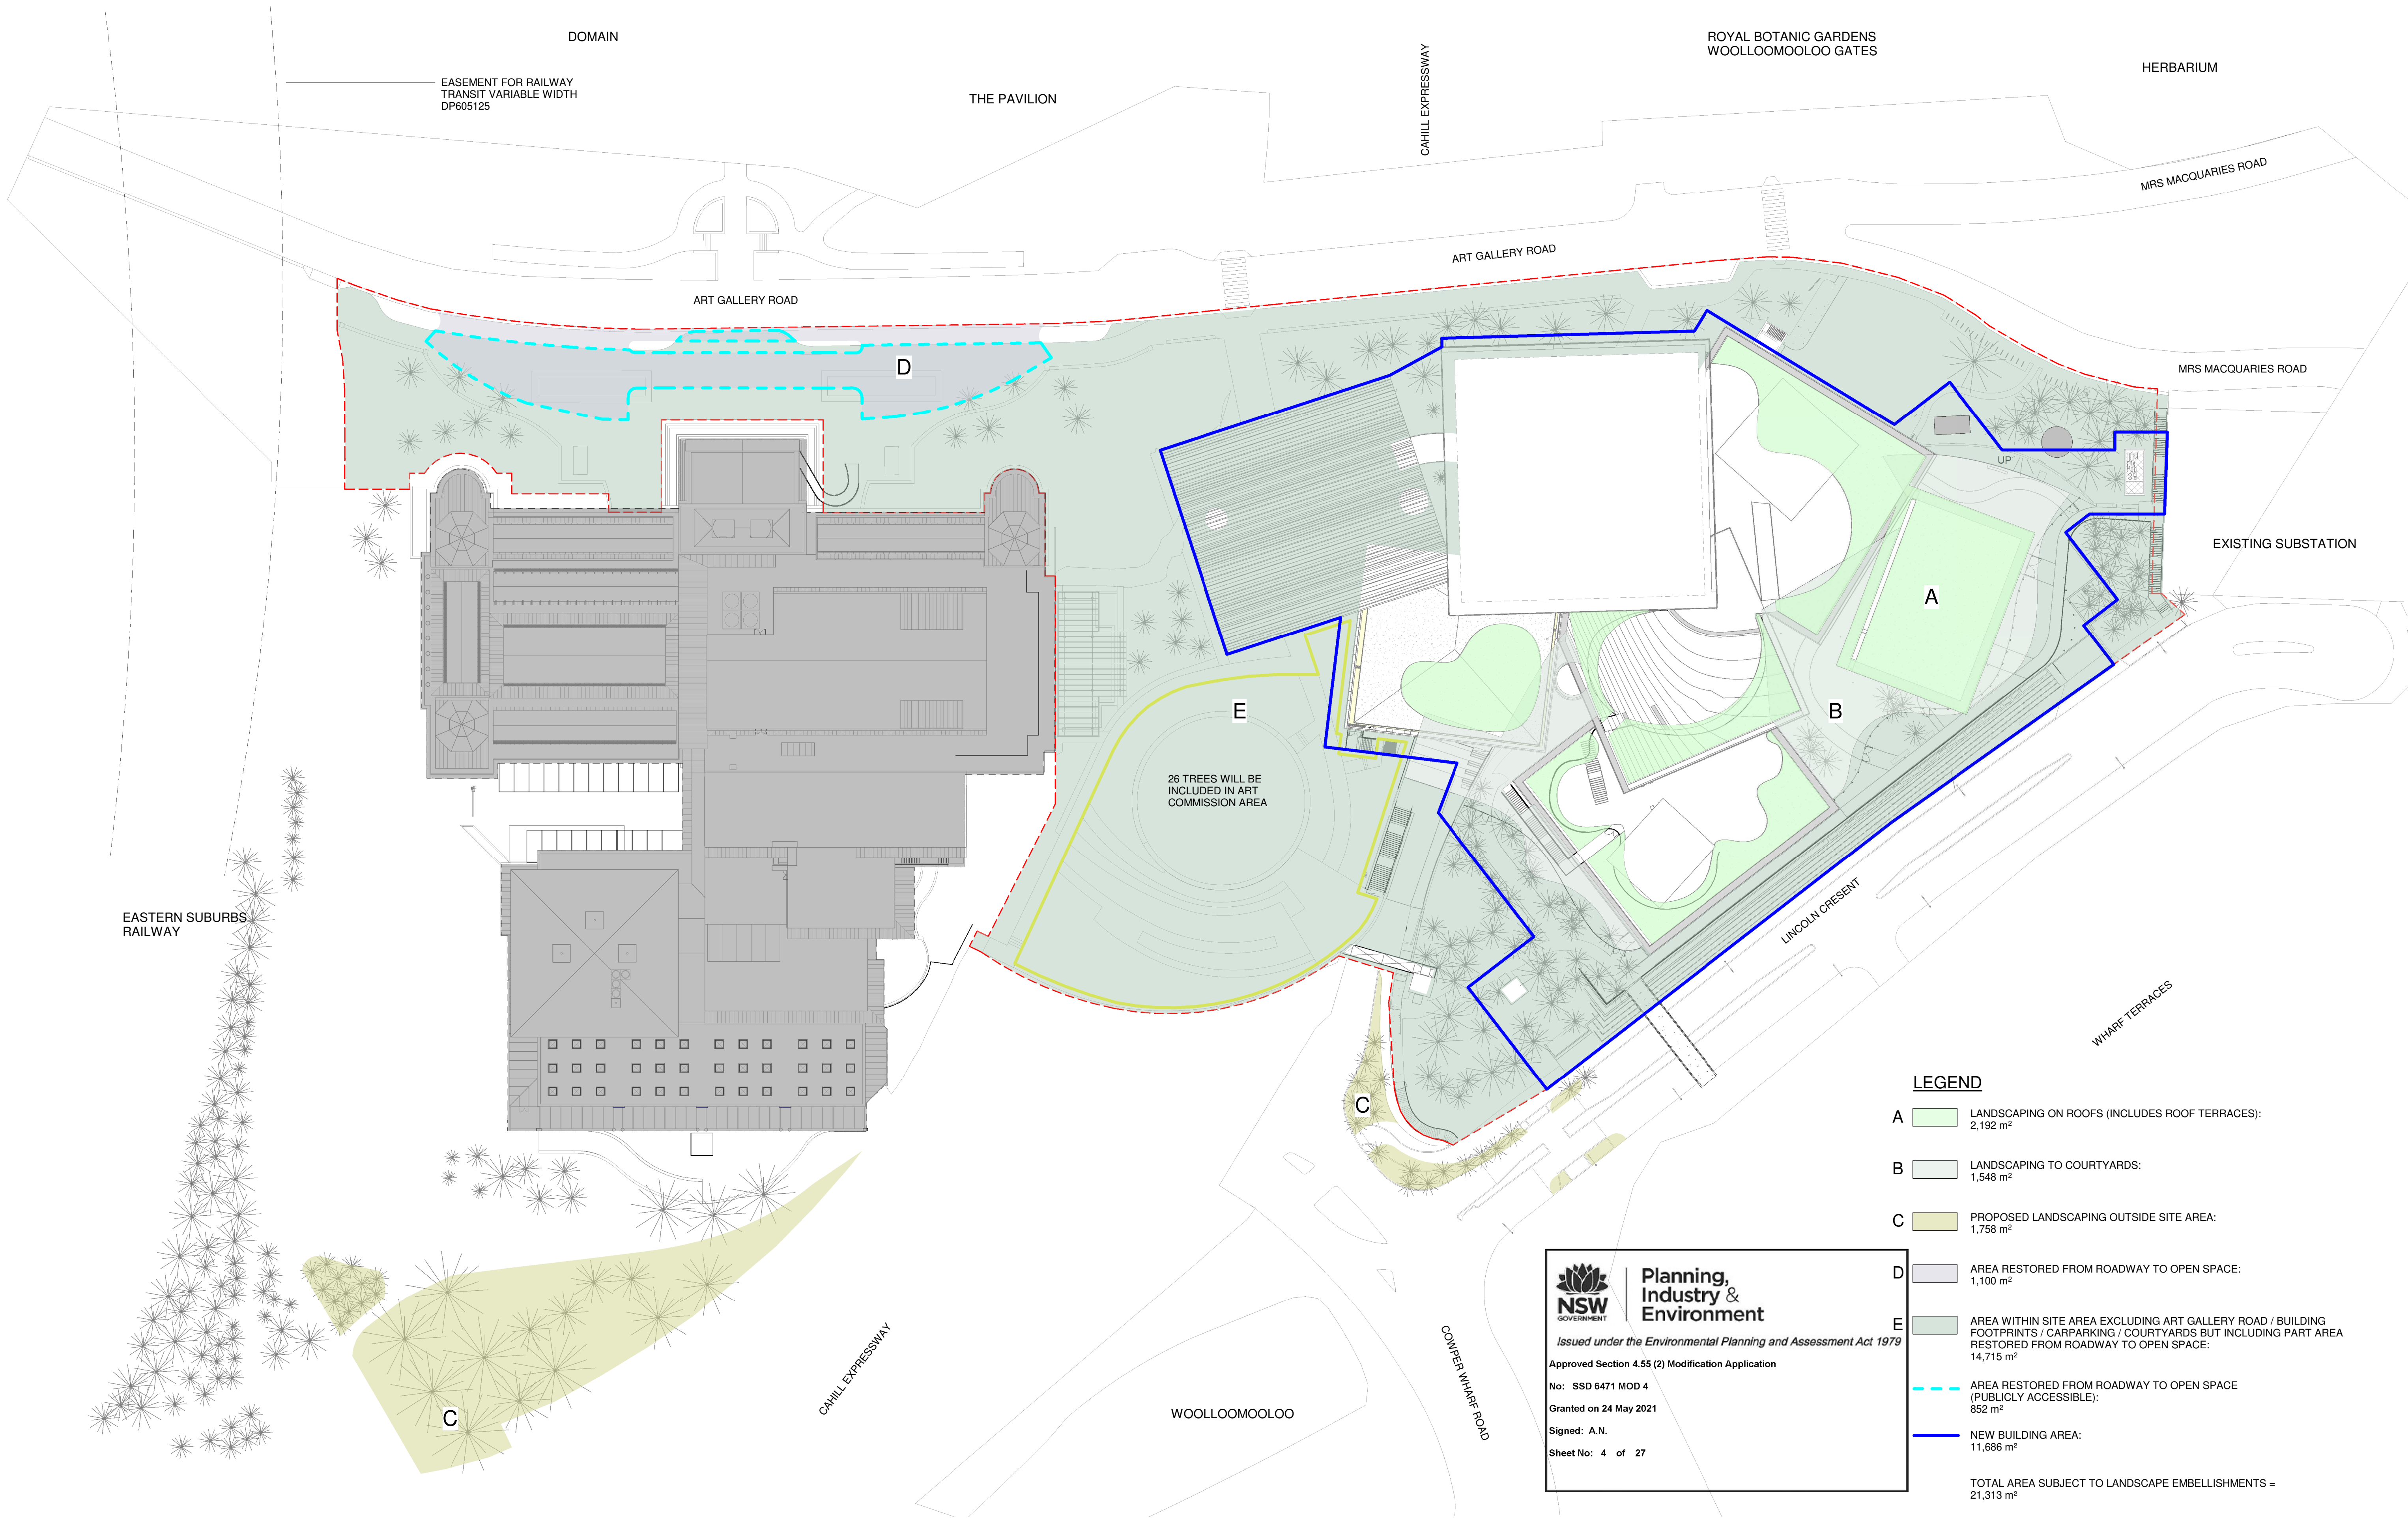

Copyright: The copyright subsisting in these drawings, plans, designs and specifications vests with The Art Gallery of New South Wales. They must not be used, reproduced or copied, in whole or in part, nor may the information, ideas and concepts therein contained (which are confidential to the Art Gallery of New South Wales) be disclosed to any person without the prior written consent of The Art Gallery of New South Wales.	<table><tr><th>Revision</th><th>Description</th><th>Date</th></tr><tr><td>H</td><td>Issued For S455 Submission</td><td>06 07 2020</td></tr><tr><td>I</td><td>Submitted To RCC</td><td>15 07 2020</td></tr><tr><td>J</td><td>Issued For S455 Landscape Mod</td><td>07 08 2020</td></tr><tr><td>K</td><td>Update to Landscape Modification</td><td>03 11 2020</td></tr></table>	Revision	Description	Date	H	Issued For S455 Submission	06 07 2020	I	Submitted To RCC	15 07 2020	J	Issued For S455 Landscape Mod	07 08 2020	K	Update to Landscape Modification	03 11 2020	Scale: 051015 1:500 @ A1 1:1000 @ A3	Client: ART GALLERY NSW ART GALLERY OF NSW Art Gallery Road Sydney, NSW, 2000 T (61 2) 9225 1780	Lead Architect: SANAA Kazuyo Sejima + Ryue Nishizawa / S A N A A SANAA JIMUSHO LTD. Tokyo, 2008 1-5-27 Tatsumi, Koto-ku, Tokyo Japan 135-0053 T +81 3 5534 1780 sanaa@sanaa.co.jp www.sanaa.co.jp Executive Architect: architectus™ Architectus Sydney Level 18 MLC Centre 19 Martin Place Sydney NSW 2000 T (61 2) 8252 8400 F (61 2) 8252 8600 sydney@architectus.com.au AS/N 11 098 489 448	project ART GALLERY OF NSW EXPANSION PROJECT - SYDNEY MODERN drawing Land Subject to Landscape Embellishments drawing no. DA_0059 Revision K
Revision	Description	Date																		
H	Issued For S455 Submission	06 07 2020																		
I	Submitted To RCC	15 07 2020																		
J	Issued For S455 Landscape Mod	07 08 2020																		
K	Update to Landscape Modification	03 11 2020																		

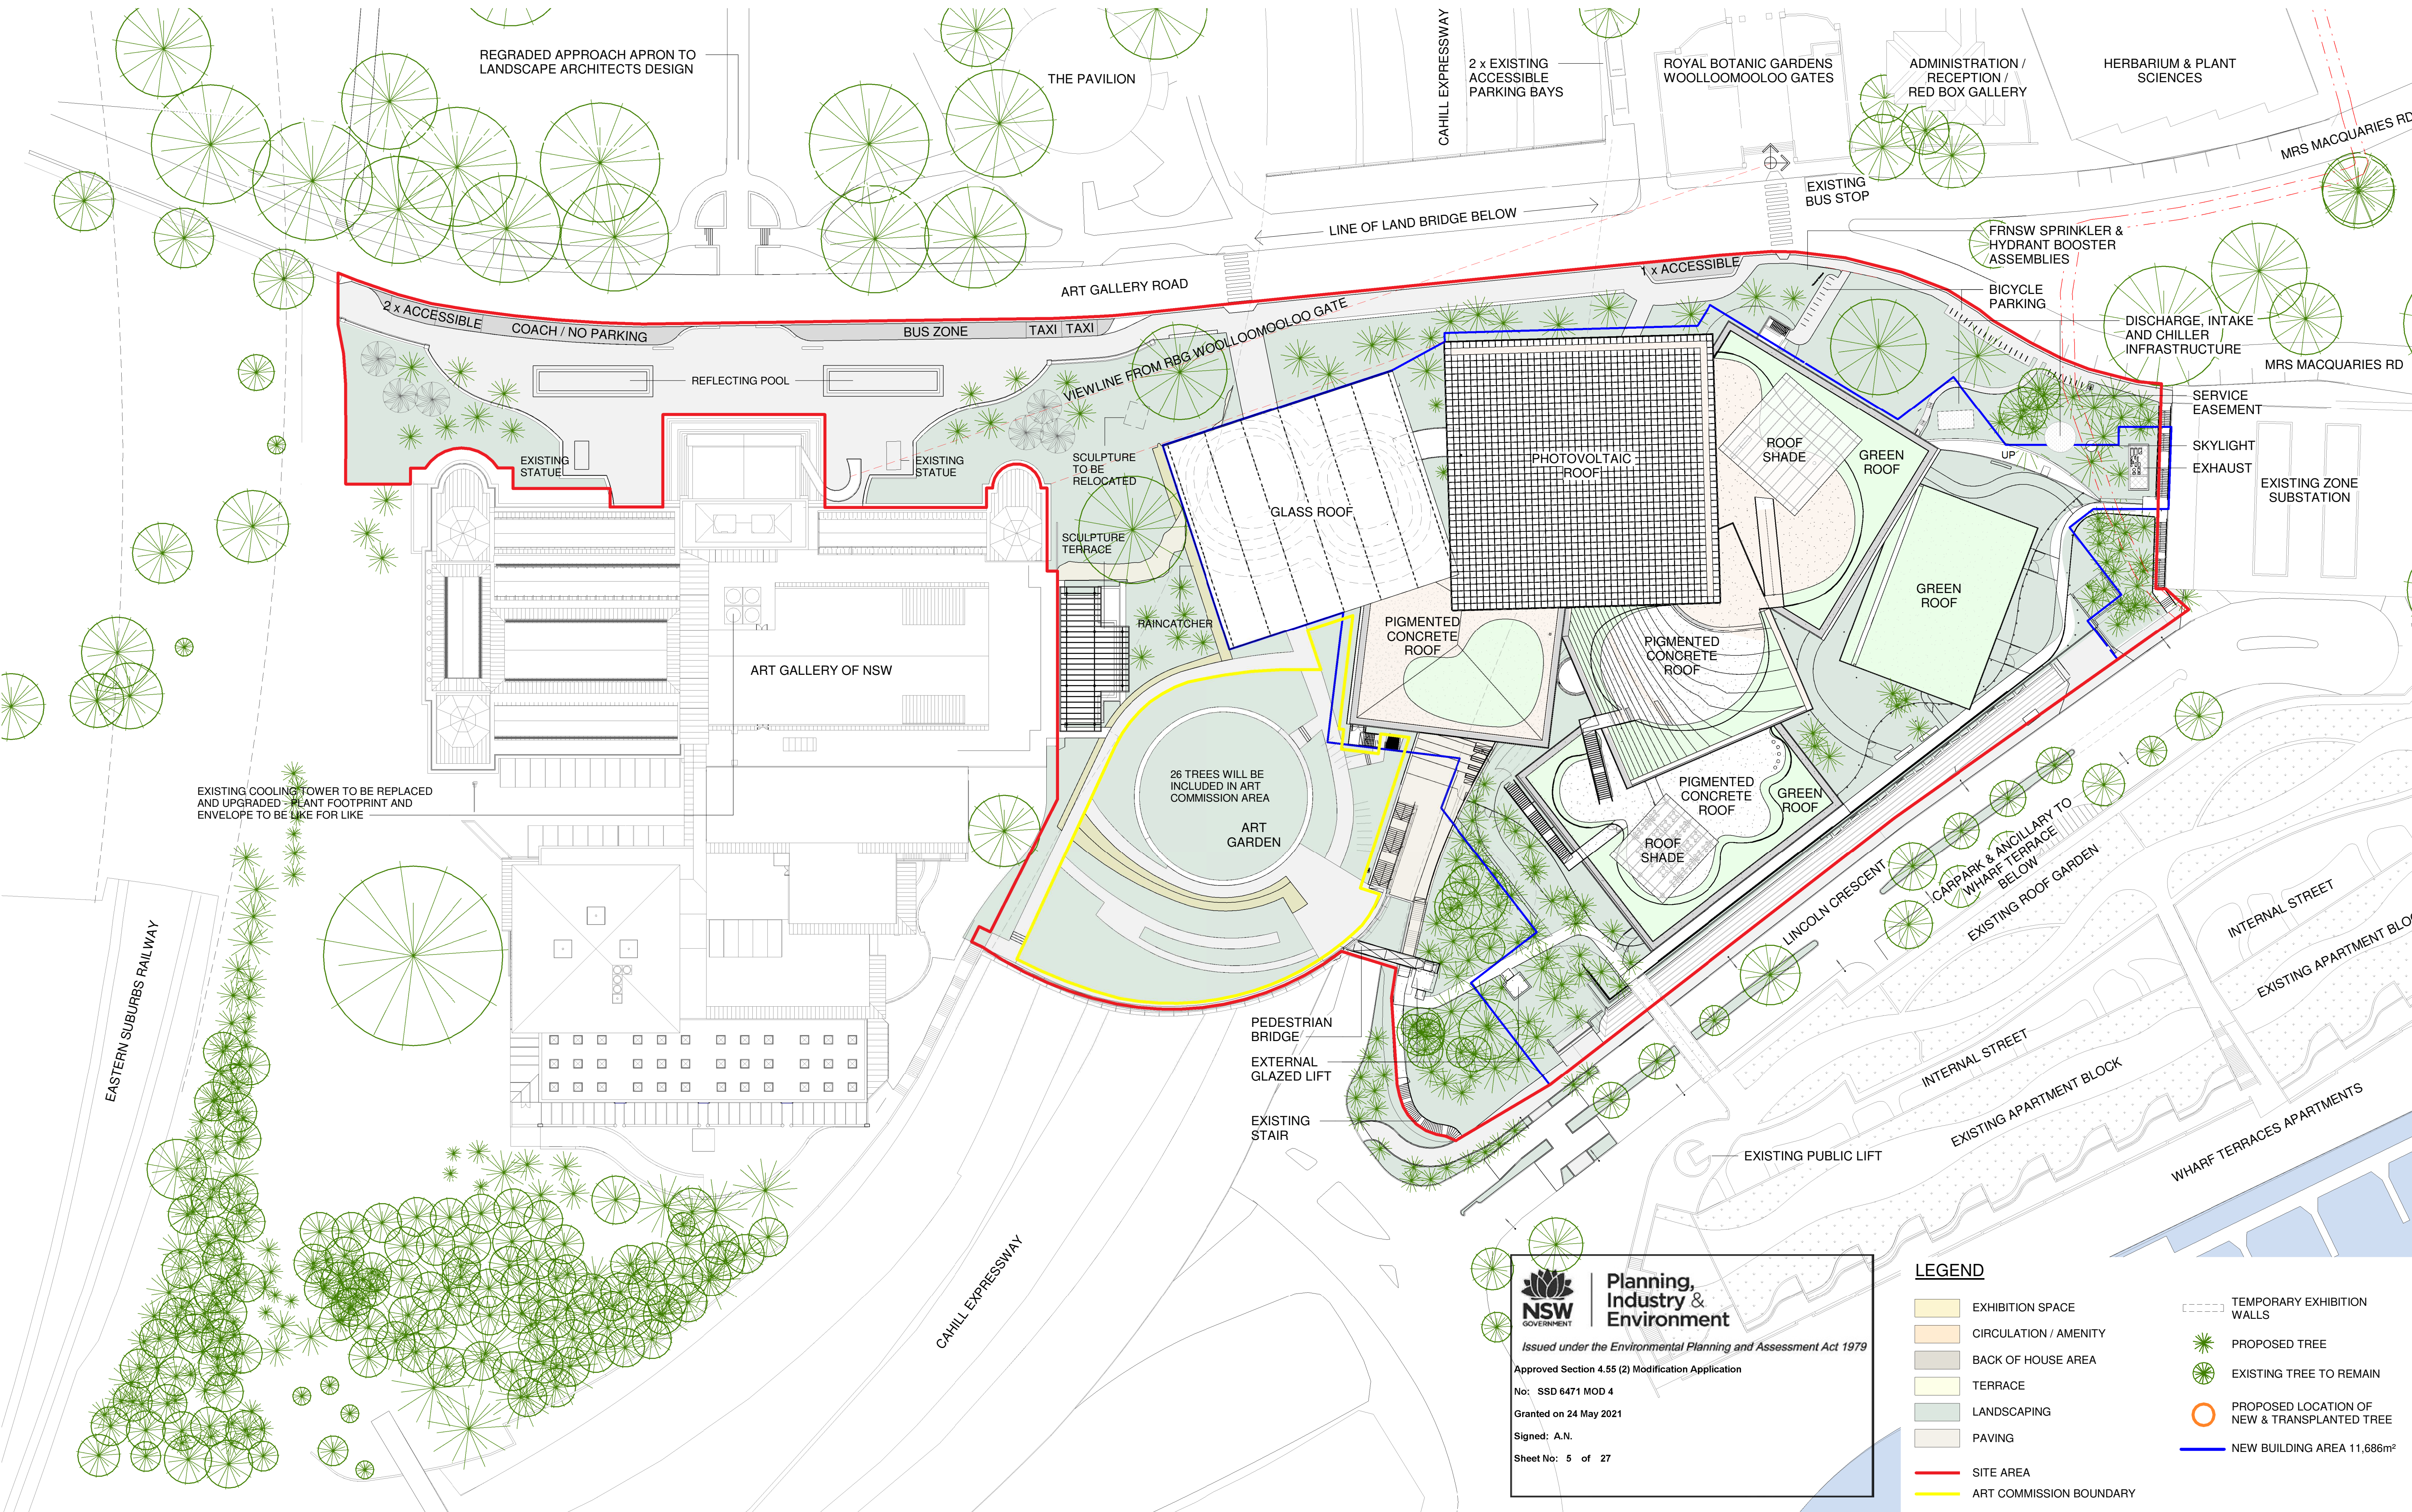

Copyright: The copyright subsisting in these drawings, plans, designs and specifications vests with The Art Gallery of New South Wales. They must not be used, reproduced or copied, in whole or in part, nor may the information, ideas and concepts therein contained (which are confidential to the Art Gallery of New South Wales) be disclosed to any person without the prior written consent of The Art Gallery of New South Wales.	<table><tr><th>Revision</th><th>Description</th><th>Date</th></tr><tr><td>P</td><td>Submitted To RCC</td><td>15 07 2020</td></tr><tr><td>Q</td><td>Issued For S455 Submission</td><td>23 07 2020</td></tr><tr><td>R</td><td>Issued For S455 Landscape Mod</td><td>07 08 2020</td></tr><tr><td>S</td><td>Update to Landscape Modification</td><td>03 11 2020</td></tr></table>	Revision	Description	Date	P	Submitted To RCC	15 07 2020	Q	Issued For S455 Submission	23 07 2020	R	Issued For S455 Landscape Mod	07 08 2020	S	Update to Landscape Modification	03 11 2020	Scale: 051015 1:500 @ A1 1:1000 @ A3 checked RP/JJ drawn JD project no 140419 Do not scale drawings.	Key Plan: Key Section:	Client: Art Gallery of NSW Art Gallery Road Sydney, NSW, 2000 T (61 2) 9225 1780	Lead Architect: SANAA Kazuyo Sejima + Ryue Nishizawa / S A N A A SANAA JIMMUSHO LTD. Tokyo, Japan 1-5-27 Tatsuzumi, Koto-ku, Tokyo Japan 135-0053 T +81 3 5534 1780 sanaa@sanaa.co.jp www.sanaa.co.jp Executive Architect: architectus™ Architectus Sydney Level 18 MLC Centre 19 Martin Place Sydney NSW 2000 T (61 2) 8252 8400 F (61 2) 8252 8600 sydney@architectus.com.au ABN 11 098 489 448	project ART GALLERY OF NSW EXPANSION PROJECT - SYDNEY MODERN drawing Proposed Site Plan drawing no. DA_0100 Revision S
Revision	Description	Date																			
P	Submitted To RCC	15 07 2020																			
Q	Issued For S455 Submission	23 07 2020																			
R	Issued For S455 Landscape Mod	07 08 2020																			
S	Update to Landscape Modification	03 11 2020																			

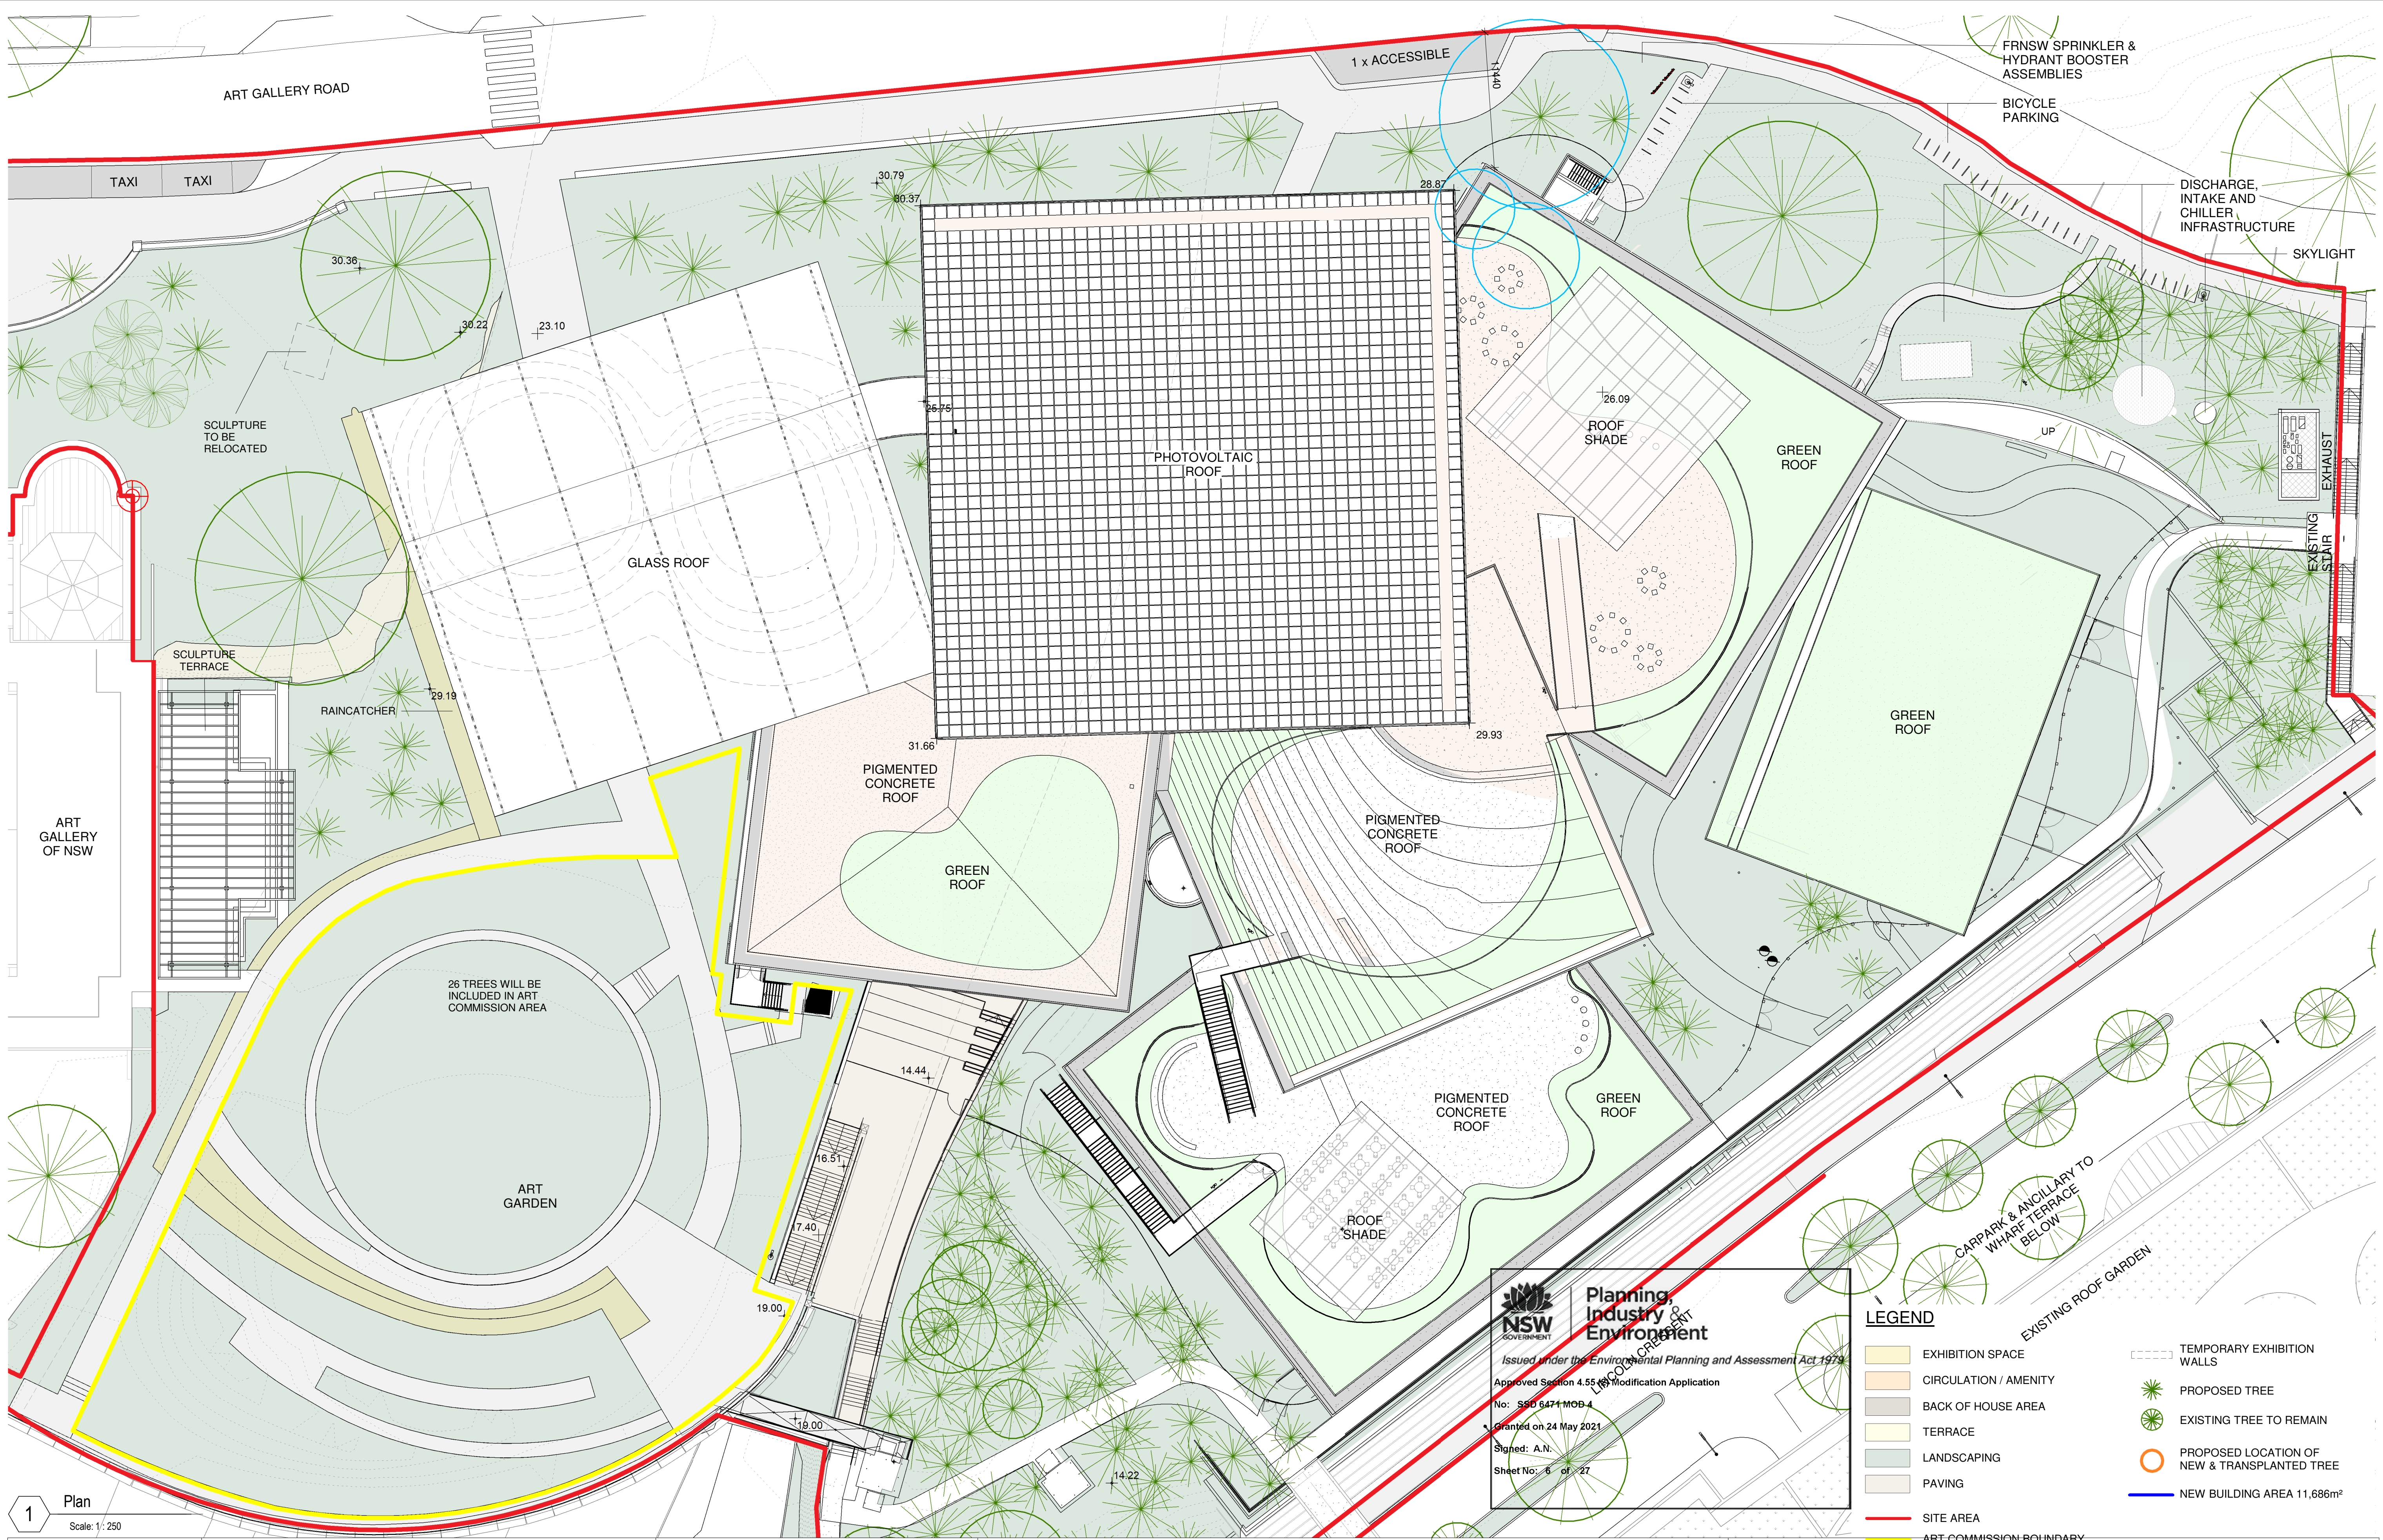

1 Plan

Scale: 1:250

Copyright:

The copyright subsisting in these drawings, plans, designs and specifications vests with The Art Gallery of New South Wales. They must not be used, reproduced or copied, in whole or in part, nor may the information, ideas and concepts therein contained (which are confidential to The Art Gallery of New South Wales) be disclosed to any person without the prior written consent of The Art Gallery of New South Wales.

Revision	Description	Date
O	Submitted To RCC	15 07 2020
P	Issued For S455 Submission	23 07 2020
Q	Issued For S455 Landscape Mod	07 08 2020
R	Update to Landscape Modification	03 11 2020

checked RP/JJ

drawn JD project no 140419

Do not scale drawings.

Scale:

1:250 @ A1
1:500 @ A3

0 2.5 5 7.5 10

Key Plan:

Client:

Art Gallery of NSW

Art Gallery Road
Sydney, NSW, 2000
T (61 2) 9225 1780

Lead Architect:

SANAA

Kazuyo Sejima + Ryue Nishizawa / S A N A A

SANAA JIMMUSHO LTD.
Tokyo, Japan
1-5-27 Tsumori, Kojima, Tokyo
Japan 135-0055
T +81 3 5534 1780
sanaa@sanaa.co.jp
www.sanaa.co.jp

Executive Architect:

architectus

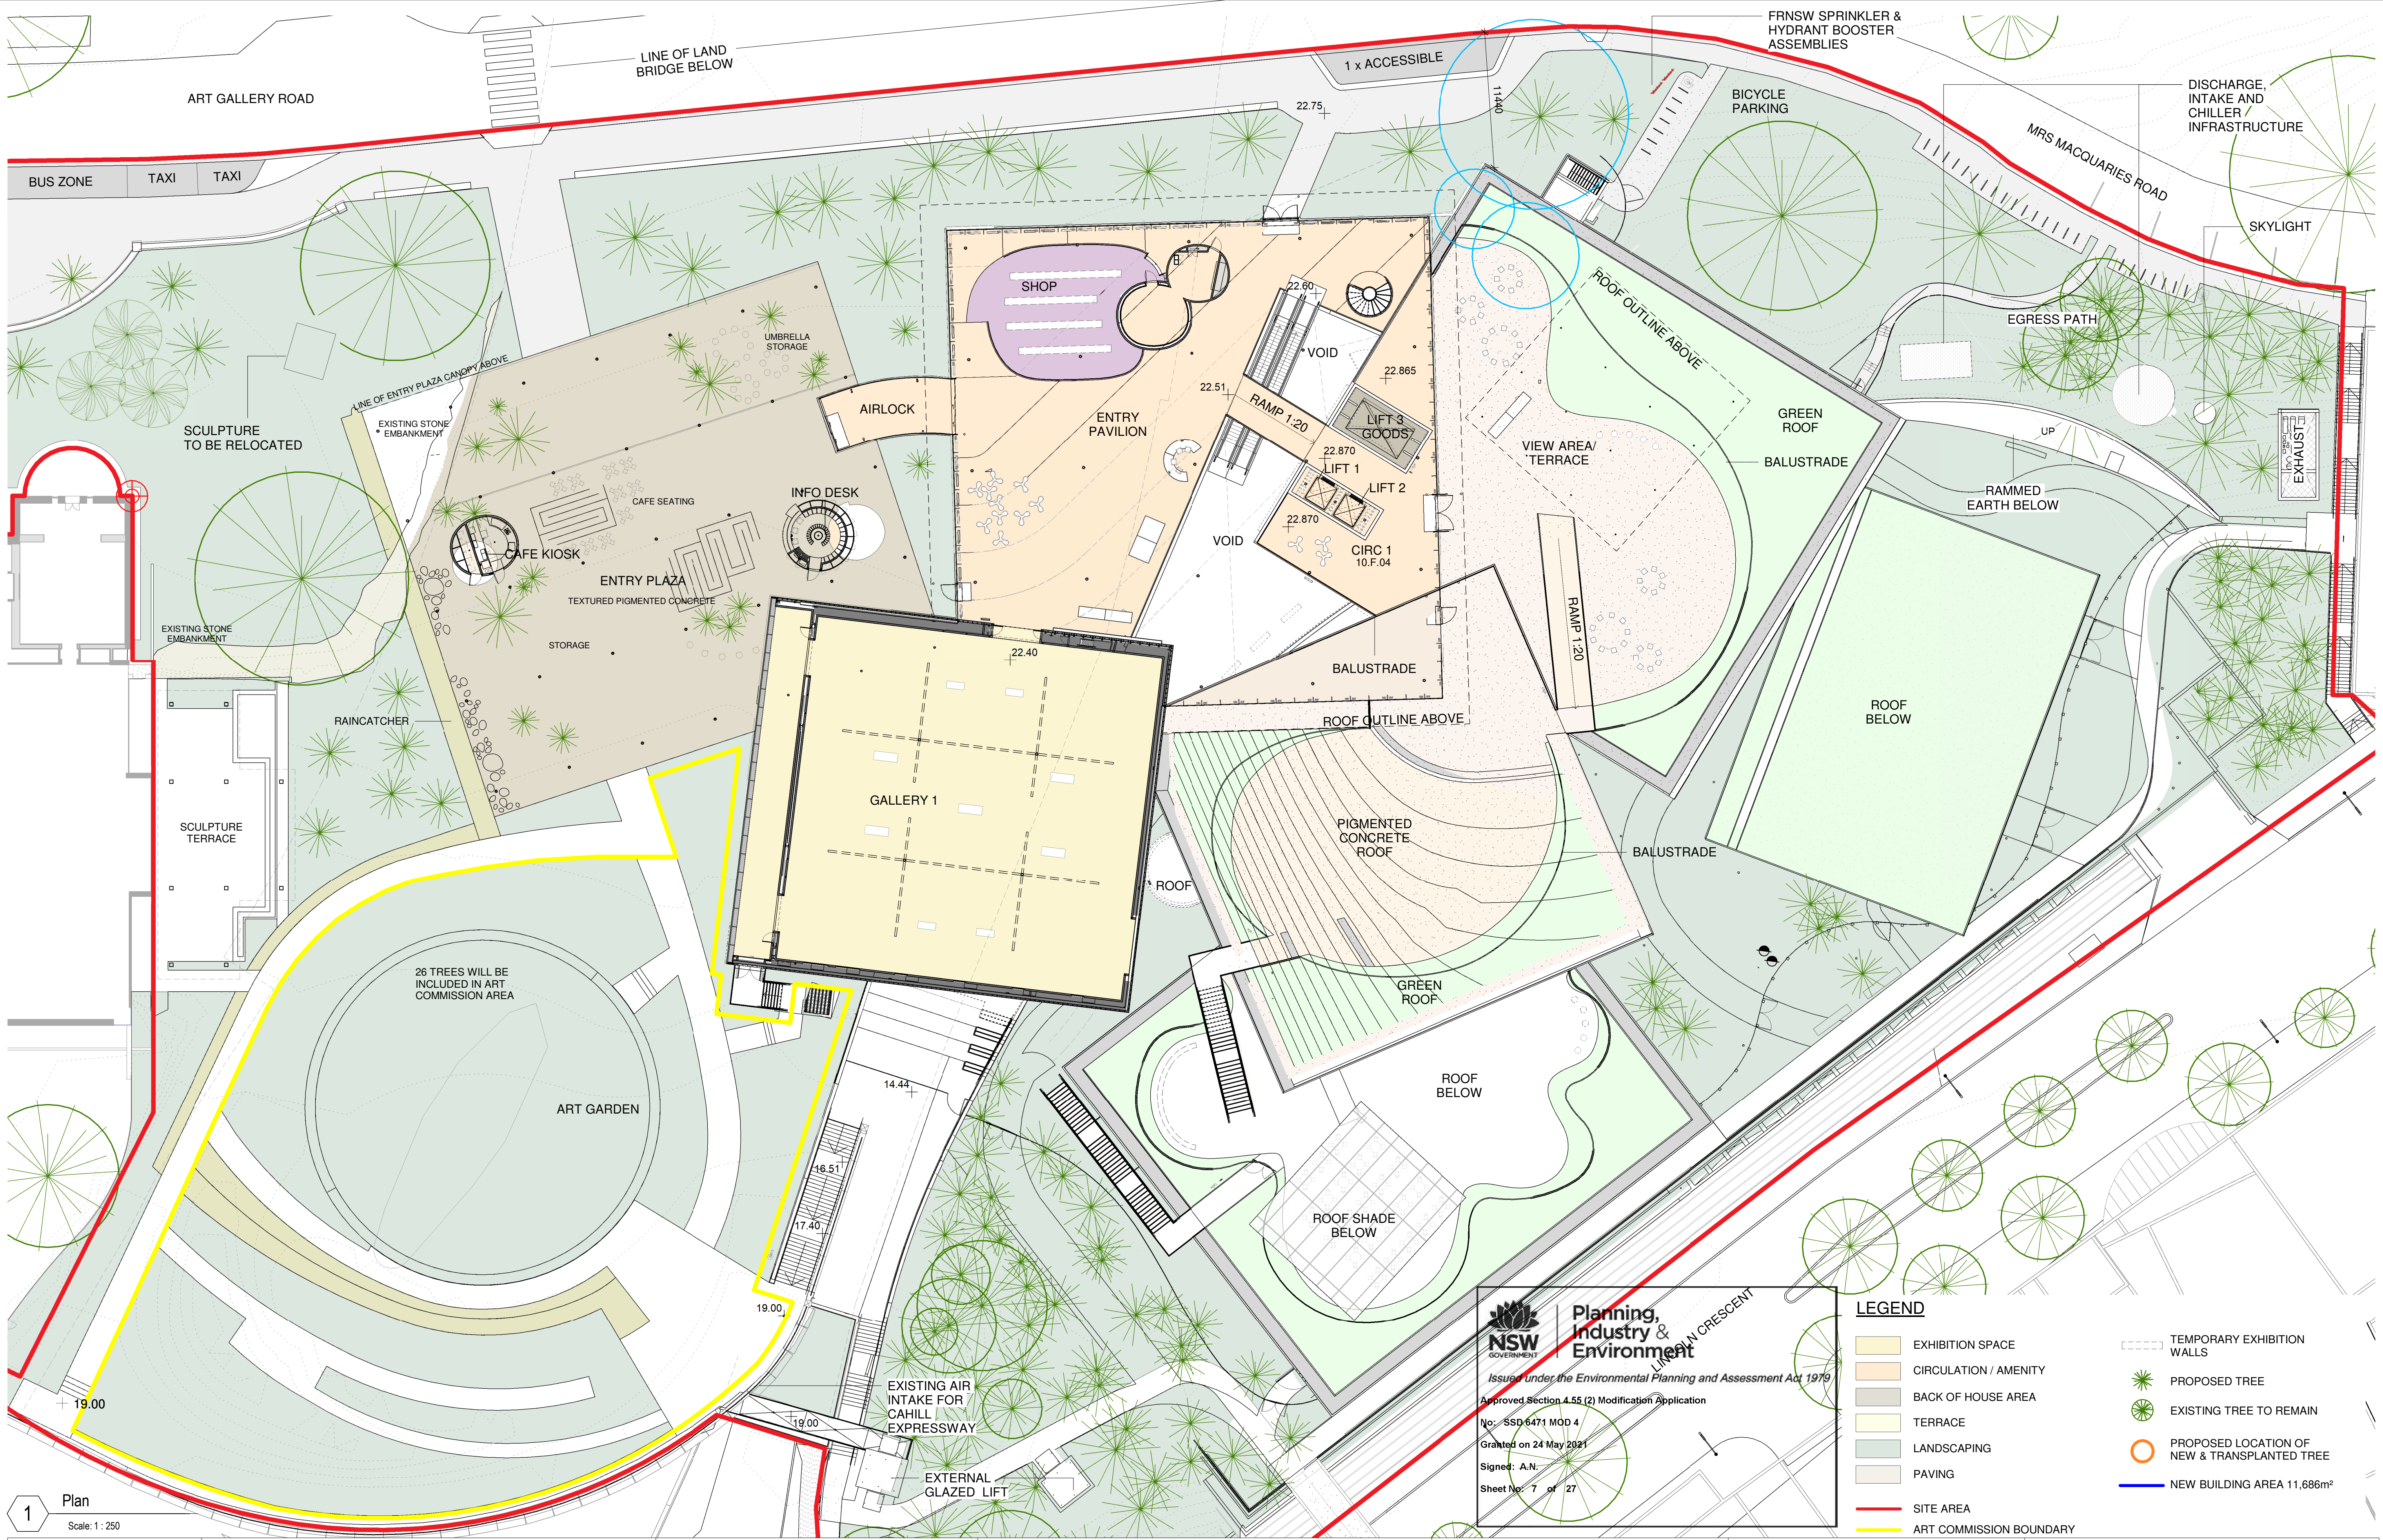
Architectus Sydney
Level 18 MLC Centre 19 Martin Place
Sydney NSW 2000
T (61 2) 8252 8400
F (61 2) 8252 9600
sydney@architectus.com.au
ABN 11 098 489 448

ART GALLERY OF NSW EXPANSION PROJECT - SYDNEY MODERN

drawing
Roof Plan
Proposed Area of Landbridge 'Works'

drawing no. **DA_1000**

Revision
R



1

Plan
Scale: 1 : 250

Copyright: The copyright subsisting in these drawings, plans, designs and specifications vests with The Art Gallery of New South Wales. They must not be used, reproduced or copied, in whole or in part, nor may the information, ideas and concepts therein contained (which are confidential to the Art Gallery of New South Wales) be disclosed to any person without the prior written consent of The Art Gallery of New South Wales.	<table><tr><th>Revision</th><th>Description</th><th>Date</th></tr><tr><td>O</td><td>Submitted To RCC</td><td>15 07 2020</td></tr><tr><td>P</td><td>Issued For S455 Submission</td><td>23 07 2020</td></tr><tr><td>Q</td><td>Issued For S455 Landscape Mod</td><td>07 08 2020</td></tr><tr><td>R</td><td>Update to Landscape Modification</td><td>03 11 2020</td></tr></table>	Revision	Description	Date	O	Submitted To RCC	15 07 2020	P	Issued For S455 Submission	23 07 2020	Q	Issued For S455 Landscape Mod	07 08 2020	R	Update to Landscape Modification	03 11 2020	Scale: 1:250 @ A1 1:500 @ A3 02.557.510 Key Plan: Key Section:	Client: ART GALLERY NSW Art Gallery Road Sydney, NSW, 2000 T (61 2) 9225 1780 Lead Architect: SANAA Kazuyo Sejima + Ryue Nishizawa / S A N A A SANAA JIMMUSHO LTD. Tokyo, Japan 1-5-27 Tsumori, Kojima, Tokyo Japan 100-0003 T +81 3 6254 1780 sanaa@sanaa.co.jp www.sanaa.co.jp Executive Architect: architectus™ Architectus Sydney Level 18 MLC Centre 19 Martin Place Sydney NSW 2000 T (61 2) 8252 8400 F (61 2) 8252 9600 sydney@architectus.com.au ABN 11 098 489 448	project ART GALLERY OF NSW EXPANSION PROJECT - SYDNEY MODERN drawing Entry Level Plan drawing no. DA_1001 Revision R
Revision	Description	Date																	
O	Submitted To RCC	15 07 2020																	
P	Issued For S455 Submission	23 07 2020																	
Q	Issued For S455 Landscape Mod	07 08 2020																	
R	Update to Landscape Modification	03 11 2020																	



NSW GOVERNMENT

Planning, Industry & Environment

Issued under the Environmental Planning and Assessment Act 1979

Approved Section 4.55 (2) Modification Application

No: SSD 6471 MOD 4

Granted on 24 May 2021

Signed: A.N.

Sheet No: 8 of 27

MCGREGOR COXALL

McGregor Coxall Pty Ltd. ACN 082 334 290
Sydney: +61 2 9977 3853
Melbourne: +61 3 9999 1608
sydney@mcgregorcoxall.com
melbourne@mcgregorcoxall.com
Web: www.mcgregorcoxall.com

Client
Art Gallery NSW

Key Consultants
SANAA
Architectus

Project Name
AGNSW Expansion: Sydney Modern Project

Project No.
458SL

Address
Art Gallery Rd, Sydney, NSW, 2000

Key Plan

Scale
1: 500 @ A1

Scale Bar
0 5 10 15 20 25 M

All dimensions are in millimetres unless otherwise noted. Do not scale from this drawing.

Orientation

Issue Log					
X	Modification for Design Development	PM	AM	3/7/20	
Y	Modification for Landscape Changes	PM	AM	15/7/20	
Z	Response to submissions	PM	AM	19/2/21	
Rev	Revision Description	By	Checked	Date	

Phase
Development Application

Sheet Title
Landscape Masterplan - Roof

Sheet No.
LD_DA_00-01

Rev
Z



- NOTES**
- 26 additional native trees are to be planted within the future artwork commission area
 - For HVM protection refer Security Report



**Planning,
Industry &
Environment**

Issued under the Environmental Planning and Assessment Act 1979

Approved Section 4.55 (2) Modification Application

No: SSD 6471 MOD 4

Granted on 24 May 2021

Signed: A.N.

Sheet No: 9 of 27

**MCGREGOR
COXALL**

McGregor Coxall Pty Ltd. ACN 082 334 290
Sydney: +61 2 9977 3853
Melbourne: +61 3 9999 1608
sydney@mcgregorcoxall.com
melbourne@mcgregorcoxall.com
Web: www.mcgregorcoxall.com

Client
Art Gallery NSW

Key Consultants
SANAA
Architectus

Project Name
AGNSW Expansion: Sydney Modern Project

Project No.
458SL

Address
Art Gallery Rd, Sydney, NSW, 2000

Key Plan

Scale
1: 500 @ A1

Scale Bar
0 5 10 15 20 25 M

All dimensions are in millimetres unless otherwise noted. Do not scale from this drawing.

Orientation


Issue Log					
X	Modification for Design Development	PM	AM	03/07/20	
Y	Modification for Landscape Changes	PM	AM	15/07/20	
Z	Response to submissions	PM	AM	19/2/21	
Rev	Revision Description	By	Checked	Date	


Phase
Development Application

Sheet Title
Landscape Masterplan - GFLevel

Sheet No.
LD_DA_00-02

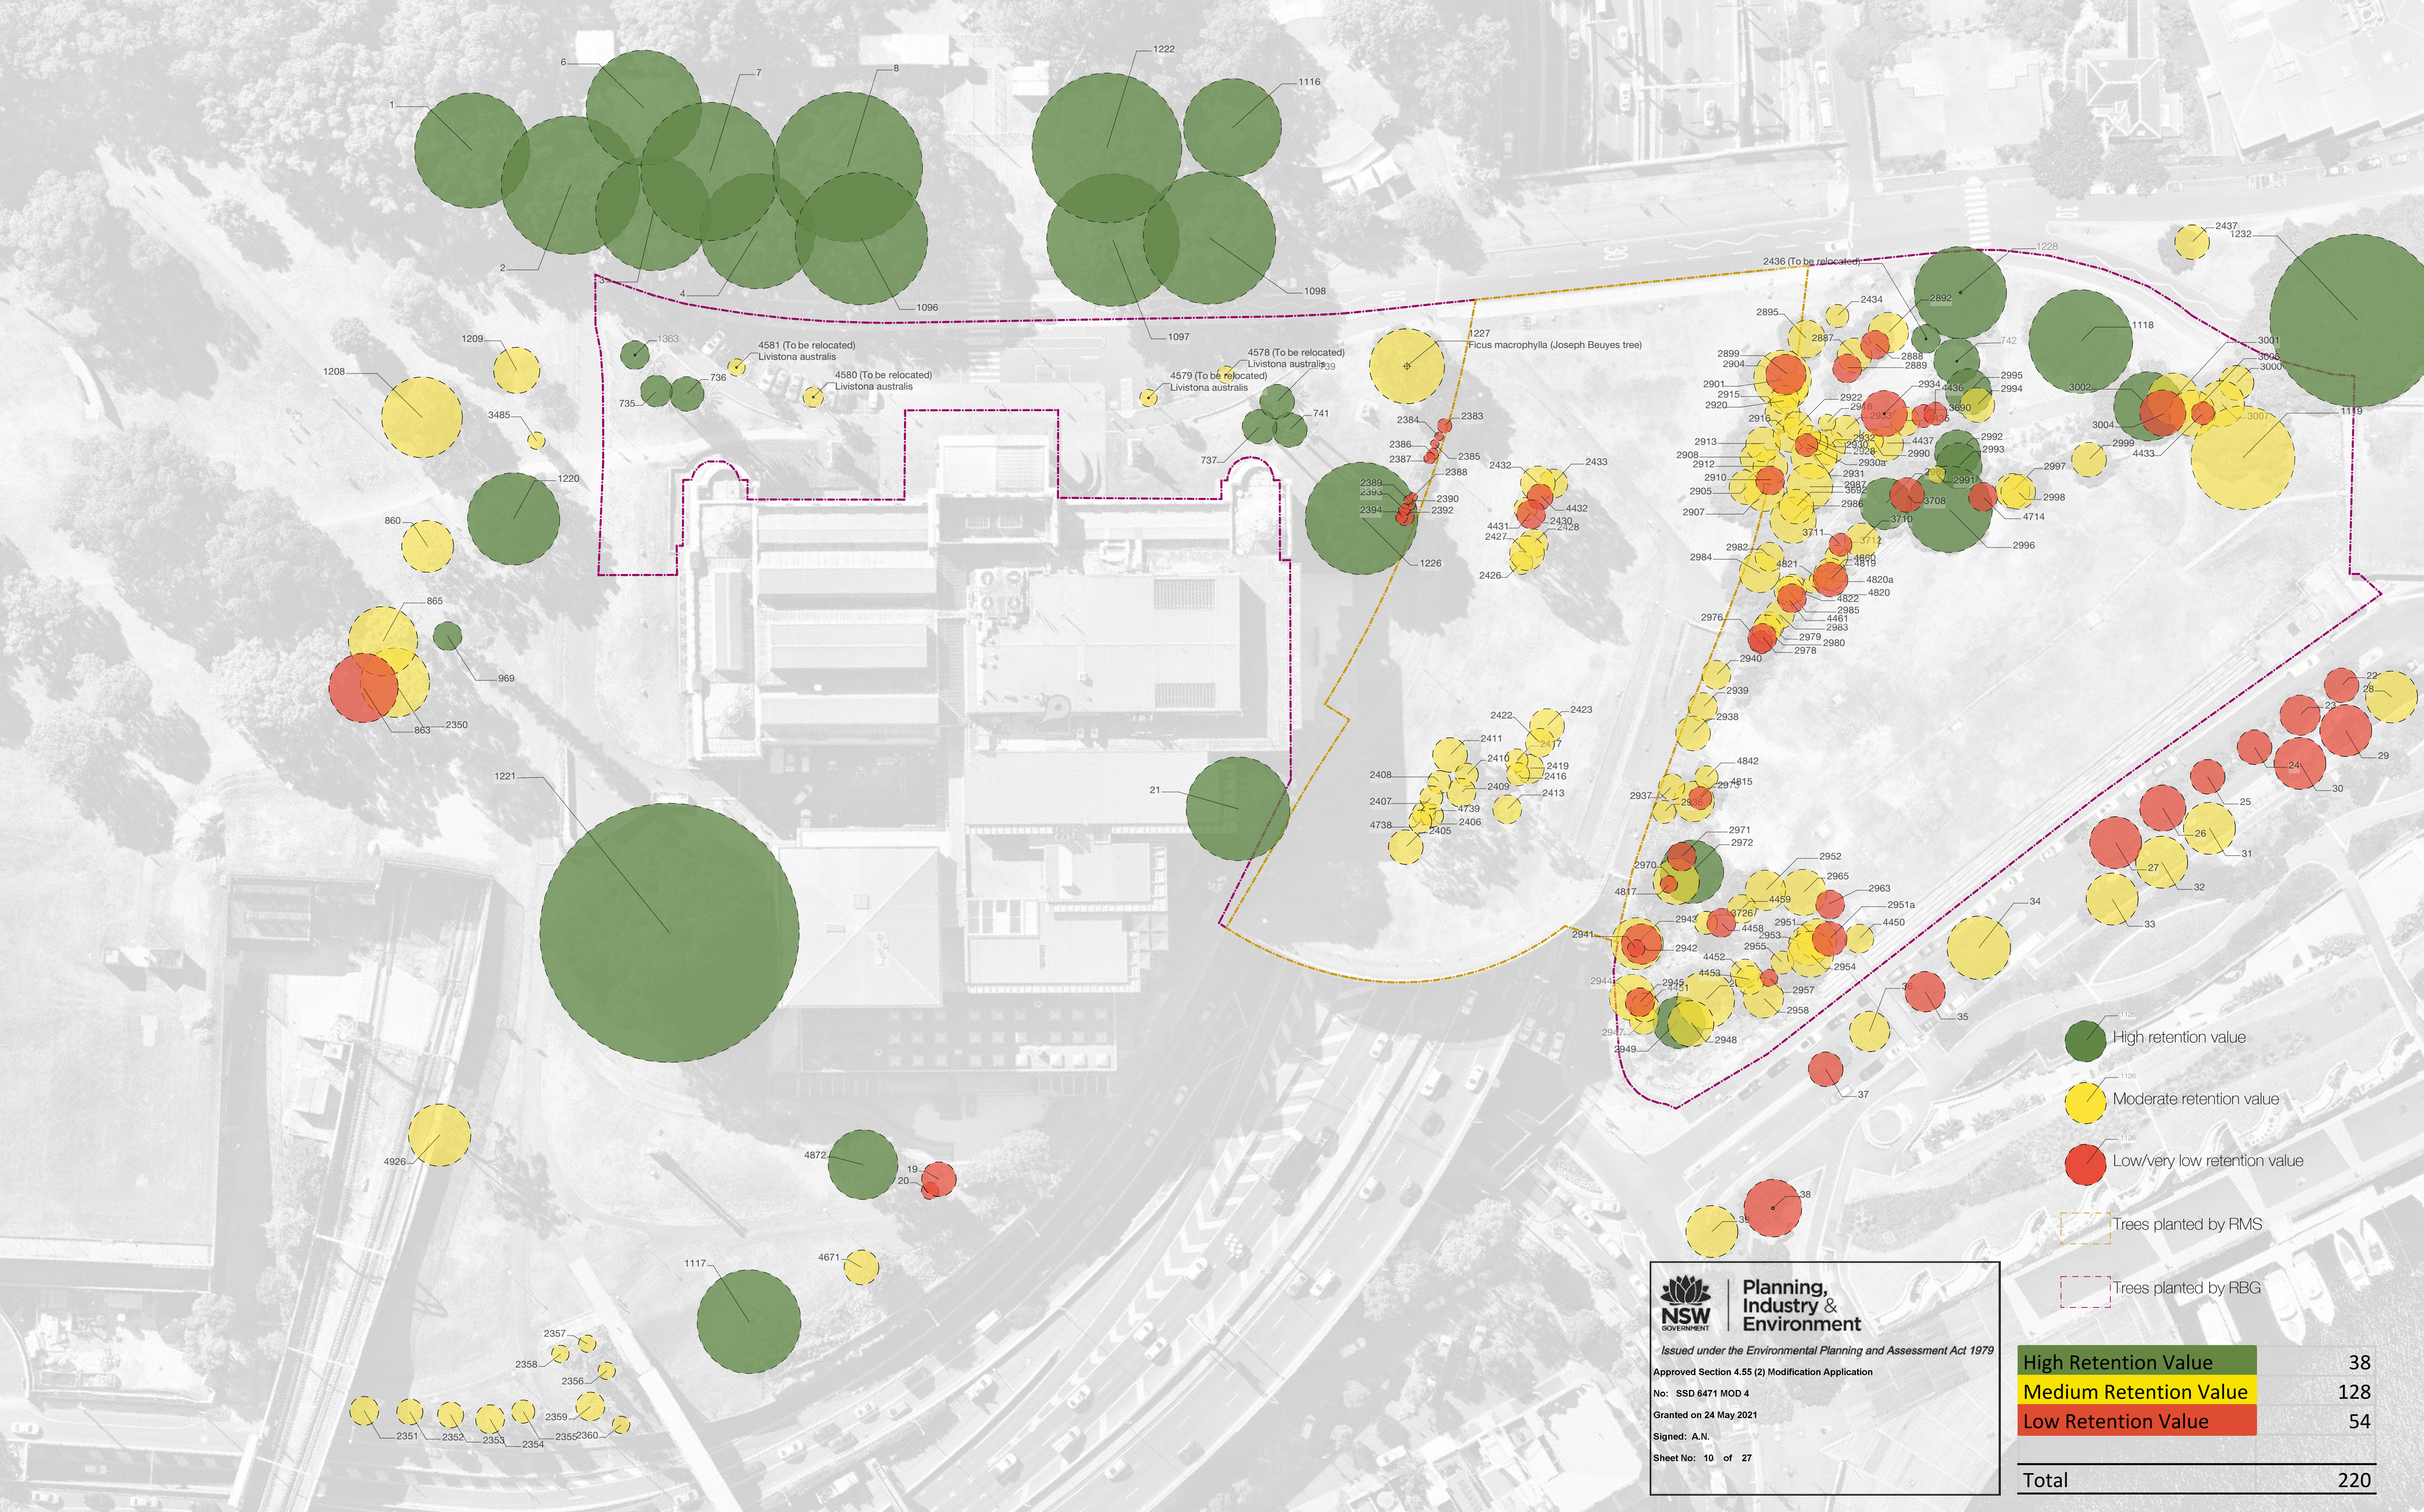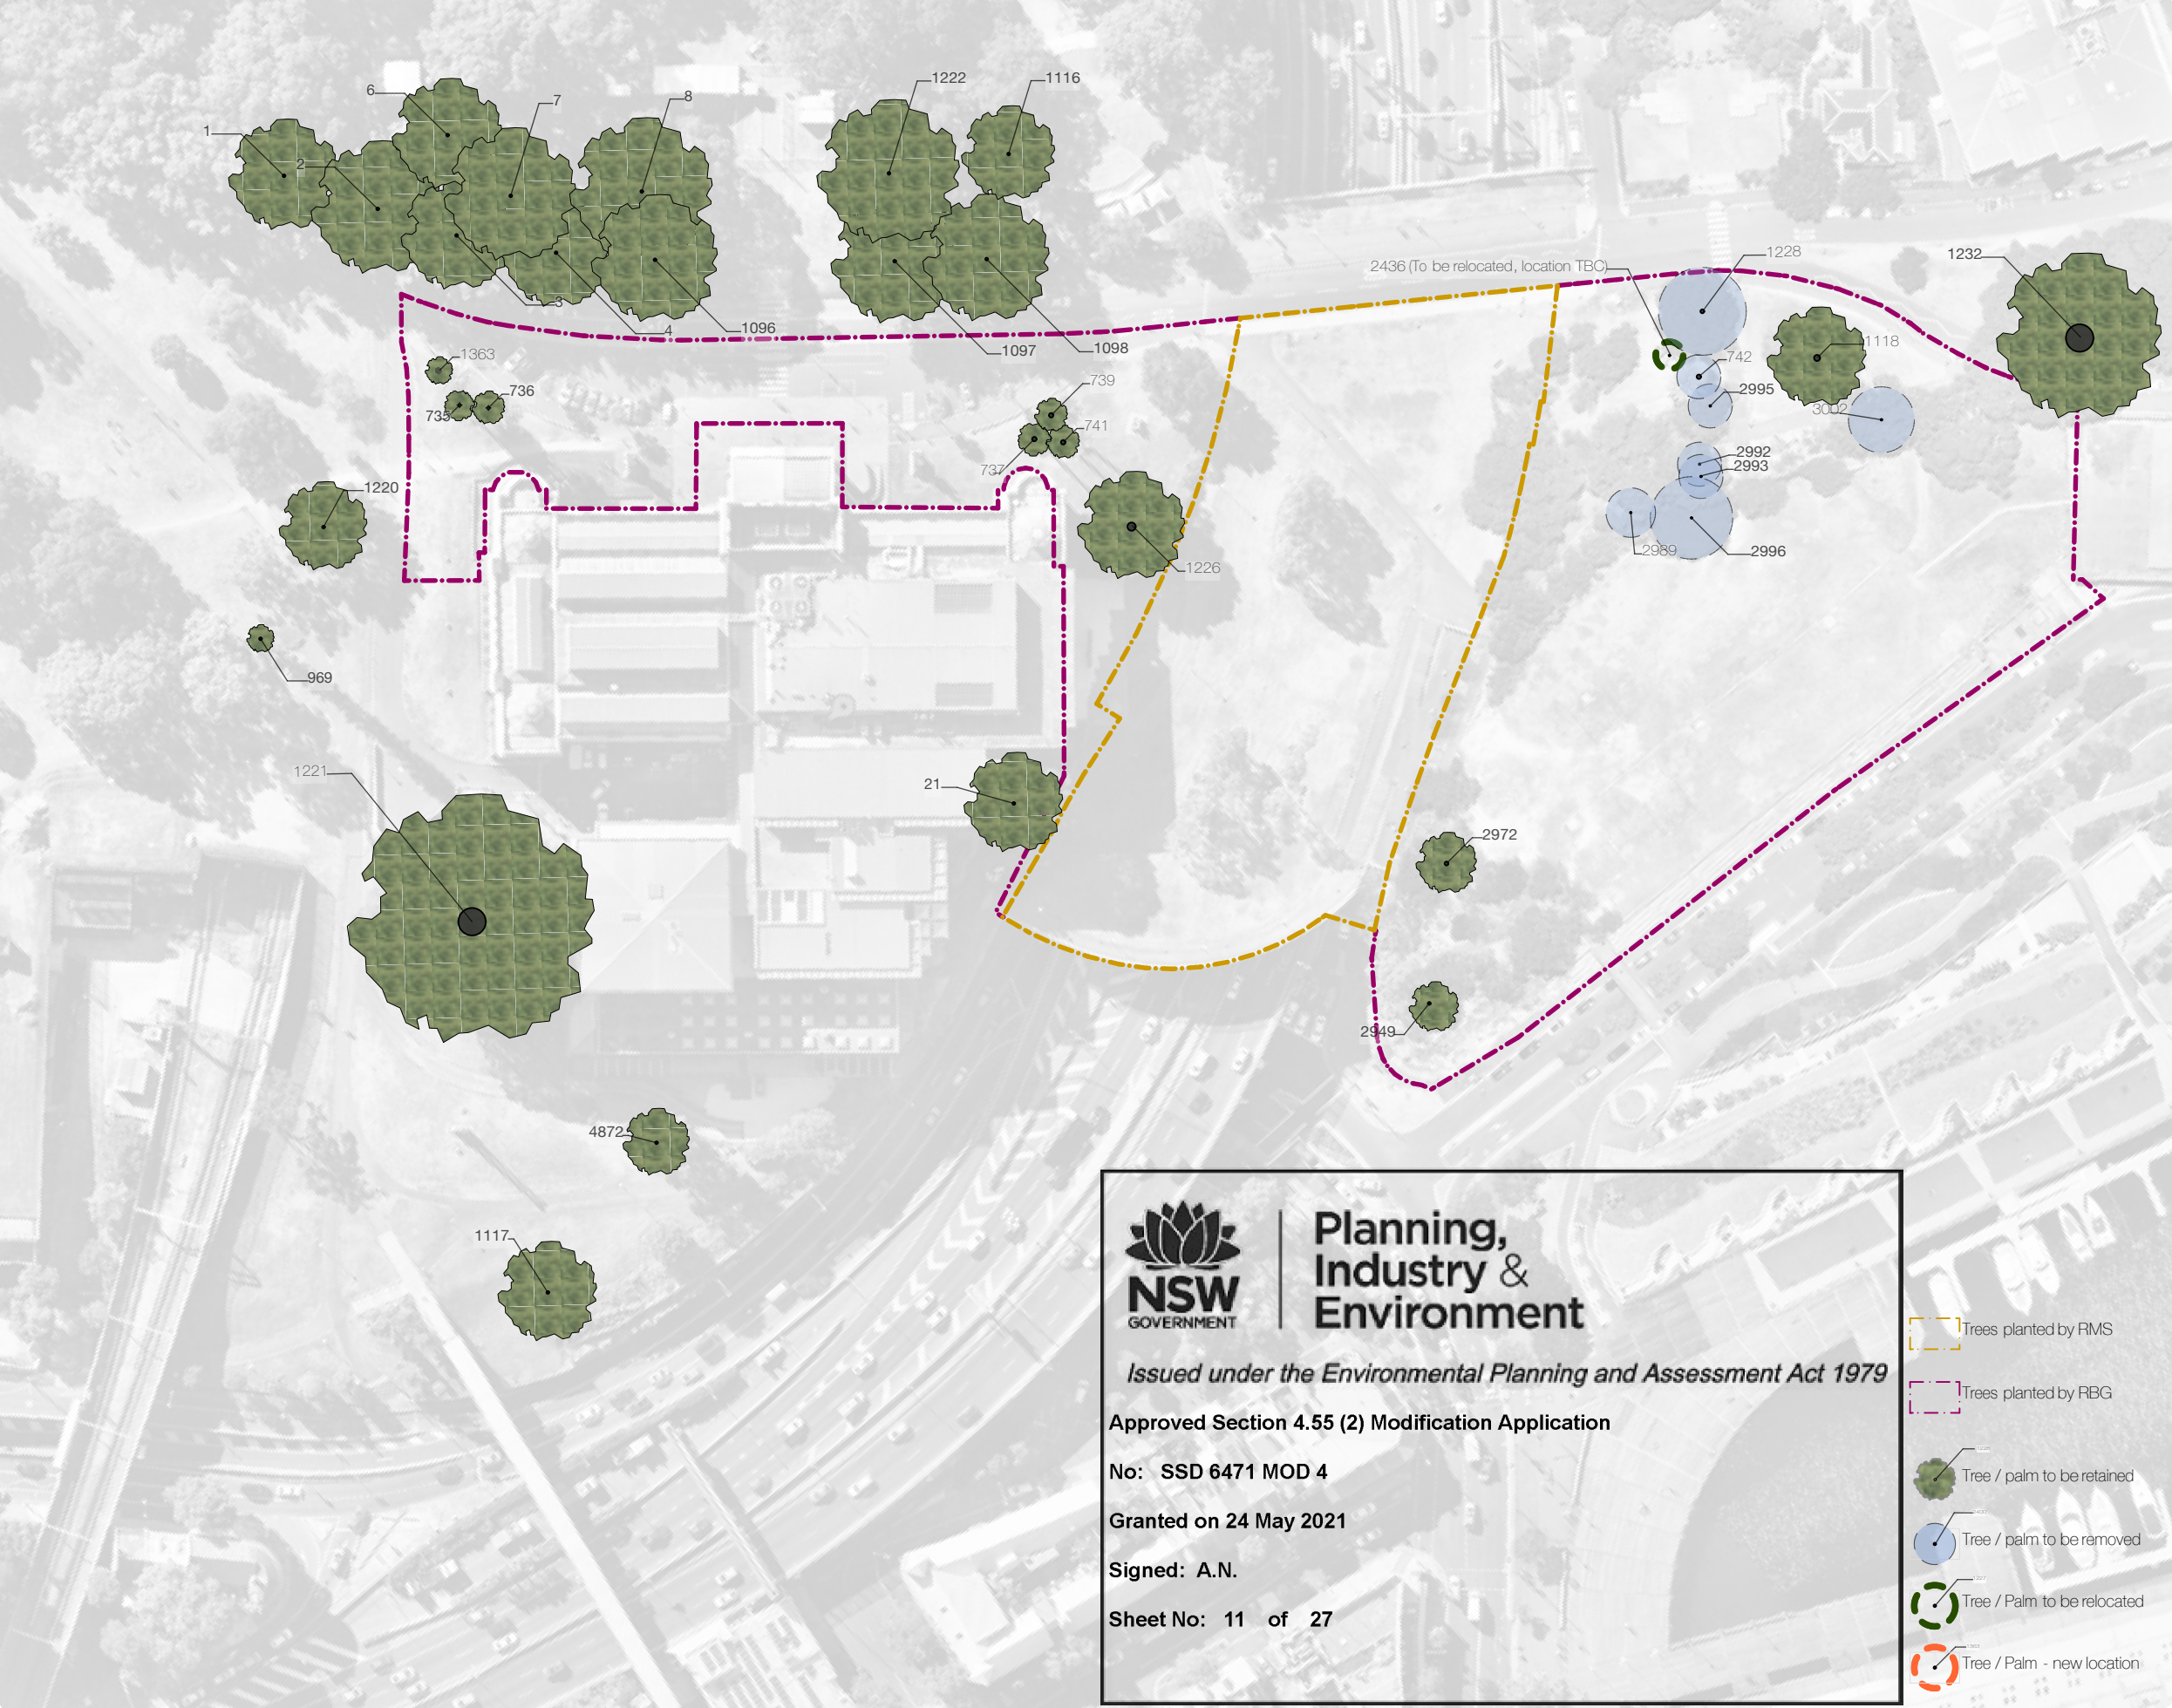Rev
Z





Tree No	RMS/RBG	Botanical Name	Significance	Action	Native/Exotic
2992	RBG land	Eucalyptus tereticornis	High	Remove	Native
2993	RBG land	Eucalyptus tereticornis	High	Remove	Native
2995	RBG land	Eucalyptus tereticornis	High	Remove	Native
2996	RBG land	Ficus rubiginosa	High	Remove	Native
2989	RBG land	Eucalyptus tereticornis	High	Remove	Native
3002	RBG land	Eucalyptus tereticornis	High	Remove	Native
1228	RBG land	Ficus macrophylla	High	Remove	Native
1	RBG land	Ficus microcarpa var.hillii	High	Retain	Native
2	RBG land	Ficus microcarpa var.hillii	High	Retain	Native
3	RBG land	Ficus microcarpa var.hillii	High	Retain	Native
4	RBG land	Ficus microcarpa var.hillii	High	Retain	Native
6	RBG land	Ficus rubiginosa	High	Retain	Native
7	RBG land	Ficus macrophylla	High	Retain	Native
8	RBG land	Ficus macrophylla	High	Retain	Native
21	RBG land	Ficus macrophylla	High	Retain	Native
735	RBG land	Phoenix canariensis	High	Retain	Exotic
736	RBG land	Phoenix canariensis	High	Retain	Exotic
737	RBG land	Phoenix canariensis	High	Retain	Exotic
739	RBG land	Phoenix canariensis	High	Retain	Exotic
741	RBG land	Phoenix canariensis	High	Retain	Exotic
969	RBG land	Araucaria columnaris	High	Retain	Exotic
1096	RBG land	Ficus microcarpa var.hillii	High	Retain	Native
1097	RBG land	Ficus microcarpa var.hillii	High	Retain	Native
1098	RBG land	Ficus microcarpa var.hillii	High	Retain	Native
1116	RBG land	Ficus rubiginosa	High	Retain	Native
1117	RBG land	Ficus rubiginosa	High	Retain	Native
1118	RBG land	Ficus rubiginosa	High	Retain	Native
1220	RBG land	Ficus macrophylla	High	Retain	Native
1221	RBG land	Ficus macrophylla	High	Retain	Native
1222	RBG land	Ficus macrophylla	High	Retain	Native
1226	RBG land	Ficus rubiginosa	High	Retain	Native
1232	RBG land	Ficus macrophylla	High	Retain	Native
2949	RBG land	Eucalyptus tereticornis	High	Retain	Native
2972	RBG land	Eucalyptus tereticornis	High	Retain	Native
4872	RBG land	Eucalyptus microcorys	High	Retain	Native
742	RBG land	Phoenix canariensis	High	Remove	Exotic
1363	RBG land	Phoenix sylvestris	High	Retain	Exotic
2436	RBG land	Chamaerops humilis	High	Transplant	Exotic

	Remove	8
High	Retain	29
Significant	Transplant	1
Sub Total		38



Planning,
Industry &
Environment

Issued under the Environmental Planning and Assessment Act 1979

Approved Section 4.55 (2) Modification Application

No: SSD 6471 MOD 4

Granted on 24 May 2021

Signed: A.N.

Sheet No: 11 of 27

Trees planted by RMS

Trees planted by RBG

Tree / palm to be retained

Tree / palm to be removed

Tree / Palm to be relocated

Tree / Palm - new location



McGregor Coxall Pty Ltd. ACN 082 334 290
Sydney: +61 2 9977 3853
Melbourne: +61 3 9999 1608
sydney@mcgregorcoxall.com
melbourne@mcgregorcoxall.com
Web: www.mcgregorcoxall.com

Client
Art Gallery NSW

Project No. 458SL
AGNSW Expansion: Sydney Modern Project

Address
Art Gallery Rd, Sydney, NSW, 2000

Phase
Development Application

Key Plan

Scale & Orientation

1:1200 @ A3

0 5 10 15 20 25 M

All dimensions are in millimetres unless otherwise noted. Do not scale from this drawing.

Revision Log

J	Response to submissions
I	Modification for Landscape Changes
H	Updated as per T1118 discussion

PM	19/2/21
PM	15/7/20
PM/AD	14/8/18

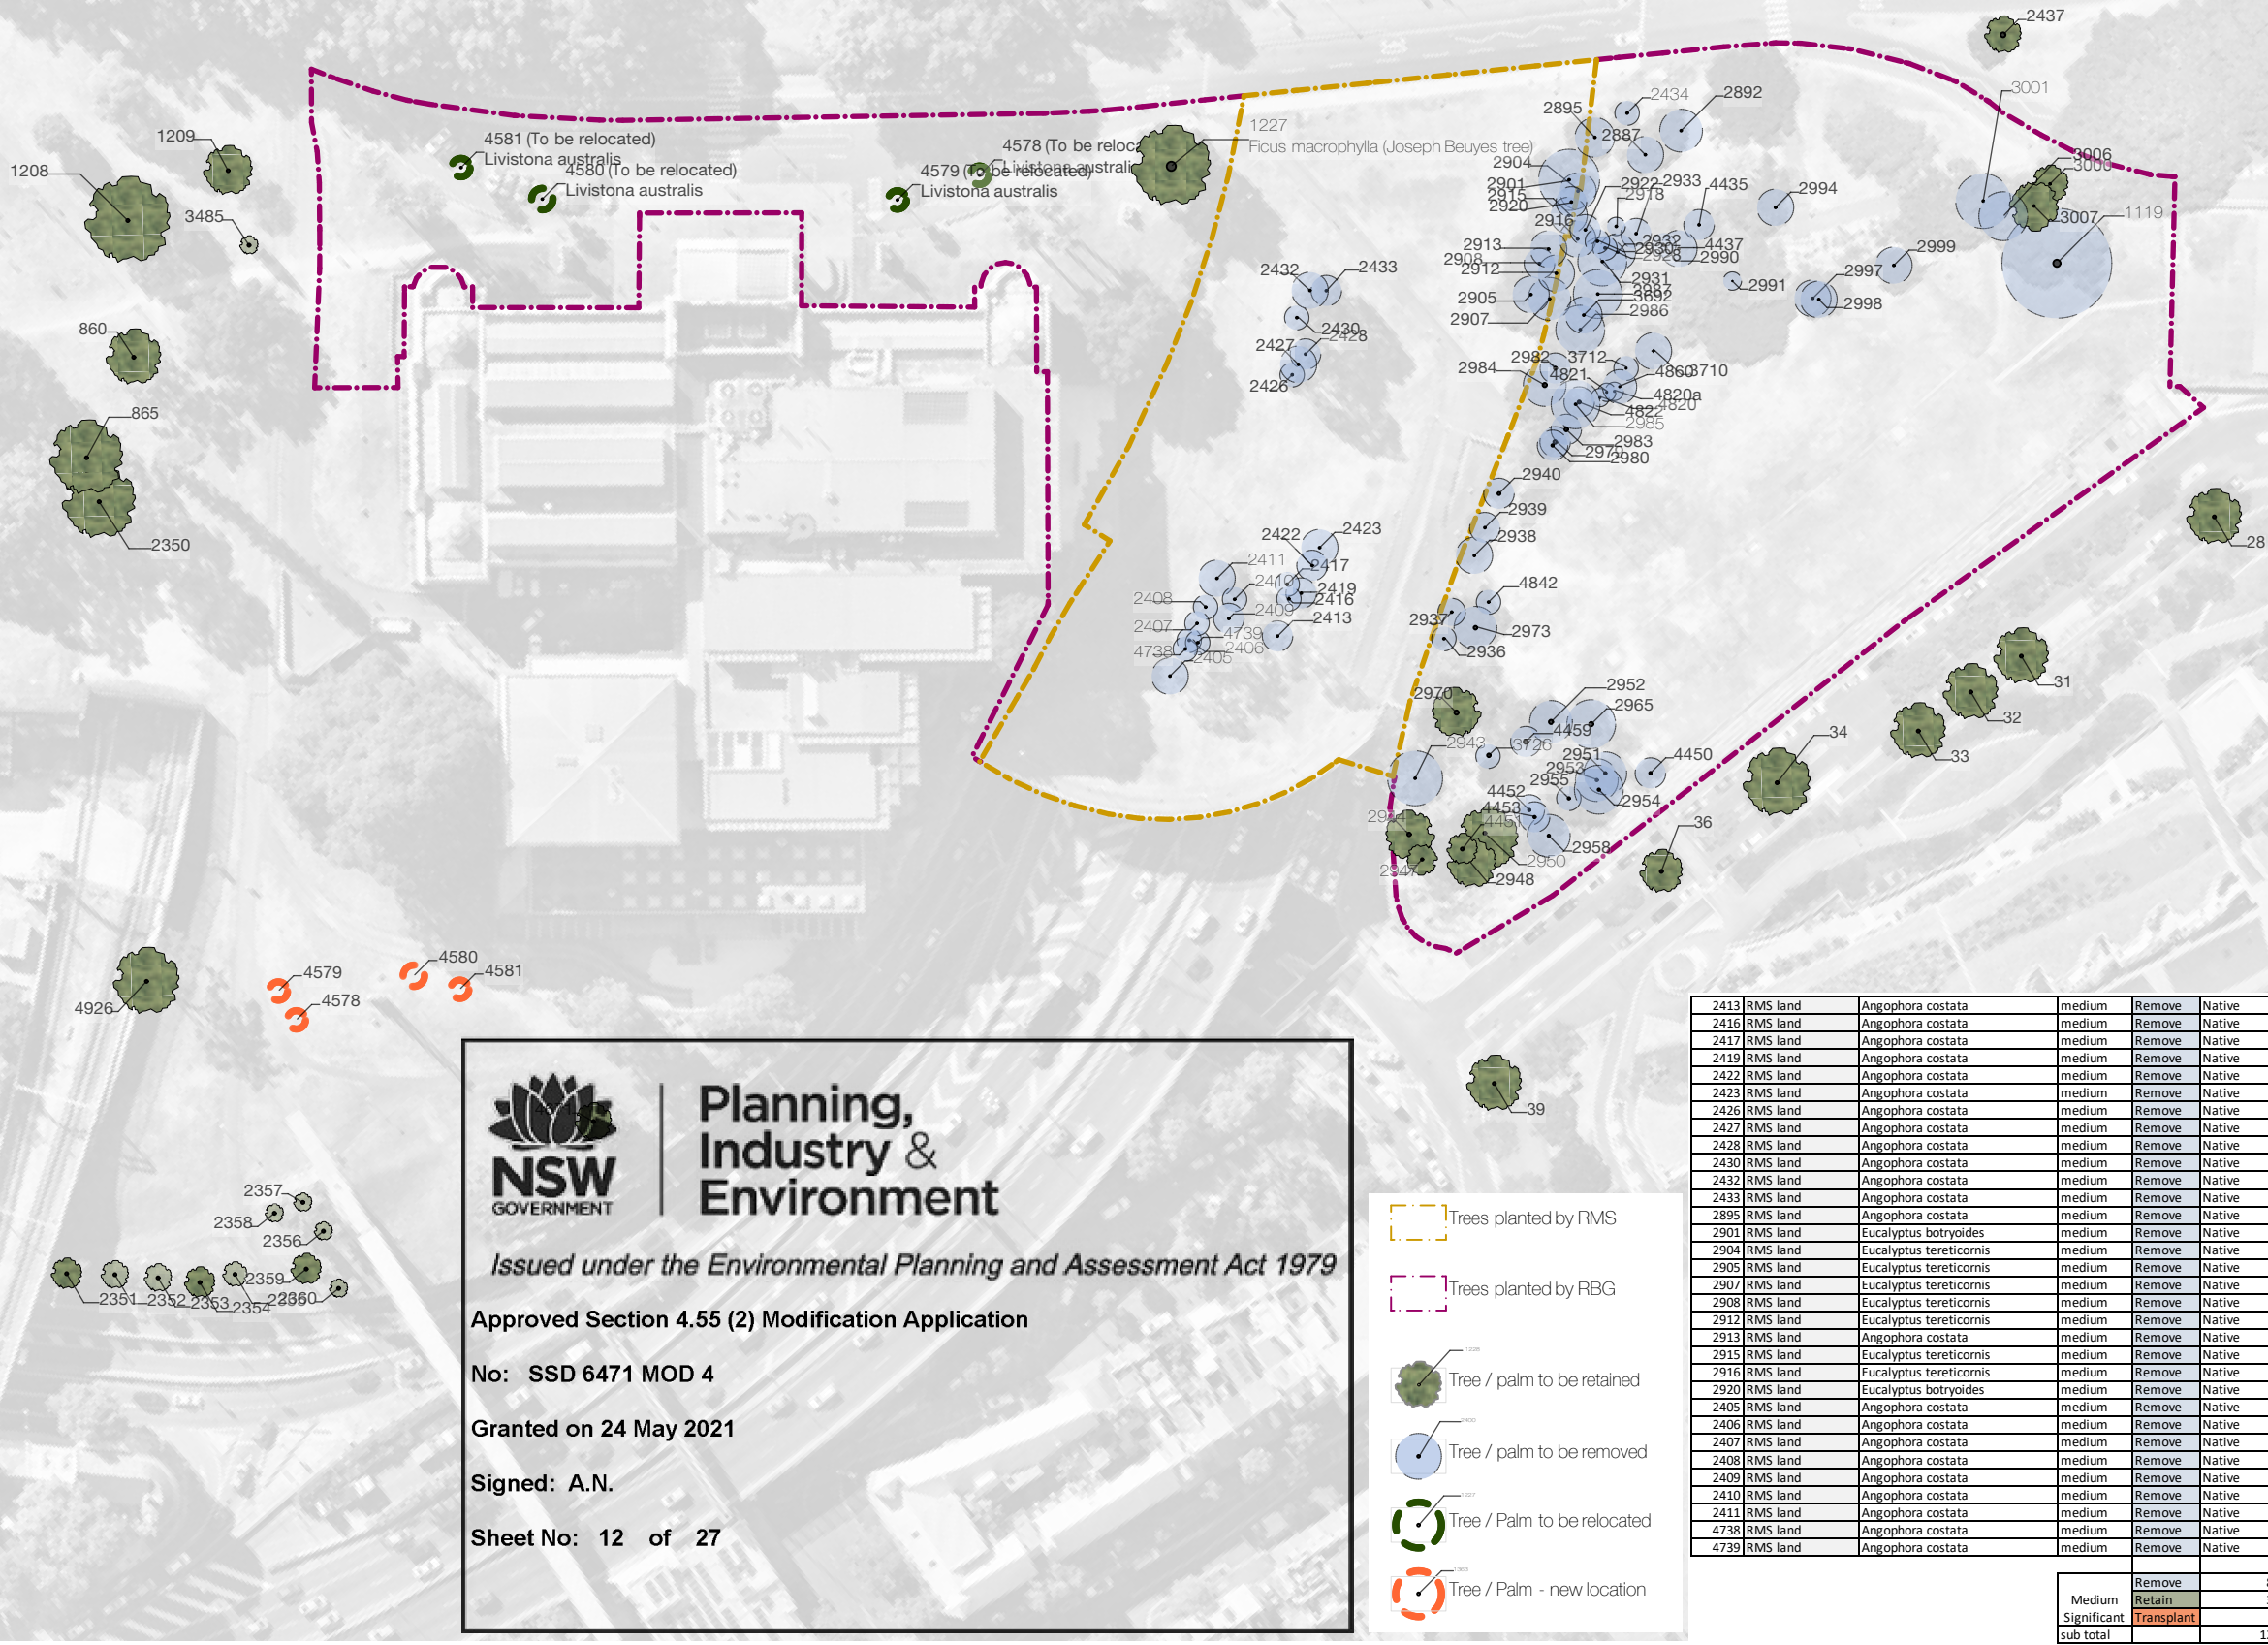
Rev Revision Description

By/Checked Date

Sheet Title
Tree Significance -High

Sheet No.
LD_DA_00-18

Rev
J



Planning, Industry & Environment

Issued under the Environmental Planning and Assessment Act 1979

Approved Section 4.55 (2) Modification Application

No: SSD 6471 MOD 4

Granted on 24 May 2021

Signed: A.N.

Sheet No: 12 of 27



Planning,
Industry &
Environment

Issued under the Environmental Planning and Assessment Act 1979

Approved Section 4.55 (2) Modification Application

No: SSD 6471 MOD 4

Granted on 24 May 2021

Signed: A.N.

Sheet No: 13 of 27

**MCGREGOR
COXALL**

McGregor Coxall Pty Ltd. ACN 082 334 290
Sydney: +61 2 9977 3853
Melbourne: +61 3 9999 1608
sydney@mcgregorcoxall.com
melbourne@mcgregorcoxall.com
Web: www.mcgregorcoxall.com

Client
Art Gallery NSW

 
Project No. 458SL
AGNSW Expansion: Sydney Modern Project
Address
Art Gallery Rd, Sydney, NSW, 2000
Phase
Development Application

Key Plan

Scale & Orientation

1:1200 @ A3





All dimensions are in millimetres unless otherwise noted. Do not scale from this drawing.

Revision Log			
I	Response to submissions	PM	19/2/21
H	Modification for Landscape Changes	PM	15/7/20
G	REVISED SSDA	PM/AD	7/8/18
Rev	Revision Description	By/Checked	Date

Sheet Title
Tree Significance -Low

Sheet No.
LD_DA_00-20

Rev
I

Tree No	RMS/RBG	Botanical Name	Significance	Action	Native/Exotic
22	Other (outside site)	Ficus rubiginosa	Low	Remove	Native
23	Other (outside site)	Ficus rubiginosa	Low	Remove	Native
24	Other (outside site)	Ficus rubiginosa	Low	Retain	Native
25	Other (outside site)	Ficus rubiginosa	Low	Retain	Native
26	Other (outside site)	Ficus rubiginosa	Low	Retain	Native
27	Other (outside site)	Ficus rubiginosa	Low	Retain	Native
29	Other (outside site)	Ficus rubiginosa	Low	Retain	Native
30	Other (outside site)	Ficus rubiginosa	Low	Retain	Native
35	Other (outside site)	Ficus rubiginosa	Low	Retain	Native
37	Other (outside site)	Ficus rubiginosa	Low	Retain	Native
38	Other (outside site)	Ficus rubiginosa	Low	Retain	Native
2383	RBG land	Corymbia ficifolia	Low	Remove	Native
2384	RBG land	Corymbia ficifolia	Low	Remove	Native
2385	RBG land	Corymbia ficifolia	Low	Remove	Native
2386	RBG land	Corymbia ficifolia	Low	Remove	Native
2387	RBG land	Corymbia ficifolia	Low	Remove	Native
2388	RBG land	Corymbia ficifolia	Low	Remove	Native
2389	RBG land	Corymbia ficifolia	Low	Remove	Native
2390	RBG land	Corymbia ficifolia	Low	Remove	Native
2392	RBG land	Corymbia ficifolia	Low	Remove	Native
2393	RBG land	Corymbia ficifolia	Low	Remove	Native
2394	RBG land	Corymbia ficifolia	Low	Remove	Native
2888	RBG land	Angophora costata	Low	Remove	Native
2889	RBG land	Eucalyptus botryoides	Low	Remove	Native
2934	RBG land	Eucalyptus (saligna x botryoides)	Low	Remove	Native
2941	RBG land	Angophora costata	Low	Remove	Native
2942	RBG land	Angophora costata	Low	Remove	Native
2957	RBG land	Eucalyptus botryoides	Low	Remove	Native
2963	RBG land	Eucalyptus tereticornis	Low	Remove	Native
2976	RBG land	Eucalyptus botryoides	Low	Remove	Native
2978	RBG land	Eucalyptus tereticornis	Low	Remove	Native
3004	RBG land	Eucalyptus tereticornis	Low	Remove	Native
3690	RBG land	Eucalyptus botryoides	Low	Remove	Native
3708	RBG land	Acacia decurrens	Low	Remove	Native
3711	RBG land	Eucalyptus botryoides	Low	Remove	Native
4433	RBG land	Eucalyptus tereticornis	Low	Remove	Native
4436	RBG land	Eucalyptus botryoides	Low	Remove	Native
4458	RBG land	Eucalyptus tereticornis	Low	Remove	Native
4461	RBG land	Eucalyptus tereticornis	Low	Remove	Native
4714	RBG land	Ficus rubiginosa	Low	Remove	Native
4815	RBG land	Eucalyptus tereticornis	Low	Remove	Native
4819	RBG land	Eucalyptus botryoides	Low	Remove	Native
2930a	RBG land	Eucalyptus botryoides	Low	Remove	Native
2951a	RBG land	Angophora costata	Low	Remove	Native
19	RBG land	Melaleuca linariifolia	Low	Retain	Native
20	RBG land	Melaleuca linariifolia	Low	Retain	Native
863	RBG land	Angophora costata	Low	Retain	Native
2945	RBG land	Eucalyptus botryoides	Low	Retain	Native
2971	RBG land	Eucalyptus botryoides	Low	Remove	Native
4817	RBG land	Eucalyptus botryoides	Low	Remove	Native
2899	RMS land	Eucalyptus botryoides	Low	Remove	Native
2910	RMS land	Eucalyptus tereticornis	Low	Remove	Native
4431	RMS land	Angophora costata	Low	Remove	Native
4432	RMS land	Angophora costata	Low	Remove	Native

Low	Remove	41
Significant	Retain	13
Sub Total	Transplant	0
		54

 Trees planted by RMS

 Trees planted by RBG

 Tree / palm to be retained

 Tree / palm to be removed

 Tree / Palm to be relocated

 Tree / Palm - new location



Keynote

- | | | |
|--|--|--|
| ① Pedestrian Crossing | ⑦ Stone clad reinforced concrete walls | ⑬ Existing Fig tree to be retained |
| ② Asphalt paving - City of Sydney Streets | ⑧ Grey granite stone stairs | ⑭ Sphinx sculptures retained and relocated |
| ③ Stone paving - to match existing entry forecourt | ⑨ Bollards | ⑮ War & Peace statues retained as existing |
| ④ Reflecting Pools | ⑩ Cable System | ⑯ Lawn area |
| ⑤ Existing wall to be raised and relocated | ⑪ Existing Palms trees to be retained | ⑰ Gavel path |
| ⑥ Sandstone raised edge | ⑫ Proposed trees | |



**Planning,
Industry &
Environment**

Issued under the Environmental Planning and Assessment Act 1979

Approved Section 4.55 (2) Modification Application

No: SSD 6471 MOD 4

Granted on 24 May 2021

Signed: A.N.

Sheet No: 14 of 27



McGregor Coxall Pty Ltd. ACN 082 334 290
Sydney: +61 2 9977 3853
Melbourne: +61 3 9999 1608
sydney@mcgregorcoxall.com
melbourne@mcgregorcoxall.com
Web: www.mcgregorcoxall.com

Client
Art Gallery NSW

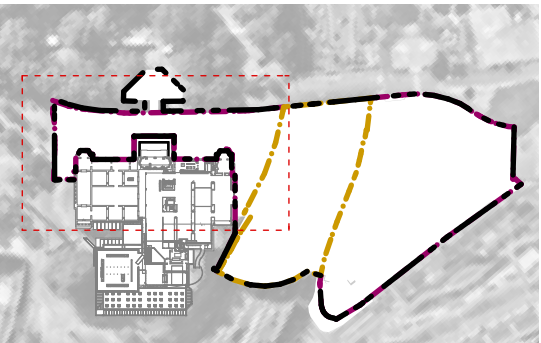
Key Consultants
SANAA
Architectus

Project Name
AGNSW Expansion: Sydney Modern Project

Project No.
458SL

Address
Art Gallery Rd, Sydney, NSW, 2000

Key Plan



Scale
1: 200 @ A1

Scale Bar
0 2 4 6 8 10 M

All dimensions are in millimetres unless otherwise noted. Do not scale from this drawing.

Orientation



Issue Log

G	Revised SSDA
H	Modification for Landscape Changes
I	Response to submissions

AD	AM
PM	AM
PM	AM

14/8/18
15/7/20
19/2/21

Rev Revision Description

By Checked

Date

Phase
Development Application

Sheet Title
Vernon Curtilage

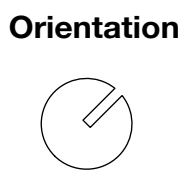
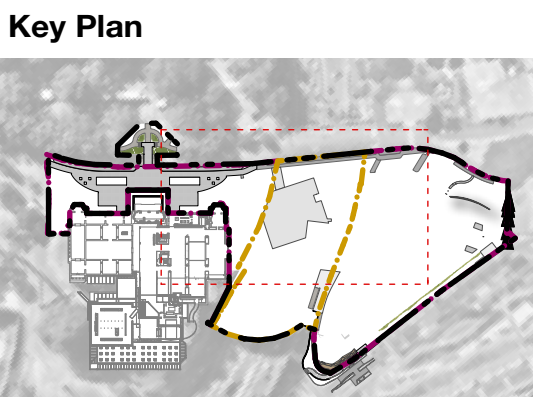
Sheet No.
LD_DA_10-01

Rev

1



- Keynote**
- 1 Asphalt paving - Art Gallery Road Footbridge
 - 2 Asphalt paving - City of Sydney Streets
 - 3 Rain catcher & sandstone channel
 - 4 Pedestrian Crossing
 - 5 HVM bench seat
 - 6 Existing Fig tree to be retained
 - 7 Proposed trees and shrub planting
 - 8 Stone paving - to match existing stone at entry forecourt
 - 9 Potted trees



Issue Log

G	Revised SSDA	AD	AM
H	Modification for Landscape Changes	PM	AM
I	Response to submissions	PM	AM

Rev	Revision Description	By	Checked
-----	----------------------	----	---------

14/8/18
15/7/20
19/2/21

Date



- Keynote**
- ① Port Jackson Fig to be retained
 - ② Fuel Bunker Garden
 - ③ Emergency exit
 - ④ Sandstone Woodland Planting
 - ⑤ Loading bay access
 - ⑥ Bicycle parking
 - ⑦ Existing substation demolished
 - ⑧ Artwork Commission Space skylight
 - ⑨ Cooling tower grill



**Planning,
Industry &
Environment**

Issued under the Environmental Planning and Assessment Act 1979

Approved Section 4.55 (2) Modification Application

No: SSD 6471 MOD 4

Granted on 24 May 2021

Signed: A.N.

Sheet No: 16 of 27

**MCGREGOR
COXALL**

McGregor Coxall Pty Ltd. ACN 082 334 290
Sydney: +61 2 9977 3853
Melbourne: +61 3 9999 1608
sydney@mcgregorcoxall.com
melbourne@mcgregorcoxall.com
Web: www.mcgregorcoxall.com

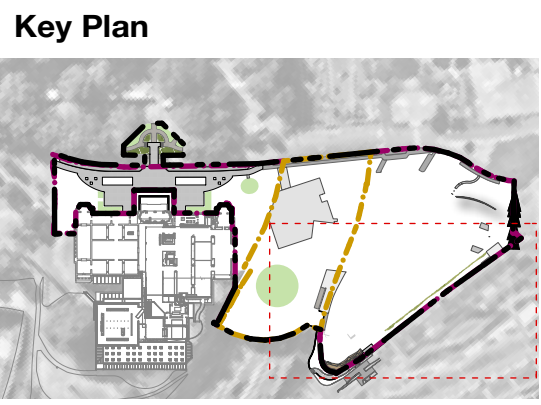
Client
Art Gallery NSW

Key Consultants
SANAA
Architectus

Project Name
AGNSW Expansion: Sydney Modern Project

Project No.
458SL

Address
Art Gallery Rd, Sydney, NSW, 2000



Scale
1: 200 @ A1

Scale Bar
0 2 4 6 8 10 M

All dimensions are in millimetres unless otherwise noted. Do not scale from this drawing.



Issue Log

J	Modification for Design Development
K	Modification for Landscape Changes
L	Response to submissions

PM	AM
PM	AM
PM	

3/7/20
15/7/20
19/2/21

Rev	Revision Description
-----	----------------------

By	Checked
----	---------

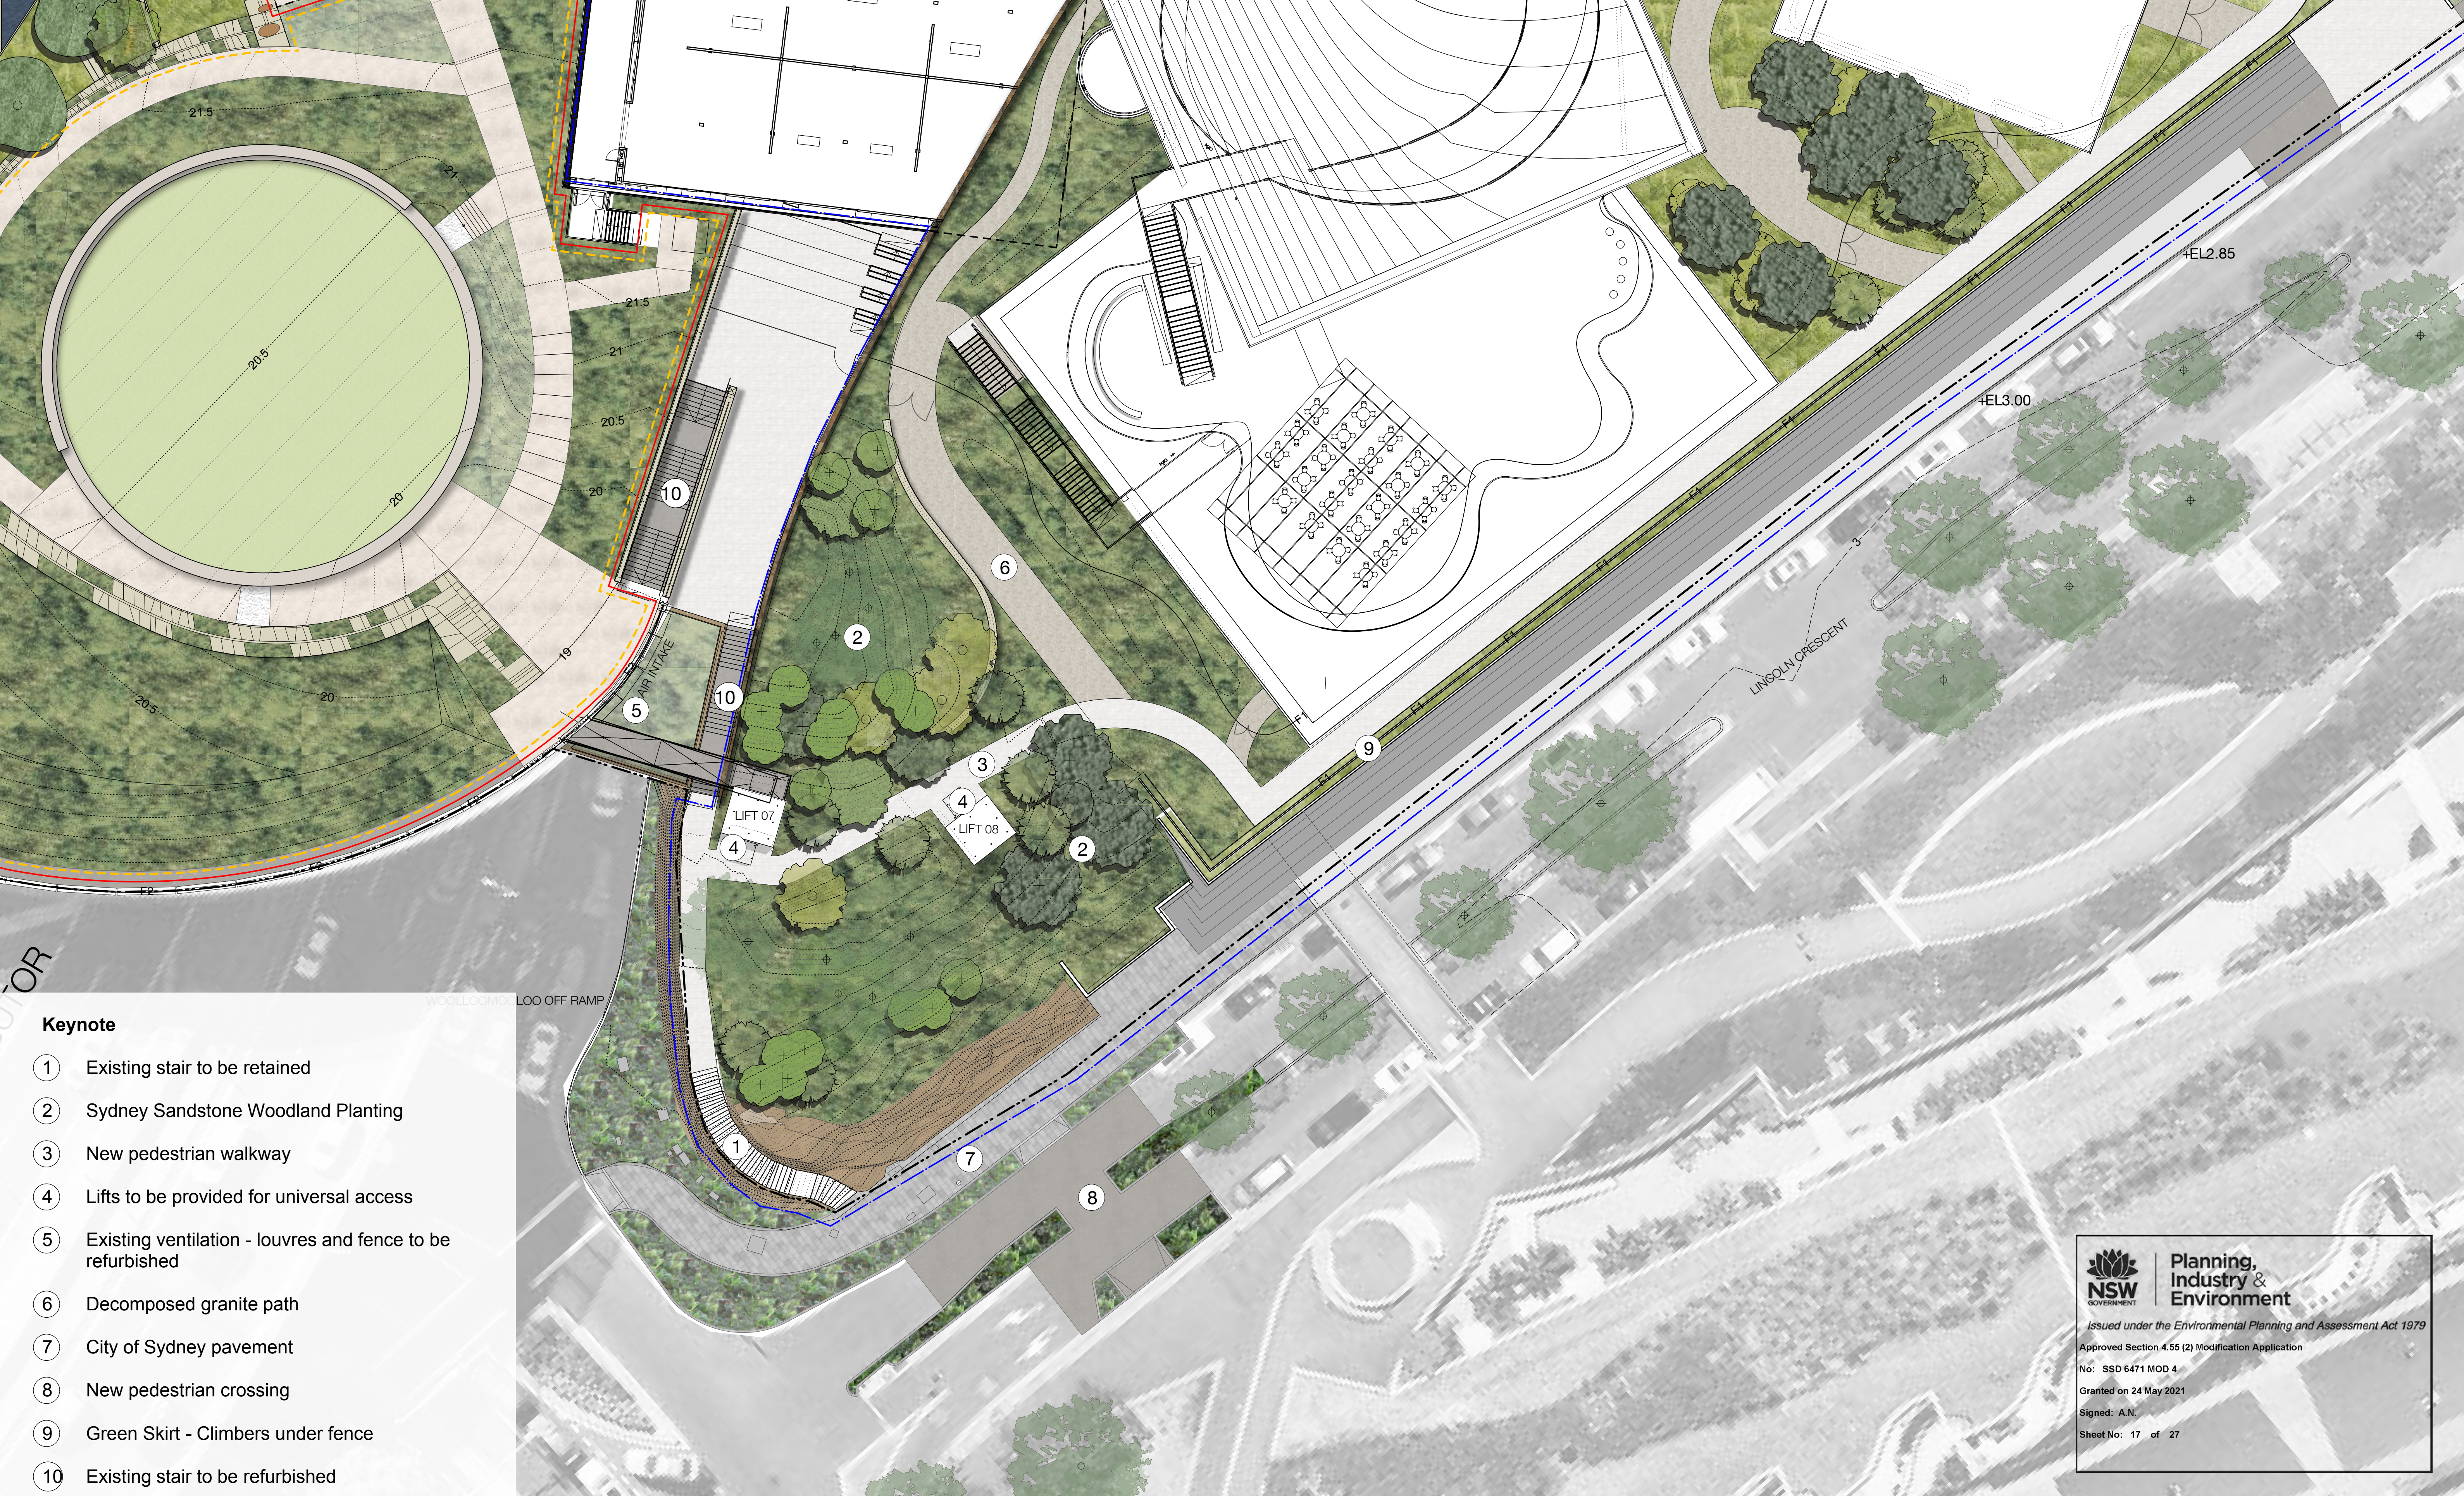
Date

Phase
Development Application

Sheet Title
Fuel Bunker Garden

Sheet No.
LD_DA_10-03

Rev
L



Keynote

- 1 Existing stair to be retained
- 2 Sydney Sandstone Woodland Planting
- 3 New pedestrian walkway
- 4 Lifts to be provided for universal access
- 5 Existing ventilation - louvres and fence to be refurbished
- 6 Decomposed granite path
- 7 City of Sydney pavement
- 8 New pedestrian crossing
- 9 Green Skirt - Climbers under fence
- 10 Existing stair to be refurbished



Planning,
Industry &
Environment

Issued under the Environmental Planning and Assessment Act 1979

Approved Section 4.55 (2) Modification Application

No: SSD 6471 MOD 4

Granted on 24 May 2021

Signed: A.N.

Sheet No: 17 of 27



McGregor Coxall Pty Ltd. ACN 082 334 290
Sydney: +61 2 9977 3853
Melbourne: +61 3 9999 1608
sydney@mcgregorcoxall.com
melbourne@mcgregorcoxall.com
Web: www.mcgregorcoxall.com

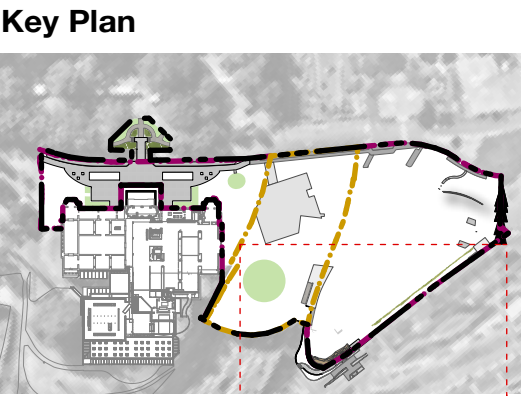
Client
Art Gallery NSW

Key Consultants
SANAA
Architectus

Project Name
AGNSW Expansion: Sydney Modern Project

Project No.
458SL

Address
Art Gallery Rd, Sydney, NSW, 2000



Scale
1: 200 @ A1

Scale Bar
0 2 4 6 8 10 M

All dimensions are in millimetres unless otherwise noted. Do not scale from this drawing.



H	Modification for Design Development	PM	AM
I	Modification for Landscape Changes	PM	AM
J	Response to submissions	PM	AM

Rev Revision Description

By Checked

3/7/20
15/7/20
19/2/21

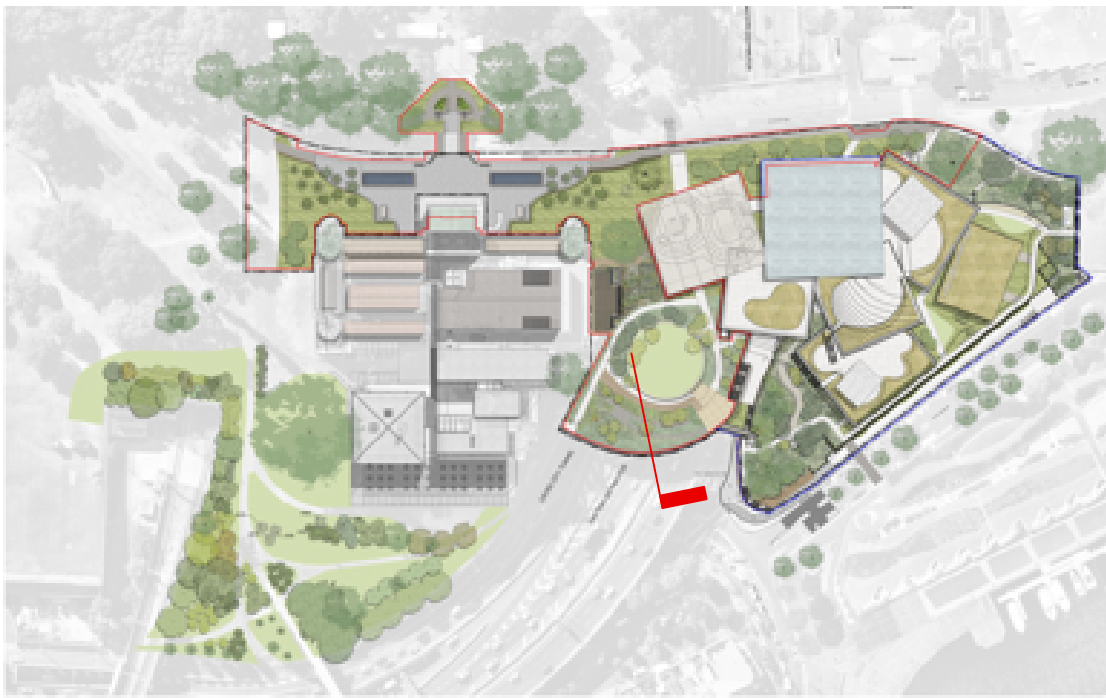
Date

Phase
Development Application

Sheet Title
Sandstone Woodland


Sheet No.
LD_DA_10-04

Rev
J



NOTES

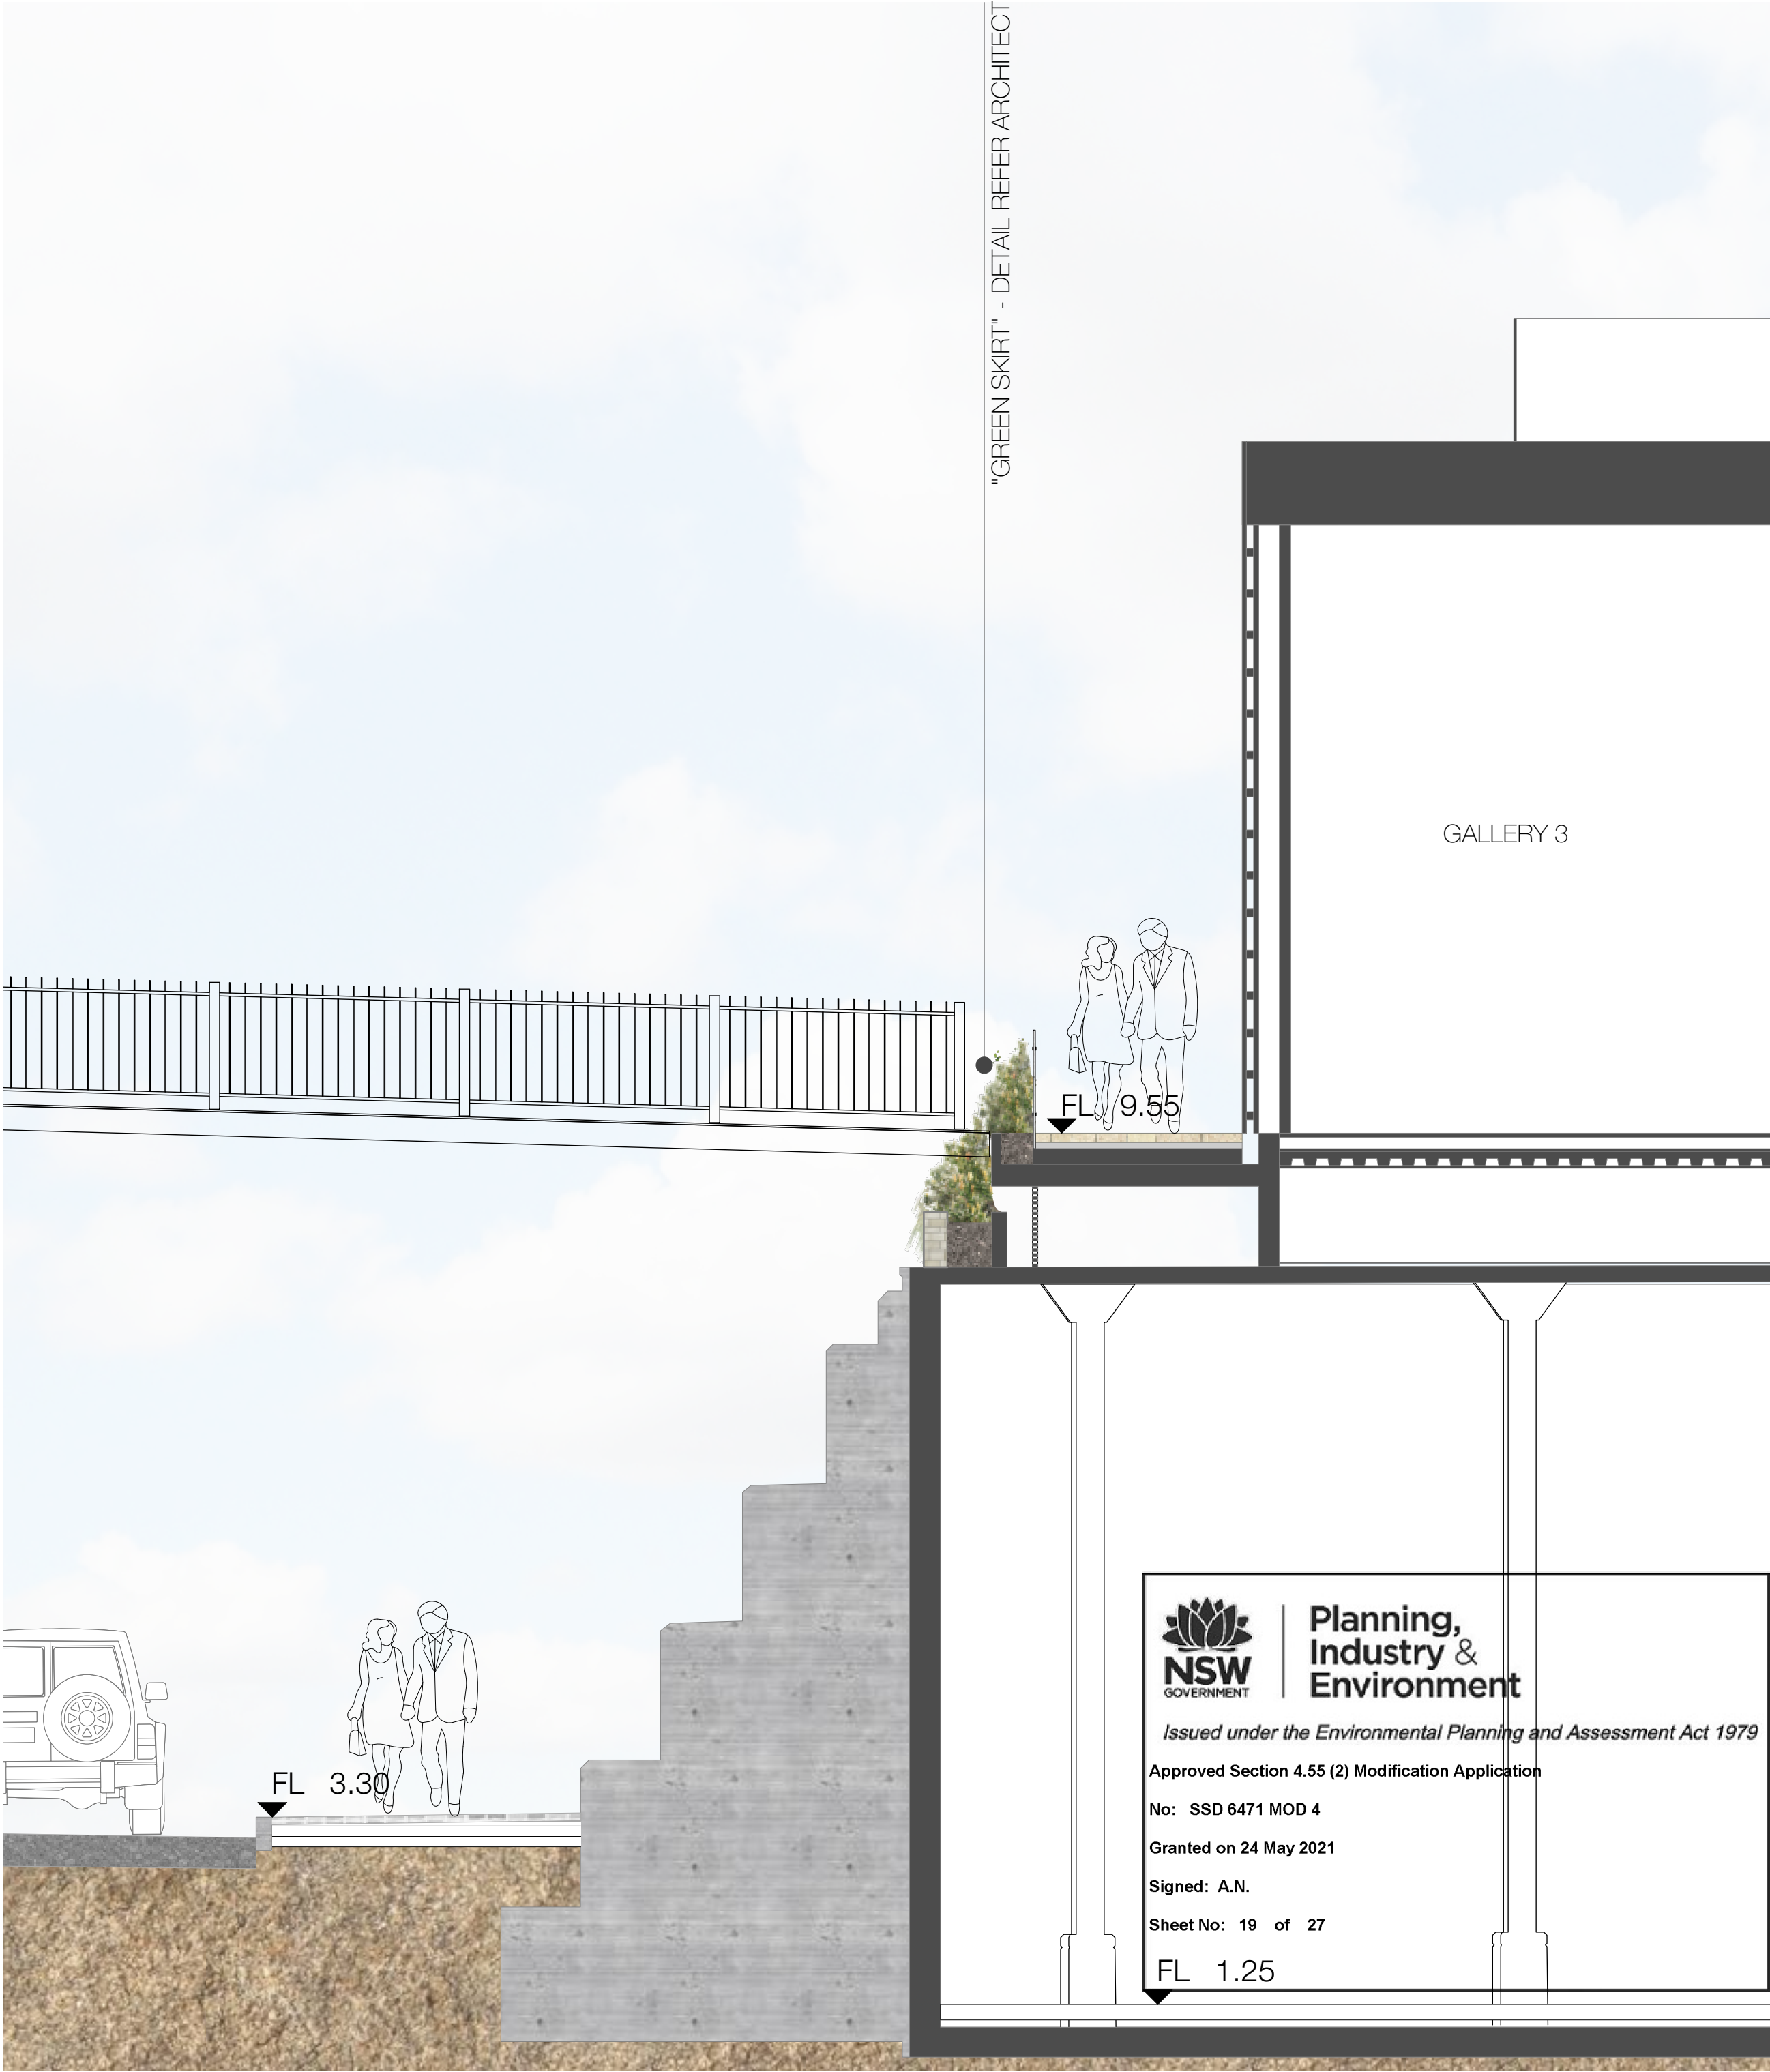1. Trees are part the future artwork commission area



McGregor Coxall Pty Ltd. ACN 082 334 290
Sydney: +61 2 9977 3853
Melbourne: +61 3 9999 1608
sydney@mcgregorcoxall.com
melbourne@mcgregorcoxall.com
Web: www.mcgregorcoxall.com

Client
Art Gallery NSW

Key Consultants
SANAA
Architectus

Project Name
AGNSW Expansion: Sydney Modern Project

Project No.
458SL

Address
Art Gallery Rd, Sydney, NSW, 2000

Key Plan

Scale
1: 50 @ A1

Scale Bar
0 1 2 3 M

All dimensions are in millimetres unless otherwise noted. Do not scale from this drawing.

Issue Log

F	Revised SSDA	AD	AM	14/8/18
G	Modification for Landscape Changes	PM	AM	15/7/20
H	Response to submissions	PM	AM	19/2/21


Rev	Revision Description	By	Checked	Date
-----	----------------------	----	---------	------

Phase
Development Application

Sheet Title
Sections

Sheet No.
LD_DA_20-01

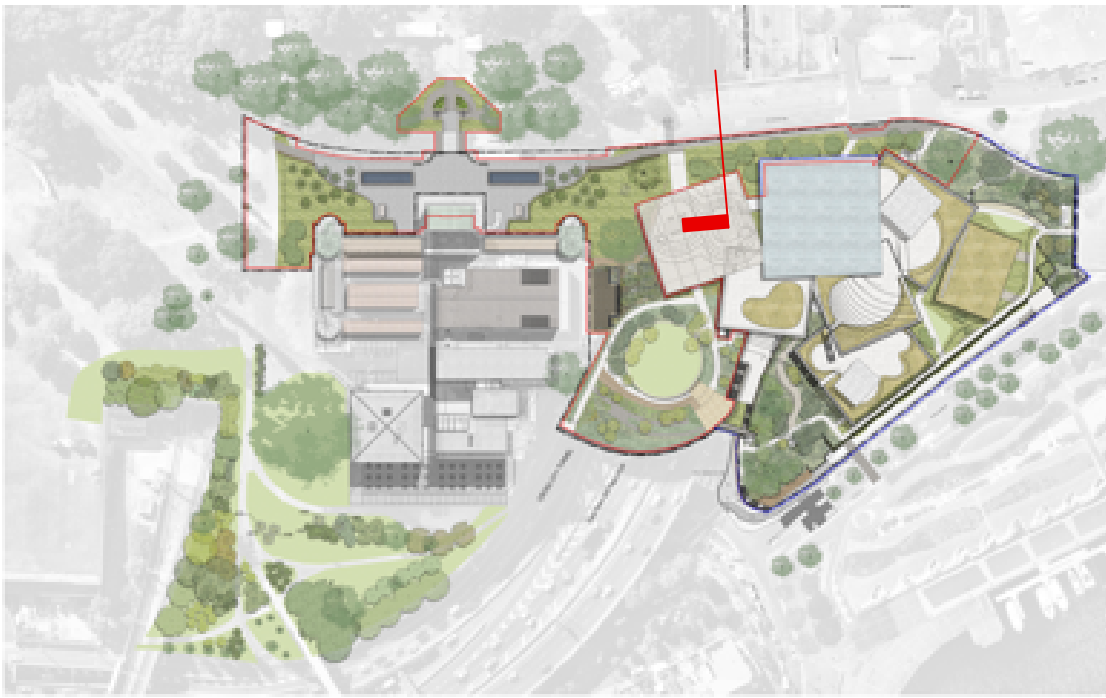Rev
H



Planning,
Industry &
Environment

Issued under the Environmental Planning and Assessment Act 1979

Approved Section 4.55 (2) Modification Application

No: SSD 6471 MOD 4

Granted on 24 May 2021

Signed: A.N.

Sheet No: 20 of 27



McGregor Coxall Pty Ltd. ACN 082 334 290
Sydney: +61 2 9977 3853
Melbourne: +61 3 9999 1608
sydney@mcgregorcoxall.com
melbourne@mcgregorcoxall.com
Web: www.mcgregorcoxall.com

Client
Art Gallery NSW

Key Consultants
SANAA
Architectus

Project Name
AGNSW Expansion: Sydney Modern Project

Project No.
458SL

Address
Art Gallery Rd, Sydney, NSW, 2000

Key Plan

Scale
1: 50 @ A1

Scale Bar
0 1 2 3 M

All dimensions are in millimetres unless otherwise noted. Do not scale from this drawing.

Issue Log

E	Draft SSDA	AD	AM
F	Modification for Landscape Changes	PM	AM
G	Response to submissions	PM	

AD	AM
PM	AM
PM	

20/10/17

15/7/20

19/2/21

Rev	Revision Description
-----	----------------------

By	Checked
----	---------

Date

Phase
Development Application

Sheet Title
Sections

Sheet No.
LD_DA_20-02

Rev
G





TEMPORARY EXTERNAL HOARDING ON NORTH EAST FACADE OF EXISTING BUILDING TO BE REMOVED, TO REINSTATE EXISTING WINDOW AND DOOR/S. TERRACE ACCESS FROM EXISTING BUILDING.



**Planning,
Industry &
Environment**

Issued under the Environmental Planning and Assessment Act 1979

Approved Section 4.55 (2) Modification Application

No: SSD 6471 MOD 4

Granted on 24 May 2021

Signed: A.N.

Sheet No: 22 of 27



McGregor Coxall Pty Ltd. ACN 082 334 290
Sydney: +61 2 9977 3853
Melbourne: +61 3 9999 1608
sydney@mcgregorcoxall.com
melbourne@mcgregorcoxall.com
Web: www.mcgregorcoxall.com

Client
Art Gallery NSW

Key Consultants
SANAA
Architectus

Project Name
AGNSW Expansion: Sydney Modern Project

Project No.
458SL

Address
Art Gallery Rd, Sydney, NSW, 2000

Key Plan

Scale
1:50 @ A1

Scale Bar

All dimensions are in millimetres unless otherwise noted. Do not scale from this drawing.

Issue Log			
A	Modification for Landscape Changes	PM	AM
B	Response to submissions	PM	

Rev	Revision Description	By	Checked	Date

Phase
Development Application

Sheet Title
Sections

Sheet No.
LD_DA_20-04

Rev
B



TEMPORARY EXTERNAL HOARDING ON NORTH EAST FACADE OF EXISTING BUILDING TO BE REMOVED, TO REINSTATE EXISTING WINDOW AND DOOR/S. TERRACE ACCESS FROM EXISTING BUILDING.





**Planning,
Industry &
Environment**

Issued under the Environmental Planning and Assessment Act 1979

Approved Section 4.55 (2) Modification Application

No: SSD 6471 MOD 4

Granted on 24 May 2021

Signed: A.N.

Sheet No: 23 of 27



McGregor Coxall Pty Ltd. ACN 082 334 290
Sydney: +61 2 9977 3853
Melbourne: +61 3 9999 1608
sydney@mcgregorcoxall.com
melbourne@mcgregorcoxall.com
Web: www.mcgregorcoxall.com

Client
Art Gallery NSW

Key Consultants
SANAA
Architectus

Project Name
AGNSW Expansion: Sydney Modern Project

Project No.
458SL

Address
Art Gallery Rd, Sydney, NSW, 2000

Key Plan

Scale
1:50 @ A1

Scale Bar

All dimensions are in millimetres unless otherwise noted. Do not scale from this drawing.

Issue Log			
A	Modification for Landscape Changes	PM	AM
B	Response to submissions	PM	


























Rev	Revision Description	By	Checked	Date

Phase
Development Application

Sheet Title
Sections






















Sheet No.
LD_DA_20-05

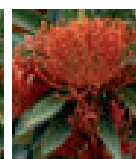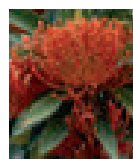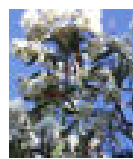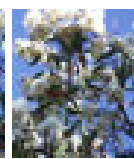 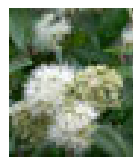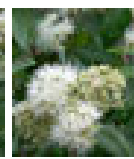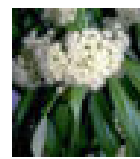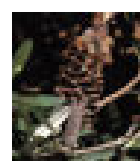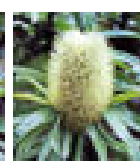 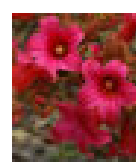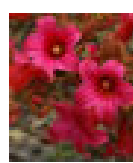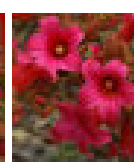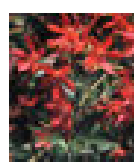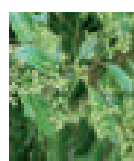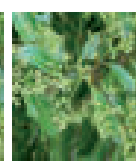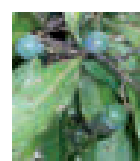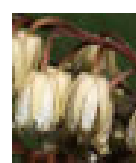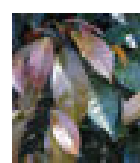 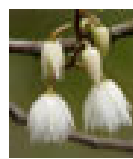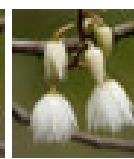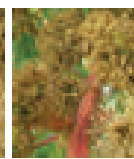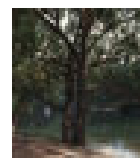Rev
B

SMP														
Name	SPRING			SUMMER			AUTUMN			WINTER			Fauna/ feature	
	early	mid	late	early	mid	late	early	mid	late	early	mid	late		
Tree														
Agathis robusta Queensland Kauri Pine, Smooth-barked Kauri														
Height over 30m Spread 6 - 10m														
Alloxylon flammeum Tree Waratah														
Height 25 - 30m Spread 10 - 15m														
Angophora costata Sydney Red Gum, Smooth-barked Apple														
Height 15 - 20m Spread 6 - 10m														
Backhousia citriodora Lemon Scented Myrtle														
Height 10 - 15m Spread 6 - 10m														
Banksia integrifolia Coastal Banksia														
Height 5 - 10m Spread 3.5 - 6m														
Banksia serrata Old Man Banksia														
Height 3 - 5m Spread 3.5 - 6m														
Brachychiton acerifolius Bottle Tree, Illawarra Flame Tree														
Height 25 - 30m Spread 3.5 - 6m														
Brachychiton discolor Lacebark													The file cannot be found: Brachychiton_discol	
Height 25 - 30m Spread														
Buckinghamia celsissima Ivory Curl Tree														
Height 5 - 10m Spread 3.5 - 6m														
Ceratopetalum gummiferum NSW Christmas Bush														
Height 1.50 - 3m Spread 0.9 - 1.2m														
Cryptocarya microneura Murrogun														
Height 15 - 20m Spread 2.0 - 3.5m														
Elaeocarpus eumundii Smoothed leaved Quandong														
Height 5 - 10m Spread 2.0 - 3.5m														
Elaeocarpus reticulatus Blueberry Ash														
Height 5 - 10m Spread 3.5 - 6m														
Eucalyptus botryoides Bangalay, Southern Mahogany														
Height over 30m Spread 10 - 15m														

0485SY2 ART GALLERY NSW

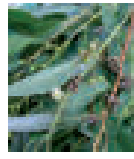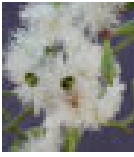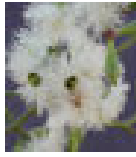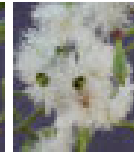 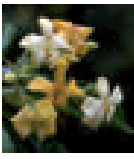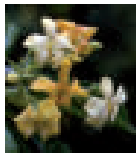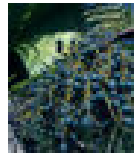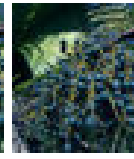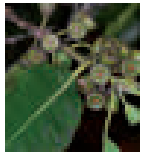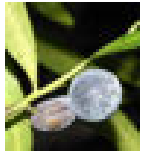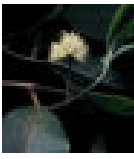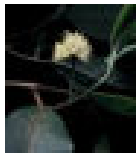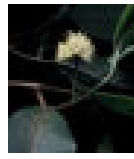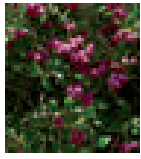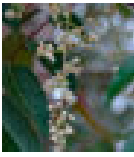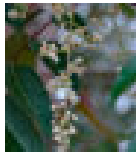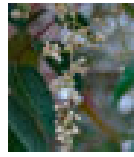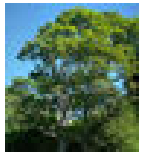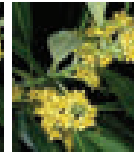 0485SY2 ART GALLERY NSW

SMP														
Name	SPRING			SUMMER			AUTUMN			WINTER			Fauna/feature	
	early	mid	late	early	mid	late	early	mid	late	early	mid	late		
Eucalyptus saligna Sydney Blue Gum														
Height over 30m Spread 6 - 10m														
Eucalyptus tereticornis Forest Red Gum, Burringoa														
Height over 30m Spread 6 - 10m														
Ficus superba var. henneana Deciduous Fig		The file cannot be found: Ficus superba	The file cannot be found: Ficus superba	The file cannot be found: Ficus superba										
Height 5 - 10m Spread 3.5 - 6m														
Glochidion ferdinandii Cheese Tree		The file cannot be found: Glochidion	The file cannot be found: Glochidion											
Height 5 - 10m Spread 6 - 10m														
Hymenosporum flavum Native frangipani														
Height 5 - 10m Spread 3.5 - 6m														
Livistonia australis Cabbage-tree Palm														
Height 15 - 20m Spread 6 - 10m														
Lophostemon confertus Brush Box														
Height 20 - 25m Spread 6 - 10m														
Podocarpus elatus Plum Pine, Brown Pine														
Height over 30m Spread 3.5 - 6m														
Polyscias murrayi Pencil cedar														
Height 15 - 20m Spread 15 - 20m														
Syncarpia glomulifera Turpentine														
Height over 30m Spread 6 - 10m														
Syzygium smithii Creek lilly pilly, narrow-leaved lilly pilly														
Height 15 - 20m Spread 2.0 - 3.5m														
Toona ciliata Red Cedar														
Height over 30m Spread 3.5 - 6m														
Tristaniopsis laurina Kanooka, Water Gum														
Height 5 - 10m Spread 3.5 - 6m														
Xanthorrhoea arborea Broadleaf Grass-tree														
Height 1.5 - 3.0m Spread 0.9 - 1.2m														

0485SY2 ART GALLERY NSW



McGregor Coxall Pty Ltd. ACN 082 334 290
Sydney: +61 2 9977 3853
Melbourne: +61 3 9999 1608
sydney@mcgregorcoxall.com
melbourne@mcgregorcoxall.com
Web: www.mcgregorcoxall.com

Client
Art Gallery NSW

Key Consultants
SANAA
Architectus

Project Name
AGNSW Expansion: Sydney Modern

Project No.
458SL

Address
Art Gallery Rd, Sydney, NSW, 2000

Key Plan

Scale

Scale Bar

All dimensions are in millimetres unless otherwise noted. Do not scale from this drawing.

Orientation

Issue Log

H	REVISED SSDA
I	Modification for Landscape Changes
J	Response to submissions

Rev	Revision Description
-----	----------------------

PM/ADAM	01/08/18
PM AM	15/7/20
PM AM	19/2/21

By	Checked
----	---------

Date	
------	--

Phase

 
 
 
 
 
 
 
 
 
 
 
 
 
 
 
 
 
 
 
 
 
 
 
 
 
 
 
 
 
 
 
 
Development Application

Sheet Title
Plant Palette

Sheet No.
LD_DA_30-01

Rev
J

SMP

Name	SPRING			SUMMER			AUTUMN			WINTER			Fauna/ feature
	early	mid	late	early	mid	late	early	mid	late	early	mid	late	
Shrub													
Acacia floribunda White Sallow Wattle, Sally, Marrai-Uo, Gossamer Wattle	 	 	 	 	 	 	 	 	 	 	 	 	 
Height 5 - 10m Spread 3.5 - 6m													
Acacia longifolia var. longifolia Sydney Golden Wattle	 	 	 	 	 								
Height 3 - 5m Spread 2.0 - 3.5m													
Acacia myrtifolia Myrtle Wattle		 	 	 	 	 	 	 	 	 	 	 	 
Height 0.75 - 0.90m Spread 0.3 - 0.6m													
Banksia robur Swamp Banksia, Large-leaf Banksia	 												
Height 1.50 - 3m Spread 1.2 - 2.0m													
Banksia spinulosa Banksia 'Coastal Cushion'													
Height 0.45 - 0.60m Spread 1.2 - 2.0m													
Chrysocephalum apiculatum Common Everlasting daisy		 	 	 	 	 	 	 	 				
Height 0.0 - 0.30m Spread 0.3 - 0.6m													
Clerodendrum tomentosum Hairy Clerodendrum, Downy Chance Tree													
Height 1.50 - 3m Spread 0.9 - 1.2m													
Correa alba White Correa													
Height 0.90 - 1.50m Spread 0.9 - 1.2m													
Craspedia variabilis Common Billy Buttons		 	 	 	 	 	 	 	 	 	 		
Height 0.45 - 0.60m Spread 0.0 - 0.3m													
Dianella longifolia Blueberry Lily, Blue Flax Lily													

SMP		SPRING			SUMMER			AUTUMN			WINTER			Fauna/ feature
Name		early	mid	late	early	mid	late	early	mid	late	early	mid	late	
Gahnia sieberiana Red-fruit Saw Sedge	 Tall Marsh													
Height 0.9 - 1.5m Spread 1.2 - 2.0m														
Imperata cylindrica Blady Grass	 Tussock													
Height 0.9 - 1.5m Spread 0.3 - 0.6m														
Lomandra fluviatilis River Lomandra	 Turfed													
Height 0.45 - 0.6m Spread 0.3 - 0.6m														
Lomandra Hystrix Green matrush	 Turfed													
Height 0.90 - 1.50m Spread 0.6 - 0.9m														
Lomandra longifolia Spiny-headed Mat-Rush	 Turfed													
Height 0.60 - 0.75m Spread 0.9 - 1.2m														
Poa labillardieri Tussock Grass, River Tussock	 Tussock													
Height 0.75 - 0.90m Spread 0.6 - 0.9m														
Poa poiformis coastal poa	 Tussock													
Height 0.75 - 0.90m Spread 0.3 - 0.6m														
Themeda australis/triandra Kangaroo Grass	 Turfed													
Height 0.45 - 0.60m Spread 0.3 - 0.6m														
Fern														
Asplenium australasicum Bird's Nest Fern	 Medium													
Height 0.90 - 1.50m Spread 2.0 - 3.5m														
Blechnum cartilagineum Gristle Fern, Water Fern	 Medium													
Height 0.90 - 1.50m Spread 0.6 - 0.9m														
Blechnum indicum Swamp Water Fern	 Medium													

+ **MCGREGOR
COXALL**

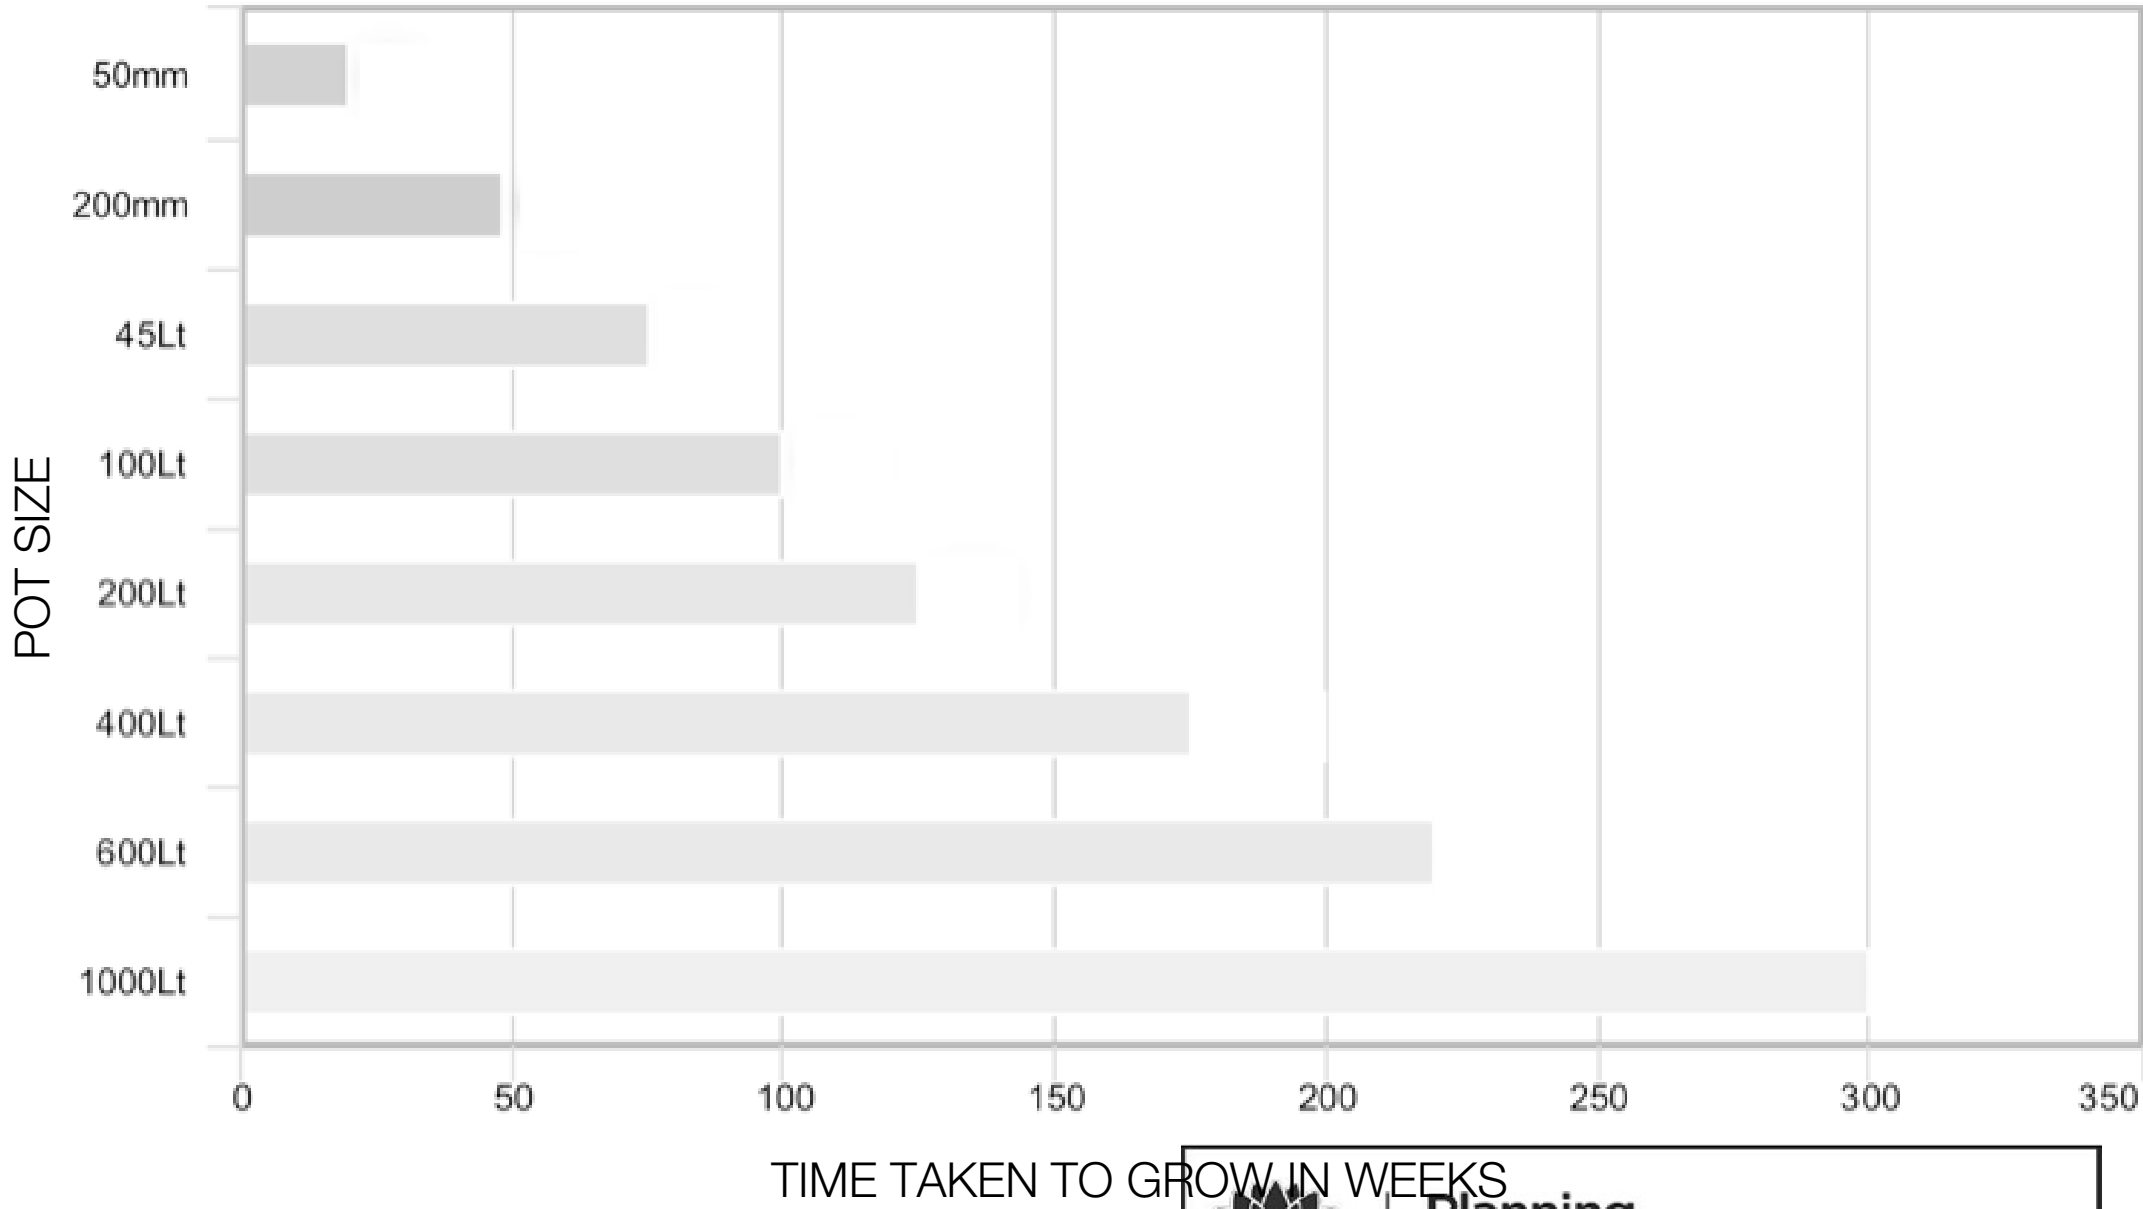
McGregor Coxall Pty Ltd. ACN 082 334 290
Sydney: +61 2 9977 3853
Melbourne: +61 3 9999 1608
sydney@mcgregorcoxall.com
melbourne@mcgregorcoxall.com
Web: www.mcgregorcoxall.com

Project Name
AGNSW Expansion: Sydney Modern

Project No.
458SL

Address
Art Gallery Rd, Sydney, NSW, 2000

L



ROW IN WEEKS



NSW
GOVERNMENT

Planning,
Industry &
Environment

Issued under the Environmental Planning and Assessment Act 1979

Approved Section 4.55 (2) Modification Application

No: SSD 6471 MOD 4

Granted on 24 May 2021

Signed: A.N.

Sheet No: 26 of 27

PLANTING SCHEDULE COMBINED		
Qty	Latin Name	Size
16	Acacia floribunda	45L
23	Acacia longifolia var. longifolia	45L
5	Agathis robusta	TBC
5	Alloxylon flammeum	TBC
31	Angophora costata	300L
4	Backhousia citriodora	TBC
4	Banksia integrifolia	400L
18	Banksia serrata	400L
15	Brachychiton acerifolius	750L
11	Brachychiton bidwillii	TBC
3	Brachychiton discolor	TBC
3	Buckinghamia celsissima	TBC
5	Ceratopetalum gummiferum	150L
2	Corymbia eximia	400L
2	Corymbia ficifolia	200L
11	Elaeocarpus eumundi	TBC
5	Elaeocarpus reticulatus	400L
5	Eucalyptus saligna	400L
1	Ficus obliqua	900L
15	Hymenosporum flavum	TBC
53	Livistona australis	---
7	Lophostemon confertus	1000L
26	Native Tree	TBC
5	Podocarpus elatus	TBC
2	Polyscias murrayi	TBC
2	Syzygium smithii	TBC
12	Tristaniopsis laurina 'Luscious'	400L
14	Tristaniopsis laurina 'Luscious' Potted	400L
Total		305

PLANTING SCHEDULE - POTTED PLANTS		
Qty	Latin Name	Size
14	Tristaniopsis laurina 'Luscious' Potted	400L
Total		14

PLANTING SCHEDULE - RMS LAND		
Qty	Latin Name	Size
2	Alloxylon flammeum	TBC
10	Angophora costata	300L
1	Ceratopetalum gummiferum	150L
2	Corymbia ficifolia	200L
26	Native Tree	TBC
Total		41

PLANTING SCHEDULE - RBG LAND & OTHERS		
Qty	Latin Name	Size
16	Acacia floribunda	45L
23	Acacia longifolia var. longifolia	45L
5	Agathis robusta	TBC
5	Alloxylon flammeum	TBC
21	Angophora costata	300L
4	Backhousia citriodora	TBC
4	Banksia integrifolia	400L
18	Banksia serrata	400L
15	Brachychiton acerifolius	750L
11	Brachychiton bidwillii	TBC
3	Brachychiton discolor	TBC
3	Buckinghamia celsissima	TBC
4	Ceratopetalum gummiferum	150L
2	Corymbia eximia	400L
11	Elaeocarpus eumundi	TBC
5	Elaeocarpus reticulatus	400L
5	Eucalyptus saligna	400L
1	Ficus obliqua	900L
15	Hymenosporum flavum	TBC
53	Livistona australis	---
7	Lophostemon confertus	1000L
5	Podocarpus elatus	TBC
2	Polyscias murrayi	TBC
2	Syzygium smithii	TBC
12	Tristaniopsis laurina 'Luscious'	400L
Total		250

NOTES

1. 26 additional native trees are to be planted within the future artwork commission area



MCGREGOR COXALL

McGregor Coxall Pty Ltd. ACN 082 334 290
Sydney: +61 2 9977 3853
Melbourne: +61 3 9999 1608
sydney@mcgregorcoxall.com
melbourne@mcgregorcoxall.com
Web: www.mcgregorcoxall.com

Client

Art Gallery NSW

Key Consultants

SANAA
Architectus

Project Name

AGNSW Expansion: Sydney Modern Project

Project No.

458SL

Address

Art Gallery Rd, Sydney, NSW, 2000

Key Plan

Scale

1: 500 @ A1

Scale Bar

0 5 10 15 20 25 M

All dimensions are in millimetres unless otherwise noted. Do not scale from this drawing.

Orientation

Issue Log

X	Modification for Design Development	PM	AM	3/7/20
Y	Modification for Landscape Changes	PM	AM	15/7/20
Z	Response to submissions	PM	AM	19/2/21

Rev

Revision Description

By

Checked

Date

Phase

Development Application

Sheet Title

Trees proposed

Sheet No.

LD_DA_30-05

Rev

Z

NSW GOVERNMENT

Planning, Industry & Environment

Issued under the Environmental Planning and Assessment Act 1979

Approved Section 4.55 (2) Modification Application

No: SSD 6471 MOD 4

Granted on 24 May 2021

Signed: A.N.

Sheet No: 27 of 27

Tree to be retained

Palm to be retained

Tree to be relocated - new location

Palm to be relocated - new location

Trees planted by RMS

Trees planted by RBG