

INDIGENOUS CENTRE OF EXCELLENCE

DARUG NGURRA

171 VICTORIA RD,

RYDALMERE NSW 2116

SSDA

July 2025

ARCHITECTURAL DRAWING SCHEDULE

DRAWING NUMBER	DRAWING TITLE	REV	Sheet Scale
SSDA SERIES			
DA 0-000	COVER PAGE	5	NTS
DA 0-101	SITE PLAN - EXISTING	2	1:500
DA 0-102	SITE PLAN - PROPOSED	4	1:500
DA 0-103	EXISTING CONDITIONS AND DEMOLITION PLAN	4	1:200
DA 0-201	SITE ANALYSIS	5	1:500
DA 1-102	PROPOSED FLOOR PLAN LEVEL G	3	1:200
DA 1-103	PROPOSED FLOOR PLAN LEVEL 01	3	1:200
DA 1-104	PROPOSED FLOOR PLAN LEVEL 02	3	1:200
DA 1-105	PROPOSED FLOOR PLAN LEVEL 03	3	1:200
DA 1-106	PROPOSED ROOF PLAN	4	1:200
DA 2-101	NORTH AND EAST ELEVATION	4	1:200
DA 2-102	SOUTH AND WEST ELEVATION	4	1:200
DA 3-101	SECTIONS	5	1:200
DA 3-102	SECTIONS	2	1:100
DA 3-103	SECTIONS	2	1:100
DA 3-104	SECTIONS	2	1:100
DA 3-105	SECTIONS	2	1:100
DA 3-106	TYPICAL FACADE SECTION 01	4	1:50
DA 9-102	EXTERNAL FINISHES SCHEDULE	3	1:50
DA 10-101	SHADOW DIAGRAMS - 21ST JUNE WINTER SOLSTICE	2	1:500
DA 10-102	SHADOW DIAGRAMS - 21ST JUNE WINTER SOLSTICE	2	1:500
DA 10-103	SHADOW DIAGRAMS - 22ND DECEMBER SUMMER SOLSTICE	2	1:500
DA 10-104	SHADOW DIAGRAMS - 22ND DECEMBER SUMMER SOLSTICE	2	1:500
DA 10-105	SHADOW DIAGRAMS - 21 MARCH AUTUMN EQUINOX	2	1:500
DA 10-106	SHADOW DIAGRAMS - 21 MARCH AUTUMN EQUINOX	2	1:500
DA 10-107	SHADOW DIAGRAMS - 23 SEPTEMBER SPRING EQUINOX	2	1:500
DA 10-108	SHADOW DIAGRAMS - 23 SEPTEMBER SPRING EQUINOX	2	1:500
DA 10-109	AREA PLANS GFA	2	1:500
DA 10-110	SITE PLAN - PROPOSED CARPARK MATERIALS	1	1:500
29			



ARTIST IMPRESSION - SUBJECT TO CHANGE

GENERAL NOTES

THIS DRAWING SHOULD BE READ IN CONJUNCTION WITH ALL RELEVANT CONTRACTS, SPECIFICATIONS AND DRAWINGS.

COPYRIGHT OF THIS DRAWING IS VESTED IN THE ARCHITECTS.

DIMENSIONS ARE IN MILLIMETRES AND LEVELS ARE IN METRES.

DO NOT SCALE OFF DRAWINGS.

USE FIGURED DIMENSIONS ONLY. CHECK AND VERIFY ALL DIMENSIONS ON SITE PRIOR TO COMMENCING WORK.

TeamFac of E-Data Teams and Creations:
http://www.teamfac.com.au/australian-architectural-drawings/

REV DATE DESCRIPTION

1	July 2024	SSDA SUBMISSION
2	February 2025	SSDA SUBMISSION
3	April 2025	SSDA SUBMISSION
4	June 2025	SSDA SUBMISSION
5	July 2025	SSDA SUBMISSION

CLIENT

WESTERN SYDNEY UNIVERSITY

PROJECT

INDIGENOUS CENTRE OF EXCELLENCE
DARUG NGURRA
171 VICTORIA RD,
RYDALMERE NSW 2116

DRAWING TITLE

COVER PAGE

CHECKED

SW

APPROVED

TS

SCALE

@A1

STATUS

SSDA

PROJECT #


23-032

DRAWING NUMBER

DA 0-000

REVISION

5

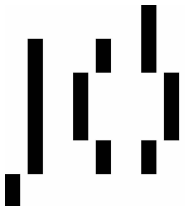


Jackson
Clements
Burrows

COPYRIGHT
Jackson Clements Burrows
Pty Ltd Architects



345 SWAN STREET RICHMOND Vic 3121
T +613 9654 6227 jcba.com.au

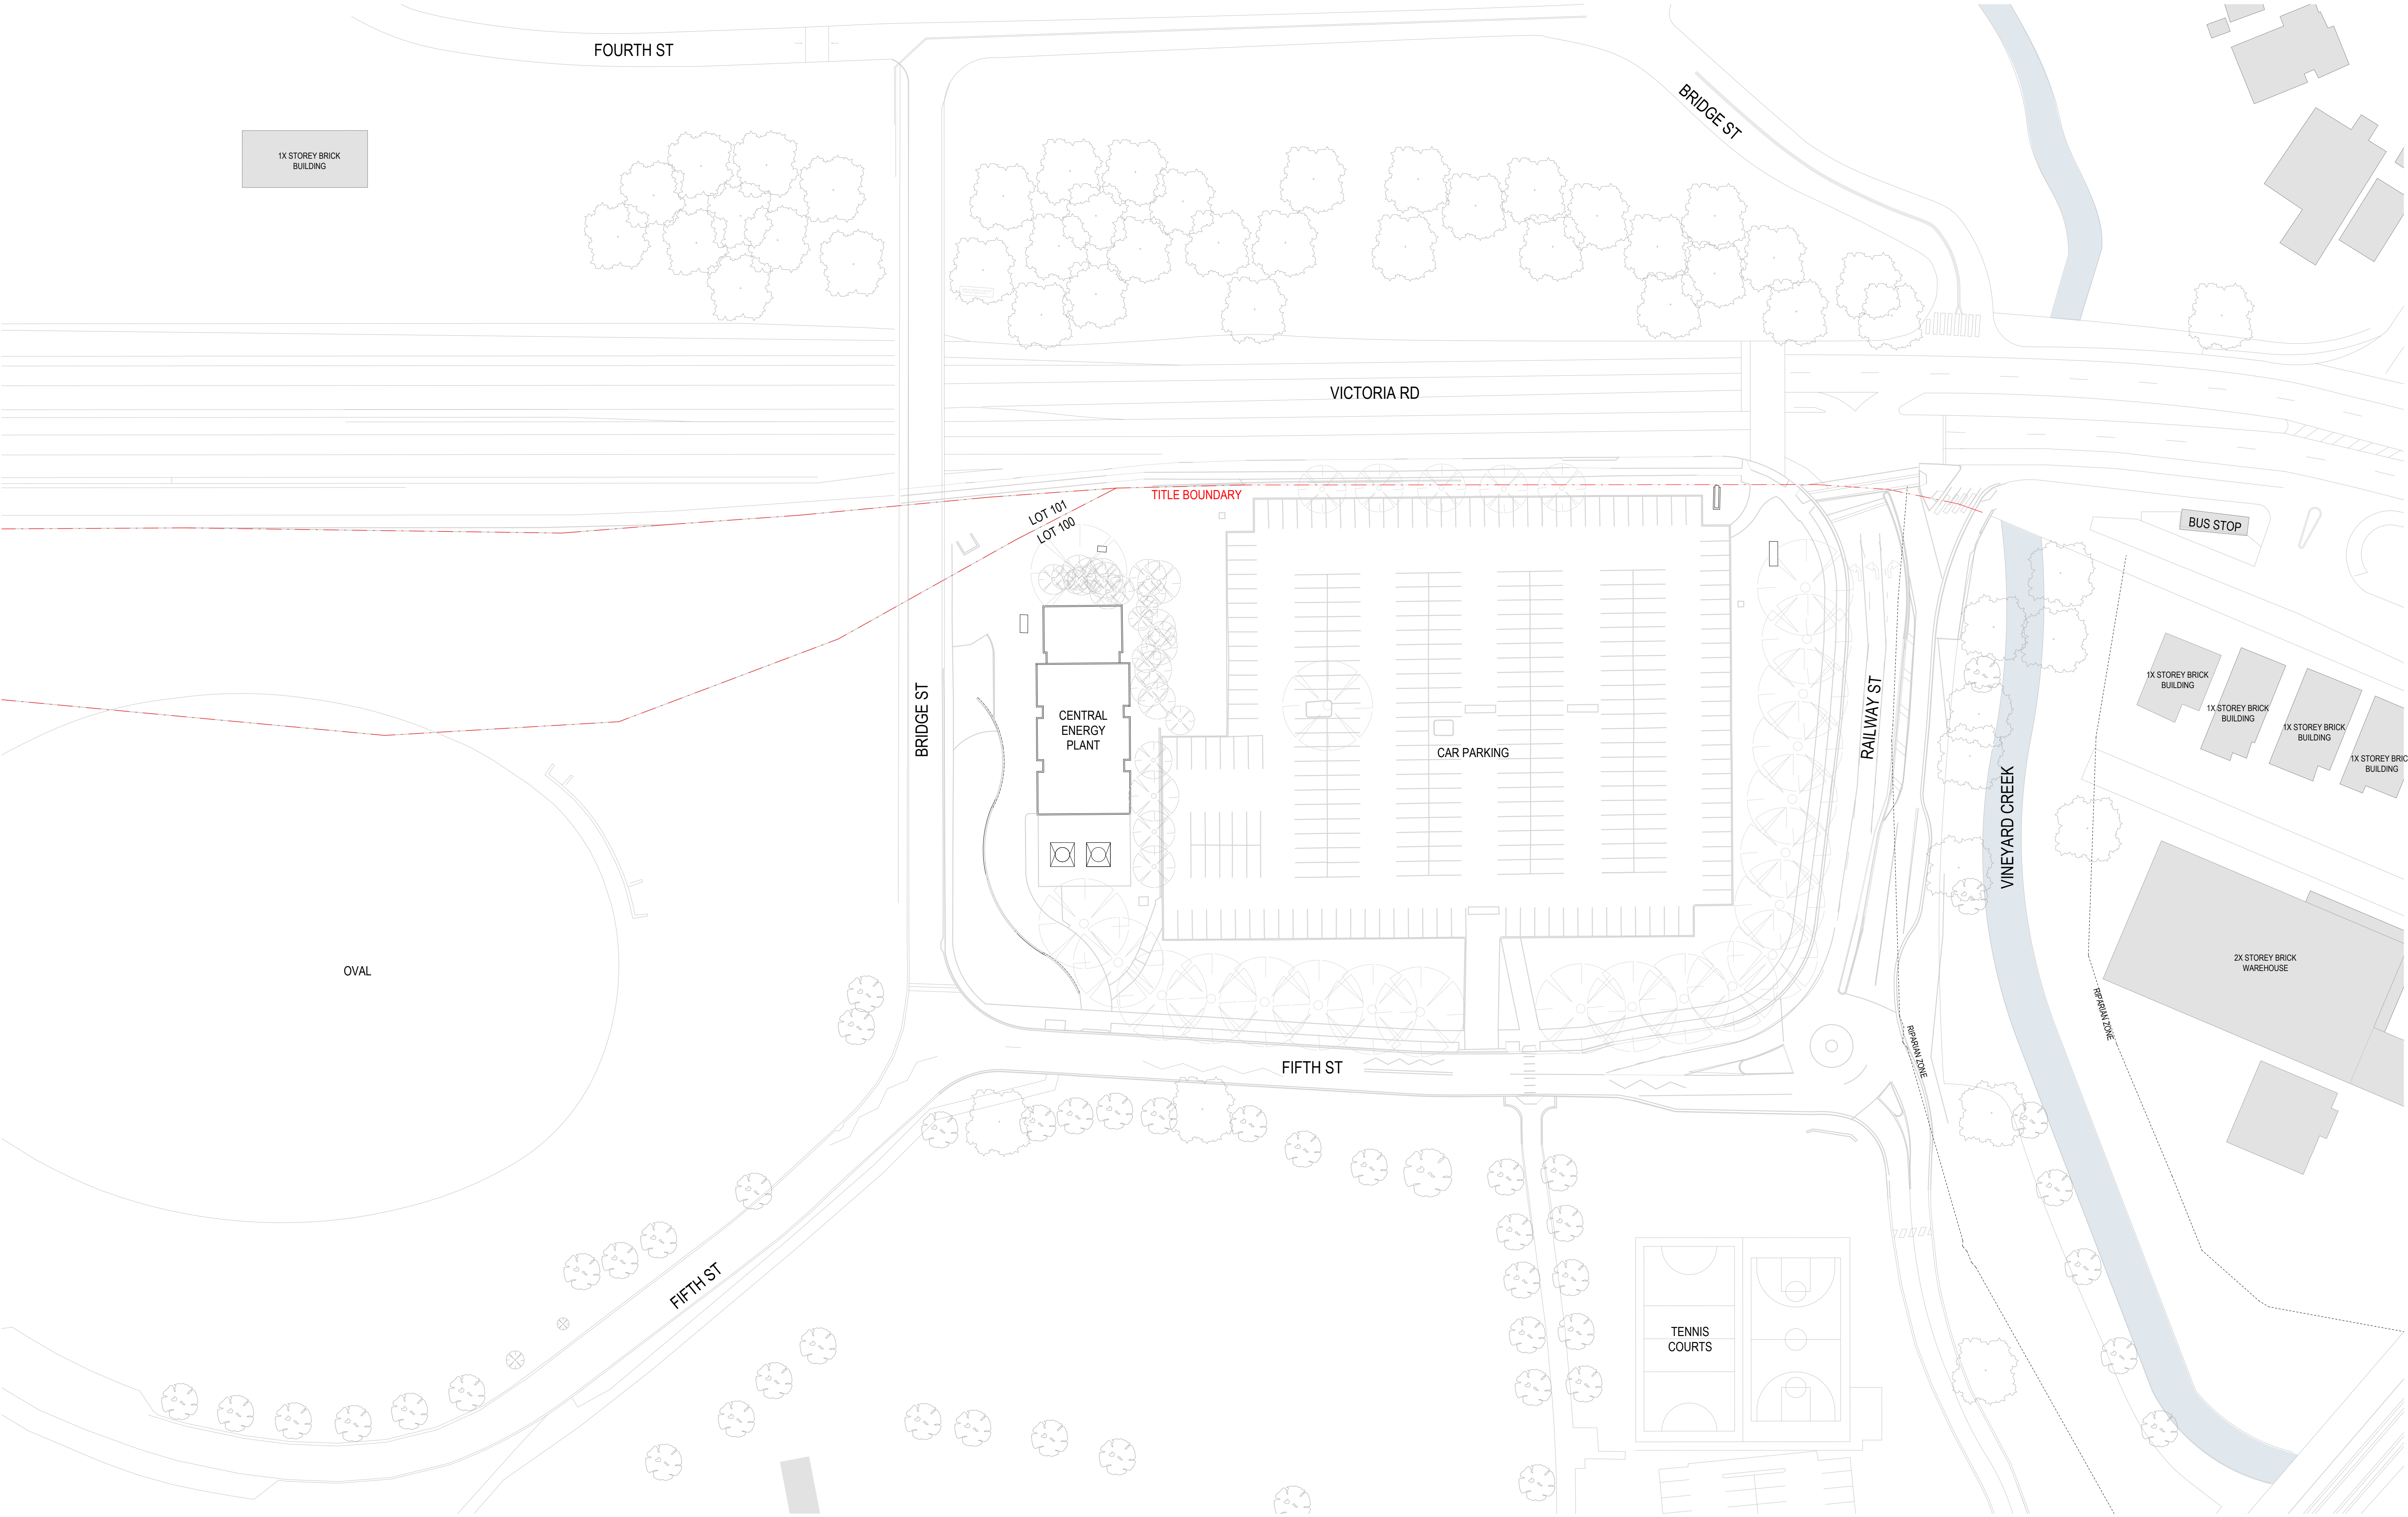

GENERAL NOTES
THIS DRAWING SHOULD BE READ IN CONJUNCTION WITH ALL RELEVANT CONTRACTS, SPECIFICATIONS AND DRAWINGS.
COPYRIGHT OF THIS DRAWING IS VESTED IN THE ARCHITECTS.
DIMENSIONS ARE IN MILLIMETRES AND LEVELS ARE IN METRES.
DO NOT SCALE OFF DRAWINGS.
USE FIGURED DIMENSIONS ONLY. CHECK AND VERIFY ALL DIMENSIONS ON SITE PRIOR TO COMMENCING WORK.

TeamFac of E-Data Terms and Conditions:
http://www.teamfac.com.au/terms-and-conditions/

REV	DATE	DESCRIPTION
1	July 2024	SSDA SUBMISSION
2	February 2025	SSDA SUBMISSION
3	June 2025	SSDA SUBMISSION

CLIENT
WESTERN SYDNEY UNIVERSITY

PROJECT
**INDIGENOUS CENTRE OF EXCELLENCE
DARUG NGURRA
171 VICTORIA RD,
RYDALMERE NSW 2116**

DRAWING TITLE
SITE PLAN - EXISTING

CHECKED
SW

APPROVED
TS



SCALE
1 : 500

@A1



STATUS
SSDA


PROJECT #
23-032

DRAWING NUMBER

DA 0-101

REVISION


3

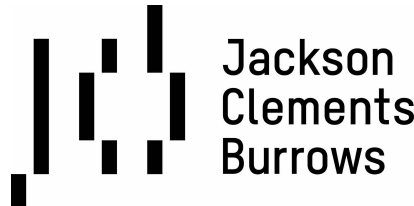

COPYRIGHT
Jackson Clements Burrows
Pty Ltd Architects



345 SWAN STREET RICHMOND VIC 3121
T +613 9654 6227 jcba.com.au

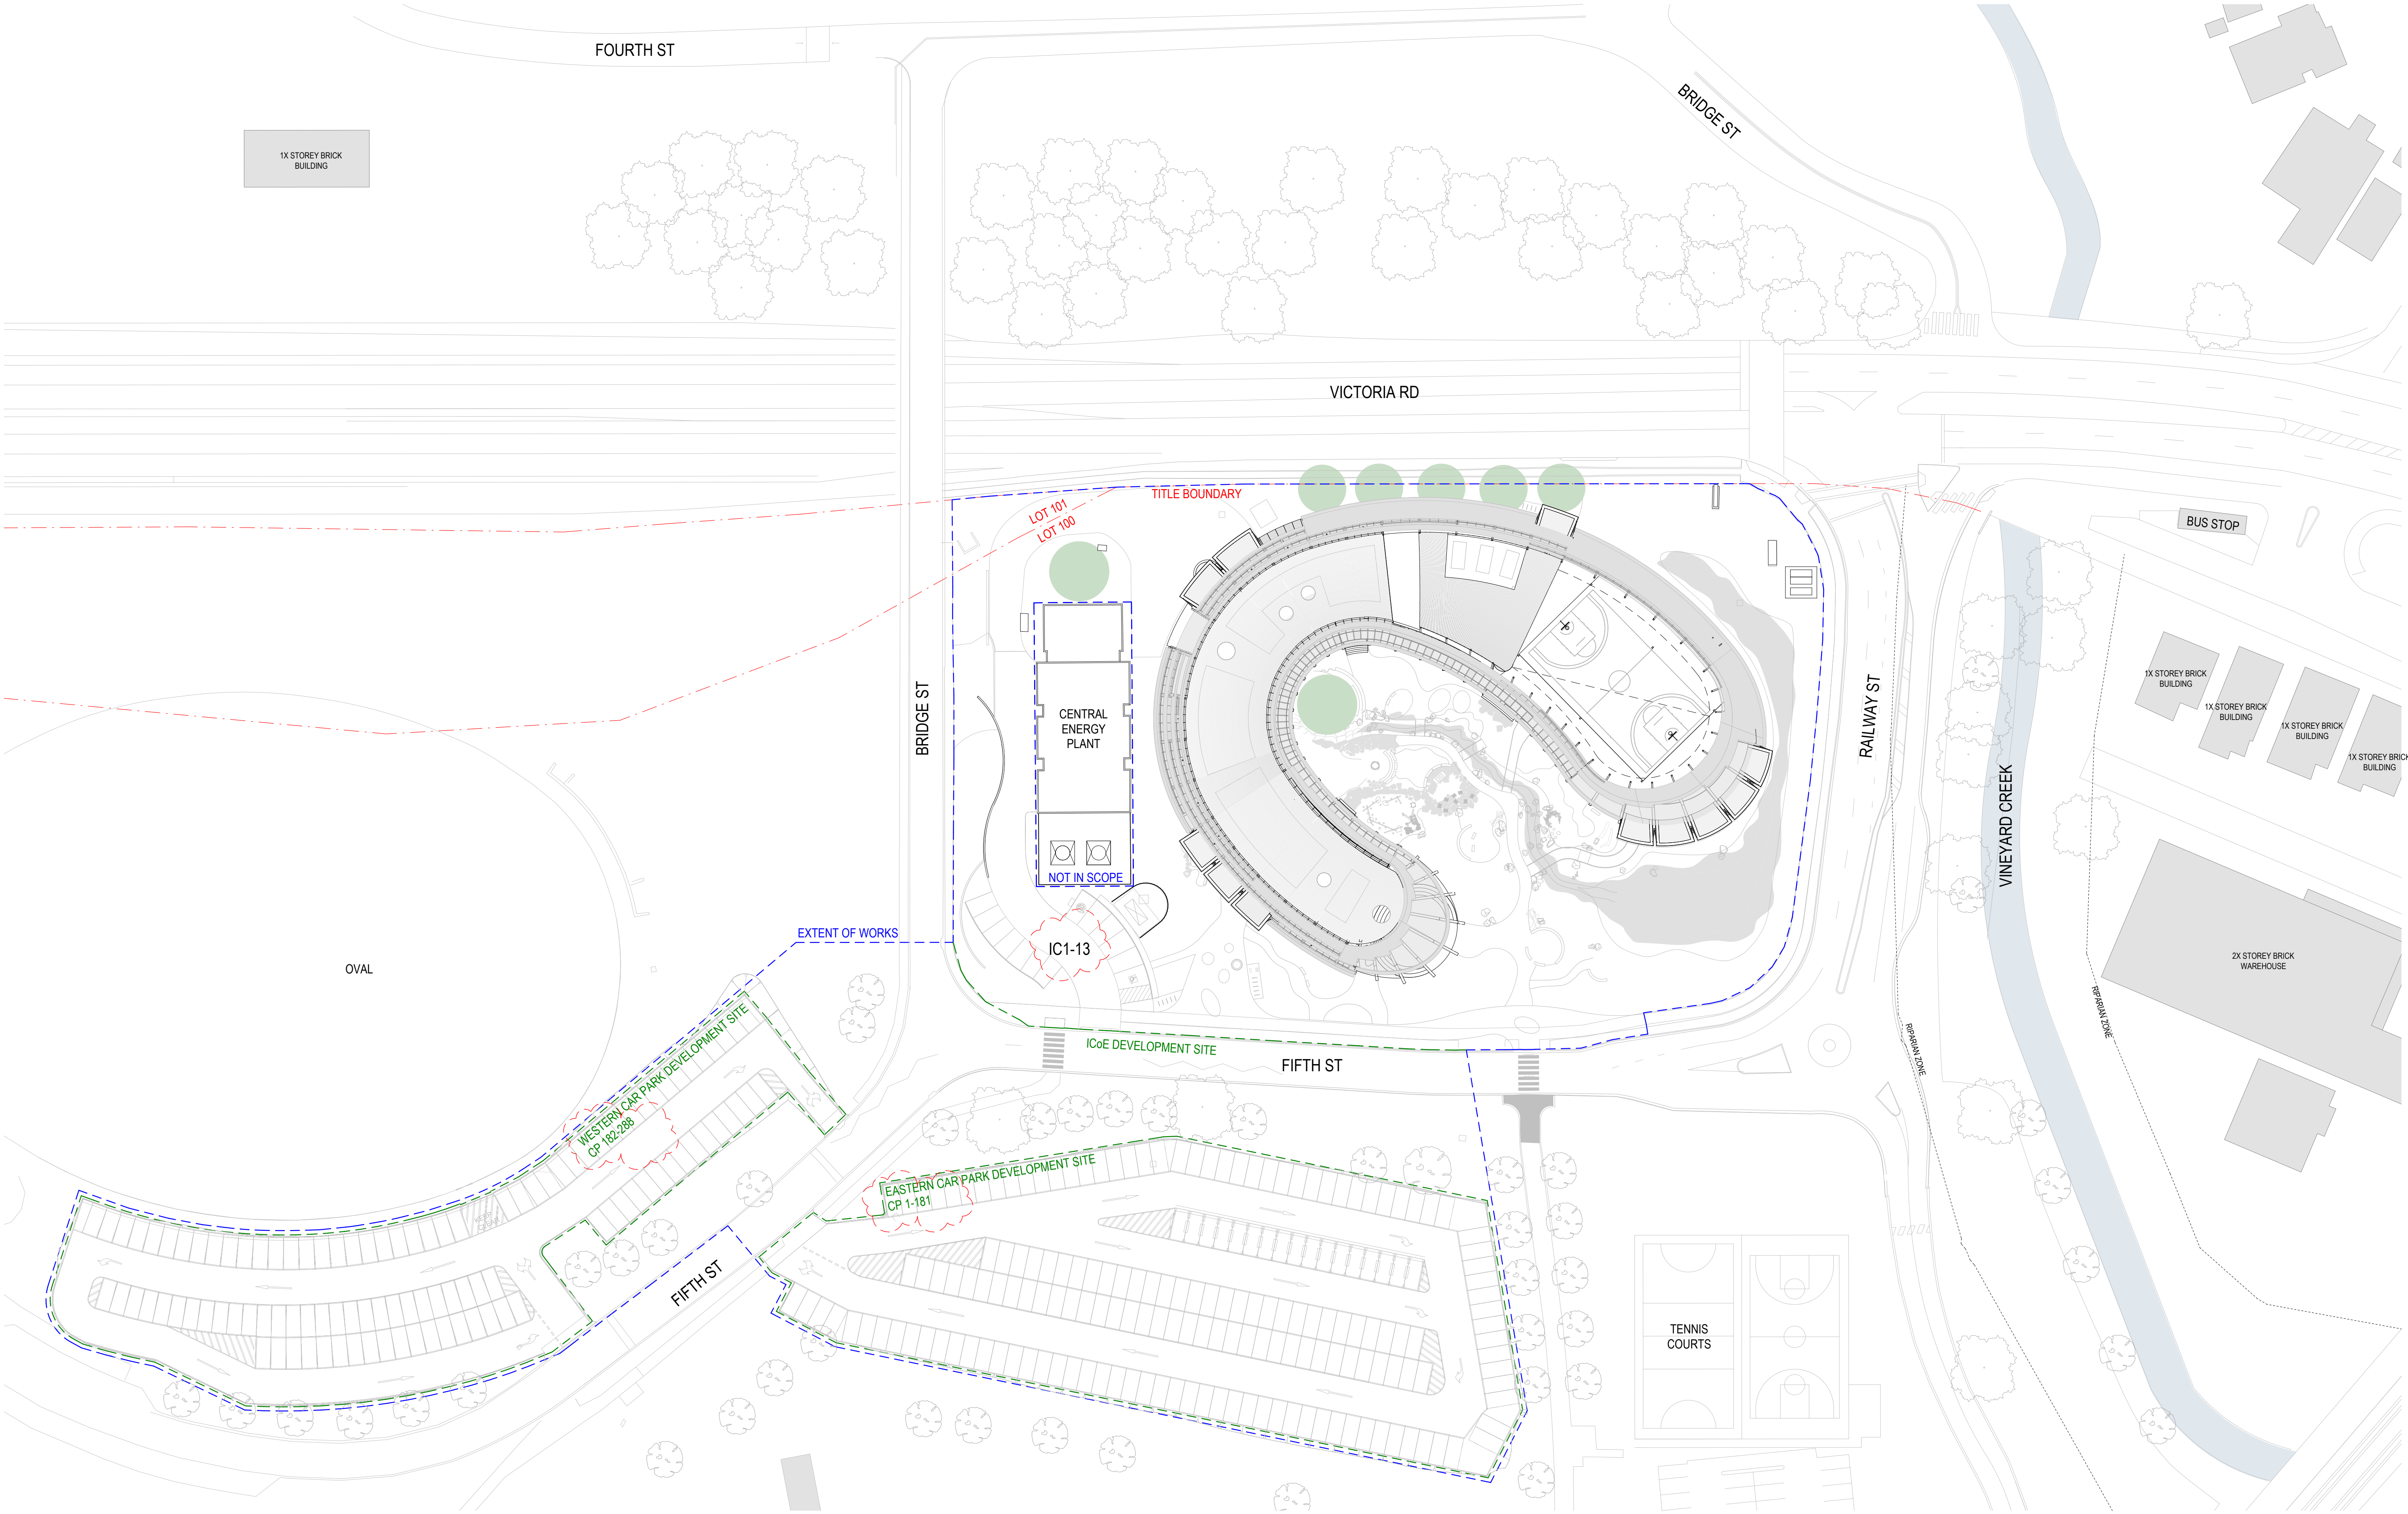

GENERAL NOTES
THIS DRAWING SHOULD BE READ IN CONJUNCTION WITH ALL RELEVANT CONTRACTS, SPECIFICATIONS AND DRAWINGS.
COPYRIGHT OF THIS DRAWING IS VESTED IN THE ARCHITECTS.
DIMENSIONS ARE IN MILLIMETRES AND LEVELS ARE IN METRES.
DO NOT SCALE OFF DRAWINGS.
USE FIGURED DIMENSIONS ONLY. CHECK AND VERIFY ALL DIMENSIONS ON SITE PRIOR TO COMMENCING WORK.

TeamFac of E-Data Terms and Conditions:
http://www.teamfac.com.au/terms-and-conditions/

REV	DATE	DESCRIPTION
1	July 2024	SSDA SUBMISSION
2	February 2025	SSDA SUBMISSION
3	June 2025	SSDA SUBMISSION
4	July 2025	SSDA SUBMISSION

CLIENT
WESTERN SYDNEY UNIVERSITY

PROJECT
**INDIGENOUS CENTRE OF EXCELLENCE
DARUG NGURRA
171 VICTORIA RD,
RYDALMERE NSW 2116**

DRAWING TITLE
SITE PLAN - PROPOSED

CHECKED
SW

APPROVED
TS



SCALE
1 : 500

@A1



STATUS
SSDA

PROJECT #
23-032

DRAWING NUMBER
DA 0-102


REVISION
4

**Jackson
Clements
Burrows**

COPYRIGHT
Jackson Clements Burrows
Pty Ltd Architects

psa

345 SWAN STREET RICHMOND VIC 3121
T +613 9654 6227 jcba.com.au

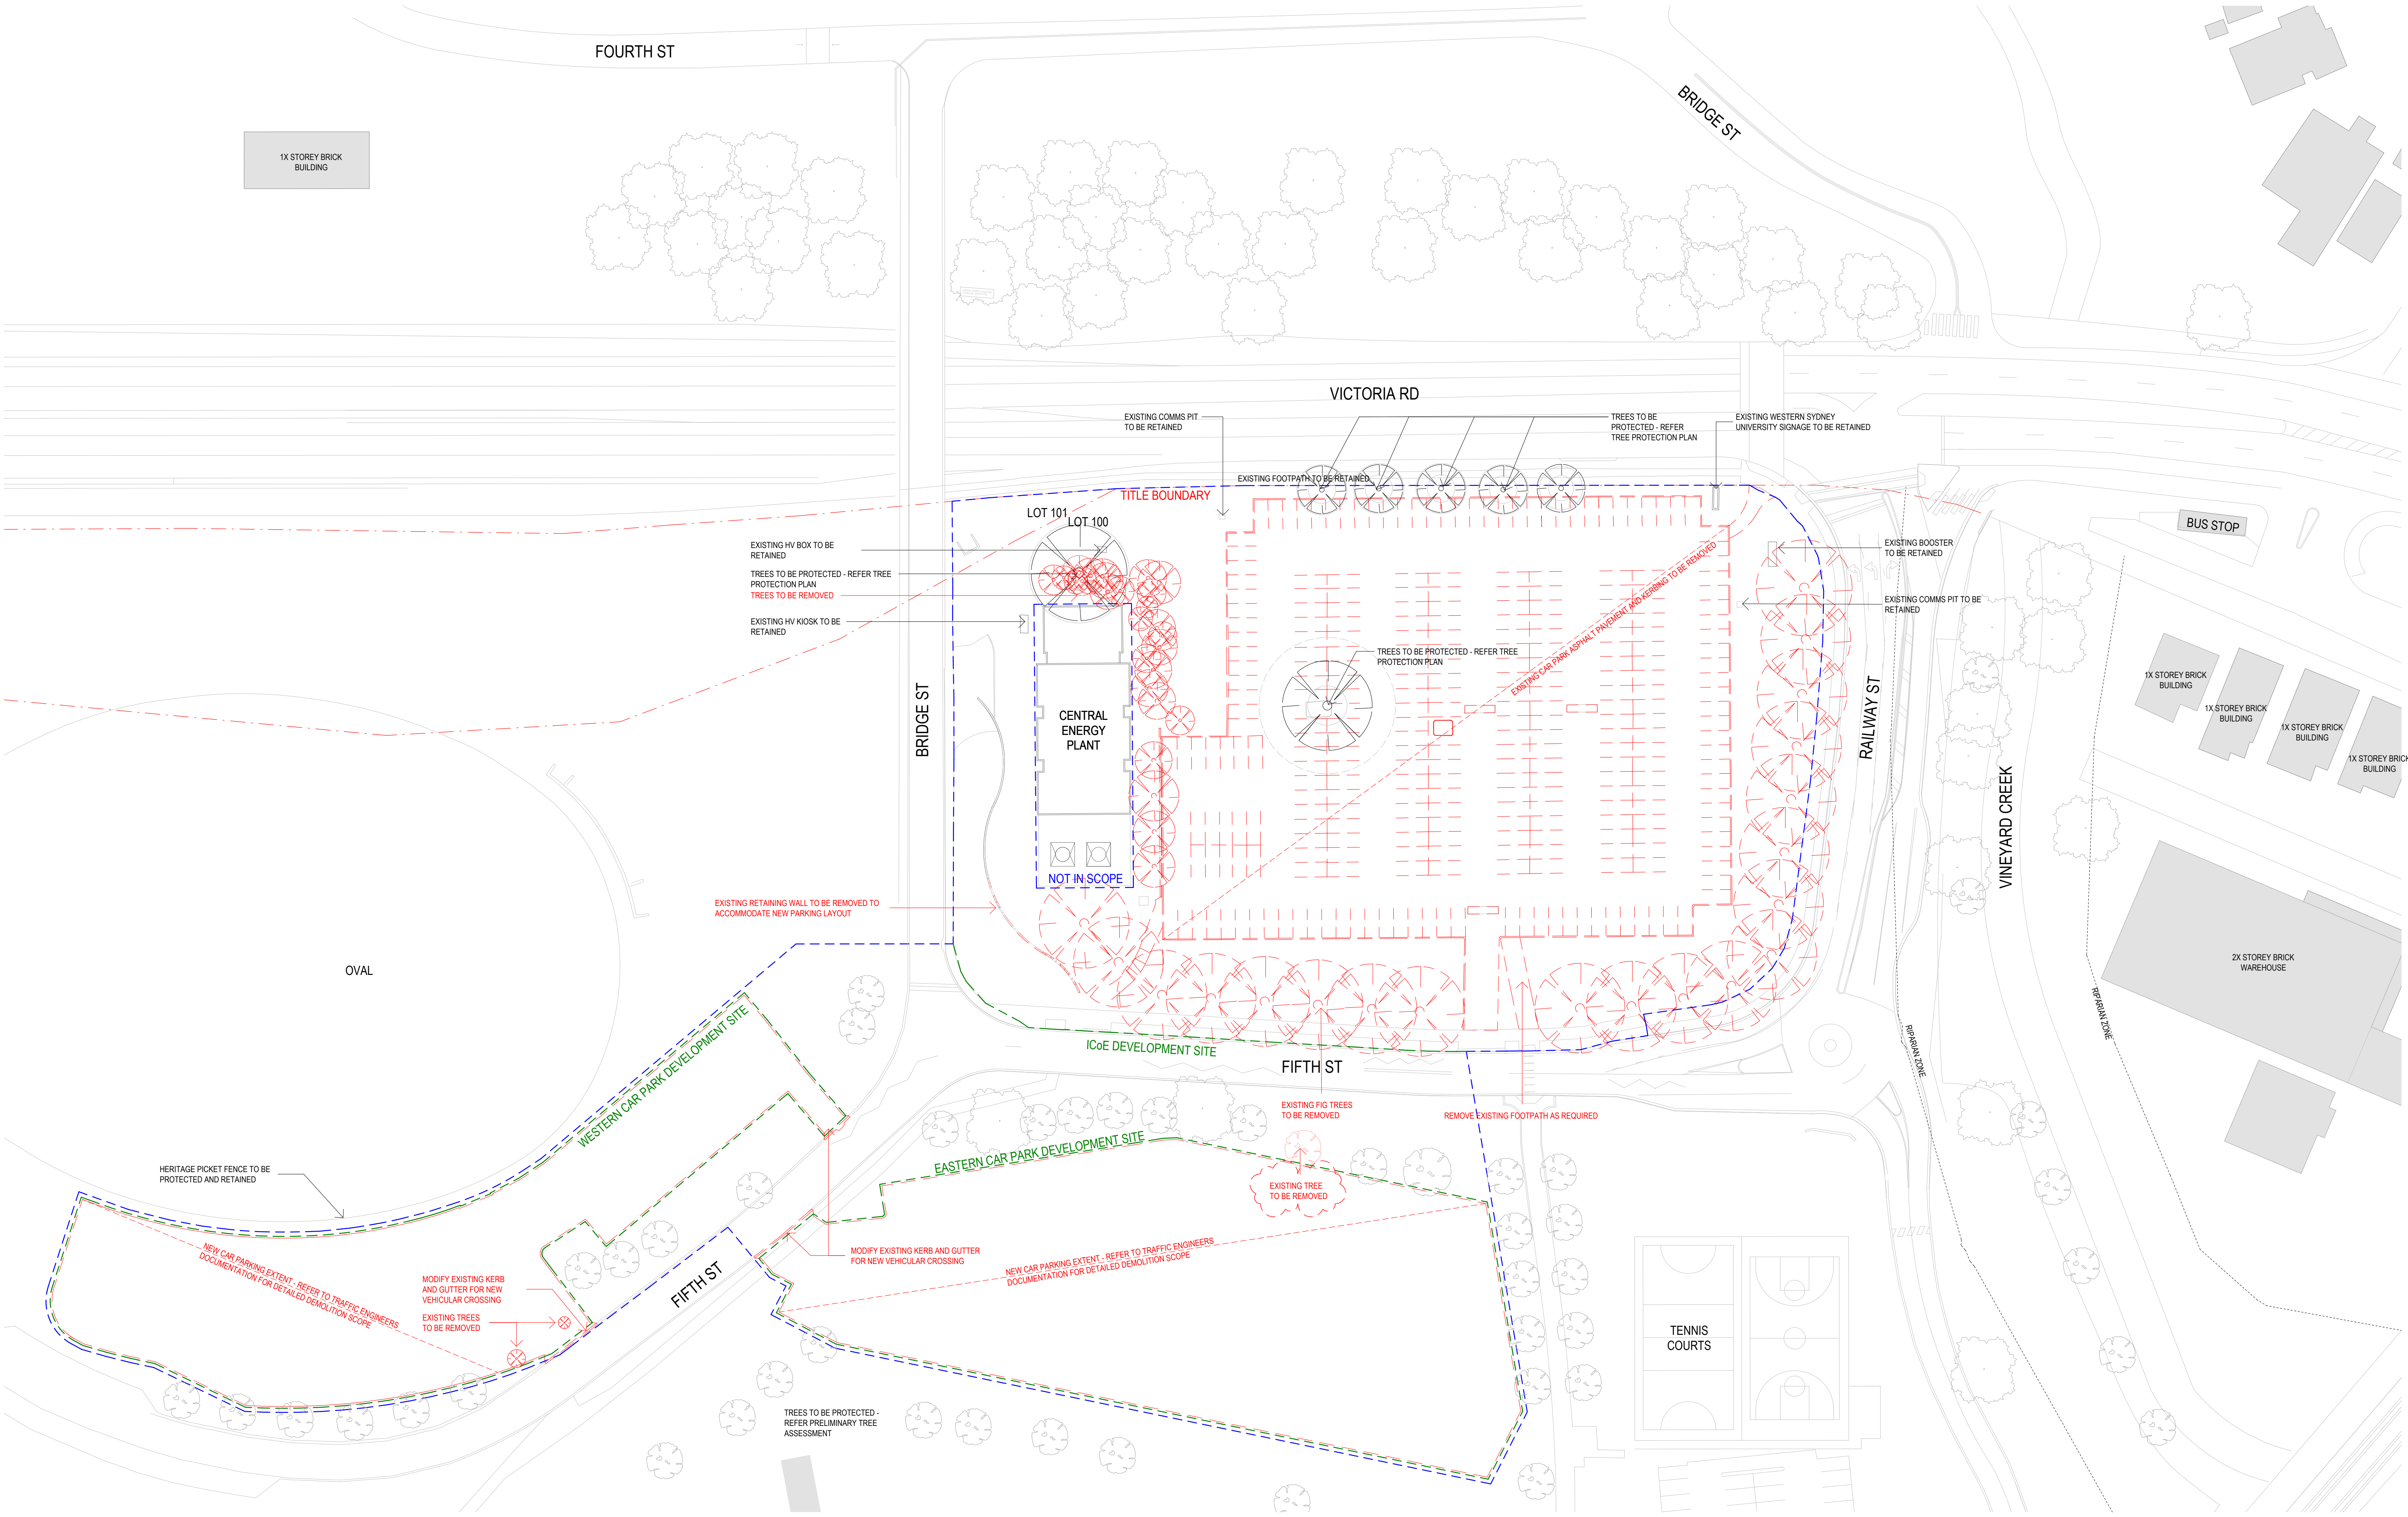

GENERAL NOTES
THIS DRAWING SHOULD BE READ IN CONJUNCTION WITH ALL RELEVANT CONTRACTS, SPECIFICATIONS AND DRAWINGS.
COPYRIGHT OF THIS DRAWING IS VESTED IN THE ARCHITECTS.
DIMENSIONS ARE IN MILLIMETRES AND LEVELS ARE IN METRES.
DO NOT SCALE OFF DRAWINGS.
USE FIGURED DIMENSIONS ONLY. CHECK AND VERIFY ALL DIMENSIONS ON SITE PRIOR TO COMMENCING WORK.

TeamFac of 1-Data Terms and Conditions:
http://www.1-data.com/terms-and-conditions/1-data-terms-and-conditions/

REV	DATE	DESCRIPTION
1	July 2024	SSDA SUBMISSION
2	February 2025	SSDA SUBMISSION
3	June 2025	SSDA SUBMISSION
4	July 2025	SSDA SUBMISSION

CLIENT
WESTERN SYDNEY UNIVERSITY

PROJECT
**INDIGENOUS CENTRE OF EXCELLENCE
DARUG NGURRA
171 VICTORIA RD,
RYDALMERE NSW 2116**

DRAWING TITLE
**EXISTING CONDITIONS AND
DEMOLITION PLAN**

CHECKED
SW

APPROVED
TS



SCALE
1 : 500

@A1



STATUS
SSDA

PROJECT #
23-032

DRAWING NUMBER
DA 0-103


REVISION
4

**Jackson
Clements
Burrows**

COPYRIGHT
Jackson Clements Burrows
Pty Ltd Architects

psa

345 SWAN STREET RICHMOND Vic 3121
T +613 9654 6227 jcba.com.au

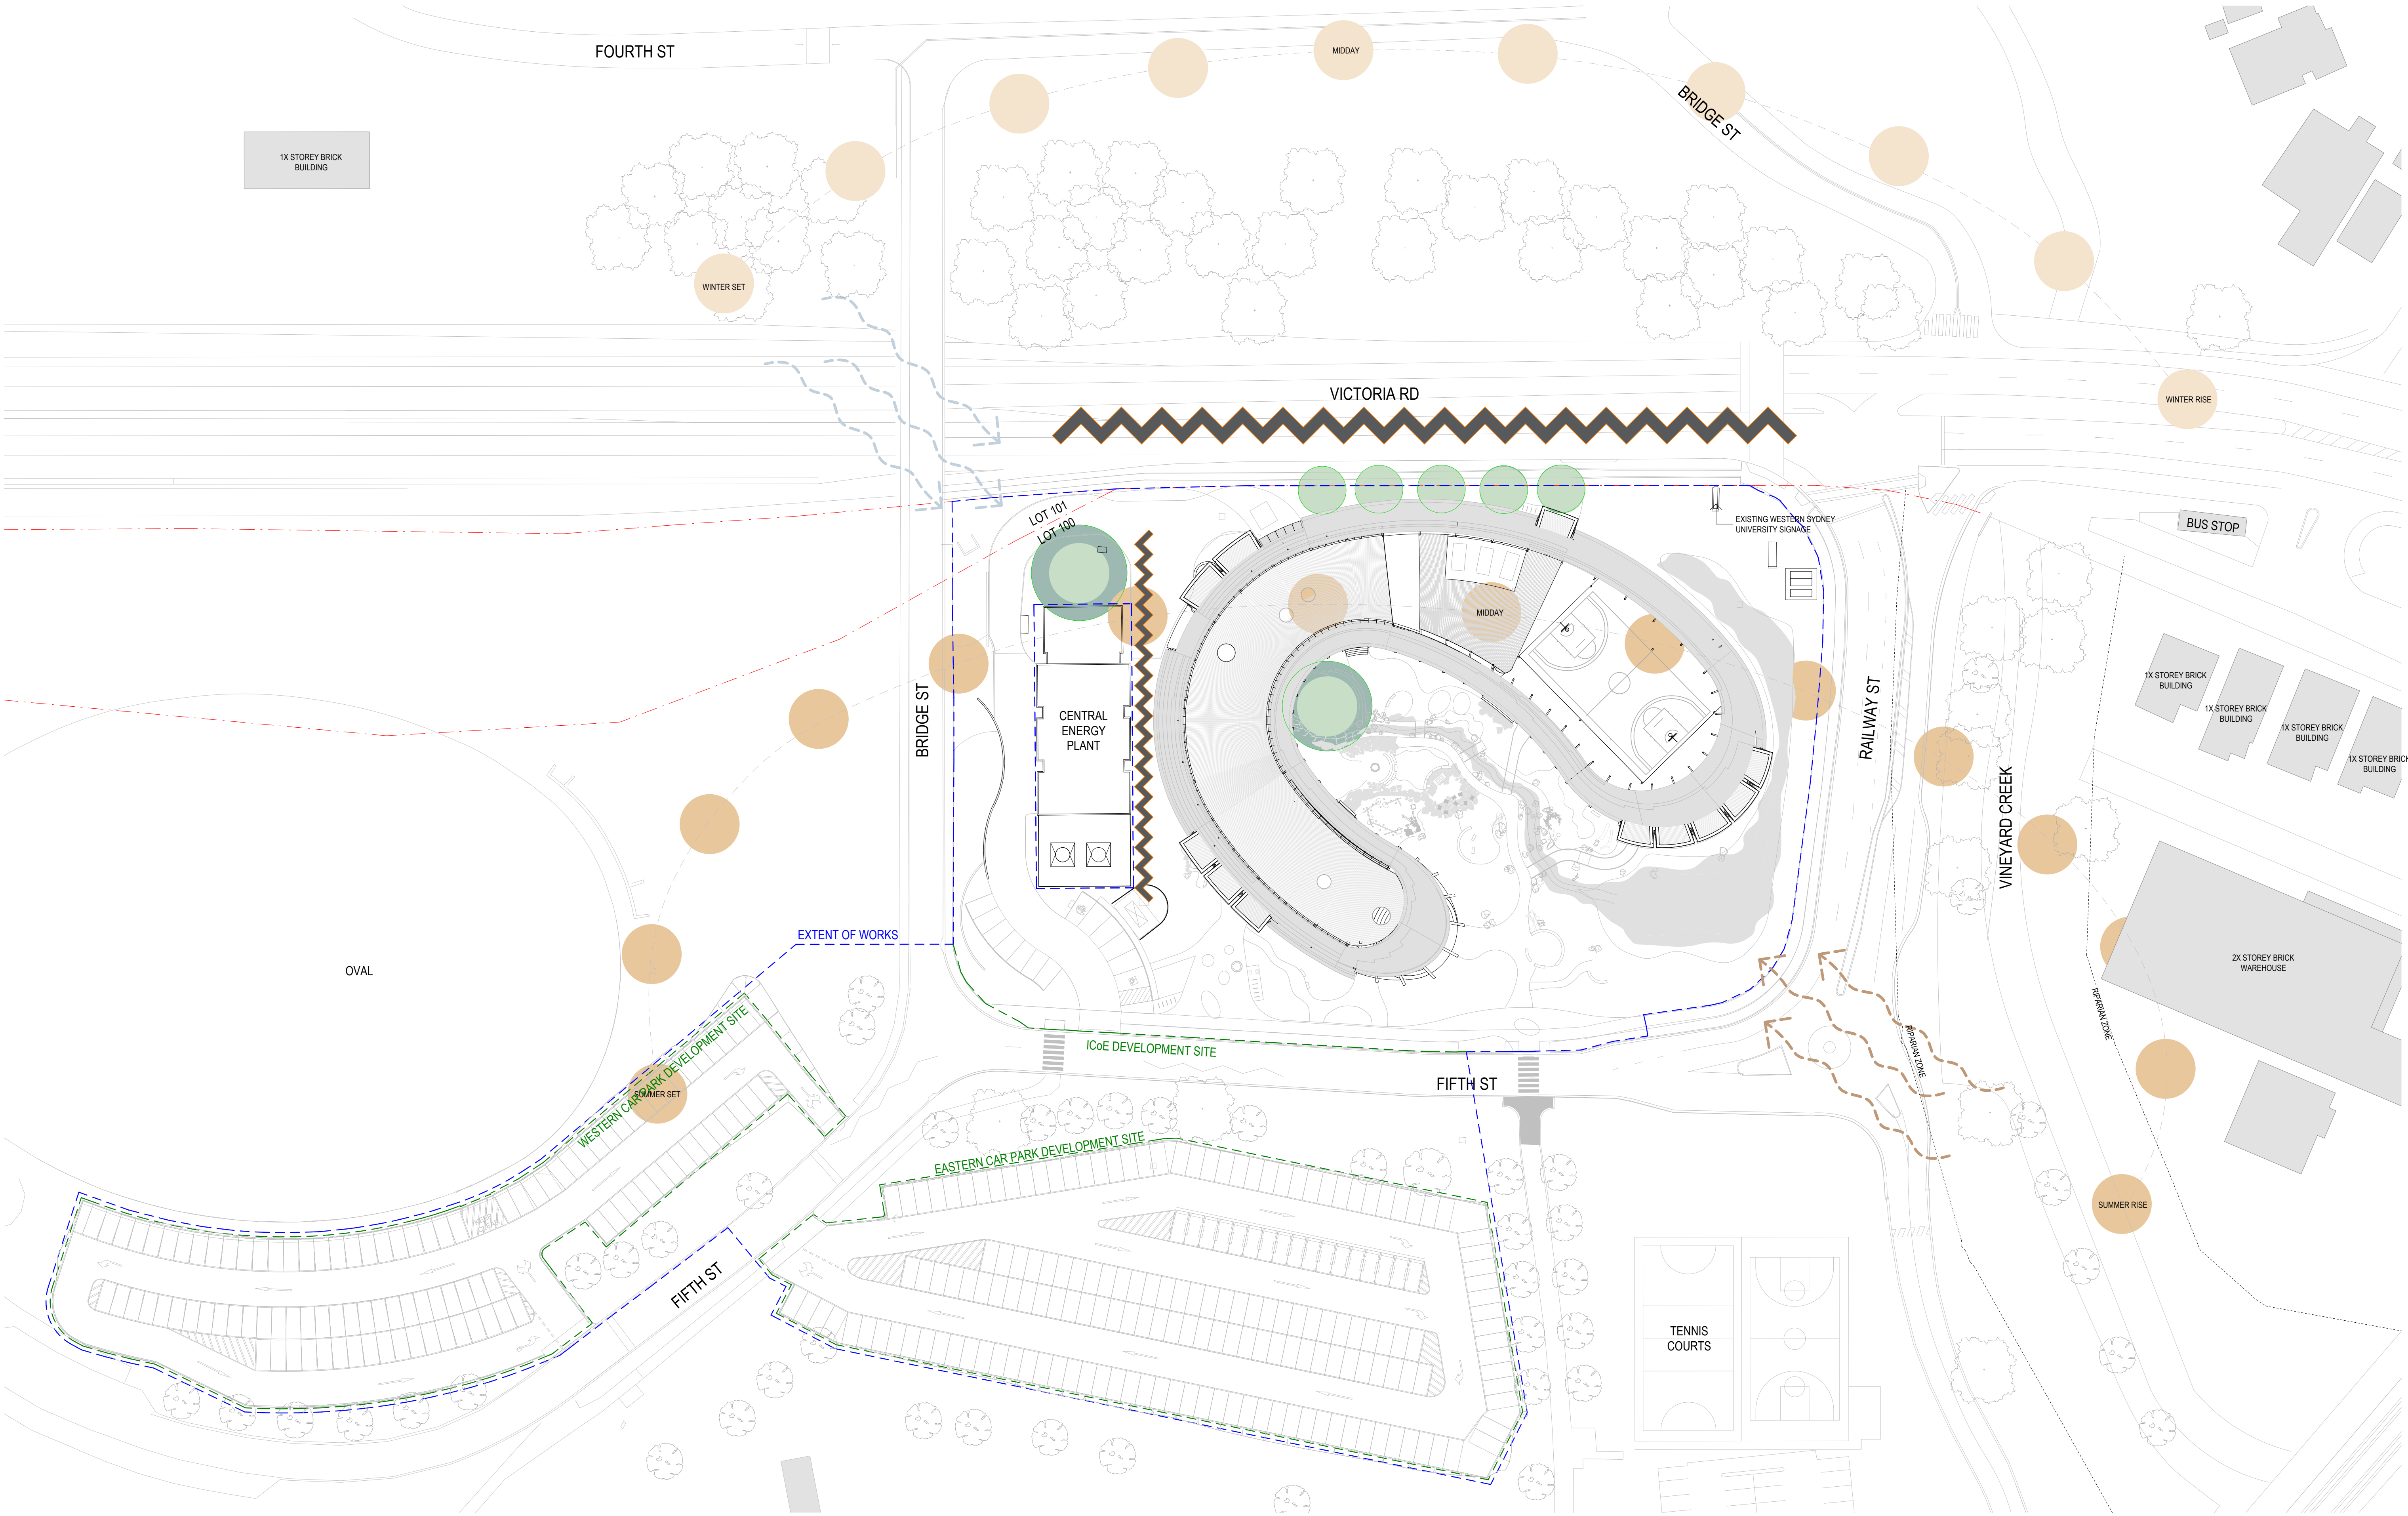

GENERAL NOTES
THIS DRAWING SHOULD BE READ IN CONJUNCTION WITH ALL RELEVANT CONTRACTS, SPECIFICATIONS AND DRAWINGS.
COPYRIGHT OF THIS DRAWING IS VESTED IN THE ARCHITECTS.
DIMENSIONS ARE IN MILLIMETRES AND LEVELS ARE IN METRES.
DO NOT SCALE OFF DRAWINGS.
USE FIGURED DIMENSIONS ONLY. CHECK AND VERIFY ALL DIMENSIONS ON SITE PRIOR TO COMMENCING WORK.

TeamFac of 1-Data Terms and Conditions:
http://www.1-data.com/terms-and-conditions/1-data-terms-conditions/

- WINTER SUN
- SUMMER SUN
- RETAINED TREES
- WINTER PREDOMINANT BREEZE
- SUMMER PREDOMINANT BREEZE
- NOISE

REV	DATE	DESCRIPTION
1	July 2024	SSDA SUBMISSION
2	February 2025	SSDA SUBMISSION
3	June 2025	SSDA SUBMISSION

CLIENT
WESTERN SYDNEY UNIVERSITY

PROJECT
INDIGENOUS CENTRE OF EXCELLENCE
DARUG NGURRA
171 VICTORIA RD,
RYDALMERE NSW 2116

DRAWING TITLE
SITE ANALYSIS

CHECKED
SW

APPROVED
TS



SCALE
1 : 500

@A1

STATUS
SSDA

DRAWING NUMBER
DA 0-201

PROJECT #
23-032


REVISION
3

Jackson
Clements
Burrows

COPYRIGHT
Jackson Clements Burrows
Pty Ltd Architects

psa

345 SWAN STREET RICHMOND VIC 3121
T +613 9654 6227 jcba.com.au

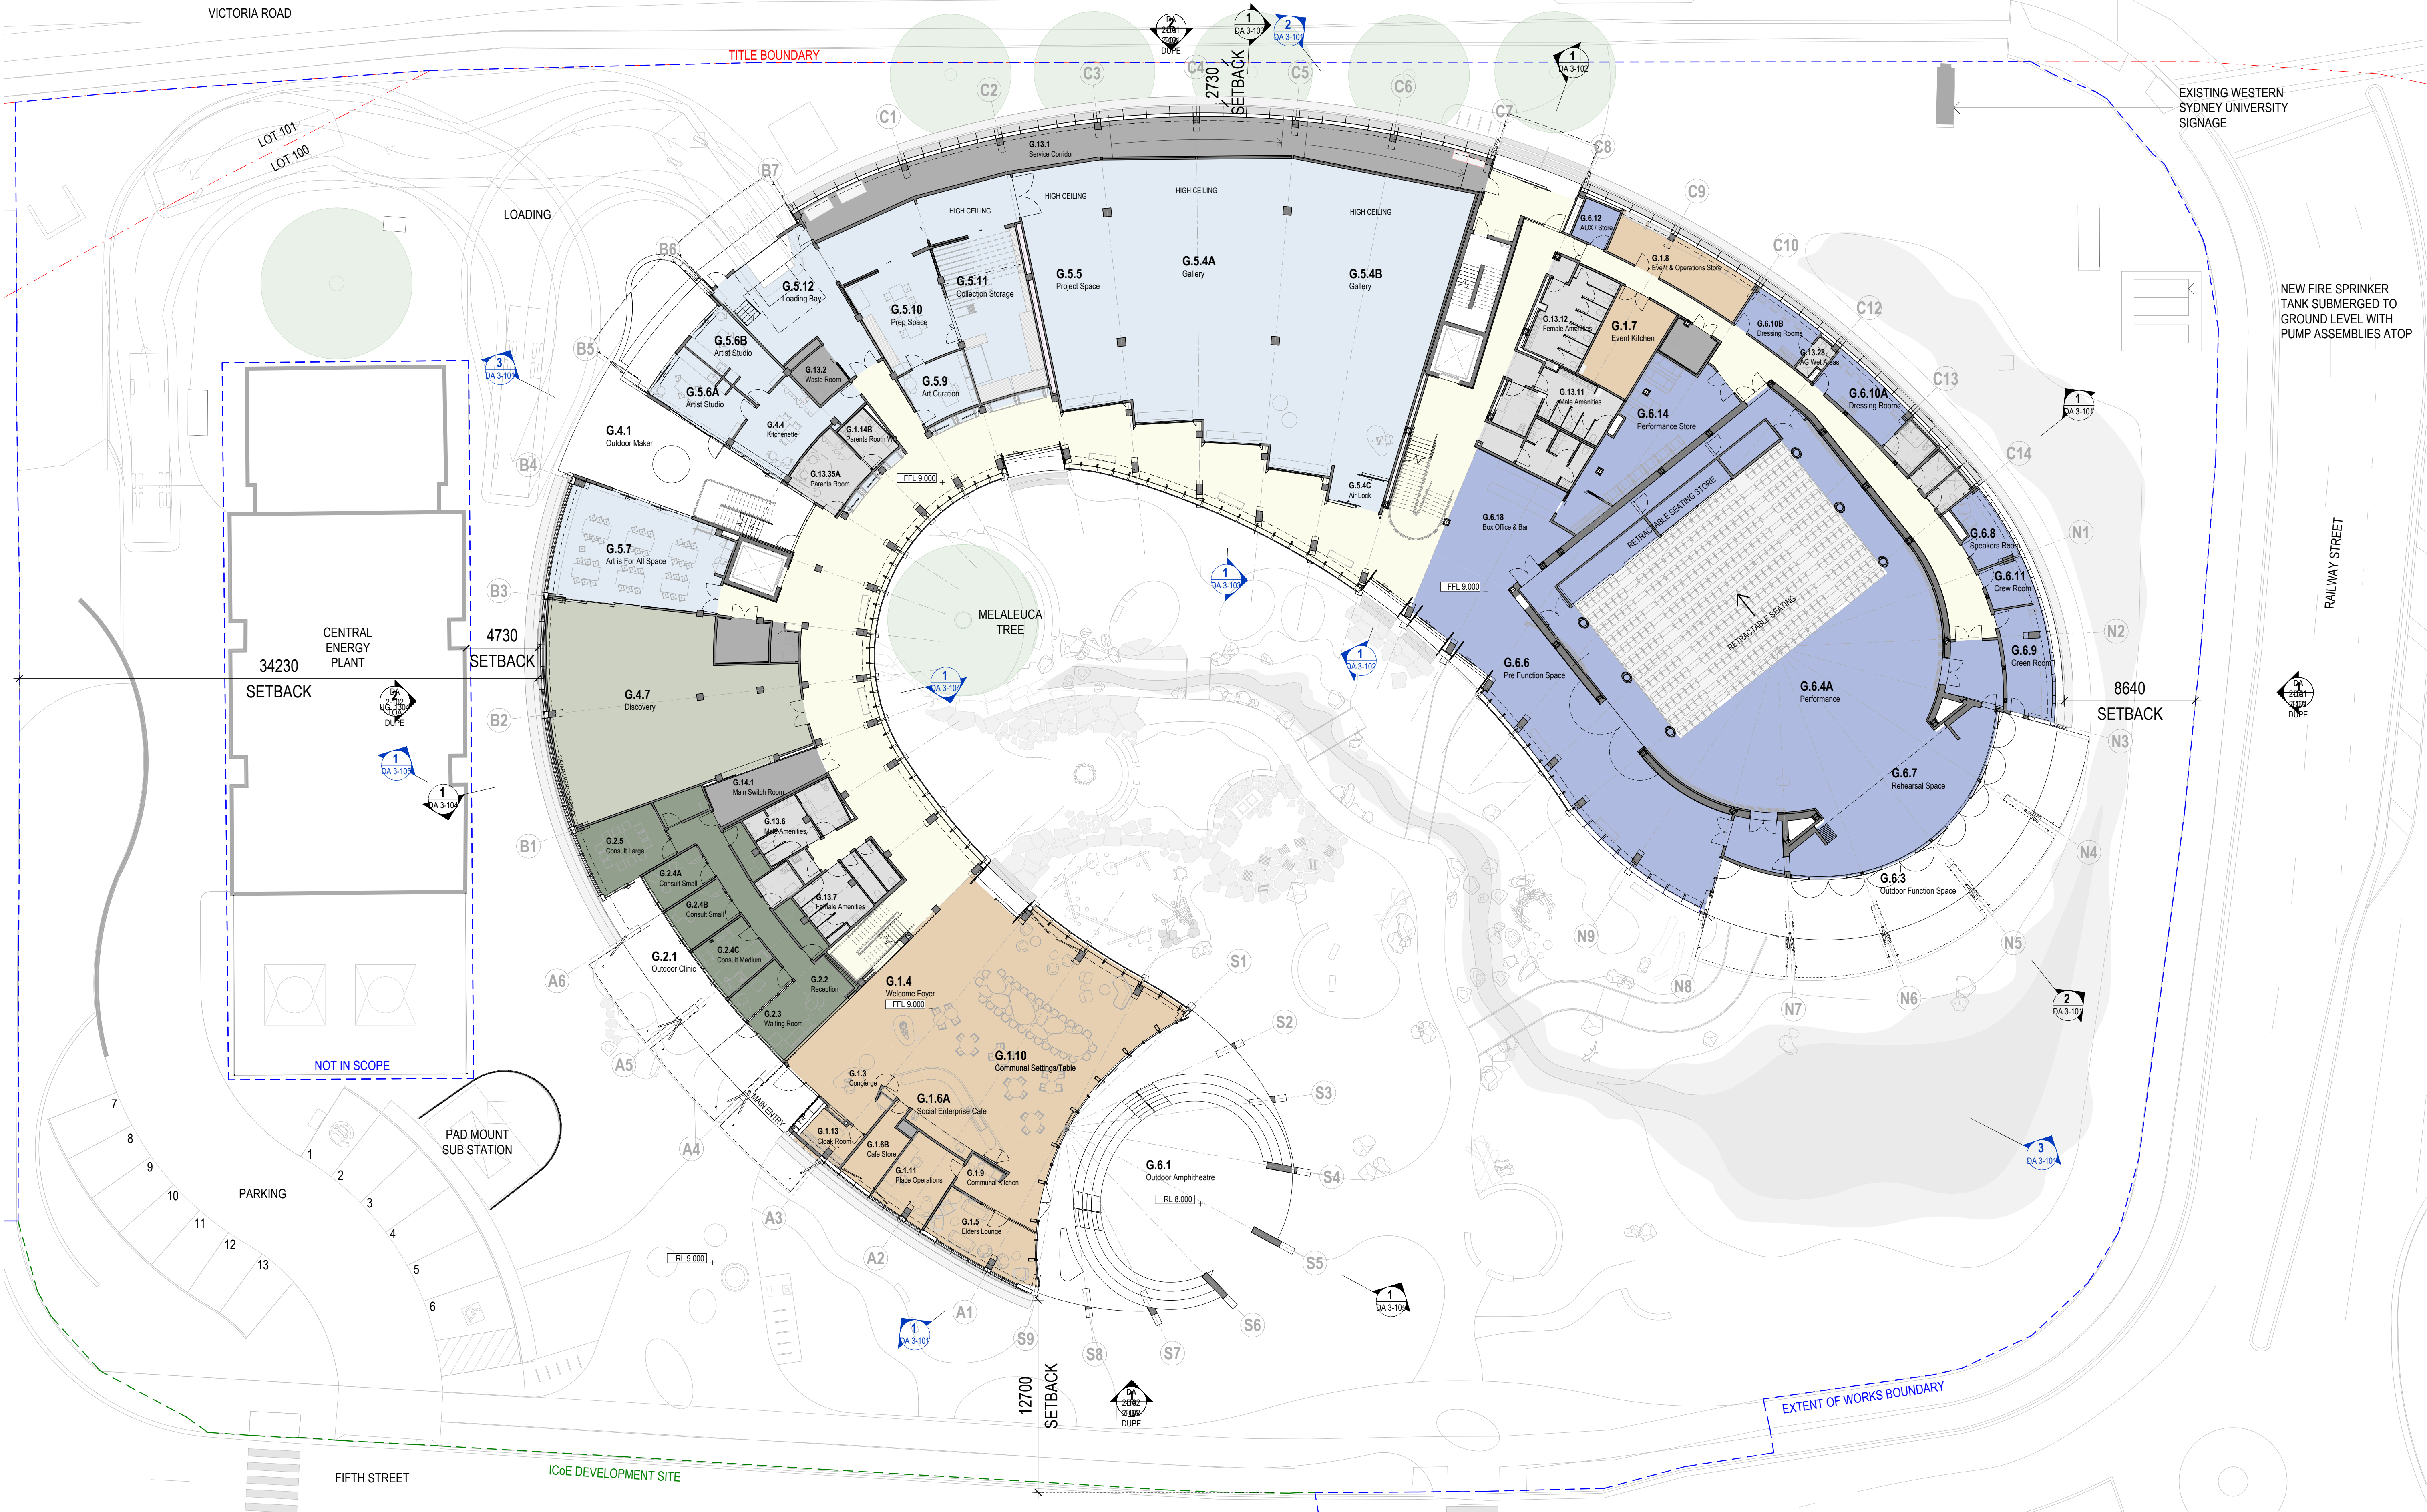

GENERAL NOTES
THIS DRAWING SHOULD BE READ IN CONJUNCTION WITH ALL RELEVANT CONTRACTS, SPECIFICATIONS AND DRAWINGS.
COPYRIGHT OF THIS DRAWING IS VESTED IN THE ARCHITECTS.
DIMENSIONS ARE IN MILLIMETRES AND LEVELS ARE IN METRES.
DO NOT SCALE OFF DRAWINGS.
USE FIGURED DIMENSIONS ONLY. CHECK AND VERIFY ALL DIMENSIONS ON SITE PRIOR TO COMMENCING WORK.

GENERAL NOTES:
FLOOR PLANS CUT AT 1200 AFFL

REV	DATE	DESCRIPTION
1	July 2024	SSDA SUBMISSION
2	February 2025	SSDA SUBMISSION
3	June 2025	SSDA SUBMISSION

CLIENT
WESTERN SYDNEY UNIVERSITY

PROJECT
INDIGENOUS CENTRE OF EXCELLENCE
DARUG NGURRA
171 VICTORIA RD,
RYDALMERE NSW 2116

DRAWING TITLE
PROPOSED FLOOR PLAN LEVEL G

CHECKED
SW

APPROVED
TS

SCALE
1 : 200

STATUS
SSDA

DRAWING NUMBER
DA 1-102

PROJECT #
23-032


REVISION
3

Jackson
Clements
Burrows

COPYRIGHT
Jackson Clements Burrows
Pty Ltd Architects

psa

345 SWAN STREET RICHMOND Vic 3121
T +613 9654 6227 jcba.com.au

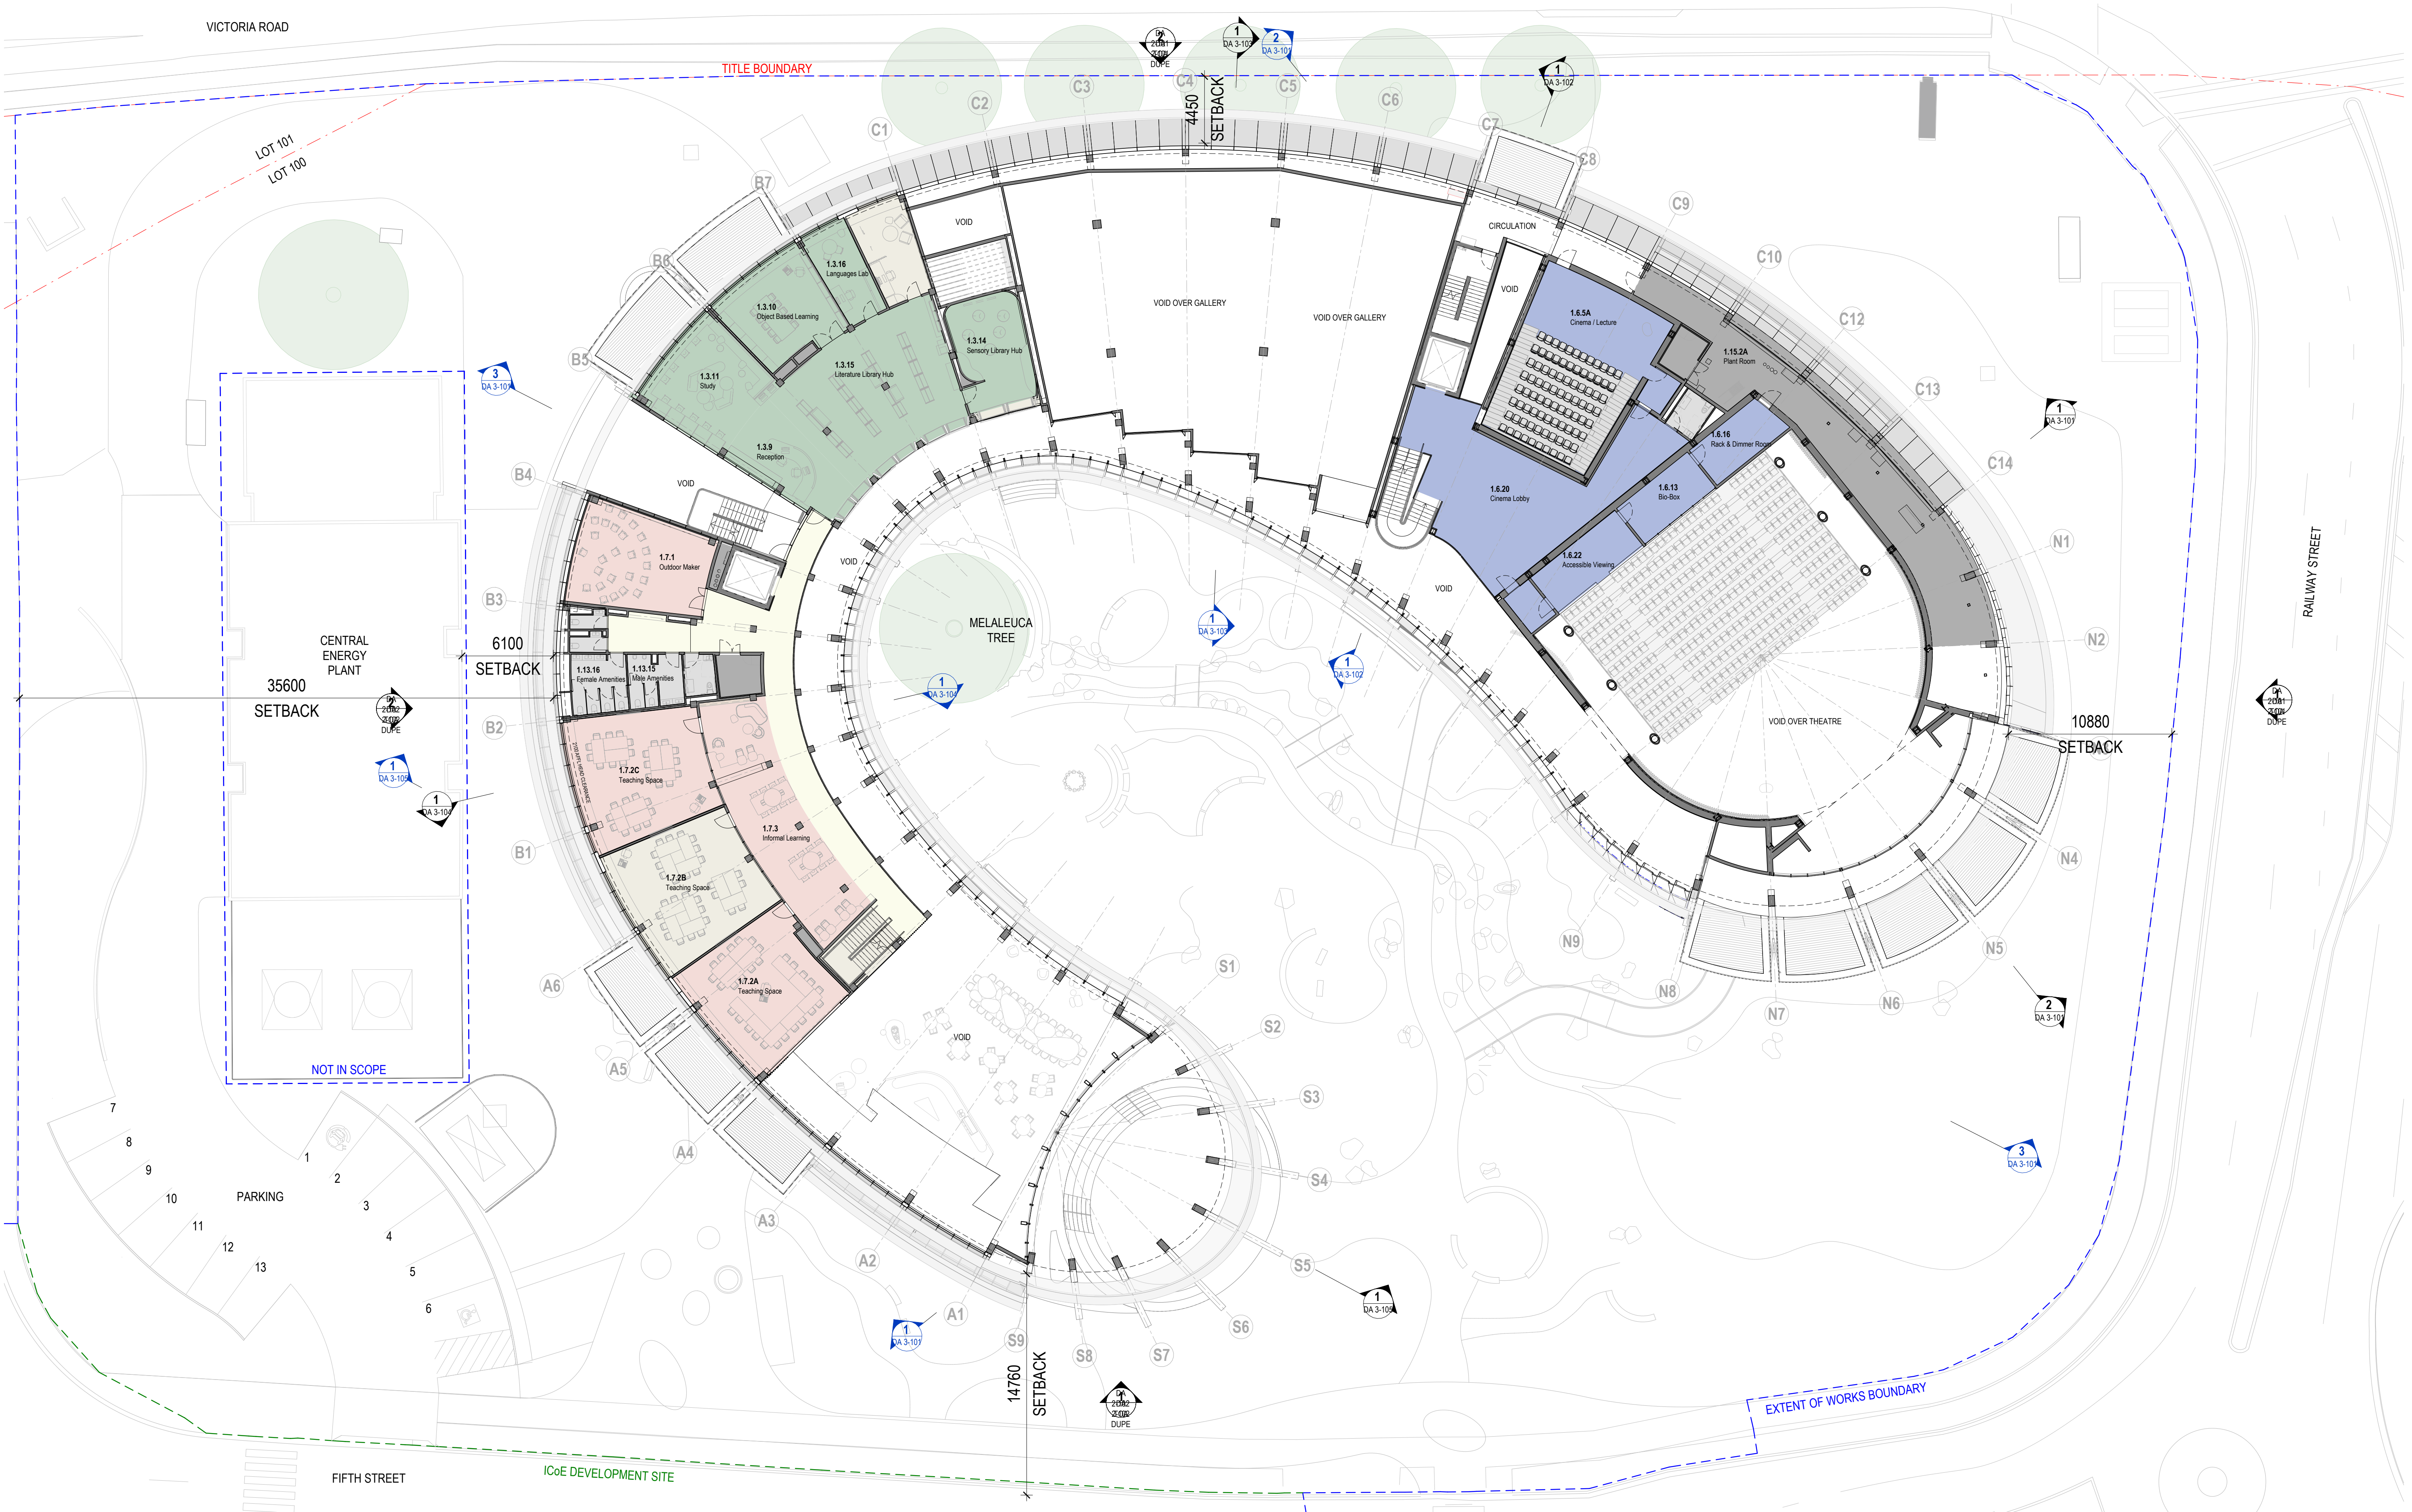

GENERAL NOTES
THIS DRAWING SHOULD BE READ IN CONJUNCTION WITH ALL RELEVANT CONTRACTS, SPECIFICATIONS AND DRAWINGS.
COPYRIGHT OF THIS DRAWING IS VESTED IN THE ARCHITECTS.
DIMENSIONS ARE IN MILLIMETRES AND LEVELS ARE IN METRES.
DO NOT SCALE OFF DRAWINGS.
USE FIGURED DIMENSIONS ONLY. CHECK AND VERIFY ALL DIMENSIONS ON SITE PRIOR TO COMMENCING WORK.

GENERAL NOTES:
FLOOR PLANS CUT AT 1200 AFFL

REV	DATE	DESCRIPTION
1	July 2024	SSDA SUBMISSION
2	February 2025	SSDA SUBMISSION
3	June 2025	SSDA SUBMISSION


CLIENT
WESTERN SYDNEY UNIVERSITY

PROJECT
**INDIGENOUS CENTRE OF EXCELLENCE
DARUG NGURRA
171 VICTORIA RD,
RYDALMERE NSW 2116**

DRAWING TITLE
PROPOSED FLOOR PLAN LEVEL 01

CHECKED
SW

APPROVED
TS

 

SCALE
1 : 200

@A1

STATUS
SSDA

DRAWING NUMBER
DA 1-103

PROJECT #
23-032


REVISION
3

Jackson Clements Burrows

COPYRIGHT
Jackson Clements Burrows
Pty Ltd Architects

psa

345 SWAN STREET RICHMOND Vic 3121
T +613 9654 6227 jcba.com.au

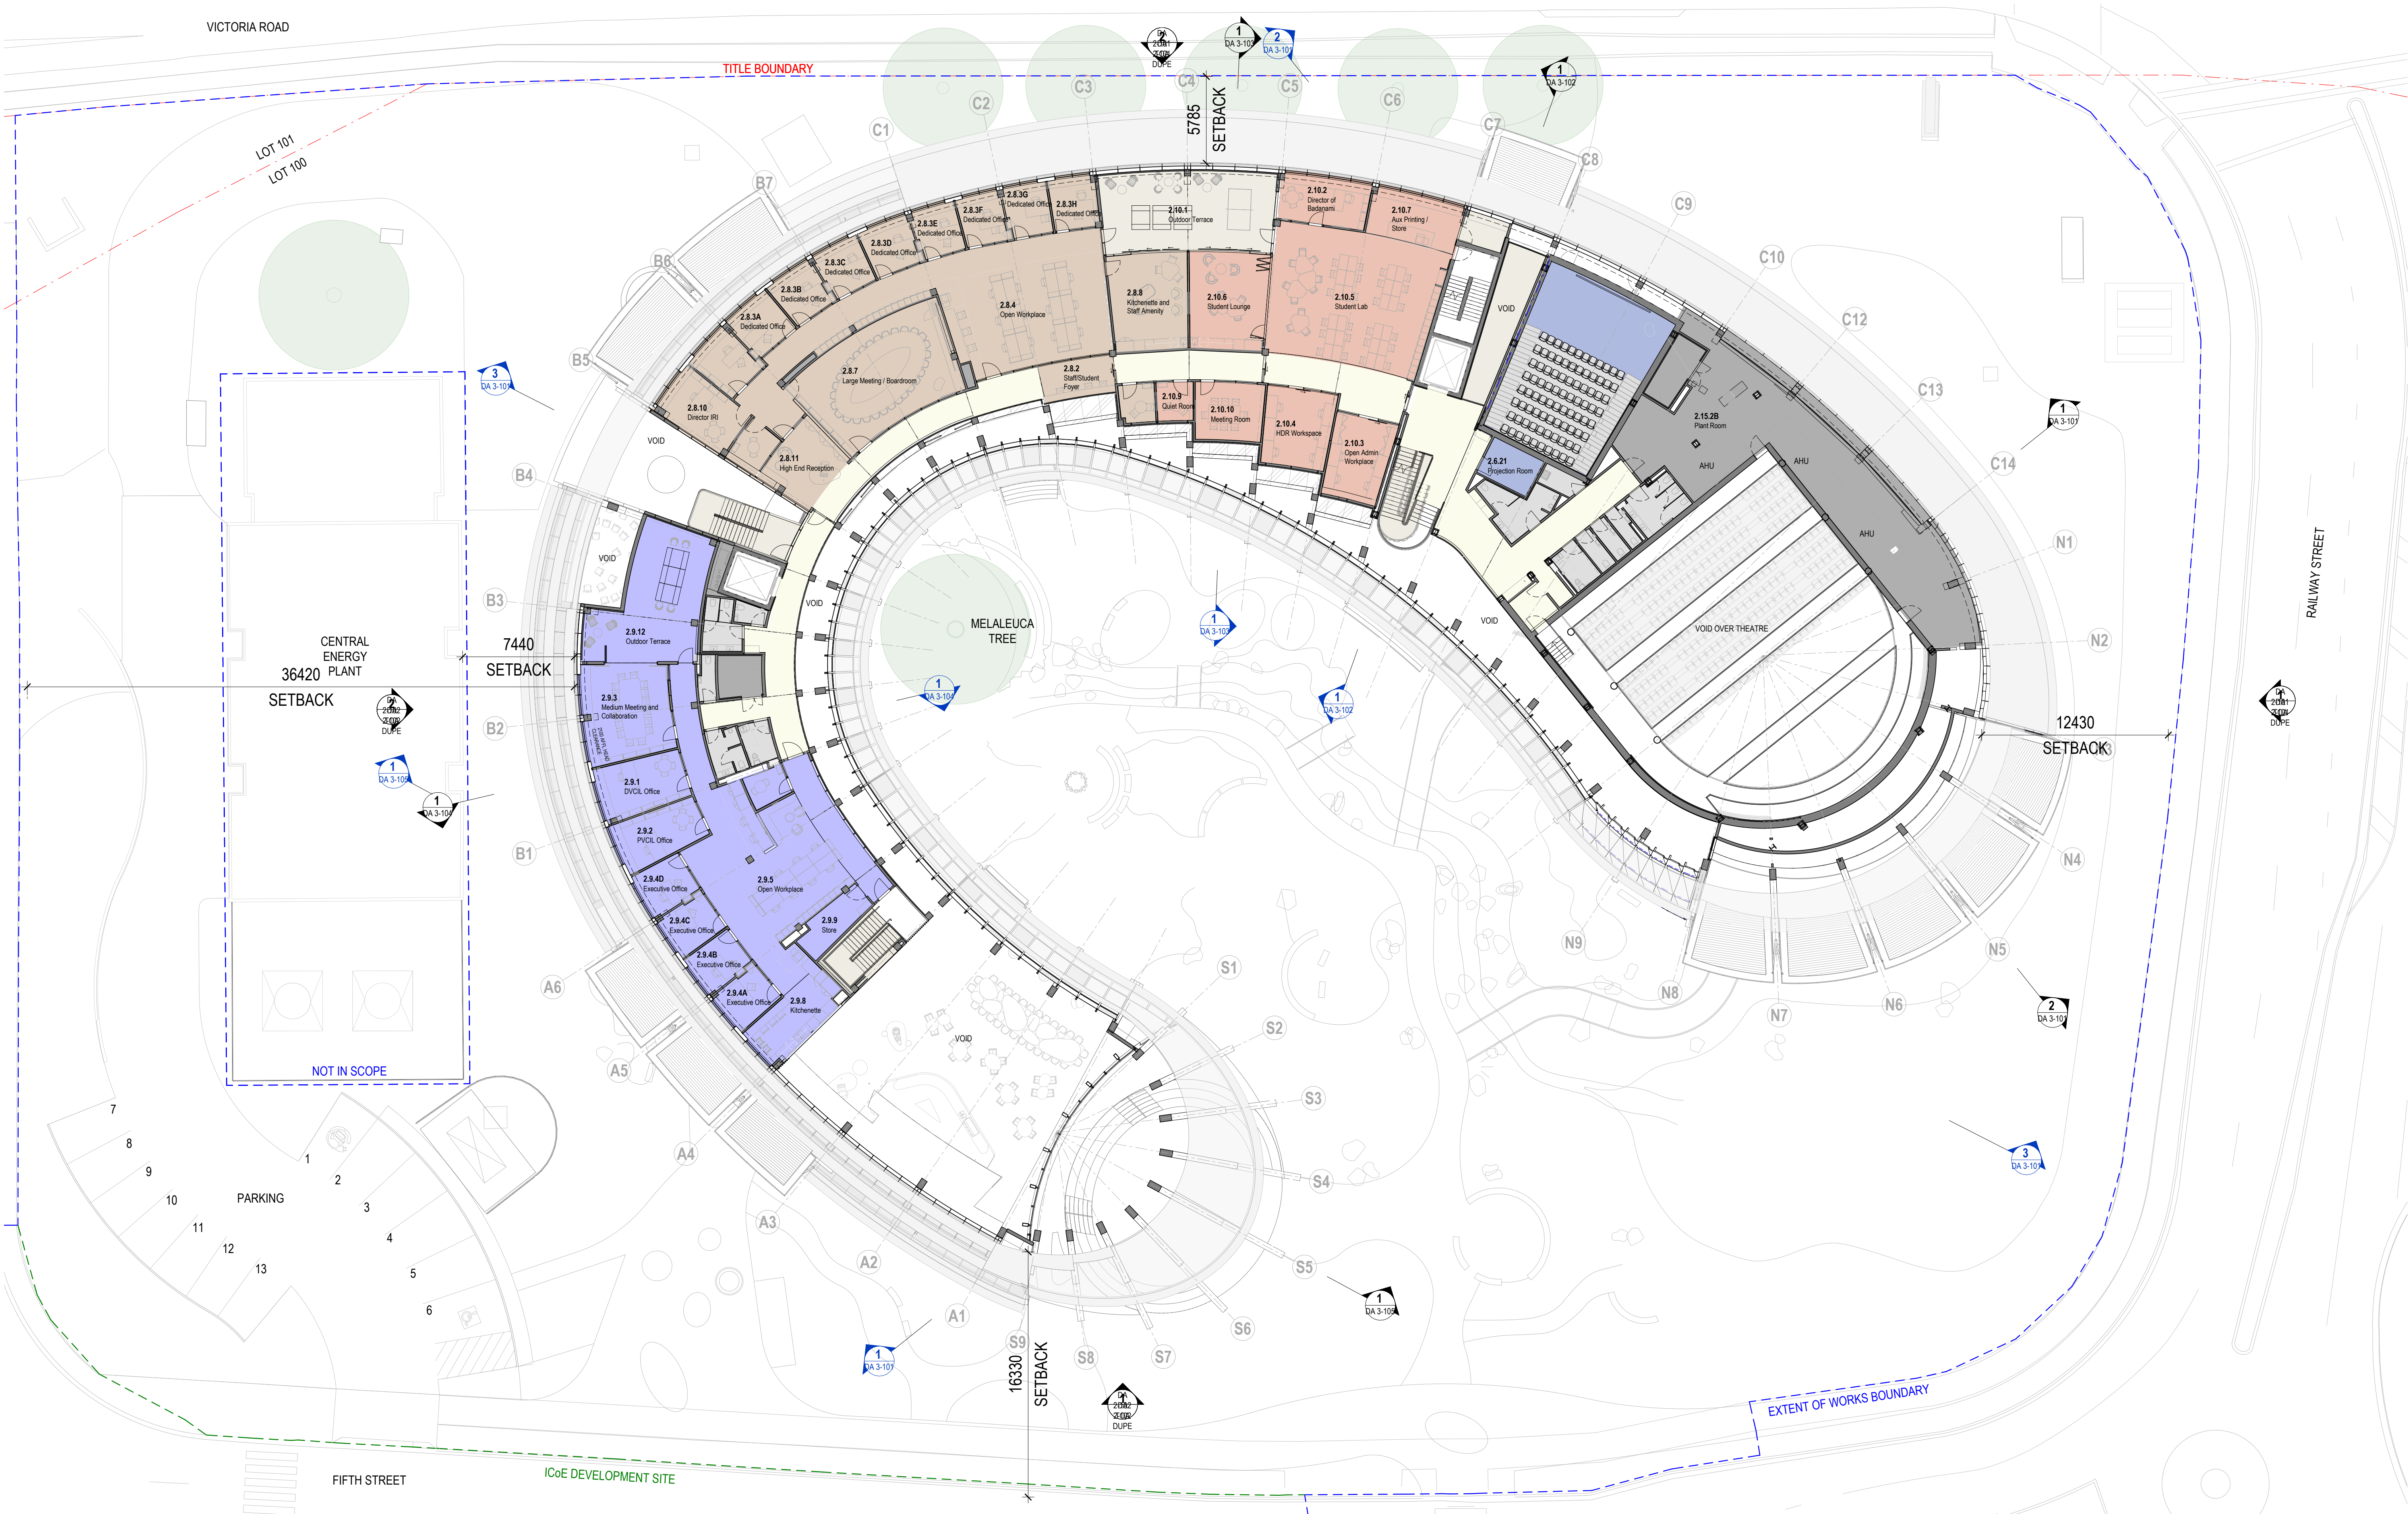

GENERAL NOTES
THIS DRAWING SHOULD BE READ IN CONJUNCTION WITH ALL RELEVANT CONTRACTS, SPECIFICATIONS AND DRAWINGS.
COPYRIGHT OF THIS DRAWING IS VESTED IN THE ARCHITECTS.
DIMENSIONS ARE IN MILLIMETRES AND LEVELS ARE IN METRES.
DO NOT SCALE OFF DRAWINGS.
USE FIGURED DIMENSIONS ONLY. CHECK AND VERIFY ALL DIMENSIONS ON SITE PRIOR TO COMMENCING WORK.

GENERAL NOTES:
FLOOR PLANS CUT AT 1200 AFFL

REV	DATE	DESCRIPTION
1	July 2024	SSDA SUBMISSION
2	February 2025	SSDA SUBMISSION
3	June 2025	SSDA SUBMISSION

CLIENT
WESTERN SYDNEY UNIVERSITY

PROJECT
**INDIGENOUS CENTRE OF EXCELLENCE
DARUG NGURRA
171 VICTORIA RD,
RYDALMERE NSW 2116**

DRAWING TITLE
PROPOSED FLOOR PLAN LEVEL 02

CHECKED **SW** APPROVED **TS**

SCALE
1 : 200
@A1

STATUS
SSDA

DRAWING NUMBER
DA 1-104

PROJECT #
23-032

REVISION
3

Jackson Clements Burrows

COPYRIGHT
Jackson Clements Burrows Pty Ltd Architects

psa

345 SWAN STREET RICHMOND VIC 3121
T +613 9654 6227 jcb@psa.com.au