


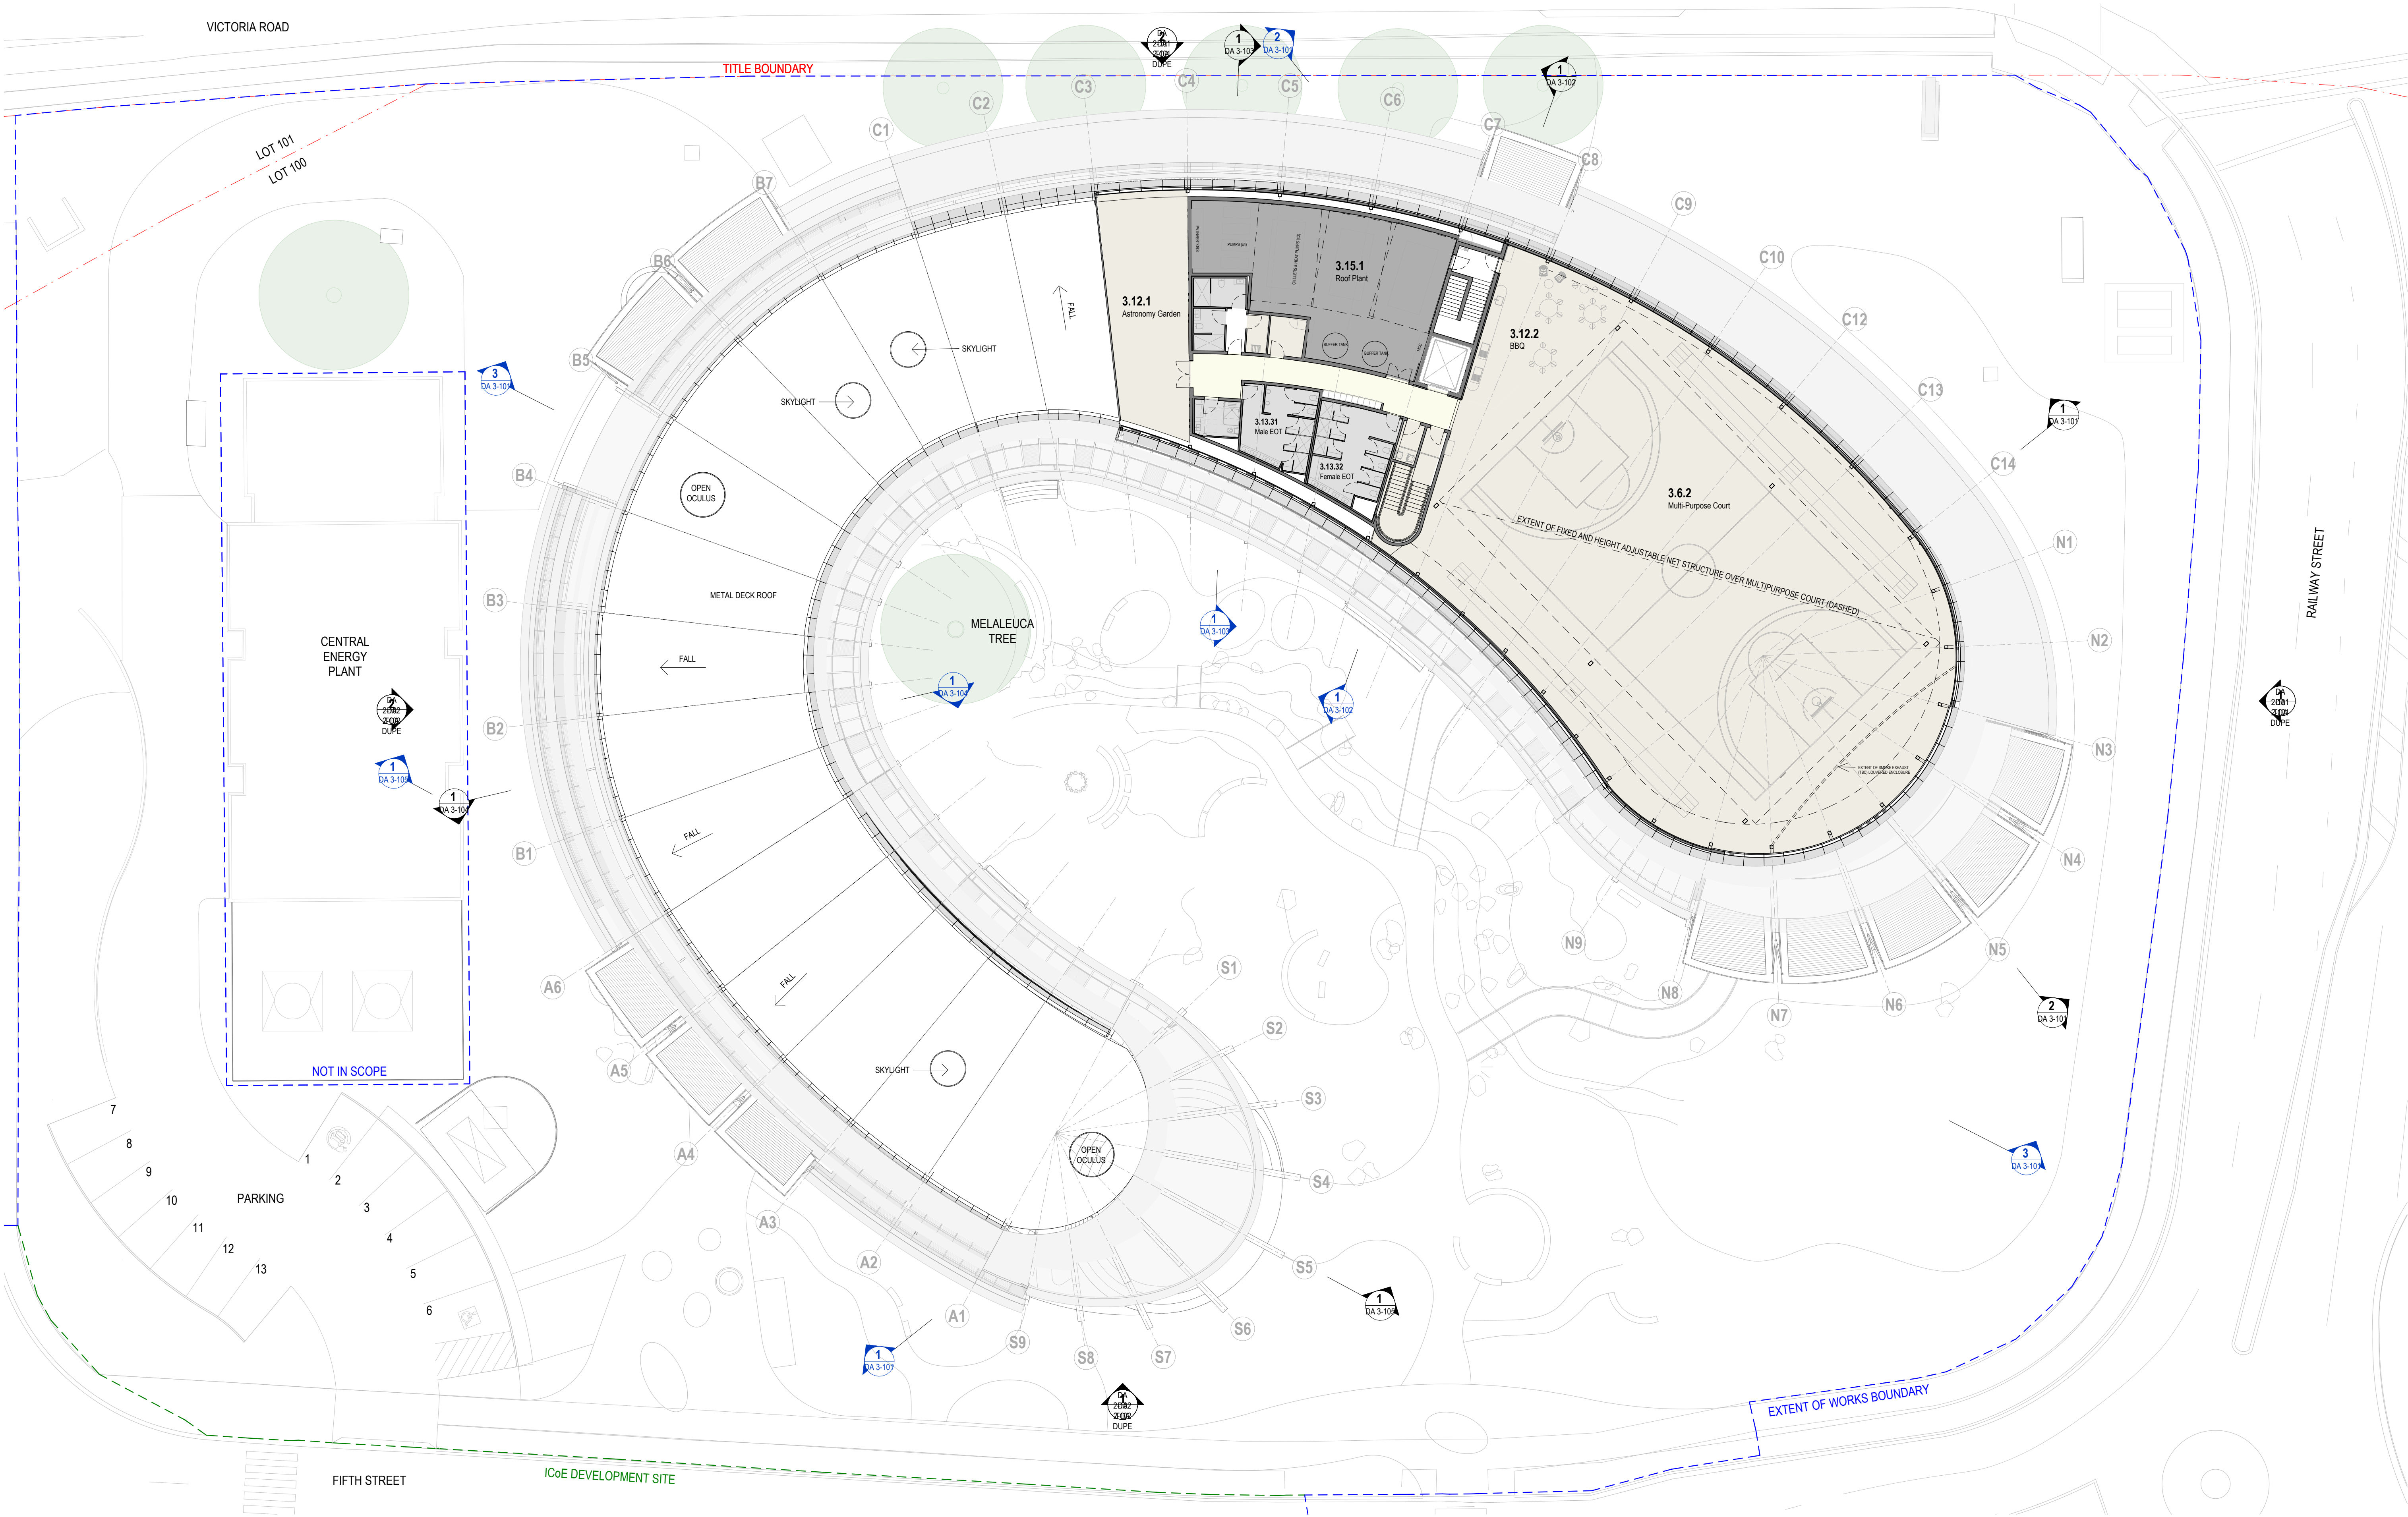

GENERAL NOTES
THIS DRAWING SHOULD BE READ IN CONJUNCTION WITH ALL RELEVANT CONTRACTS, SPECIFICATIONS AND DRAWINGS.
COPYRIGHT OF THIS DRAWING IS VESTED IN THE ARCHITECTS.
DIMENSIONS ARE IN MILLIMETRES AND LEVELS ARE IN METRES.
DO NOT SCALE OFF DRAWINGS.
USE FIGURED DIMENSIONS ONLY. CHECK AND VERIFY ALL DIMENSIONS ON SITE PRIOR TO COMMENCING WORK.

GENERAL NOTES:
FLOOR PLANS CUT AT 1200 AFFL

REV	DATE	DESCRIPTION
1	July 2024	SSDA SUBMISSION
2	February 2025	SSDA SUBMISSION
3	June 2025	SSDA SUBMISSION


CLIENT
WESTERN SYDNEY UNIVERSITY

PROJECT
**INDIGENOUS CENTRE OF EXCELLENCE
DARUG NGURRA
171 VICTORIA RD,
RYDALMERE NSW 2116**

DRAWING TITLE
PROPOSED FLOOR PLAN LEVEL 03

CHECKED
SW

APPROVED
TS

 

SCALE
1 : 200

@A1

STATUS
SSDA

DRAWING NUMBER
DA 1-105

PROJECT #
23-032


REVISION
3

**Jackson
Clements
Burrows**

COPYRIGHT
Jackson Clements Burrows
Pty Ltd Architects

psa

345 SWAN STREET RICHMOND Vic 3121
T +613 9654 6227 jcba.com.au

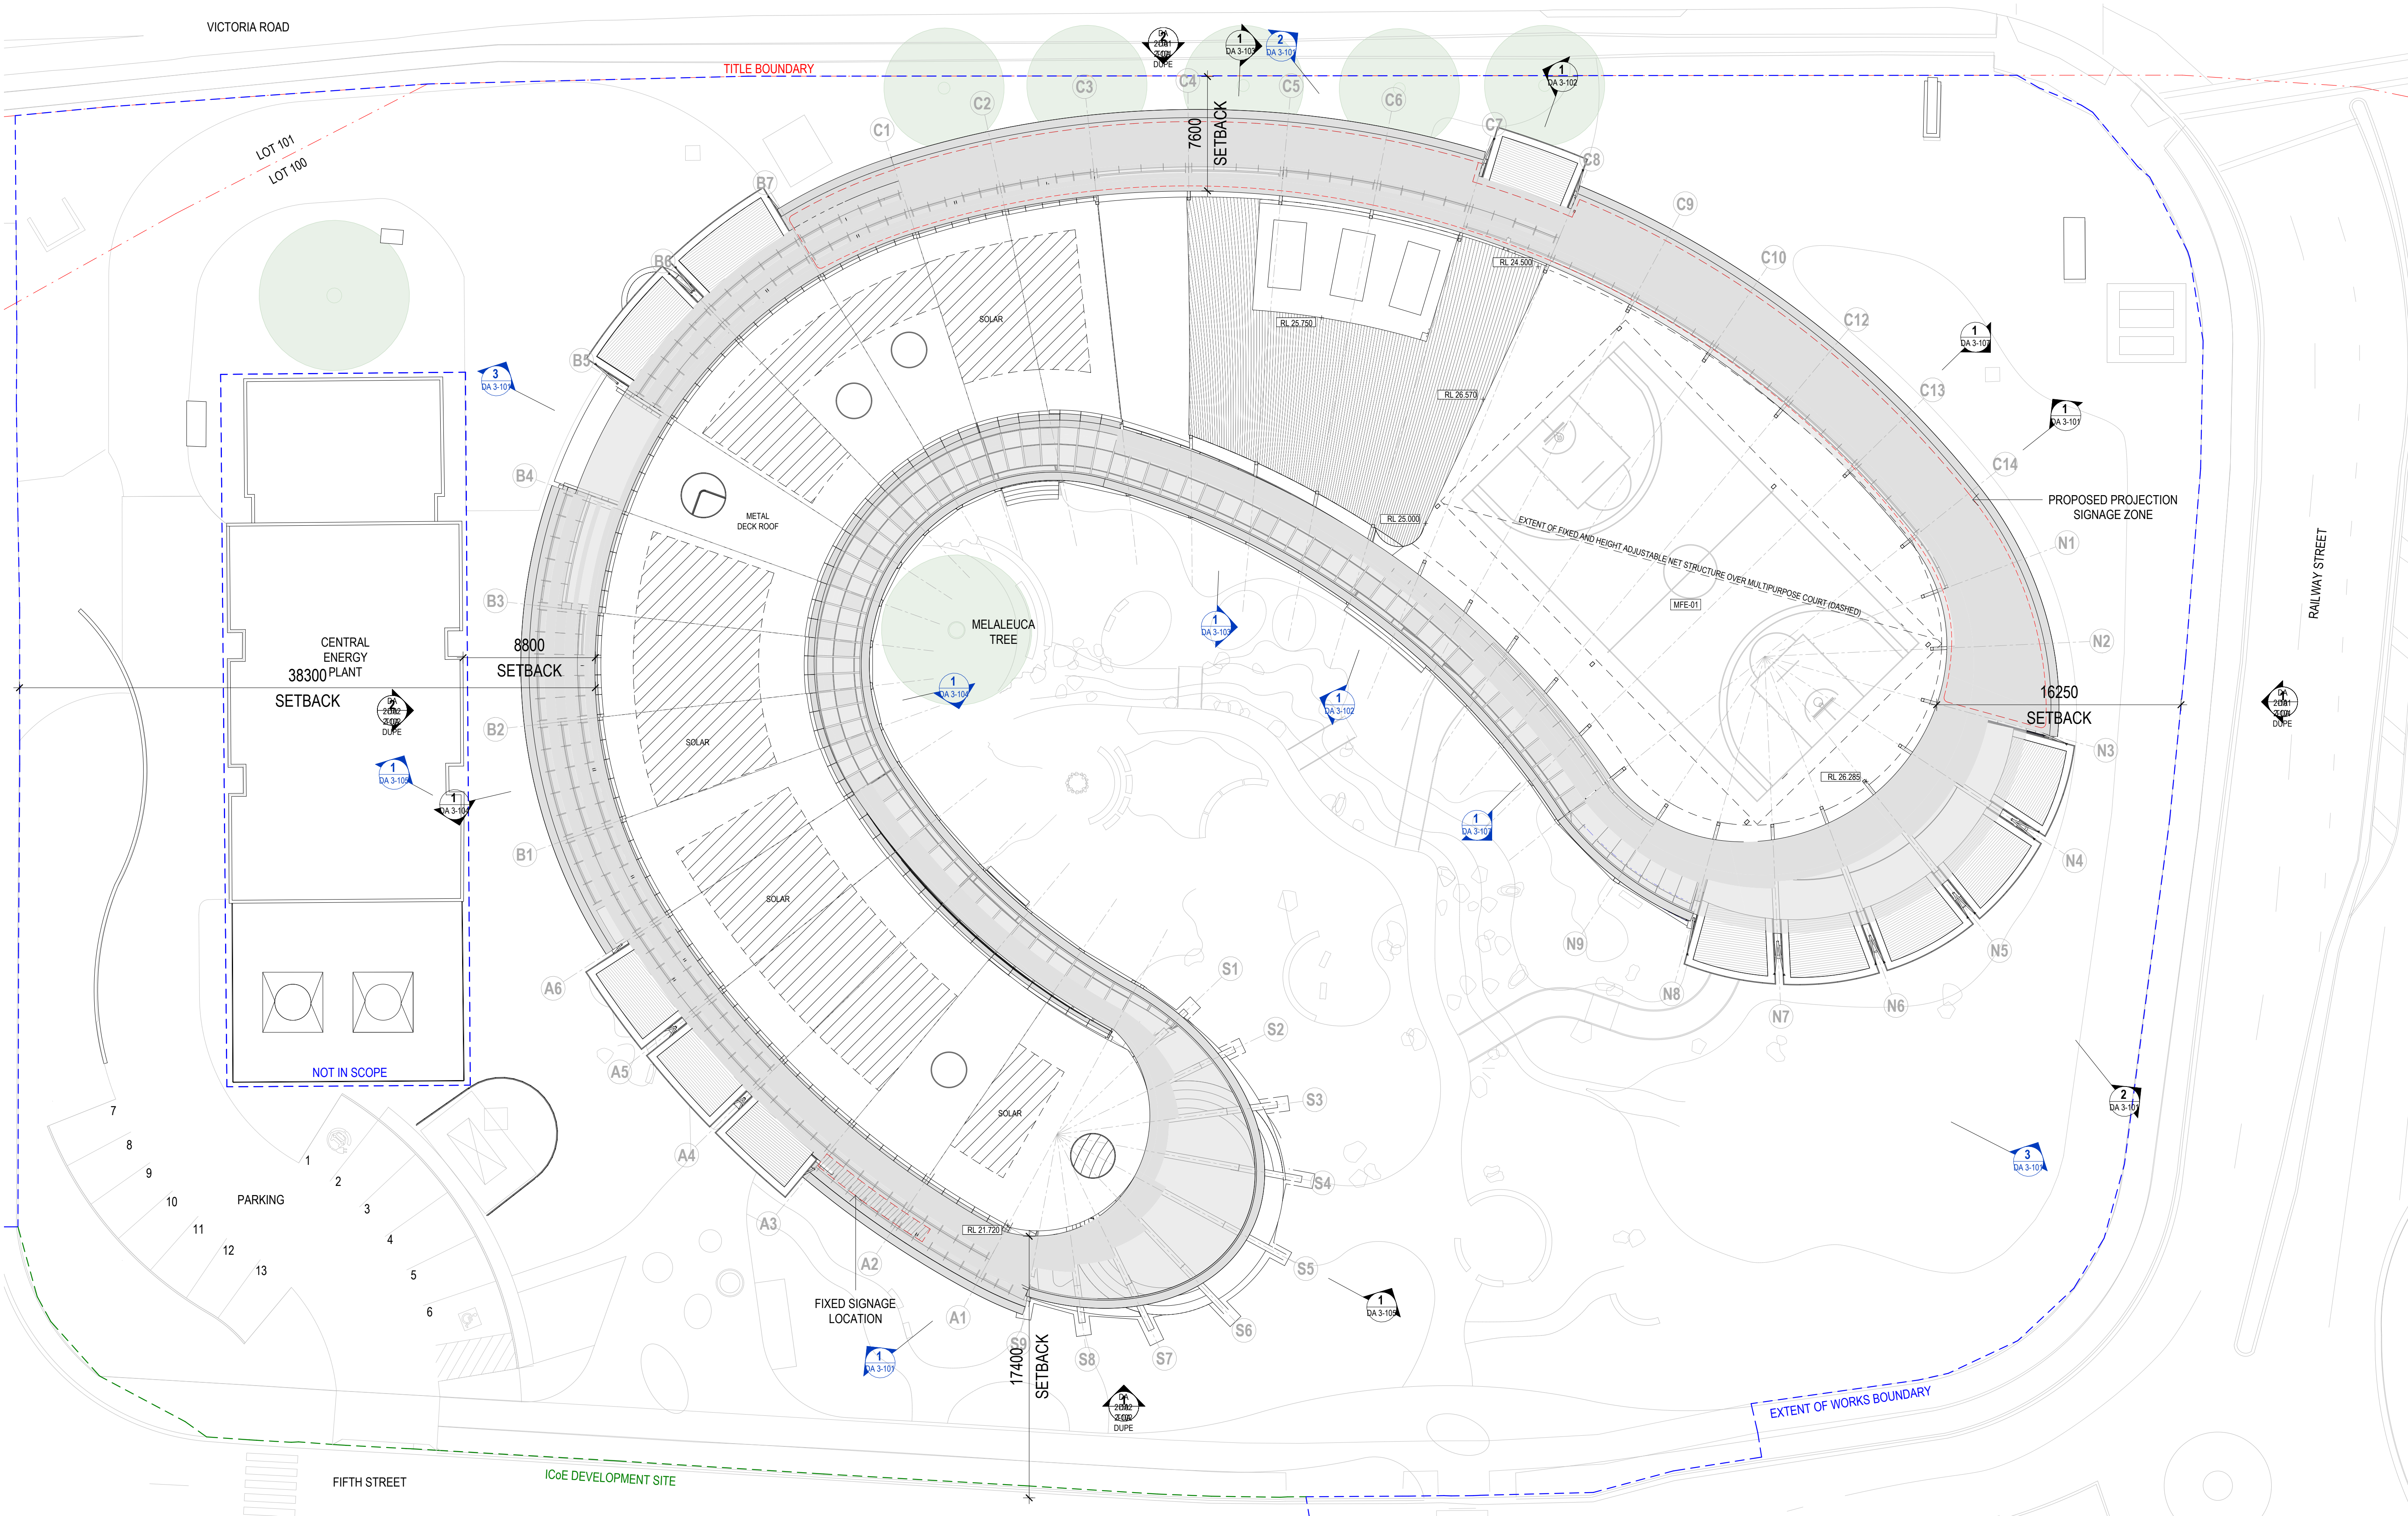

GENERAL NOTES
THIS DRAWING SHOULD BE READ IN CONJUNCTION WITH ALL RELEVANT CONTRACTS, SPECIFICATIONS AND DRAWINGS.
COPYRIGHT OF THIS DRAWING IS VESTED IN THE ARCHITECTS.
DIMENSIONS ARE IN MILLIMETRES AND LEVELS ARE IN METRES.
DO NOT SCALE OFF DRAWINGS.
USE FIGURED DIMENSIONS ONLY. CHECK AND VERIFY ALL DIMENSIONS ON SITE PRIOR TO COMMENCING WORK.

Transfer of E-Data Terms and Conditions:
http://www.cba.com.au/australian-architectural-association-conditions-of-sale.aspx

REV	DATE	DESCRIPTION
1	July 2024	SSDA SUBMISSION
2	February 2025	SSDA SUBMISSION
3	April 2025	SSDA SUBMISSION
4	June 2025	SSDA SUBMISSION

CLIENT
WESTERN SYDNEY UNIVERSITY

PROJECT
**INDIGENOUS CENTRE OF EXCELLENCE
DARUG NGURRA
171 VICTORIA RD,
RYDALMERE NSW 2116**

DRAWING TITLE
PROPOSED ROOF PLAN

CHECKED
SW

APPROVED
TS

1

SCALE
1 : 200

@A1

STATUS
SSDA

DRAWING NUMBER
DA 1-106

PROJECT #
23-032

REVISION
4

**Jackson
Clements
Burrows**


COPYRIGHT
Jackson Clements Burrows
Pty Ltd Architects

psa


345 SWAN STREET RICHMOND Vic 3121
T +613 9654 6227 jcba.com.au

EXTERNAL FINISHES

BR-01	CLAY SHINGLE
BR-02	CLAY SHINGLE (HIT-AND-MISS PATTERN)
TM-01	MASS TIMBER (GLULAM / CLT STRUCTURE)
GL-01	CLEAR GLAZING (ALUMINUM WINDOW FRAMES, SILVER-GREY COLOUR)
GL-02	CLEAR GLAZING, OPERABLE (ALUMINUM WINDOW FRAMES, SILVER-GREY COLOUR)
CC-01	EXPOSED AGGREGATE CONCRETE
MT-01	METAL (SILVER-GREY COLOUR)
MFE-01	SPORTS NETTING (BLACK COLOUR)

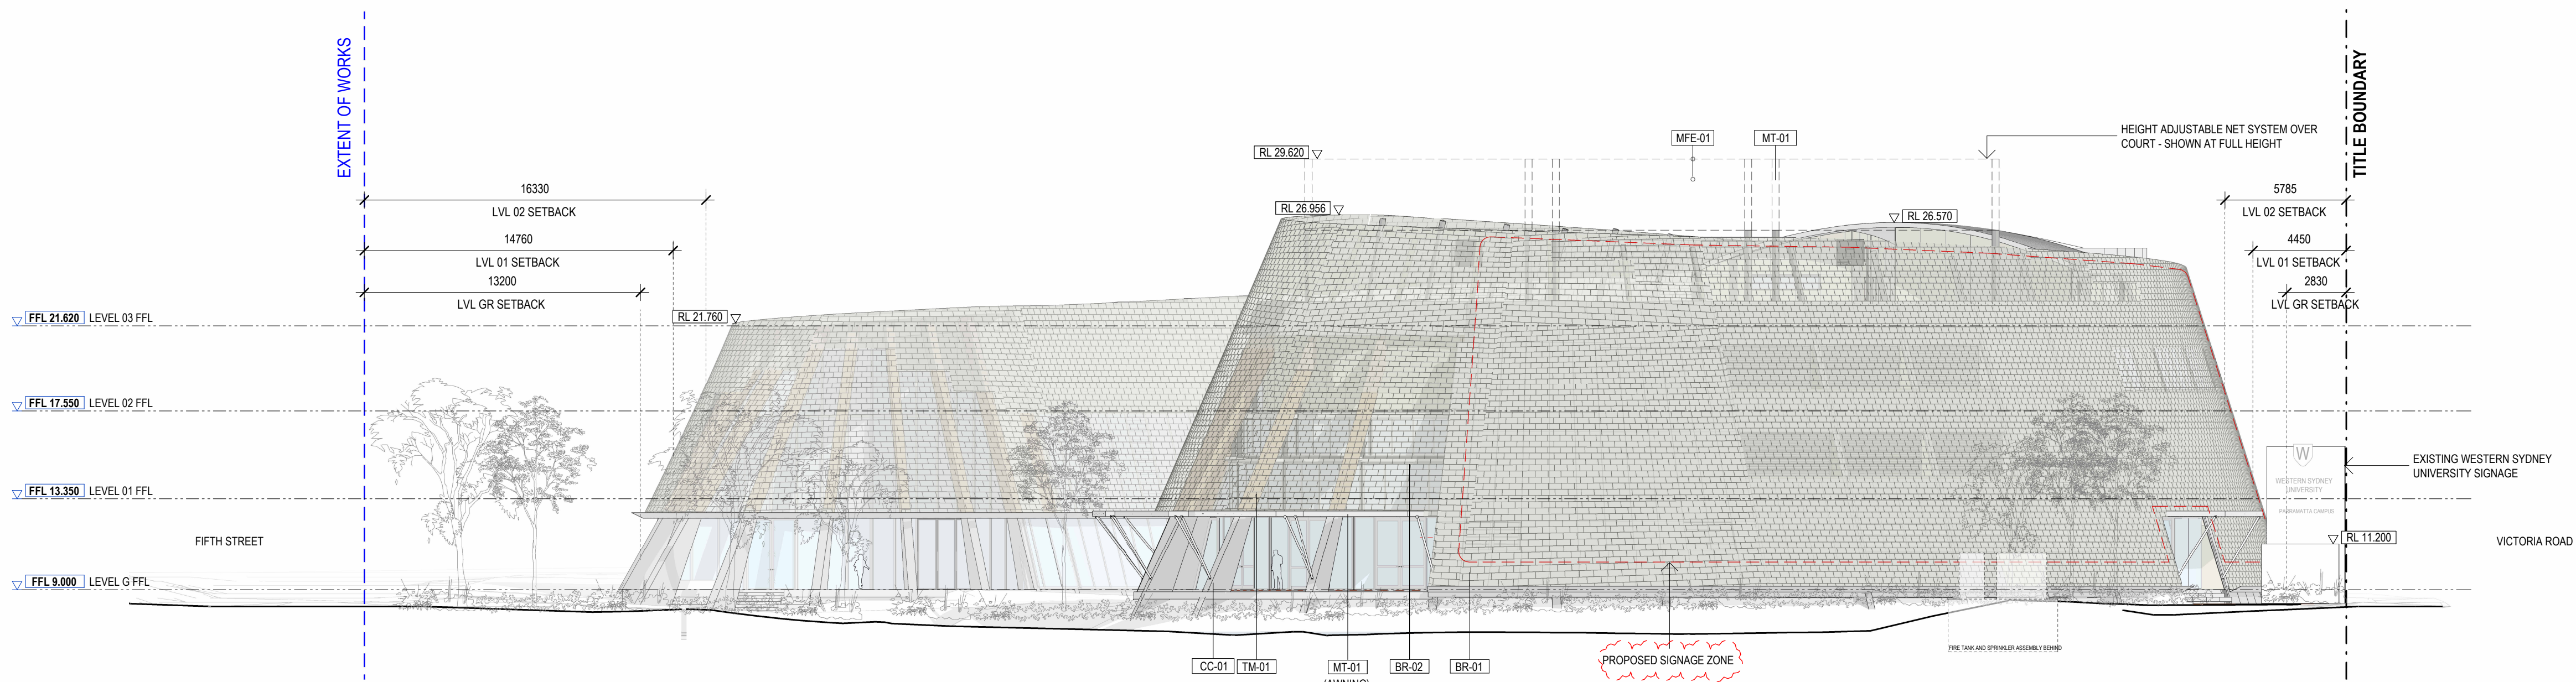

1 DA EAST ELEVATION
1 : 200

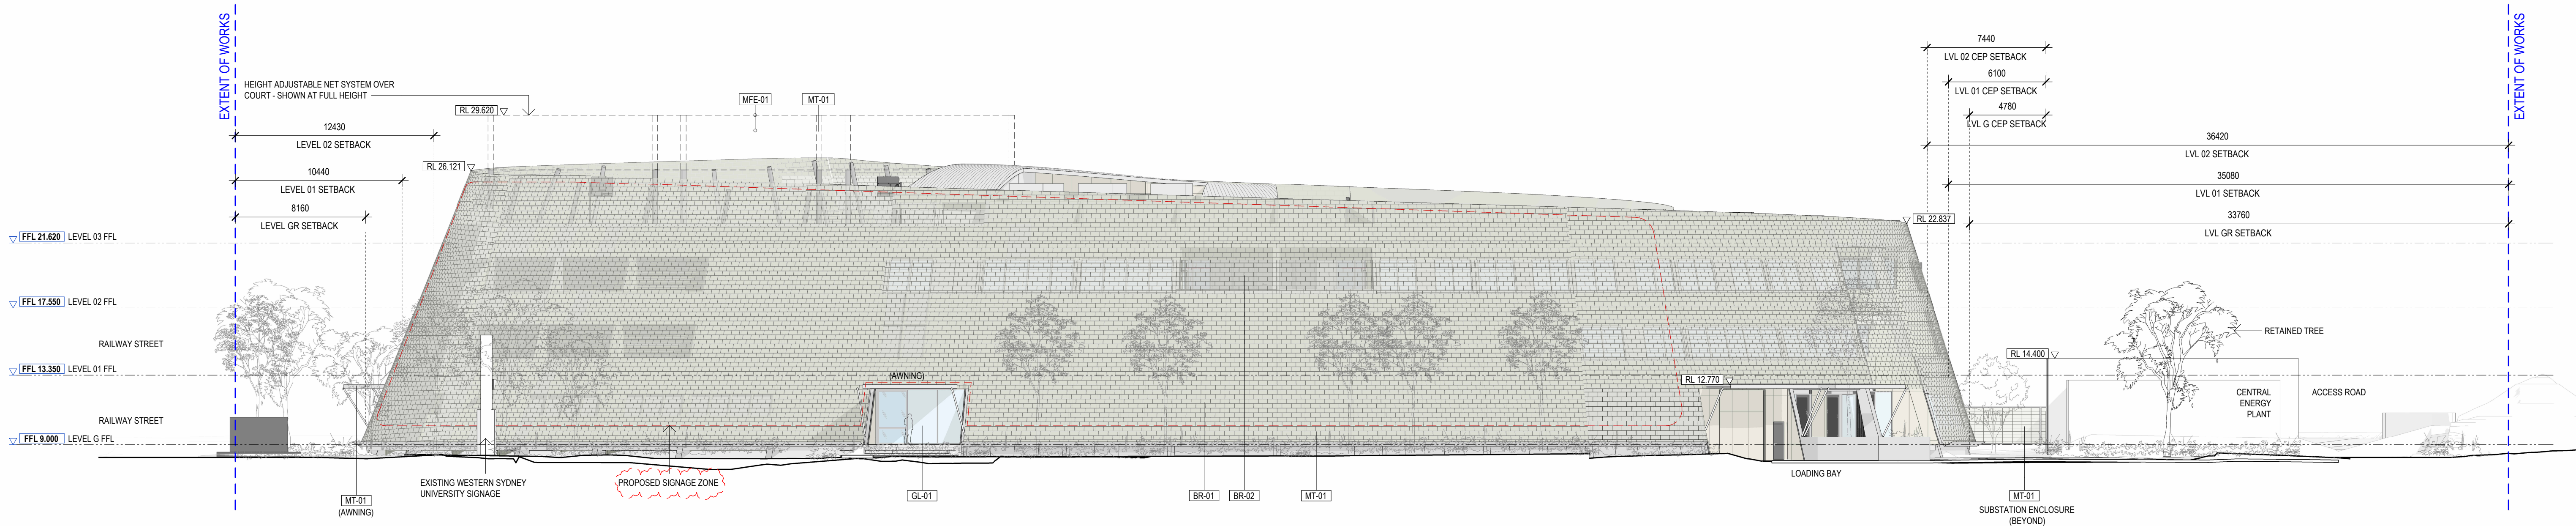

2 DA NORTH ELEVATION
1 : 200

GENERAL NOTES

THIS DRAWING SHOULD BE READ IN CONJUNCTION WITH ALL RELEVANT CONTRACTS, SPECIFICATIONS AND DRAWINGS.
COPYRIGHT OF THIS DRAWING IS VESTED IN THE ARCHITECTS.
DIMENSIONS ARE IN MILLIMETRES AND LEVELS ARE IN METRES.
DO NOT SCALE OFF DRAWINGS.
USE FIGURED DIMENSIONS ONLY. CHECK AND VERIFY ALL DIMENSIONS ON SITE PRIOR TO COMMENCING WORK.

Team: P of 1 Data Tables and Conditions
Team: P of 1 Data Tables and Conditions

REV	DATE	DESCRIPTION
1	July 2024	SSDA SUBMISSION
2	February 2025	SSDA SUBMISSION
3	April 2025	SSDA SUBMISSION
4	July 2025	SSDA SUBMISSION

CLIENT
WESTERN SYDNEY UNIVERSITY

PROJECT
INDIGENOUS CENTRE OF EXCELLENCE
DARUG NGURRA
171 VICTORIA RD,
RYDALMERE NSW 2116

DRAWING TITLE
NORTH AND EAST ELEVATION

CHECKED
SW

APPROVED
TS

SCALE
1 : 200

@A1

STATUS
SSDA

DRAWING NUMBER
DA 2-101

PROJECT #
23-032

REVISION
4

Jackson
Clements
Burrows

COPYRIGHT
Jackson Clements Burrows
Pty Ltd Architects

psa

345 SWAN STREET RICHMOND VIC 3121
T +613 9654 6227 jcba.com.au

BR-01	CLAY SHINGLE
BR-02	CLAY SHINGLE (HIT-AND-MISS PATTERN)
TM-01	MASS TIMBER (GLULAM / CLT STRUCTURE)
GL-01	CLEAR GLAZING (ALUMINUM WINDOW FRAMES, SILVER-GREY COLOUR)
GL-02	CLEAR GLAZING, OPERABLE (ALUMINUM WINDOW FRAMES, SILVER-GREY COLOUR)
CC-01	EXPOSED AGGREGATE CONCRETE
MT-01	METAL (SILVER-GREY COLOUR)
MFE-01	SPORTS NETTING (BLACK COLOUR)




Transfer of E-Data Terms and Conditions:




EXTERNAL FINISHES


BR-01	CLAY SHINGLE
BR-02	CLAY SHINGLE (HIT-AND-MISS PATTERN)
TM-01	MASS TIMBER (GLULAM / CLT STRUCTURE)
GL-01	CLEAR GLAZING (ALUMINUM WINDOW FRAMES, SILVER-GREY COLOUR)
GL-02	CLEAR GLAZING, OPERABLE (ALUMINUM WINDOW FRAMES, SILVER-GREY COLOUR)
CC-01	EXPOSED AGGREGATE CONCRETE
MT-01	METAL (SILVER-GREY COLOUR)
MFE-01	SPORTS NETTING (BLACK COLOUR)

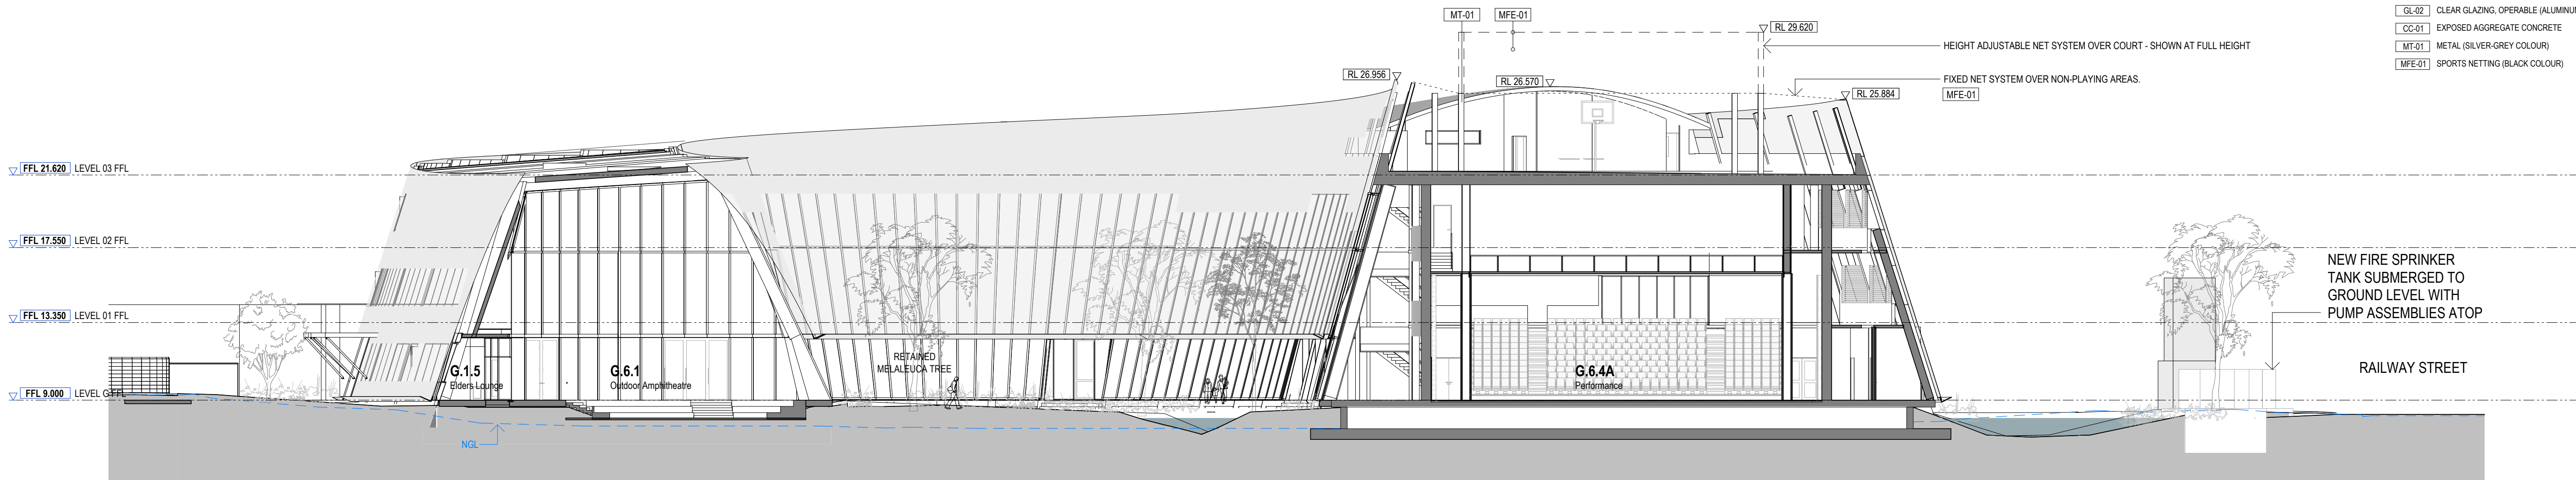

1 DA SECTION 1
1 : 200

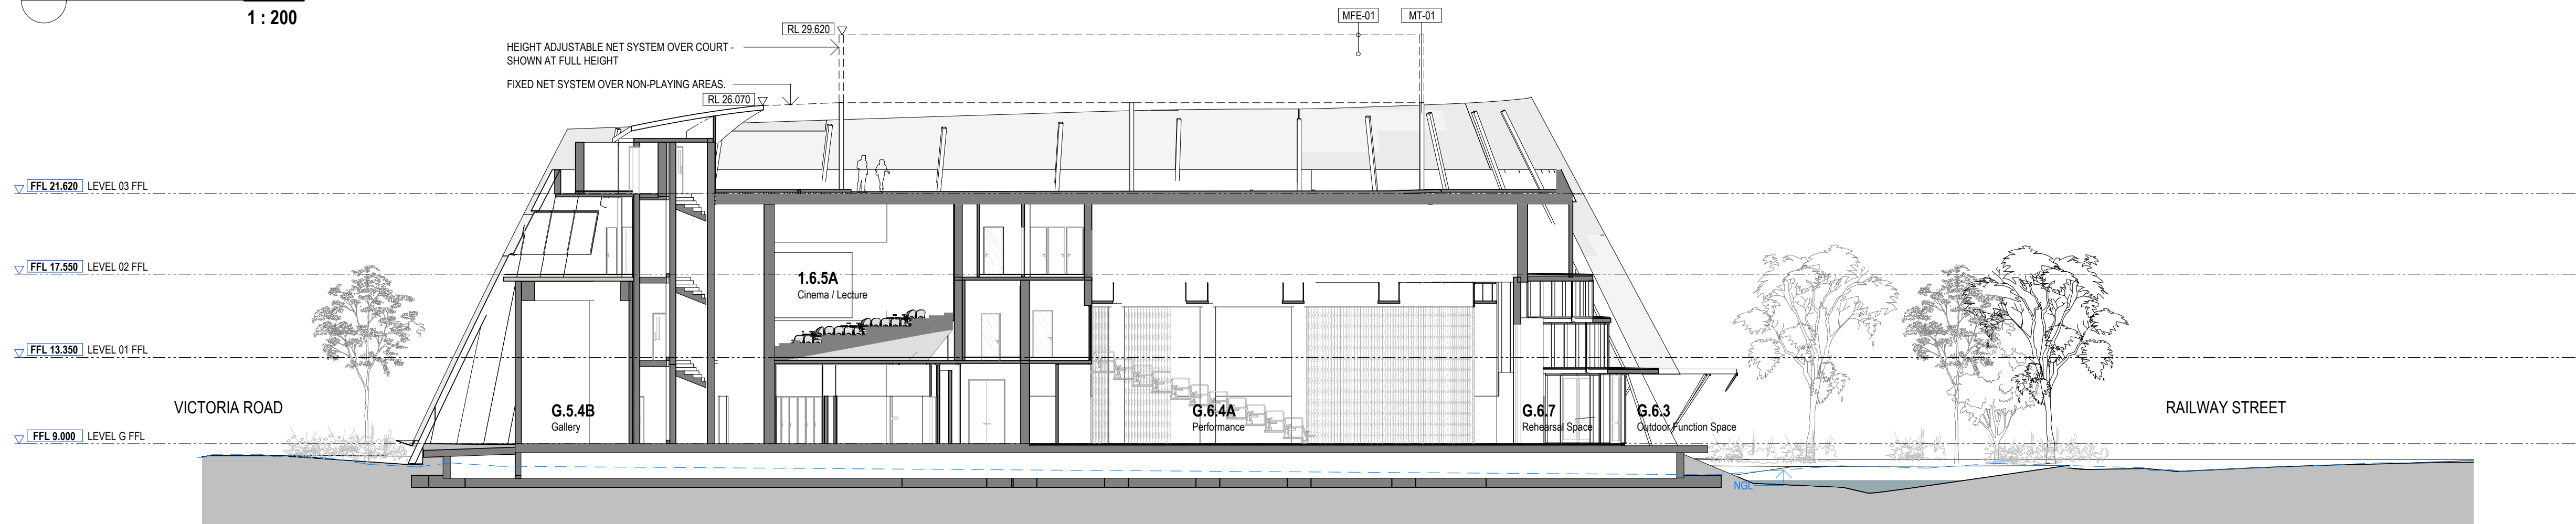

2 DA SECTION 2
1 : 200

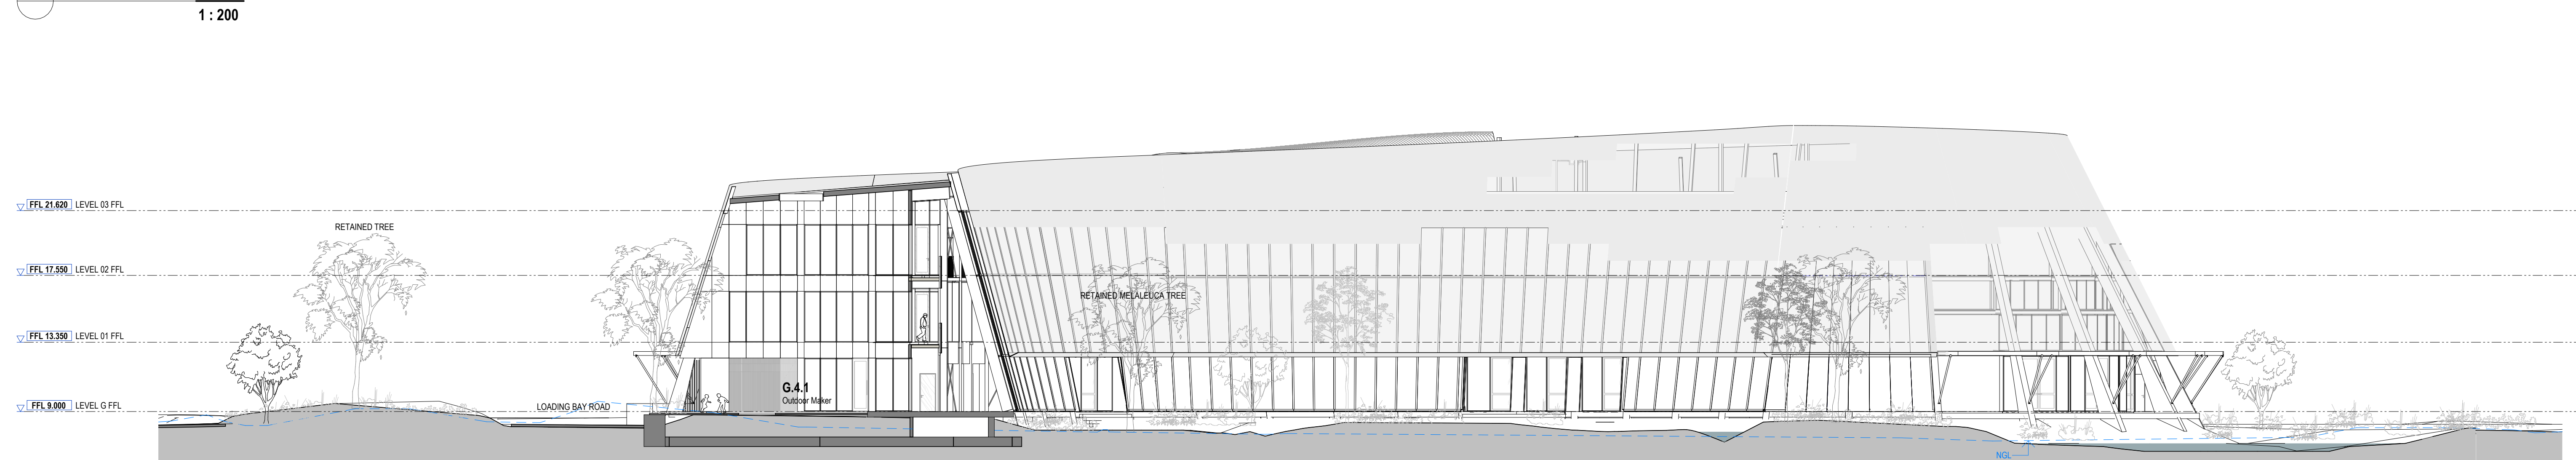

3 DA SECTION 3
1 : 200

GENERAL NOTES

THIS DRAWING SHOULD BE READ IN CONJUNCTION WITH ALL RELEVANT CONTRACTS, SPECIFICATIONS AND DRAWINGS.
COPYRIGHT OF THIS DRAWING IS VESTED IN THE ARCHITECTS.
DIMENSIONS ARE IN MILLIMETRES AND LEVELS ARE IN METRES.
DO NOT SCALE OFF DRAWINGS.
USE FIGURED DIMENSIONS ONLY. CHECK AND VERIFY ALL DIMENSIONS ON SITE PRIOR TO COMMENCING WORK.

TeamFax of 3 Data Tables and Conditions:
http://www.teamfax.com.au/teamfax/conditions/conditions.html

REV	DATE	DESCRIPTION
1	July 2024	SSDA SUBMISSION
2	February 2025	SSDA SUBMISSION
3	April 2025	SSDA SUBMISSION

CLIENT

WESTERN SYDNEY UNIVERSITY

PROJECT
INDIGENOUS CENTRE OF EXCELLENCE
DARUG NGURRA
171 VICTORIA RD,
RYDALMERE NSW 2116

DRAWING TITLE

SECTIONS

CHECKED	APPROVED
SW	TS

SCALE

1 : 200

@A1

0 1 2 4 6 10m

STATUS

SSDA

DRAWING NUMBER

DA 3-101

PROJECT

23-032

REVISION


3

Jackson
Clements
Burrows

COPYRIGHT
Jackson Clements Burrows
Pty Ltd Architects

psa

345 SWAN STREET RICHMOND VIC 3121
T +613 9654 6227 jcba.com.au

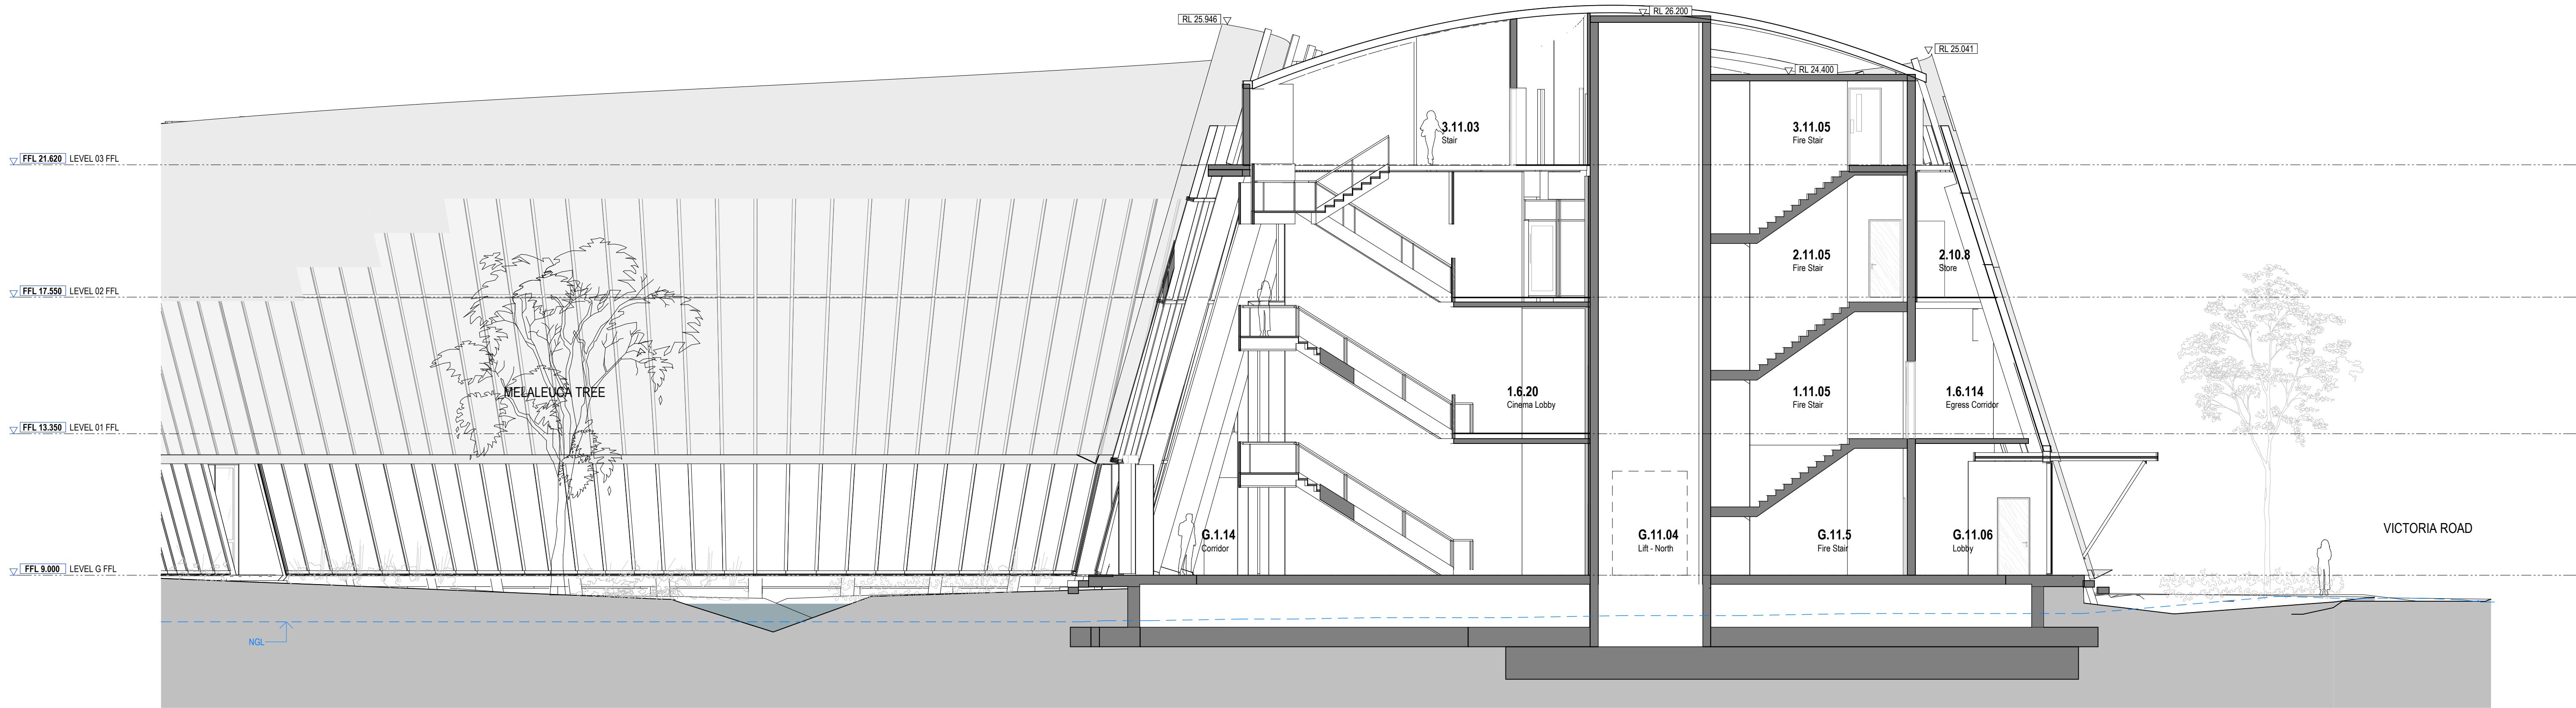

1 DA SECTION 4
1 : 100

GENERAL NOTES
THIS DRAWING SHOULD BE READ IN CONJUNCTION WITH ALL RELEVANT CONTRACTS, SPECIFICATIONS AND DRAWINGS.
COPYRIGHT OF THIS DRAWING IS VESTED IN THE ARCHITECTS.
DIMENSIONS ARE IN MILLIMETRES AND LEVELS ARE IN METRES.
DO NOT SCALE OFF DRAWINGS.
USE FIGURED DIMENSIONS ONLY. CHECK AND VERIFY ALL DIMENSIONS ON SITE PRIOR TO COMMENCING WORK.

TeamFac of E-Data Tools and Conditions:
http://www.cad-software.com/conditions/conditions-of-use.html

REV	DATE	DESCRIPTION
1	July 2024	SSDA SUBMISSION
2	February 2025	SSDA SUBMISSION

CLIENT
WESTERN SYDNEY UNIVERSITY

PROJECT
INDIGENOUS CENTRE OF EXCELLENCE
DARUG NGURRA
171 VICTORIA RD,
RYDALMERE NSW 2116

DRAWING TITLE
SECTIONS

CHECKED
SW

APPROVED
TS

SCALE
1 : 100
@A1

STATUS
SSDA

DRAWING NUMBER
DA 3-102

PROJECT #
23-032

REVISION
2

Jackson
Clements
Burrows

COPYRIGHT
Jackson Clements Burrows
Pty Ltd Architects

psa

345 SWAN STREET RICHMOND Vic 3121
T +613 9654 6227 jcba.com.au