

Indigenous Centre of Excellence


Western Sydney University, Parramatta South Campus, 171 Victoria Rd, Parramatta
Dharug Ngura

Development Application Documentation

Landscape

DRAWING SHEETS


LD-000	Cover Page & Drawing List	N.T.S.
LD-001	Site Plan	1:500
LD-100	Tree Management Plan	1:250
LD-200	Landscape Plan	1:200
LD-201	Courtyard Plans	1:100
LD-300	Legend	N/A
LD-400	Levels & Finishes	1:250
LD-401	Trees & Planting	1:250
LD-402	Trees & Planting 2	N/A
LD-500	Sections 1	1:200
LD-501	Sections 2	1:200

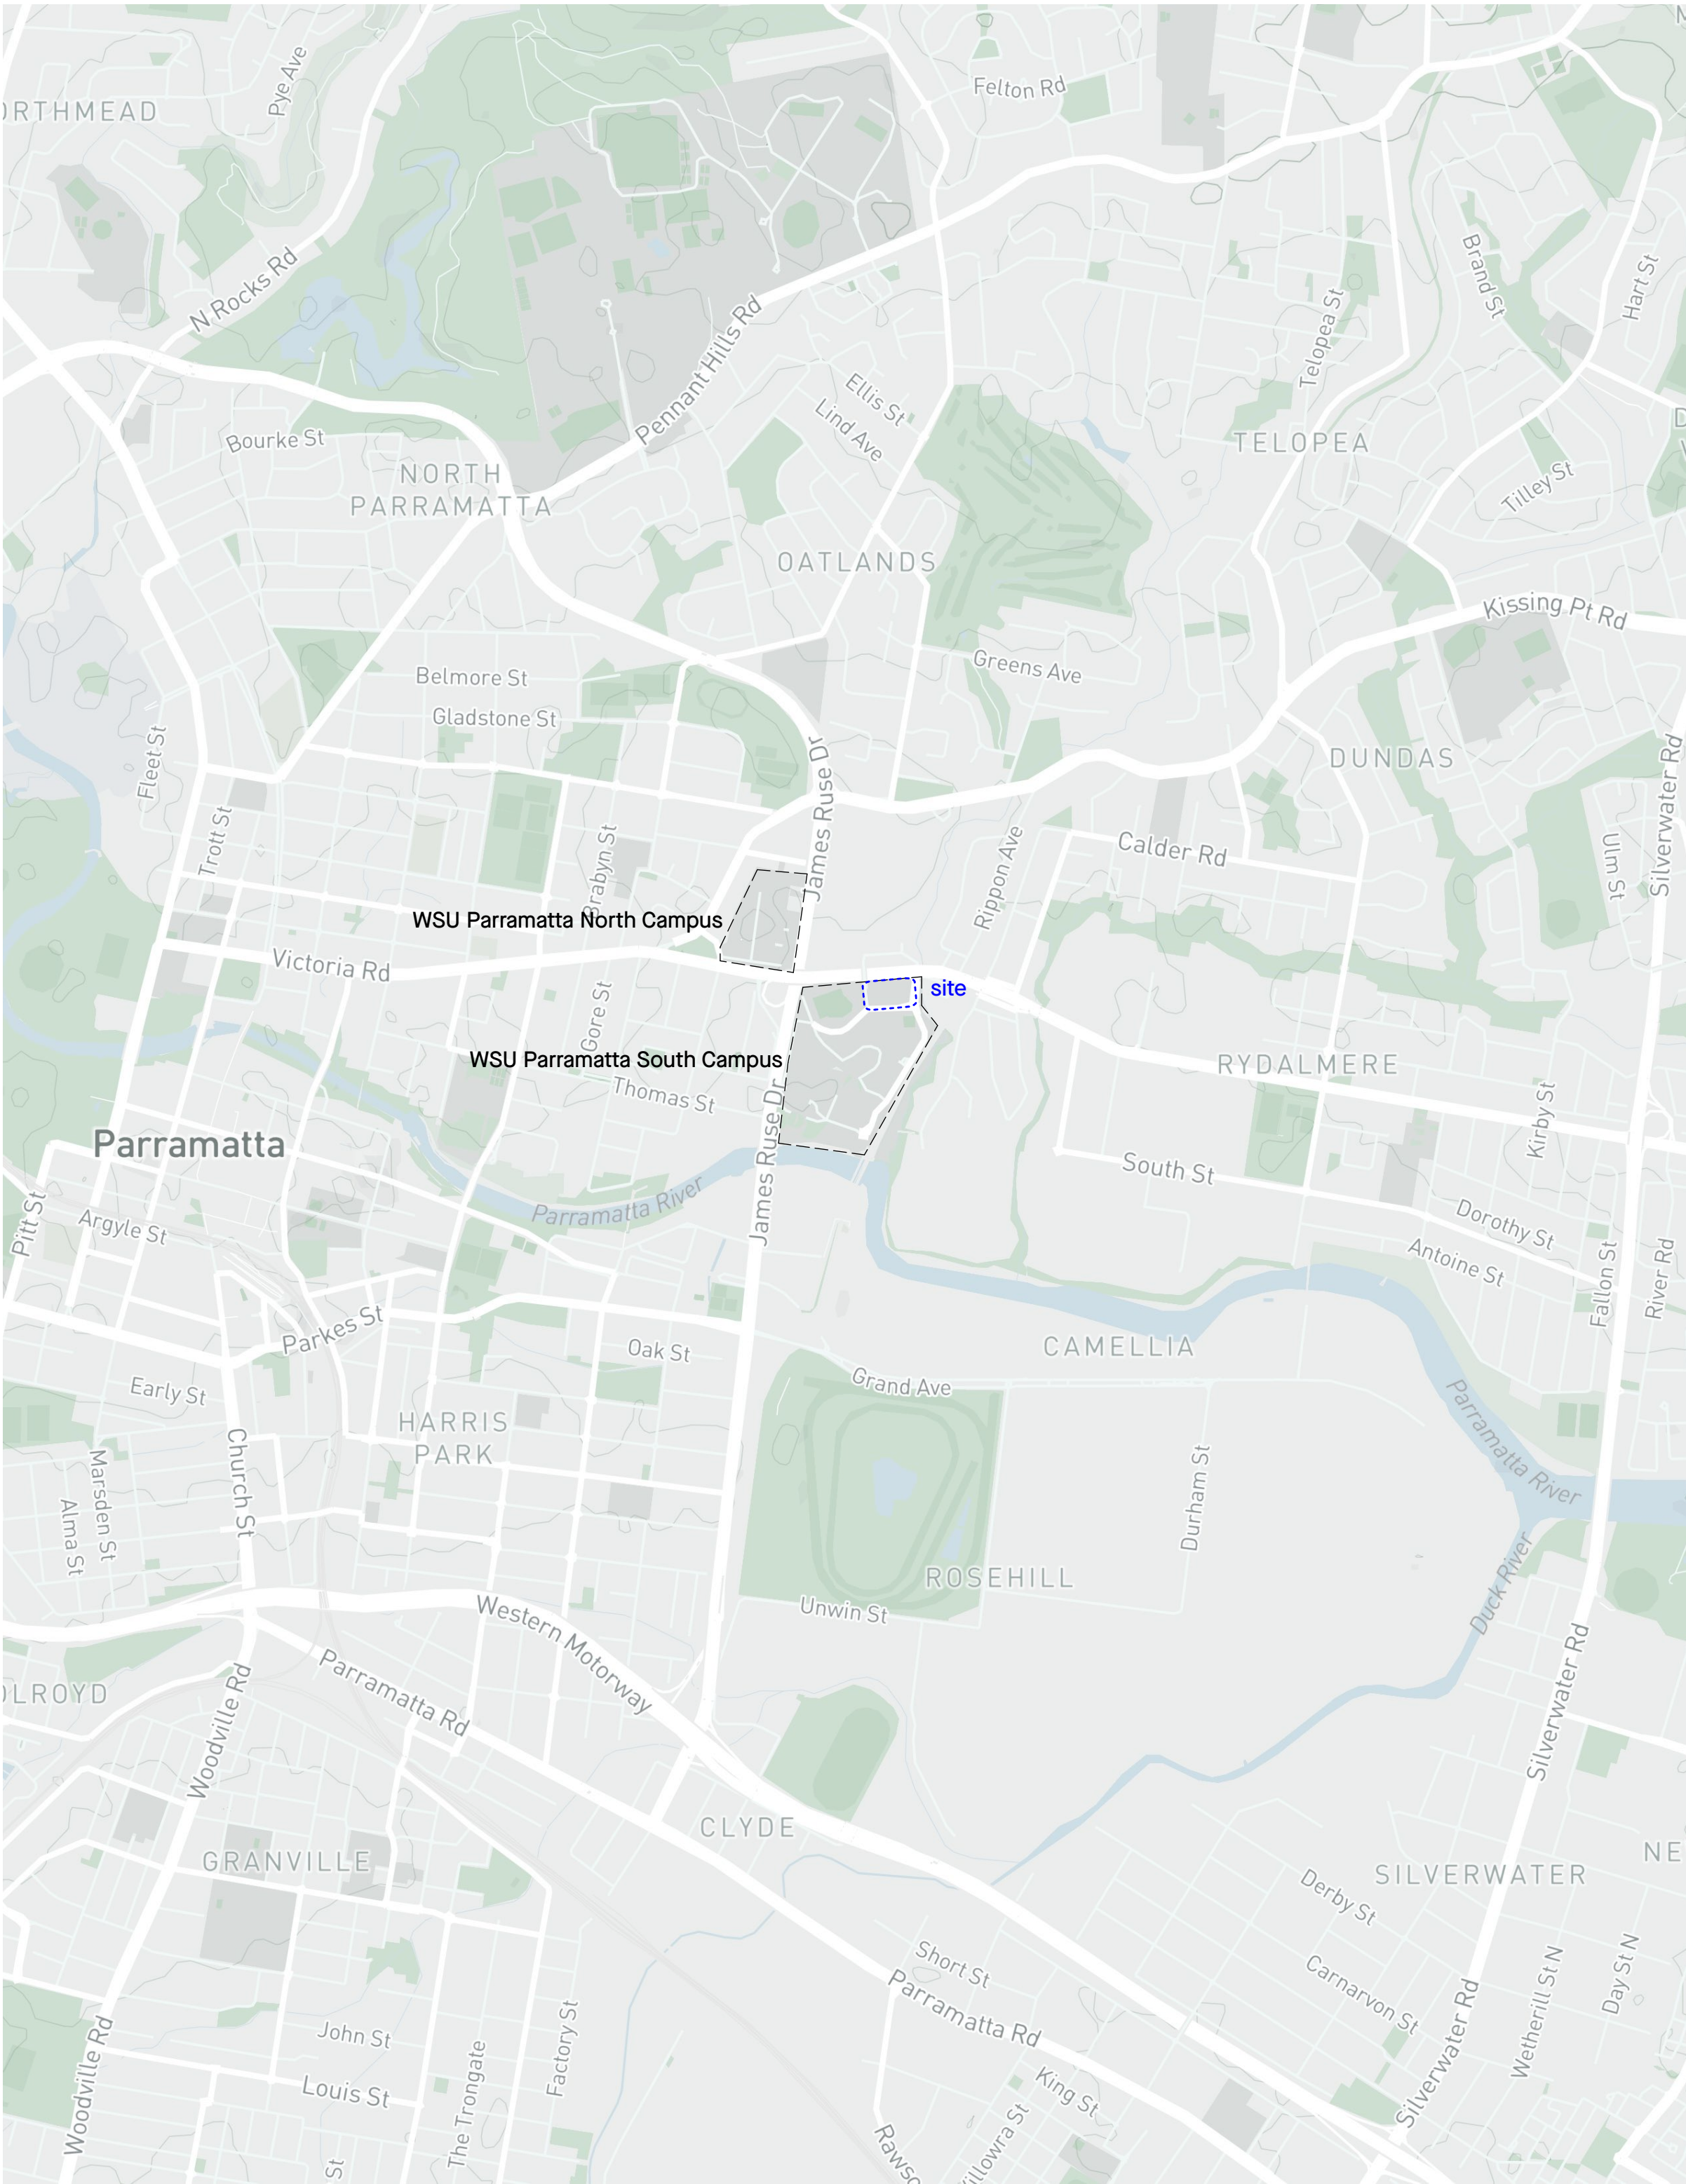


Location Plan - N.T.S.

PRELIMINARY - not for construction

REV	DATE	STATUS	REASON FOR ISSUE	DRAWN	GENERAL NOTES	COLLABORATORS	Jane Irwin Landscape Architecture	jila	DRAWING TITLE	JOB NO.	240101	DATE
1	July 2024		SSDA Submission	DH	- All dimensions in millimetres - Confirm all dimensions and levels on site prior to commencing work. - Use figured dimensions only. - Do not scale. - Comply with relevant authority requirements, the Building Code of Australia and all relevant Australian Standards when executing works described in this drawing. This drawing is to be printed in colour - certain aspects of drawings may not be clearly legible if printed black & white. Copyright in all documents and drawings prepared by JILA and in any work executed from those documents and drawings shall remain the property of JILA or on creation vest in JILA.	Jackson Clements Burrows Architects	61 2 92126957 info@jila.net.au www.jila.net.au	ABN 62 120 299	Cover Page & Drawing List	STAGE	SSDA	28/2/2025
2	February 2025		SSDA Submission	DH/AH		peter stutchbury architecture	FOR	WESTERN SYDNEY UNIVERSITY	PROJECT	STATUS	SSDA	REV
									Indigenous Centre of Excellence	DRAWN	DH	2
									CLIENT	CHECKED	JI	DWG NO.
									Western Sydney University			LD-000
									ADDRESS	SCALE	AS SHOWN@A1	
									Western Sydney University, Parramatta South Campus, 171 Victoria Rd, Parramatta			

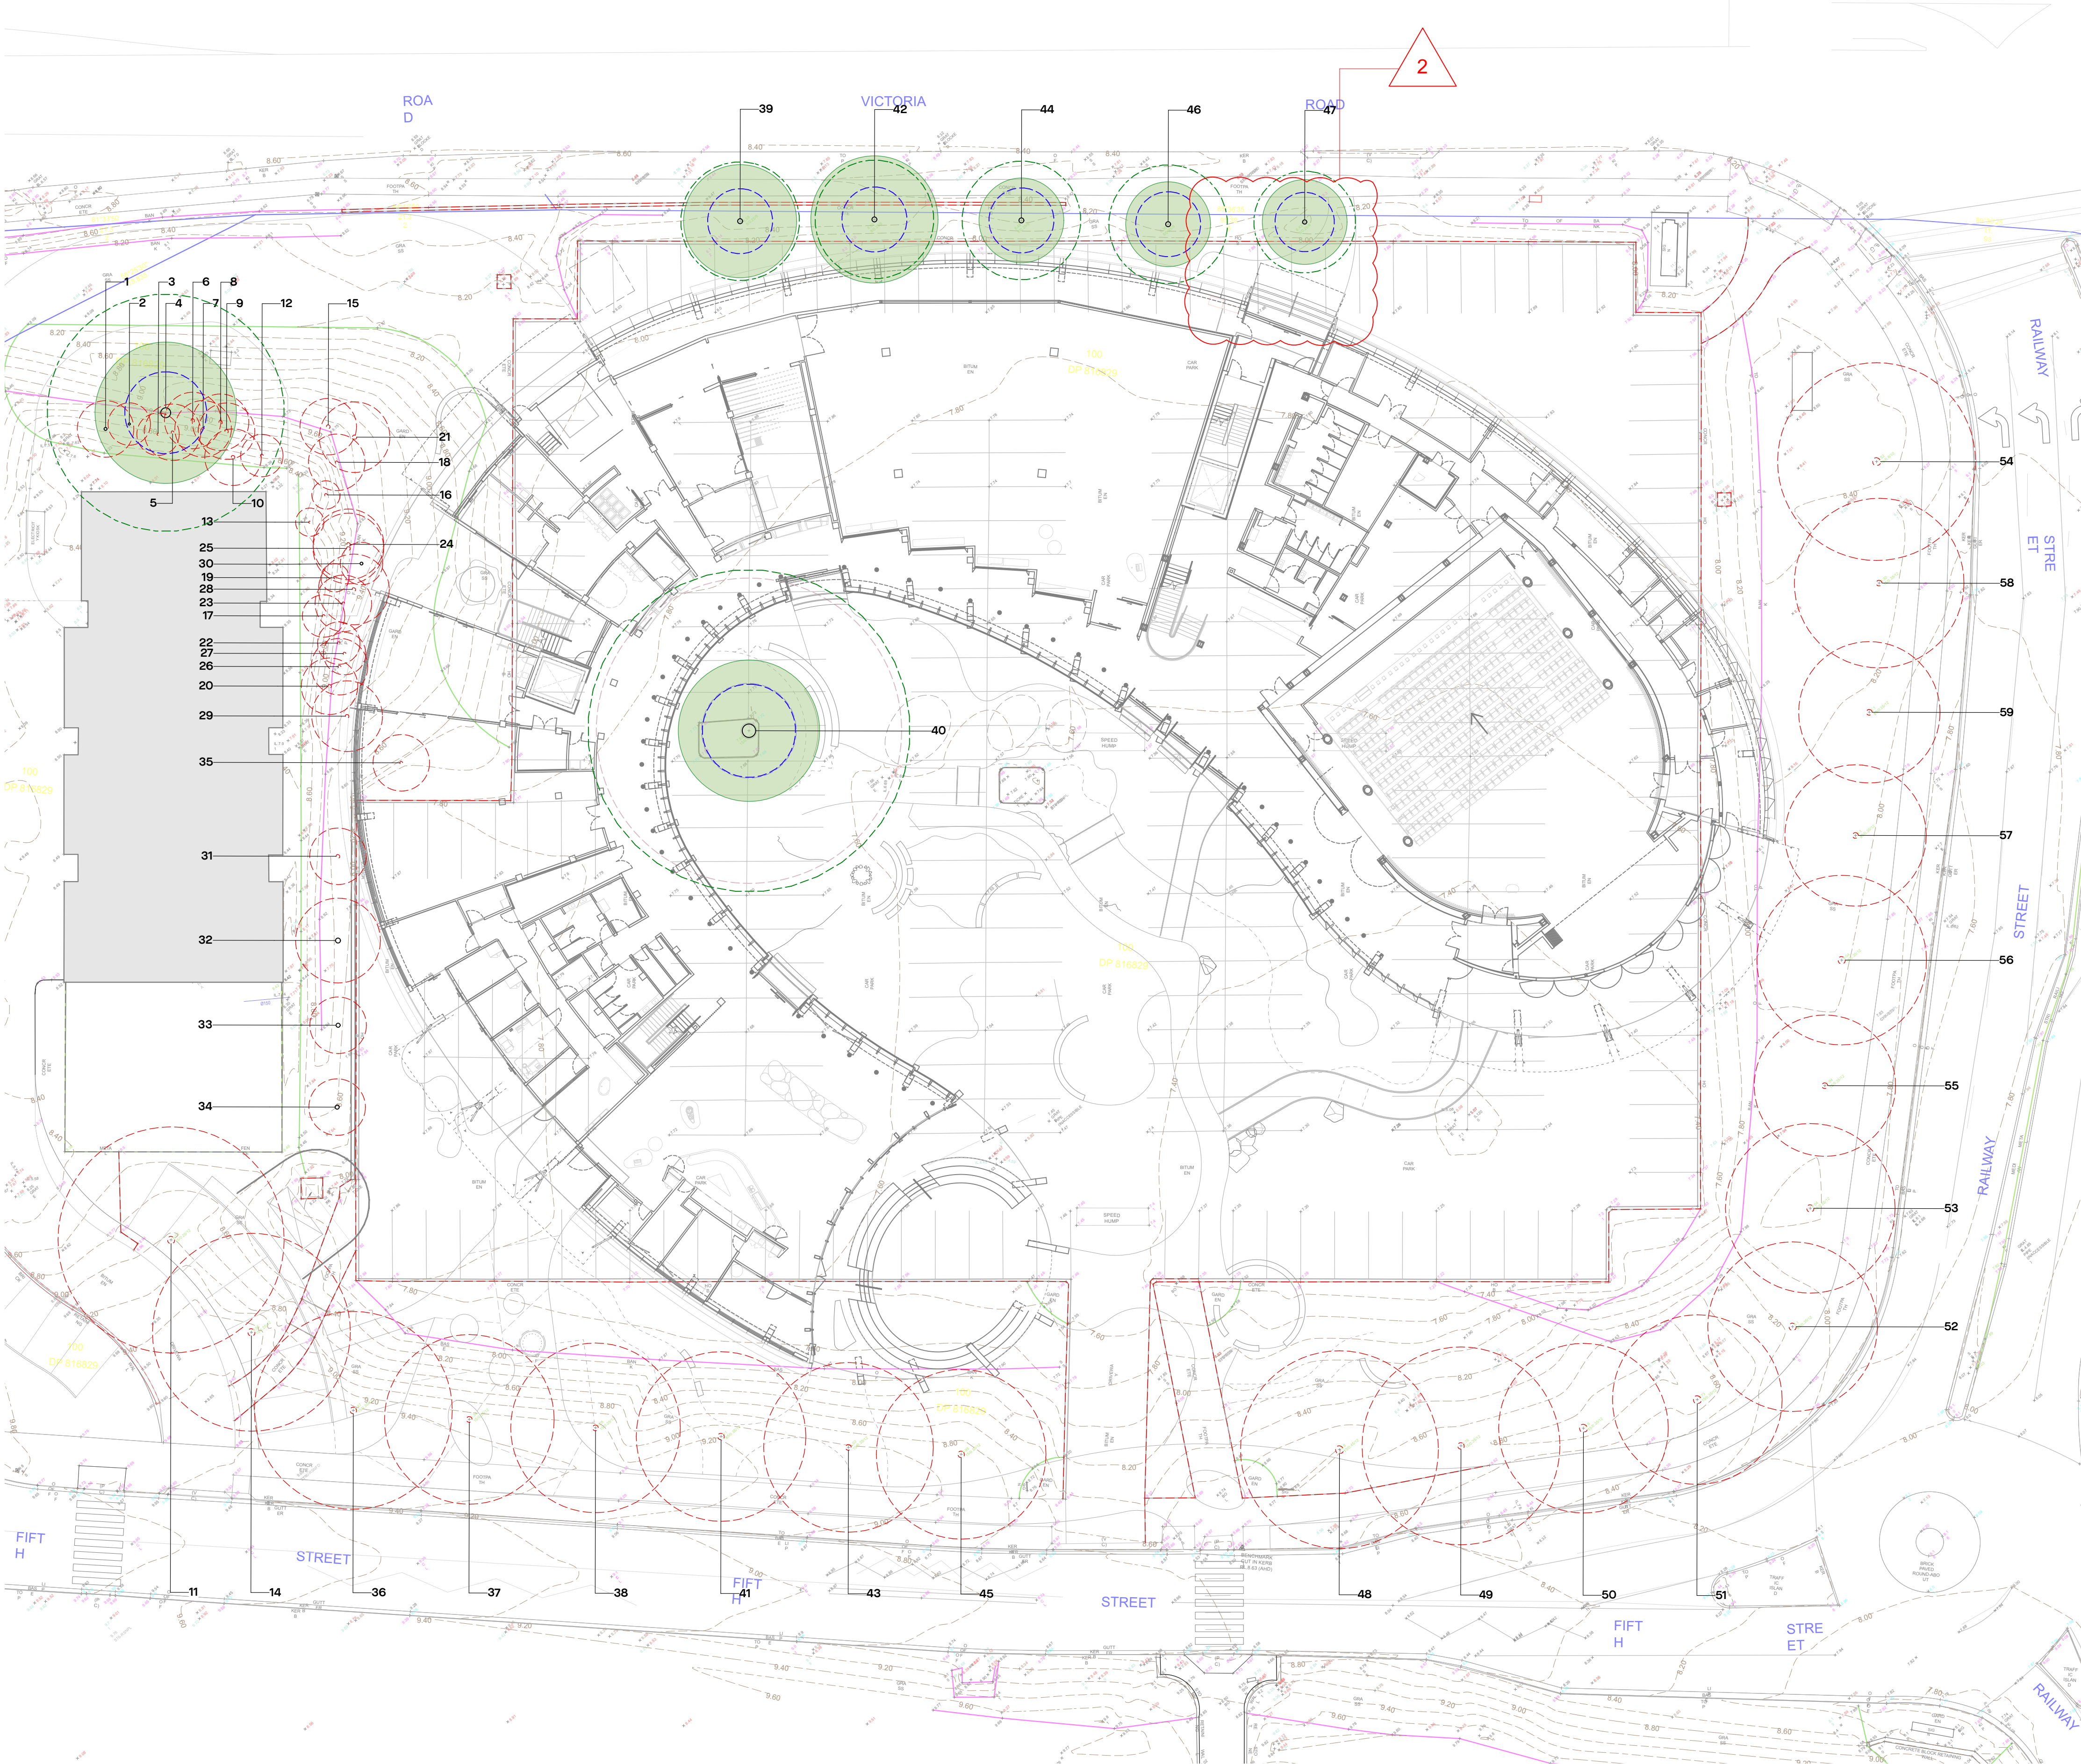

LEGEND | tree management

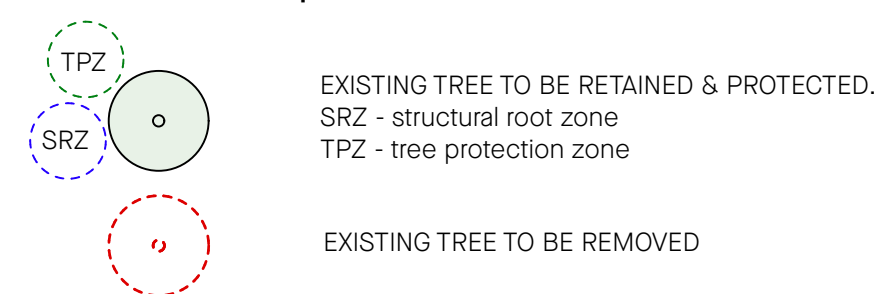


Refer tree schedule, Arboricultural Impact Assessment and Report for details on trees.

Retention and Protection of Existing Trees is to be carried out in accordance with AS4970-2009.

- A project Arborist will be required to oversee and instruct protection measures throughout the duration of the construction period. The following will be required prior to the commencement construction:
- The TPZ and SPZ zones are to be verified by the Arborist
 - Root mapping will be required with report submitted for guidance of work in and around roots.
 - All levels at the base of the tree are to be maintained within the TPZ and SRZ zone. Any infringement works will need to undergo approval from Arborist.
 - Specialist tree protection measures to be developed for significant Melaleuca (tree no. 40)
 - Protective fencing will be required to comply with Figure 4 of AS4970.

Existing Tree Schedule						
ID	Botanical Name	Common Name	App.Spread m	Height m	Significance	Action
1	Auranticarpa rhombifolia	Hollywood	4	5	Low	Remove - Undesirable species
2	Auranticarpa rhombifolia	Hollywood	3	6	Low	Remove - Undesirable species
3	Prunus sp.		3	5	Low	Remove - Undesirable species
4	Eucalyptus microcorys	Tallowwood	10	16	Medium	Retain
5	Prunus sp.		4	5	Low	Remove - Undesirable species
6	Prunus sp.		4	5	Low	Remove - Undesirable species
7	Prunus sp.		4	5	Low	Remove - Undesirable species
8	Prunus sp.		4	5	Low	Remove - Undesirable species
9	Prunus sp.		4	5	Low	Remove - Undesirable species
10	Prunus sp.		4	5	Low	Remove - Undesirable species
11	Ficus hillii	Hills Weeping Fig	16	10	Medium	Remove - Within building footprint
12	Prunus sp.		3	3	Low	Remove - Undesirable species
13	Prunus sp.		2	3	Low	Remove - Undesirable species
14	Ficus hillii	Hills Weeping Fig	14	10	Medium	Remove - Within building footprint
15	Auranticarpa rhombifolia	Hollywood	4	5	Low	Remove - Within building footprint
16	Prunus sp.		2	3	Low	Remove - Undesirable species
17	Prunus sp.		3	5	Low	Remove - Undesirable species
18	Prunus sp.		4	5	Low	Remove - Undesirable species
19	Prunus sp.		2	4	Low	Remove - Undesirable species
20	Prunus sp.		4	5	Low	Remove - Undesirable species
21	Auranticarpa rhombifolia	Hollywood	5	6	Low	Remove - Within building footprint
22	Prunus sp.		3	5	Low	Remove - Undesirable species
23	Prunus sp.		4	4	Low	Remove - Undesirable species
24	Auranticarpa rhombifolia	Hollywood	5	7	Low	Remove - Within building footprint
25	Auranticarpa rhombifolia	Hollywood	5	7	Low	Remove - Within building footprint
26	Prunus sp.		4	5	Low	Remove - Undesirable species
27	Prunus sp.		3	5	Low	Remove - Undesirable species
28	Auranticarpa rhombifolia	Hollywood	5	7	Low	Remove - Within building footprint
29	Prunus sp.		5	5	Low	Remove - Undesirable species
30	Auranticarpa rhombifolia	Hollywood	3	7	Low	Remove - Within building footprint
31	Auranticarpa rhombifolia	Hollywood	4	6	Low	Remove - Within building footprint
32	Auranticarpa rhombifolia	Hollywood	6	8	Low	Remove - Within building footprint
33	Auranticarpa rhombifolia	Hollywood	4	5	Low	Remove - Undesirable species
34	Auranticarpa rhombifolia	Hollywood	4	6	Low	Remove - Poor health
35	Auranticarpa rhombifolia	Hollywood	4	6	Low	Remove - Within building footprint
36	Ficus hillii	Hills Weeping Fig	14	12	Medium	Remove
37	Ficus hillii	Hills Weeping Fig	12	10	Medium	Remove - Within building footprint
38	Ficus hillii	Hills Weeping Fig	12	10	Medium	Remove - Within building footprint
39	Waterhousea floribunda	Weeping Lilyilly	8	6	Low	Retain
40	Melaleuca linarifolia	Snow in Summer	10	10	High	Retain
41	Ficus hillii	Hills Weeping Fig	12	10	Medium	Remove - Within building footprint
42	Waterhousea floribunda	Weeping Lilyilly	9	6	Low	Retain
43	Ficus hillii	Hills Weeping Fig	12	10	Medium	Remove - Within building footprint
44	Waterhousea floribunda	Weeping Lilyilly	6	6	Low	Retain
45	Ficus hillii	Hills Weeping Fig	12	10	Medium	Remove - Within building footprint
46	Waterhousea floribunda	Weeping Lilyilly	6	6	Low	Retain
47	Waterhousea floribunda	Weeping Lilyilly	6	6	Low	Retain
48	Ficus hillii	Hills Weeping Fig	14	10	Medium	Remove - Within building footprint
49	Ficus hillii	Hills Weeping Fig	14	10	Medium	Remove
50	Ficus hillii	Hills Weeping Fig	12	10	Medium	Remove
51	Ficus hillii	Hills Weeping Fig	12	10	Medium	Remove
52	Ficus hillii	Hills Weeping Fig	12	10	Medium	Remove
53	Ficus hillii	Hills Weeping Fig	12	10	Medium	Remove
54	Ficus hillii	Hills Weeping Fig	14	10	Medium	Remove - Grading
55	Ficus hillii	Hills Weeping Fig	10	8	Medium	Remove
56	Ficus hillii	Hills Weeping Fig	12	10	Medium	Remove
57	Ficus hillii	Hills Weeping Fig	10	8	Medium	Remove - Grading
58	Ficus hillii	Hills Weeping Fig	12	8	Medium	Remove - Grading
59	Ficus hillii	Hills Weeping Fig	10	8	Medium	Remove

 

PRELIMINARY - not for construction

REV	DATE	STATUS	REASON FOR ISSUE	DRAWN	GENERAL NOTES
1	July 2024		SSDA Submission	DH	- All dimensions in millimetres - Confirm all dimensions and levels on site prior to commencing work. - Use figured dimensions only. - Do not scale.
2	February 2025		SSDA Submission	DH/AH	- Comply with relevant authority requirements, the Building Code of Australia and all relevant Australian Standards when executing works described in this drawing. This drawing is to be printed in color - certain aspects of drawings may not be clearly legible if printed black & white. Copyright in all documents and drawings prepared by JILA and in any work executed from those documents and drawings shall remain the property of JILA or on creation vest in JILA.

COLLABORATORS

Jackson Clements Burrows Architects

peter stutchbury architecture

Hill Thalys

Architecture + Urban Projects

Jane Irwin Landscape Architecture

Studio 303
61 Marlborough Street
Surry Hills NSW
Australia 2010

61 2 92126957
info@jila.net.au
www.jila.net.au

ABN 62 120 299

jila

FOR WESTERN SYDNEY UNIVERSITY

DRAWING TITLE Tree Management Plan	JOB NO. 240101	DATE 28/2/2025
PROJECT Indigenous Centre of Excellence	STAGE SSDA	REV 2
CLIENT Western Sydney University	STATUS SSDA	DWG NO. LD-100
ADDRESS Western Sydney University, Parramatta South Campus, 171 Victoria Rd, Parramatta	DRAWN DH	
	CHECKED JI	
	SCALE 1:250 @ A1	



PRELIMINARY - not for construction

REV	DATE	STATUS	REASON FOR ISSUE
1	July 2024		SSDA Submission
2	February 2025		SSDA Submission

DRAWN
DH
DH/AH

GENERAL NOTES

- All dimensions in millimetres
- Confirm all dimensions and levels on site prior to commencing work.
- Use figured dimensions only.
- Do not scale.
- Comply with relevant authority requirements, the Building Code of Australia and all relevant Australian Standards when executing works described in this drawing.

This drawing is to be printed in **colour** - certain aspects of drawings may not be clearly legible if printed black & white.
Copyright in all documents and drawings prepared by JILA and in any work executed from those documents and drawings shall remain the property of JILA or on creation vest in JILA.

COLLABORATORS



Hill Thalys
Architecture + Urban Projects

Jane Irwin Landscape Architecture

Studio 303
61 Marlborough Street
Surry Hills NSW
Australia 2010

61 2 92126957
info@jila.net.au
www.jila.net.au

ABN 62 120 299

FOR **WESTERN SYDNEY**
UNIVERSITY



jila

DRAWING TITLE

Landscape Plan
PROJECT
Indigenous Centre of Excellence

CLIENT
Western Sydney University
ADDRESS
Western Sydney University, Parramatta South Campus, 171 Victoria Rd,
Parramatta


JOB NO. 240101
STAGE SSDA
STATUS SSDA
DRAWN DH
CHECKED JI

SCALE 1:200 @ A1

DATE
28/2/2025

REV
2


DWG NO.
LD-200

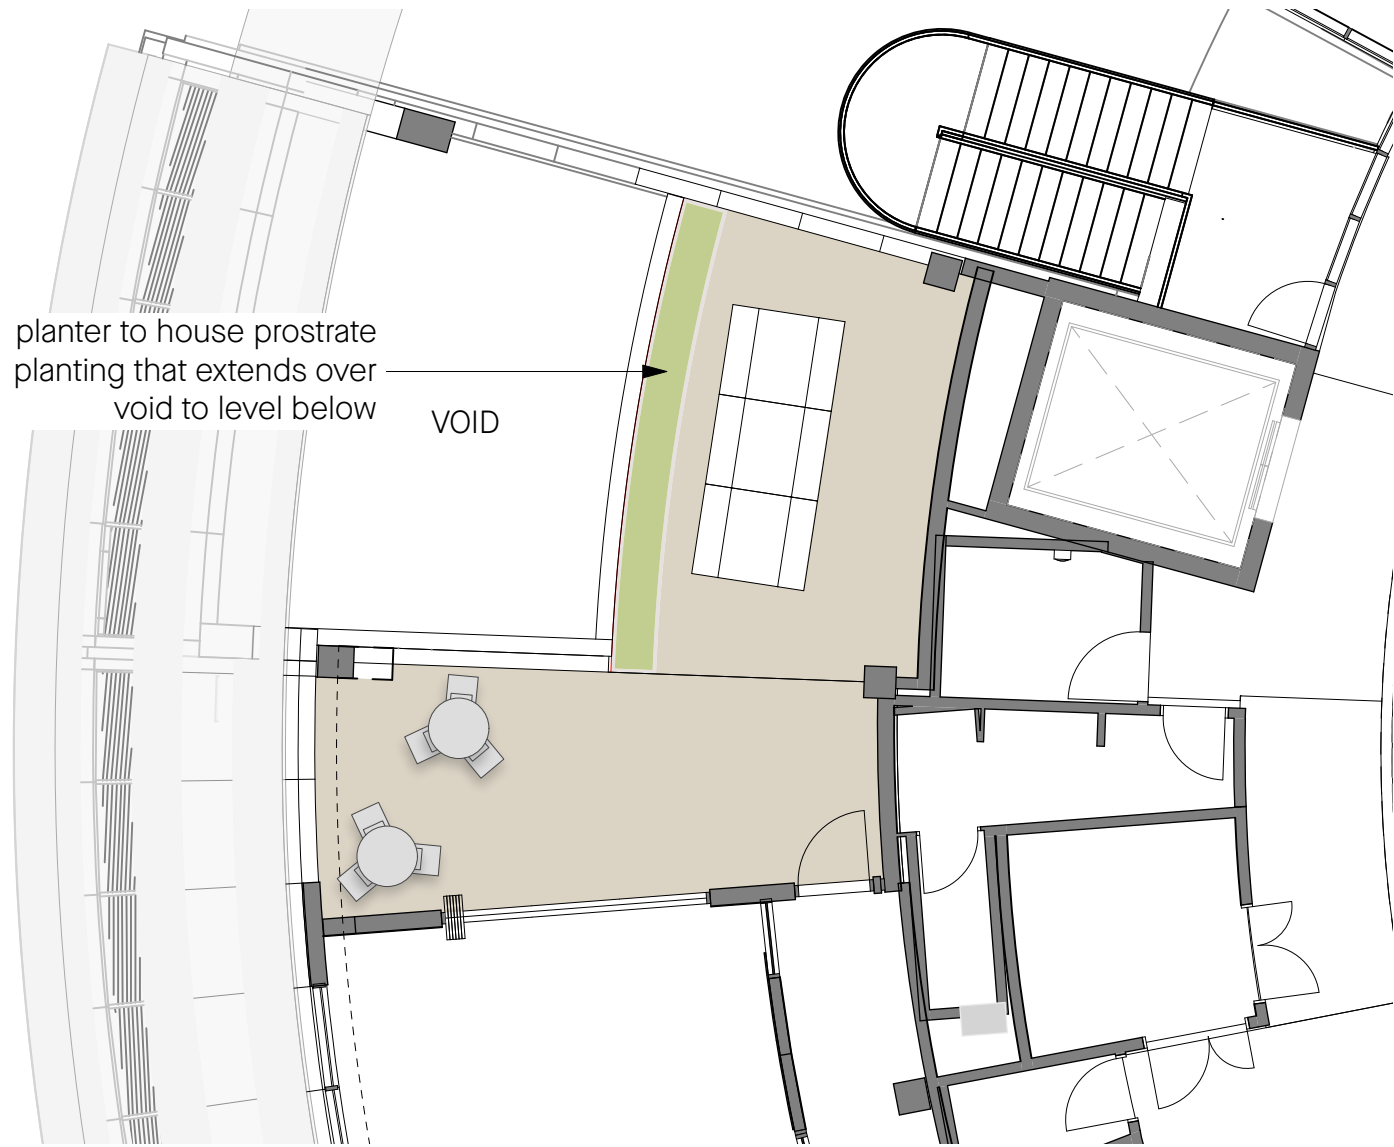

1 Level 2 Terrace
Scale: 1:100



3 Astronomy Garden - Level 3
Scale: 1:100

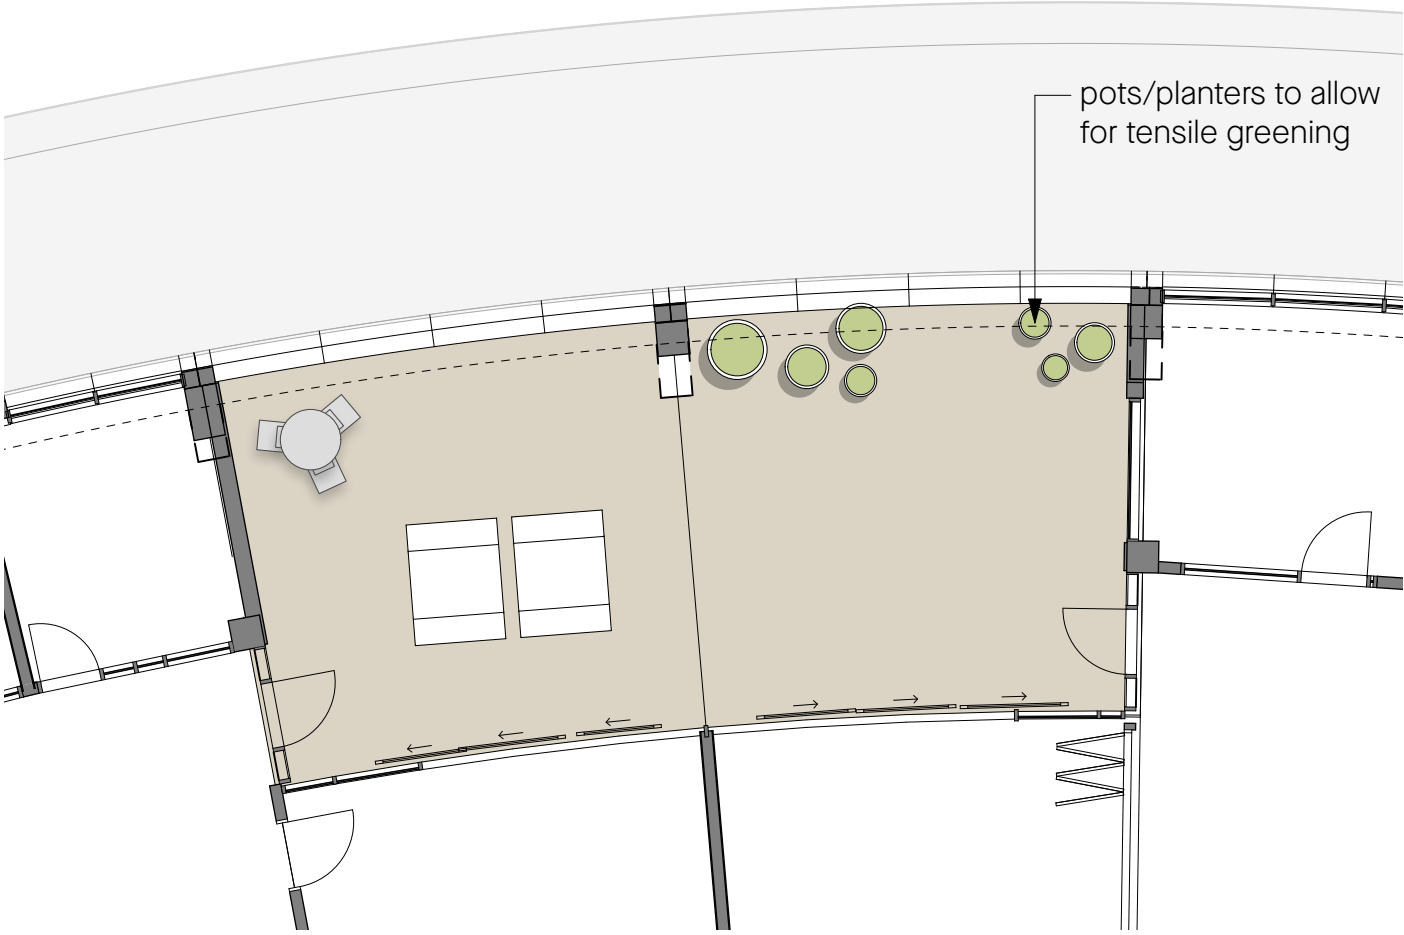

2 Level 2 Terrace
Scale: 1:100

LAYOUTS ARE PRELIMINARY AND INDICATIVE ONLY, SUBJECT TO DETAILED DESIGN WITH USER GROUPS AND BUILDING MANAGEMENT REQUIREMENTS



PRELIMINARY - not for construction

REV	DATE	STATUS	REASON FOR ISSUE	DRAWN	GENERAL NOTES	COLLABORATORS	Jane Irwin Landscape Architecture	jila	DRAWING TITLE	JOB NO.	240101	DATE
1	July 2024		SSDA Submission	DH	- All dimensions in millimetres - Confirm all dimensions and levels on site prior to commencing work. - Use figured dimensions only. - Do not scale. - Comply with relevant authority requirements, the Building Code of Australia and all relevant Australian Standards when executing works described in this drawing. This drawing is to be printed in colour - certain aspects of drawings may not be clearly legible if printed black & white. Copyright in all documents and drawings prepared by JILA and in any work executed from those documents and drawings shall remain the property of JILA or on creation vest in JILA.	Jackson Clements Burrows Architects  Hill Thalys Architecture + Urban Projects	Studio 303 61 Marlborough Street Surry Hills NSW Australia 2010 61 2 92126957 info@jila.net.au www.jila.net.au ABN 62 120 299	 Upper Courtyard Plans	STAGE	SSDA	28/2/2025	
2	February 2025		SSDA Submission	DH/AH		 peter stutchbury architecture	FOR WESTERN SYDNEY UNIVERSITY 	PROJECT Indigenous Centre of Excellence	STATUS	SSDA	REV 2	
								 CLIENT Western Sydney University	DRAWN	DH	DWG NO.	
								ADDRESS Western Sydney University, Parramatta South Campus, 171 Victoria Rd, Parramatta	CHECKED	JI	LD-201	
								SCALE 1:100 @ A1				

	EXTENT OF WORKS
+ex33.00	EXISTING LEVEL - to be retained
RL33.00+	PROPOSED LEVEL
	INDICATIVE PROPOSED PATH GRADE - subject to detailed design
	SWALE - small planted drainage swale

EXISTING TREES RETAINED

NEW TREES

PLANTING MIXES

WATER
swale/creek bed/wetland

	P1	CONCRETE PATH in situ concrete
	P1a	CONCRETE PATH to match existing footprint
	P2	INTERPRETIVE PAVING decorative sawcut and /or pattern concrete
	P3	GRAVEL crushed sandstone
	P4	RAISED WALKWAY hardwood timber
	P4a	BRIDGE hardwood timber
	P5	LARGE FORMAT STEPPERS stone roughback pieces
	P6	INFORMAL PATH - mulch surface
	P7	LARGE FORMAT STEPPERS stone roughback pieces
	P8	FALLZONE MULCH - playground mulch surface
	S1	STEPS pre cast concrete
	S2	STEPS stone
	W1	RAMMED EARTH WALL curved seating wall with local material
	W2	STONE WALL random rubble sandstone retaining wall
	W3	BRICK WALL freestanding brick wall to match existing
	W4	STONE WALL stacked sandstone roughback shelves
	BD	BOULDERS AND NATURAL re-used/recycled stone

	DECKING hardwood timber viewing platform
	NATURE PLAY various play items made from recycled materials
	BICYCLE RACKS to WSU standard specification
	DRINKING FOUNTAIN to WSU standard specification
	GARBAGE BIN to WSU standard specification
	ELECTRIC VEHICLE charging station to future specification
	F1 TABLE large
	F2 TABLE small
	F3 SEATING curved seat
	F3a SEATING circular seat
	F4 SEATING single chair
	F5 SEATING stone
	COOKING FACILITIES BBQs and alternative cooking via firepit/place, ensure potable water supply to area



A close-up photograph of a stone patio. The patio is composed of irregular, light-colored stones with some darker, reddish-brown stones interspersed. A curved concrete curb runs along the edge of the patio, separating it from a grassy area. The lighting is bright, casting shadows between the stones.

REV	DATE	STATUS	REASON FOR ISSUE
1	July 2024		SSDA Submission
2	February 2025		SSDA Submission

DRAWN
DH
DH/AH

- All dimensions in millimetres
- Confirm all dimensions and levels on site prior to commencing work.
- Use figured dimensions only.
- Do not scale.
- Comply with relevant authority requirements, the Building Code of Australia and all relevant Australian Standards when executing works described in this drawing.

This drawing is to be printed in **colour** - certain aspects of drawings may not be clearly legible if printed black & white.

Copyright in all documents and drawings prepared by JILA and in any work executed from those documents and drawings shall remain the property of JILA or on creation vest in JILA.

Jackson
Clements
Burrows
Architects

peter stutchbury architecture

Studio 303
61 Marlborough Street
Surry Hills NSW
Australia 2010

61 2 92126957
info@jila.net.au
www.jila.net.au

ABN 62 120 299

FOR **WESTERN SYDNEY**
UNIVERSITY



jila

CLIENT
Western Sydney University

ADDRESS
Western Sydney University, Parramatta South Campus, 171 Victoria Rd,
Parramatta

JOB NO.	240101
STAGE	SSDA
STATUS	SSDA
DRAWN	DH
CHECKED	JI

SCALE	N/A
-------	-----

DATE
28/2/2025

REV
2

DWG NO.
LD-300



LEGEND | levels & finishes

EXTENT OF WORKS

EXISTING LEVEL - to be retained

PROPOSED LEVEL

INDICATIVE PROPOSED PATH GRADE - subject to detailed design

SWALE - small planted drainage swale

P1

CONCRETE PATH
insitu concrete

P1a

CONCRETE PATH
to match existing footpath

P2

INTERPRETIVE PAVING
decorative sawcut and /or
pattern concrete

P3

GRAVEL
crushed sandstone

P4

RAISED WALKWAY
hardwood timber

P4a

BRIDGE
hardwood timber

P5

LARGE FORMAT STEPPERS -
stone roughback pieces

P6

INFORMAL PATH -
mulch surface

P7

LARGE FORMAT STEPPERS -
stone roughback pieces

S1

STEPS
pre cast concrete

S2

STEPS
stone

W1

RAMMED EARTH WALL
curved seating wall from local
material

W2

STONE WALL
random rubble sandstone
retaining wall

W3

BRICK WALL
freestanding brick wall to match
existing

W4

STONE WALL
stacked sandstone roughback
shelves

BD

BOULDERS AND NATURAL STONES
re-used/recycled stone

WATER
swale/creek bed/wetland

DK

DECKING
hardwood timber viewing
platform

NP

NATURE PLAY
various play items made from
recycled materials

BP

BICYCLE RACKS
to WSU standard specification

DF

DRINKING FOUNTAIN
to WSU standard specification

BN

GARBAGE BIN
to WSU standard specification

EV

ELECTRIC VEHICLE
charging station to future
specification

F1

TABLE
large

F2

TABLE
small

F3

SEATING
curved seat

F3a

SEATING
circular seat

F4

SEATING
single chair

F5

SEATING
stone

COOKING FACILITIES
BBQs and alternative cooking via
firepit/place, ensure potable water

PRELIMINARY - not for construction

REV	DATE	STATUS	REASON FOR ISSUE	DRAWN	GENERAL NOTES
1	July 2024		SSDA Submission	DH	- All dimensions in millimetres - Confirm all dimensions and levels on site prior to commencing work. - Use figured dimensions only. - Do not scale. - Comply with relevant authority requirements, the Building Code of Australia and all relevant Australian Standards when executing works described in this drawing. This drawing is to be printed in colour - certain aspects of drawings may not be clearly legible if printed black & white. Copyright in all documents and drawings prepared by JILA and in any work executed from those documents and drawings shall remain the property of JILA or on creation vest in JILA.
2	February 2025		SSDA Submission	DH/AH	

COLLABORATORS

Jackson
Clements
Burrows
Architects

peter stutchbury
architecture

Hill Thalys

Architecture + Urban Projects

Jane Irwin Landscape Architecture

Studio 303
61 Marlborough Street
Surry Hills NSW
Australia 2010

61 2 92126957
info@jila.net.au
www.jila.net.au

ABN 62 120 299

FOR

WESTERN SYDNEY
UNIVERSITY

W

DRAWING TITLE

Levels & Finishes

PROJECT

Indigenous Centre of Excellence

CLIENT


Western Sydney University

ADDRESS


Western Sydney University, Parramatta South Campus, 171 Victoria Rd,
Parramatta

JOB NO.	240101	DATE	28/2/2025
STAGE	SSDA	REV	2
STATUS	SSDA	DWG NO.	LD-400
DRAWN	DH		
CHECKED	JI		
SCALE	1:200 @ A1		

LEGEND | trees & planting

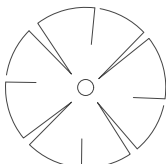

EXISTING TREES RETAINED

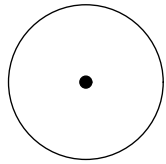

NEW TREES



INTERNAL PLANTING MIX



SITE EDGES MIX



DEDICATED INDIGENOUS GARDEN PLANTING





DEDICATED SENSORY GARDEN PLANTING



PLANTING FOR WATER/WET AREAS

REFER TO LD-402 FOR PRELIMINARY SCHEDULES

 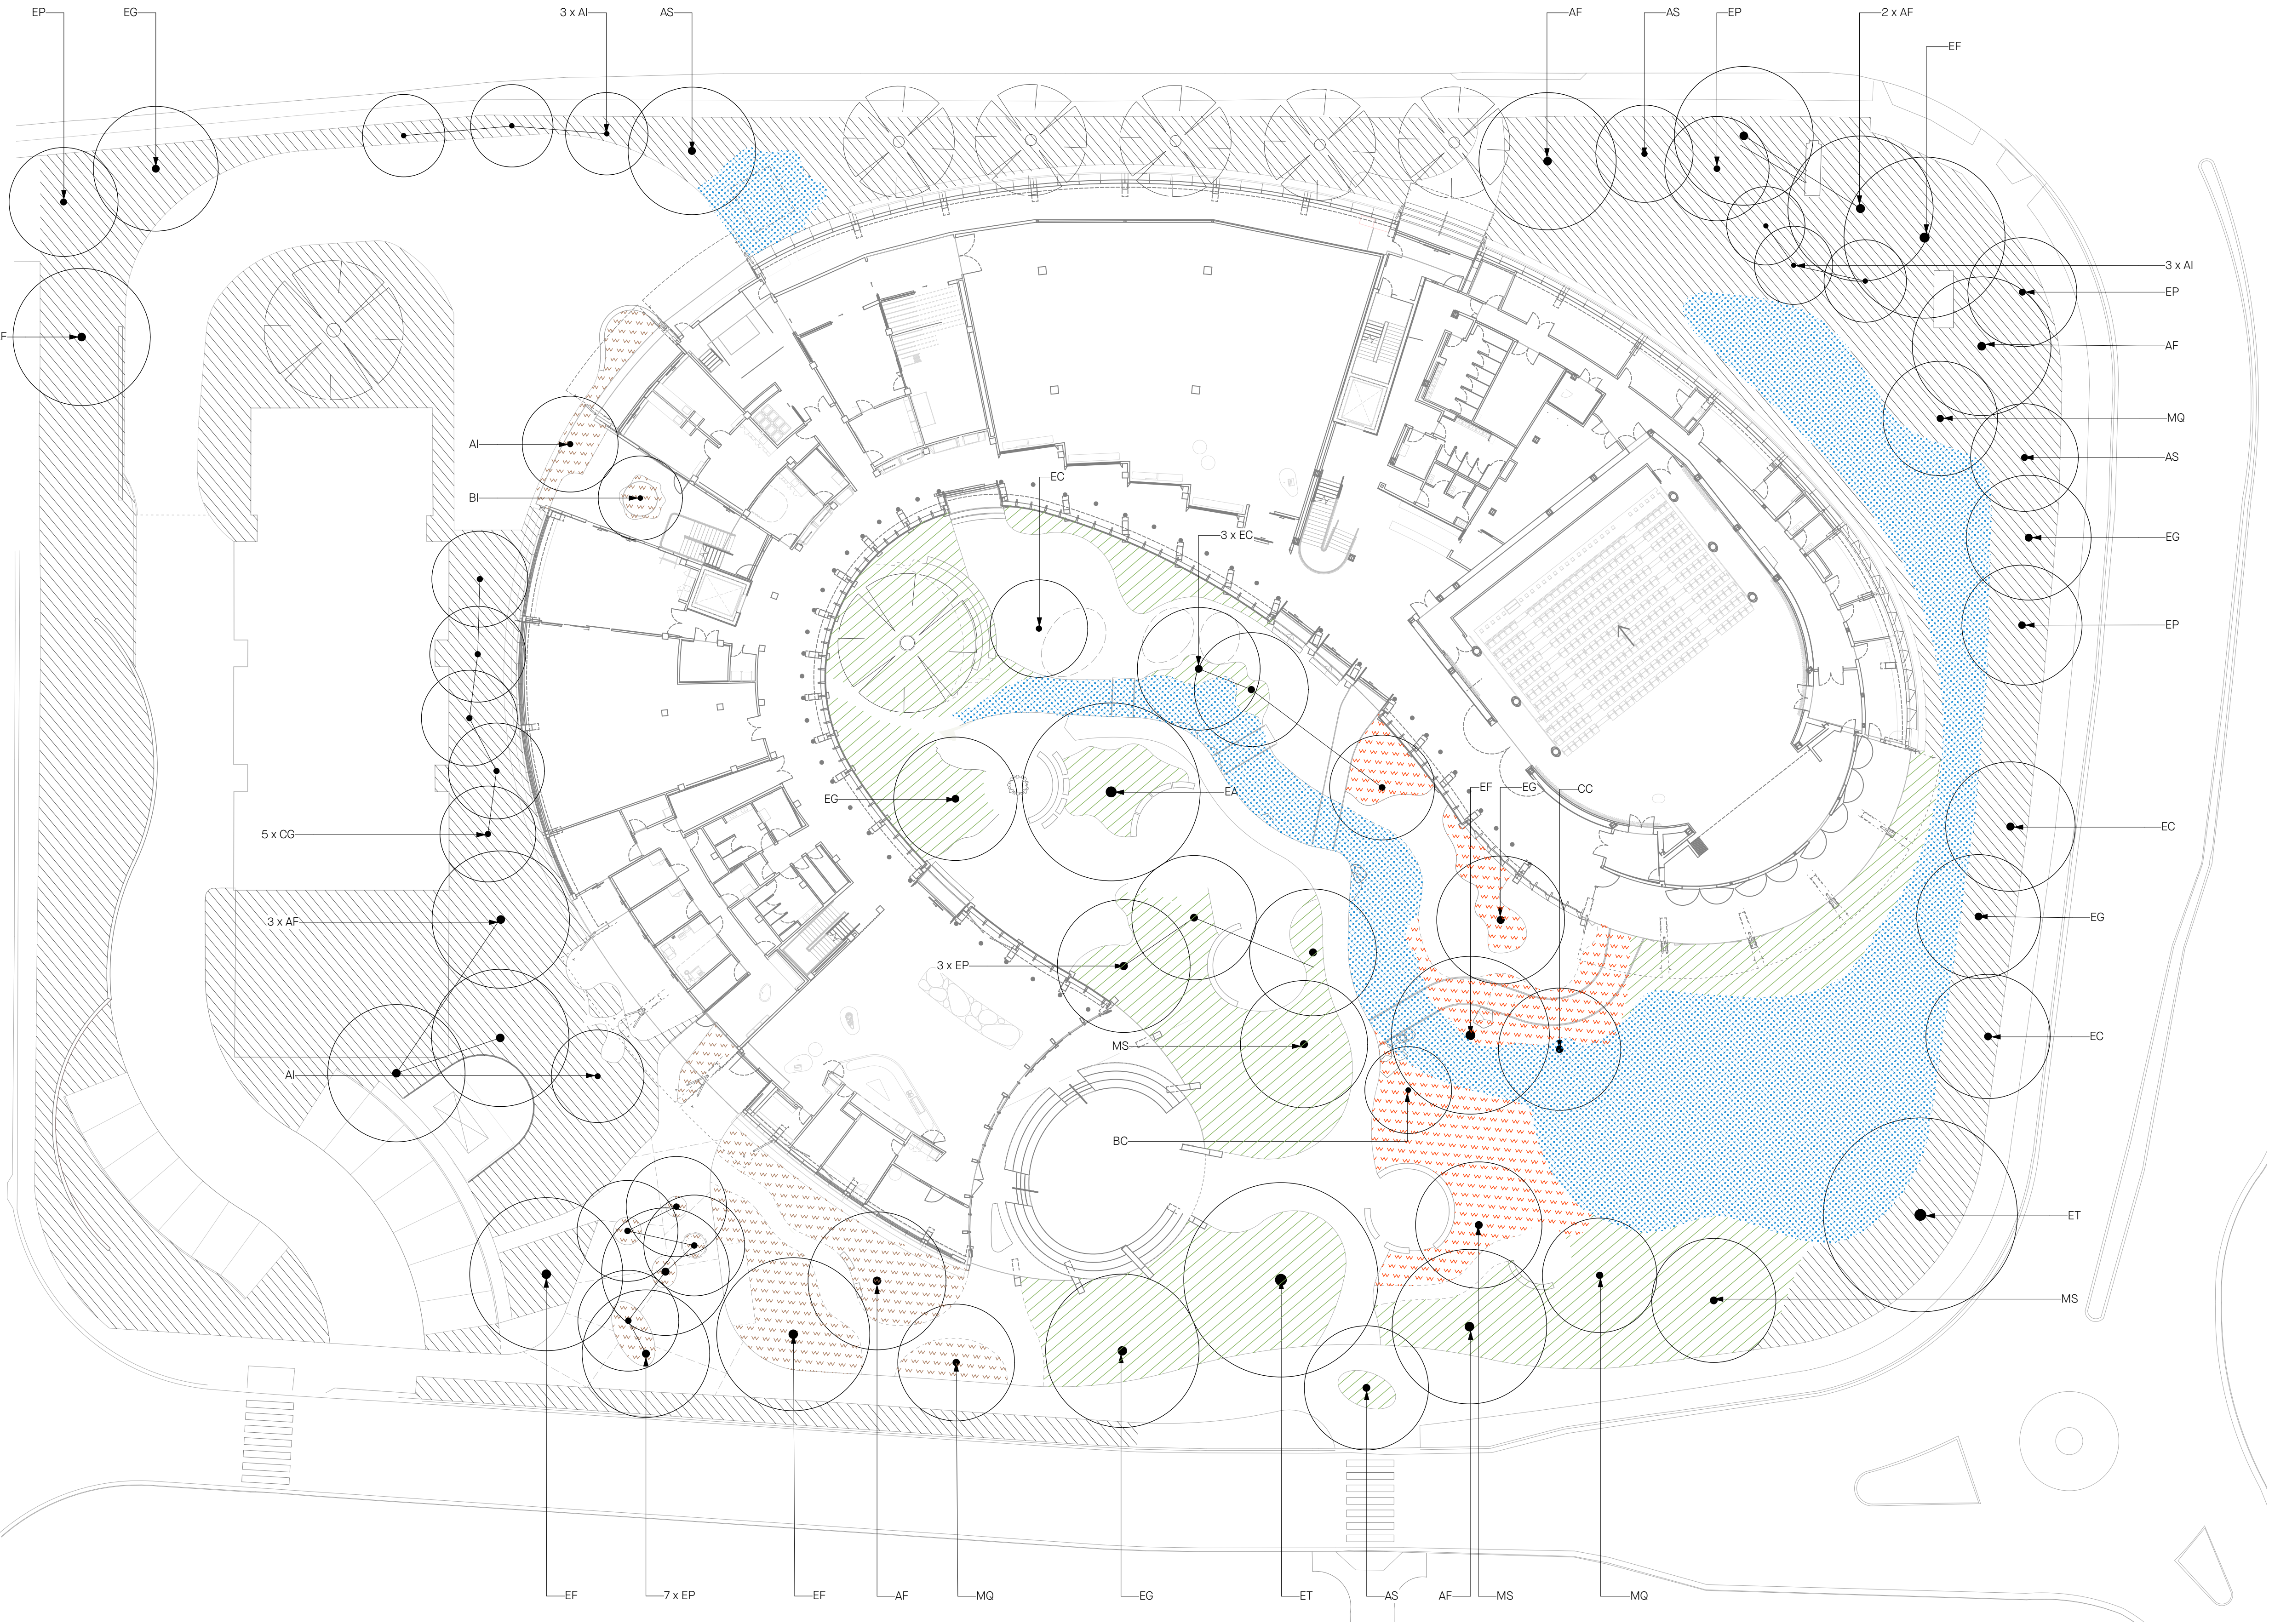

PRELIMINARY - not for construction

REV	DATE	STATUS	REASON FOR ISSUE
1	July 2024	SSDA	SSDA Submission
2	February 2025	SSDA	SSDA Submission

DRAWN
DH
DH/AH

GENERAL NOTES

- All dimensions in millimetres
- Confirm all dimensions and levels on site prior to commencing work.
- Use figured dimensions only.
- Do not scale.
- Comply with relevant authority requirements, the Building Code of Australia and all relevant Australian Standards when executing works described in this drawing.

This drawing is to be printed in **colour** - certain aspects of drawings may not be clearly legible if printed black & white.

Copyright in all documents and drawings prepared by JILA and in any work executed from those documents and drawings shall remain the property of JILA or on creation vest in JILA.

COLLABORATORS

Jackson
Clements
Burrows
Architects

peter stutchbury architecture

Hill Thalys

Architecture + Urban Projects

Jane Irwin Landscape Architecture

Studio 303
61 Marlborough Street
Surry Hills NSW
Australia 2010

61 2 92126957
info@jila.net.au
www.jila.net.au

ABN 62 120 299

FOR

WESTERN SYDNEY
UNIVERSITY

jila

DRAWING TITLE
Trees & Planting

PROJECT
Indigenous Centre of Excellence

CLIENT
Western Sydney University

ADDRESS
Western Sydney University, Parramatta South Campus, 171 Victoria Rd,
Parramatta

JOB NO.	240101	DATE	28/2/2025
STAGE	SSDA	REV	2
STATUS	SSDA	DWG NO.	LD-401
DRAWN	DH		
CHECKED	JI		
SCALE	1:250 @ A1		

PRELIMINARY TREE SCHEDULE

CODE	QTY	BOTANICAL NAME	COMMON NAME	MATURE HEIGHT (M)	NOTES
TREES					
AI	8	Acacia implexa	Hickory Wattle	10-12	
AF	10	Angophora floribunda	Rough Barked Apple	15-20	
AS	4	Angophora subvelutina	Broad-leaved Apple	20	
OG	5	Casuarina glauca	Swamp She-oak	8-20	
EA	1	Eucalyptus acmenoides	White Mahogany	50	
EP	13	Eucalyptus amplifolia	Cabbage Gum	30	
EC	6	Eucalyptus crebra	Narrow-leaved Ironbark	35	
EF	4	Eucalyptus fibrosa	Red Ironbark	35	
EG	6	Eucalyptus globoides	White Stringy Bark	30	
ET	2	Eucalyptus tereticornis	Forest Red-gum	50	
MQ	3	Melaleuca quinquenervia	Broad-leaved Paperbark	8-15	
MS	3	Melaleuca styphelioides	Prickly Paperbark	20	

PRELIMINARY PLANTING SCHEDULE

BOTANICAL NAME	COMMON NAME	MATURE HEIGHT (M)	NOTES
INTERNAL LANDSCAPE			
Low shrubs			
Acacia myrtifolia	Myrtle Wattle	1-2	
Daviesia ulicifolia	Gorse Bitter Pea	2	
Einadia hastata	Red Berry Saltbush	0.7	
Lissanthe strigosa	Peach Heath	1	
Leucopogon juniperinus	Long-Flower Beard Heath	1	
Grasses/strappy			
Aristida vagans	Threeawn Speargrass	0.8	
Dianella revoluta	Blue Flax Lily	0.6	
Dichelachne micrantha	Short Hair Plume Grass	1.2	
Lomandra confertifolia	Mat Rush	0.7	
Microleana stipoides	Dancing Grass	0.3	
Opismenus aemulus	Australian Beard Grass	0.3	
Themeda australis	Kangaroo Grass	1.2	
Groundcovers/climbers			
Billardiera scandens	Apple Berry	spawling	
Dichondra repens	Kidney Weed	<0.1	
Goodenia hederacea	Forest Goodenia	0.8	
Glycine microphylla	Small-leaf Glycine	scrambling	
Tetragonia tetragonoides	Warrigal Greens	0.2	
Veronica plebeia	Trailing Speedwell	0.1	
Wildflowers			
Arthropodium milleforium	Vanilla Lily	0.6	
Brunoniella australis	Blue Yam	0.3	
Pelargonium australe	Native Geranium	0.5	
Vittadinia muelleri	New Holland Daisy	0.2	
Walenbergia communis	Tufted Bluebell	0.5	
SITE EDGES			
Small trees			
Acacia implexa	Hickory Wattle	5-12	
Melaleuca decora	White Feather Honey Myrtle	7	
Melaleuca linearfolia	Narrow-leaved Paperbark	6-10	
Tall dense shrubs			
Acacia longifolia	Sydney Golden Wattle	6	
Bursaria spinosa	Sweet Bursaria	10	
Dodonaea triquetra	Common Hop bush	2-4	
Ozothamnus diosmifolius	Rice Flower	2	
Persoonia linearis	Narrow Leaved Geebung	3	
Pultenaea villosa	Egg and Bacon Pea	2	
Other			
Aristida vagans	Threeawn Speargrass	0.8	
Bothriochloa macra	Red Grass	1	
Capillipedium spicigerum	Scented Tops	1.2	
Vittadinia gracilis	Wooly New Holland Daisy	0.4	
Xanthorrhoea minor	Small Grass Tree	0.6-0.8	

NOTE: Planting quantities to be developed in detailed design. Many factors will influence the distribution of plants, including finalisation of outdoor areas with user groups and community, input from Indigenous knowledge holders, availability of plant stock, and input from potential future curators of the space.

BOTANICAL NAME	COMMON NAME	MATURE HEIGHT (M)	NOTES
PLANTS FOR WATER			
Deep water			
Nymphoides geminata	Yellow Snowflake	0.15	
Omduffia reniformis	Running Marsh-flower	1.0	
Lythrum salicaria	Purple Loosestrife	1.5	
Shallow water			
Persicaria decipiens	Slender Knotweed	0.3	
Marsellia mutica	Banded Nardoo	0.2	
Marsilea drummondii	Nardoo	0.3	
Myriophyllum propinquum	Spiked Water Milfoil	0.6	
Villarsia Exaltata	Yellow Marsh Flower	0.15	
Zannichellia palustris	Horned Pond Weed		
Marginal/periodic inundation			
Juncus usitatus	Common Rush	1.2	
Brachyscome paludicola	Swamp Daisy	0.2-0.5	
Baloskion tetraphyllum	Tassel Cord Rush	1.8	
Blechnum indicum	Swamp Water Fern	1	
Eleocharis pallens	Pale Spikerush	0.2	
Gahnia clarkei	Tall Saw-sedge	1.5-3	
Philydrum lanuginosum	Frog Mouth	1	Threatened flora species with potential to occur along Vineyard Creek
Ranunculus inundatus	River Buttercup	0.5	
Schoenus brevifolius	Zig-zag Bog-rush	1	
Pratia pedunculata	White Star Creeper	groundcover	
Melaleuca decora	White feather honey myrtle	7	
Melaleuca linearfolia	Narrow leaved Paperbark	10	
SENSORY PLANTS			
Boronia pinnata	Pinnate Boronia	1.5	aromatic leaves when crushed
Boronia saffrolifera	Safrole Boronia	1	aromatic leaves when crushed
Casuarina glauca	Swamp She-oak	0.2	wind makes pleasant sound through the foliage
Darwinia citriodora	Lemon-scented Darwinia	1.5	lemon scented foliage
Dichelachne micrantha	Short Hair Plume Grass	1.2	soft, fluffy seed heads
Homoranthus darwinoides	Fiary Bells	1.5	aromatic leaves when crushed
Indigofera australis	Native Indigo	2	soft leaves
Mentha australis	Native River Mint	0.3	aromatic leaves
Plectranthus graveolens	Bush Basil	1.5	aromatic leaves when crushed
Prostanthera incisa	Native Thyme	2	aromatic leaves when crushed
Prostanthera scutellarioides	Mint Bush	2.5	leaves are highly aromatic
Stockhousia monogyna	Creamy Candles	0.7	aromatic flowers, prickly leaves
PROVIDER PLANTS/INDIGENOUS GARDEN			
Acacia implexa	Hickory Wattle	5	seeds made into flour, bark used as a medicine and to make fish poison
Acacia longifolia	Sydney Golden Wattle	3	seed pods can be steamed and eaten
Arthropodium milleforium	Vanilla Lily	0.6	tubers can be roasted or eaten raw, edible flowers
Casuarina glauca	Swamp She-oak	0.2	wood used to make weapons and other implements, groves used as a place of shelter
Eustrephus latifolius	Wombat Berry	3m long	new shoots and fruit can be eaten raw
Rush		1	stem and leaves used for fibre to make string, fishing line, rugs, and baskets
Juncus usitatus	Common Rush	1.2	stem and leaves used for fibre to make string, fishing line, rugs, and baskets
Lomandra longifolia	Matt Rush	1.2	stem bases can be eaten raw or boiled.
Marsilea mutica	Banded Nardoo	0.2	sporocarp can be ground into flour and made into cakes
Mentha australis	Native River mint	0.3	tea made from leaves
Pelargonium australe	Native Geranium	0.5	tap root can be cooked and eaten
Persoonia linearis	Narrow Leaved Geebung	3	berries can be eaten
Tetragonia tetragonoides	Warrigal Greens	0.2	foliage can be eaten once boiled

PLANTING STRATEGY

Recent surveys of Vineyard Creek on the campus have identified unique examples of some of the original ecological communities that once existed across the Parramatta river catchment. These communities together with an understanding of the dominant plant community types that existed in the area prior to clearing will help inform the landscape character and species selection.

Generally the preliminary list has been drawn from:
CASTLEREAGH SHALE-GRAVEL TRANSITION FOREST - a Cumberland Dry Sclerophyll Forest type
CUMBERLAND RIVERFLAT FOREST - a Coastal Floodplain Wetland
COASTAL FLATS SWAMP MAHOGANY FOREST - Coastal Swamp Forest
SYDNEY TURPENTINE IRONBARK FOREST - a dominant plant community type pre-clearing and currently one of the few larger remnnants in the area

Planting is perceived as intrinsic throughout the landscape of the ICE, rather than being used just as an embellishment or a structuring division. Sensory moments should be spontaneous as well as prescribed, and permeate the spaces that are used for gathering, together with the journey throughout the site - a fragrance on the breeze, shadows on the path, or sound through the trees. We see the entire landscape of the project as an 'indigenous garden' with Country at the heart of the concept, there is opportunity to use plants to educate and the species selected above as Provider Plants will be located (with others) in a dedicated display garden as well as used throughout the rest of the site.

The internal space will consist primarily of planting that allows a visual connection across the space, sheltered areas will be created under tree canopies with trunks of mature trees serving as a structural element that responds to the building. Varied seasonal interest will be provided from the species selection, particularly wildflowers and grasses.

Edges of the site will be densely planted in some areas - for screening infrastructure or road noise, and more open where views are important. There is opportunity to develop a specific seed mix with local specialists and seed suppliers that can establish as an understorey layer.


Creating optimal conditions for plant establishment and longevity can be informed by soil research and profile development. It is important to understand the potential impacts on the site posed by an abrupt change in situation, even if the condition is being improved.

Planting has been thought of in an ecological sense, with families of plants that support each other – planting of trees is generally in wide and deep beds that are shared by shrubs and groundcovers, rather than isolated in lawn or paving. The planted environment has also been designed considering long term care and curation; this preliminary selection of plant species will form a basis for a developing planting strategy that will ideally be collaboratively curated by specialist horticulturists and Indigenous knowledge keepers. It is expected that some plant mixes can change: to celebrate seasons or events with changing displays; and over time as the environment changes – as trees grow and create more shade for example.


It is intended that plant supply will be an evolving agreement with specialist growers who are able to provide and/or cultivate species grown from local provenance.

PRELIMINARY - not for construction


REV	DATE	STATUS	REASON FOR ISSUE	DRAWN	GENERAL NOTES	COLLABORATORS	Jane Irwin Landscape Architecture	jila	DRAWING TITLE	JOB NO.	240101	DATE
1	July 2024		SSDA Submission	DH	- All dimensions in millimetres - Confirm all dimensions and levels on site prior to commencing work. - Use figured dimensions only. - Do not scale. - Comply with relevant authority requirements, the Building Code of Australia and all relevant Australian Standards when executing works described in this drawing. This drawing is to be printed in colour - certain aspects of drawings may not be clearly legible if printed black & white. Copyright in all documents and drawings prepared by JILA and in any work executed from those documents and drawings shall remain the property of JILA or on creation vest in JILA.	Jackson Clements Burrows Architects	61 Marlborough Street Surry Hills NSW Australia 2010	61 2 92126957 info@jila.net.au www.jila.net.au	Trees & Planting 2	STAGE	SSDA	28/2/2025
2	February 2025		SSDA Submission	DH/AH		Hill Thaliss Architecture + Urban Projects	FOR WESTERN SYDNEY UNIVERSITY	Indigenous Centre of Excellence	PROJECT	STATUS	SSDA	REV
						peter stutchbury architecture			CLIENT	DRAWN	DH	2
									Western Sydney University	CHECKED	Ji	
									ADDRESS			DWG NO.
									Western Sydney University, Parramatta South Campus, 171 Victoria Rd, Parramatta	SCALE	1:200 @ A1	LD-402

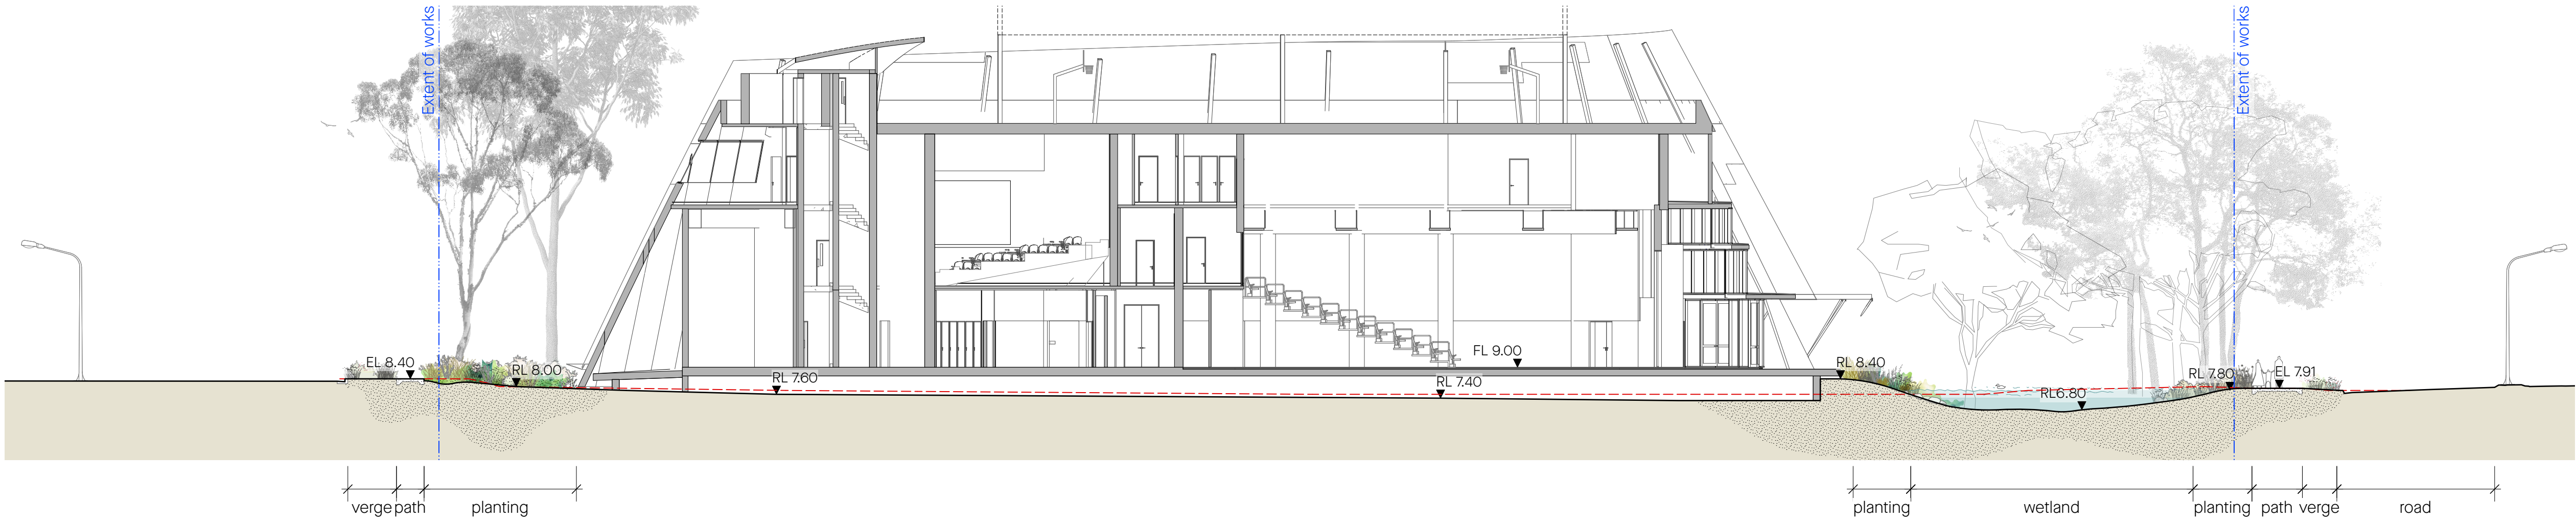

1 Landscape Section 1
Scale: 1:200

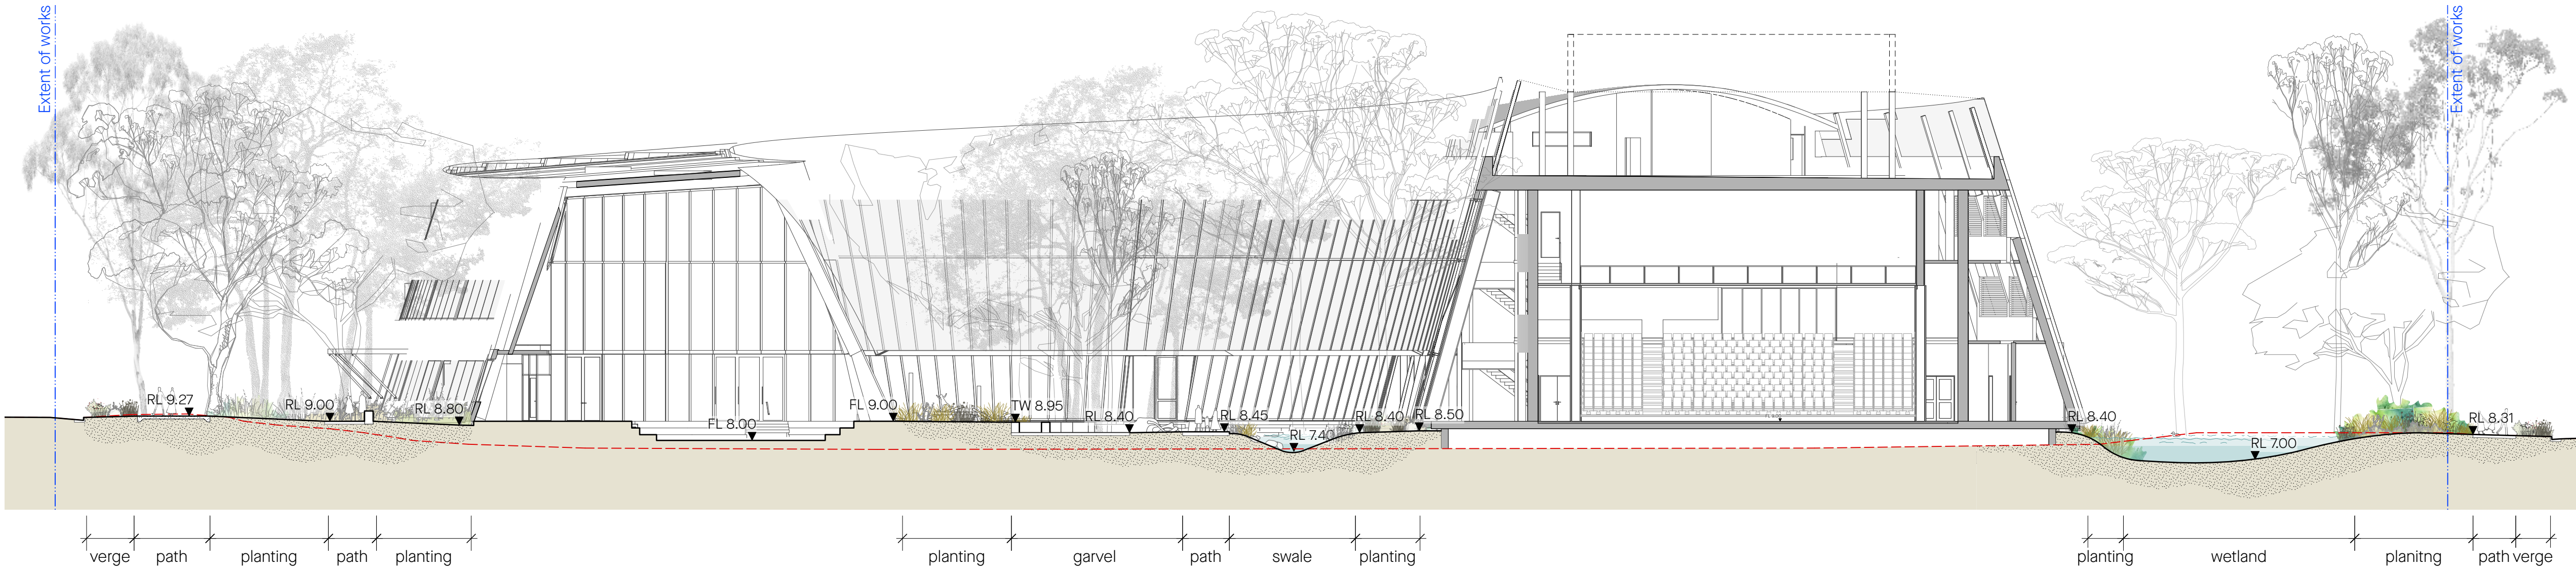

2 Landscape Section 2
Scale: 1:200

 

PRELIMINARY - not for construction

REV	DATE	STATUS	REASON FOR ISSUE	DRAWN
1	July 2024		SSDA Submission	DH/AH
2	February 2025		SSDA Submission	DH/AH

GENERAL NOTES

- All dimensions in millimetres
- Confirm all dimensions and levels on site prior to commencing work.
- Use figured dimensions only.
- Do not scale.
- Comply with relevant authority requirements, the Building Code of Australia and all relevant Australian Standards when executing works described in this drawing.

This drawing is to be printed in **colour** - certain aspects of drawings may not be clearly legible if printed black & white.
Copyright in all documents and drawings prepared by JILA and in any work executed from those documents and drawings shall remain the property of JILA or on creation vest in JILA.

COLLABORATORS

Jackson Clements Burrows Architects

peter stutchbury architecture

Hill Thalys
Architecture + Urban Projects

Jane Irwin Landscape Architecture

Studio 303
61 Marlborough Street
Surry Hills NSW
Australia 2010

61 2 92126957
info@jila.net.au
www.jila.net.au

ABN 62 120 299

FOR **WESTERN SYDNEY UNIVERSITY**

jila


DRAWING TITLE
Landscape Sections

PROJECT
Indigenous Centre of Excellence


CLIENT
Western Sydney University

ADDRESS
Western Sydney University, Parramatta South Campus, 171 Victoria Rd, Parramatta


JOB NO.	240101	DATE	28/2/2025
STAGE	SSDA	REV	2
STATUS	SSDA	DWG NO.	LD-500
DRAWN	DH/AH		
CHECKED	JI		
SCALE	AS SHOWN@ A1		

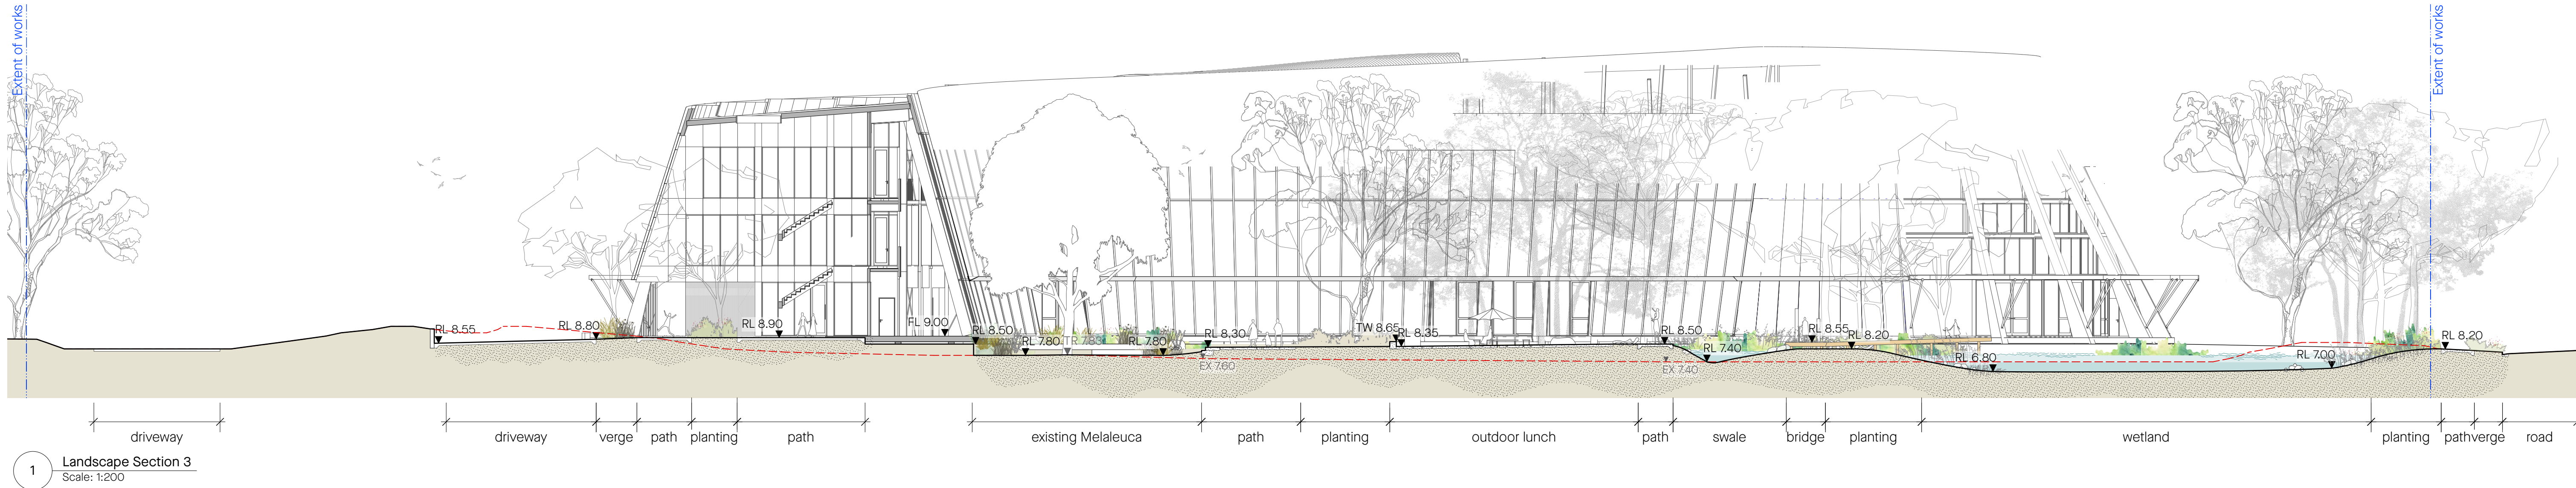

1 Landscape Section 3
Scale: 1:200

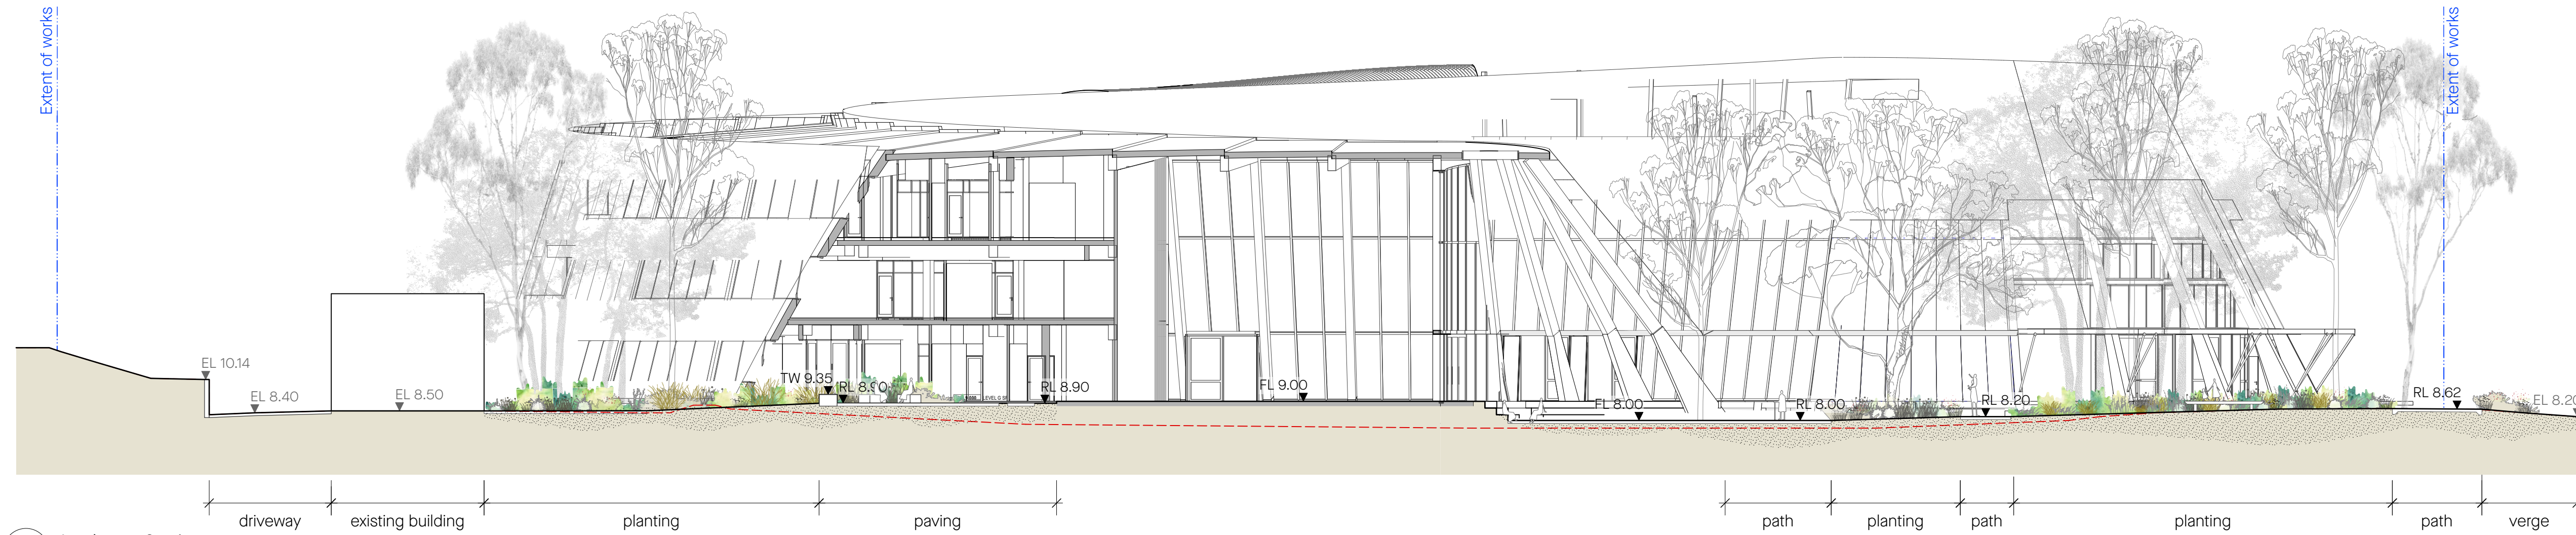

2 Landscape Section 4
Scale: 1:200

 

PRELIMINARY - not for construction

REV	DATE	STATUS	REASON FOR ISSUE
1	July 2024	SSDA Submission	SSDA Submission
2	February 2025	SSDA Submission	SSDA Submission

DRAWN
DH/AH

GENERAL NOTES

- All dimensions in millimetres
- Confirm all dimensions and levels on site prior to commencing work.
- Use figured dimensions only.
- Do not scale.
- Comply with relevant authority requirements, the Building Code of Australia and all relevant Australian Standards when executing works described in this drawing.

This drawing is to be printed in **colour** - certain aspects of drawings may not be clearly legible if printed black & white.

Copyright in all documents and drawings prepared by JILA and in any work executed from those documents and drawings shall remain the property of JILA or on creation vest in JILA.

COLLABORATORS



Hill Thalys
Architecture + Urban Projects

Jane Irwin Landscape Architecture

Studio 303
61 Marlborough Street
Surry Hills NSW
Australia 2010

61 2 92126957
info@jila.net.au
www.jila.net.au

ABN 62 120 299

FOR **WESTERN SYDNEY**
UNIVERSITY



jila

DRAWING TITLE
Landscape Sections

PROJECT
Indigenous Centre of Excellence

CLIENT
Western Sydney University

ADDRESS
Western Sydney University, Parramatta South Campus, 171 Victoria Rd,
Parramatta

JOB NO. 240101
STAGE SSDA
STATUS SSDA
DRAWN DH/AH
CHECKED JI

SCALE AS SHOWN@ A1

DATE
28/2/2025

REV
2

DWG NO.
LD-501