

Notes:
The information contained in this document is copyright and may not be used or reproduced for any other project or purpose.
Verify all dimensions and levels on site and report any discrepancies to designers for decision prior to the commencement of work.
Drawings are to be read in conjunction with all other contract documents.
Use signed dimensions only. Do not scale from drawings. Designers cannot guarantee the accuracy of content and format for copies of drawings issued electronically.
The completion of the issue Date Checked and Approved section is confirmation of the status of the drawing. The drawing shall not be used for construction unless endorsed 'For Construction' and authorized for issue.
© dwp suters Pty Ltd.
Registered Business Name: dwp suters ABN 37 629 514
Robert Macdonald: Registered Architect NSW A282 4695



NSW GOVERNMENT
Planning

Issued under the Environmental Planning and Assessment Act 1979


Approved Section 95 (1A) (1) (2) Modification Application

No. 1 granted on the 25/2/16


in respect to MP 550 6580

Signed [Signature]

Sheet No. 1 of 2

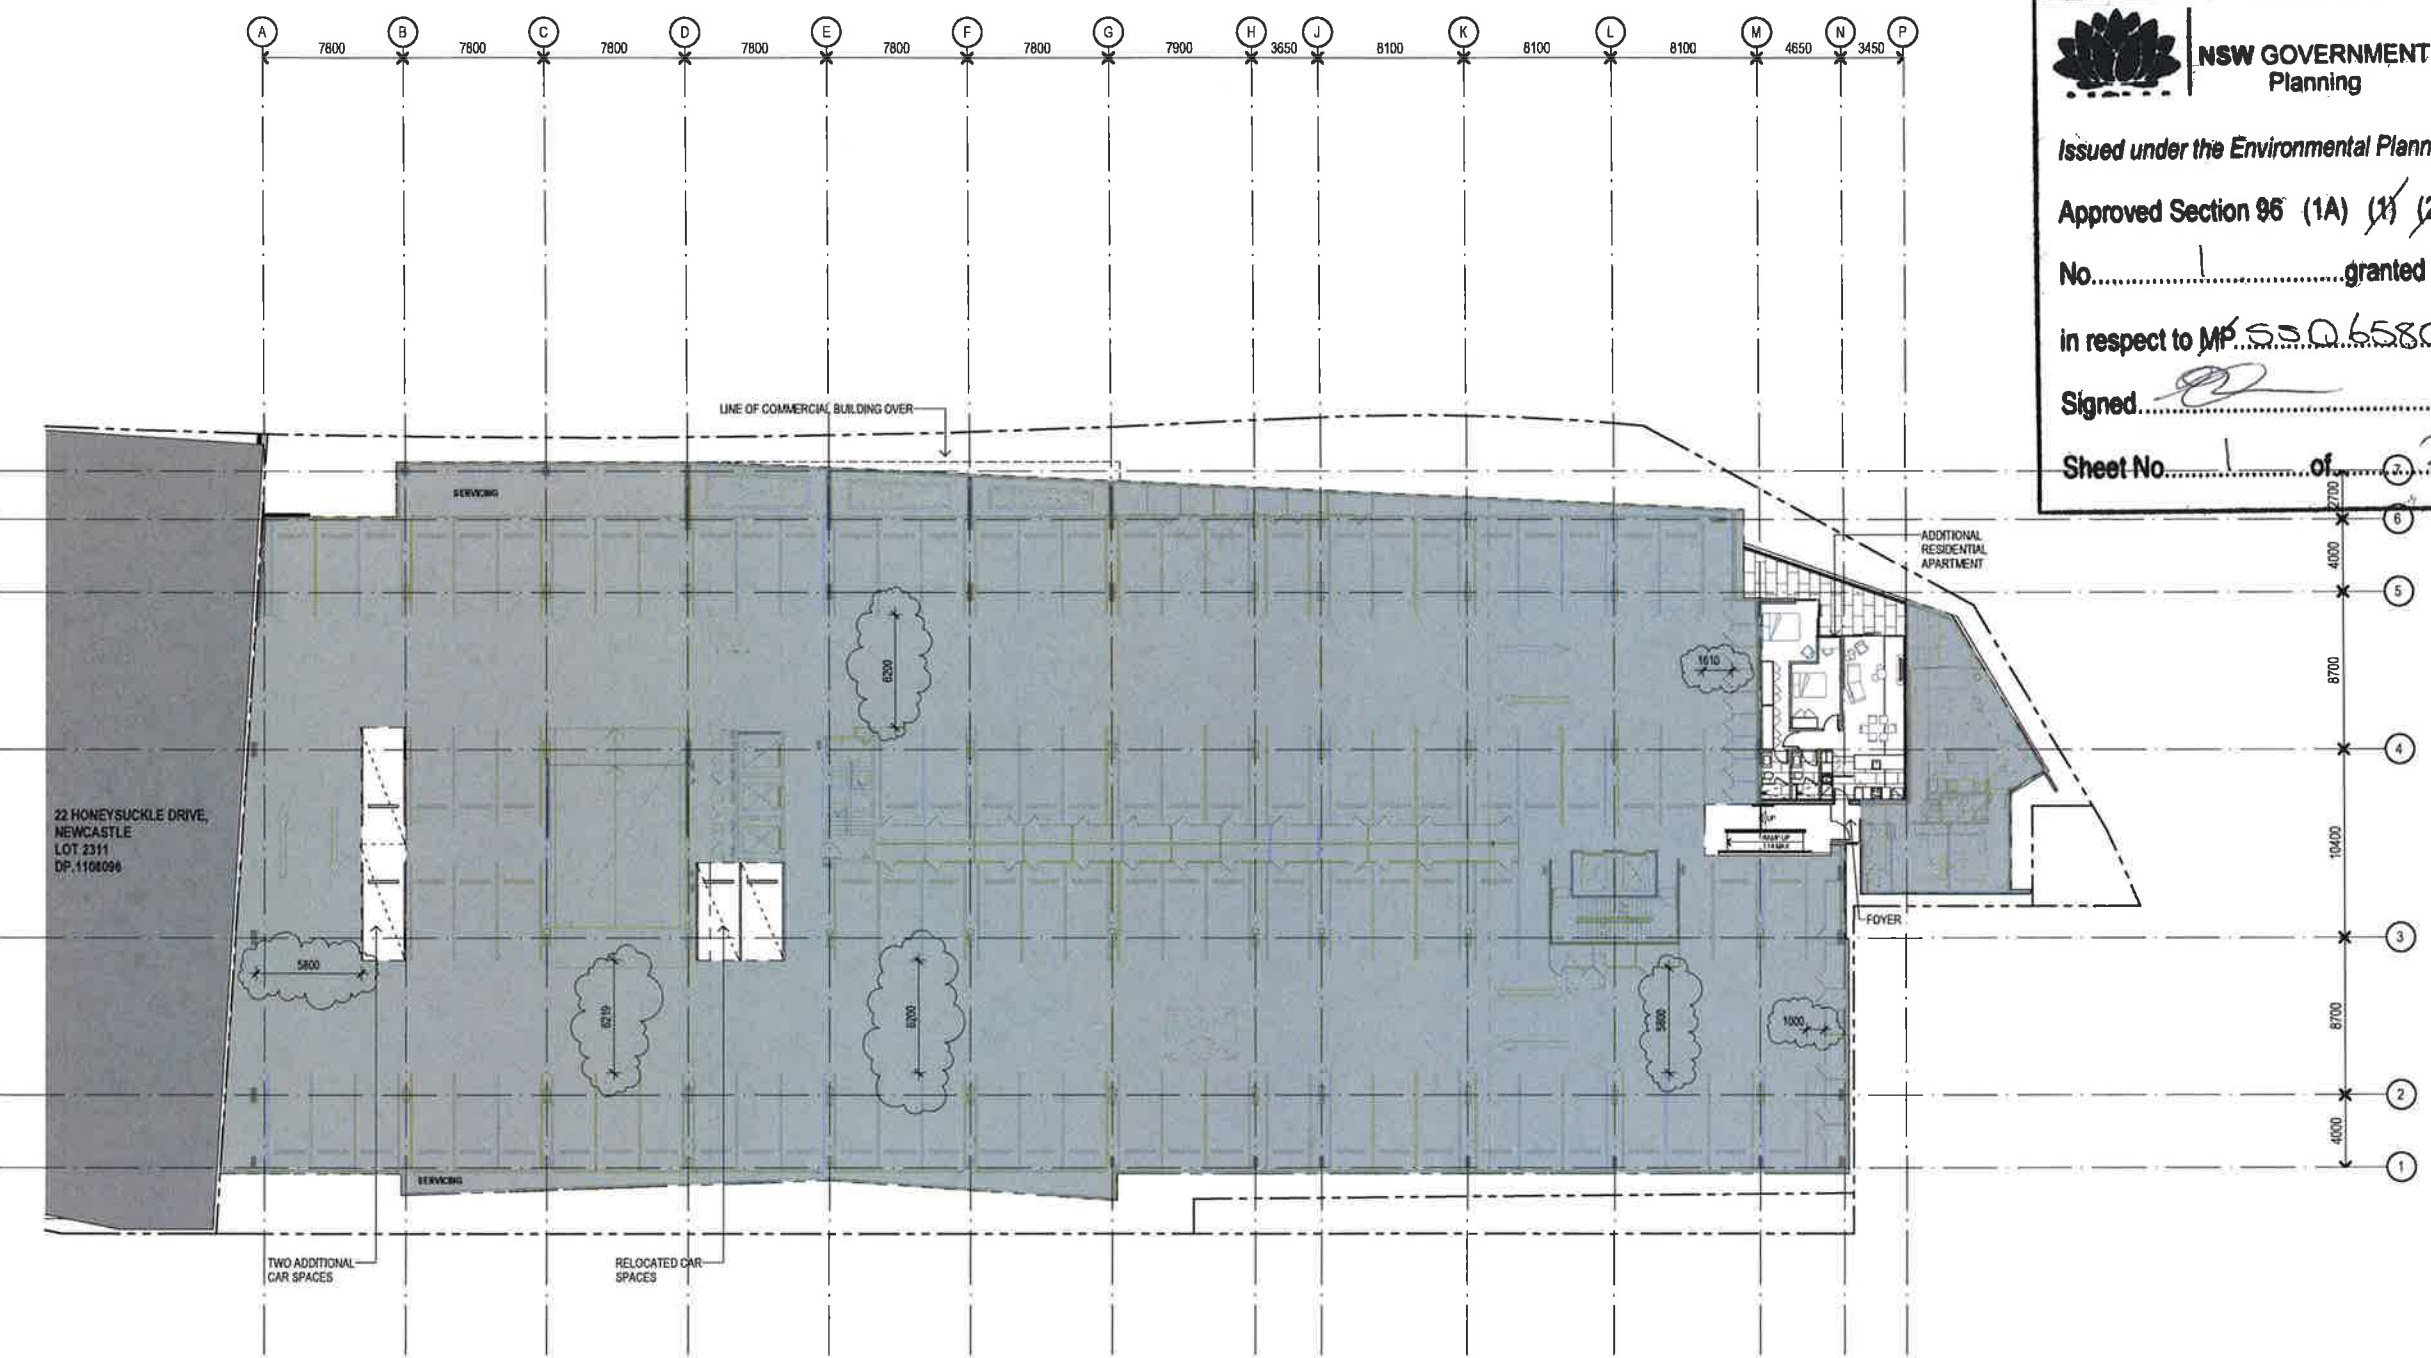

22 HONEYSUCKLE DRIVE,
NEWCASTLE
LOT 2311
DP 1108096

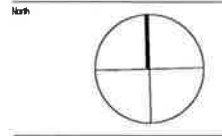

FOR APPROVAL
NOT TO BE USED DURING CONSTRUCTION

7	SECTION 95 - NEWCASTLE	11.09.15	SG	JC
6	SECTION 95	16.12.15	JH	JC
5	REVISOR ERS SUBMISSION	24.10.14	SG	JC
4	REVISOR ERS SUBMISSION	22.10.14	SG	JC
3	REVISOR ERS SUBMISSION	20.10.14	SG	JC
2	REVISOR ERS SUBMISSION	12.10.14	SG	JC
1	ERS SUBMISSION	23.09.14	VS	JC

Architect
dwp suters
www.dwpsuters.com

Project



eighteen
honeysuckle
drive

Location
18 HONEYSUCKLE DRIVE, NEWCASTLE NSW 2300

Client



DOMAGROUP

Drawing
PARKING LEVEL 2 PLAN

Scale: 1:200 @ A1 Date Printed: 11/02/2016 5:05:36 PM

Project Number: 202878 Drawing Number: DA204


7

1 200 PARKING LEVEL 2
A401 1:200




Notes
The information contained in this document is copyright and may not be used or reproduced for any other project or purpose.
Verify all dimensions and levels on site and report any discrepancies to dwpsutlers for direction prior to the commencement of work.
Drawings are to be read in conjunction with all other contract documents.
Use figures if necessary only. Do not scale from drawings. dwpsutlers cannot guarantee the accuracy of content and format for copies of drawings issued electronically.
The completion of the Issue Details Checked and Authorised section is confirmation of the status of the drawing. The drawing shall not be used for construction unless indicated 'For Construction' and authorised for issue.
© dwpsutlers Pty Ltd
Registered Business Name dwpsutlers ABN 23 163 228 916
Robert Macneil Architect NSW A18 4299

- LEGEND**
- ALG01 ALUMINUM SHOPFRONT GLAZING SUITE
MONUMENT POWDERCOAT
 - ALG02 ALUMINUM RESIDENTIAL GLAZING SUITE
SILICON JOINT
 - BAL01 ALUMINUM RAIL
 - BAL02 ALUMINUM RAIL GLASS PANELS
 - FB01 FACE BRICKWORK
BOWRAL BLUE
 - CPG01 CURTAIN PANEL GLAZING
COLOUR DGU - 6Super N1 on Grey + 12A + 6C
 - FC01 CONCRETE IN SITU FLOOR SLAB
 - FJ FILLET JOINT
 - GV01 GLASS BALUSTRADE T.B.C
 - LV01 WEATHERPROOF LOUVER
MONUMENT POWDERCOAT
 - MC01 METAL CLADDING LONGLINE COLOUR
MONUMENT
 - MC02 METAL PFC - PAINTED MONUMENT FINISH
 - PA3 PAINT FINISH (COLOUR T.B.C) TO INSIDE
FACE OF PRECAST
 - PC01 PRECAST CONCRETE
NATURAL GREY FINISH
 - PJ PANEL JOINT
 - RC01 COLORBOND STEEL - WINDSPRAY
 - SH01 SUNHOOD TYPE 01
CLEAR ANODISED ALUMINIUM
 - SH02 SUNHOOD TYPE 02
MONUMENT POWDERCOAT
 - SJ STACKED JOINT
 - SM01 EXPANDED SS MESH TYPE 01
56% APERTURE
 - SM02 EXPANDED SS MESH TYPE 02
KAYENMALE BUILDING ARMOR COLOUR
TBC
 - DOOR T.B.C

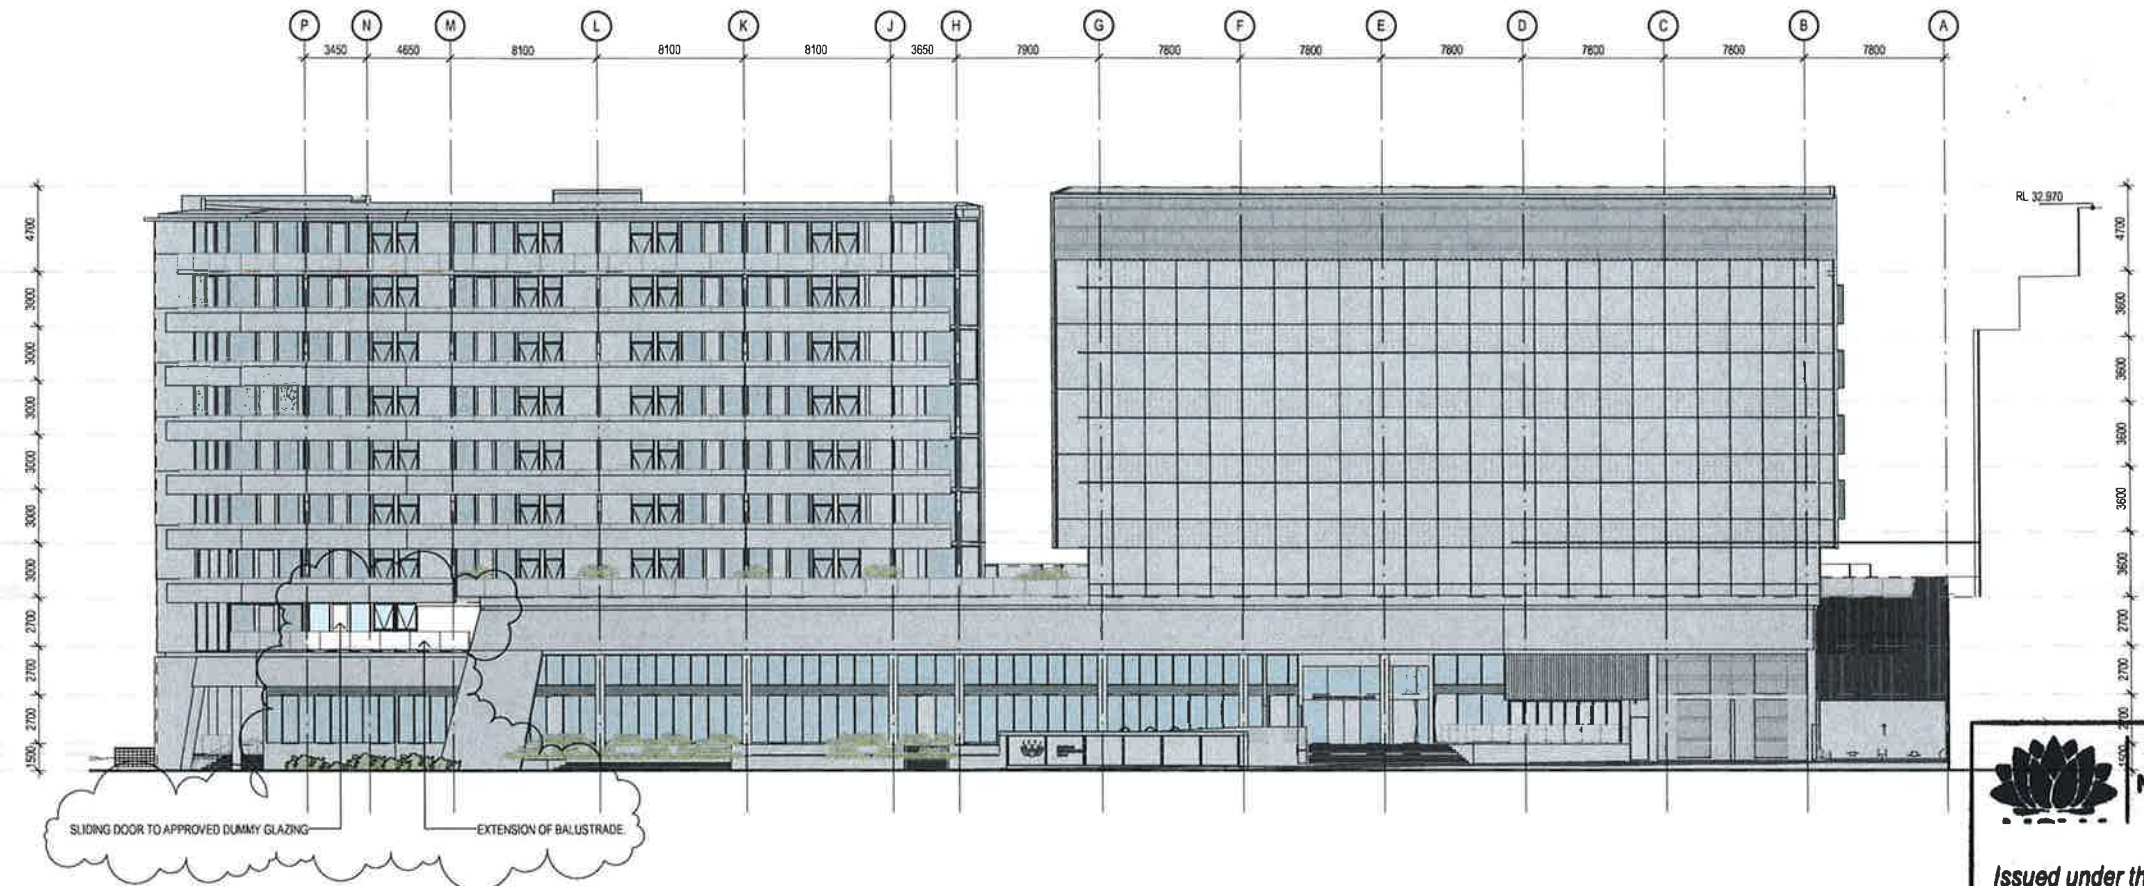

3 DA_400_NORTH ELEVATION 01
1:200

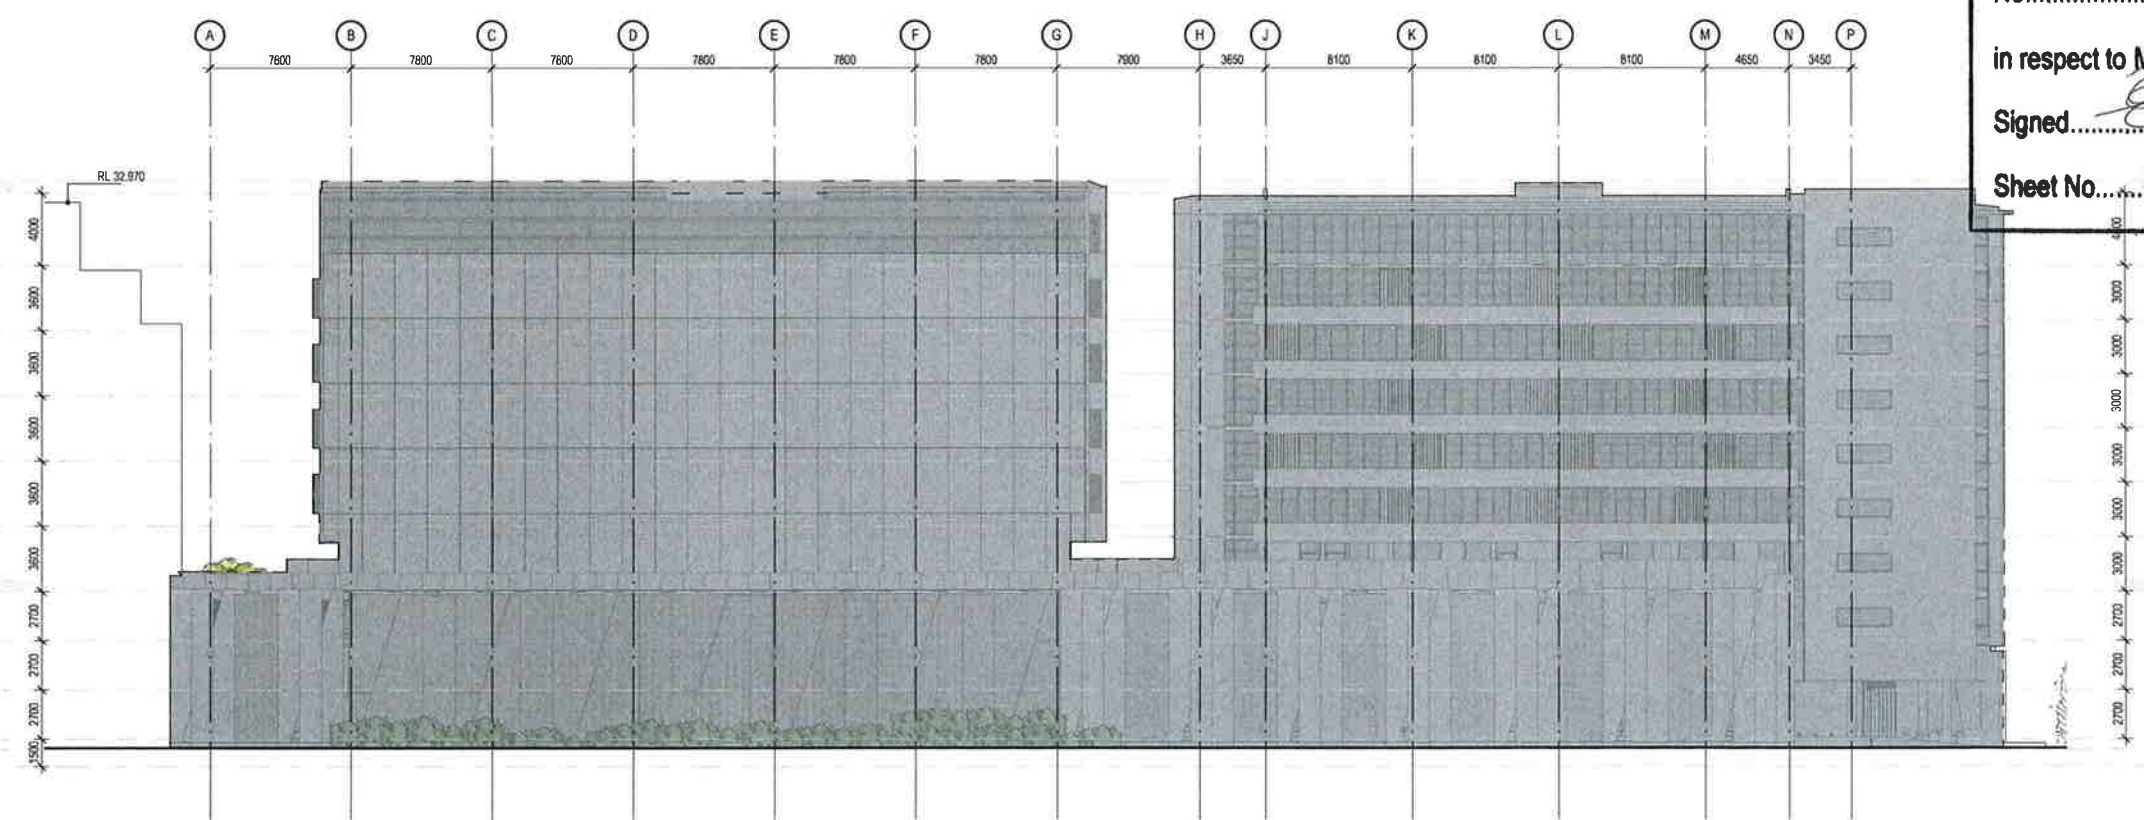

4 DA_400_SOUTHERN ELEVATION
1:200



**NSW GOVERNMENT
Planning**

Issued under the Environmental Planning and Assessment Act 1979

Approved Section 96 (1A) (1) (2) Modification Application

No. 1 granted on the 25/2/16

in respect to MP SSO 6580

Signed [Signature] **FOR APPROVAL**
MAY BE USED FOR CONSTRUCTION

Sheet No. 2 of 2

Rev	Description	Date	By	Appr
1	ISSUED FOR CONSTRUCTION	23/08/14	VL	JC
2	REVISSED ERS SUBMISSION	12/10/14	SG	JC
3	REVISSED ERS SUBMISSION	22/10/14	SG	JC
4	REVISSED ERS SUBMISSION	19/04/15	SG	JC
5	REVISSED ERS SUBMISSION	22/04/15	SG	JC
6	FOR APPROVAL - CITY TRAINING	23/04/15	JB	JC
7	REVISED ERS SUBMISSION	19/12/15	JH	JC

Project:

Location:
18 HONEYSUCKLE DRIVE, NEWCASTLE NSW 2300
Client:

Drawing:
BUILDING ELEVATIONS
Scale: As indicated @ A1 Date Performed: 19/12/2015 2:45:22 PM
Project Number: 202878 Drawing Number: DA401 Issue: 8