


REV	DESCRIPTION OF CHANGE	DATE	CHECKED	ISSUED
A	SSD SUBMISSION	01/05/2024	AW	HDR
B	SSD RESUBMISSION	12/12/2024	AW	HDR
C	ISSUE FOR SECTION 4.55 MODIFICATION	06/06/2025	AW	HDR
D	ISSUE FOR SECTION 4.55 MODIFICATION 2	29/10/2025	AW	HDR
E	ISSUE FOR SECTION 4.55 MODIFICATION 2.1	23/02/2026	AW	HDR
F	ISSUE FOR SECTION 4.55 MODIFICATION 3	25/05/2026	OM	HDR

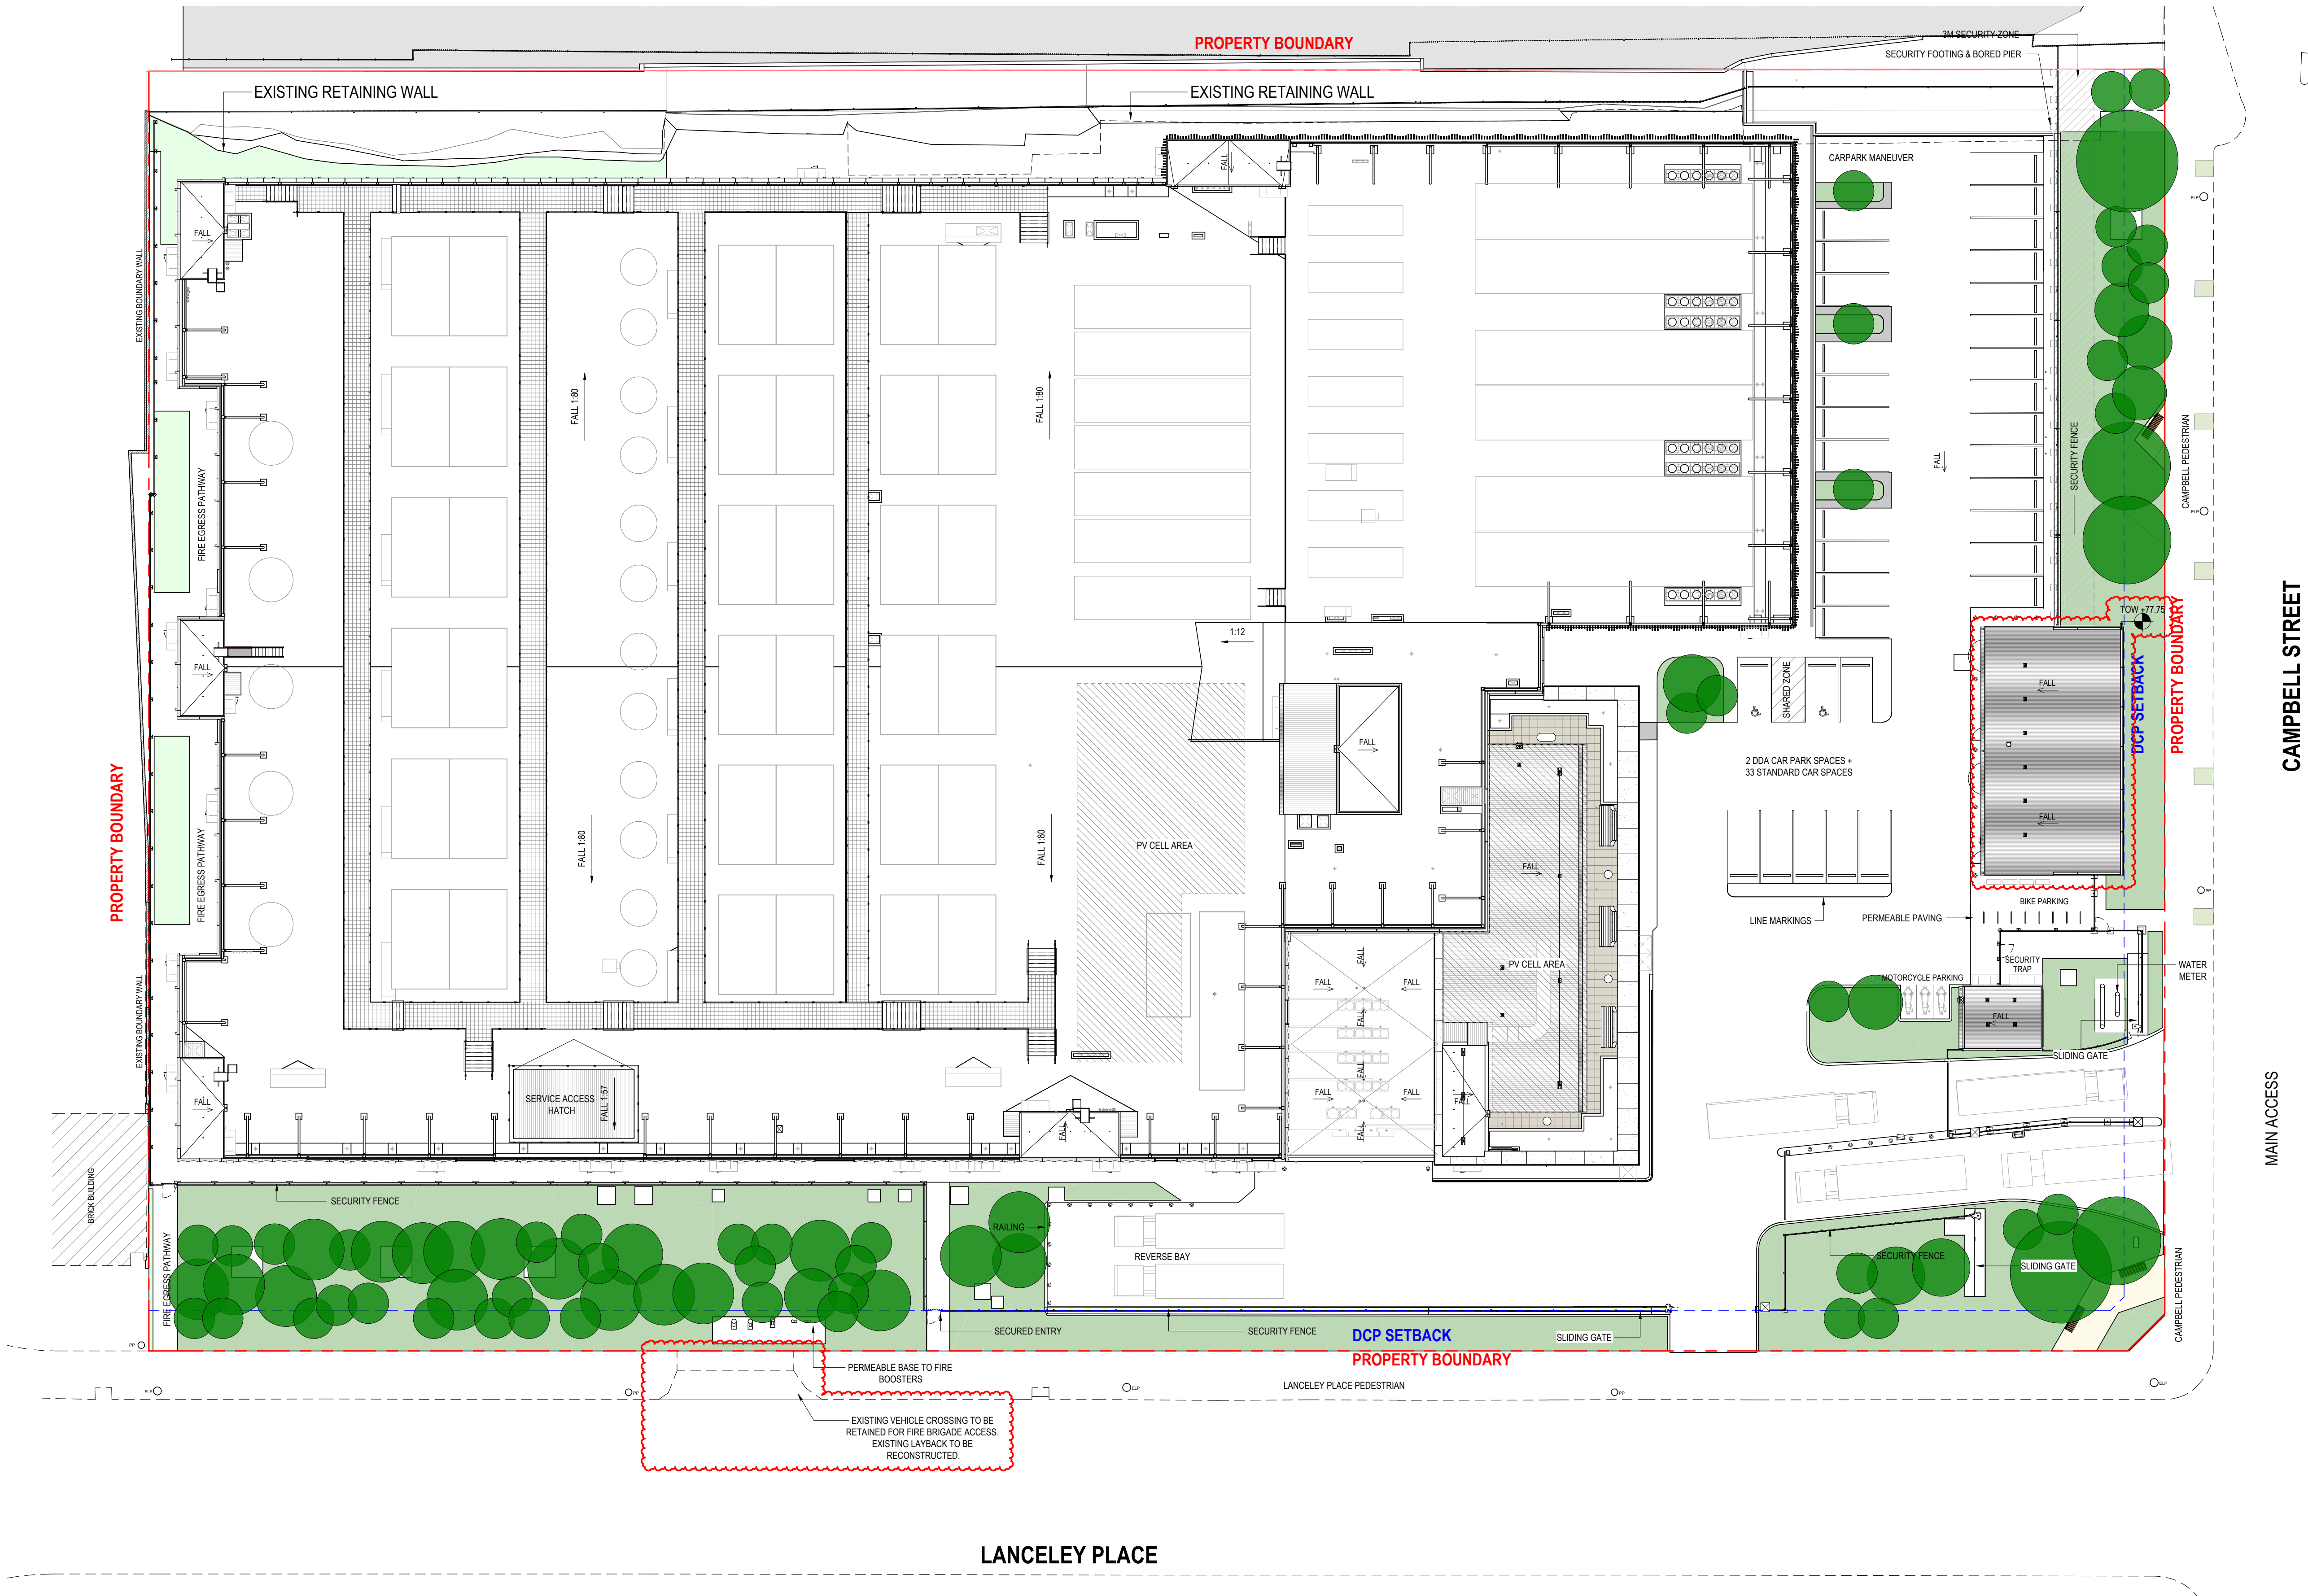

CAMPBELL STREET

MAIN ACCESS

LANCELEY PLACE

CLIENT




PROJECT
**LANCELEY PLACE DATA CENTRE
ARTARMON**

DRAWING TITLE
SITE PLAN

SCALE
1 : 250 @ A1
DRAWING NUMBER
EOS-AR-DRG-11002

PROJECT STATUS
PRELIMINARY

PROJECT NUMBER
10442514
ISSUE
F

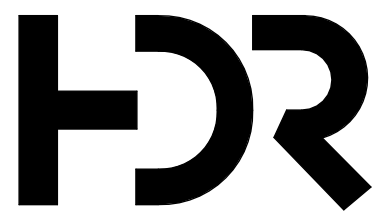


Level 24, 25 Martin Place, Sydney NSW, 2000, Australia
+61 2 9956 2666 | hdrinc.com
HDR Pty. Limited ABN 76 158 075 220 trading as HDR


NOMINATED ARCHITECT:
NSW Cate Cowlishaw 10786, D. Joe Mihajevic 8699, Mark Gazy 7289,
Simon Fleet 8363

THIS DOCUMENT IS THE COPYRIGHT OF HDR.
ALL INFORMATION ILLUSTRATED ON THIS DOCUMENT IS TO BE
CHECKED AND VERIFIED ON SITE. IN THE EVENT OF DISCREPANCIES
REFER TO ARCHITECT PRIOR TO COMMENCEMENT OF THE WORK. DO
NOT SCALE DRAWINGS MANUALLY OR ELECTRONICALLY.


REV	DESCRIPTION OF CHANGE	DATE	CHECKED	ISSUED
A	SSD SUBMISSION	01/05/2024	AW	HDR
B	SSD RESUBMISSION	12/12/2024	AW	HDR
C	ISSUE FOR SECTION 4.55 MODIFICATION	06/06/2025	AW	HDR
D	ISSUE FOR SECTION 4.55 MODIFICATION 2	29/10/2025	AW	HDR
E	ISSUE FOR SECTION 4.55 MODIFICATION 2.1	23/02/2026	AW	HDR
F	ISSUE FOR SECTION 4.55 MODIFICATION 3	25/05/2026	OM	HDR

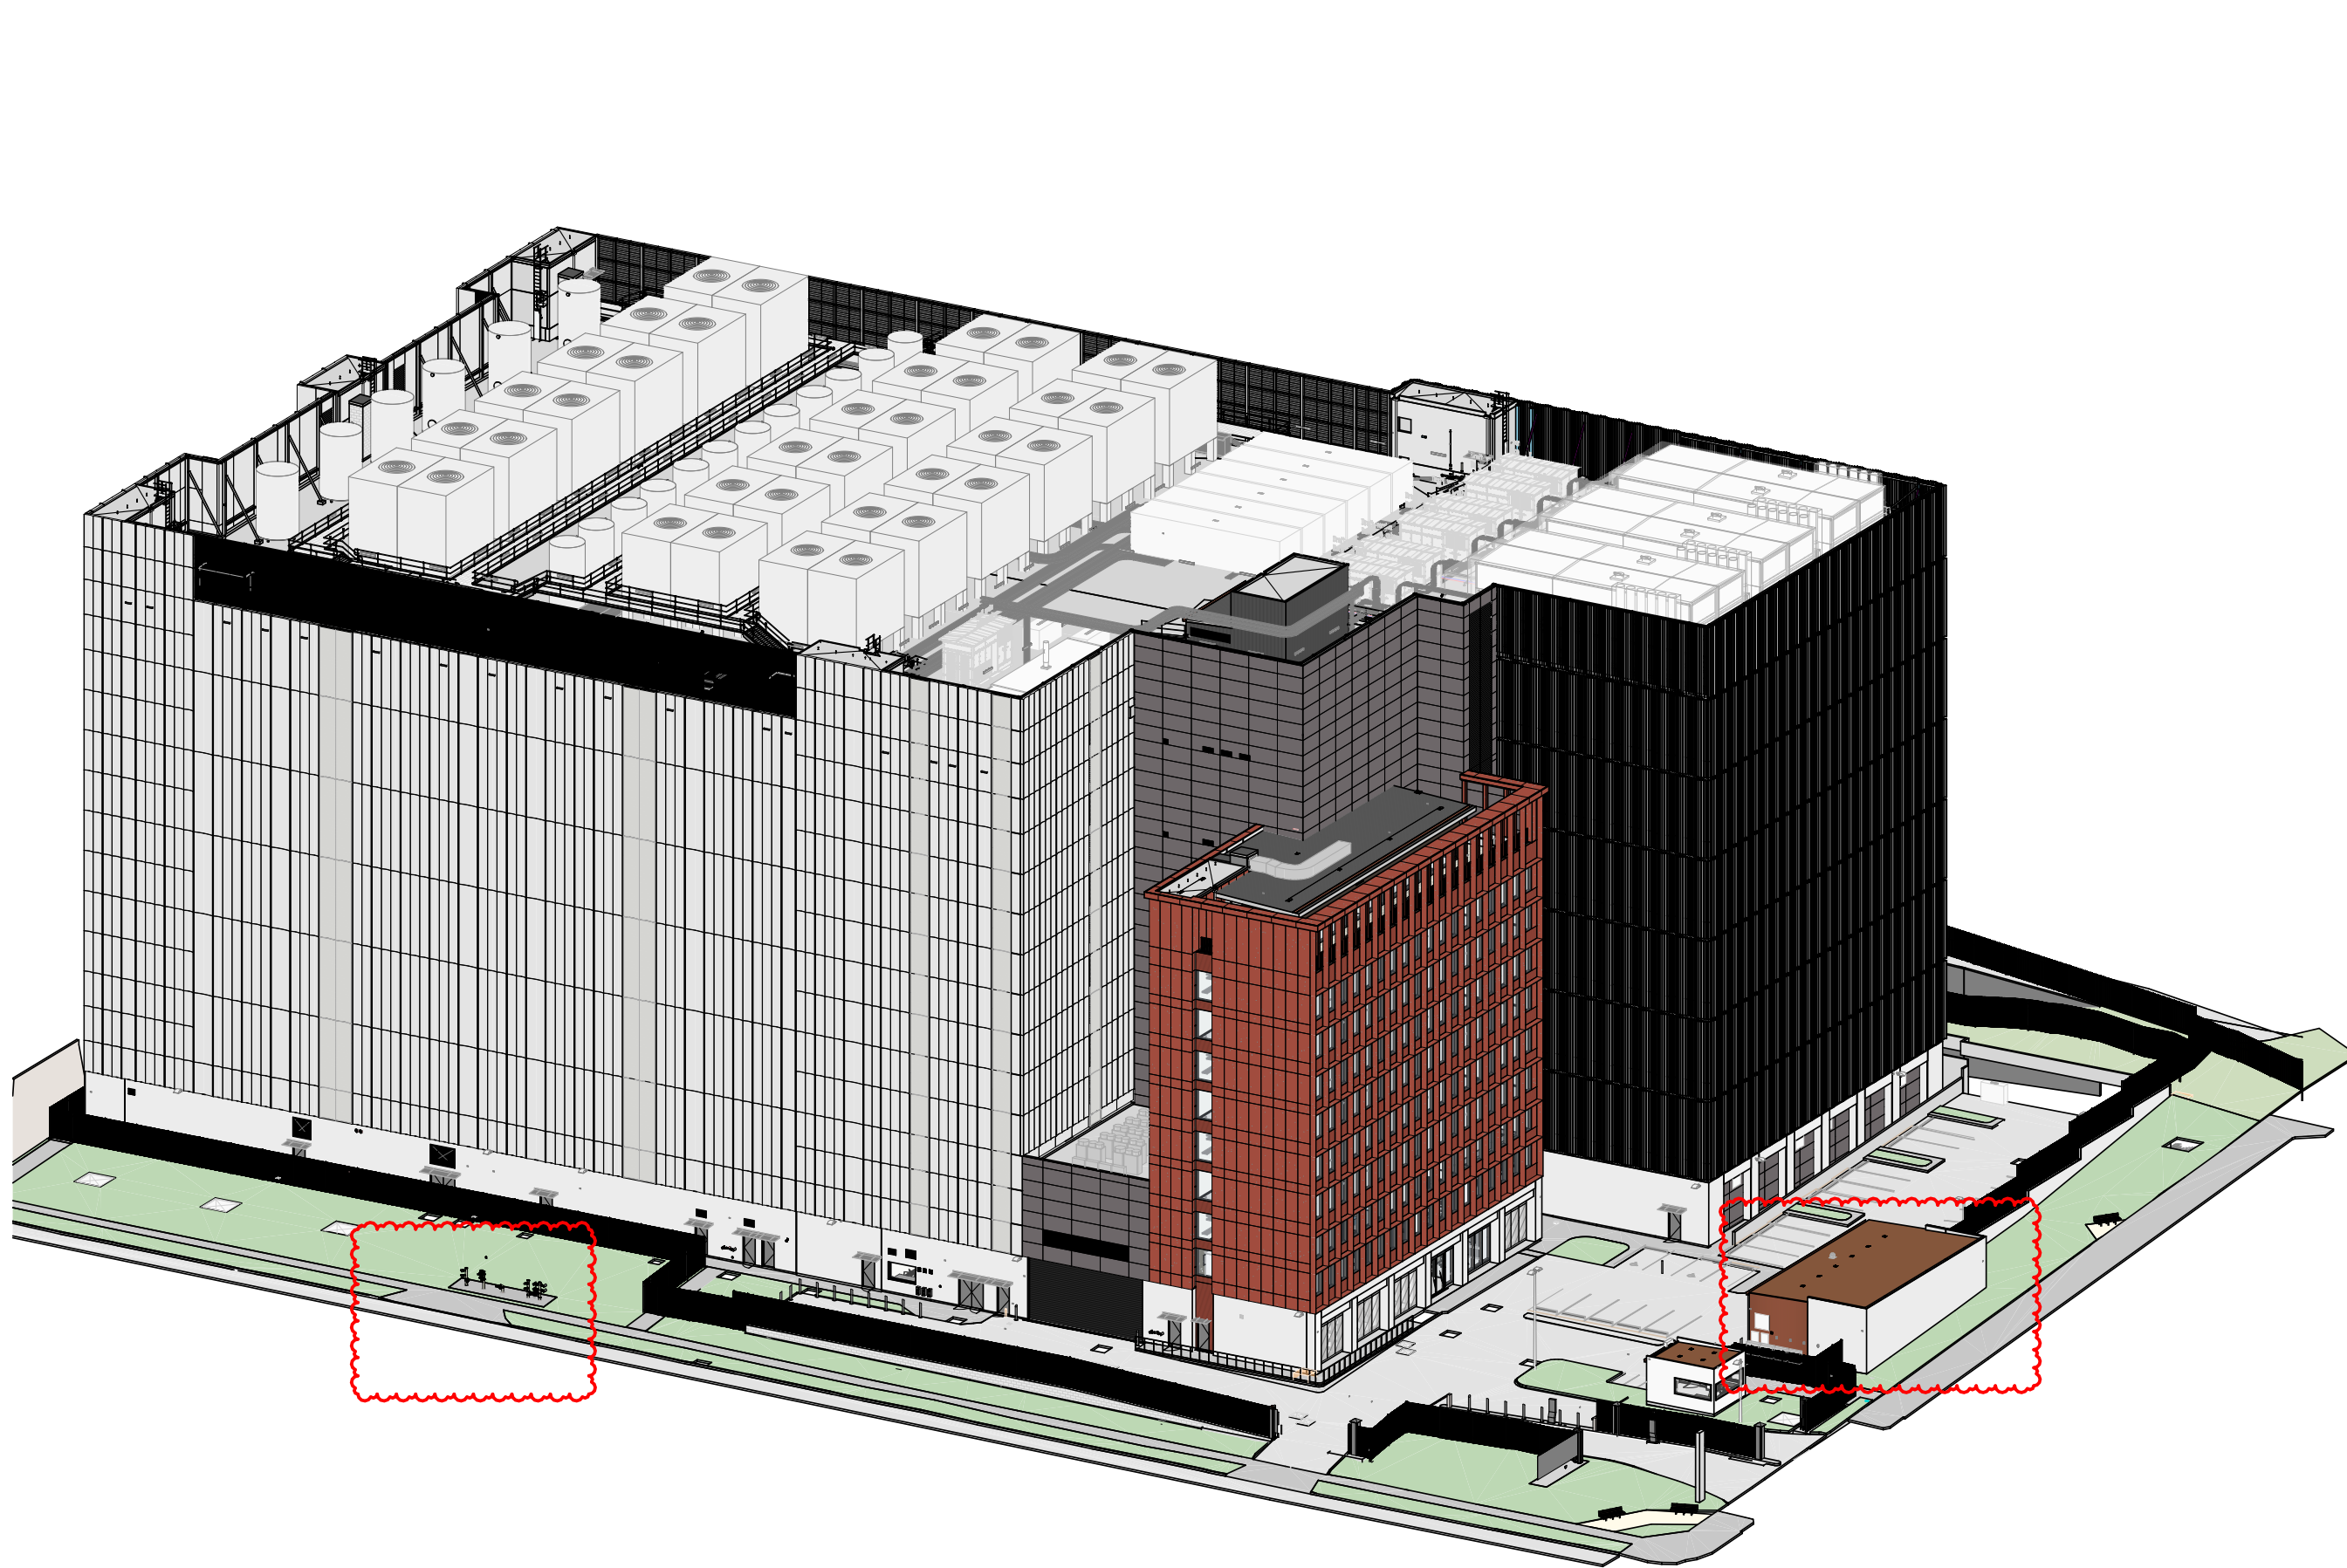

1 BLOCK AND STACK FROM NORTH EAST

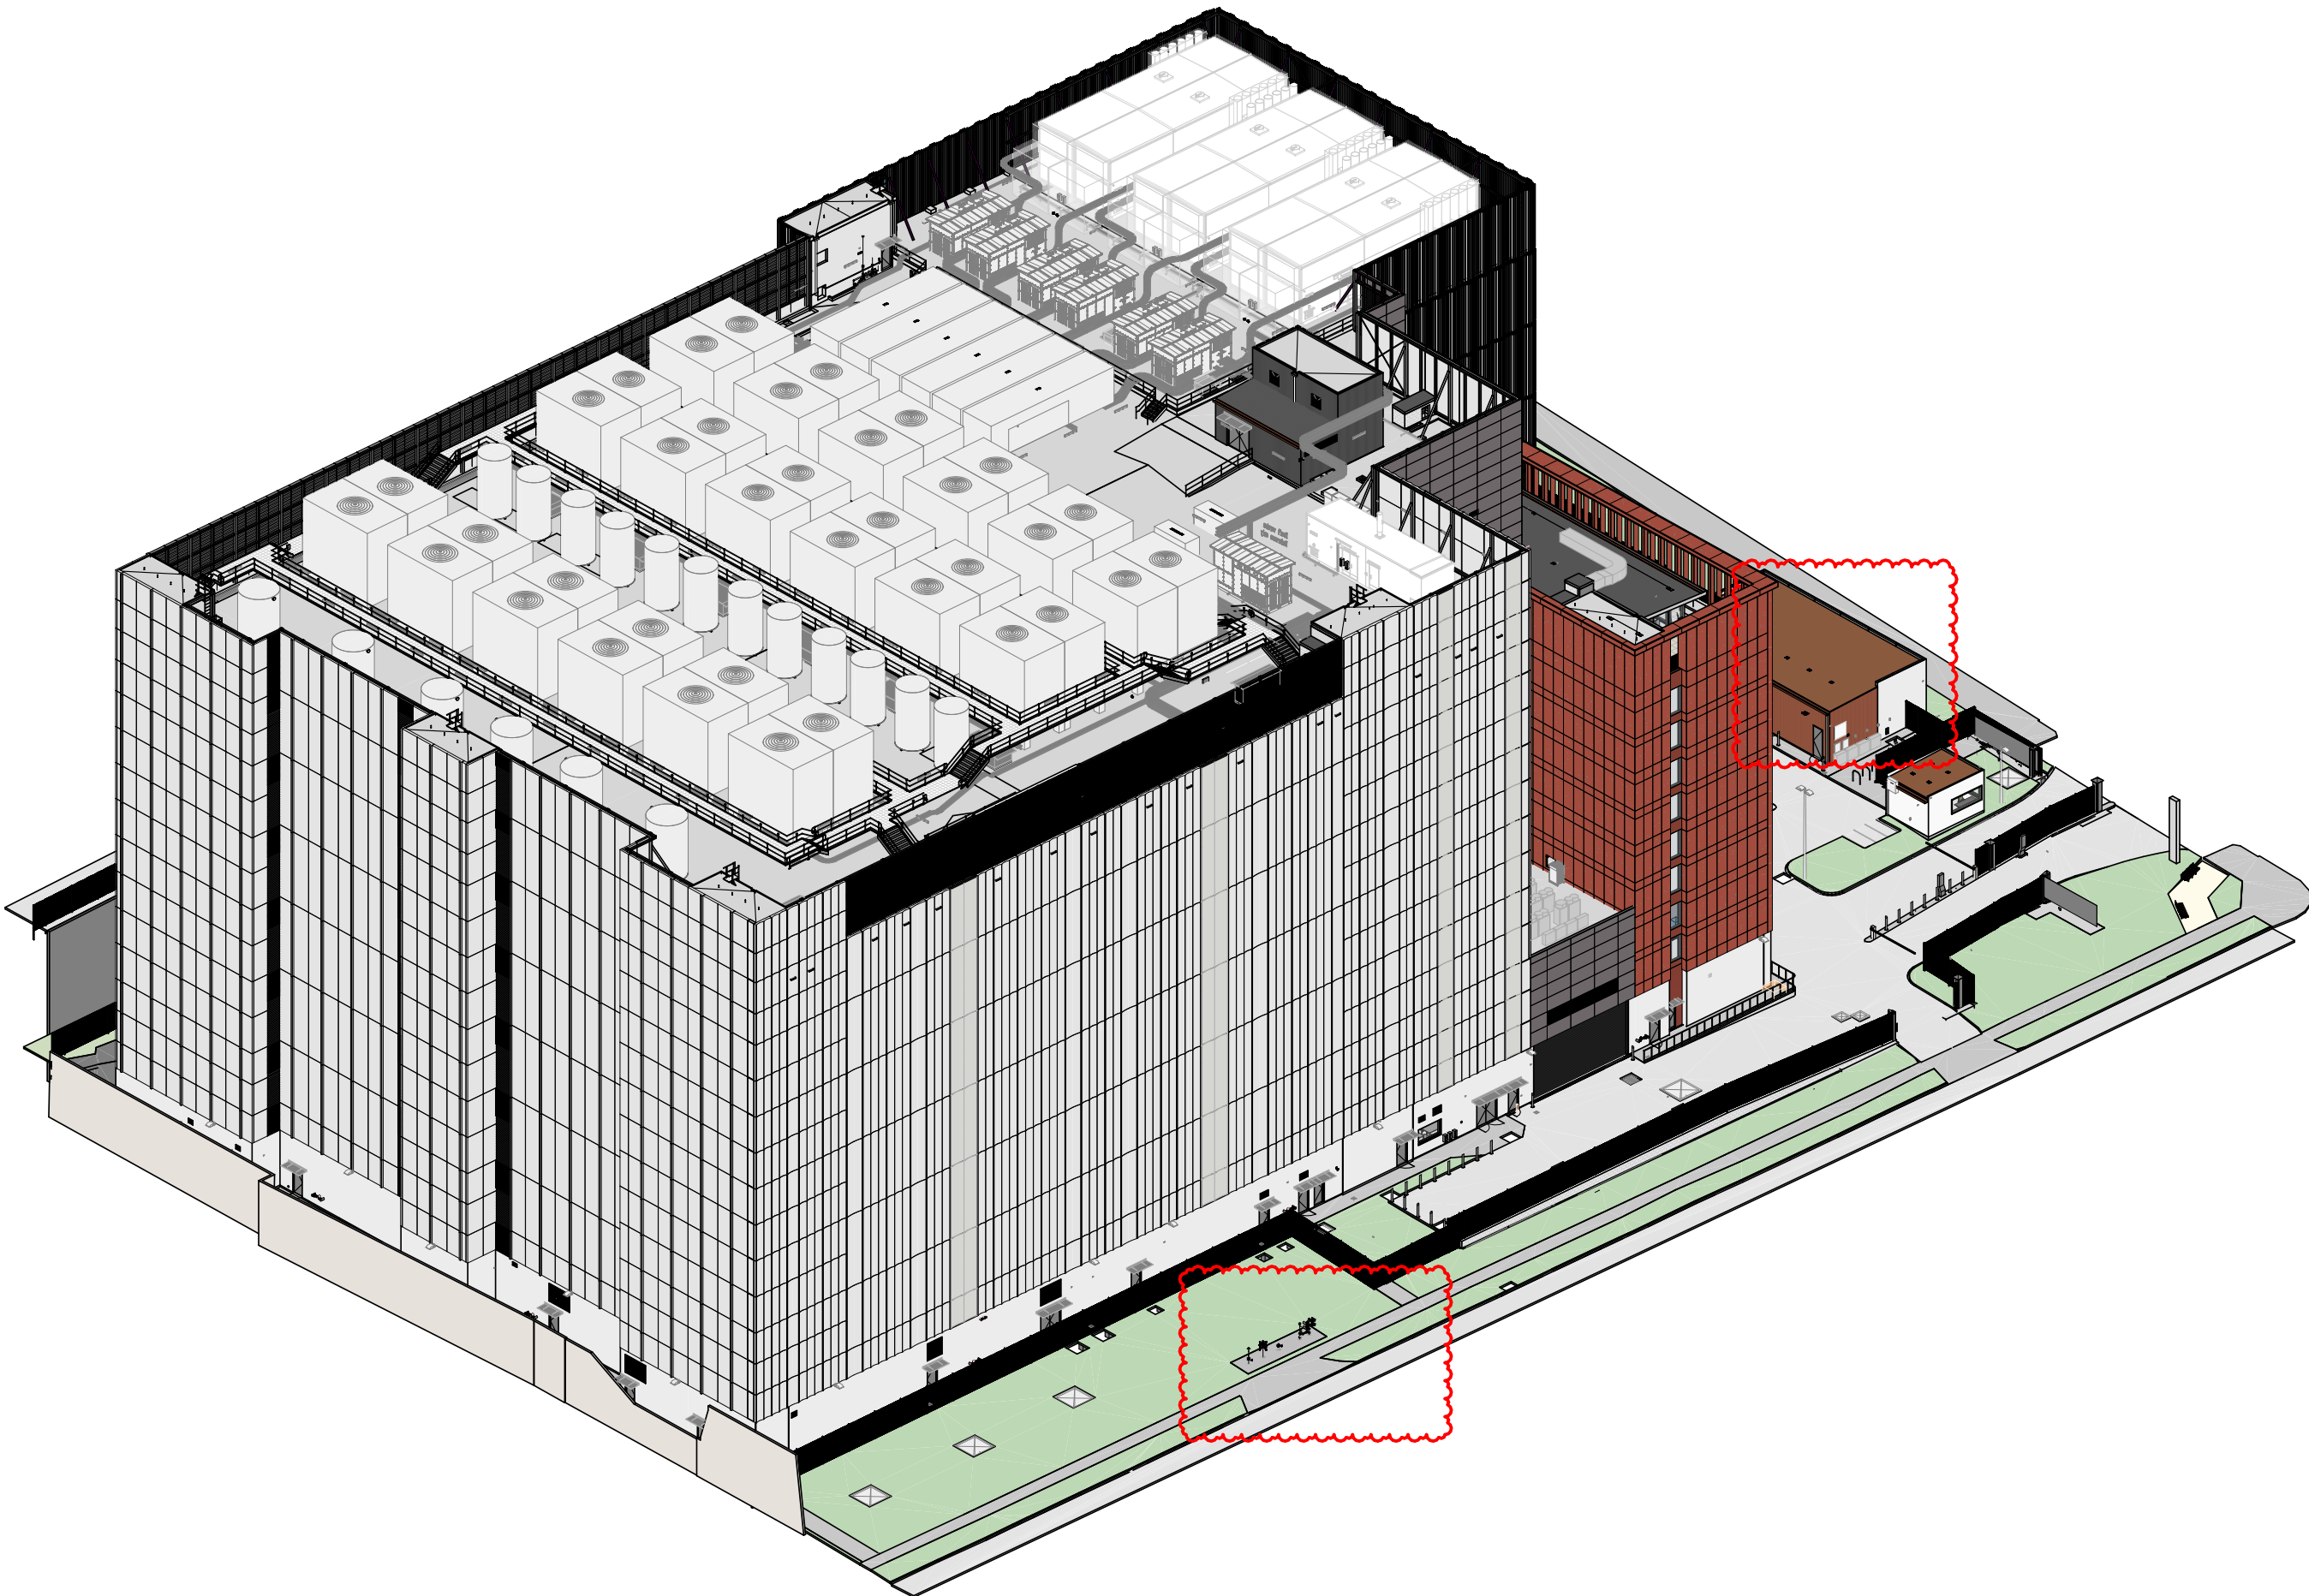

2 BLOCK AND STACK FROM SOUTH EAST

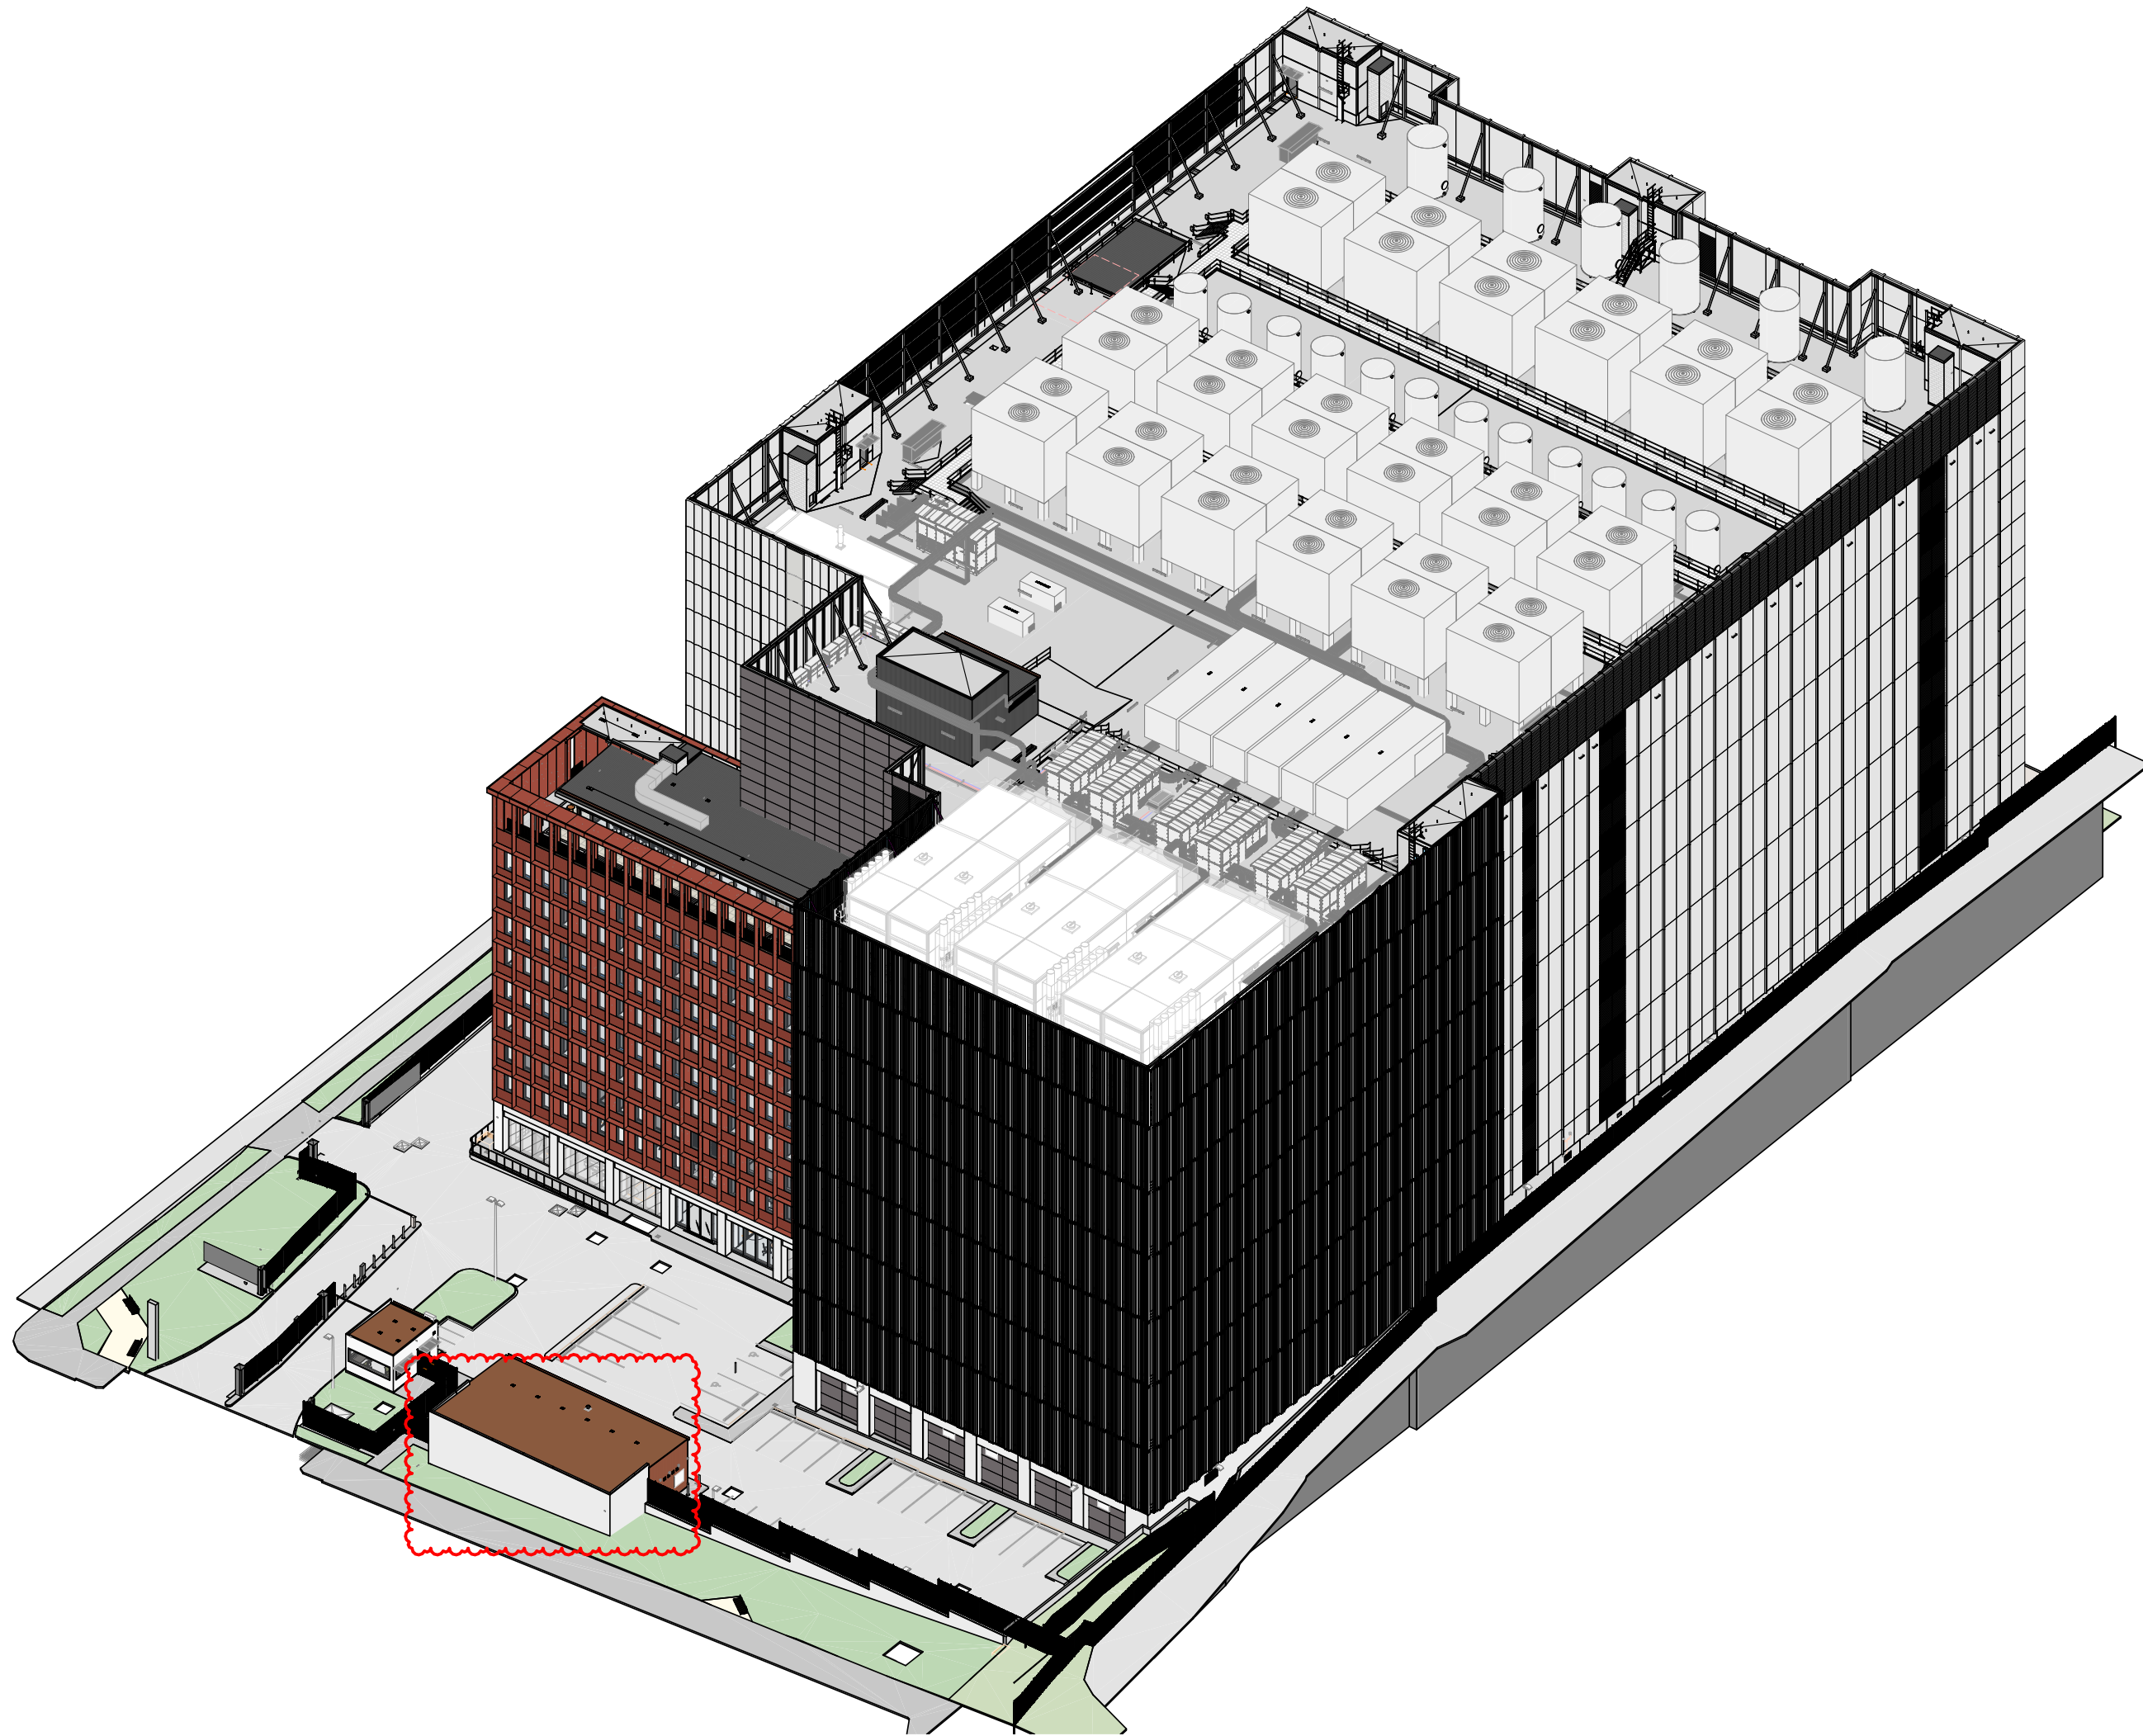

3 BLOCK AND STACK FROM NORTH WEST

CLIENT



PROJECT
**LANCELEY PLACE DATA CENTRE
ARTARMON**

DRAWING TITLE
AXO VIEWS

SCALE
@ A1
DRAWING NUMBER
EOS-AR-DRG-11004
PROJECT STATUS
PRELIMINARY

PROJECT NUMBER
10442514
ISSUE
F