


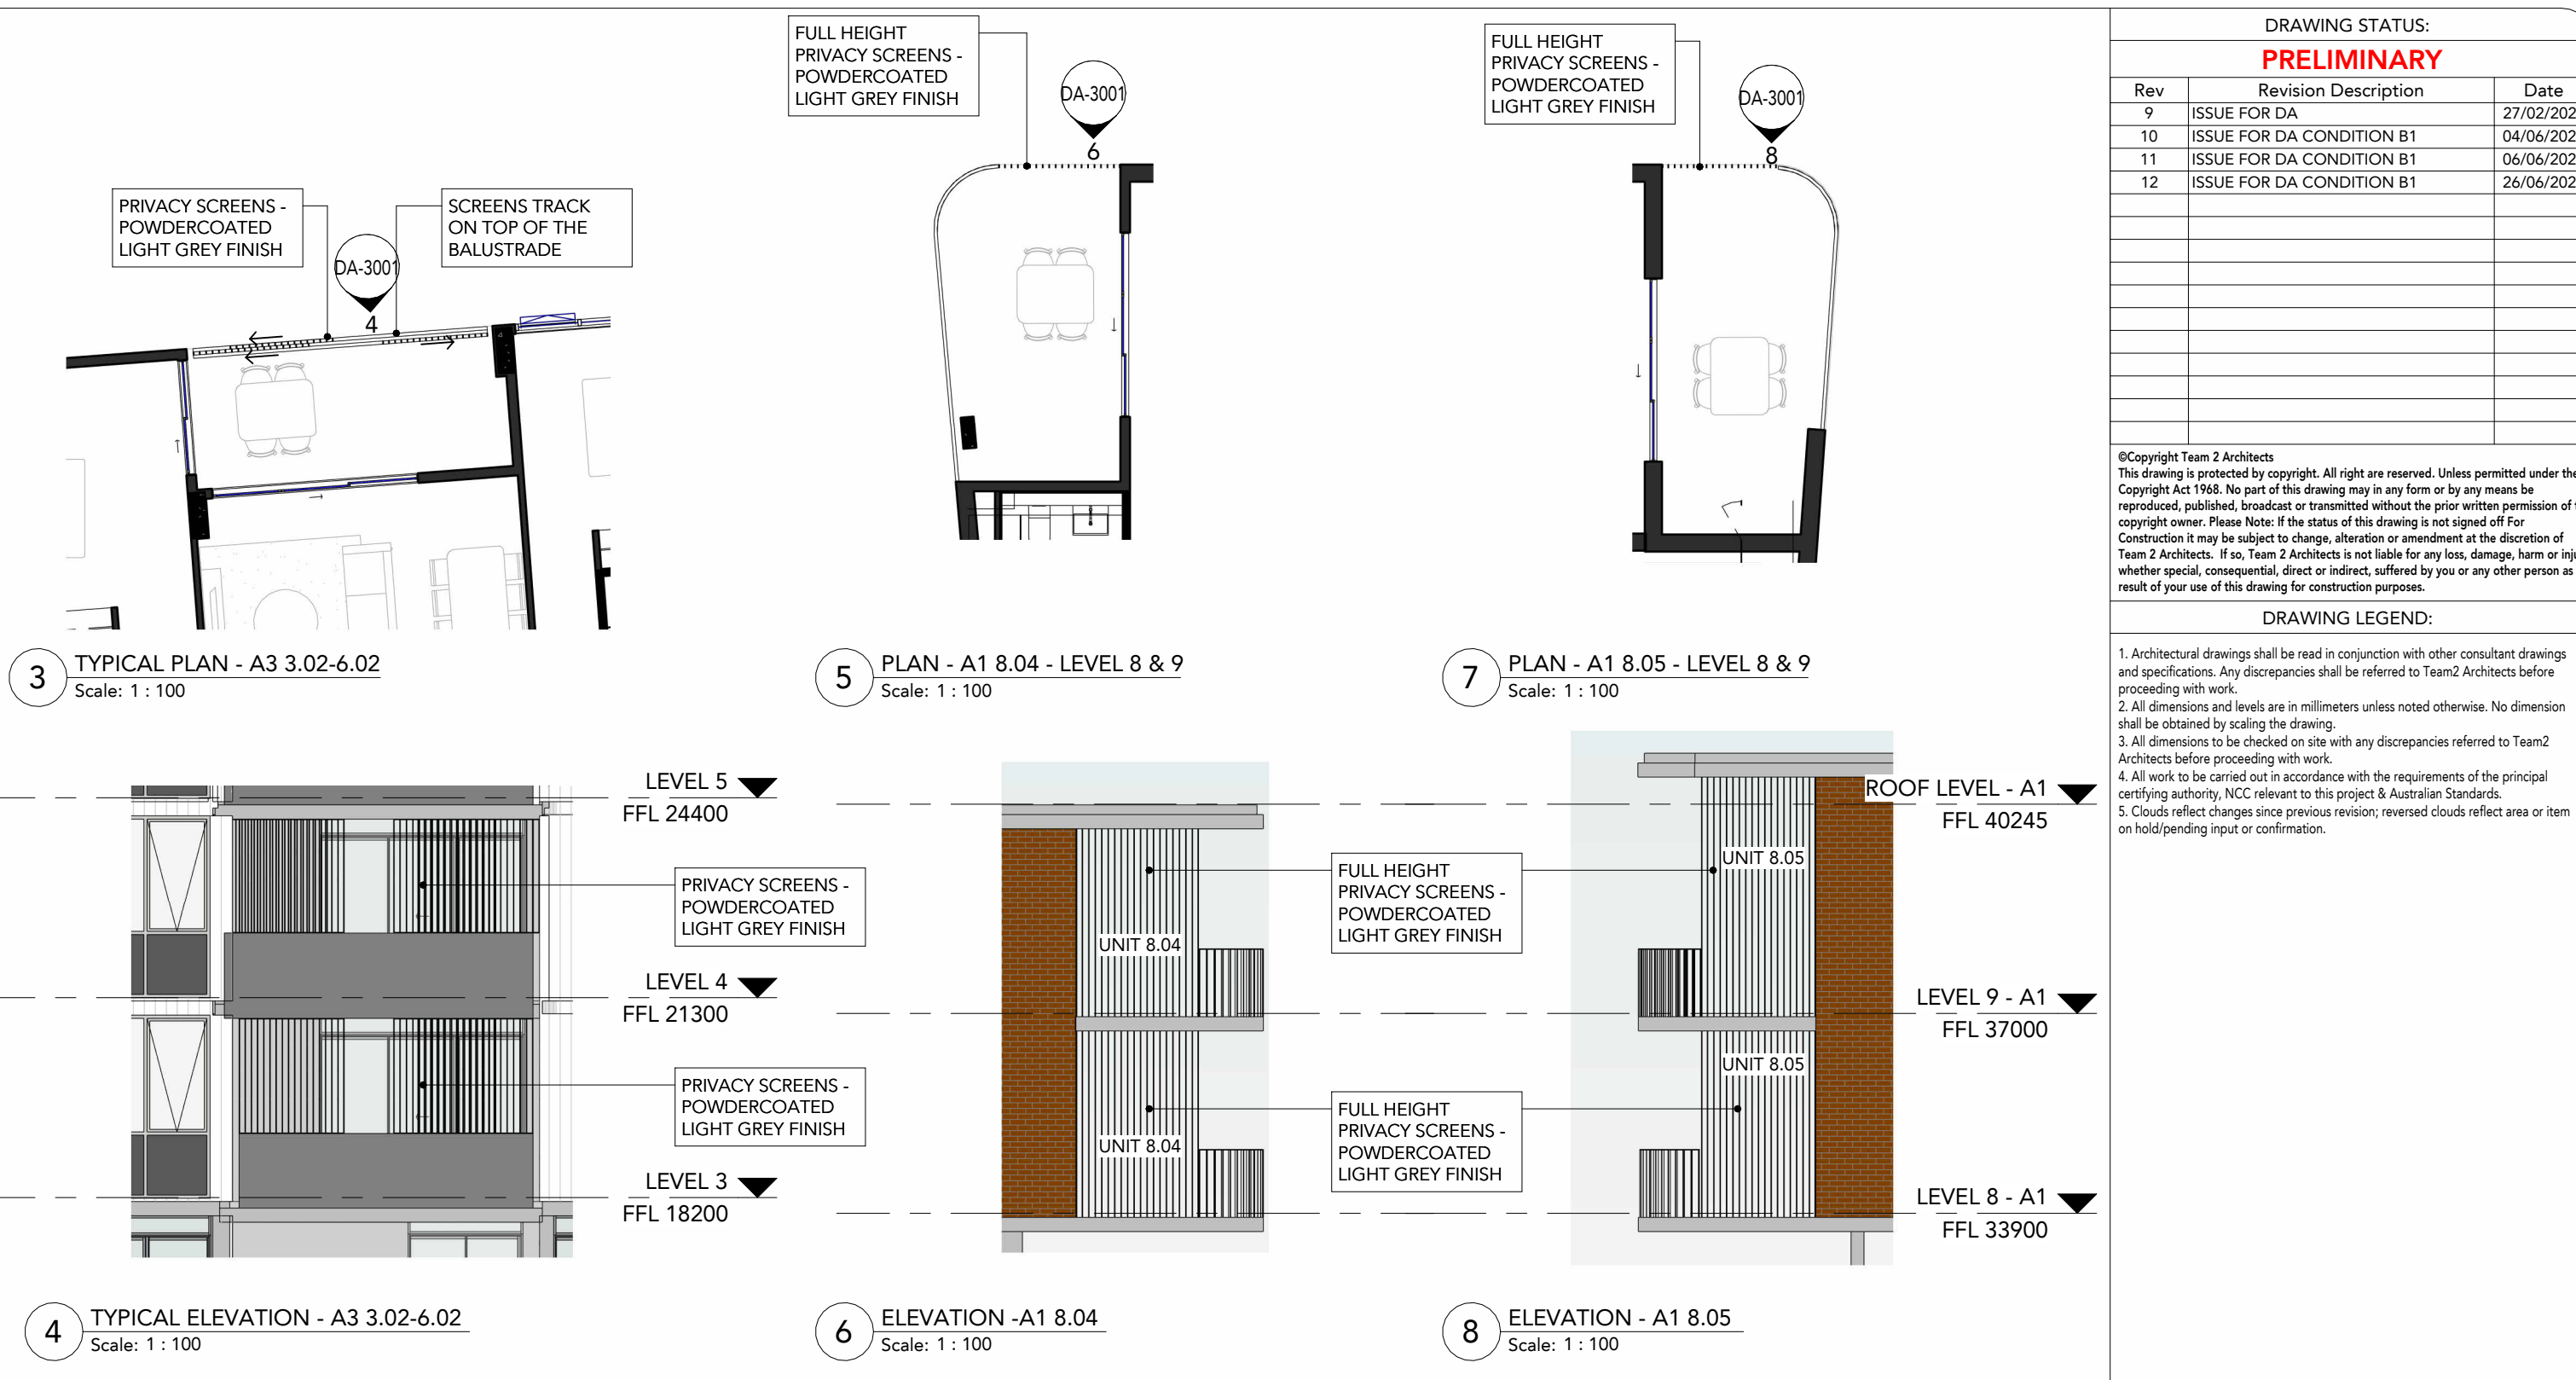


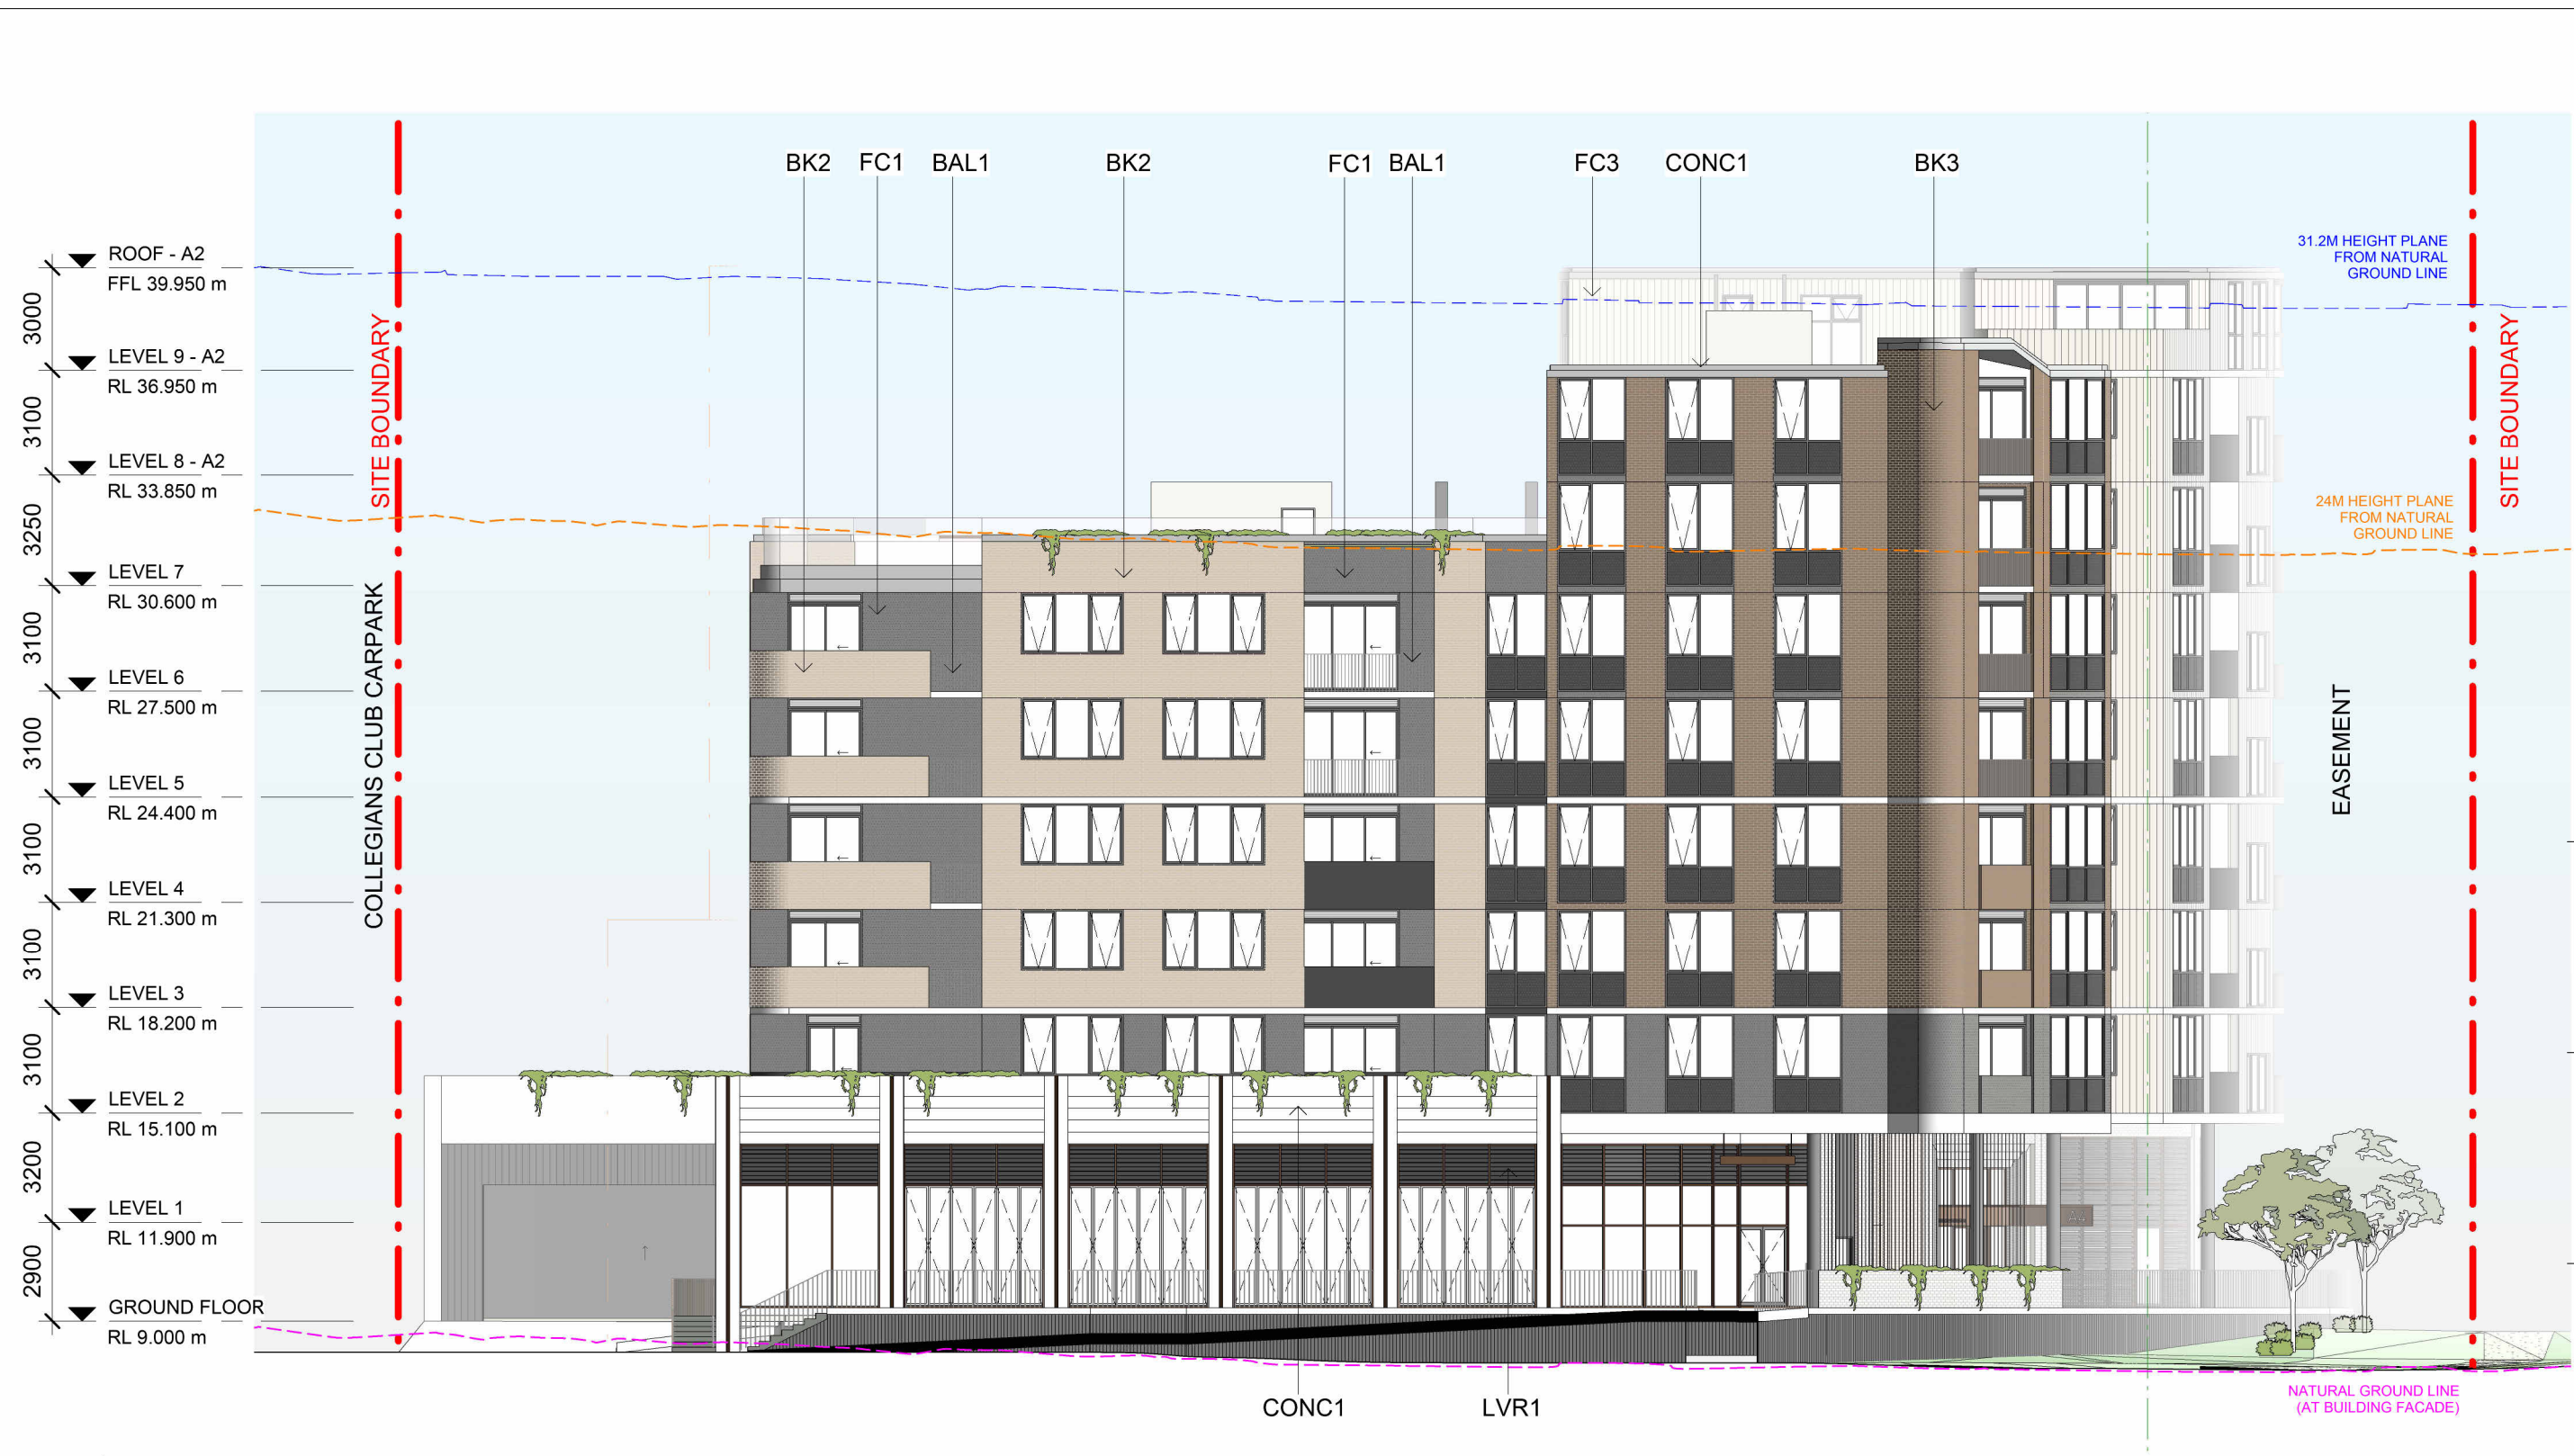

1 NORTH ELEVATION (CHARLOTTE STREET) - OPTION A SCALE 1:200

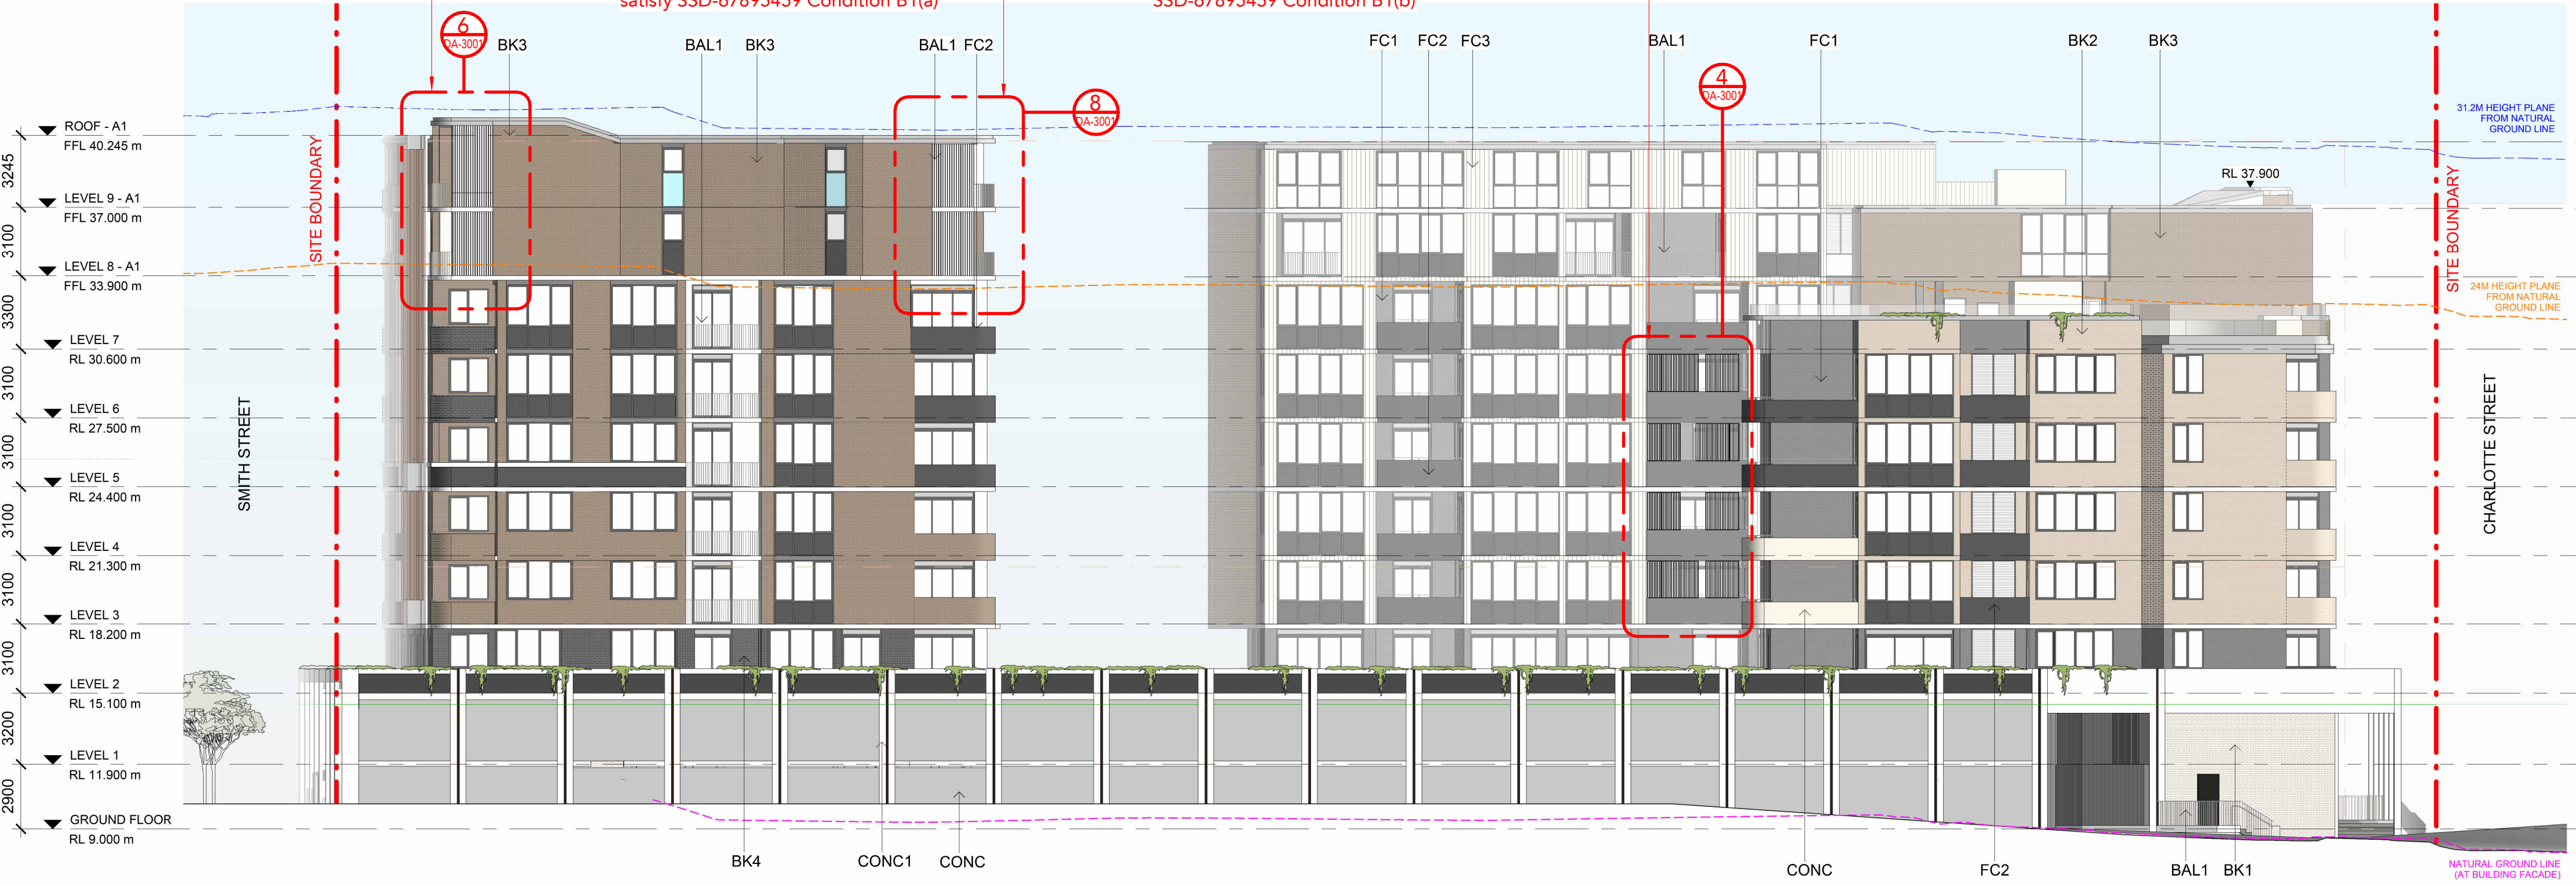

2 EAST ELEVATION (COLLEGIANS CLUB) - OPTION A SCALE 1:200

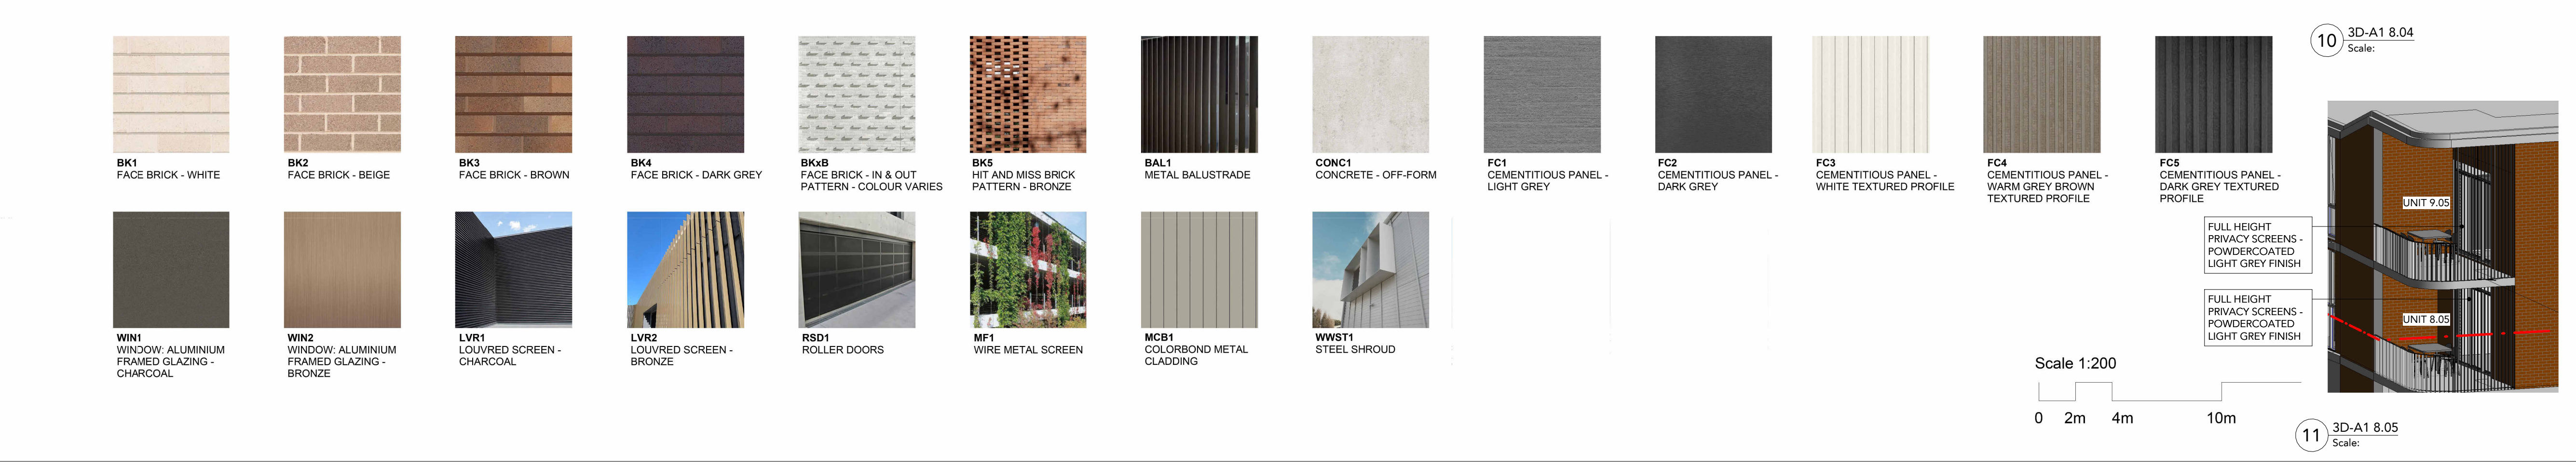

DRAWING STATUS:

PRELIMINARY

Rev	Revision Description	Date
9	ISSUE FOR DA	27/02/2025
10	ISSUE FOR DA CONDITION B1	04/06/2025
11	ISSUE FOR DA CONDITION B1	06/06/2025
12	ISSUE FOR DA CONDITION B1	26/06/2025

©Copyright Team 2 Architects
This drawing is protected by copyright. All rights are reserved. Unless permitted under the Copyright Act 1968, no part of this drawing may in any form or by any means be reproduced, published, broadcast or transmitted without the prior written permission of the copyright owner. Please Note: If the status of this drawing is not signed off for Construction it may be subject to change, alteration or amendment at the discretion of Team 2 Architects. If so, Team 2 Architects is not liable for any loss, damage, harm or injury whether special, consequential, direct or indirect, suffered by you or any other person as a result of your use of this drawing for construction purposes.

DRAWING LEGEND:

- Architectural drawings shall be read in conjunction with other consultant drawings and specifications. Any discrepancies shall be referred to Team2 Architects before proceeding with work.
- All dimensions and levels are in millimeters unless noted otherwise. No dimension shall be obtained by scaling the drawing.
- All dimensions to be checked on site with any discrepancies referred to Team2 Architects before proceeding with work.
- All work to be carried out in accordance with the requirements of the principal certifying authority, NCC relevant to this project & Australian Standards.
- Clouds reflect changes since previous revision; reversed clouds reflect area or item on hold/pending input or confirmation.

URBAN PROPERTY

Client or Builder:
URBAN PROPERTY GROUP
Suite 110, Level 1, 180-186 Burwood Road, Burwood NSW, 2134.

0 1 2 3 4 5
SCALE 1:100

TEAM 2 ARCHITECTS

info@team2.com.au ABN: 72 104 833 507

SYDNEY
Lvl 1, 45 Chandos Street,
St Leonards NSW 2065
T: +61 2 9437 3166
Reg NSW: 9940

MELBOURNE
204/9-11 Clarendon St,
South Yarra VIC 3141
T: +61 3 8849 9137
Reg Vic: 19340

Smith St Apartments
106 & 120-122 Smith St And 3a
Charlotte St, Wollongong

Title:
ELEVATIONS - SHEET 1

Project #	Scale	Doc	Cld
1319	As indicated	DZ	VG

Drawing #:

DA-3001	12
---------	----