



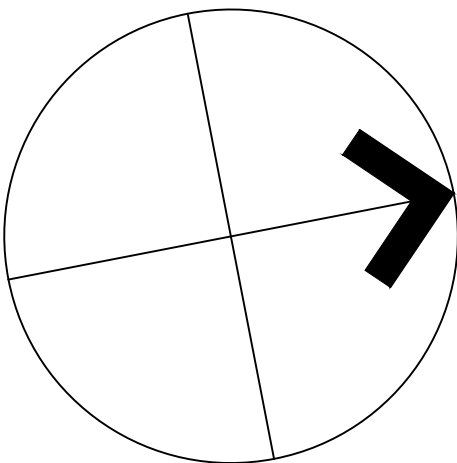


DEVELOPMENT APPLICATION
FOR THE
PROPOSED PARTICLE BOARD MANUFACTURING PLANT
AND ADDITIONAL WORKS
TO THE EXISTING BORG PANELS MANUFACTURING FACILITY
AT 124 LOWES MOUNT ROAD, OBERON

DRAWING LIST	
No.	Drawing Title
	Coversheet
DA 01	Existing Site Plan
DA 02	Site Plan Proposed
DA 03	Staging Site Plan
DA 04	Consolidation Plan
DA 05	Site Survey
DA 06	Site Demolition
DA 07	Landscape Plan
DA 08	Internal Road Network and Parking Facilities
DA 09	Site Elevations
DA 101	New Additional Swale
DA 102	Stormwater Management & Carpark
DA 103	Conveyor Awning & Carpark. Sheet 1
DA 104	Awning Over Wood Chip. Sheet 2
DA 105	Awning Over Wood Chip. Sheet 3
DA 201	Detail Plan Stage 2
DA 210	Materials Handling Sheet 1
DA 211	Materials Handling Sheet 2
DA 220	Silos. Sheet 1
DA 221	Silos. Sheet 2
DA 222	Silos. Sheet 3
DA 223	Silos. Sheet 4
DA 230	Flakers Building. Sheet 1
DA 231	Flakers Building. Sheet 2
DA 232	Flakers Building. Sheet 3
DA 240	Log Store/Load, Debarker, Chipper. Sheet 1
DA 241	Log Store/Load, Debarker, Chipper. Sheet 2
DA 242	Log Store/Load, Debarker, Chipper. Sheet 3
DA 243	Log Store/Load, Debarker, Chipper. Sheet 4
DA 250	Air Graders, Screening. Sheet 1
DA 251	Air Graders, Screening. Sheet 2
DA 252	Air Graders, Screening. Sheet 3
DA 260	Burner & Dryer. Sheet 1
DA 261	Burner & Dryer. Sheet 2
DA 270	Press Building. Sheet 1
DA 271	Press Building. Sheet 2
DA 272	Press Building. Sheet 3
DA 273	Press Building. Sheet 4
DA 274	Press Building. Sheet 5
DA 275	Press Building. Sheet 6
DA 276	Press Building. Sheet 7
DA 280	Retaining Wall, Hardstand & Gatehouse
DA 281	New Administration Building
DA 282	New Gatehouse
DA 290	New Additional Sander
DA 301	Detail Plan Stage 3
DA 310	Automated Storage. Sheet 1
DA 311	Automated Storage. Sheet 2
DA 312	Automated Storage. Sheet 3
DA 313	Automated Storage. Sheet 4
DA 320	Extension to Production Buildings
DA 330	Laminating Line
DA 340	Paper Impregnating Lines
DA 401	Log Storage, Debarker & Chipper. Sheet 1
DA 402	Log Storage, Debarker & Chipper. Sheet 2

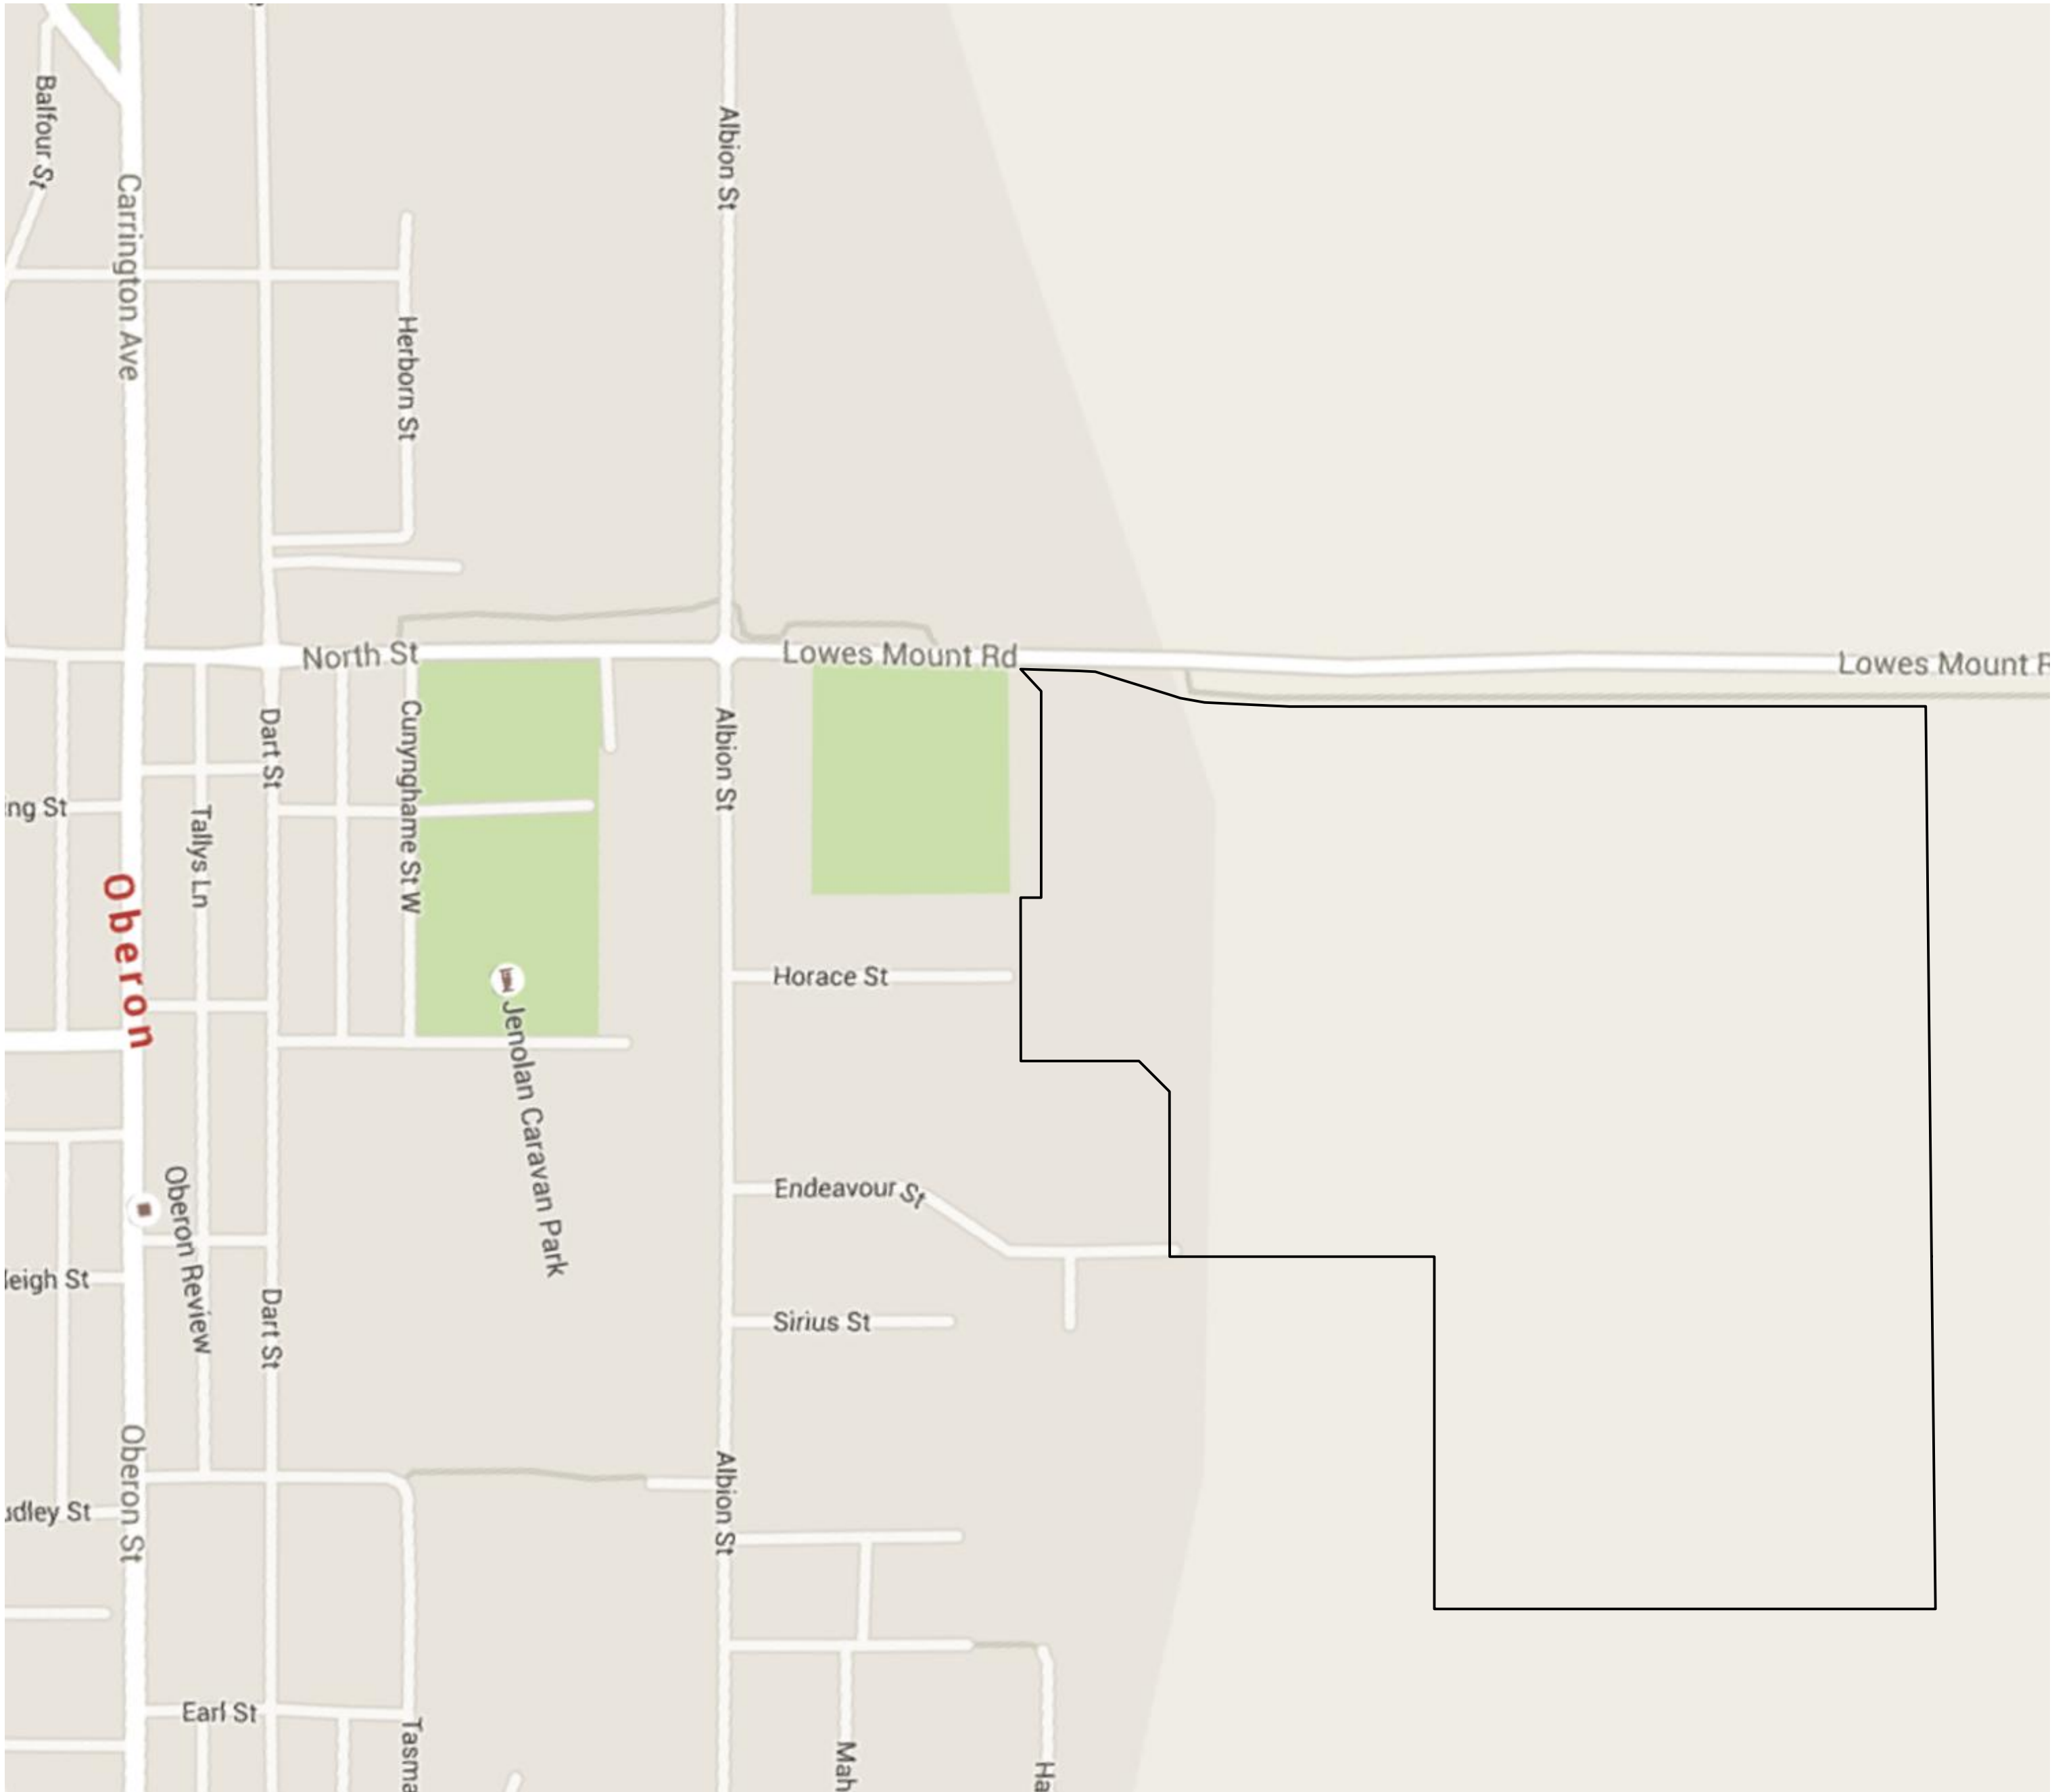

LOCATION MAP

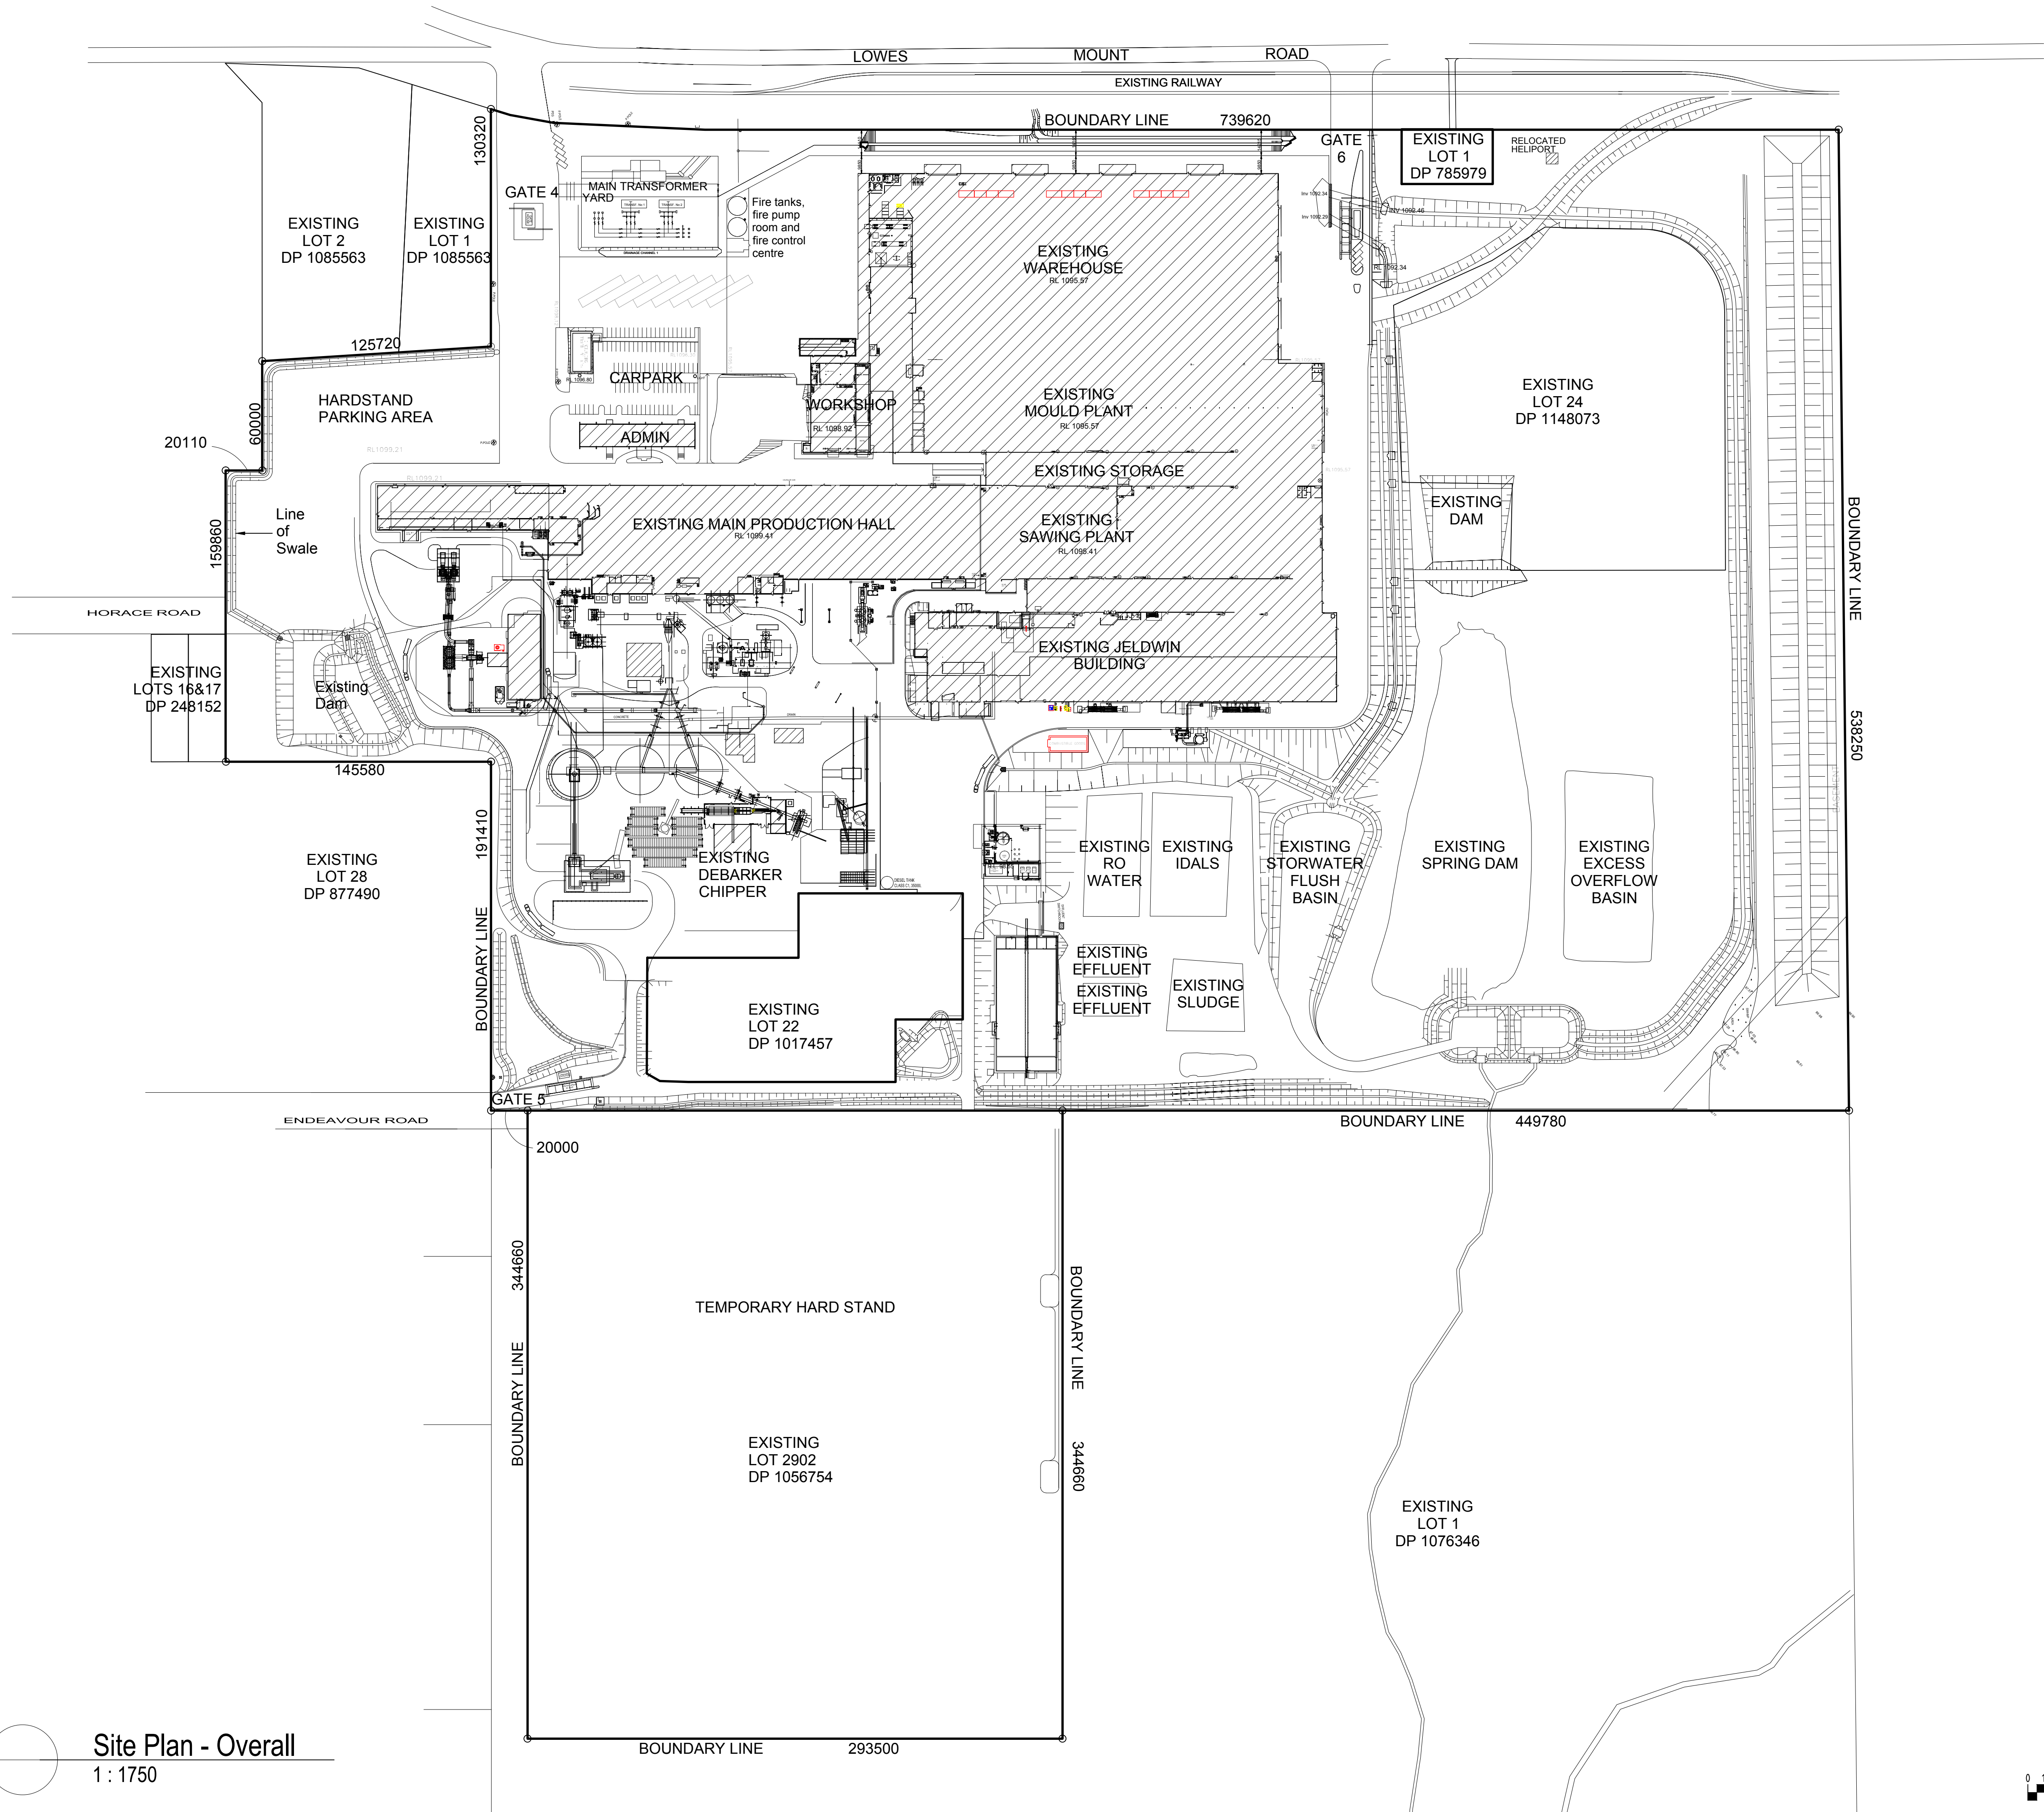

Site Plan - Overall
1 : 1750

A DEVELOPMENT APPLICATION		19/5/16	P.J.H.	
Issue	Description	Date	Drawn	Auth

BORG
CONSTRUCTION

OFFICE:
2 WELLS WAY SOMERSBY, N.S.W. 2250 AUSTRALIA
Tel: 02 4340 9800 Fax: 02 4340 8293

COPYRIGHT:
THIS DRAWING AND THE INFORMATION CONTAINED ARE THE PROPERTY
OF THE COPYRIGHT OWNER BORG CONSTRUCTIONS Pty. Ltd. AND MAY
NOT BE COPIED OR REPRODUCED WITHOUT WRITTEN PERMISSION

Project
**PROPOSED PARTICLE BOARD MANUFACTURING
PLANT & ADDITIONAL WORKS**

Location
124 LOWES MOUNT ROAD, OBERON

Drawing
EXISTING SITE PLAN



Scale APPROX 1:1750@A1	Stage DA
Project Number 19	Drawing Number DA 01
Issue A	

LOT BOUNDARIES FOR CONSOLIDATION ARE NOT SHOWN ON THIS PLAN
(FOR CLARITY) - REFER TO DA04 CONSOLIDATION PLAN FOR DETAIL

DO NOT RELY ON THIS DRAWING FOR ANYTHING OTHER THAN
REFERENCES TO DOCUMENTATION SERIES (SEE SITE PLAN)

EXISTING BUILDINGS

PROPOSED NEW BUILDINGS

 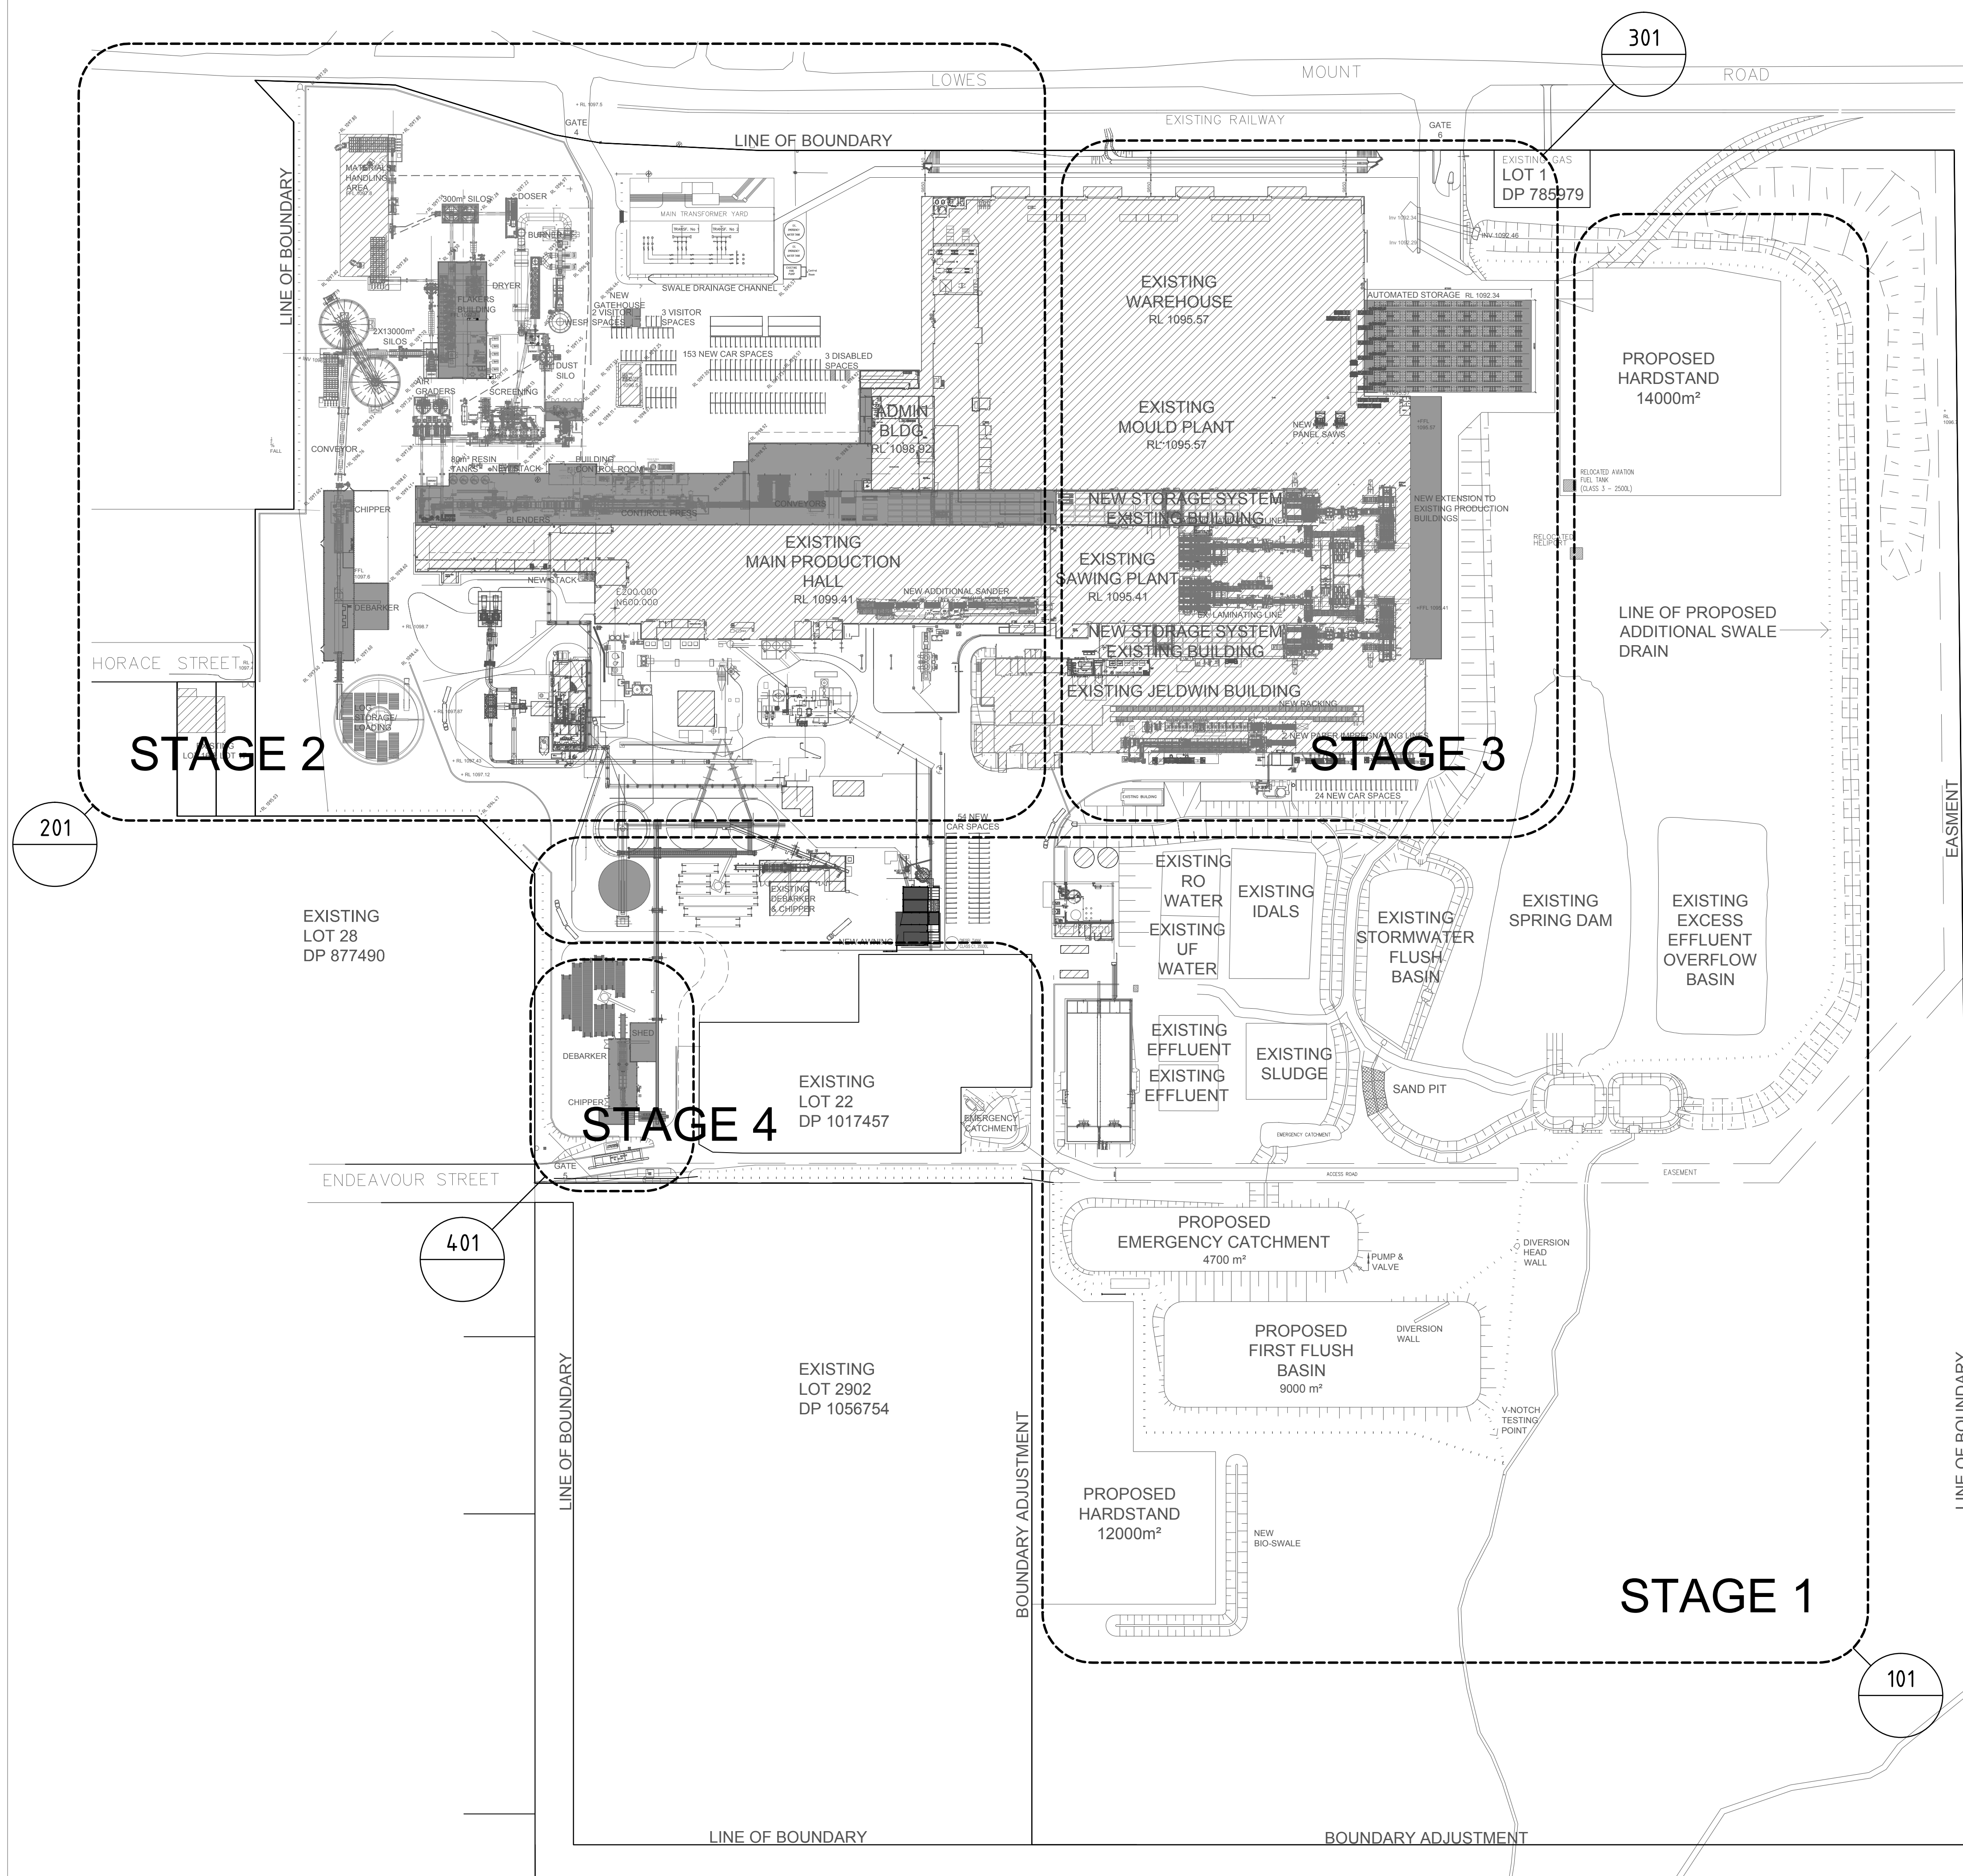

A	DEVELOPMENT APPLICATION	19/5/16	P.J.H.	
Issue	Description	Date	Drawn	Audit



COPYRIGHT:
THIS DRAWING AND THE INFORMATION CONTAINED ARE THE PROPERTY
OF THE COPYRIGHT OWNER 'BORG CONSTRUCTIONS Pty. Ltd.' AND MAY
NOT BE COPIED OR REPRODUCED WITHOUT WRITTEN PERMISSION

Project
PROPOSED PARTICLE BOARD MANUFACTURING
PLANT & ADDITIONAL WORKS.

Location
124 LOWES MOUNT ROAD, OBERON
NEW SOUTH WALES

Drawing
STAGING SITE PLAN

Scale	Stage	
APPROX 1:1750 (@ A1)	DA	
Project Number	Drawing Number	Issue
19	DA 03	A

CONSOLIDATE LOTS 1 & 2
D.P.1085563 INTO LOT 26
D.P.1200697

CONSOLIDATE LOT 24 D.P.
1017457 INTO LOT 26
D.P.1200697

ADJUST EASTERN BOUNDARIES,
INCREASING LOT 26 D.P.1200697
AND REDUCING LOT 1
D.P.1076346

ADJUST SOUTHERN BOUNDARY
LOT 1 DP 1076346, REDUCING
LOT 2902 DP 1056754 &
INCREASING LOT 1 DP 1076346

PROPOSED SIZE FOR LOT 26
D.P.1200697 IS APPROX. 60.5ha

— EASEMENT TO DRAIN
WATER TO BE
REMOVED

..... NEW AND EXISTING
EASEMENT TO DRAIN
WATER

A	DEVELOPMENT APPLICATION	19/5/16	P.J.H.	
Issue	Description	Date	Drawn	Author

BORG
CONSTRUCTION

OFFICE:
2 WELLS WAY SOMERSBY, N.S.W. 2250 AUSTRALIA
Tel: 02 4340 9800 Fax: 02 4340 8293



COPYRIGHT:
THIS DRAWING AND THE INFORMATION CONTAINED ARE THE PROPERTY
OF THE COPYRIGHT OWNER 'BORG CONSTRUCTIONS Pty. Ltd.' AND MAY
NOT BE COPIED OR REPRODUCED WITHOUT WRITTEN PERMISSION

Project
PROPOSED PARTICLE BOARD MANUFACTURING
PLANT & ADDITIONAL WORKS

Location
124 LOWES MOUNT ROAD, OBERON
NEW SOUTH WALES

Drawing CONSOLIDATION PLAN

Scale	Stage
1:1750 (@ A1)	DA
Project Number	Drawing Number
19	DA 04
	Issue
	A

 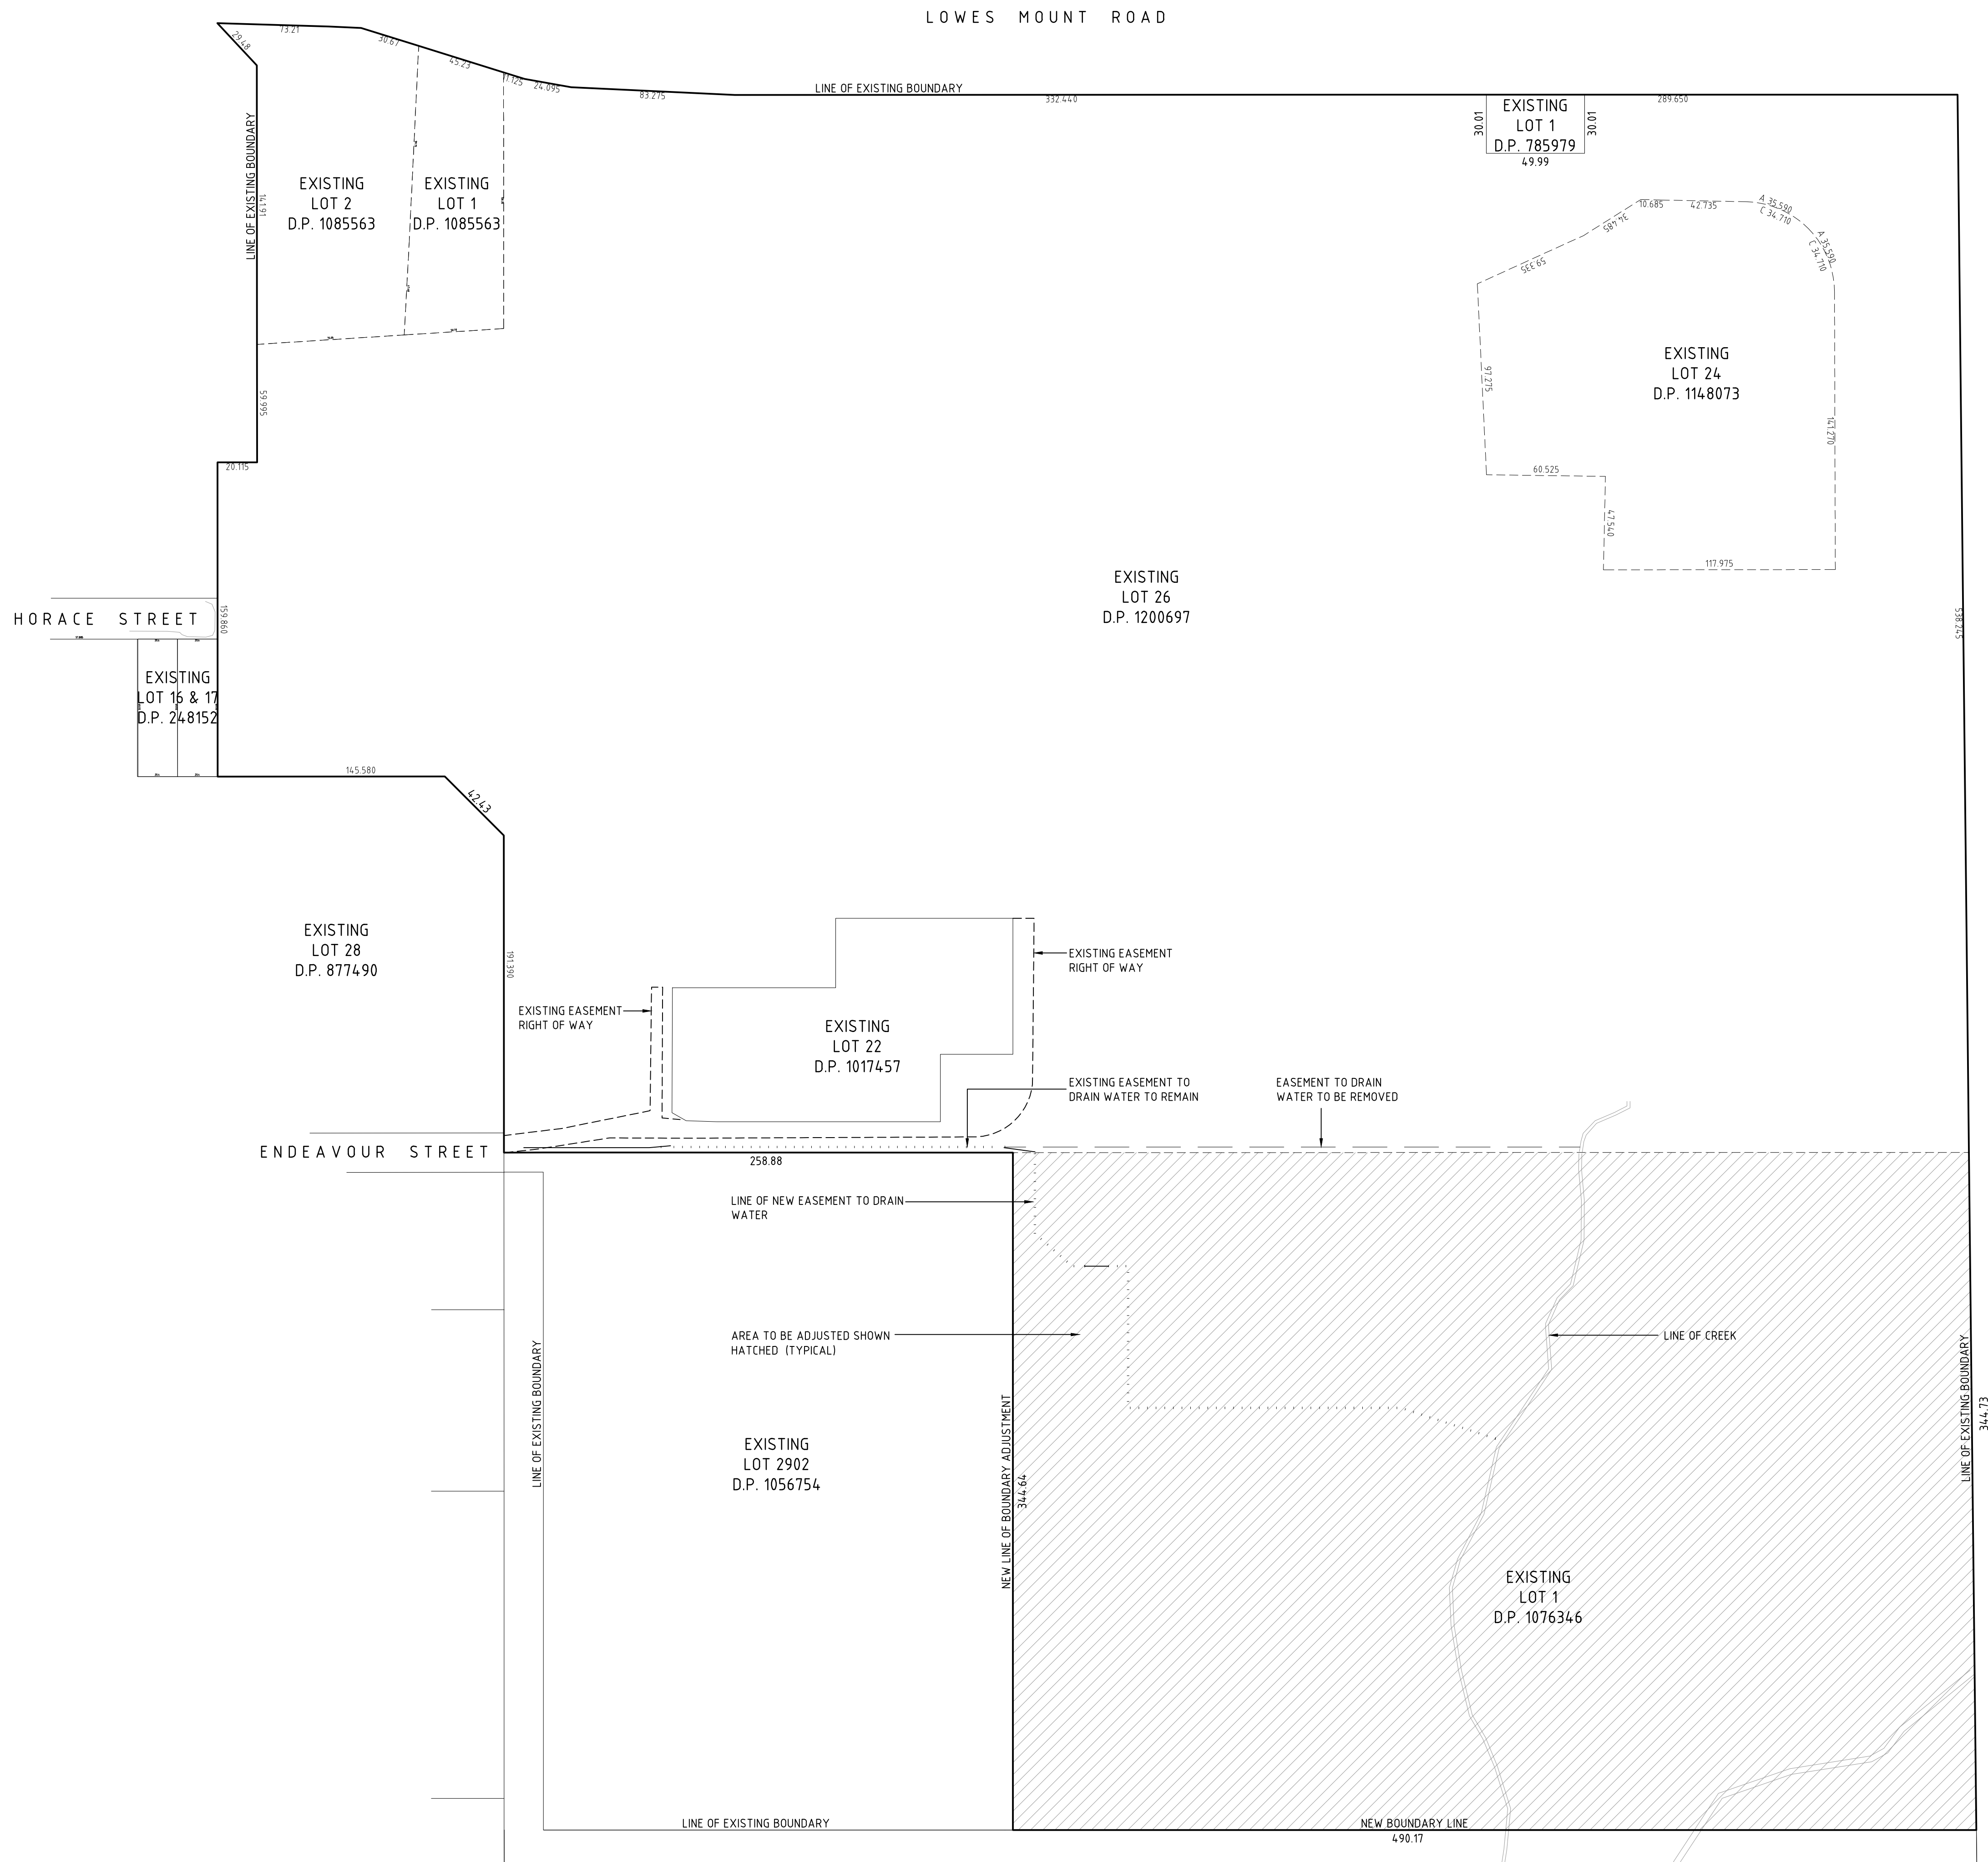

LEGEND:

PROPOSED NEW BUILDINGS

— NEW PIPE

 VALVE

GATE

EXISTING GAS

LINE OF BOUNDARY

LINE OF BOUNDARY

EXISTING
WAREHOUSE
RL 1095.57

EXISTING
MOULD PLANT
RL 1095.57

EXISTING
SAWING PLANT
RL 1095.41

EX. LAMINATING PLANT
RL 1095.41

EXISTING DOOR SKIN PLANT
RL 1095.41

EXISTING
MAIN PRODUCTION HALL
RL 1099.48

EXISTING
WORKSHOP
RL 1098.92

EXISTING
DEBARKER/CHIPPER
RL 1099.56

EXISTING LOT 28
D.P. 877490

EXISTING LOT 22
D.P. 1017457

ENDEAVOUR ROAD

INE OF BOUNDARY

EXISTING
LOT 2902
D.P. 1056754

BOUNDARY ADJUSTMENT

LINE OF BOUNDARY

BOUNDARY ADJUSTMENT

1 SITE SURVEY

A scale bar showing distances in meters. The bar is divided into segments of 10 meters each, labeled from 0 to 90m. The segments alternate between black and white.

Scale	Stage
1:1750 (@ A1)	DA

Project Number 19	Drawing Number DA 05	Issue A
-----------------------------	--------------------------------	-------------------


Project Number 19	Drawing Number DA 05	Issue A
-----------------------------	--------------------------------	-------------------

LOT BOUNDARIES FOR CONSOLIDATION ARE NOT SHOWN ON THIS PLAN (FOR CLARITY) - REFER DRAWING DA-04 FOR DETAIL

NEW WORKS GENERALLY NOT SHOWN ON THIS PLAN (FOR CLARITY) - REFER DRAWING DA-02 FOR DETAIL



EXISTING BUILDINGS

 


BORG
CONSTRUCTION

OFFICE:
 2 WELLA WAY SOMERSBY, N.S.W. 2250 AUSTRALIA
 Tel: 02 4340 9800 Fax: 02 4340 8293

Drawing
SITE DEMOLITION

Scale 1:1750 (@ A1)	Stage DA
Project Number 19	Drawing Number DA 06
	Issue A

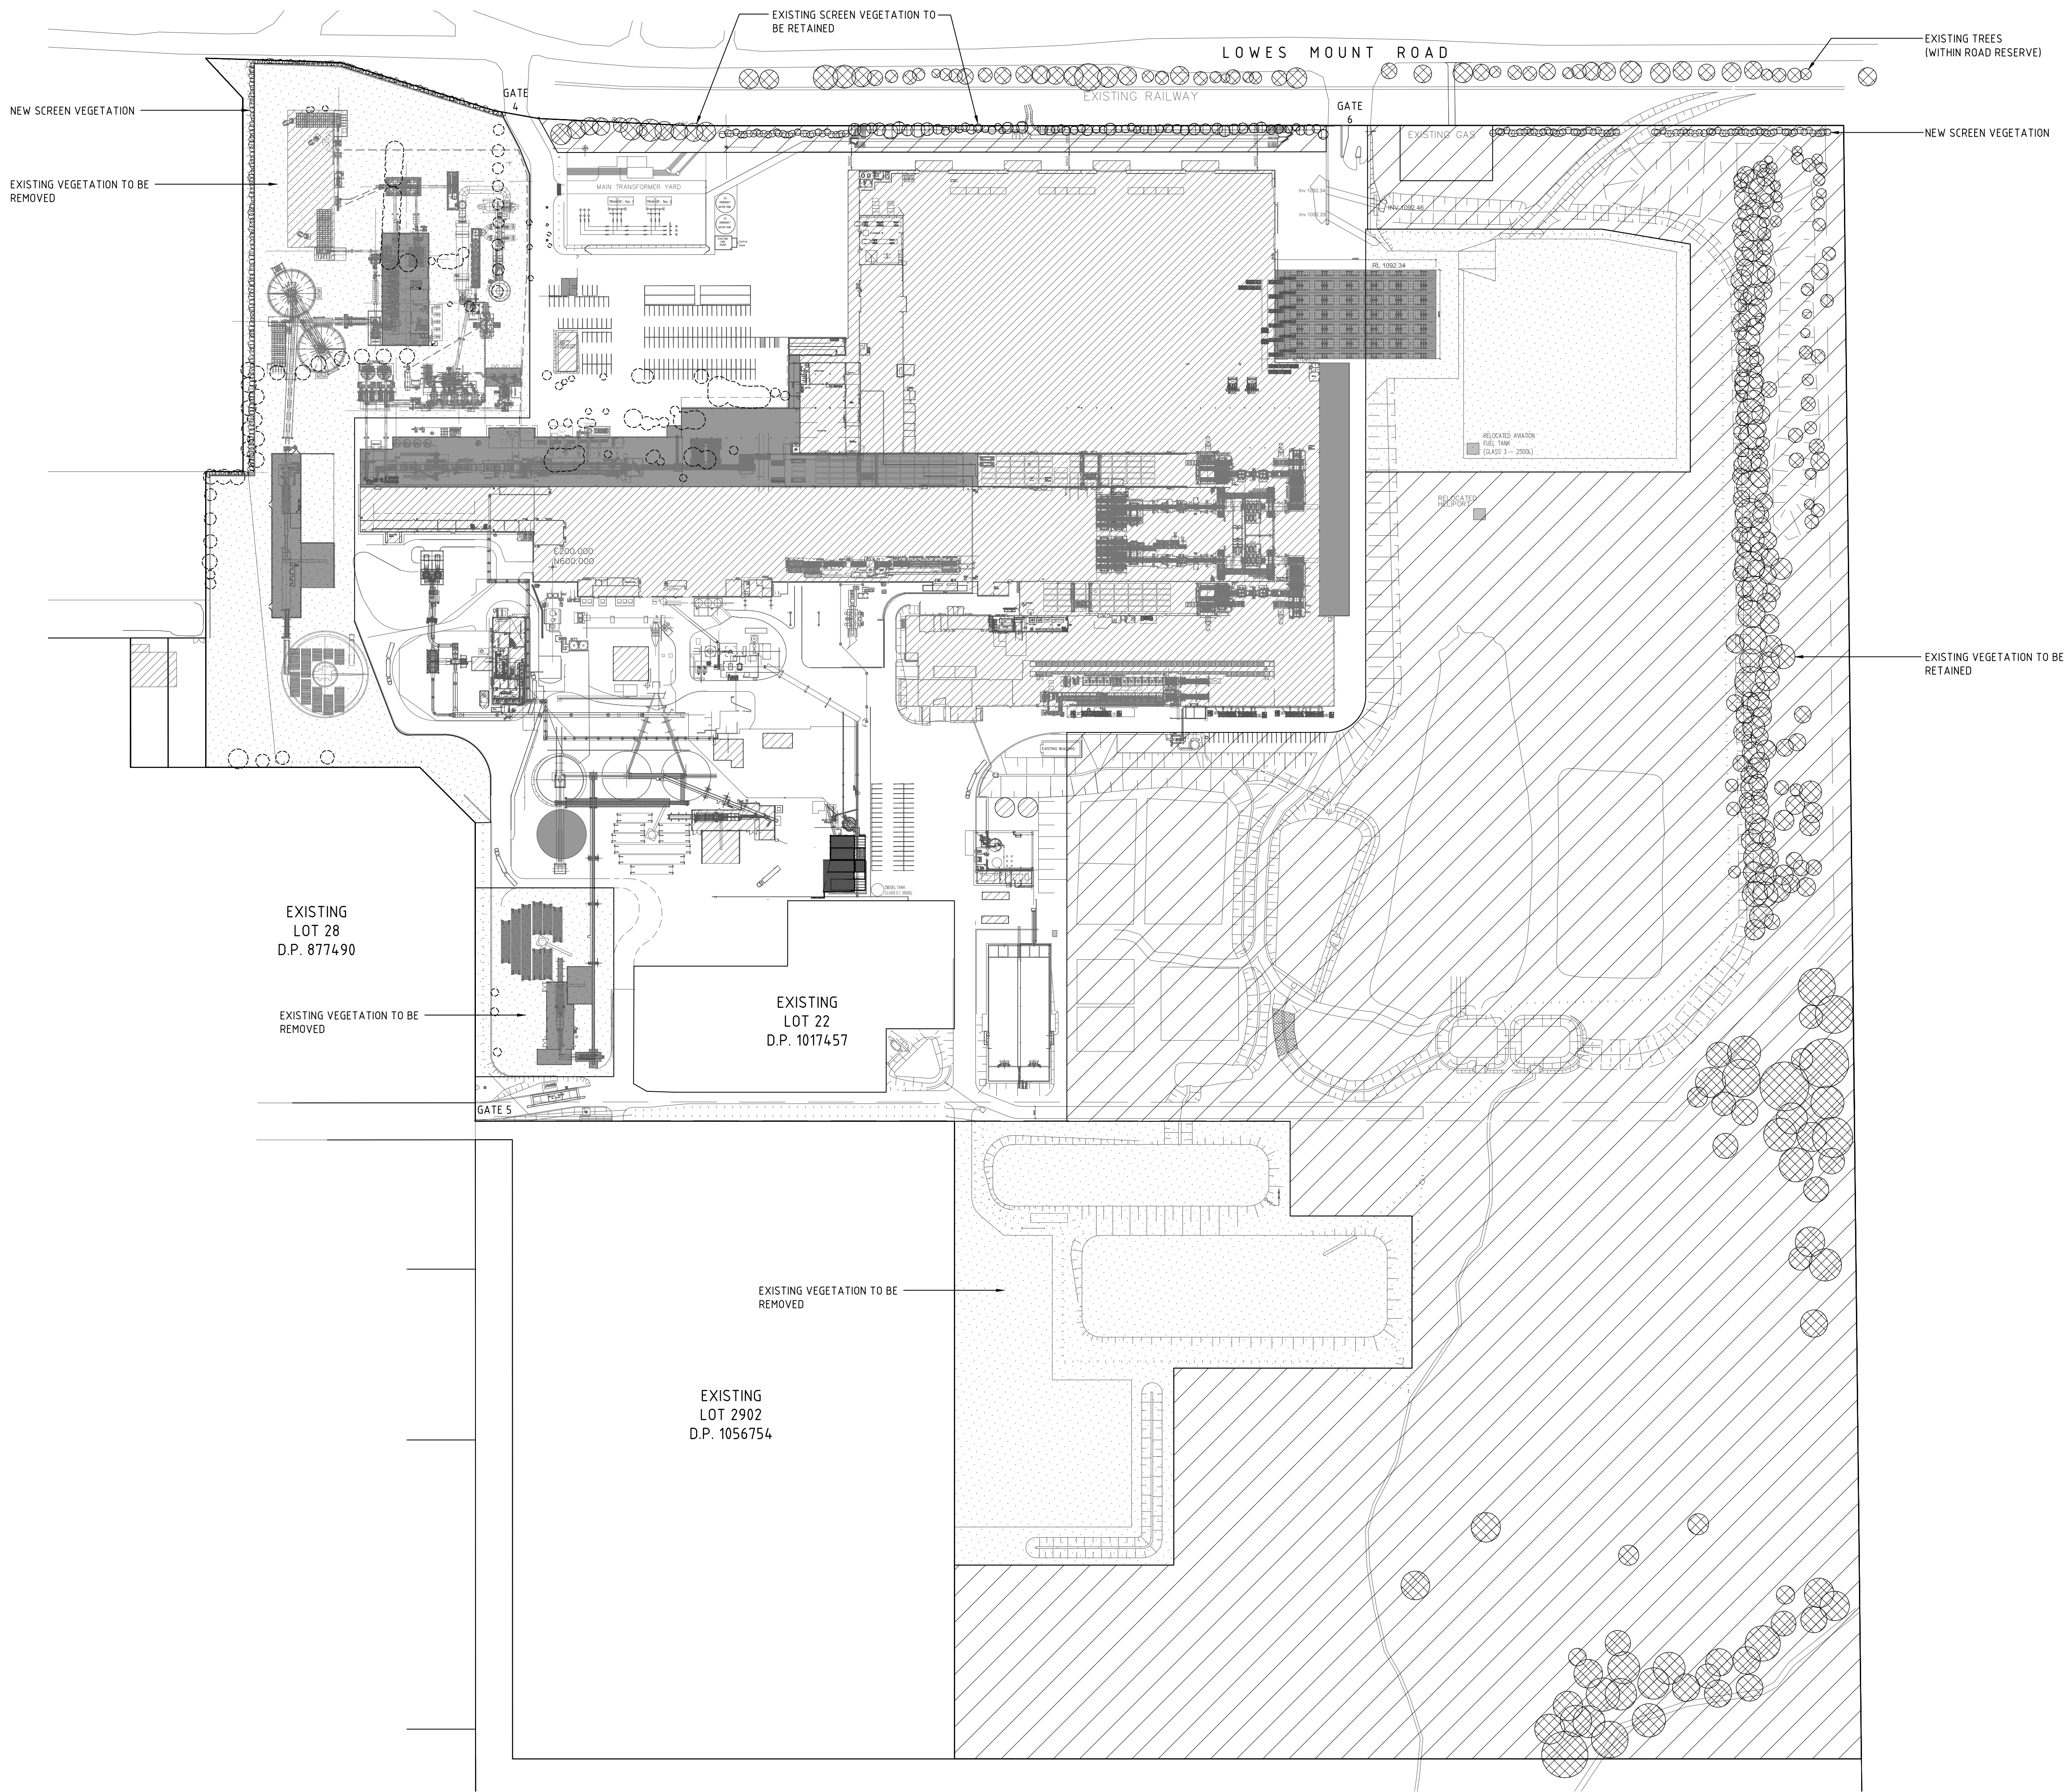

NOTE:
LOT BOUNDARIES FOR CONSOLIDATION ARE NOT SHOWN ON THIS PLAN (FOR CLARITY) - REFER CONSOLIDATION PLAN FOR DETAIL
DO NOT RELY ON THIS DRAWING FOR ANYTHING OTHER THAN LANDSCAPING DOCUMENTATION (SEE SITE PLAN)
EXISTING TREES HAVE MOSTLY BEEN ESTABLISHED FROM AERIAL IMAGERY NOT SURVEY - SIZE AND NUMBER ARE INDICATIVE ONLY

- LEGEND:**
- EXISTING BUILDINGS
 - PROPOSED NEW BUILDINGS
 - EXISTING TREES ON SITE
 - EXISTING PLANTING - PHOTINIA FRASERI "RED ROBIN" SCREENING HEDGE (TYPICAL GROWTH: UP TO 15m TALL)
 - PROPOSED NEW PLANTING - PHOTINIA FRASERI "RED ROBIN" SCREENING HEDGE (TYPICAL GROWTH: UP TO 15m TALL)
 - EXISTING VEGETATION TO BE RETAINED
 - EXISTING VEGETATION TO BE REMOVED
 - EXISTING TREES TO BE REMOVED

A		DEVELOPMENT APPLICATION		19/5/16	P.J.H.
Issue	Description	Date	Drawn	Auth	

BORG CONSTRUCTION
OFFICE:
2 WELLS WAY SOMERSBY, N.S.W. 2250 AUSTRALIA
Tel: 02 4340 9800 Fax: 02 4340 8293


COPYRIGHT:
THIS DRAWING AND THE INFORMATION CONTAINED ARE THE PROPERTY OF THE COPYRIGHT OWNER BORG CONSTRUCTIONS Pty. Ltd. AND MAY NOT BE COPIED OR REPRODUCED WITHOUT WRITTEN PERMISSION


Project
PROPOSED PARTICLE BOARD MANUFACTURING PLANT & ADDITIONAL WORKS.

Location
124 LOWES MOUNT ROAD, OBERON
NEW SOUTH WALES

Drawing
LANDSCAPE PLAN

Scale	Stage
APPROX 1:1750 (@ A1)	DA
Project Number	Drawing Number
19	DA 07
Issue	A

 

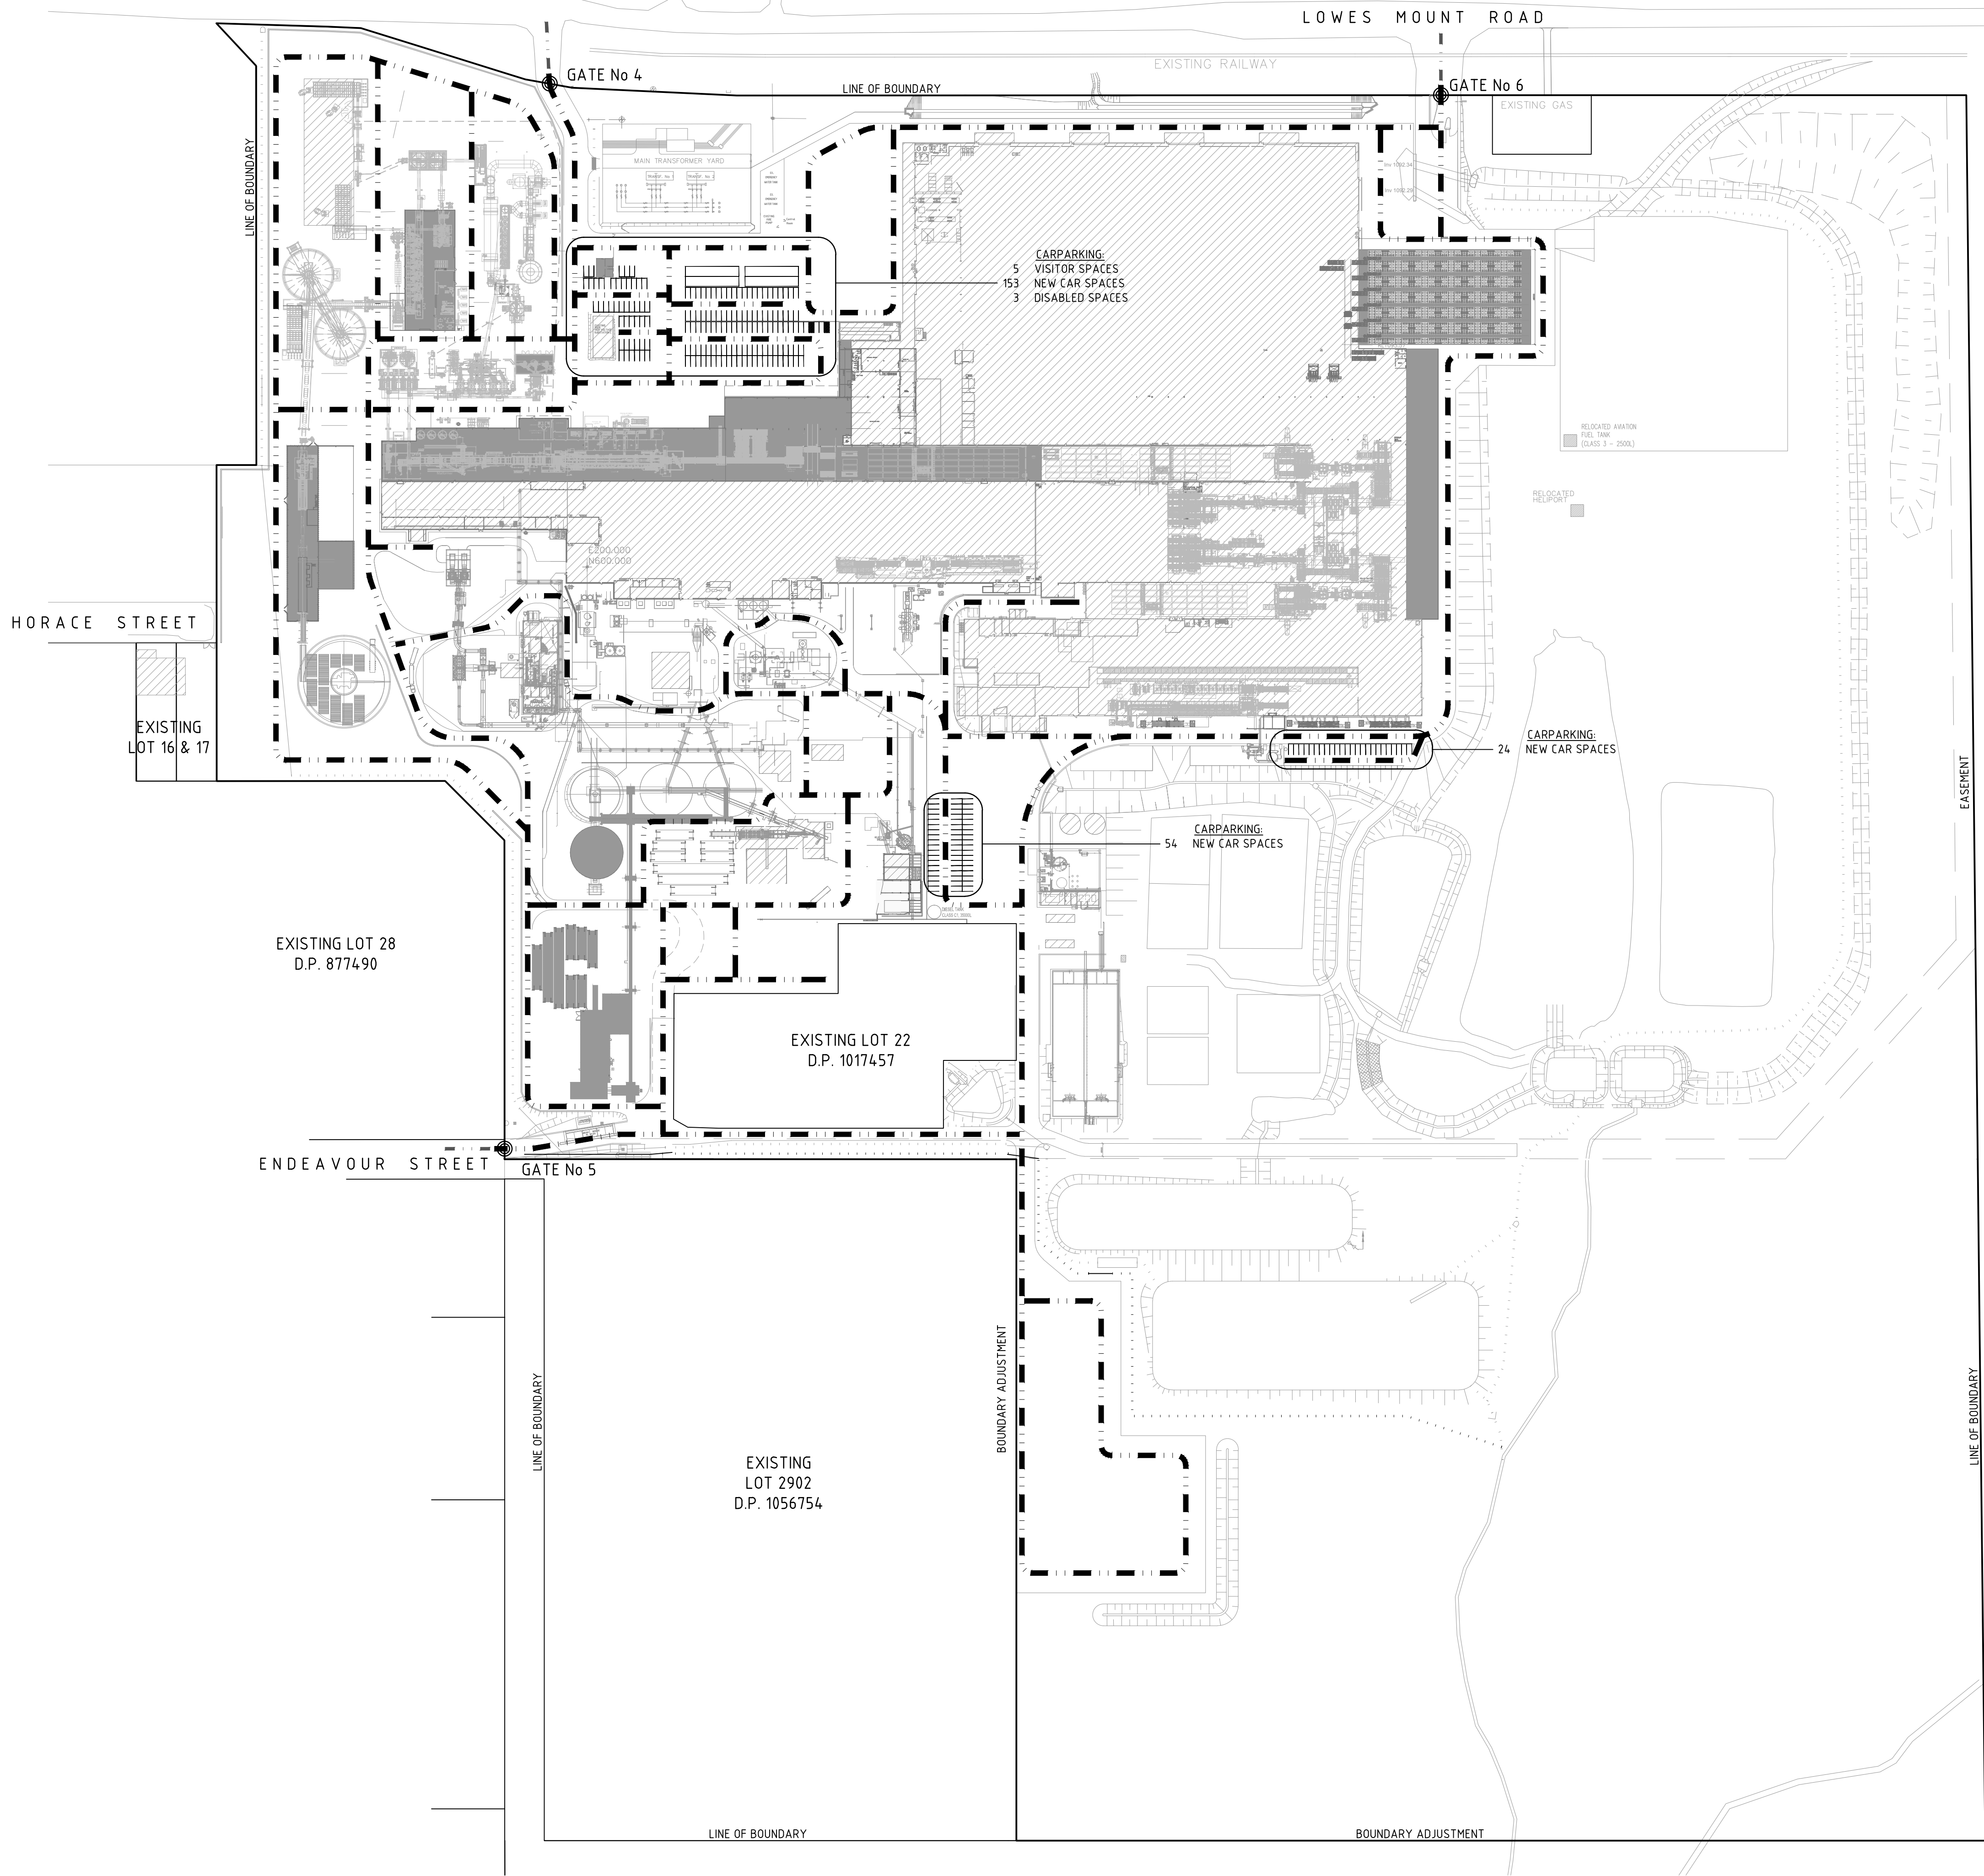

NOTE:
LOT BOUNDARIES FOR CONSOLIDATION ARE NOT SHOWN ON THIS PLAN (FOR CLARITY) - REFER DRAWING DA-04 FOR DETAIL

- LEGEND:
- EXISTING BUILDINGS
 - PROPOSED NEW BUILDINGS
 - ROAD NETWORK


CARPARKING SUMMARY:
5 VISITOR SPACES
231 NEW CAR SPACES
3 DISABLED SPACES

A		DEVELOPMENT APPLICATION		19/5/16	P.J.H.
Issue	Description	Date	Drawn	Auth	

OFFICE:
2 WELLS WAY SOMERSBY, N.S.W. 2250 AUSTRALIA
Tel: 02 4340 9800 Fax: 02 4340 8293

COPYRIGHT:
THIS DRAWING AND THE INFORMATION CONTAINED ARE THE PROPERTY OF THE COPYRIGHT OWNER 'BORG CONSTRUCTIONS Pty. Ltd.' AND MAY NOT BE COPIED OR REPRODUCED WITHOUT WRITTEN PERMISSION

Project PROPOSED PARTICLE BOARD MANUFACTURING PLANT & ADDITIONAL WORKS	
Location 124 LOWES MOUNT ROAD, OBERON NEW SOUTH WALES	
Drawing INTERNAL ROAD NETWORK AND PARKING FACILITIES	
Scale 1:1750 (@ A1)	Stage DA
Project Number 19	Issue Number DA 08

 

LEGEND:

NEW SWALE

 VALVE

BORG
CONSTRUCTION

OFFICE:
2 WELLA WAY SOMERSBY, N.S.W. 2250 AUSTRALIA
Tel: 02 4340 9800 Fax: 02 4340 8293

Project	PROPOSED PARTICLE BOARD MANUFACTURING PLANT AND ADDITIONAL WORKS.
---------	---



Drawing

NEW ADDITIONAL SWALE

Scale	Stage
APPROX 1:1000 (@ A1)	DA
Project Number	Issue
19	A
Drawing Number	
DA 101	



PROPOSED BOUNDARY ADJUSTMENT

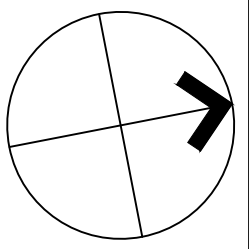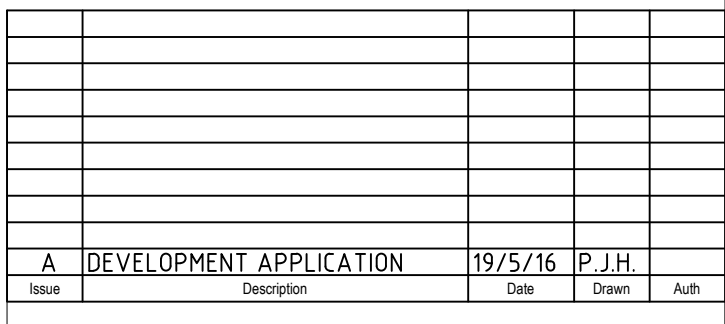

Project
PROPOSED PARTICLE BOARD MANUFACTURING
PLANT AND ADDITIONAL WORKS.


Location	124 LOWES MOUNT ROAD, OBERON NEW SOUTH WALES
----------	---

Drawing

STORMWATER MANAGEMENT AND CARPARK

Scale	Stage
APPROX 1:750 (@ A1)	DA

Project Number	Drawing Number	Issue
19	DA 102	A

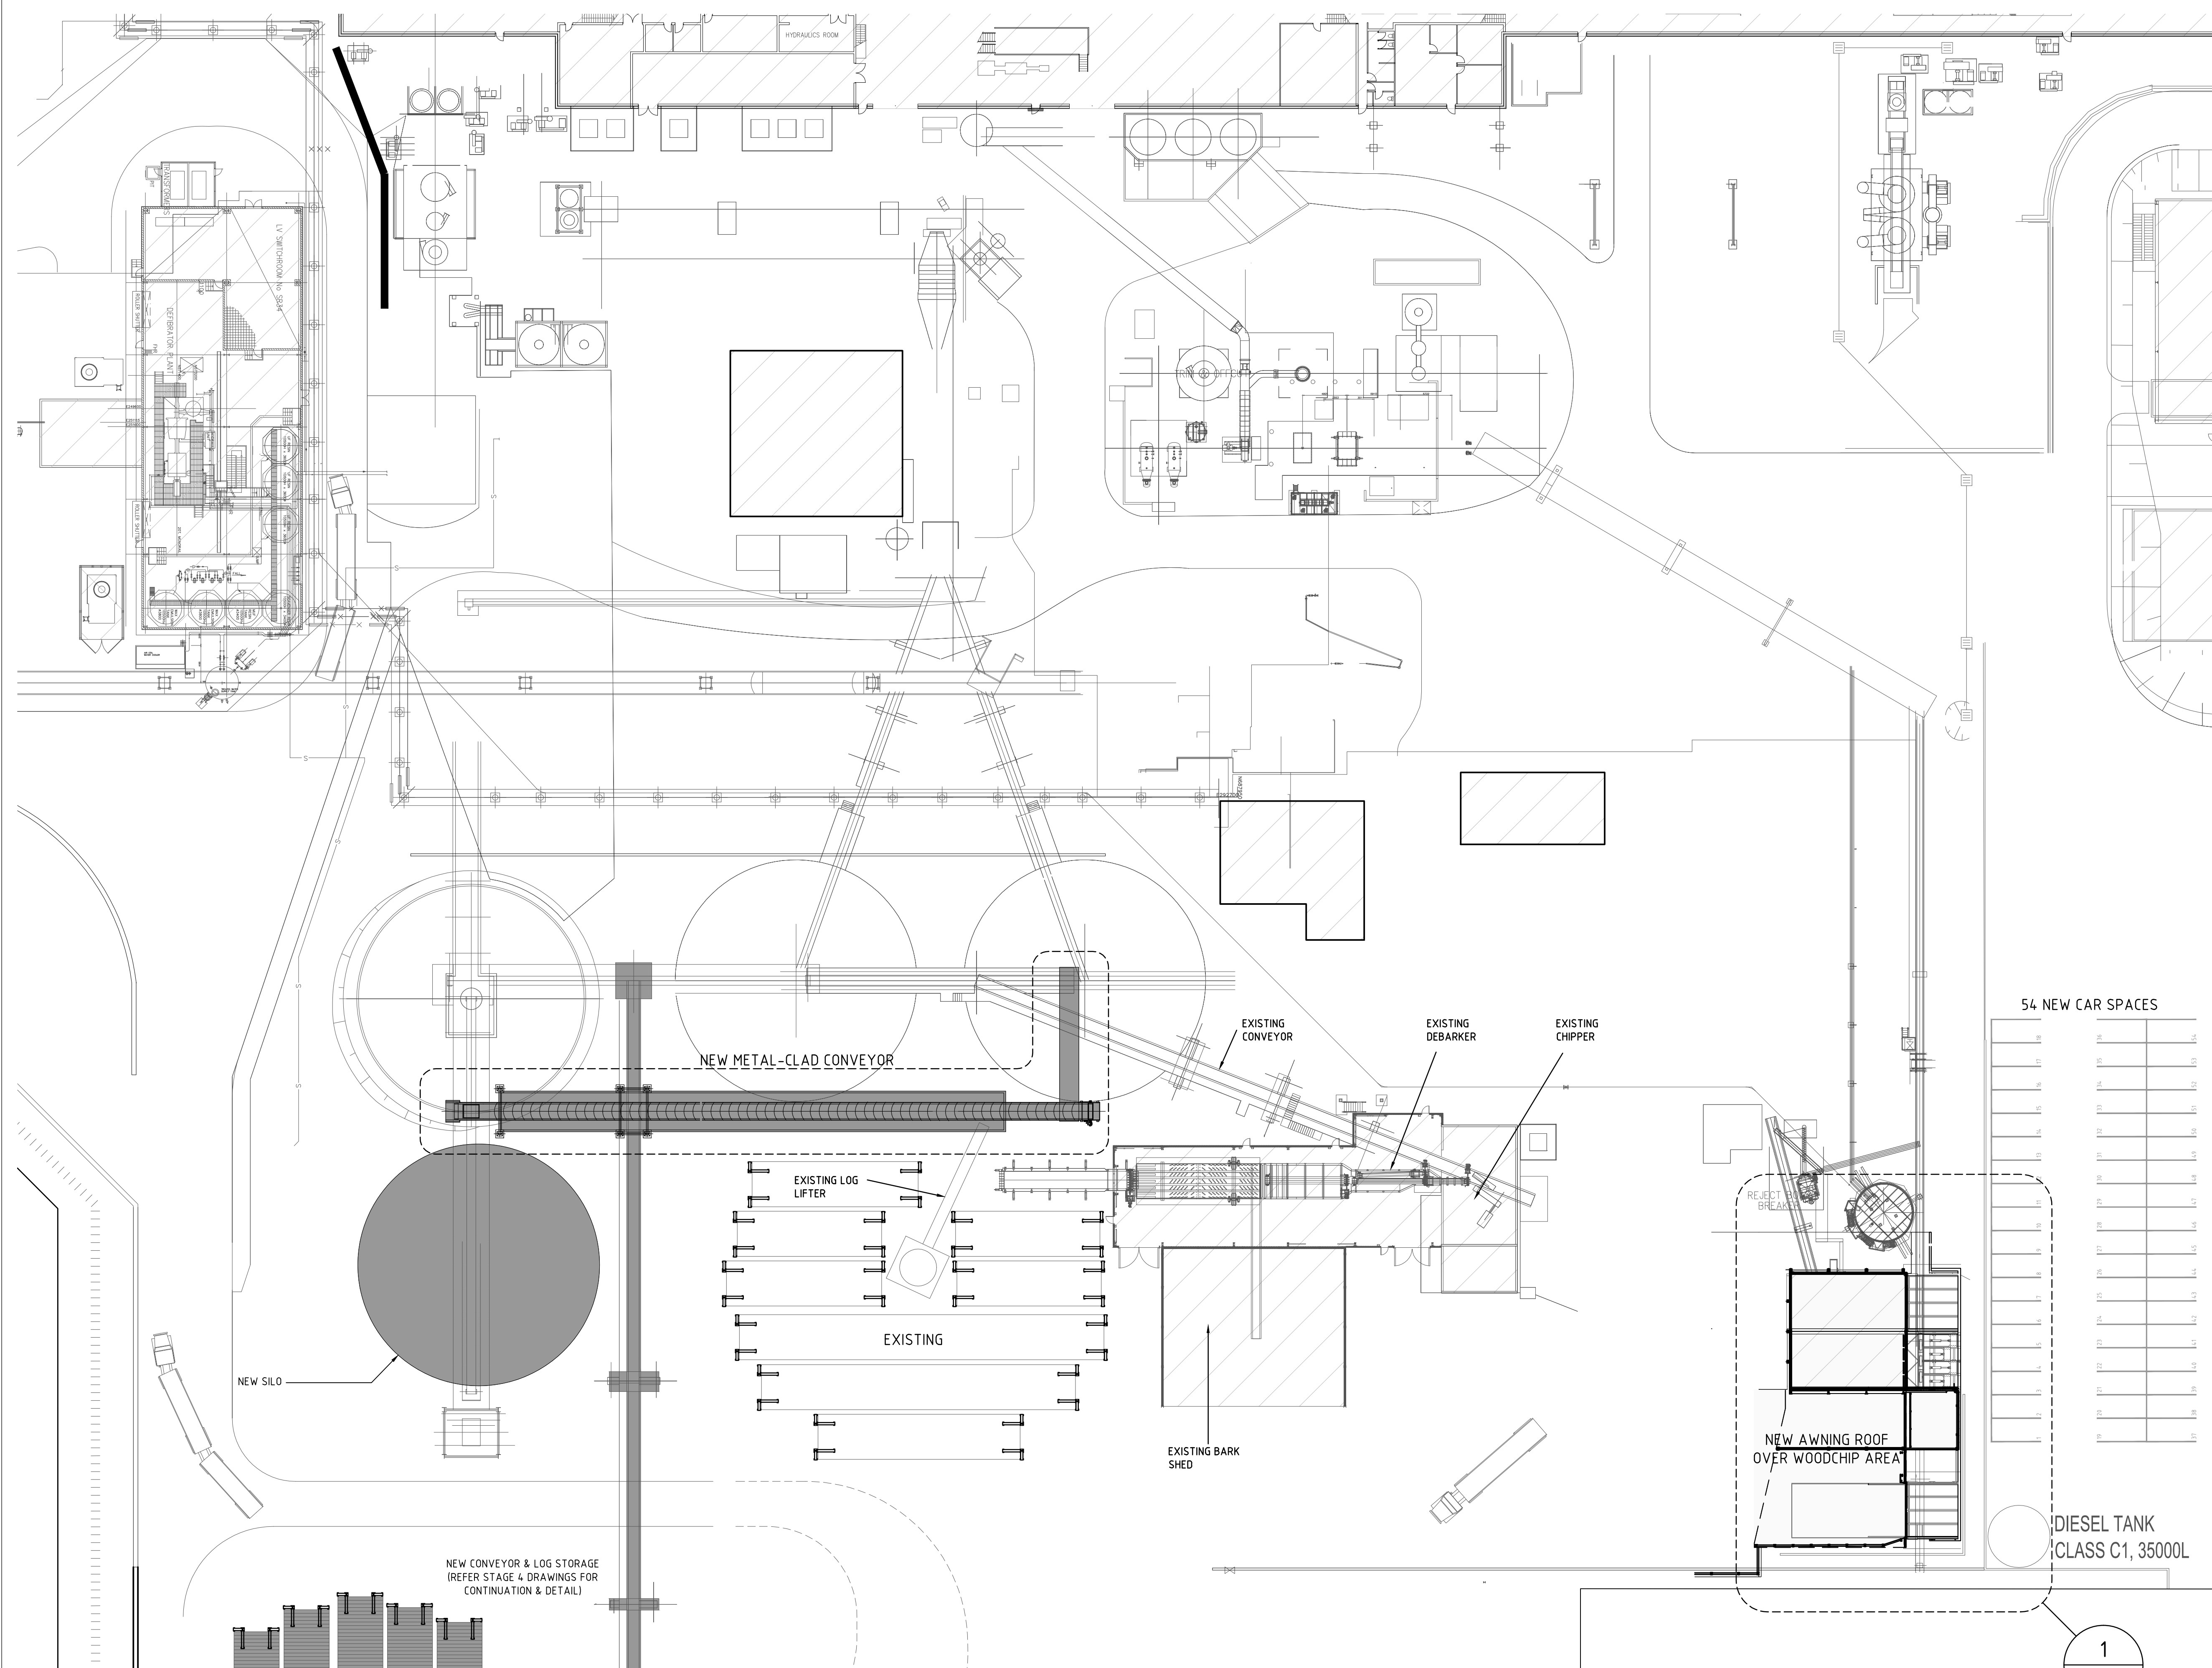

A	DEVELOPMENT APPLICATION	19/5/16	P.J.H.	
Issue	Description	Date	Drawn	As

BORG
CONSTRUCTION

OFFICE:
2 WELLS WAY SOMERSBY, N.S.W. 2250 AUSTRALIA
Tel: 02 4340 9800 Fax: 02 4340 8293

COPYRIGHT:
THIS DRAWING AND THE INFORMATION CONTAINED ARE THE PROPERTY
OF THE COPYRIGHT OWNER 'BORG CONSTRUCTIONS Pty. Ltd.' AND MAY
NOT BE COPIED OR REPRODUCED WITHOUT WRITTEN PERMISSION

Project
PROPOSED PARTICLE BOARD MANUFACTURING
PLANT AND ADDITIONAL WORKS.

Location
124 LOWES MOUNT ROAD, OBERON
NEW SOUTH WALES



Drawing
CONVEYOR, AWNING & CARPARK
(SHT 1)

Scale	Stage
APPROX 1:350 (@ A1)	DA

Project Number	Drawing Number	Issue
19	DA 103	A


NOTE

LEGEND:

  
 PROPOSED NEW BUILDINGS (ROOF PLAN)

COPYRIGHT:
THIS DRAWING AND THE INFORMATION CONTAINED ARE THE PROPERTY
OF THE COPYRIGHT OWNER 'BORG CONSTRUCTIONS Pty. Ltd.' AND MAY
NOT BE COPIED OR REPRODUCED WITHOUT WRITTEN PERMISSION

Project Number	Drawing Number	Issue
19	DA 104	A

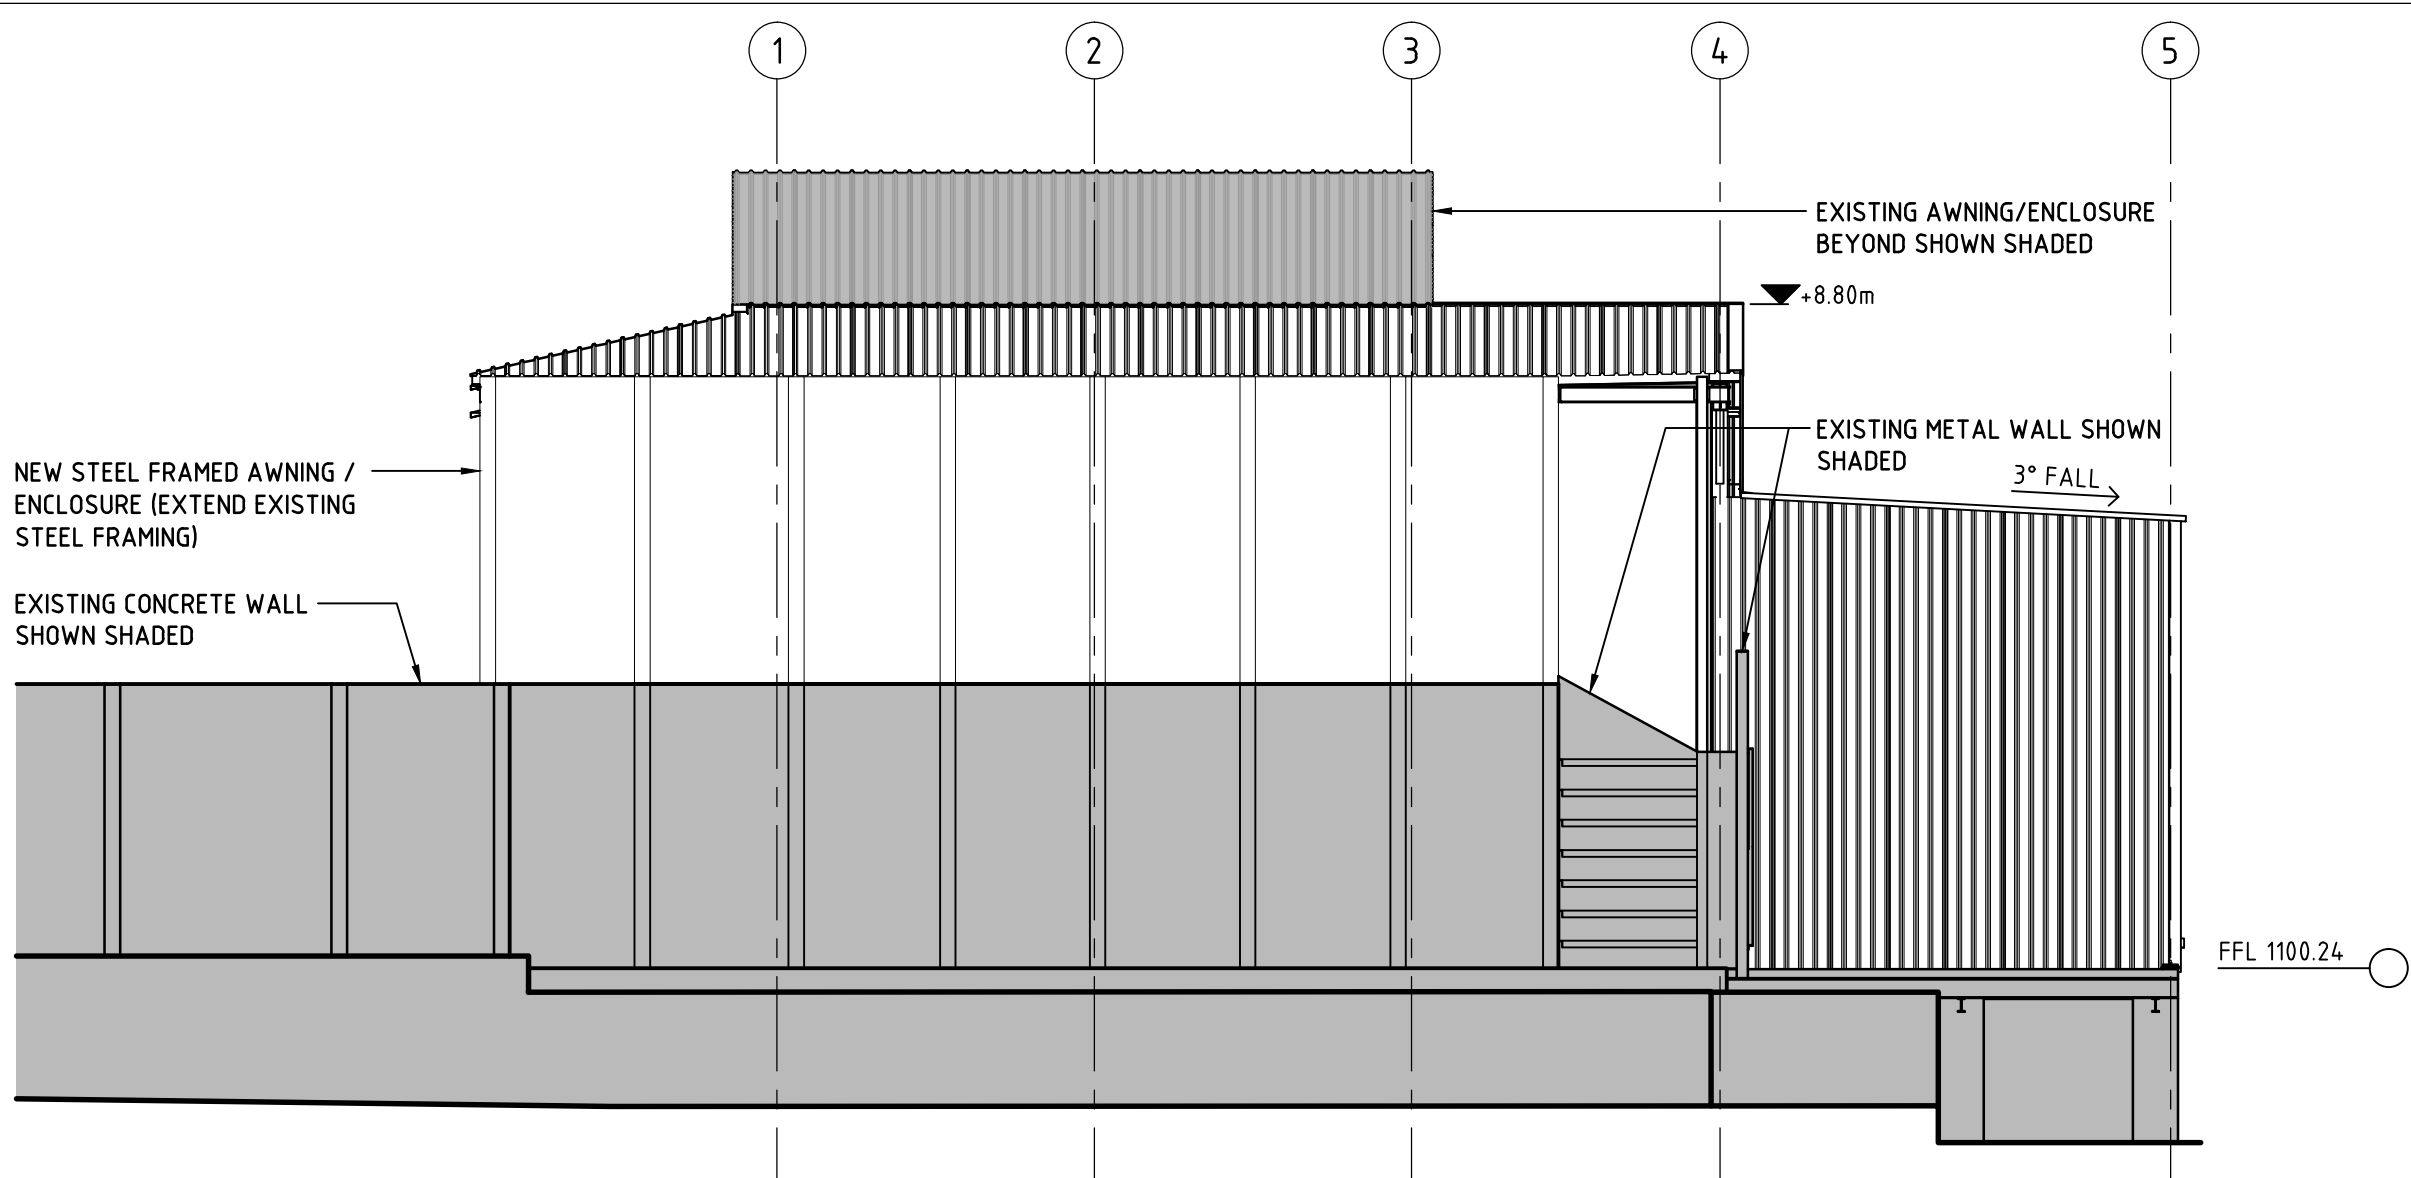

EXIST

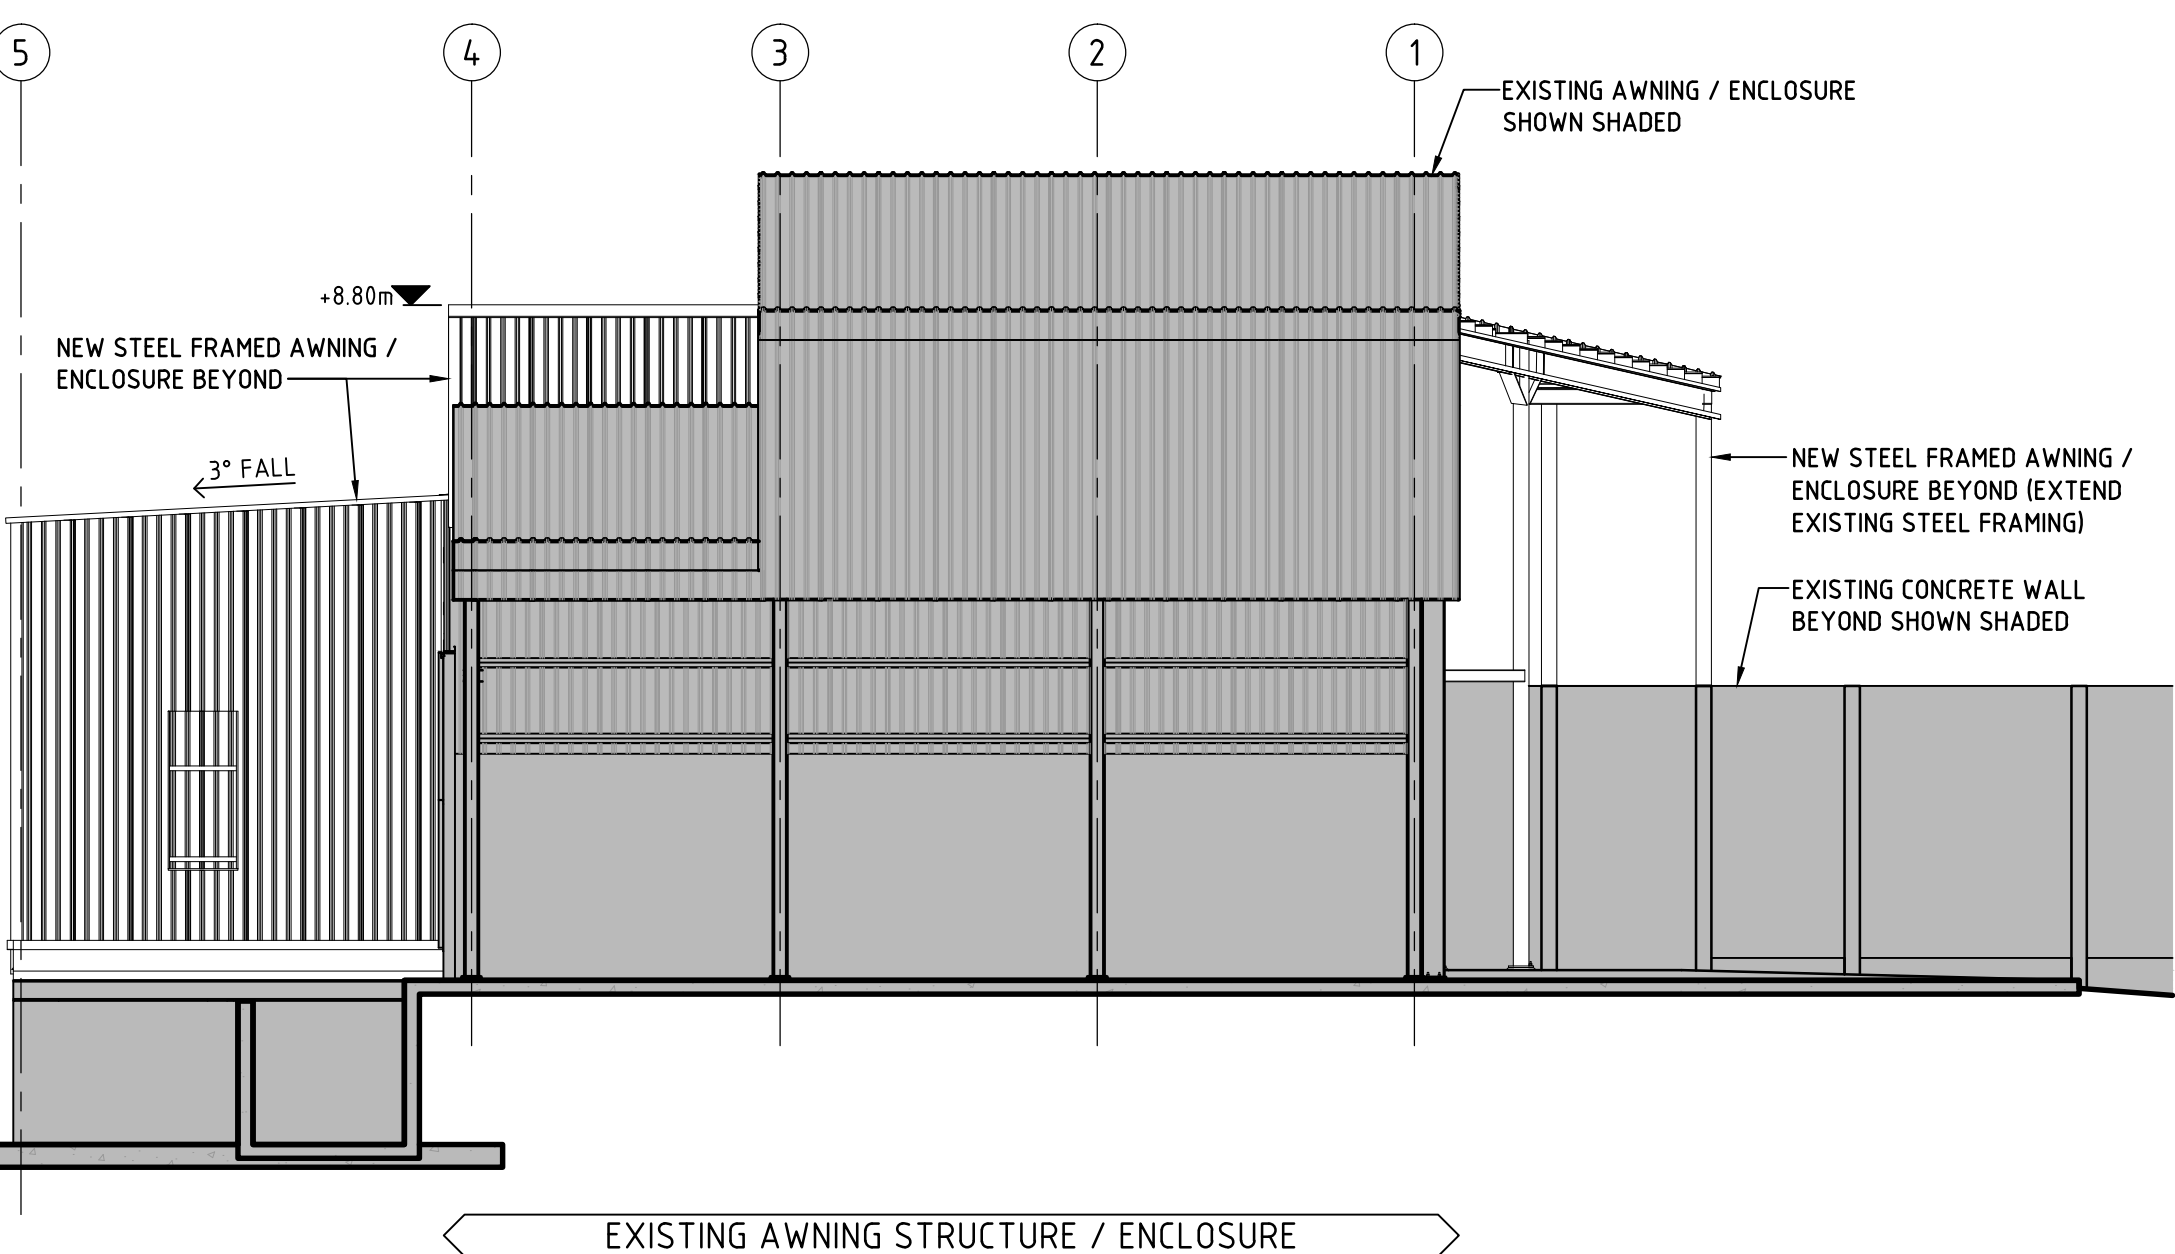

NEW AWI

BORG
CONSTRUCTION

OFFICE:
2 WELLA WAY SOMERSBY, N.S.W. 2250 AUSTRALIA
Tel: 02 4340 9800 Fax: 02 4340 8293

Project	PROPOSED PARTICLE BOARD MANUFACTURING PLANT AND ADDITIONAL WORKS.
---------	---

Drawing
AWNING OVER WOODCHIP AREA
(SHT 3)


Project Number	Drawing Number	Issue
19	DA 105	A

LOT BOUNDARIES FOR CONSOLIDATION ARE NOT SHOWN ON THIS PLAN (FOR CLARITY) - REFER CONSOLIDATION PLAN FOR DETAIL

DO NOT RELY ON THIS DRAWING FOR ANYTHING OTHER THAN REFERENCES TO DOCUMENTATION SERIES (SEE SITE PLAN)

EXISTING BUILDINGS

PROPOSED NEW BUILDINGS

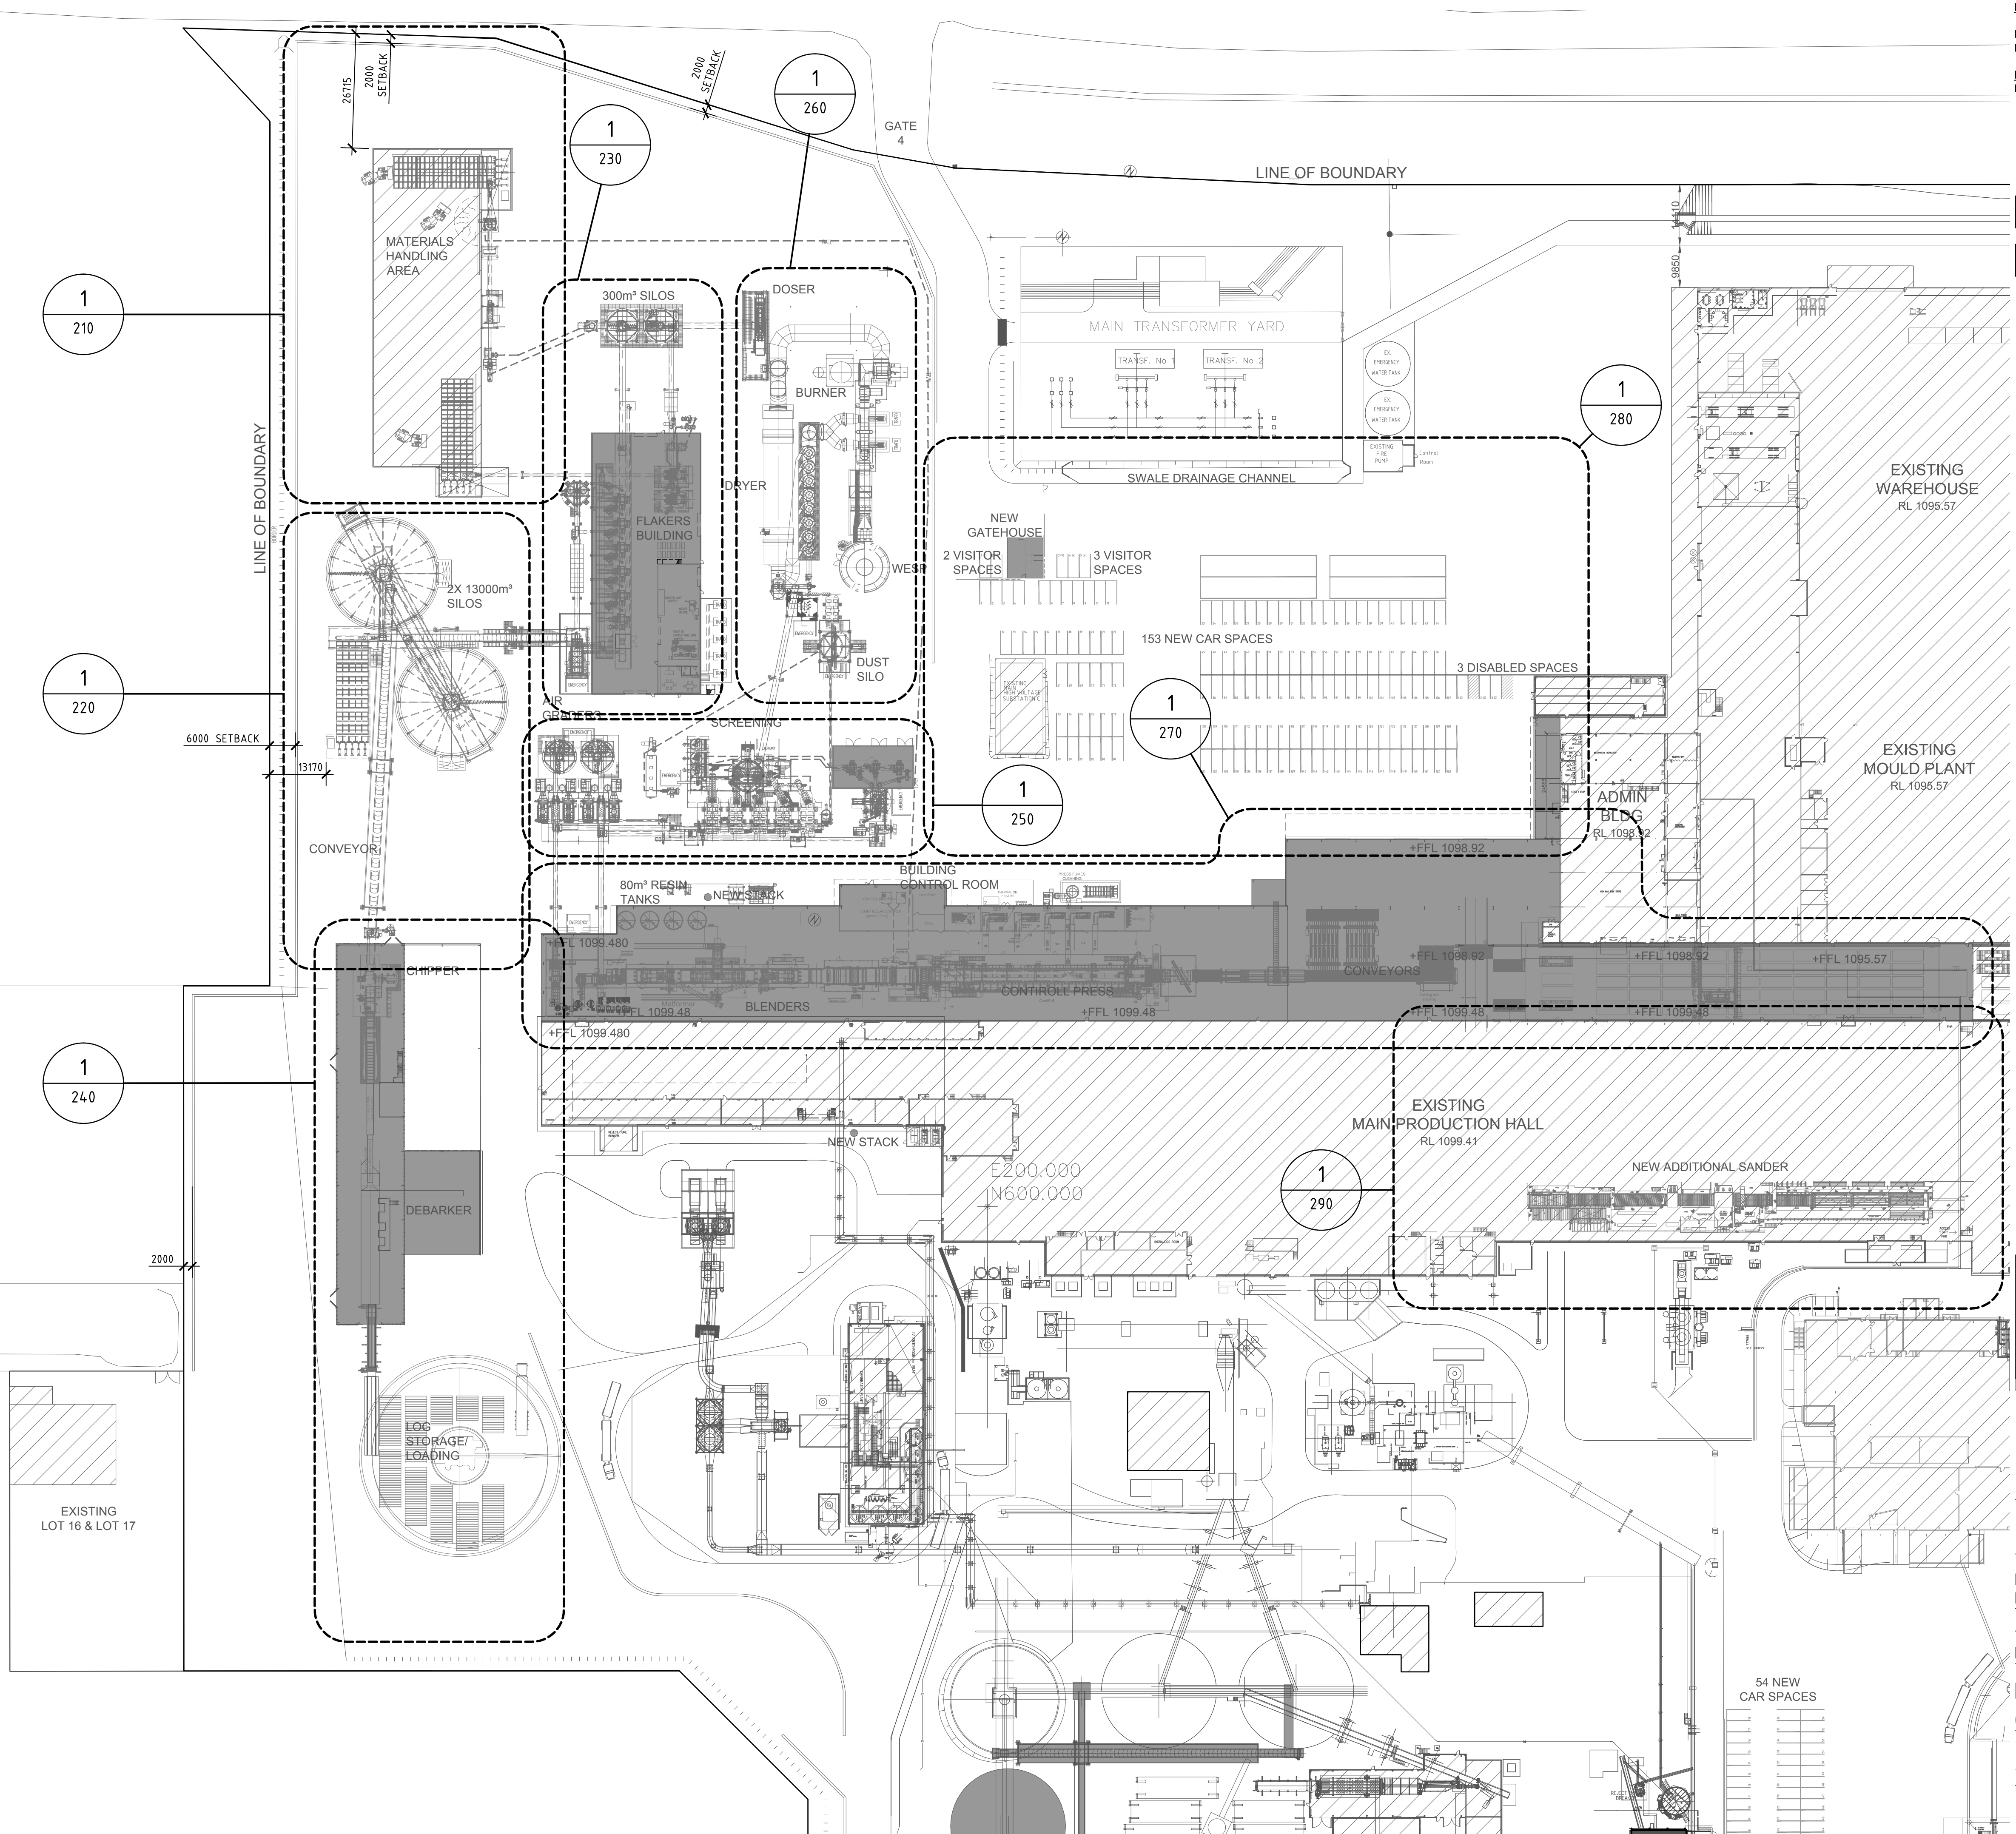

BORG
CONSTRUCTION

OFFICE:
2 WELLA WAY SOMERSBY, N.S.W. 2250 AUSTRALIA
Tel: 02 4340 9800 Fax: 02 4340 8293


Project	PROPOSED PARTICLE BOARD MANUFACTURING PLANT AND ADDITIONAL WORKS.
Location	124 LOWES MOUNT ROAD, OBERON NEW SOUTH WALES

Scale	Stage
APPROX 1:750 (@ A1)	DA

Project Number	Drawing Number	Issue
19	DA 201	A

LEGEND

 Existing buildings

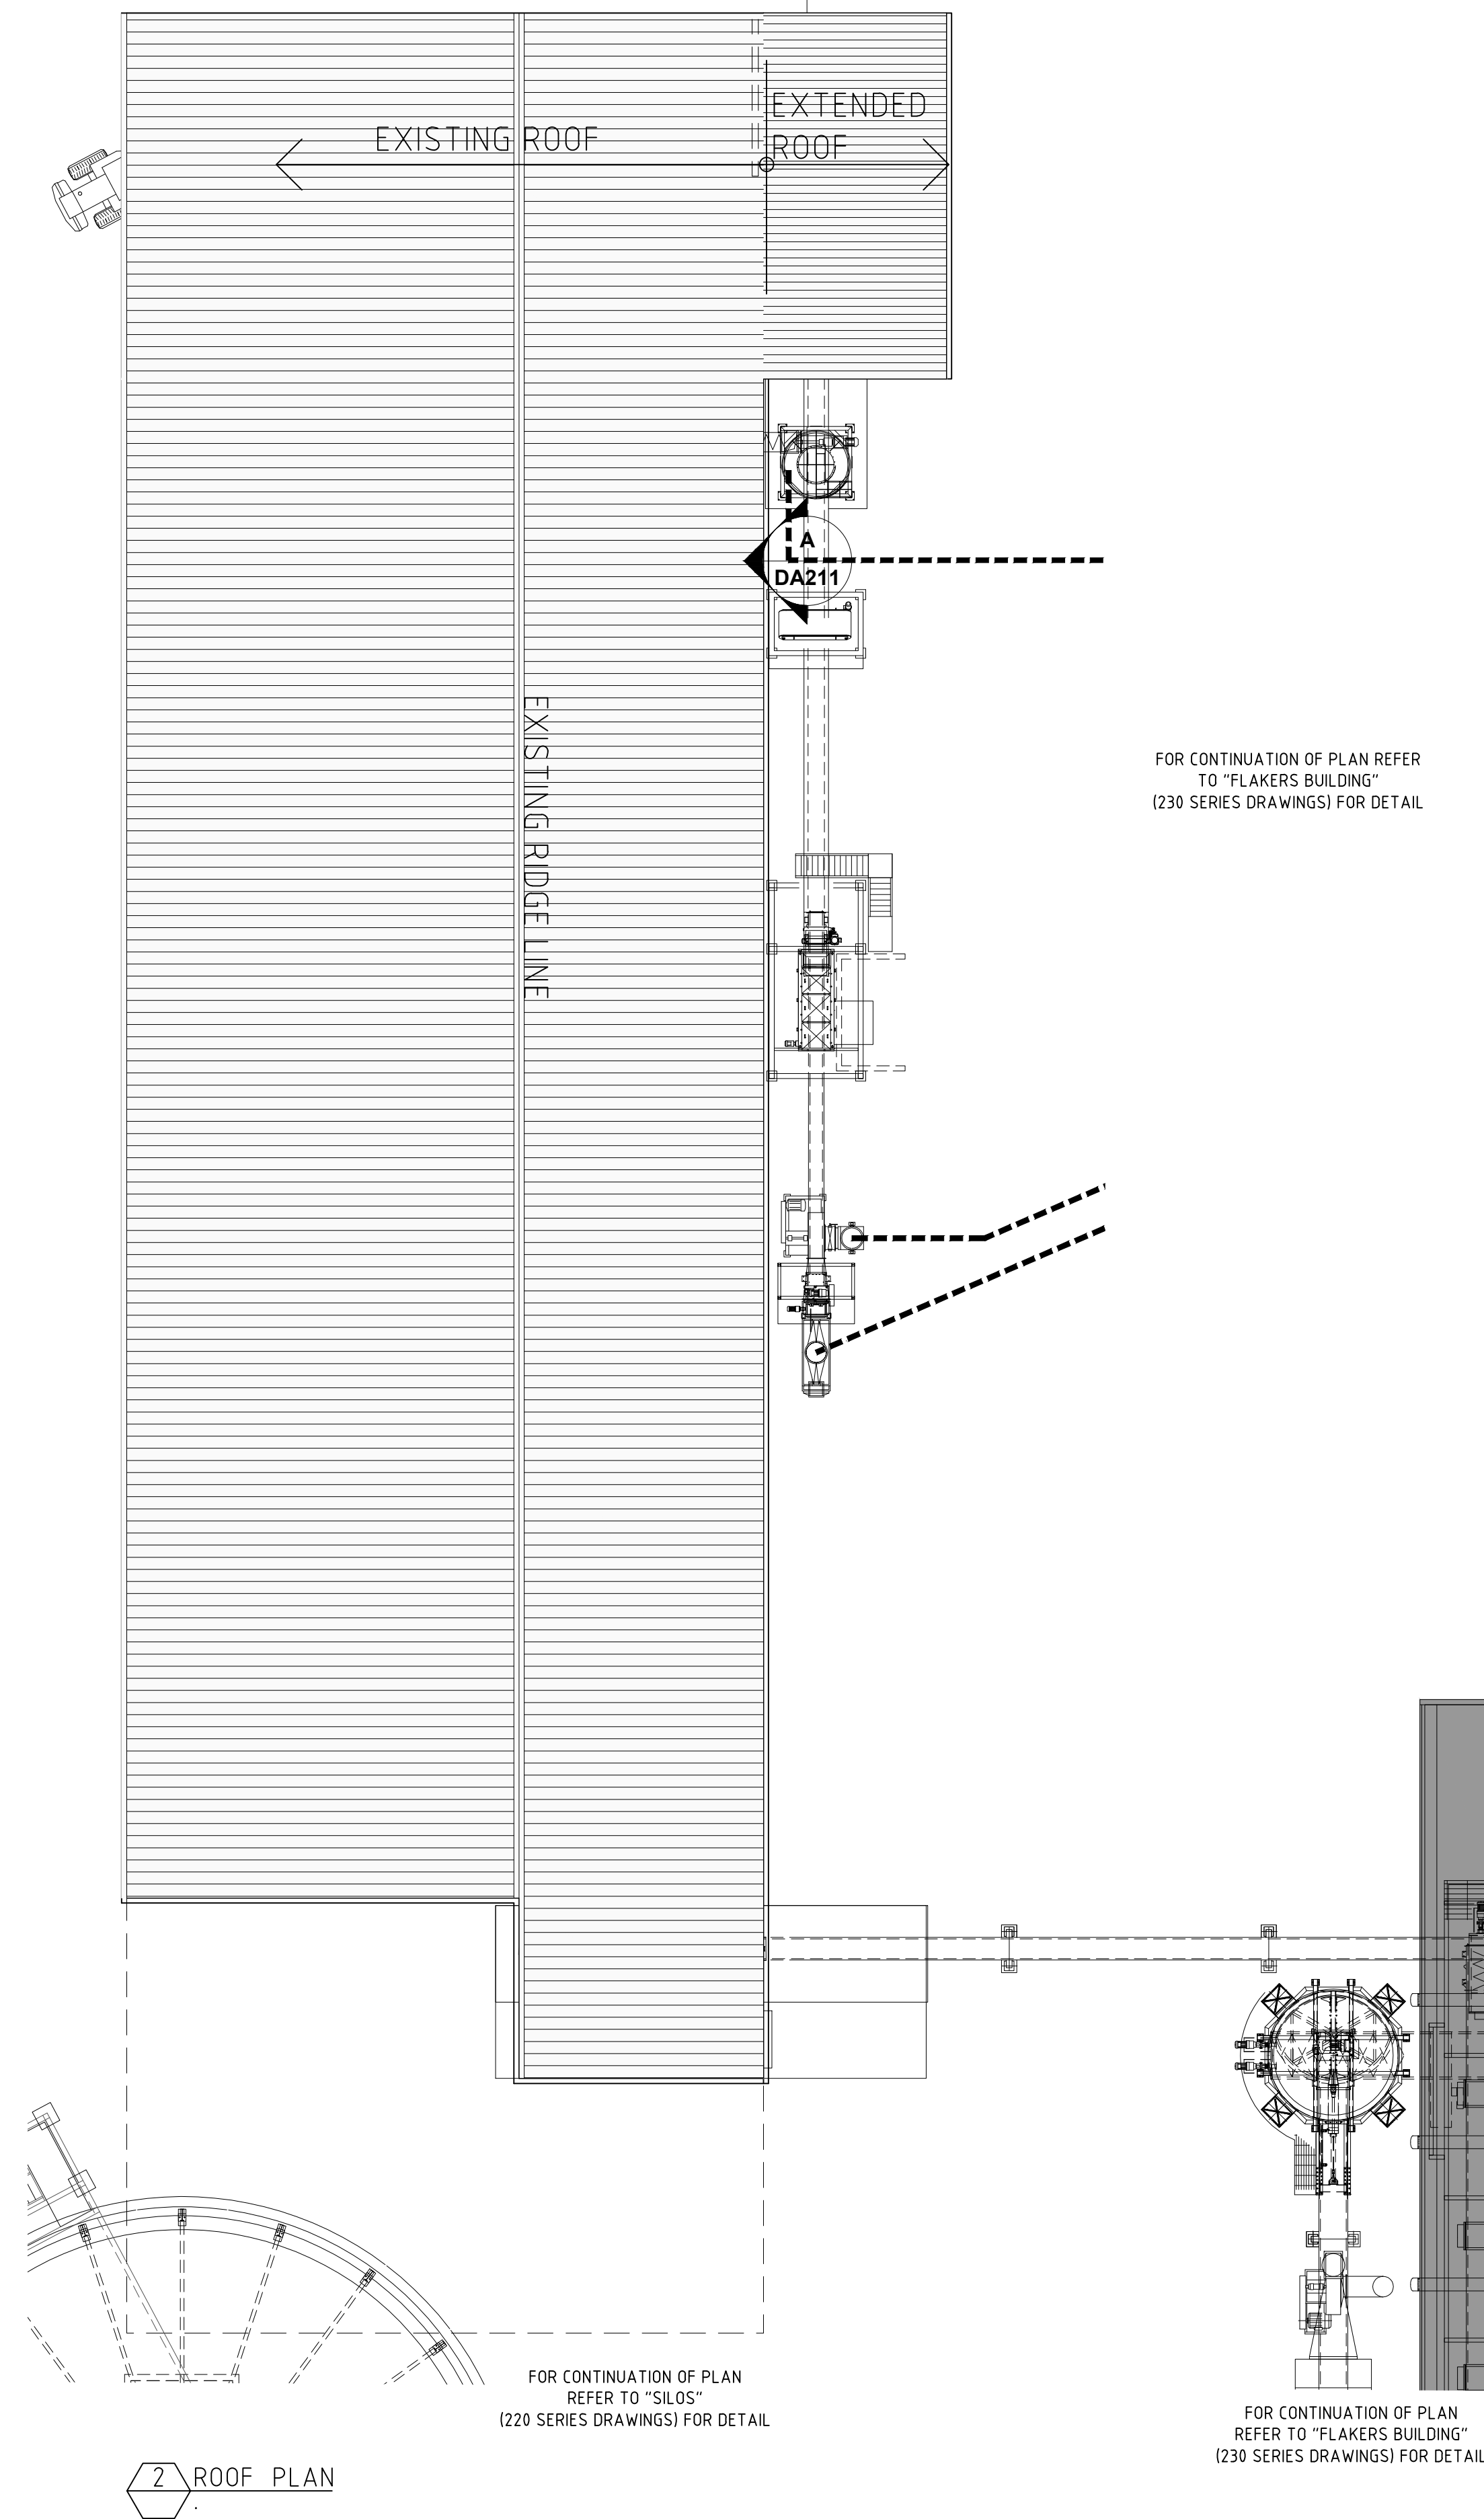

BORG
CONSTRUCTION

OFFICE:
2 WELLA WAY SOMERSBY, N.S.W. 2250 AUSTRALIA
Tel: 02 4340 9800 Fax: 02 4340 8293

COPYRIGHT:
THIS DRAWING AND THE INFORMATION CONTAINED ARE THE PROPERTY
OF THE COPYRIGHT OWNER 'BORG CONSTRUCTIONS Pty. Ltd.' AND MAY
NOT BE COPIED OR REPRODUCED WITHOUT WRITTEN PERMISSION

Project
PROPOSED PARTICLE BOARD MANUFACTURING
PLANT AND ADDITIONAL WORKS.

Location
124 LOWES MOUNT ROAD, OBERON
NEW SOUTH WALES

Drawing

MATERIALS HANDLING (SHT 1)

Scale	Stage
-------	-------

APPROX 1:200 (@ A1)	DA
---------------------	----

Project Number	Drawing Number	Issue
19	DA 210	A



A	DEVELOPMENT APPLICATION	19/5/16	P.J.H.	
Issue	Description	Date	Drawn	Auth





COPYRIGHT:
THIS DRAWING AND THE INFORMATION CONTAINED ARE THE PROPERTY
OF THE COPYRIGHT OWNER 'BORG CONSTRUCTIONS Pty. Ltd.' AND MAY
NOT BE COPIED OR REPRODUCED WITHOUT WRITTEN PERMISSION

Project
PROPOSED PARTICLE BOARD MANUFACTURING
PLANT AND ADDITIONAL WORKS.

Location
124 LOWES MOUNT ROAD, OBERON
NEW SOUTH WALES

Drawing
SILOS (SHT 1)

Scale	Stage
APPROX 1:200 (@ A1)	DA
Project Number	Drawing Number
19	DA 220
	Issue
	A

  

BORG
CONSTRUCTION

OFFICE:
2 WELLA WAY SOMERSBY, N.S.W. 2250 AUSTRALIA
Tel: 02 4340 9800 Fax: 02 4340 8293



COPYRIGHT:
THIS DRAWING AND THE INFORMATION CONTAINED ARE THE PROPERTY
OF THE COPYRIGHT OWNER 'BORG CONSTRUCTIONS Pty. Ltd.' AND MAY
NOT BE COPIED OR REPRODUCED WITHOUT WRITTEN PERMISSION

Project
PROPOSED PARTICLE BOARD MANUFACTURING
PLANT AND ADDITIONAL WORKS.

Location
124 LOWES MOUNT ROAD, OBERON
NEW SOUTH WALES

Drawing
SILOS (SHT 2)

Scale		Stage
APPROX 1:200 (@ A1)		DA
Project Number	Drawing Number	Issue
19	DA 221	A

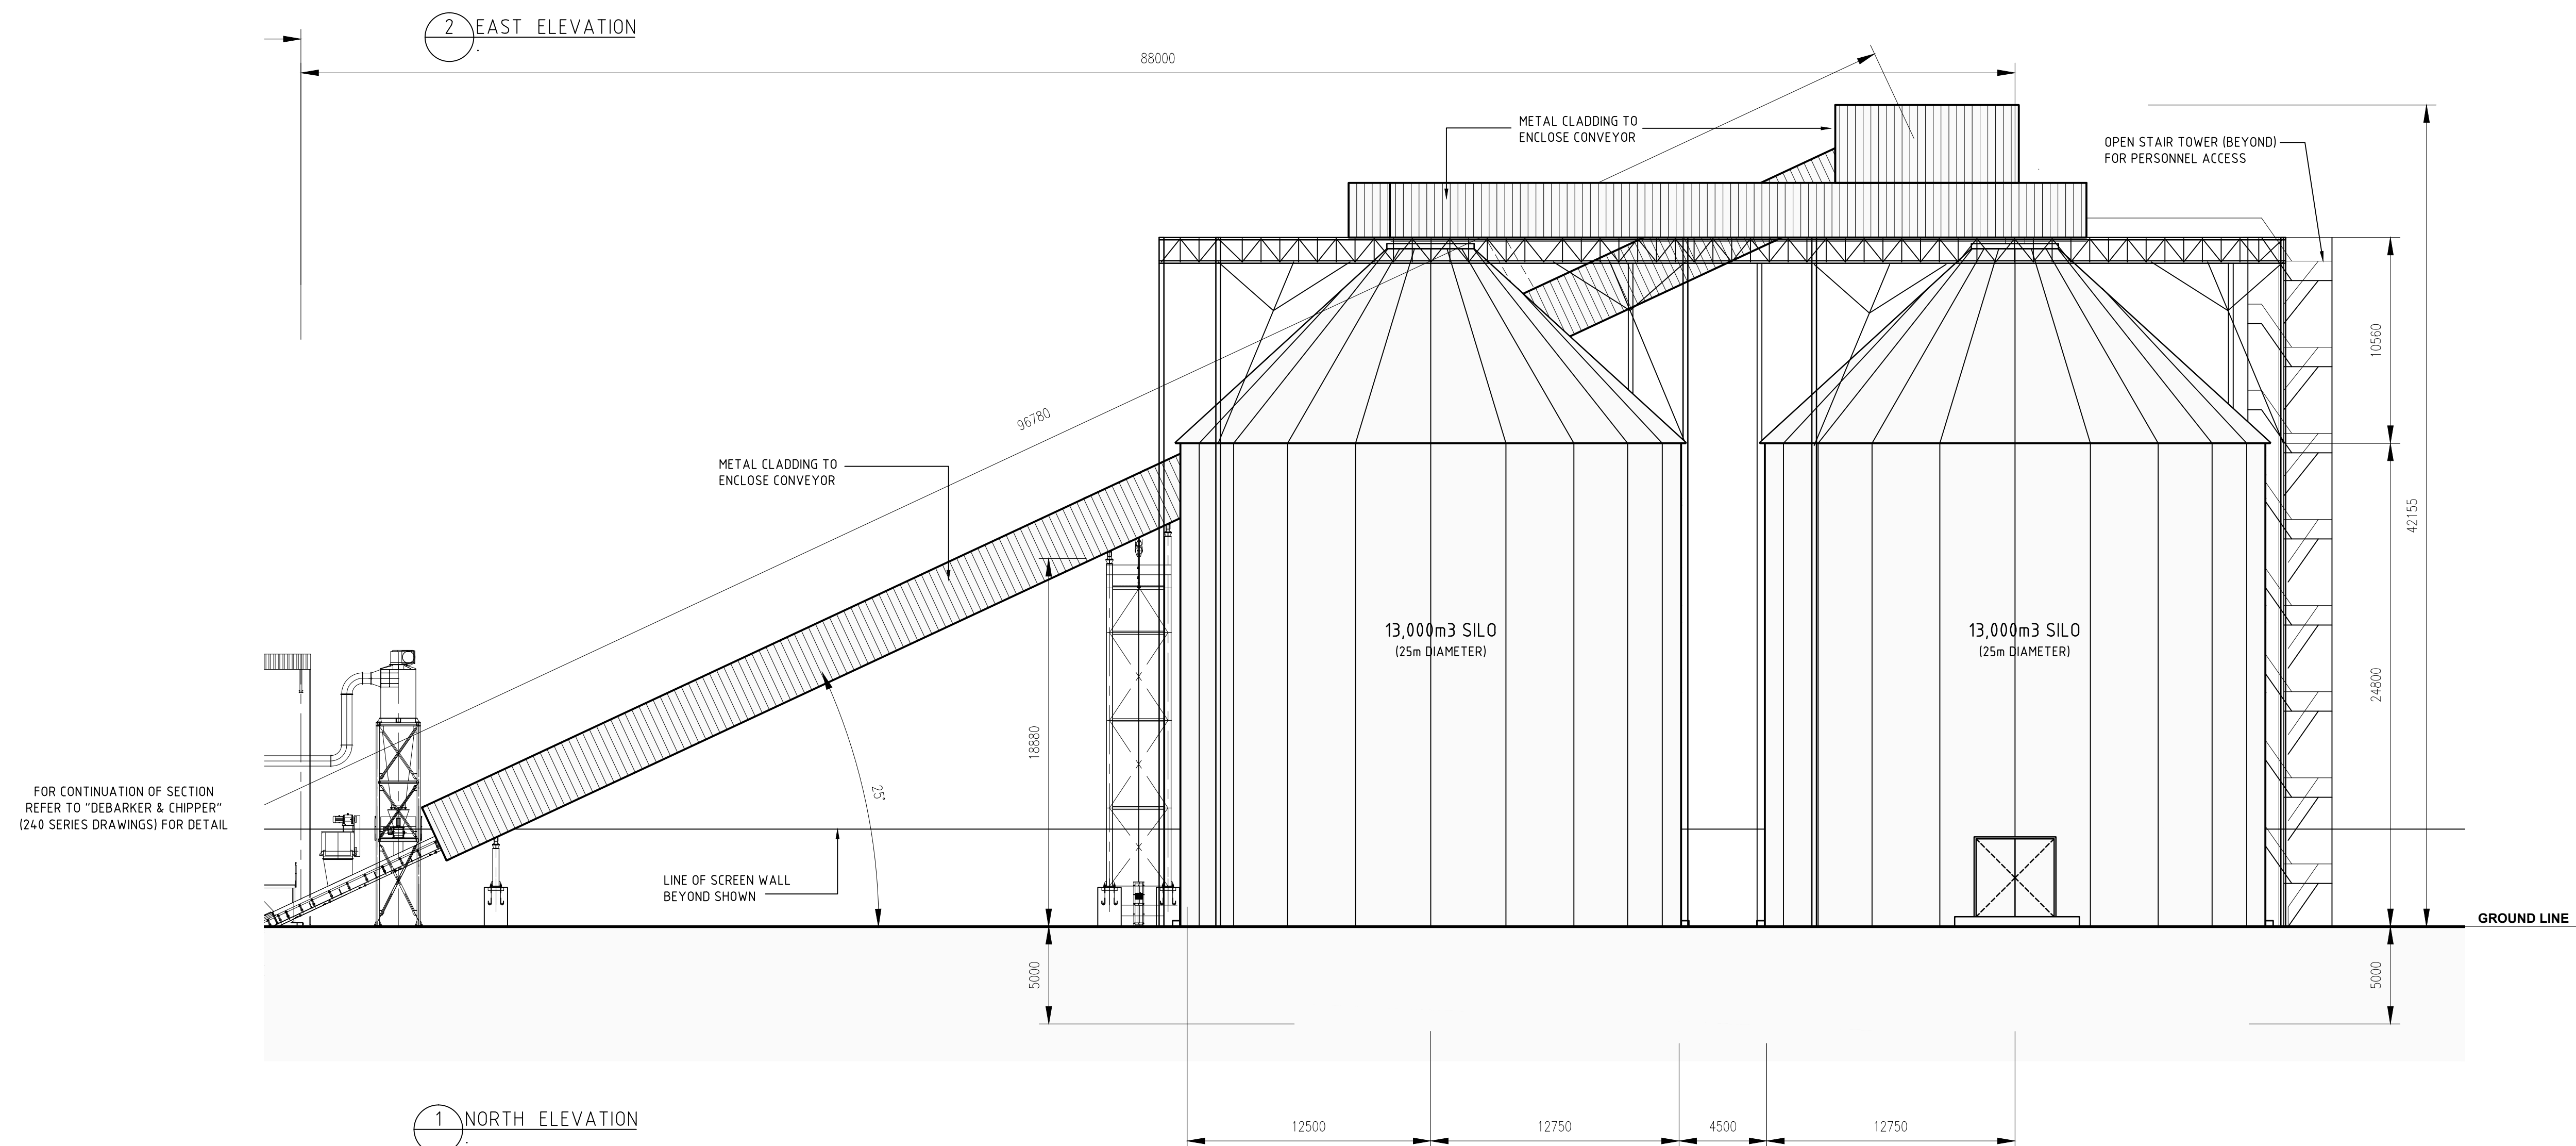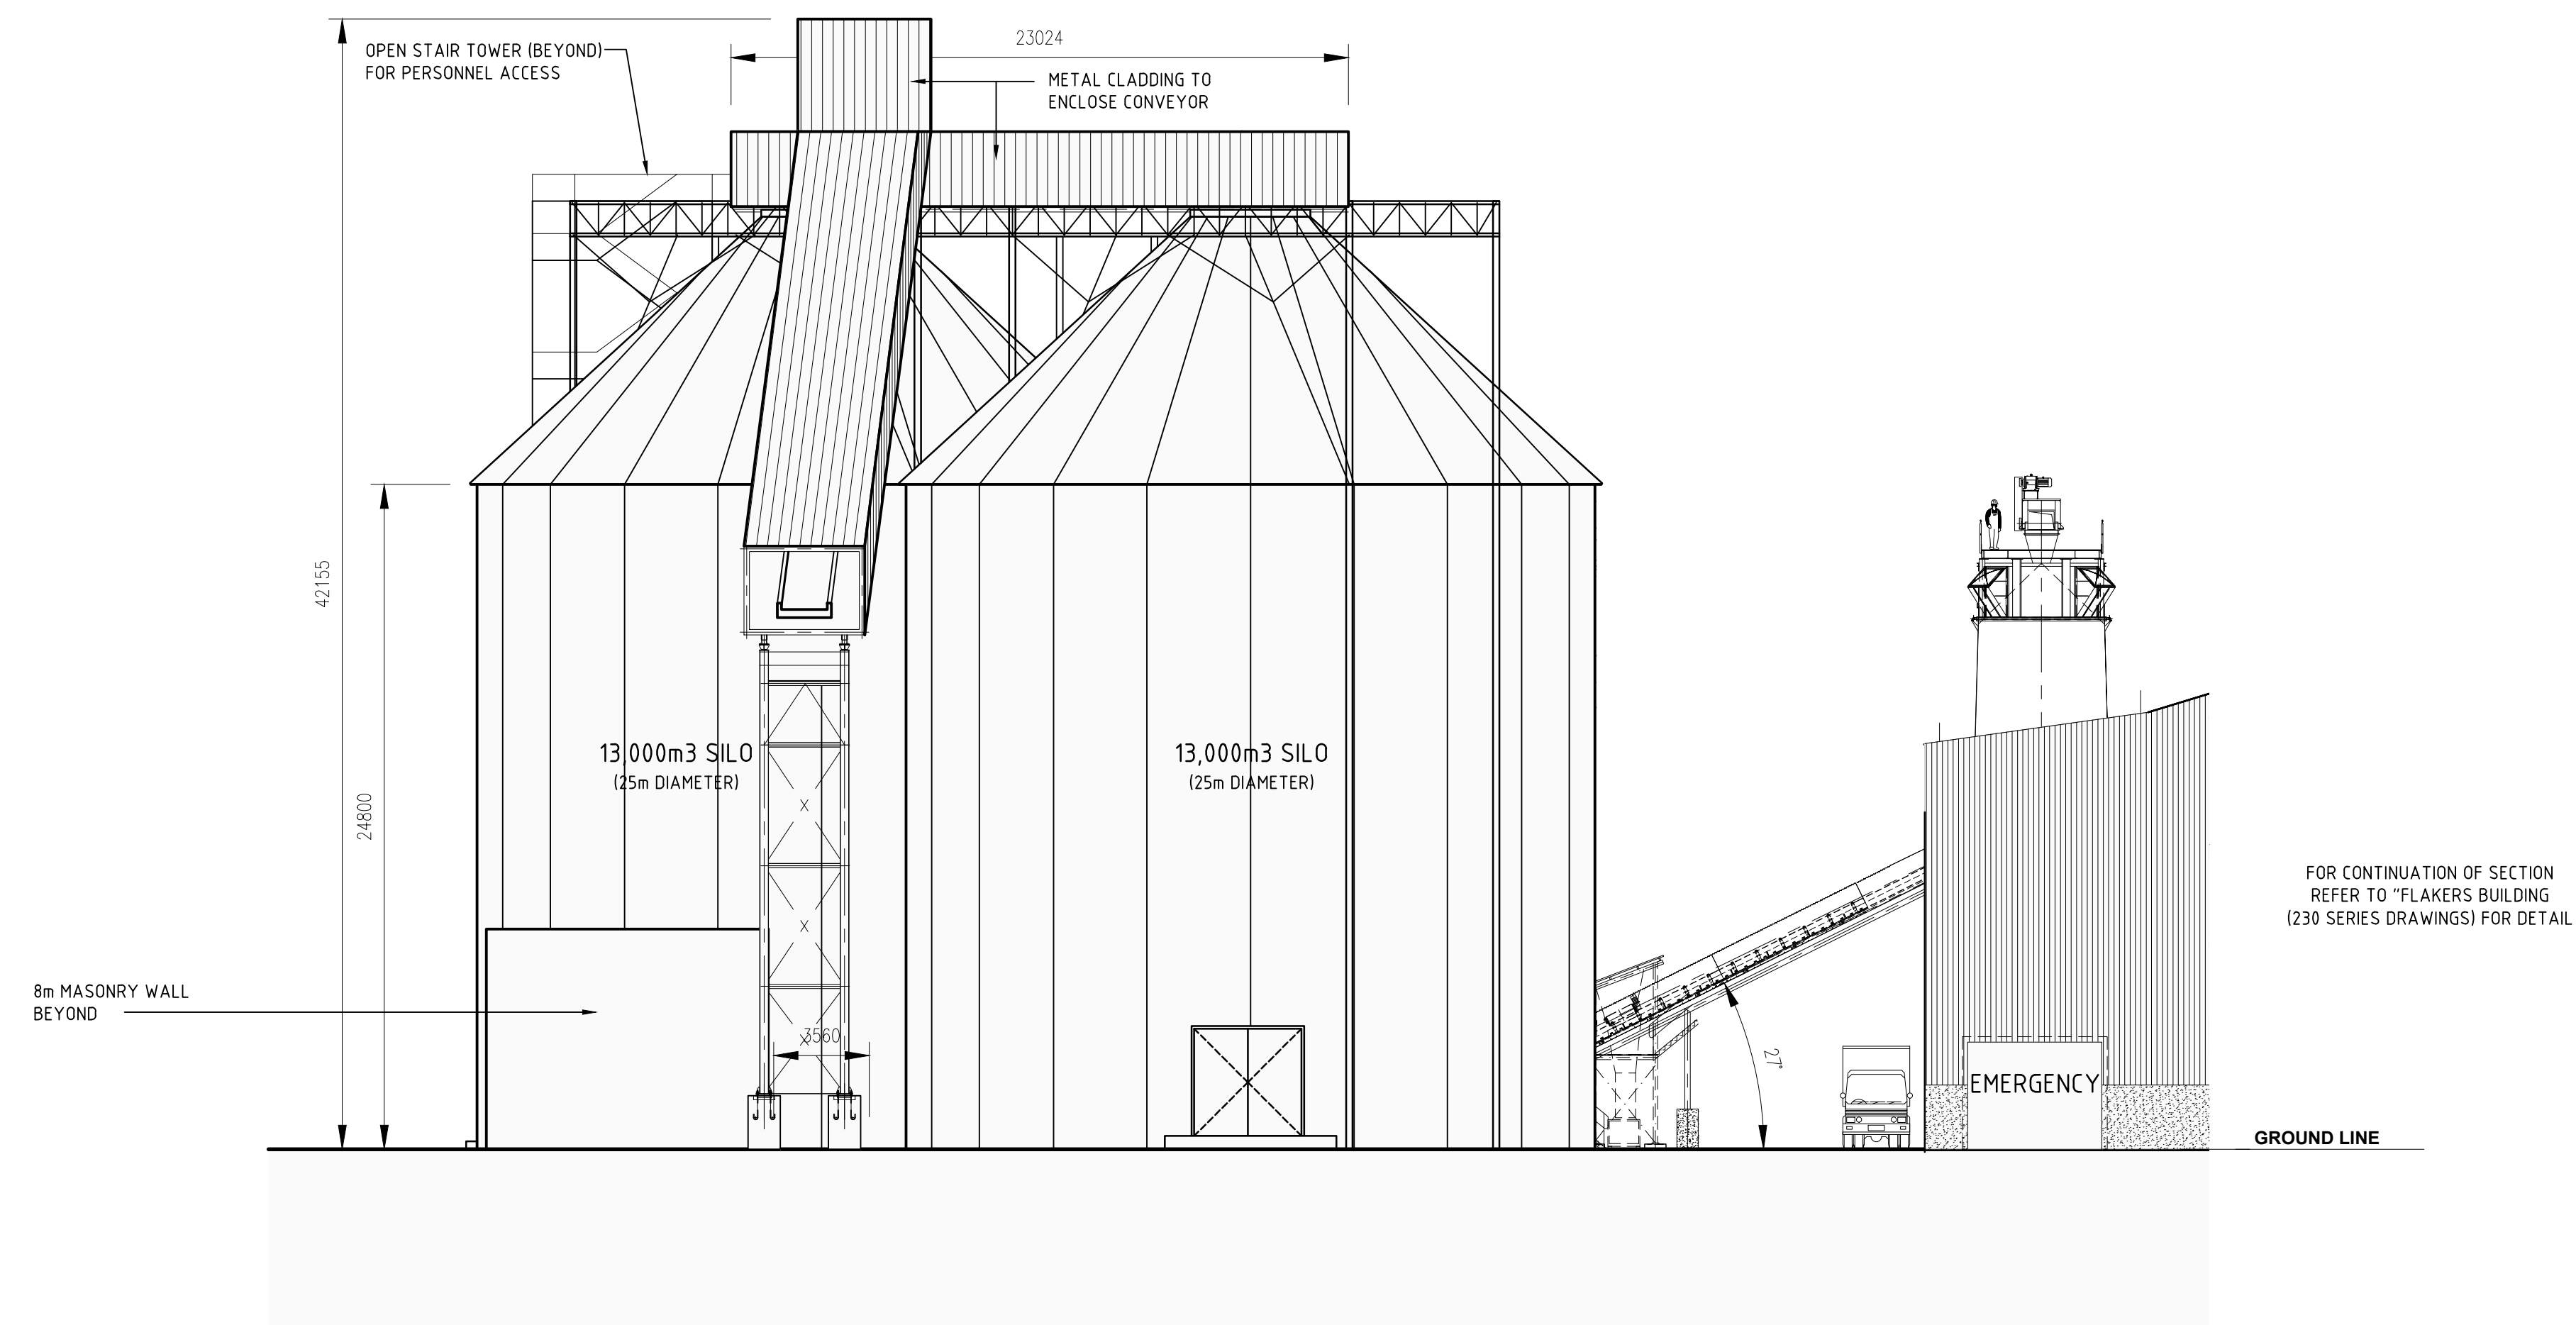

A	DEVELOPMENT APPLICATION	19/5/16	P.J.H.	
Tissue	Description	Date	Drawn	Analyse

BORG
CONSTRUCTION

OFFICE:
2 WELLS WAY SOMERSBY, N.S.W. 2250 AUSTRALIA
Tel: 02 4340 9800 Fax: 02 4340 8293

COPYRIGHT:
THIS DRAWING AND THE INFORMATION CONTAINED ARE THE PROPERTY
OF THE COPYRIGHT OWNER 'BORG CONSTRUCTIONS Pty. Ltd.' AND MAY
NOT BE COPIED OR REPRODUCED WITHOUT WRITTEN PERMISSION

Project
PROPOSED PARTICLE BOARD MANUFACTURING
PLANT AND ADDITIONAL WORKS.

Location
124 LOWES MOUNT ROAD, OBERON
NEW SOUTH WALES

SILOS (SHT 3)



Scale

APPROX 1:200 (@ A1)

Project Number
19

Drawing Number
DA 222

Stage	DA
Issue	A

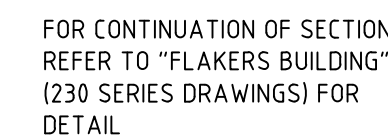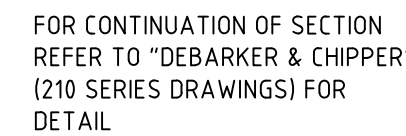

Scale	Stage	
1:200 (@ A1)	DA	
Project Number	Drawing Number	Issue
19	DA 223	A

1 GROUND FLOOR PLAN

3 FIRST FLOOR PLAN

2 ROOF PLAN

<u>AREAS</u>	
<u>SPACE</u>	<u>AREA</u>
GROUND FLOOR	1697
FIRST FLOOR	311
TOTAL	<u>2008 m²</u>

LEGEND

 Existing buildings

A	DEVELOPMENT APPLICATION	19/5/16	P.J.H.	
Issue	Description	Date	Drawn	Auth

BORG
CONSTRUCTION

OFFICE:
WELLA WAY SOMERSBY, N.S.W. 2250 AUSTRALIA
Tel: 02 4340 9800 Fax: 02 4340 8293

COPYRIGHT:
THIS DRAWING AND THE INFORMATION CONTAINED ARE THE PROPERTY
OF THE COPYRIGHT OWNER 'BORG CONSTRUCTIONS Pty. Ltd.' AND MAY
NOT BE COPIED OR REPRODUCED WITHOUT WRITTEN PERMISSION

Project	PROPOSED PARTICLE BOARD MANUFACTURING PLANT AND ADDITIONAL WORKS.
---------	---

Location
124 LOWES MOUNT ROAD, OBERON
NEW SOUTH WALES

Drawing
FLAKERS BUILDING (SHT 1)

Scale

APPROX 1:200 (@ A1)

Project Number
19

Drawing Number
DA 230

Stage	DA
-------	----

Issue	A
-------	---

 Existing buildings






BORG
CONSTRUCTION

OFFICE:
2 WELLA WAY SOMERSBY, N.S.W. 2250 AUSTRALIA
Tel: 02 4340 9800 Fax: 02 4340 8293


Project
PROPOSED PARTICLE BOARD MANUFACTURING
PLANT AND ADDITIONAL WORKS.

Drawing
FLAKERS BUILDING (SHT 2)

Scale		Stage
APPROX 1:200 (@ A1)		DA
Project Number	Drawing Number	Issue
19	DA 231	A

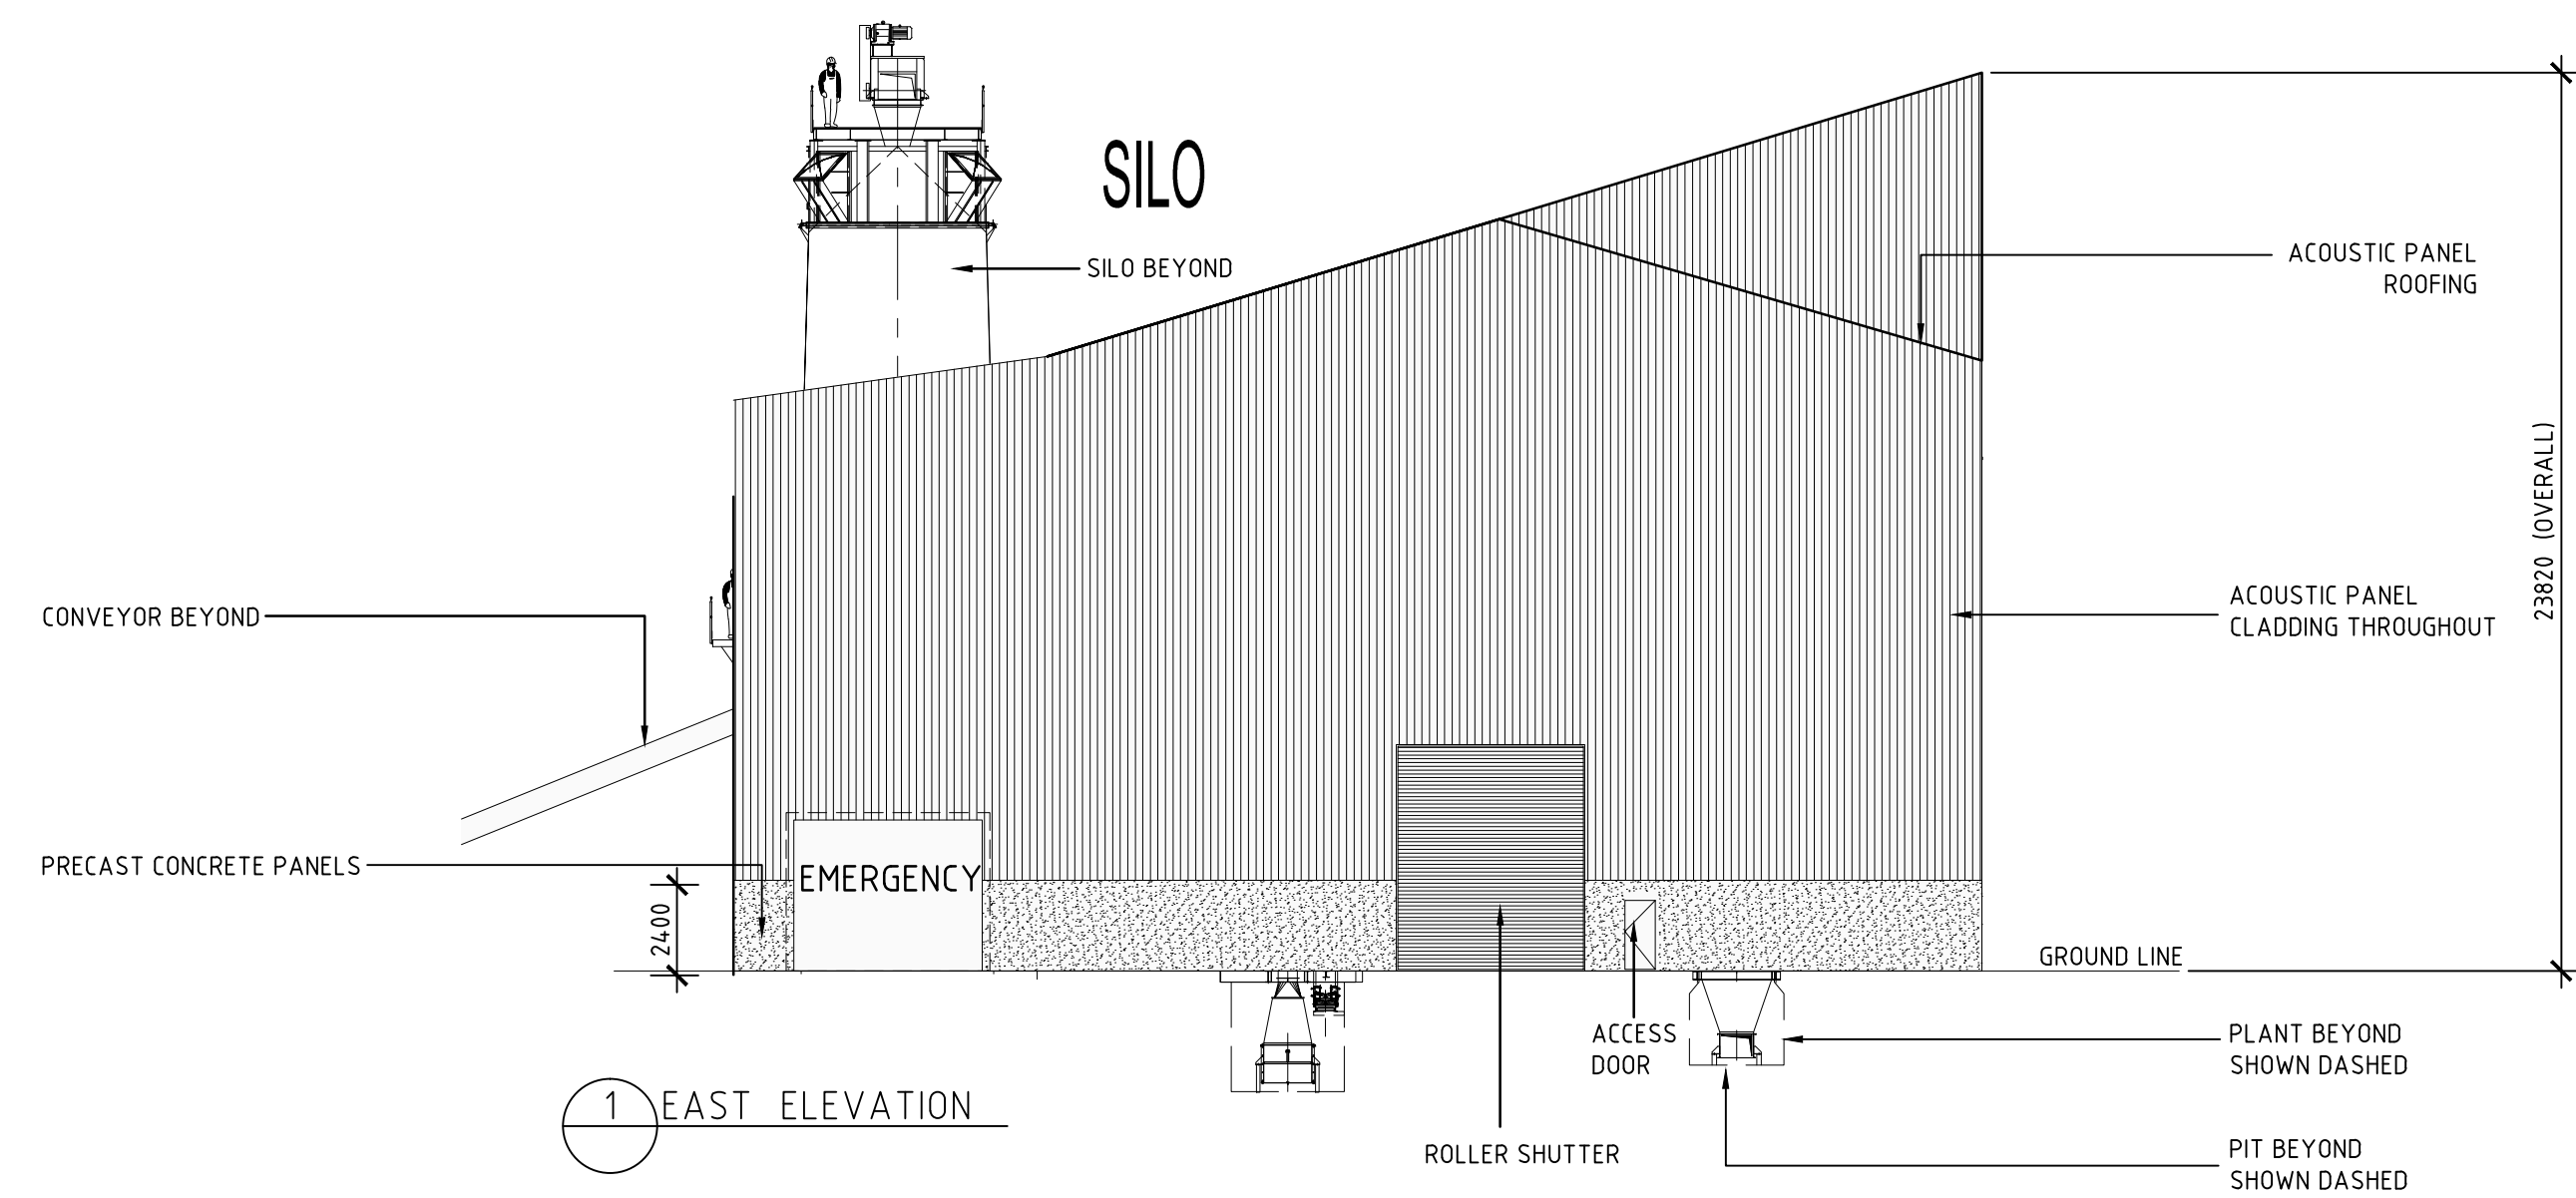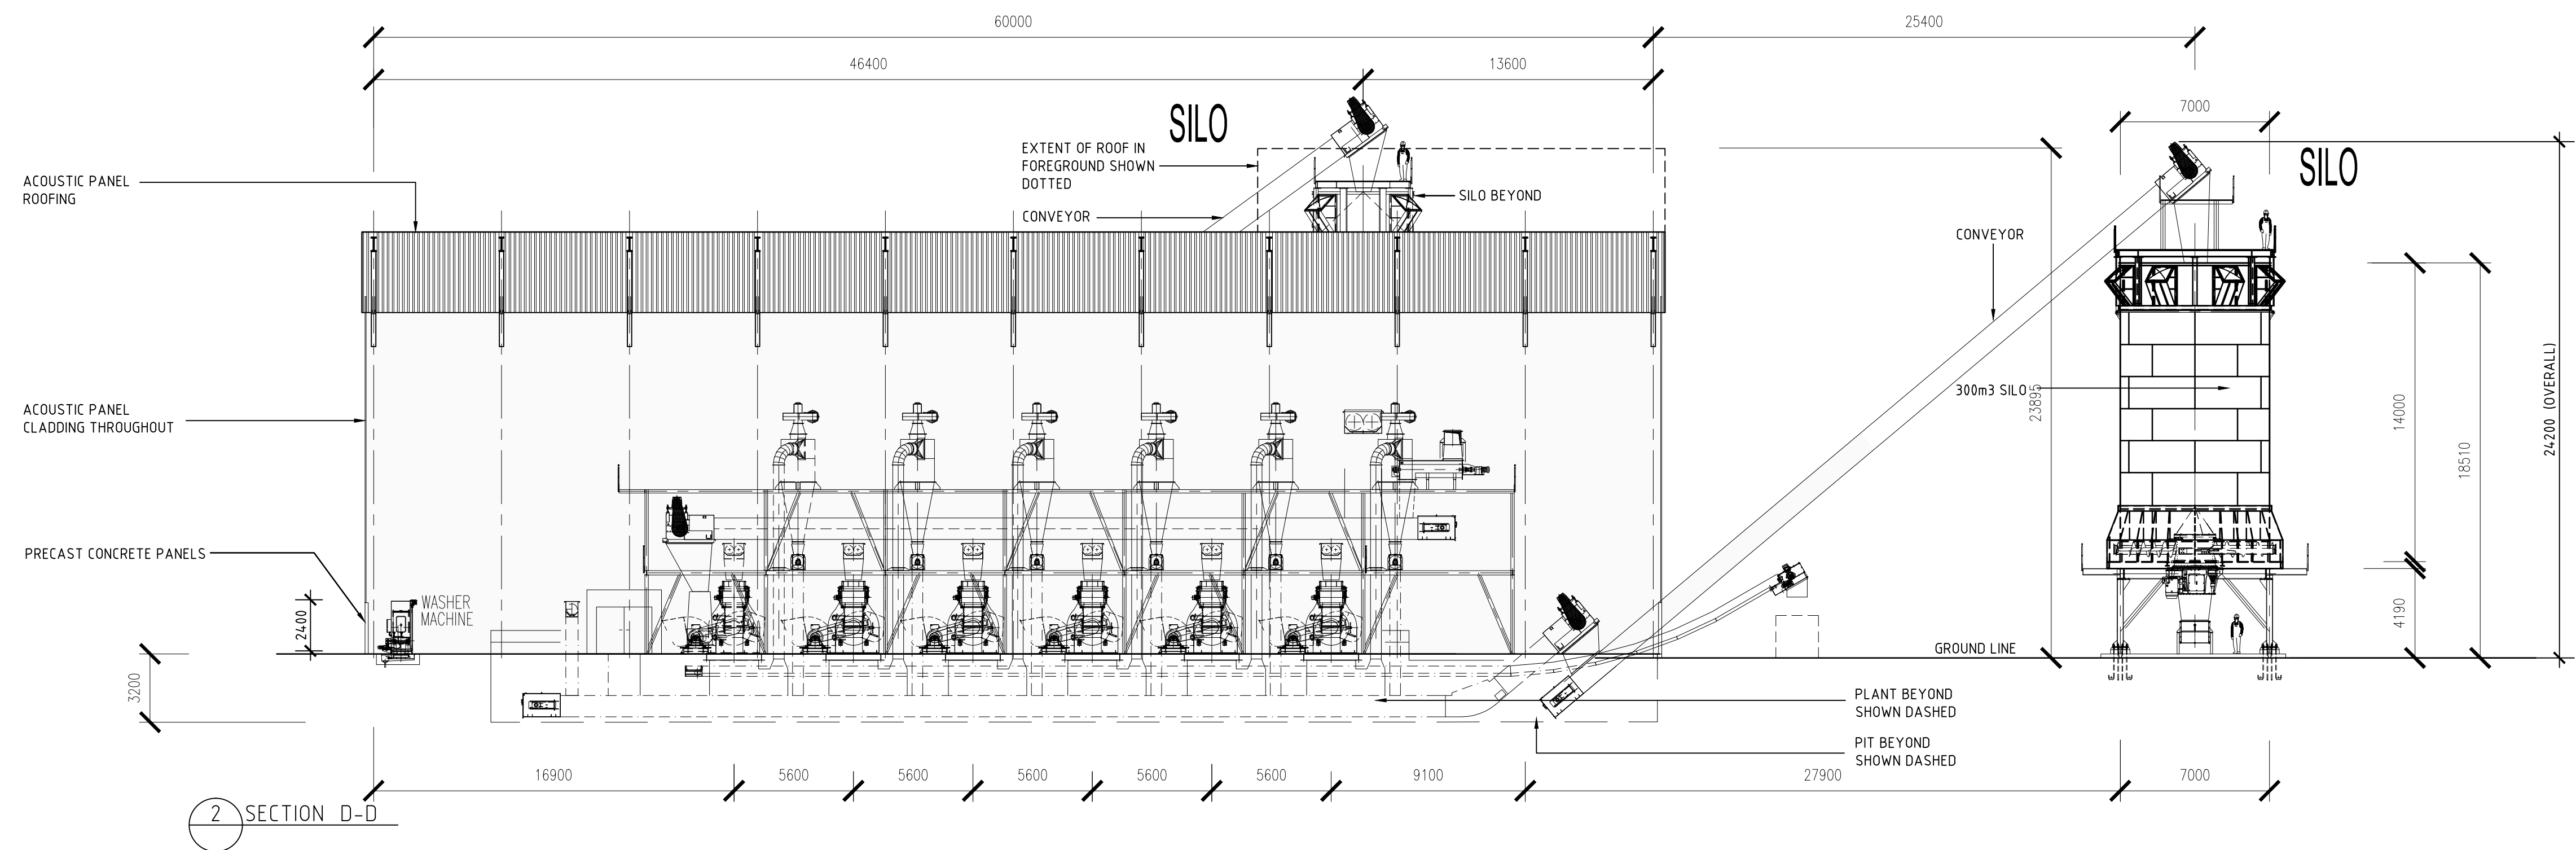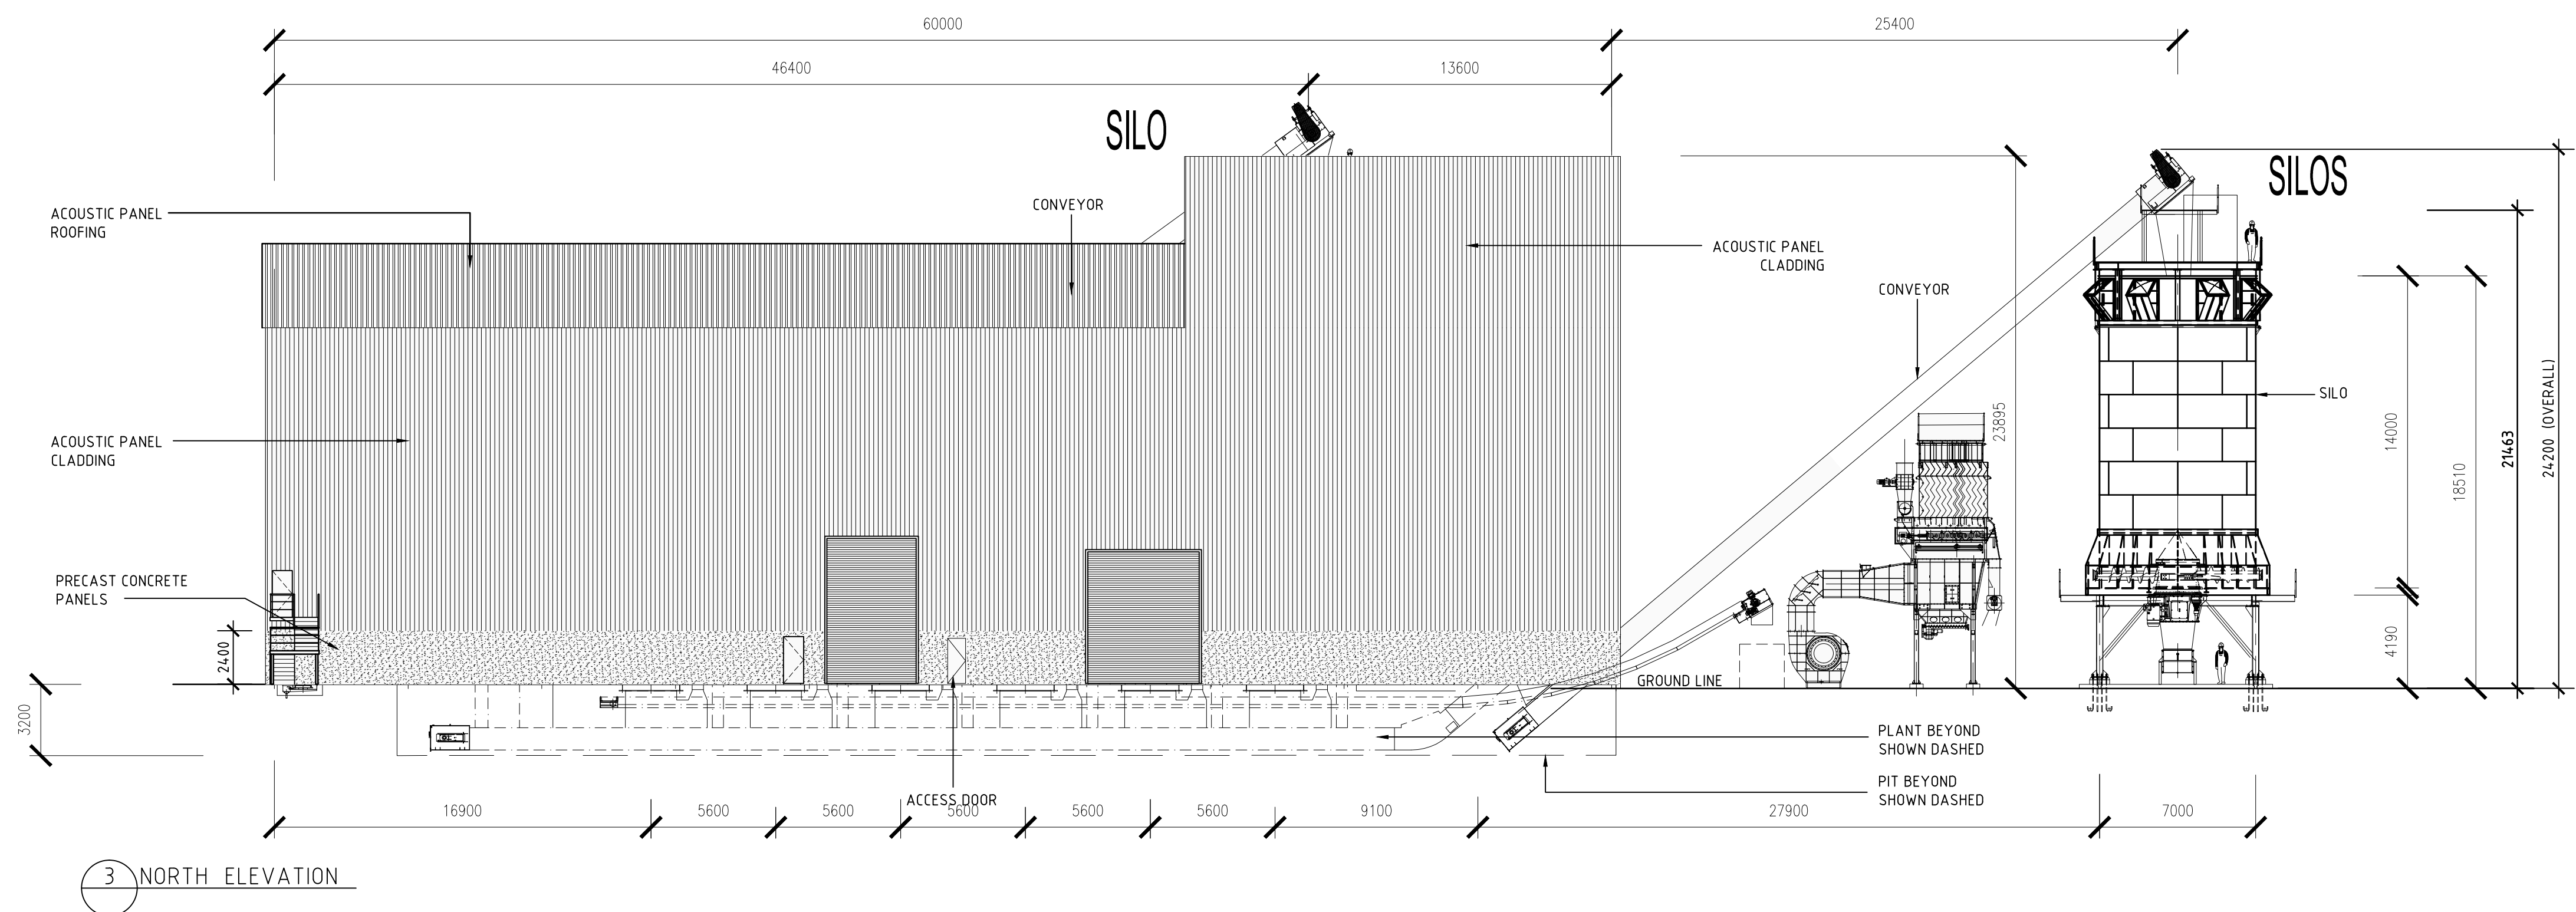

LEGEND

 

A	DEVELOPMENT APPLICATION	19/5/16	P.J.H.	
Issue	Description	Date	Drawn	Auth

BORG
CONSTRUCTION

OFFICE:
2 WELLA WAY SOMERSBY, N.S.W. 2250 AUSTRALIA
Tel: 02 4340 9800 Fax: 02 4340 8293

COPYRIGHT:
THIS DRAWING AND THE INFORMATION CONTAINED ARE THE PROPERTY
OF THE COPYRIGHT OWNER 'BORG CONSTRUCTIONS Pty. Ltd.' AND MAY
NOT BE COPIED OR REPRODUCED WITHOUT WRITTEN PERMISSION

Project	PROPOSED PARTICLE BOARD MANUFACTURING PLANT AND ADDITIONAL WORKS.
---------	---

Location
124 LOWES MOUNT ROAD, OBERON
NEW SOUTH WALES

Drawing
FLAKERS BUILDING (SHT 3)



Scale
APPROX 1:200 (@ A1)

Project Number
19

Drawing Number
DA 232

age
DA
sue
A

 Existing buildings

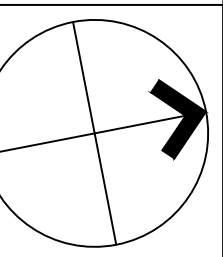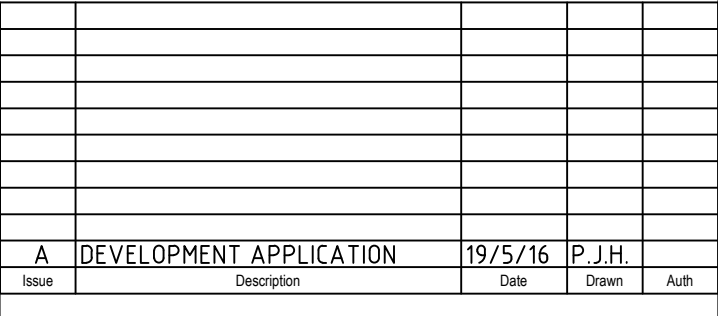


Project
PROPOSED PARTICLE BOARD MANUFACTURING
PLANT AND ADDITIONAL WORKS.

Drawing

LOG STORE/LOAD, DEBARKER &
CHIPPER (SHT 1)

Project Number	Drawing Number	Issue
19	DA 240	A

--	--

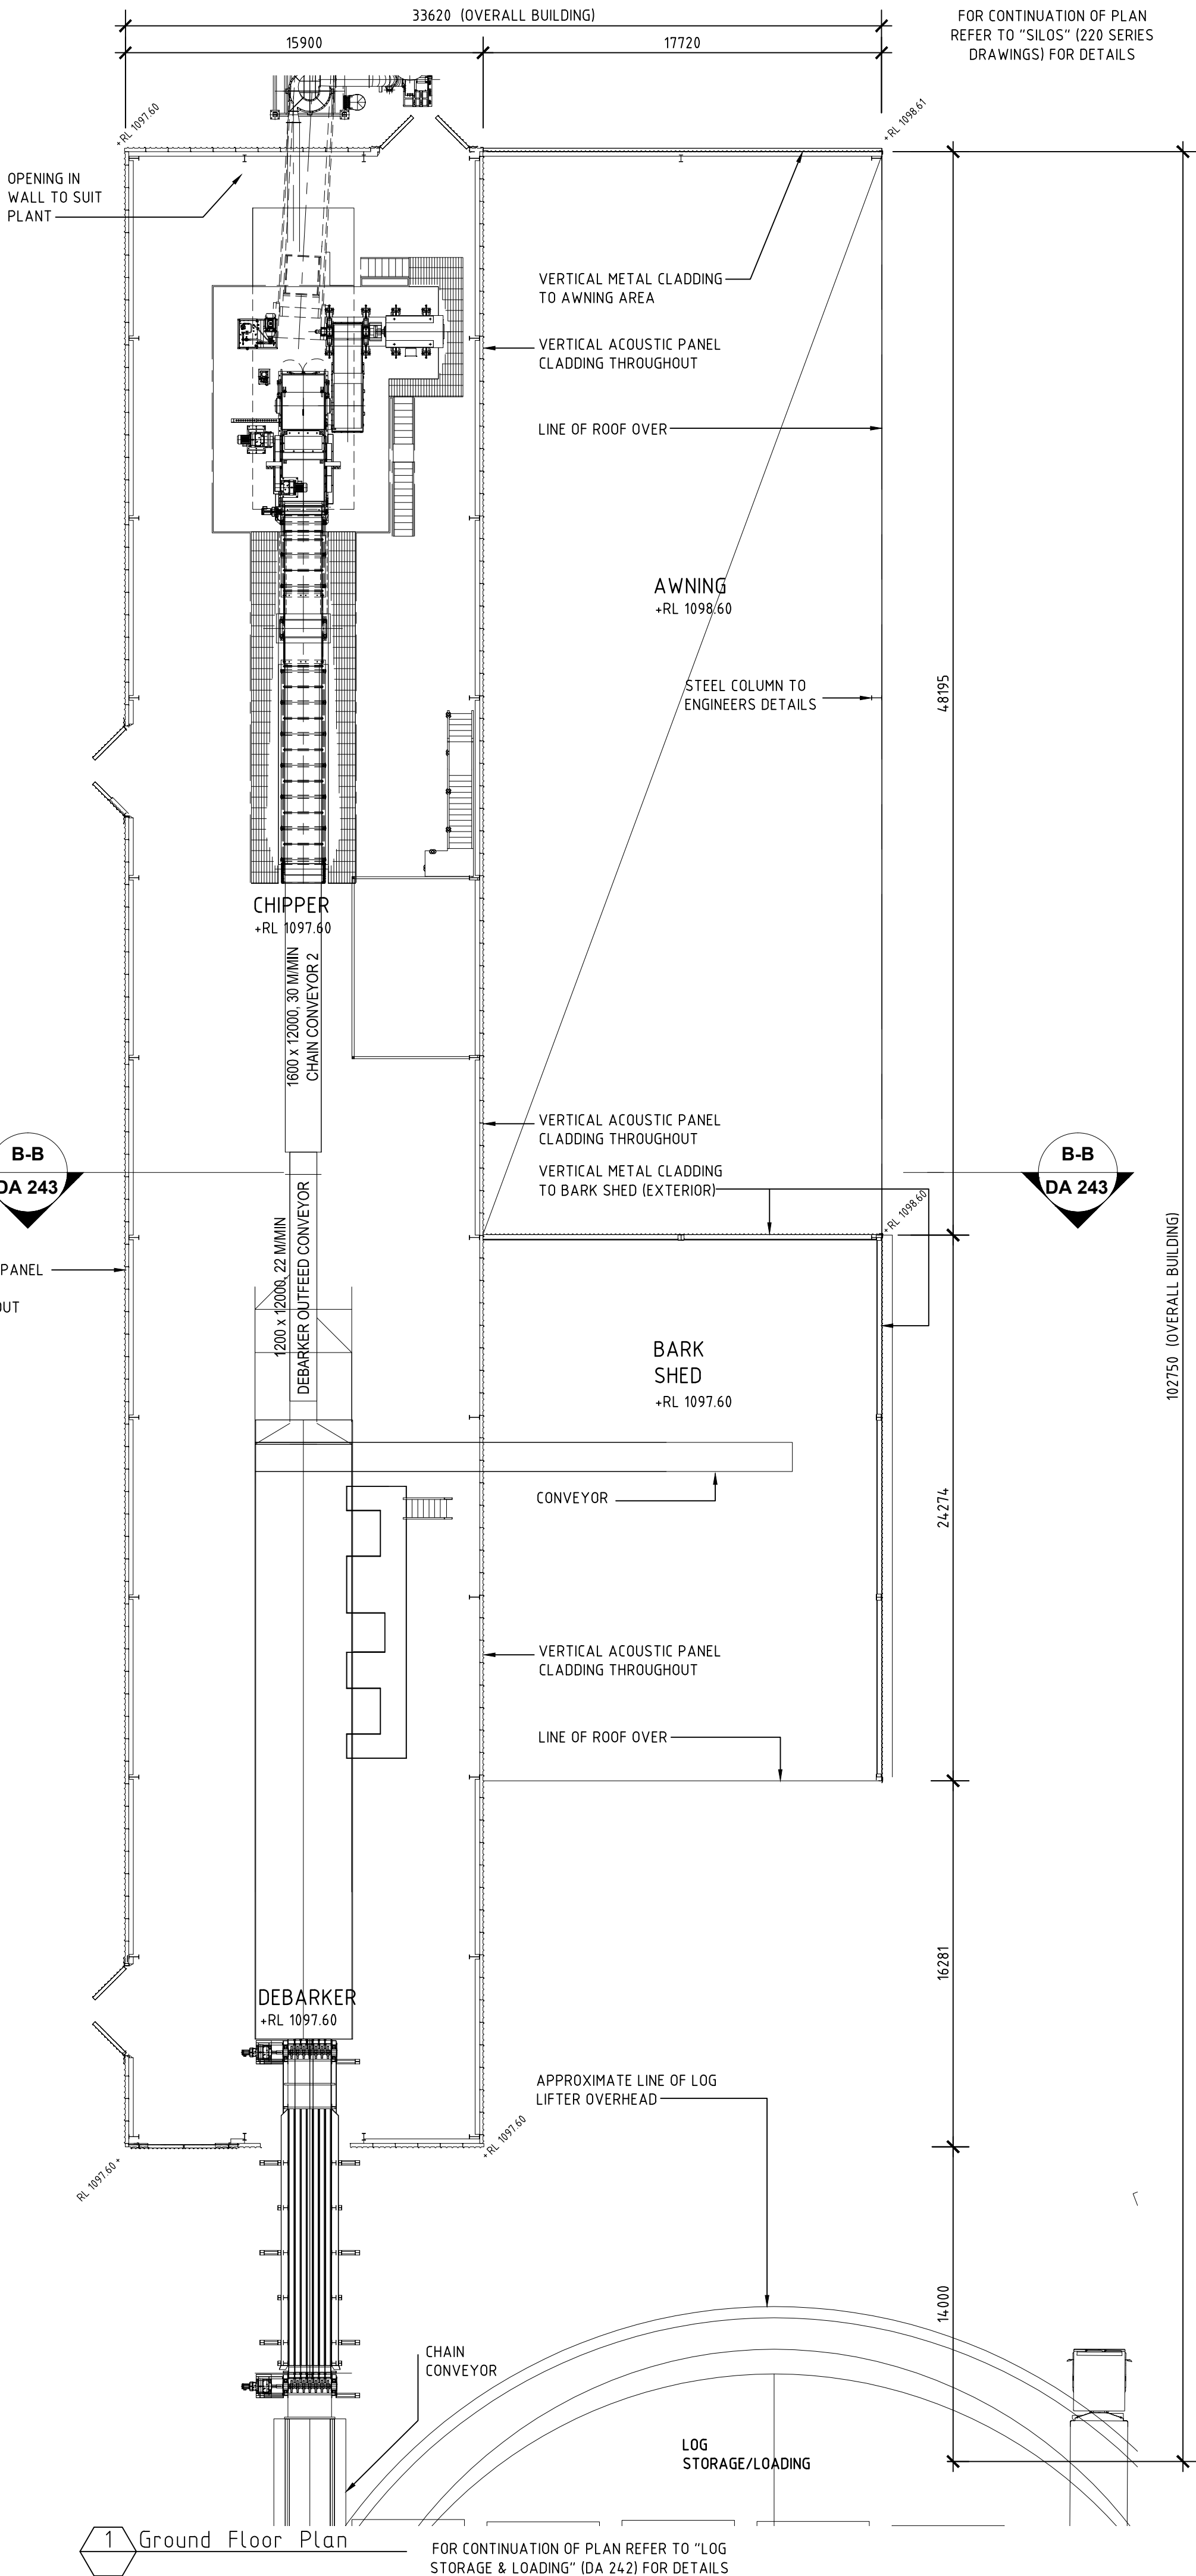


FOR CONTINUATION OF PLAN
REFER TO "SILOS" (220 SERIES
DRAWINGS) FOR DETAILS

FOR CONTINUATION OF PLAN REFER
TO "SILOS" (220 SERIES DRAWINGS)
FOR DETAILS

AREAS	
SPACE	AREA
ENCLOSED	184.4
COVERED	856
TOTAL	2700 m ²

LEGEND

Existing buildings

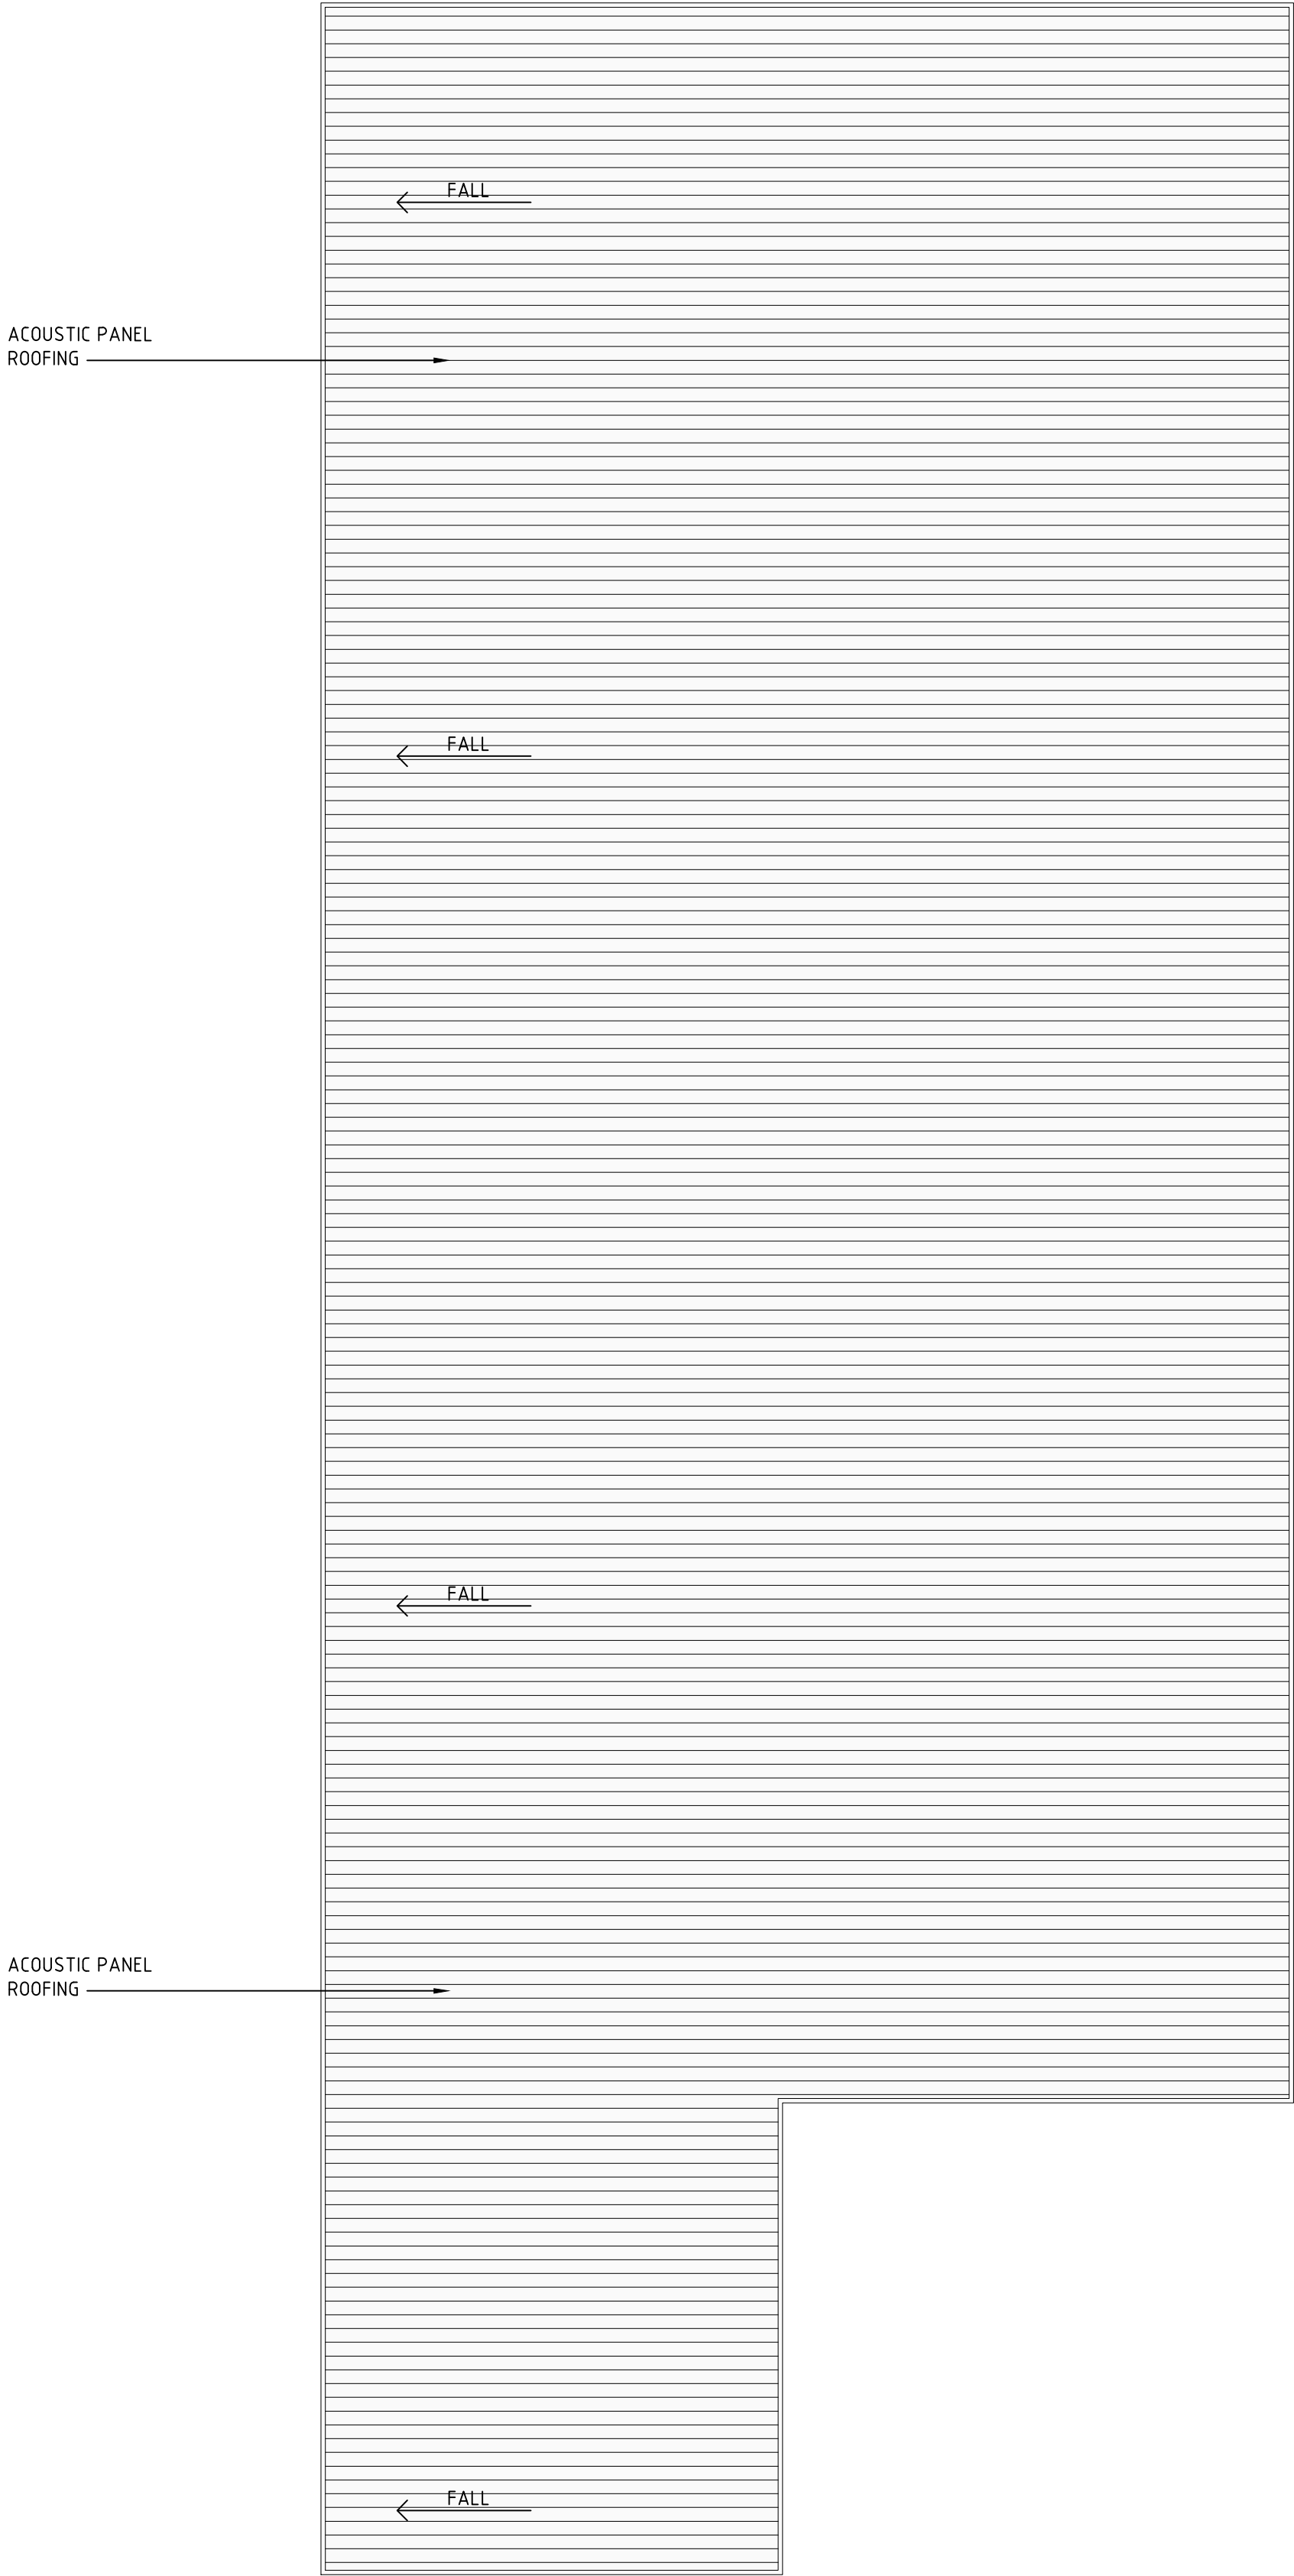

FOR CONTINUATION OF PLAN REFER TO "LOG
STORAGE & LOADING" (DA 242) FOR DETAILS

A DEVELOPMENT APPLICATION		19/5/16	P.J.H.
Issue	Description	Date	Drawn


BORG
CONSTRUCTION

OFFICE:
2 WELLS WAY SOMERSBY, N.S.W. 2250 AUSTRALIA
Tel: 02 4340 9800 Fax: 02 4340 8293

COPYRIGHT:
THIS DRAWING AND THE INFORMATION CONTAINED ARE THE PROPERTY
OF THE COPYRIGHT OWNER BORG CONSTRUCTIONS Pty. Ltd. AND MAY
NOT BE COPIED OR REPRODUCED WITHOUT WRITTEN PERMISSION

Project PROPOSED PARTICLE BOARD MANUFACTURING PLANT AND ADDITIONAL WORKS.	
Location 124 LOWES MOUNT ROAD, OBERON NEW SOUTH WALES	
Drawing LOG STORE/LOAD, DEBARKER & CHIPPER (SHT 2)	
Scale APPROX 1:200 (@ A1)	Stage DA
Project Number 19	Drawing Number DA 241
Issue A	


 Existing buildings

 

BORG
CONSTRUCTION

OFFICE:
2 WELLA WAY SOMERSBY, N.S.W. 2250 AUSTRALIA
Tel: 02 4340 9800 Fax: 02 4340 8293

Project Number	Drawing Number	Issue
19	DA 242	A

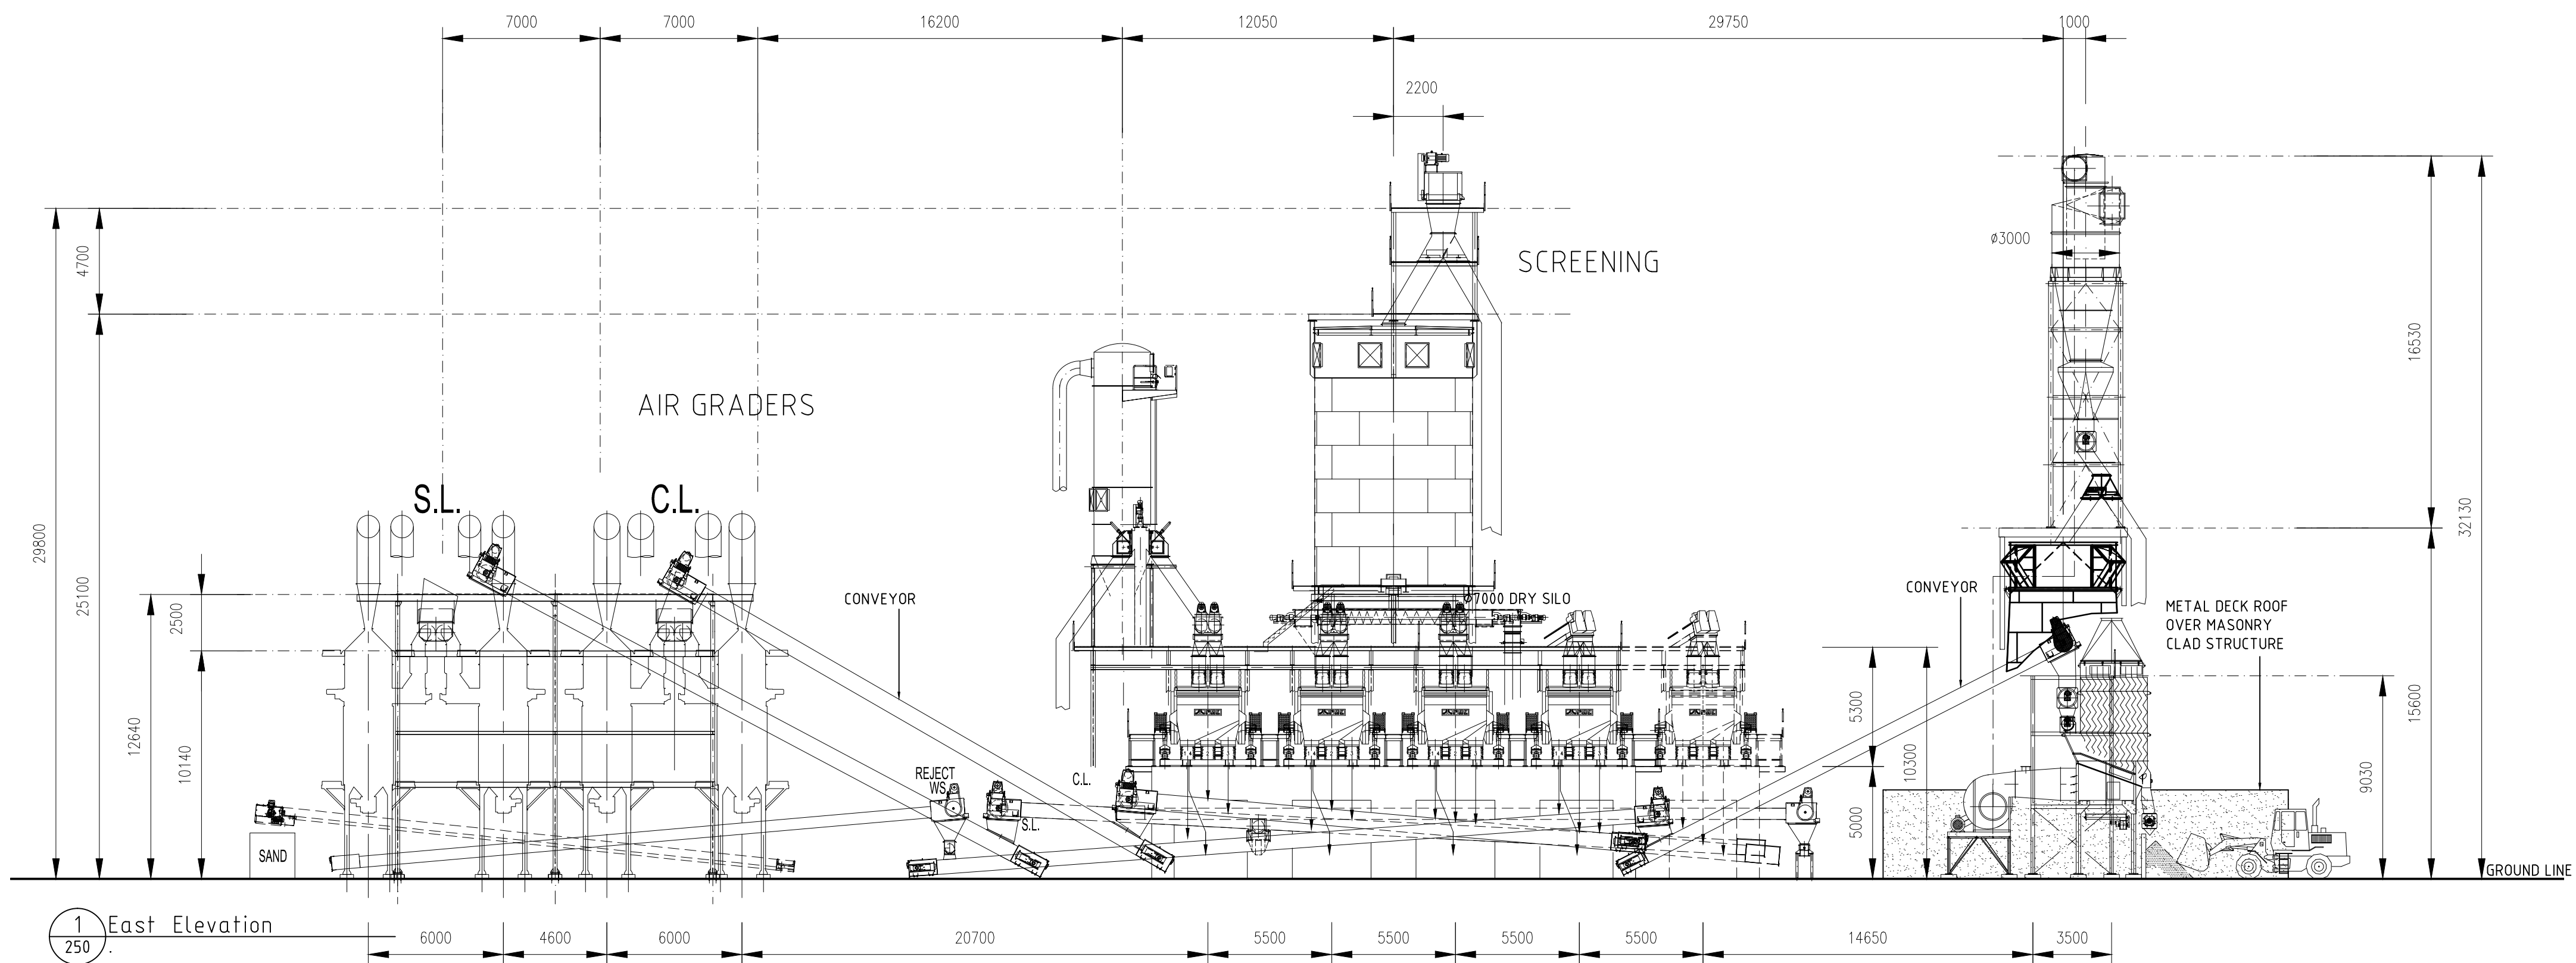

A	DEVELOPMENT APPLICATION	19/5/16	P.J.H.	
Issue	Description	Date	Drawn	Auth

OFFICE:
2 WELLA WAY SOMERSBY, N.S.W. 2250 AUSTRALIA
Tel: 02 4340 9800 Fax: 02 4340 8293

COPYRIGHT:
THIS DRAWING AND THE INFORMATION CONTAINED ARE THE PROPERTY
OF THE COPYRIGHT OWNER 'BORG CONSTRUCTIONS Pty. Ltd.' AND MAY
NOT BE COPIED OR REPRODUCED WITHOUT WRITTEN PERMISSION

Project	PROPOSED PARTICLE BOARD MANUFACTURING PLANT AND ADDITIONAL WORKS.
---------	---

Location
124 LOWES MOUNT ROAD, OBERON
NEW SOUTH WALES

Drawing

AIR GRADERS & SCREENING



(SHT 2)

Scale
APPROX 1:200 (@ A1)

Project Number **19** Drawing Number **DA 251**

age
DA

Issue
A

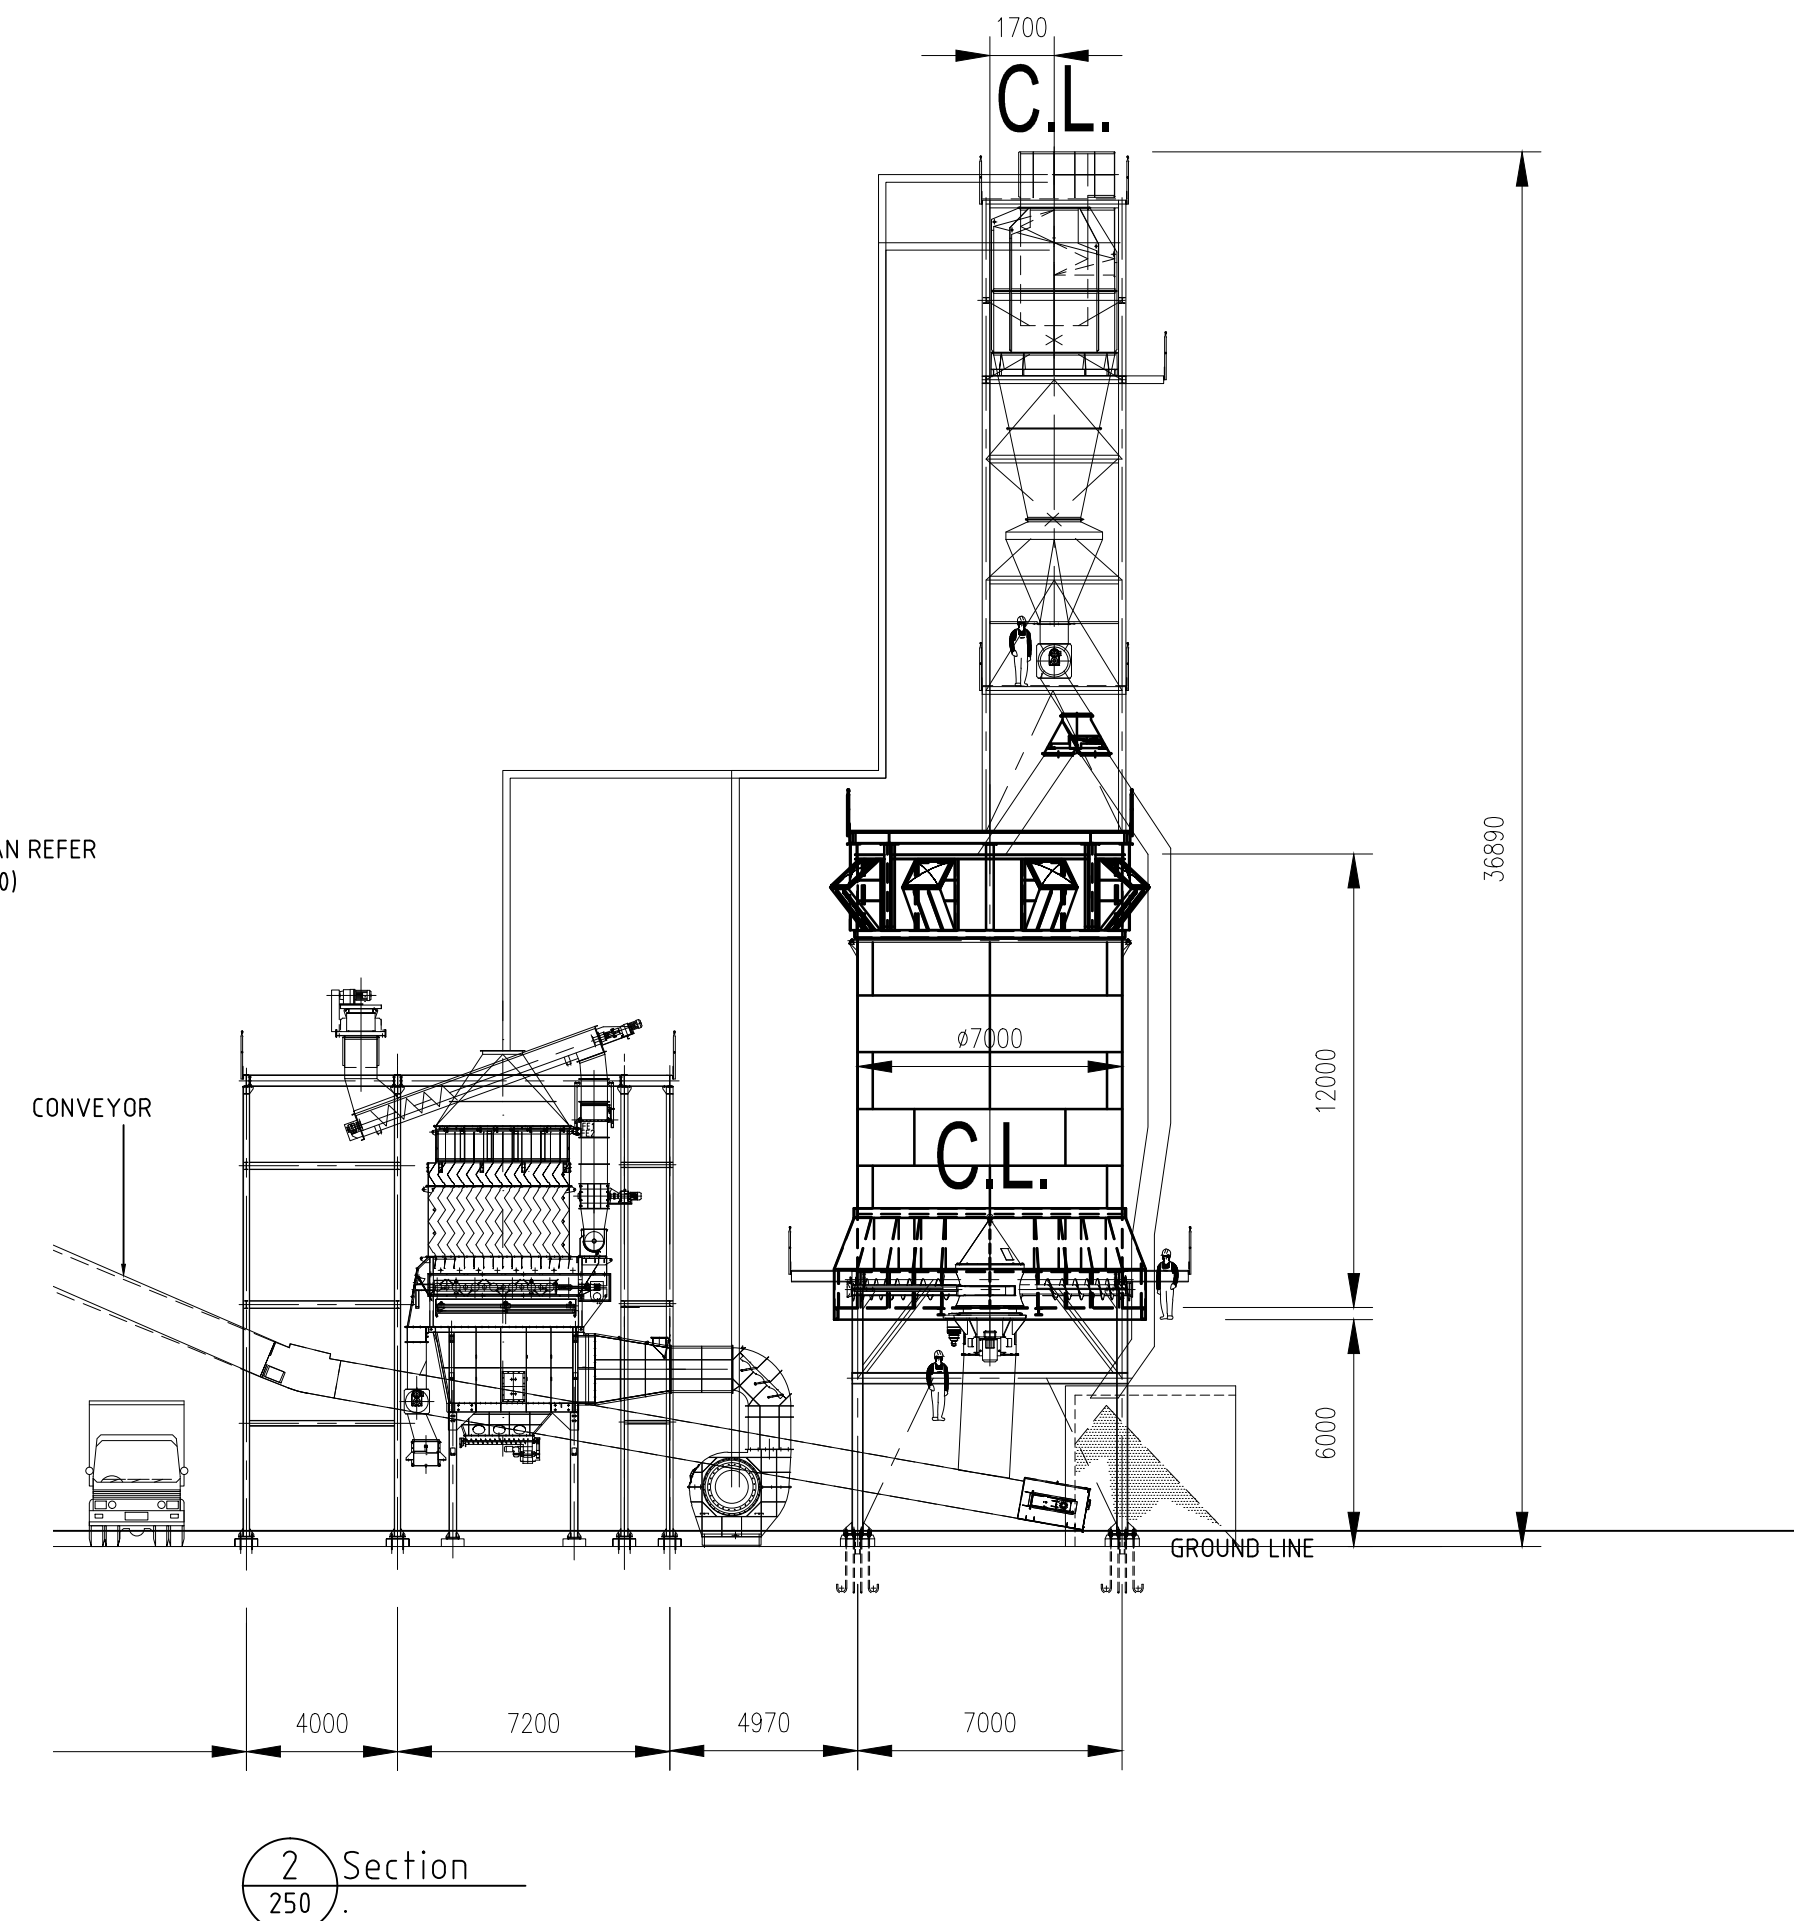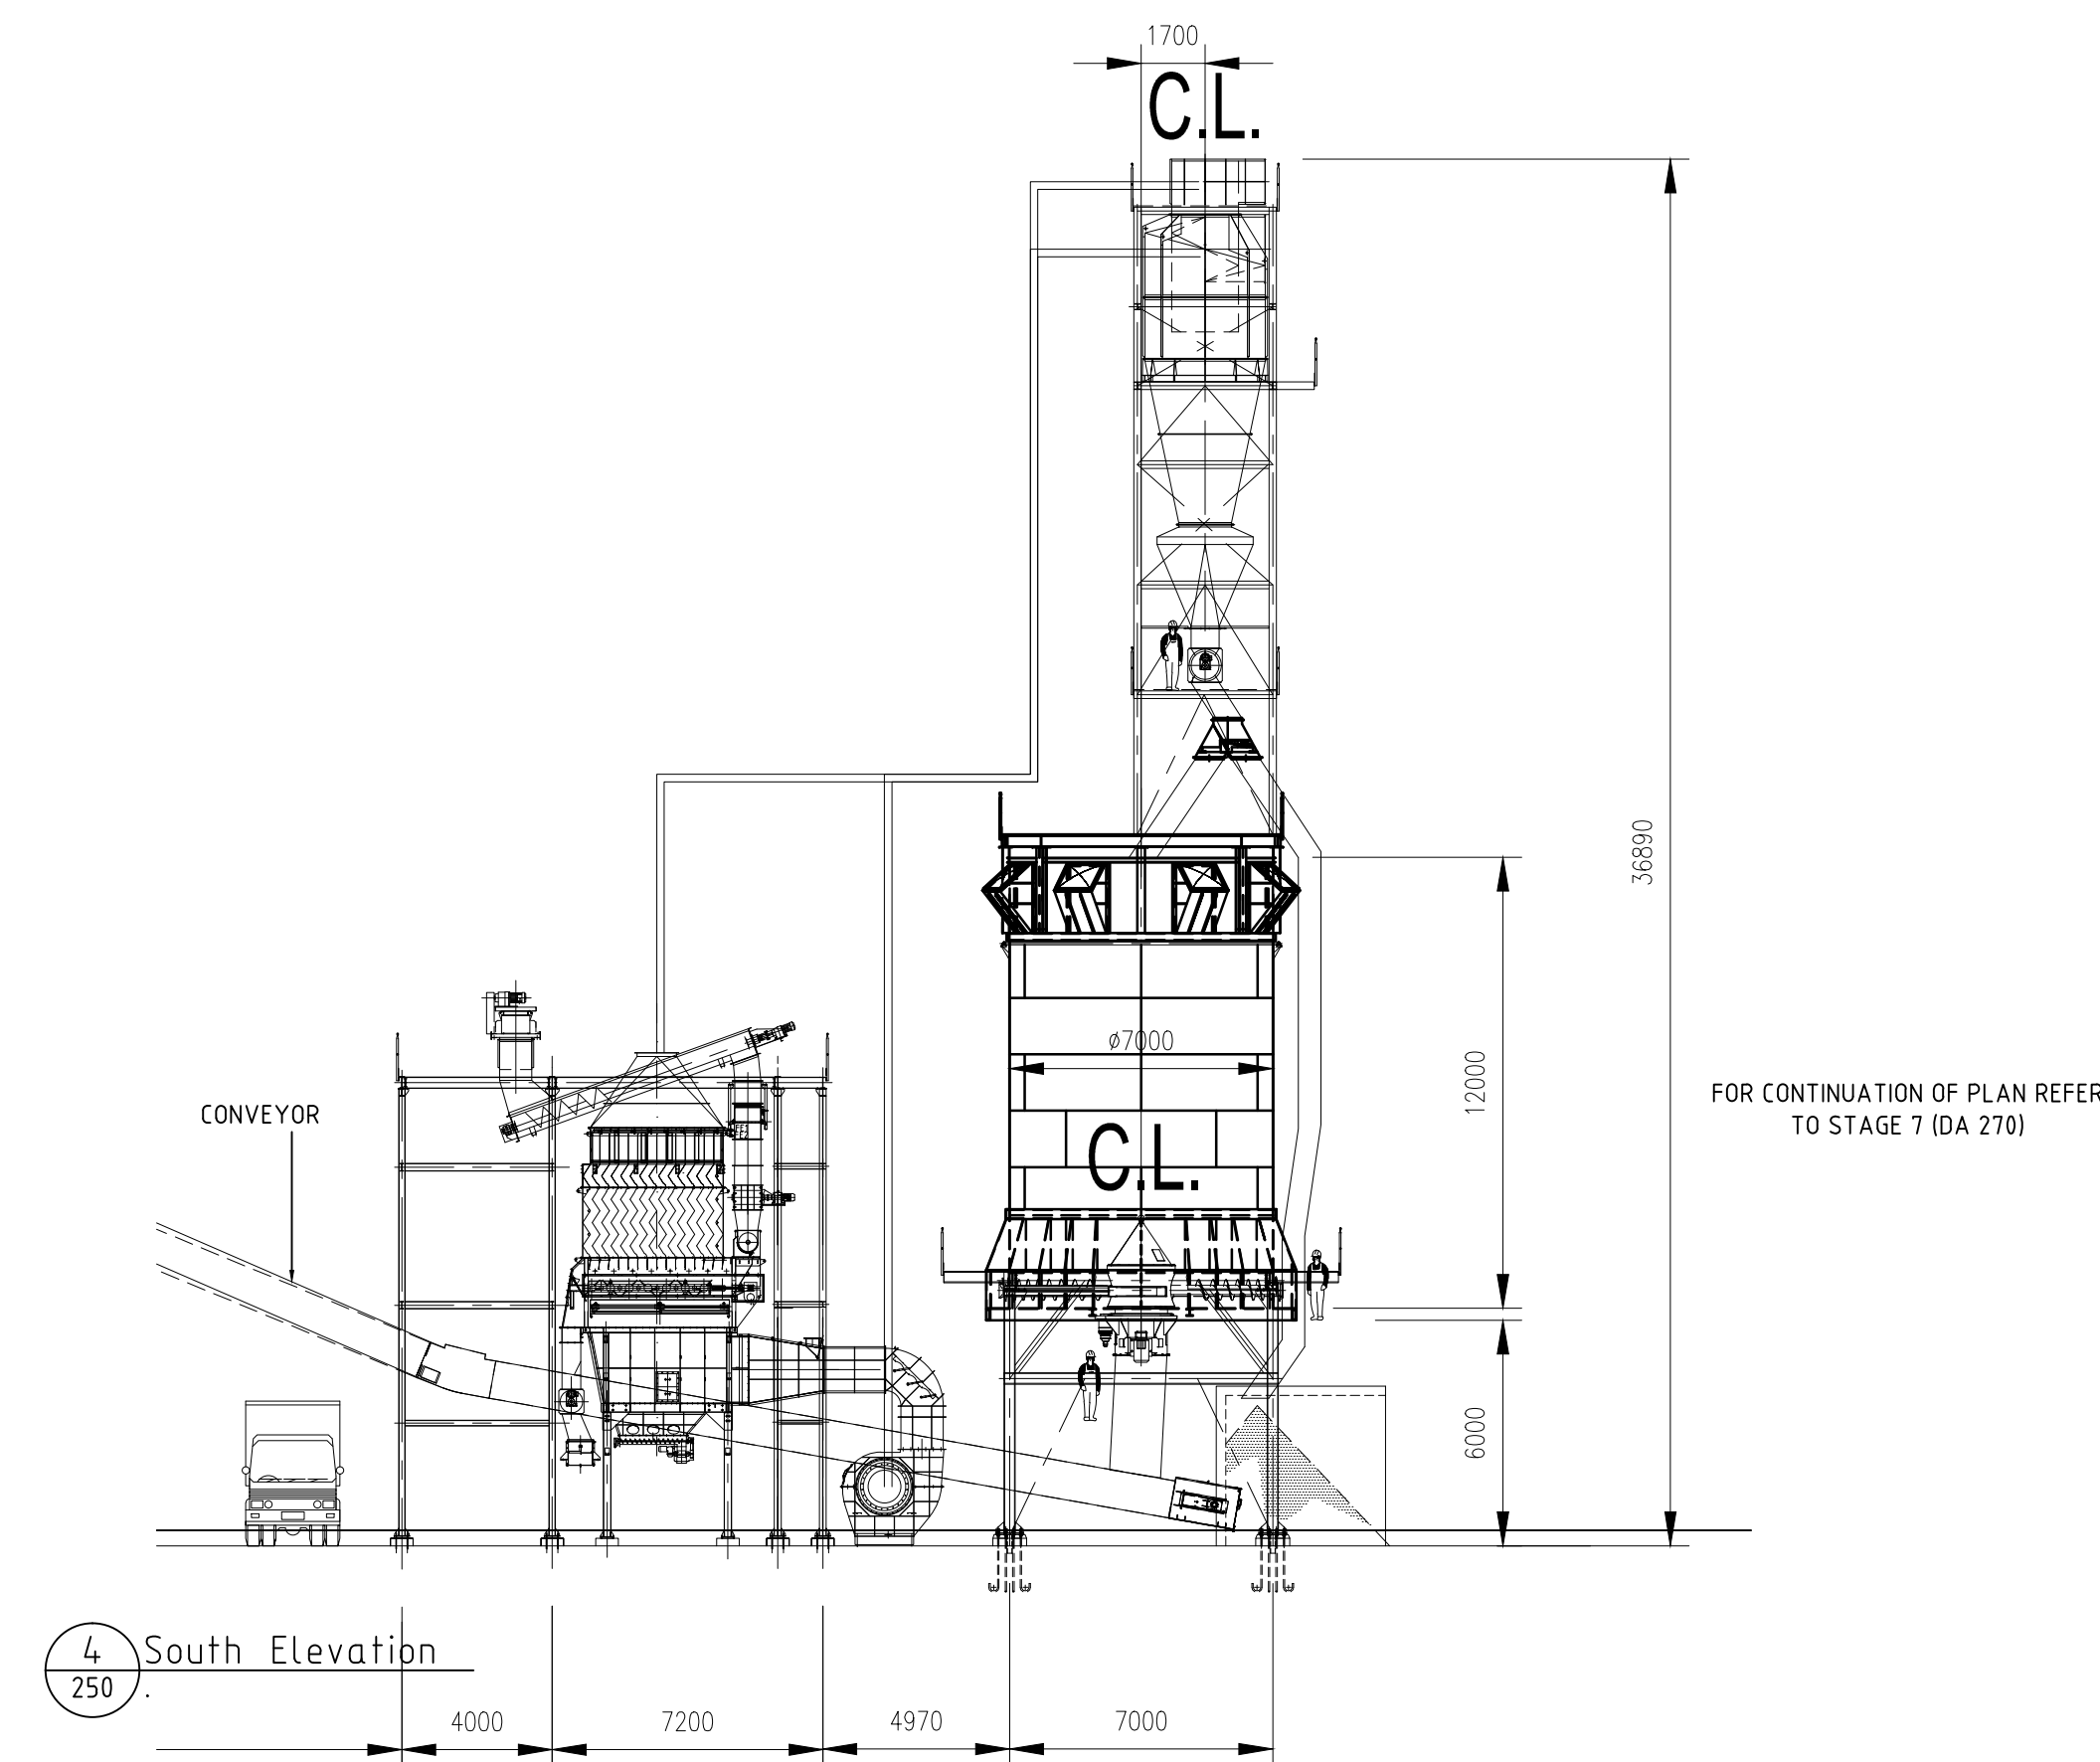

NEW WORKS:
WAREHOUSE & PRODUCTION BUILDINGS

Project Number	Drawing Number	Issue
19	DA 252	A

LEGEND:

1



BORG
CONSTRUCTION

OFFICE:
2 WELLA WAY SOMERSBY, N. S.W. 2250 AUSTRALIA
Tel: 02 4340 9800 Fax: 02 4340 8293

Project
PROPOSED PARTICLE BOARD MANUFACTURING
PLANT & ADDITIONAL WORKS

Drawing
BURNER & DRYER (SHT 1)

Scale 1:200 (@ A1)	Stage DA
Project Number 19	Drawing Number DA 260
	Issue A



Technical drawing of a plant layout showing a Dust Silo, WESP, Dryer, Burner, and Dosser. The drawing includes various dimensions and labels:

- DUST SILO:** A tall cylindrical structure with a diameter of $\phi 7000$. It has a height of 18000 and a total height of 31160. A crane is shown lifting a component from the top.
- WESP:** A vertical structure with a height of 7800. It is connected to the Dust Silo.
- DRYER:** A large horizontal structure with a height of 4940. It is connected to the WESP.
- BURNER:** A vertical structure with a diameter of $\phi 3760$. It is connected to the Dryer.
- DOSER:** A horizontal structure with a height of 7700. It is connected to the Burner.
- Dimensions:**
 - Overall height: 40000
 - Overall width: 12020
 - Height of the Burner/Dosser section: 35120
 - Height of the Dryer section: 7200
 - Height of the WESP section: 5220
 - Height of the Dust Silo section: 18000
 - Height of the base section: 7800
- Labels:**
 - DUMP EMERGENCY
 - WESP
 - DRYER
 - BURNER
 - DOSER

2 NORTH ELEVATION

— METALDECK ROOF OVER
MASONRY-CLAD STRUCTURE

BORG
CONSTRUCTION

OFFICE:
2 WELLA WAY SOMERSBY, N.S.W. 2250 AUSTRALIA
Tel: 02 4340 9800 Fax: 02 4340 8293


COPYRIGHT:
THIS DRAWING AND THE INFORMATION CONTAINED ARE THE PROPERTY
OF THE COPYRIGHT OWNER 'BORG CONSTRUCTIONS Pty. Ltd.' AND MAY
NOT BE COPIED OR REPRODUCED WITHOUT WRITTEN PERMISSION

Project
PROPOSED PARTICLE BOARD MANUFACTURING
PLANT & ADDITIONAL WORKS

Location
124 LOWES MOUNT ROAD, OBERON
NEW SOUTH WALES


Drawing
BURNER & DRYER (SHT 2)

Scale 1:200 (@ A1)		Stage DA
Project Number 19	Drawing Number DA 261	Issue A

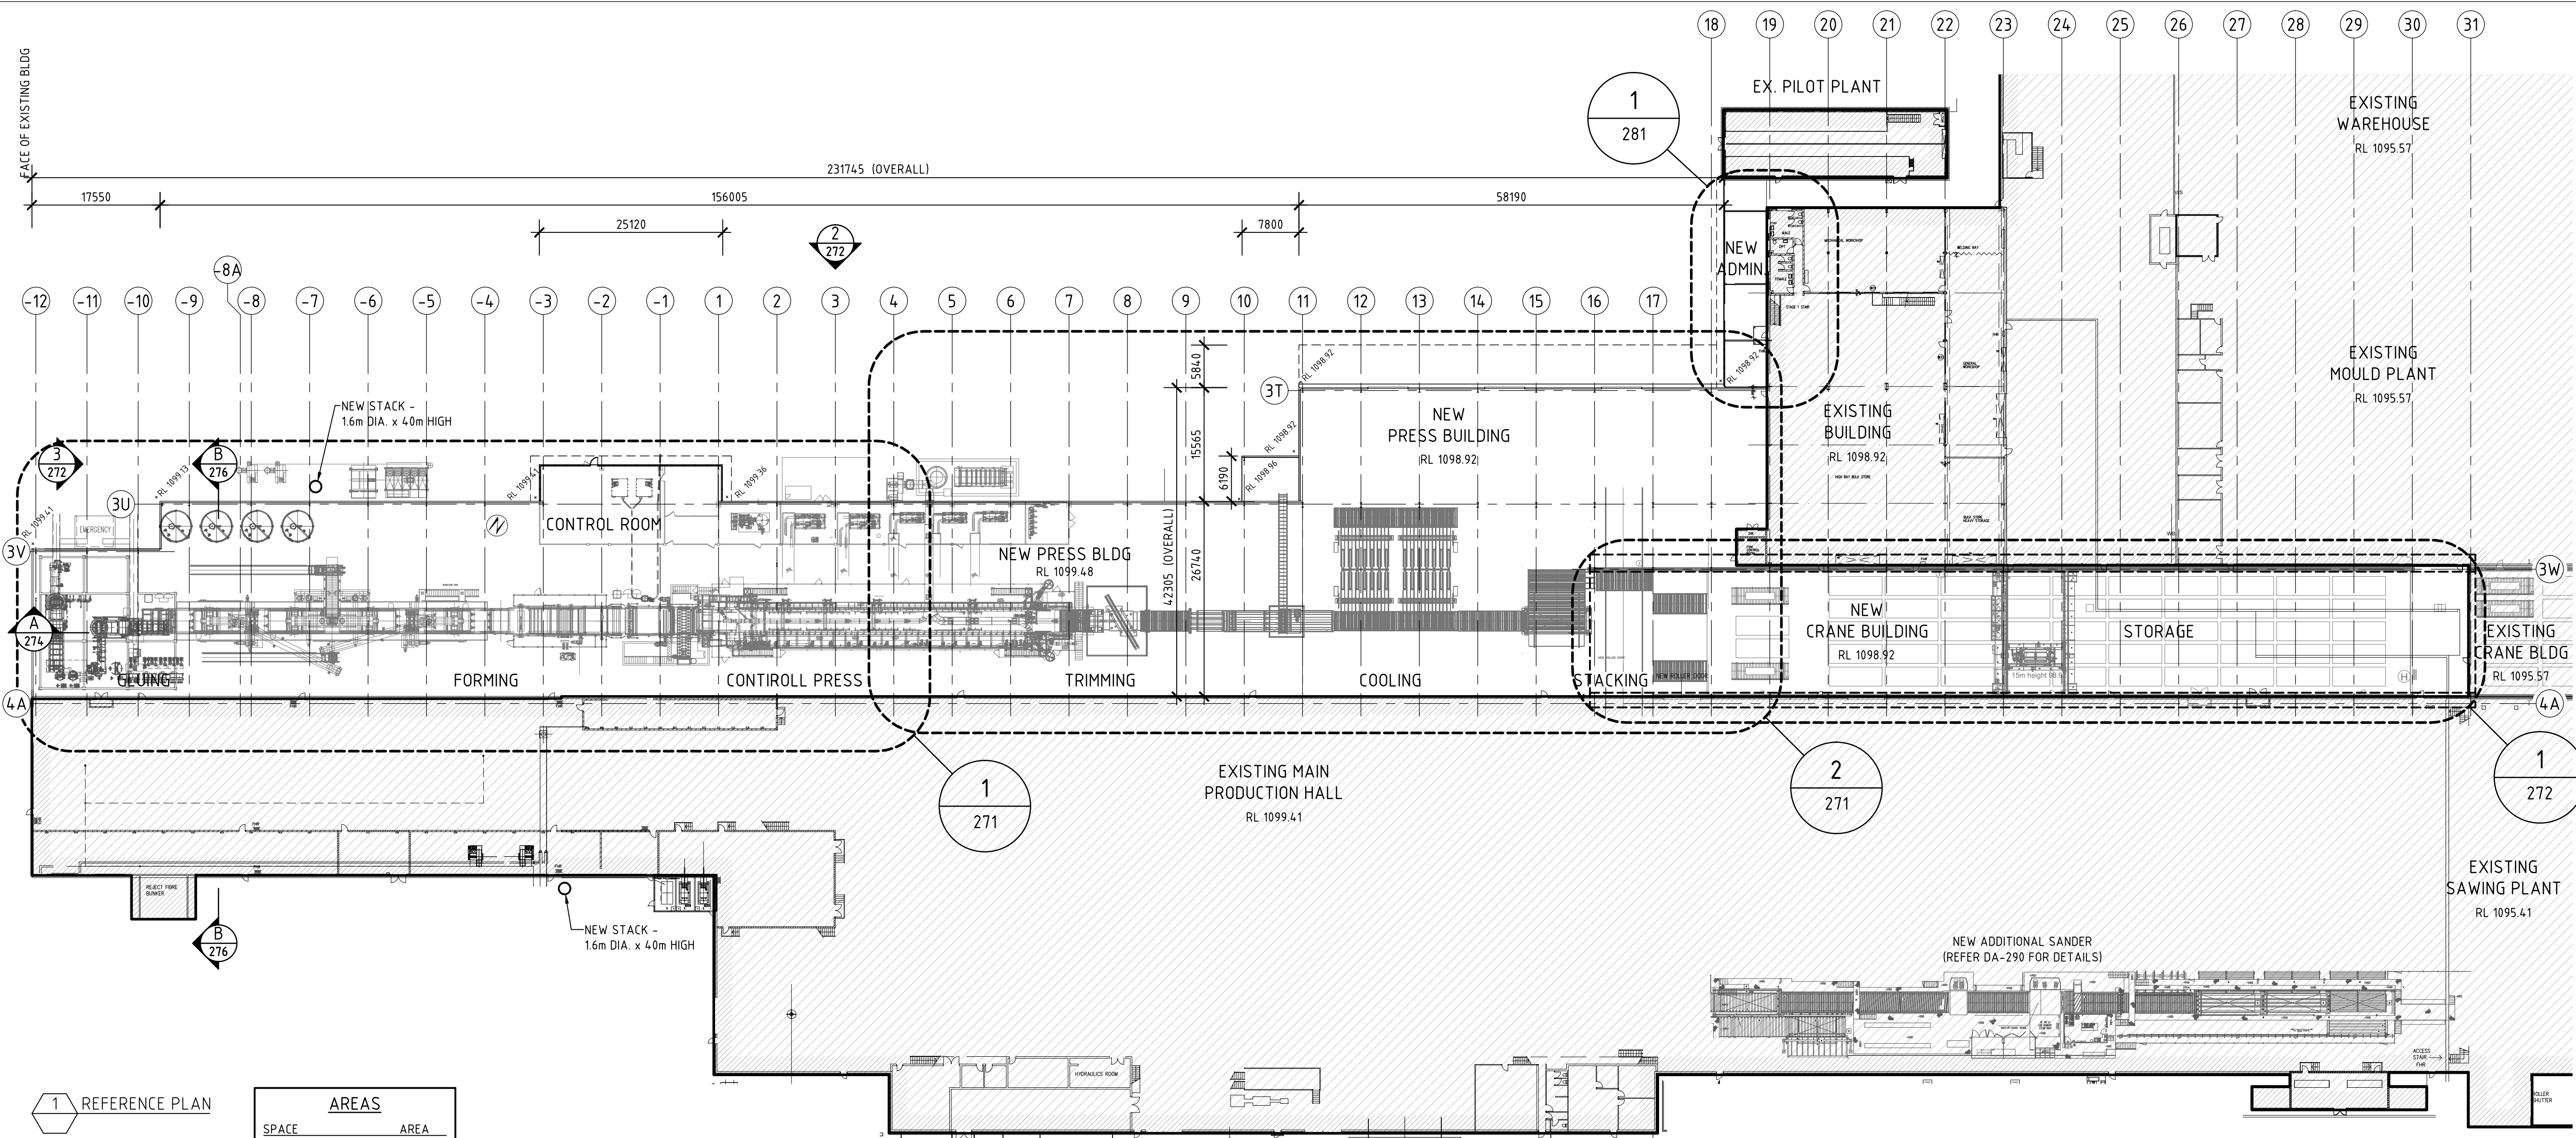

1 REFERENCE PLAN

AREAS	
SPACE	AREA
GROUND FLOOR	916.4
FIRST FLOOR	274
TOTAL	94.18 m ²

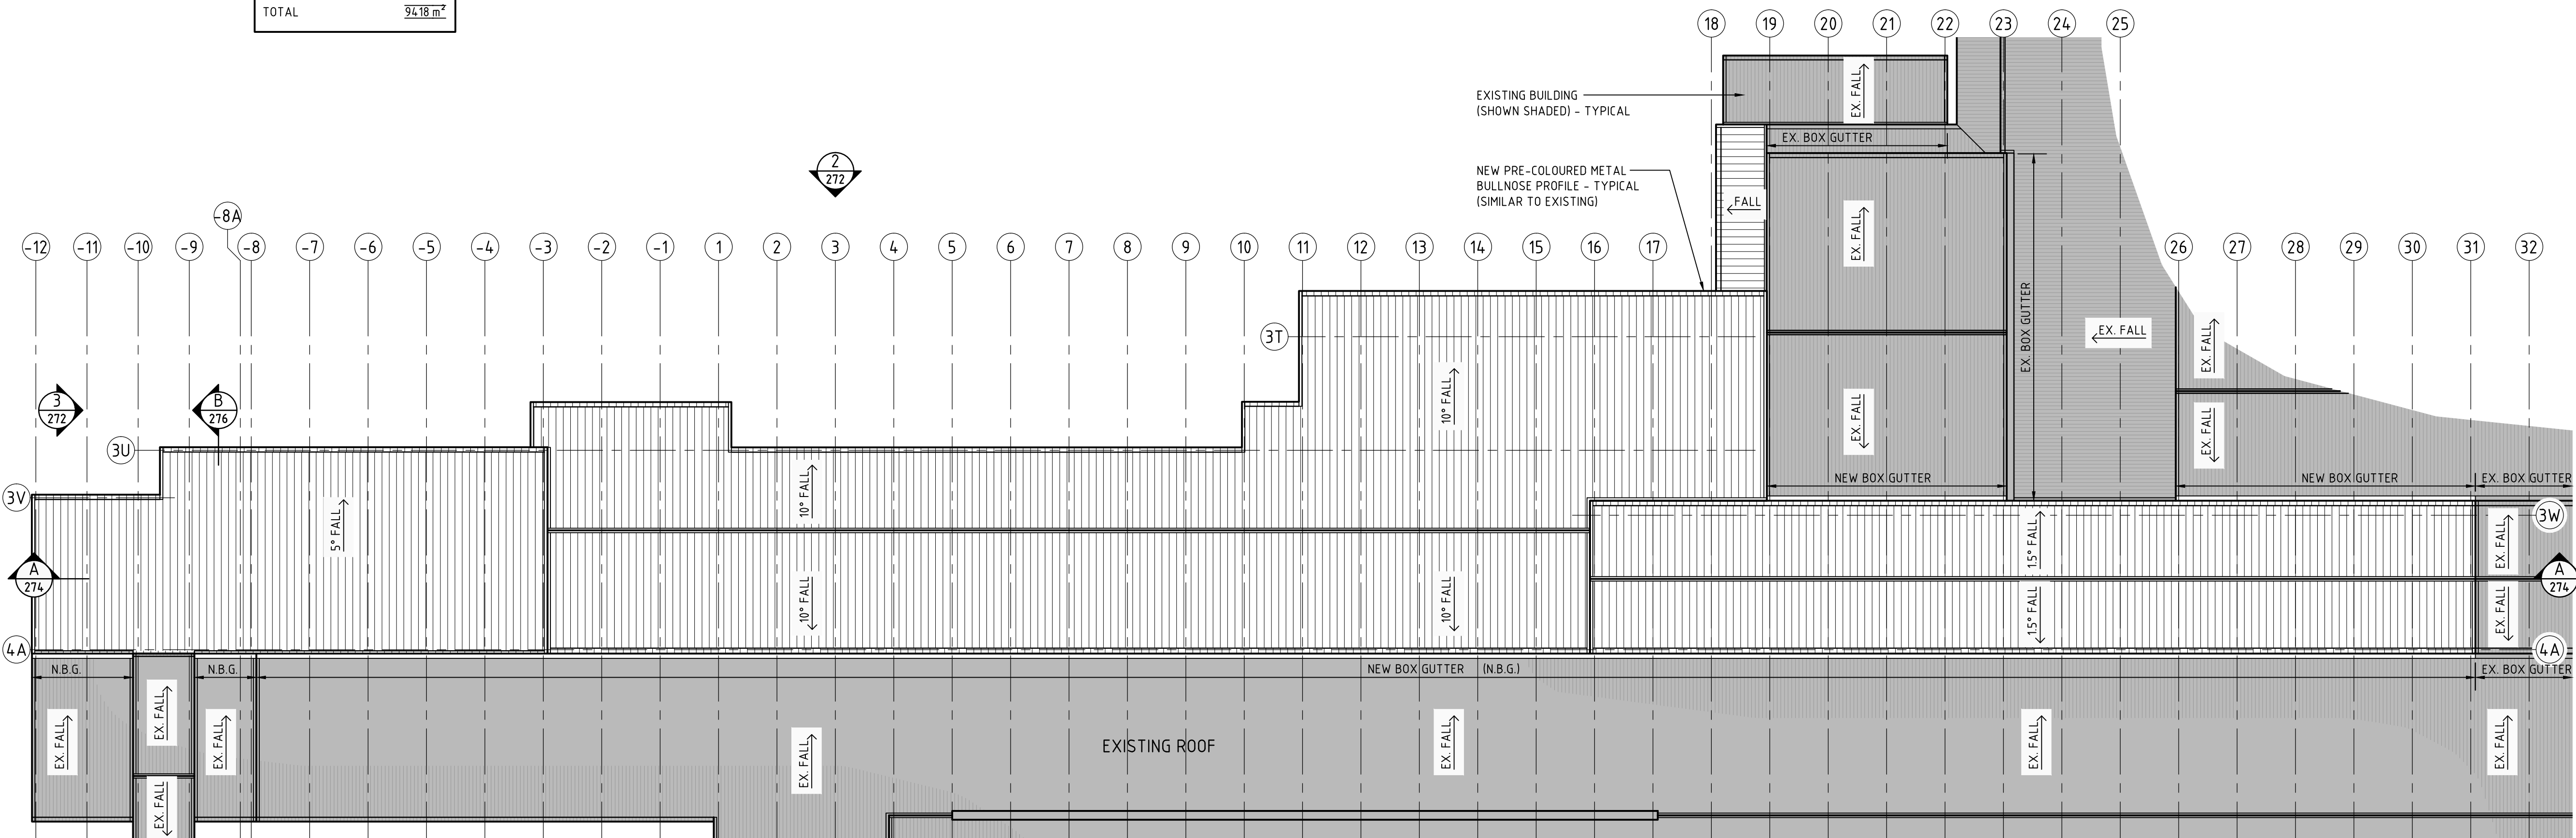

2 ROOF PLAN

NOTE:

LEGEND:

- EXISTING BUILDINGS (FLOOR PLAN)
- EXISTING BUILDINGS (ROOF PLAN)
- PROPOSED NEW BUILDINGS (ROOF PLAN)

A DEVELOPMENT APPLICATION		19/5/16	P.J.H.	
Issue	Description	Date	Drawn	Auth

BORG
CONSTRUCTION

OFFICE:
2 WELLS WAY SOMERSET, N.S.W. 2250 AUSTRALIA
Tel: 02 4340 9800 Fax: 02 4340 8293

COPYRIGHT:
THIS DRAWING AND THE INFORMATION CONTAINED ARE THE PROPERTY
OF THE COPYRIGHT OWNER BORG CONSTRUCTIONS Pty. Ltd. AND MAY
NOT BE COPIED OR REPRODUCED WITHOUT WRITTEN PERMISSION

Project
**PROPOSED PARTICLE BOARD MANUFACTURING
PLANT & ADDITIONAL WORKS**

Location
124 LOWES MOUNT ROAD, OBERON
NEW SOUTH WALES


Drawing
PRESS BUILDING (SHT 1)

Scale
1:500 (@ A1)

Project Number
19


Drawing Number
DA 270

Stage
DA
Issue
A

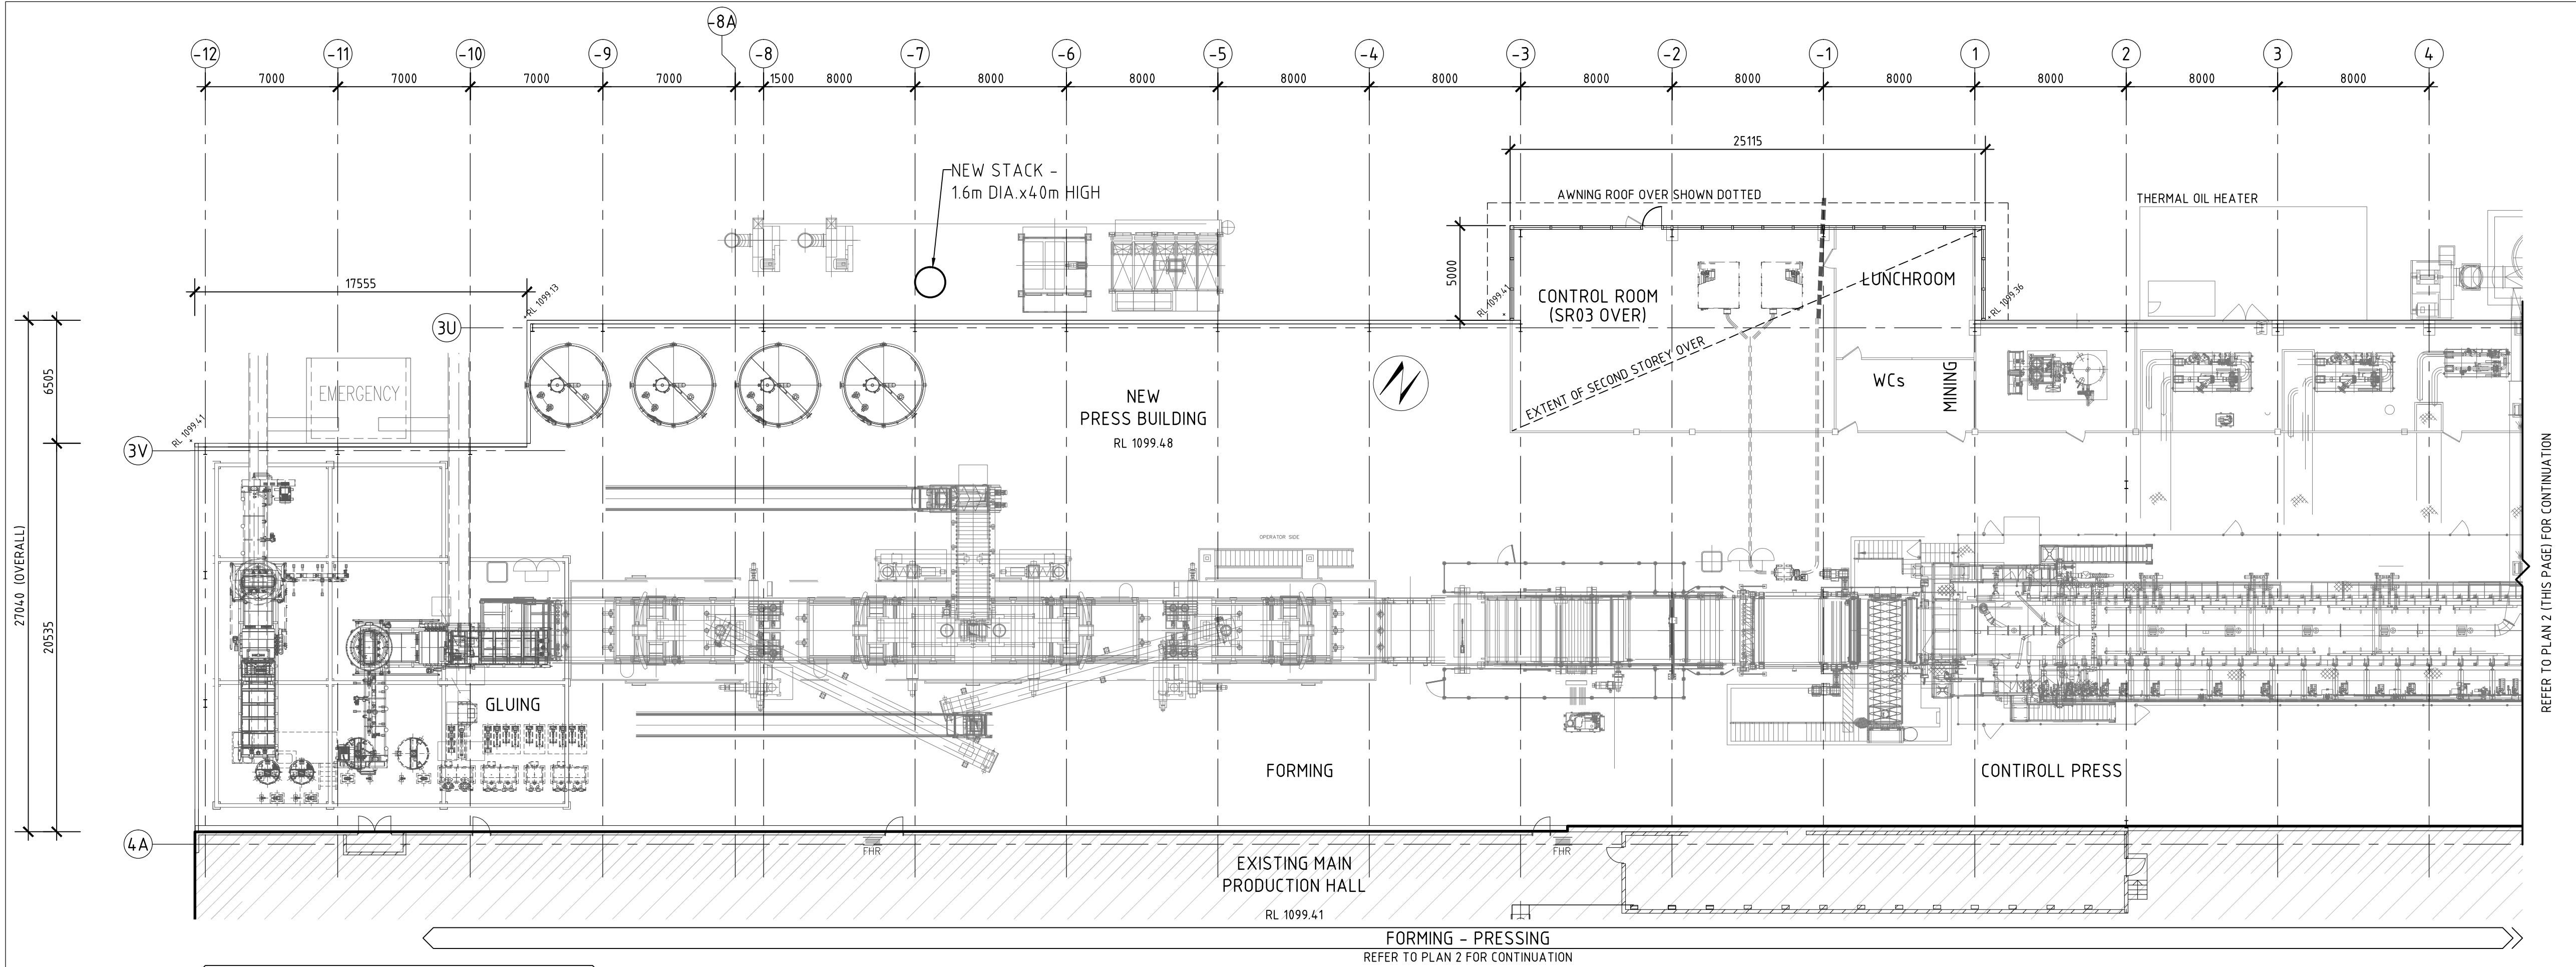

NOTE:
PART PLANS SHOWN ON THIS DRAWING - REFER TO REFERENCE
PLAN FOR DIMENSIONS OF PRESS BUILDING IN ITS ENTIRETY

LEGEND:
EXISTING BUILDINGS

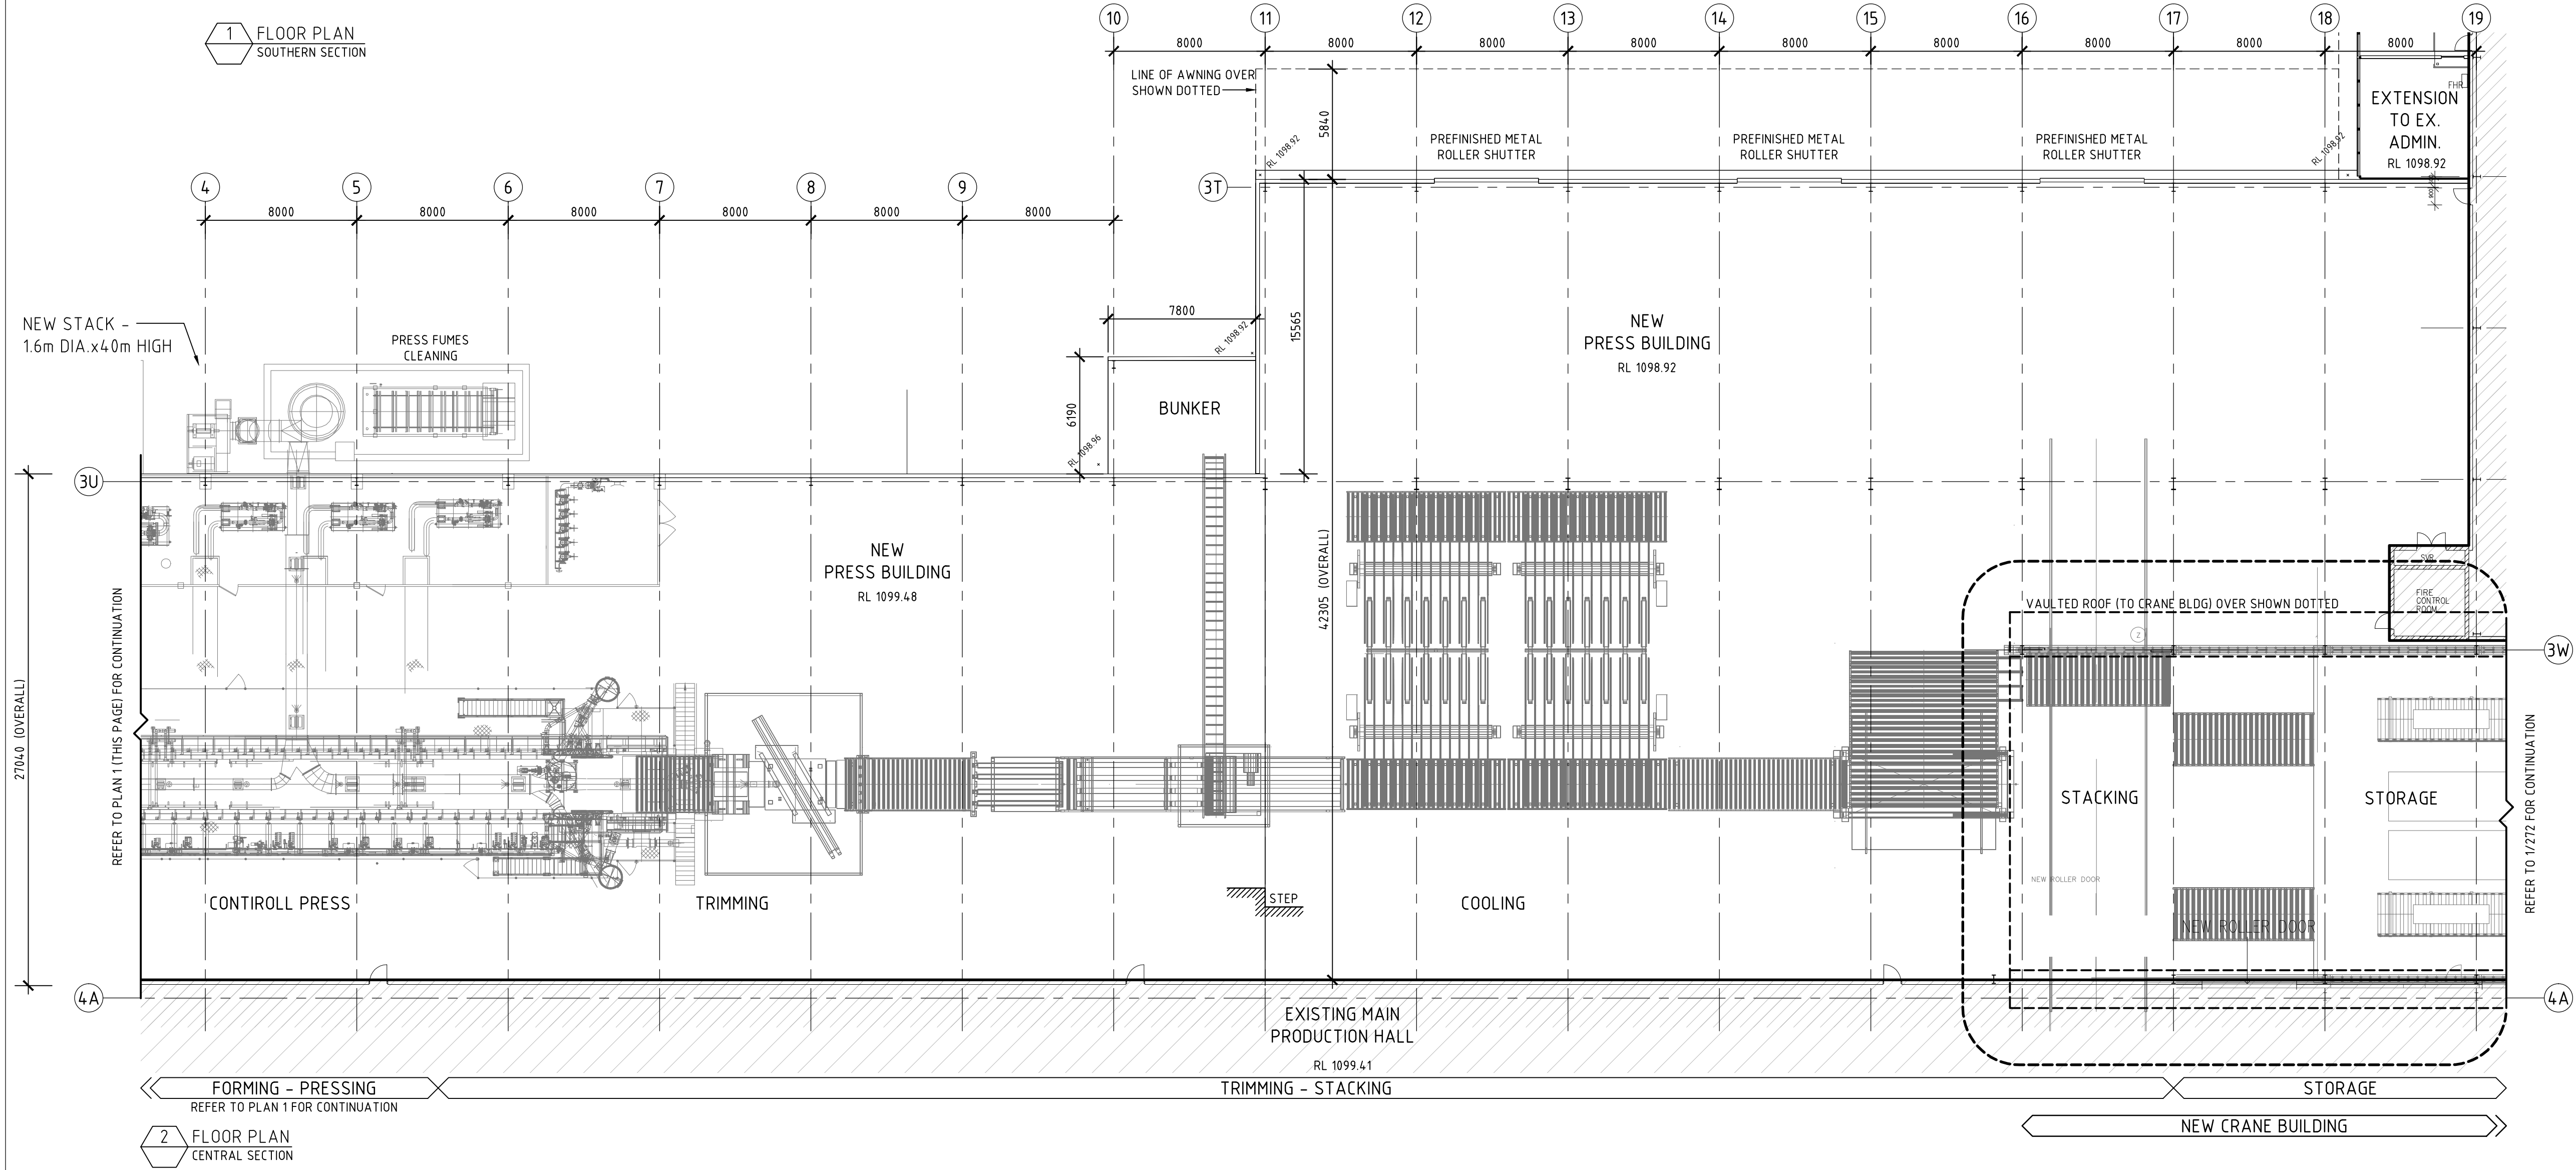

A DEVELOPMENT APPLICATION		19/5/16	P.J.H.	
Issue	Description	Date	Drawn	Auth

BORG CONSTRUCTION
OFFICE
2 WELLS WAY SOMERSBY, N.S.W. 2250 AUSTRALIA
Tel: 02 4340 9800 Fax: 02 4340 8293

COPYRIGHT:
THIS DRAWING AND THE INFORMATION CONTAINED ARE THE PROPERTY
OF THE COPYRIGHT OWNER 'BORG CONSTRUCTIONS Pty. Ltd.' AND MAY
NOT BE COPIED OR REPRODUCED WITHOUT WRITTEN PERMISSION

Project
**PROPOSED PARTICLE BOARD MANUFACTURING
PLANT & ADDITIONAL WORKS**


Location
**124 LOWES MOUNT ROAD, OBERON
NEW SOUTH WALES**

Drawing
PRESS BUILDING (SHT 2)


Scale 1:200 (@ A1)	Stage DA
Project Number 19	Drawing Number DA 271
	Issue A

NOTE:
PART PLAN SHOWN ON THIS DRAWING - REFER TO REFERENCE
PLAN FOR DIMENSIONS OF PRESS BUILDING IN ITS ENTIRETY


- LEGEND:
- EXISTING BUILDINGS (FLOOR PLAN)
 - EXISTING BUILDINGS (ELEVATIONS)
 - PROPOSED NEW BUILDINGS (ELEVATIONS)

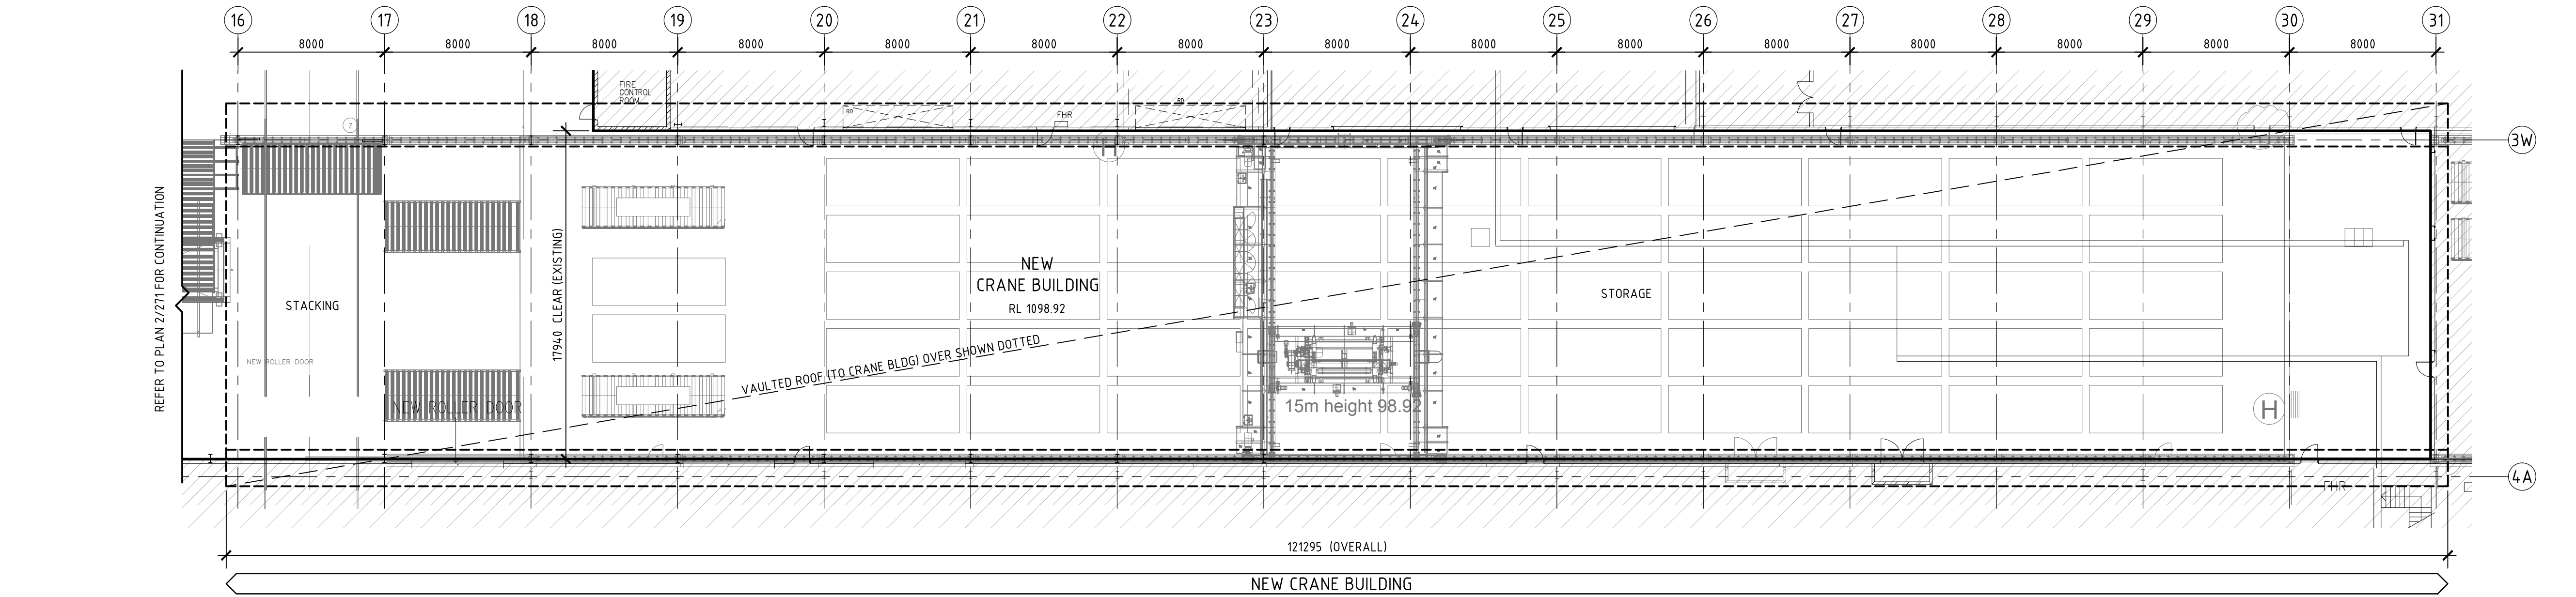

1 FLOOR PLAN
NORTHERN SECTION

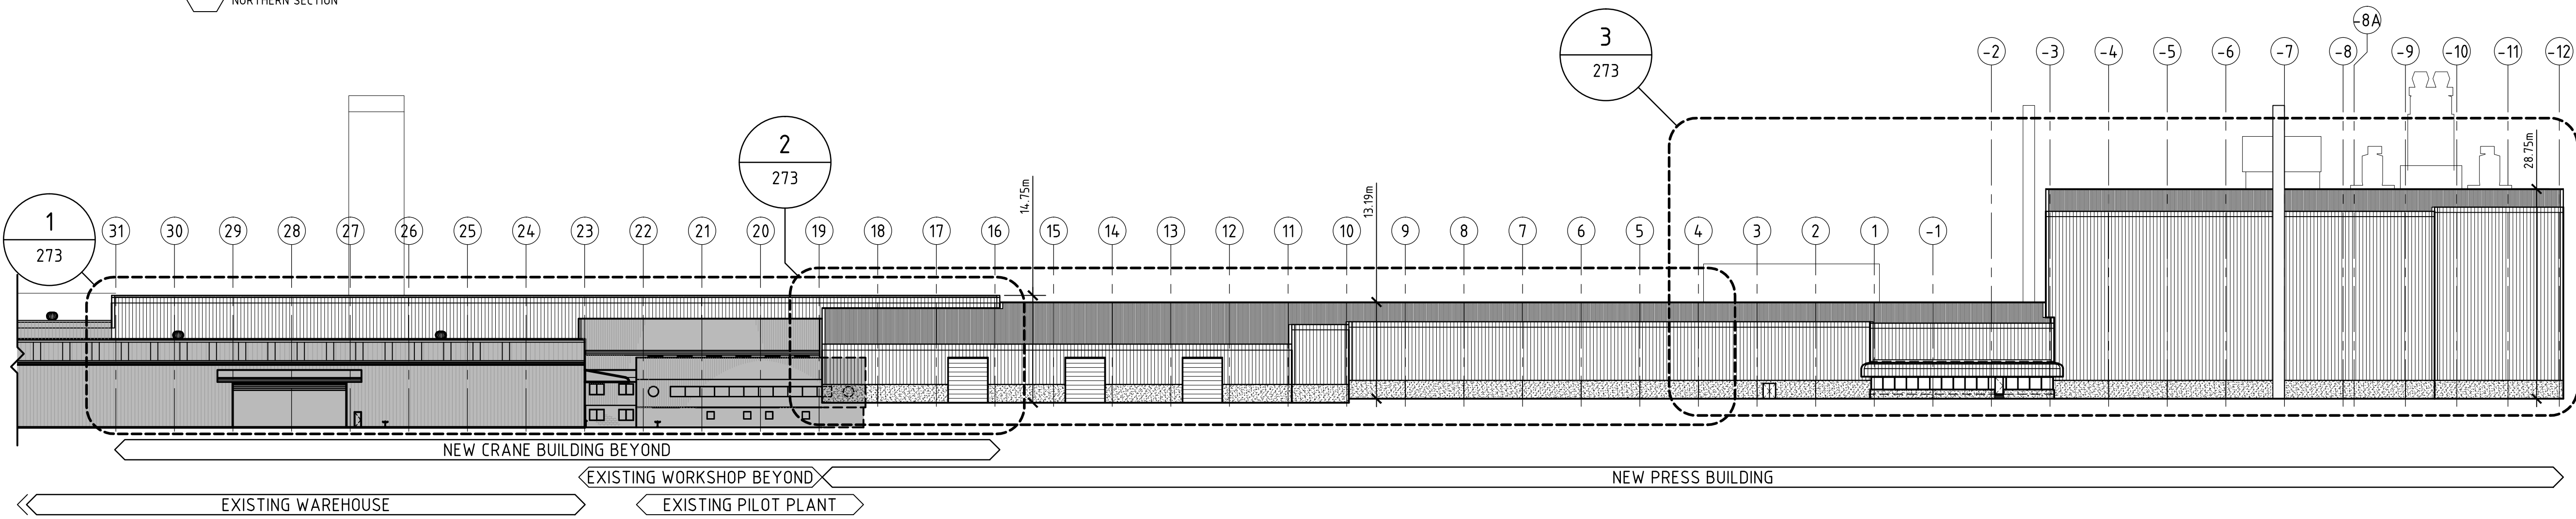

2 WEST ELEVATION
FROM LOWES MOUNT ROAD
(REFERENCE ELEVATION)

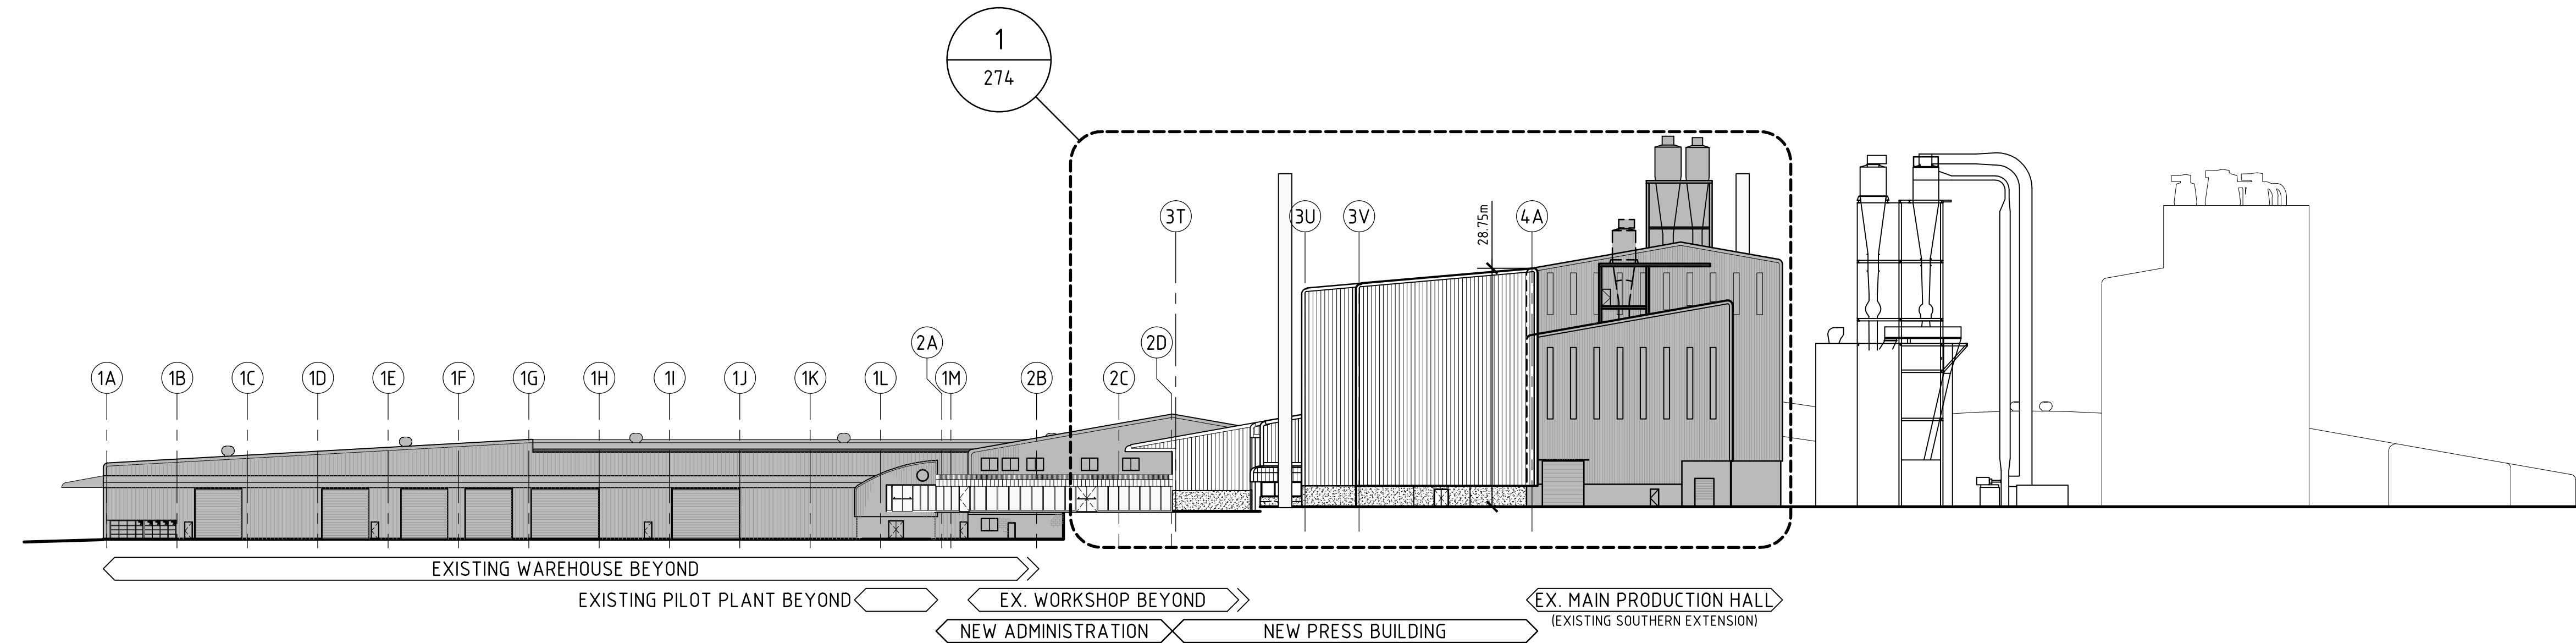

3 SOUTH ELEVATION
(REFERENCE ELEVATION)

Issue	Description	Date	Drawn	Auth
A	DEVELOPMENT APPLICATION	19/5/16	P.J.H.	

BORG CONSTRUCTION

OFFICE:
2 WELLS WAY SOMERSBY, N.S.W. 2250 AUSTRALIA
Tel: 02 4340 9800 Fax: 02 4340 8293


COPYRIGHT:
THIS DRAWING AND THE INFORMATION CONTAINED ARE THE PROPERTY
OF THE COPYRIGHT OWNER BORG CONSTRUCTIONS Pty. Ltd. AND MAY
NOT BE COPIED OR REPRODUCED WITHOUT WRITTEN PERMISSION

Project
**PROPOSED PARTICLE BOARD MANUFACTURING
PLANT & ADDITIONAL WORKS**

Location
**124 LOWES MOUNT ROAD, OBERON
NEW SOUTH WALES**

Drawing
PRESS BUILDING (SHT 3)

Scale	Stage
1:200 (@ A1) U.N.O.	DA
Project Number	Drawing Number
19	DA 272
Issue	A


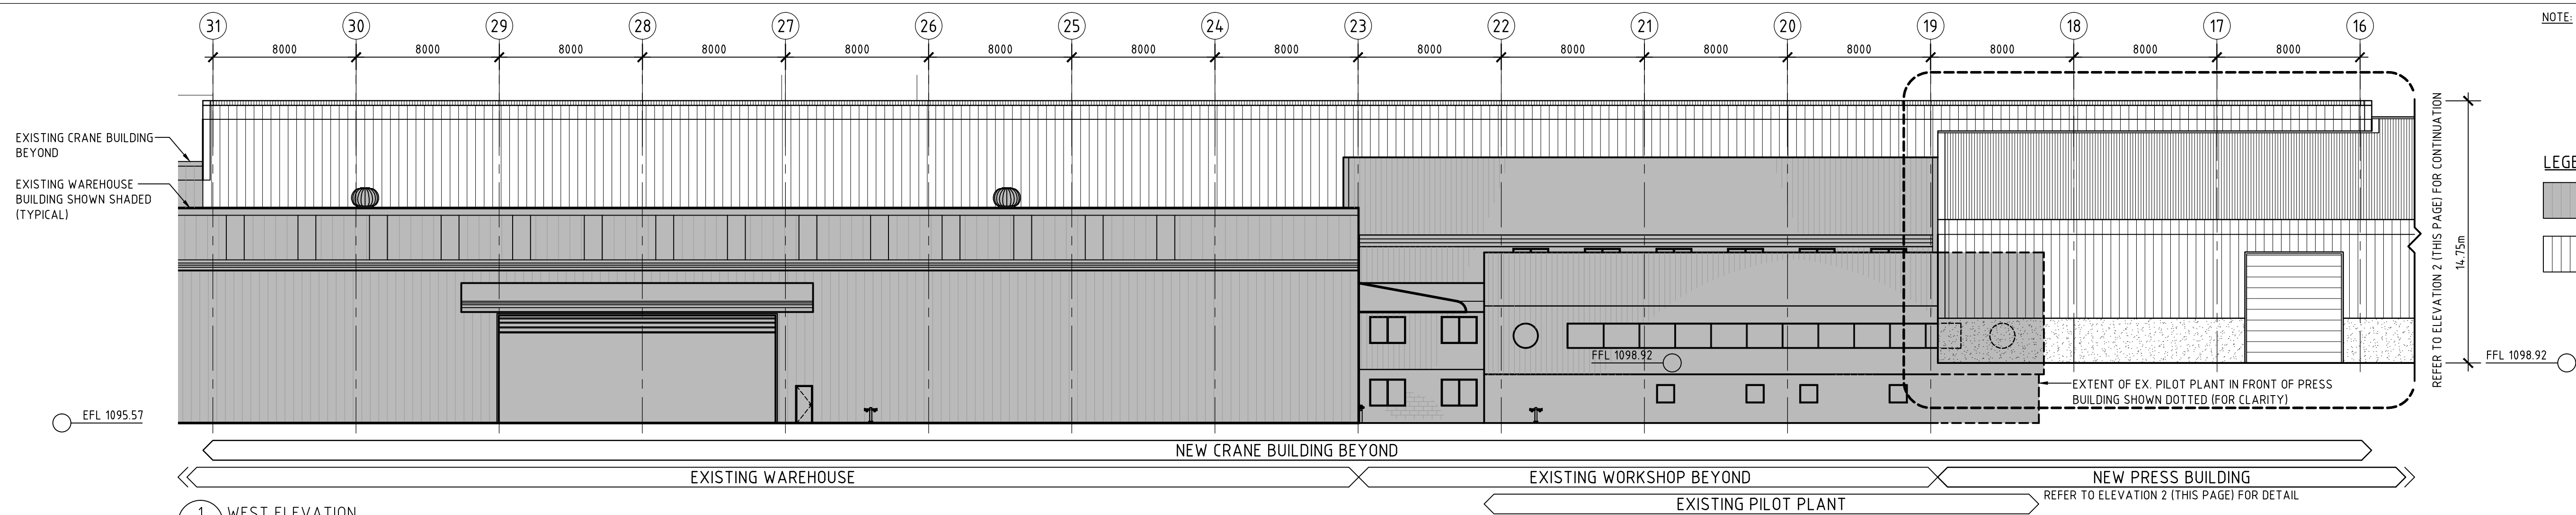


NOTE:

LEGEND:

EXISTING BUILDINGS

PROPOSED NEW BUILDINGS

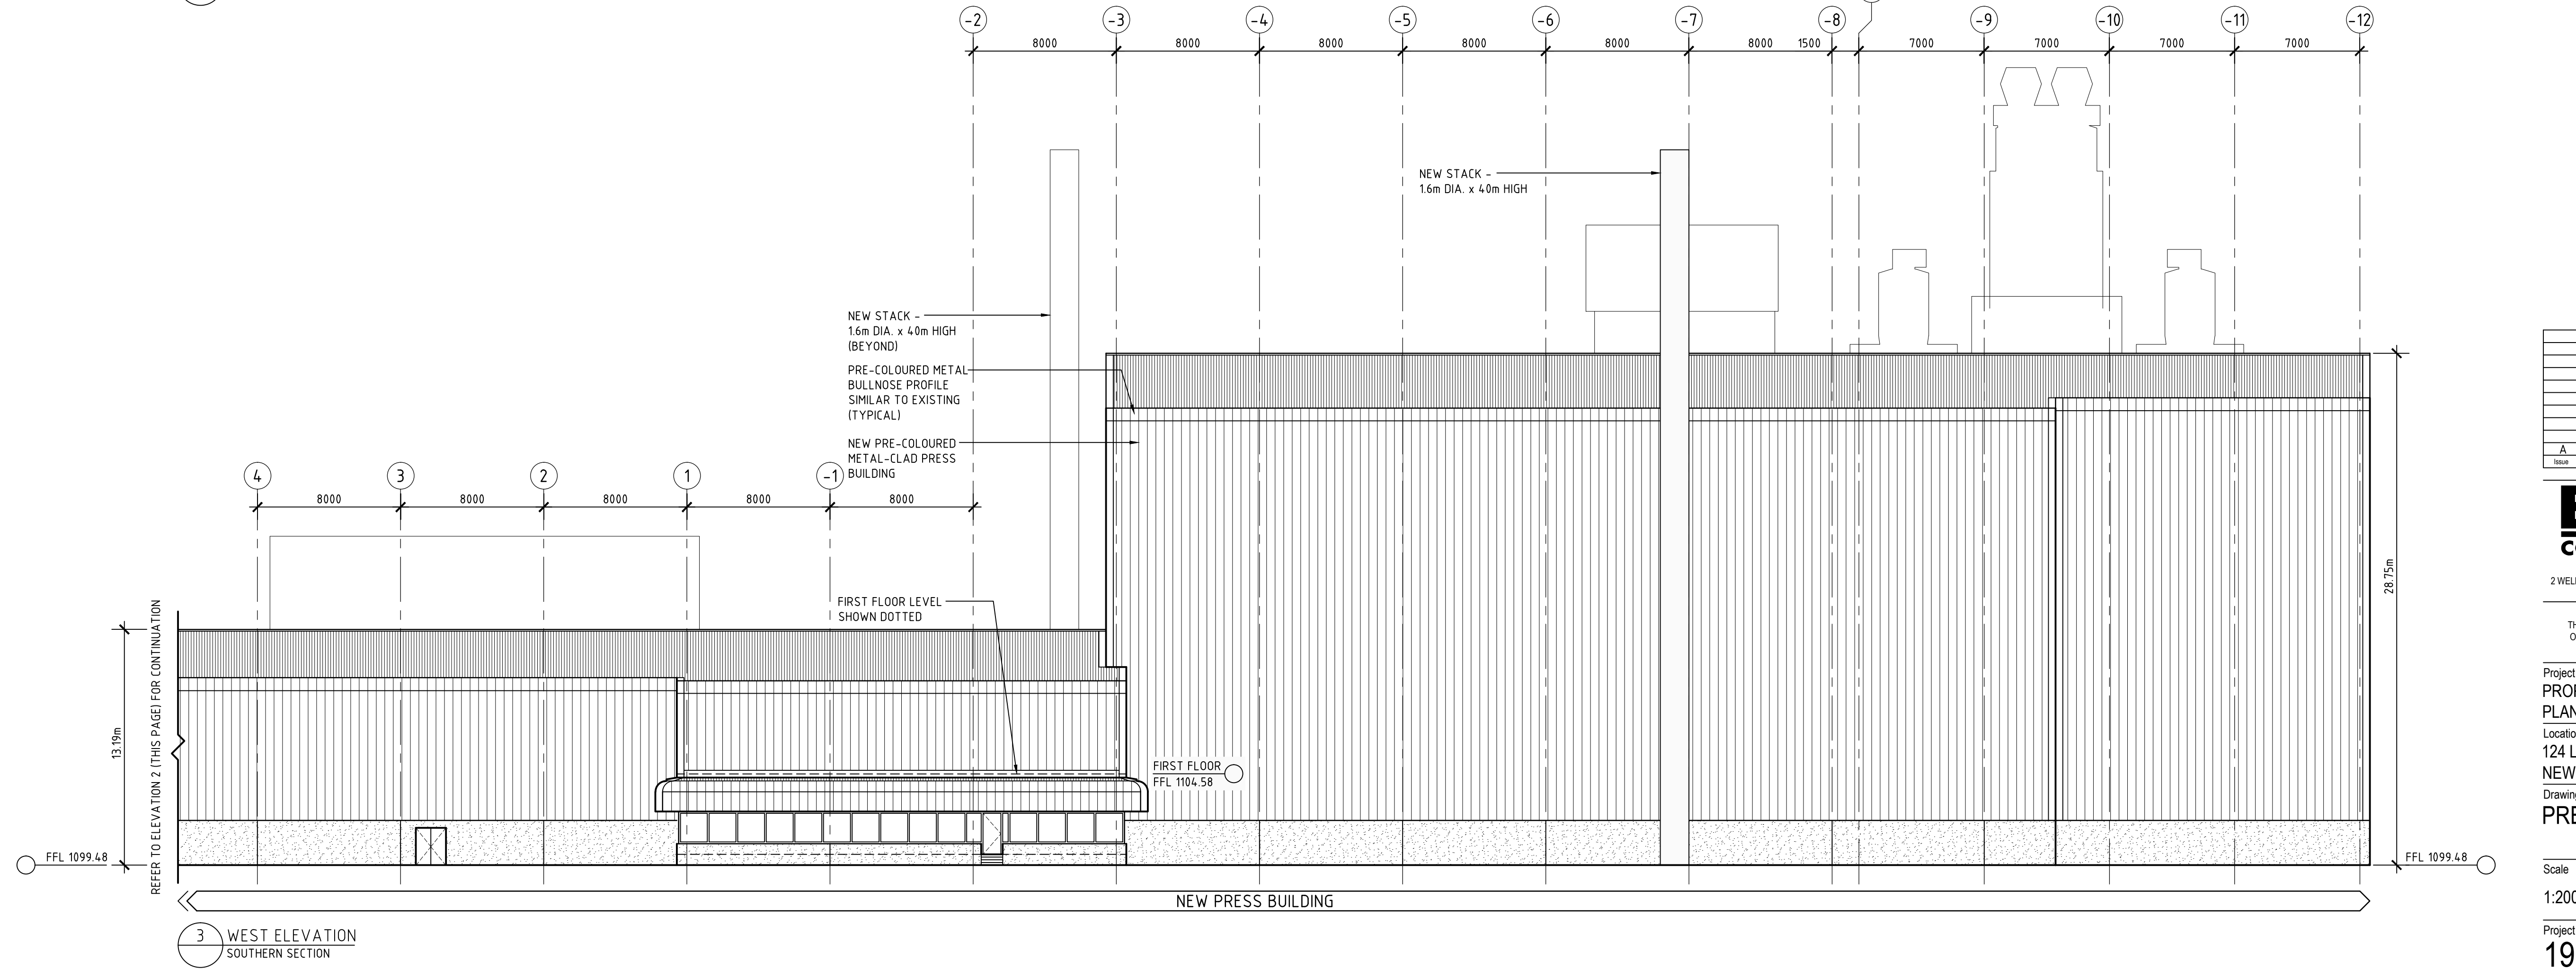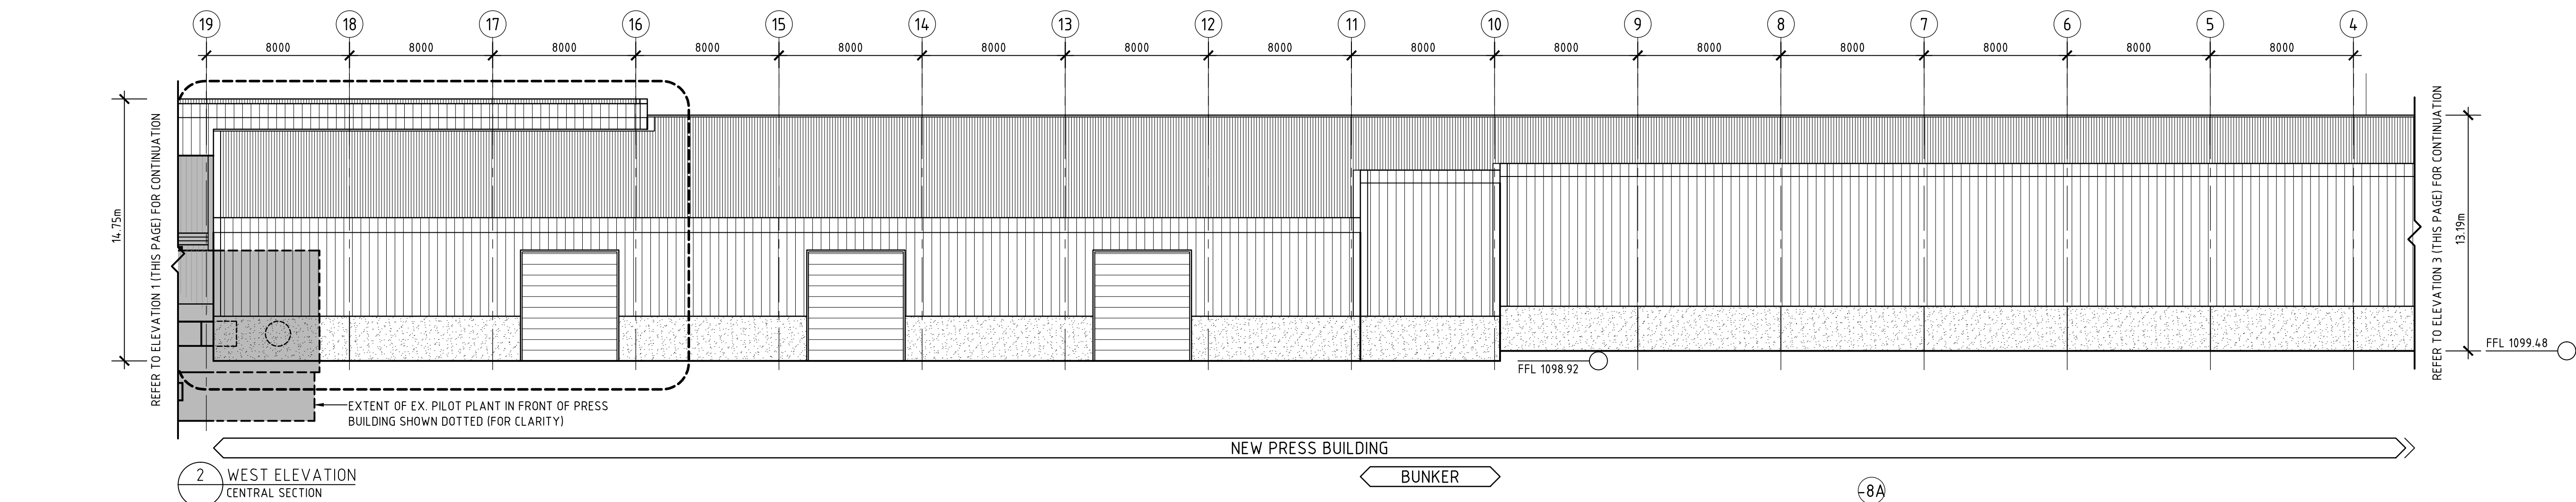

A		DEVELOPMENT APPLICATION		19/5/16	P.J.H.	
Issue	Description	Date	Drawn	Auth		

BORG CONSTRUCTION

OFFICE:
2 WELLS WAY SOMERSBY, N.S.W. 2250 AUSTRALIA
Tel: 02 4340 9800 Fax: 02 4340 8293

COPYRIGHT:
THIS DRAWING AND THE INFORMATION CONTAINED ARE THE PROPERTY OF THE COPYRIGHT OWNER BORG CONSTRUCTIONS Pty. Ltd. AND MAY NOT BE COPIED OR REPRODUCED WITHOUT WRITTEN PERMISSION

Project
PROPOSED PARTICLE BOARD MANUFACTURING PLANT & ADDITIONAL WORKS


Location
**124 LOWES MOUNT ROAD, OBERON
NEW SOUTH WALES**

Drawing
PRESS BUILDING (SHT 4)

Scale 1:200 (@ A1) U.N.O.	Stage DA
Project Number 19	Drawing Number DA 273
	Issue A

LEGEND:

--	--	--	--	--	--

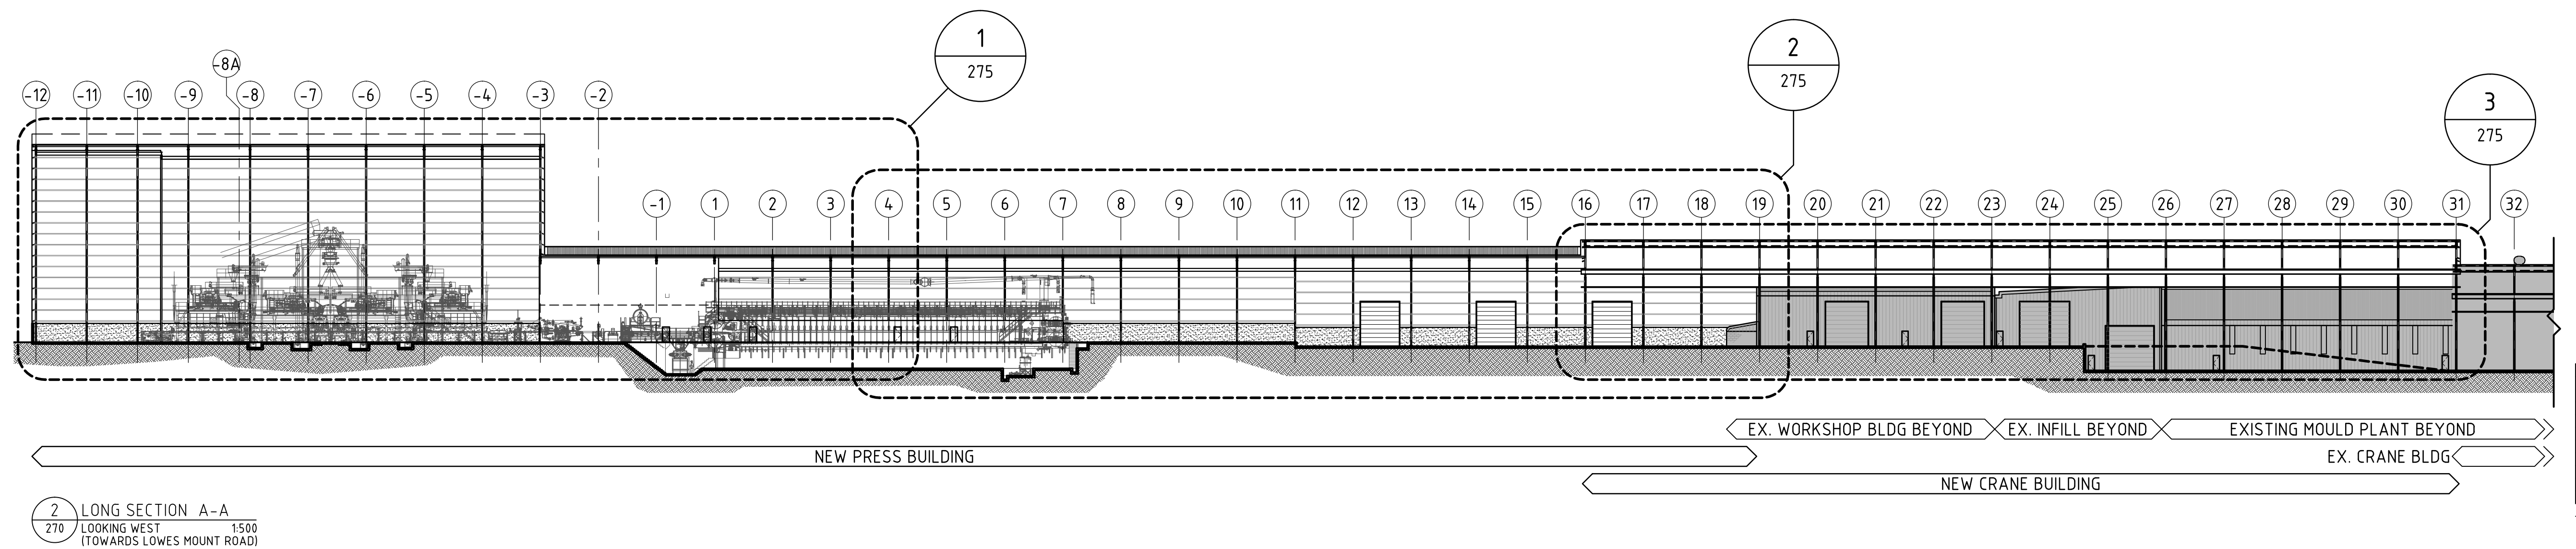

A	DEVELOPMENT APPLICATION	19/5/16	P.J.H.	
Issue	Description	Date	Drawn	Auth

BORG
CONSTRUCTION

OFFICE:
2 WELLA WAY SOMERSBY, N.S.W. 2250 AUSTRALIA
Tel: 02 4340 9800 Fax: 02 4340 8293

COPYRIGHT:
THIS DRAWING AND THE INFORMATION CONTAINED ARE THE PROPERTY
OF THE COPYRIGHT OWNER 'BORG CONSTRUCTIONS Pty. Ltd.' AND MAY
NOT BE COPIED OR REPRODUCED WITHOUT WRITTEN PERMISSION

Project	PROPOSED PARTICLE BOARD MANUFACTURING PLANT & ADDITIONAL WORKS
---------	--

Location
124 LOWES MOUNT ROAD, OBERON
NEW SOUTH WALES

Drawing
PRESS BUILDING (SHT 5)

Scale	Stage
1:200 (@ A1) U.N.O.	DA

Project Number 19	Drawing Number DA 274	Issue A
-----------------------------	---------------------------------	-------------------

LEGEND



BORG
CONSTRUCTION

OFFICE:
2 WELLA WAY SOMERSBY, N.S.W. 2250 AUSTRALIA
Tel: 02 4340 9800 Fax: 02 4340 8293

Drawing
PRESS BUILDING (SHT 6)

Project Number 19	Drawing Number DA 275	Issue A
-----------------------------	---------------------------------	-------------------

LEGEND:

PROPOSED NEW BUILDINGS

PROPOSED NEW BUILDINGS



BORG
CONSTRUCTION

OFFICE:
2 WELLA WAY SOMERSBY, N.S.W. 2250 AUSTRALIA
Tel: 02 4340 9800 Fax: 02 4340 8293


Project
PROPOSED PARTICLE BOARD MANUFACTURING
PLANT & ADDITIONAL WORKS

Location
124 LOWES MOUNT ROAD, OBERON
NEW SOUTH WALES

Drawing
PRESS BUILDING (SHT 7)

Scale	Stage
1:200 (@ A1)	DA
Project Number	Issue
19	DA 276 A

LEGEND:
EXISTING BUILDINGS

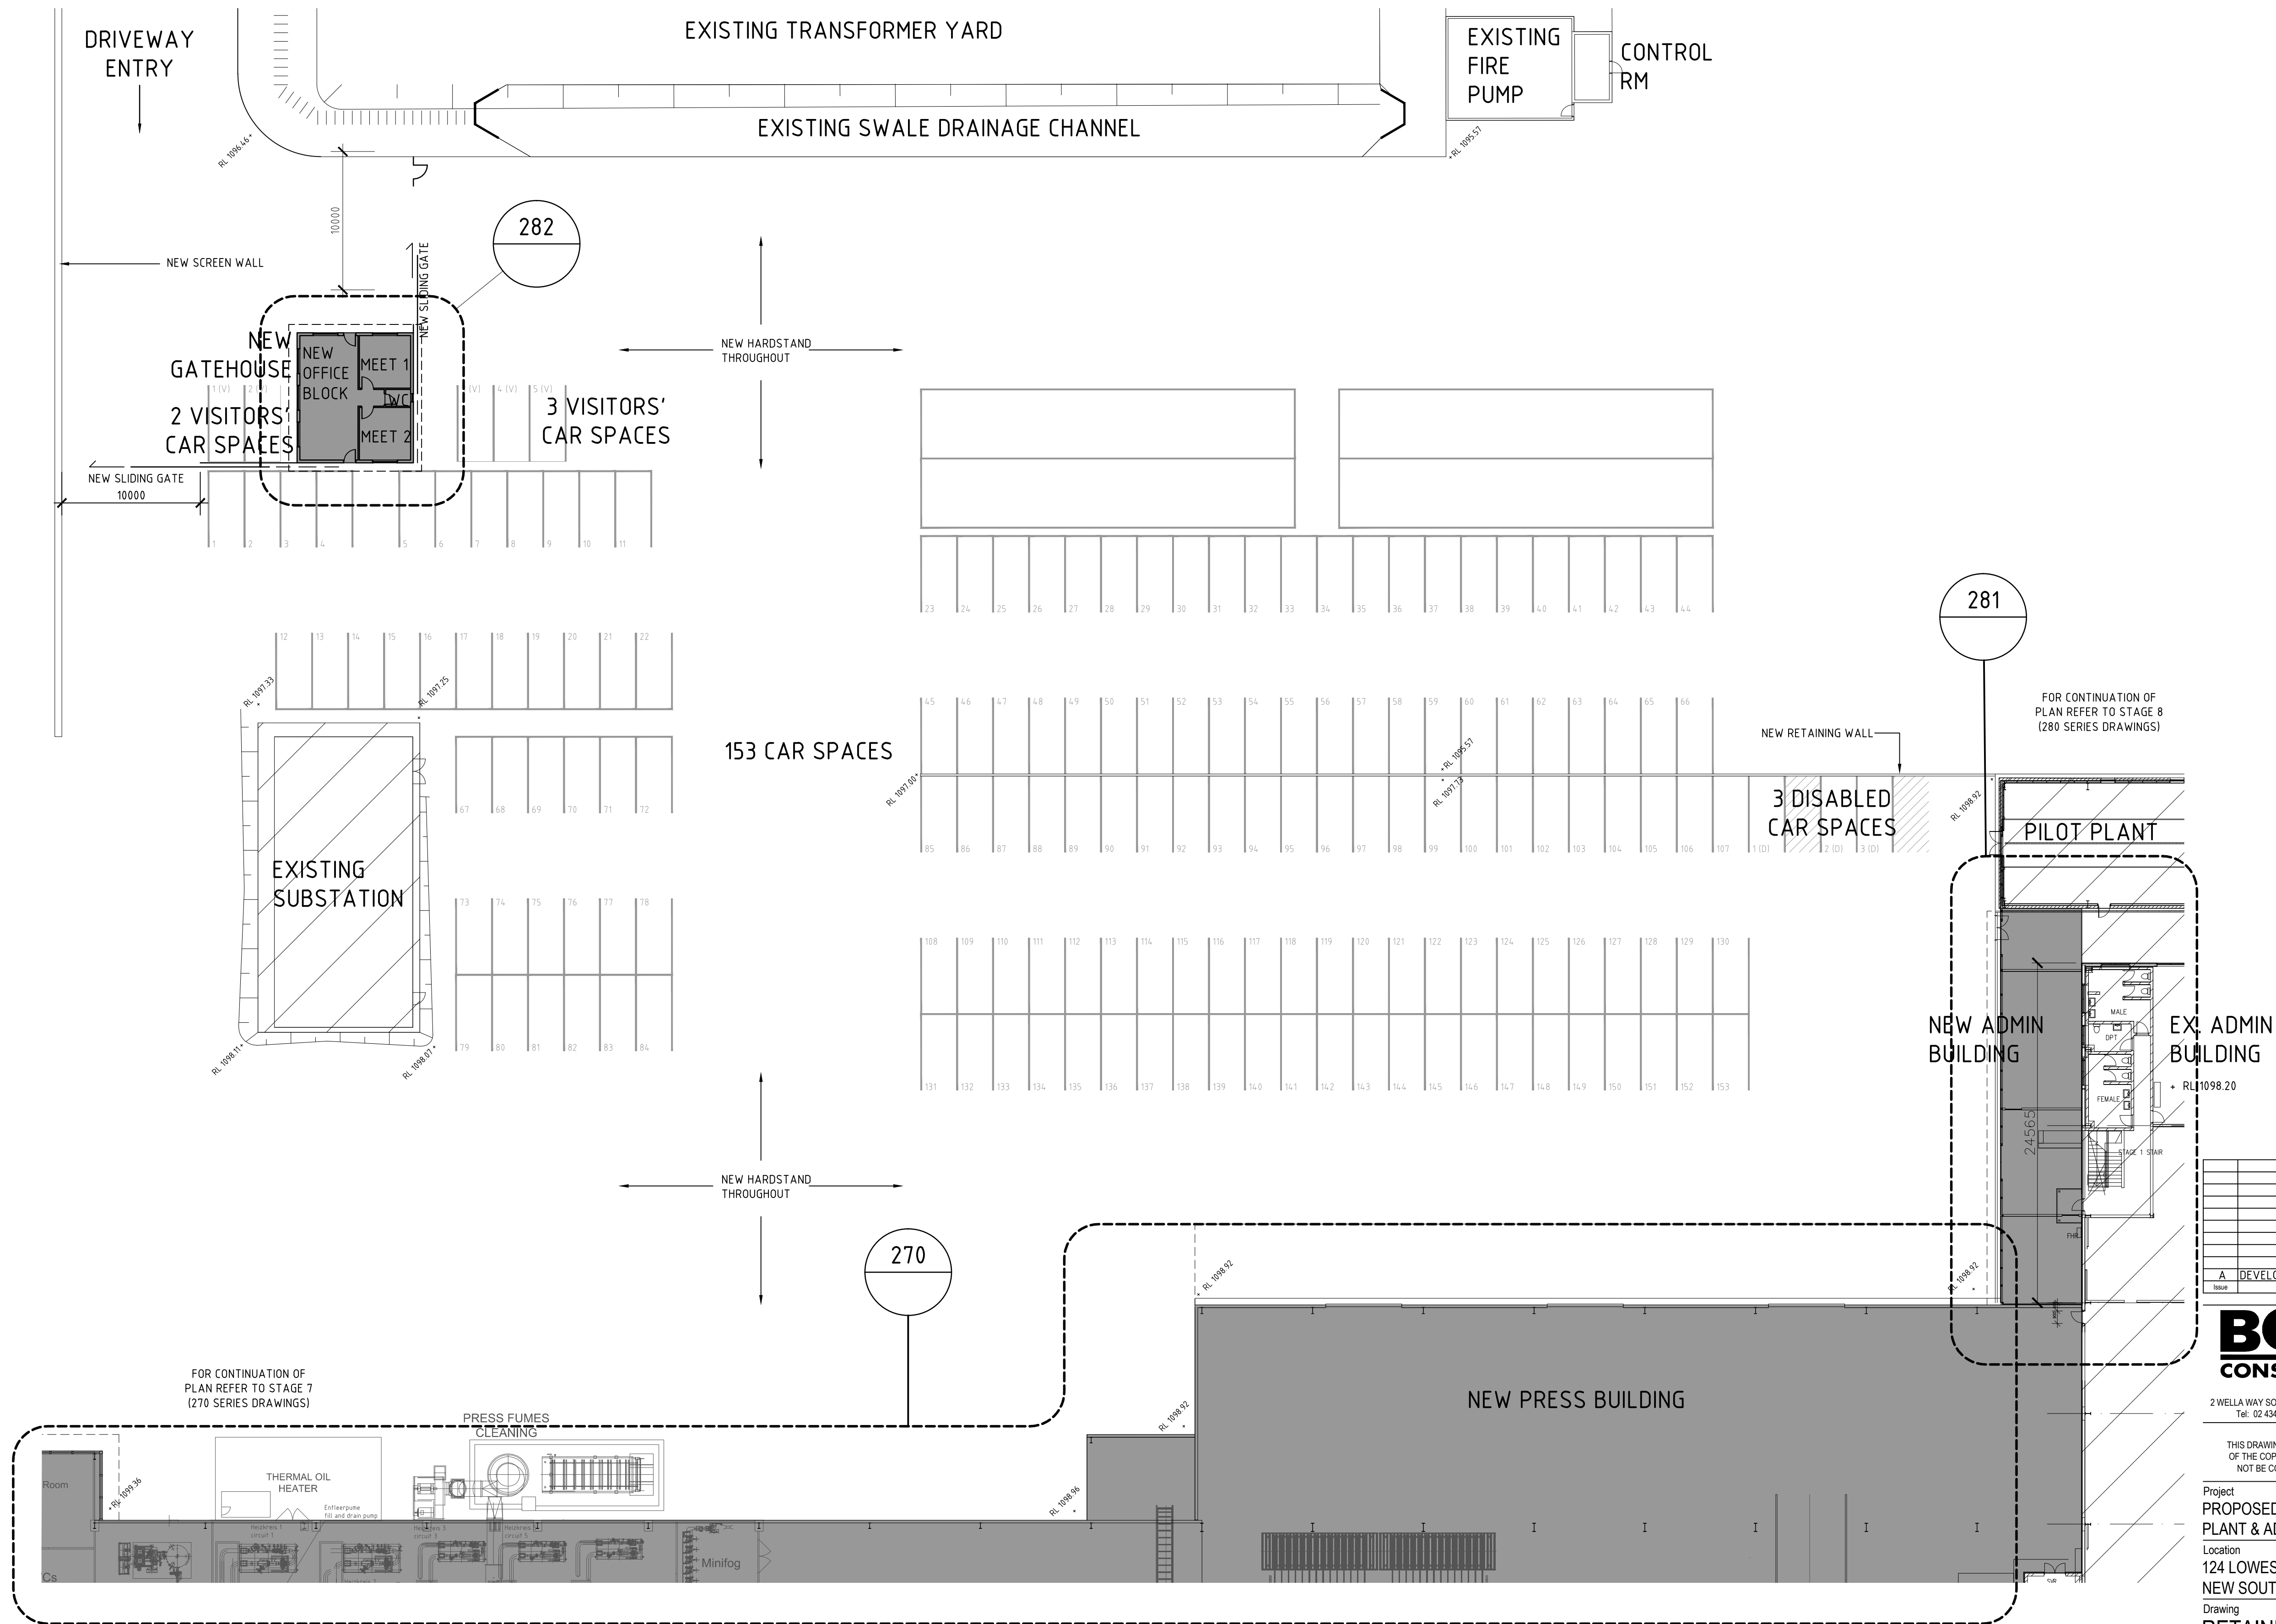

Issue	Description	Date	Drawn	Auth
A	DEVELOPMENT APPLICATION	19/5/16	P.J.H.	

BORG CONSTRUCTION

OFFICE:
2 WELLS WAY SOMERSBY, N.S.W. 2250 AUSTRALIA
Tel: 02 4340 9800 Fax: 02 4340 8293

COPYRIGHT:
THIS DRAWING AND THE INFORMATION CONTAINED ARE THE PROPERTY OF THE COPYRIGHT OWNER 'BORG CONSTRUCTIONS Pty. Ltd.' AND MAY NOT BE COPIED OR REPRODUCED WITHOUT WRITTEN PERMISSION

Project
PROPOSED PARTICLE BOARD MANUFACTURING PLANT & ADDITIONAL WORKS

Location
124 LOWES MOUNT ROAD, OBERON
NEW SOUTH WALES

Drawing
RETAINING WALL, HARDSTAND, GATE HOUSE AND NEW ADMIN

Scale	Stage
APPROX 1:250 (@ A1)	DA

Project Number	Drawing Number	Issue
19	DA 280	A

LEGEND:


EXISTING BUILDINGS (ROOF PLAN)

PROPOSED NEW BUILDINGS (ROOF PLAN)








AREAS

SPACE	AREA
UNDERCROFT (L1)	440
ENCLOSED (L2)	143
COVERED (L2)	144
TOTAL	<u>727 m²</u>

 

A	DEVELOPMENT APPLICATION	19/5/16	P.J.H.	
Issue	Description	Date	Drawn	Auth

OFFICE:
2 WELLA WAY SOMERSBY, N.S.W. 2250 AUSTRALIA
Tel: 02 4340 9800 Fax: 02 4340 8293

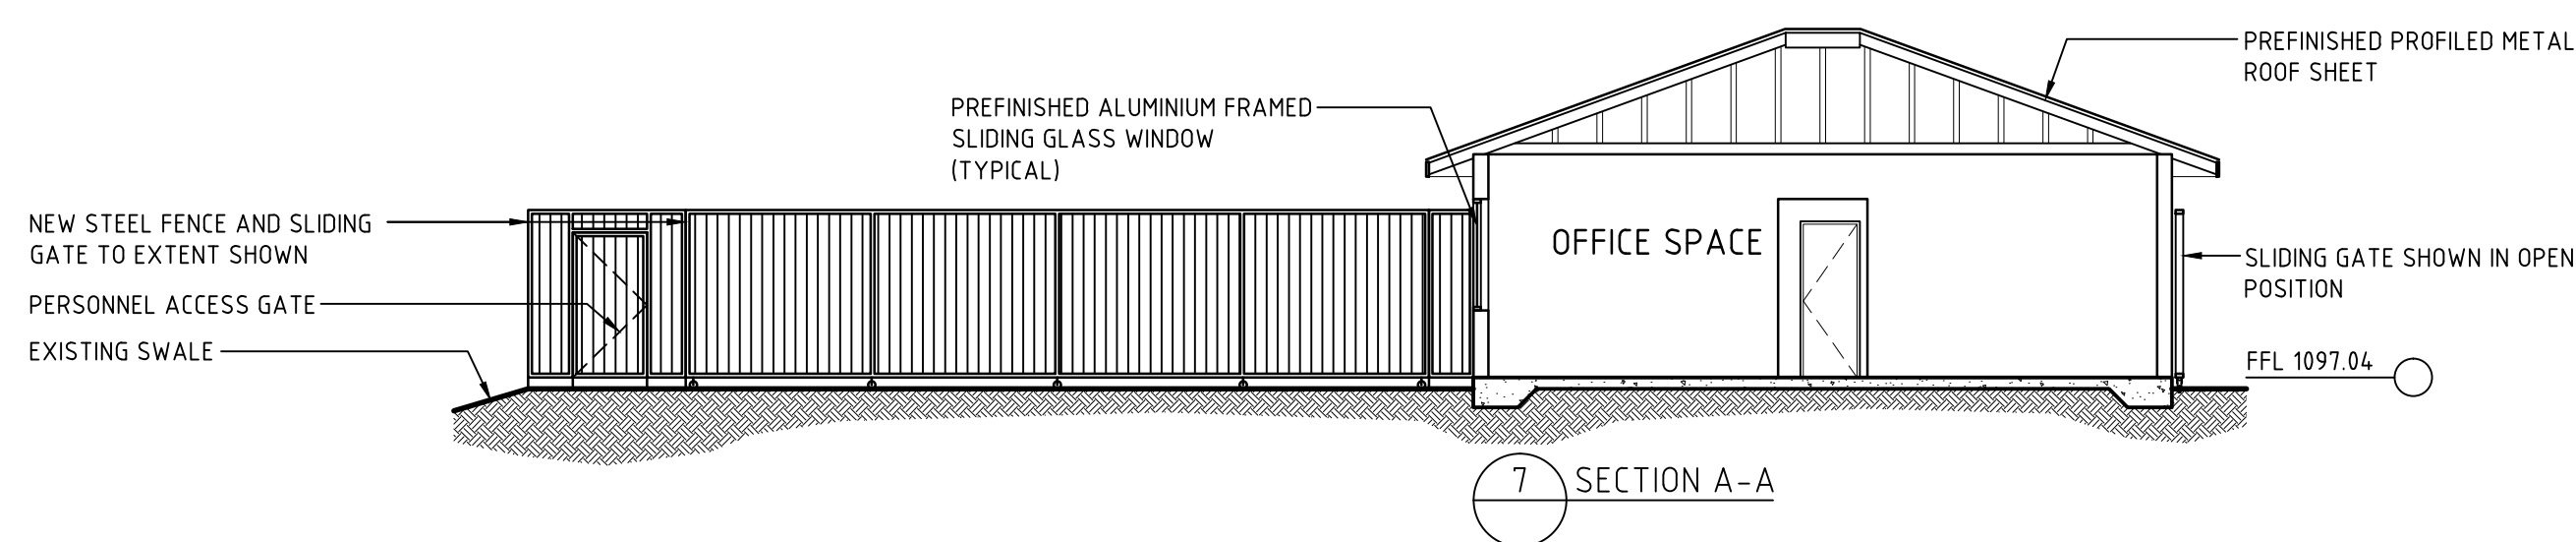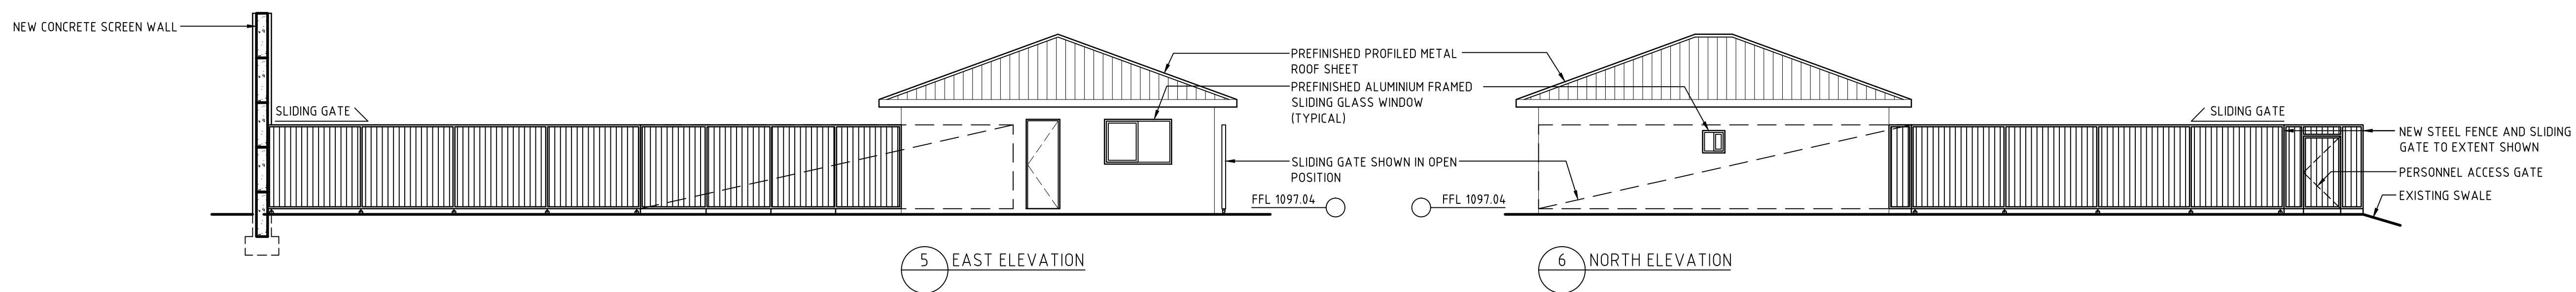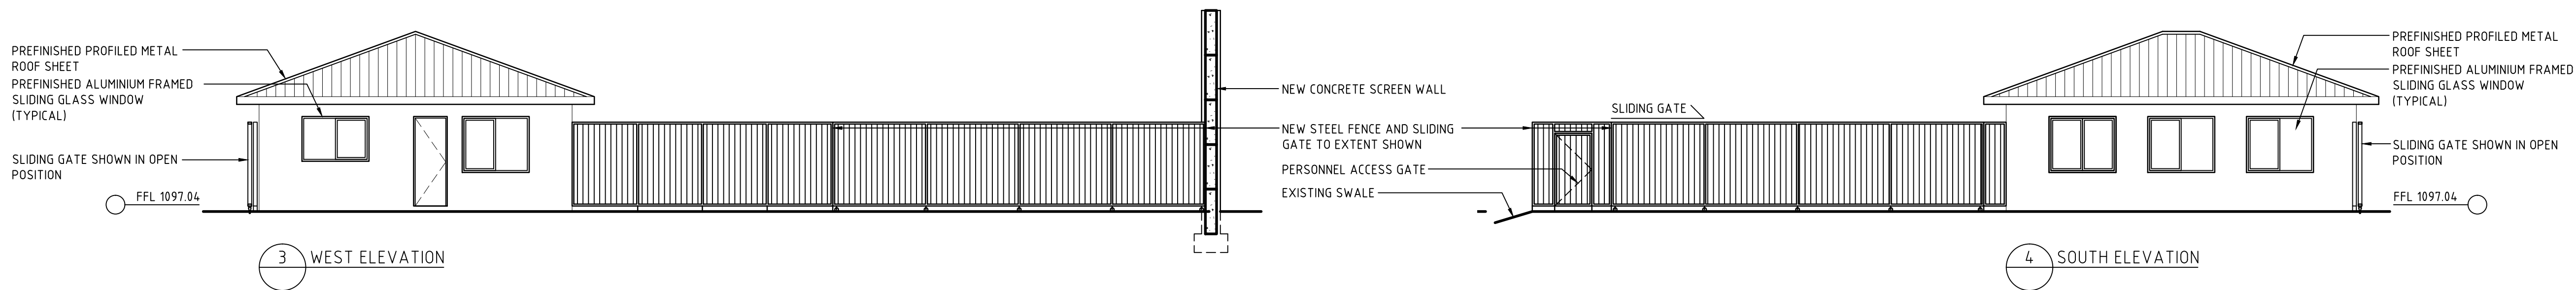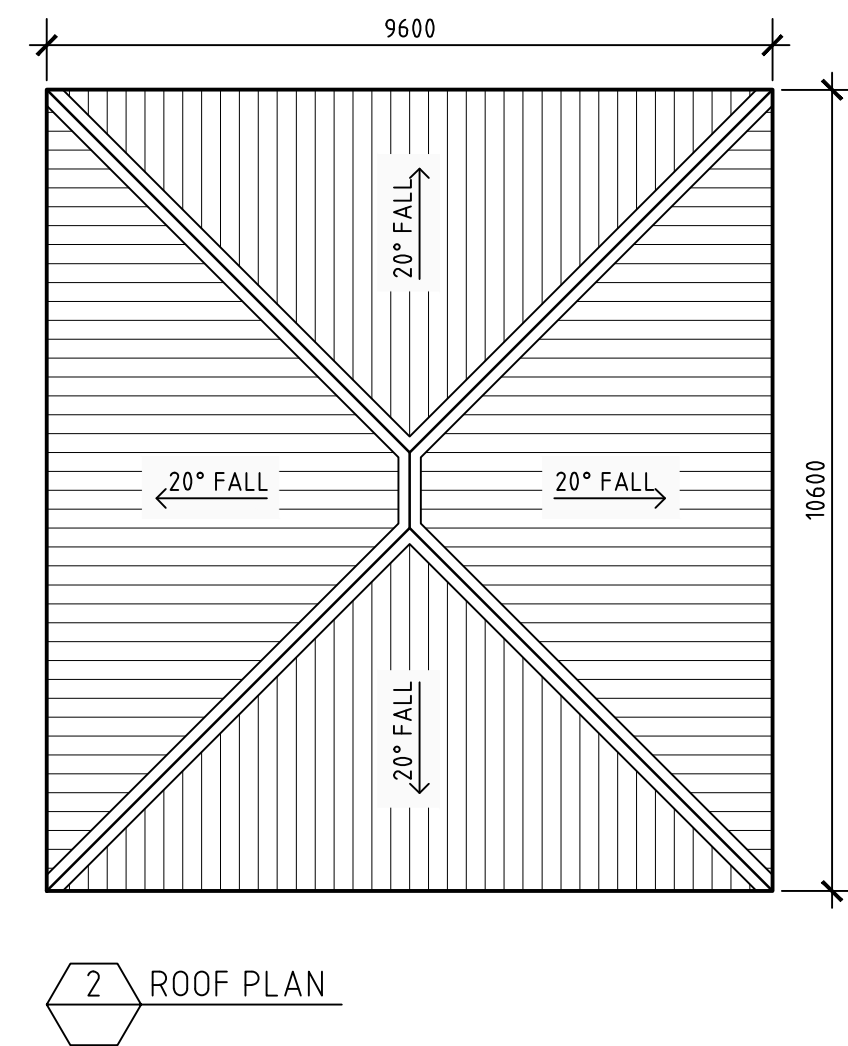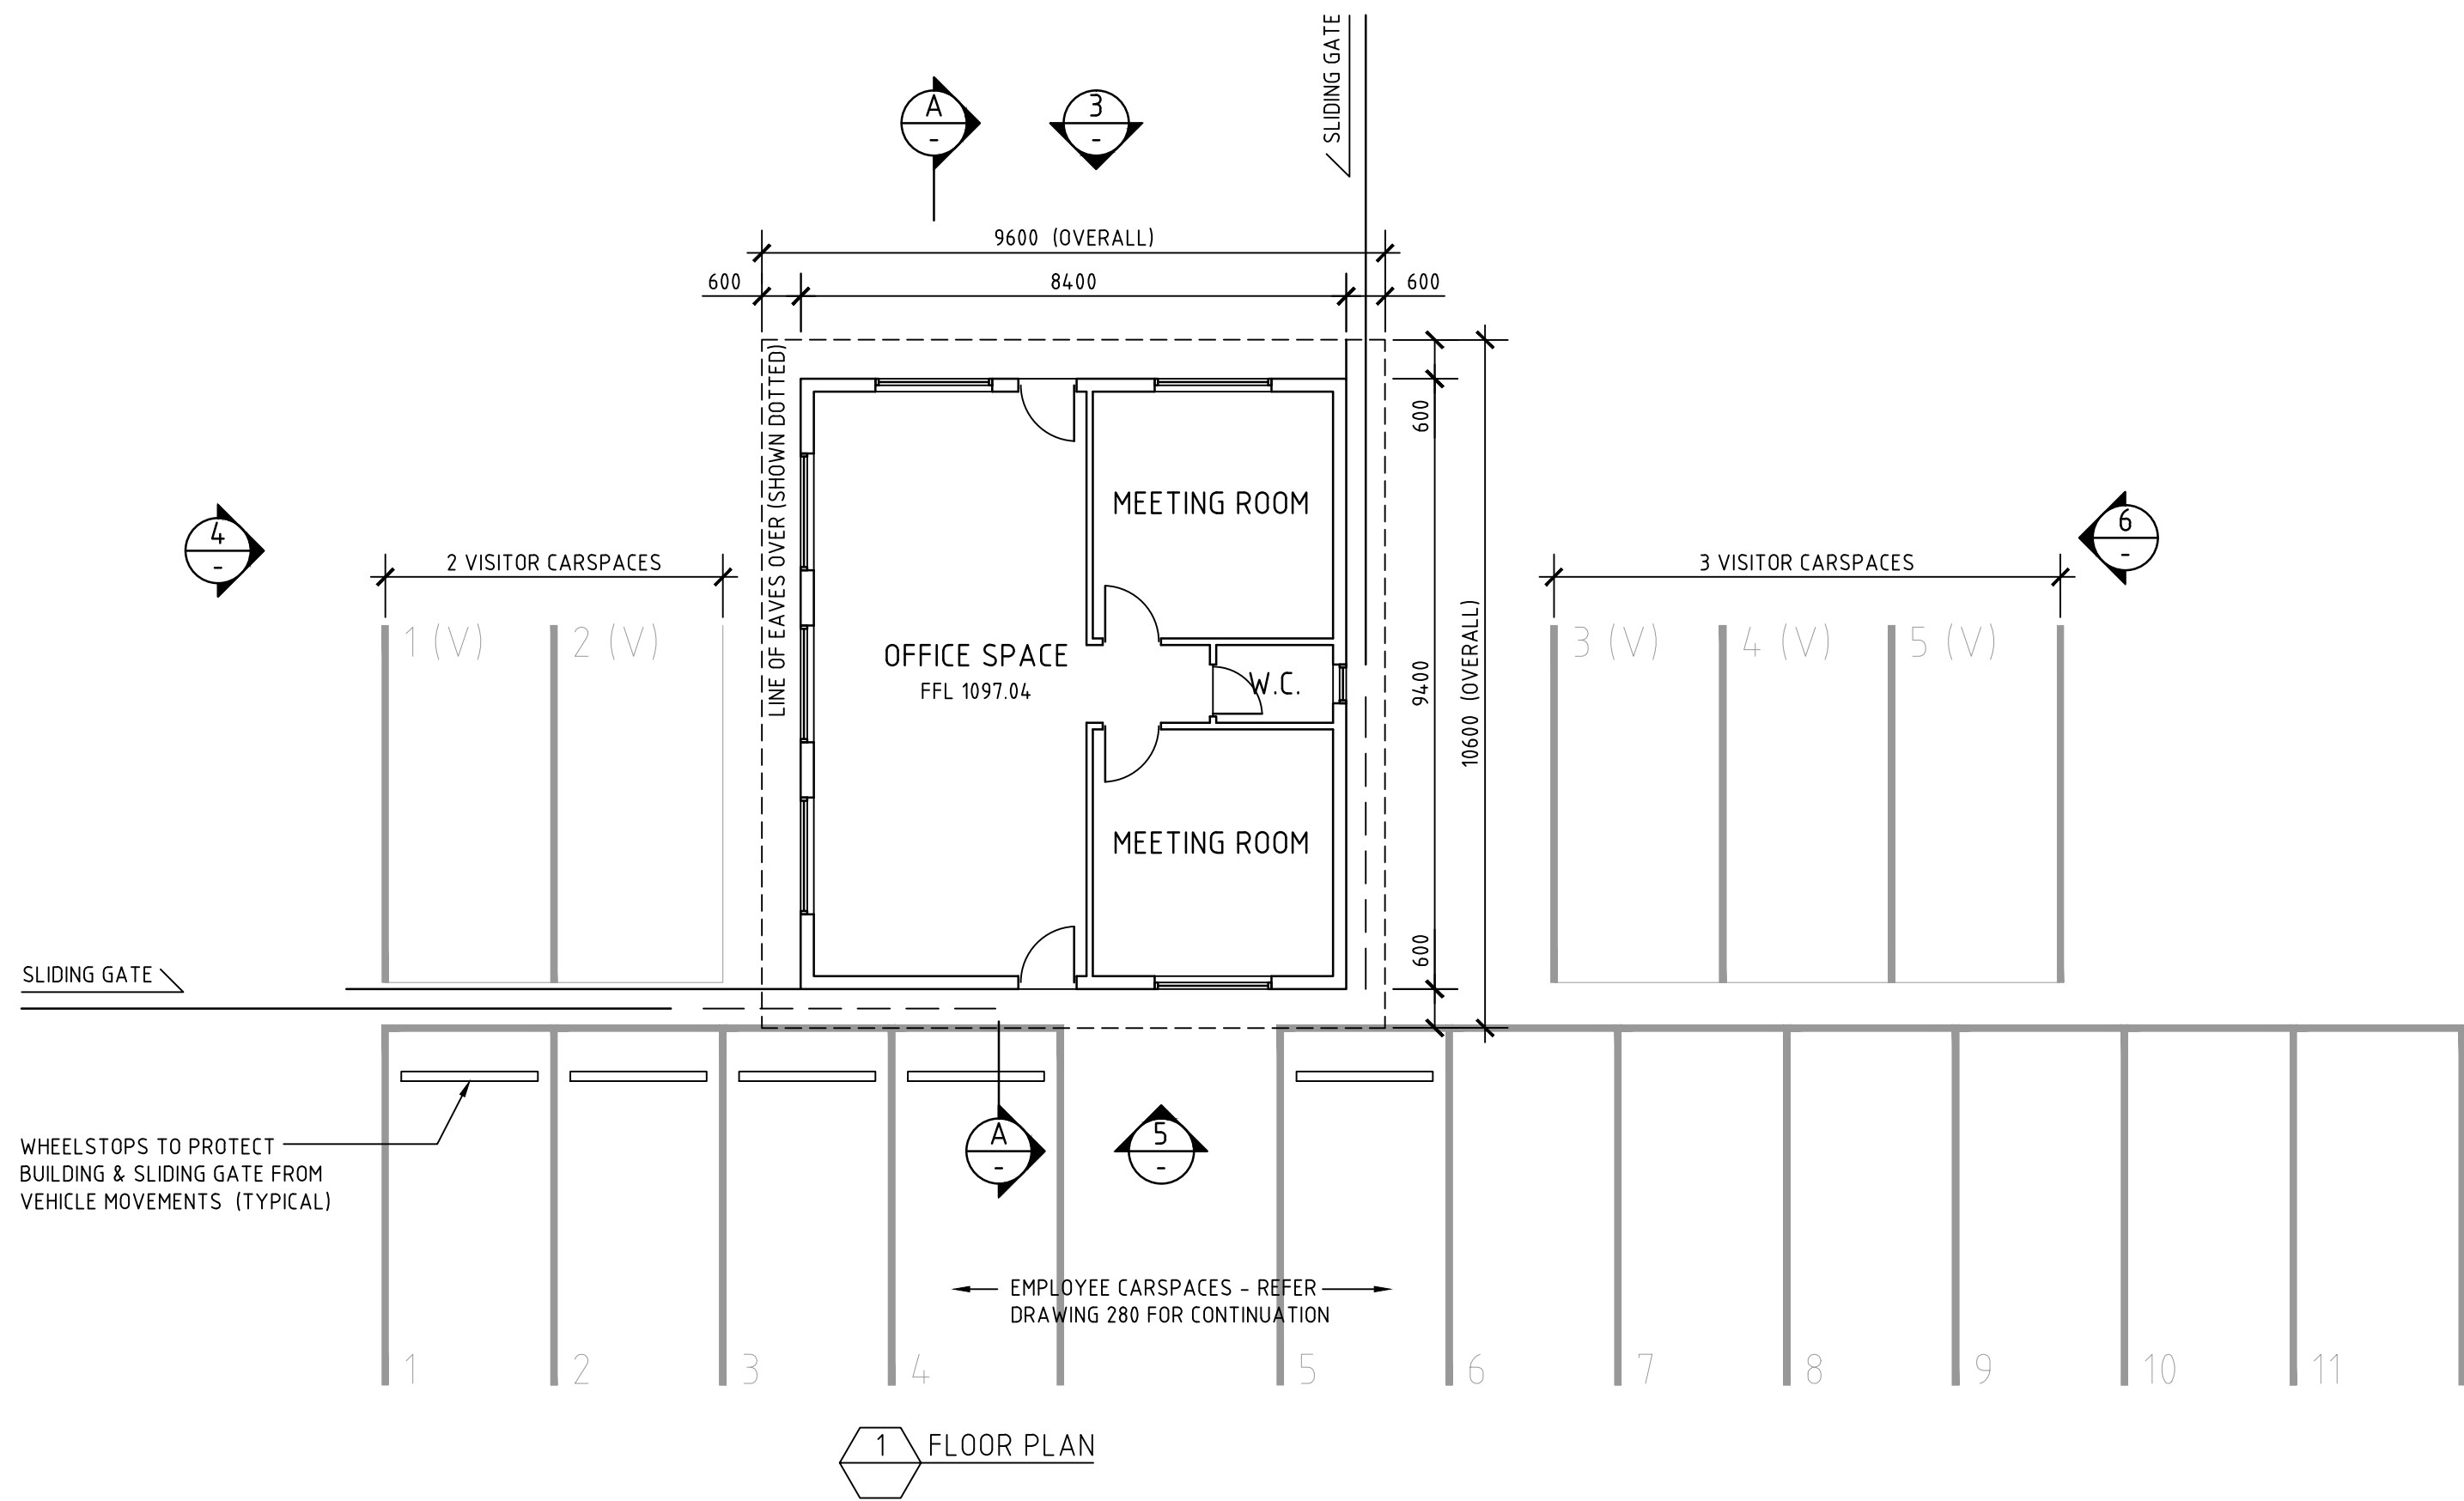

NOTE:

LEGEND:

- EXISTING BUILDINGS (FLOOR PLAN)
- EXISTING BUILDINGS (ROOF PLAN)
- PROPOSED NEW BUILDINGS (ROOF PLAN)

Issue	Description	Date	Drawn	Auth
A	DEVELOPMENT APPLICATION	19/5/16	P.J.H.	

BORG CONSTRUCTION

OFFICE:
2 WELLS WAY SOMERSBY, N.S.W. 2250 AUSTRALIA
Tel: 02 4340 9800 Fax: 02 4340 8293

COPYRIGHT:
THIS DRAWING AND THE INFORMATION CONTAINED ARE THE PROPERTY OF THE COPYRIGHT OWNER 'BORG CONSTRUCTIONS Pty. Ltd.' AND MAY NOT BE COPIED OR REPRODUCED WITHOUT WRITTEN PERMISSION

Project
PROPOSED PARTICLE BOARD MANUFACTURING PLANT & ADDITIONAL WORKS

Location
**124 LOWES MOUNT ROAD, OBERON
NEW SOUTH WALES**

Drawing
NEW GATEHOUSE

Scale 1:100 (@ A1)	Stage DA
Project Number 19	Drawing Number DA 282
	Issue A




BORG
CONSTRUCTION

OFFICE:
2 WELLS WAY SOMERSBY, N.S.W. 2250 AUSTRALIA
Tel: 02 4340 9800 Fax: 02 4340 8293

Project
PROPOSED PARTICLE BOARD MANUFACTURING
PLANT AND ADDITIONAL WORKS.

Scale	Stage	
APPROX 1:200 (@ A1)	DA	
Project Number	Drawing Number	Issue
19	DA 290	A

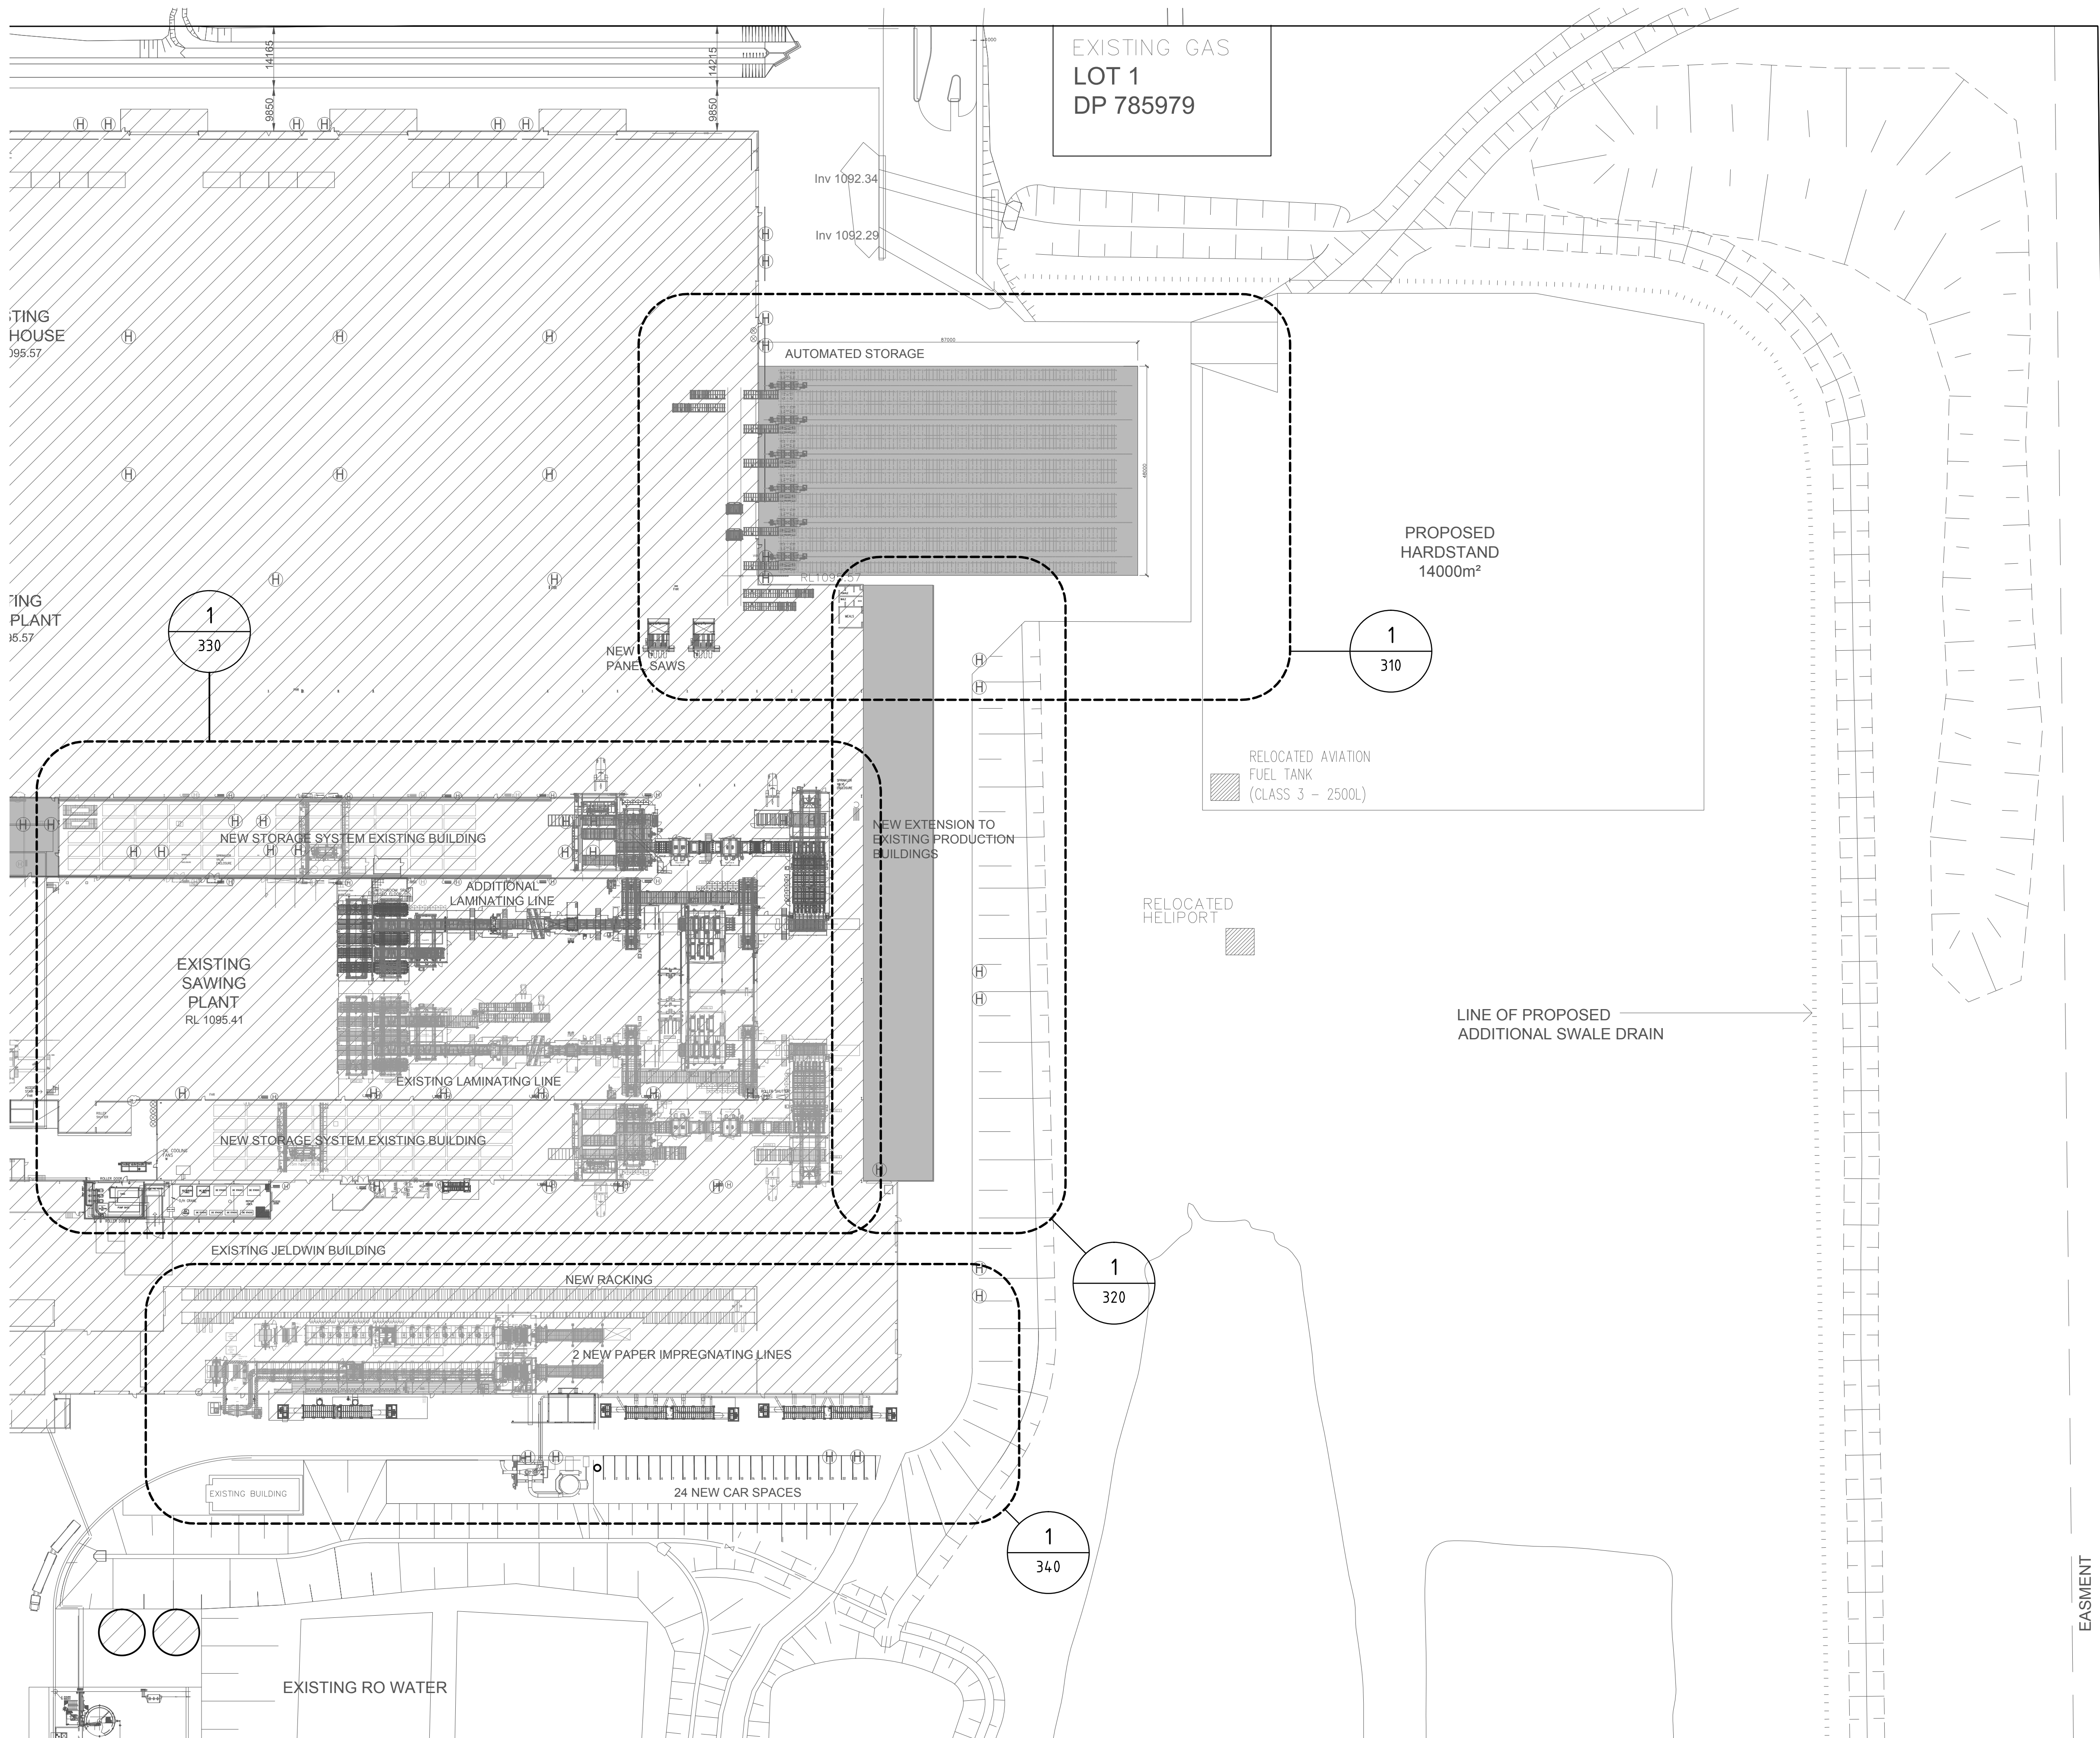

NOTE:
LOT BOUNDARIES FOR CONSOLIDATION ARE NOT SHOWN ON THIS PLAN (FOR CLARITY) - REFER CONSOLIDATION PLAN FOR DETAIL
DO NOT RELY ON THIS DRAWING FOR ANYTHING OTHER THAN REFERENCES TO DOCUMENTATION SERIES (SEE SITE PLAN)

- LEGEND:
- EXISTING BUILDINGS
 - PROPOSED NEW BUILDINGS

A DEVELOPMENT APPLICATION		19/5/16	P.J.H.	
Issue	Description	Date	Drawn	Auth

BORG CONSTRUCTION

OFFICE
2 WELLS WAY SOMERSBY, N.S.W. 2250 AUSTRALIA
Tel: 02 4340 9800 Fax: 02 4340 8293


COPYRIGHT:
THIS DRAWING AND THE INFORMATION CONTAINED ARE THE PROPERTY OF THE COPYRIGHT OWNER BORG CONSTRUCTIONS Pty. Ltd. AND MAY NOT BE COPIED OR REPRODUCED WITHOUT WRITTEN PERMISSION

Project
PROPOSED PARTICLE BOARD MANUFACTURING PLANT & ADDITIONAL WORKS

Location
124 LOWES MOUNT ROAD, OBERON
NEW SOUTH WALES



Drawing
DETAIL PLAN: STAGE 3

Scale 1:750 (@ A1)	Stage DA
Project Number 19	Drawing Number DA 301
	Issue A

 

Scale	Stage
1:200 (@ A1)	DA
Project Number	Drawing Number
19	DA 310
	Issue
	A

NOTE:

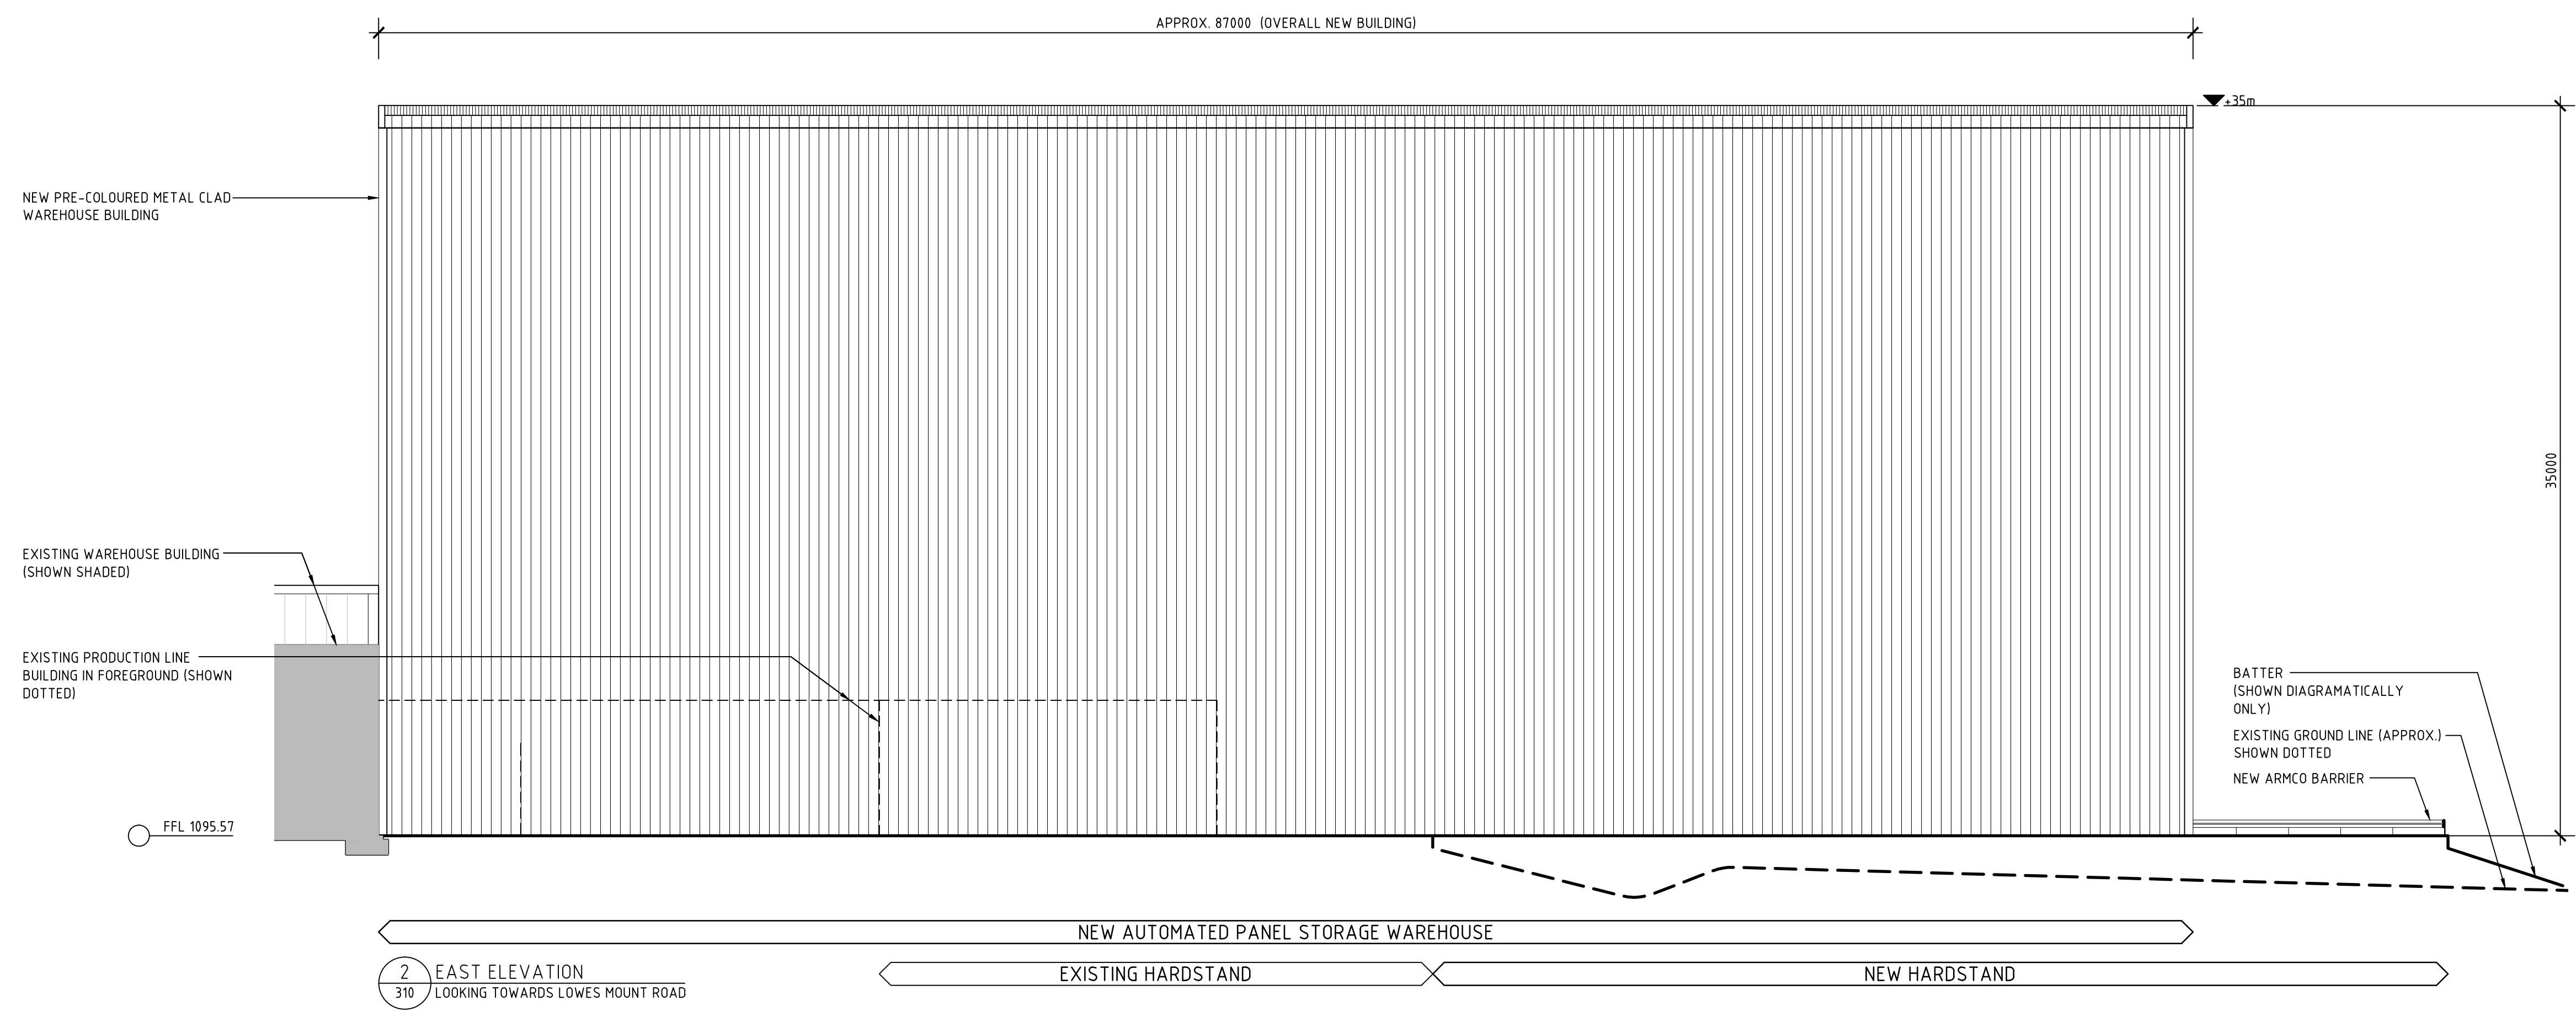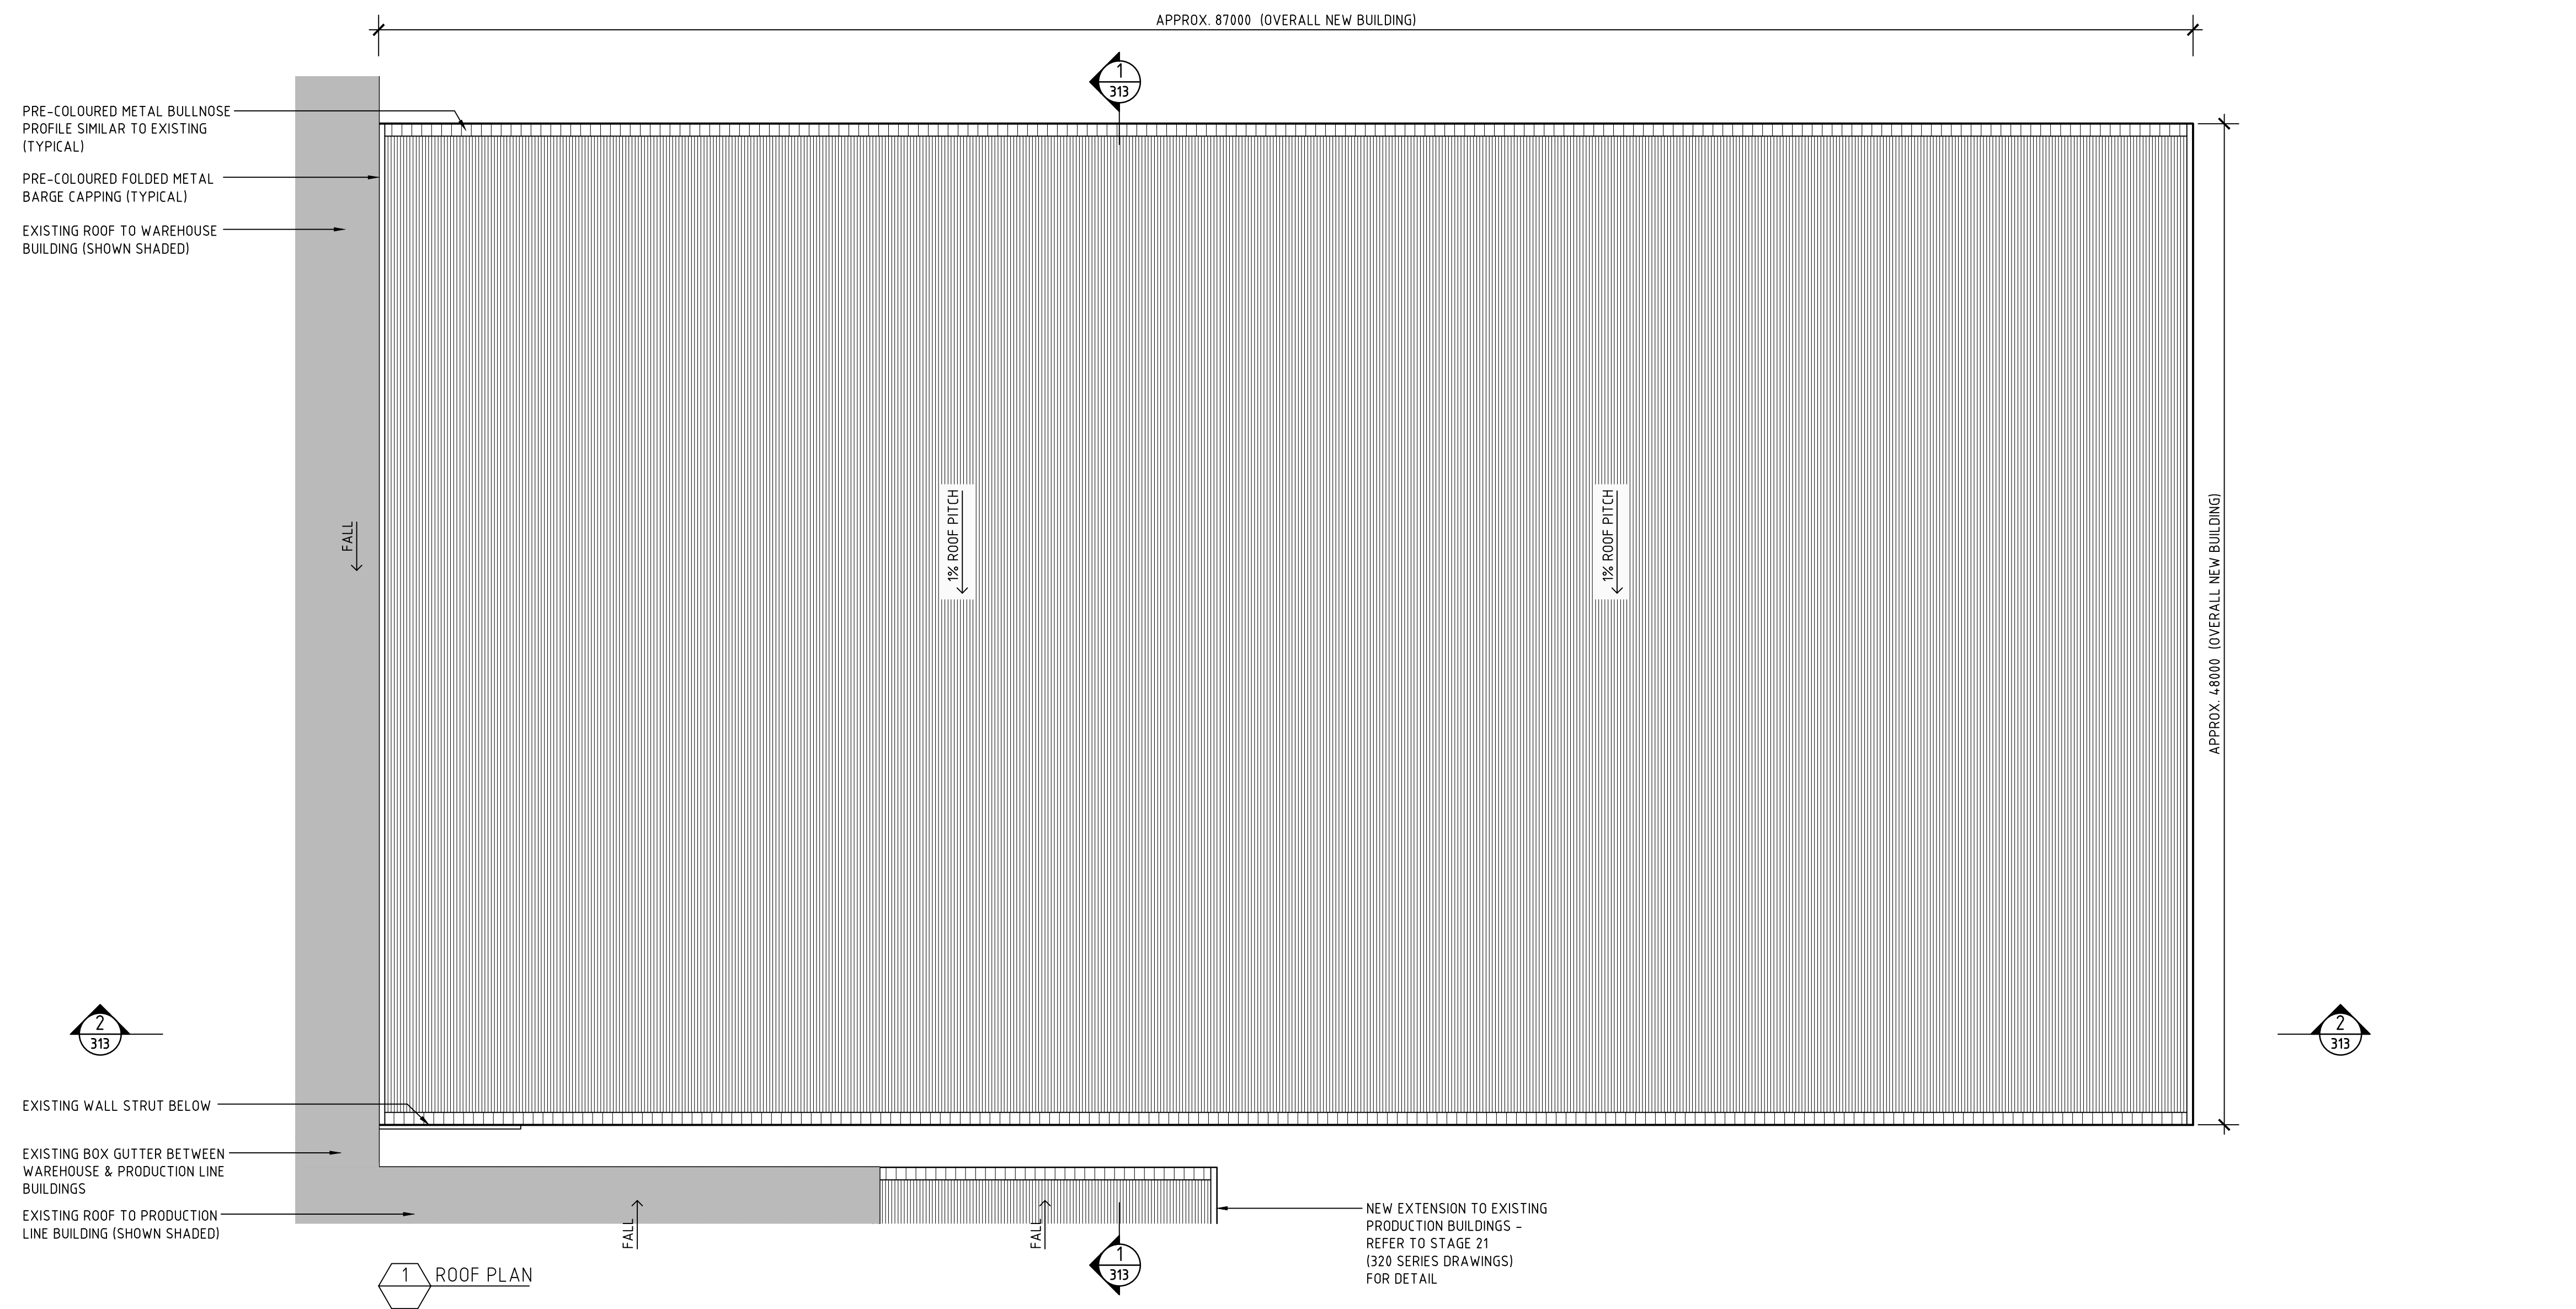

A	DEVELOPMENT APPLICATION	19/5/16	P.J.H.	
Issue	Description	Date	Drawn	Auth





COPYRIGHT:
THIS DRAWING AND THE INFORMATION CONTAINED ARE THE PROPERTY
OF THE COPYRIGHT OWNER 'BORG CONSTRUCTIONS Pty. Ltd.' AND MAY
NOT BE COPIED OR REPRODUCED WITHOUT WRITTEN PERMISSION

Project	PROPOSED PARTICLE BOARD MANUFACTURING PLANT & ADDITIONAL WORKS
---------	--

Location
124 LOWES MOUNT ROAD, OBERON
NEW SOUTH WALES

Scale	Stage
1:200 (@ A1)	DA
Project Number	Issue
19	A

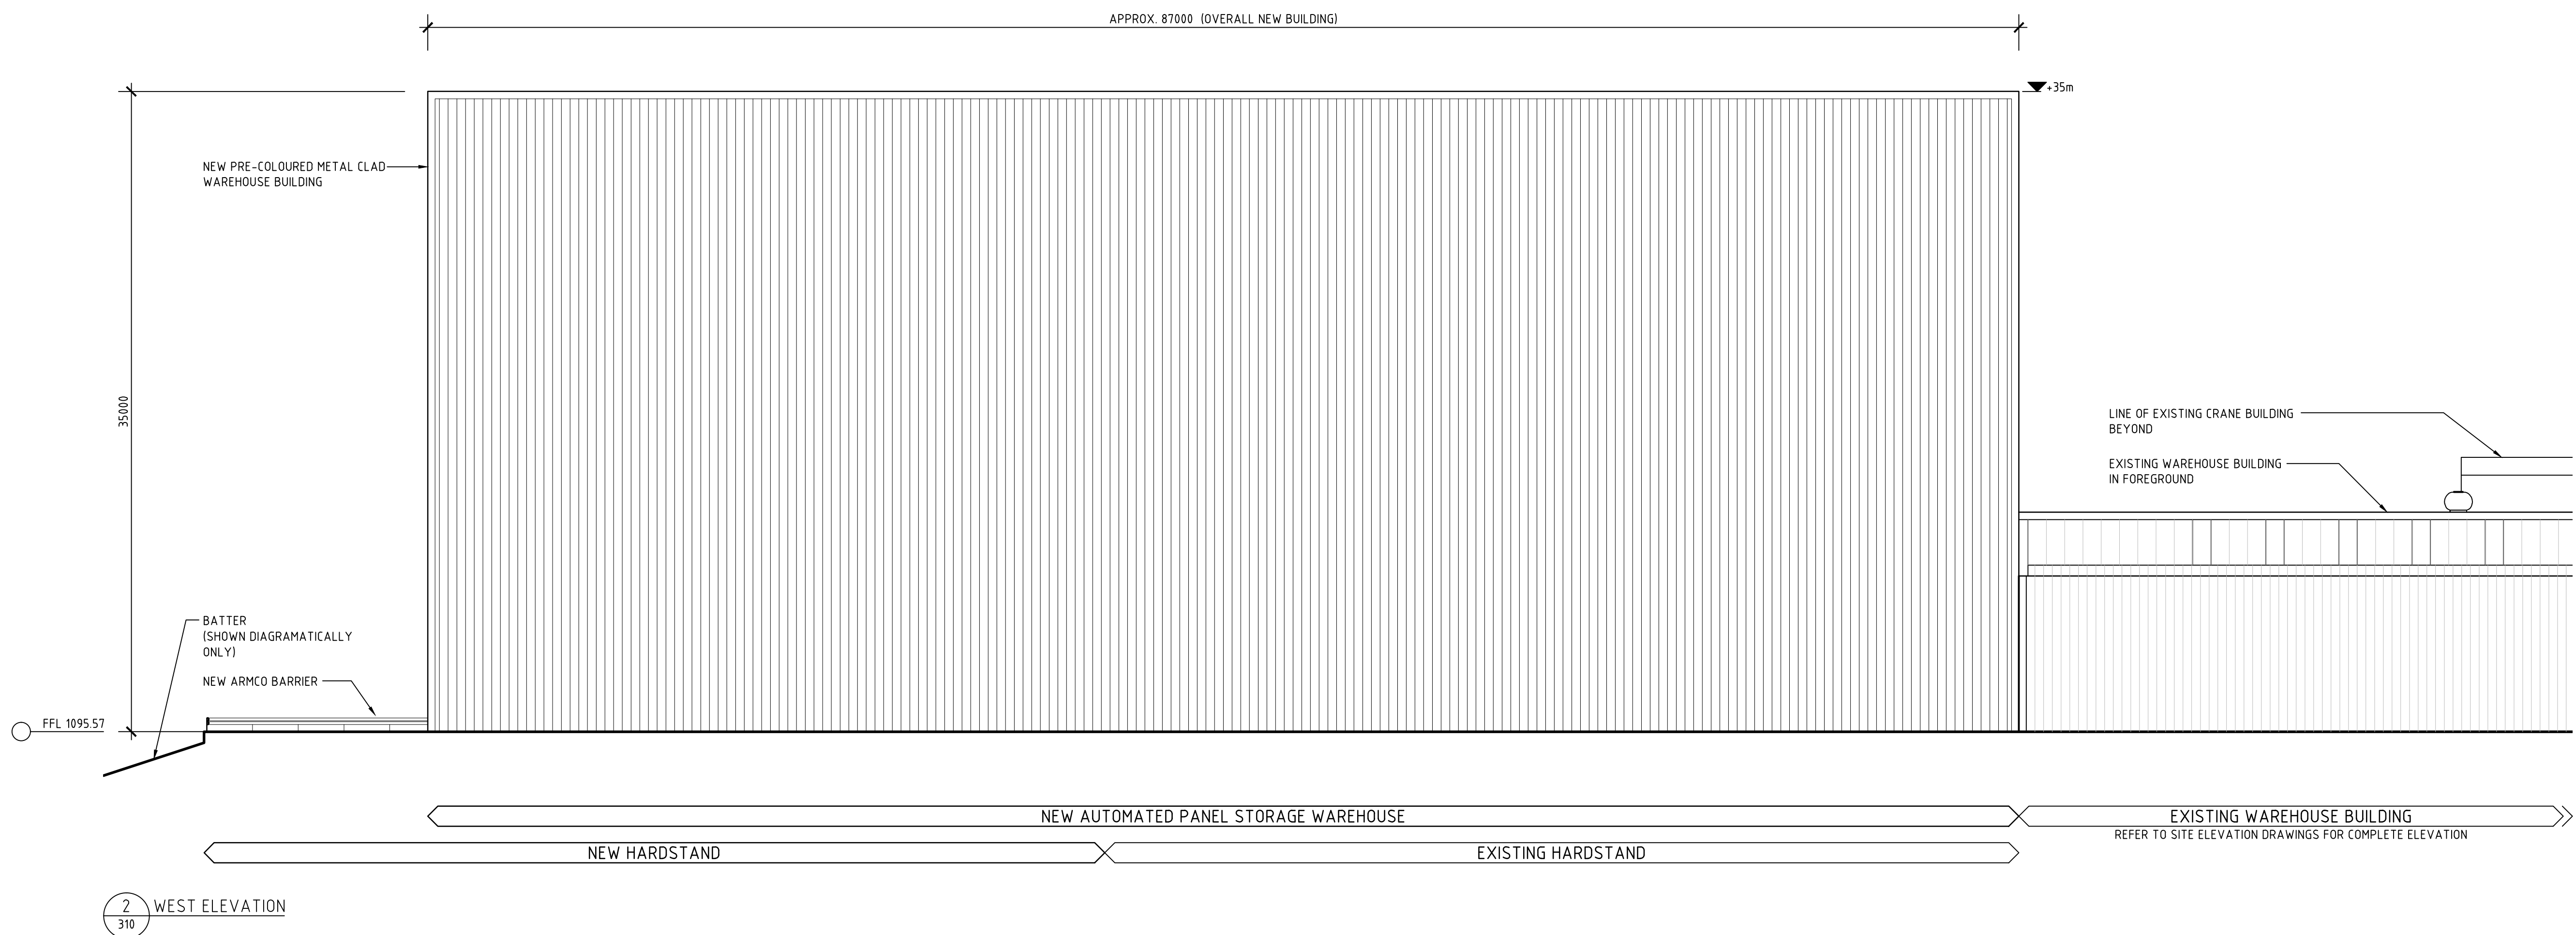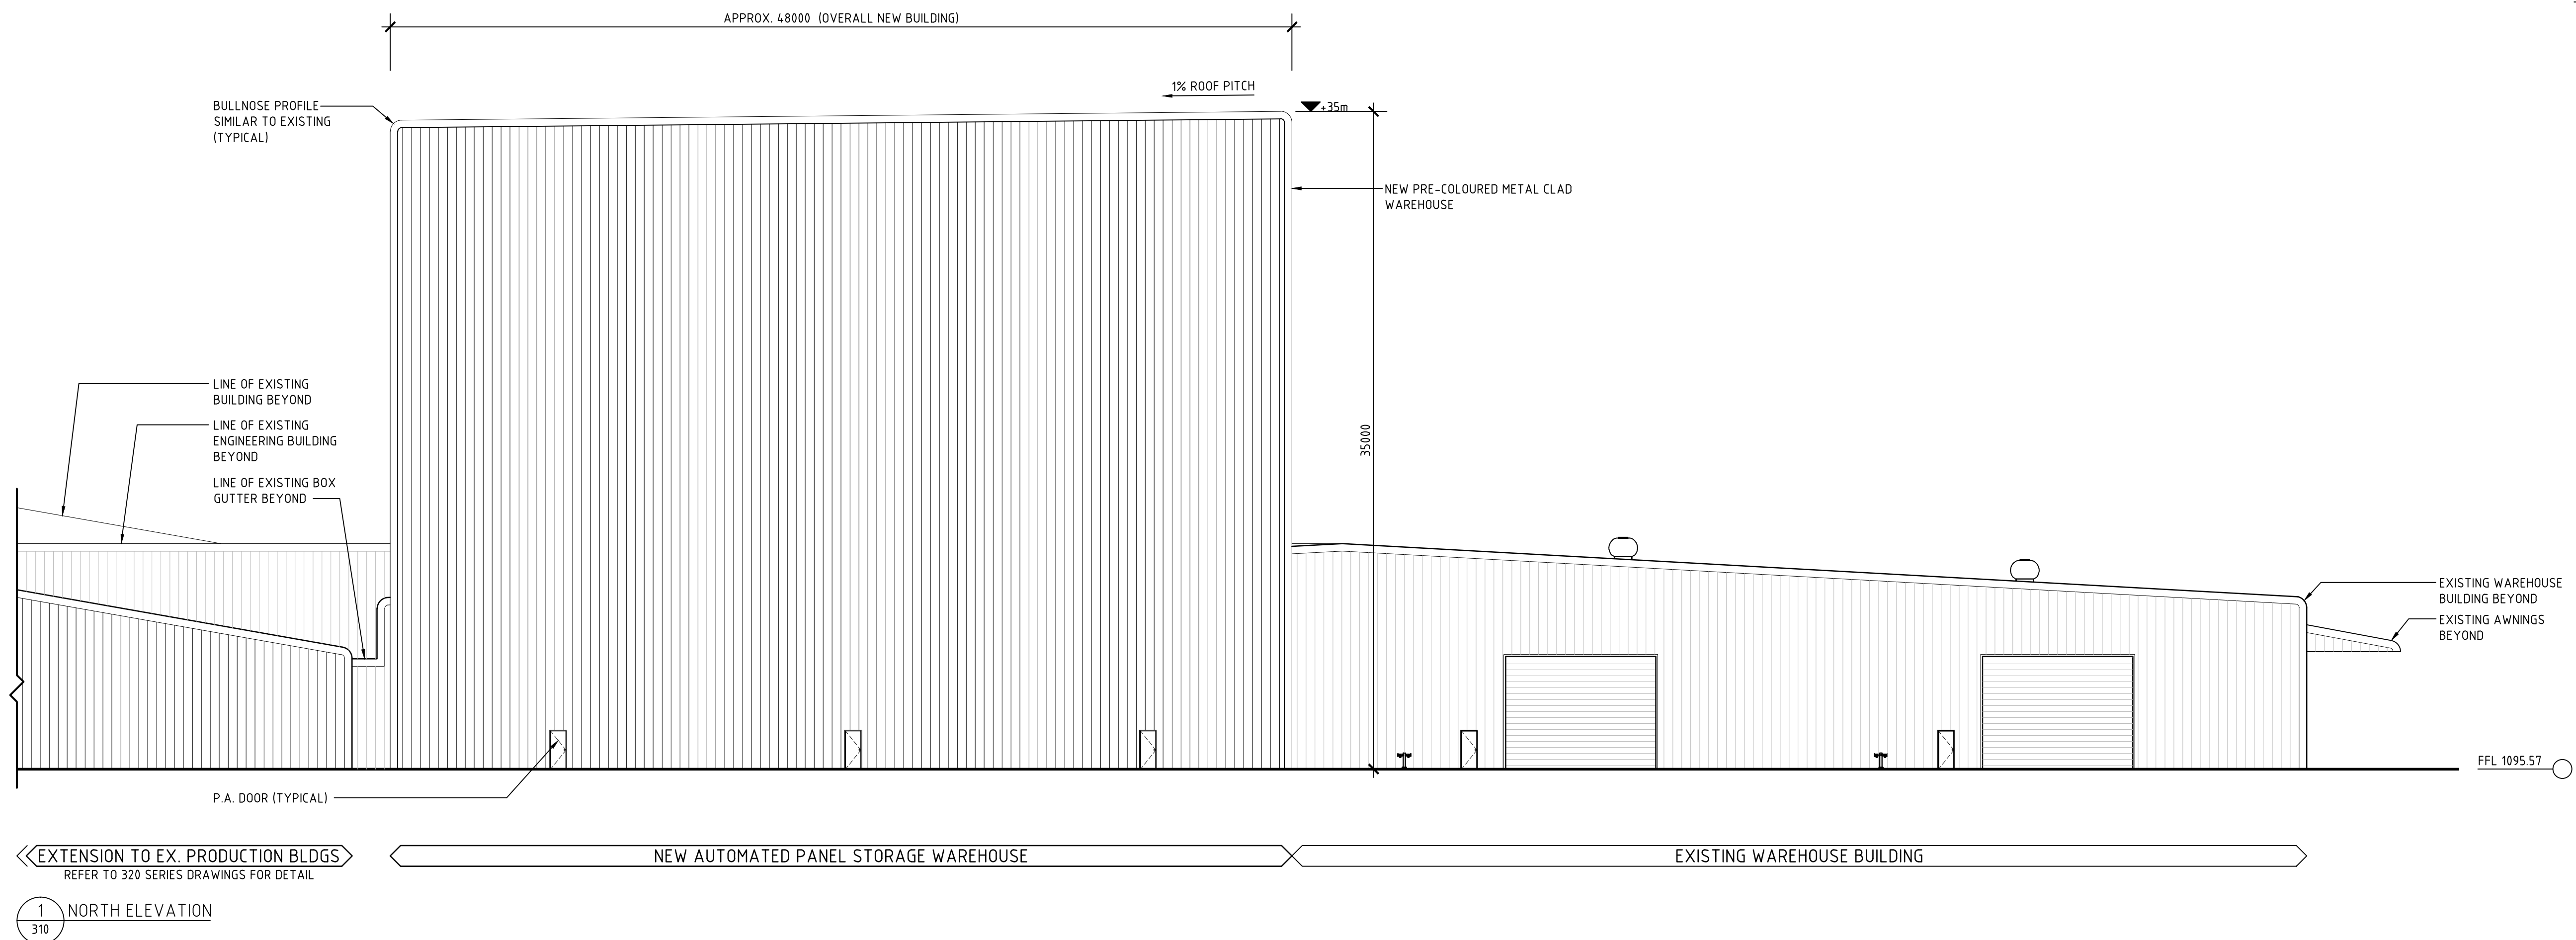

A	DEVELOPMENT APPLICATION	19/5/16	P.J.H.	
Issue	Description	Date	Drawn	Auth

BORG
CONSTRUCTION

OFFICE:
2 WELLA WAY SOMERSBY, N.S.W. 2250 AUSTRALIA
Tel: 02 4340 9800 Fax: 02 4340 8293

COPYRIGHT:
THIS DRAWING AND THE INFORMATION CONTAINED ARE THE PROPERTY
OF THE COPYRIGHT OWNER 'BORG CONSTRUCTIONS Pty. Ltd.' AND MAY
NOT BE COPIED OR REPRODUCED WITHOUT WRITTEN PERMISSION

Project
**PROPOSED PARTICLE BOARD MANUFACTURING
PLANT & ADDITIONAL WORKS**

Location
124 LOWES MOUNT ROAD, OBERON
NEW SOUTH WALES

Drawing
AUTOMATED STORAGE (SHT 3)

Scale	Stage
1:200 (@ A1)	DA

Project Number	Drawing Number	Issue
19	DA 312	A

1 SECTION A-A
310

EXISTING WAREHOUSE BUILDING

FFL 1095.57


NEW HARDSTAND

2 SECTION B-B
310

 +35m

NEW ARMCO BARRIER -

Project Number	Drawing Number	Issue
19	DA 313	A

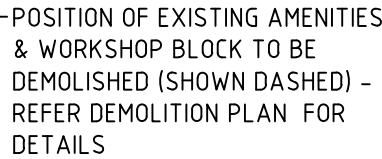 EXISTING BUILDINGS


A	DEVELOPMENT APPLICATION	19/5/16	P.J.H.	
Issue	Description	Date	Drawn	Auth

COPYRIGHT:
THIS DRAWING AND THE INFORMATION CONTAINED ARE THE PROPERTY
OF THE COPYRIGHT OWNER 'BORG CONSTRUCTIONS Pty. Ltd.' AND MAY
NOT BE COPIED OR REPRODUCED WITHOUT WRITTEN PERMISSION


Drawing

LAMINATING LINE

Project Number	Drawing Number	Issue
----------------	----------------	-------

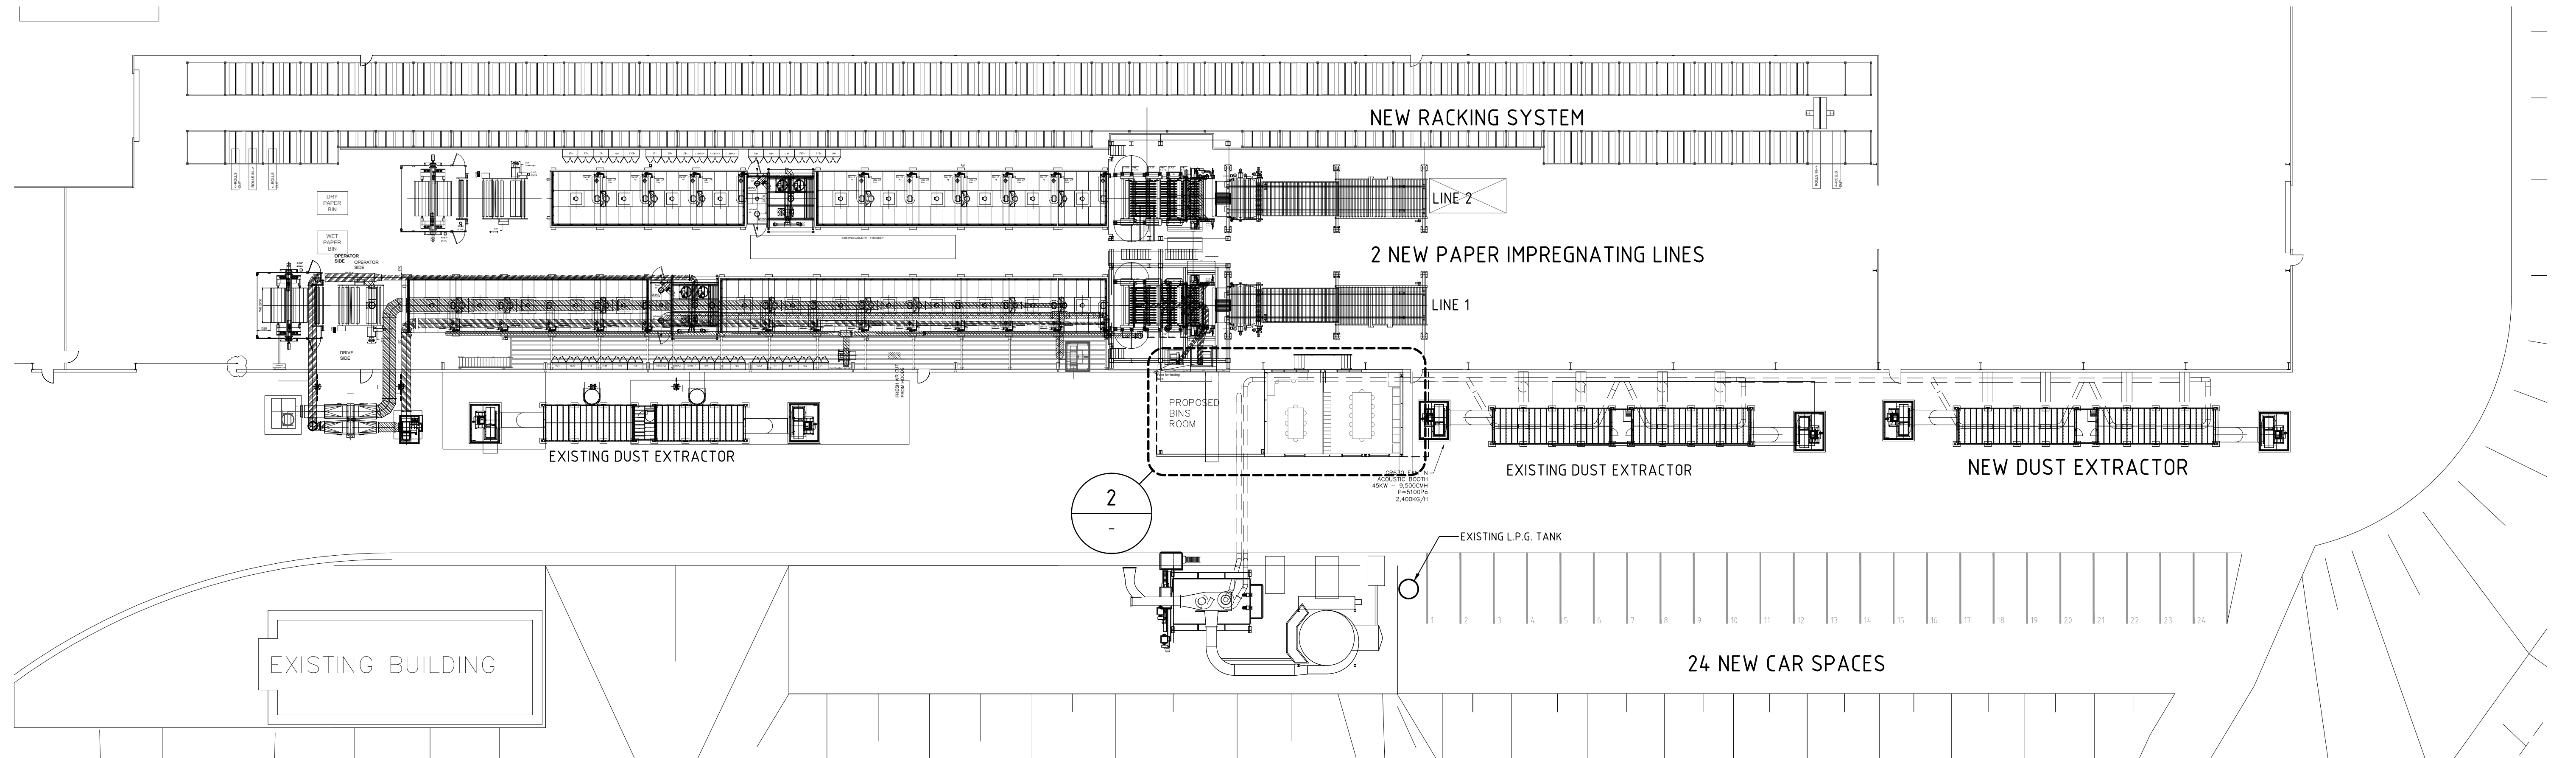


1 DETAIL PLAN
301 340 SERIES DRAWINGS 1/250

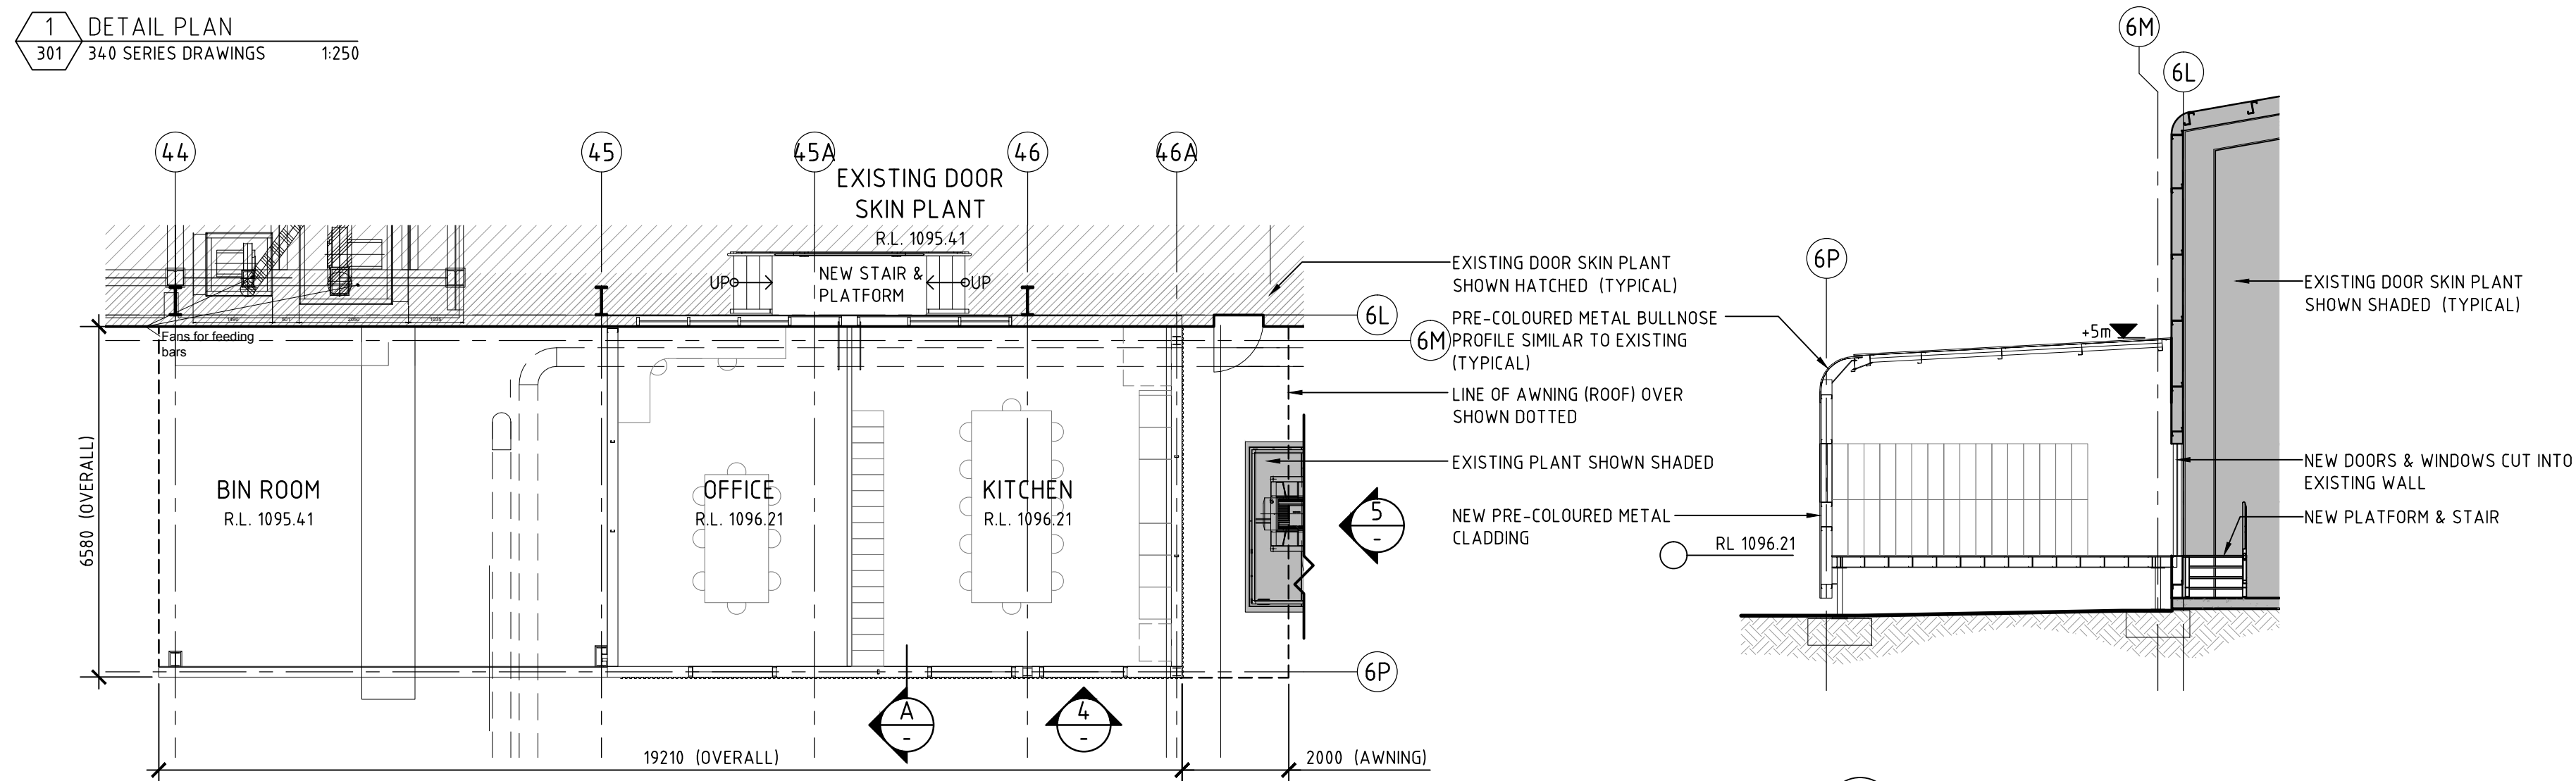


2 FLOOR PLAN
OFFICE, KITCHEN AREA & BIN ROOM

3 SECTION A-A
LOOKING SOUTH

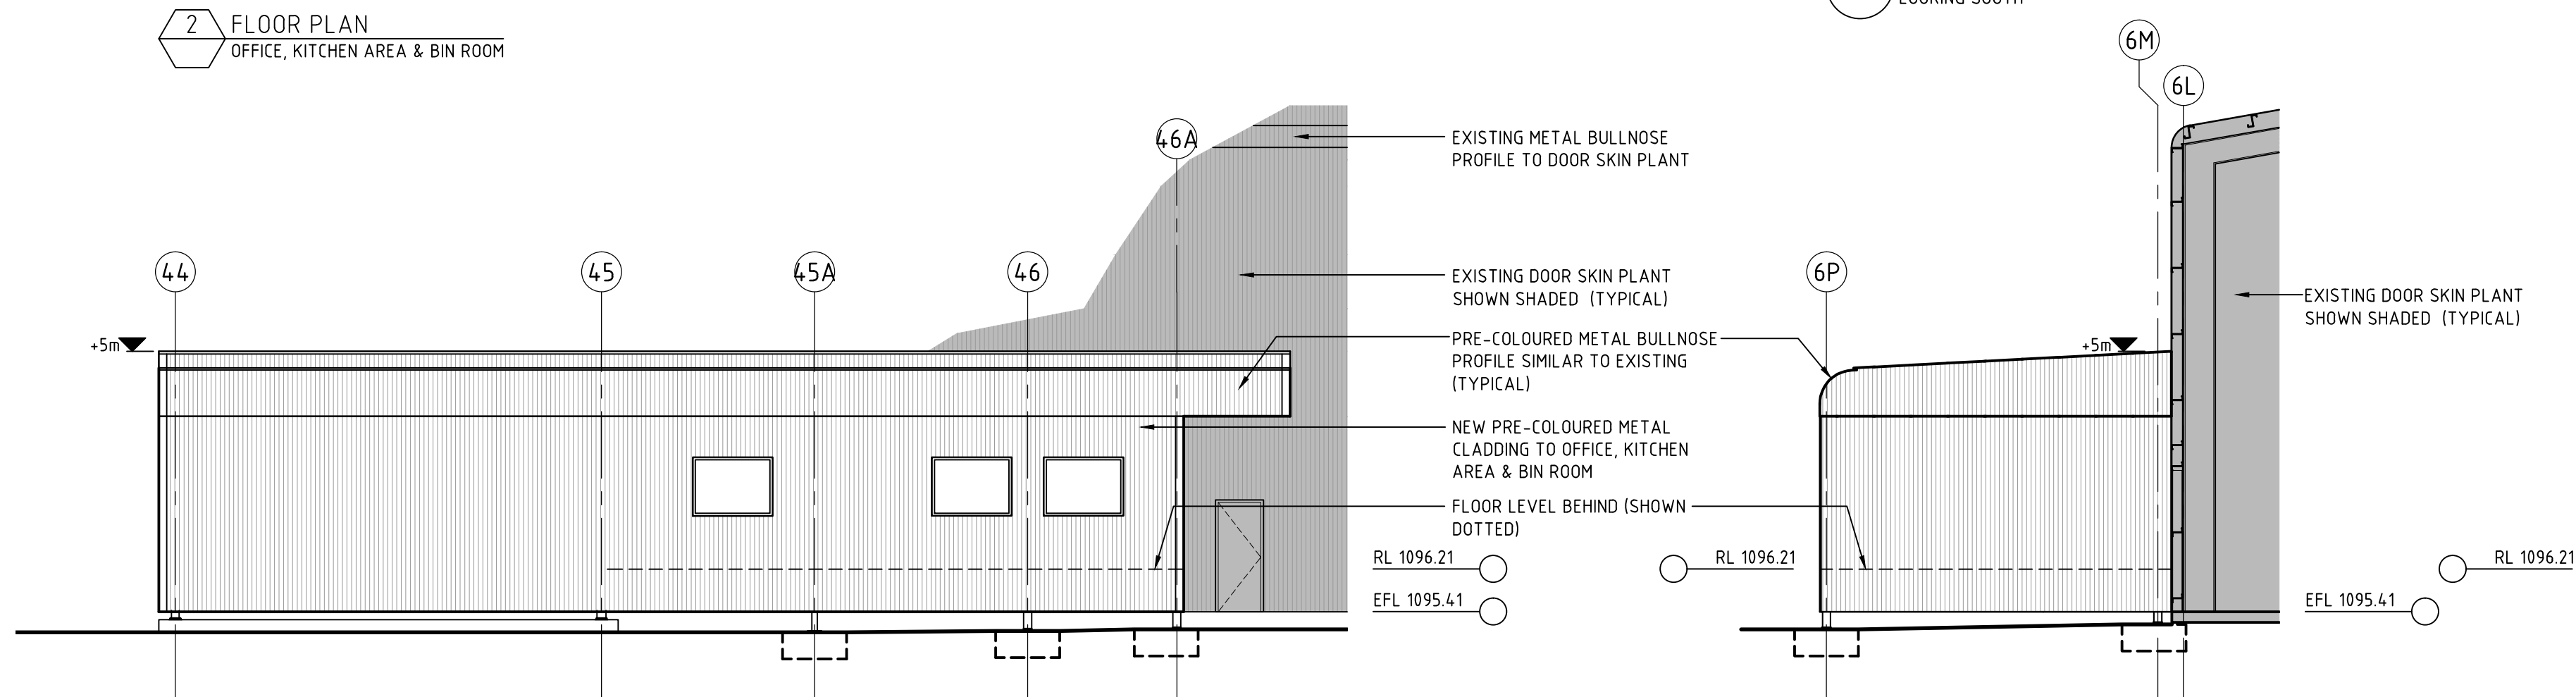

4 EAST ELEVATION

5 NORTH ELEVATION

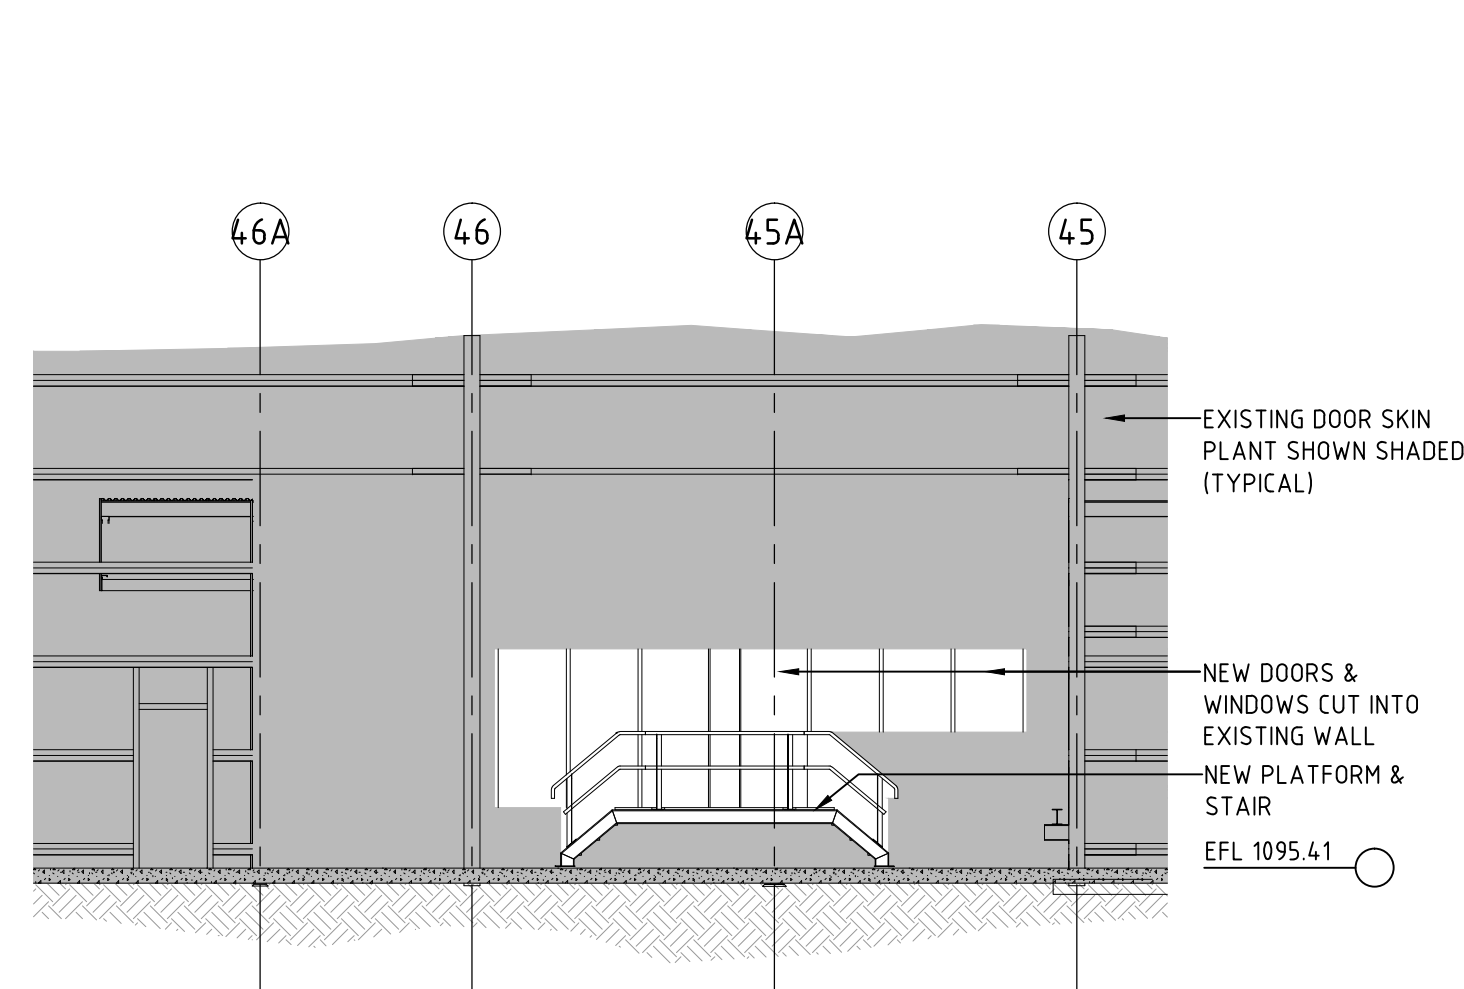

6 WEST ELEVATION
(FROM INSIDE EXISTING DOOR SKIN PLANT)

NOTE:

LEGEND:

- EXISTING BUILDINGS (FLOOR PLAN)
- EXISTING BUILDINGS (ELEVATION)
- PROPOSED NEW BUILDINGS (ELEVATION)






AREAS	
SPACE ENCLOSED COVERED TOTAL	AREA
	71
	55
	126 m ²

</			

COPYRIGHT: THIS DRAWING AND THE INFORMATION CONTAINED ARE THE PROPERTY OF THE COPYRIGHT OWNER BORG CONSTRUCTIONS Pty. Ltd. AND MAY NOT BE COPIED OR REPRODUCED WITHOUT WRITTEN PERMISSION

Project
PROPOSED PARTICLE BOARD MANUFACTURING
PLANT & ADDITIONAL WORKS
Location
124 LOWES MOUNT ROAD, OBERON
NEW SOUTH WALES
Drawing
PAPER IMPREGNATING LINES

Scale 1:100 (@ A1) U.N.O.	Stage DA
Project Number 19	Drawing Number DA 340
	Issue A

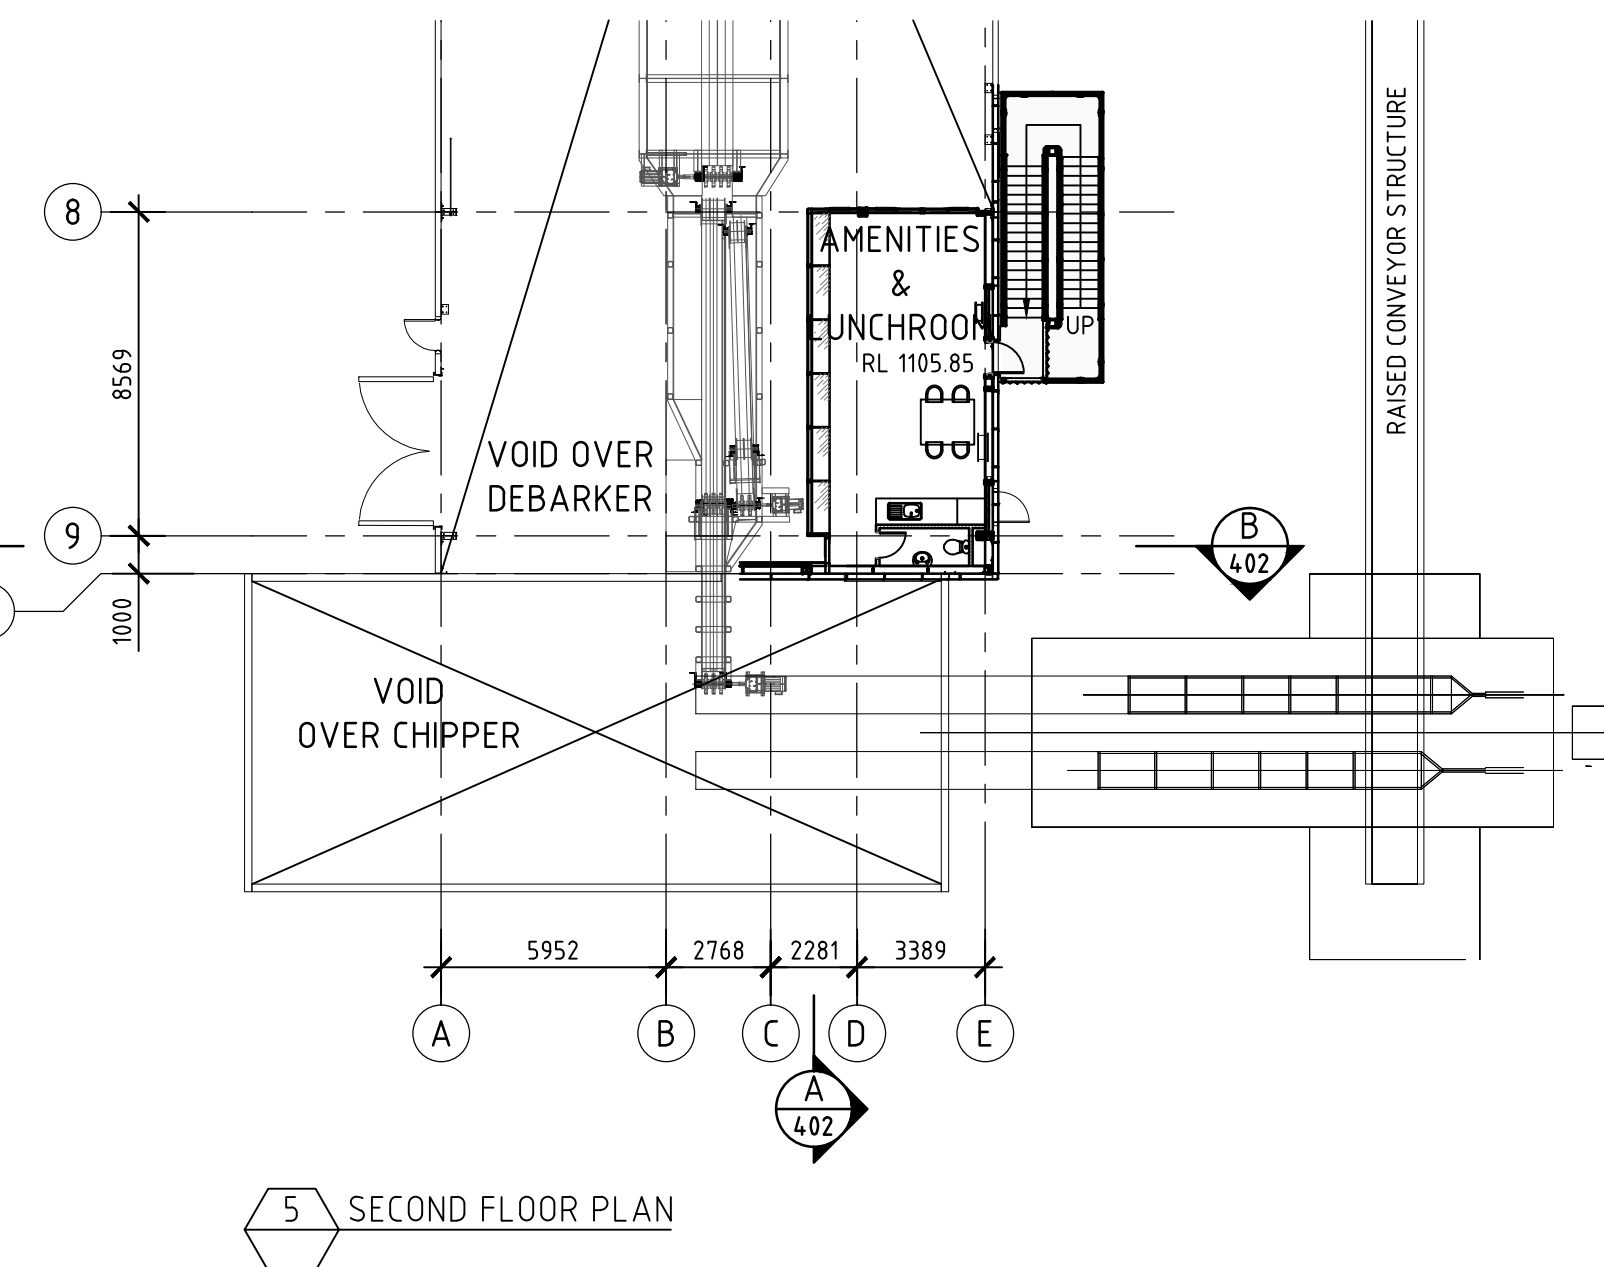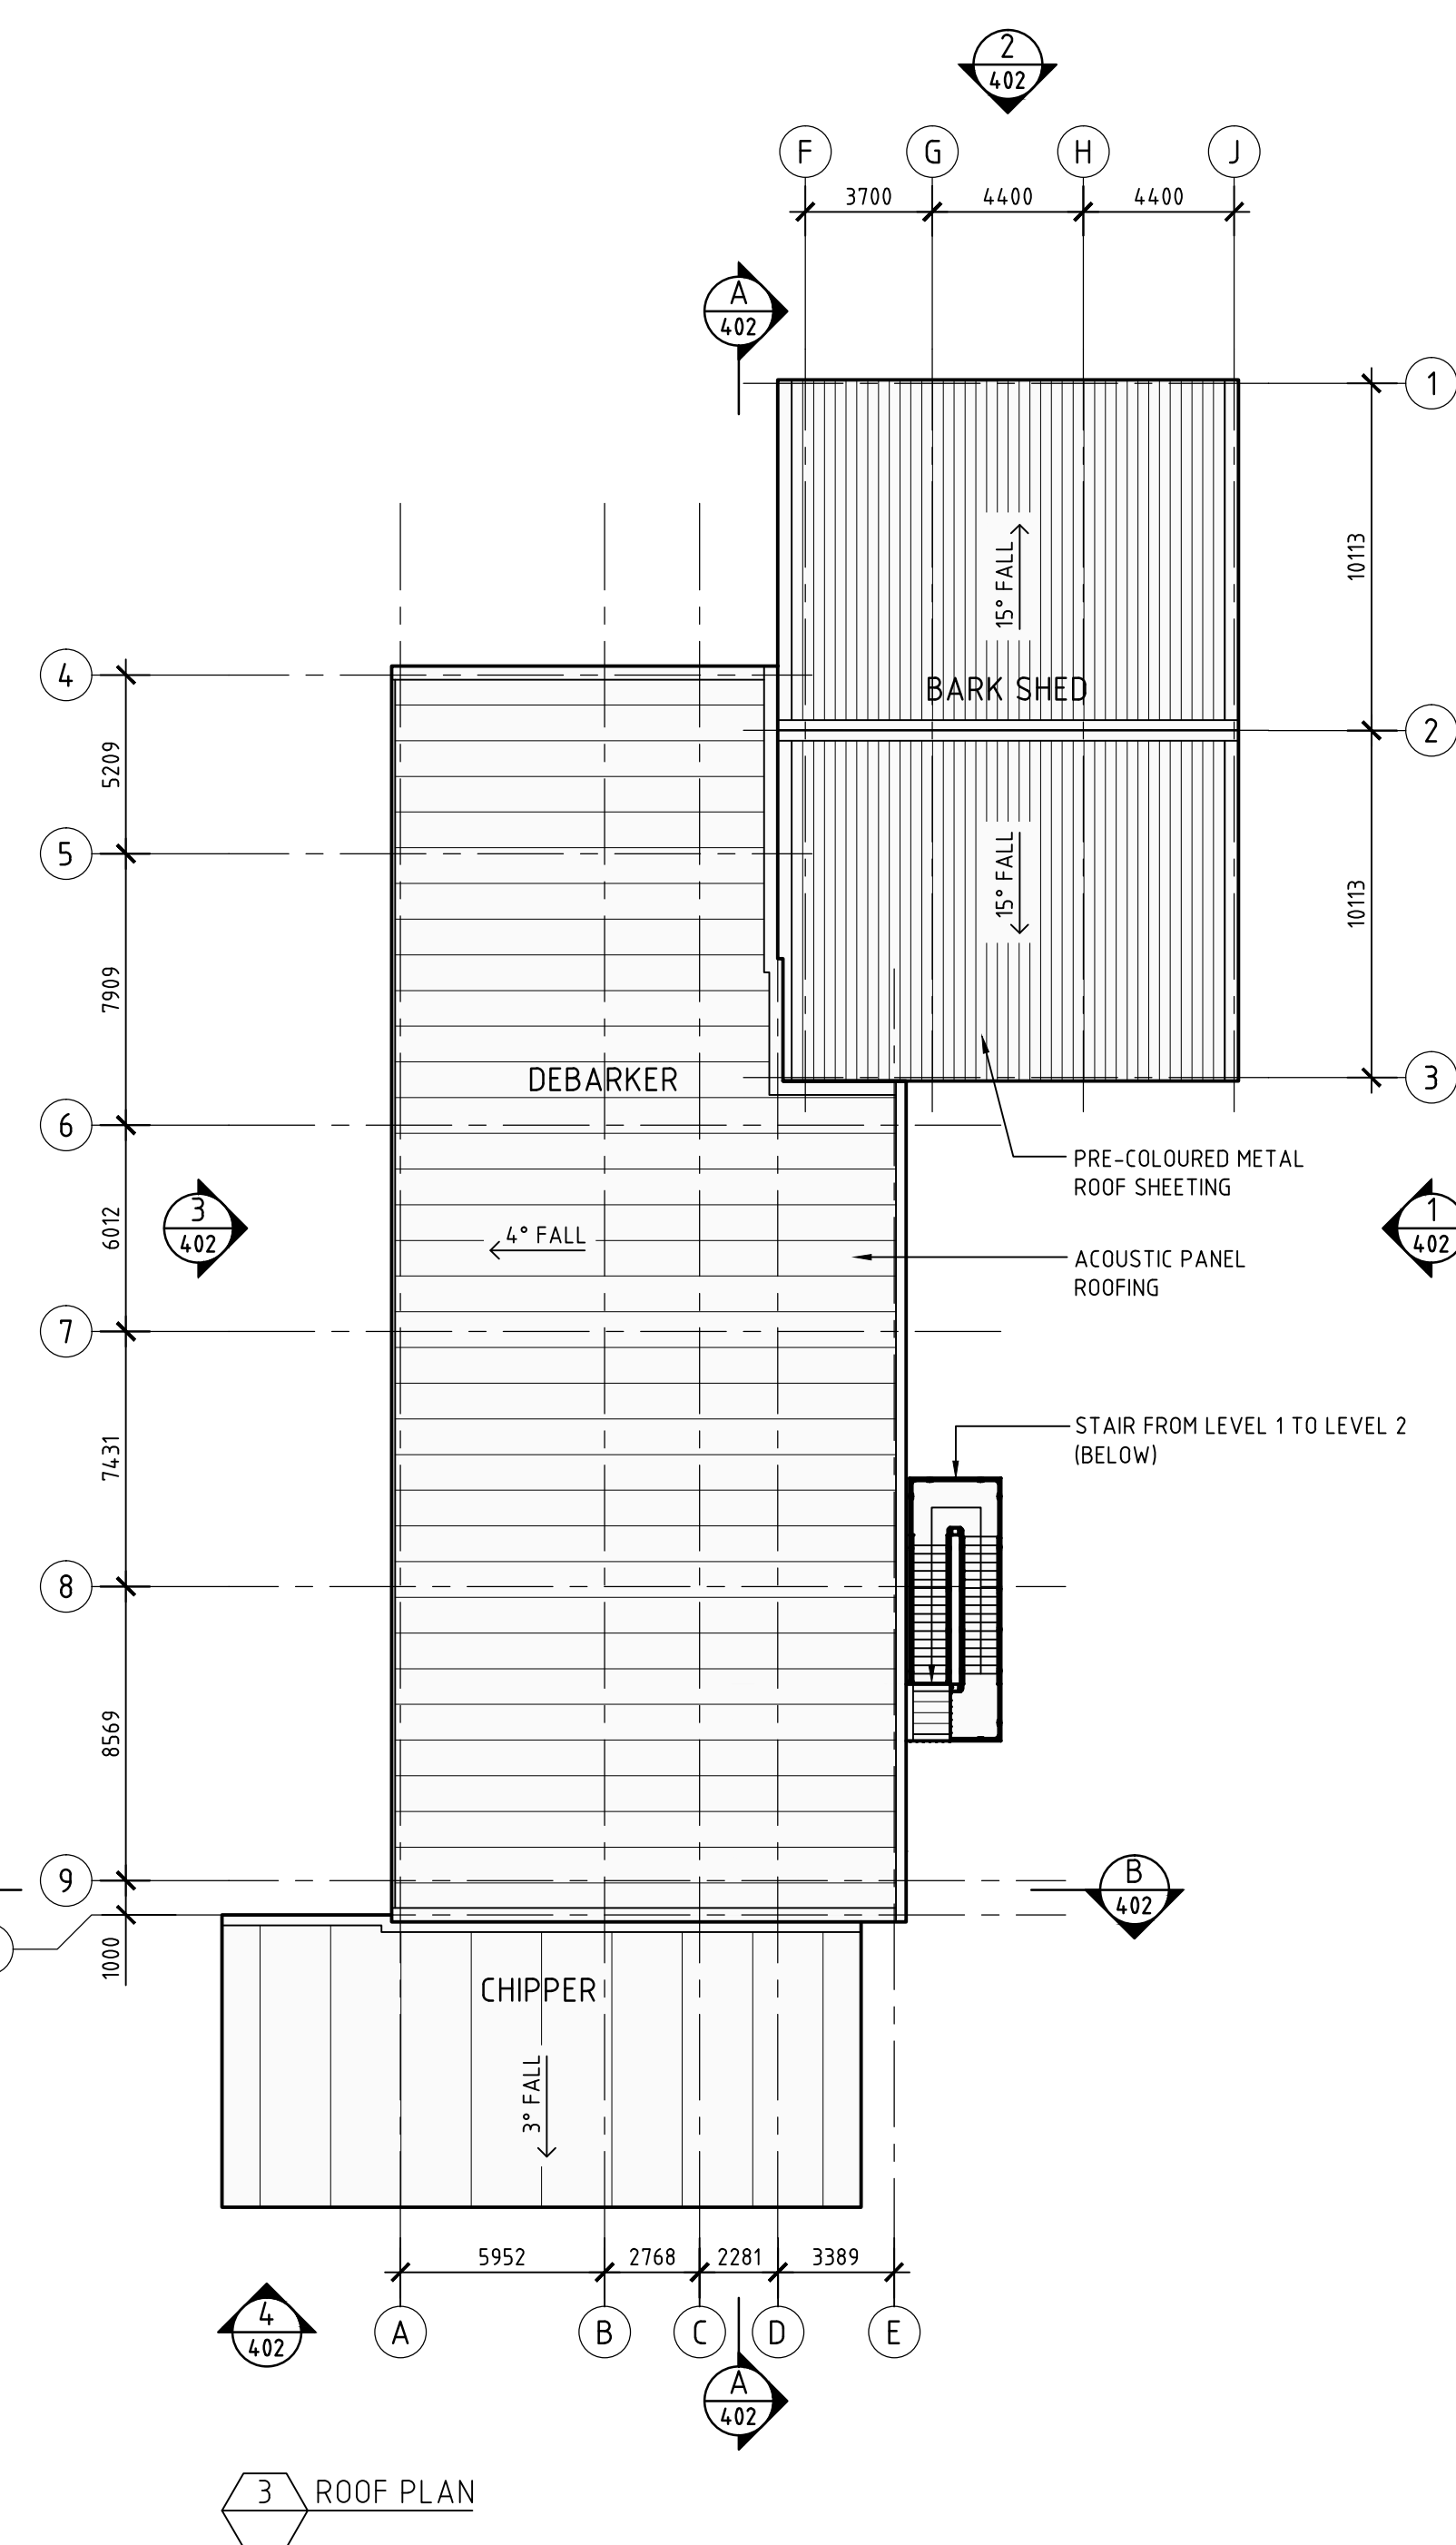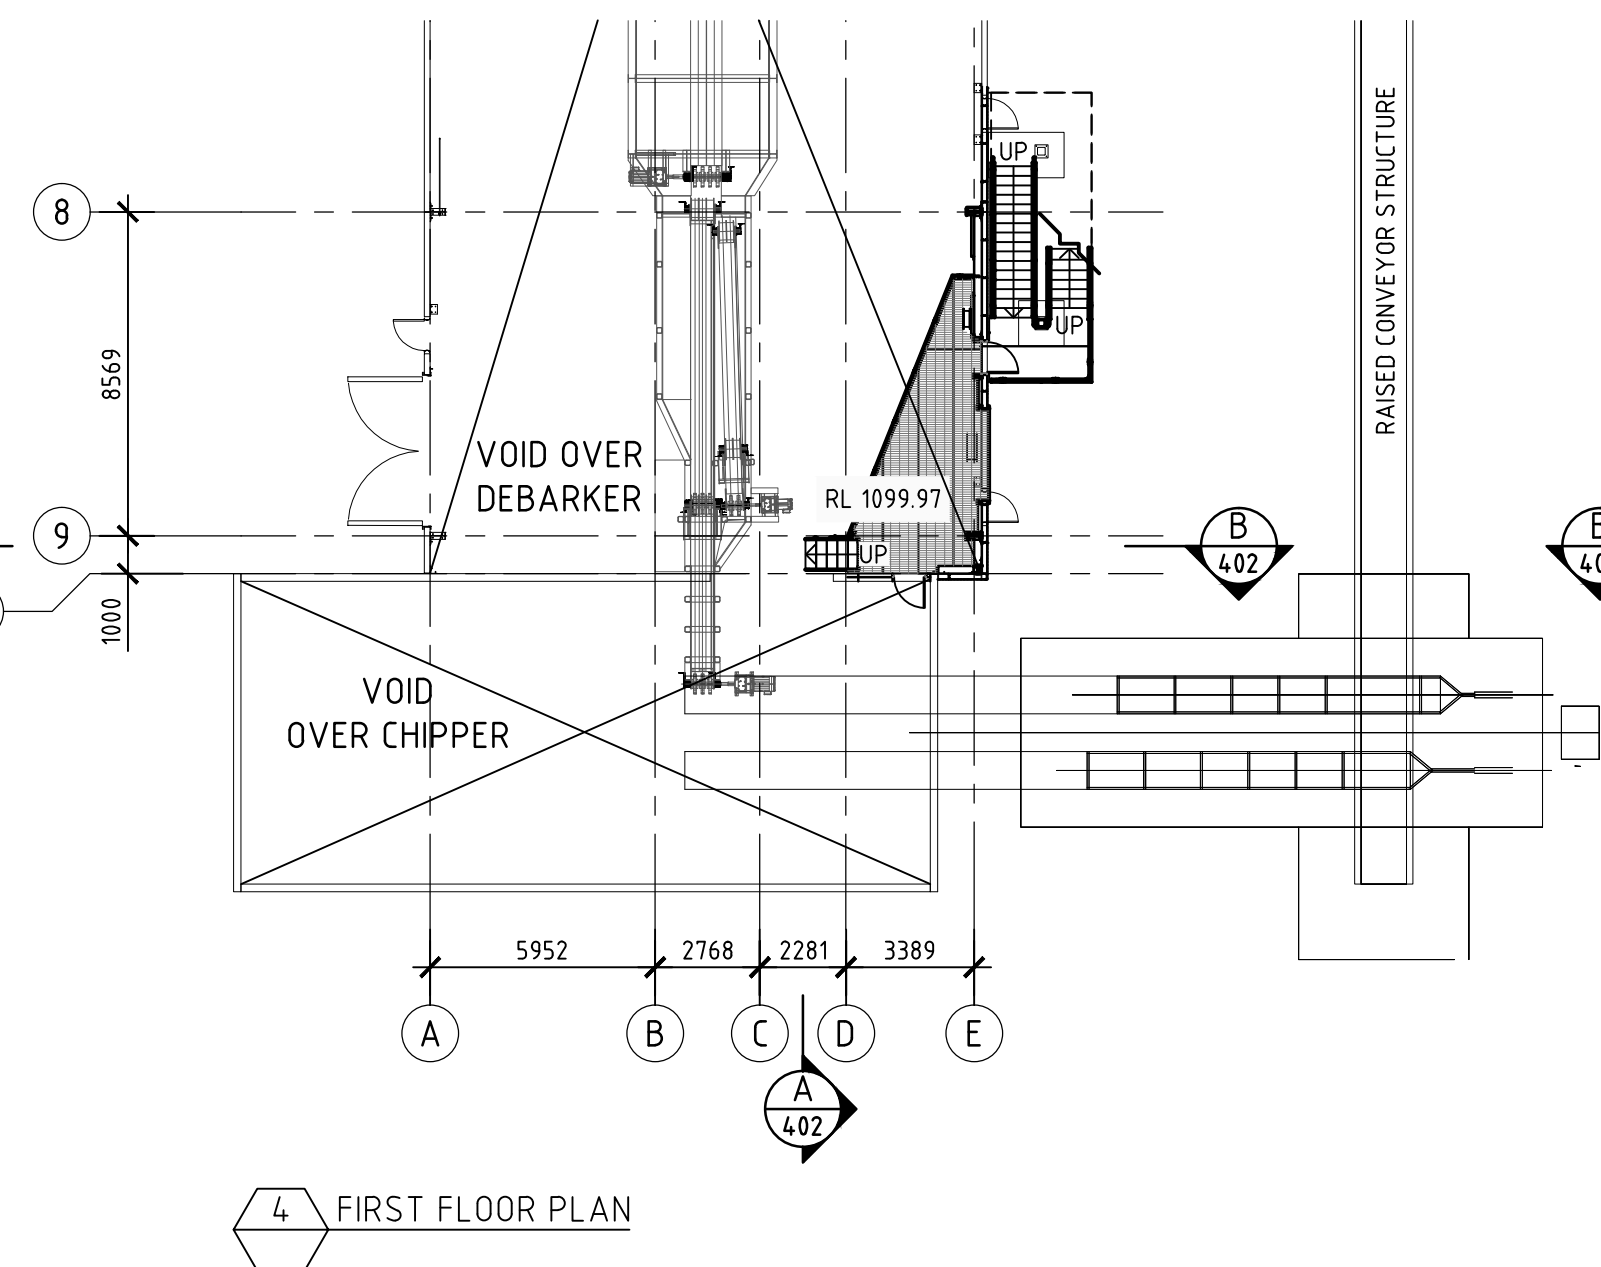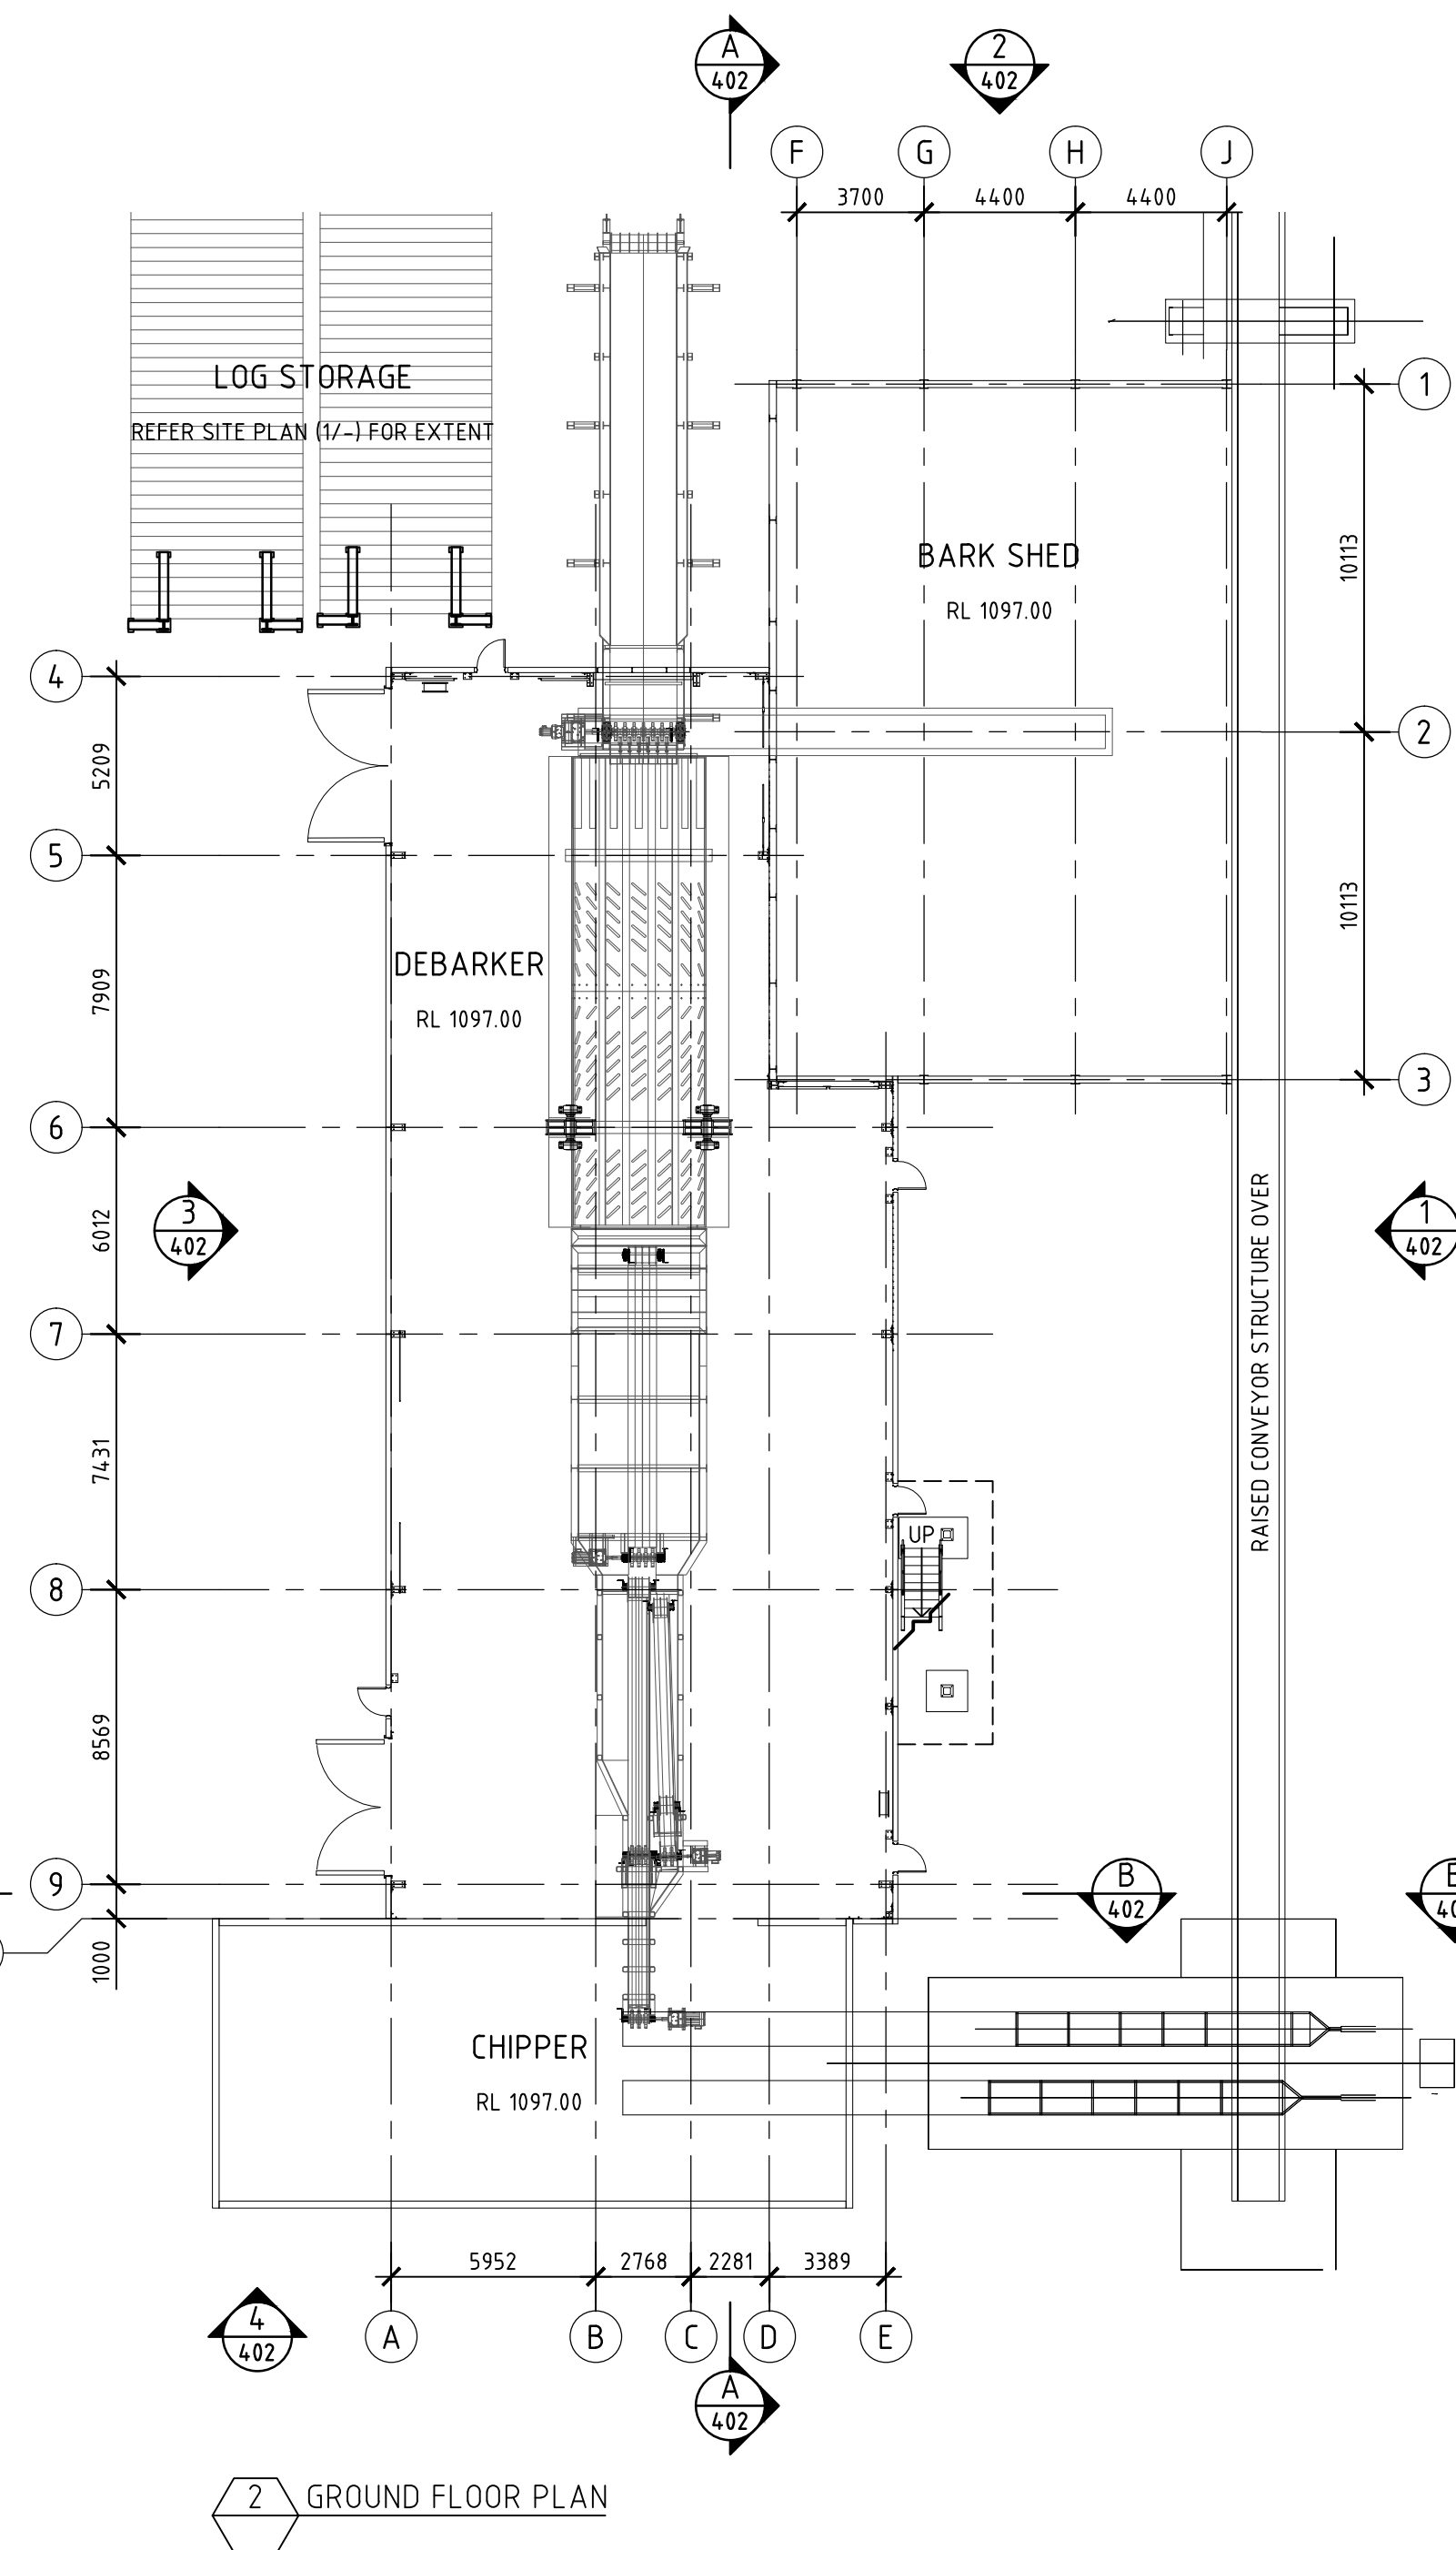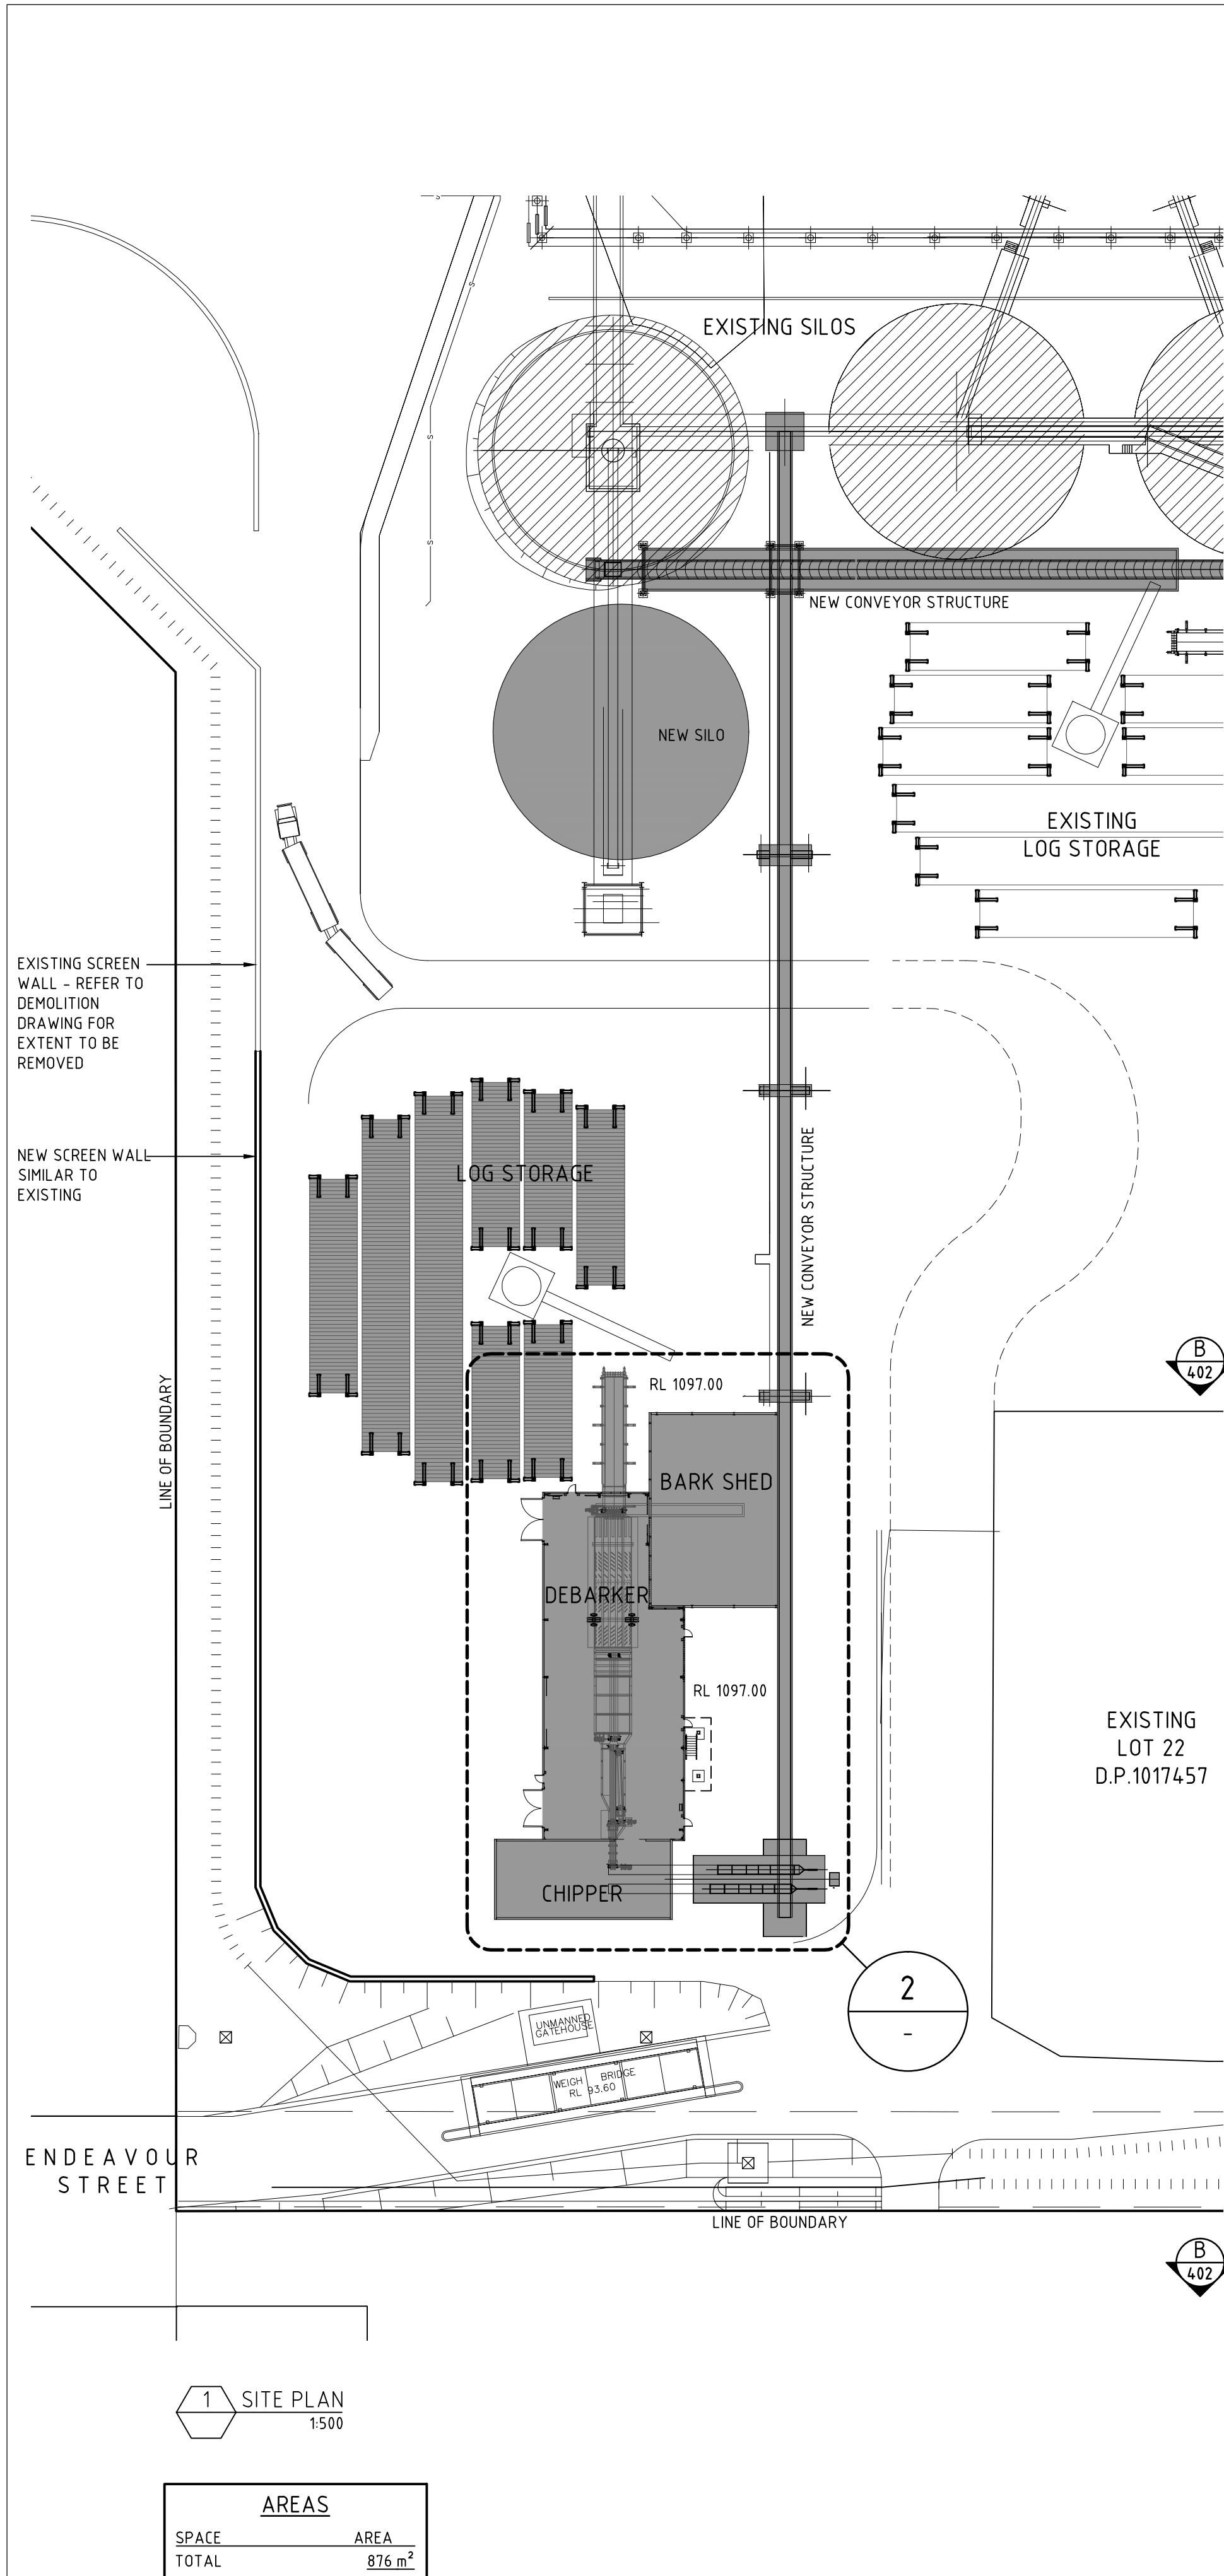

NOTE:
LOT BOUNDARIES FOR CONSOLIDATION ARE NOT SHOWN ON THIS PLAN (FOR CLARITY) - REFER DRAWING DA-106 FOR DETAIL.

LEGEND:
SITE PLAN:
EXISTING BUILDINGS
PROPOSED NEW BUILDINGS
NEW SWALE
NEW PIPE

Issue	Description	Date	Drawn	Auth
A	DEVELOPMENT APPLICATION	19/5/16	P.J.H.	

BORG CONSTRUCTION
OFFICE:
2 WELLS WAY SOMERSBY, N.S.W. 2250 AUSTRALIA
Tel: 02 4340 9800 Fax: 02 4340 8293

COPYRIGHT:
THIS DRAWING AND THE INFORMATION CONTAINED ARE THE PROPERTY OF THE COPYRIGHT OWNER BORG CONSTRUCTIONS Pty. Ltd. AND MAY NOT BE COPIED OR REPRODUCED WITHOUT WRITTEN PERMISSION

Project
PROPOSED PARTICLE BOARD MANUFACTURING PLANT & ADDITIONAL WORKS
Location
124 LOWES MOUNT ROAD, OBERON
NEW SOUTH WALES
Drawing
LOG STORAGE, DEBARKER & CHIPPER (SHT 1)
Scale
1:200 (@ A1) U.N.O.
Project Number
19
Drawing Number
DA 401
Issue
A

Stage
DA

