
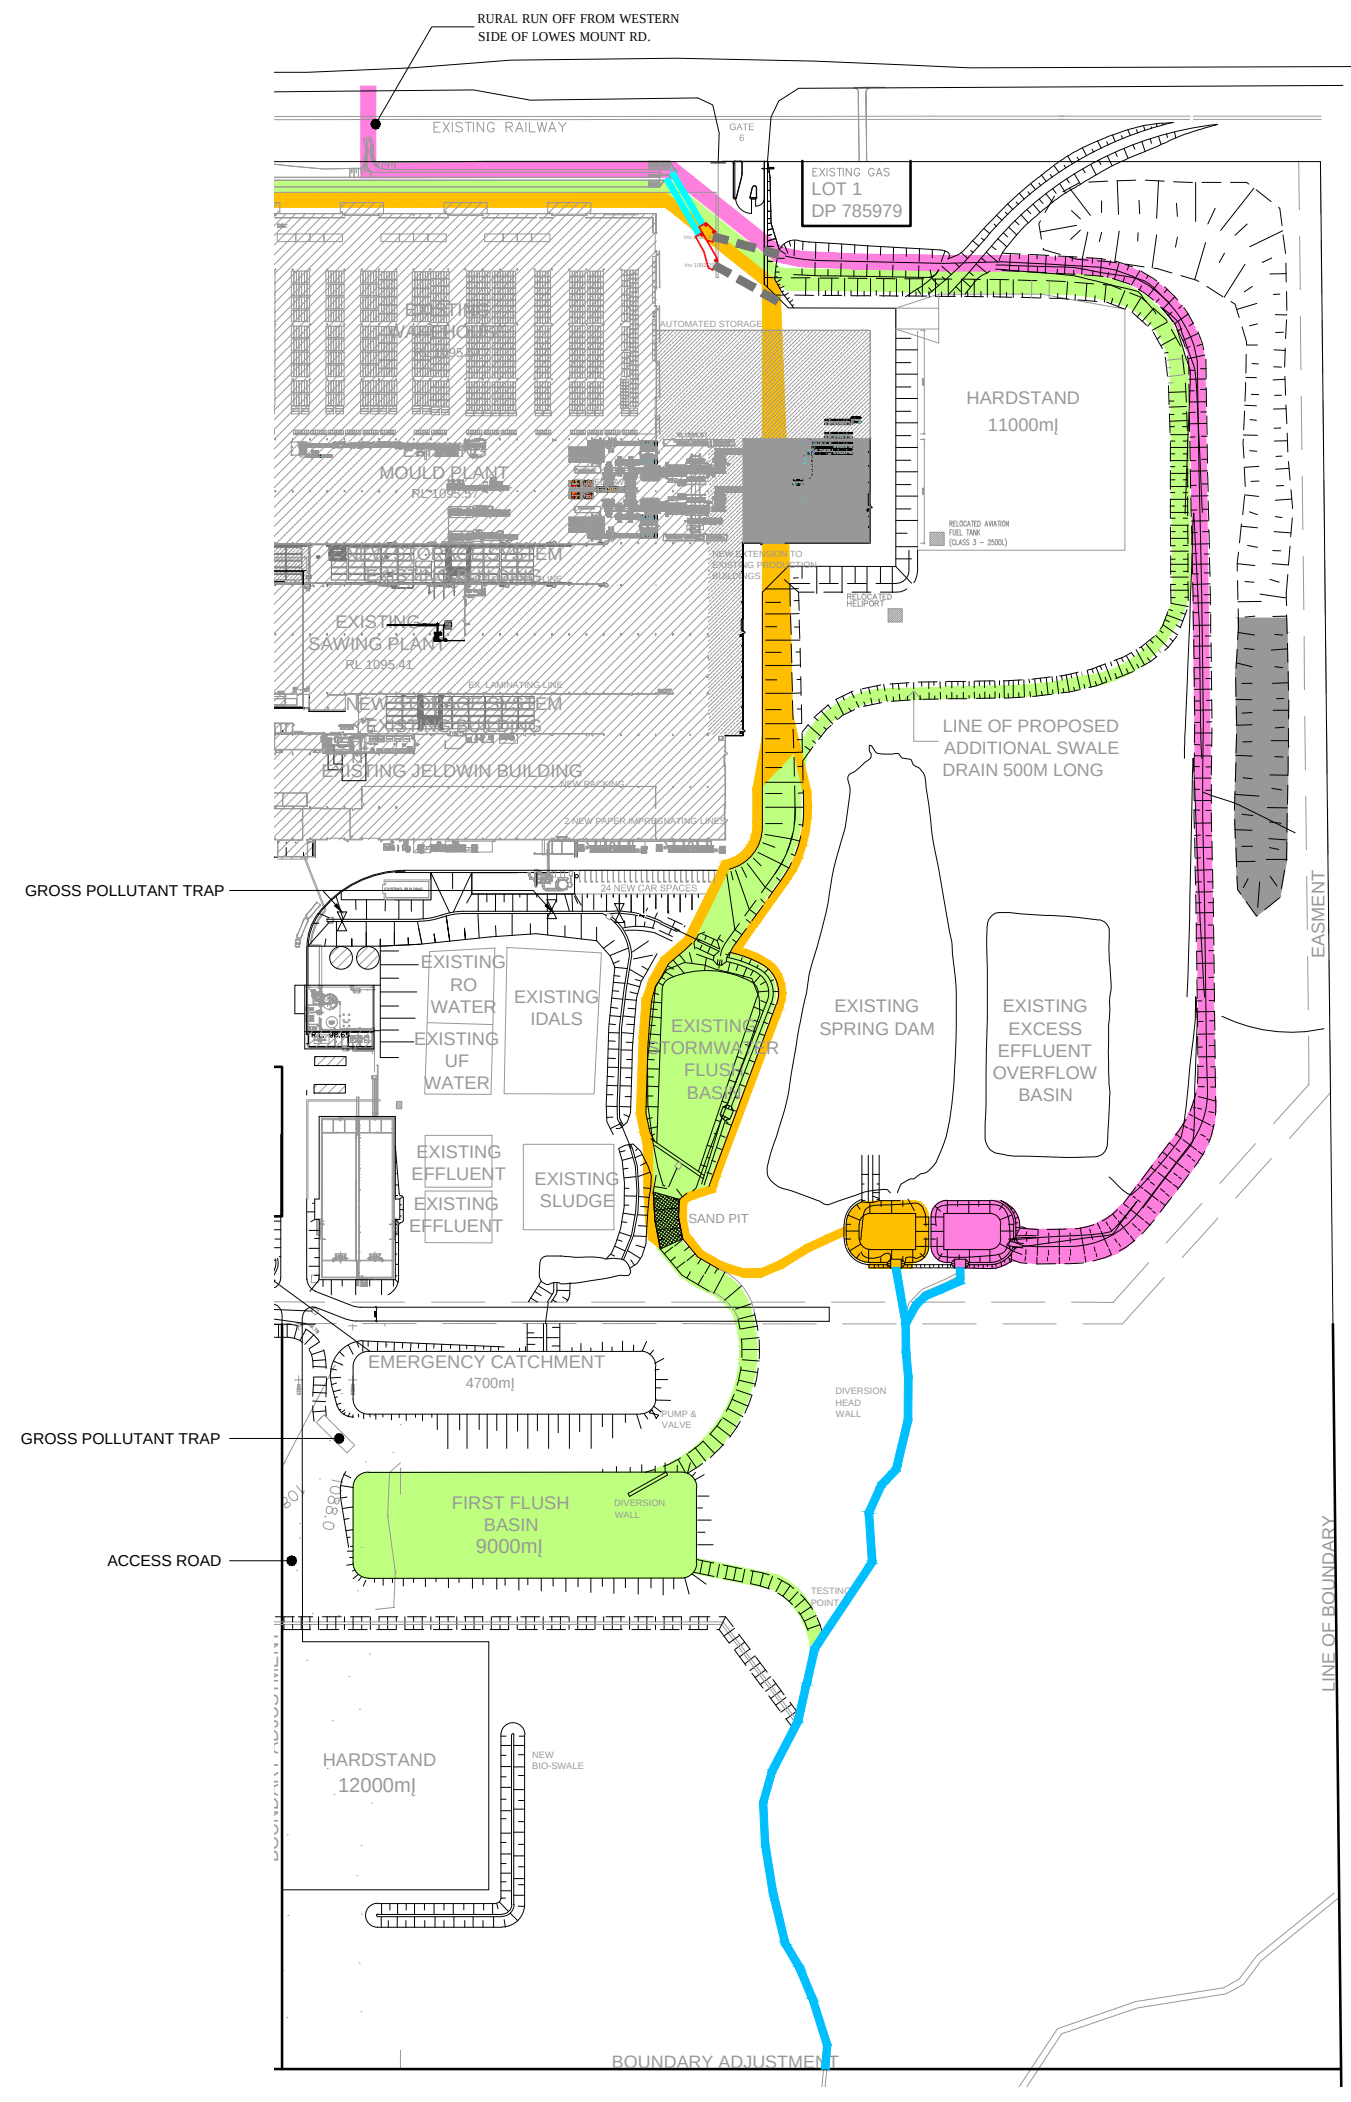


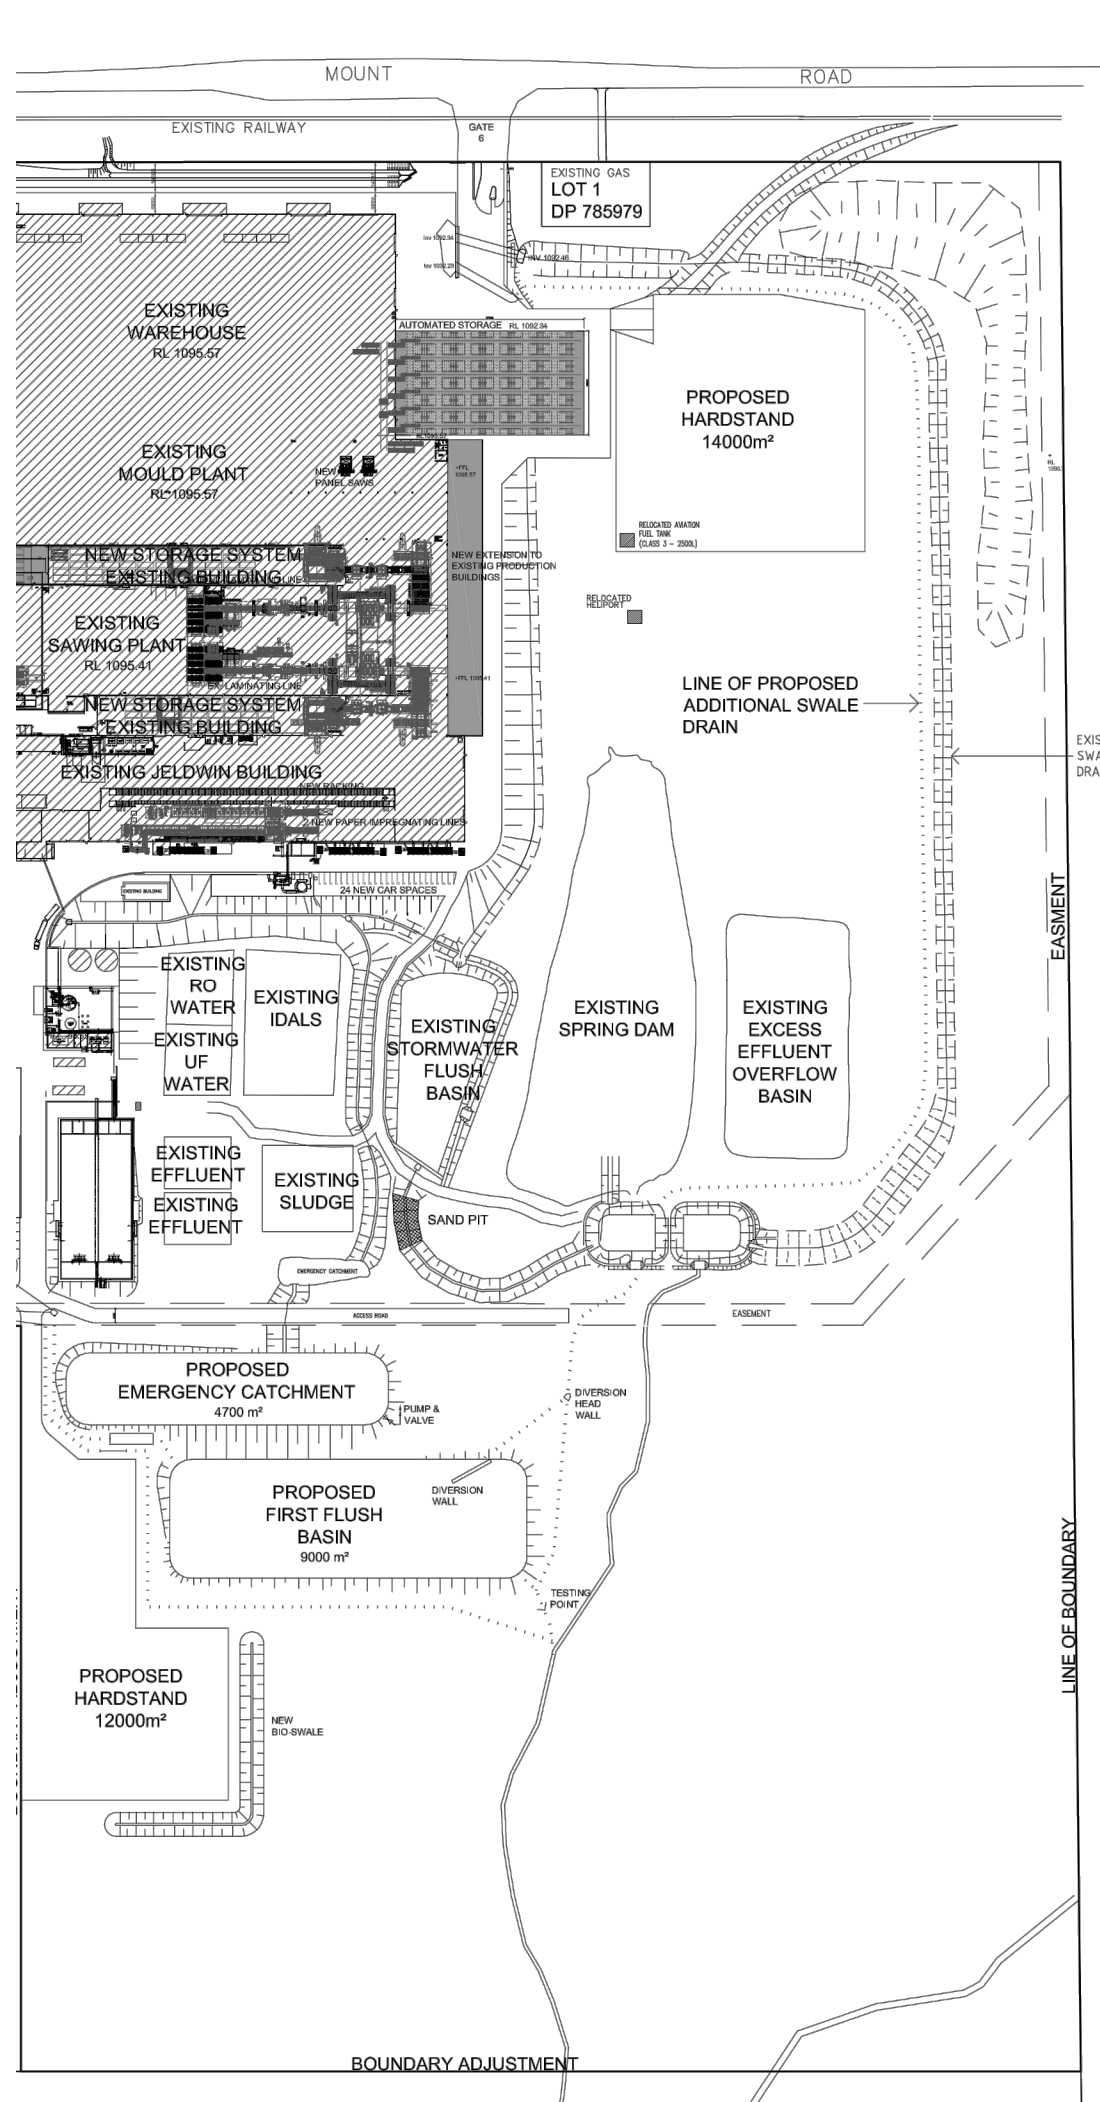

LEGEND:

	EXISTING BUILDINGS
	APPROVED NEW BUILDING
	PROPOSED 5% MODIFICATION

KEY:

	EXISTING DIRTY STORMWATER SYSTEM
	EXISTING CLEAN STORMWATER SYSTEM
	PATH OF PROPOSED NEW DIRTY STORMWATER SYSTEM REPLACING EXISTING
	UNNAMED CREEK

B	SECTION 96 MODIFICATION	18/01/18	JG	VP



COPYRIGHT:
THIS DRAWING AND THE INFORMATION CONTAINED ARE THE PROPERTY
OF THE COPYRIGHT OWNER 'BORG CONSTRUCTIONS Pty. Ltd.' AND MAY
NOT BE COPIED OR REPRODUCED WITHOUT WRITTEN PERMISSION


Project
PROPOSED S96 MODIFICATION BORG PANELS
TIMBER MANUFACTURING FACILITY

Location
124 LOWES MOUNT ROAD, OBERON
NEW SOUTH WALES

Drawing
SURFACE WATER MANAGEMENT
SYSTEM

Scale	Stage
1:2000 (@ A1)	S96

Project Number	Drawing Number	Issue
19	S96 06	B

 



BORG
CONSTRUCTION

OFFICE:
2 WELLS WAY SOMERSBY, N.S.W. 2250 AUSTRALIA
Tel: 02 4340 9800 Fax: 02 4340 8293

Project Number	Drawing Number	Issue
19	S96 07	B




LEGEND

APPROVED


PROPOSED S96 MODIFICATION

PROPOSED S96 MODIFICATION
MATERIAL HANDLING

1
S96-211

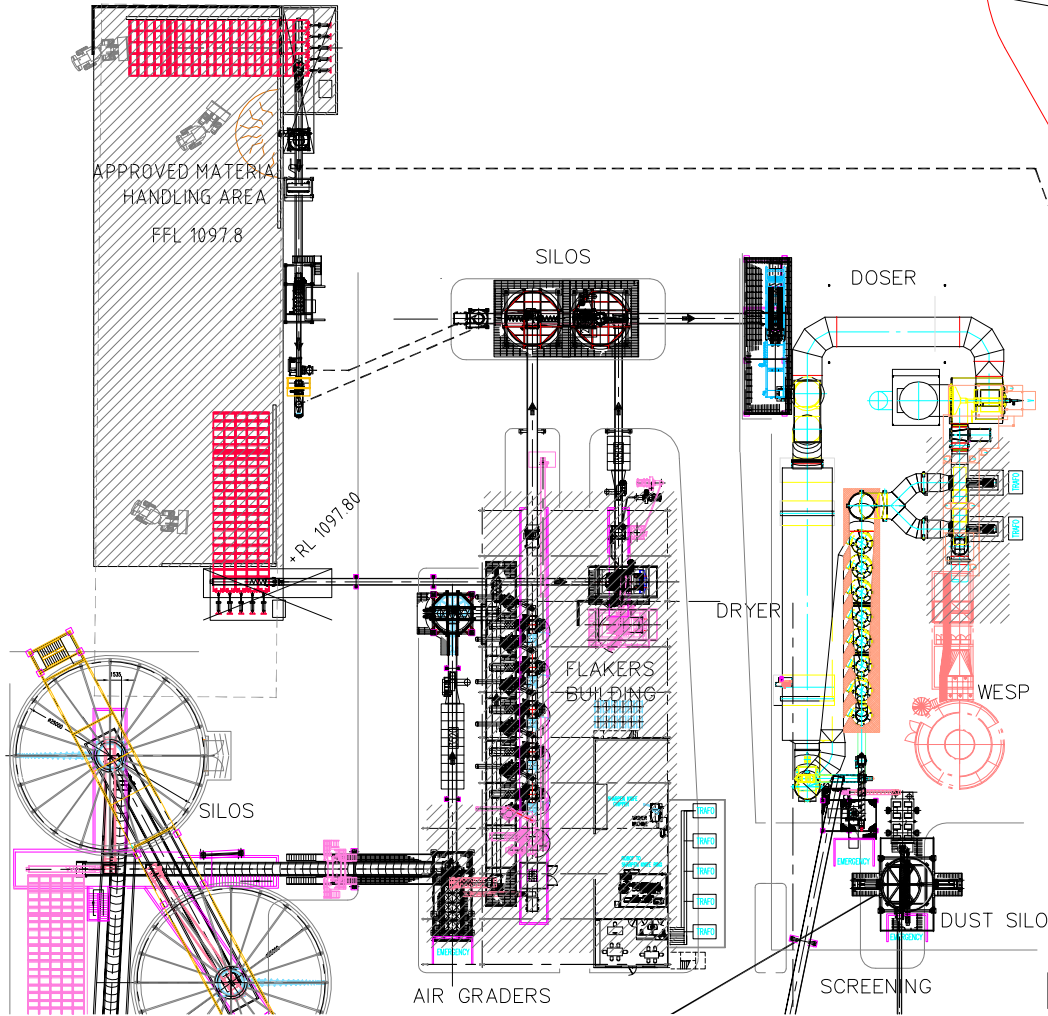

1 APPROVED PLAN

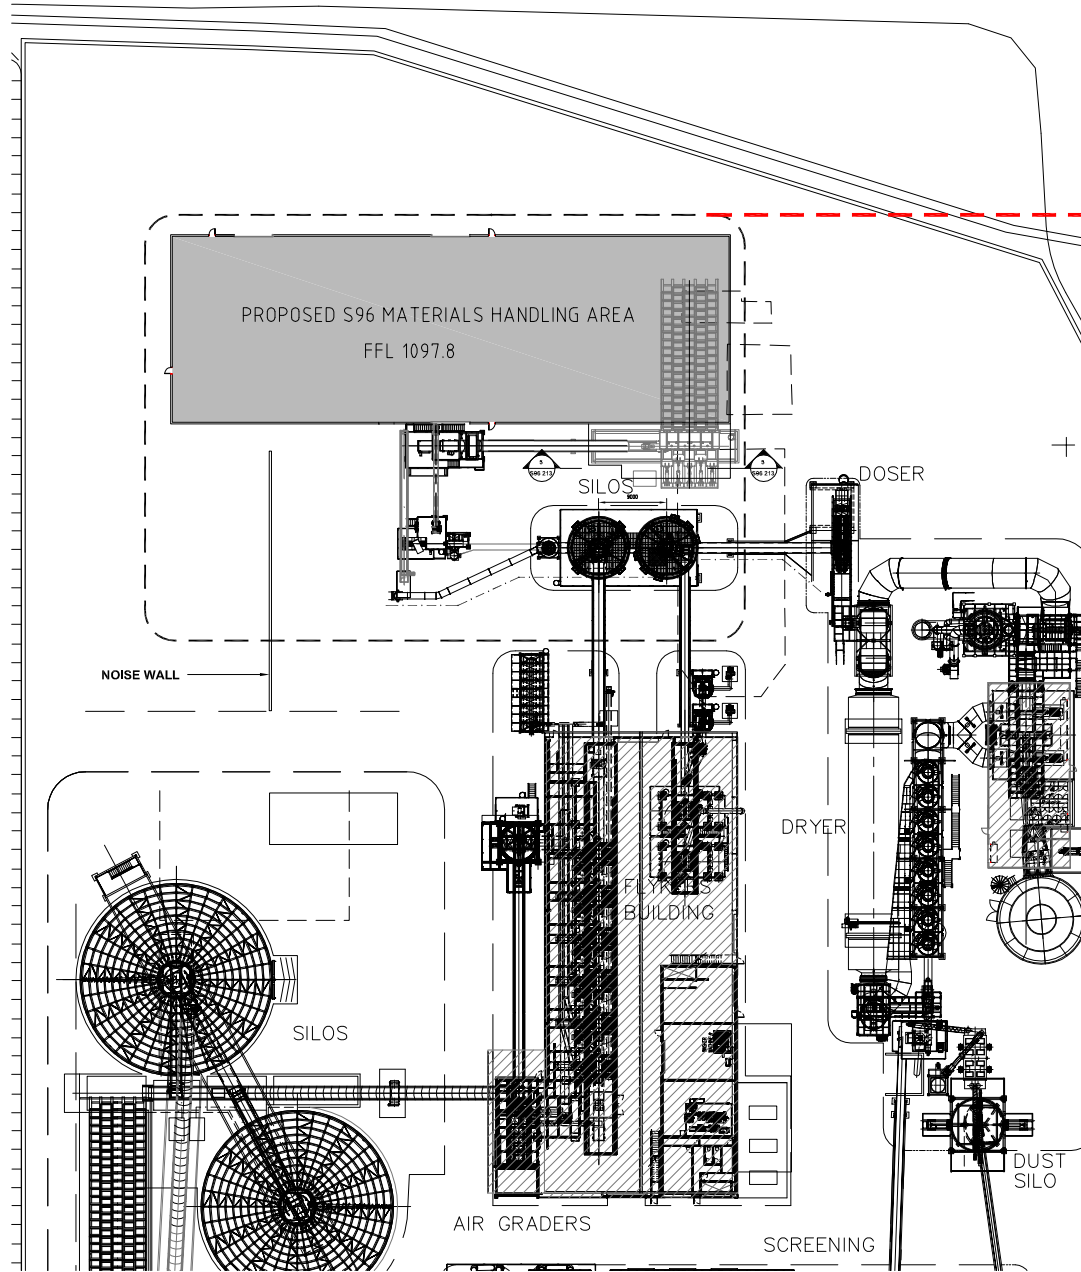

2 PROPOSED S96 MODIFICATION

Issue	Description	Date	Drawn	Auth
B	SECTION 96 MODIFICATION	18/01/18	JG	VB


BORG
CONSTRUCTION

OFFICE:
2 WELLS WAY SOMERSET, N.S.W. 2250 AUSTRALIA
Tel: 02 4340 9800 Fax: 02 4340 8293


COPYRIGHT:
THIS DRAWING AND THE INFORMATION CONTAINED ARE THE PROPERTY
OF THE COPYRIGHT OWNER BORG CONSTRUCTIONS PTY. LTD. AND MAY
NOT BE COPIED OR REPRODUCED WITHOUT WRITTEN PERMISSION

Project
PROPOSED S96 MODIFICATION BORG PANELS
TIMBER MANUFACTURING FACILITY
Location
124 LOWES MOUNT ROAD, OBERON
NEW SOUTH WALES
Drawing
MATERIALS HANDLING (SHT 1)

Scale APPROX 1:500 (@ A1)	Stage S96
Project Number 19	Drawing Number S96 210
Issue B	

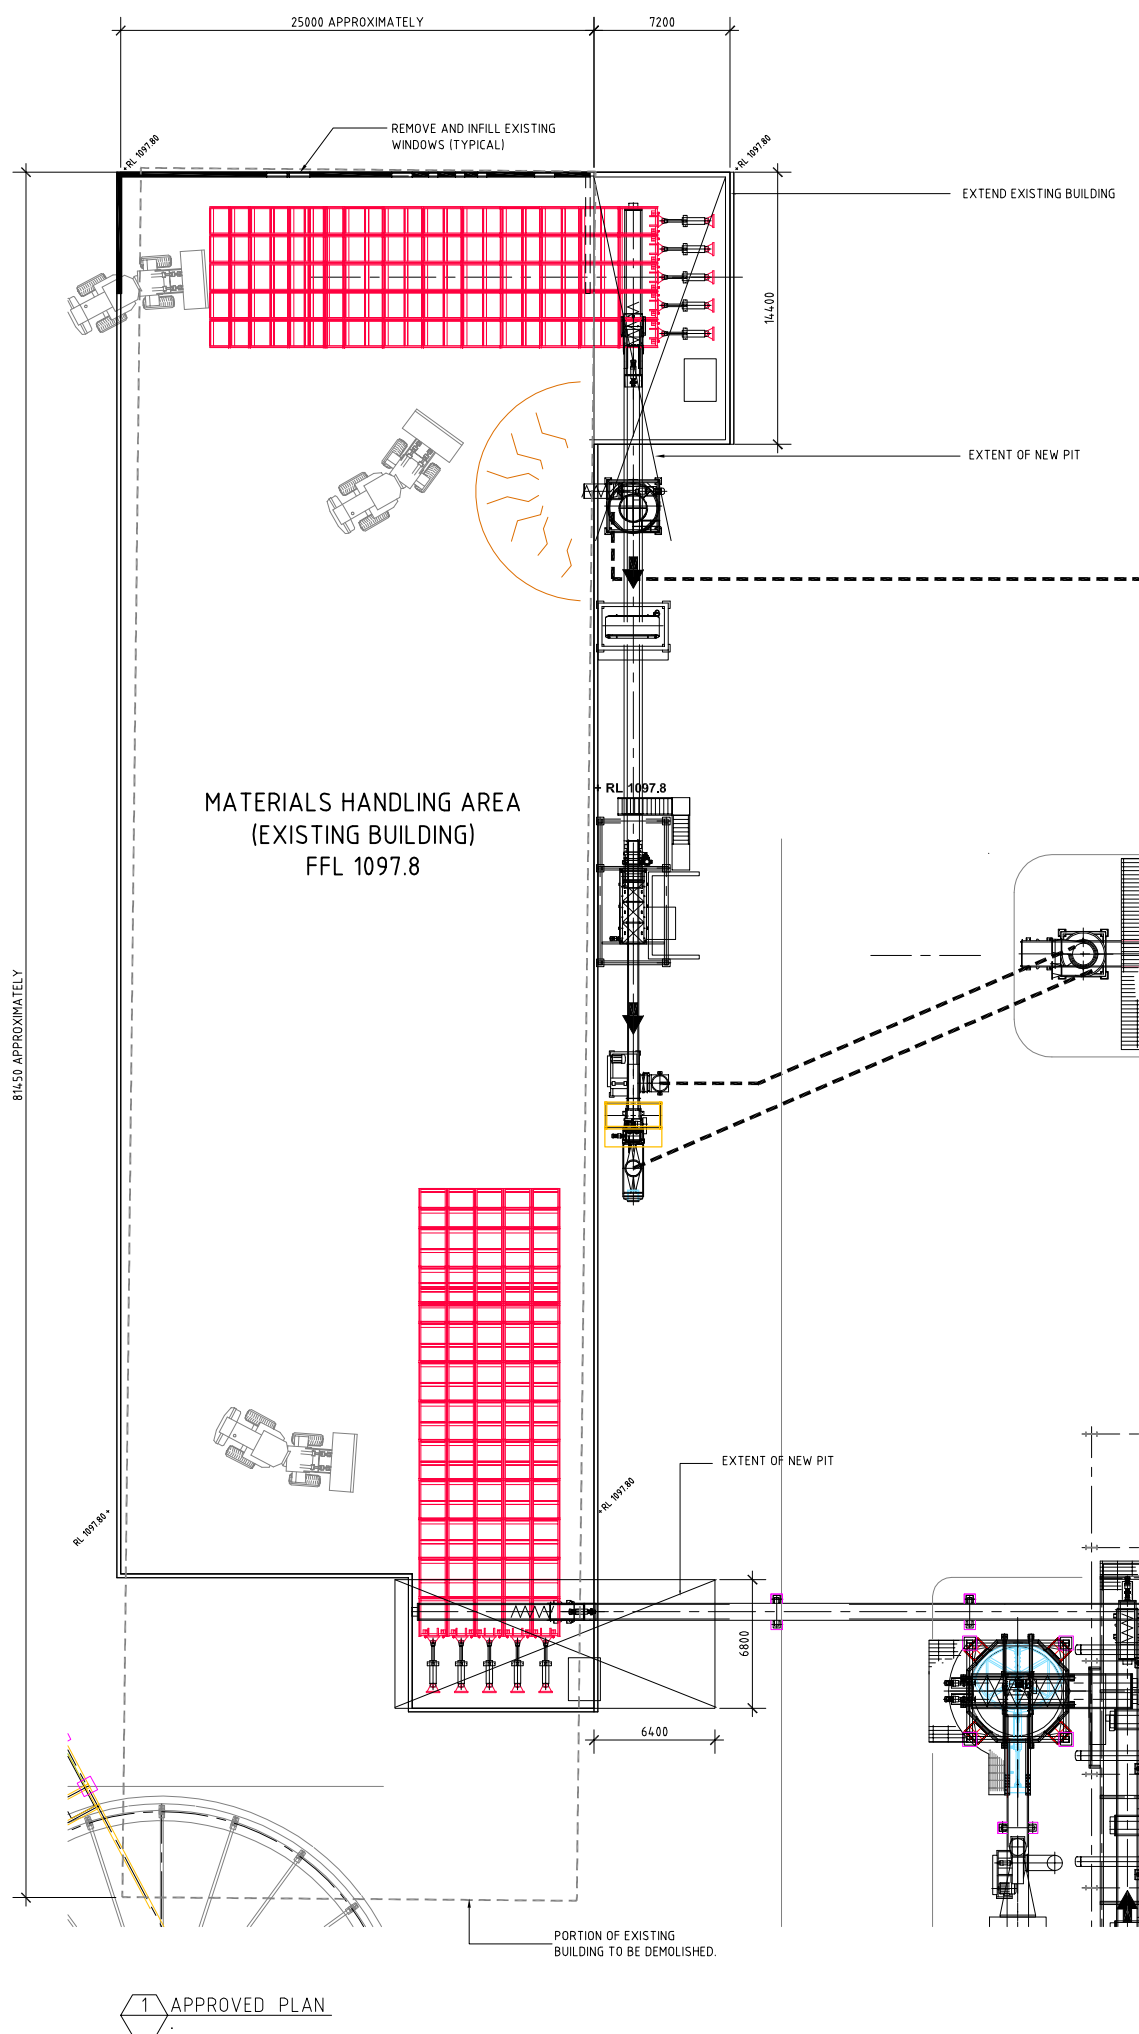


1 APPROVED PLAN

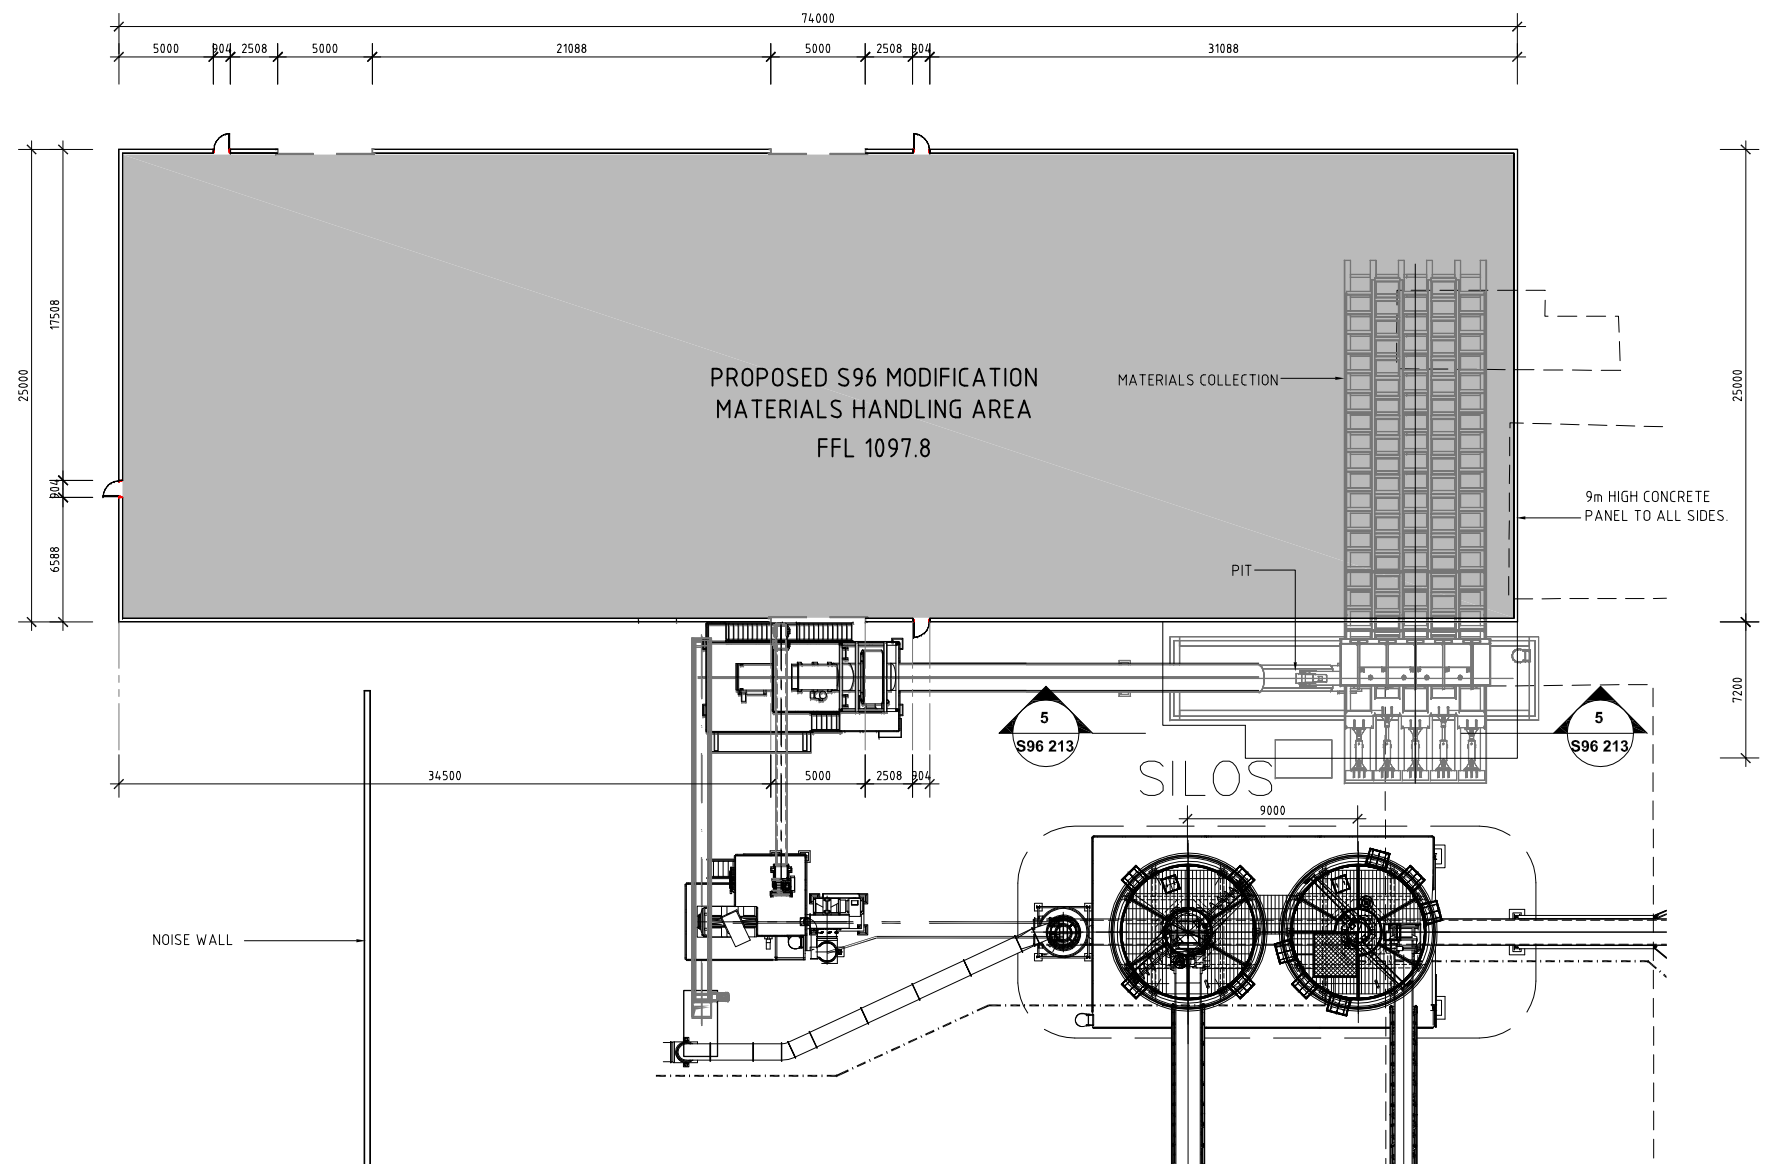


2 PROPOSED S96 MODIFICATION (FLOOR PLAN)

B		SECTION 96 MODIFICATION	18/01/18	JG	VB
Issue	Description	Date	Drawn	Auth	
BORG CONSTRUCTION OFFICE: 2 WELLS WAY SOMERSBY, N.S.W. 2250 AUSTRALIA Tel: 02 4340 9800 Fax: 02 4340 8293					
COPYRIGHT: THIS DRAWING AND THE INFORMATION CONTAINED ARE THE PROPERTY OF THE COPYRIGHT OWNER BORG CONSTRUCTIONS Pty. Ltd. AND MAY NOT BE COPIED OR REPRODUCED WITHOUT WRITTEN PERMISSION					
Project PROPOSED S96 MODIFICATION BORG PANELS TIMBER MANUFACTURING FACILITY Location 124 LOWES MOUNT ROAD, OBERON NEW SOUTH WALES Drawing MATERIALS HANDLING (SHT 2)					
Scale APPROX 1:200 (@ A1)					Stage S96
Project Number 19		Drawing Number S96 211		Issue B	

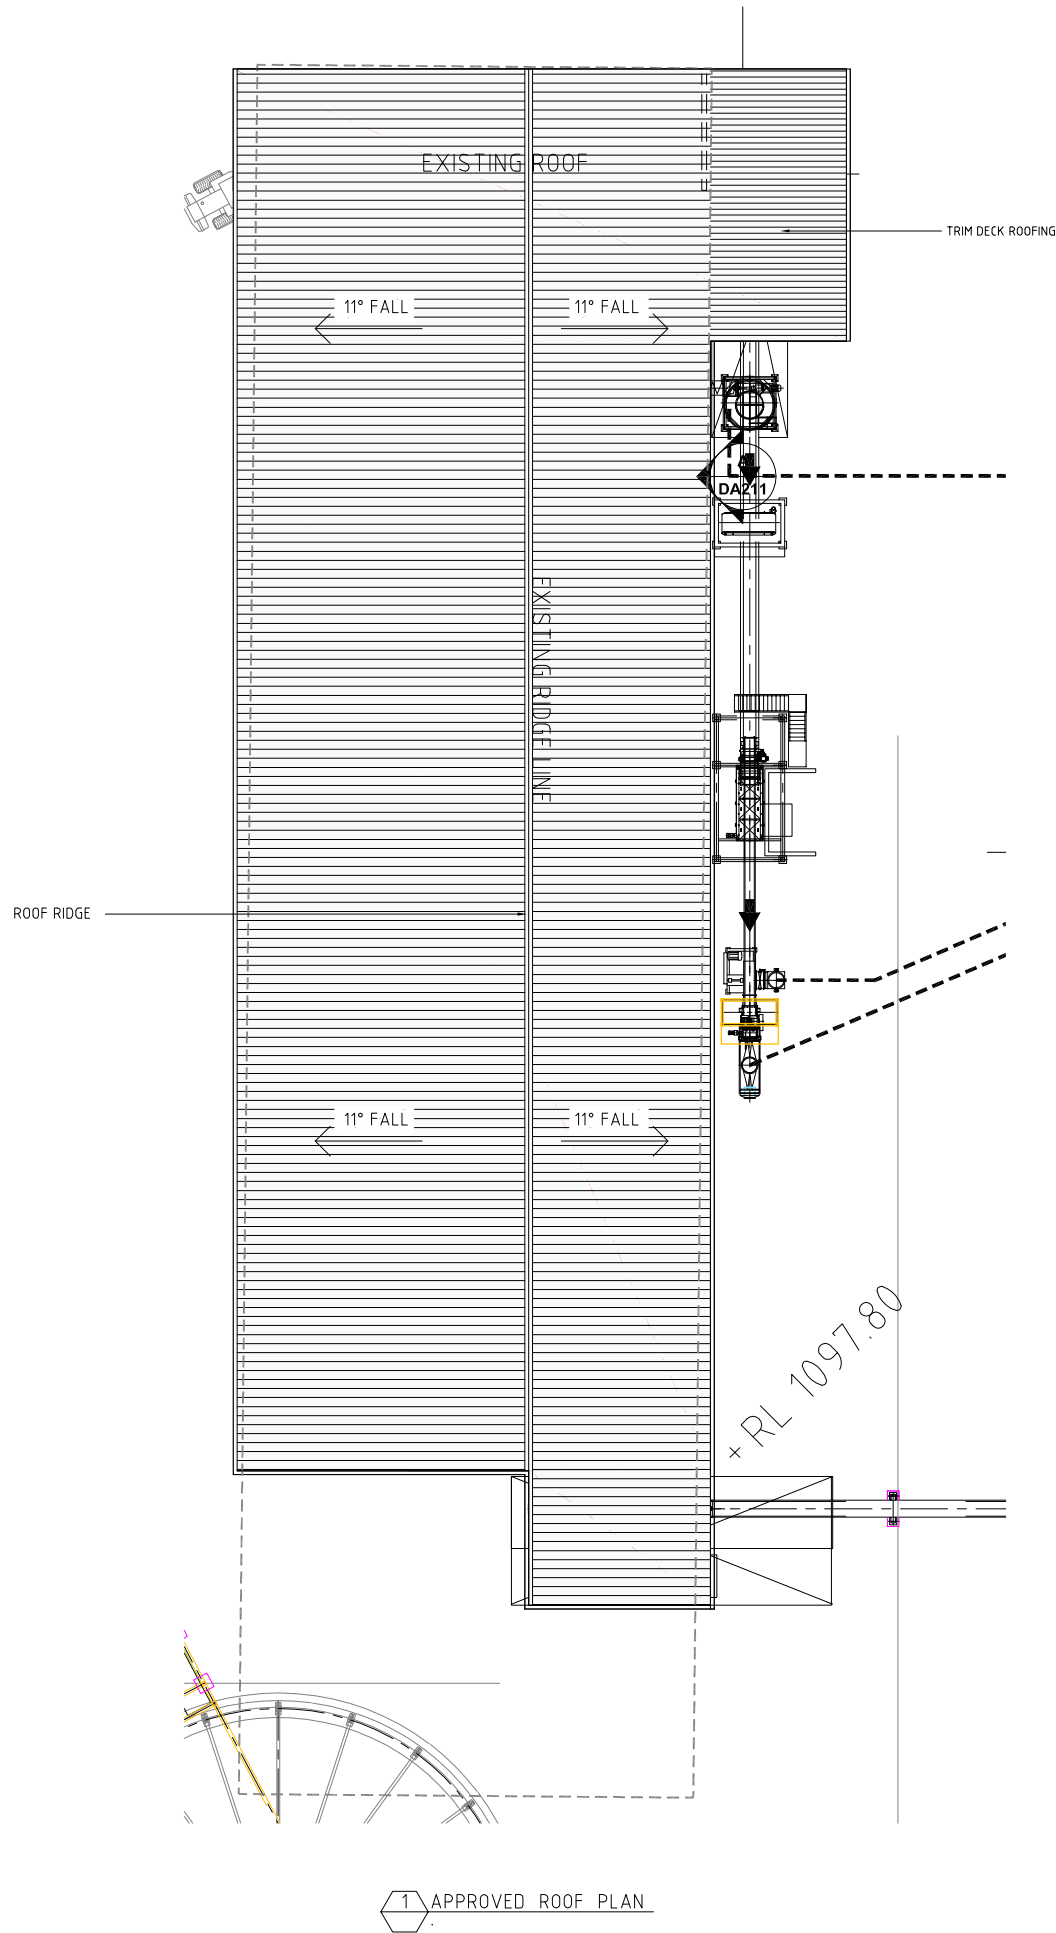

1 APPROVED ROOF PLAN

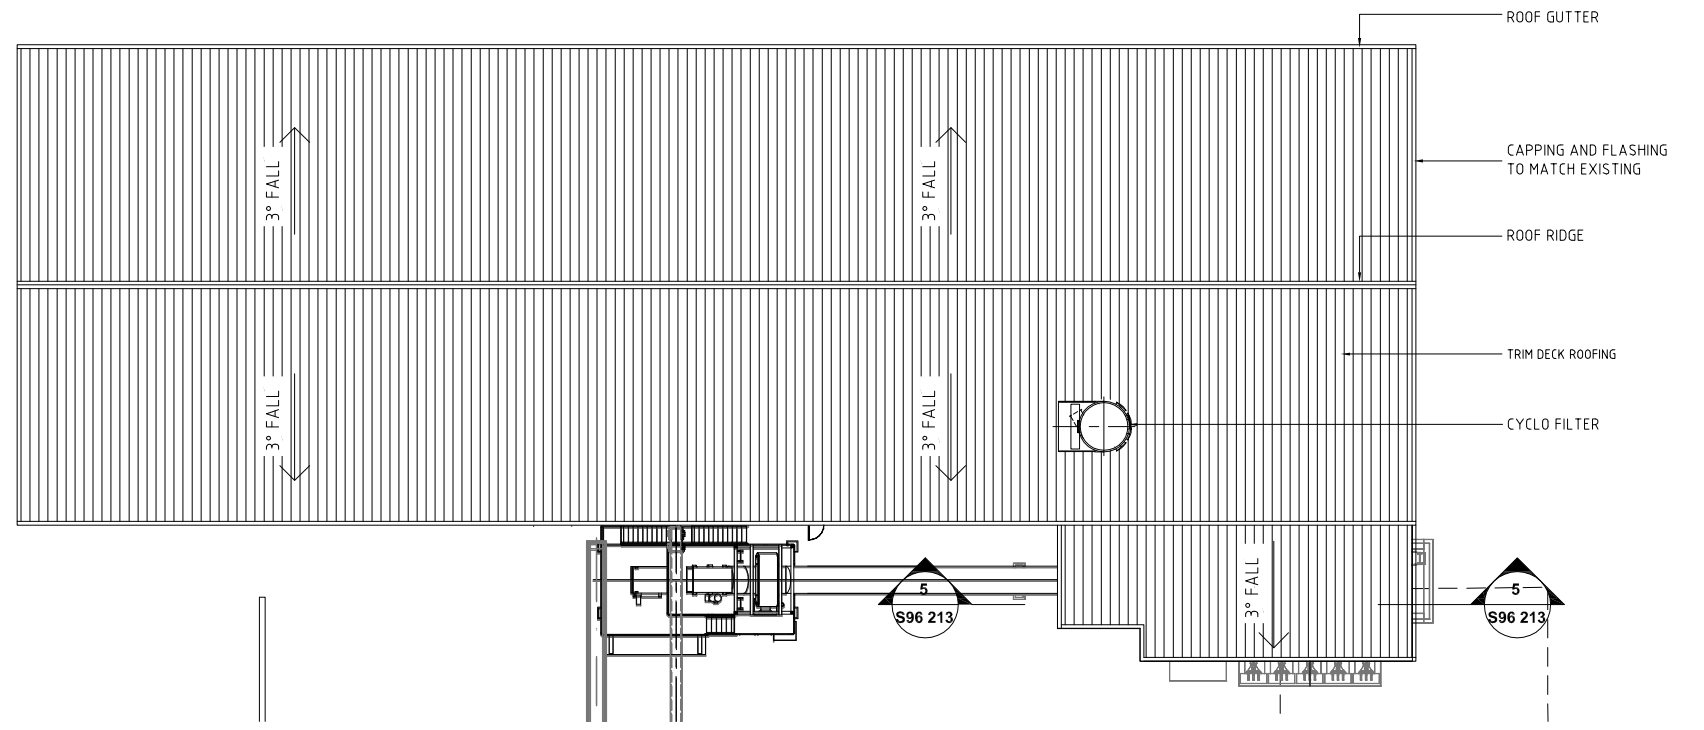

2 PROPOSED S96 MODIFICATION (ROOF PLAN)

B		SECTION 96 MODIFICATION		18/01/18	JG	VB
Issue	Description	Date	Drawn	Auth		

BORG
CONSTRUCTION

OFFICE:
2 WELLS WAY SOMERSBY, N.S.W. 2250 AUSTRALIA
Tel: 02 4340 9800 Fax: 02 4340 8293






COPYRIGHT:
THIS DRAWING AND THE INFORMATION CONTAINED ARE THE PROPERTY
OF THE COPYRIGHT OWNER BORG CONSTRUCTIONS Pty. Ltd. AND MAY
NOT BE COPIED OR REPRODUCED WITHOUT WRITTEN PERMISSION

Project
**PROPOSED S96 MODIFICATION BORG PANELS
TIMBER MANUFACTURING FACILITY**

Location
124 LOWES MOUNT ROAD, OBERON
NEW SOUTH WALES

Drawing
MATERIALS HANDLING (SHT 3)

Scale APPROX 1:200 (@ A1)	Stage S96
Project Number 19	Drawing Number S96 212
Issue B	

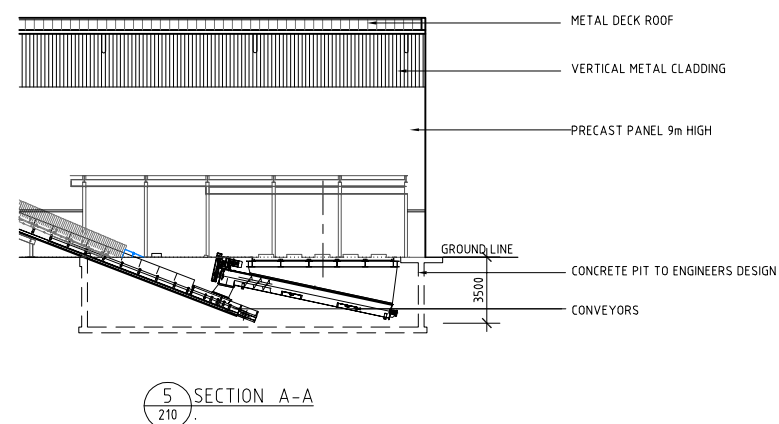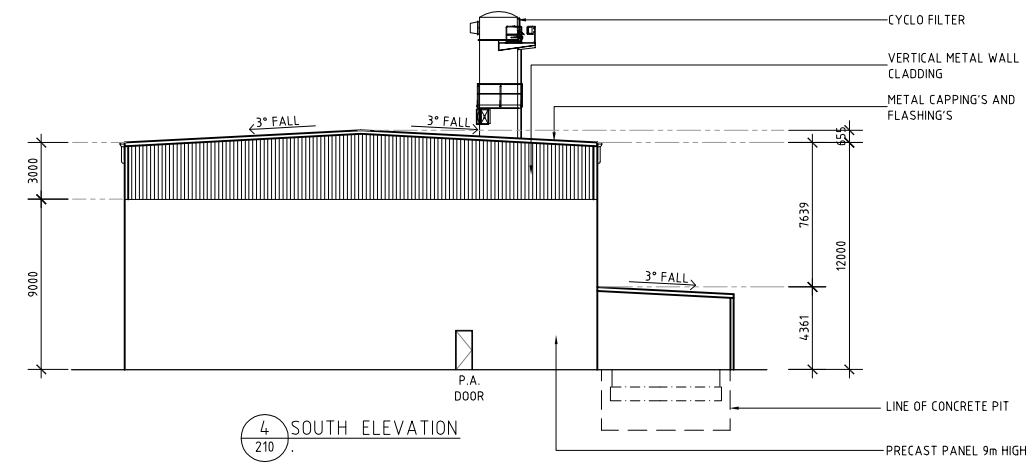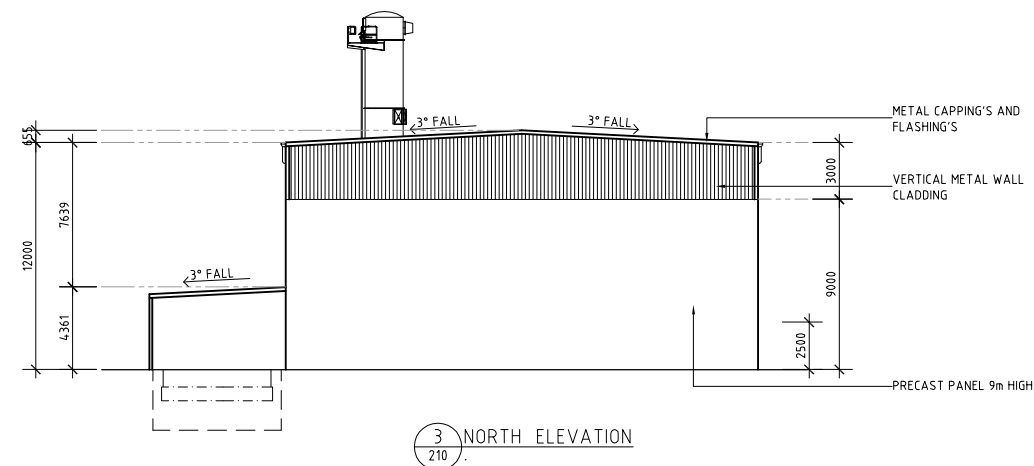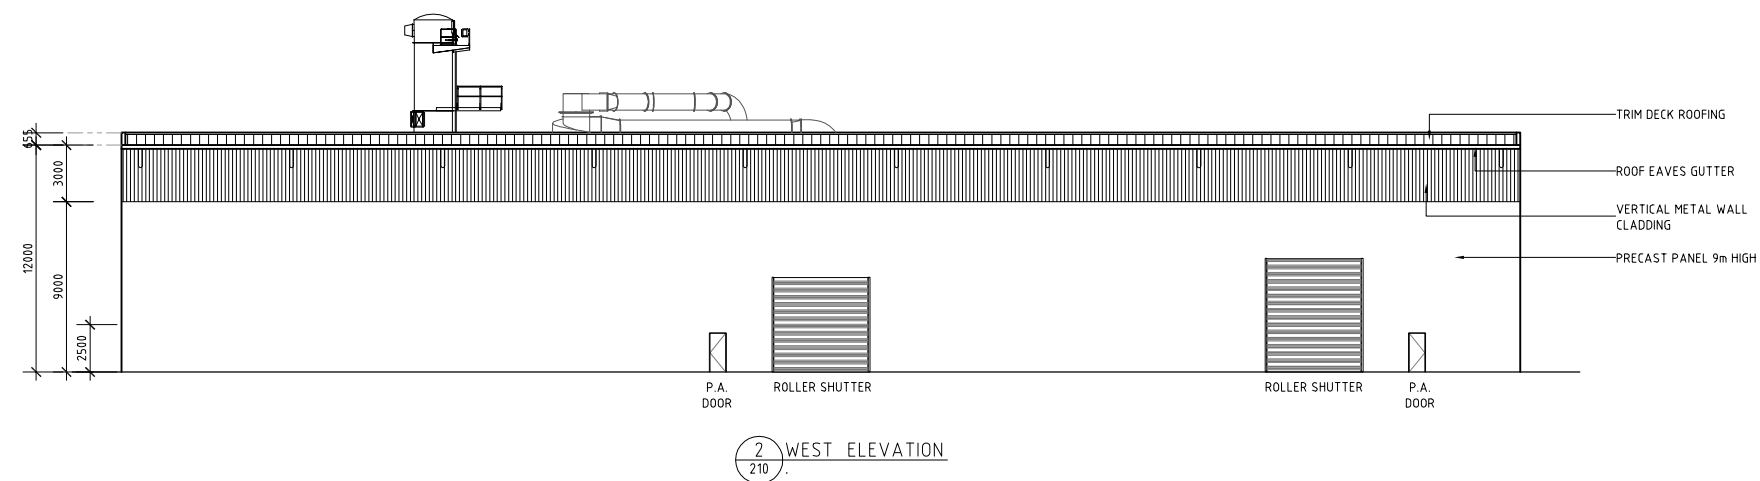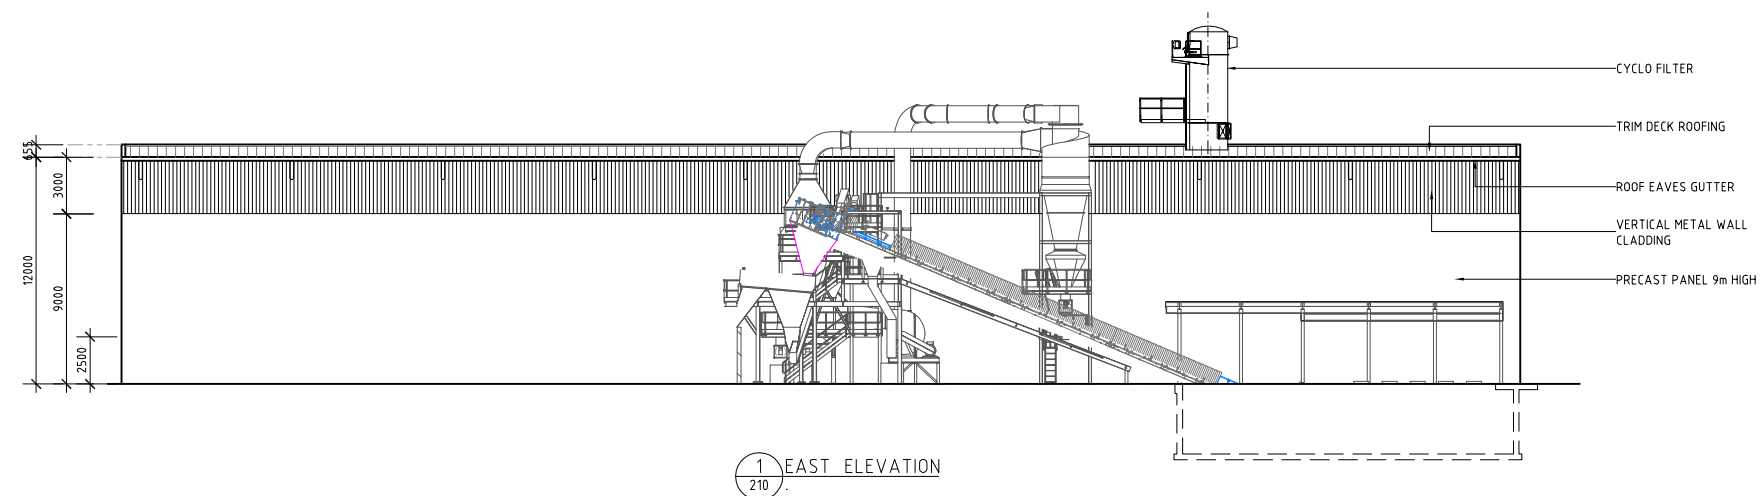

B	SECTION 96 MODIFICATION	18/01/18	JG	VB
Issue	Description	Date	Drawn	Audit

BORG
CONSTRUCTION

OFFICE:
2 WELLA WAY SOMERSBY, N.S.W. 2250 AUSTRALIA
Tel: 02 4340 9800 Fax: 02 4340 8293

COPYRIGHT:
THIS DRAWING AND THE INFORMATION CONTAINED ARE THE PROPERTY
OF THE COPYRIGHT OWNER 'BORG CONSTRUCTIONS Pty. Ltd.' AND MAY
NOT BE COPIED OR REPRODUCED WITHOUT WRITTEN PERMISSION


Project
PROPOSED S96 MODIFICATION BORG PANELS
TIMBER MANUFACTURING FACILITY

Location
124 LOWES MOUNT ROAD, OBERON
NEW SOUTH WALES

Drawing

MATERIALS HANDLING (SHT 4)

Scale		Stage
APPROX 1:200 (@ A1)		S96
Project Number	Drawing Number	Issue
19	S96 213	B

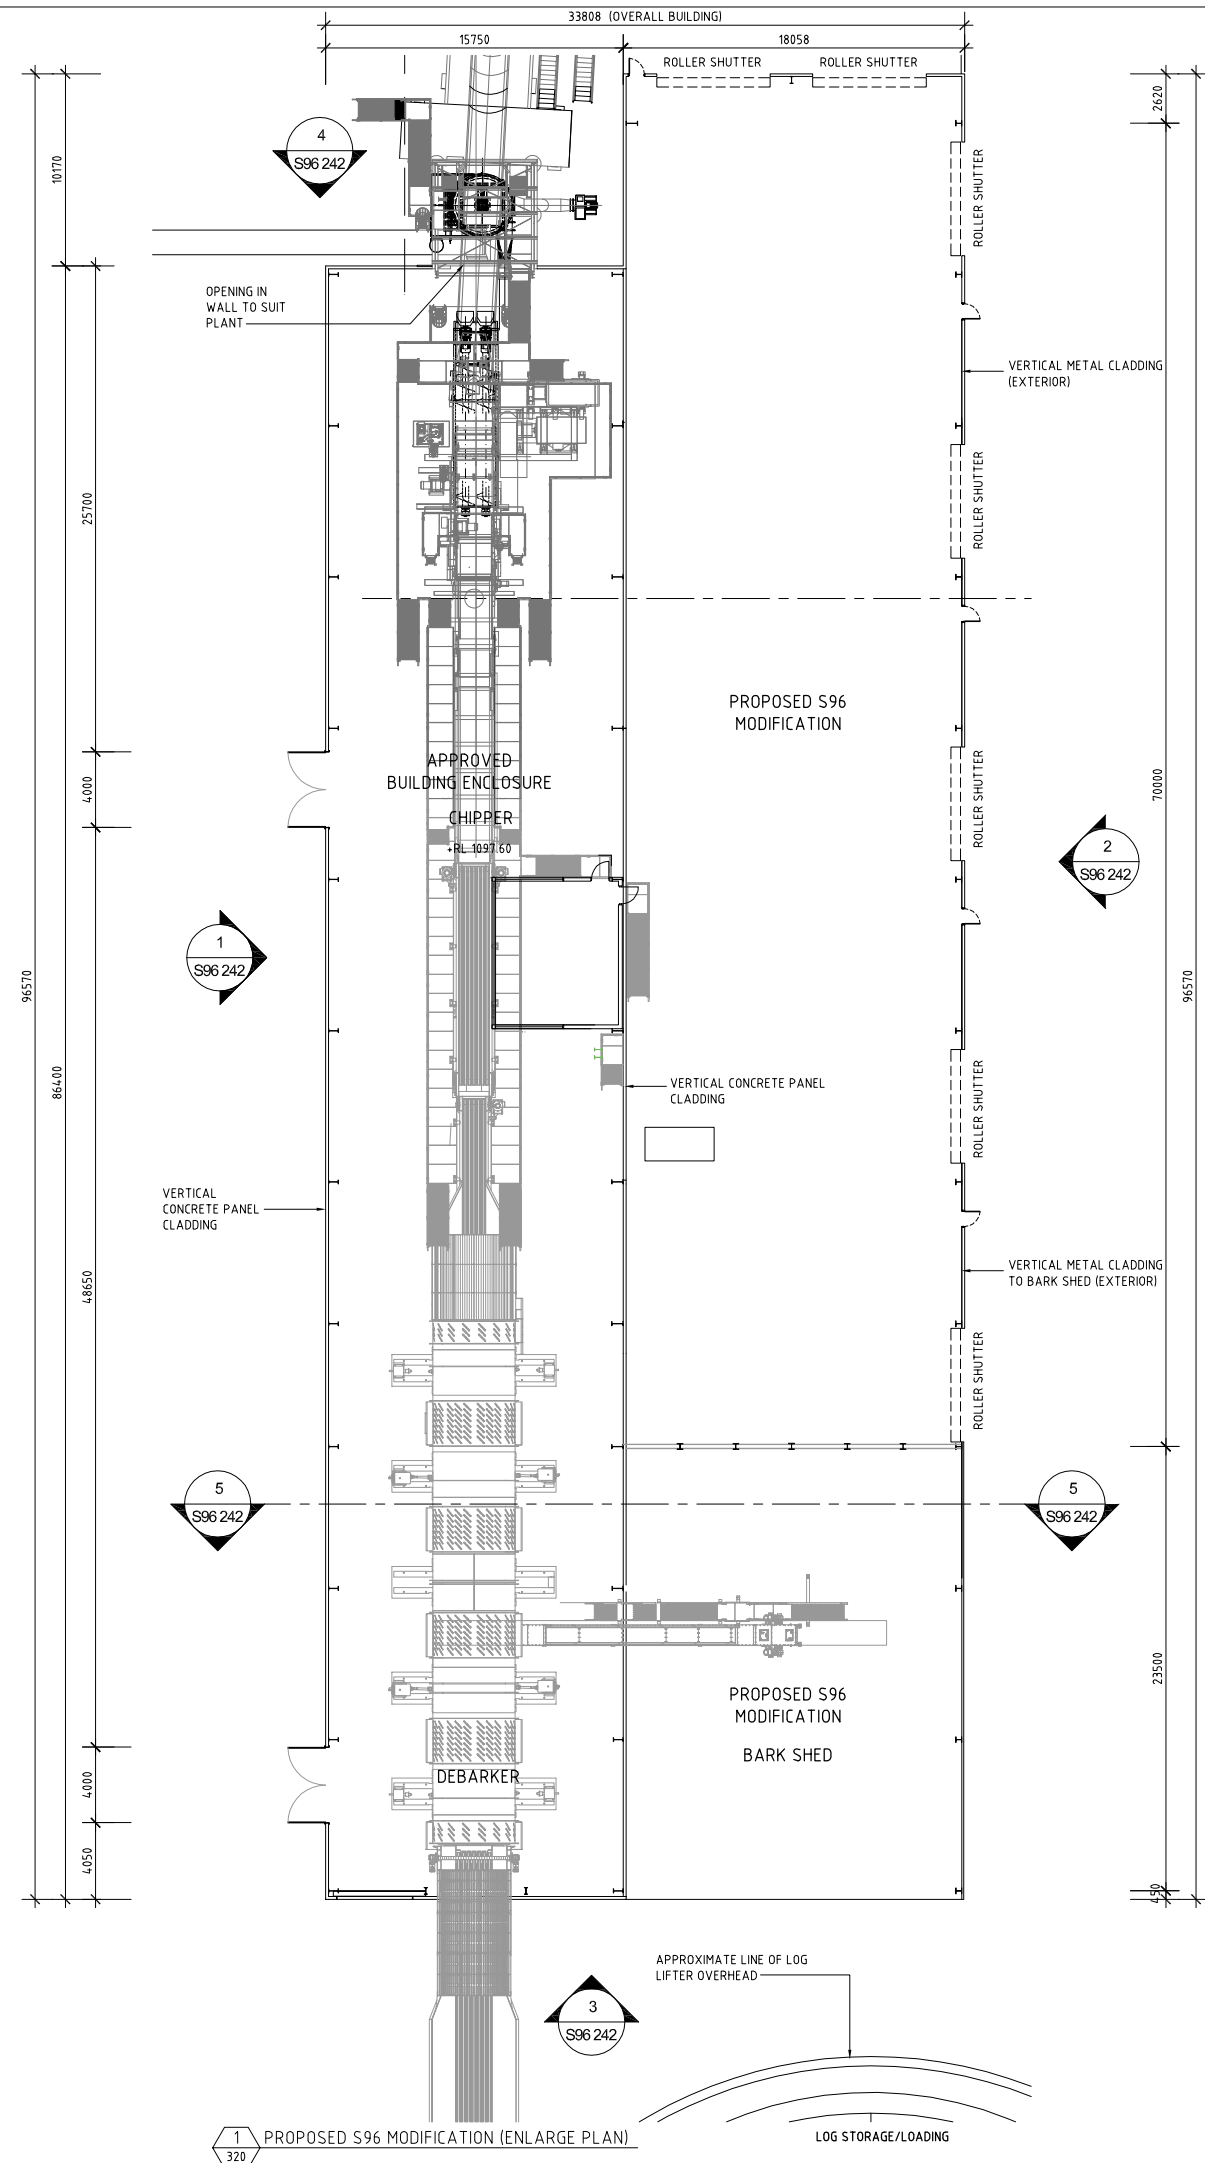

NOTE:
EXISTING GROUND LINES ARE SHOWN AT SITE BOUNDARY
UNLESS NOTED OTHERWISE
PLANT IN BACKGROUND IS SHOWN DIAGRAMMATICALLY ONLY

B	SECTION 96	18/01/18	JG	VB
Issue	Description	Date	Drawn	Auth



OFFICE:
2 WELLA WAY SOMERSBY, N.S.W. 2250 AUSTRALIA
Tel: 02 4340 9800 Fax: 02 4340 8293

COPYRIGHT:
THIS DRAWING AND THE INFORMATION CONTAINED ARE THE PROPERTY
OF THE COPYRIGHT OWNER 'BORG CONSTRUCTIONS Pty. Ltd.' AND MAY
NOT BE COPIED OR REPRODUCED WITHOUT WRITTEN PERMISSION

Project
PROPOSED S96 MODIFICATION BORG PANELS
TIMBER MANUFACTURING FACILITY






Location
124 LOWES MOUNT ROAD, OBERON
NEW SOUTH WALES

Drawing DEBARKER and CHIPPER PLAN EXTENSION

Scale	Stage
1:200 (@ A1)	S96

Project Number	Drawing Number	Issue
19	S96 240	B

NOTE:
EXISTING GROUND LINES ARE SHOWN AT SITE BOUNDARY
UNLESS NOTED OTHERWISE
PLANT IN BACKGROUND IS SHOWN DIAGMATICALLY ONLY

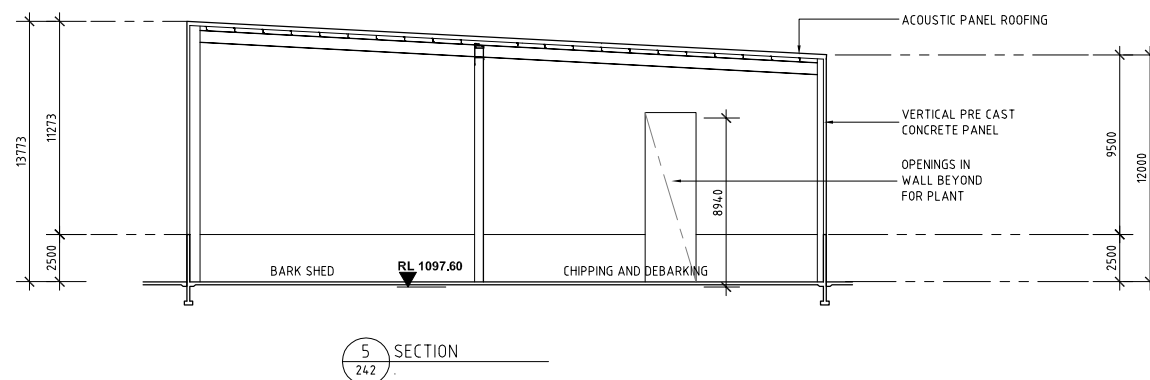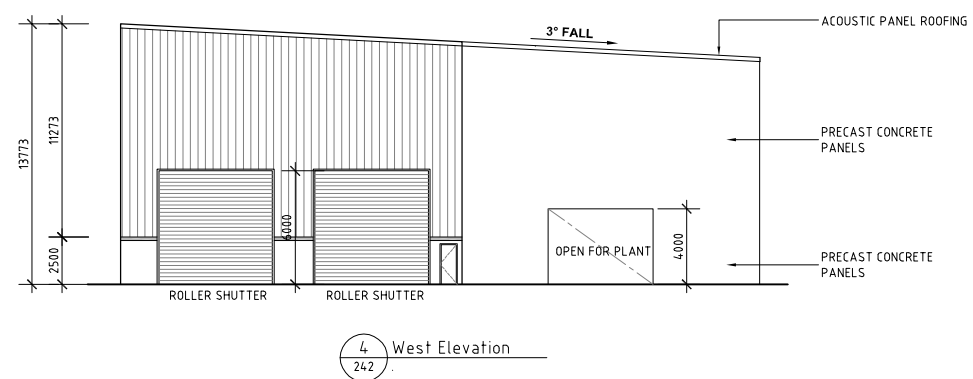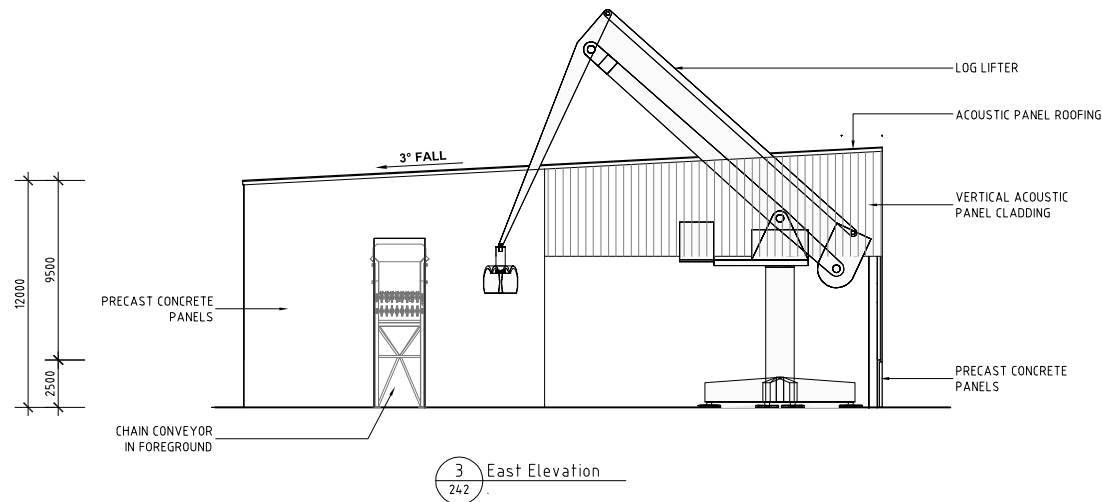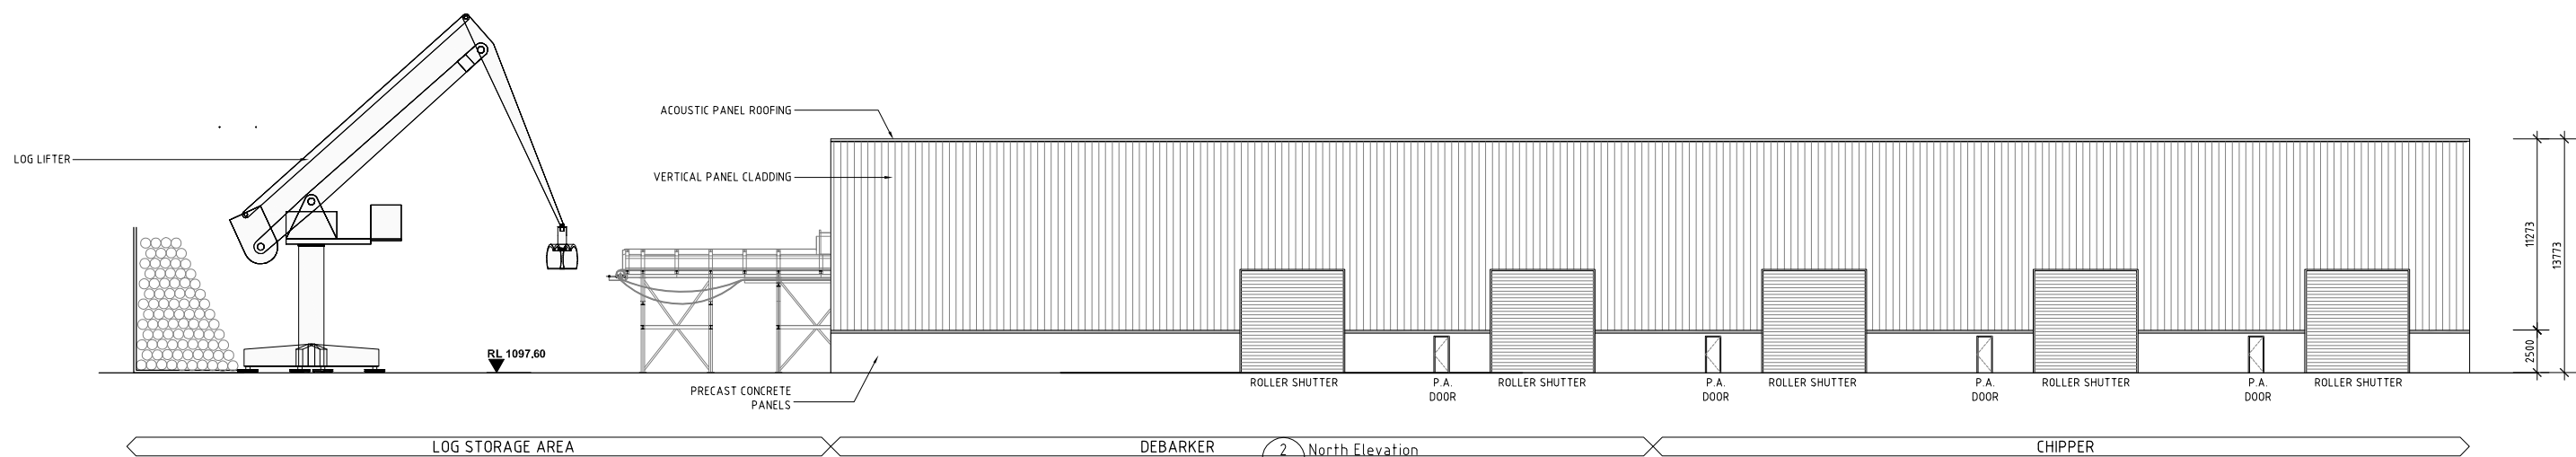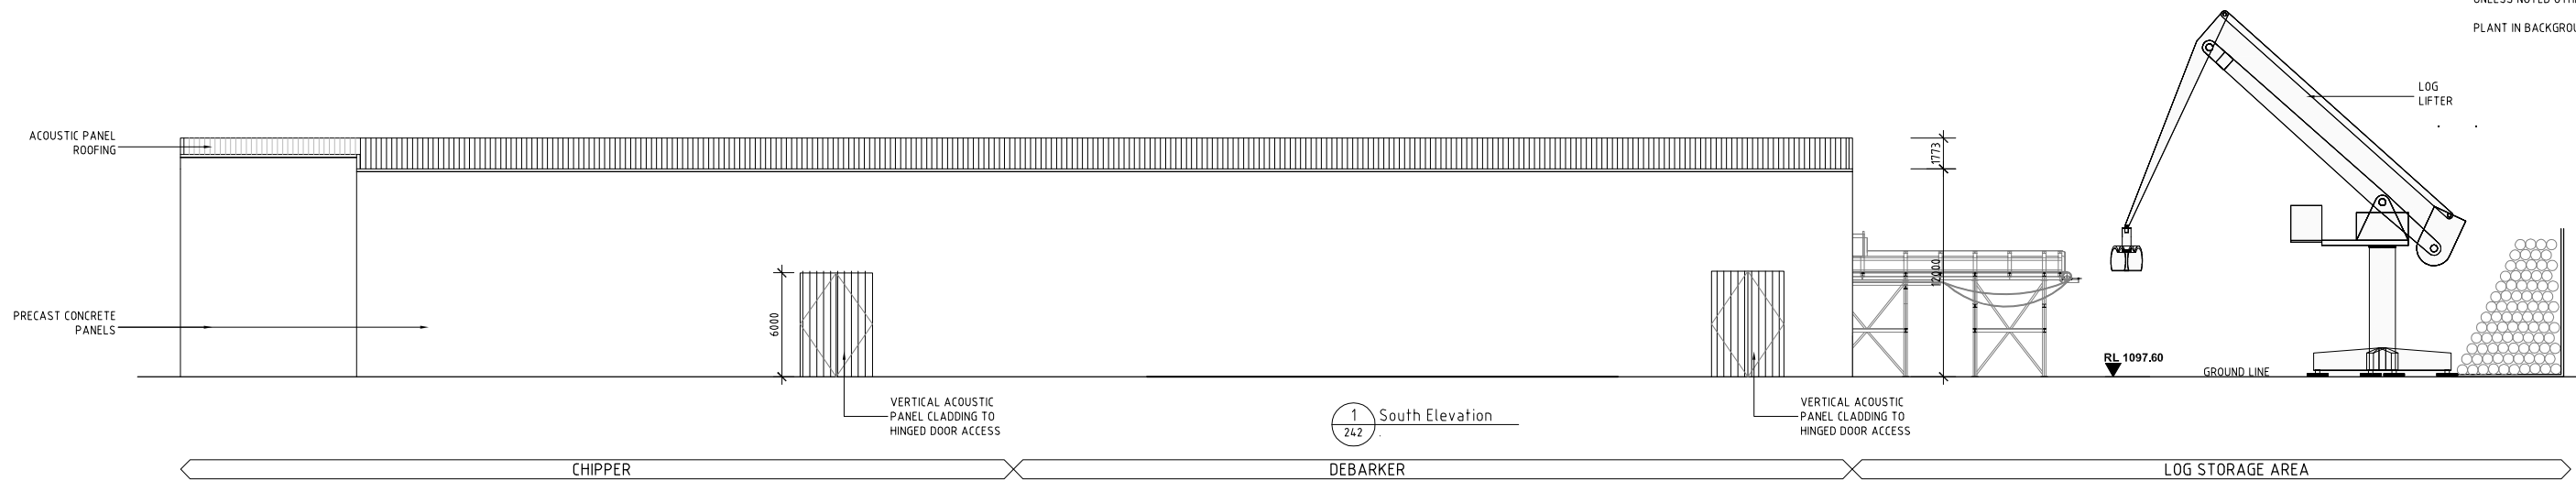

Issue	Description	Date	Drawn	Auth
B	SECTION 96	18/01/18	JG	VB

BORG
CONSTRUCTION

OFFICE:
2 WELLS WAY SOMERSBY, N.S.W. 2250 AUSTRALIA
Tel: 02 4340 9800 Fax: 02 4340 8293


COPYRIGHT:
THIS DRAWING AND THE INFORMATION CONTAINED ARE THE PROPERTY
OF THE COPYRIGHT OWNER BORG CONSTRUCTIONS Pty. Ltd. AND MAY
NOT BE COPIED OR REPRODUCED WITHOUT WRITTEN PERMISSION

Project
**PROPOSED S96 MODIFICATION BORG PANELS
TIMBER MANUFACTURING FACILITY**

Location
**124 LOWES MOUNT ROAD, OBERON
NEW SOUTH WALES**


Drawing
**DEBARKER and CHIPPER PLAN
EXTENSION**

Scale 1:200 (@ A1)	Stage S96
Project Number 19	Drawing Number S96 242
Issue B	

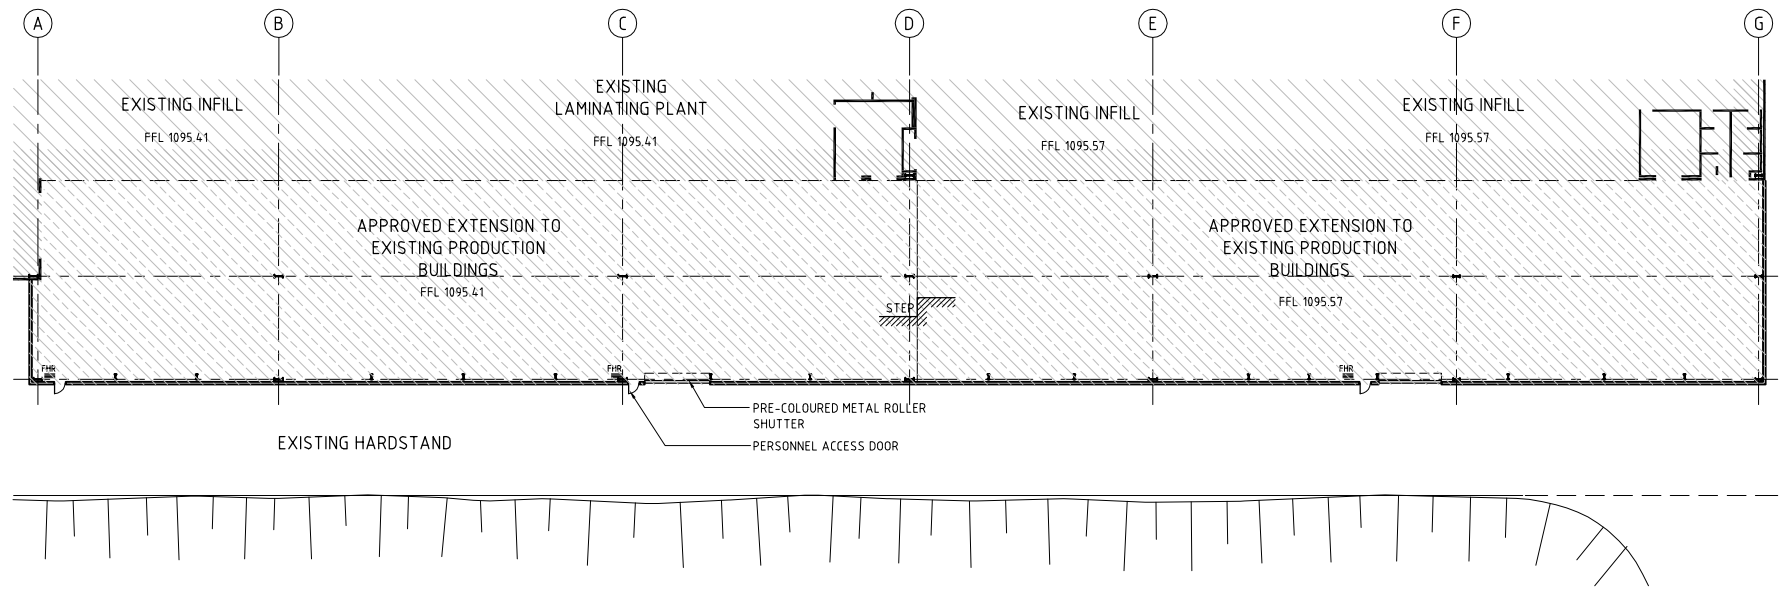

- LEGEND:
- EXISTING BUILDINGS (FLOOR PLAN)
 - APPROVED EXTENSION (FLOOR PLAN)
 - PROPOSED S96 MODIFICATION (FLOOR PLAN)

1
320
APPROVED PLAN

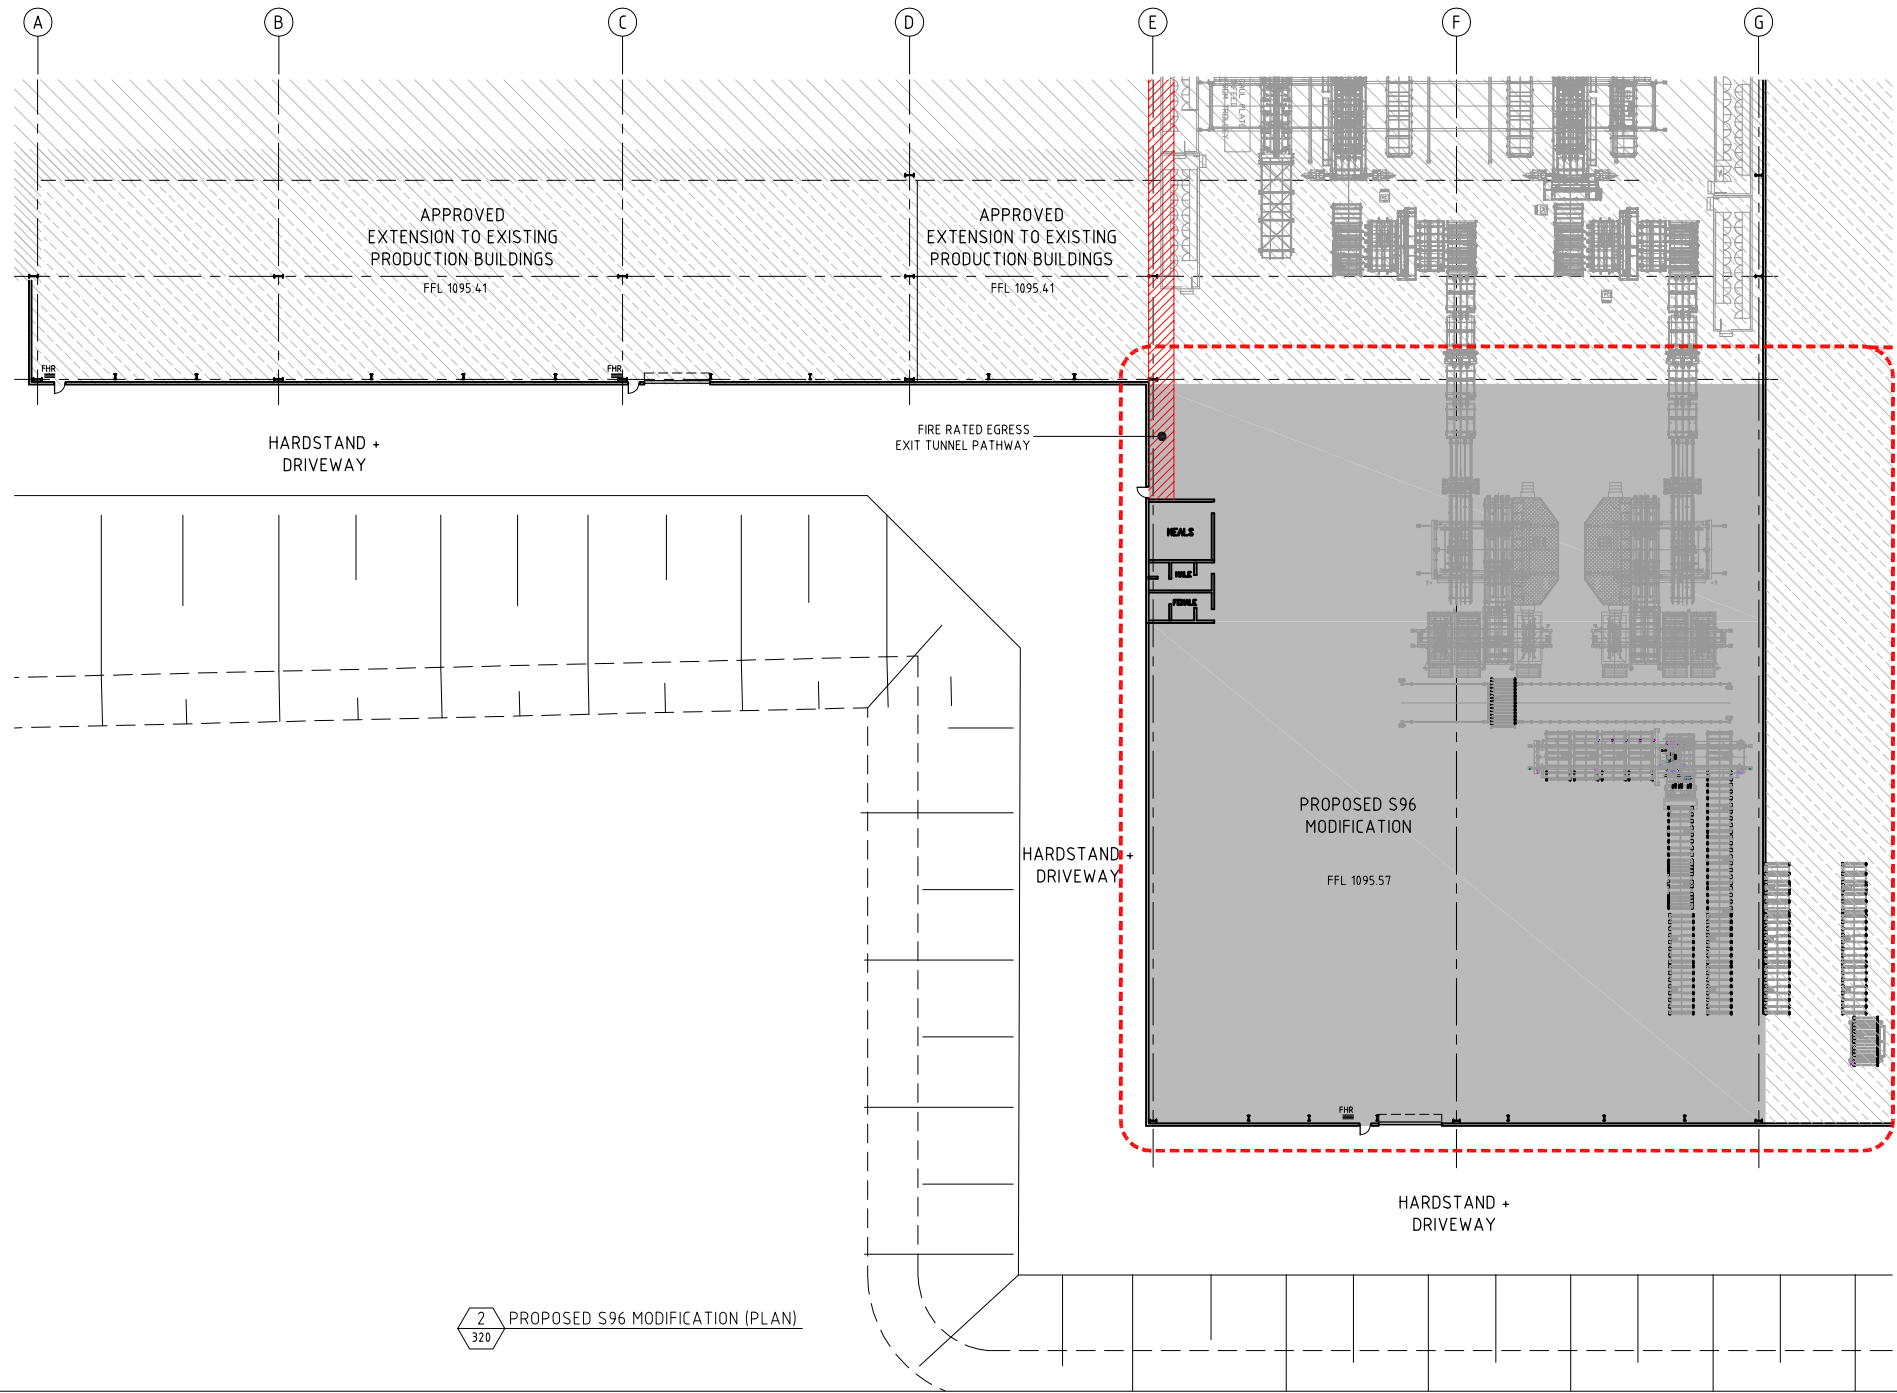

PROPOSED S96 MODIFICATION
MOULDINGS WAREHOUSE FACILITY

1
S96-321

Issue	Description	Date	Drawn	Auth
B	SECTION 96 MODIFICATION	18/01/18	JG	VB

BORG
CONSTRUCTION

OFFICE:
2 WELLA WAY SOMERSBY, N.S.W. 2250 AUSTRALIA
Tel: 02 4340 9800 Fax: 02 4340 8293

COPYRIGHT:
THIS DRAWING AND THE INFORMATION CONTAINED ARE THE PROPERTY
OF THE COPYRIGHT OWNER BORG CONSTRUCTIONS Pty. Ltd. AND MAY
NOT BE COPIED OR REPRODUCED WITHOUT WRITTEN PERMISSION

Project	PROPOSED S96 MODIFICATION BORG PANELS TIMBER MANUFACTURING FACILITY		
Location	124 LOWES MOUNT ROAD, OBERON NEW SOUTH WALES		
Drawing	EXTENSION TO PRODUCTION BUILDINGS		
Scale	1:300 (@ A1)	Stage	S96
Project Number	19	Drawing Number	S96 320
		Issue	B

NEW ROOF PITCH TO MATCH EXISTING (TYPICAL)

EXISTING BUILDINGS
(FLOOR PLAN)



APPROVED EXTENSION
(FLOOR PLAN)




PROPOSED S96 MODIFICATION
(FLOOR PLAN)



B	SECTION 96 MODIFICATION	18/01/18	JG	VB
Issue	Description	Date	Drawn	Audit

BORG
CONSTRUCTION

OFFICE:
2 WELLS WAY SOMERSBY, N.S.W. 2250 AUSTRALIA
Tel: 02 4340 9800 Fax: 02 4340 8293

 

COPYRIGHT:
THIS DRAWING AND THE INFORMATION CONTAINED ARE THE PROPERTY
OF THE COPYRIGHT OWNER 'BORG CONSTRUCTIONS Pty. Ltd.' AND MAY
NOT BE COPIED OR REPRODUCED WITHOUT WRITTEN PERMISSION

Project	PROPOSED S96 MODIFICATION BORG PANELS TIMBER MANUFACTURING FACILITY
Location	124 LOWES MOUNT ROAD, OBERON NEW SOUTH WALES

Drawing

EXTENSION TO PRODUCTION BUILDINGS

Scale	Stage
1:200 (@ A1)	S96

Project Number	Drawing Number	Issue
19	S96 321	B

Project Number	Drawing Number	Issue
19	S96 322	B