



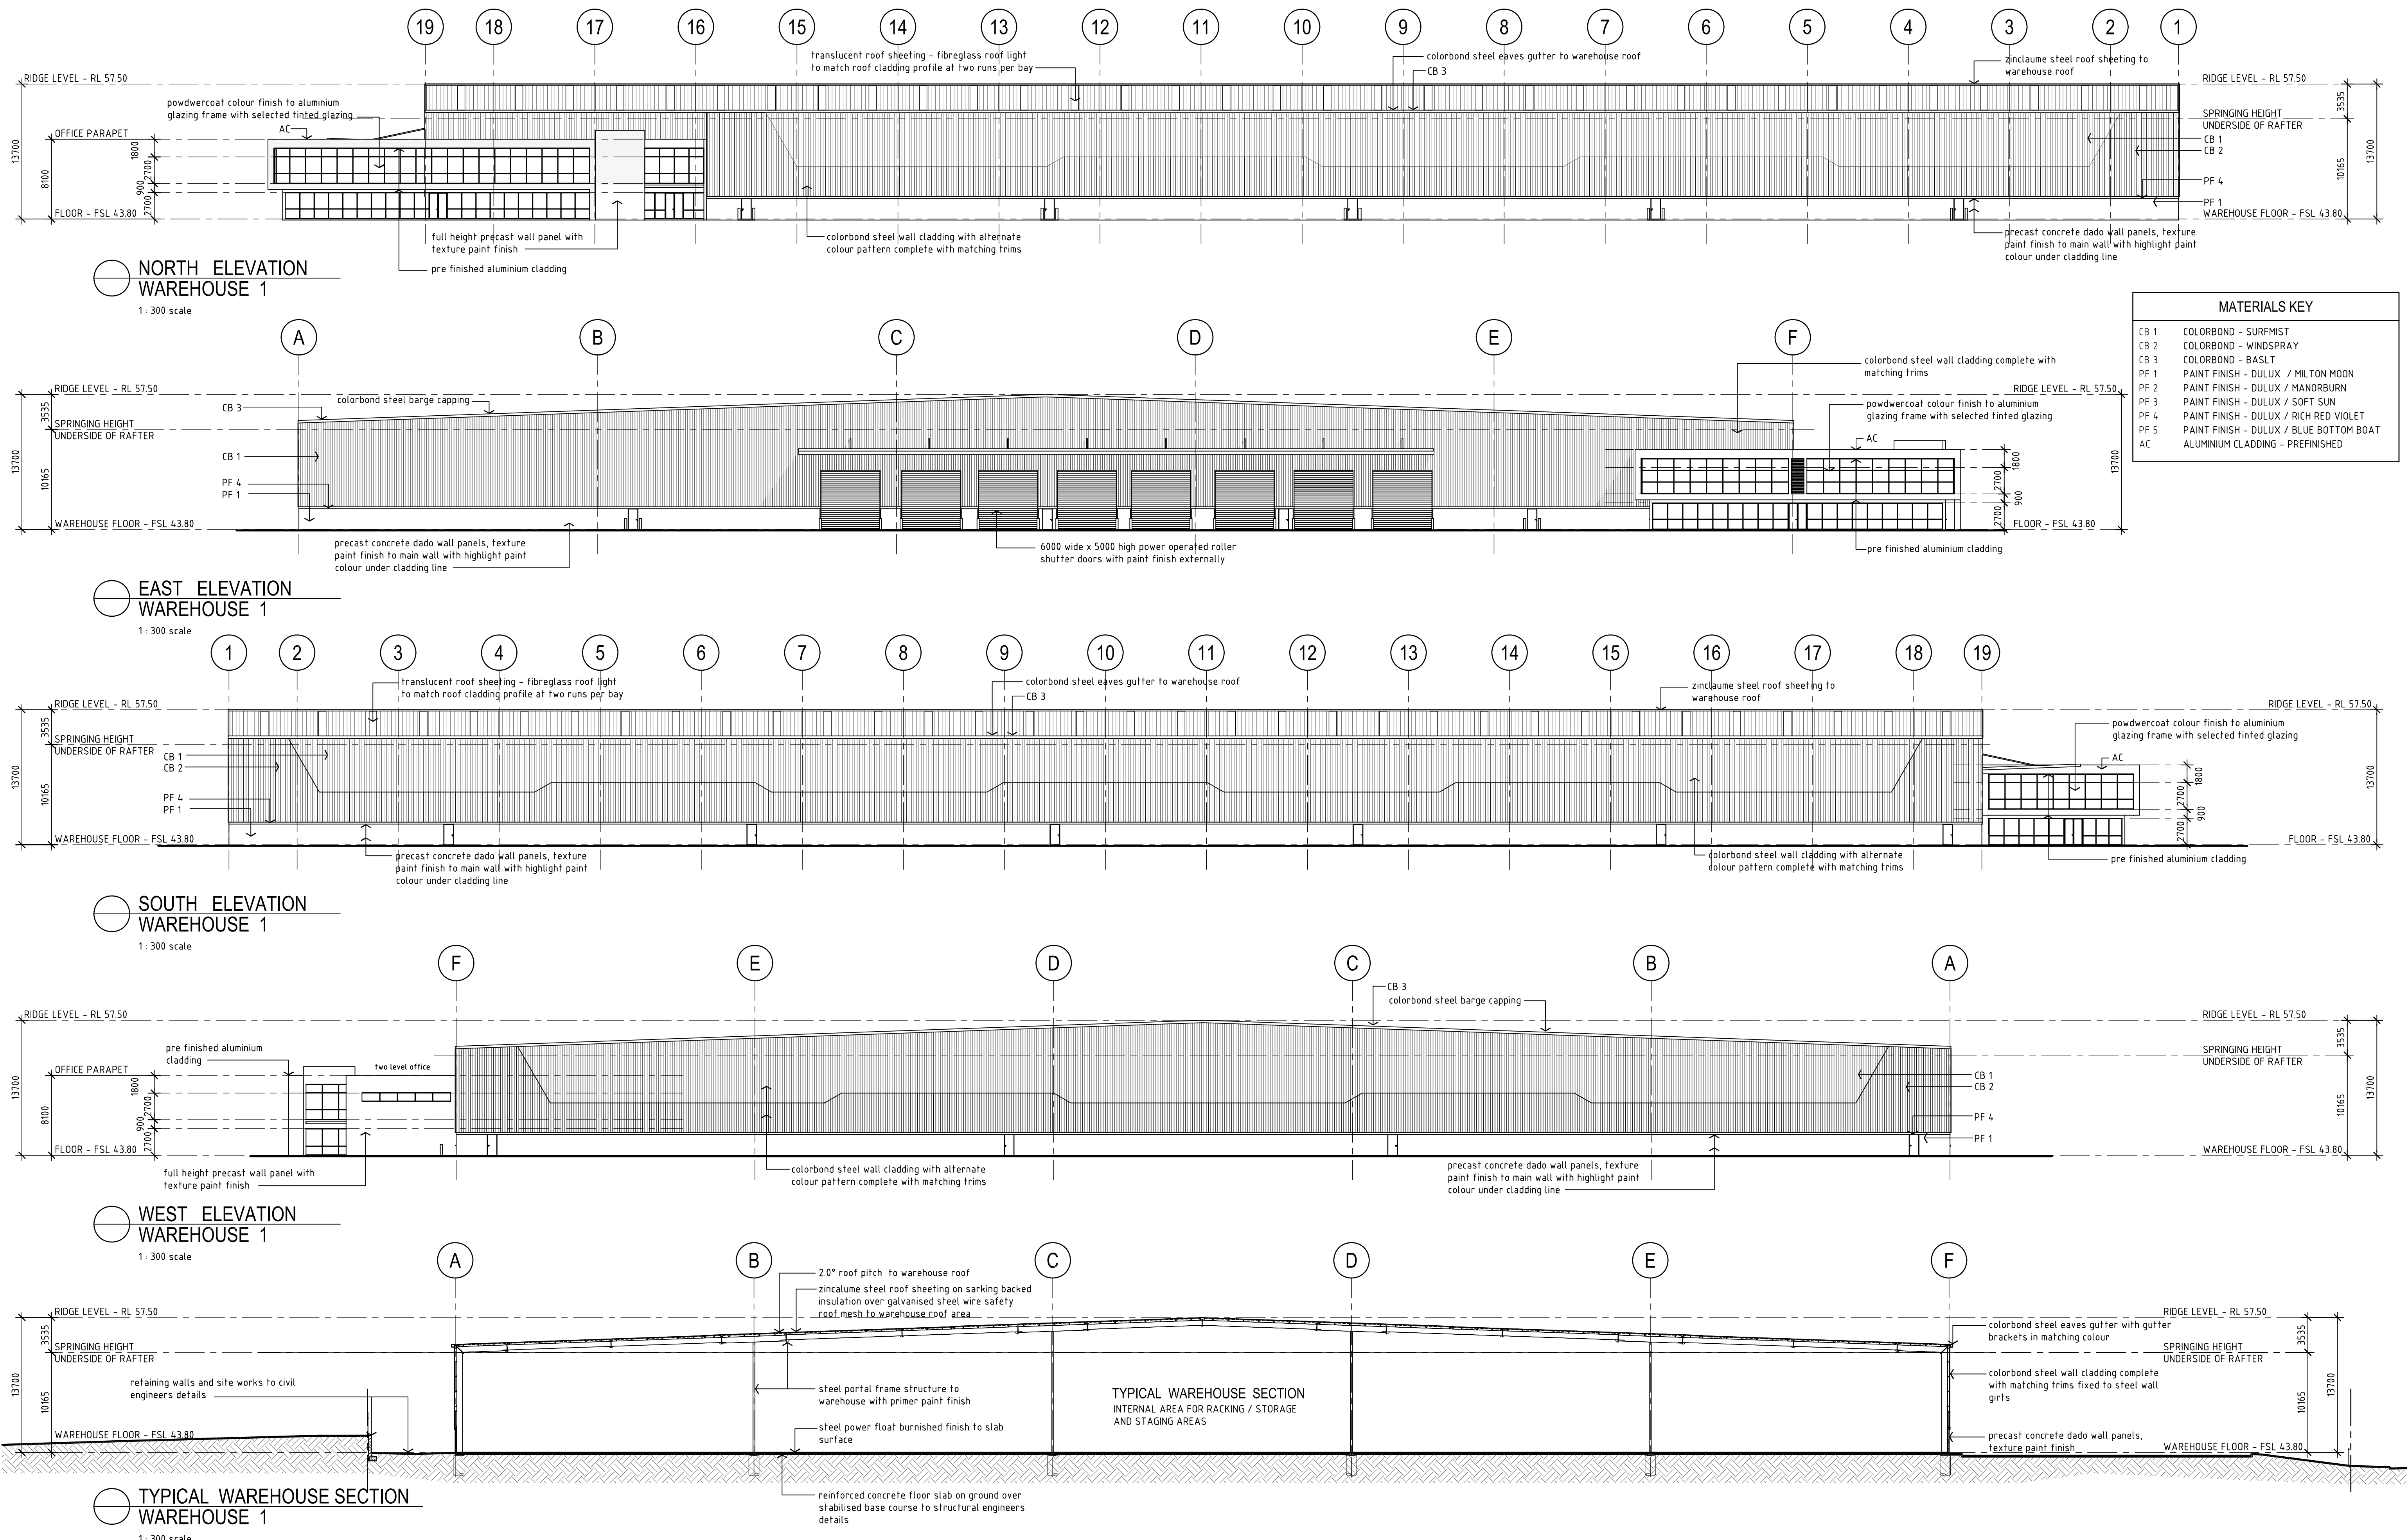

WAREHOUSE LAYOUT PLAN
WAREHOUSE 2
1 : 500 scale

Issue: A 28/11/15 ISSUED FOR DEVELOPMENT APPLICATION
B 15/02/16 UPDATED BUILDINGS 1, 2 & 5
C 05/05/16 recessed loading dock split
D 26/04/16 RESUBMISSION FOR PLANNING APPROVAL

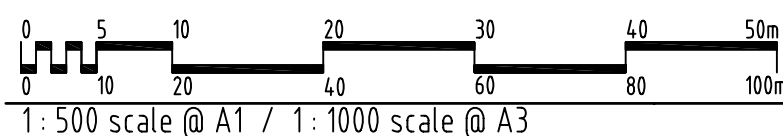


Development Manager:
LOGOS LOGOS Property Group
Suite 12.02 / 167 Macquarie Street
Sydney NSW 2000
P: + 612 9119 6066 F: + 612 9231 0948

Project Manager:
DBL PROPERTY
Project / Development Managers
Level 6 / 432 Kent Street
Sydney NSW 2000
P: + 612 9267 4267 F: + 612 9267 4265

Project:
PRESTONS INDUSTRIAL ESTATE
PROPOSED WAREHOUSE DEVELOPMENT
Cnr YARRUNGA STREET & BERNERA ROAD, PRESTONS NSW

AXIS ARCHITECTURAL
4 / 112 Cronulla Street, Cronulla NSW 2230
p + 02 9523 7858 / m + 0414 954 405
e + david@axisarchitects.com.au
AXIS ARCHITECTURAL Pty Ltd - ABN 18 086 853 376
Nominated Architect - David McDonald NSW ARB No. 7997

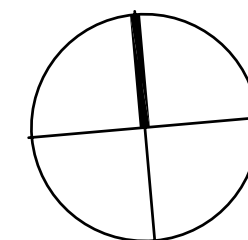

Drawing:
**WAREHOUSE 2
BUILDING FLOOR PLAN**
Drawn: AA
Date: November 2015
Scale: 1 : 500 @ A1
1 : 1000 @ A3

Project No:


140604

Drawing No:

DA - A 221

Issue:

D

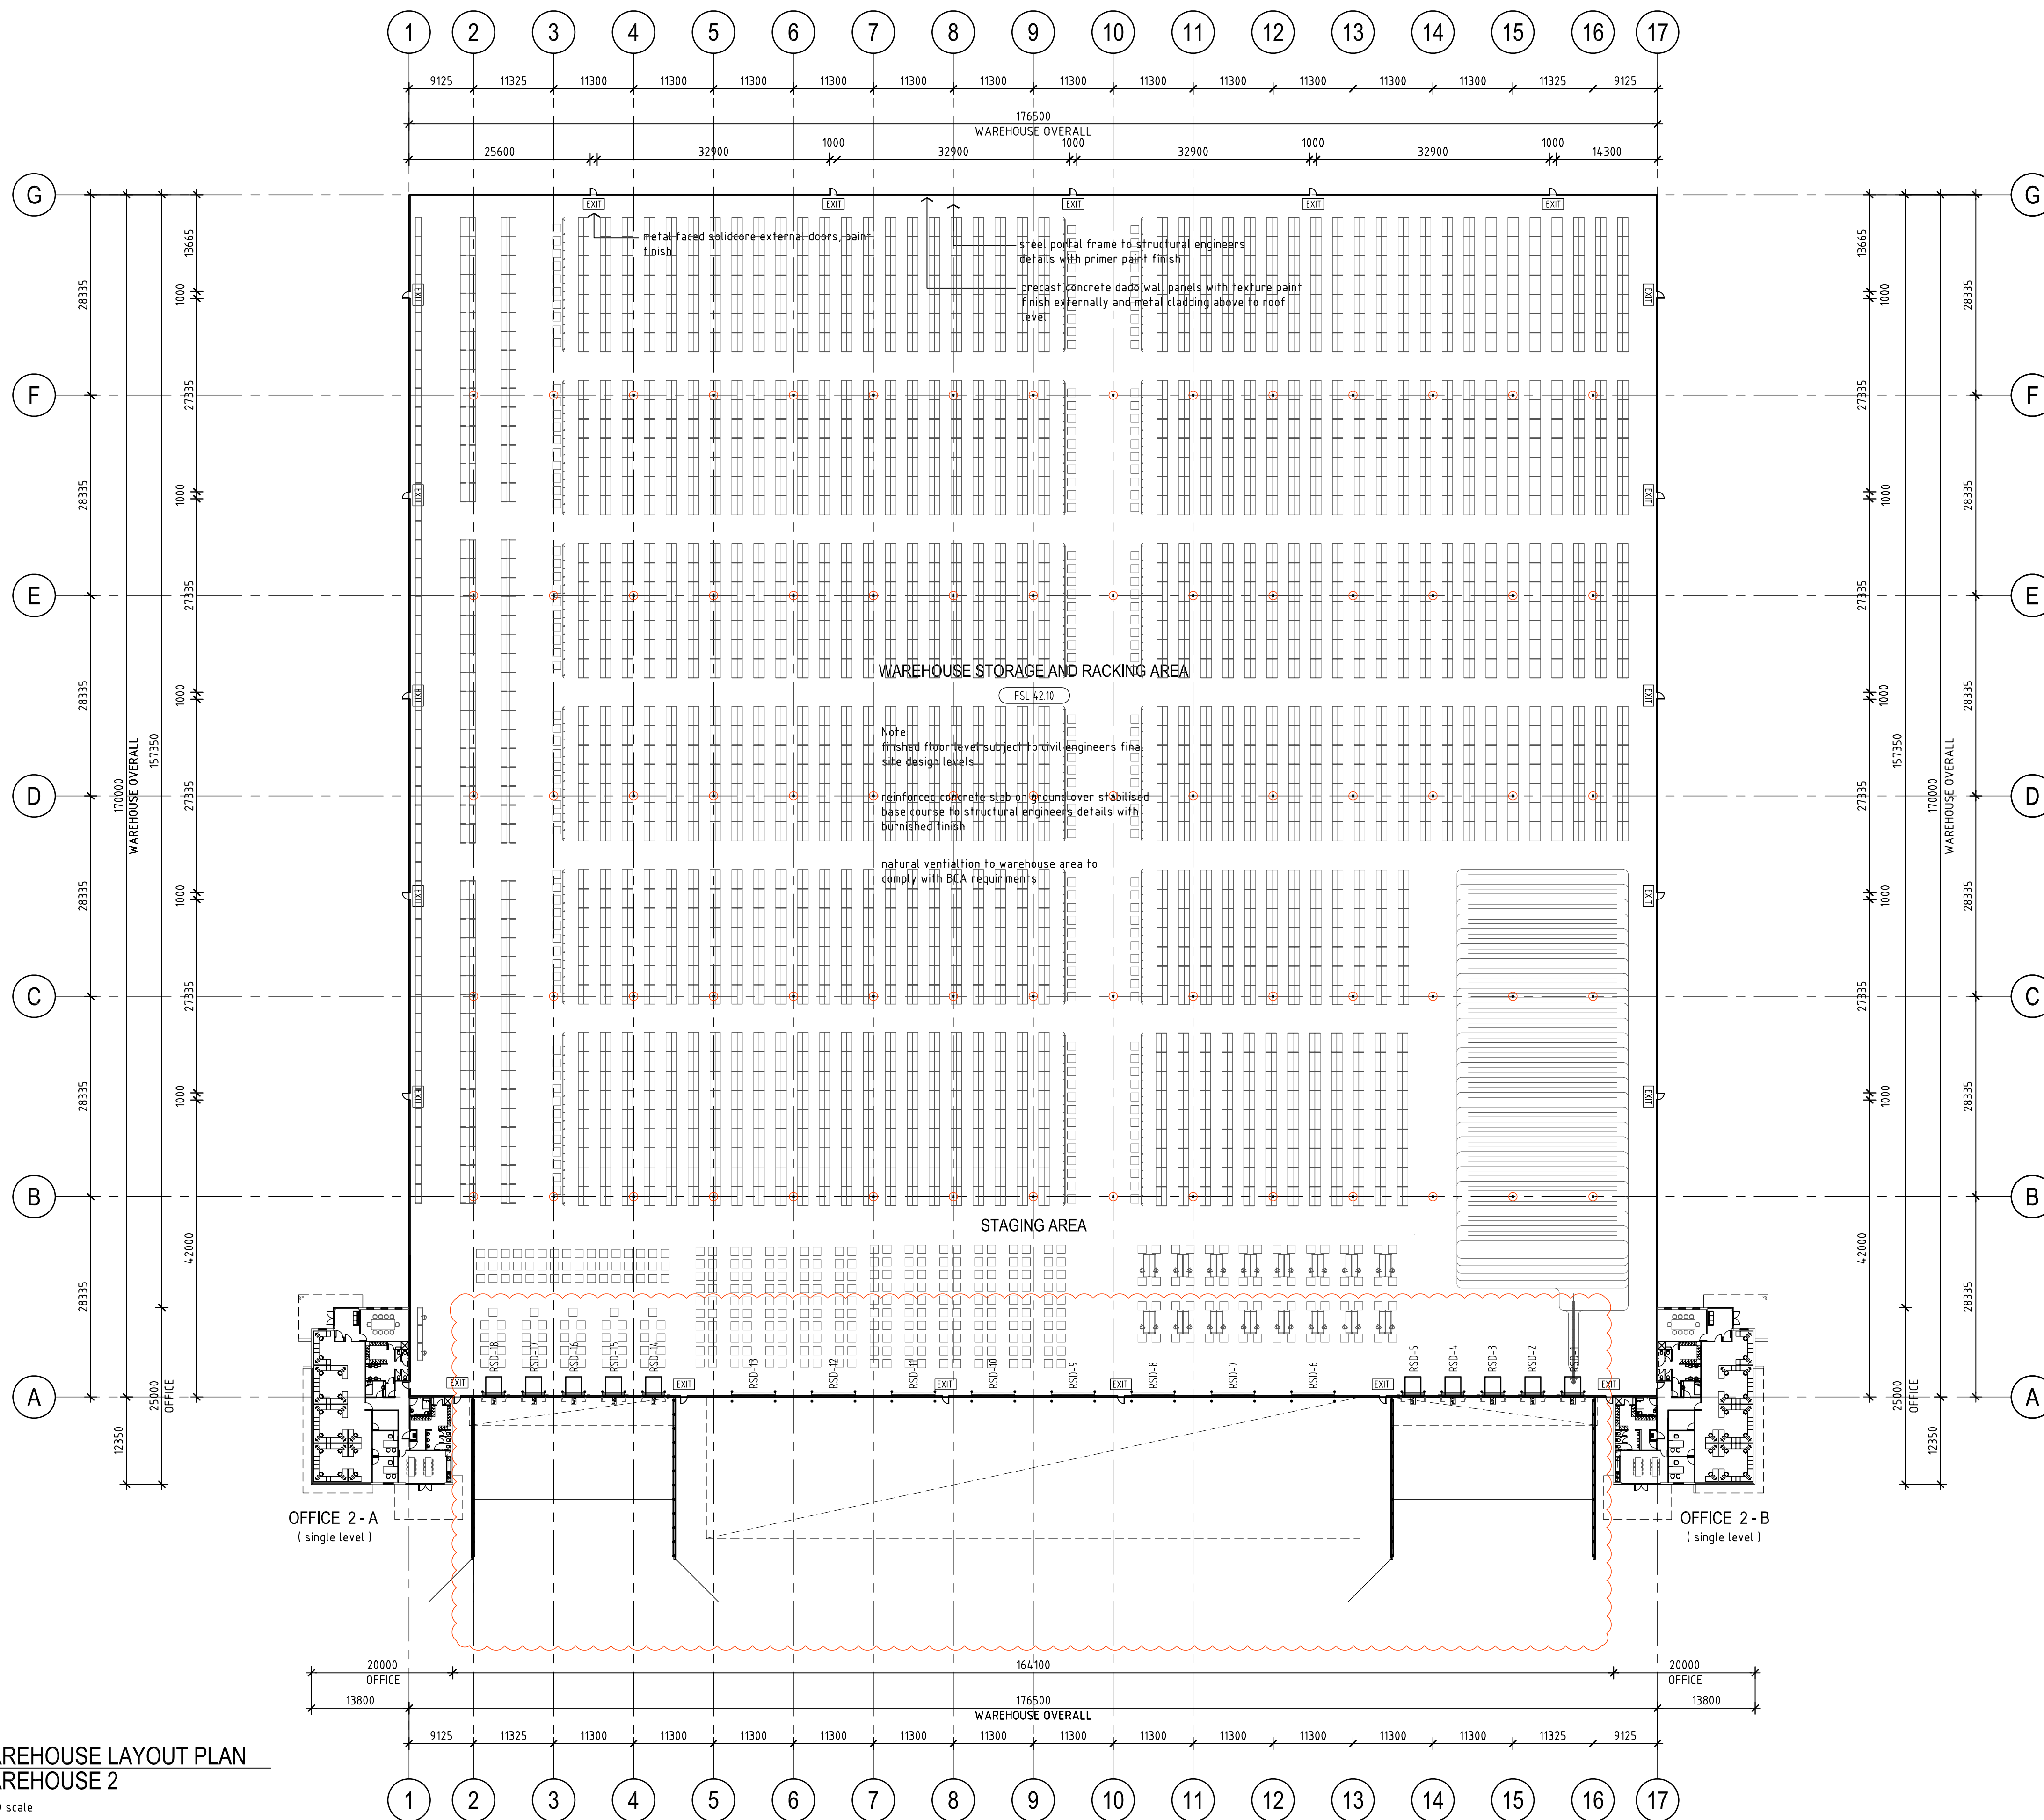

WAREHOUSE ROOF PLAN
WAREHOUSE 2
1: 500 scale

Issue: 28/11/15
Date: 15/02/16
Amendment: 05/05/16
26/04/16
ISSUED FOR DEVELOPMENT APPLICATION
UPDATED BUILDINGS 1, 2 & 5
awnings adjusted for split recessed loading docks
RESUBMISSION FOR PLANNING APPROVAL

0 5 10 20 30 40 50
0 10 20 30 40 50 80 100m


1: 500 scale @ A1 / 1: 1000 scale @ A3

Development Manager:
LOGOS LOGOS Property Group
Suite 12.02 / 167 Macquarie Street
Sydney NSW 2000
t: + 612 9119 6066 f: + 612 9231 0948

Project Manager:
DBL PROPERTY
Project / Development Managers
Level 6 / 432 Kent Street
Sydney NSW 2000
t: + 612 9267 4267 f: + 612 9267 4265

Project:
PRESTONS INDUSTRIAL ESTATE
PROPOSED WAREHOUSE DEVELOPMENT
Cnr YARRUNGA STREET & BERNERA ROAD, PRESTONS NSW


AXIS ARCHITECTURAL
4 / 112 Cronulla Street, Cronulla NSW 2230
p + 02 9523 7858 / m + 0414 954 405
e + david@axisarchitects.com.au
AXIS ARCHITECTURAL Pty Ltd - ABN 18 086 853 376
Nominated Architect - David McDonald NSW ARB No. 7997

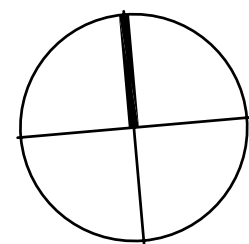


Drawing:
**WAREHOUSE 2
BUILDING ROOF PLAN**


Drawn: AA	Project No: 140604	Drawing No: DA - A 222	Issue: D
Date: November 2015			
Scale: 1: 500 @ A1 1: 1000 @ A3			

ABBREVIATIONS - ROOF	
BG	box gutter
EG	eaves gutter
RC	ridge capping - notched to suit roof sheet profile
REJ	roof expansion joint
TRS	translucent roof sheeting

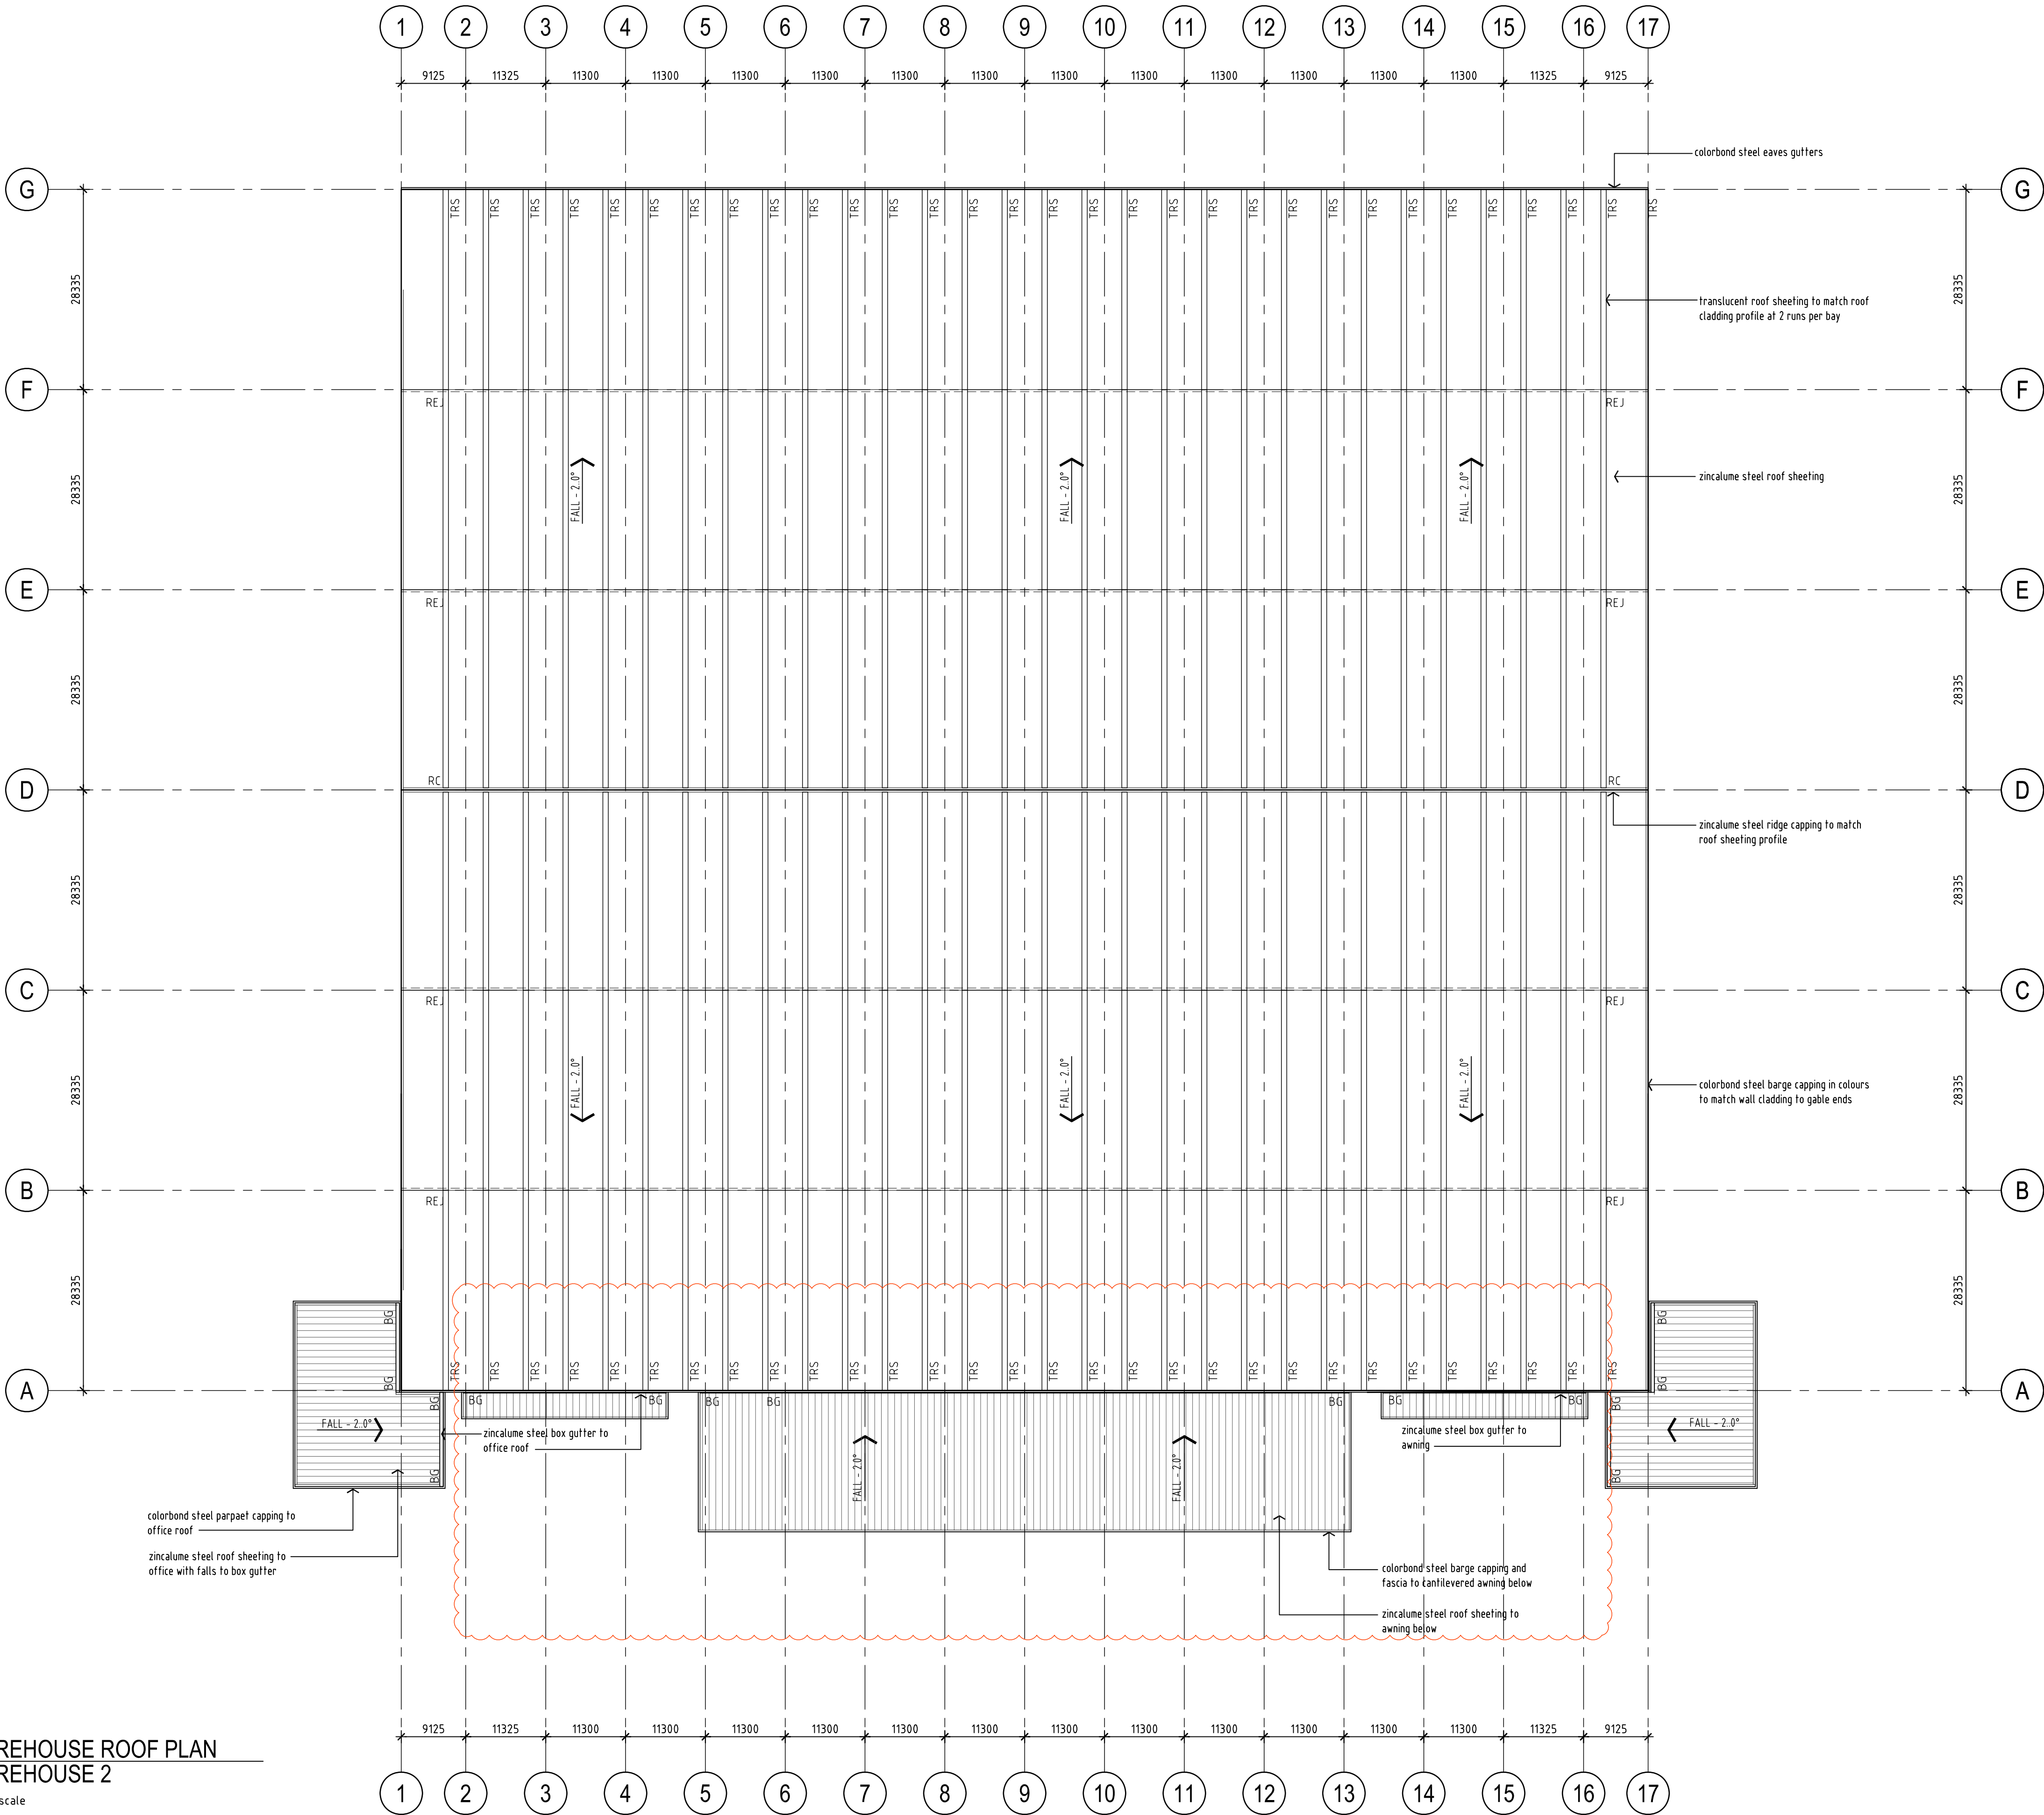


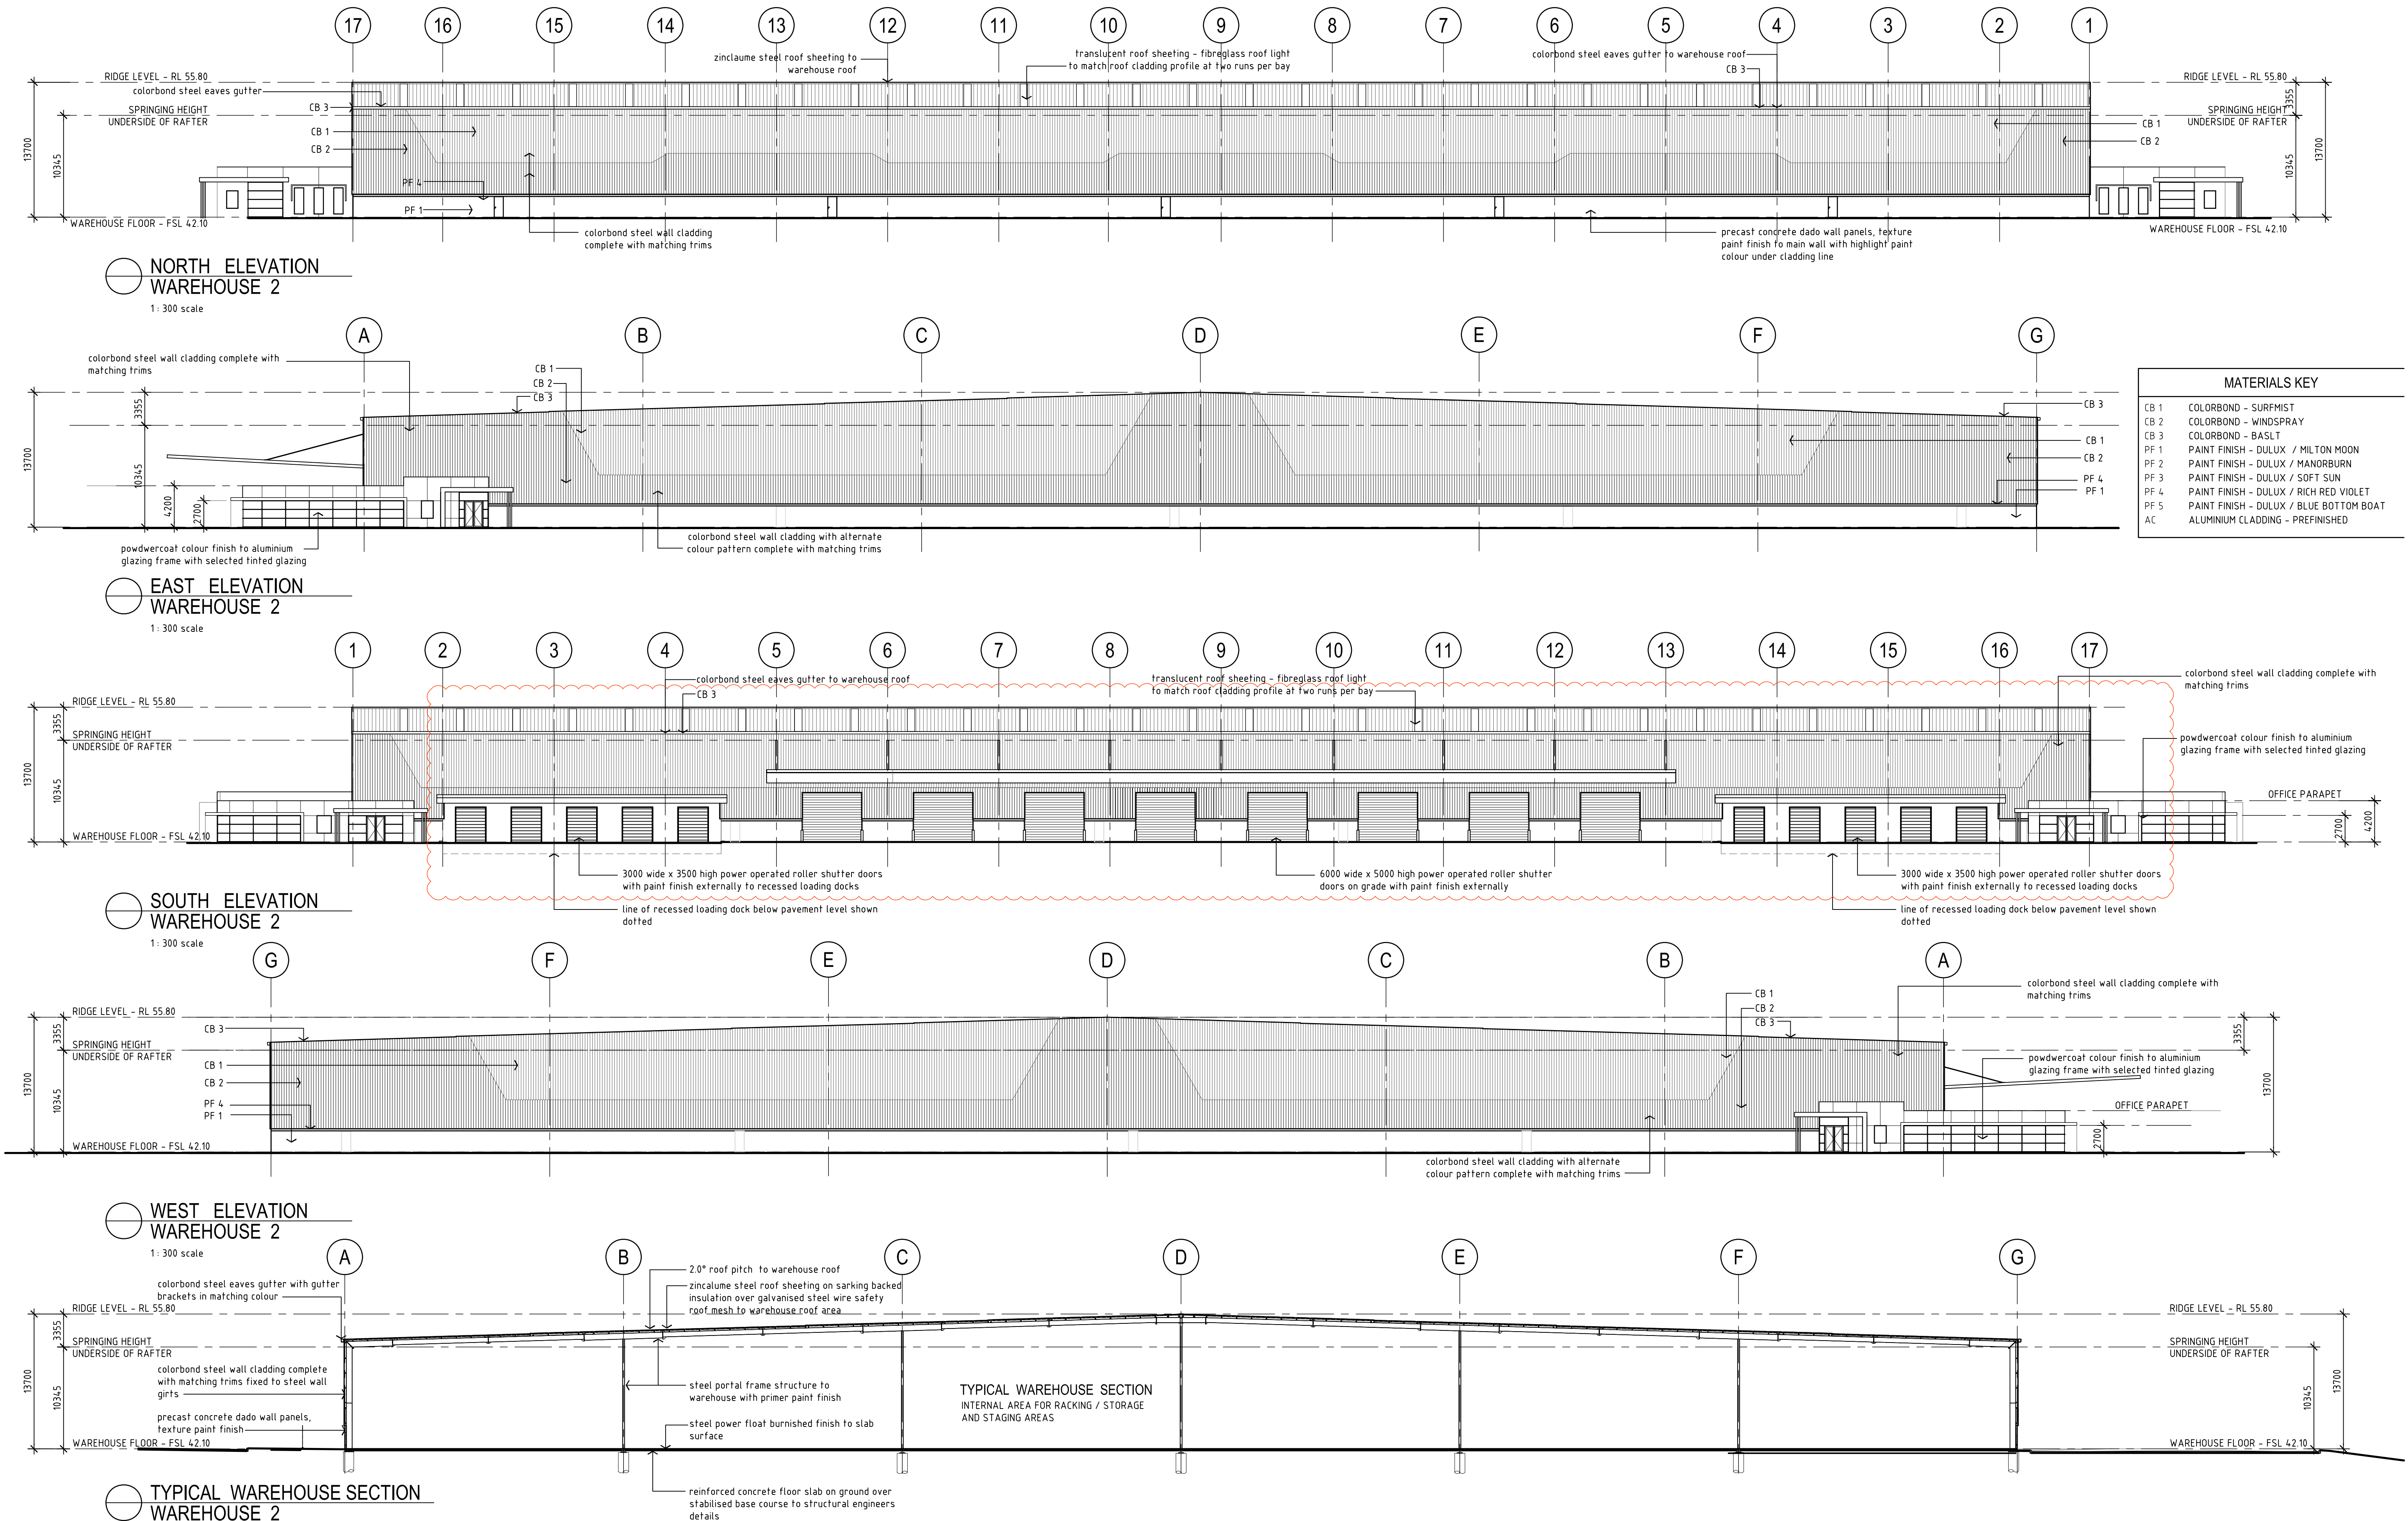


ABBREVIATIONS - ROOF	
BG	box gutter
EG	eaves gutter
RC	ridge capping - notched to suit roof sheet profile
REJ	roof expansion joint
TRS	translucent roof sheeting

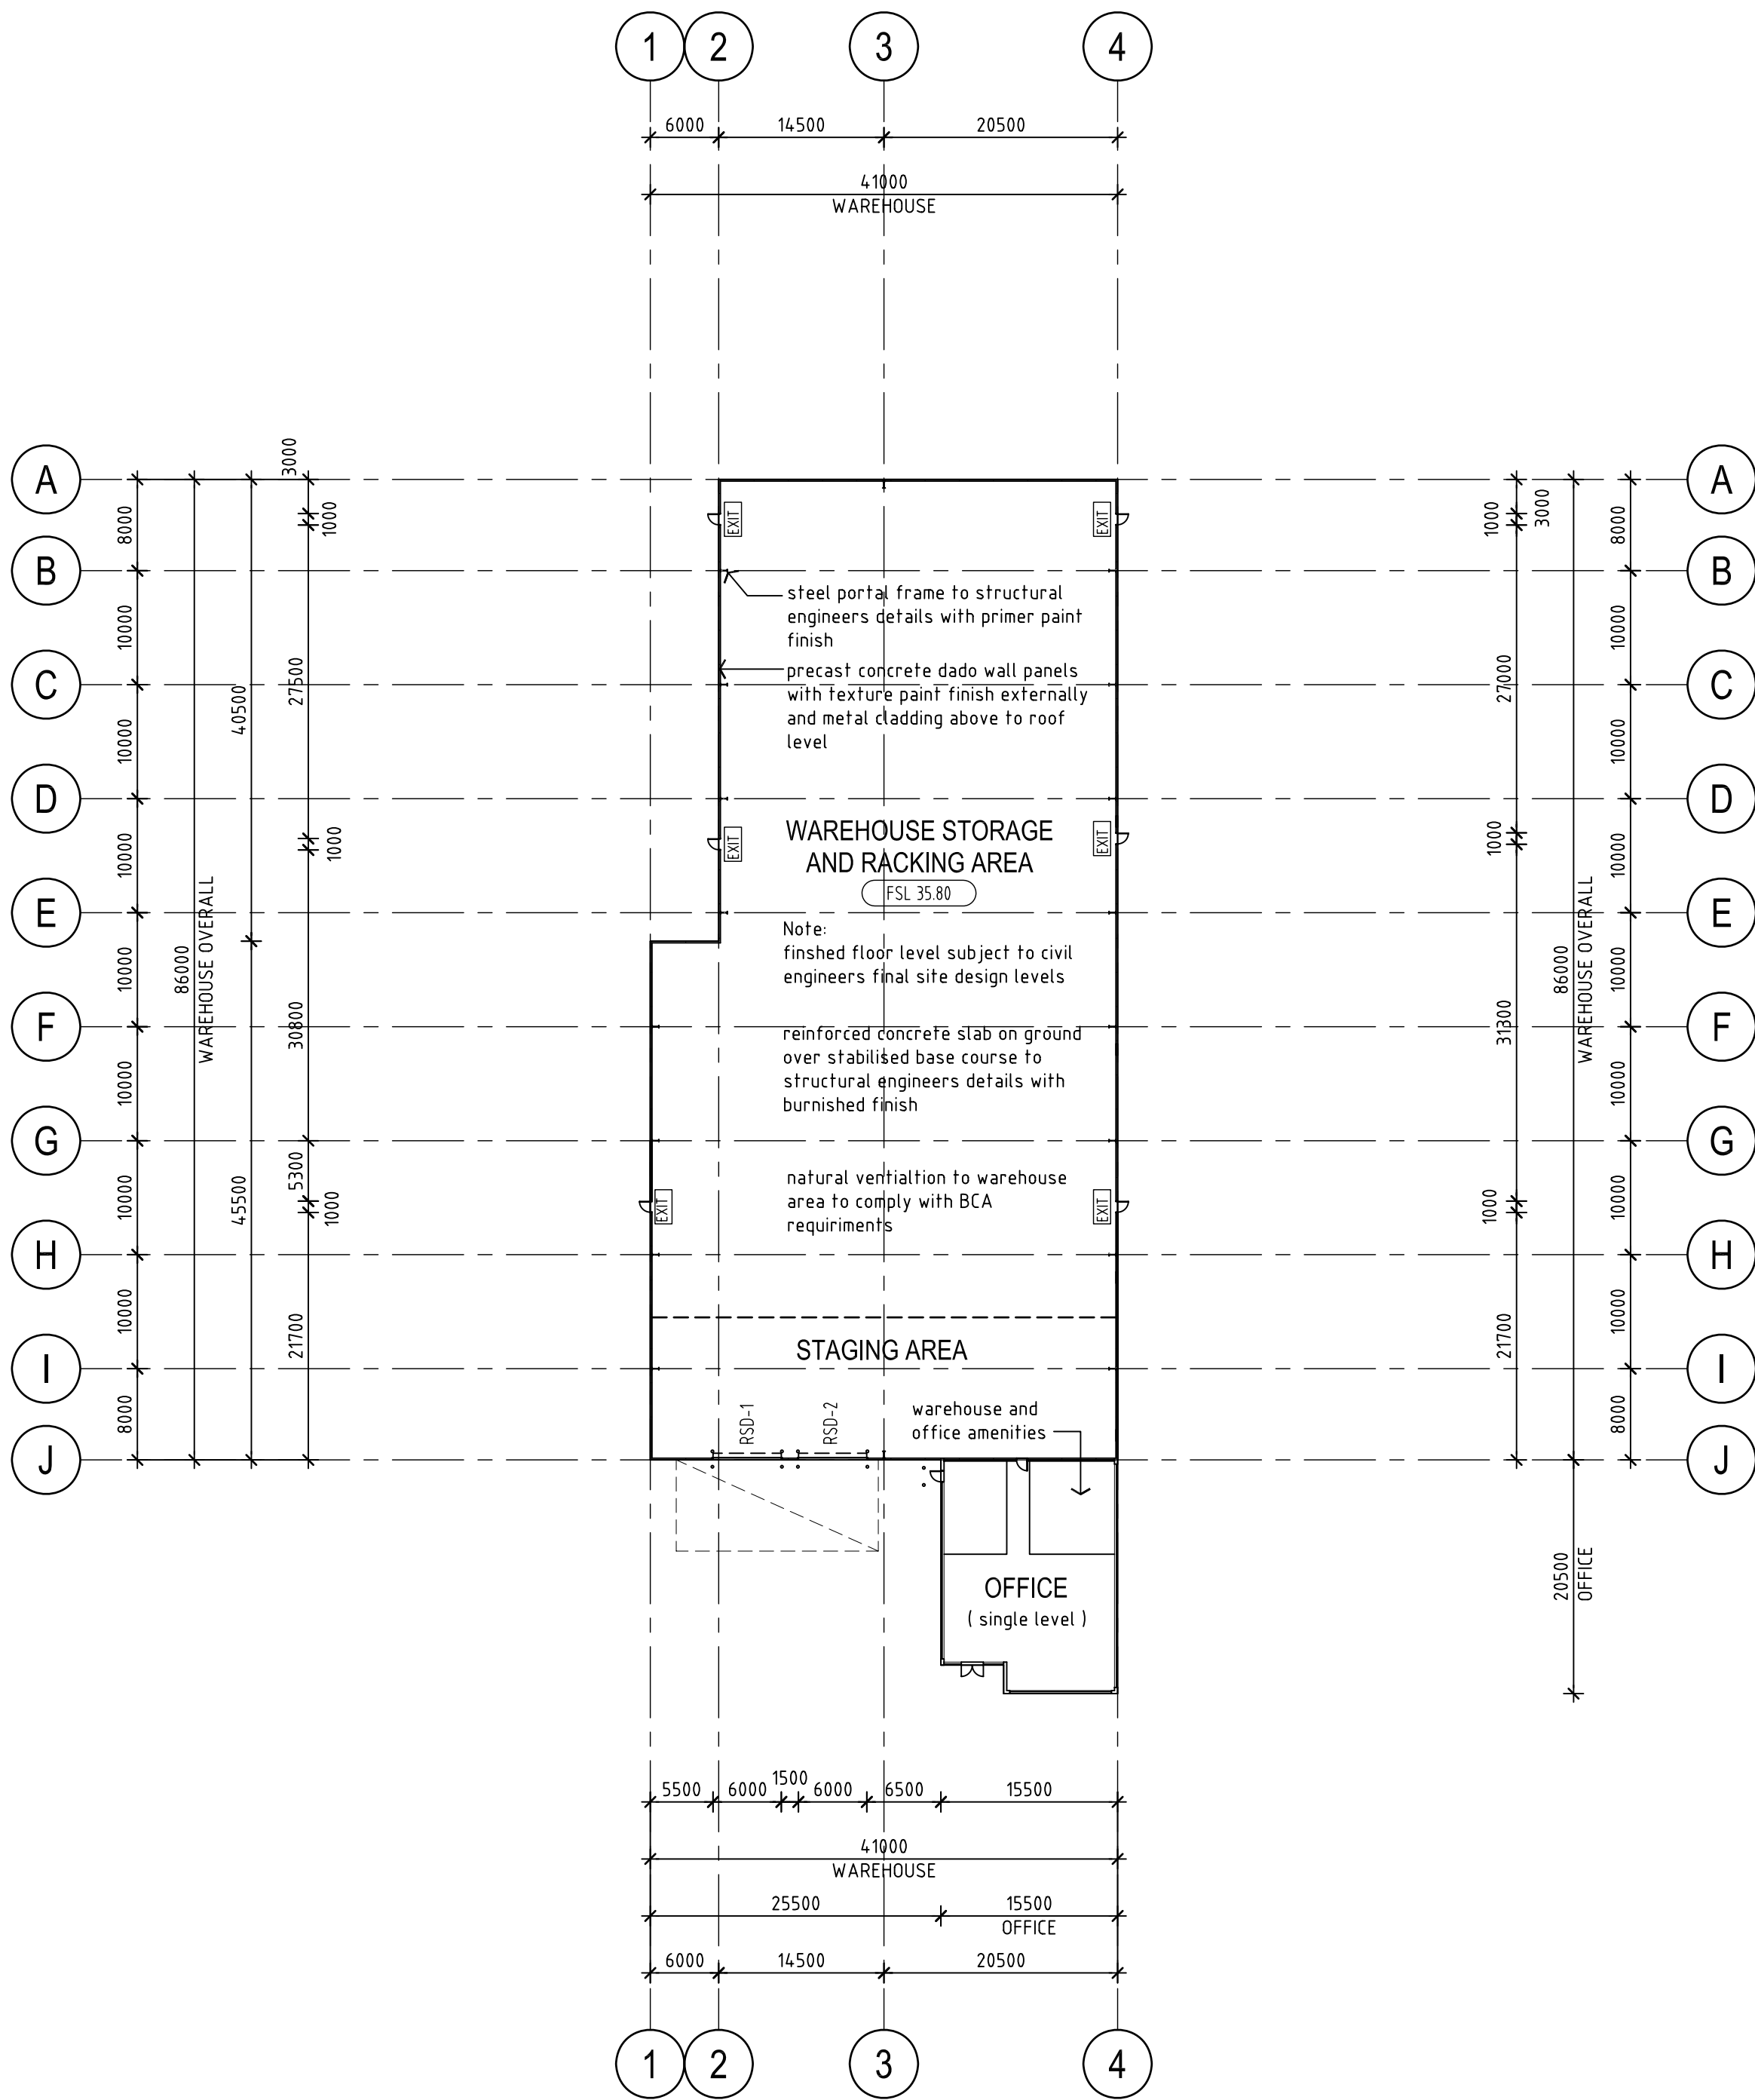

WAREHOUSE LAYOUT PLAN
WAREHOUSE 4
1 : 500 scale

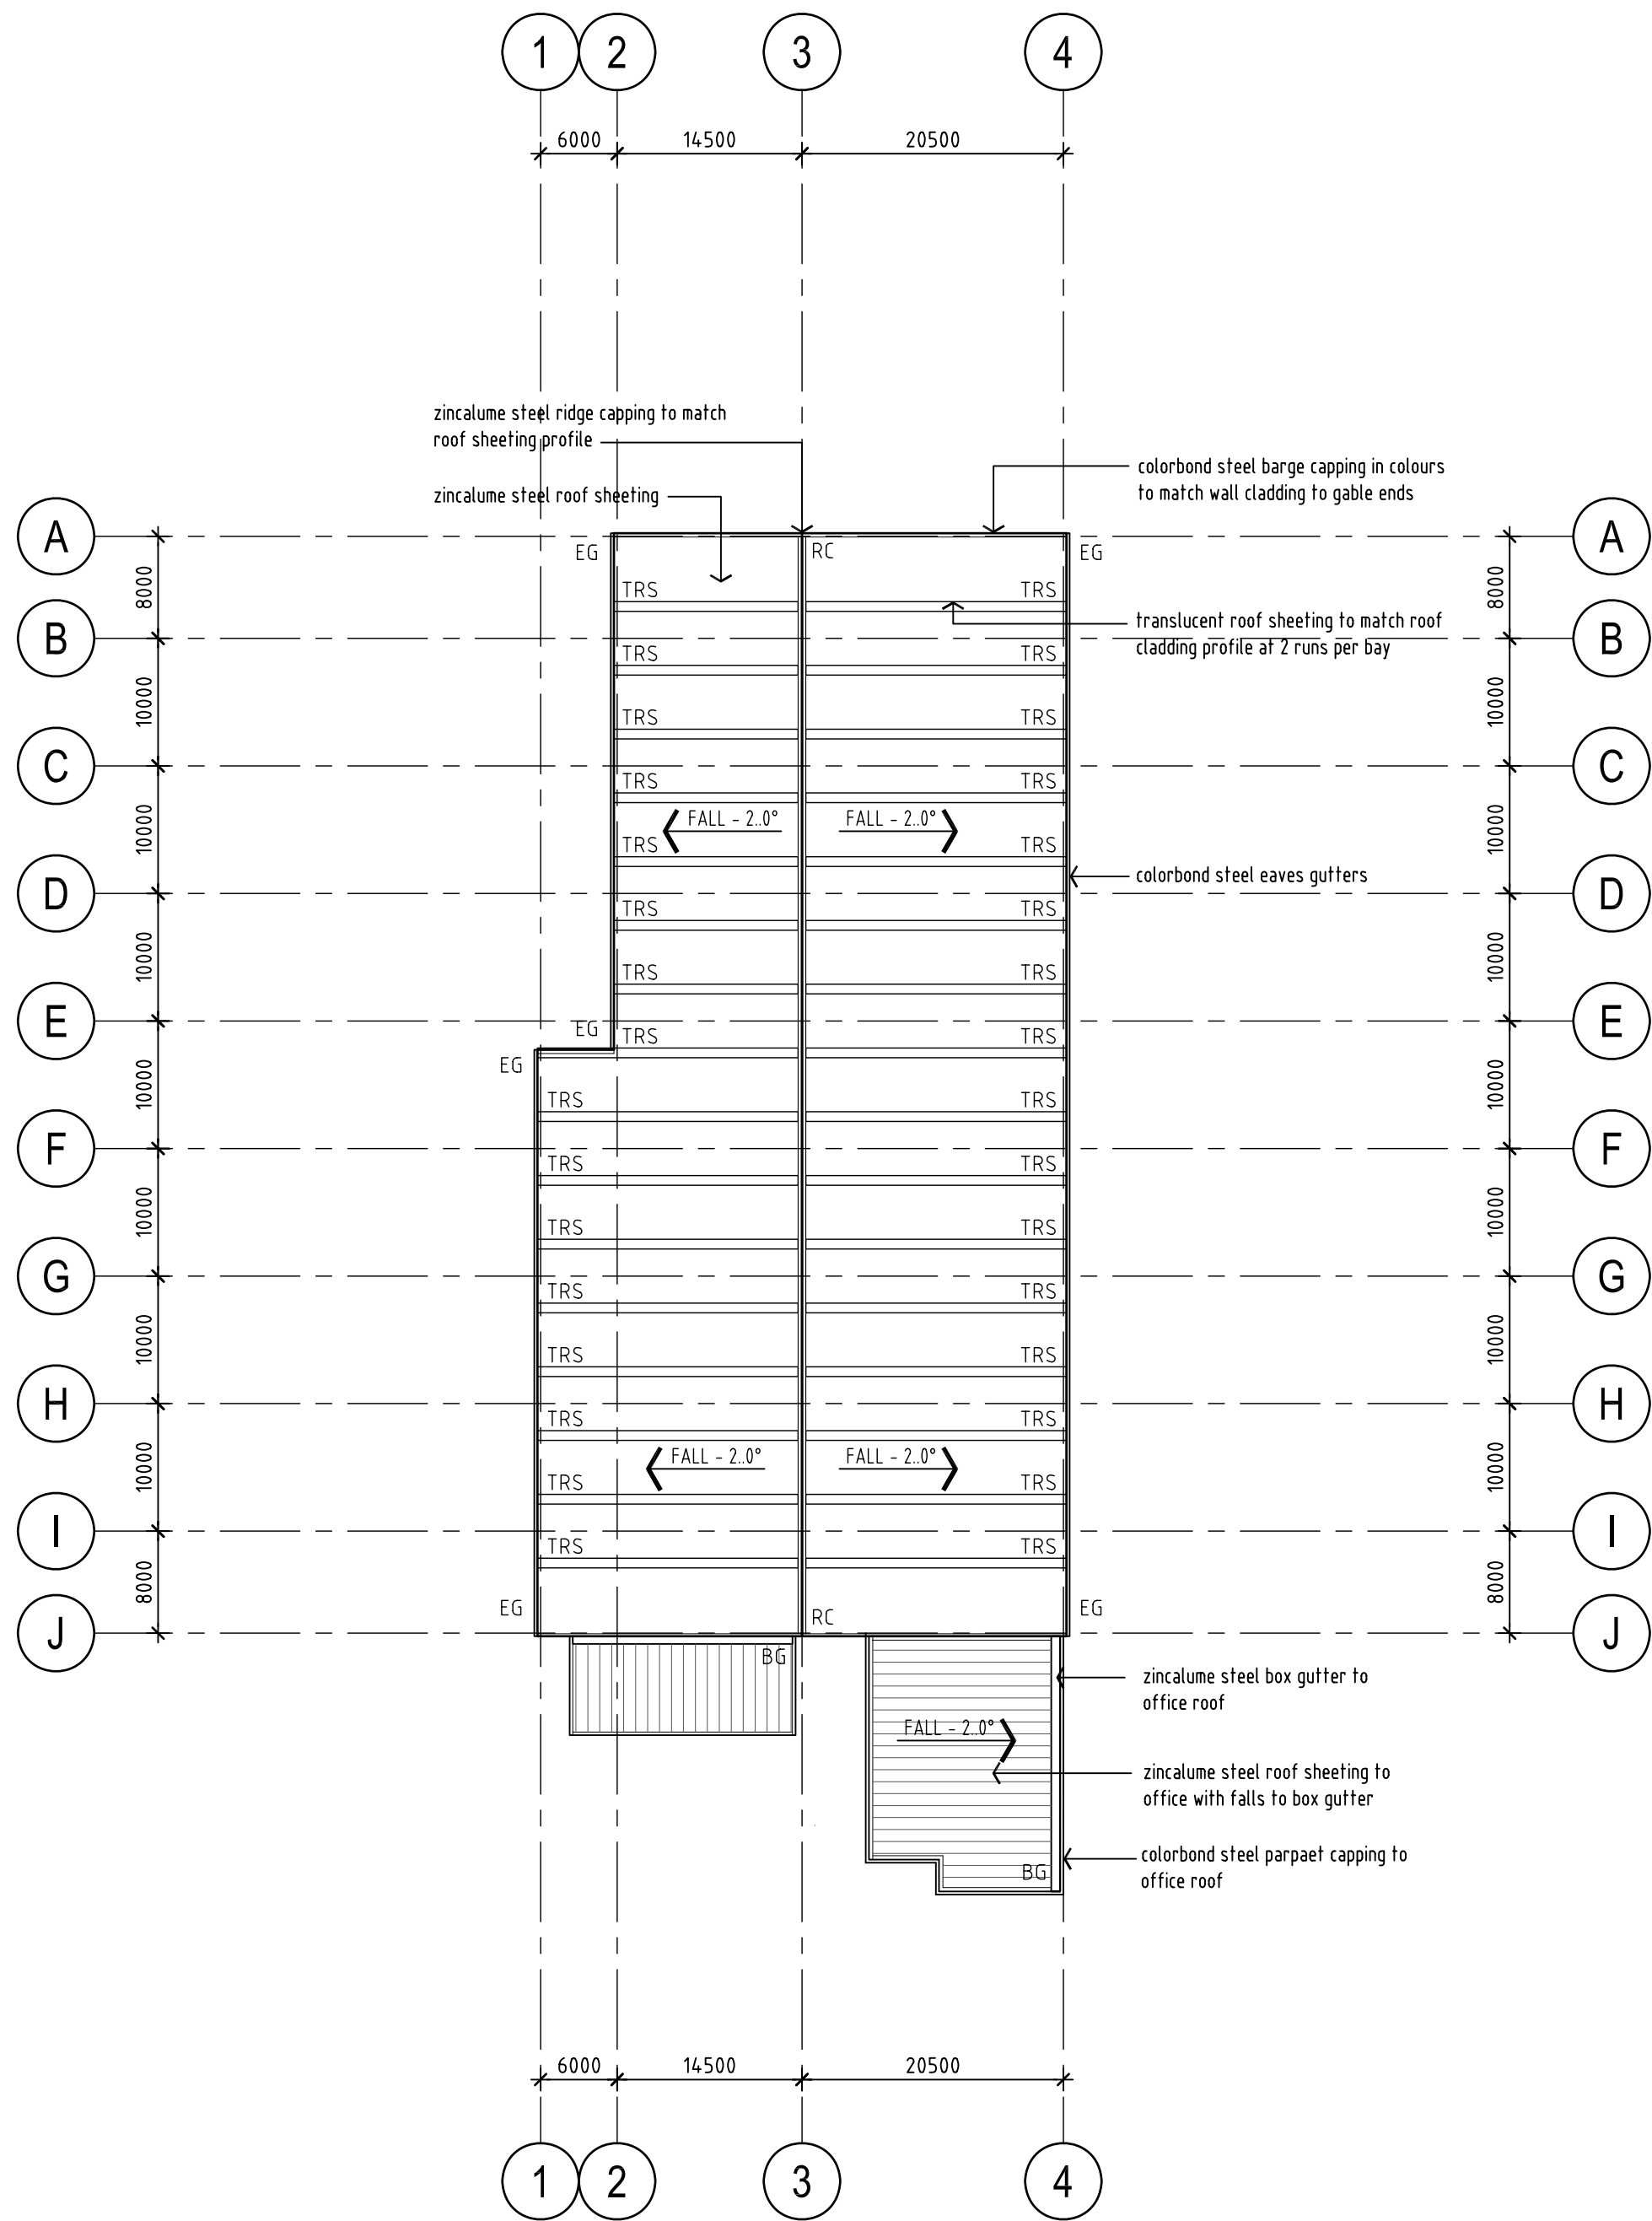

WAREHOUSE ROOF PLAN
WAREHOUSE 4
1 : 500 scale

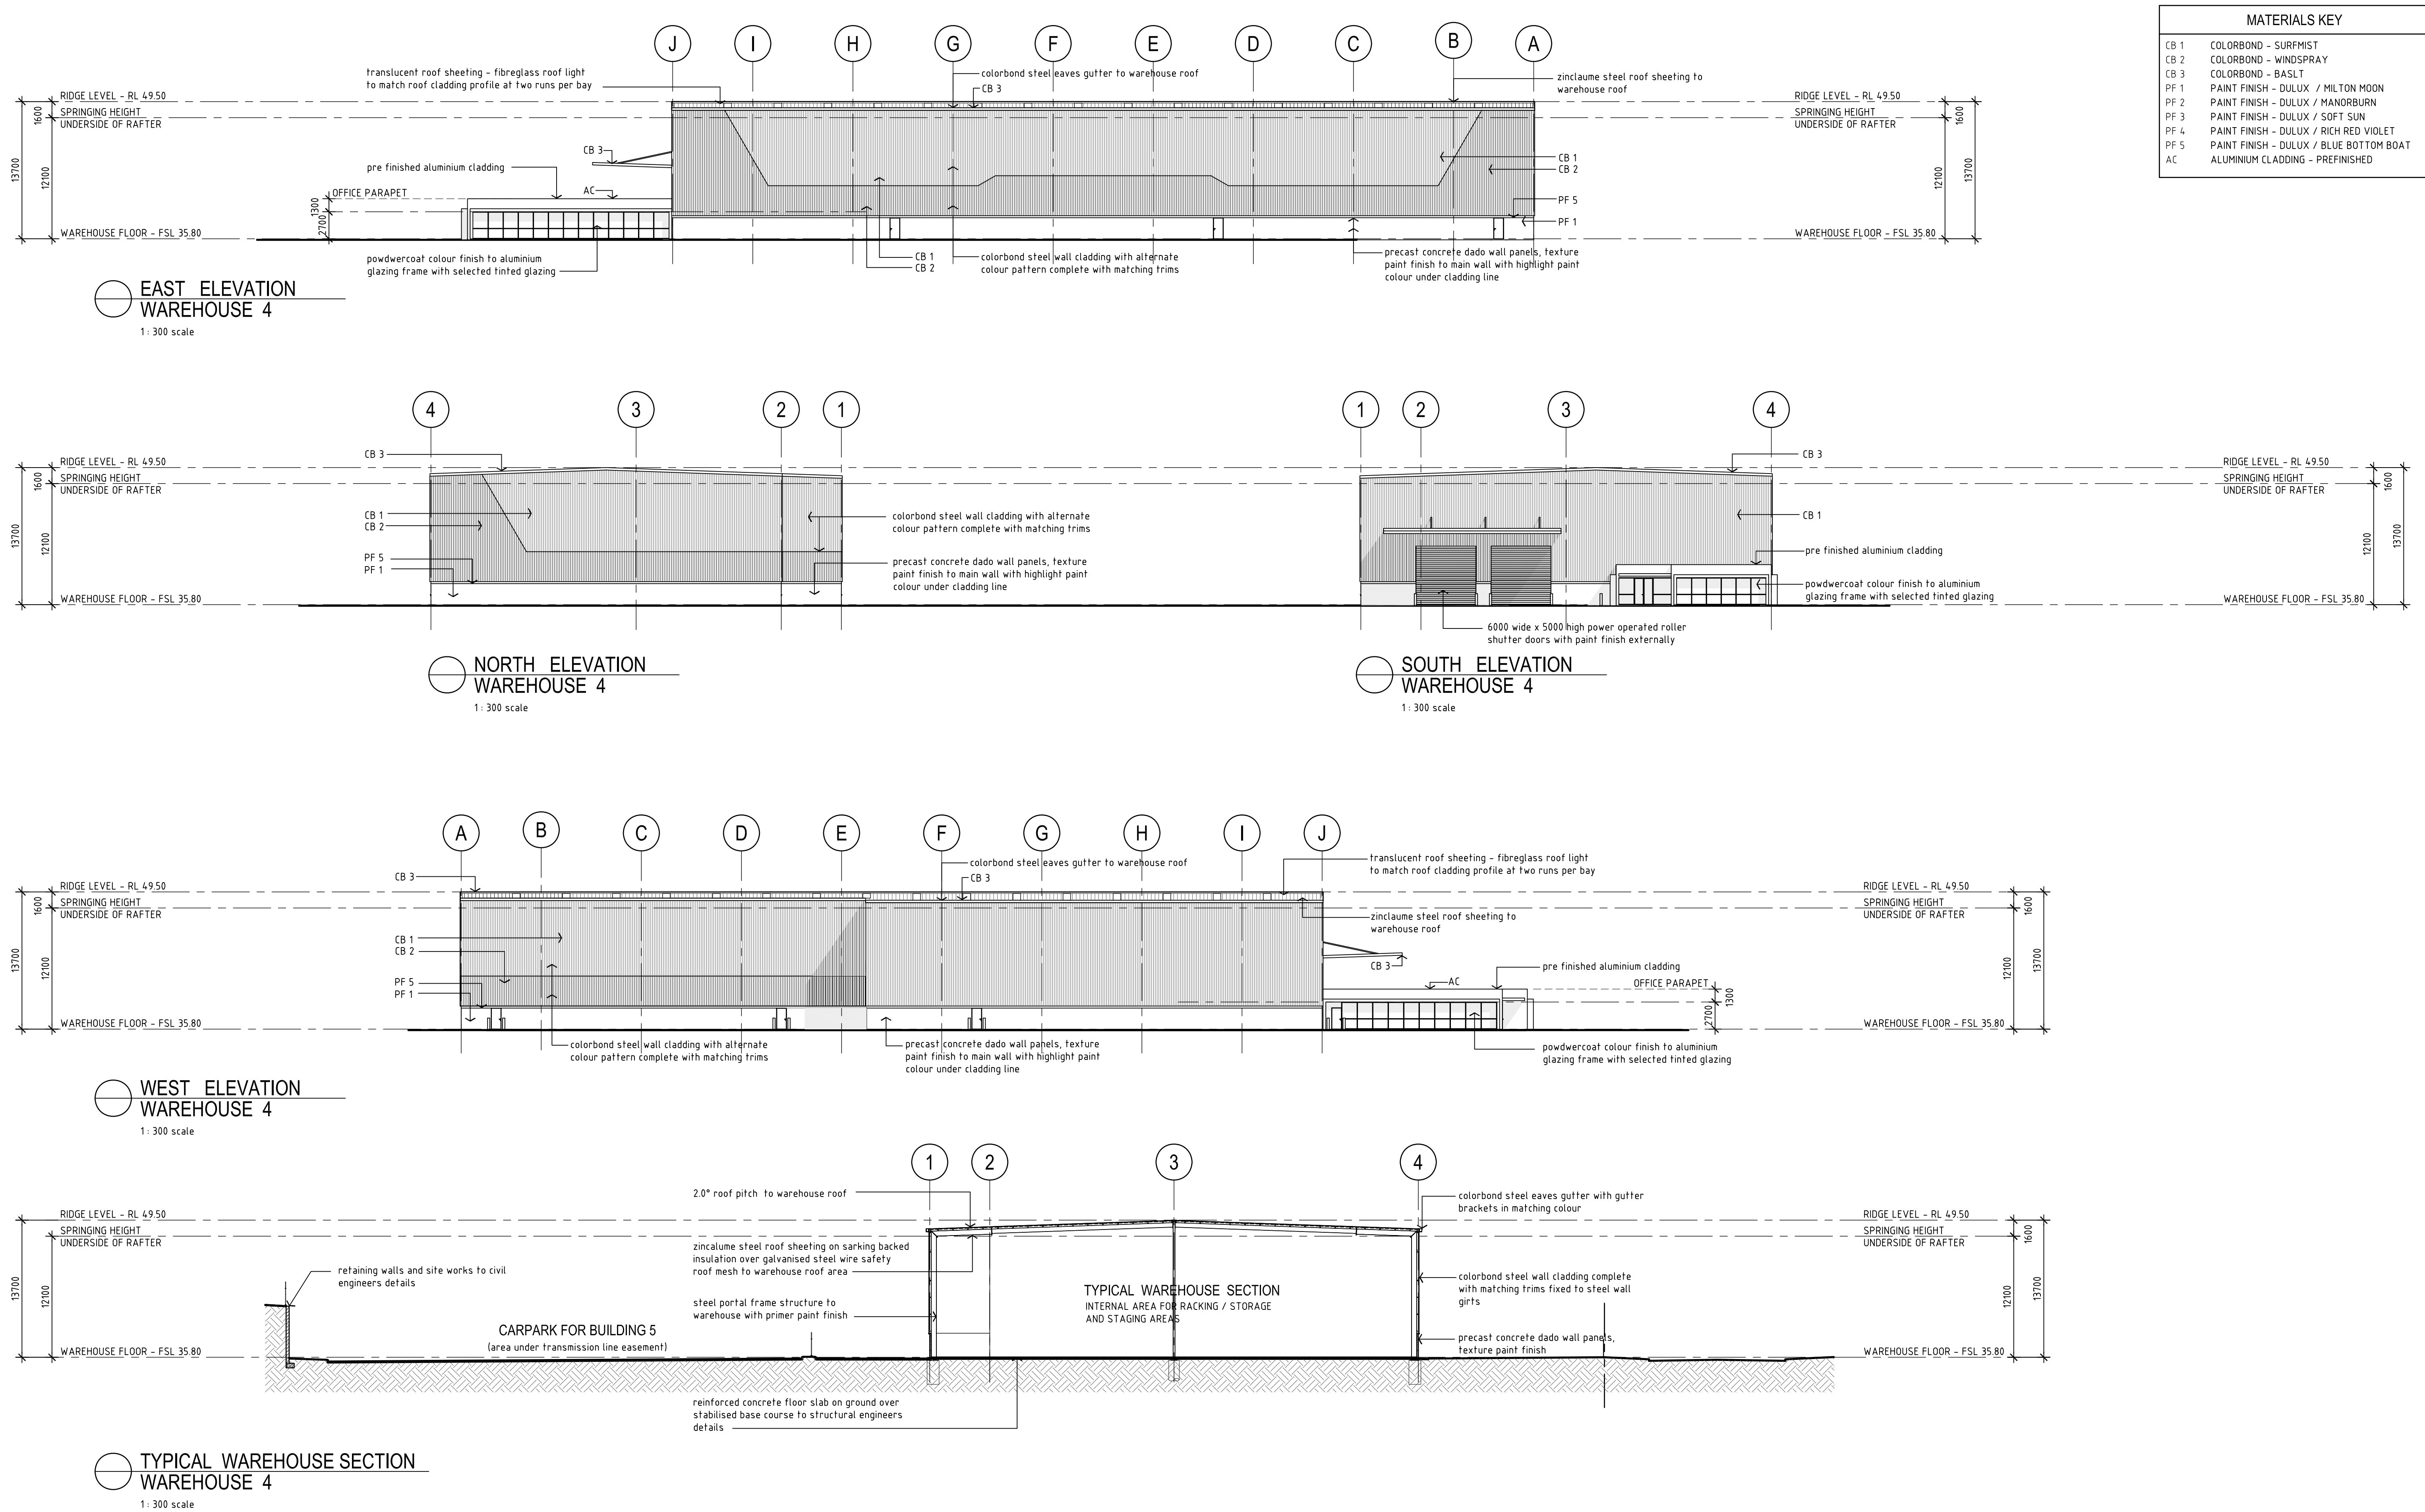

Issue: A 28/11/15 ISSUED FOR DEVELOPMENT APPLICATION
B 26/04/16 RESUBMISSION FOR PLANNING APPROVAL



Development Manager: **LOGOS** LOGOS Property Group
Suite 12.02 / 167 Macquarie Street
Sydney NSW 2000
T: + 612 9219 6066 F: + 612 9231 0948

Project Manager: **DBL PROPERTY**
Project / Development Managers
Level 6 / 432 Kent Street
Sydney NSW 2000
T: + 612 9267 4267 F: + 612 9267 4265

Project: **PRESTONS INDUSTRIAL ESTATE**
PROPOSED WAREHOUSE DEVELOPMENT
Cnr YARRUNGA STREET & BERNERA ROAD, PRESTONS NSW


AXIS ARCHITECTURAL
4 / 112 Cronulla Street, Cronulla NSW 2230
p + 02 9523 7858 / m + 0414 954 405
e + david@axisarchitects.com.au
AXIS ARCHITECTURAL Pty Ltd - ABN 18 086 853 376
Nominated Architect - David McDonald NSW ARB No. 7997



Drawing: **WAREHOUSE 4 BUILDING ELEVATIONS**

Drawn: AA	Project No: 140604	Drawing No: DA - A 242	Issue: B
Date: November 2015			
Scale: 1: 300 @ A1 1: 600 @ A3			

ABBREVIATIONS - ROOF	
BG	box gutter
EG	eaves gutter
RC	ridge capping - notched to suit roof sheet profile
REJ	roof expansion joint
TRS	translucent roof sheeting

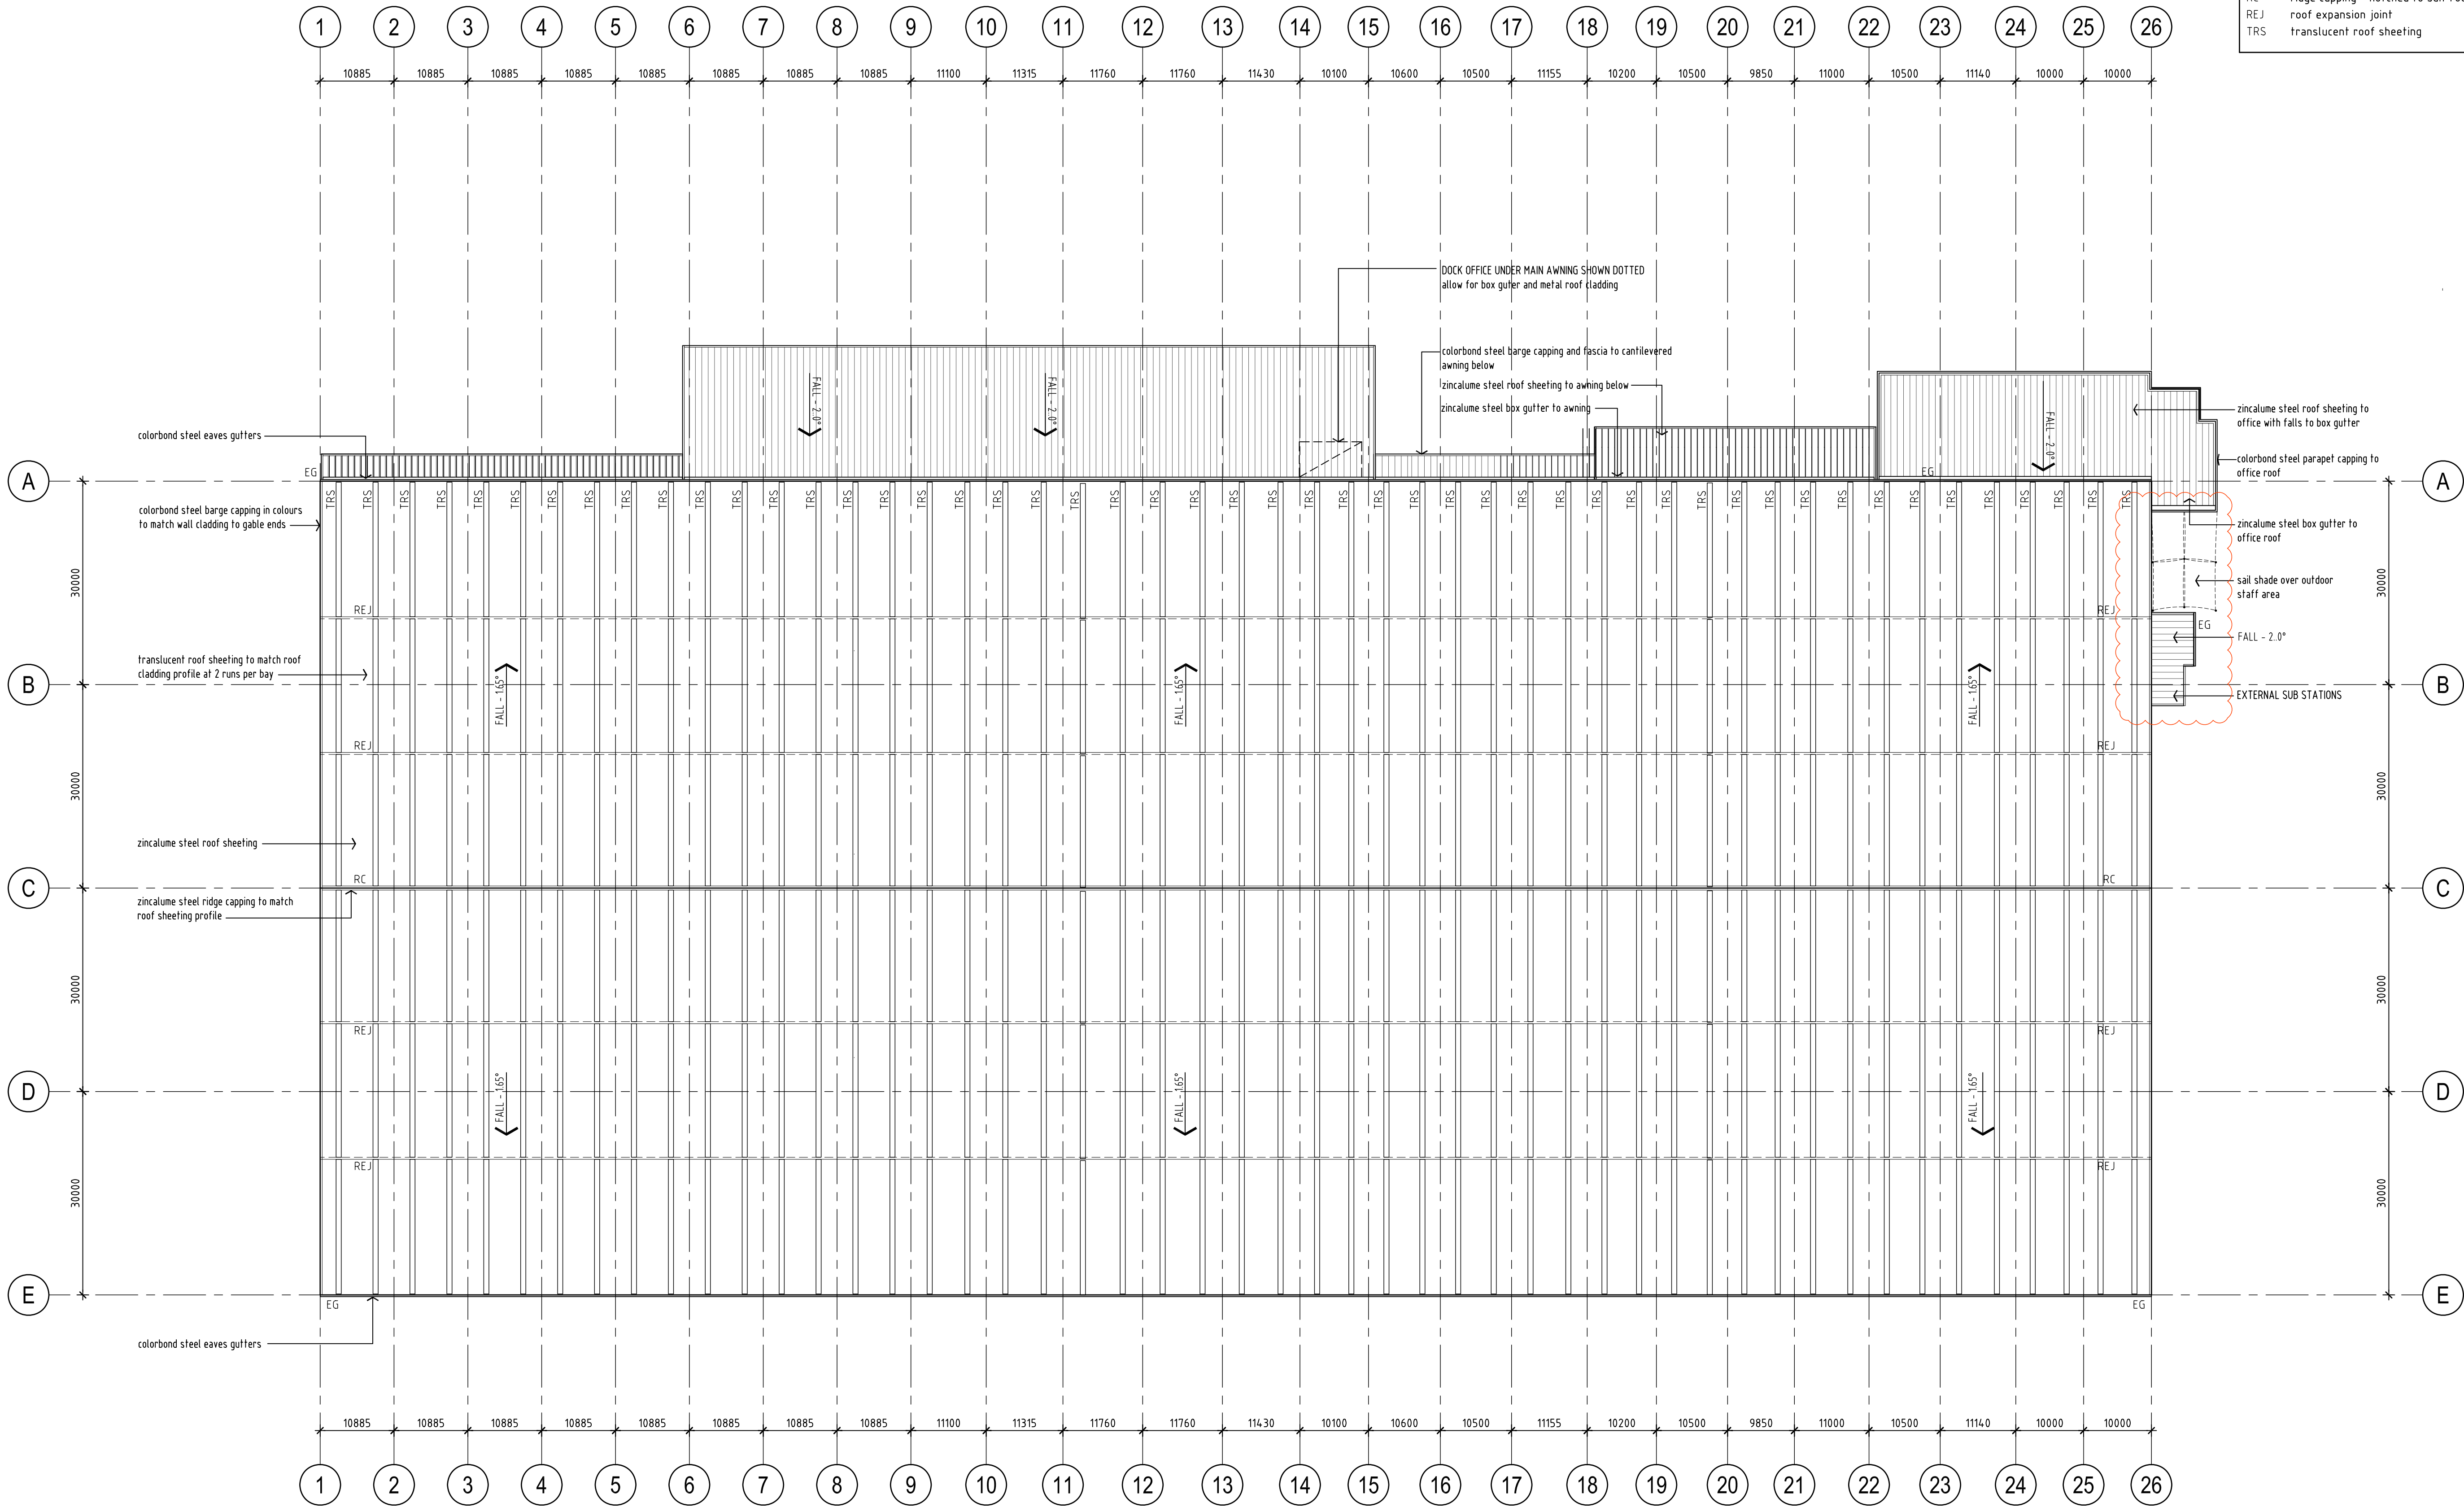

WAREHOUSE ROOF PLAN
WAREHOUSE 5

1:500 scale

Issue	Date	Amendment
A	28/11/15	ISSUED FOR DEVELOPMENT APPLICATION
C	11/04/16	grid layout updated for new structure and internal WH layout external substation and increased staff outdoor area added
D	21/04/16	roof pitch changed from 2 degree to 1.65 degree
E	26/04/16	RESUBMISSION FOR PLANNING APPROVAL

0 5 10 20 30 40 50m
1:500 scale @ A1 / 1:1000 scale @ A3

Development Manager:	LOGOS LOGOS Property Group
Project Manager:	DBL PROPERTY Project / Development Managers Level 6 / 432 Kent Street Sydney NSW 2000 P: + 612 9267 4267 F: + 612 9267 4265




PRESTONS INDUSTRIAL ESTATE

PROPOSED WAREHOUSE DEVELOPMENT

Cnr YARRUNGA STREET & BERNERA ROAD, PRESTONS NSW

AXIS	AXIS ARCHITECTURAL 4 / 112 Cronulla Street, Cronulla NSW 2230 p + 02 9523 7858 / m + 0414 954 405 e + david@axisarchitects.com.au AXIS ARCHITECTURAL Pty Ltd - ABN 18 086 853 376 Nominated Architect - David McDonald NSW ARB No. 7997
-------------	---

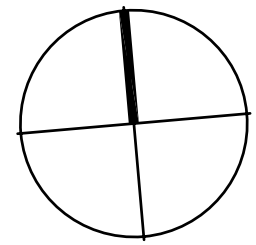

Drawing:	WAREHOUSE 5 BUILDING ROOF PLAN		
Drawn: AA	Project No:	Drawing No:	Issue:
Date: November 2015	140604	DA - A 252	E
Scale: 1:500 @ A1 1:1000 @ A3			

