

OXFORD FALLS SPORTING PRECINCT

QUEENWOOD SCHOOL FOR GIRLS
1100 OXFORD FALLS ROAD , OXFORD FALLS NSW 2100

Drawing Register


Drawing Number	Sheet Name	Sheet Scale	Rev	Sheet Issue Date
AR DA 0000	COVER SHEET, DRAWING LIST & LOCATION PLAN	NTS	B	18/11/25
AR DA 1000	SITE CONTEXT PLAN	NTS	A	04/08/25
AR DA 1001	EXISTING SITE PLAN	1:300	A	04/08/25
AR DA 1002	SITE ANALYSIS PLAN	1:300	A	04/08/25
AR DA 1003	DEMOLITION PLAN	1:300	A	04/08/25
AR DA 1100	SITE PLAN	1:300	B	22/08/25
AR DA 1200	INDOOR SPORTS HALL - SITE PLAN	1:200	A	04/08/25
AR DA 2001	INDOOR SPORTS HALL - BASEMENT FLOOR PLAN	1:100	A	04/08/25
AR DA 2002	INDOOR SPORTS HALL - GROUND FLOOR PLAN	1:100	A	04/08/25
AR DA 2003	INDOOR SPORTS HALL - FIRST FLOOR PLAN	1:100	A	04/08/25
AR DA 2004	INDOOR SPORTS HALL - ROOF PLAN	1:100	B	22/08/25
AR DA 2100	GFA PLANS	1:200	B	22/08/25
AR DA 2200	OUTDOOR SPORTS FIELD PLAN	1:200	C	18/11/25
AR DA 2210	OUTDOOR SPORTS FIELD - 3D VISUALS	NTS	A	18/11/25
AR DA 3000	INDOOR SPORTS HALL - ELEVATIONS 1	1:200	A	04/08/25
AR DA 3001	INDOOR SPORTS HALL - ELEVATIONS 2	1:200	A	04/08/25
AR DA 3100	INDOOR SPORTS HALL - SECTIONS	1:200	A	04/08/25
AR DA 3200	OUTDOOR SPORTS FIELD - SECTION AND ELEVATION 1	1:125	C	18/11/25
AR DA 3201	OUTDOOR SPORTS FIELD - SECTION AND ELEVATION 2	1:125	A	18/11/25
AR DA 3300	HEIGHT PLANE DIAGRAM	NTS	A	04/08/25
AR DA 4000	BUILDING SIGNAGE		A	04/08/25
AR DA 5000	EXTERNAL MATERIALS AND FINISHES	1:100	A	04/08/25
AR DA 6000	SHADOW ANALYSIS	NTS	A	04/08/25
AR DA 7001	PERSPECTIVE VIEWS 01	NTS	A	04/08/25
AR DA 7002	PERSPECTIVE VIEWS 02	NTS	A	04/08/25
Grand total: 25				




OXFORD FALLS SPORTING PRECINCT SITE -
LOCATION PLAN




OXFORD FALLS SPORTING PRECINCT SITE -
CONTEXT PLAN

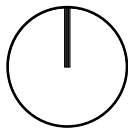

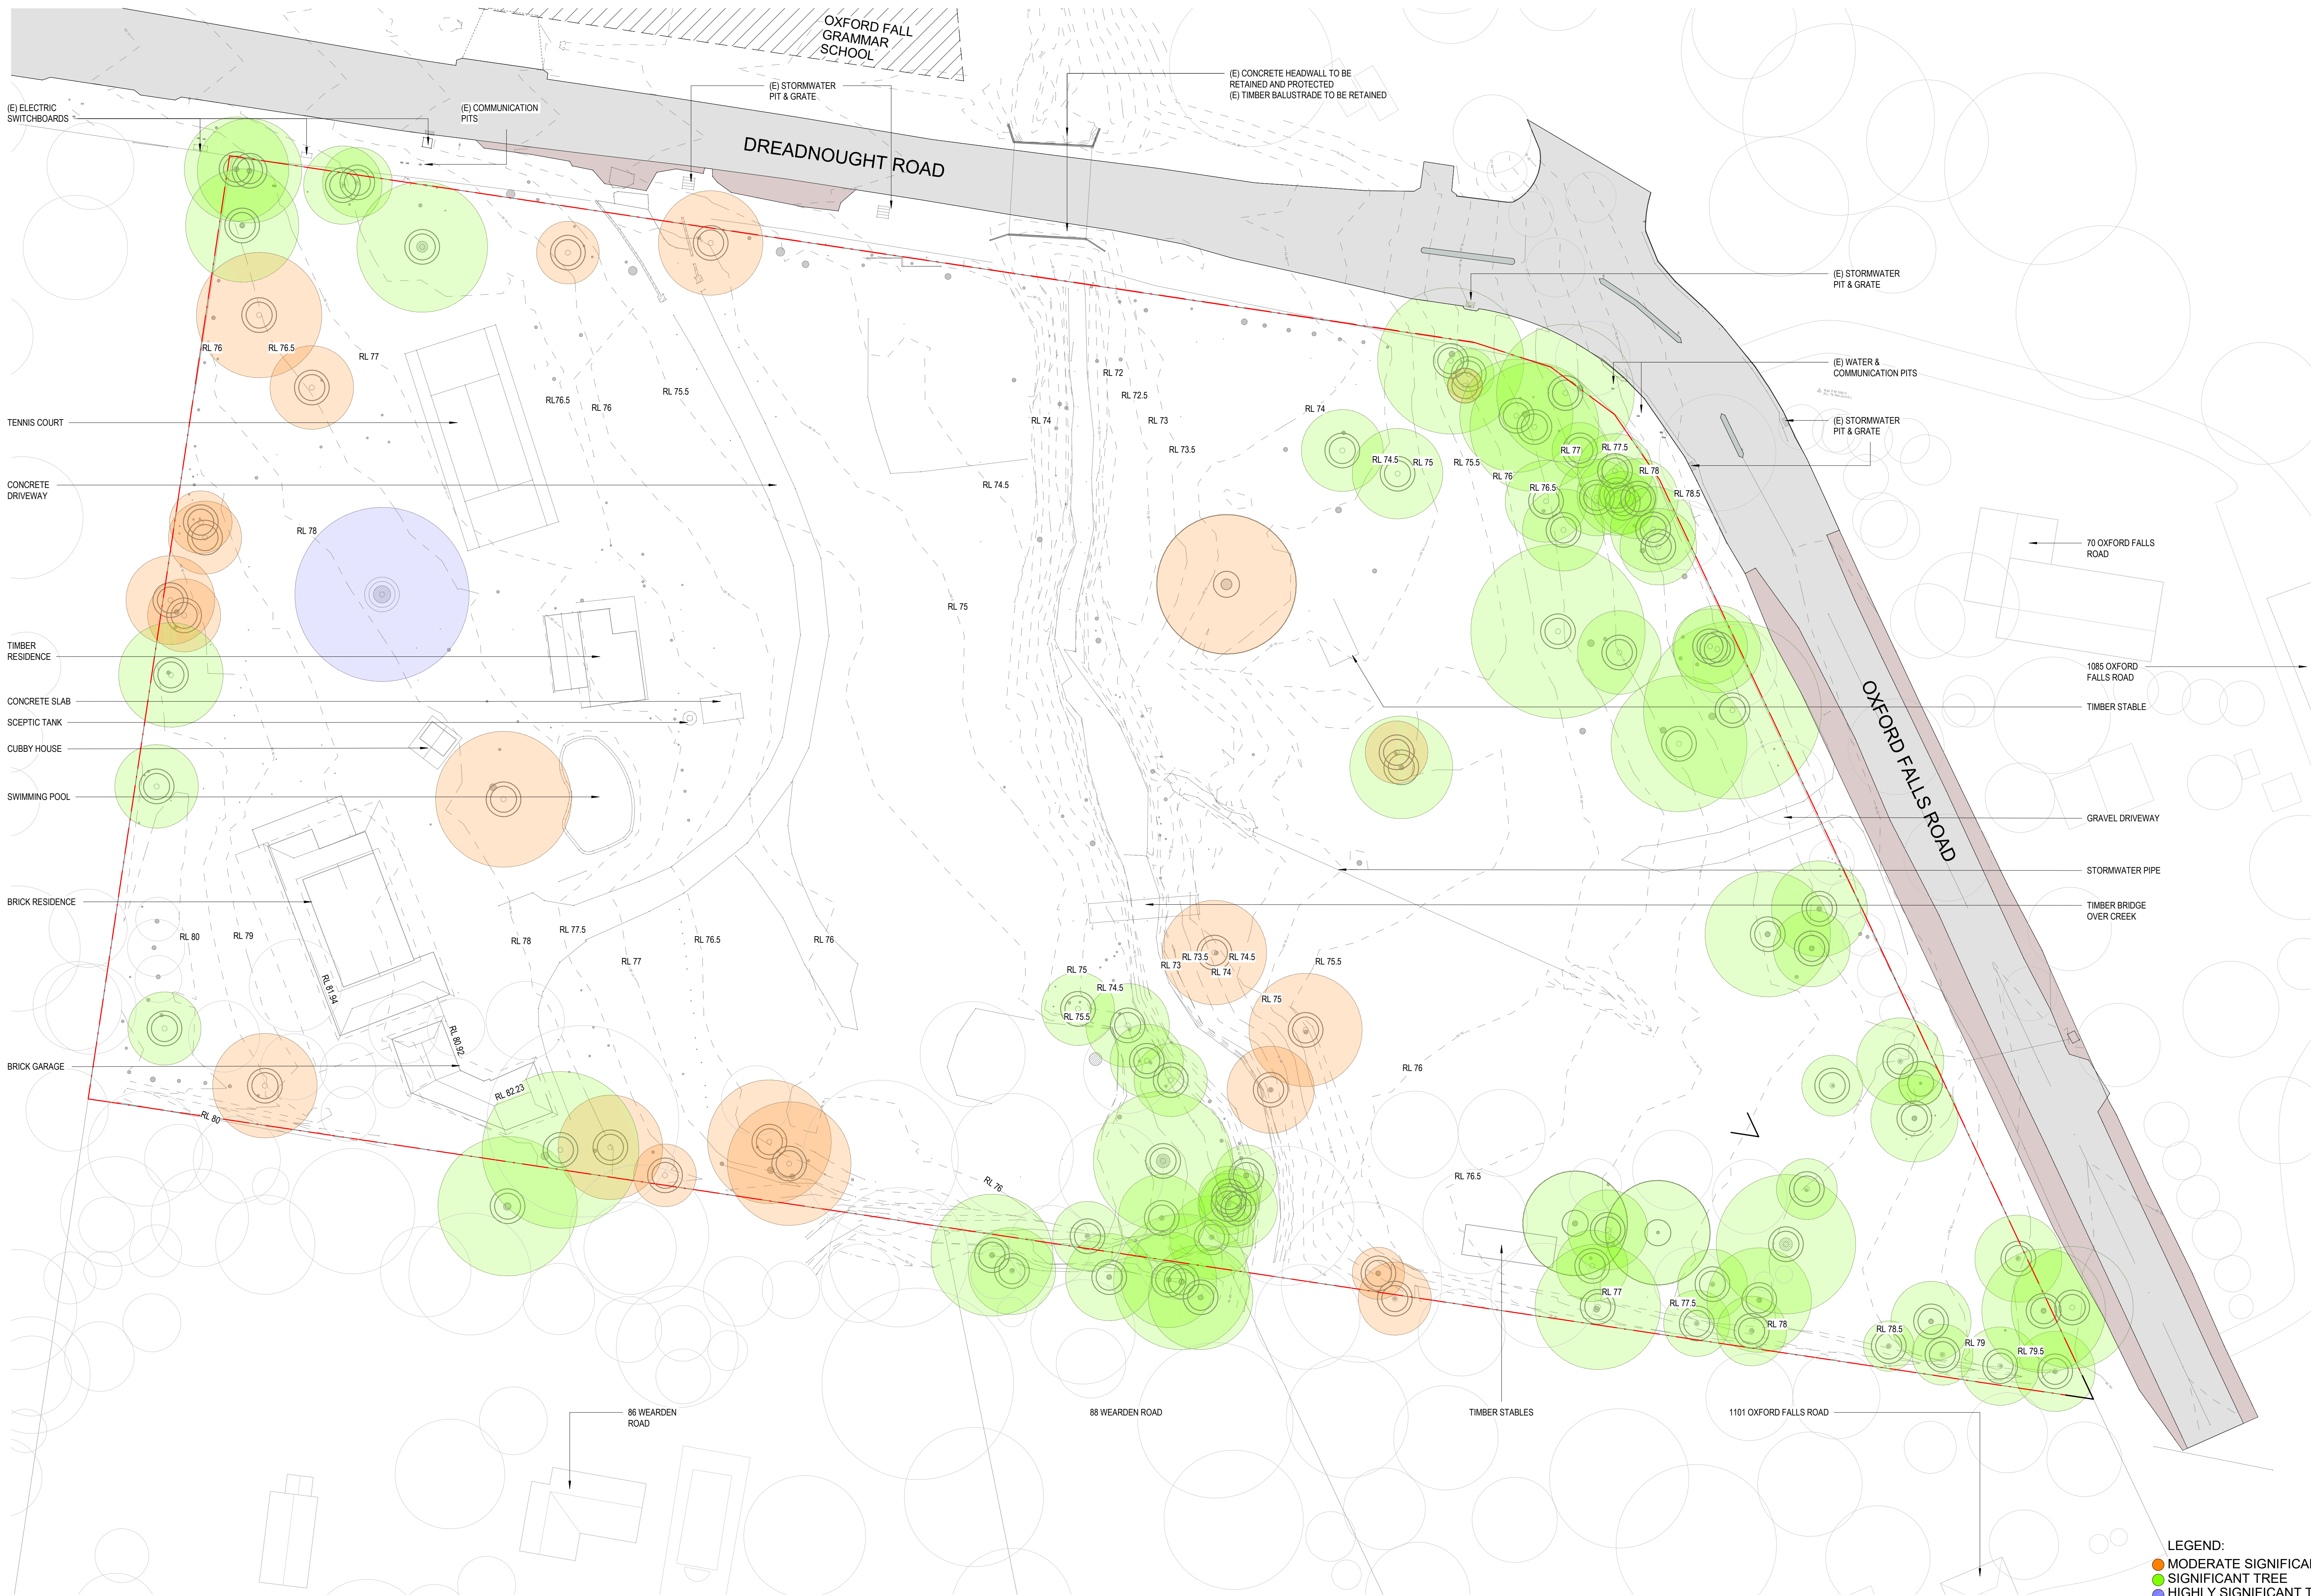

LEGEND:
MODERATE SIGNIFICANCE TREE
SIGNIFICANT TREE
HIGHLY SIGNIFICANT TREE

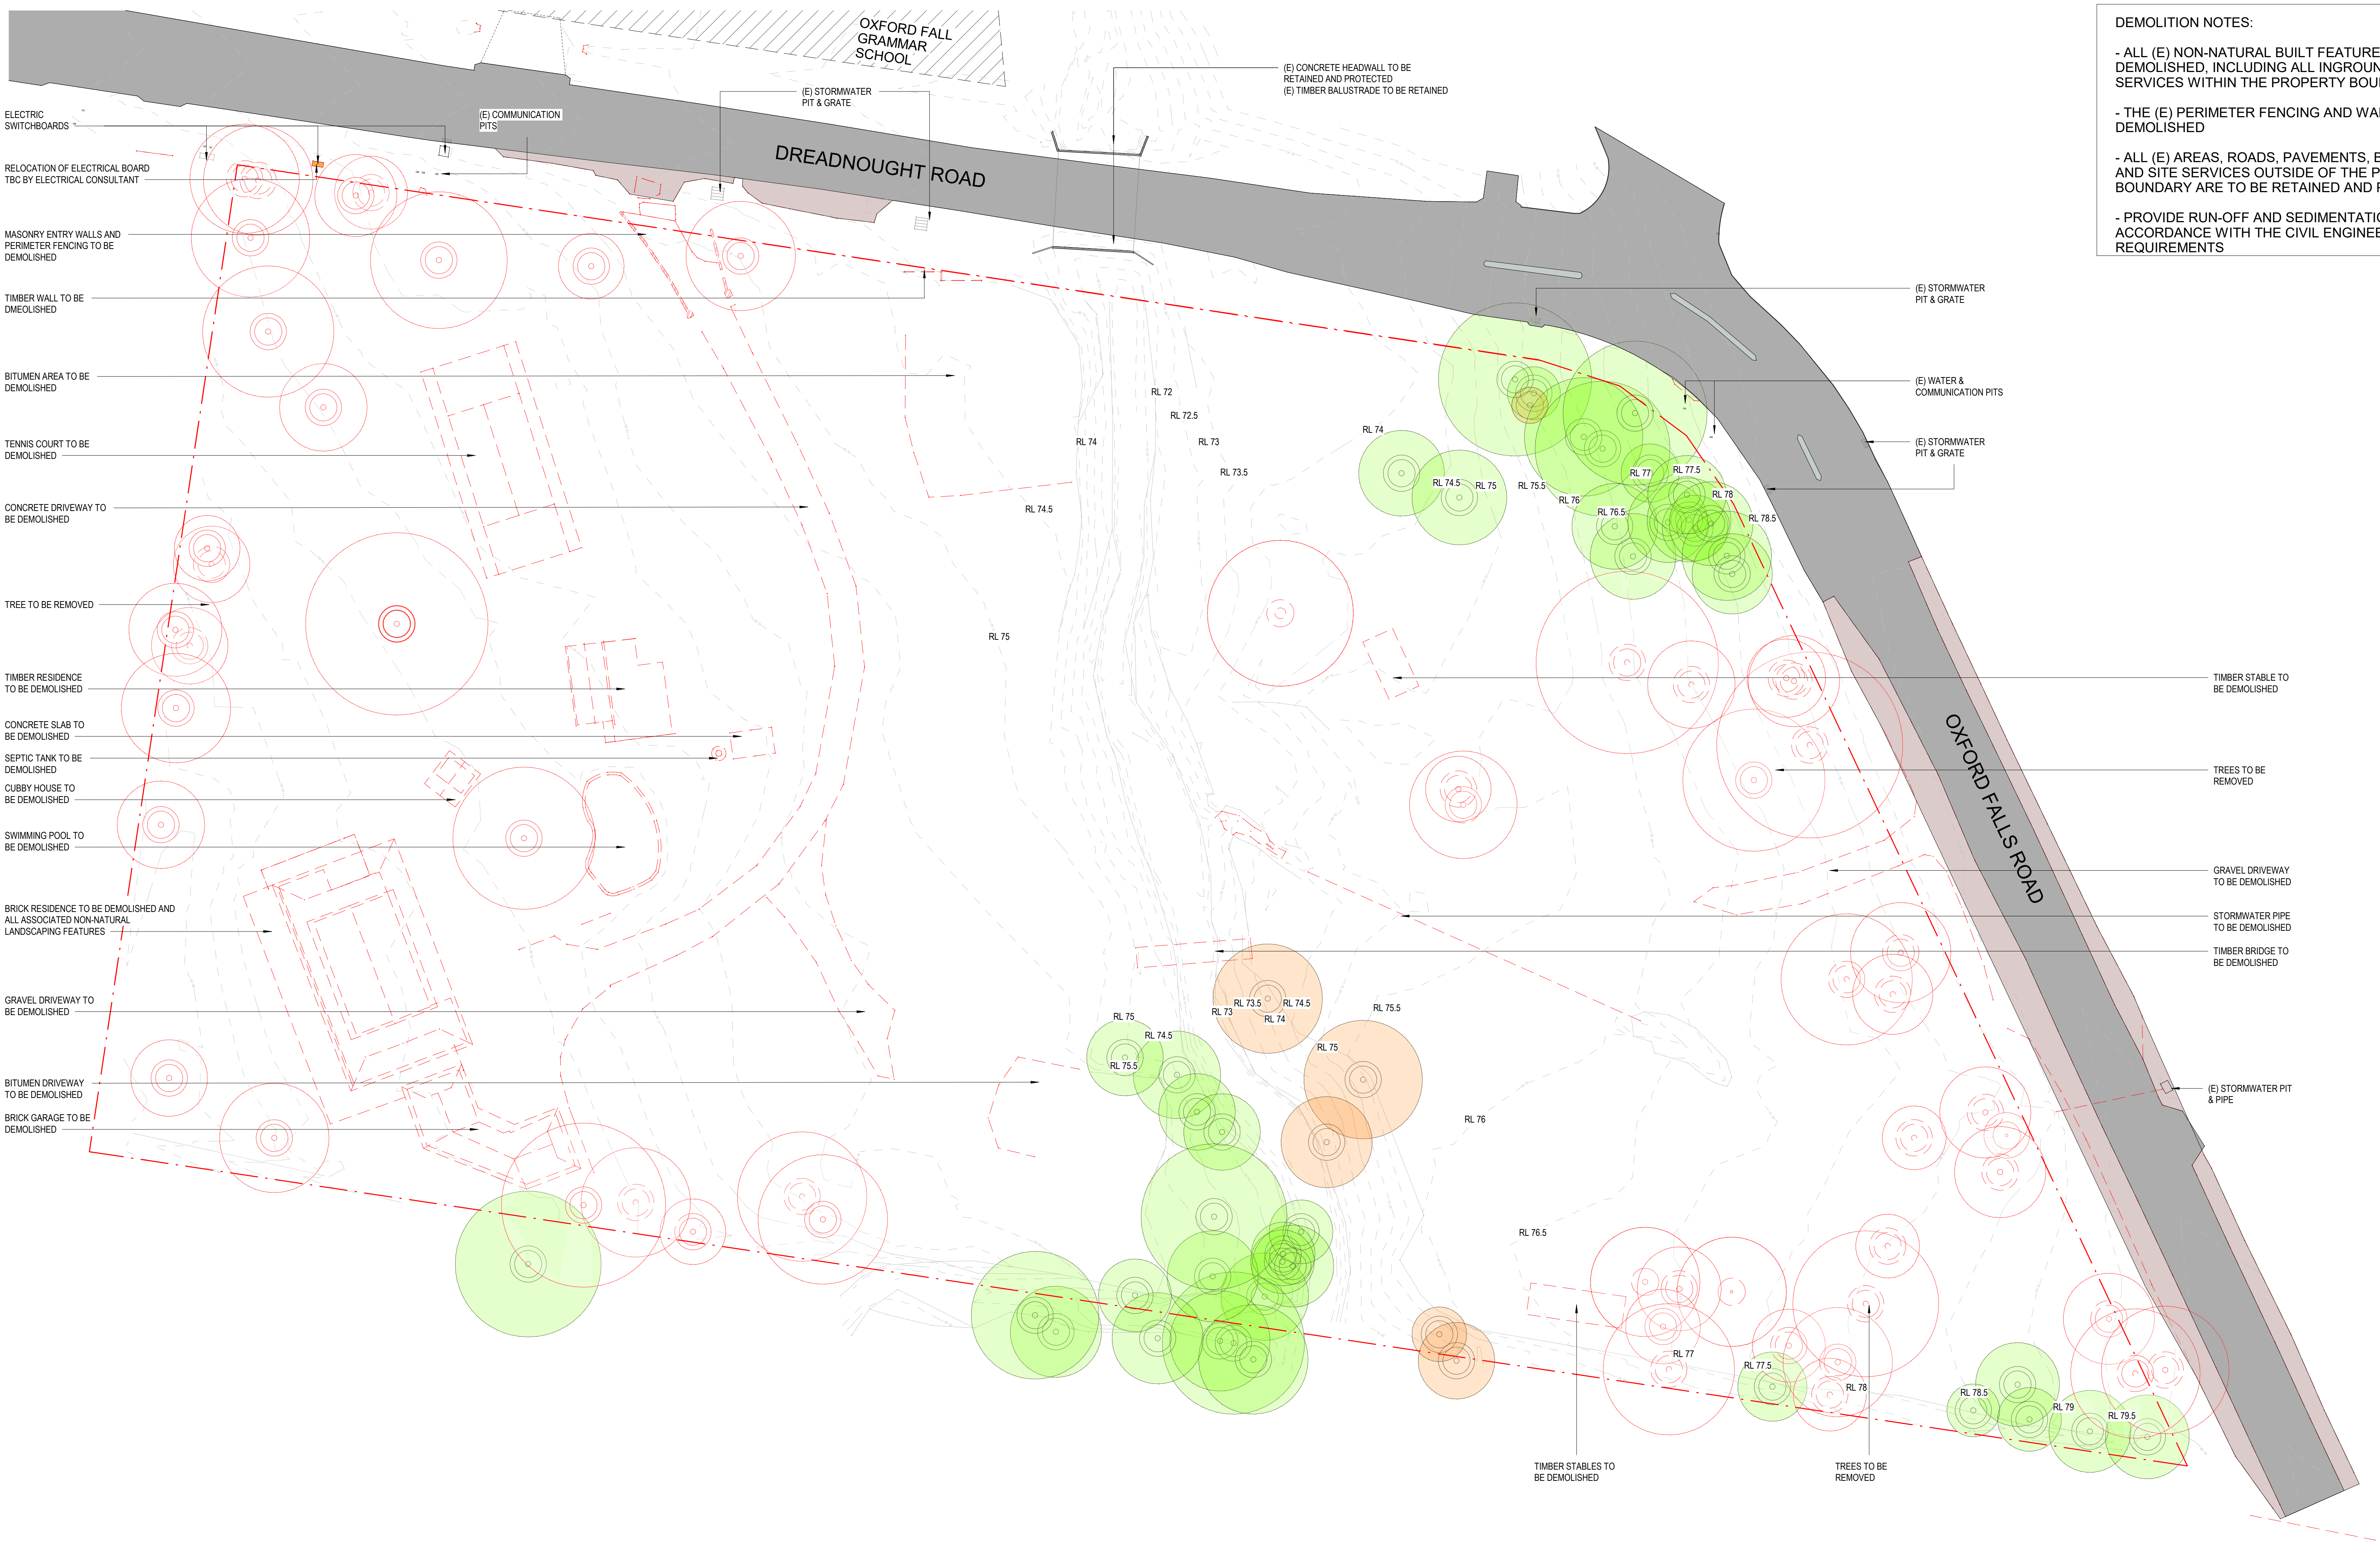

DEMOLITION NOTES:

- ALL (E) NON-NATURAL BUILT FEATURES ARE TO BE DEMOLISHED, INCLUDING ALL INGROUND REDUNDANT SERVICES WITHIN THE PROPERTY BOUNDARY
- THE (E) PERIMETER FENCING AND WALLS ARE TO BE DEMOLISHED
- ALL (E) AREAS, ROADS, PAVEMENTS, BUILT ELEMENTS AND SITE SERVICES OUTSIDE OF THE PROPERTY BOUNDARY ARE TO BE RETAINED AND PROTECTED
- PROVIDE RUN-OFF AND SEDIMENTATION CONTROL IN ACCORDANCE WITH THE CIVIL ENGINEERS REQUIREMENTS


LEGEND:


- MODERATE SIGNIFICANCE TREE
- SIGNIFICANT TREE
- HIGHLY SIGNIFICANT TREE





REFER TO THE
LANDSCAPE PLAN
FOR NEW
LANDSCAPE WORKS


- LEGEND:
- MODERATE SIGNIFICANCE TREE
 - SIGNIFICANT TREE
 - HIGHLY SIGNIFICANT TREE



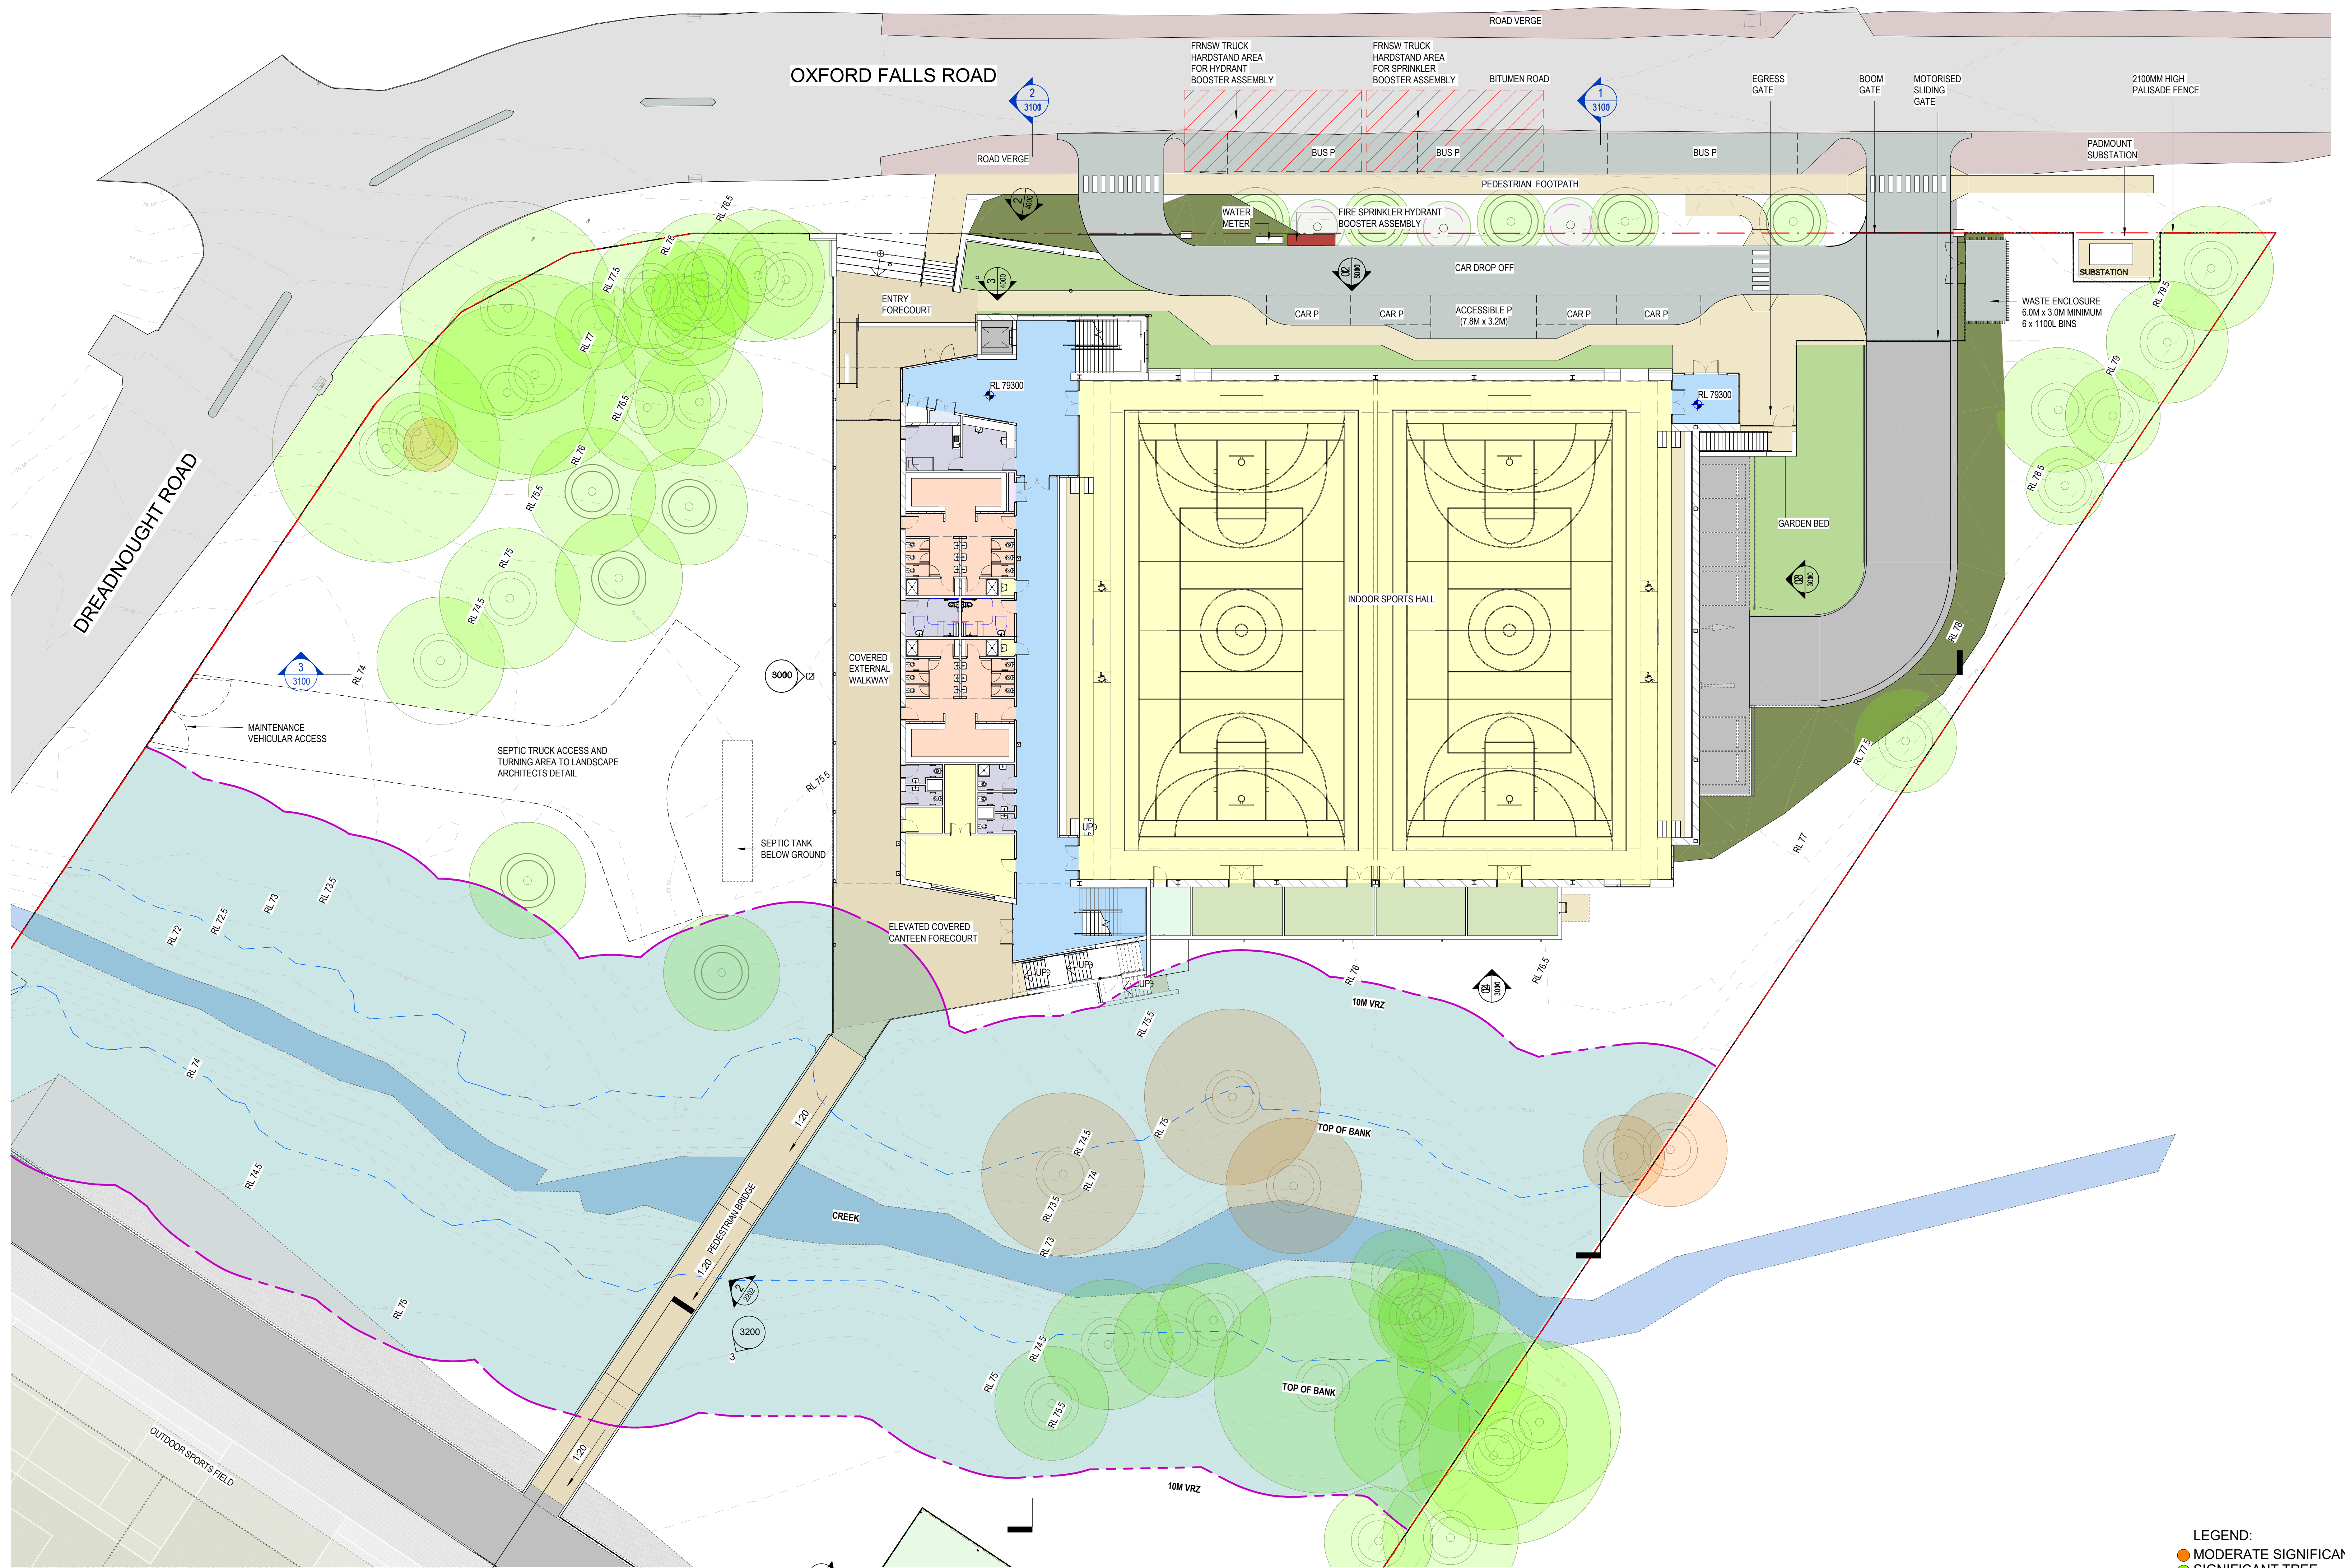


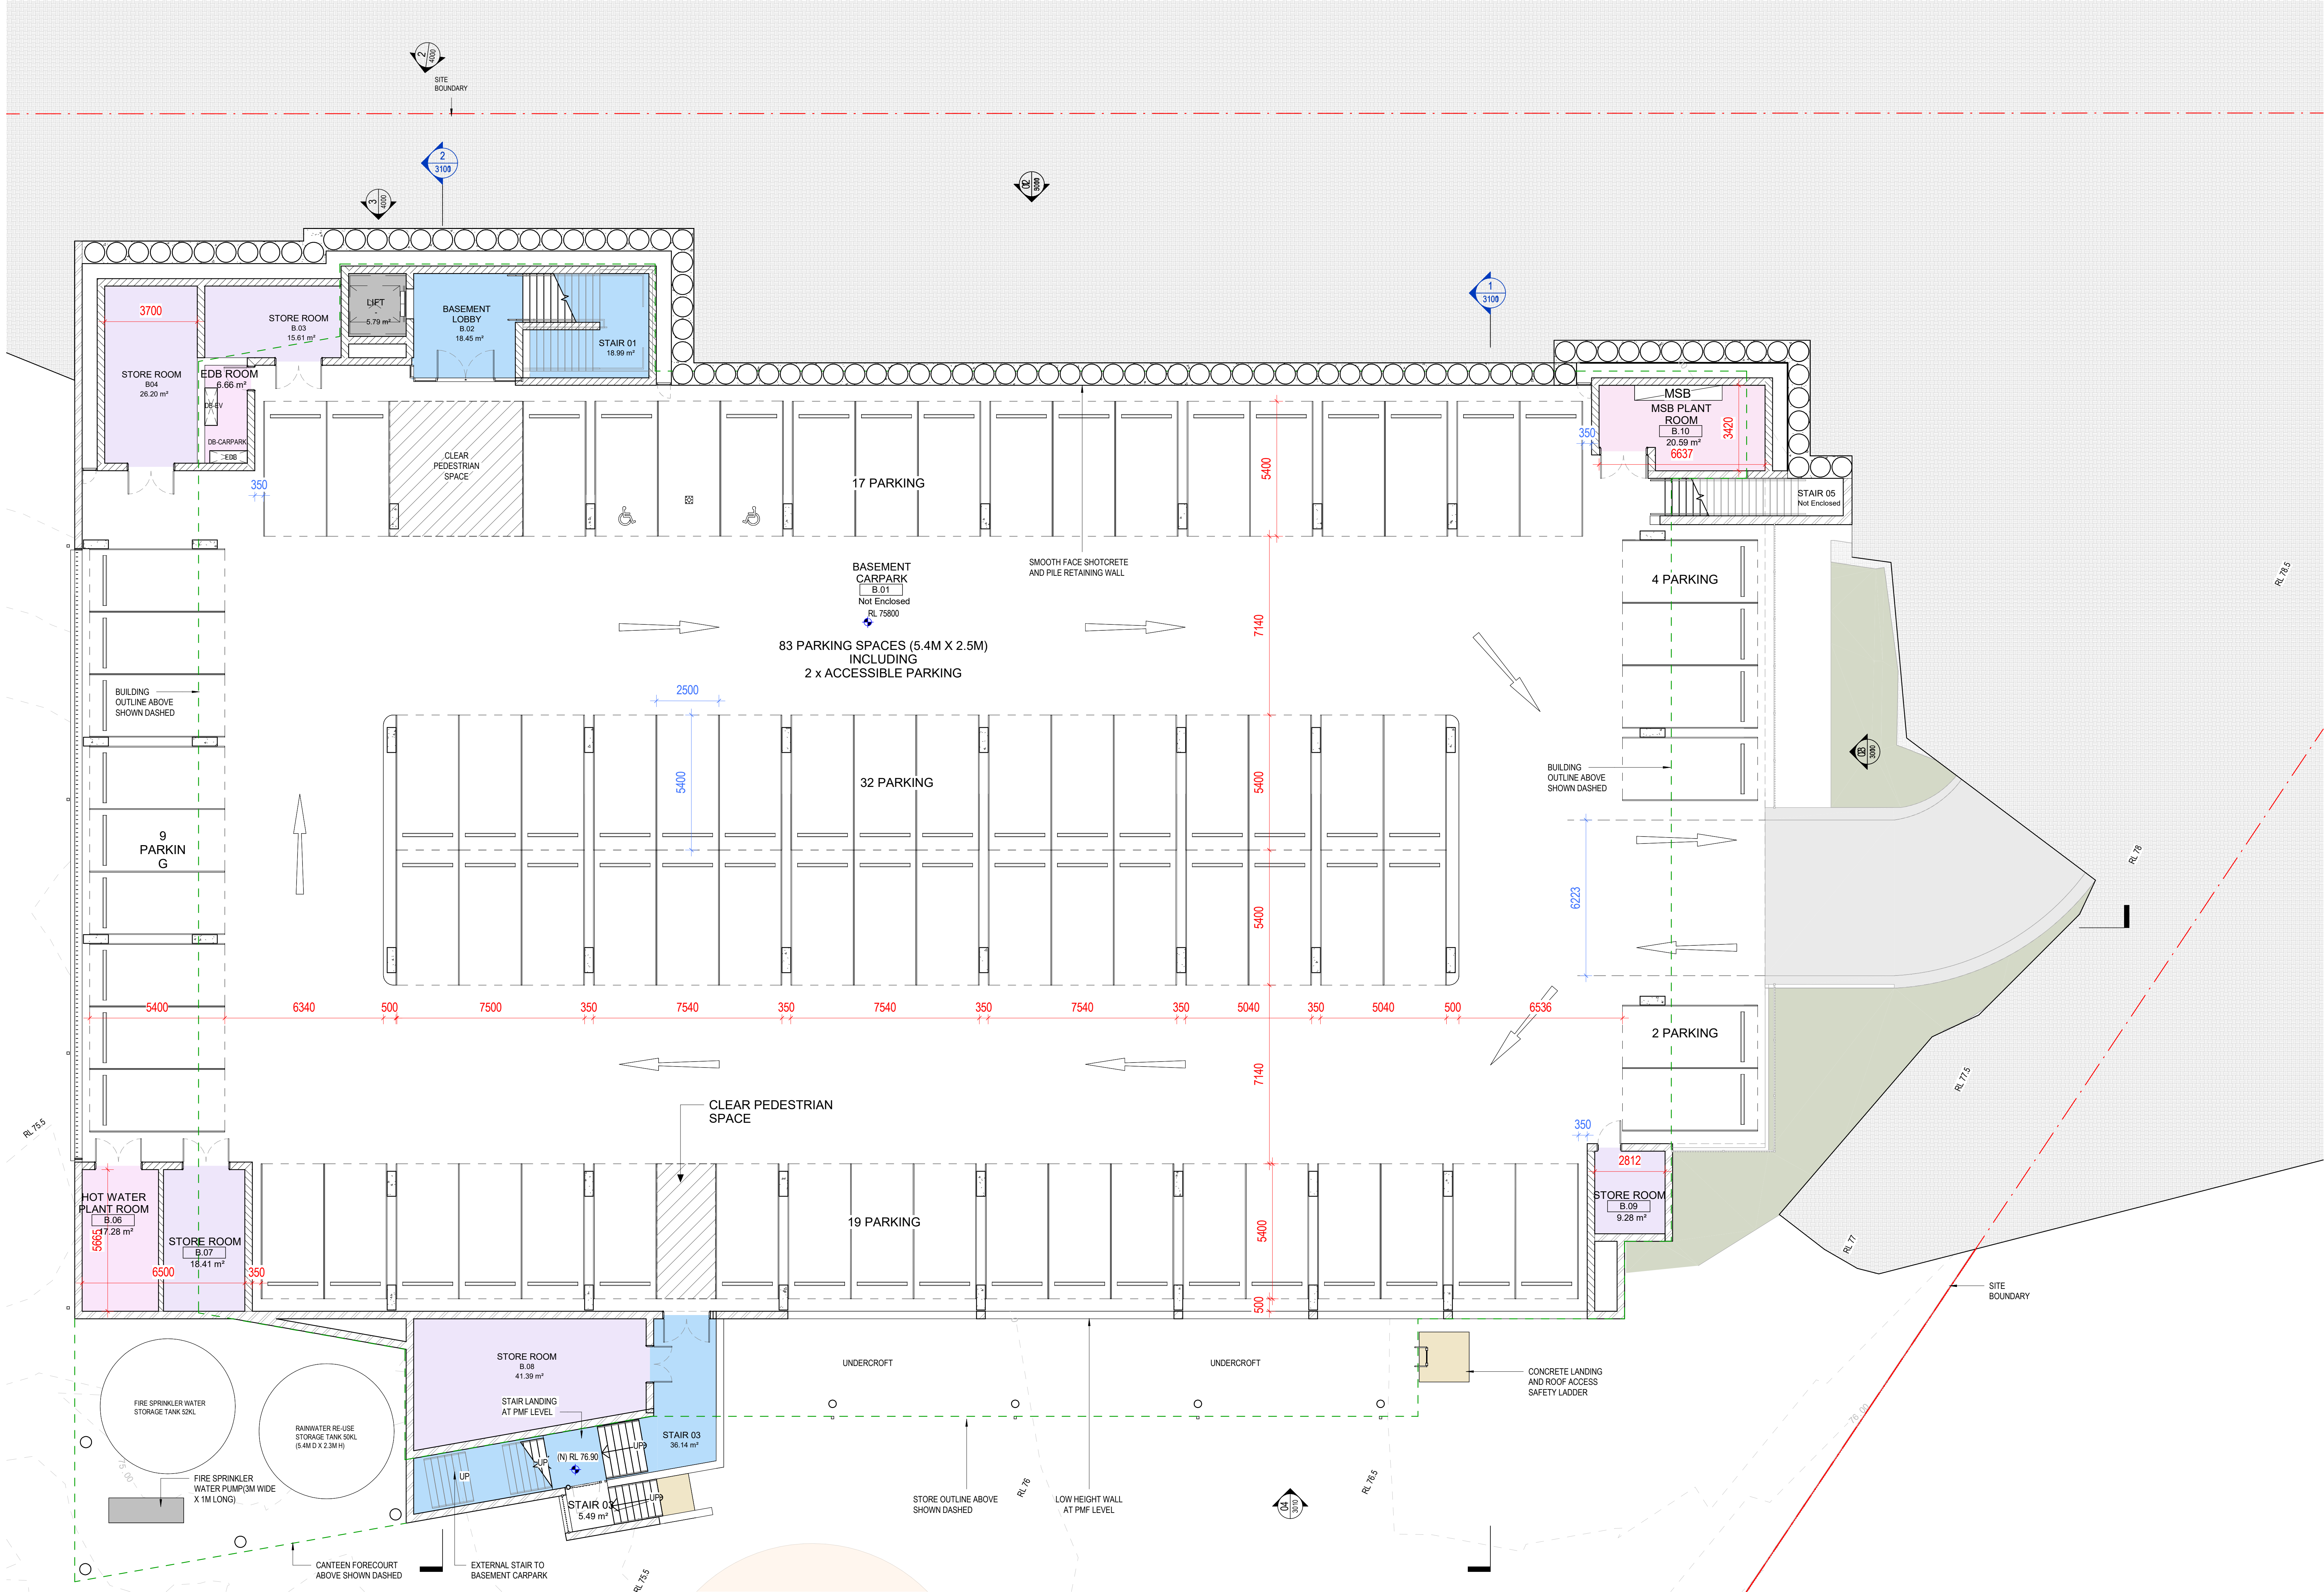

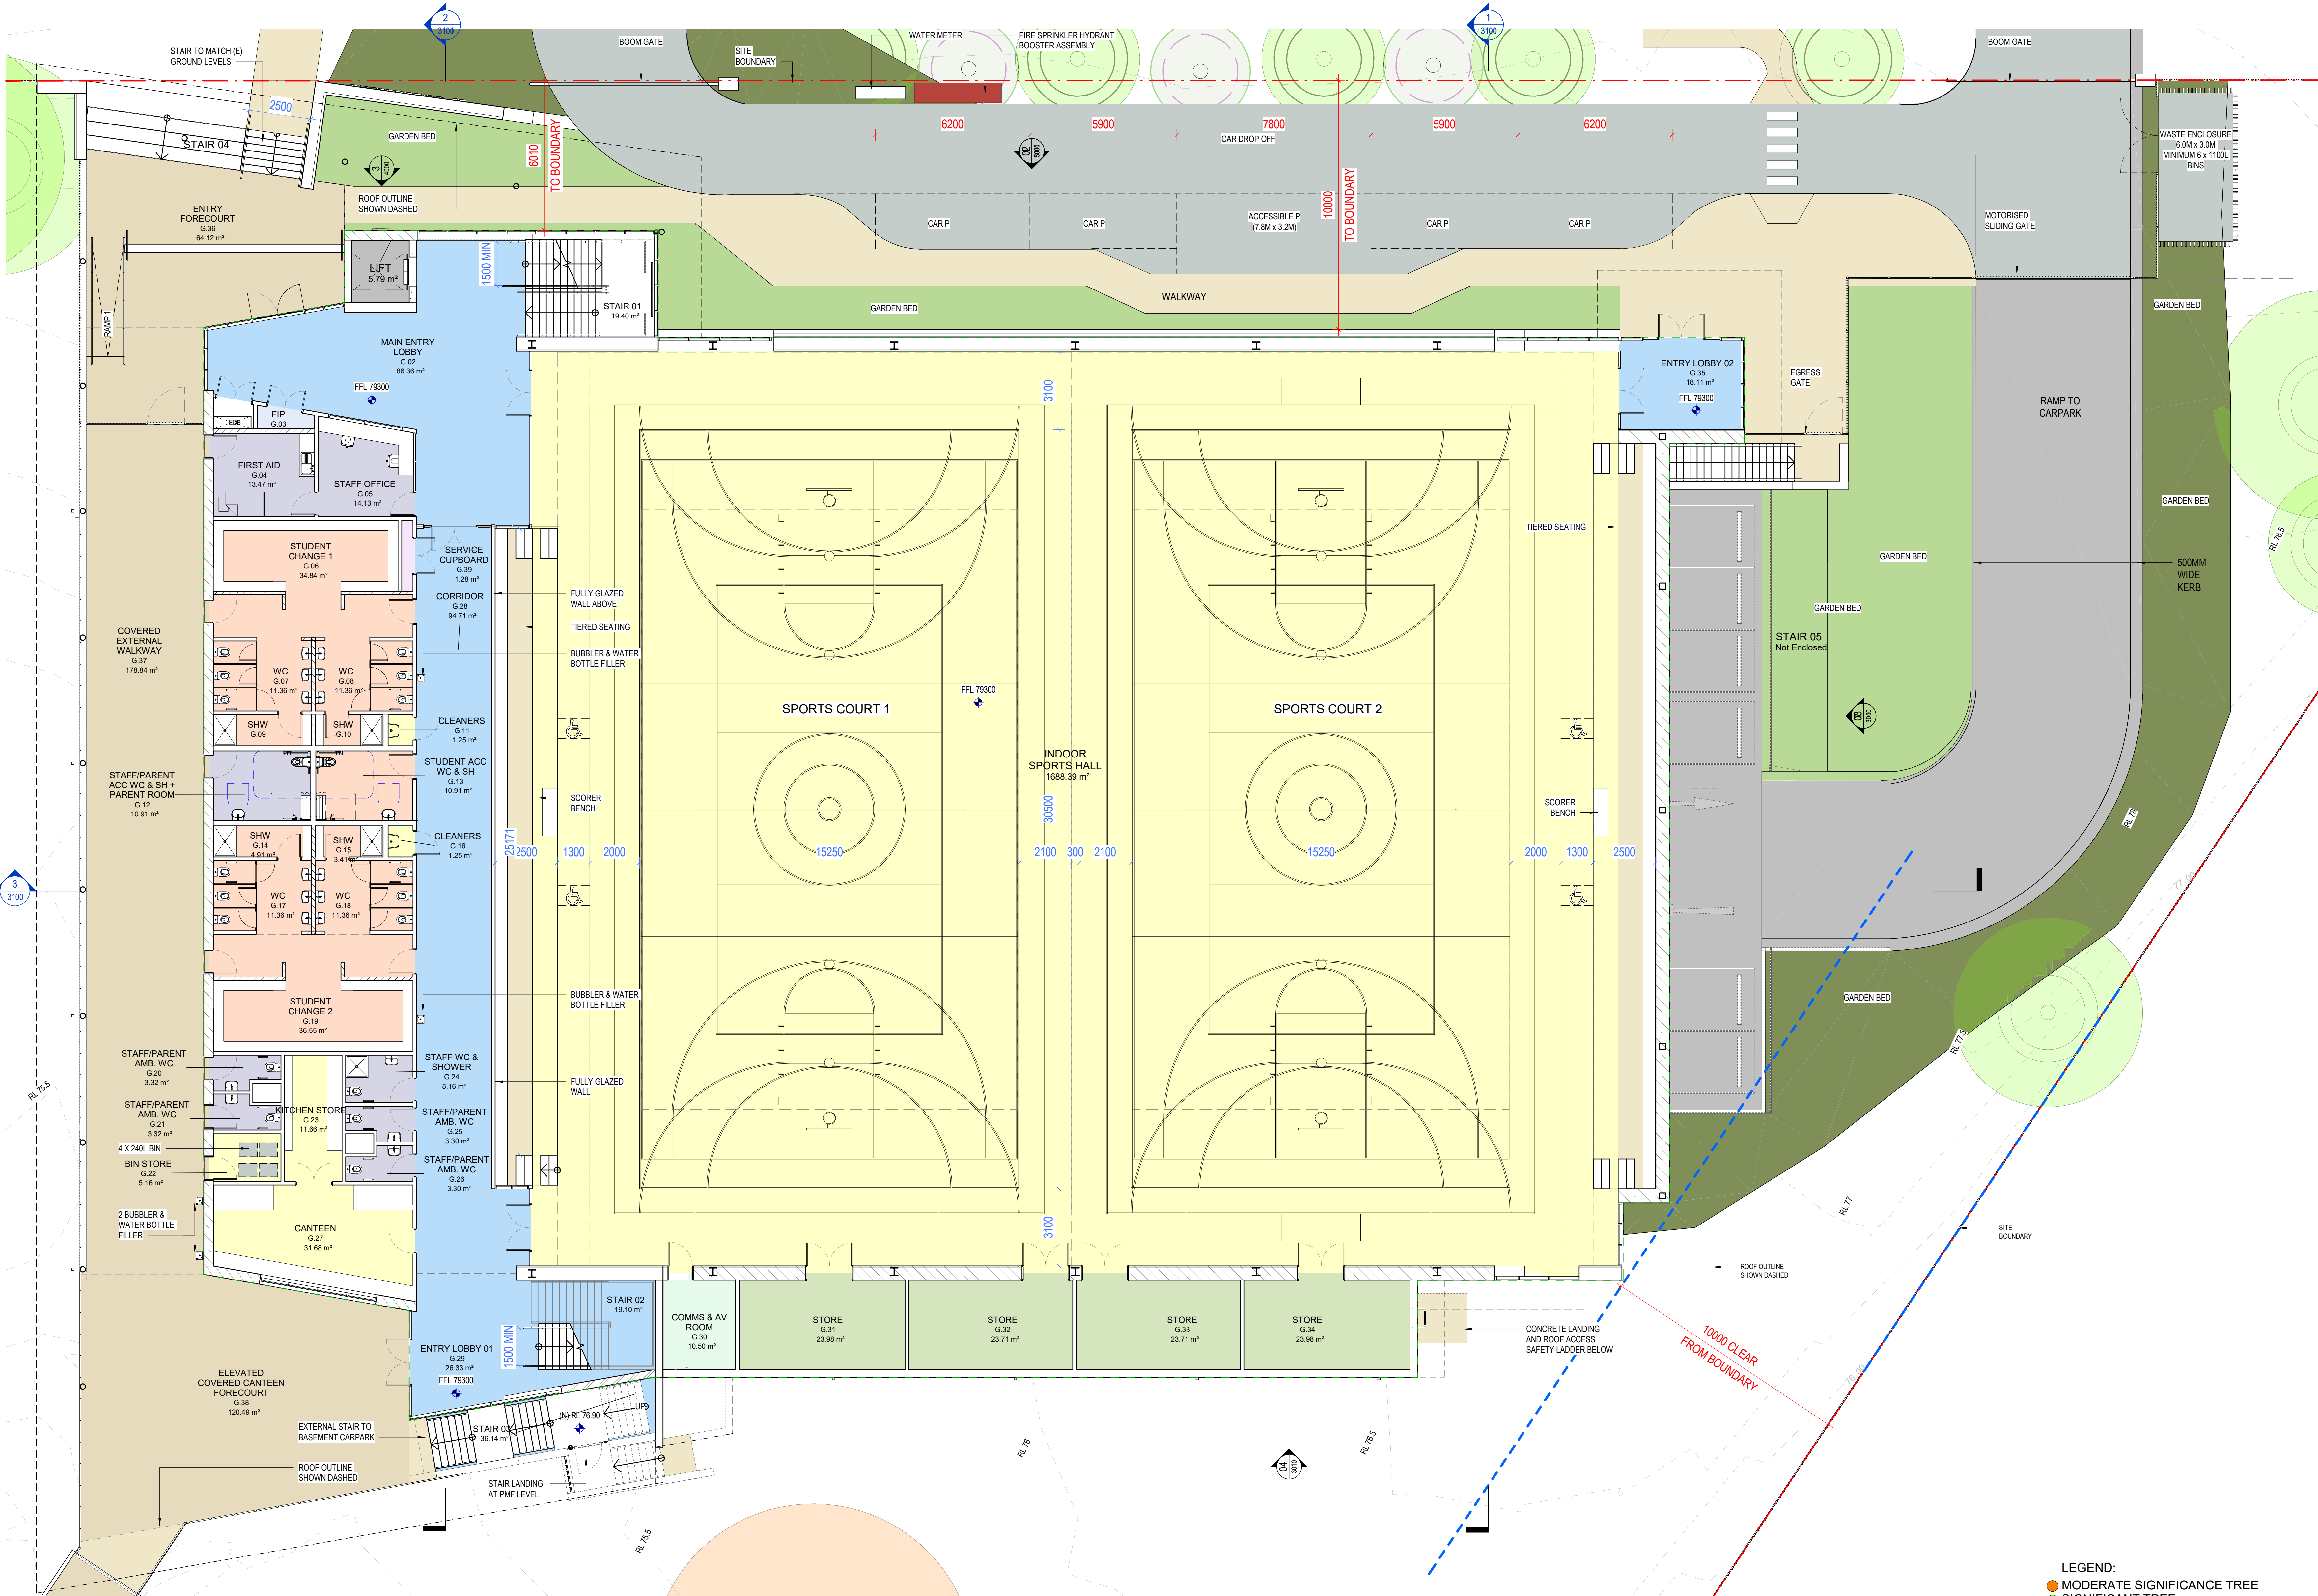

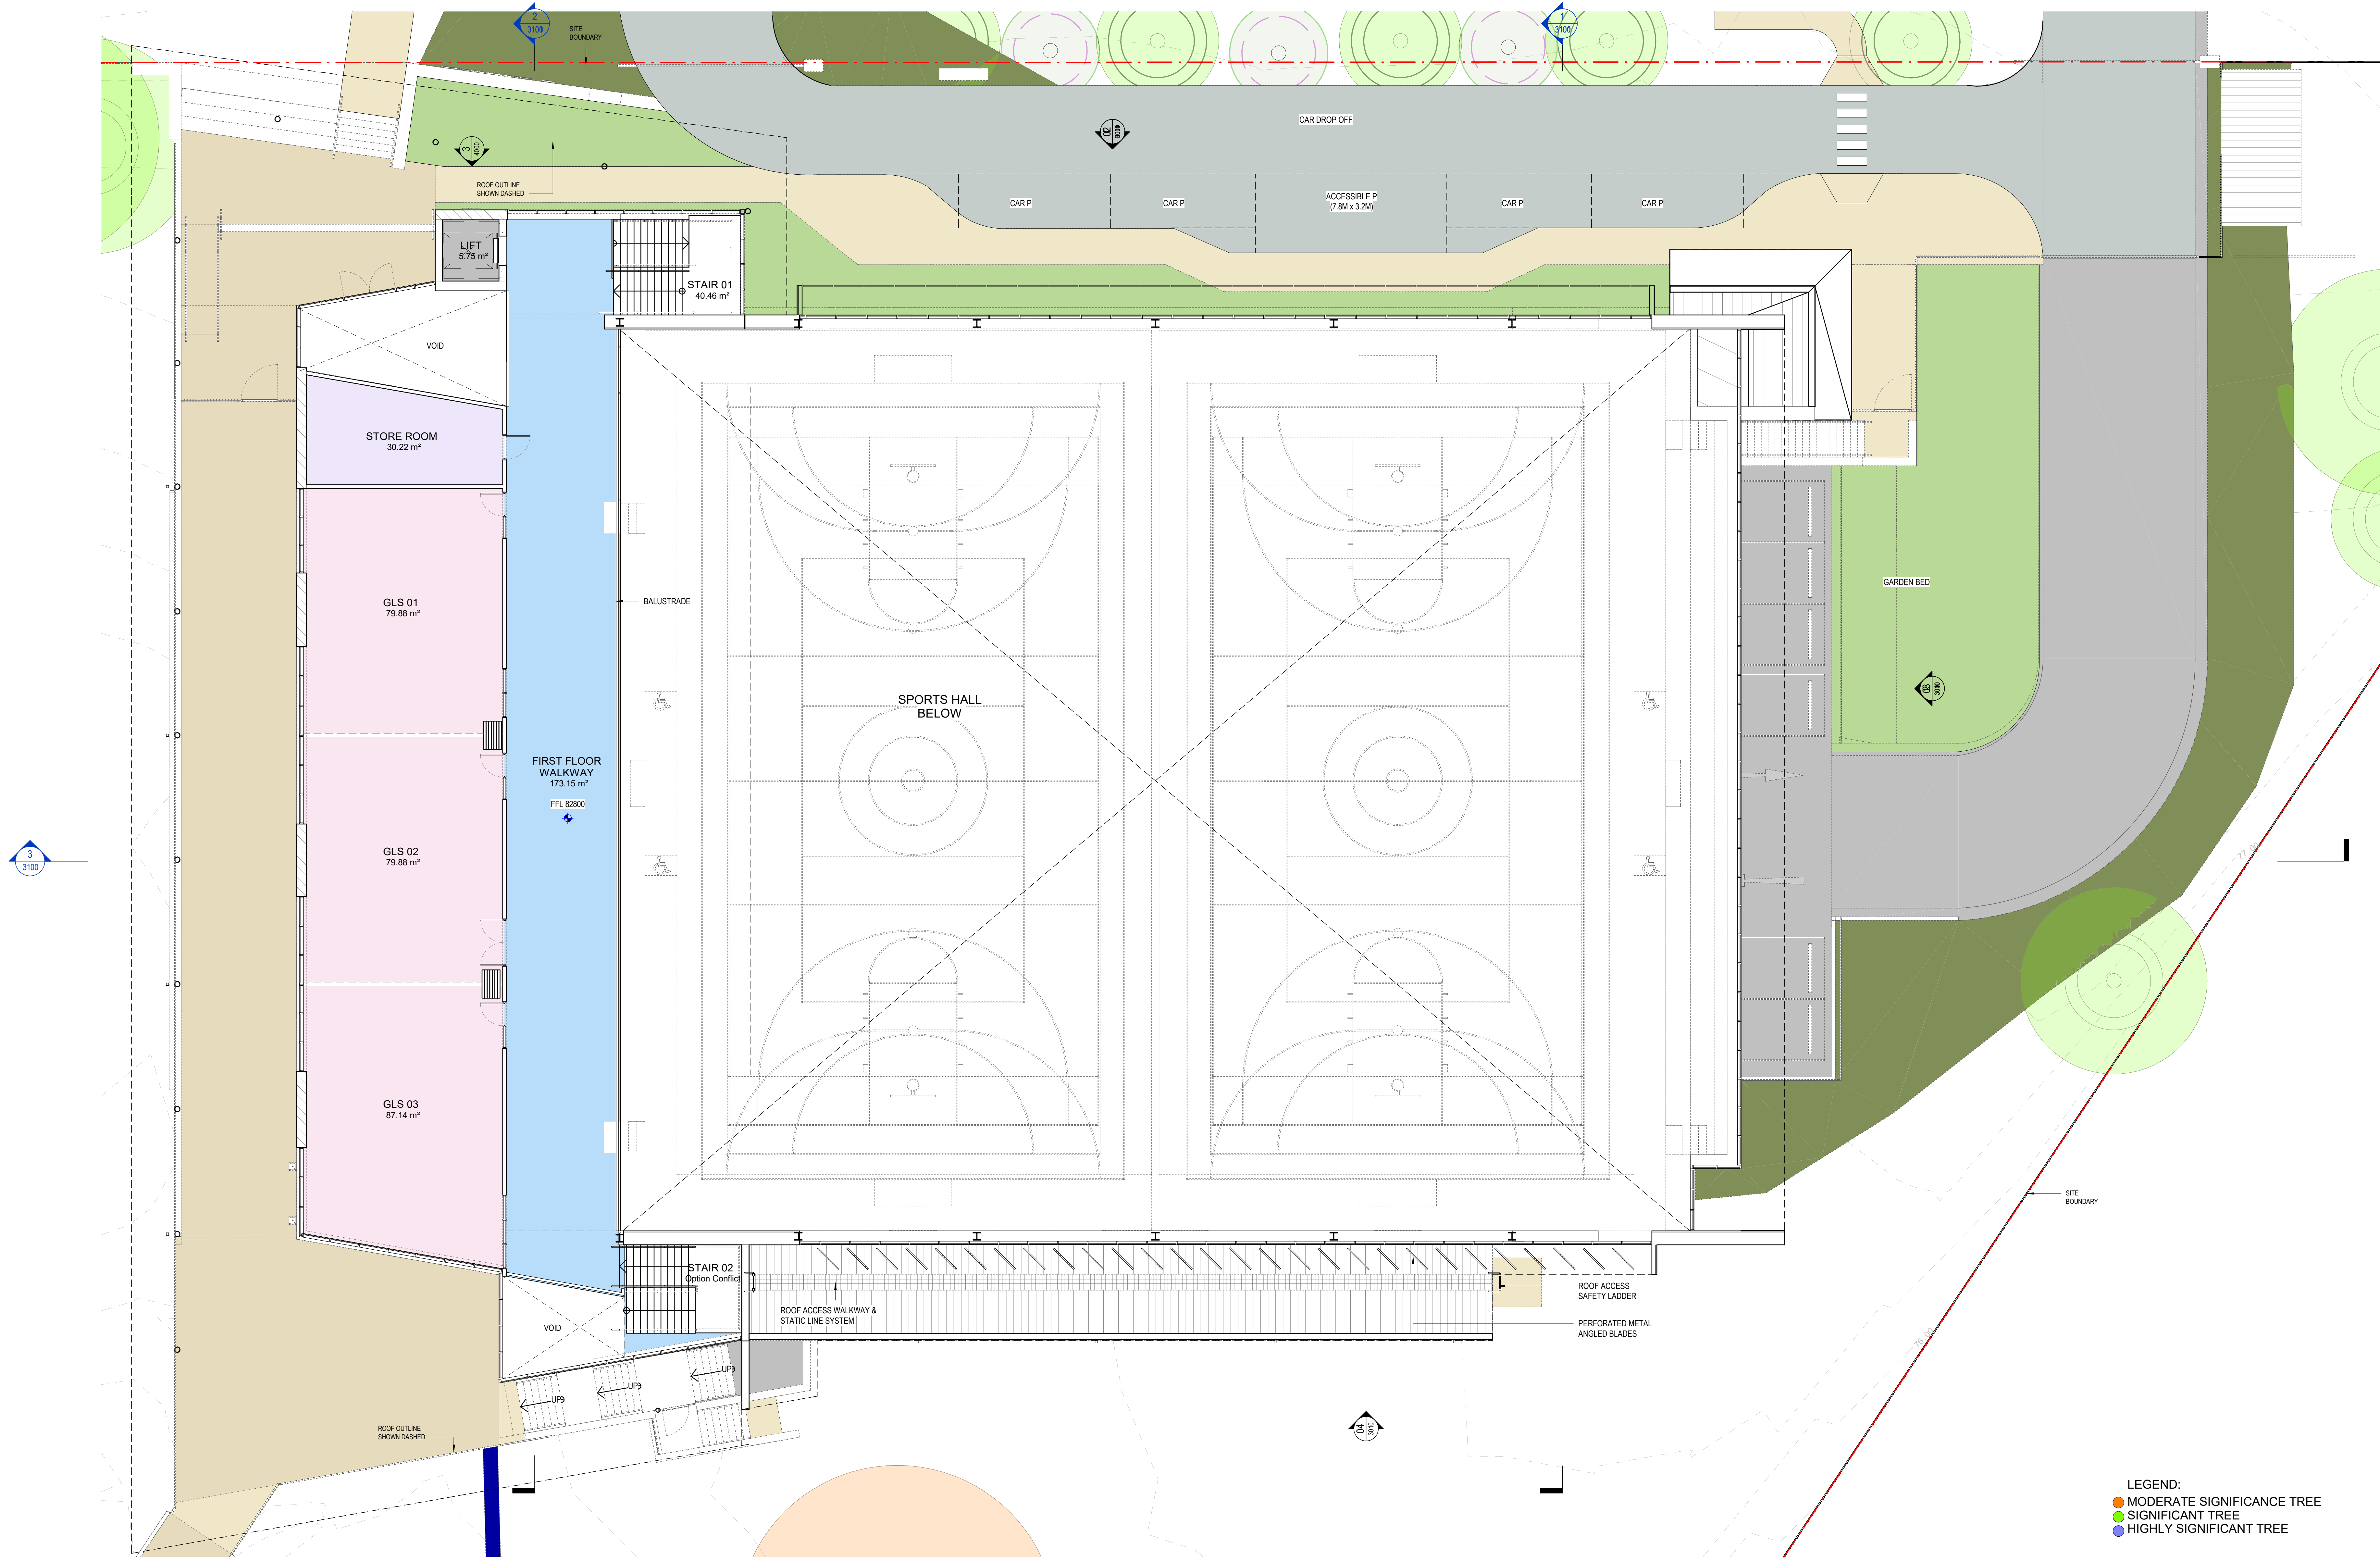

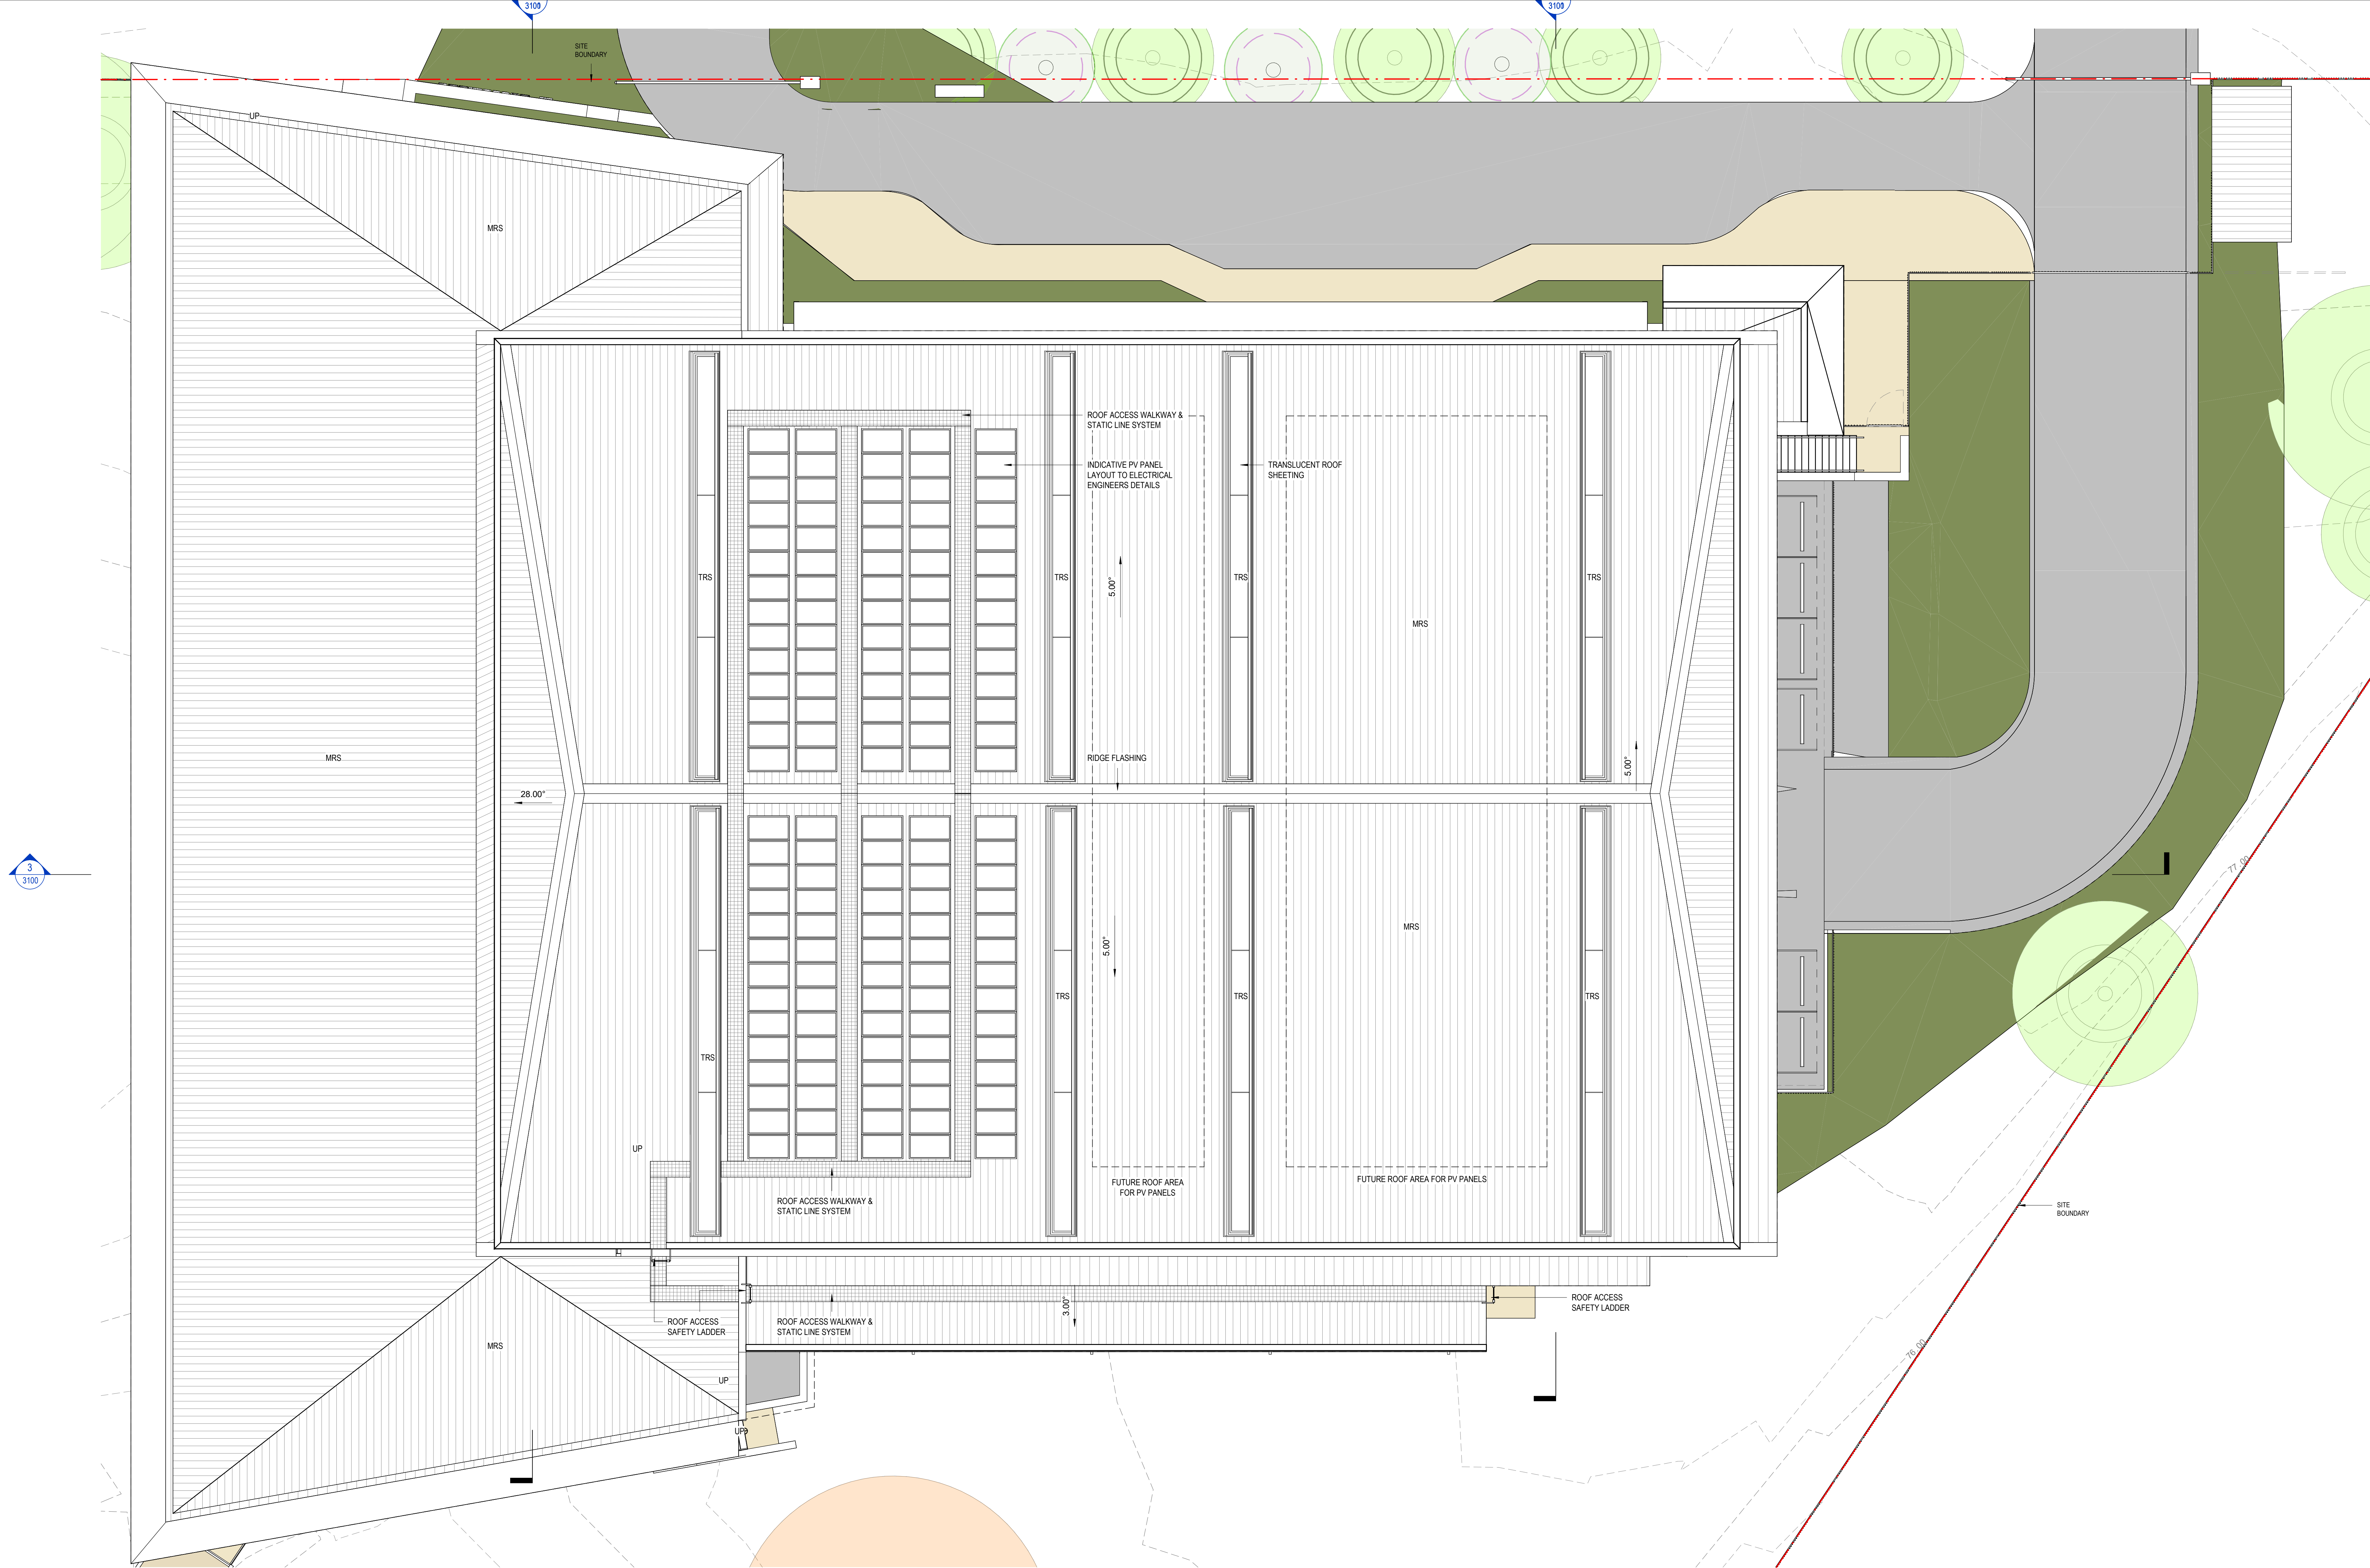

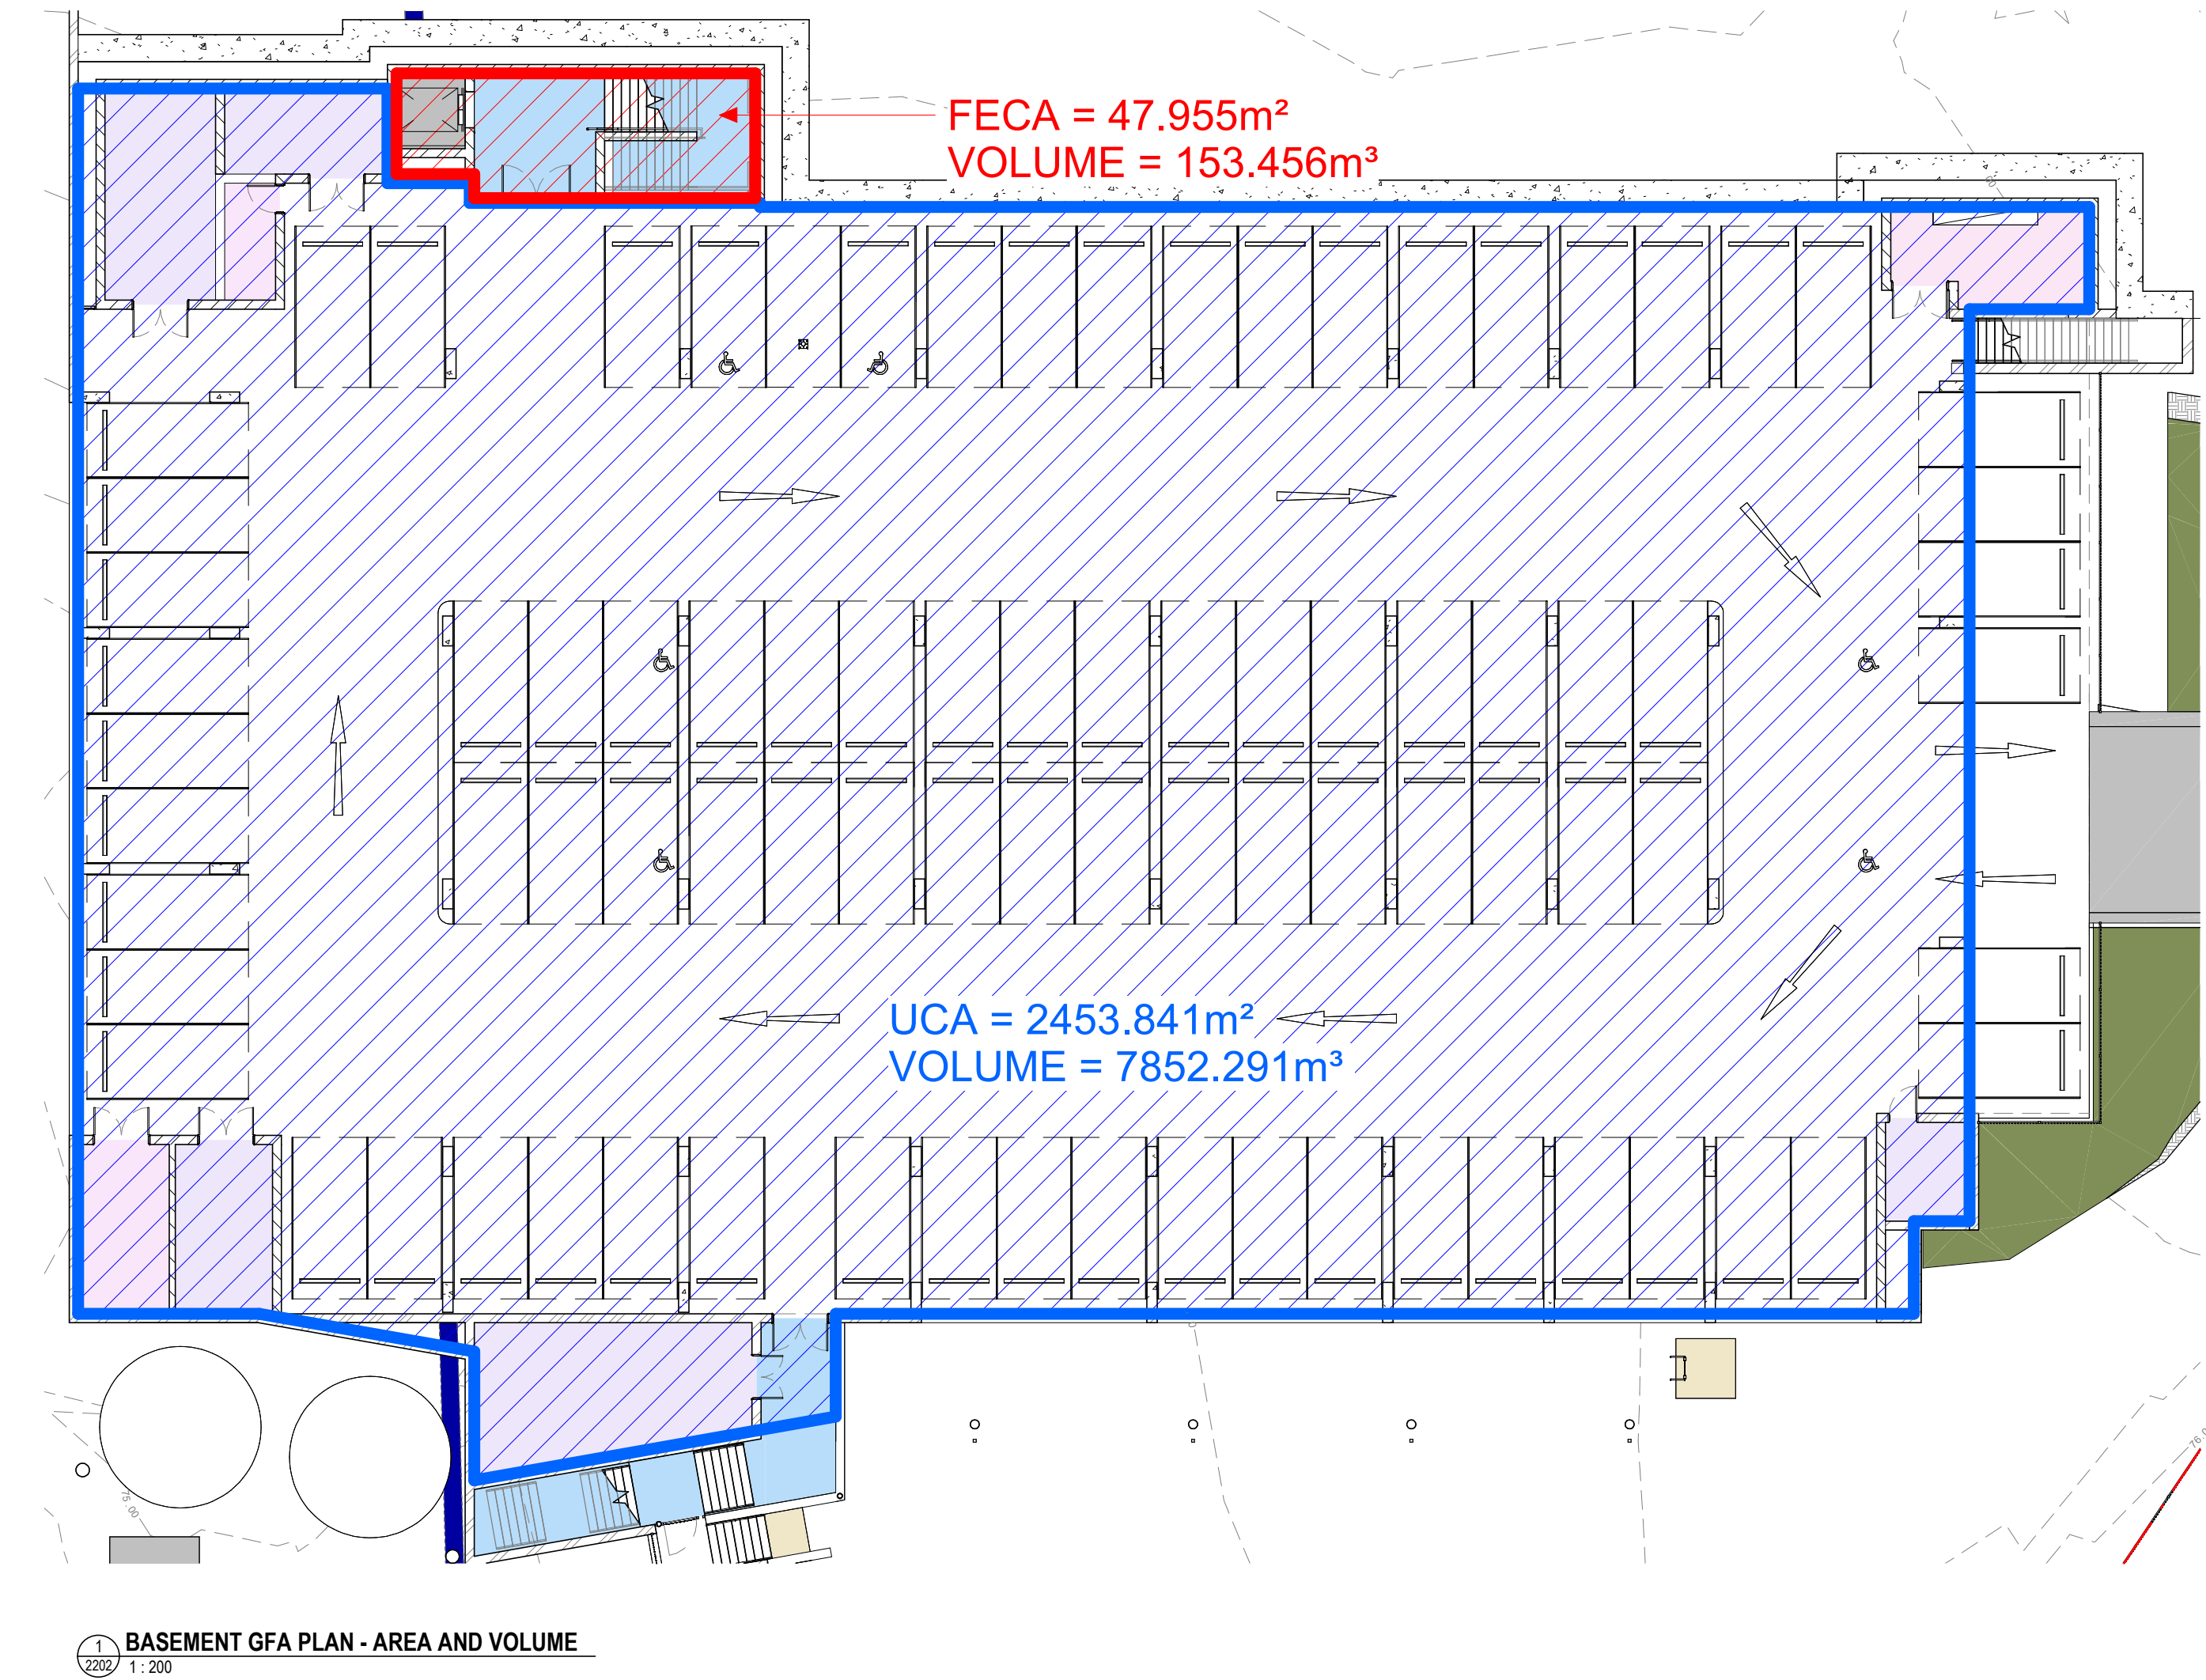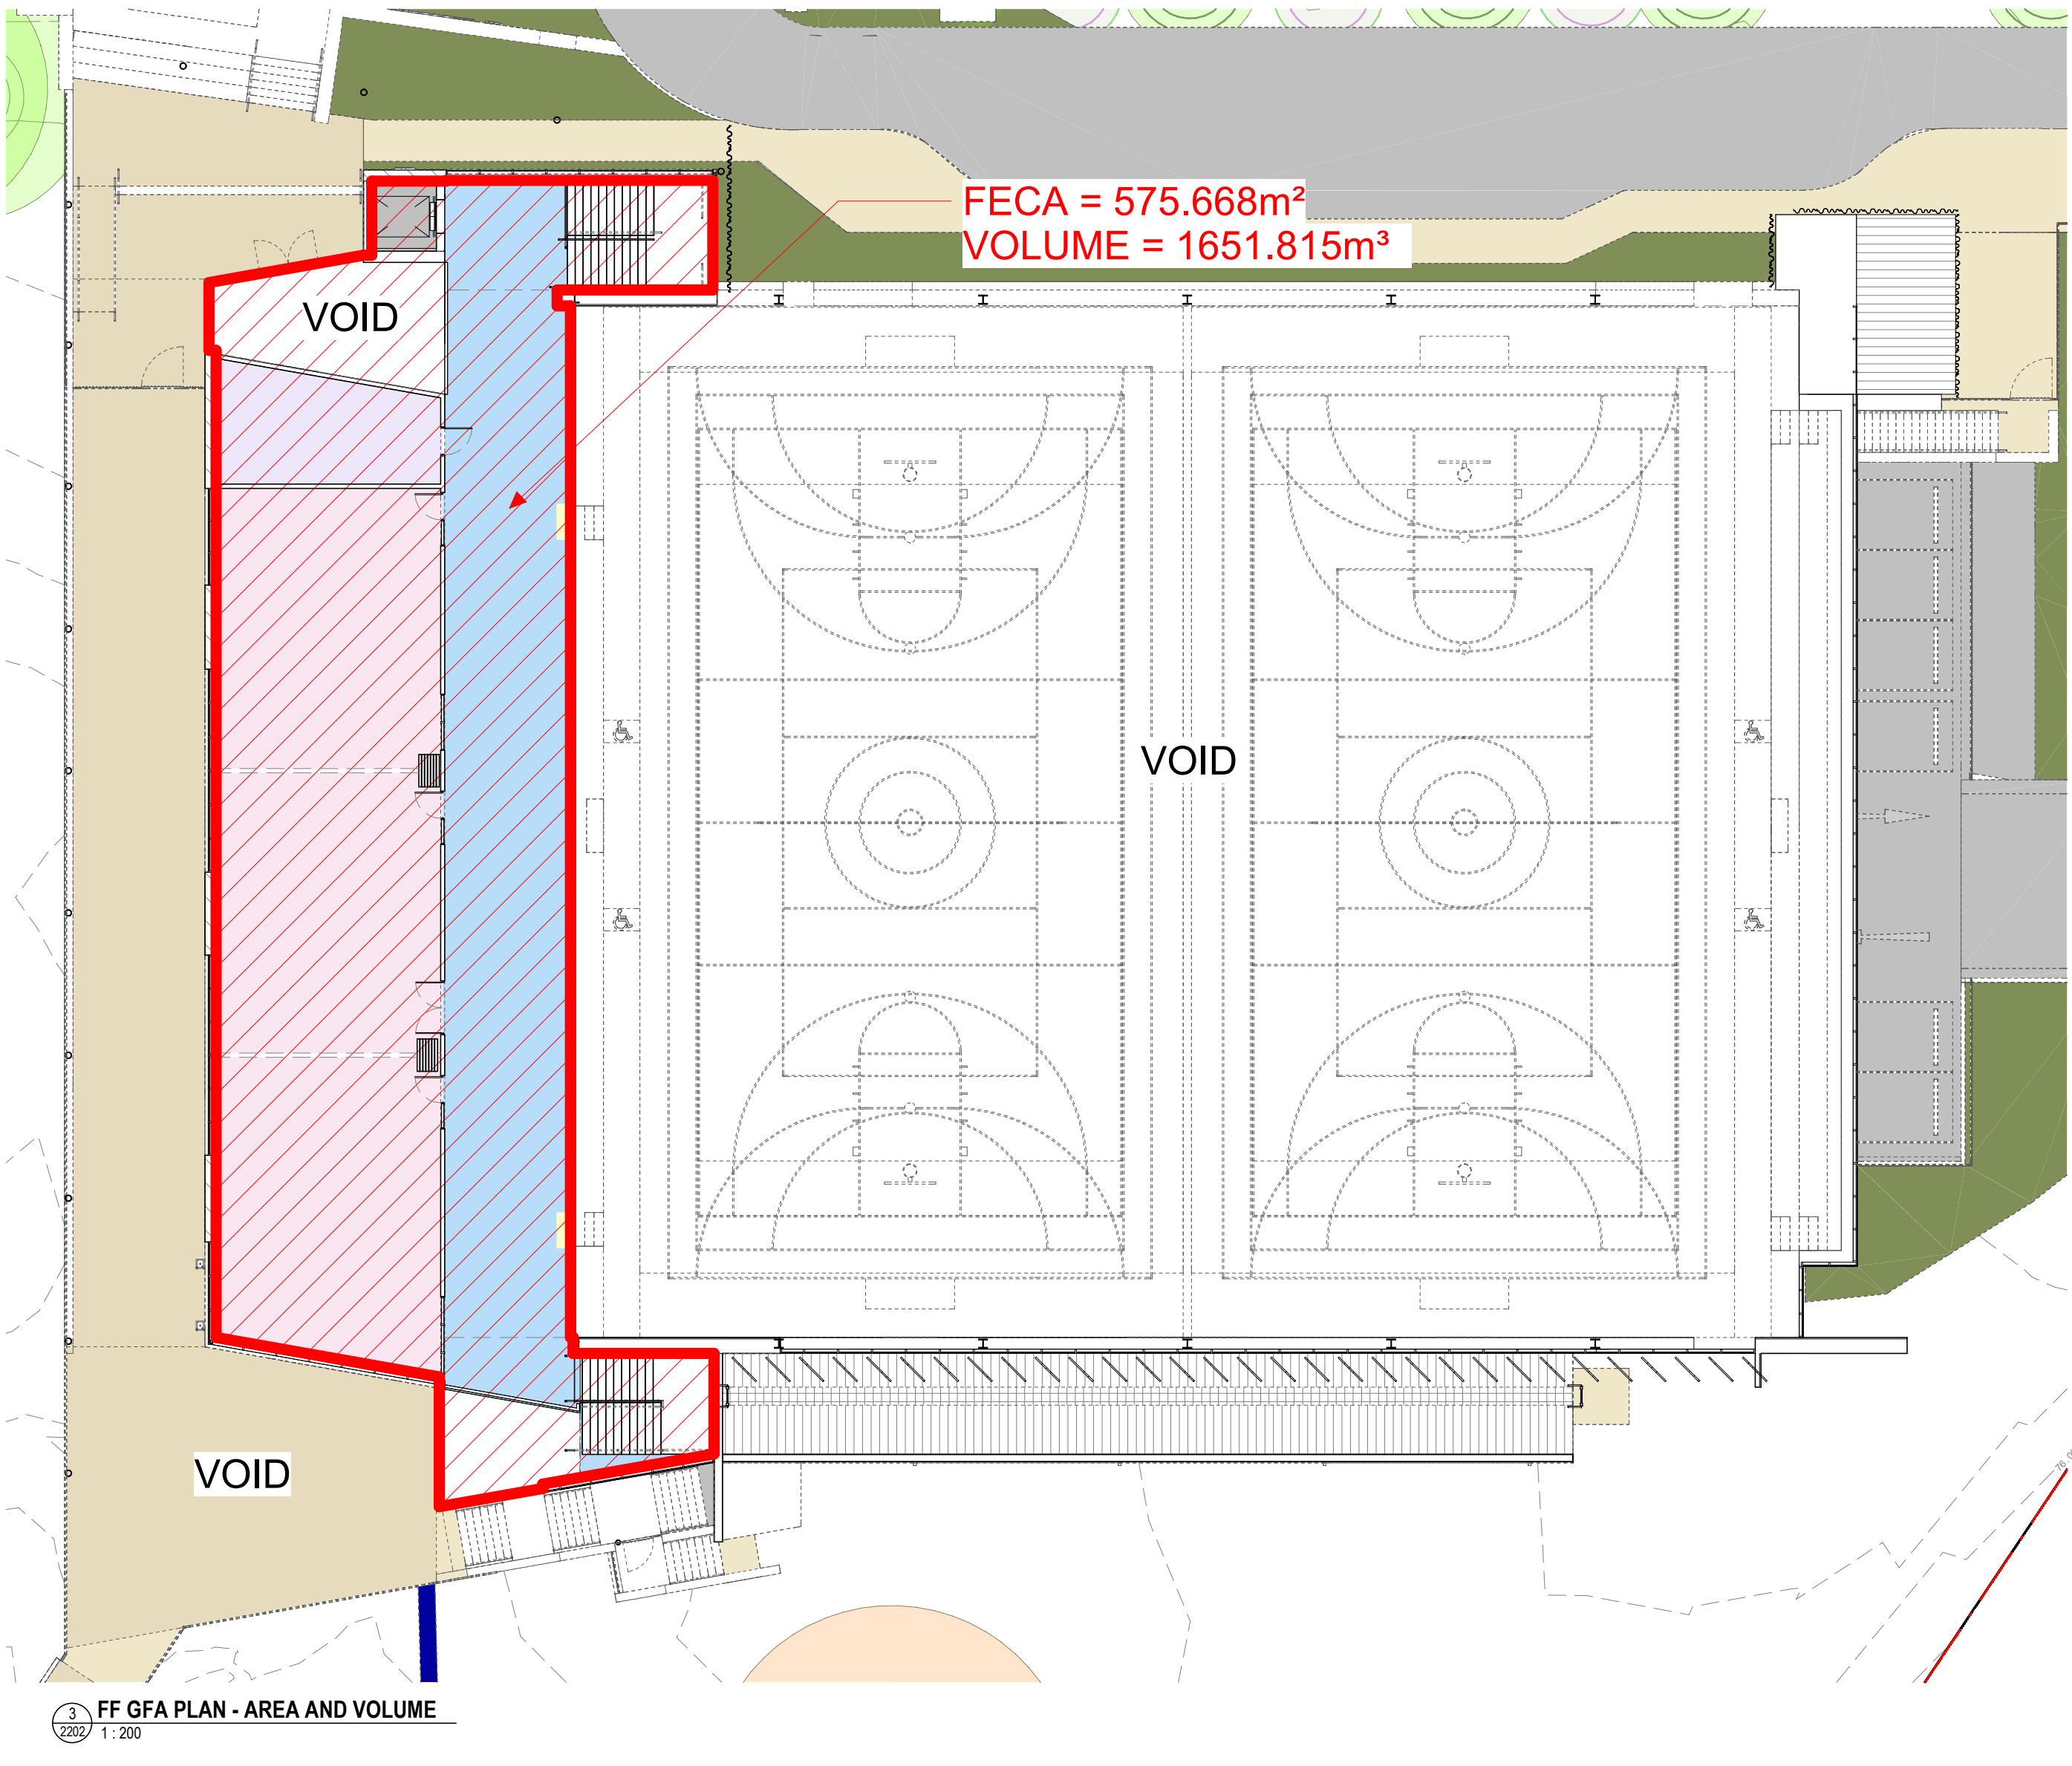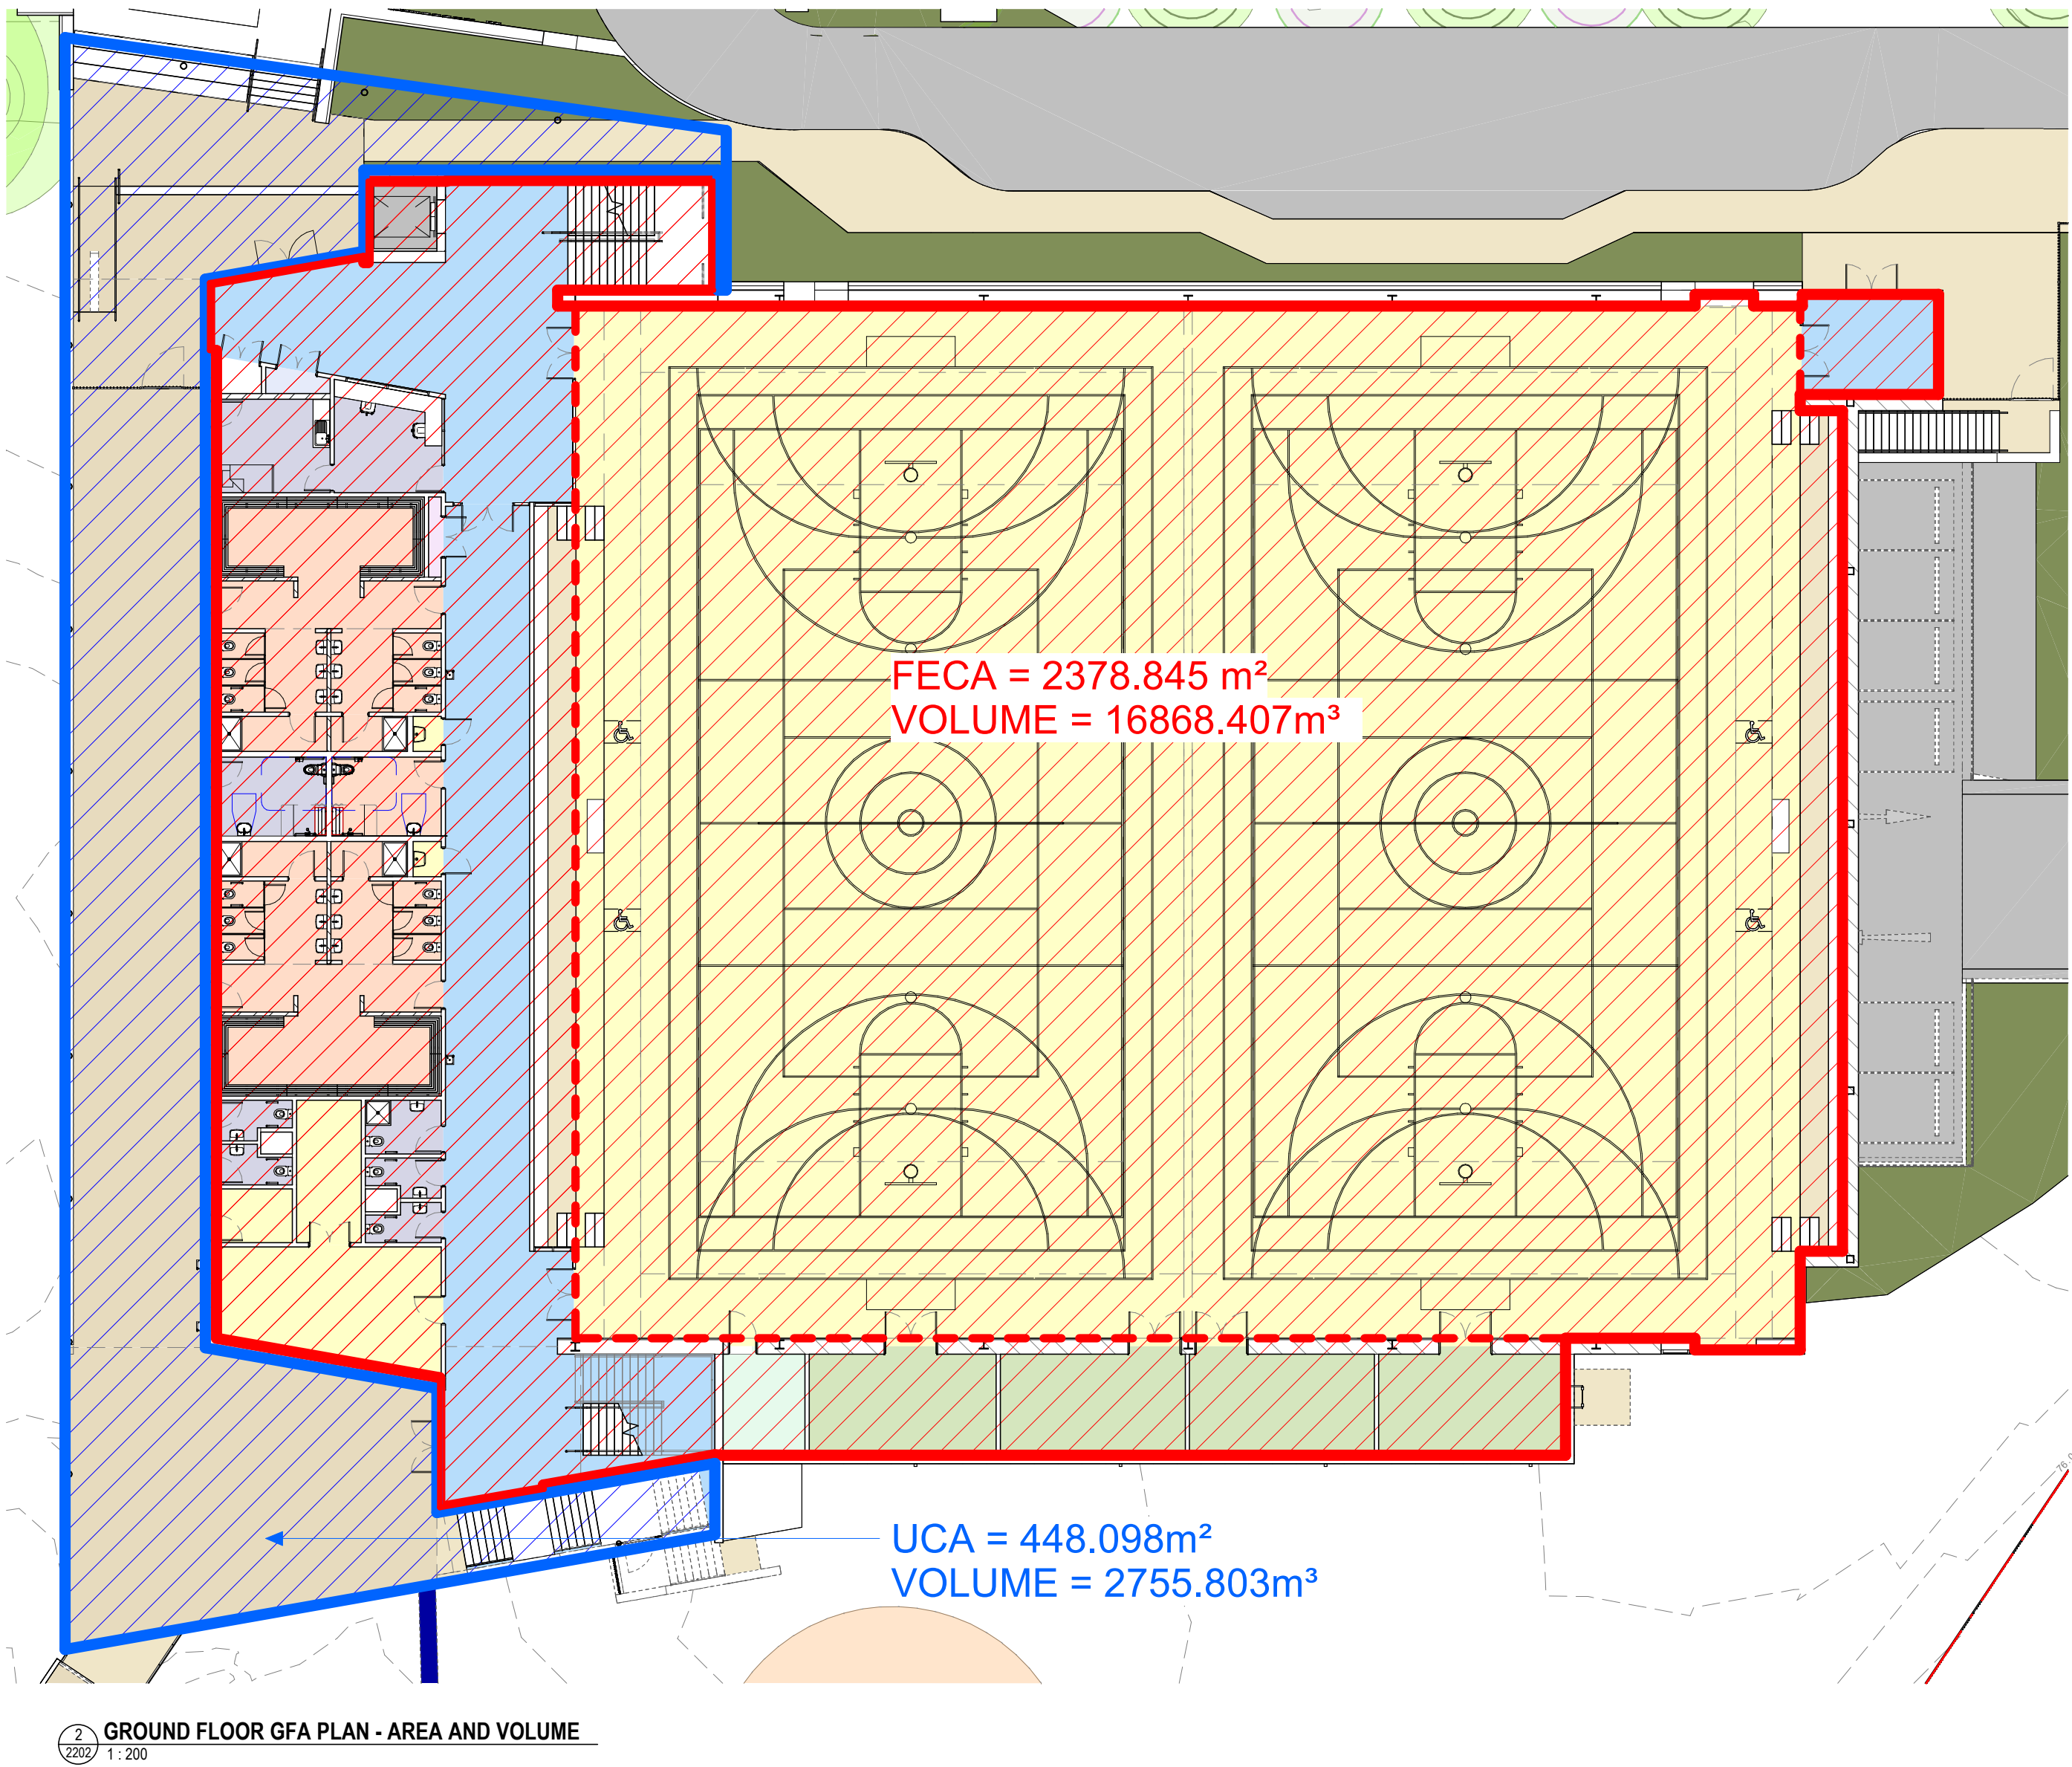


FLOOR AREA AND VOLUME SUMMARY				
	UCA (m2)	FECA (m2)	UCA VOLUME (m3)	FECA VOLUME (m3)
BASEMENT	2453.84	47.96	7852.29	153.46
GROUND FLOOR	448.1	2378.85	2755.8	16868.41
FIRST FLOOR	0	575.67	0	1651.82
SUBTOTAL	2901.94	3002.48	10608.09	18673.69

- GFA NOTES:
- AREA AND VOLUME IS MEASURED TO THE INTERNAL FACE OF THE EXTERNAL WALL
 - VOLUME IS MEASURED TO THE UNDERSIDE OF THE ROOF OR FLOOR SLAB OVER


LEGEND:

FECA: FULLY ENCLOSED COVERED AREA


UCA: UNENCLOSED COVERED AREA

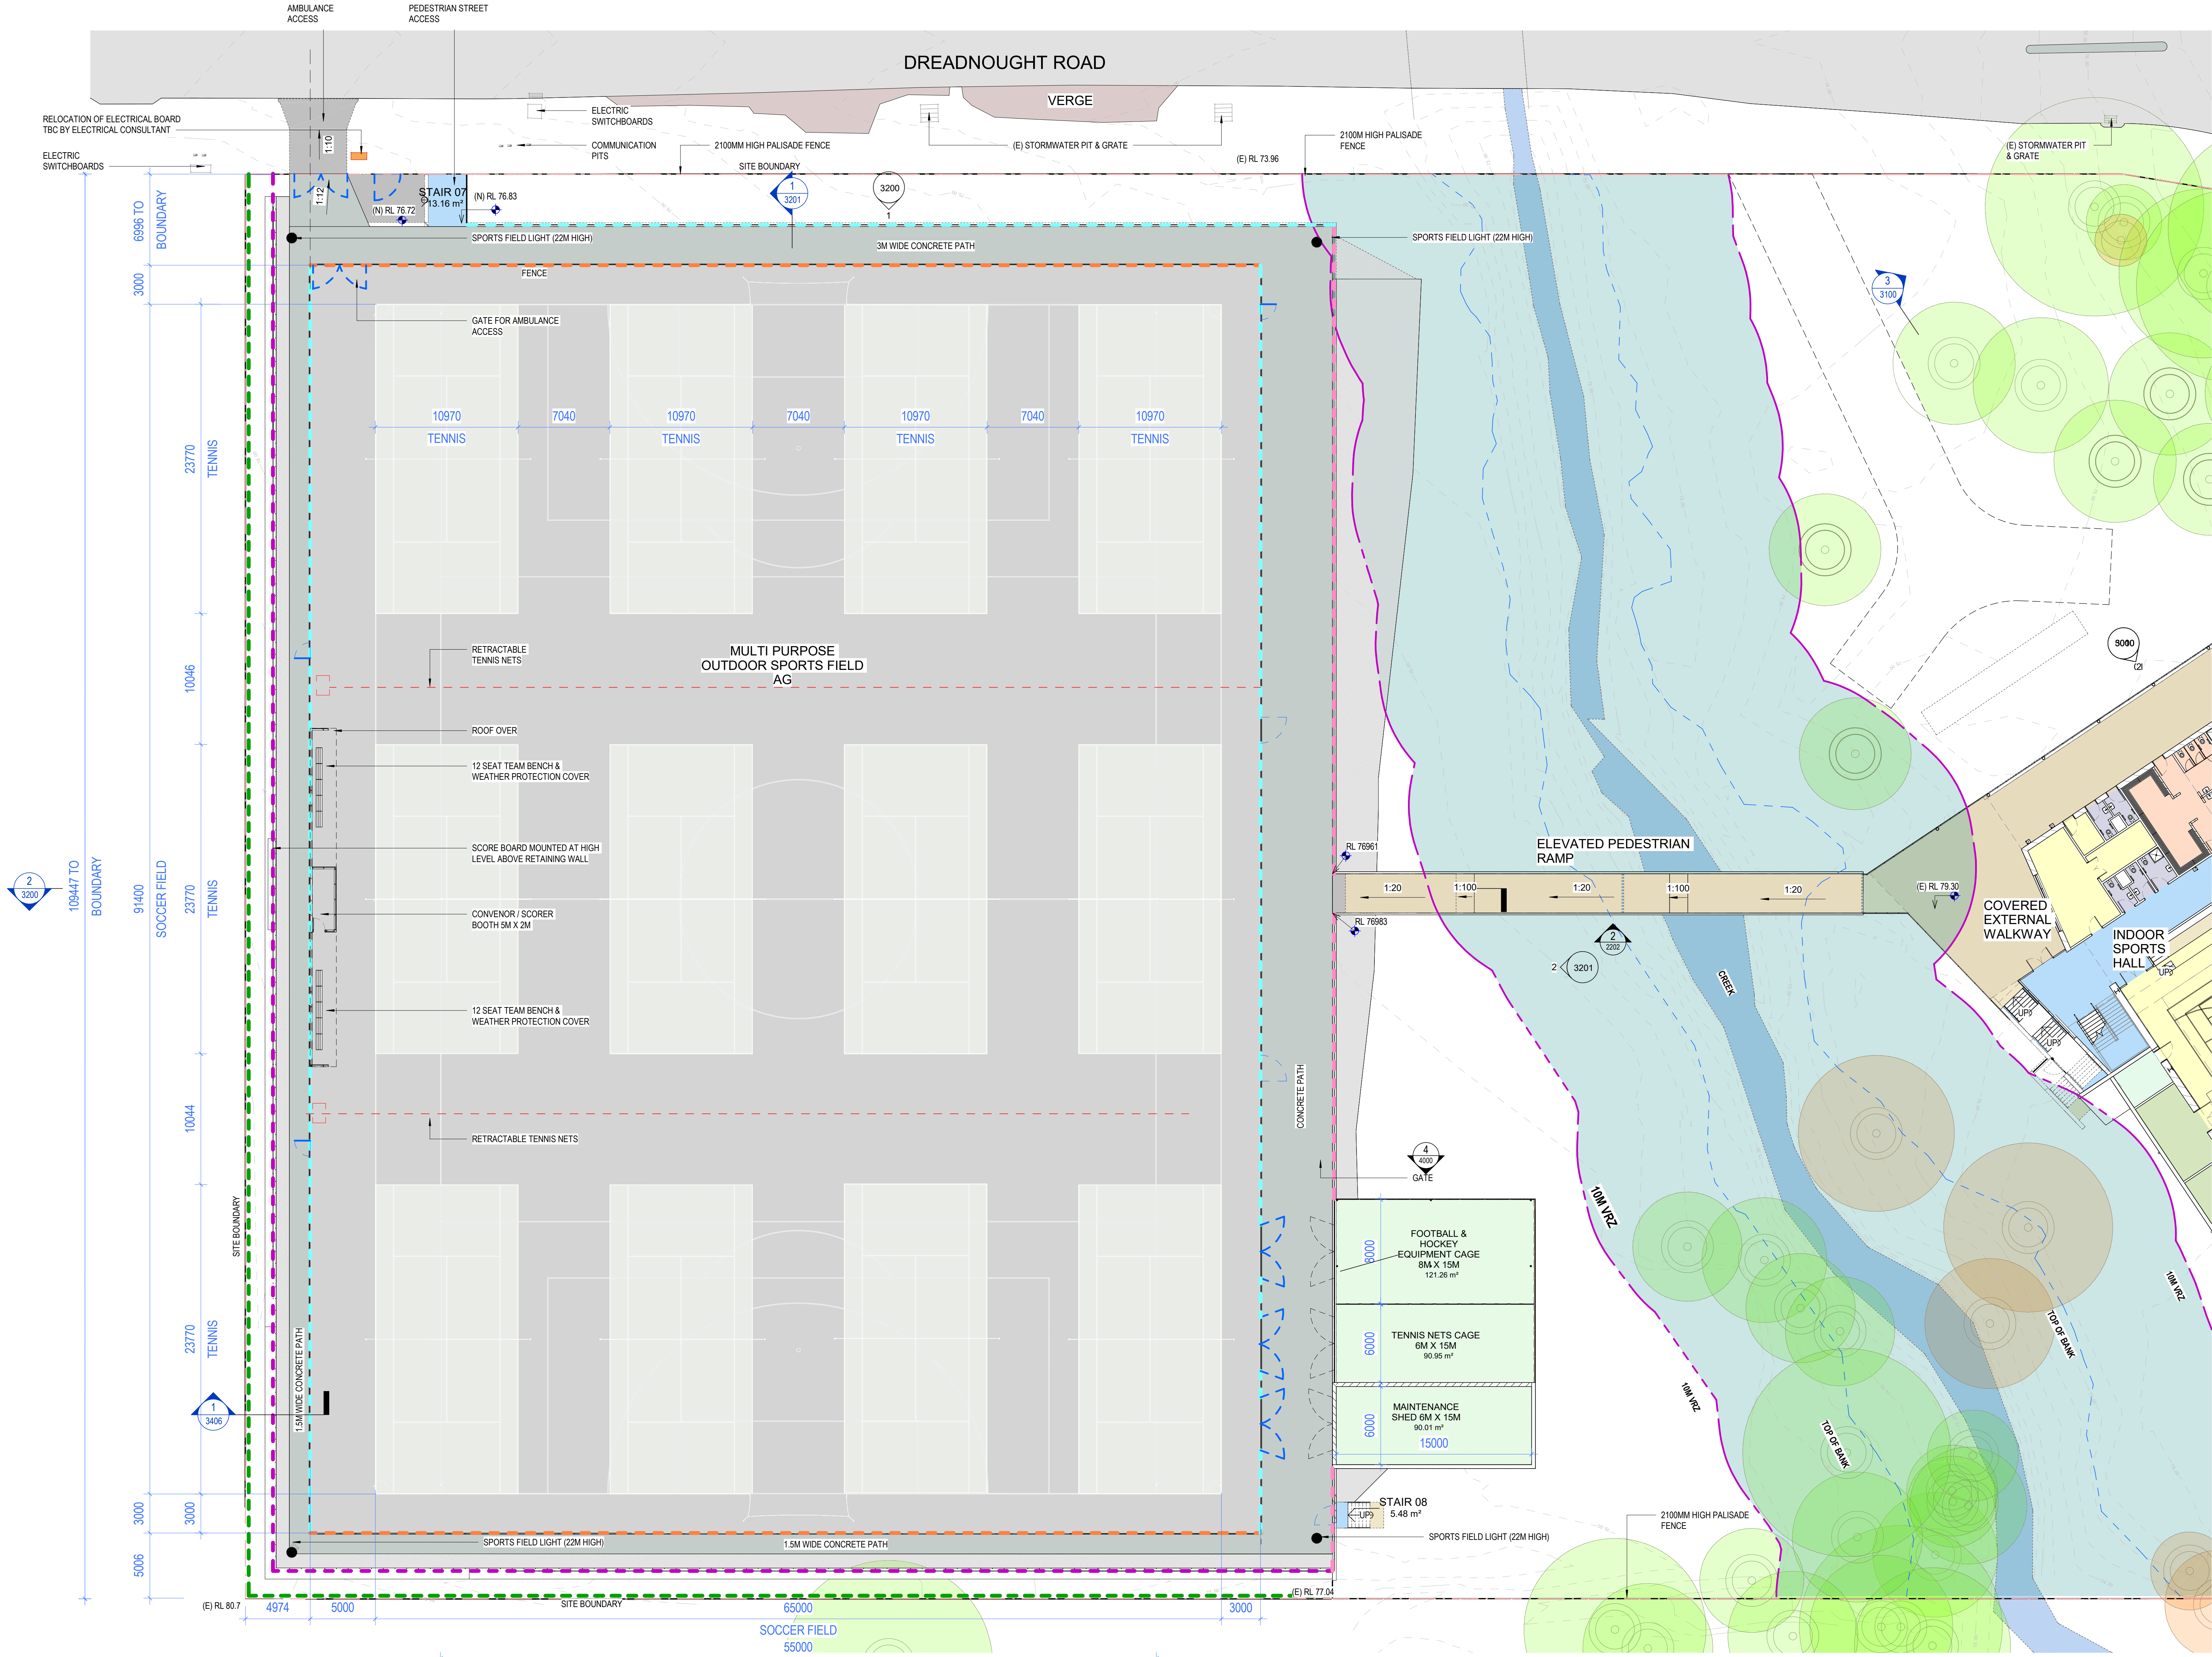

- FENCE TYPES LEGEND**
- 1800mm HIGH LAPPED AND CAPPED TIMBER PALING PERIMETER ACOUSTIC AND PRIVACY FENCE
 - BLACK CHAINWIRE FENCE ON TOP OF (N) SHOTCRETE RETAINING WALL - MINIMUM 1300mm HIGH - HEIGHT INCREASES ABOVE RETAINING WALL AS REQUIRED TO ENSURE 3600mm HIGH BALL BARRIER
 - 6000mm HIGH BLACK CHAINWIRE FENCE BALL BARRIER
 - 3600mm HIGH BLACK CHAINWIRE BALL BARRIER
 - 1300mm HIGH BLACK CHAINWIRE SPECTATOR FENCE
- LEGEND:**
- MODERATE SIGNIFICANCE TREE
 - SIGNIFICANT TREE
 - HIGHLY SIGNIFICANT TREE

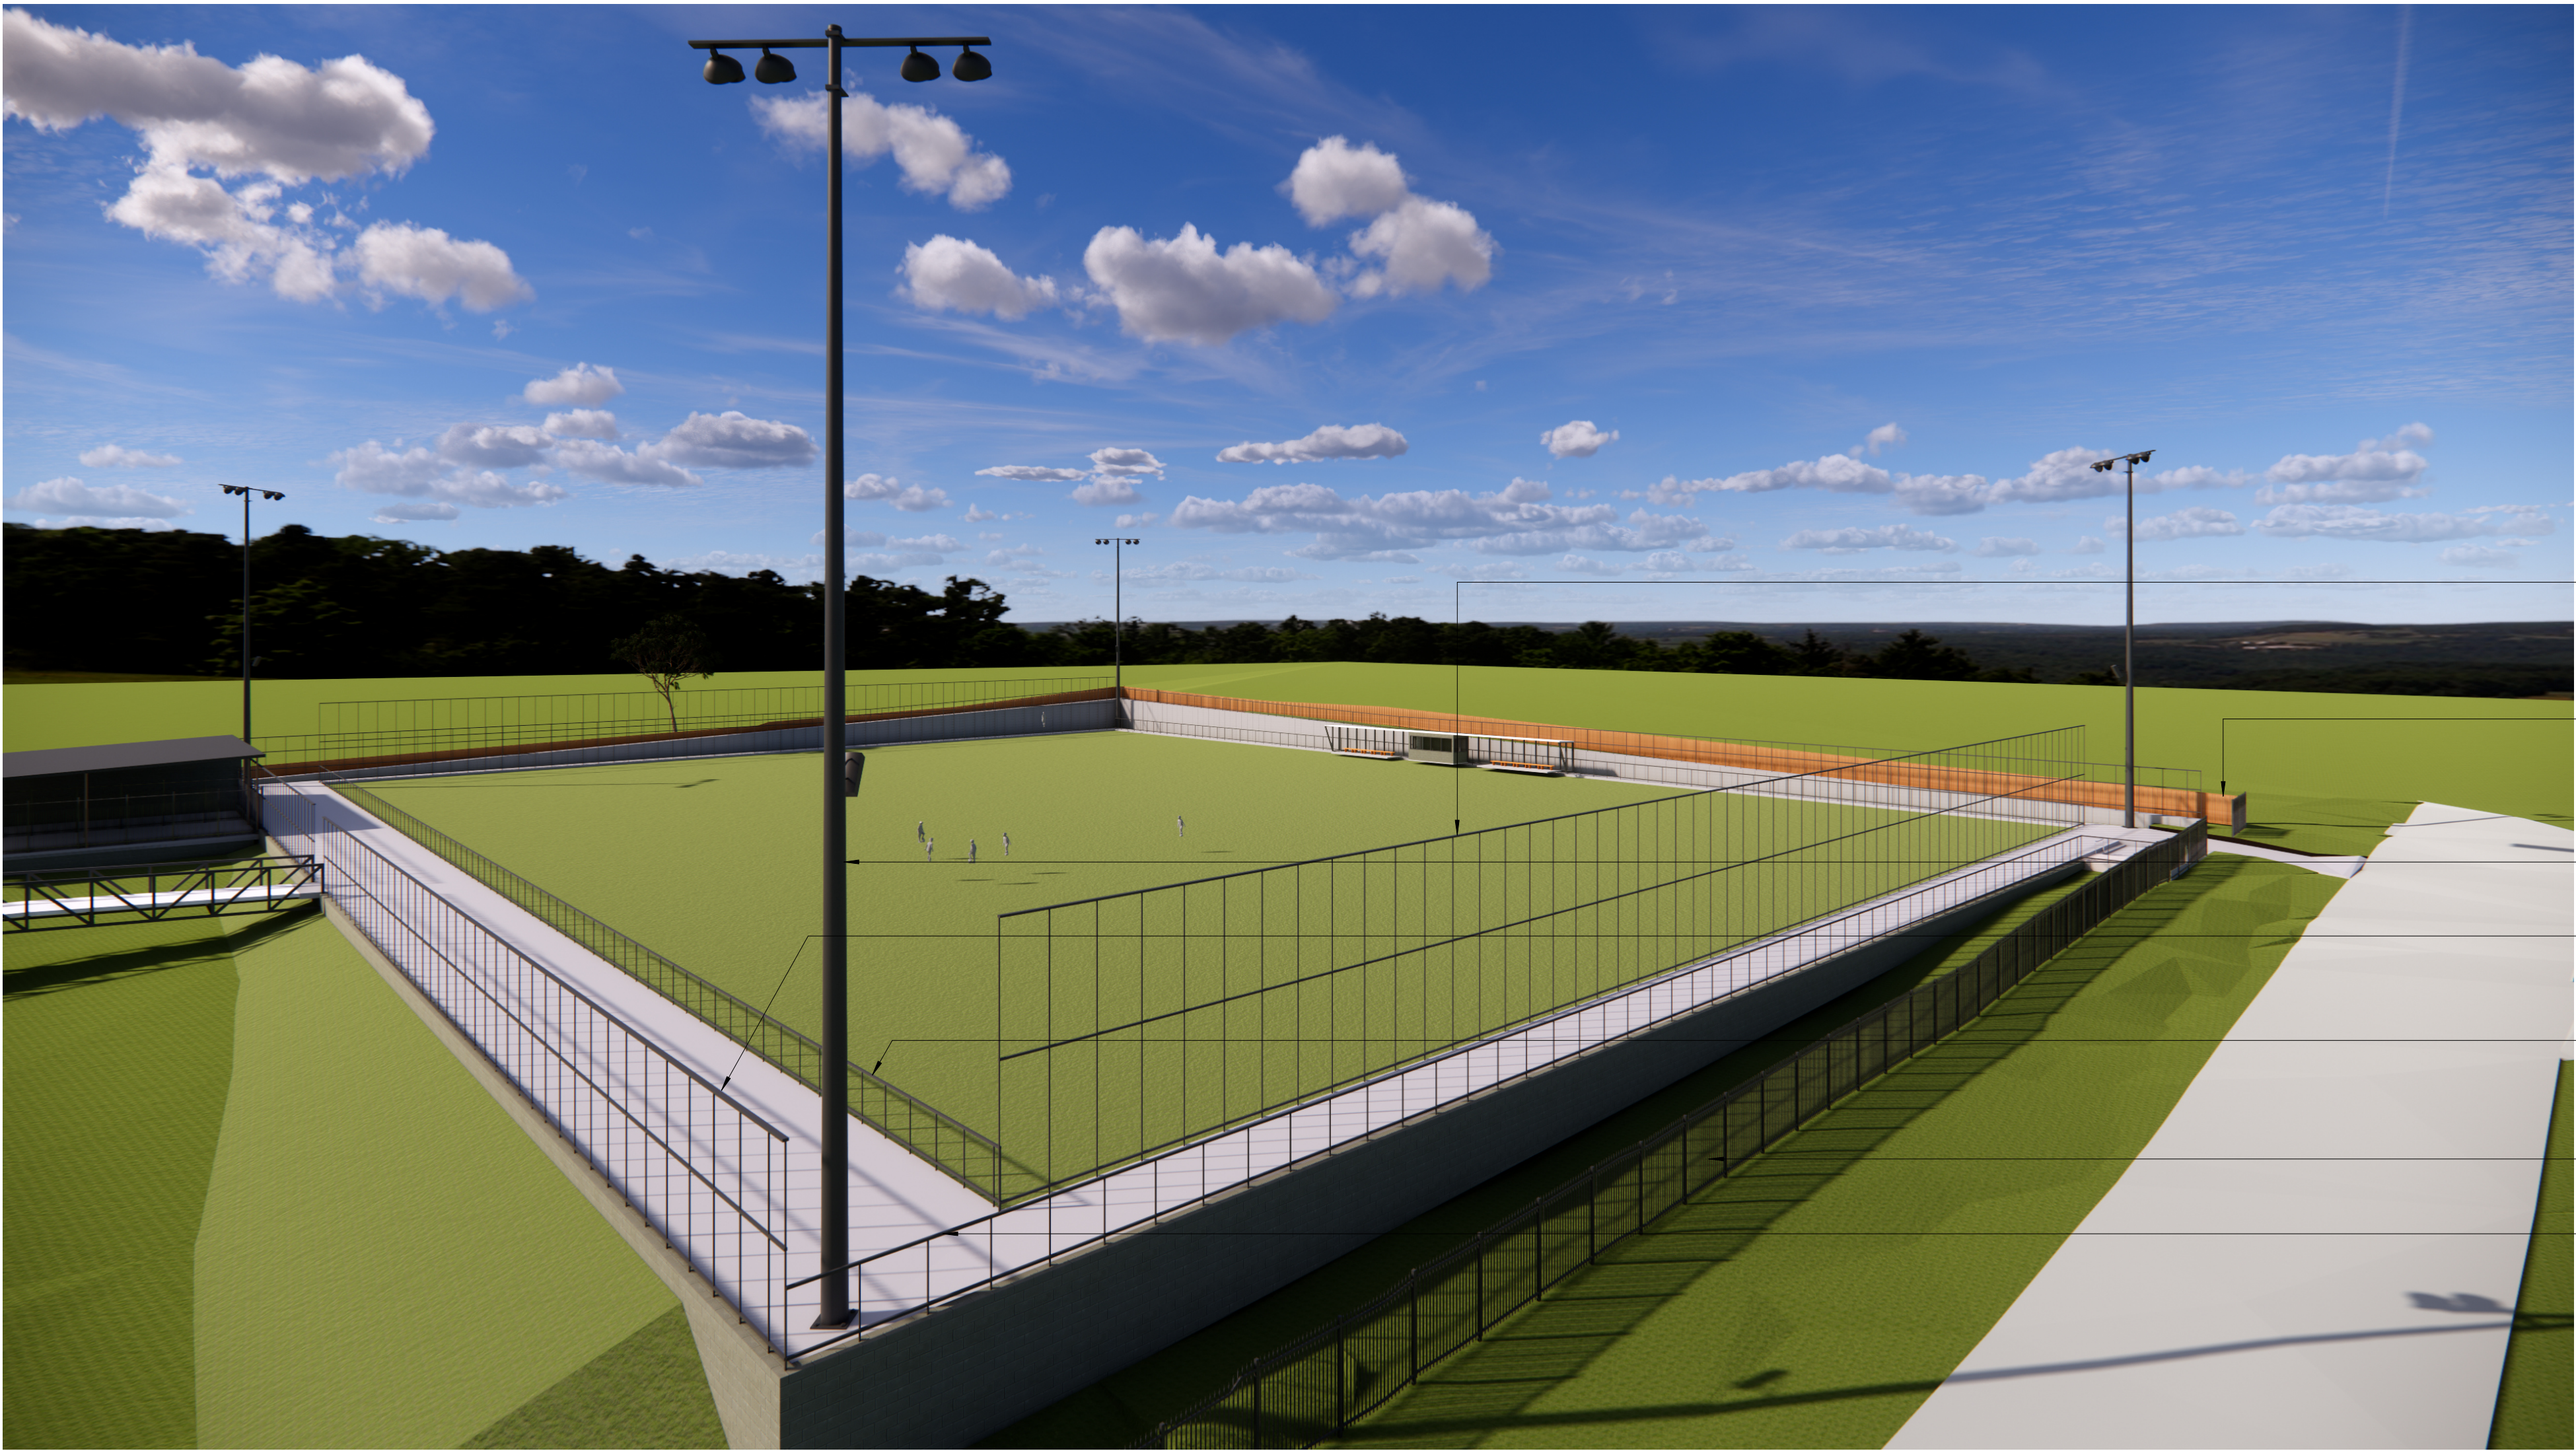

1 3D VIEW - NE SPORTS FIELD FENCING

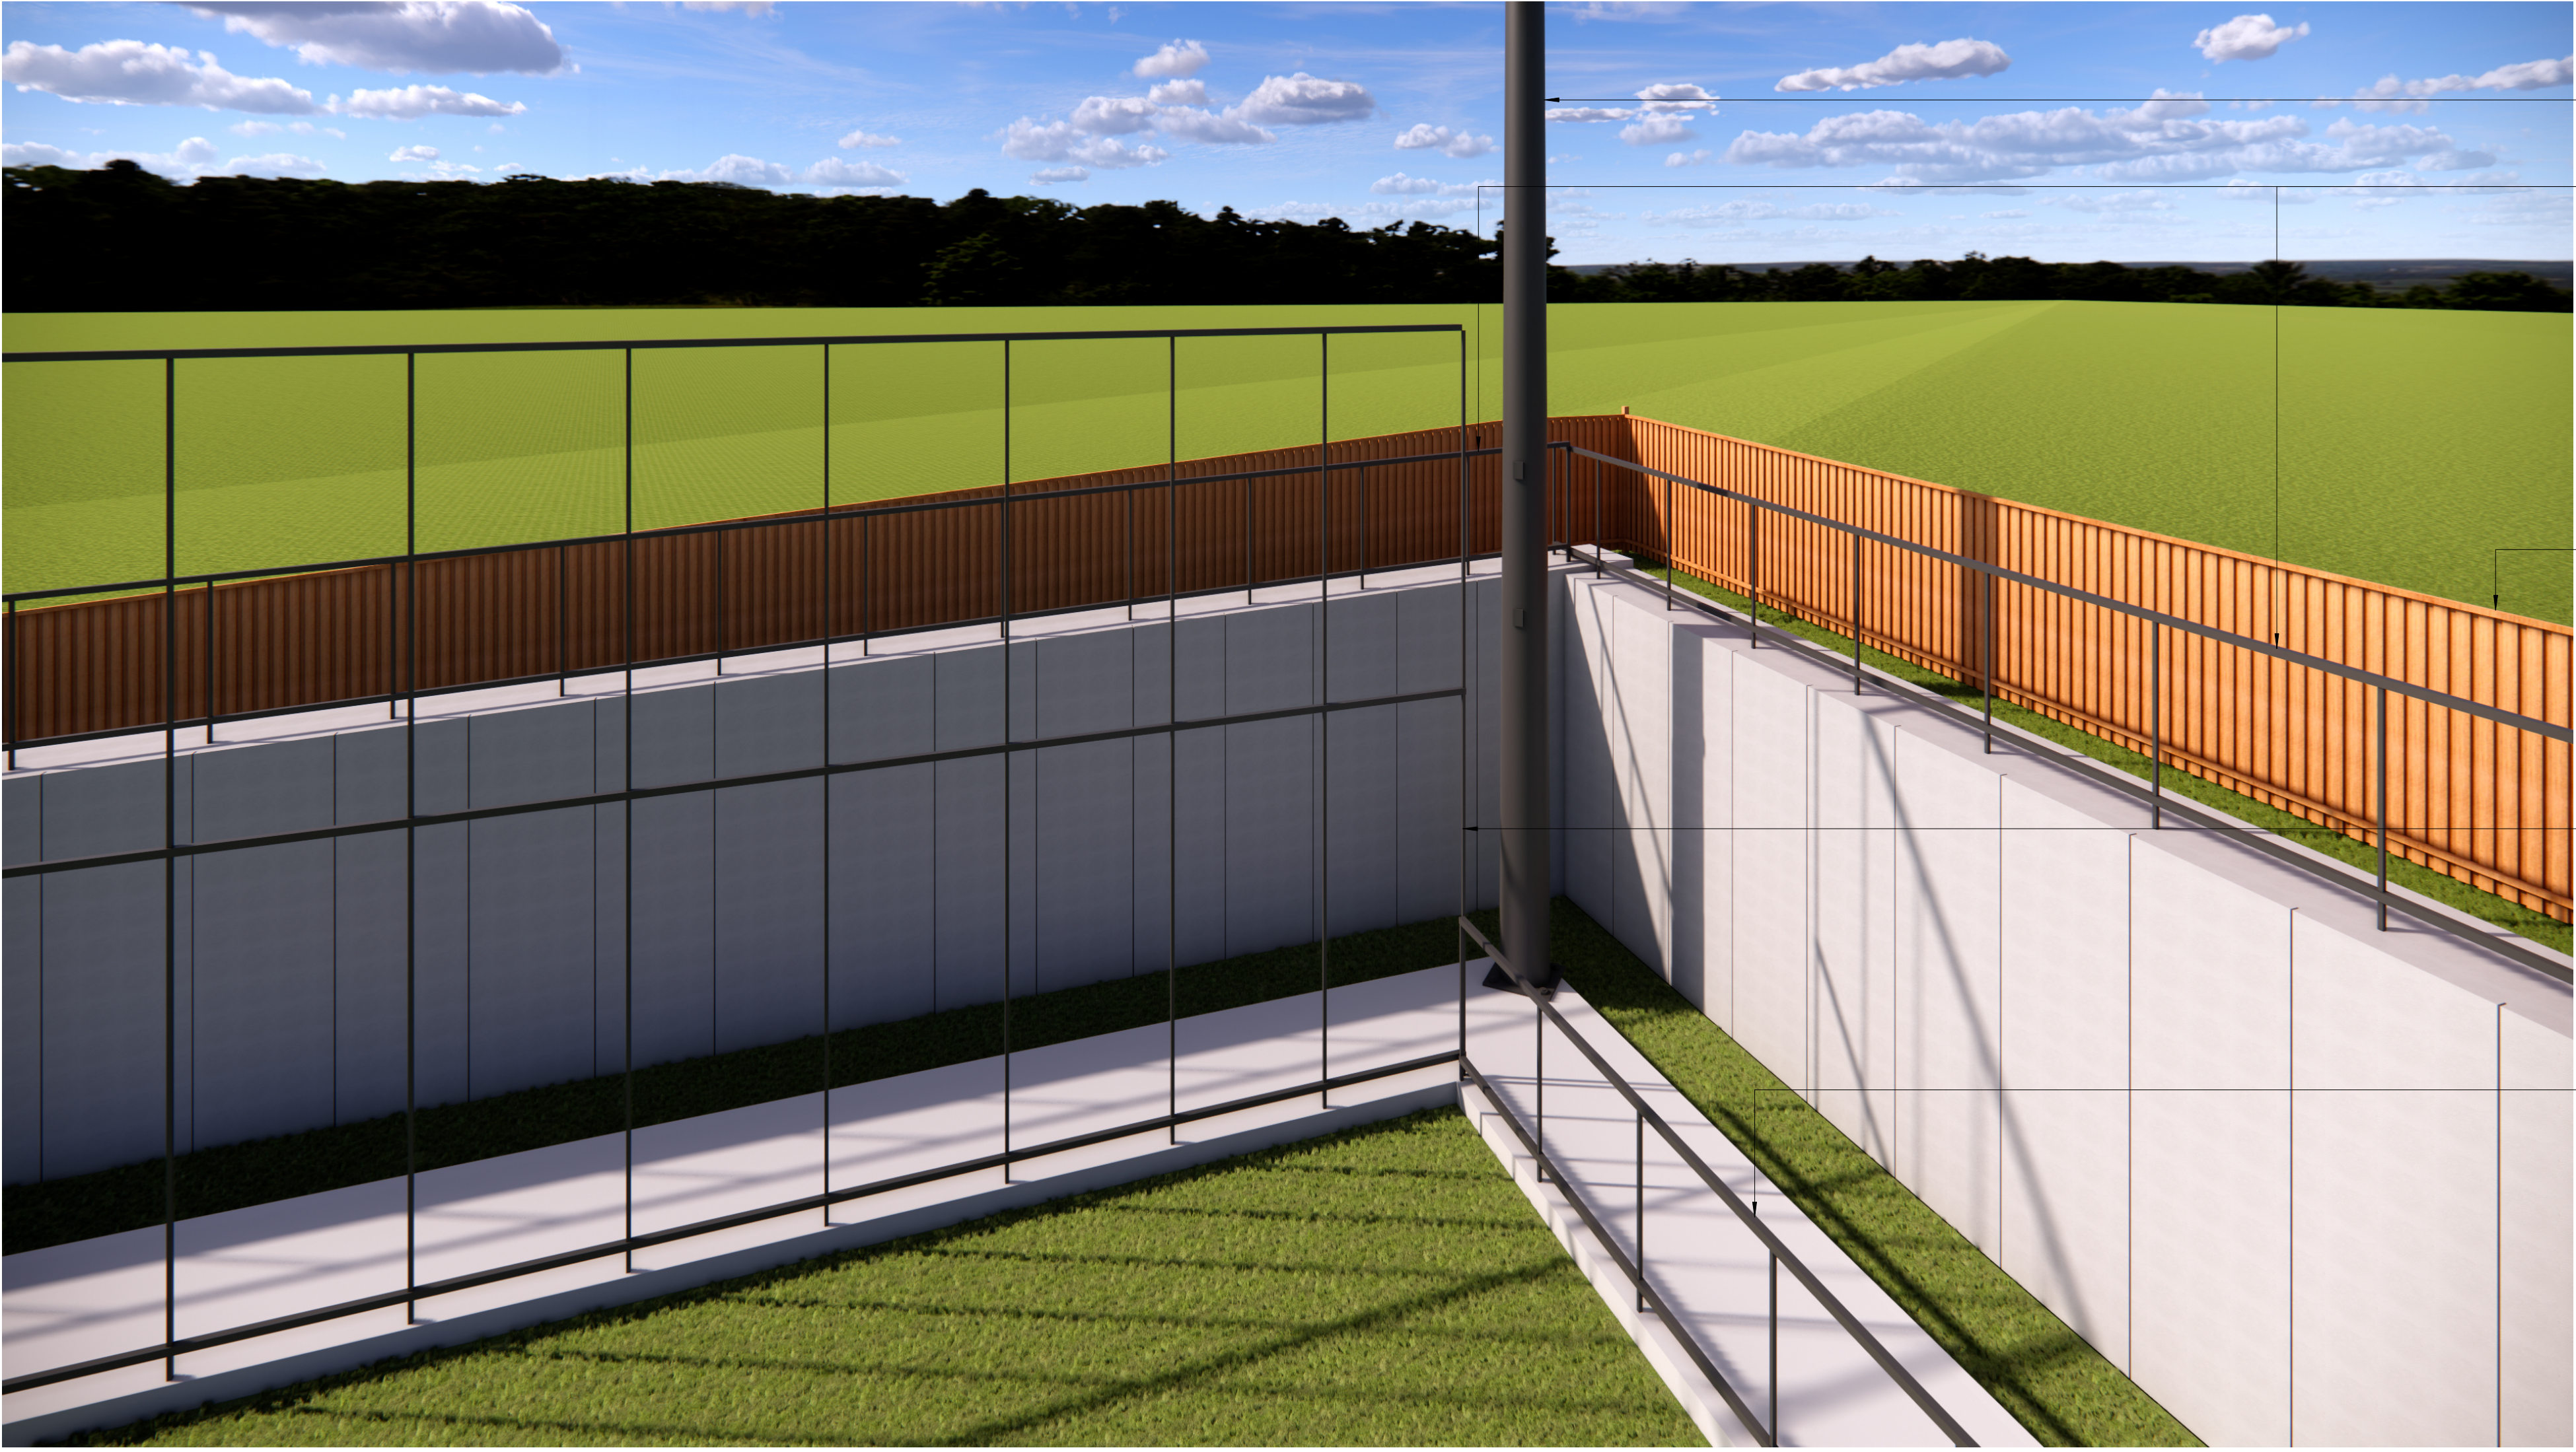


2 3D VIEW - SW SPORTS FIELD FENCING


NOTE: LANDSCAPE SCREENING AND TREES ARE HIDDEN TO SHOW FENCING

- 6000mm HIGH BLACK CHAINWIRE FENCE BALL BARRIER
- 1800mm HIGH LAPPED AND CAPPED TIMBER PALING PERIMETER ACOUSTIC AND PRIVACY FENCE
- SPORTS FIELD LIGHT (22M HIGH)
- 3600mm HIGH BLACK CHAINWIRE SPECTATOR FENCE
- 1300mm HIGH BLACK CHAINWIRE SPECTATOR FENCE
- 2100mm HIGH PALISADE FENCE
- 1300mm HIGH BLACK CHAINWIRE SPECTATOR FENCE

FENCE TYPES LEGEND


- 1800mm HIGH LAPPED AND CAPPED TIMBER PALING PERIMETER ACOUSTIC AND PRIVACY FENCE
- BLACK CHAINWIRE FENCE ON TOP OF (N) SHOTCRETE RETAINING WALL - MINIMUM 1300mm HIGH - HEIGHT INCREASES ABOVE RETAINING WALL AS REQUIRED TO ENSURE 3600mm HIGH BALL BARRIER
- 6000mm HIGH BLACK CHAINWIRE FENCE BALL BARRIER
- 3600mm HIGH BLACK CHAINWIRE BALL BARRIER
- 1300mm HIGH BLACK CHAINWIRE SPECTATOR FENCE

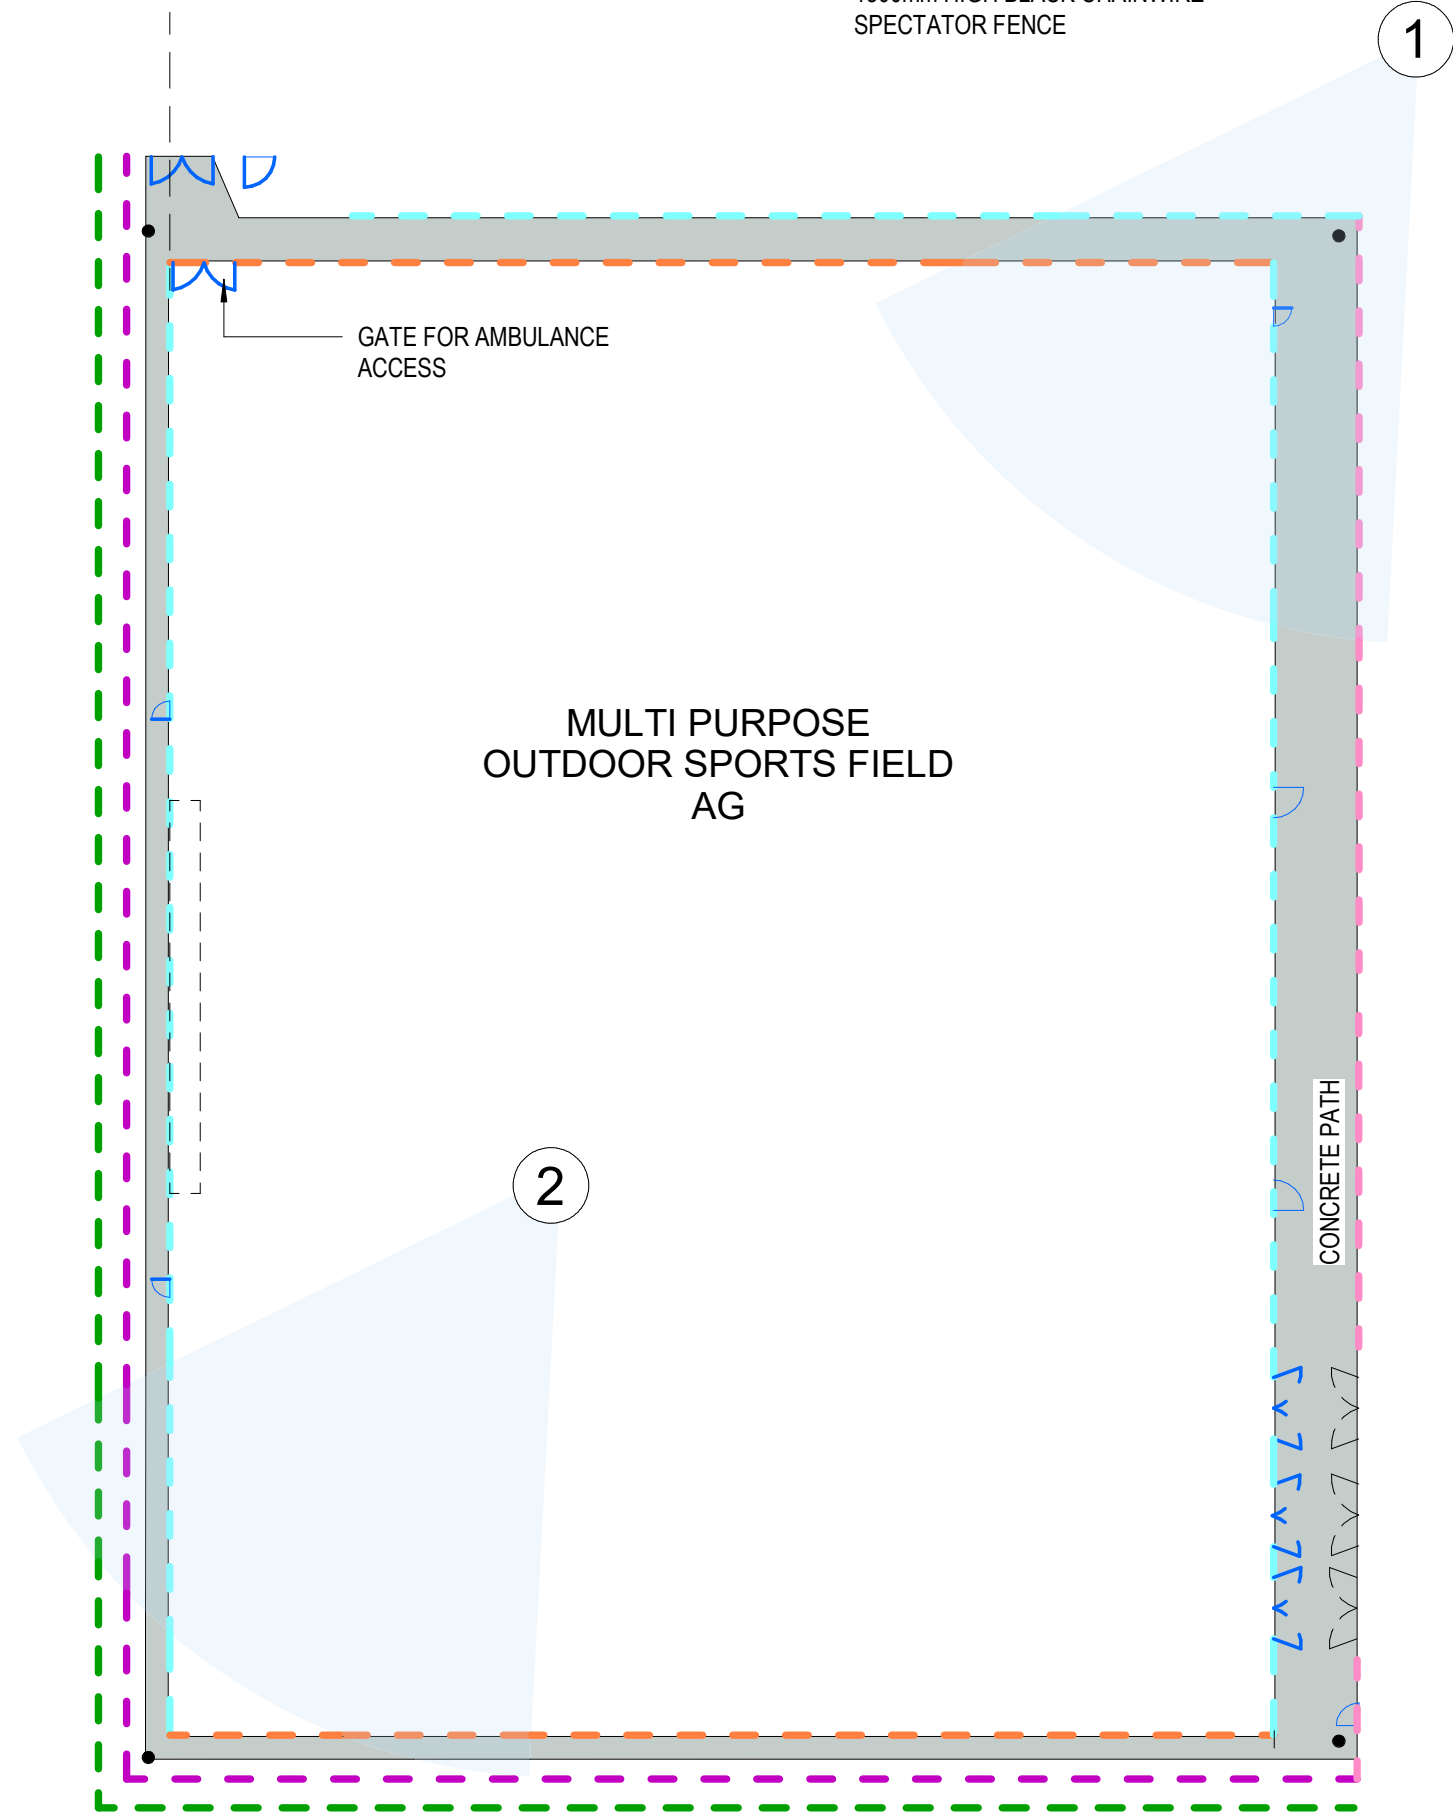

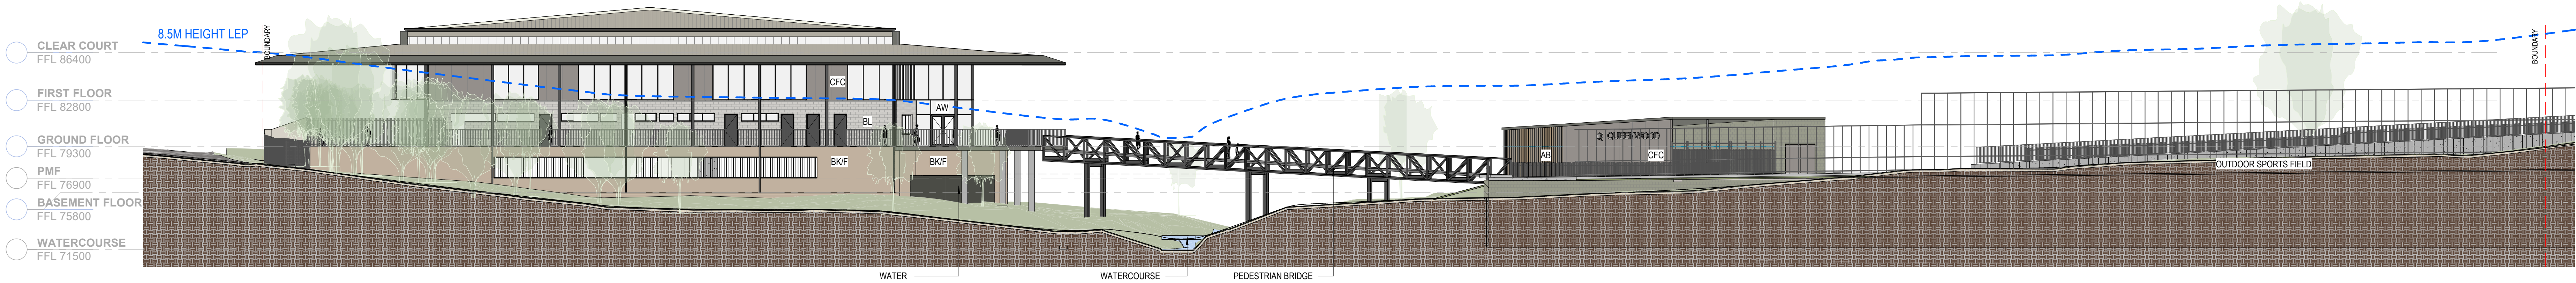

INDOOR SPORTS HALL - NORTH ELEVATION

1:200

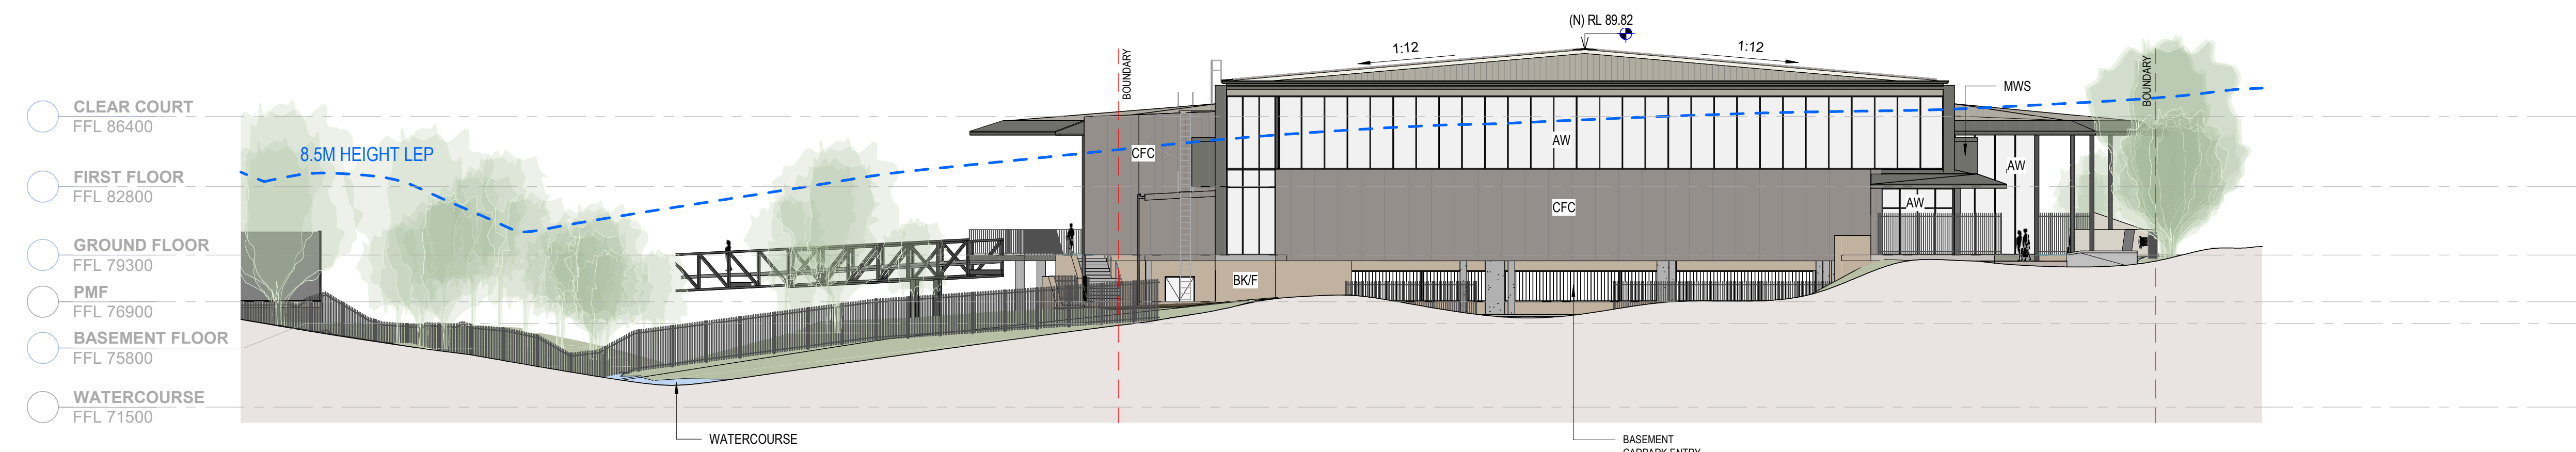

INDOOR SPORTS HALL - SOUTH ELEVATION

1:200

LEGEND

AB	ALUMINIUM BATTENS
AC	ASPHALTIC CONCRETE
AG	ARTIFICIAL GRASS
AW	ALUMINIUM WINDOW
BAL	BALUSTRADE
BL	CONCRETE BLOCK
BLH	HONED CONCRETE BLOCK
BP	BRICK PAVING
BKIF	FACE BRICKWORK
CFC	COMPRESSED FIBRE CEMENT
GD	GLAZED DOOR (ALUMINIUM FRAMED)
GL	GLASS LOUVRES
MPS	METAL ROOF SHEETING
MWS	METAL WALL SHEETING
OFC	OFF-FORM CONCRETE
PAS	PERFORATED ALUMINIUM SCREEN
RC/BR	REINFORCED CONCRETE / BROOM FINISH
RC/WF	REINFORCED CONCRETE / WOOD FLOAT
SS	SANDSTONE
TRS	TRANSLUCENT ROOF SHEETING


CLIENT
QUEENWOOD
SCHOOL FOR GIRLS
T + 61 2 8968 7777



NSW Nominated Architects: Robert Denton Reg. No. 5782, Alex Kibble Reg. No. 8015
Do not scale drawings. Verify all dimensions on site. Notify architect of all discrepancies
Rev Date Description Chkd Auth
A 04/08/25 Issue for SSDA IB RD

Project
OXFORD FALLS SPORTING
PRECINCT
1100 OXFORD FALLS ROAD
OXFORD FALLS NSW 2100
Drawing Title
INDOOR SPORTS HALL -
ELEVATIONS 1


Proj. Dir	Proj. Arch	Drawn	Sheet
RD	IB	CP	A1
Job No.	Date	Scale	
24103	04/08/25	1:200	
Drawing No.			
AR DA 3000			

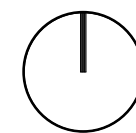


Revision

A

Tanner Kibble Denton Architects Pty Ltd
Gadigal Country
Level 1, 19 Foster Street,
Surry Hills NSW 2010 Australia
T +61 2 9281 4399
www.tkda.com.au
TKDArchitects
Tanner Kibble Denton

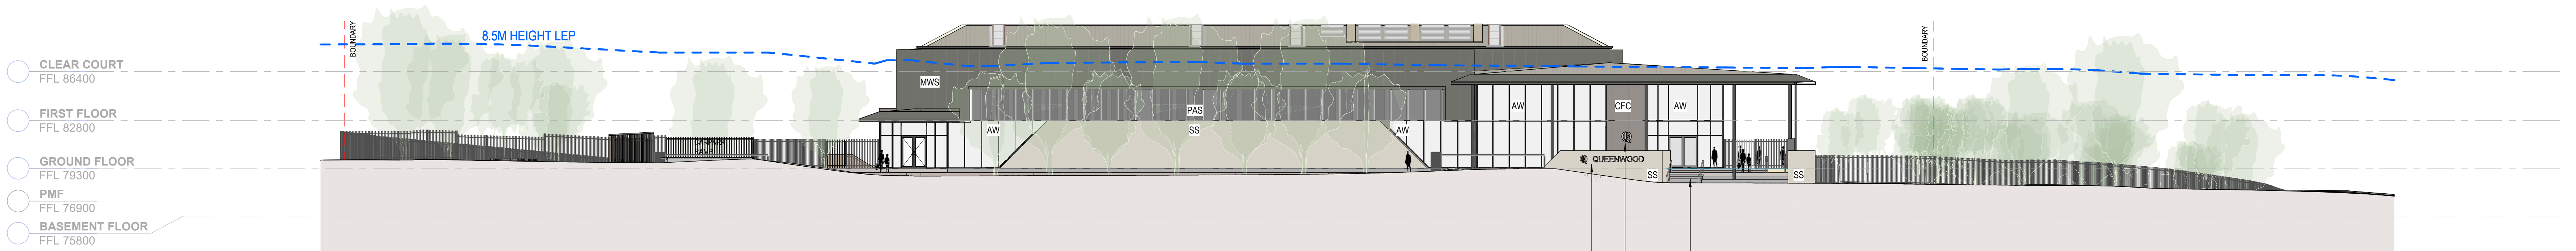

1 INDOOR SPORTS HALL - OXFORD FALLS ROAD (EAST) ELEVATION
1:200

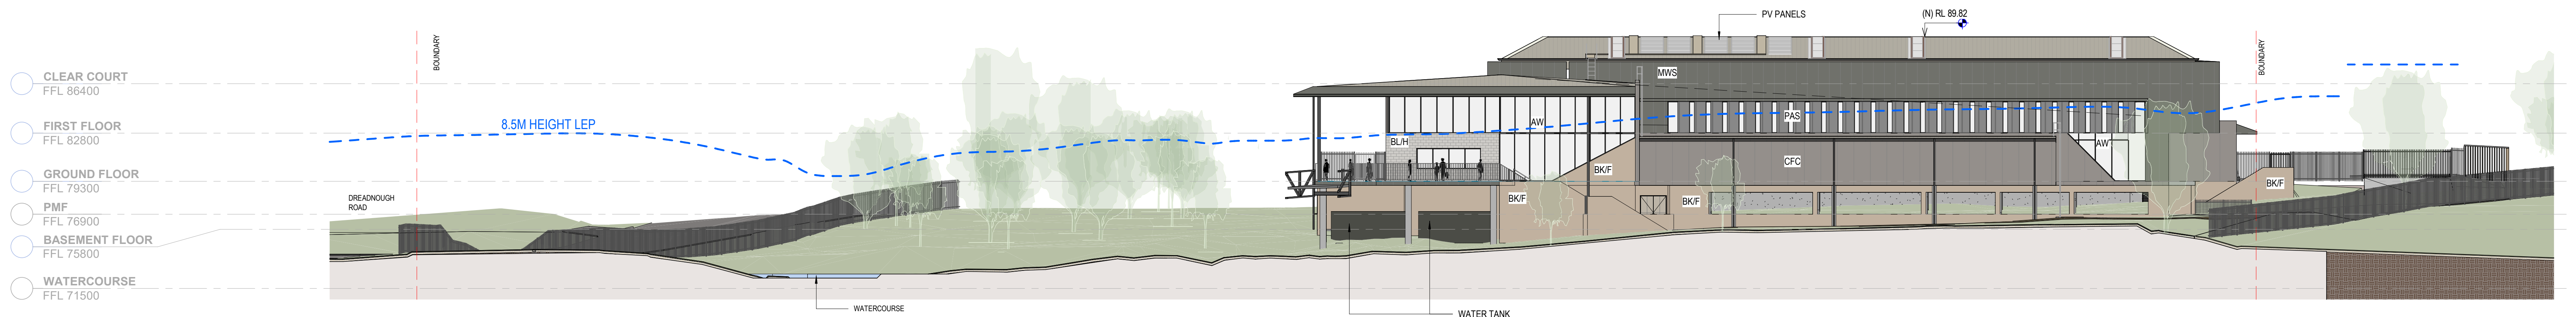

2 INDOOR SPORTS HALL - WEST ELEVATION
1:200

LEGEND

AB	ALUMINIUM BATTENS
AC	ASPHALTIC CONCRETE
AG	ARTIFICIAL GRASS
AW	ALUMINIUM WINDOW
BAL	BALUSTRADE
BL	CONCRETE BLOCK
BLH	HONED CONCRETE BLOCK
BP	BRICK PAVING
BK/F	FACE BRICKWORK
CFC	COMPRESSED FIBRE CEMENT
GD	GLAZED DOOR (ALUMINIUM FRAMED)
GL	GLASS LOUIRES
MRS	METAL ROOF SHEETING
MWS	METAL WALL SHEETING
OFC	OFF-FORM CONCRETE
PAS	PERFORATED ALUMINIUM SCREEN
RC/BR	REINFORCED CONCRETE / BROOM FINISH
RC/WF	REINFORCED CONCRETE / WOOD FLOAT
SS	SANDSTONE
TRS	TRANSLUCENT ROOF SHEETING


CLIENT
QUEENWOOD
SCHOOL FOR GIRLS
T+61 2 8968 7777




NSW Nominated Architects: Robert Denton Reg. No. 5782, Alex Kibble Reg. No. 8015
Do not scale drawings. Verify all dimensions on site. Notify architect of all discrepancies
Rev Date Description Chkd Auth
A 04/08/25 Issue for SSDA IB RD

Project
OXFORD FALLS SPORTING
PRECINCT
1100 OXFORD FALLS ROAD
OXFORD FALLS NSW 2100
Drawing Title
INDOOR SPORTS HALL -
ELEVATIONS 2


Proj. Dir	Proj. Arch	Drawn	Sheet
RD	IB	CP	A1
Job No.	Date	Scale	
24103	04/08/25	1:200	
Drawing No. AR DA 3001			

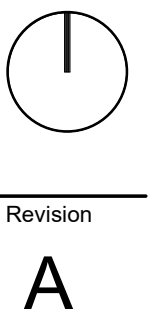


Tanner Kibble Denton Architects Pty Ltd
Gadigal Country
Level 1, 19 Foster Street,
Surry Hills NSW 2010 Australia
T +61 2 9281 4399
www.tkda.com.au
TKDArchitects
Tanner Kibble Denton

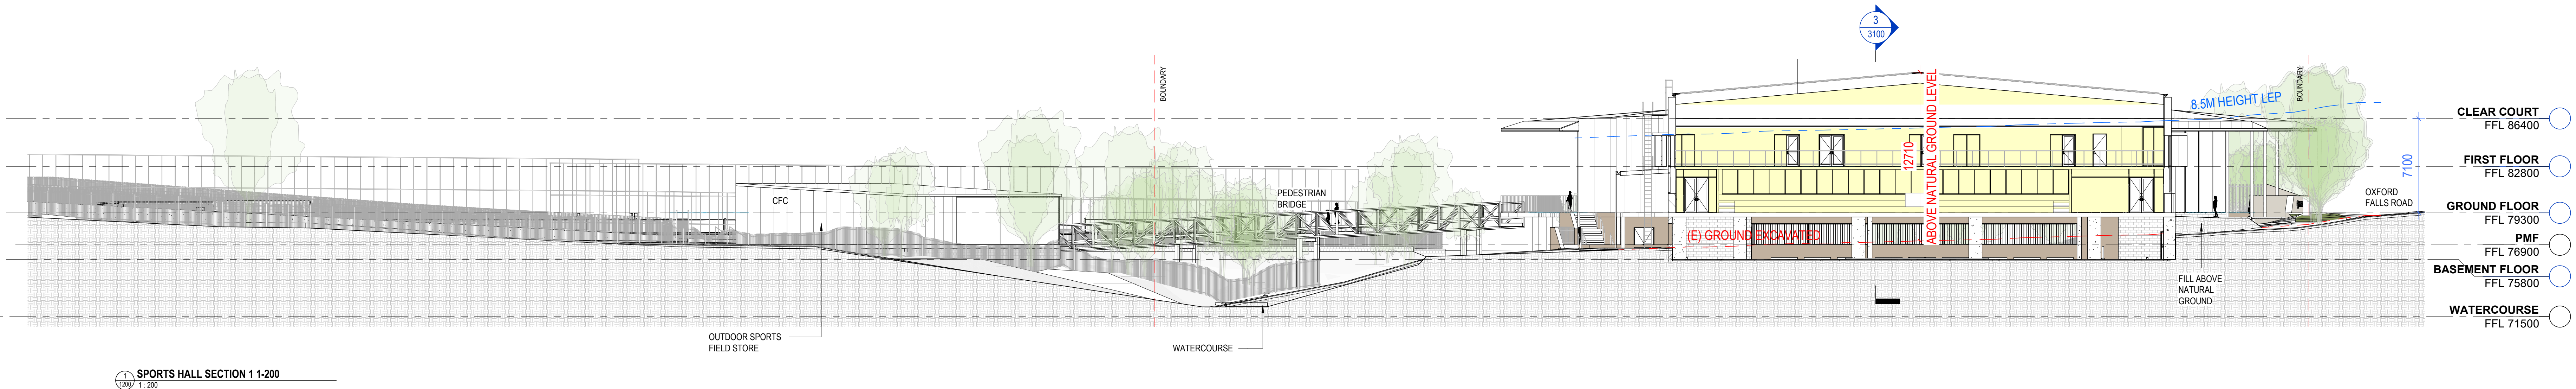


SPORTS HALL SECTION 1 1-200

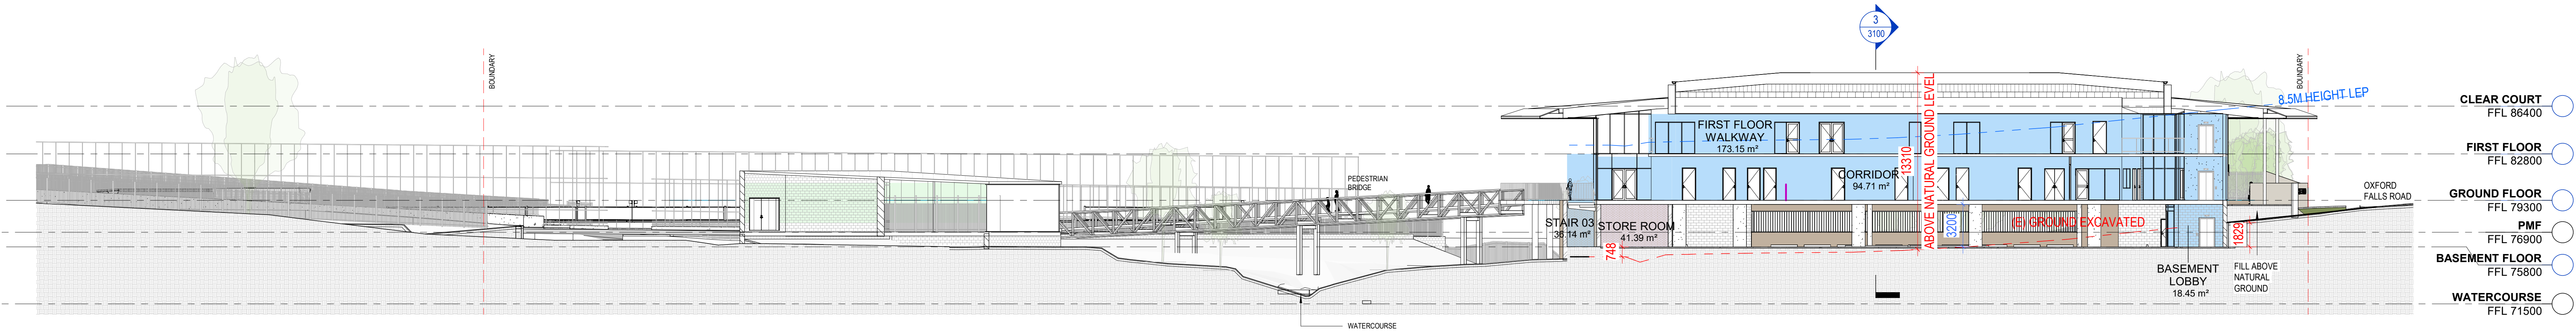


SPORTS HALL SECTION 2 1-200

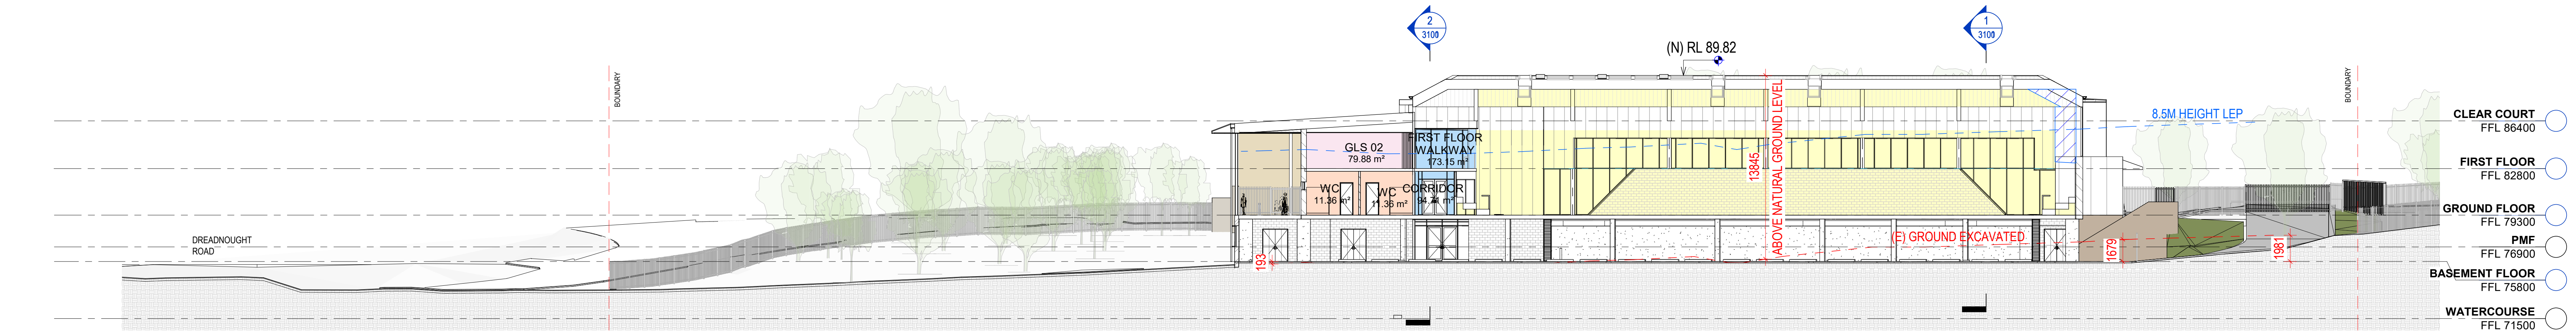


SPORTS HALL SECTION 3 1-200

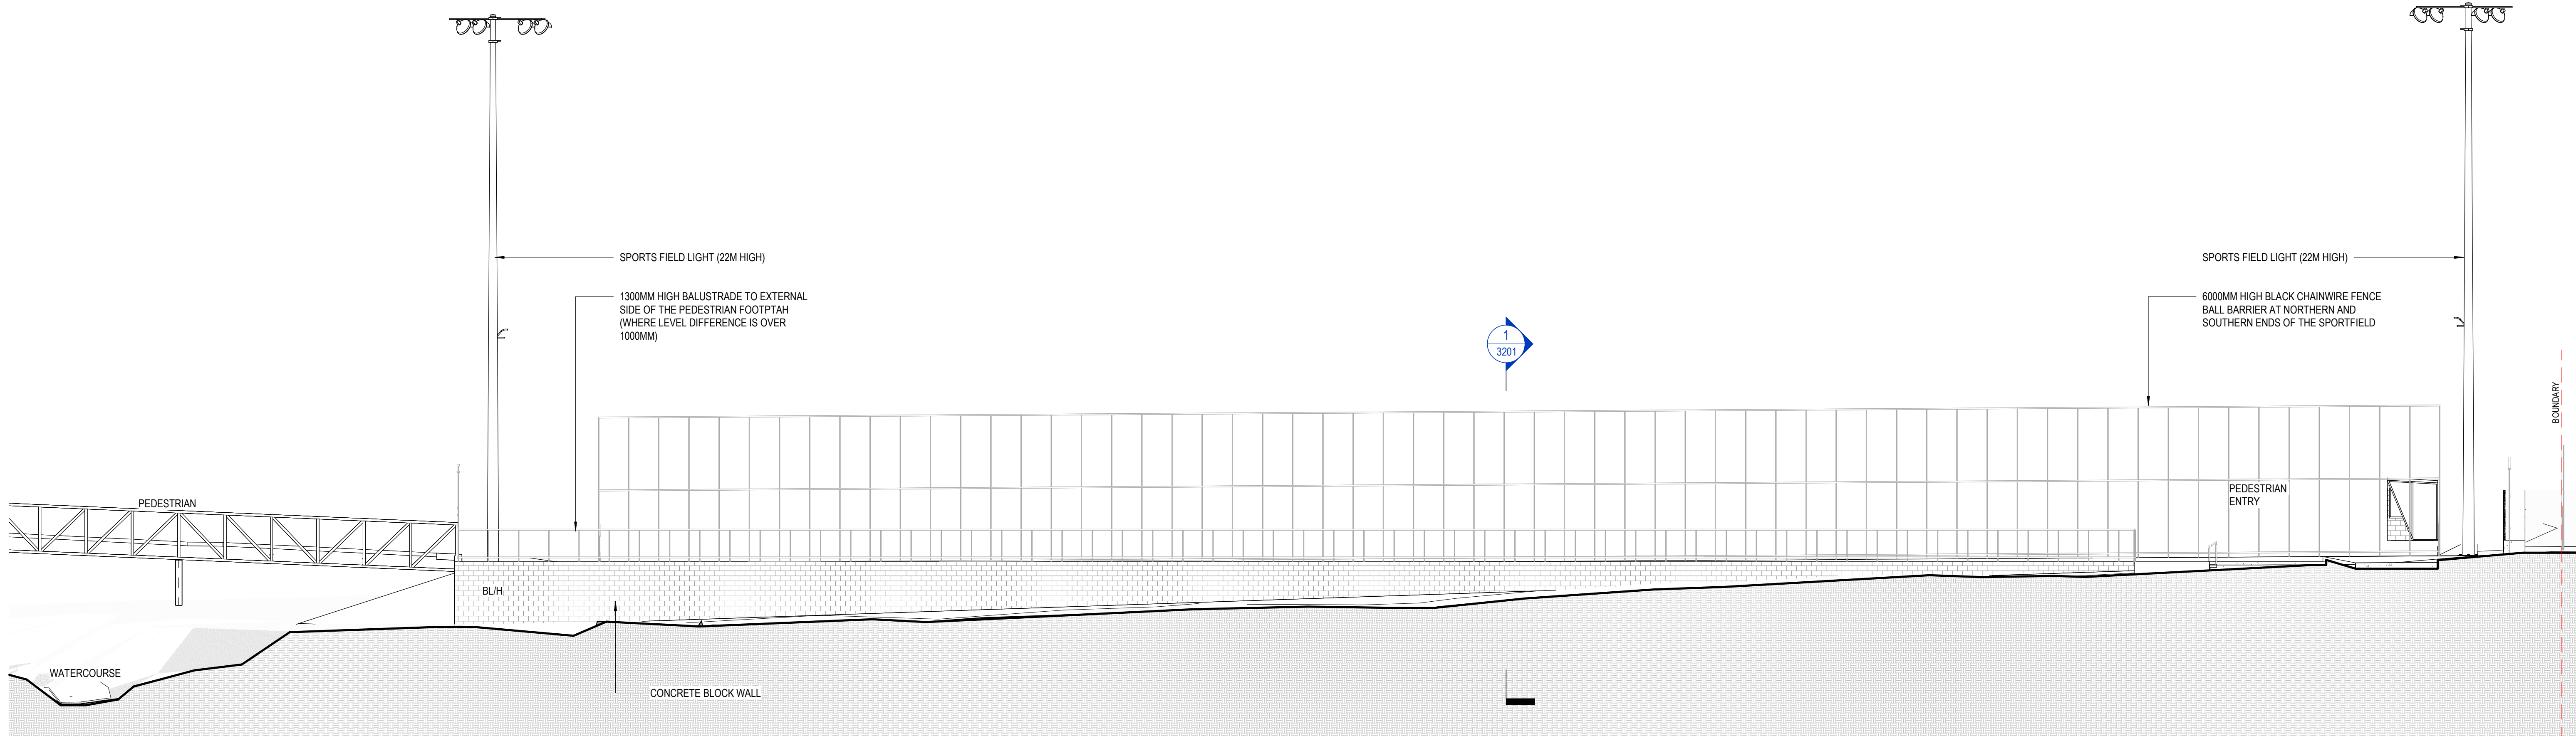


SPORTS FIELD DREADNOUGHT ROAD (NORTH) ELEVATION

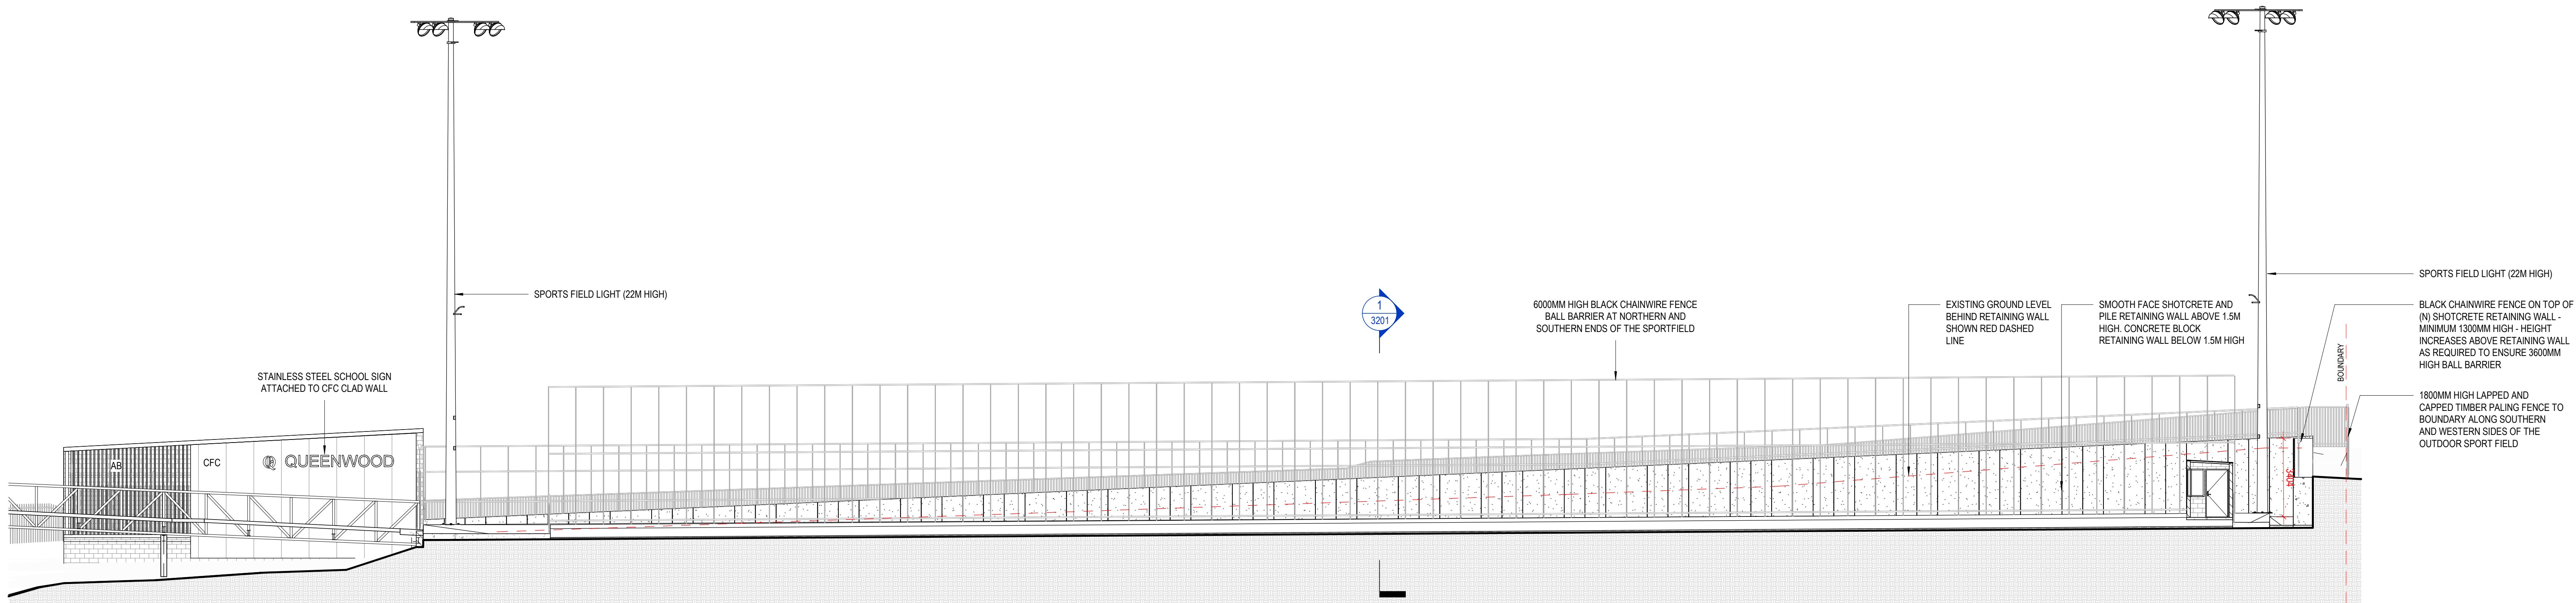

SPORTS FIELD EAST-WEST SHORT SECTION

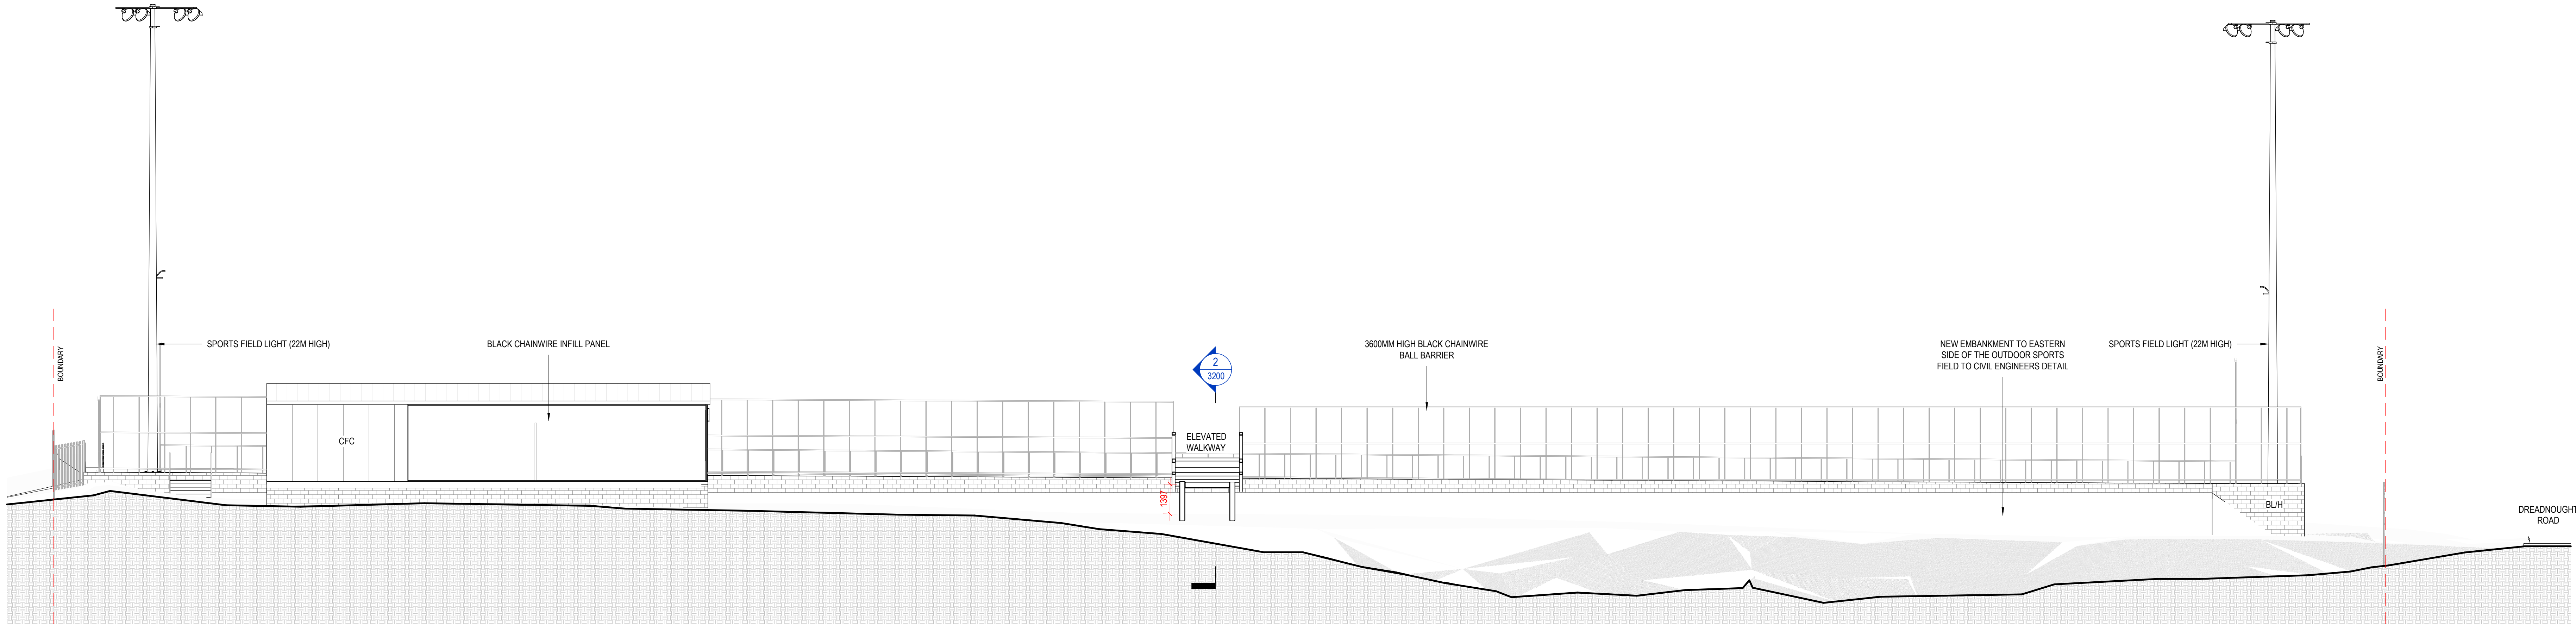

SPORTS FIELD EAST ELEVATION
1:125

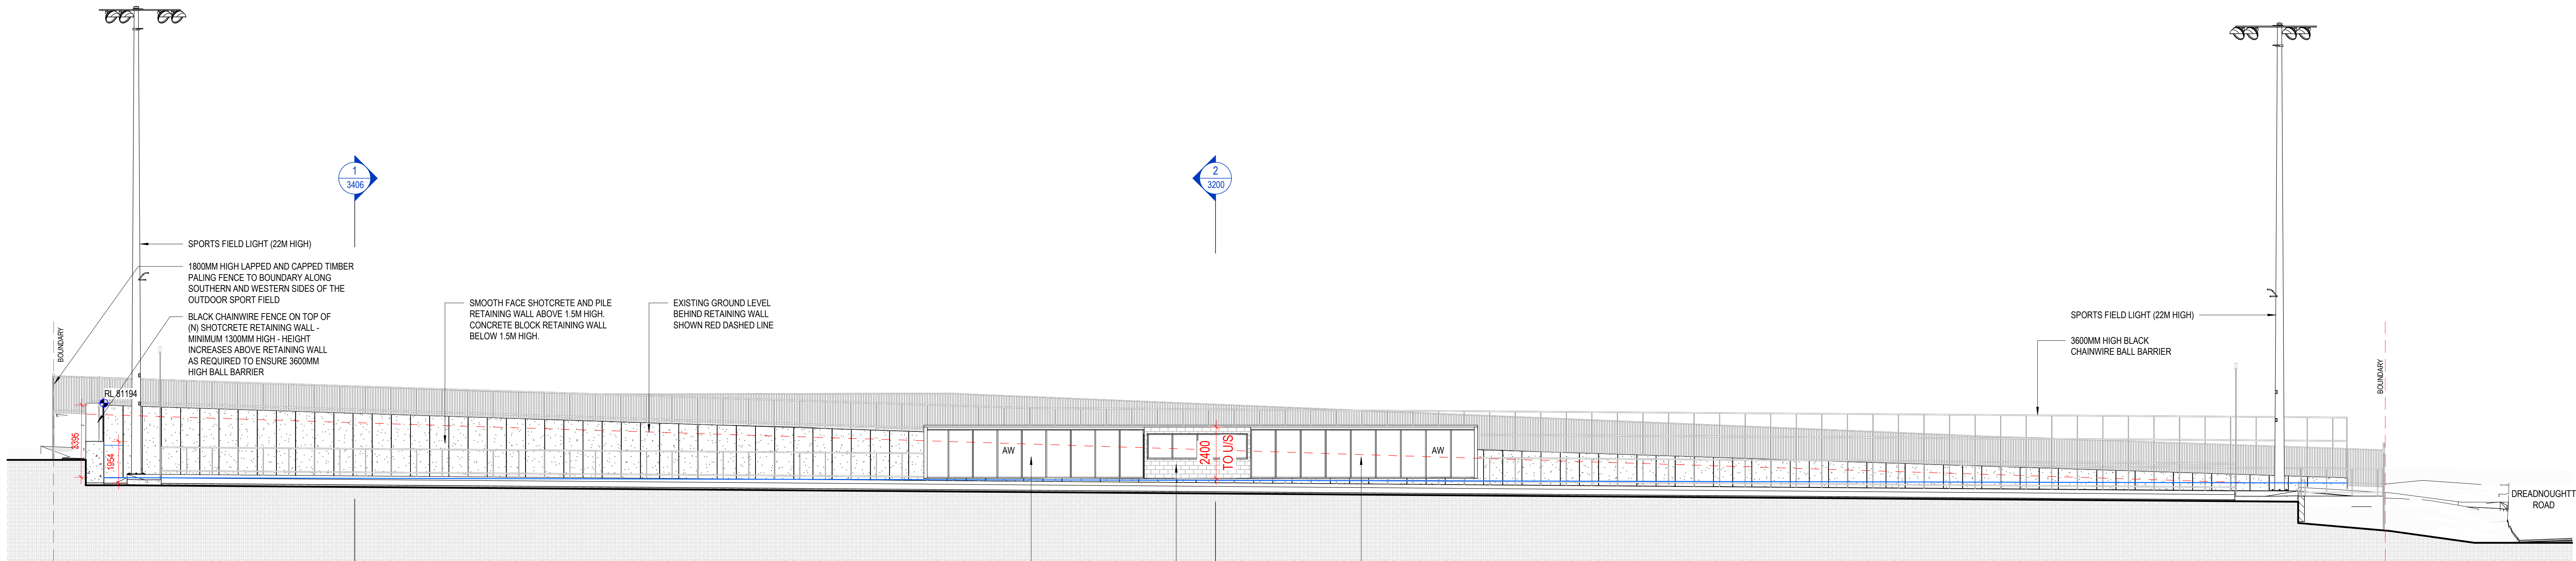


SPORTS FIELD NORTH-SOUTH LONG SECTION
1:125

12 SEAT TEAM BENCH
& WEATHER
PROTECTION COVER


CONVENOR/SCORER
BOOTH

12 SEAT TEAM BENCH
& WEATHER
PROTECTION COVER

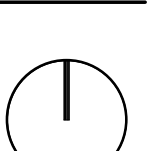


Revision


A

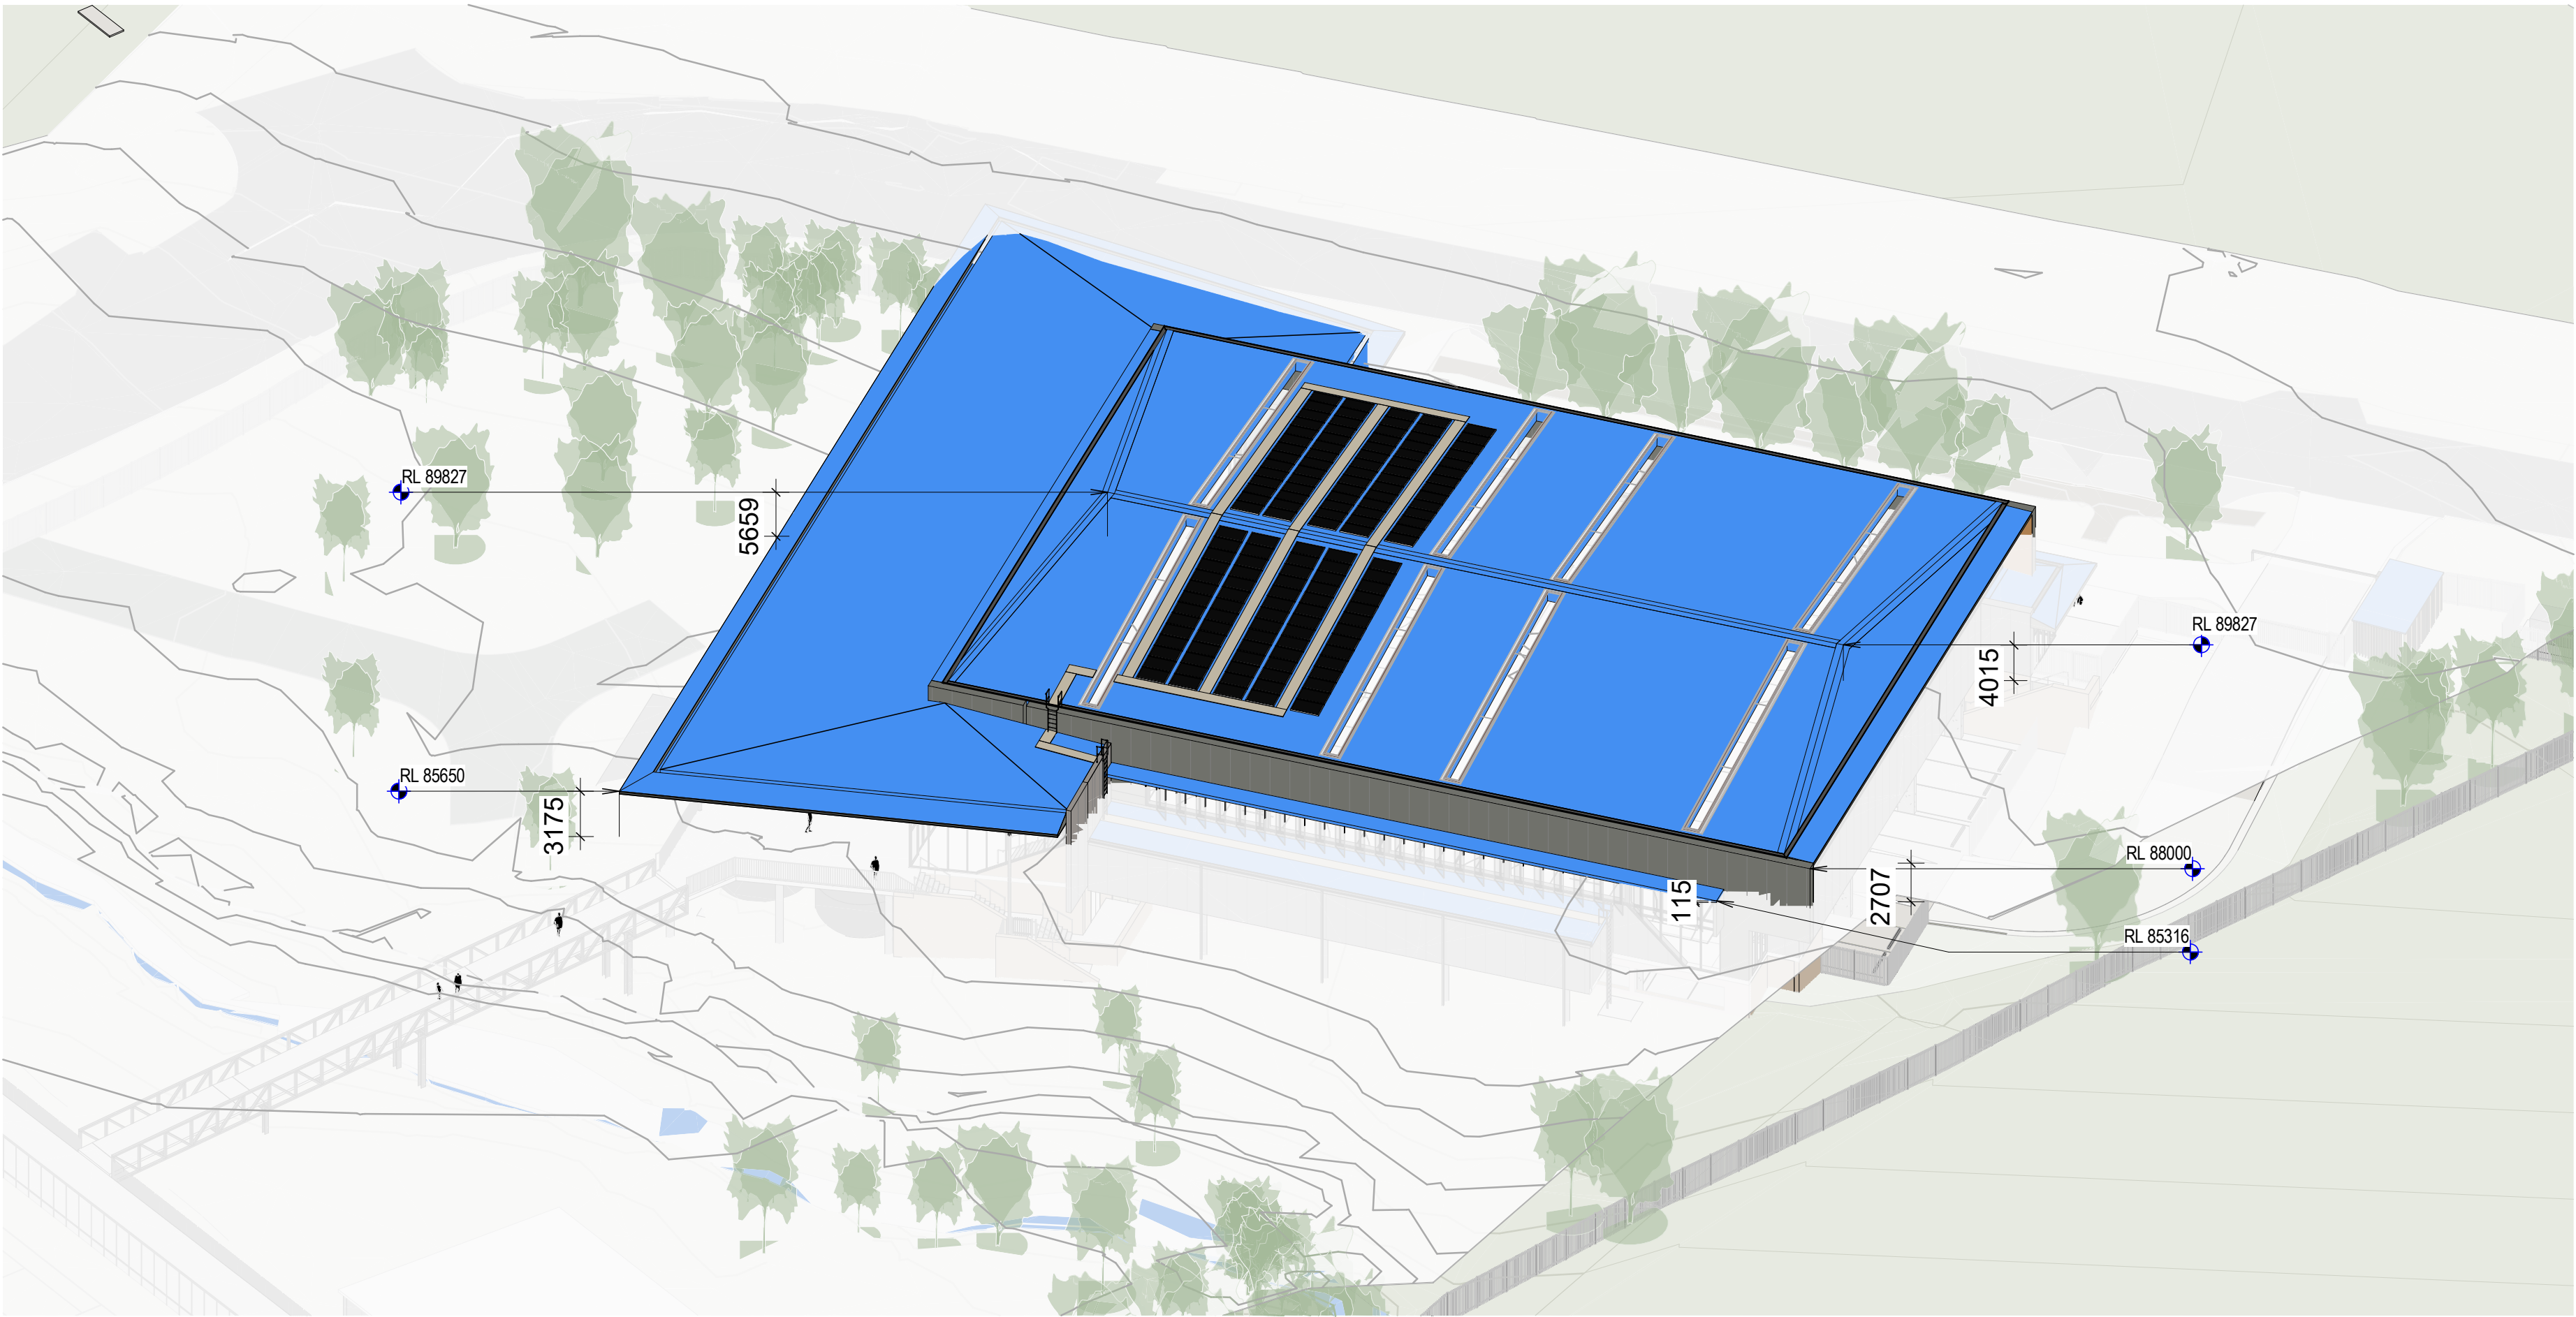


1 ISOMETRIC - HEIGHT PLANE DIAGRAM - WEST

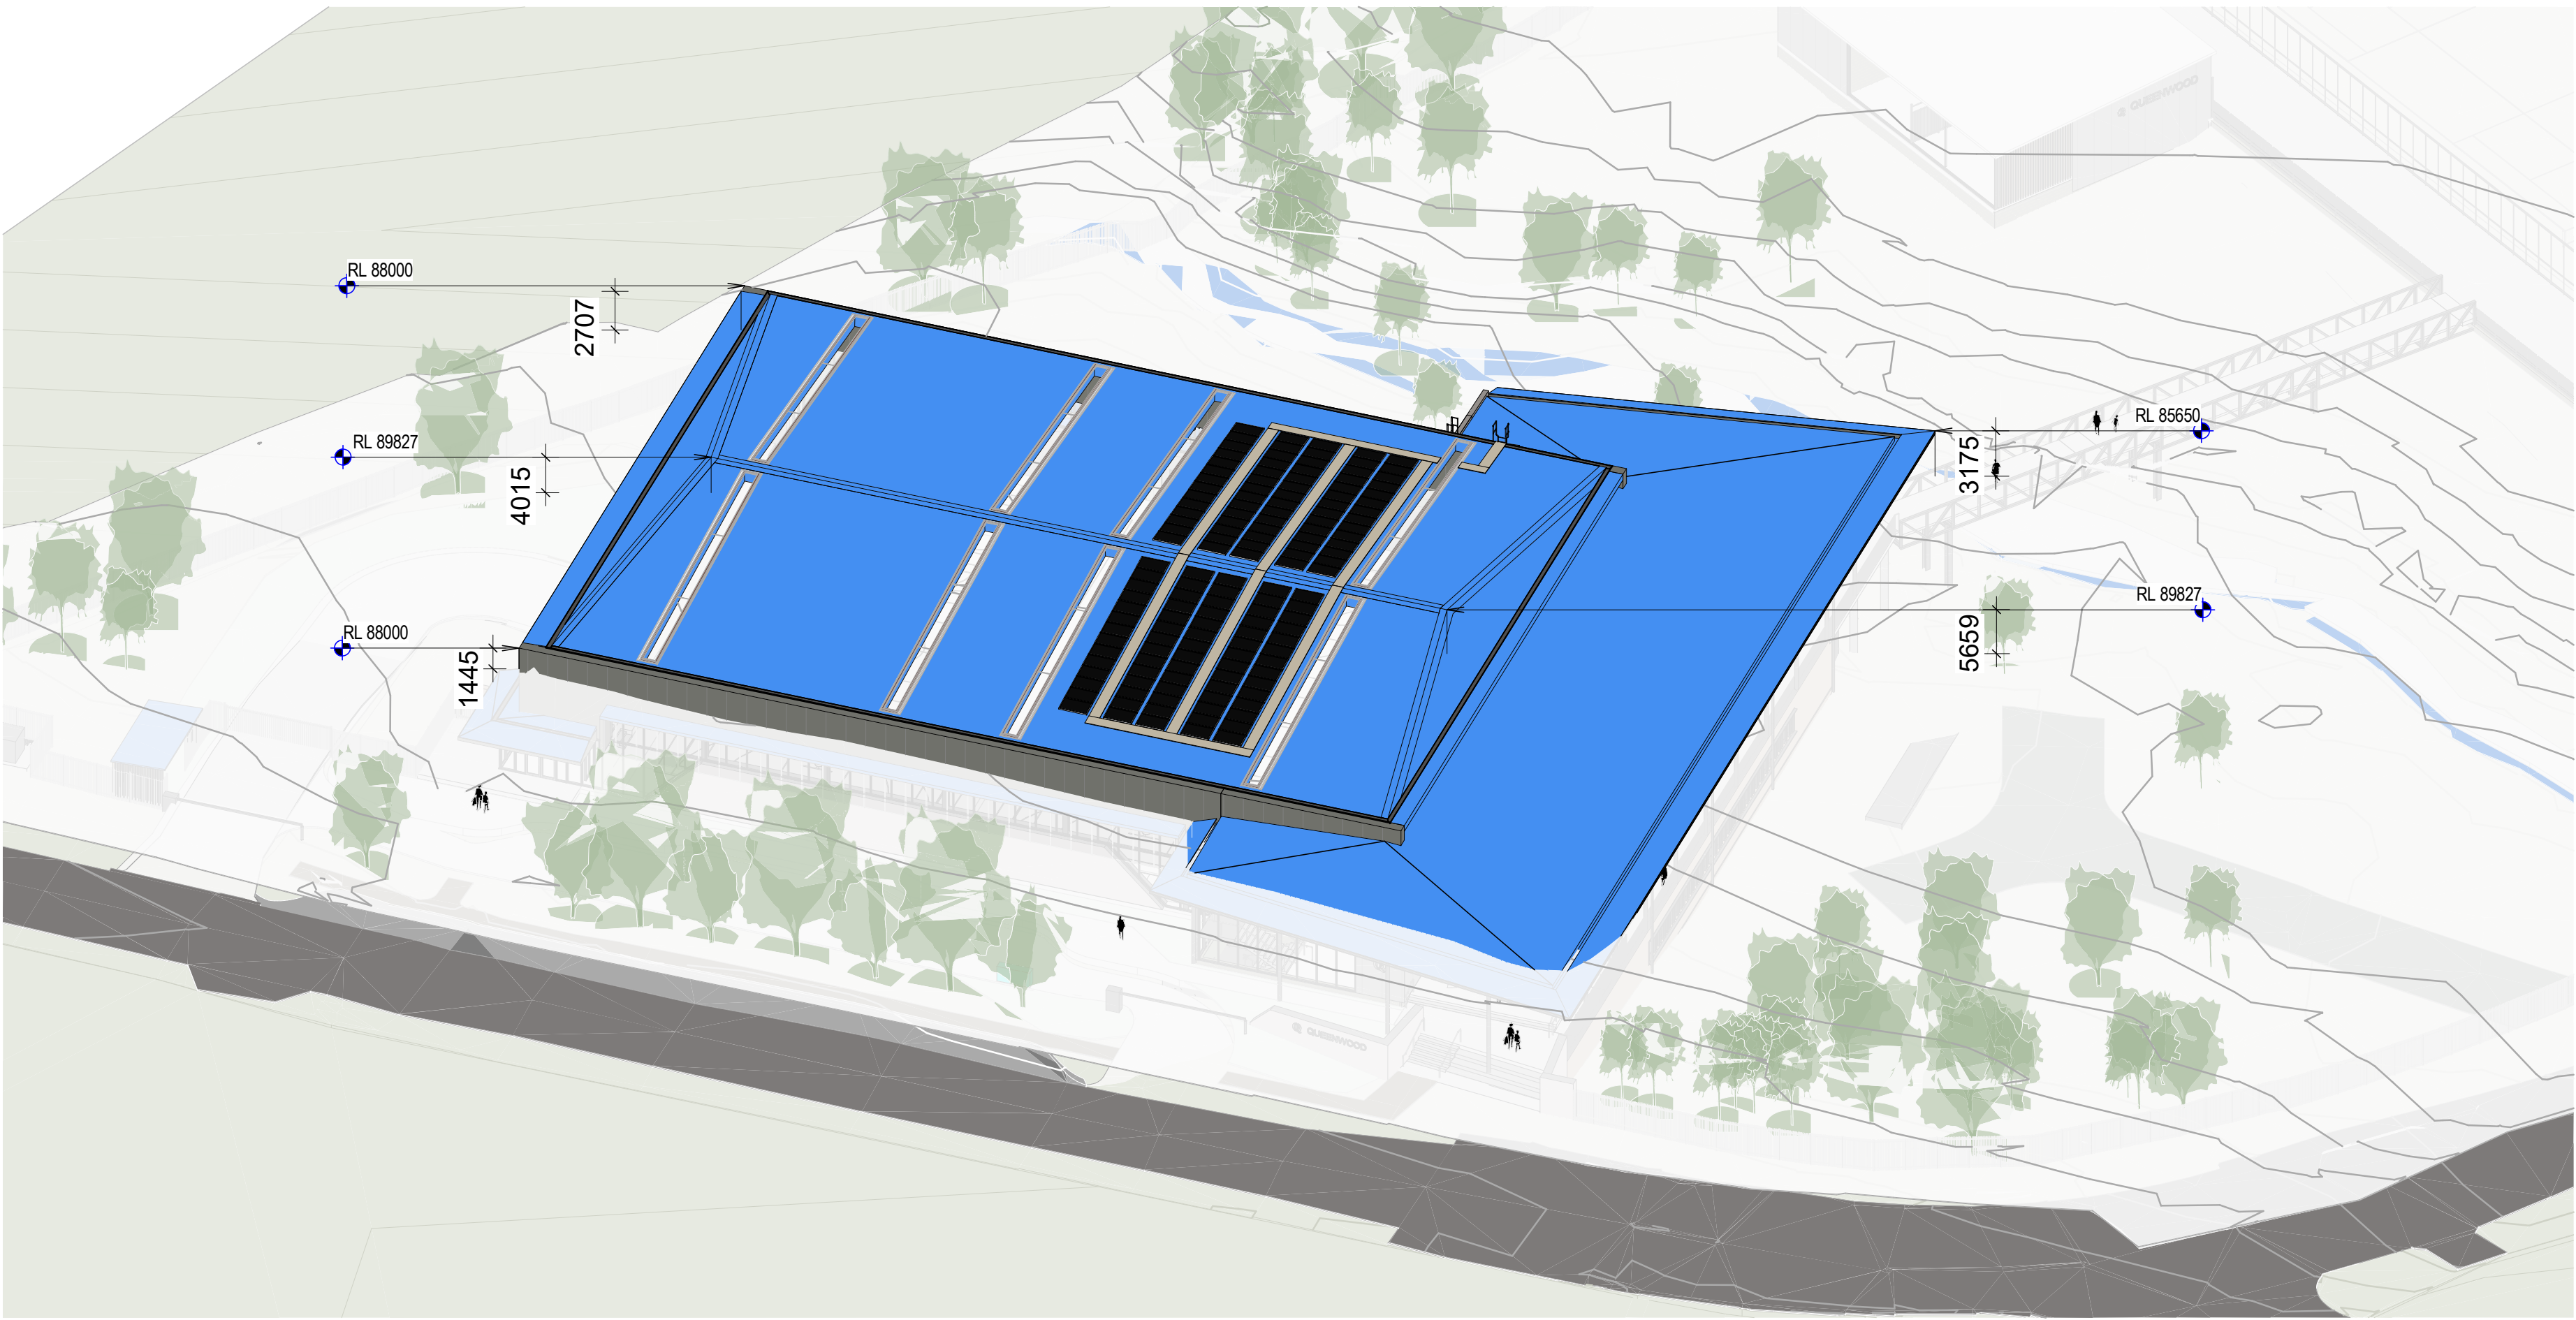


2 ISOMETRIC - HEIGHT PLANE DIAGRAM - EAST

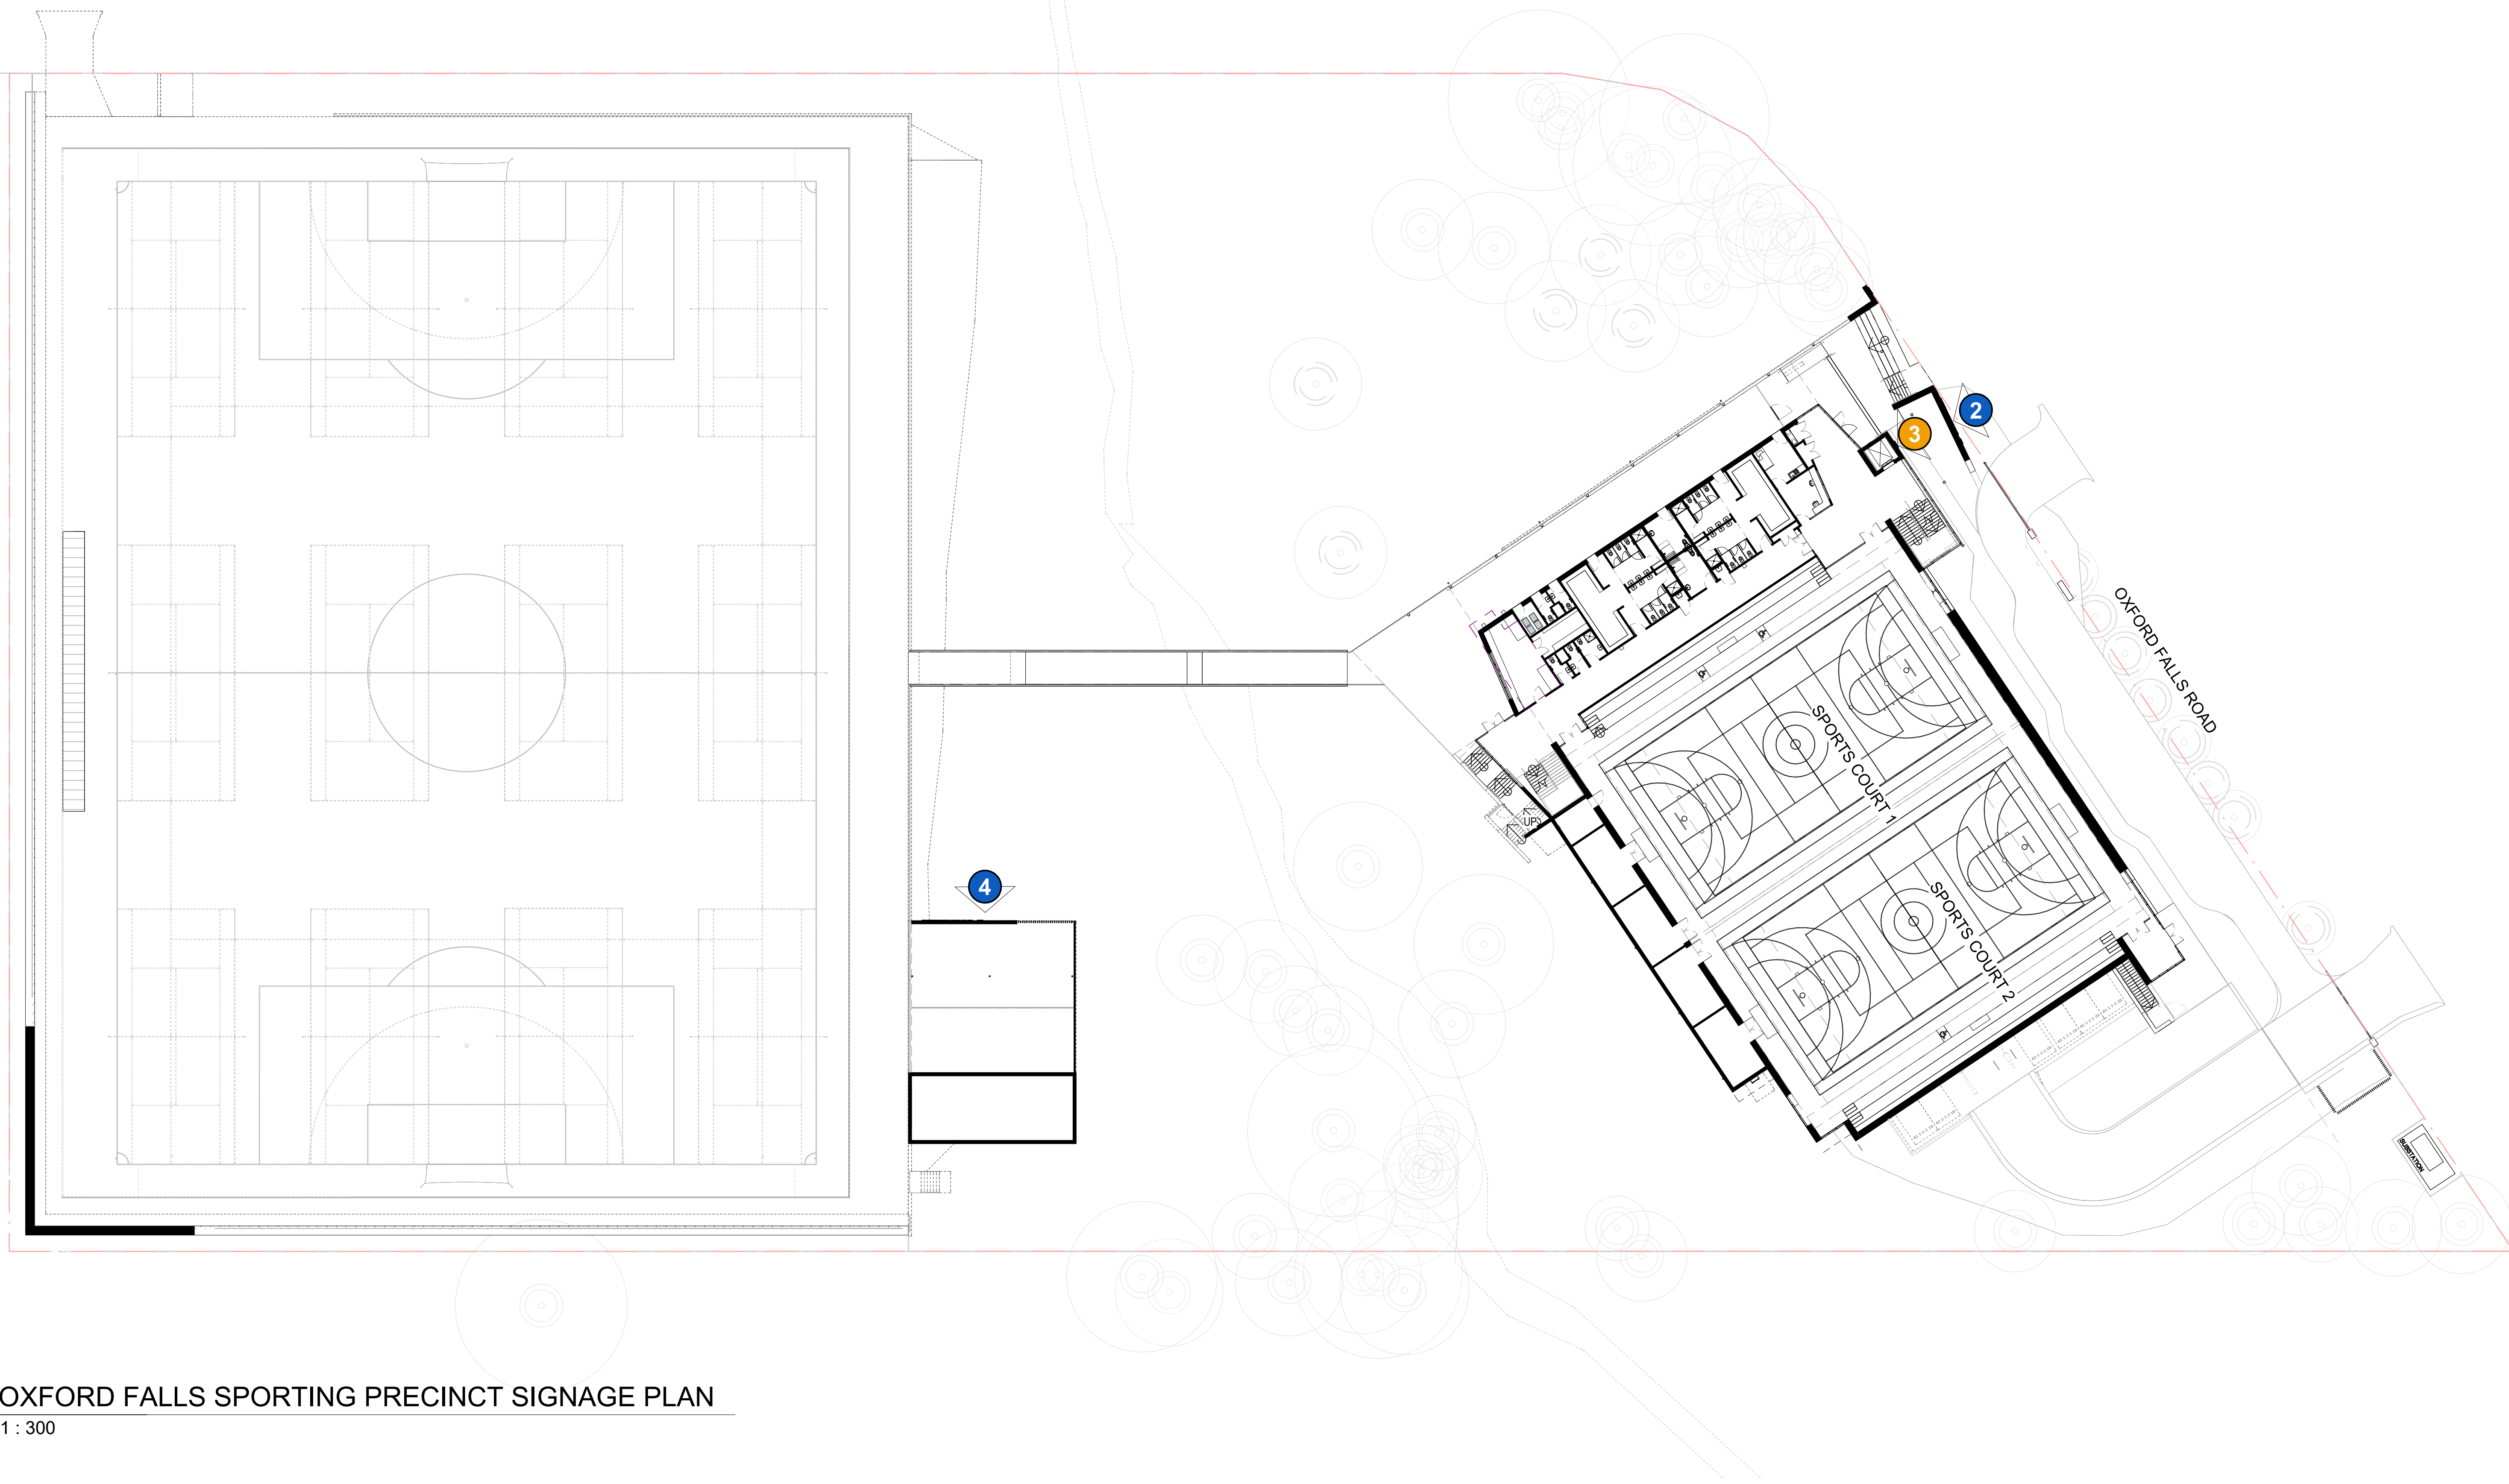


1 OXFORD FALLS SPORTING PRECINCT SIGNAGE PLAN
1 : 300

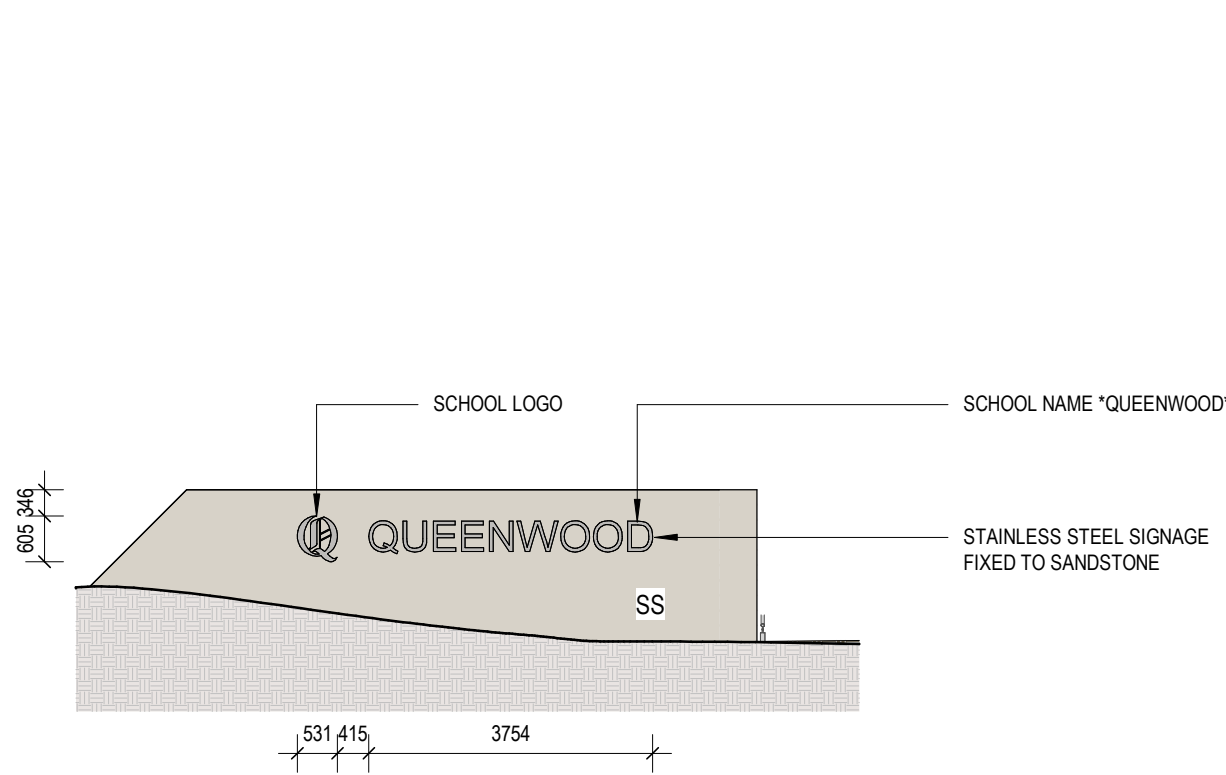

2 IDENTIFICATION SIGNAGE - ELEVATION
1 : 100

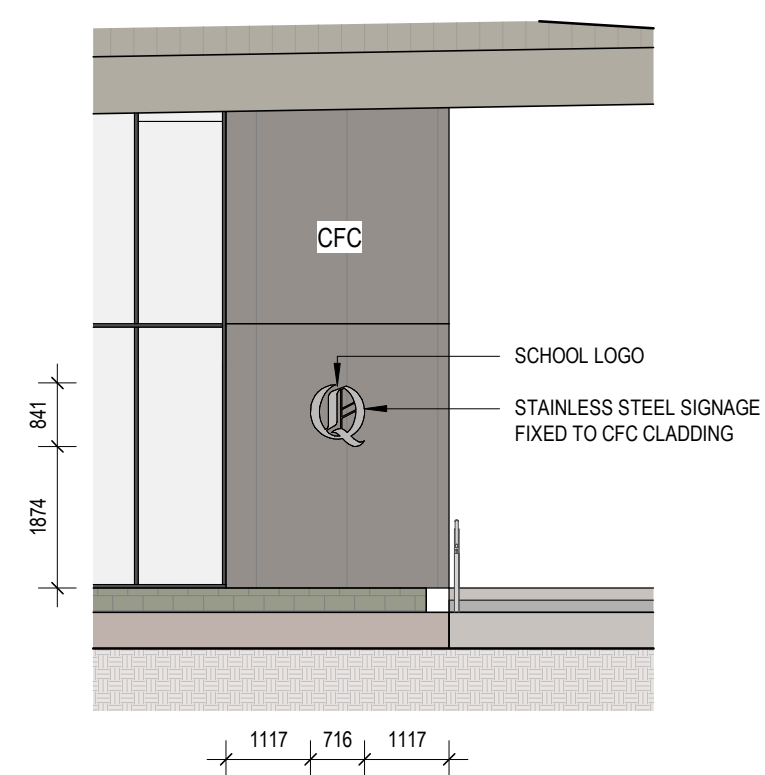

3 IDENTIFICATION SIGNAGE (LOGO ONLY) - ELEVATION
1 : 100

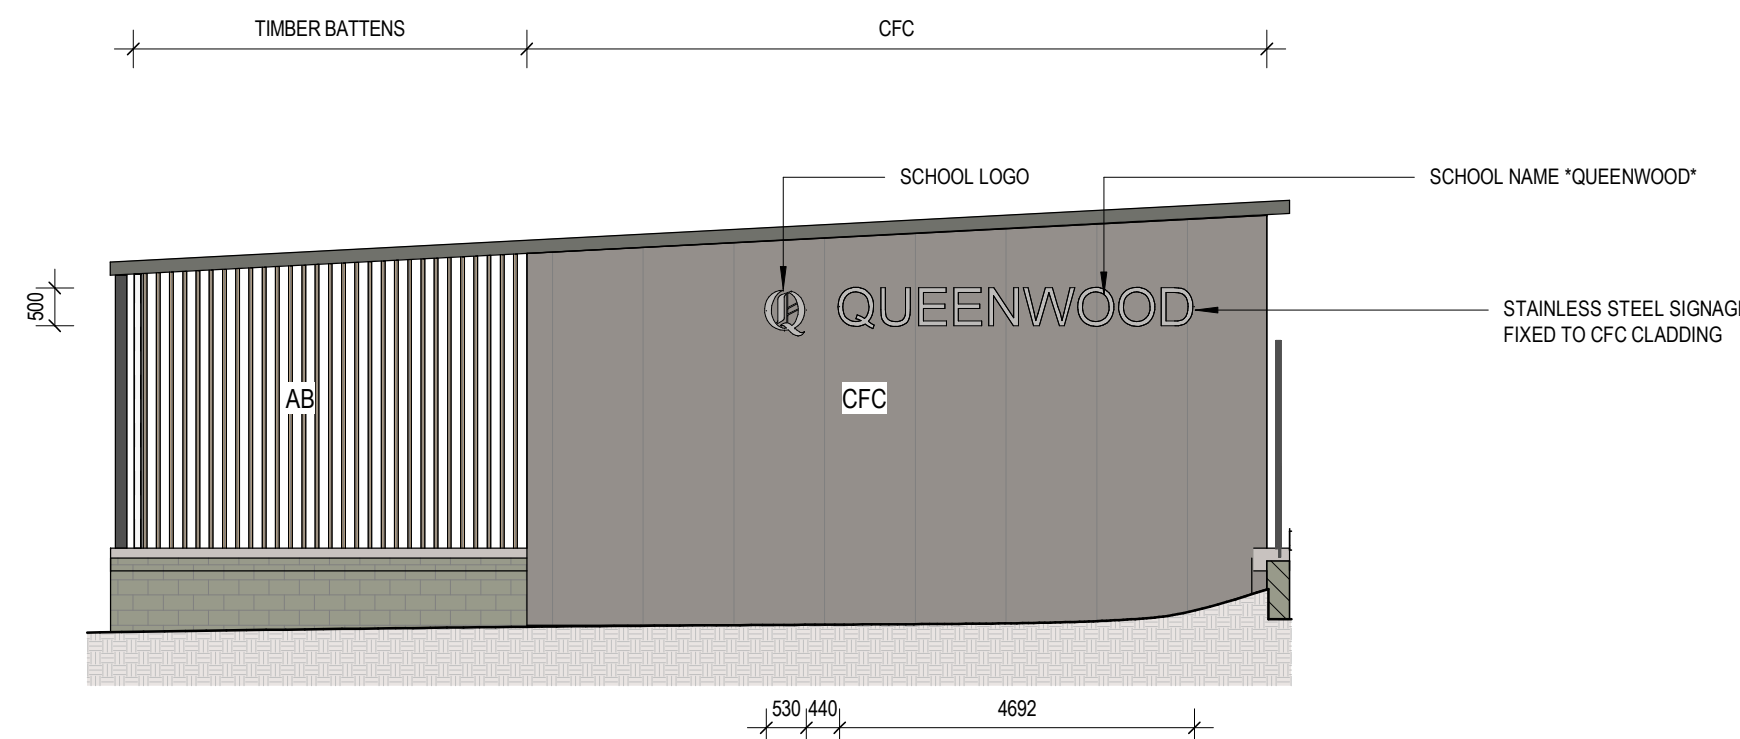


4 SPORTS STORAGE SIGNAGE - ELEVATION
1 : 100

LEGEND


AB	ALUMINIUM BATTENS
AC	ASPHALTIC CONCRETE
AG	ARTIFICIAL GRASS
AW	ALUMINIUM WINDOW
BAL	BALUSTRADE
BL	CONCRETE BLOCK
BLH	HONED CONCRETE BLOCK
BP	BRICK PAVING
BK/F	FACE BRICKWORK
CFC	COMPRESSED FIBRE CEMENT
GD	GLAZED DOOR (ALUMINIUM FRAMED)
GL	GLASS LOUVRES
MRS	METAL ROOF SHEETING
MWS	METAL WALL SHEETING
OFC	OFF-FORM CONCRETE
PAS	PERFORATED ALUMINIUM SCREEN
RC/BR	REINFORCED CONCRETE / BROOM FINISH
RC/WF	REINFORCED CONCRETE / WOOD FLOAT
SS	SANDSTONE
TRS	TRANSLUCENT ROOF SHEETING

LEGEND


-  SCHOOL IDENTIFICATION
-  SCHOOL IDENTIFICATION (LOGO ONLY)

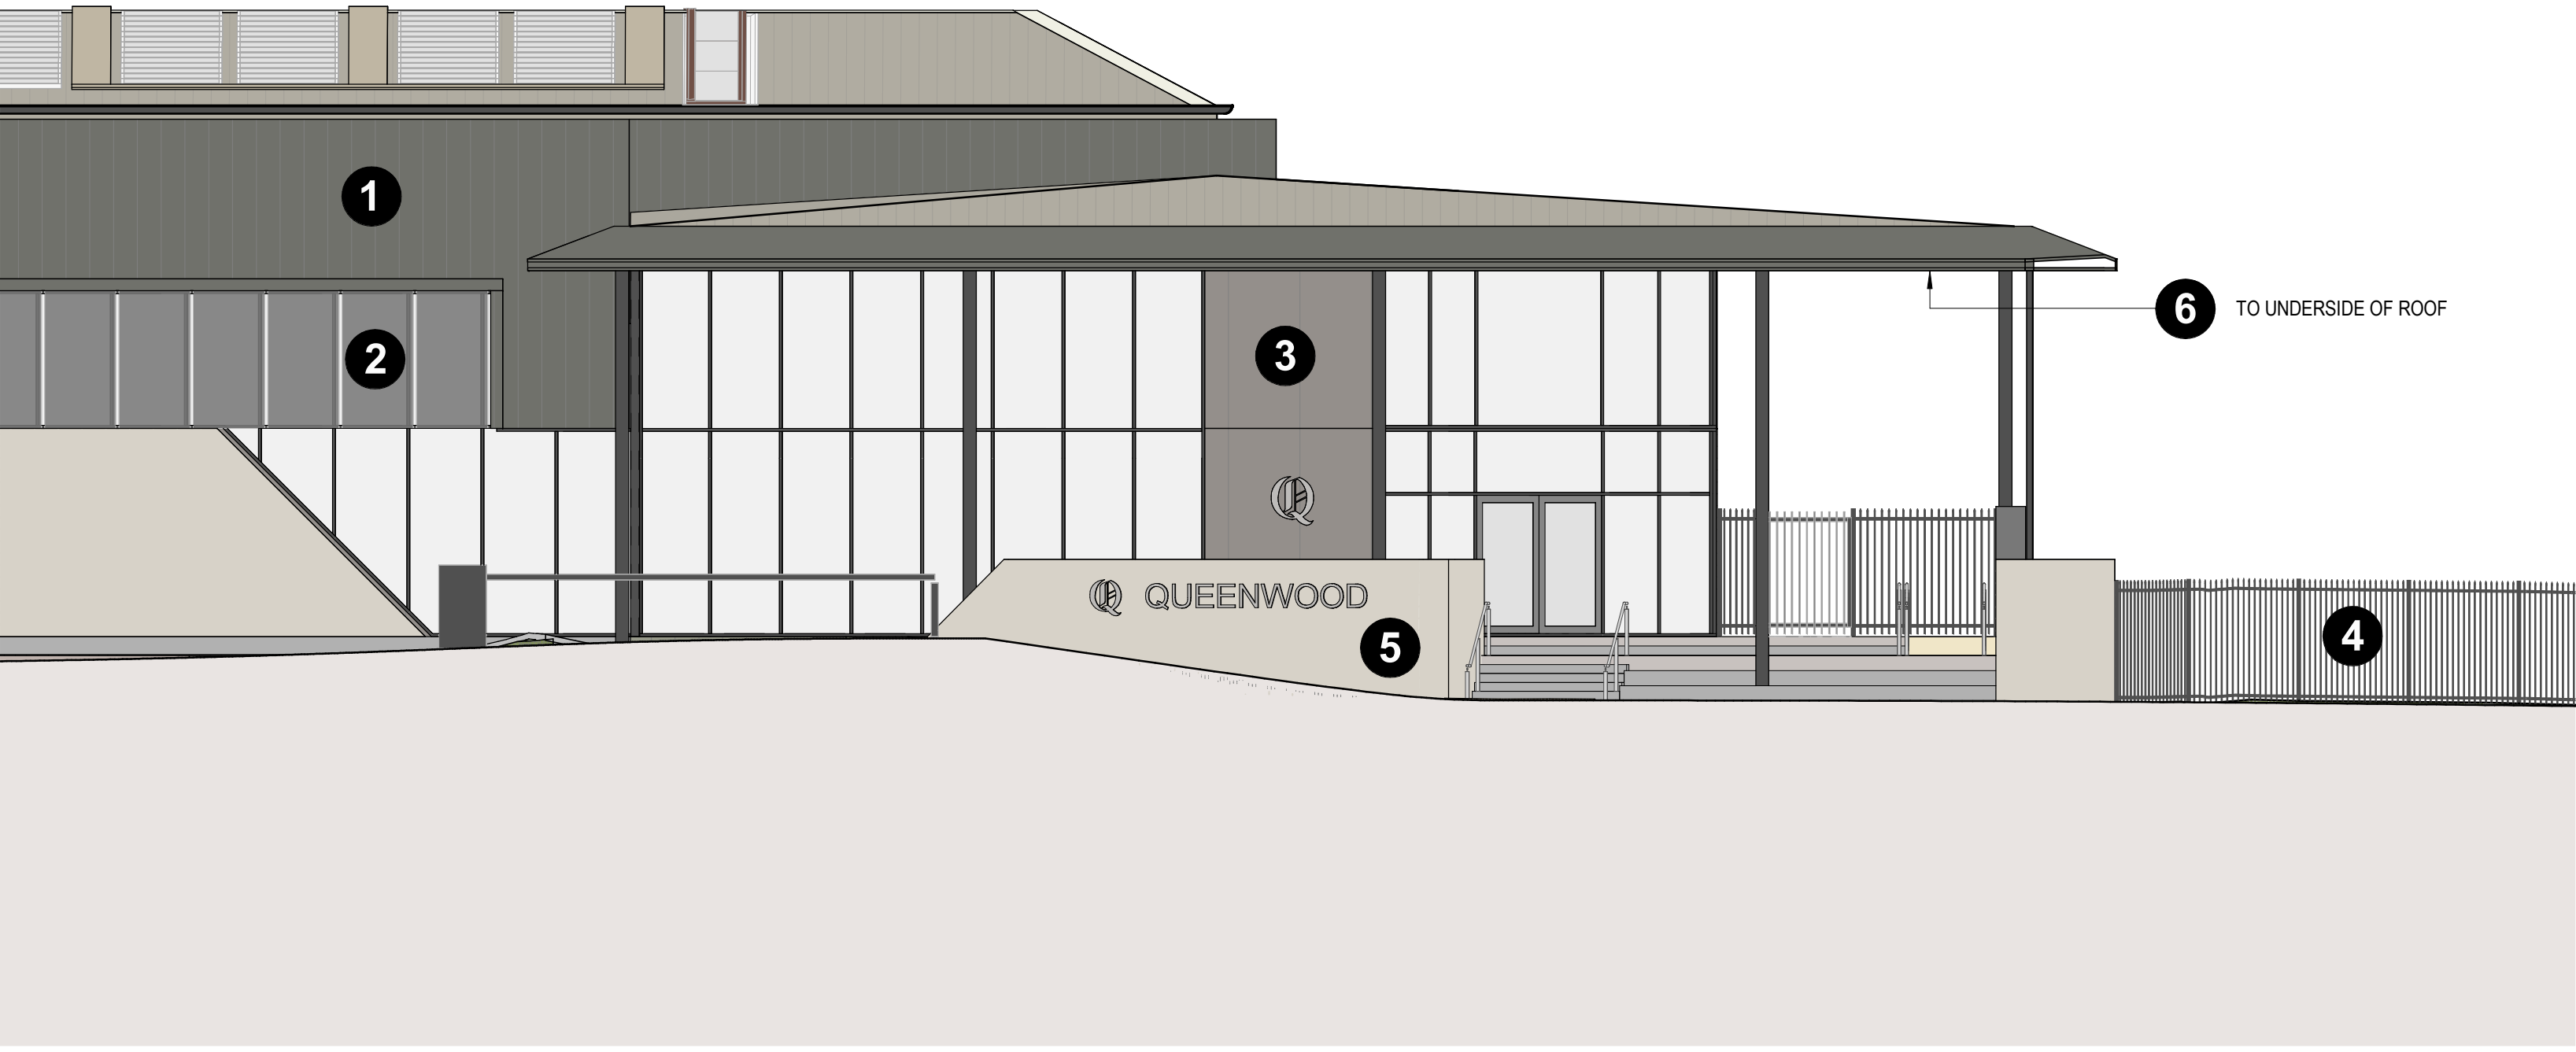


1 EASTERN FACADE
1 : 100

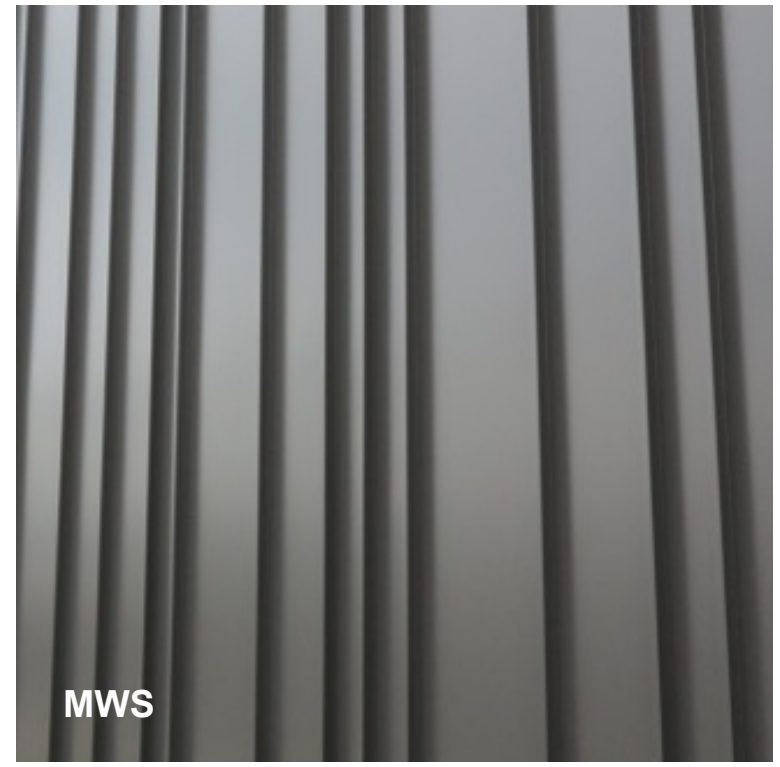

1 RIBBED METAL WALL CLADDING IN VARIOUS WIDTHS

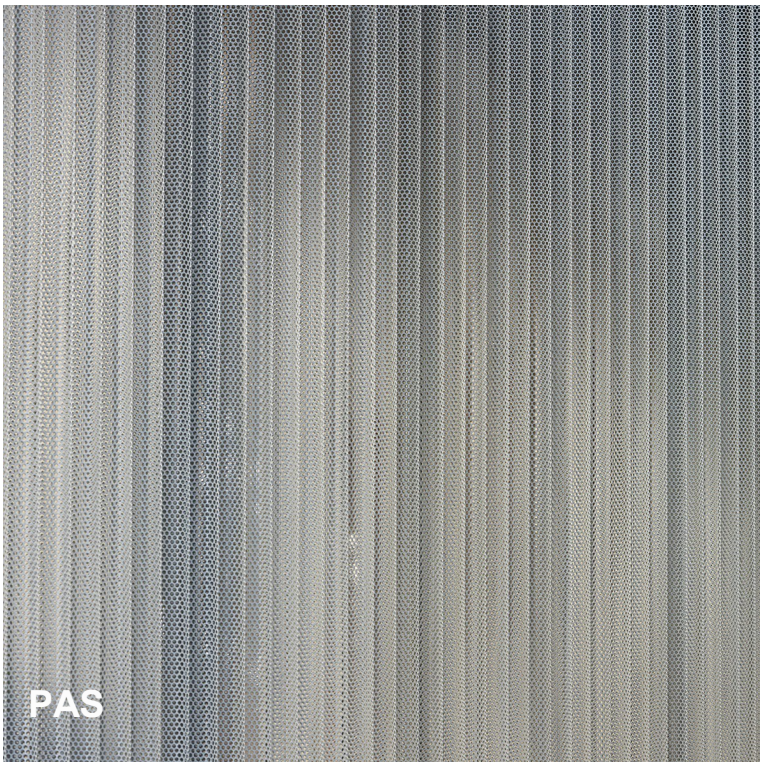


2 PERFORATED ALUMINIUM SUNSCREENS

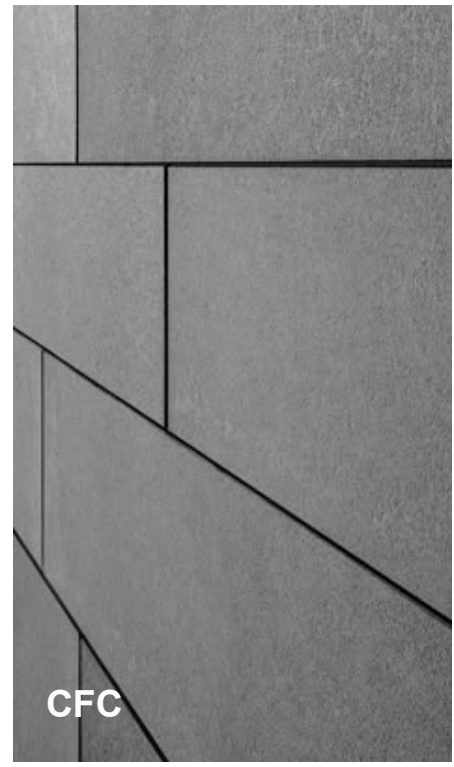

3 COLOURED FIBRE CEMENT CLADDING WITH EXPRESSED JOINTS



4 PALISADE FENCING

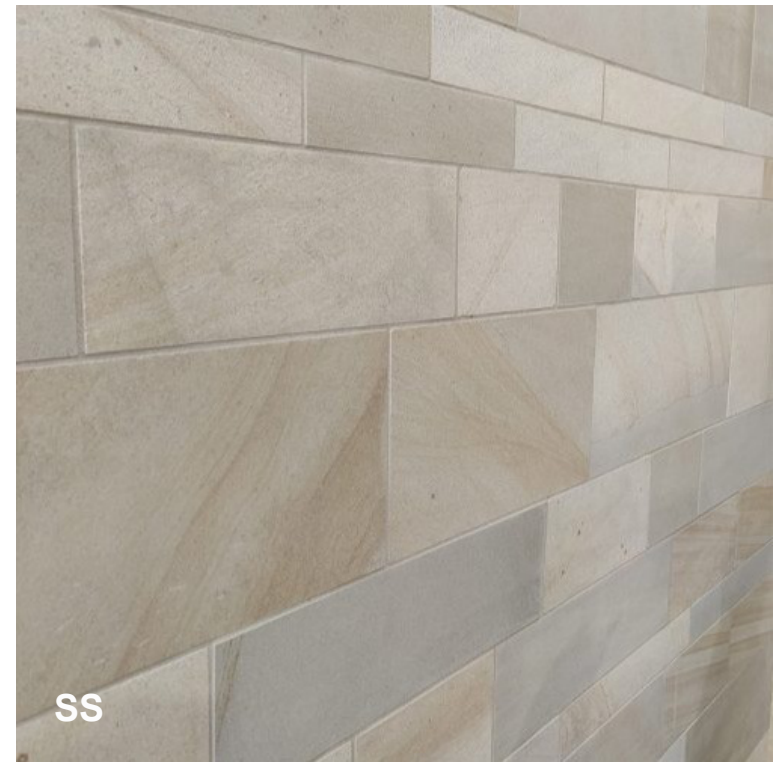


5 SMOOTH FACE SANDSTONE




6 TIMBER GRAIN ALUMINIUM SOFFITS



7 FACE BRICK

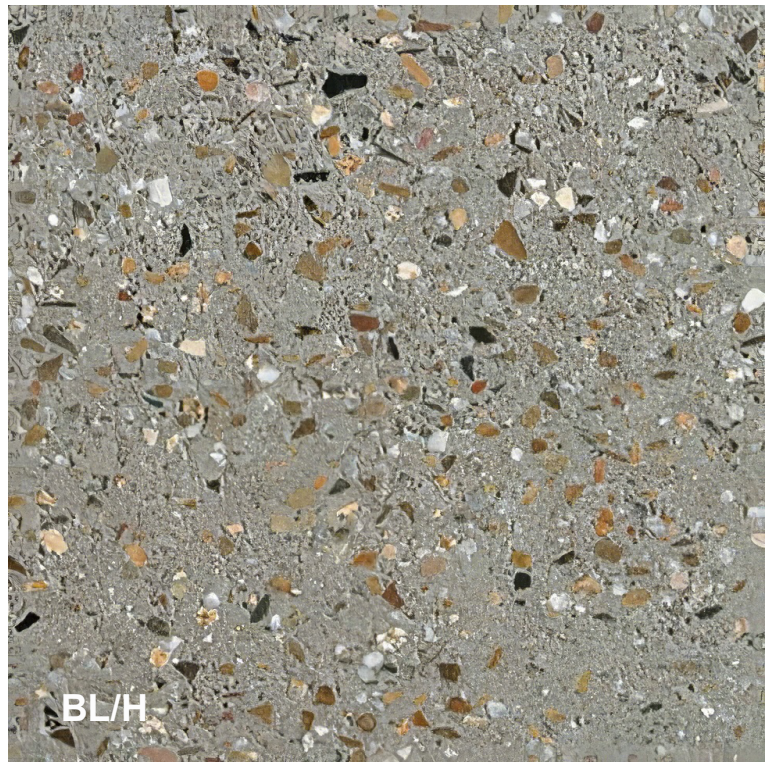

8 POLISHED CONCRETE BLOCK

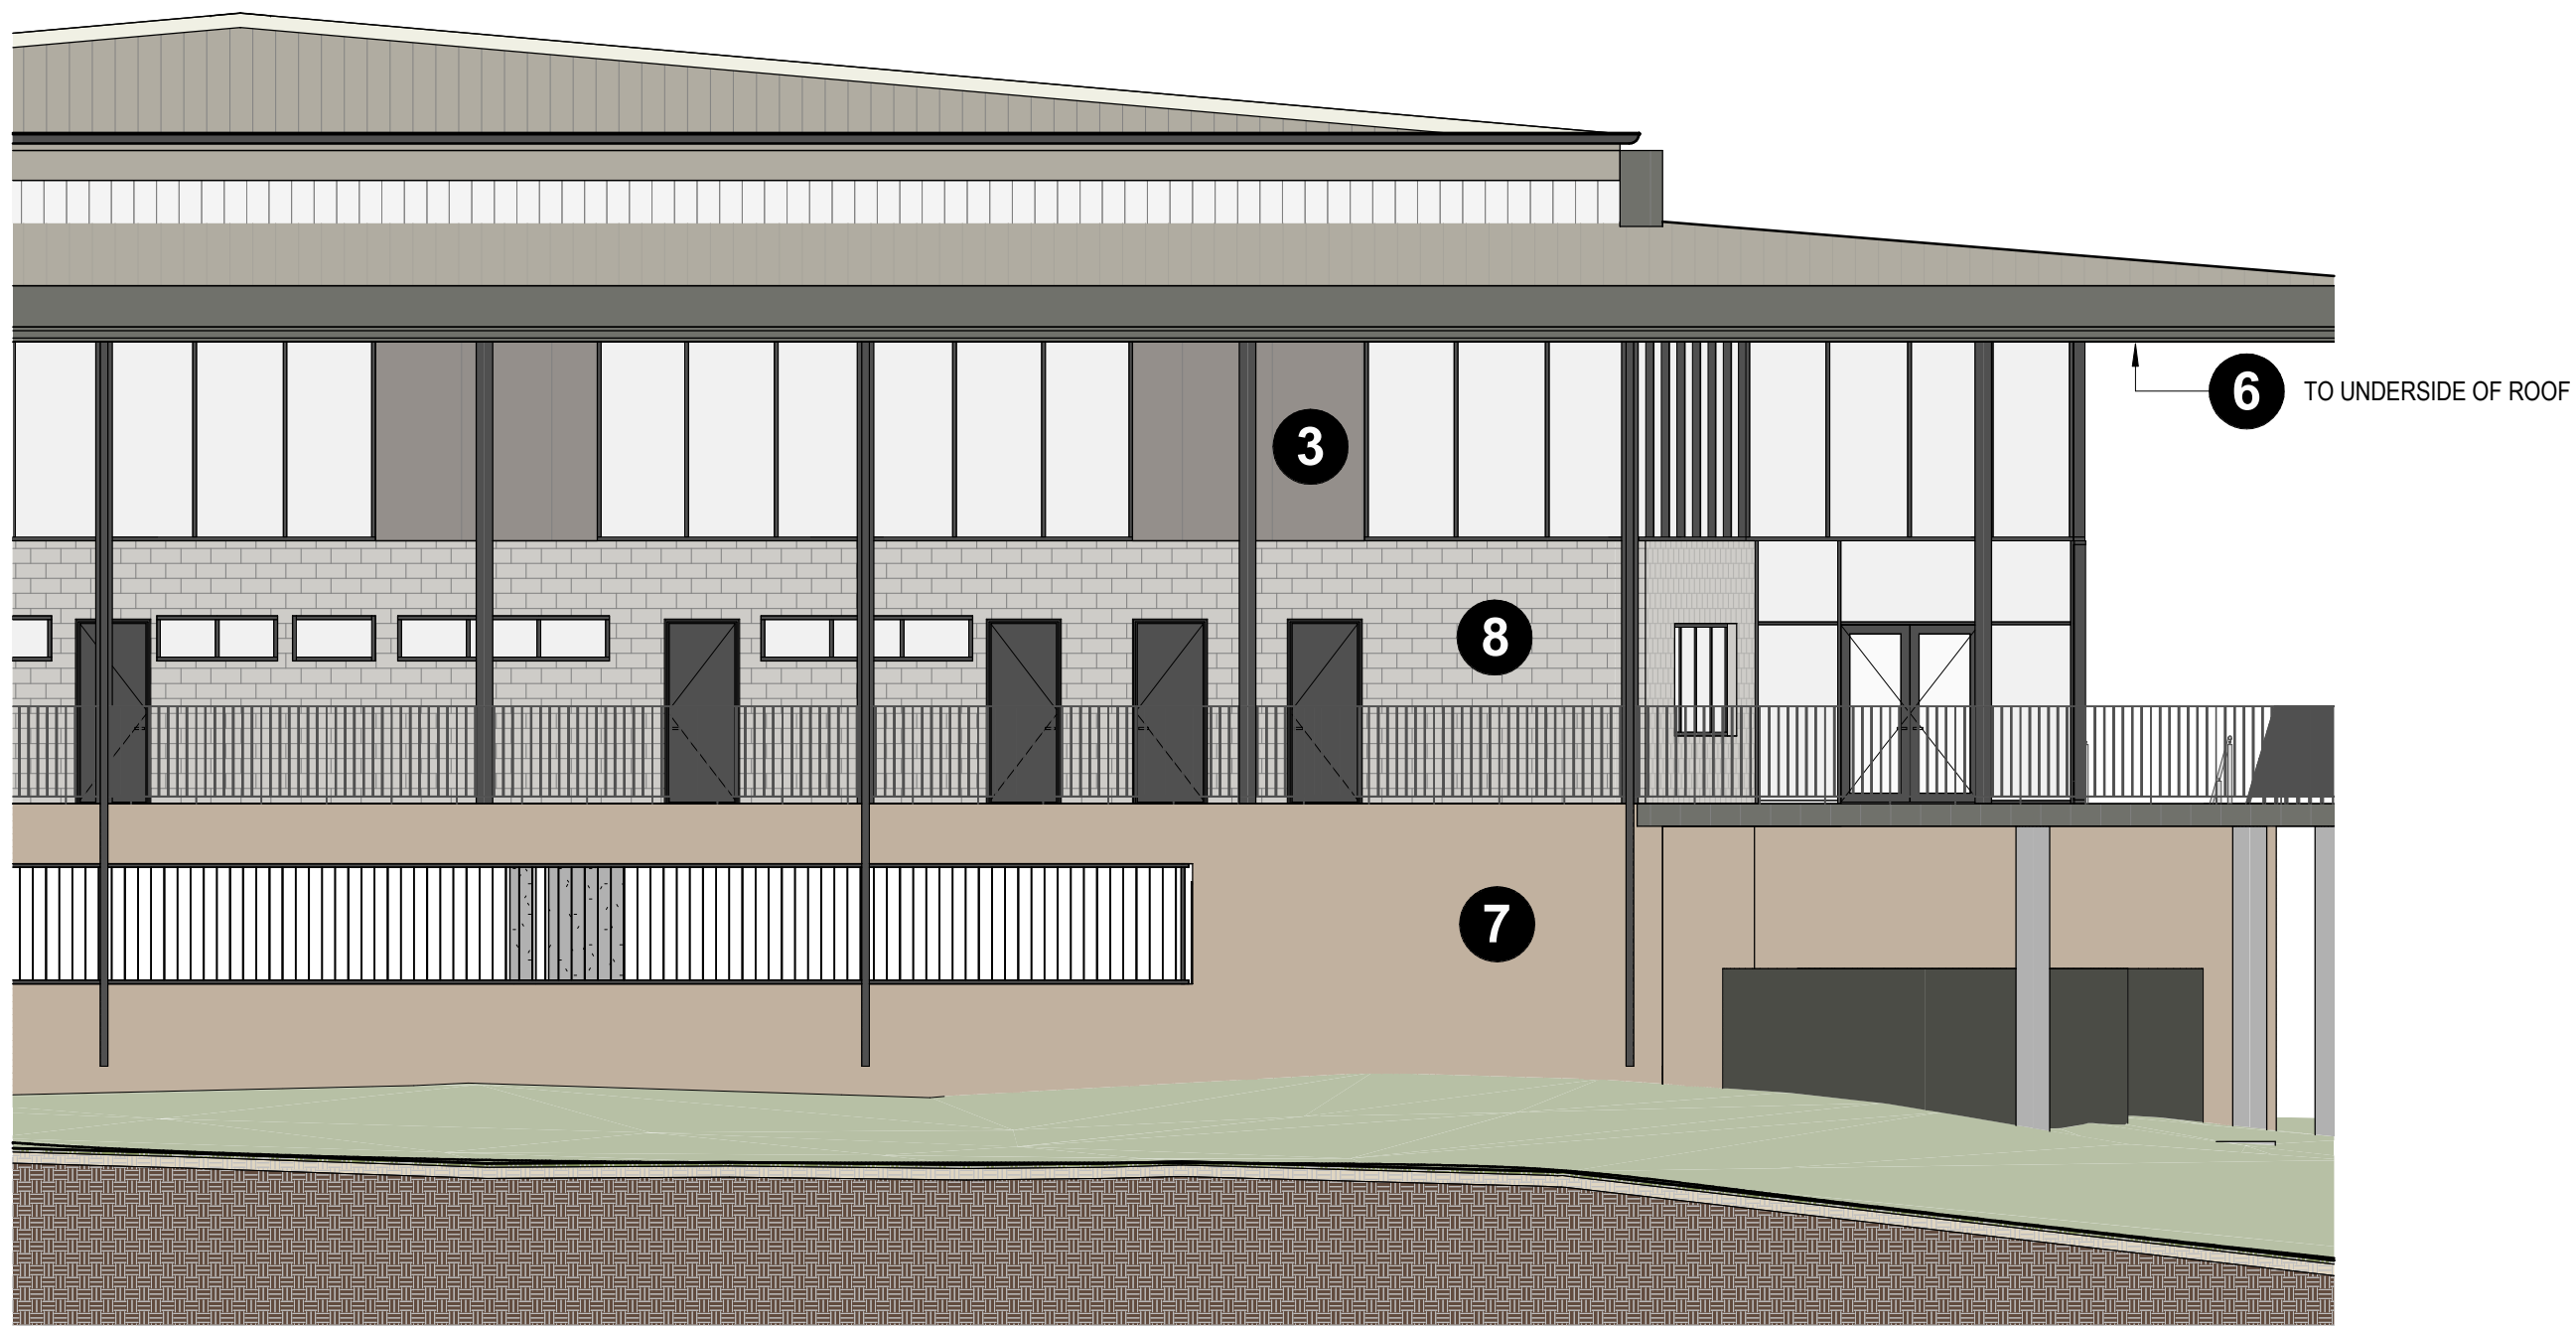

2 NORTHERN FACADE
1 : 100




1 SHADOW ANALYSIS EQUINOX (21 MAR/23 SEP) 9AM
2500 1:750



2 SHADOW ANALYSIS EQUINOX (21 MAR/23 SEP) 12PM
2500 1:750



3 SHADOW ANALYSIS EQUINOX (21 MAR/23 SEP) 3PM
2500 1:750

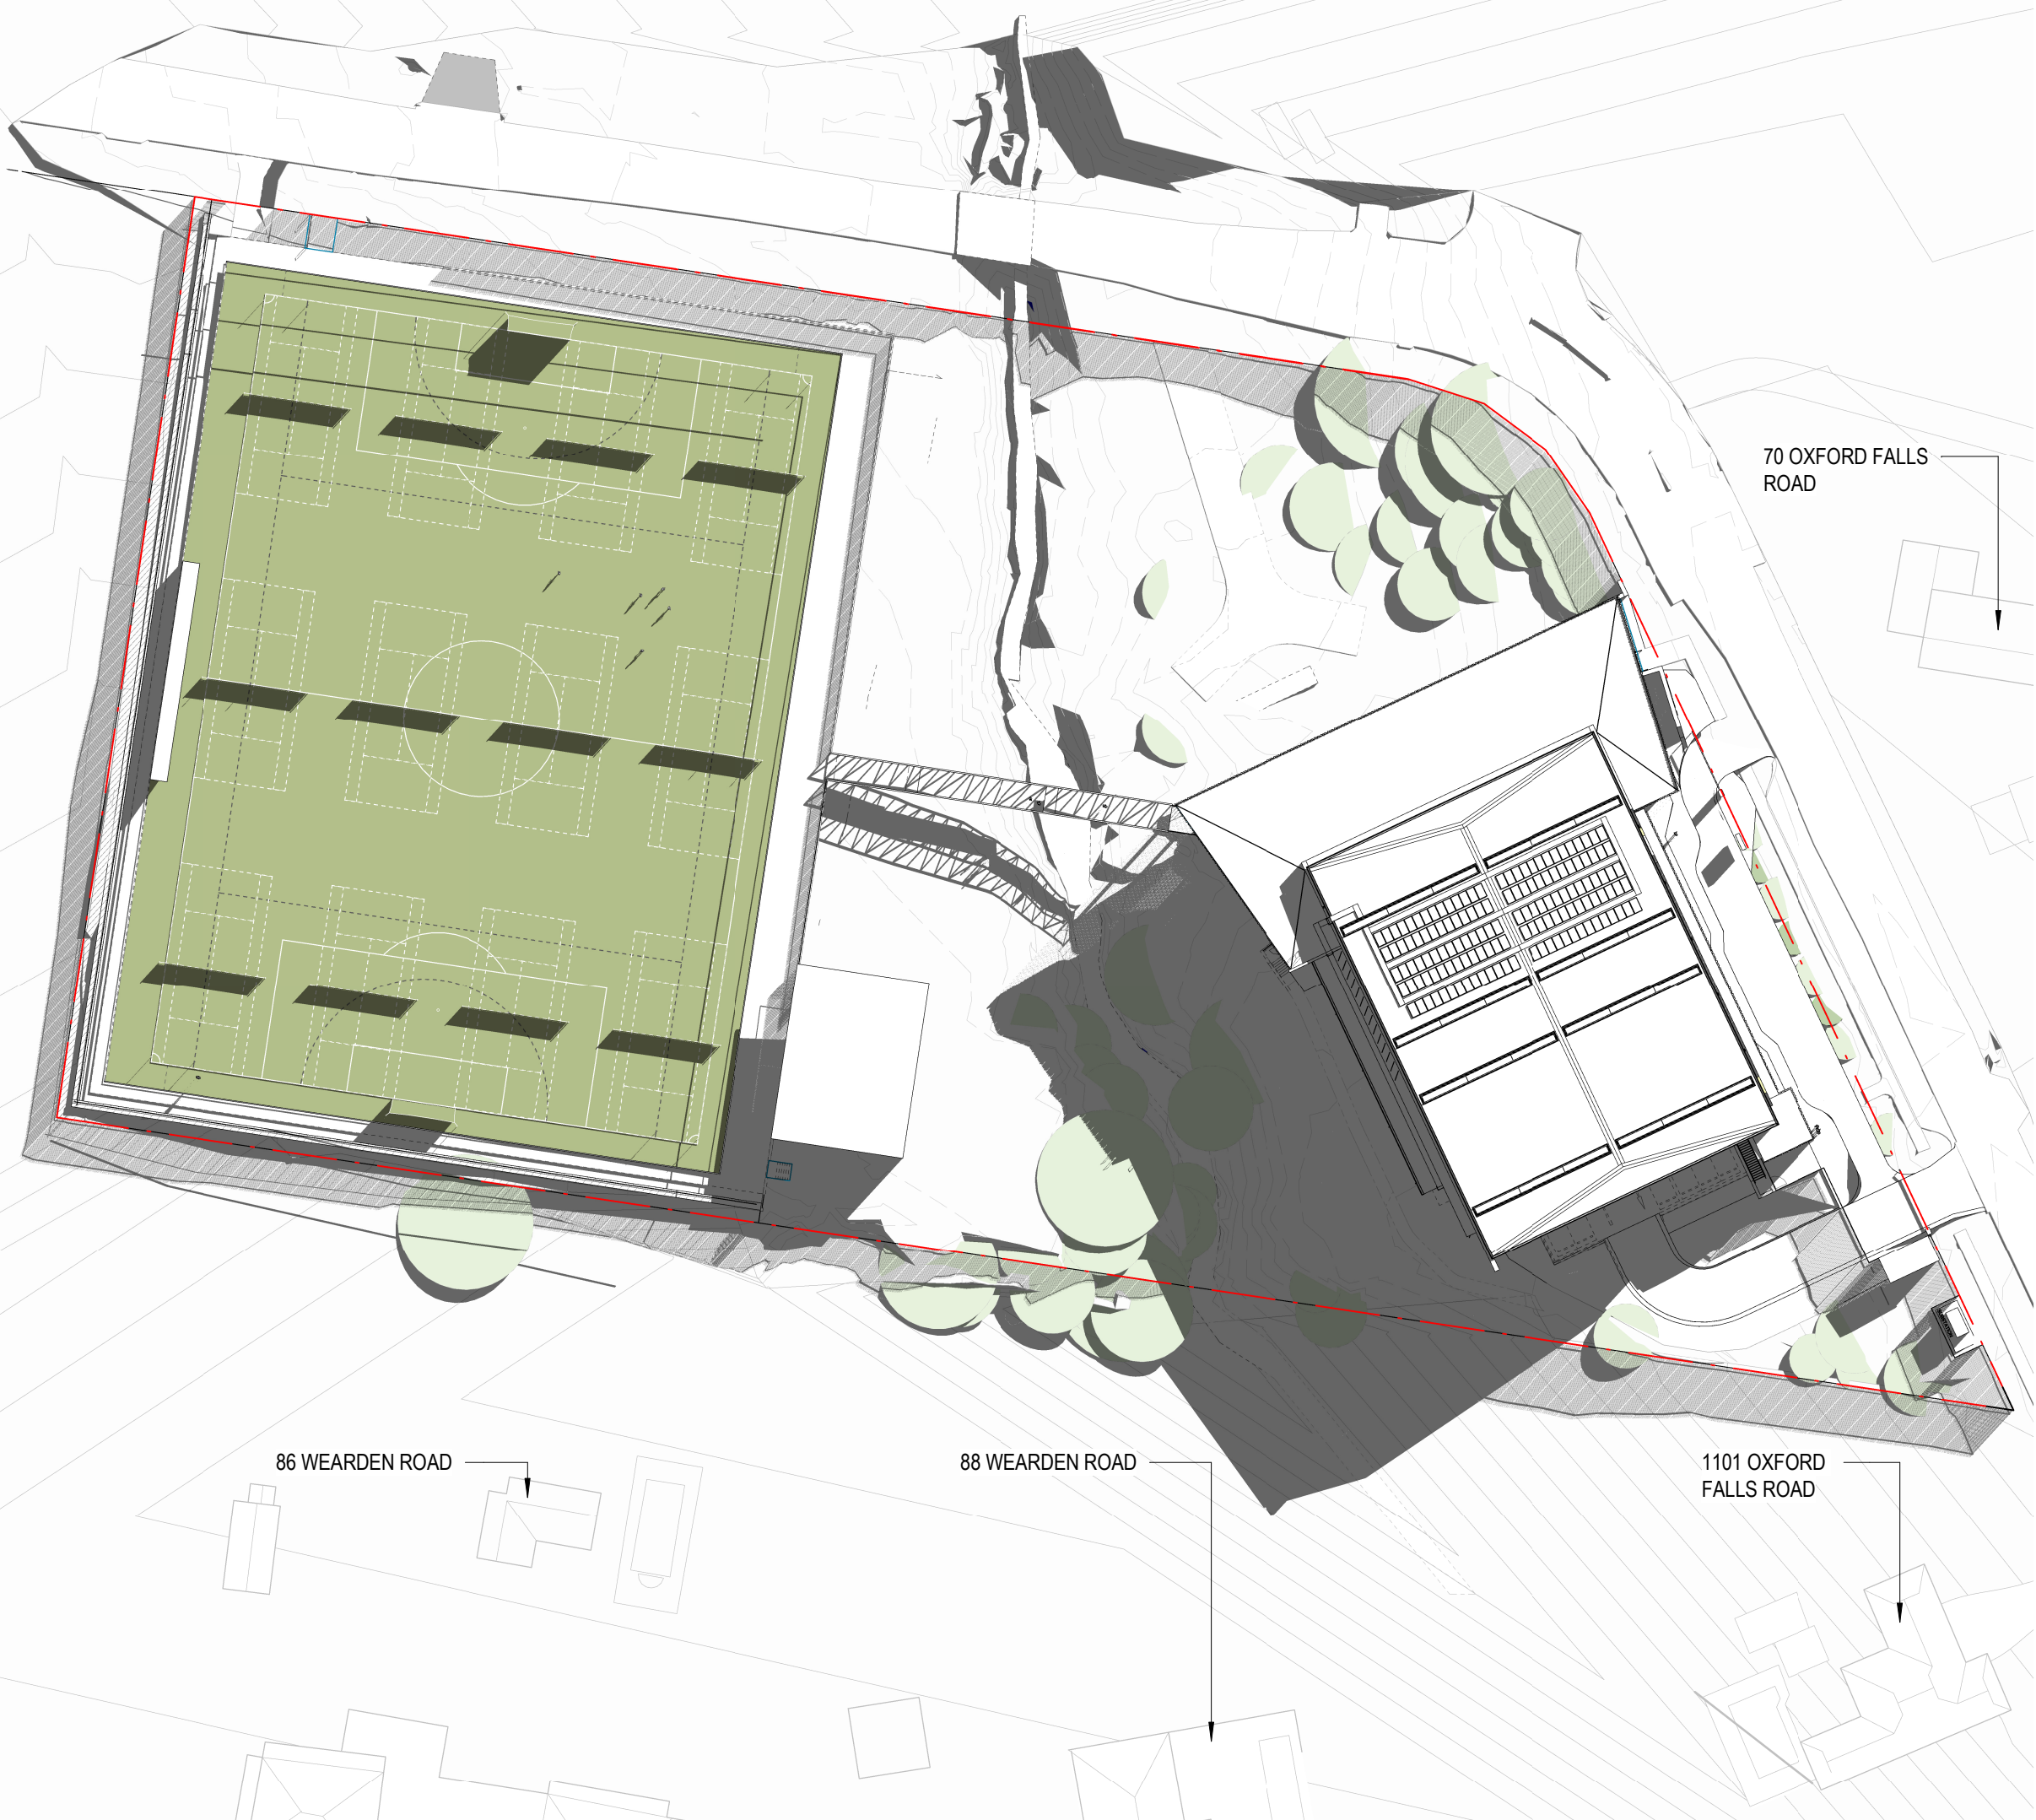

4 SHADOW ANALYSIS WINTER SOLSTICE (21 JUN) 9AM
2500 1:750



5 SHADOW ANALYSIS WINTER SOLSTICE (21 JUN) 12PM
2500 1:750



6 SHADOW ANALYSIS WINTER SOLSTICE (21 JUN) 3PM
2500 1:750



VIEW LOOKING SOUTH ALONG OXFORD FALLS ROAD



VIEW LOOKING NORTH ALONG OXFORD FALLS ROAD



ELEVATION VIEW LOOKING WEST ACROSS OXFORD FALLS ROAD



VIEW LOOKING SOUTH-EAST ALONG OXFORD FALLS ROAD