

# STATE SIGNIFICANT DEVELOPMENT APPLICATION

| SHEET LIST   |                                              | Current Revision | Current Revision Date |
|--------------|----------------------------------------------|------------------|-----------------------|
| Sheet Number | Sheet Name                                   |                  |                       |
| DA0000       | COVER SHEET                                  | A.03             | 08.03.26              |
| DA0010       | CONTEXT AND LOCALITY PLAN                    | A.02             | 15.09.25              |
| DA0015       | SITE ANALYSIS                                | A.02             | 15.09.25              |
| DA0020       | SITE PLAN - PROPOSED                         | A.03             | 08.03.26              |
| DA0021       | SITE SURVEY                                  | A.02             | 15.09.25              |
| DA0202       | AREA PLANS - GFA                             | A.03             | 08.03.26              |
| DA0500       | DEMOLITION PLAN                              | A.03             | 20.11.25              |
| DA0501       | BOTANY ST CARPARK DEMOLITION PLANS - SHEET 1 | A.00             | 15.09.25              |
| DA0502       | BOTANY ST CARPARK DEMOLITION PLANS - SHEET 2 | A.00             | 15.09.25              |
| DA1000       | GENERAL ARRANGEMENT PLAN - LOWER GROUND      | A.03             | 08.05.26              |
| DA1001       | GENERAL ARRANGEMENT PLAN - GROUND            | A.03             | 08.05.26              |
| DA1002       | GENERAL ARRANGEMENT PLAN - LEVEL 1           | A.03             | 08.05.26              |
| DA1003       | GENERAL ARRANGEMENT PLAN - LEVEL 2           | A.03             | 08.05.26              |
| DA1004       | GENERAL ARRANGEMENT PLAN - LEVEL 3           | A.03             | 08.05.26              |
| DA1005       | GENERAL ARRANGEMENT PLAN - LEVEL 4           | A.03             | 08.05.26              |
| DA1006       | GENERAL ARRANGEMENT PLAN - LEVEL 5           | A.03             | 08.05.26              |
| DA1007       | GENERAL ARRANGEMENT PLAN - LEVEL 6           | A.03             | 08.05.26              |
| DA1008       | GENERAL ARRANGEMENT PLAN - LEVEL 7           | A.03             | 08.05.26              |
| DA1009       | GENERAL ARRANGEMENT PLAN - LEVEL 8           | A.03             | 08.05.26              |
| DA1010       | GENERAL ARRANGEMENT PLAN - LEVEL 9           | A.03             | 08.05.26              |
| DA1011       | GENERAL ARRANGEMENT PLAN - LEVEL 10          | A.03             | 08.05.26              |
| DA1012       | GENERAL ARRANGEMENT PLAN - PLANT             | A.03             | 08.05.26              |
| DA1013       | GENERAL ARRANGEMENT PLAN - ROOF              | A.03             | 08.05.26              |
| DA2001       | ELEVATION - NORTH                            | A.03             | 08.05.26              |
| DA2002       | ELEVATION - EAST                             | A.02             | 15.09.25              |
| DA2003       | ELEVATION - SOUTH                            | A.02             | 15.09.25              |
| DA2004       | ELEVATION - WEST                             | A.02             | 15.09.25              |
| DA2101       | SECTION- EAST WEST 1                         | A.03             | 08.05.26              |
| DA2102       | SECTIONS- NORTH SOUTH 1+ 2                   | A.03             | 08.05.26              |
| DA9201       | SHADOW STUDIES                               | A.02             | 15.09.25              |
| DA9202       | SHADOW STUDIES                               | A.00             | 15.09.25              |
| DA9203       | SHADOW STUDIES                               | A.00             | 15.09.25              |
| DA9300       | EXTERNAL MATERIALS SCHEDULE                  | A.03             | 08.05.26              |
| DA9320       | EXTERNAL SIGNAGE                             | A.02             | 15.09.25              |



©architectus

Architectus Australia Pty Ltd is the owner of the copyright subsisting in these drawings, plans, designs and specifications. They must not be used, reproduced or copied, in whole or in part, nor may the information, ideas and concepts therein contained (which are confidential to Architectus Australia Pty Ltd) be disclosed to any person without the prior written consent of that company.

**Do not scale drawings. Verify all dimensions on site.**

[illegible]

client



**UNSW**  
SYDNEY

**architectus™**

Adelaide  
Brisbane  
Canberra  
Gold Coast  
Melbourne  
Newcastle  
Perth  
**Sydney**  
Townsville

Gadigal Country  
Level 17, 25 Martin Place  
Sydney NSW 2000  
T (61 2) 8252 8400  
sydney@architectus.com.au

ABN 90 131 245 684

project

# UNSW G25 EDUCATION BUILDING

University of NSW, 8 High Street, Kensington, NSW 2033

drawing

COVER SHEET

drawing no. **G25-ARC-000-DRW-DA0000**

prepared LB scale NOT TO SCALE

approved MT revision

project no 240352.00 **A.03**

8/05/2026 5:12:38 PM

# APPROVAL




Architectus Australia Pty Ltd is the owner of the copyright subsisting in these drawings, plans, designs and specifications. They must not be used, reproduced or copied, in whole or in part, nor may the information, ideas and concepts therein contained (which are confidential to Architectus Australia Pty Ltd) be disclosed to any person without the prior written consent of that company.

[illegible]

**MODIFICATIONS**

1. WINTERGARDEN SKYLIGHT REMOVED
2. OPENING ALIGNED WITH MECHANICAL LAYOUTS BELOW
3. ADDITIONAL ROOF ACCESS
4. ROOF ALIGNED WITH HYDRAULIC DRAINAGE STRATEGY

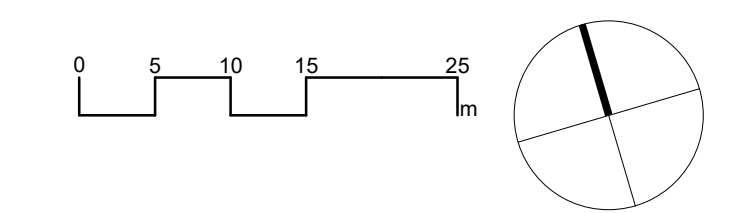


Adelaide  
Brisbane  
Canberra  
Gold Coast  
Melbourne  
Newcastle  
Perth  
**Sydney**  
Townsville

Gadigal Country  
Level 17, 25 Martin Place  
Sydney NSW 2000  
T (61 2) 8252 8400  
[sydney@architectus.com.au](mailto:sydney@architectus.com.au)


ABN 90 131 245 684

|   |   |
|---|---|
| drawing                                                                                             |   |
| <div style="text-align: center;"> <h1>SITE PLAN - PROPOSED</h1> </div>                              |   |
| drawing no.                                                                                         |   |
| <h2>G25-ARC-000-DRW-DA0020</h2>                                                                     |   |
| prepared                                                                                            | <div style="display: flex; justify-content: space-between;"> <span>LB</span> <span>scale</span> <span>1 : 500 @A1</span> </div> |
| approved                                                                                            | <div style="display: flex; justify-content: space-between;"> <span>MT</span> <span>revision</span> </div>                       |
| project no                                                                                          |   |
| 240352.00                                                                                           |   |
| <div style="display: flex; justify-content: space-between;"> <span></span> <span>A.03</span> </div> |   |
| 8/05/2016 5:24:16 PM                                                                                |   |


# APPROVAL

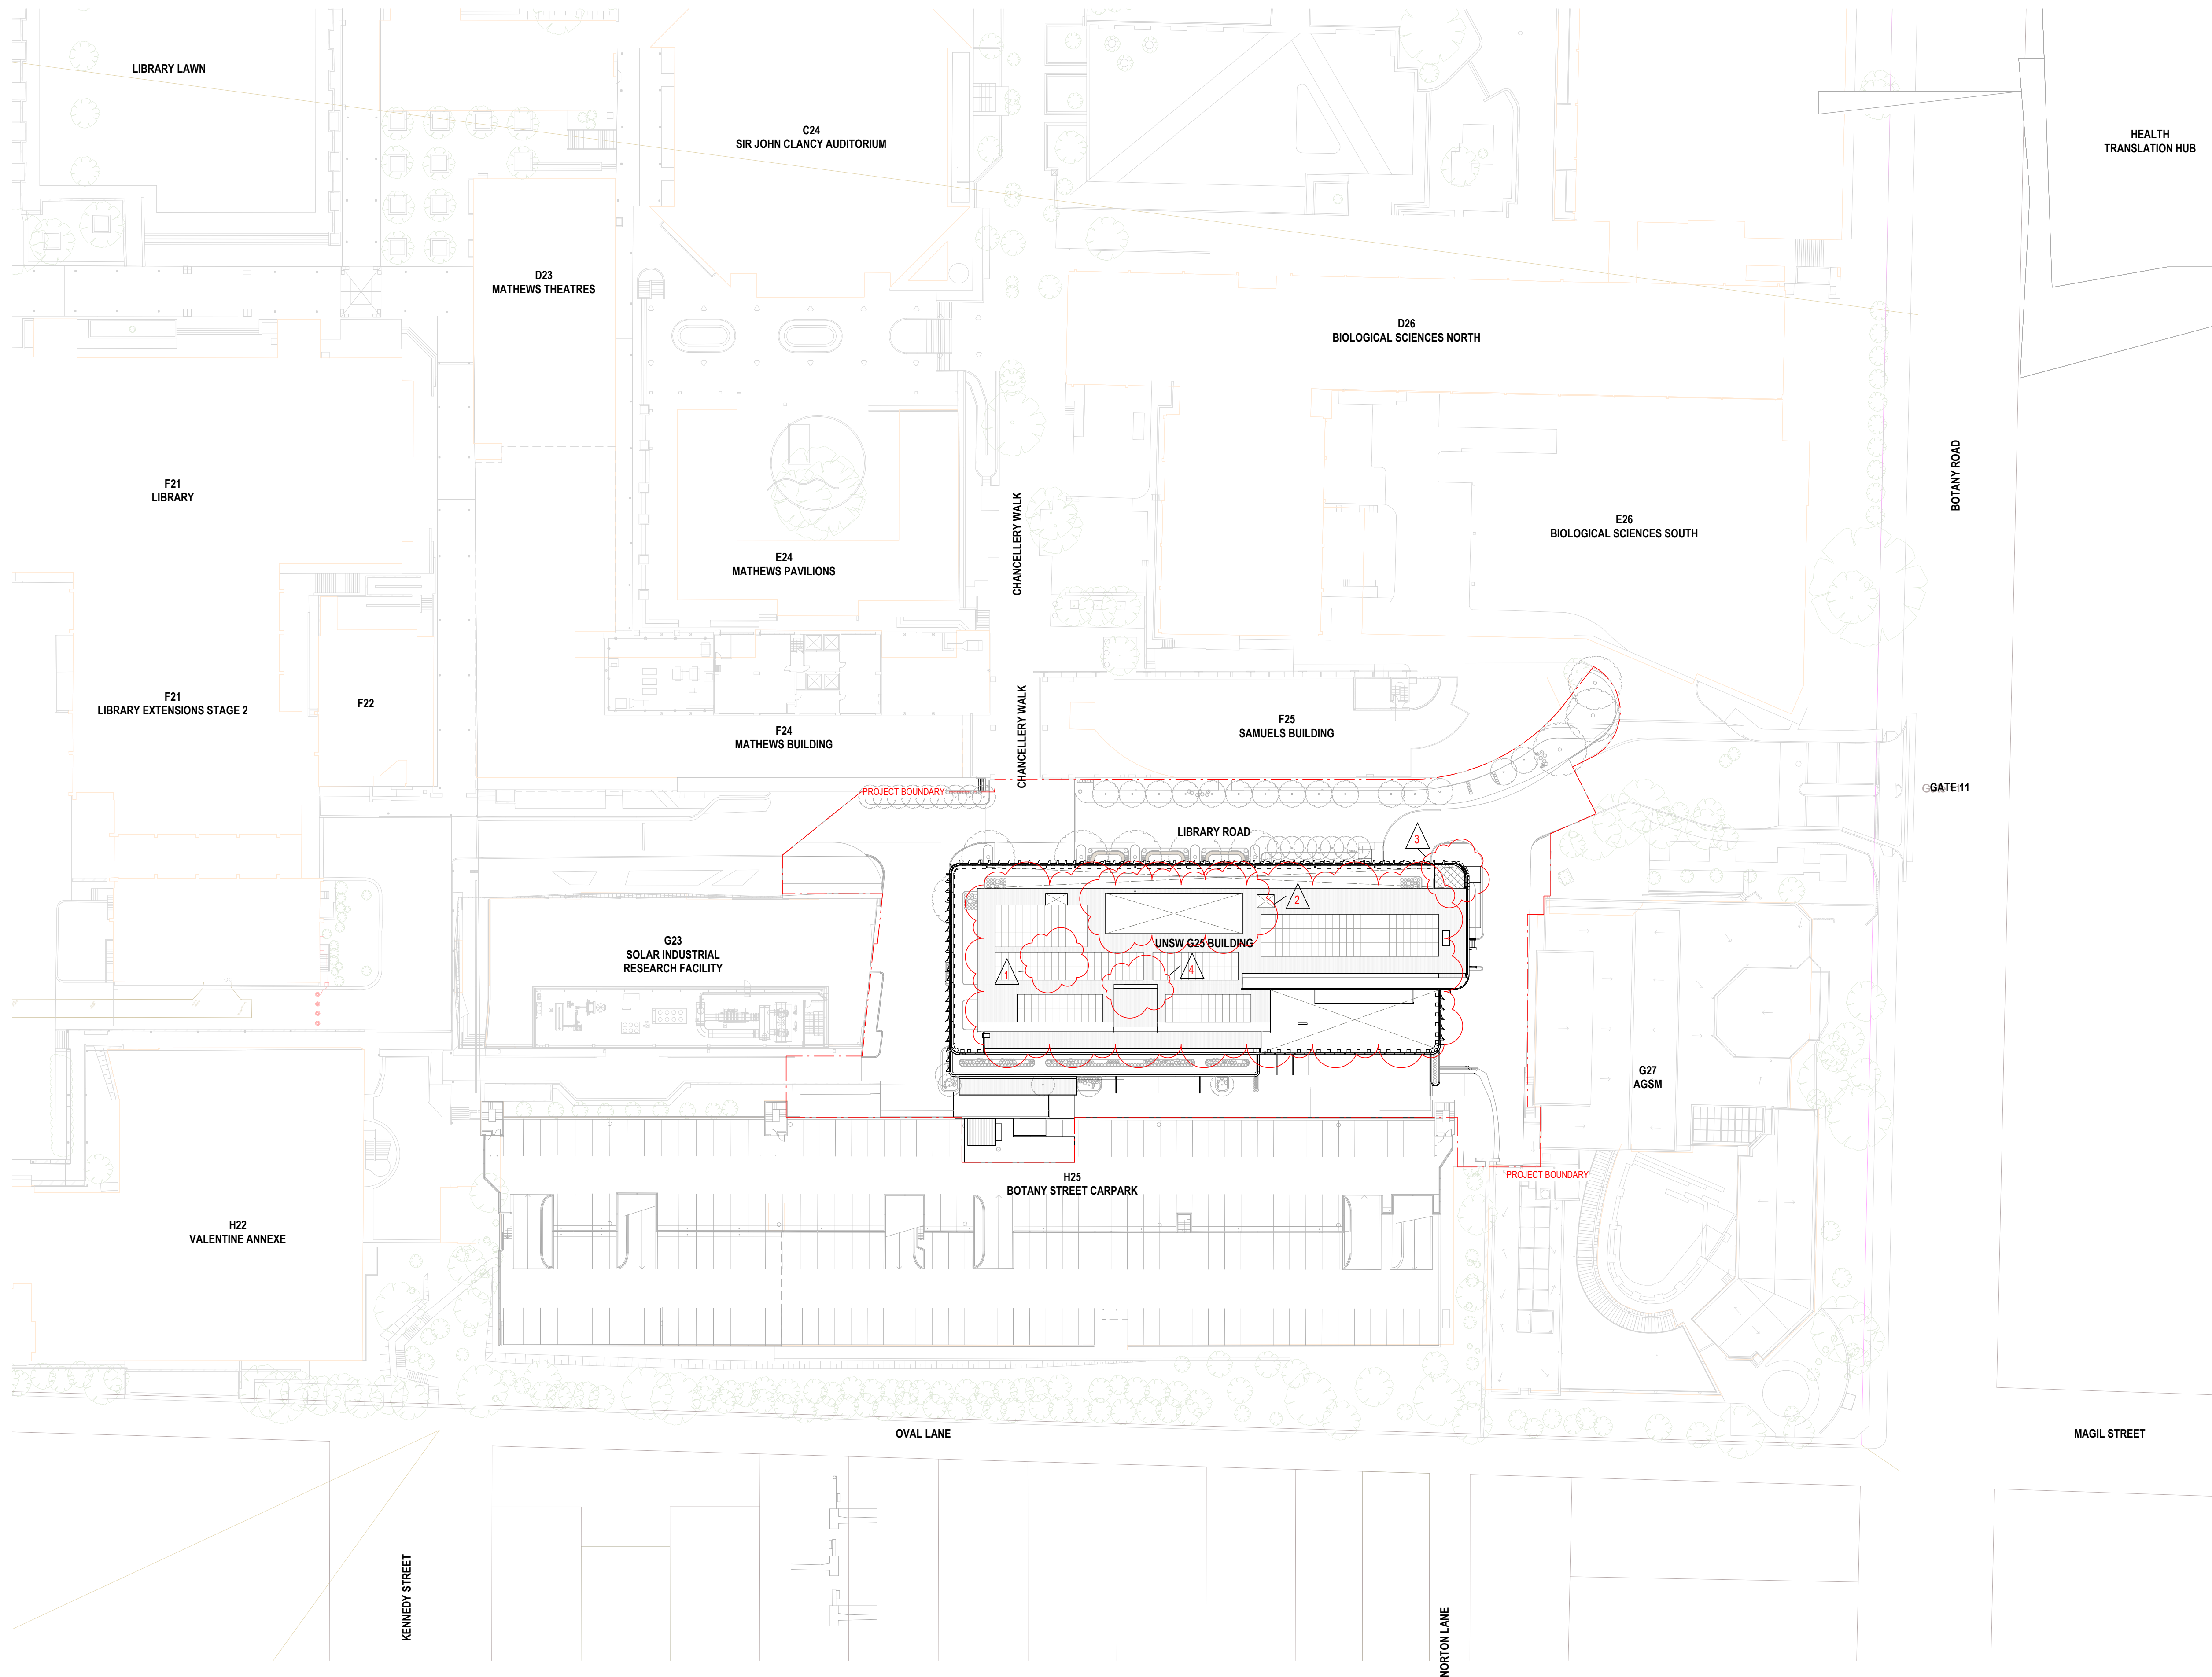



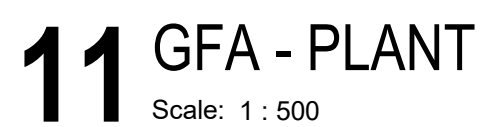

1. SPATIAL/PLANNING CONFIGURATION AMENDMENTS, REFER TO GENERAL ARRANGEMENT PLANS FOR DETAILS
2. WINTERGARDEN AND SKYLIGHT REMOVED
3. AMENDMENTS TO AREA SCHEDULE DUE TO SPATIAL/PLANNING AMENDMENTS

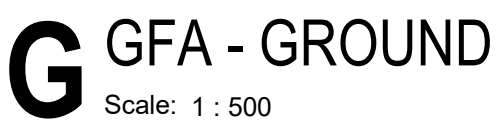



| Level        | GFA Area (sqm)        |
|--------------|-----------------------|
| LOWER GROUND | 1,352 m <sup>2</sup>  |
| GROUND       | 1,184 m <sup>2</sup>  |
| LEVEL 1      | 1,713 m <sup>2</sup>  |
| LEVEL 2      | 1,185 m <sup>2</sup>  |
| LEVEL 3      | 1,758 m <sup>2</sup>  |
| LEVEL 4      | 1,287 m <sup>2</sup>  |
| LEVEL 5      | 1,820 m <sup>2</sup>  |
| LEVEL 6      | 1,340 m <sup>2</sup>  |
| LEVEL 7      | 1,895 m <sup>2</sup>  |
| LEVEL 8      | 1,888 m <sup>2</sup>  |
| LEVEL 9      | 1,887 m <sup>2</sup>  |
| LEVEL 10     | 1,889 m <sup>2</sup>  |
| LEVEL 11     | 431 m <sup>2</sup>    |
|              | 19,630 m <sup>2</sup> |

**GROSS FLOOR AREA (GFA) MEANS:**  
THE SUM OF THE FLOOR AREA OF EACH FLOOR OF A BUILDING MEASURED FROM THE INTERNAL FACE OF EXTERNAL WALLS, OR FROM THE INTERNAL FACE OF WALLS SEPARATING THE BUILDING FROM ANY OTHER BUILDING, MEASURED AT A HEIGHT OF 1.4 METRES ABOVE THE FLOOR, AND INCLUDES—

- (A) THE AREA OF A MEZZANINE, AND
- (B) HABITABLE ROOMS IN A BASEMENT OR AN ATTIC, AND
- (C) ANY SHOP, AUDITORIUM, CINEMA, AND THE LIKE, IN A BASEMENT OR ATTIC,

**BUT EXCLUDES—**

- (I) ANY AREA FOR COMMON VERTICAL CIRCULATION, SUCH AS LIFTS AND STAIRS, AND
- (E) ANY BASEMENT—
  - (I) STORAGE, AND
  - (II) VEHICULAR ACCESS, LOADING AREAS, GARBAGE AND SERVICES, AND
- (F) PLANT ROOMS, LIFT TOWERS AND OTHER AREAS USED EXCLUSIVELY FOR MECHANICAL SERVICES OR DUCTING, AND
- (G) CAR PARKING TO MEET ANY REQUIREMENTS OF THE CONSENT AUTHORITY (INCLUDING ACCESS TO THAT CAR PARKING), AND
- (H) ANY SPACE USED FOR THE LOADING OR UNLOADING OF GOODS (INCLUDING ACCESS TO IT), AND
- (I) BALCONIES OR TERRACES WITH OUTER WALLS LESS THAN 1.4 METRES HIGH, AND
- (J) VOIDS ABOVE A FLOOR AT THE LEVEL OF A STOREY OR STOREY ABOVE.

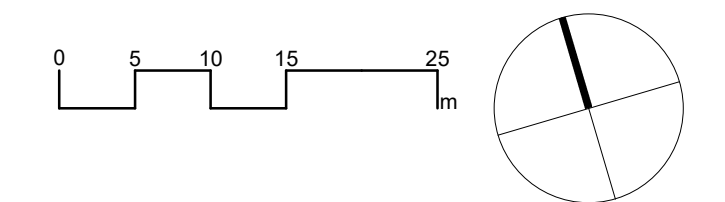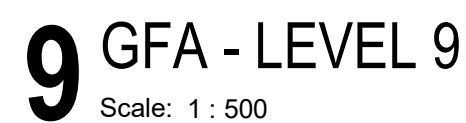

**UNSW**  
SYDNEY

Adelaide  
Brisbane  
Canberra  
Gold Coast  
Melbourne  
Newcastle  
Perth  
**Sydney**  
Townsville

Gadigal Country  
Level 17, 25 Martin Place  
Sydney NSW 2000  
T (61 2) 8252 8400  
[sydney@architectus.com.au](mailto:sydney@architectus.com.au)

ABN 90 131 245 684

drawing

project no 240352.00 **A.03**

### A.03

8/05/2026 5:13:33 PM

# APPROVAL



[illegible]

**GENERAL NOTES:**

- DO NOT SCALE FROM DRAWINGS. USE ONLY FIGURED DIMENSIONS. ALL DIMENSIONS ARE IN MILLIMETRES UNLESS OTHERWISE STATED.
- REDUCED LEVELS (RL) ARE TO AUSTRALIAN HEIGHT DATUM (AHD). COORDINATES ARE TO MAP GRID AUSTRALIA (MGA).
- ARCHITECTURAL DOCUMENTATION IS ONLY PERMITTED FOR USE ALIGNING WITH PURPOSE OF COMMISSIONING.
- UNAUTHORISED USE OF THE DOCUMENTATION IS PROHIBITED.
- INTERNAL FIT-OUT SUBJECT TO SEPARATE APPROVAL.
- LAYOUT AND FITOUT OF EGT & AMENITIES SHOWN INDICATIVELY. SUBJECT TO DESIGN DEVELOPMENT PRIOR TO ISSUE OF DEVELOPMENT CROWN CERTIFICATE.

**LEGEND:**


|                                                                                     |                    |
|-------------------------------------------------------------------------------------|--------------------|
|  | PROJECT BOUNDARY   |
|  | EOT FACILITY AREAS |
|  | PLANT / SERVICES   |
|  | PROPOSED WORKS     |
|  | AREAS OUT OF SCOPE |

LEGEND:  
THIS FLOOR CONTAINS THE FOLLOWING PROGRAM:

- PLANT
- WASTE
- CAMPUS SERVICES
- EOT

**MODIFICATIONS**

1. END OF TRIP FACILITIES UPDATED DUE TO AMENDMENT TO PILING WALL
2. STAIR WIDTH AMENDED
3. AMENITIES AMENDED
4. STAIR LOCATION UPDATED DUE TO AMENDMENT TO PILING WALL
5. GRAPHIC AMENDED TO REPRESENTATION OF STAIR

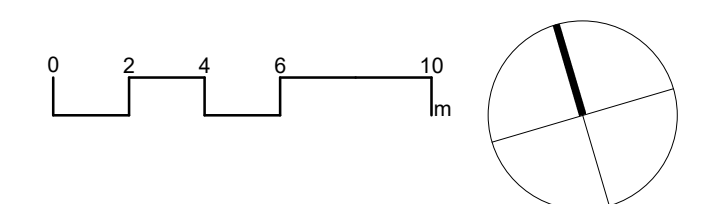UNSW  
SYDNEY

architectus™

Adelaide  
Brisbane  
Canberra  
Gold Coast  
Melbourne  
Newcastle  
Perth  
**Sydney**  
Townsville

Gadigal Country  
Level 17, 25 Martin Place  
Sydney NSW 2000  
T (61 2) 8252 8400  
[sydney@architectus.com.au](mailto:sydney@architectus.com.au)

ABN 90 131 245 684

project

# UNSW G25 EDUCATION BUILDING

University of NSW, 8 High Street, Kensington, NSW 2033

drawing

GENERAL ARRANGEMENT PLAN -  
LOWER GROUND

|             |                               |             |
|-------------|-------------------------------|-------------|
| drawing no. | <b>G25-ARC-000-DRW-DA1000</b> |             |
| prepared    | LB scale                      | 1 : 200 @A1 |
| approved    | MT                            | revision    |
| project no  | 240352.00                     | <b>A.03</b> |

# APPROVAL



|      |                                |    |          |
|------|--------------------------------|----|----------|
| A.00 | ISSUED FOR TEST OF ADEQUACY    | JB | 27.11.05 |
| A.01 | ISSUED FOR SSDA                | MT | 20.02.05 |
| A.02 | SSDA - RESPONSE TO SUBMISSIONS | JB | 15.09.05 |
| A.03 | ISSUED FOR SSDA MODIFICATION   | JB | 13.05.05 |

**GENERAL NOTES:**

- DO NOT SCALE FROM DRAWINGS. USE ONLY FIGURED DIMENSIONS. ALL DIMENSIONS ARE IN MILLIMETRES UNLESS OTHERWISE STATED.
- REDUCED LEVELS (RL) ARE TO AUSTRALIAN HEIGHT DATUM (AHD). COORDINATES ARE TO MAP GRID AUSTRALIA (MGA).
- ARCHITECTURAL DOCUMENTATION IS ONLY PERMITTED FOR USE ALIGNING WITH PURPOSE OF COMMISSIONING.
- UNAUTHORISED USE OF THE DOCUMENTATION IS PROHIBITED.
- INTERNAL FIT-OUT SUBJECT TO SEPARATE APPROVAL.
- LAYOUT AND FITOUT OF EOT & AMENITIES SHOWN INDICATIVELY, SUBJECT TO DESIGN DEVELOPMENT PRIOR TO ISSUE OF DEVELOPMENT CROWN CERTIFICATE.


**LEGEND:**

- PROJECT BOUNDARY
- EOT FACILITY AREAS
- PLANT / SERVICES
- PROPOSED WORKS
- AREAS OUT OF SCOPE
- EXISTING / PROPOSED PLANTING

LEGEND:  
THIS FLOOR CONTAINS THE FOLLOWING PROGRAM

- TEACHING AND LEARNING
- INFORMAL LEARNING
- AMENITIES
- PLANT AND SERVICES

REFER ARBORICULTURAL IMPACT ASSESSMENT & TREE PROTECTION MANAGEMENT PLAN (BY CANOPY CONSULTING FOR TREES WITHIN SITE BOUNDARY TO BE RETAINED AND/OR REMOVED. REFER LANDSCAPE ARCHITECT PLANS FOR PROPOSED TREES, PLANTING & PLANTING SCHEDULES. NOTE THAT TREE REMOVAL IS PART OF THE INFRASTRUCTURE IMPROVEMENT WORKS SUBJECT TO SEPARATE APPROVAL

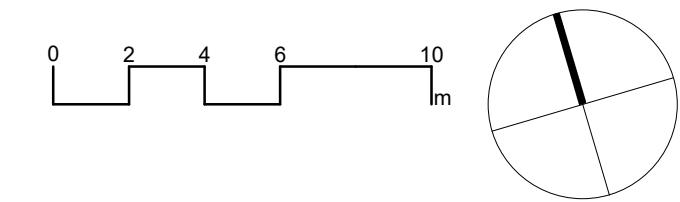

client



# architectus

Adelaide  
Brisbane  
Canberra  
Gold Coast  
Melbourne  
Newcastle  
Perth  
**Sydney**  
Townsville

Gadigal Country  
Level 17, 25 Martin Place  
Sydney NSW 2000  
T (61 2) 6252 8400  
sydney@architectus.com.au

ABN 90 131 245 684

UNSW G25 EDUCATION

**BUILDING**  
University of NSW, 8 High Street, Kensington, NSW 2033

drawing

## GENERAL ARRANGEMENT PLAN

### GROUND

drawing no. **G25-ARC-000-DRW-DA1001**

prepared LB scale 1 : 200 @A

| approved | MT | revision |
|----------|----|----------|
|----------|----|----------|

---

project no

project no 240352 00 **A 01**

13/05/2026 2:06:16 P

# APPROVAL

**MODIFICATIONS**

1. LANDSCAPING AMENDED, REFER TO LANDSCAPE ARCHITECT'S DOCUMENTATION
2. NEW NOTE, HYDRANT BOOSTER CAPTURED IN PREVIOUS FEBO REPORT
3. STAIR WIDTH AMENDED
4. MINOR RECONFIGURATION TO BASE BUILDING SERVICES AND CORE COMPONENTS ON ALL LEVELS (E.G. CUPBOARD SIZING)
5. ENTRY AMENDED
6. WC AMENDED
7. ALIGNMENT OF PARTITION AMENDED
8. ADDITIONAL DOOR TO SUBSTATION
9. CONFIGURATION OF SERVICE CUPBOARDS



[illegible]


**LEGEND:**

|                                                                                     |                    |
|-------------------------------------------------------------------------------------|--------------------|
|  | PROJECT BOUNDARY   |
|  | EOT FACILITY AREAS |
|  | PLANT / SERVICES   |
|  | PROPOSED WORKS     |
|  | AREAS OUT OF SCOPE |

- TEACHING AND LEARNING
- INFORMAL LEARNING
- AMENITIES
- SERVICES

**MODIFICATIONS**

1. DOOR CONFIGURATION AMENDED
2. CLEANERS CUPBOARDS ADDED GF-L10

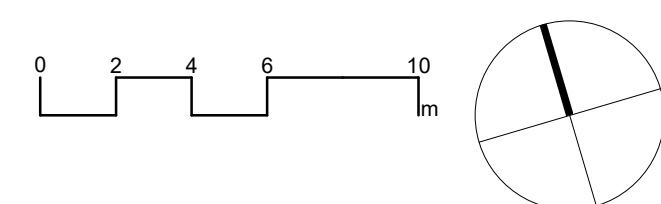UNSW  
SYDNEY

**architectus™**

Adelaide  
Brisbane  
Canberra  
Gold Coast  
Melbourne  
Newcastle  
Perth  
**Sydney**  
Townsville

Gadigal Country  
Level 17, 25 Martin Place  
Sydney NSW 2000  
T (61 2) 8252 8400  
sydney@architectus.com.au

ABN 90 131 245 684

project

# UNSW G25 EDUCATION BUILDING

University of NSW, 8 High Street, Kensington, NSW 2033


drawing

---

GENERAL ARRANGEMENT PLAN -  
LEVEL 1

|             |                               |             |
|-------------|-------------------------------|-------------|
| drawing no. | <b>G25-ARC-000-DRW-DA1002</b> |             |
| prepared    | LB scale                      | 1 : 200 @A1 |
| approved    | MT                            | revision    |
| project no  | 240352.00                     | <b>A.03</b> |

## APPROVAL

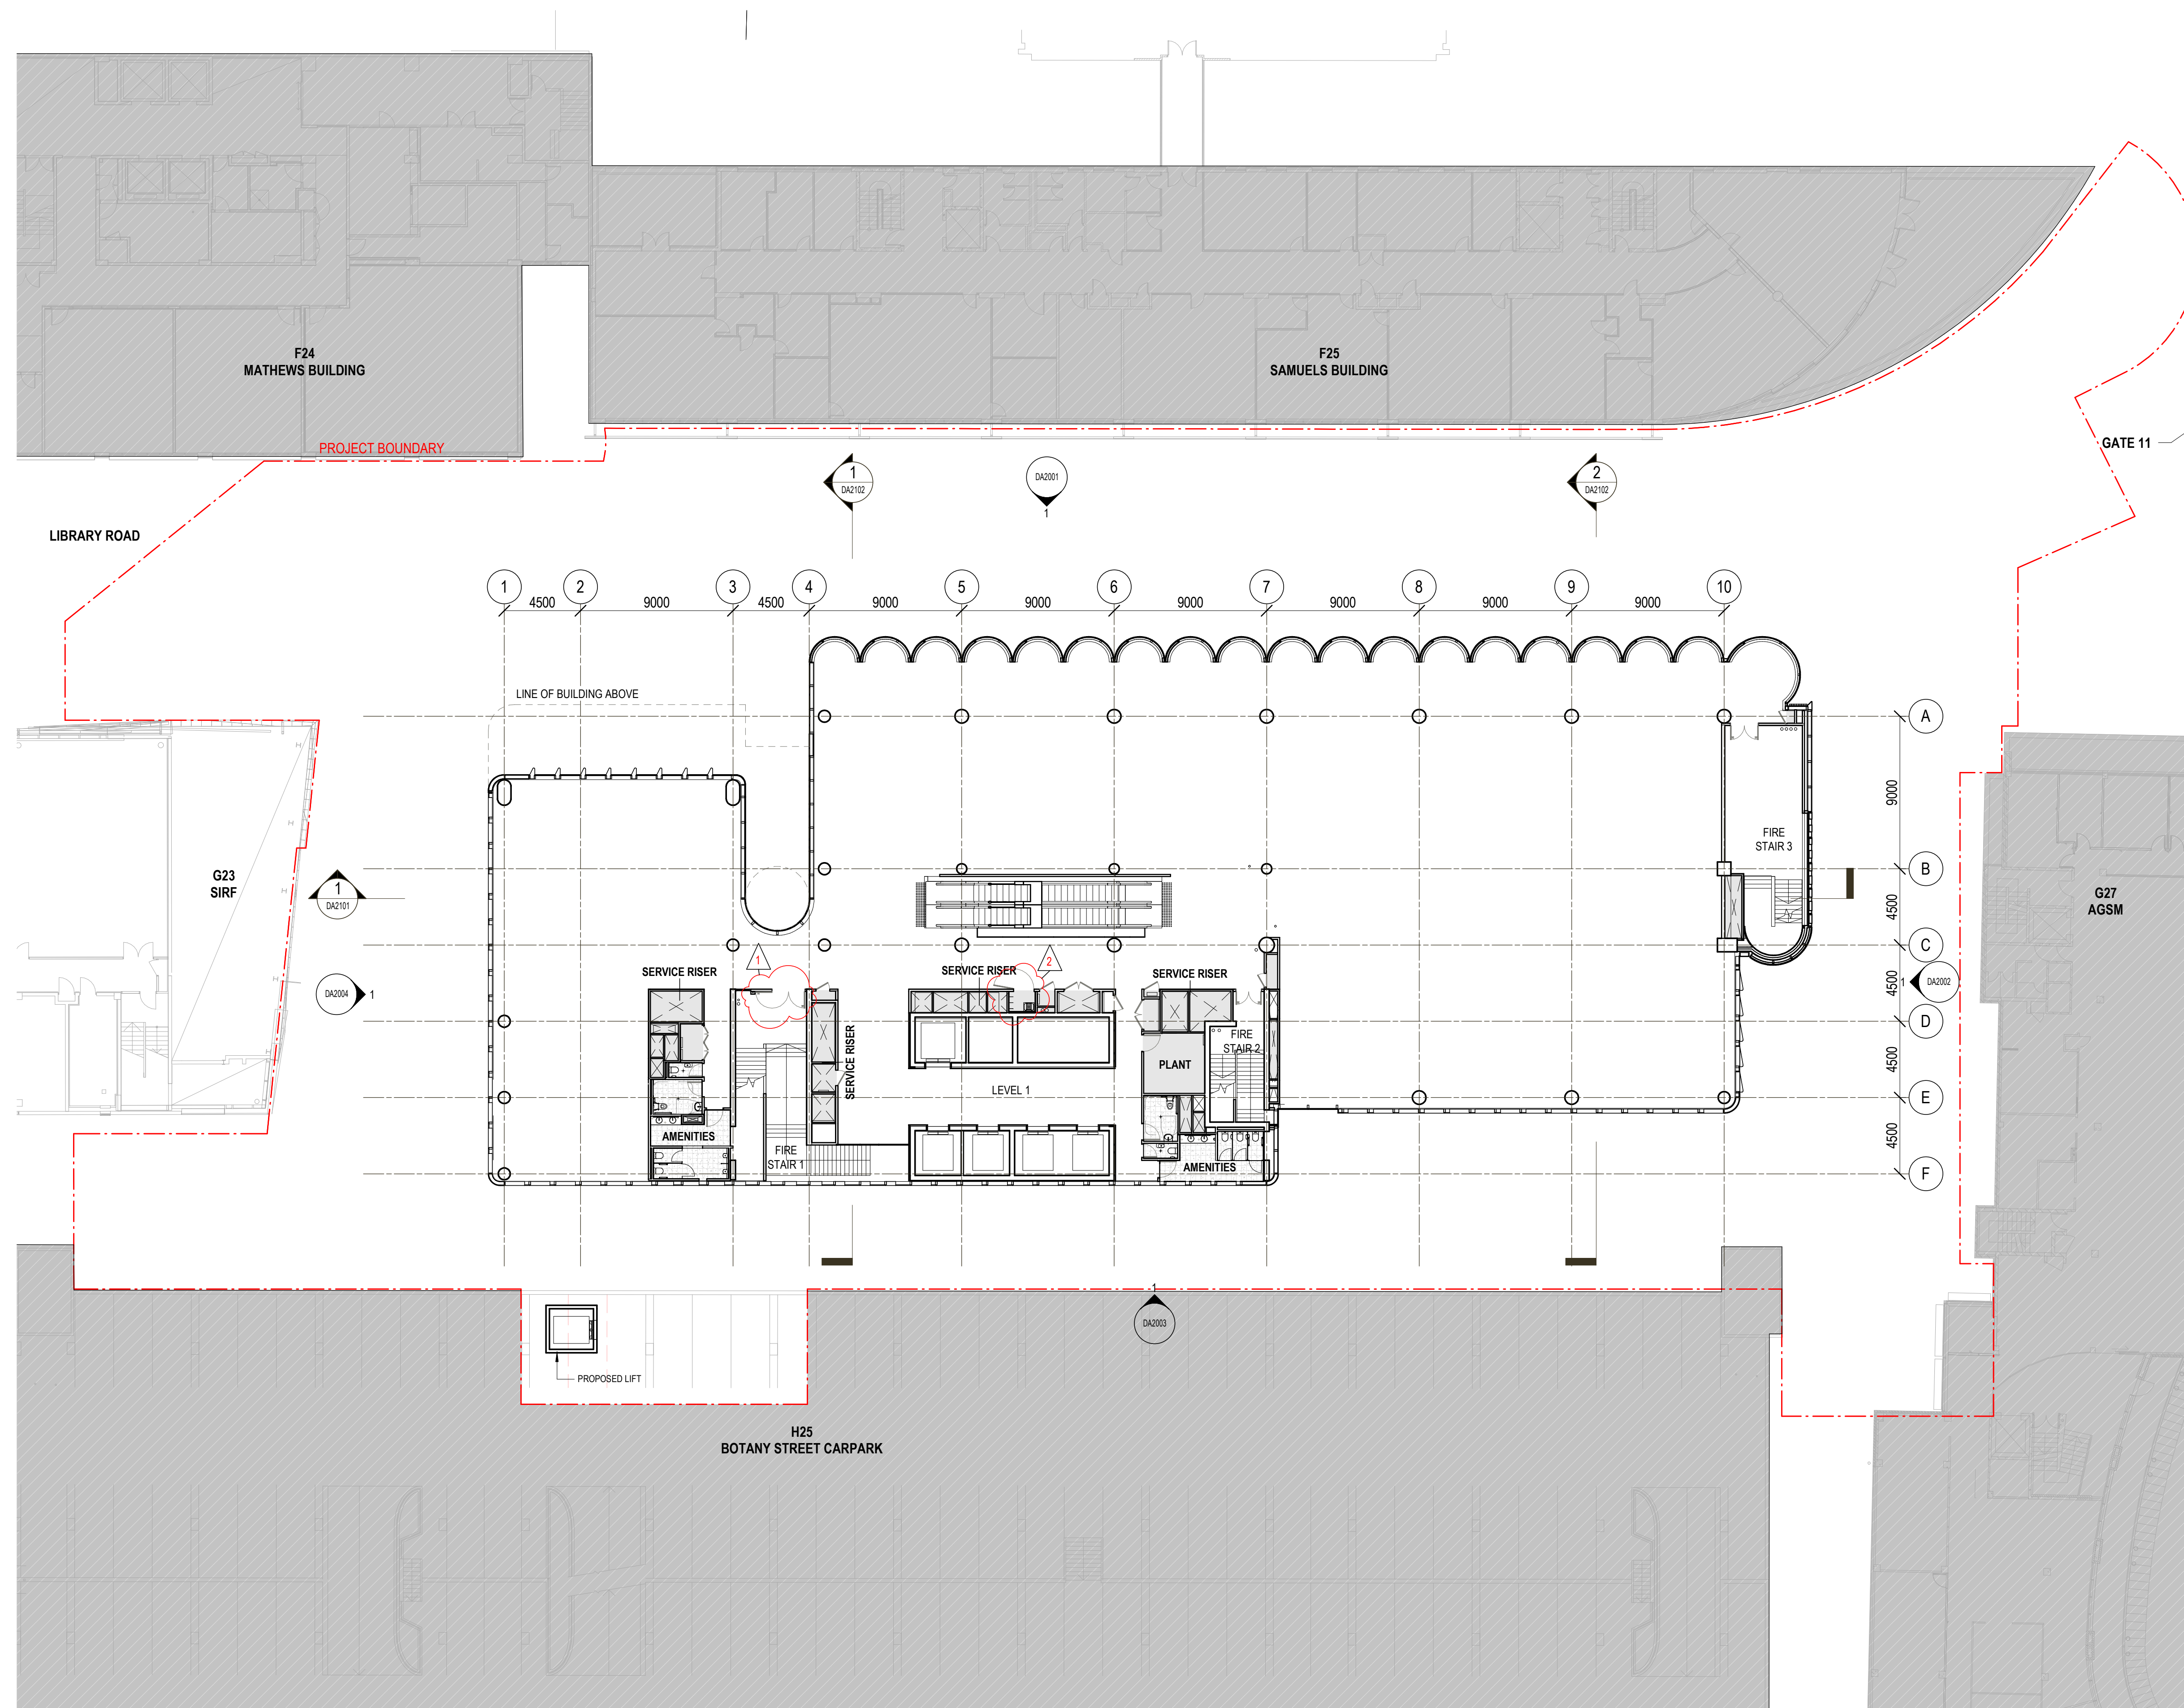



[illegible]


**LEGEND:**

|                                                                                     |                    |
|-------------------------------------------------------------------------------------|--------------------|
|  | PROJECT BOUNDARY   |
|  | EOT FACILITY AREAS |
|  | PLANT / SERVICES   |
|  | PROPOSED WORKS     |
|  | AREAS OUT OF SCOPE |

- TEACHING AND LEARNING
- INFORMAL LEARNING
- AMENITIES
- SERVICES

**MODIFICATIONS**

1. DOOR CONFIGURATION AMENDED
2. CLEANERS CUPBOARDS ADDED GF-L10
3. PLANT SPACE ADDED

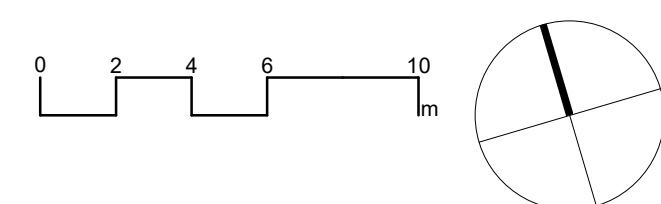UNSW  
SYDNEY

**architectus™**

Adelaide  
Brisbane  
Canberra  
Gold Coast  
Melbourne  
Newcastle  
Perth  
**Sydney**  
Townsville

Gadigal Country  
Level 17, 25 Martin Place  
Sydney NSW 2000  
T (61 2) 8252 8400  
sydney@architectus.com.au

ABN 90 131 245 684

project

# UNSW G25 EDUCATION BUILDING


University of NSW, 8 High Street, Kensington, NSW 2033

drawing

GENERAL ARRANGEMENT PLAN -  
LEVEL 2

|             |                               |             |
|-------------|-------------------------------|-------------|
| drawing no. | <b>G25-ARC-000-DRW-DA1003</b> |             |
| prepared    | LB scale                      | 1 : 200 @A1 |
| approved    | MT                            | revision    |
| project no  | 240352.00                     | <b>A.03</b> |

# APPROVAL

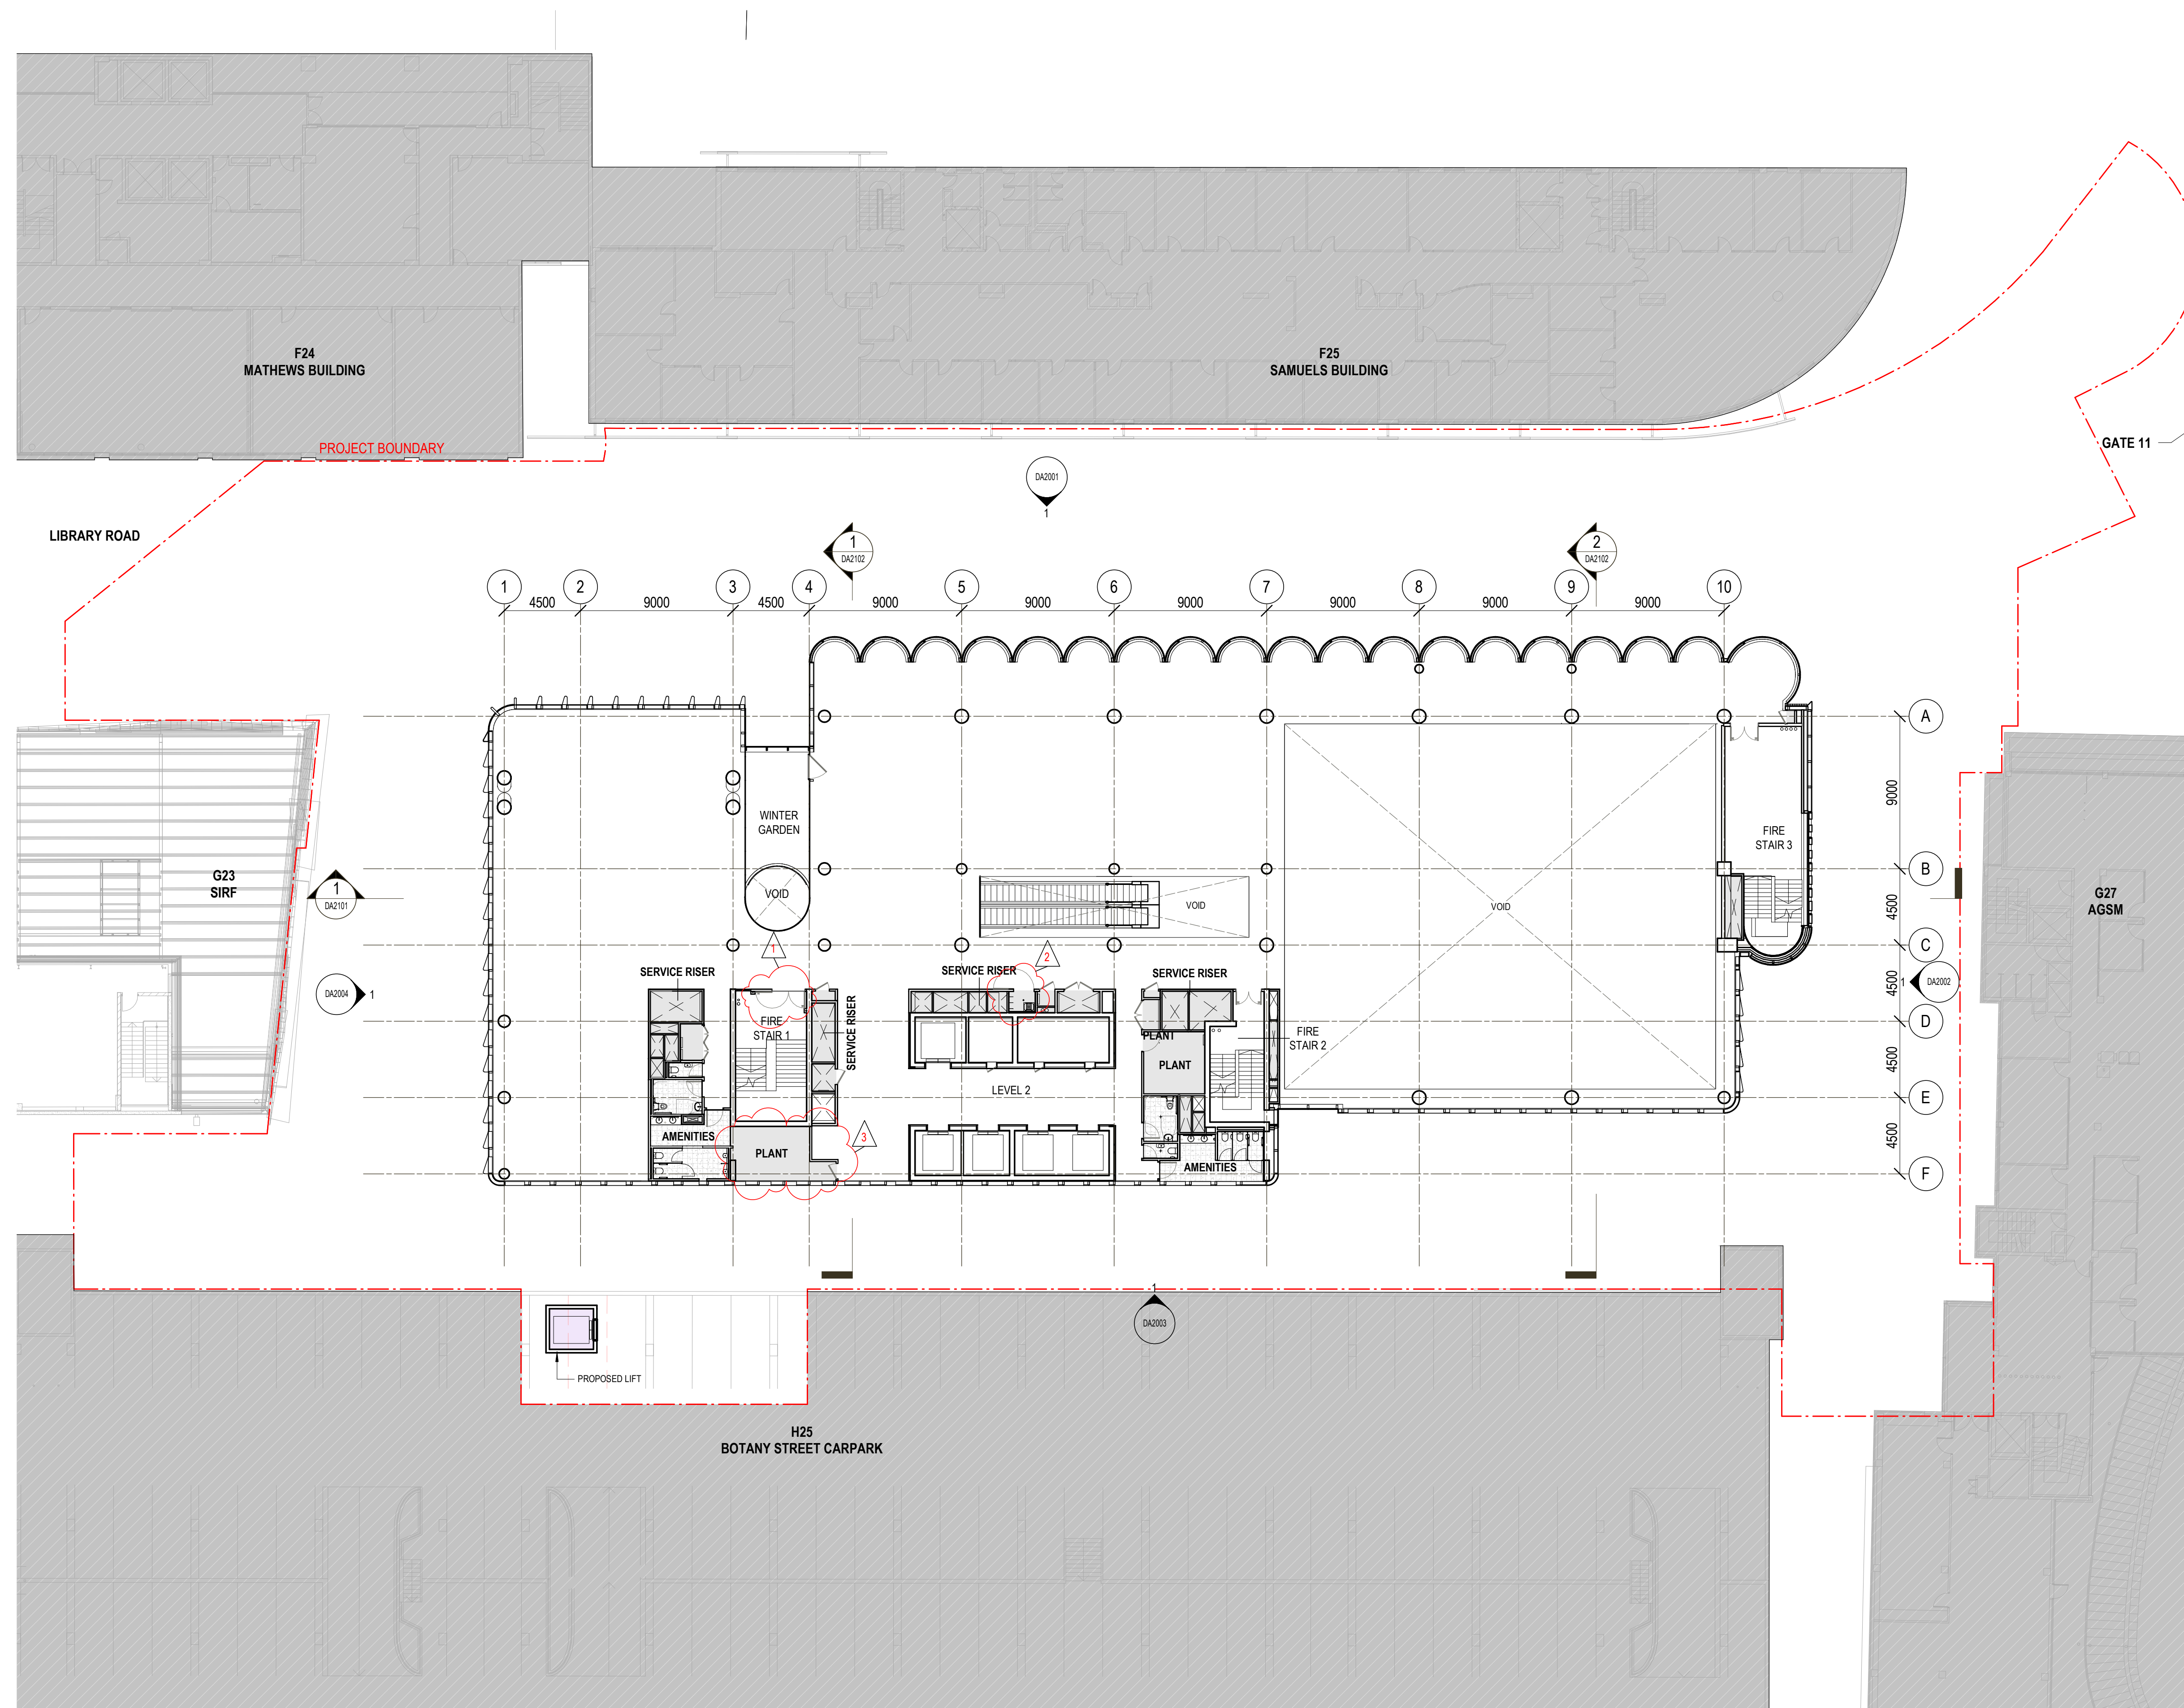



[illegible]


**LEGEND:**

|                                                                                     |                    |
|-------------------------------------------------------------------------------------|--------------------|
|  | PROJECT BOUNDARY   |
|  | EOT FACILITY AREAS |
|  | PLANT / SERVICES   |
|  | PROPOSED WORKS     |
|  | AREAS OUT OF SCOPE |

- TEACHING AND LEARNING
- INFORMAL LEARNING
- AMENITIES
- SERVICES

**MODIFICATIONS**

1. DOOR CONFIGURATION AMENDED
2. CLEANERS CUPBOARDS ADDED GF-L1
3. PLANT SPACE ADDED

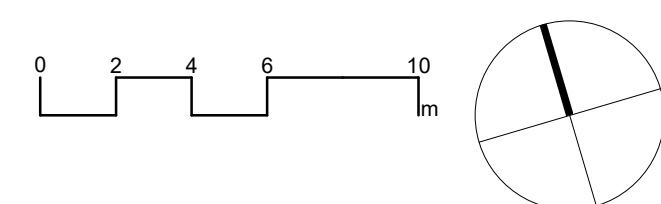UNSW  
SYDNEY

**architectus™**

Adelaide  
Brisbane  
Canberra  
Gold Coast  
Melbourne  
Newcastle  
Perth  
**Sydney**  
Townsville

Gadigal Country  
Level 17, 25 Martin Place  
Sydney NSW 2000  
T (61 2) 8252 8400  
sydney@architectus.com.au

ABN 90 131 245 684

project

# UNSW G25 EDUCATION BUILDING


University of NSW, 8 High Street, Kensington, NSW 2033

drawing

GENERAL ARRANGEMENT PLAN -  
LEVEL 3

|                               |                     |             |
|-------------------------------|---------------------|-------------|
| drawing no.                   | LEVEL 0             |             |
| <b>G25-ARC-000-DRW-DA1004</b> |                     |             |
| prepared                      | LB <sup>scale</sup> | 1 : 200 @A1 |
| approved                      | MT                  | revision    |
| project no                    | 240352.00           | <b>A.03</b> |

# APPROVAL

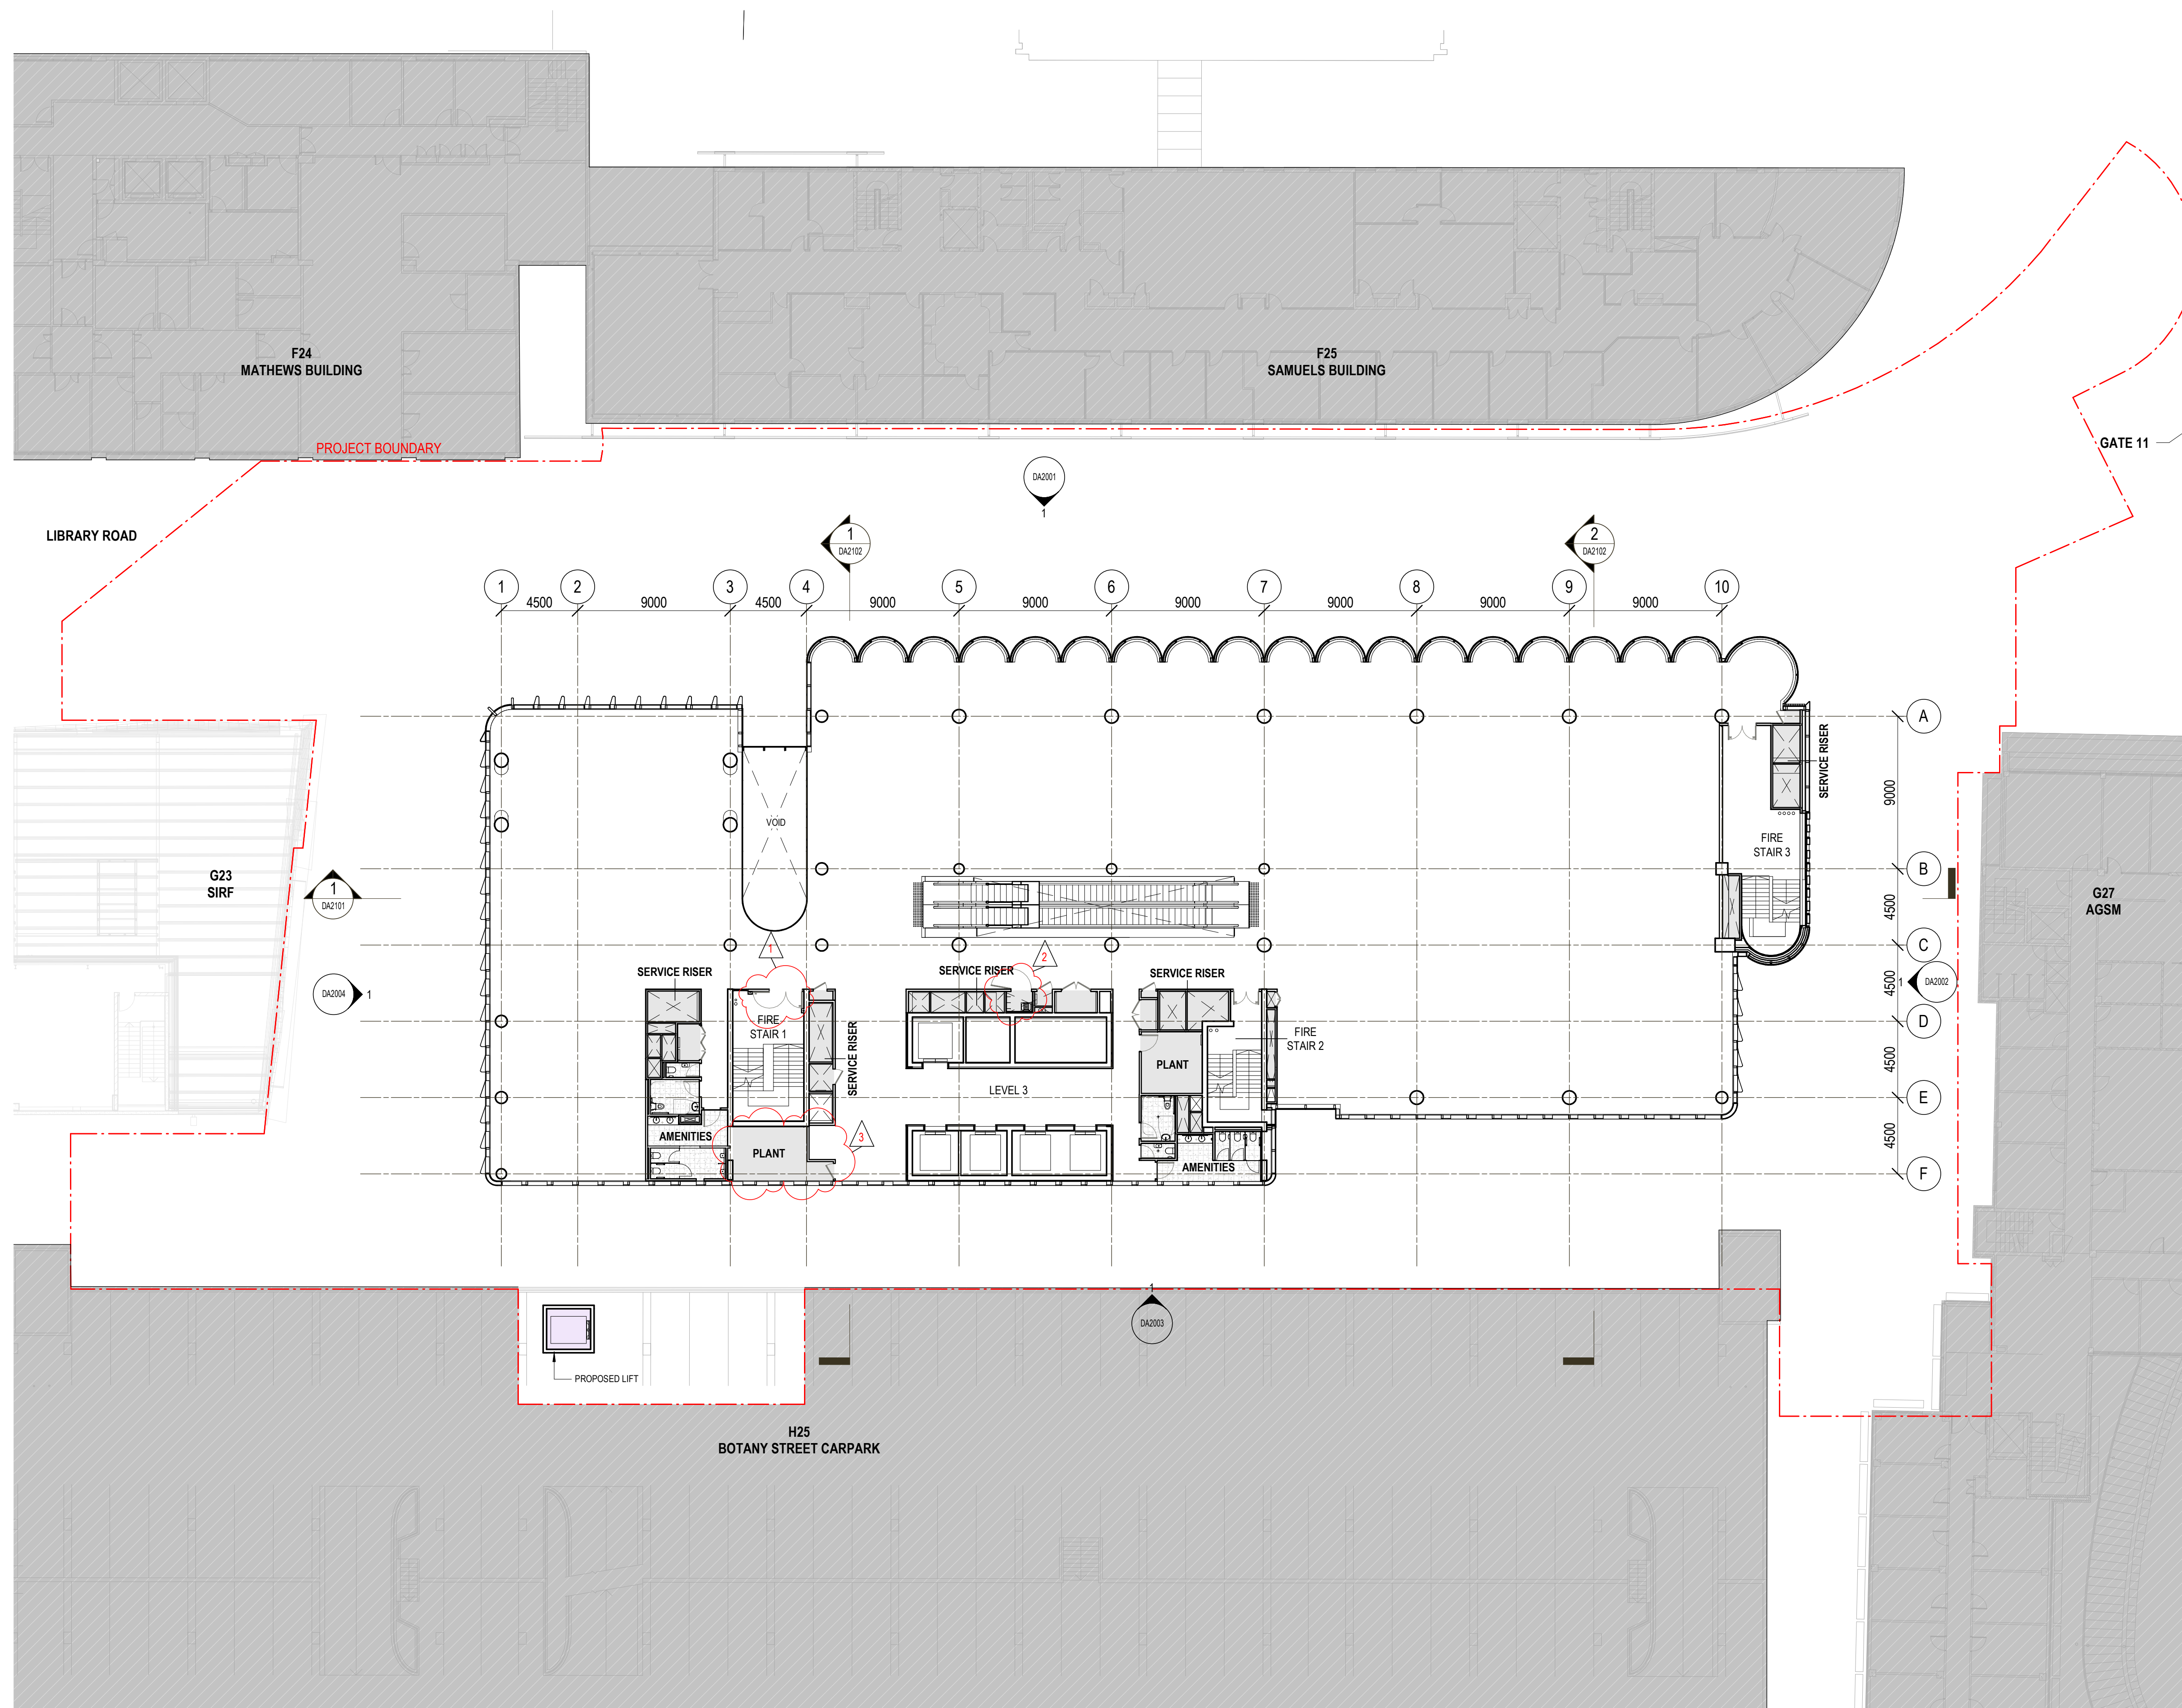



[illegible]

**GENERAL NOTES:**

- DO NOT SCALE FROM DRAWINGS. USE ONLY FIGURED DIMENSIONS. ALL DIMENSIONS ARE IN MILLIMETRES UNLESS OTHERWISE STATED.
- REDUCED LEVELS (RL) ARE TO AUSTRALIAN HEIGHT DATUM (AHD). COORDINATES ARE TO MAP GRID AUSTRALIA (MGA).
- ARCHITECTURAL DOCUMENTATION IS ONLY PERMITTED FOR USE ALIGNING WITH PURPOSE OF COMMISSIONING.
- UNAUTHORISED USE OF THE DOCUMENTATION IS PROHIBITED.
- INTERNAL FIT-OUT SUBJECT TO SEPARATE APPROVAL.
- LAYOUT AND FITOUT OF EGT & AMENITIES SHOWN INDICATIVELY. SUBJECT TO DESIGN DEVELOPMENT PRIOR TO ISSUE OF DEVELOPMENT CROWN CERTIFICATE.

**LEGEND:**

|                                                                                     |                    |
|-------------------------------------------------------------------------------------|--------------------|
|  | PROJECT BOUNDARY   |
|  | EOT FACILITY AREAS |
|  | PLANT / SERVICES   |
|  | PROPOSED WORKS     |
|  | AREAS OUT OF SCOPE |


LEGEND:

THIS FLOOR CONTAINS THE FOLLOWING PROGRAM:

- TEACHING AND LEARNING
- INFORMAL LEARNING
- AMENITIES
- SERVICES

**MODIFICATIONS**

1. DOOR CONFIGURATION AMENDED
2. CLEANERS CUPBOARDS ADDED GF-L10
3. PLANT SPACE ADDED

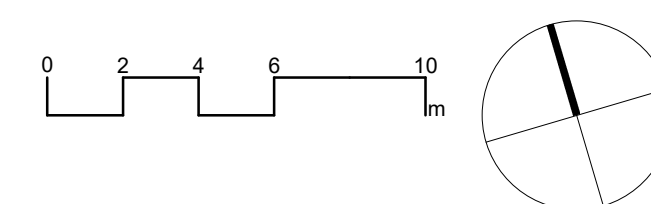UNSW  
SYDNEY

**architectus™**

Adelaide  
Brisbane  
Canberra  
Gold Coast  
Melbourne  
Newcastle  
Perth  
**Sydney**  
Townsville

Gadigal Country  
Level 17, 25 Martin Place  
Sydney NSW 2000  
T (61 2) 8252 8400  
sydney@architectus.com.au

ABN 90 131 245 684

project

# UNSW G25 EDUCATION BUILDING


University of NSW, 8 High Street, Kensington, NSW 2033

drawing

GENERAL ARRANGEMENT PLAN -  
LEVEL 4

|                        |           |             |
|------------------------|-----------|-------------|
| drawing no.            | LEVEL 4   |             |
| G25-ARC-000-DRW-DA1005 |           |             |
| prepared               | LB scale  | 1 : 200 @A1 |
| approved               | MT        | revision    |
| project no             | 240352.00 | A.03        |

## APPROVAL

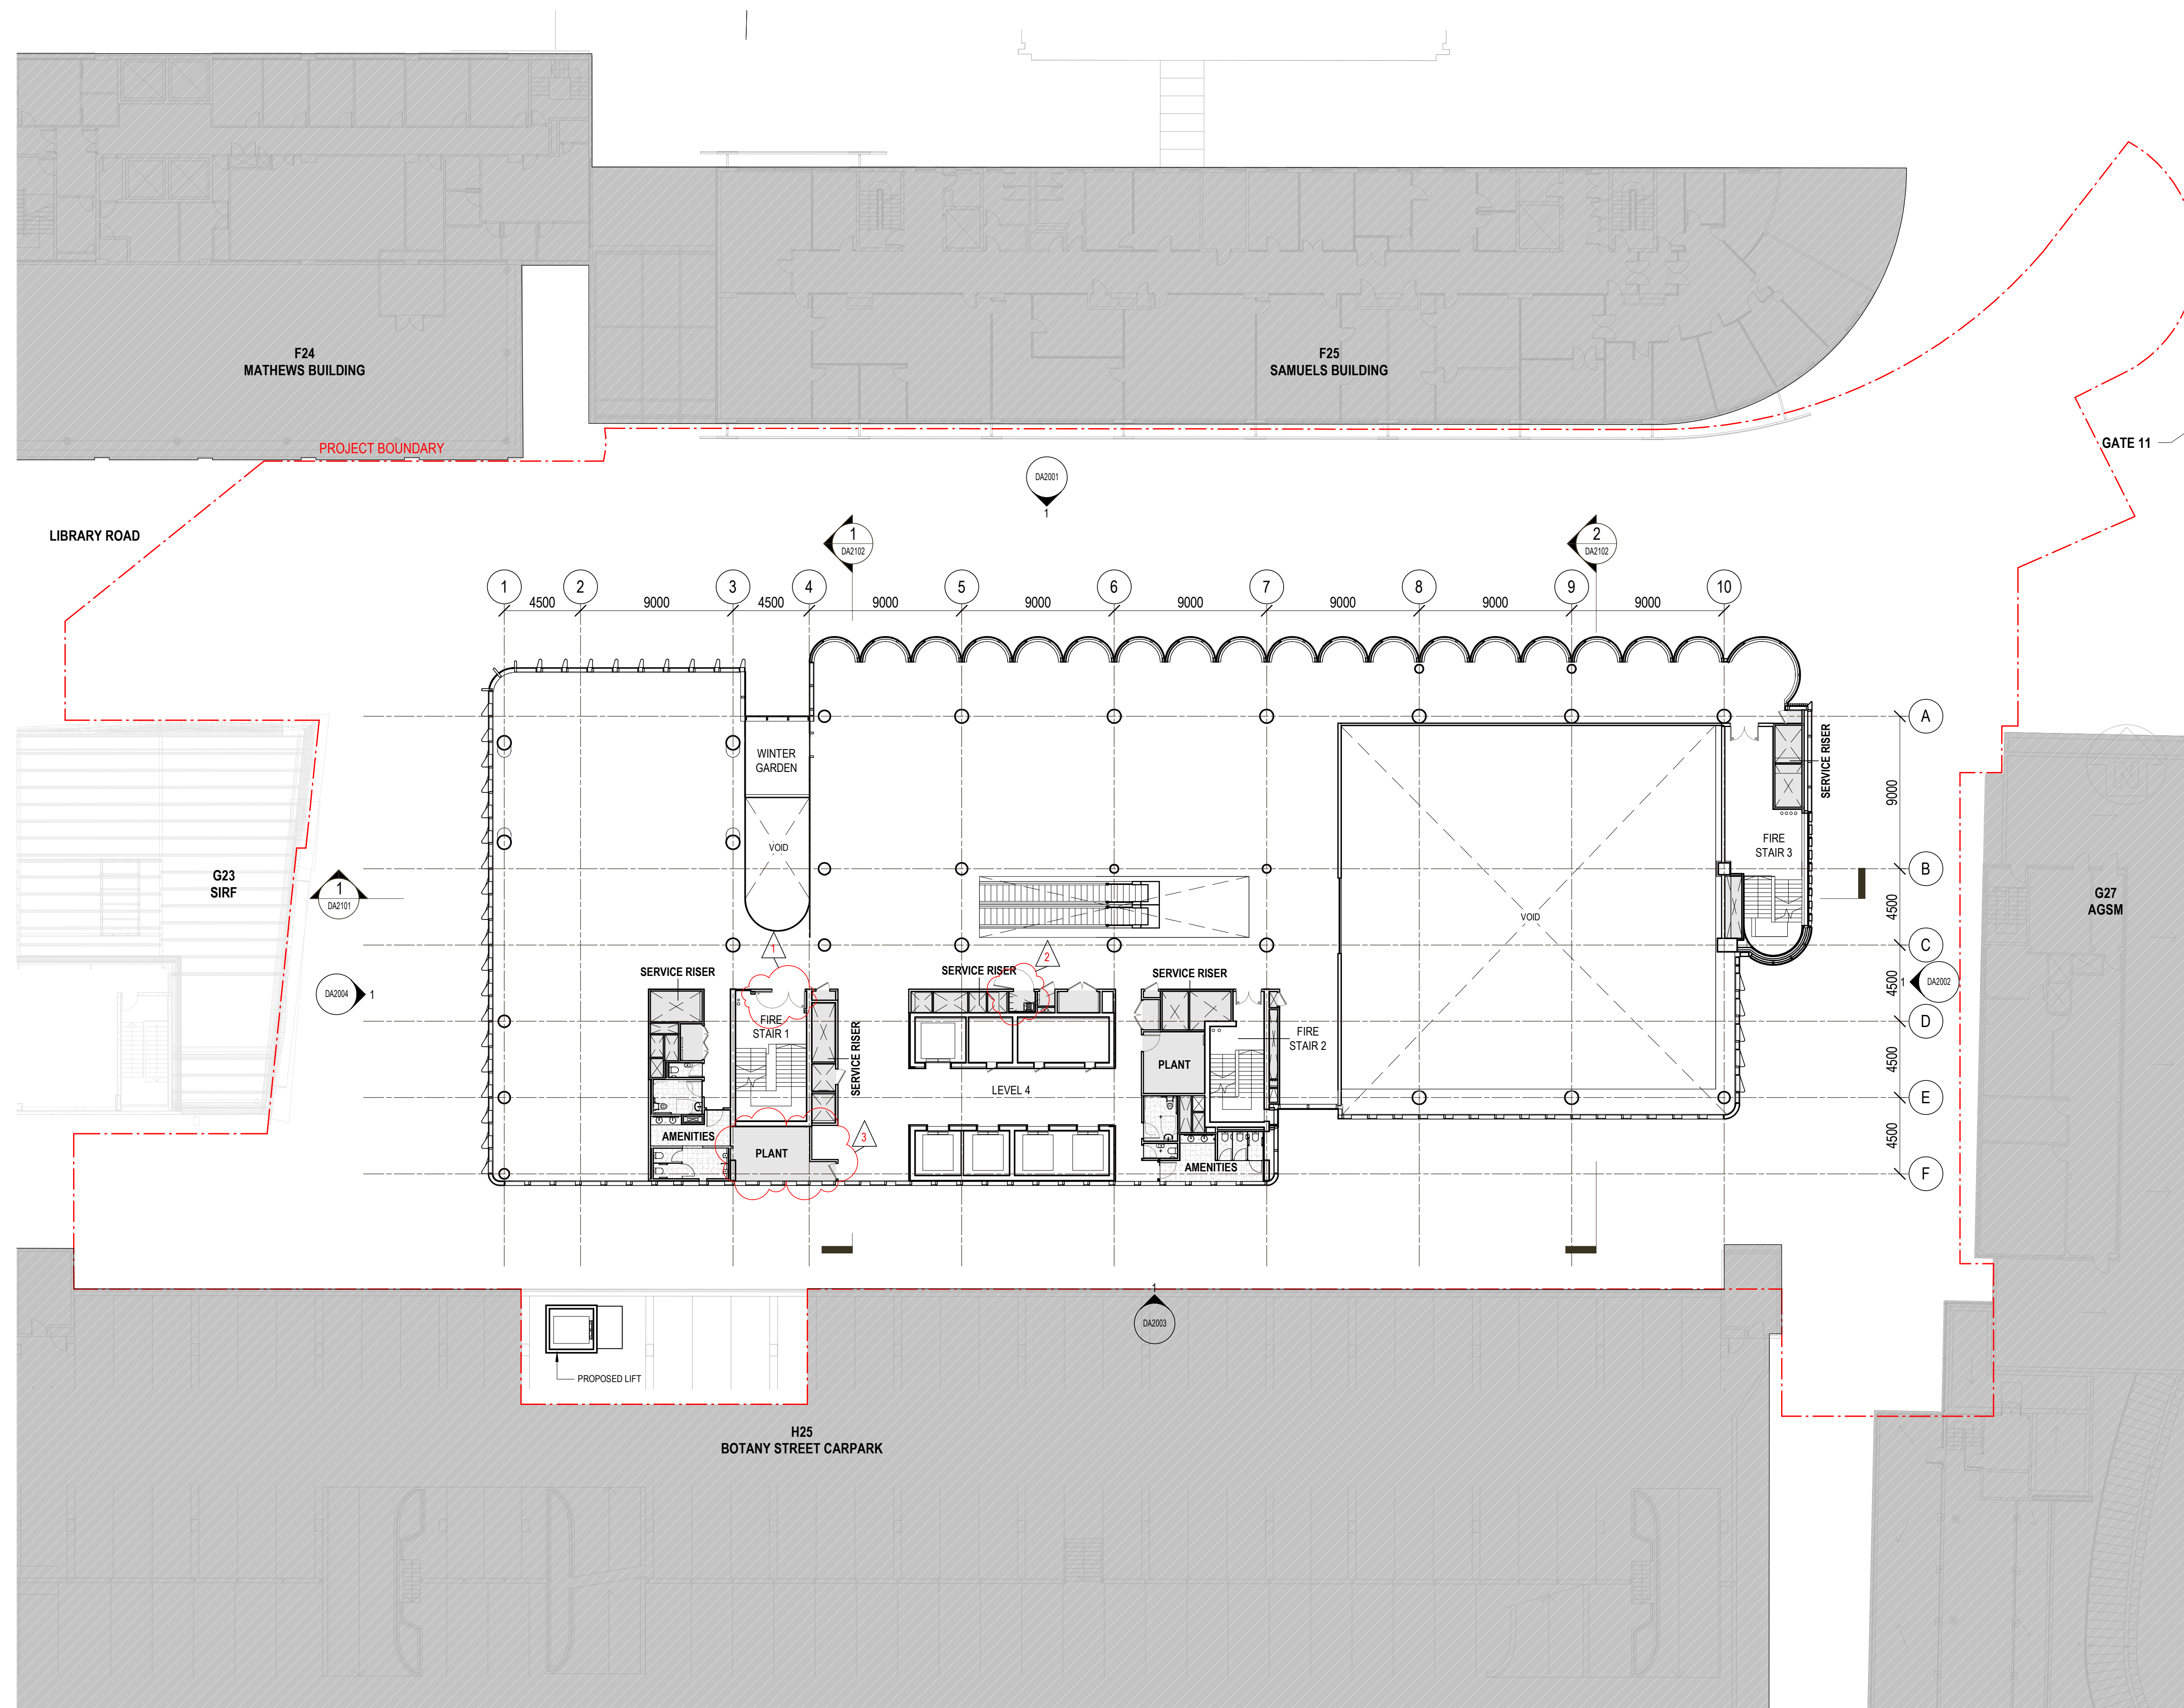



[illegible]


**LEGEND:**

|                                                                                     |                    |
|-------------------------------------------------------------------------------------|--------------------|
|  | PROJECT BOUNDARY   |
|  | EOT FACILITY AREAS |
|  | PLANT / SERVICES   |
|  | PROPOSED WORKS     |
|  | AREAS OUT OF SCOPE |

- TEACHING AND LEARNING
- INFORMAL LEARNING
- AMENITIES
- SERVICES

**MODIFICATIONS**

1. DOOR CONFIGURATION AMENDED
2. CLEANERS CUPBOARDS ADDED GF-L10
3. PLANT SPACE ADDED

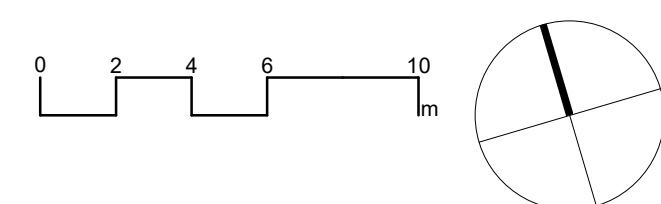UNSW  
SYDNEY

**architectus™**

Adelaide  
Brisbane  
Canberra  
Gold Coast  
Melbourne  
Newcastle  
Perth  
**Sydney**  
Townsville

Gadigal Country  
Level 17, 25 Martin Place  
Sydney NSW 2000  
T (61 2) 8252 8400  
sydney@architectus.com.au

ABN 90 131 245 684

project


# UNSW G25 EDUCATION BUILDING

University of NSW, 8 High Street, Kensington, NSW 2033

drawing  
GENERAL ARRANGEMENT PLAN -  
LEVEL 5

|                               |                     |             |
|-------------------------------|---------------------|-------------|
| drawing no.                   | LEVEL 0             |             |
| <b>G25-ARC-000-DRW-DA1006</b> |                     |             |
| prepared                      | LB <sup>scale</sup> | 1 : 200 @A1 |
| approved                      | MT                  | revision    |
| project no                    | 240352.00           | <b>A.03</b> |

# APPROVAL

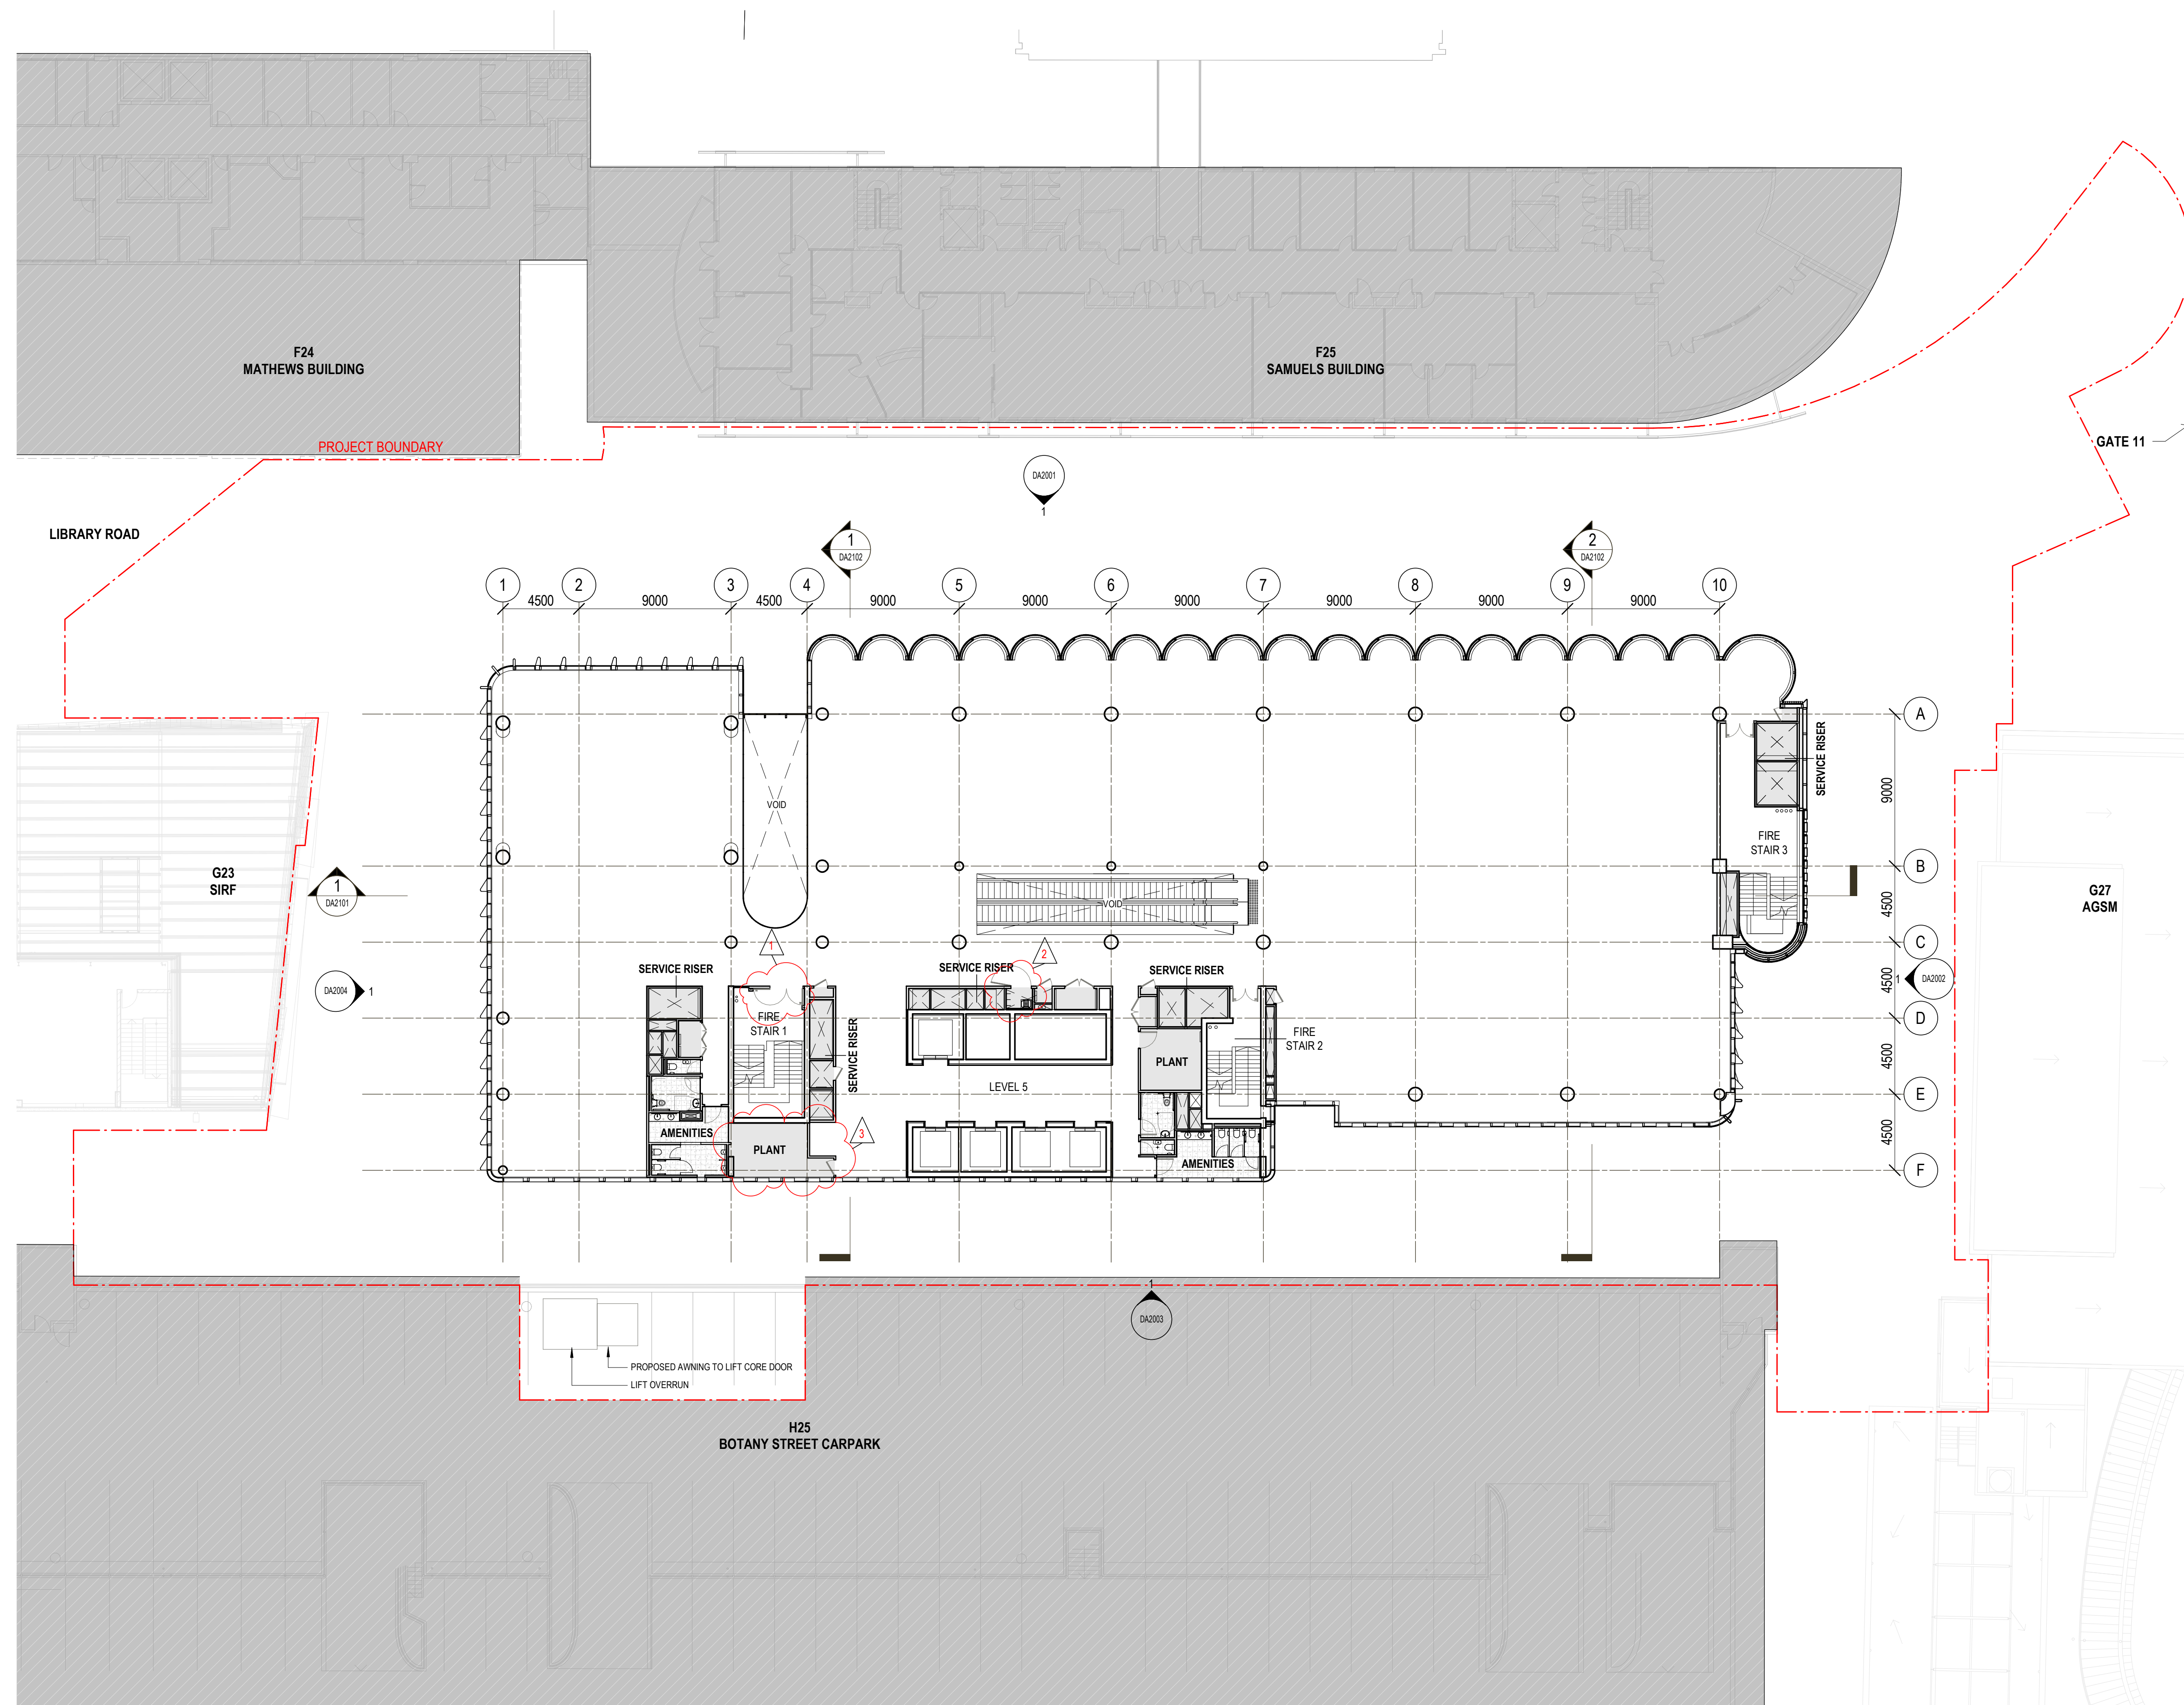




[illegible]

**GENERAL NOTES:**

- DO NOT SCALE FROM DRAWINGS. USE ONLY FIGURED DIMENSIONS. ALL DIMENSIONS ARE IN MILLIMETRES UNLESS OTHERWISE STATED.
- REDUCED LEVELS (RL) ARE TO AUSTRALIAN HEIGHT DATUM (AHD). COORDINATES ARE TO MAP GRID AUSTRALIA (MGA).
- ARCHITECTURAL DOCUMENTATION IS ONLY PERMITTED FOR USE ALIGNING WITH PURPOSE OF COMMISSIONING.
- UNAUTHORISED USE OF THE DOCUMENTATION IS PROHIBITED.
- INTERNAL FIT-OUT SUBJECT TO SEPARATE APPROVAL.
- LAYOUT AND FITOUT OF EGT & AMENITIES SHOWN INDICATIVELY, SUBJECT TO DESIGN DEVELOPMENT PRIOR TO ISSUE OF DEVELOPMENT CROWN CERTIFICATE.

**LEGEND:**
 
|                                                                                     |                    |
|-------------------------------------------------------------------------------------|--------------------|
|  | PROJECT BOUNDARY   |
|  | EOT FACILITY AREAS |
|  | PLANT / SERVICES   |
|  | PROPOSED WORKS     |
|  | AREAS OUT OF SCOPE |


LEGEND:

THIS FLOOR CONTAINS THE FOLLOWING PROGRAM:

- TEACHING AND LEARNING
- INFORMAL LEARNING
- AMENITIES
- SERVICES

**MODIFICATIONS**

1. DOOR CONFIGURATION AMENDED
2. CLEANERS CUPBOARDS ADDED GF-L10
3. PLANT SPACE ADDED

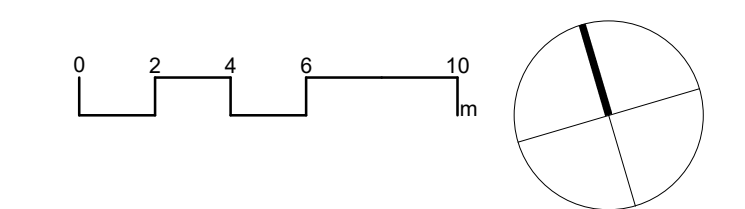

---

client



architectus™

Adelaide  
Brisbane  
Canberra  
Gold Coast  
Melbourne  
Newcastle  
Perth  
**Sydney**  
Townsville

Gadigal Country  
Level 17, 25 Martin Place  
Sydney NSW 2000  
T (61 2) 8252 8400  
sydney@architectus.com.au

ABN 90 131 245 684

project


---

**UNSW G25 EDUCATION  
BUILDING**

University of NSW, 8 High Street, Kensington, NSW 2033

|                                       |                      |
|---------------------------------------|----------------------|
| drawing                               |                      |
| GENERAL ARRANGEMENT PLAN -<br>LEVEL 6 |                      |
| drawing no.                           |                      |
| <b>G25-ARC-000-DRW-DA1007</b>         |                      |
| prepared                              | LB scale 1 : 200 @A1 |
| approved                              | MT revision          |
| project no                            | 240352.00            |
| <b>A.03</b>                           |                      |

# APPROVAL

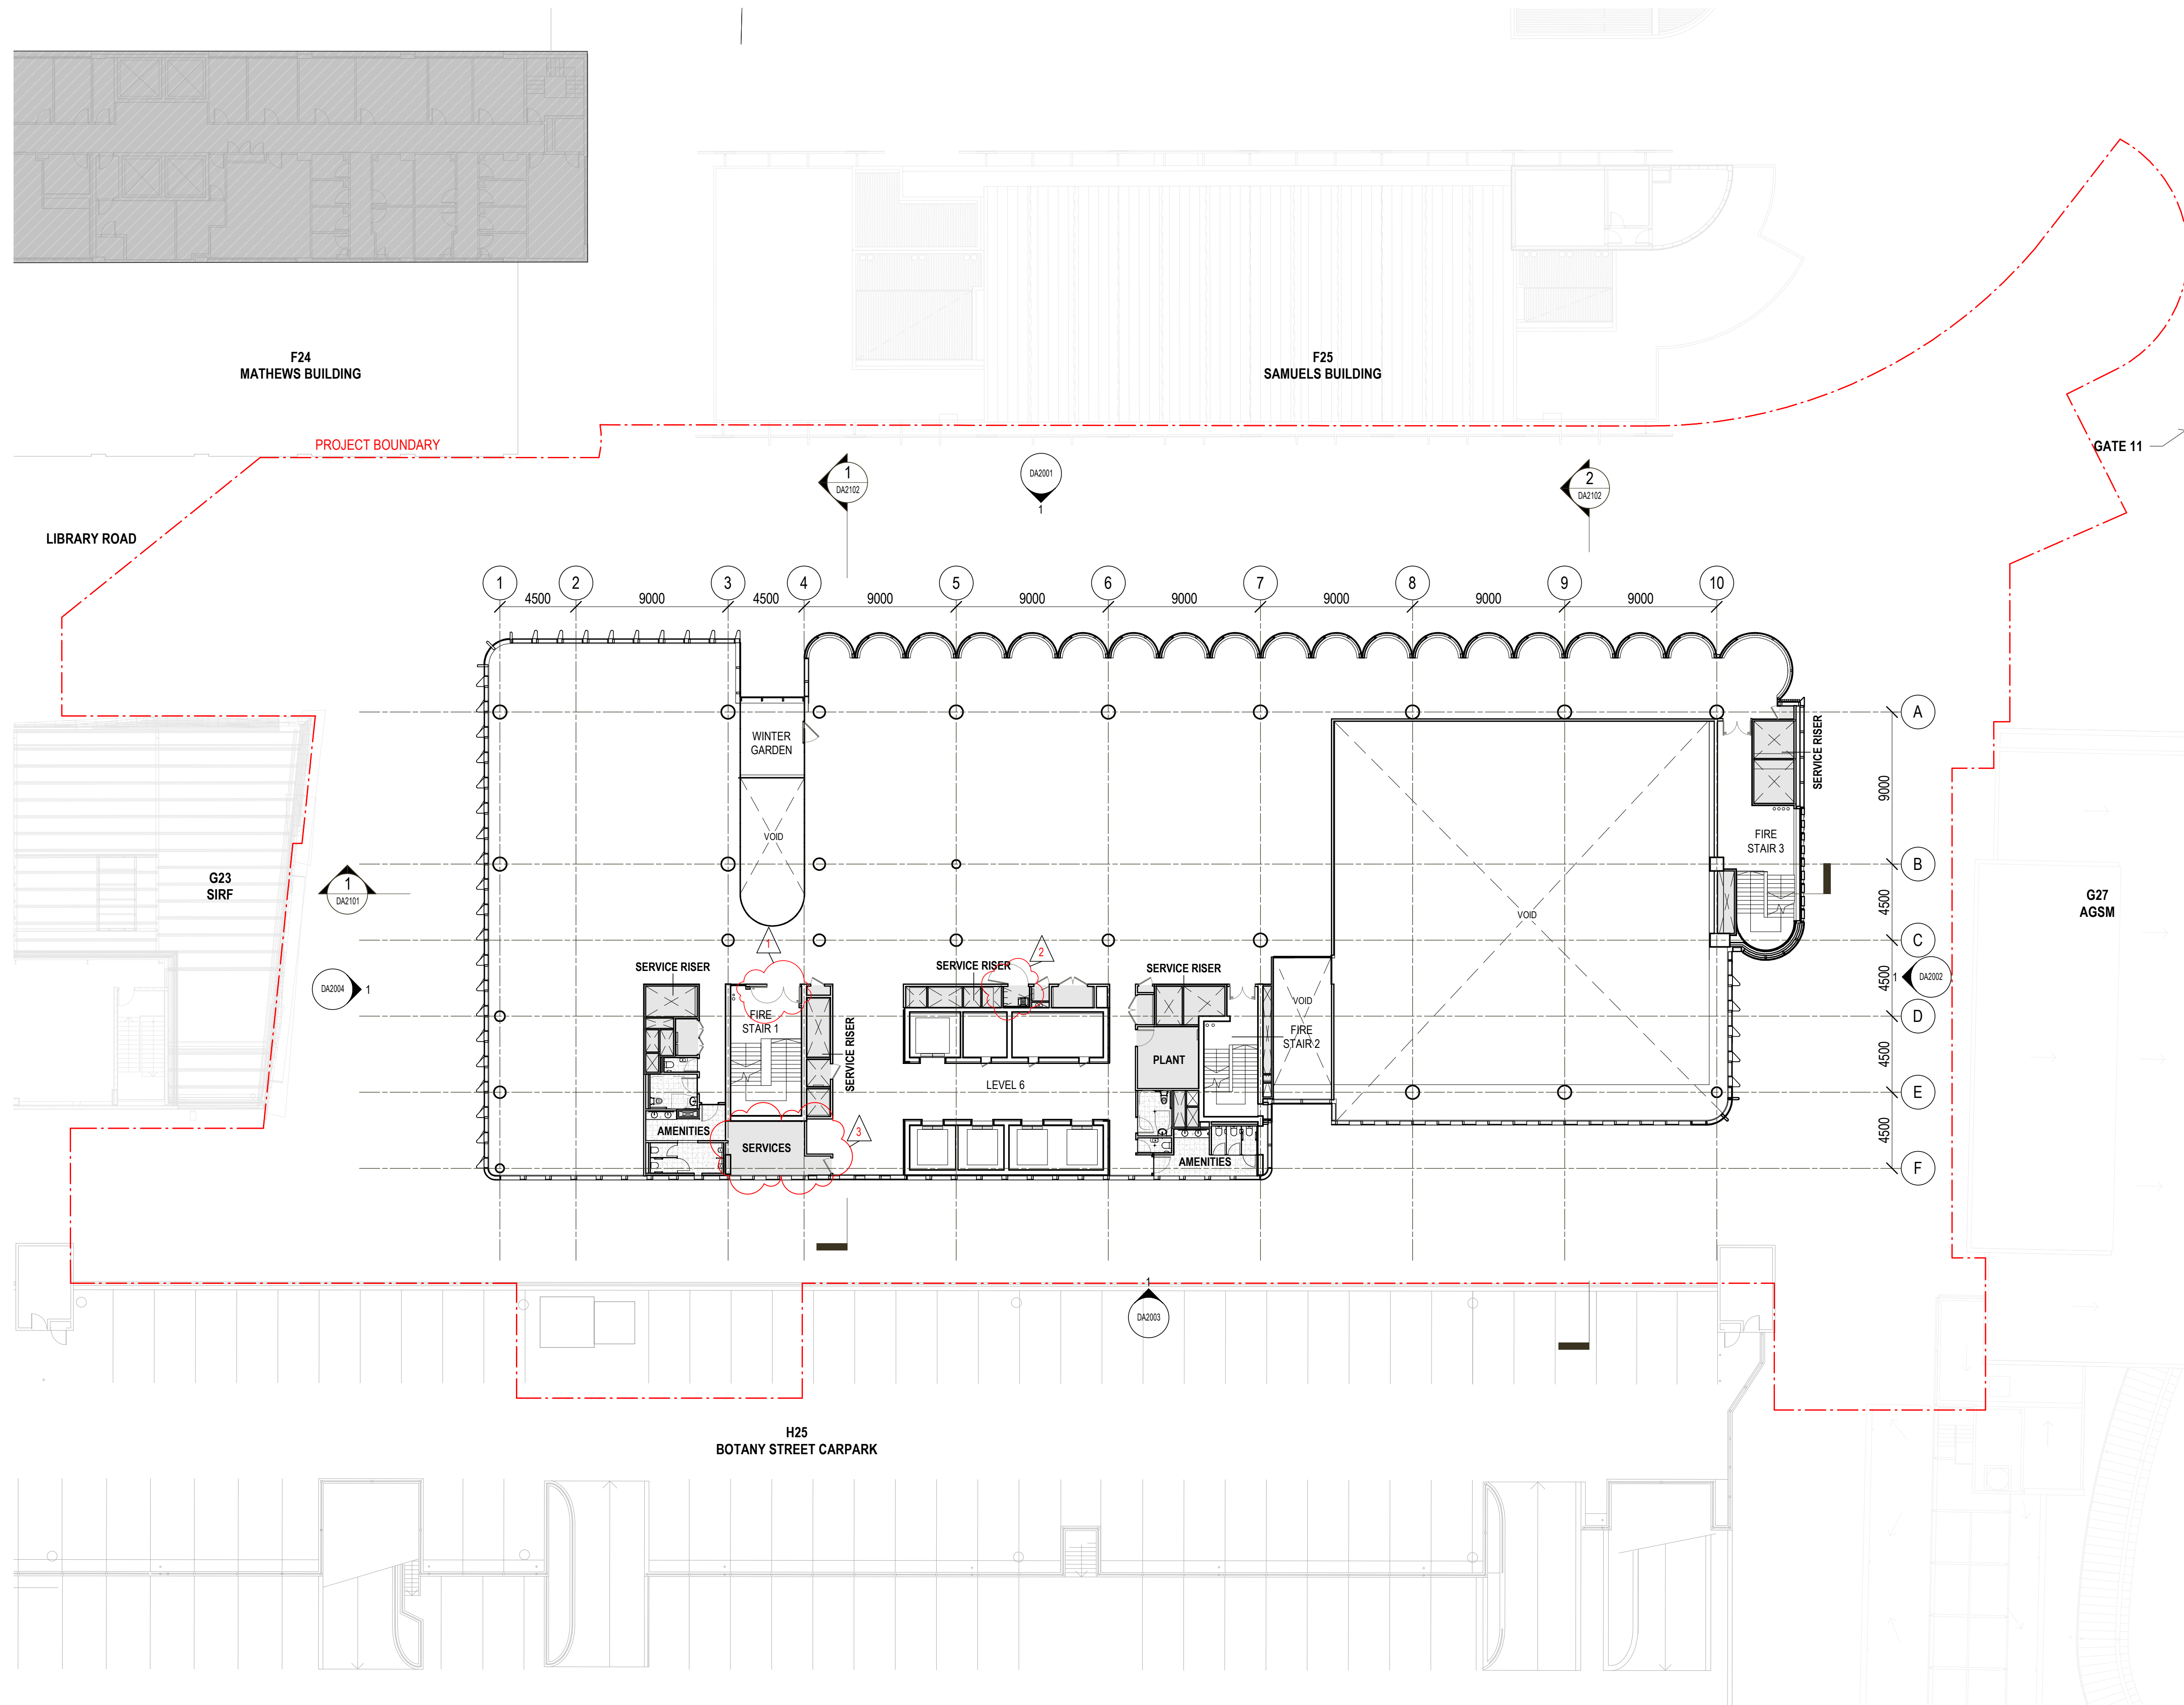




[illegible]

**LEGEND:**

|                                                                                     |                    |
|-------------------------------------------------------------------------------------|--------------------|
|  | PROJECT BOUNDARY   |
|  | EOT FACILITY AREAS |
|  | PLANT / SERVICES   |
|  | PROPOSED WORKS     |
|  | AREAS OUT OF SCOPE |

**MODIFICATIONS**

1. DOOR CONFIGURATION AMENDED
2. CLEANERS CUPBOARDS ADDED GF-L10
3. PLANT SPACE ADDED
4. WINTERGARDEN REMOVED
5. DOOR LOCATION AMENDED
6. DOOR & FHR CONFIGURATION AMENDED

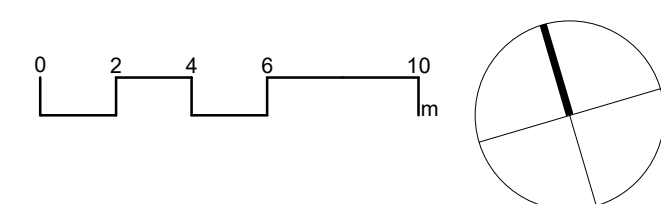UNSW  
SYDNEY

**architectus™**

Adelaide  
Brisbane  
Canberra  
Gold Coast  
Melbourne  
Newcastle  
Perth  
**Sydney**  
Townsville

Gadigal Country  
Level 17, 25 Martin Place  
Sydney NSW 2000  
T (61 2) 8252 8400  
sydney@architectus.com.au

ABN 90 131 245 684


project

# UNSW G25 EDUCATION BUILDING

University of NSW, 8 High Street, Kensington, NSW 2033

|                                       |           |             |
|---------------------------------------|-----------|-------------|
| drawing no.                           |           |             |
| GENERAL ARRANGEMENT PLAN -<br>LEVEL 7 |           |             |
| drawing no.                           |           |             |
| G25-ARC-000-DRW-DA1008                |           |             |
| prepared                              | scale     | 1 : 200 @A1 |
| approved                              | MT        | revision    |
| project no.                           | 240352.00 | A.03        |

# APPROVAL

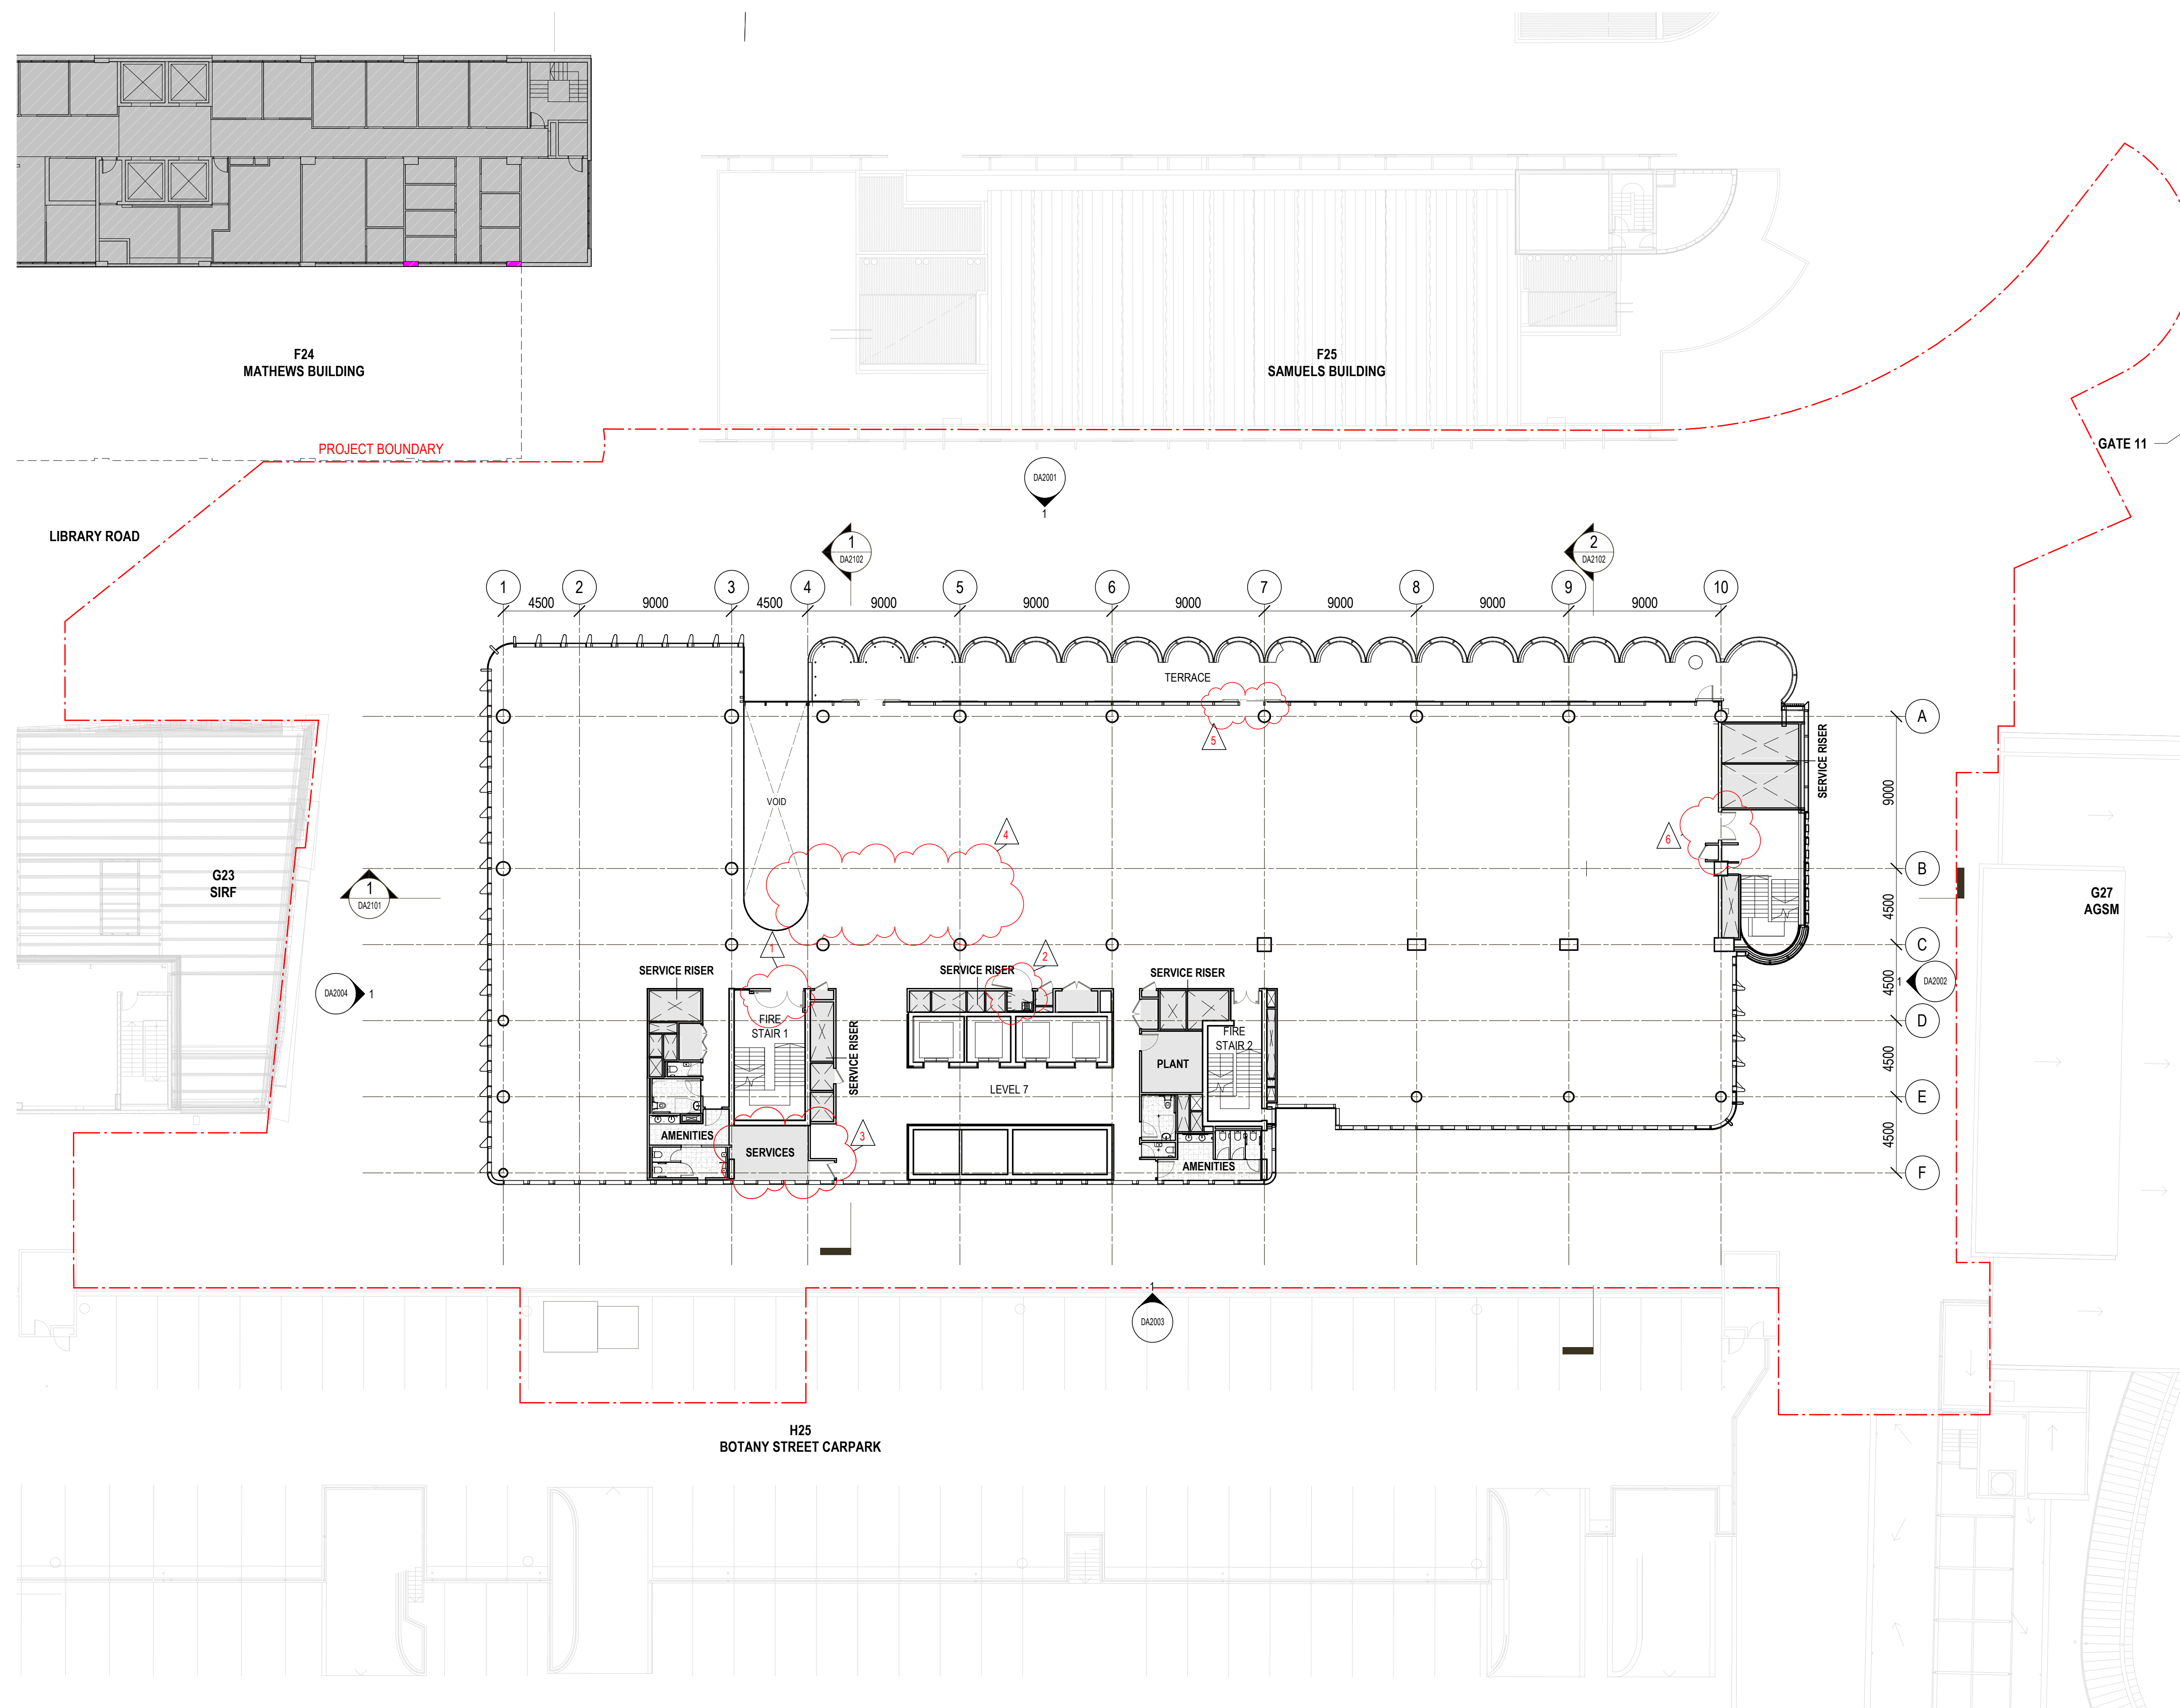



[illegible]


**LEGEND:**

|                                                                                     |                    |
|-------------------------------------------------------------------------------------|--------------------|
|  | PROJECT BOUNDARY   |
|  | EOT FACILITY AREAS |
|  | PLANT / SERVICES   |
|  | PROPOSED WORKS     |
|  | AREAS OUT OF SCOPE |

- TEACHING AND LEARNING
- INFORMAL LEARNING
- AMENITIES
- SERVICES

**MODIFICATIONS**

1. CLEANERS CUPBOARDS ADDED GF-L10
2. PLANTING ADDED TO TERRACE, ADDITIONAL DOOR ADDED
3. WINTERGARDEN REMOVED
4. DOOR & FHR CONFIGURATION AMENDED

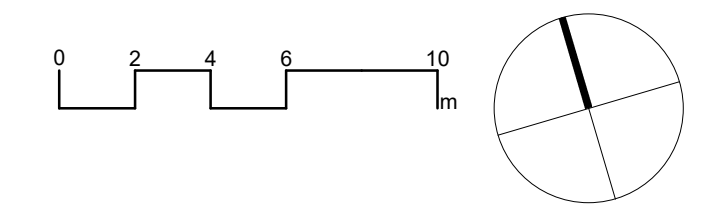UNSW  
SYDNEY

architectus™

Adelaide  
Brisbane  
Canberra  
Gold Coast  
Melbourne  
Newcastle  
Perth  
**Sydney**  
Townsville

Gadigal Country  
Level 17, 25 Martin Place  
Sydney NSW 2000  
T (61 2) 8252 8400  
sydney@architectus.com.au

ABN 90 131 245 684


project

# UNSW G25 EDUCATION BUILDING

University of NSW, 8 High Street, Kensington, NSW 2033

|                                           |                      |
|-------------------------------------------|----------------------|
| drawing                                   |                      |
| GENERAL ARRANGEMENT PLAN -<br>LEVEL 8     |                      |
| drawing no. <b>G25-ARC-000-DRW-DA1009</b> |                      |
| prepared                                  | LB scale 1 : 200 @A1 |
| approved                                  | revision MT          |
| project no                                | <b>A.03</b>          |
| 240352.00                                 |                      |
| 8/05/2026 5:31:34 PM                      |                      |

# APPROVAL

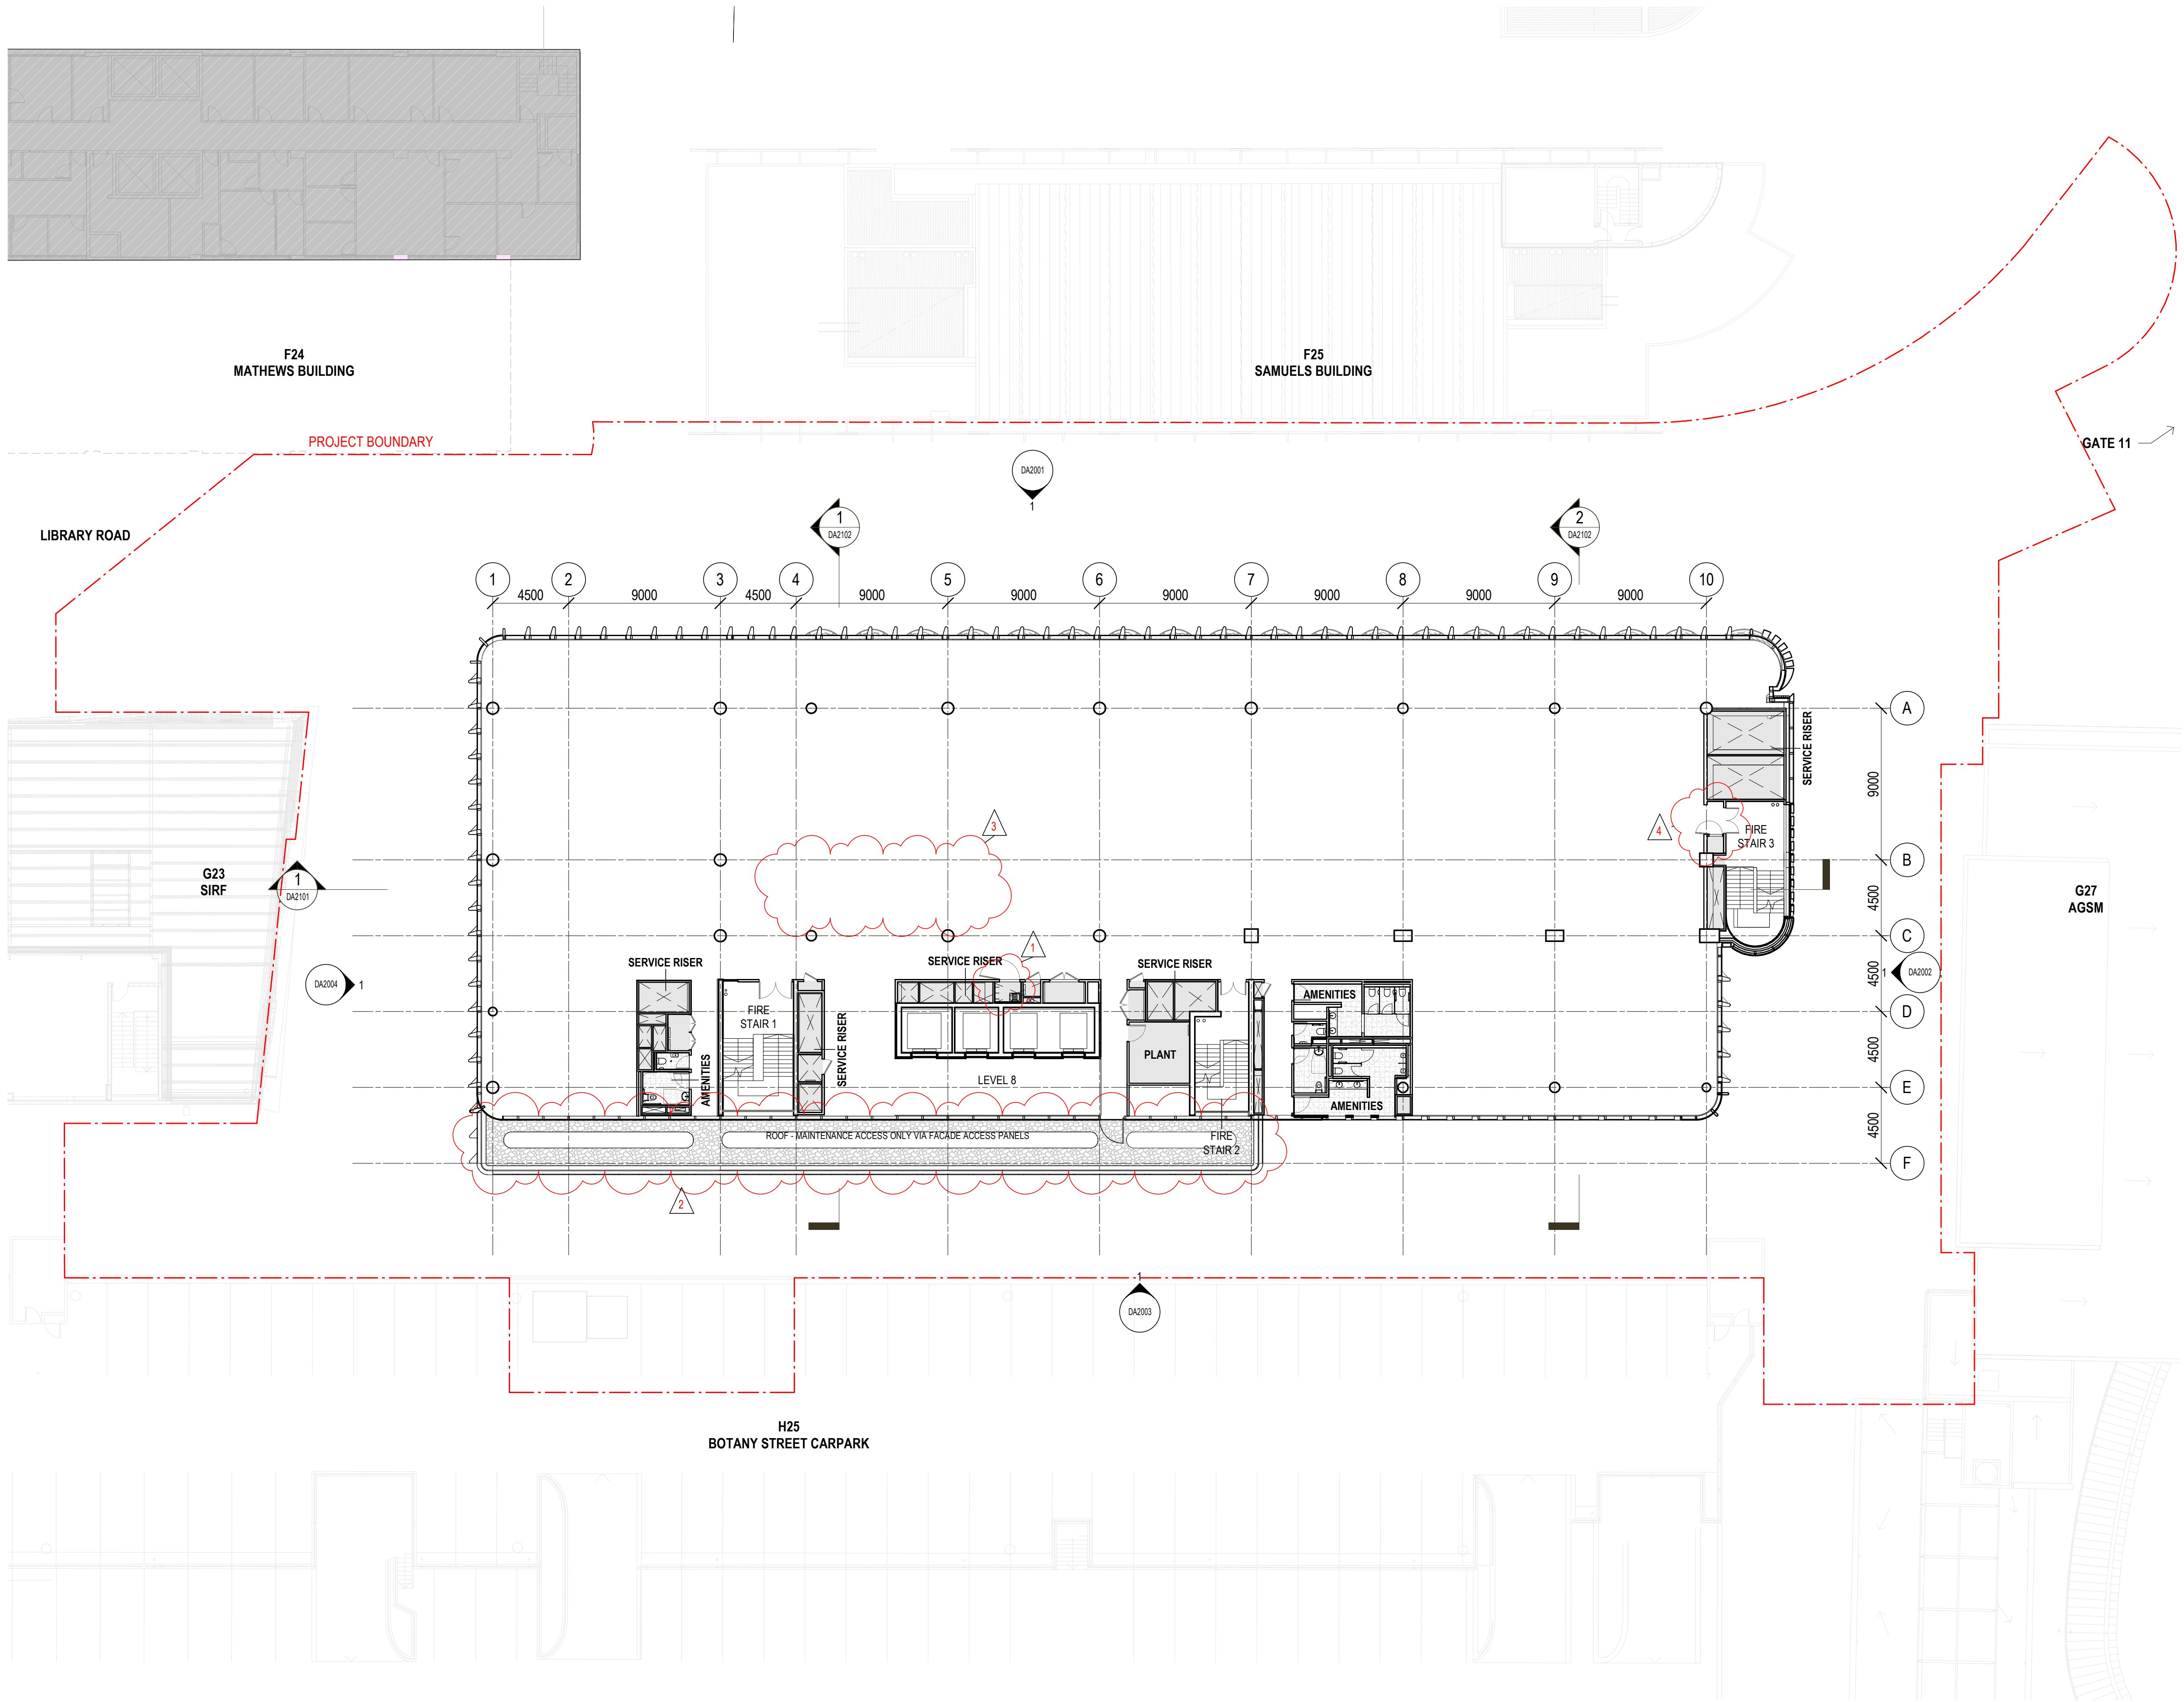



[illegible]

**LEGEND:**

|                                                                                     |                    |
|-------------------------------------------------------------------------------------|--------------------|
|  | PROJECT BOUNDARY   |
|  | EOT FACILITY AREAS |
|  | PLANT / SERVICES   |
|  | PROPOSED WORKS     |
|  | AREAS OUT OF SCOPE |

- TEACHING AND LEARNING
- WORKPLACE
- AMENITIES
- SERVICES

UNSW  
SYDNEY

architectus™

project


# UNSW G25 EDUCATION BUILDING

University of NSW, 8 High Street, Kensington, NSW 2033

drawing no. **G25-ARC-000-DRW-DA1010**

|             |    |          |
|-------------|----|----------|
| approved    | MT | revision |
| project no. |    |          |

# APPROVAL

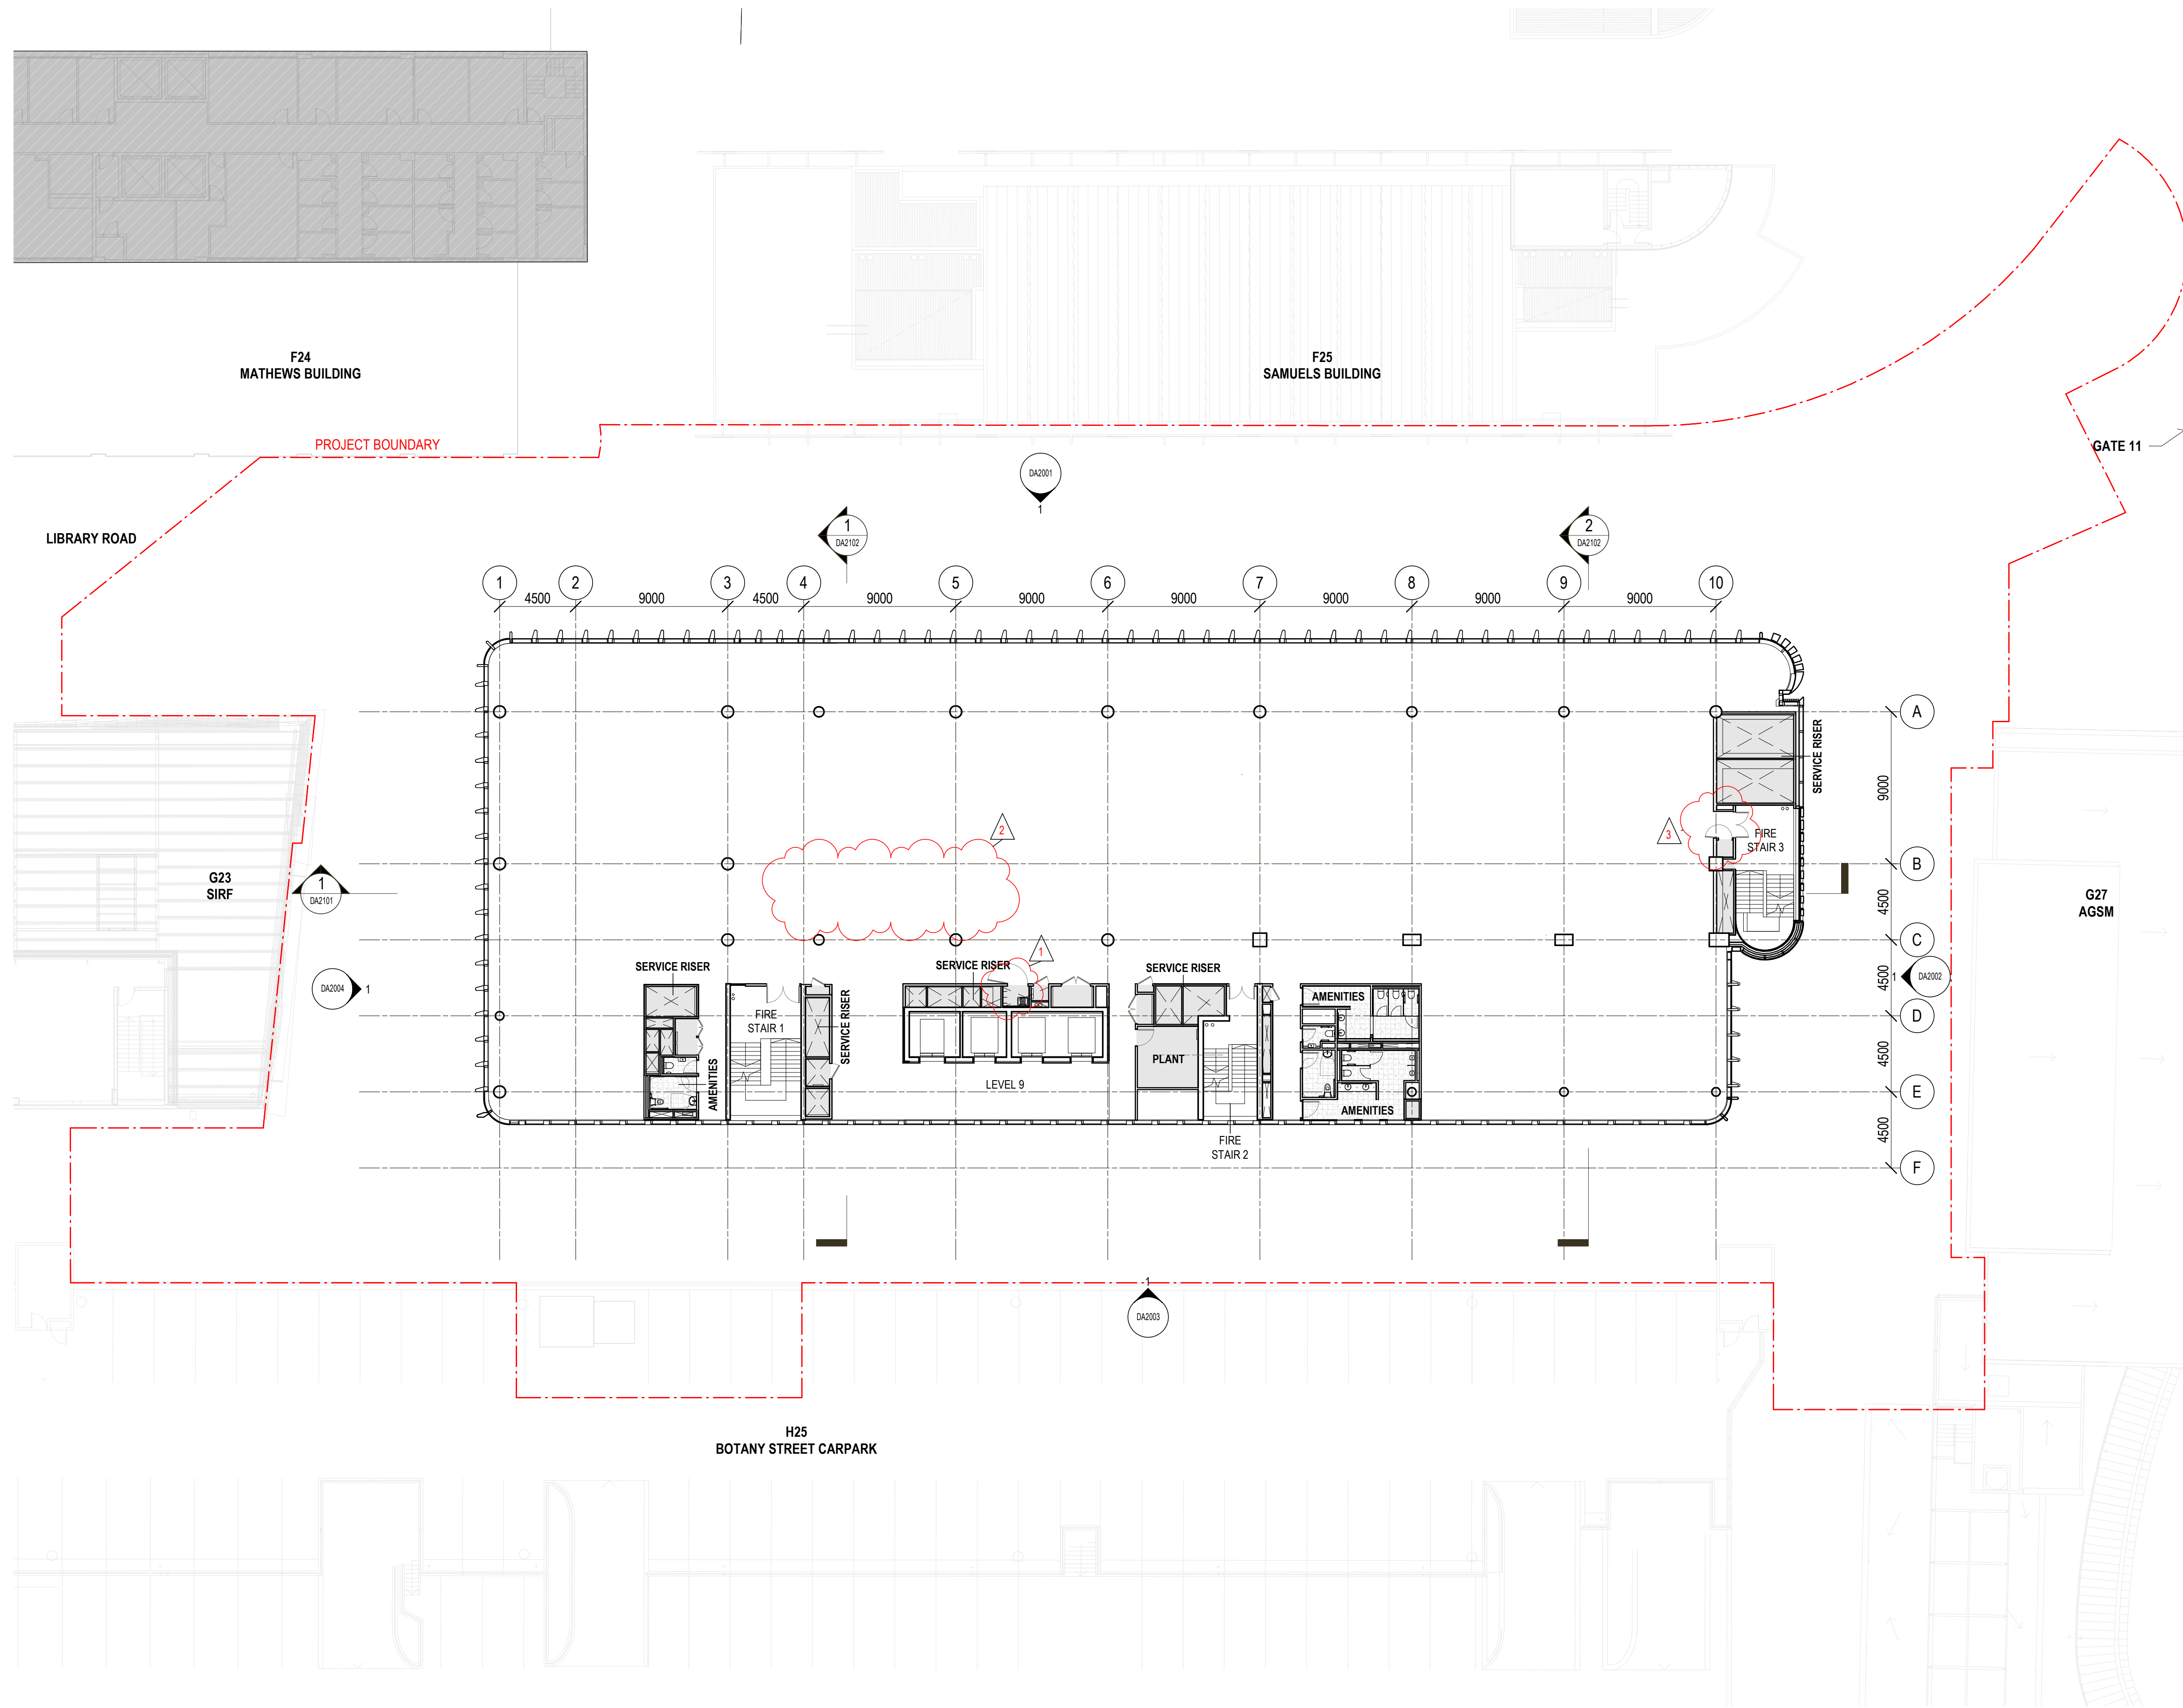



[illegible]

**GENERAL NOTES:**

- DO NOT SCALE FROM DRAWINGS, USE ONLY FIGURED DIMENSIONS. ALL DIMENSIONS ARE IN MILLIMETRES UNLESS OTHERWISE STATED.
- REDUCED LEVELS (RL) ARE TO AUSTRALIAN HEIGHT DATUM (AHD). COORDINATES ARE TO MAP GRID AUSTRALIA (MGA).
- ARCHITECTURAL DOCUMENTATION IS ONLY PERMITTED FOR USE ALIGNING WITH PURPOSE OF COMMISSIONING. UNAUTHORISED USE OF THE DOCUMENTATION IS PROHIBITED.
- INTERNAL FIT-OUT SUBJECT TO SEPARATE APPROVAL.
- LAYOUT AND FITOUT OF EGT & AMENITIES SHOWN INDICATIVELY. SUBJECT TO DESIGN DEVELOPMENT PRIOR TO ISSUE OF DEVELOPMENT CROWN CERTIFICATE.

**LEGEND:**

|                                                                                     |                    |
|-------------------------------------------------------------------------------------|--------------------|
|  | PROJECT BOUNDARY   |
|  | EOT FACILITY AREAS |
|  | PLANT / SERVICES   |
|  | PROPOSED WORKS     |
|  | AREAS OUT OF SCOPE |


LEGEND:

THIS FLOOR CONTAINS THE FOLLOWING PROGRAM:

- TEACHING AND LEARNING
- WORKPLACE
- AMENITIES
- SERVICES

**MODIFICATIONS**

1. CLEANERS CUPBOARDS ADDED GF-L10
2. WINTERGARDEN REMOVED
3. DOOR & FHR CONFIGURATION AMENDED

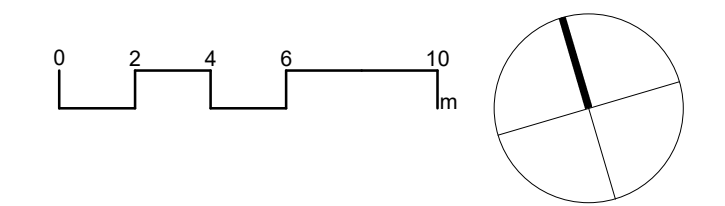

client



**architectus™**

Adelaide  
Brisbane  
Canberra  
Gold Coast  
Melbourne  
Newcastle  
Perth  
**Sydney**  
Townsville

Gadigal Country  
Level 17, 25 Martin Place  
Sydney NSW 2000  
T (61 2) 8252 8400  
[sydney@architectus.com.au](mailto:sydney@architectus.com.au)

ABN 90 131 245 684

project

# UNSW G25 EDUCATION BUILDING

University of NSW, 8 High Street, Kensington, NSW 2033


drawing

---

GENERAL ARRANGEMENT PLAN -  
LEVEL 10

|             |                               |             |
|-------------|-------------------------------|-------------|
| drawing no. | <b>G25-ARC-000-DRW-DA1011</b> |             |
| prepared    | LB <small>scale</small>       | 1 : 200 @A1 |
| approved    | MT                            | revision    |
| project no  | 240352.00                     | <b>A.03</b> |

## APPROVAL

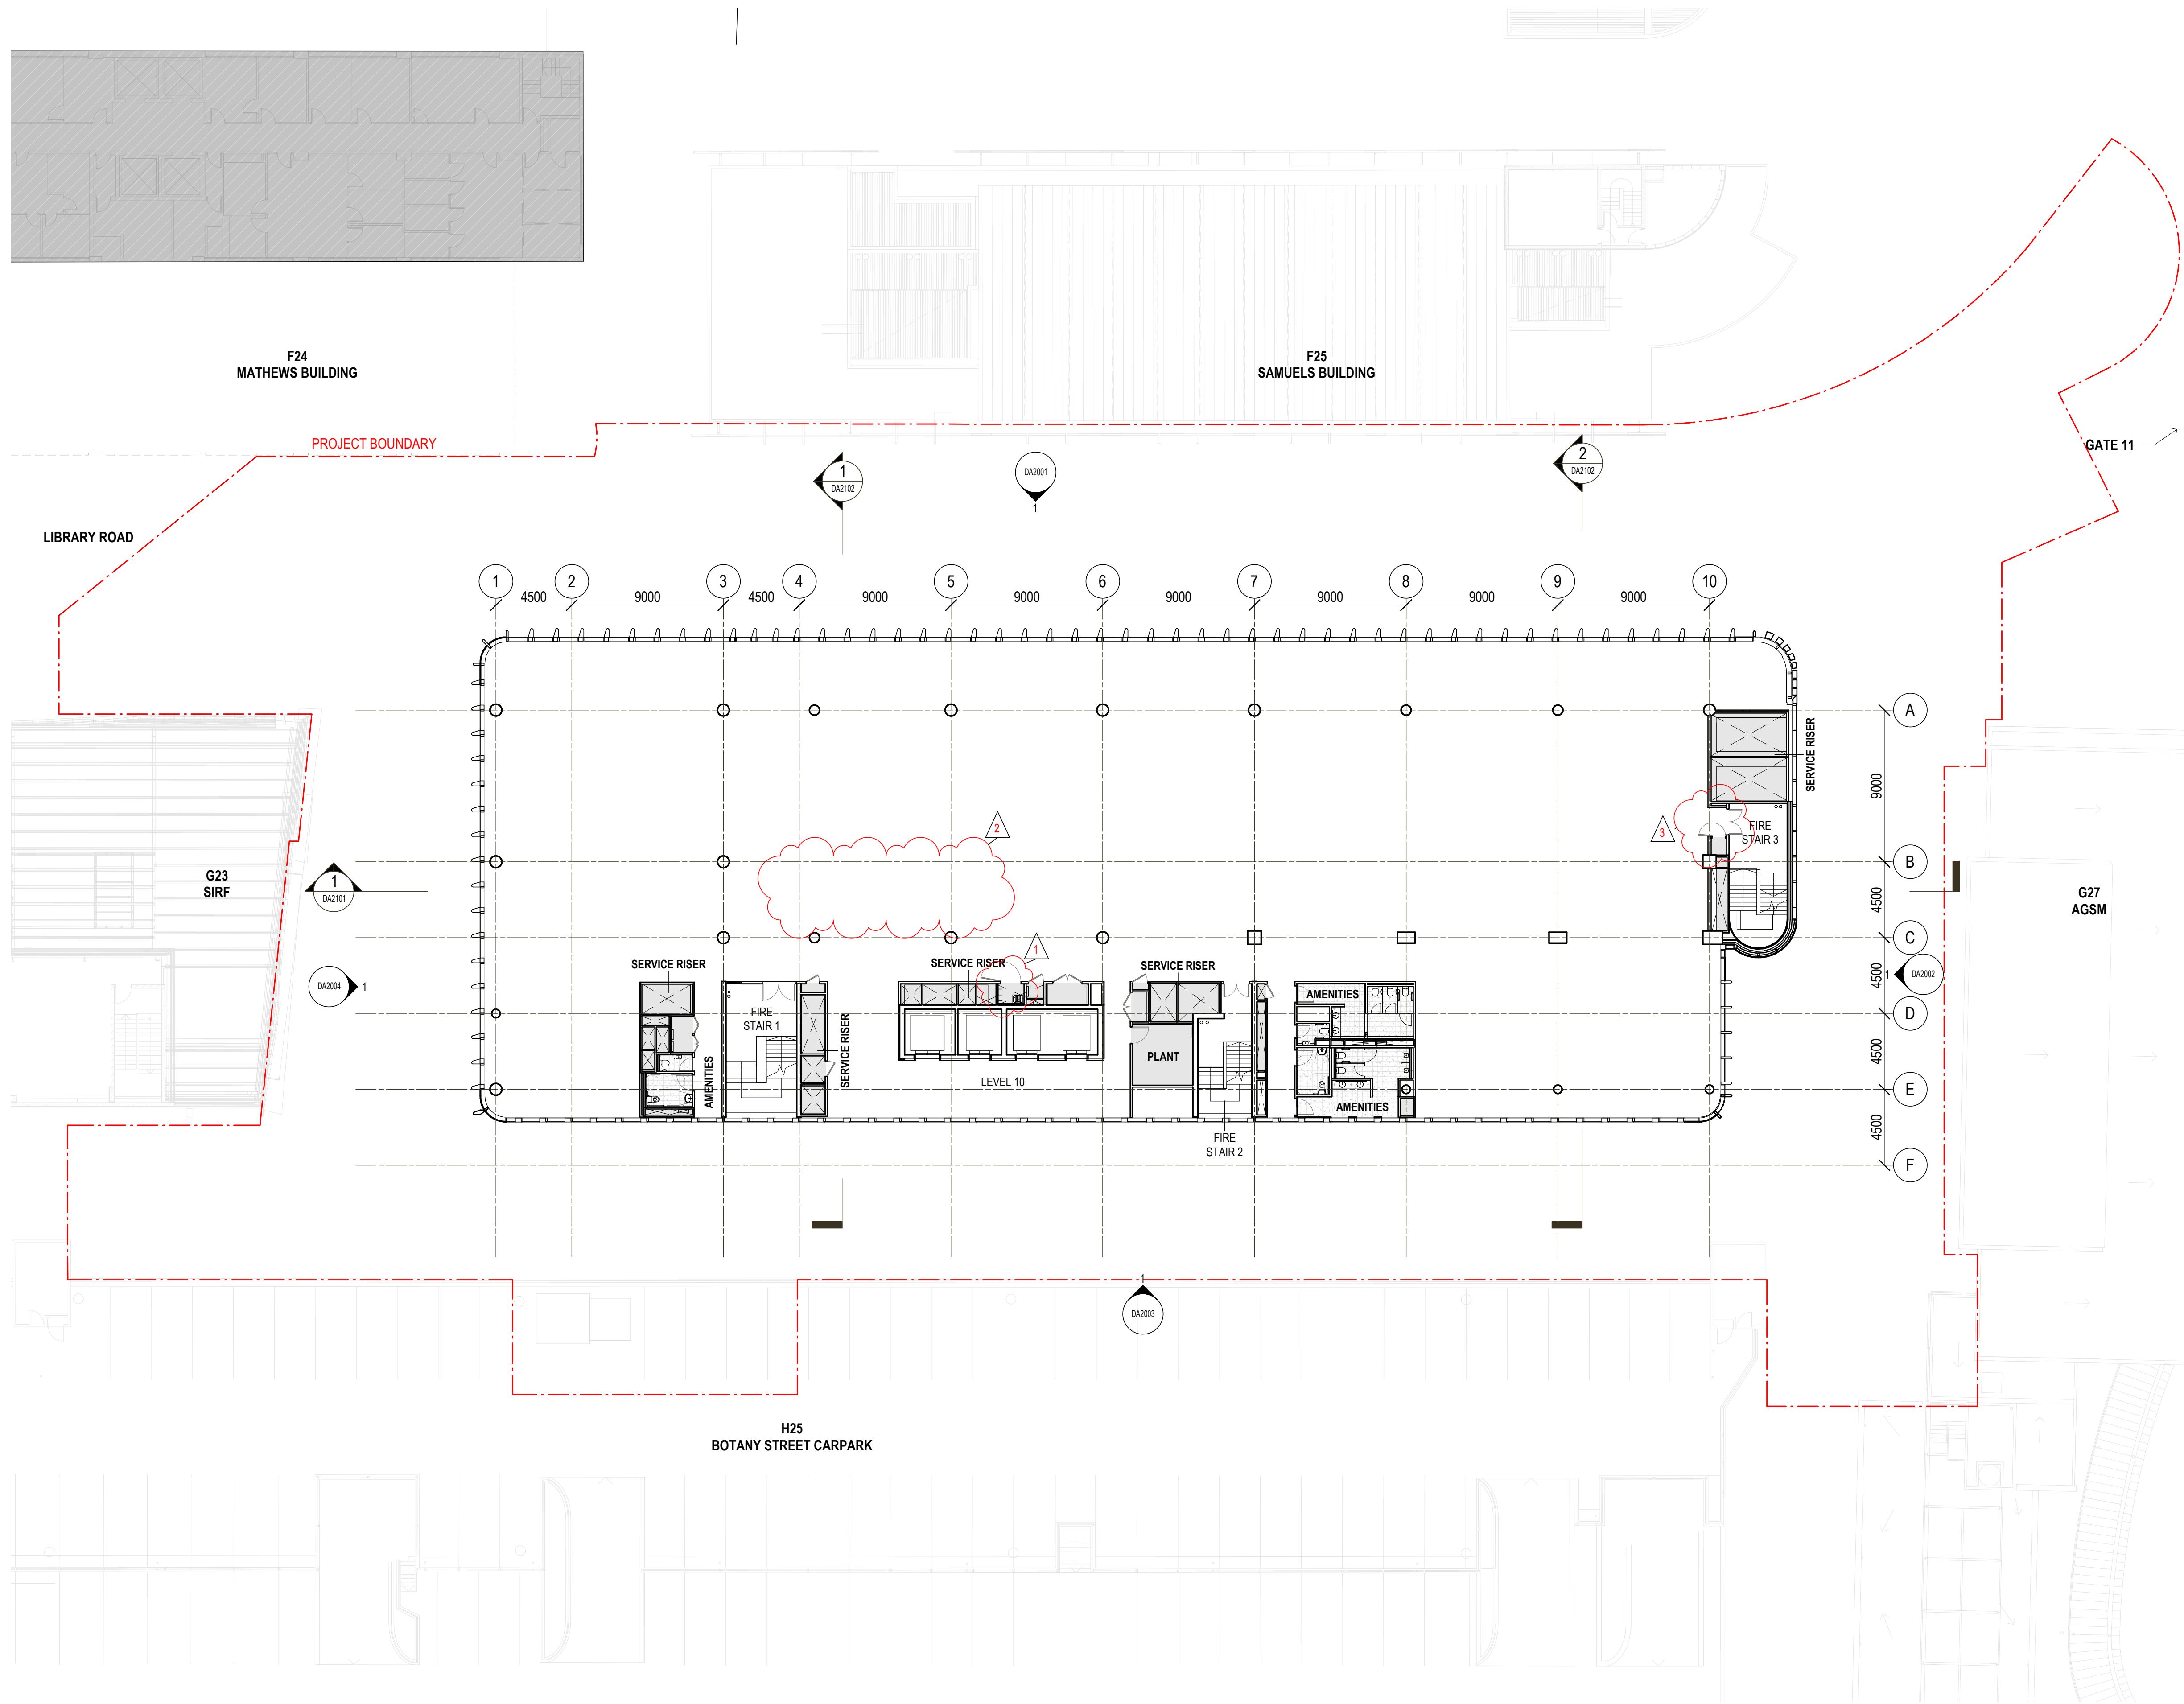




[illegible]

**LEGEND:**

|                                                                                     |                    |
|-------------------------------------------------------------------------------------|--------------------|
|  | PROJECT BOUNDARY   |
|  | EOT FACILITY AREAS |
|  | PLANT / SERVICES   |
|  | PROPOSED WORKS     |
|  | AREAS OUT OF SCOPE |

**MODIFICATIONS**

1. WINTERGARDEN SKYLIGHT REMOVED
2. DOOR CONFIGURATION AMENDED
3. PLANNING CONFIGURATION AMENDED

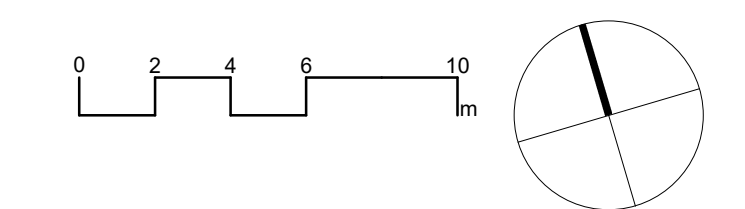UNSW  
SYDNEY

architectus™

Adelaide  
Brisbane  
Canberra  
Gold Coast  
Melbourne  
Newcastle  
Perth  
**Sydney**  
Townsville

Gadigal Country  
Level 17, 25 Martin Place  
Sydney NSW 2000  
T (61 2) 8252 8400  
[sydney@architectus.com.au](mailto:sydney@architectus.com.au)

ABN 90 131 245 684

project

---

UNSW G25 EDUCATION  
BUILDING

University of NSW, 8 High Street, Kensington, NSW 2033

drawing

GENERAL ARRANGEMENT PLAN -  
PLANT

drawing no. **G25-ARC-000-DRW-DA1012**

prepared LB scale 1 : 200 @A1

approved MT revision

project no 240352.00 **A.03**

8/05/2026 5:16:26 PM

## APPROVAL



[illegible]

**GENERAL NOTES:**

- DO NOT SCALE FROM DRAWINGS, USE ONLY FIGURED DIMENSIONS. ALL DIMENSIONS ARE IN MILLIMETRES UNLESS OTHERWISE STATED.
- REDUCED LEVELS (RL) ARE TO AUSTRALIAN HEIGHT DATA (AHD). COORDINATES ARE TO MAP GRID AUSTRALIA (MGA).
- ARCHITECTURAL DOCUMENTATION IS ONLY PERMITTED FOR USE ALIGNING WITH PURPOSE OF COMMISSIONING.

UNAUTHORISED USE OF THE DOCUMENTATION IS PROHIBITED.

- INTERNAL FIT-OUT SUBJECT TO SEPARATE APPROVAL.
- LAYOUT AND FITOUT OF EGT & AMENITIES SHOWN INDICATIVELY. SUBJECT TO DESIGN DEVELOPMENT PRIOR TO ISSUE OF DEVELOPMENT CROWN CERTIFICATE.

**LEGEND:**

|                                                                                     |                    |
|-------------------------------------------------------------------------------------|--------------------|
|  | PROJECT BOUNDARY   |
|  | EOT FACILITY AREAS |
|  | PLANT / SERVICES   |
|  | PROPOSED WORKS     |
|  | AREAS OUT OF SCOPE |


LEGEND:

THIS FLOOR CONTAINS THE FOLLOWING PROGRAM:

- SERVICES/PLANT

**MODIFICATIONS**

1. WINTERGARDEN SKYLIGHT REMOVED
2. OPENING ALIGNED WITH MECHANICAL LAYOUTS BELOW
3. ADDITIONAL ROOF ACCESS
4. ROOF ALIGNED WITH HYDRAULIC DRAINAGE STRATEGY

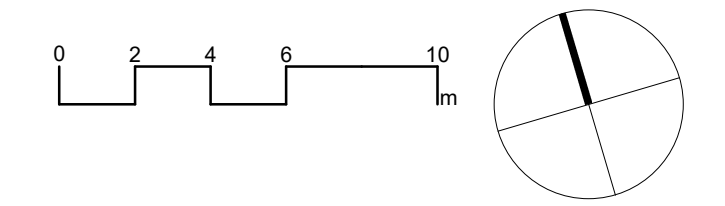

client



**architectus™**

Adelaide  
Brisbane  
Canberra  
Gold Coast  
Melbourne  
Newcastle  
Perth  
**Sydney**  
Townsville

Gadigal Country  
Level 17, 25 Martin Place  
Sydney NSW 2000  
T (61 2) 8252 8400  
sydney@architectus.com.au

ABN 90 131 245 684

project


# UNSW G25 EDUCATION BUILDING

University of NSW, 8 High Street, Kensington, NSW 2033

drawing  
GENERAL ARRANGEMENT PLAN -  
ROOF

|             |                               |          |             |
|-------------|-------------------------------|----------|-------------|
| drawing no. | <b>G25-ARC-000-DRW-DA1013</b> |          |             |
| prepared    | LB                            | scale    | 1 : 200 @A1 |
| approved    | MT                            | revision |             |
| project no  | 240352.00                     |          | <b>A.03</b> |

# APPROVAL

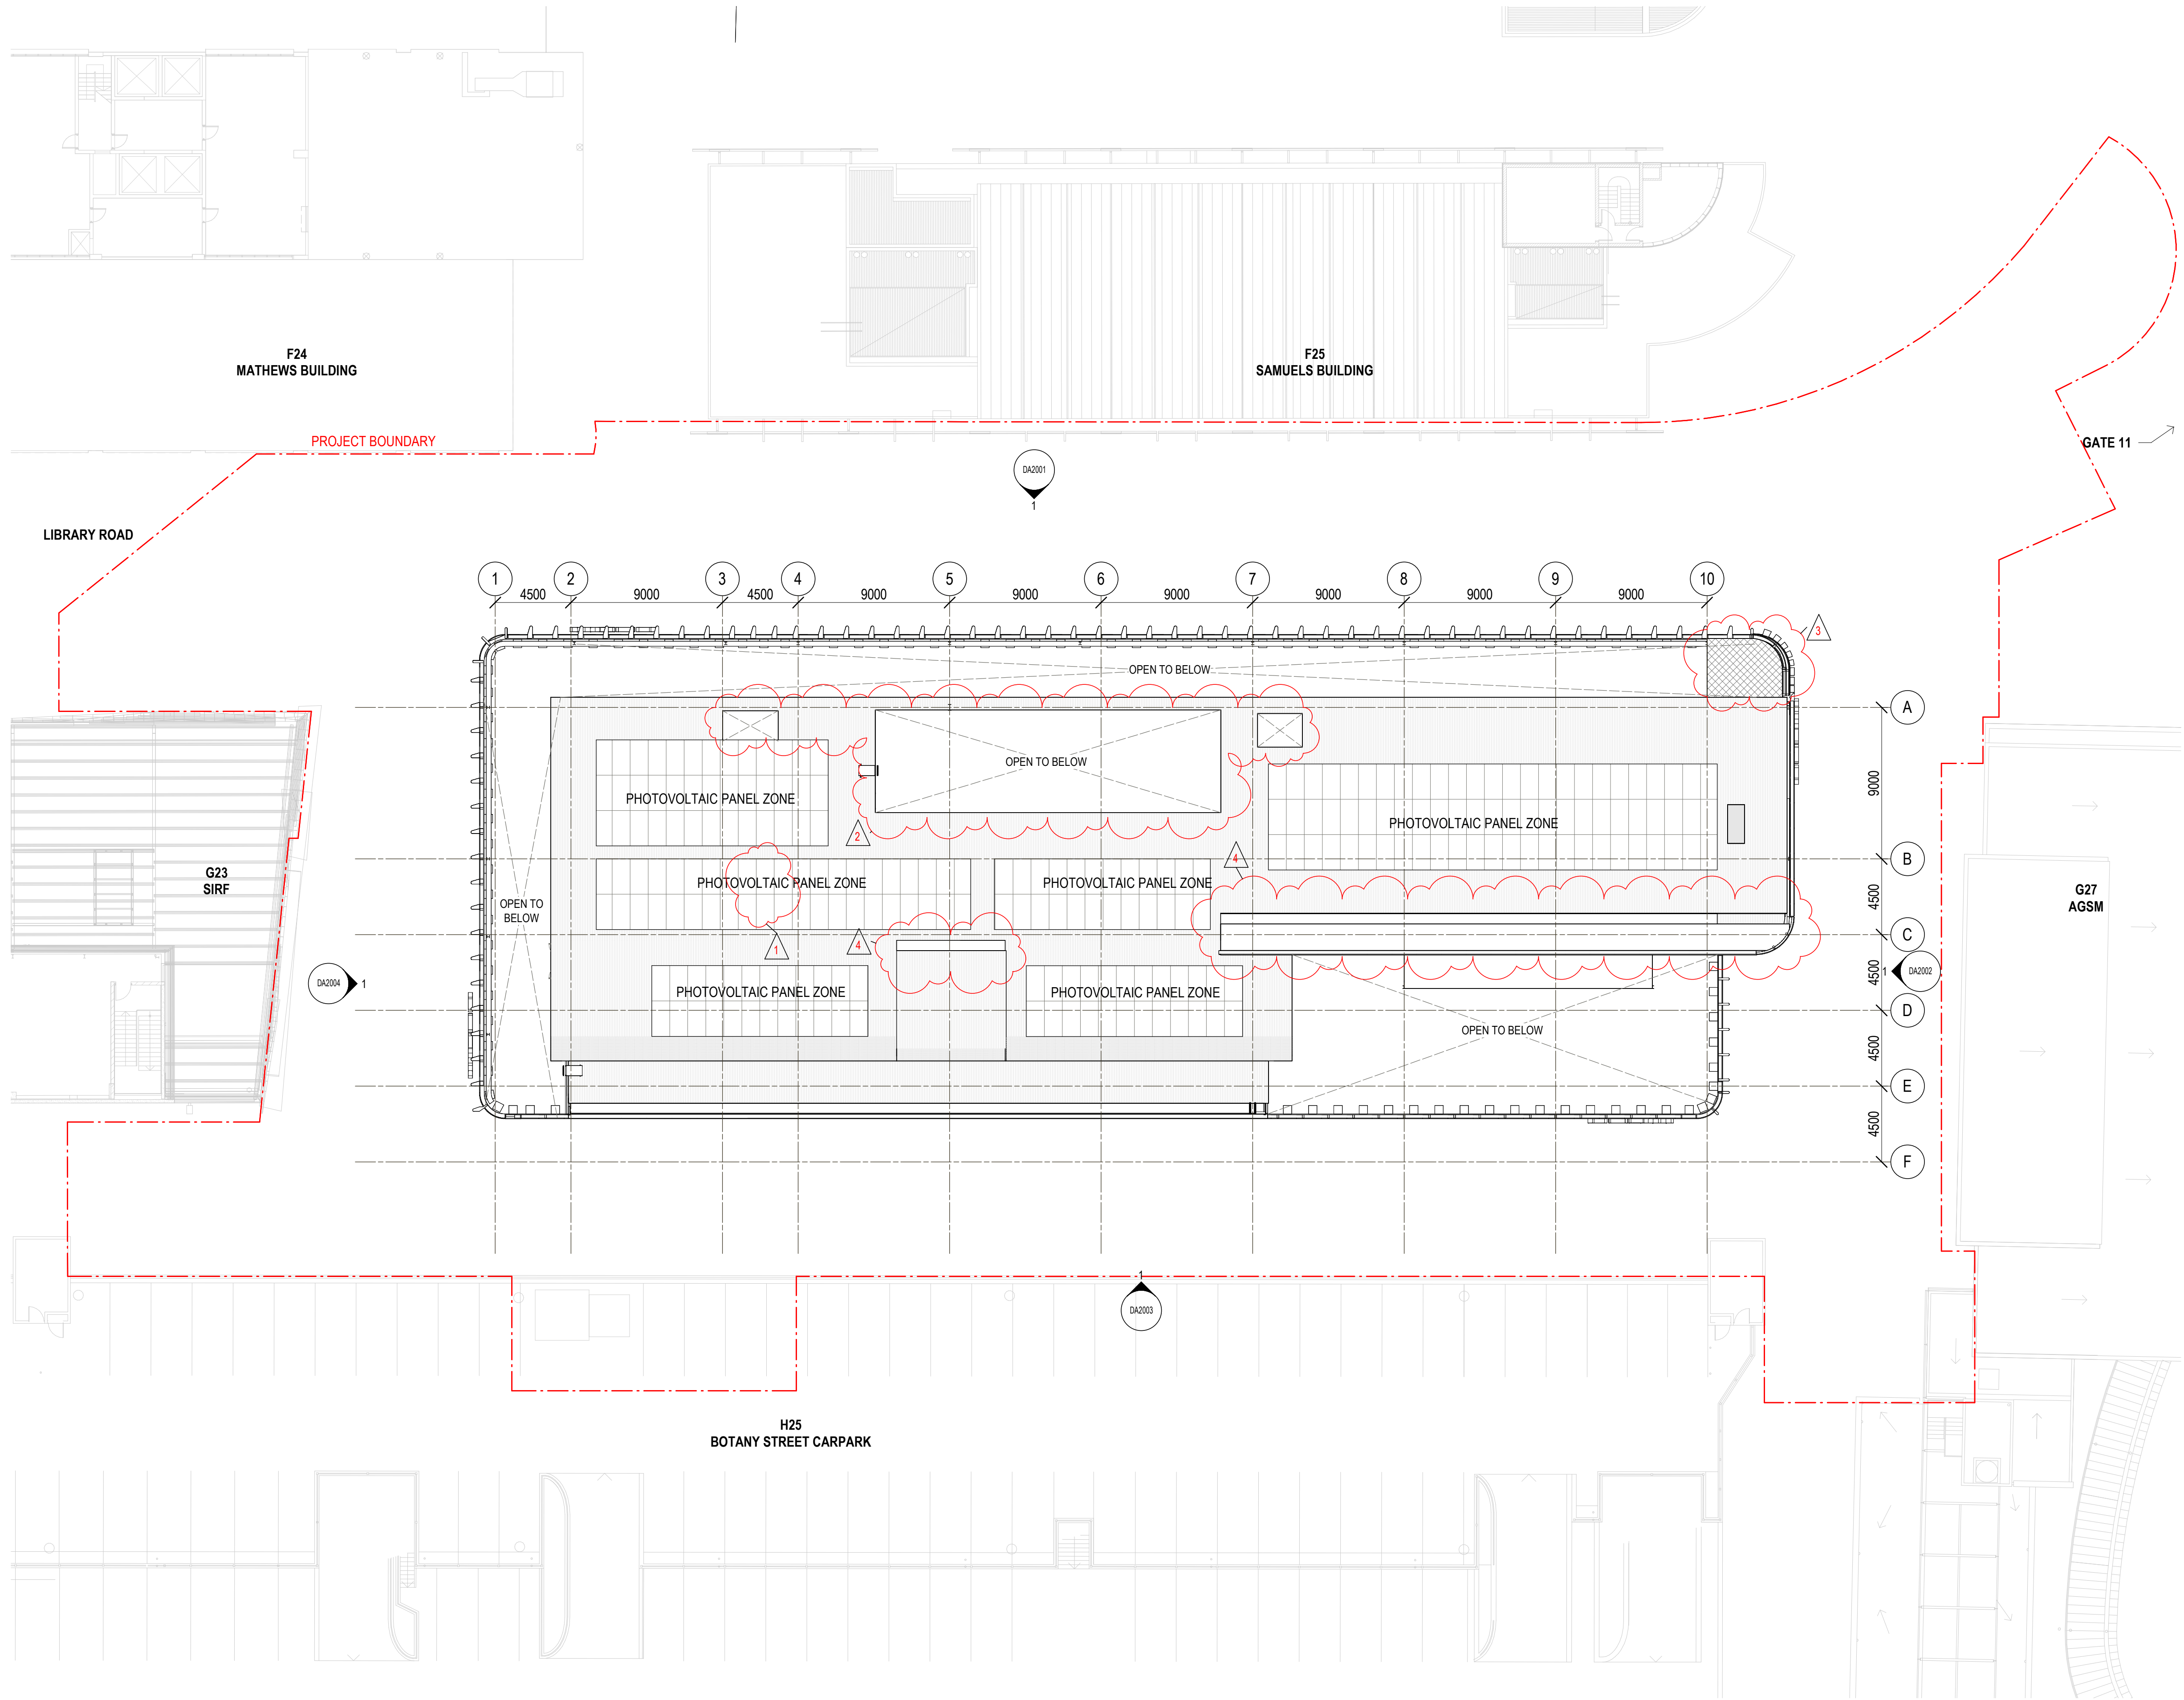



[illegible]

**MODIFICATIONS**

1. LANDSCAPING AMENDED, REFER TO LANDSCAPE ARCHITECT'S DOCUMENTATION
2. WINDOW ADDED
3. DOOR CONFIGURADTION AMENDED
4. MESH ADDED TO TERRACE

UNSW  
SYDNEY

**architectus™**

Adelaide  
Brisbane  
Canberra  
Gold Coast  
Melbourne  
Newcastle  
Perth  
**Sydney**  
Townsville

Gadigal Country  
Level 17, 25 Martin Place  
Sydney NSW 2000  
T (61 2) 8252 8400  
sydney@architectus.com.au

ABN 90 131 245 684

project

# UNSW G25 EDUCATION BUILDING

University of NSW, 8 High Street, Kensington, NSW 2033

ELEVATION - NORTH

drawing no. **G25-ARC-000-DRW-DA2001**

prepared LB scale 1 : 200 @A1

approved MT revision

project no 240352.00

8/05/2026 5:18:55 PM

# APPROVAL




Architectus Australia Pty Ltd is the owner of the copyright subsisting in these drawings, plans, designs and specifications. They must not be used, reproduced or copied, in whole or in part, nor may the information, ideas and concepts therein contained (which are confidential to Architectus Australia Pty Ltd) be disclosed to any person without the prior written consent of that company.

| revision | purpose of issue               | checked | date     |
|----------|--------------------------------|---------|----------|
| A.00     | ISSUED FOR TEST OF ADEQUACY    | JB      | 27.11.24 |
| A.01     | ISSUED FOR SSDA                | MT      | 20.02.25 |
| A.02     | SSDA – RESPONSE TO SUBMISSIONS | JB      | 15.09.25 |
| A.03     | ISSUED FOR SSDA MODIFICATION   | JB      | 08.05.26 |
|          |                                |         |          |
|          |                                |         |          |
### MODIFICATIONS

1. WINTERGARDEN REMOVED

 

**UNSW**  
SYDNEY

**architectus™**

Adelaide  
Brisbane  
Canberra  
Gold Coast  
Melbourne  
Newcastle  
Perth  
**Sydney**  
Townsville

Gadigal Country  
Level 17, 25 Martin Place  
Sydney NSW 2000  
T (61 2) 8252 8400  
sydney@architectus.com.au

ABN 90 131 245 684

project

# UNSW G25 EDUCATION BUILDING

University of NSW, 8 High Street, Kensington, NSW 2033

SECTION- EAST WEST 1

drawing no. **G25-ARC-000-DRW-DA2101**

```
prepared          LB    scale      1 : 200 @A1
```

approved MT revision

project no 240352.00 **A.03**

# APPROVAL



**A.03**  
8/05/2026 5:20:05 PM



[illegible]

**MODIFICATIONS**

1. WINTERGARDEN REMOVED
2. MESH ADDED TO TERRACE

 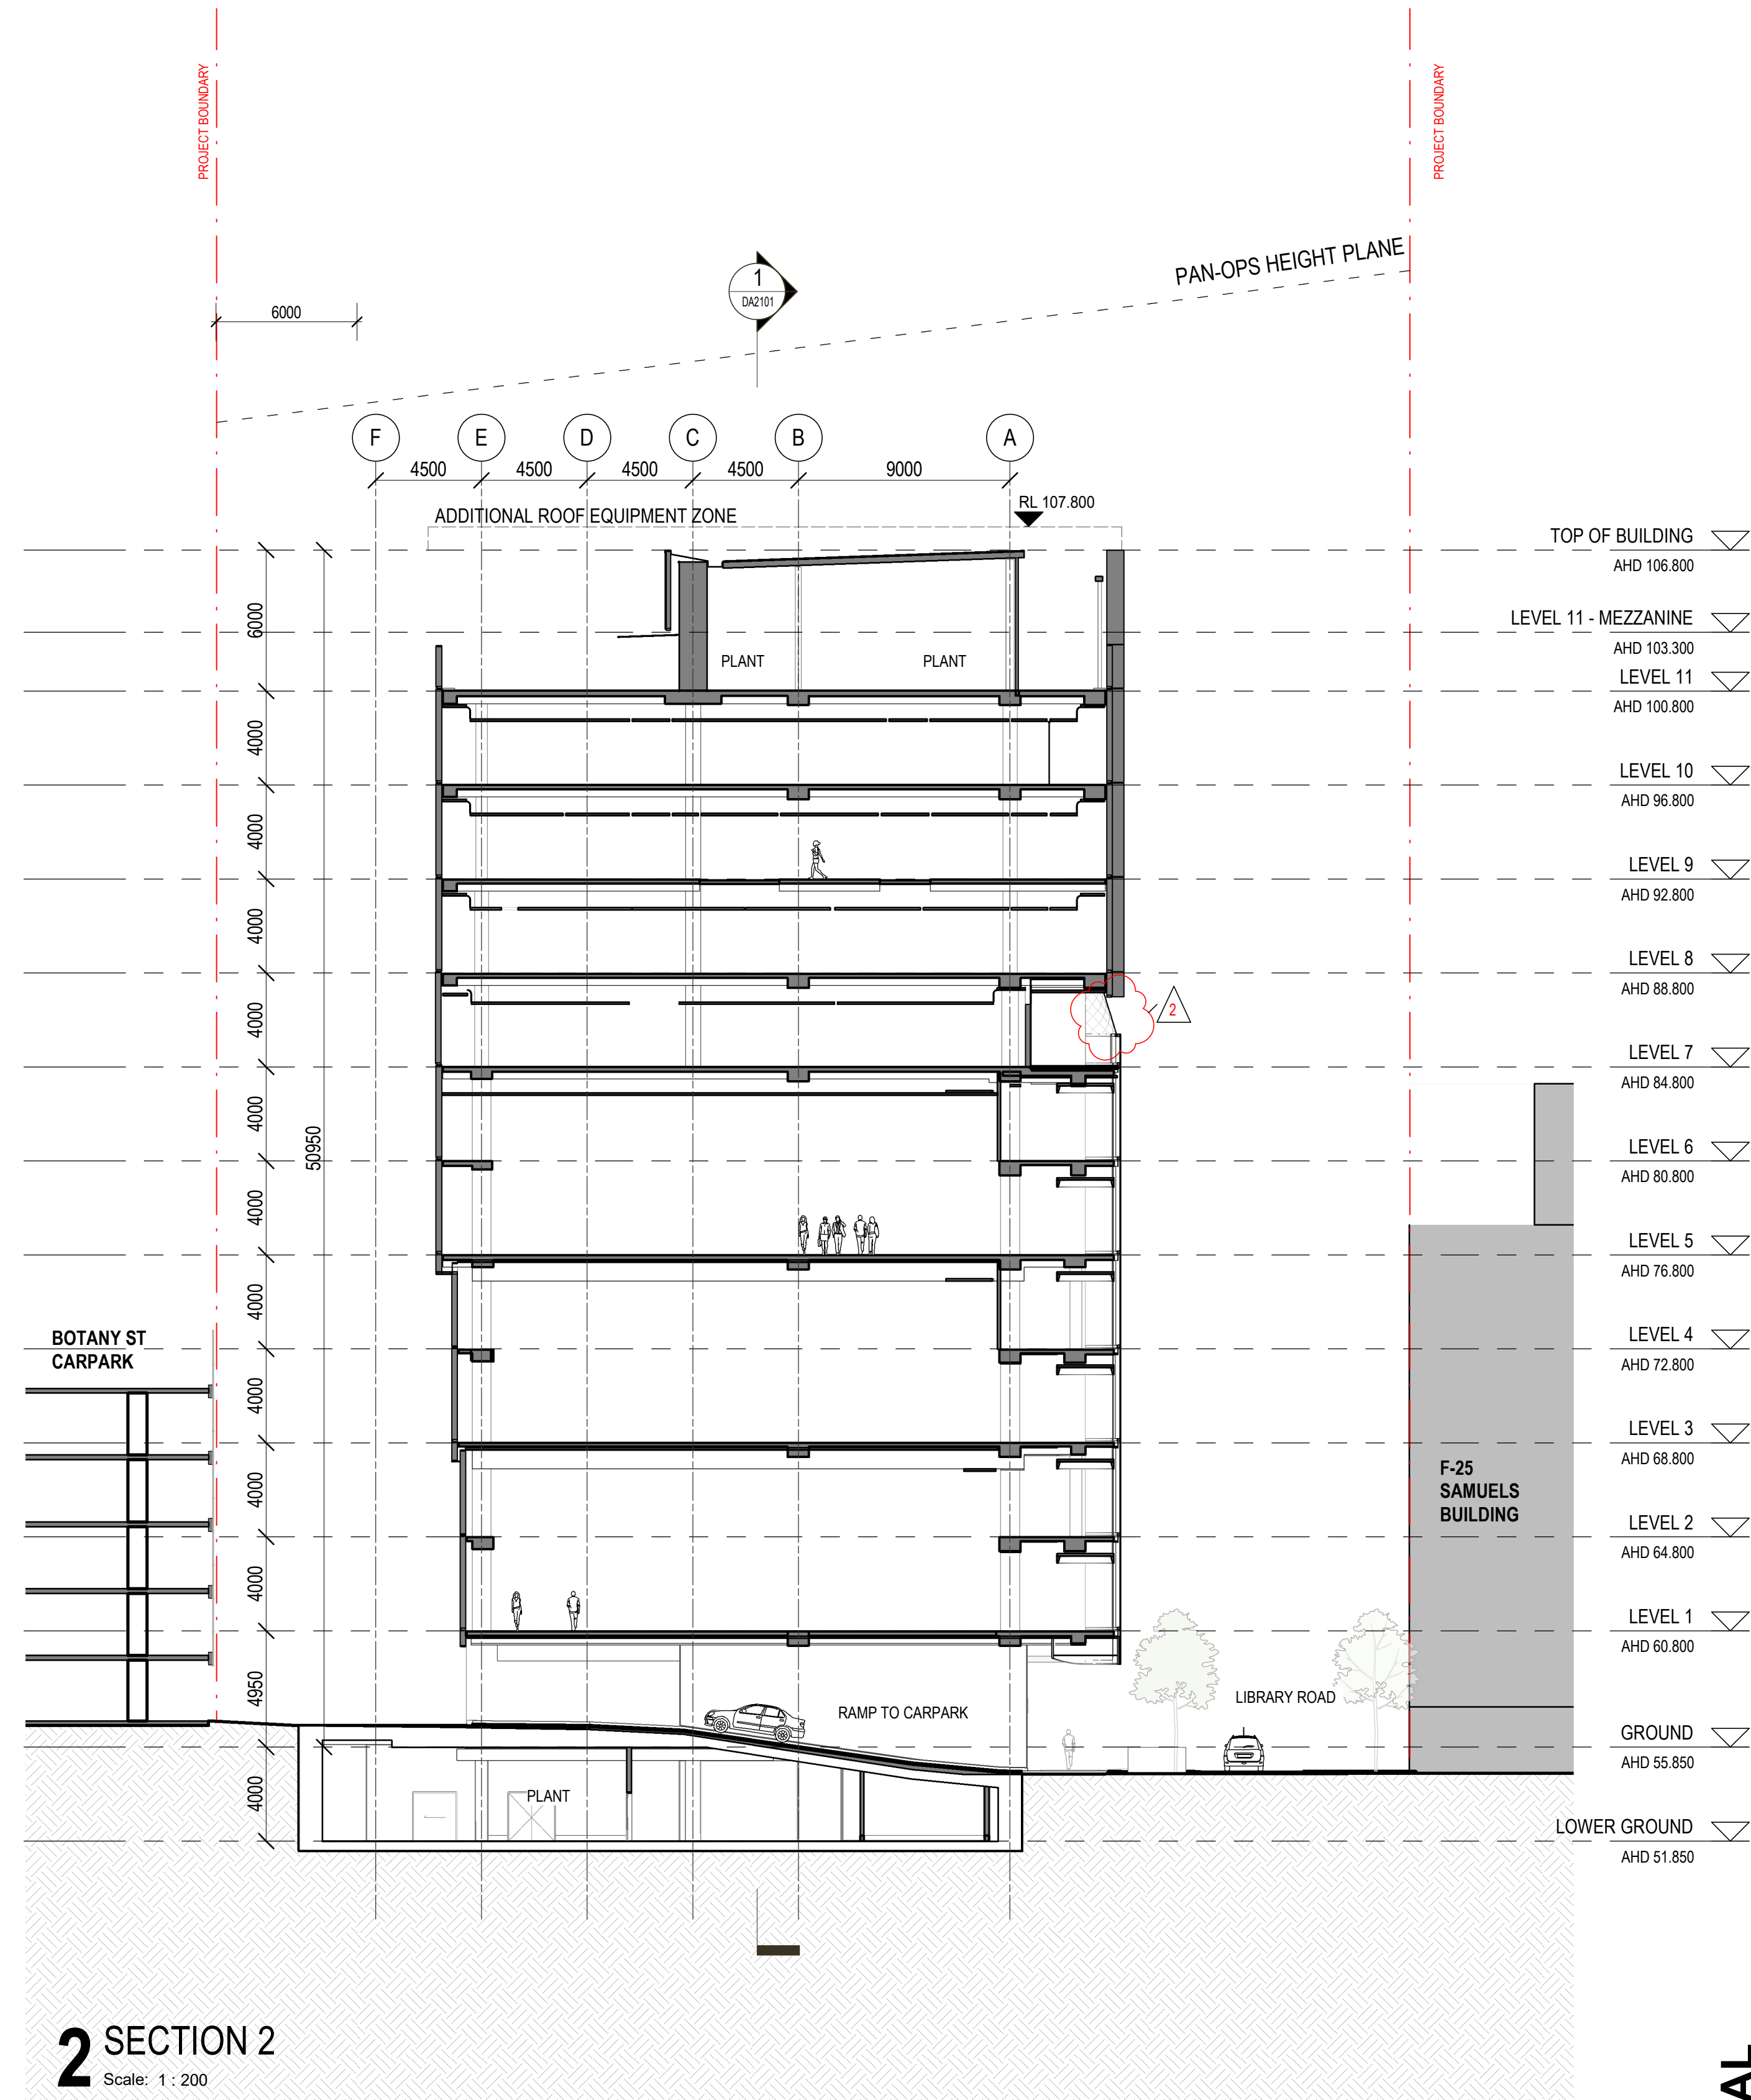

client



UNSW  
SYDNEY

---

architectus™

Adelaide  
Brisbane  
Canberra  
Gold Coast  
Melbourne  
Newcastle  
Perth  
Sydney  
Townsville

Gadigal Country  
Level 17, 25 Martin Place  
Sydney NSW 2000  
T (61 2) 8522 9400  
sydney@architectus.com.au

ABN 90 131 245 684

project







# UNSW G25 EDUCATION BUILDING

University of NSW, 8 High Street, Kensington, NSW 2033

SECTIONS- NORTH SOUTH 1+ 2  
drawing no. **G25-ARC-000-DRW-DA2102**  
prepared LB scale 1 : 200 @A1  
approved MT revision  
project no 240352.00 **A.03**

# APPROVAL



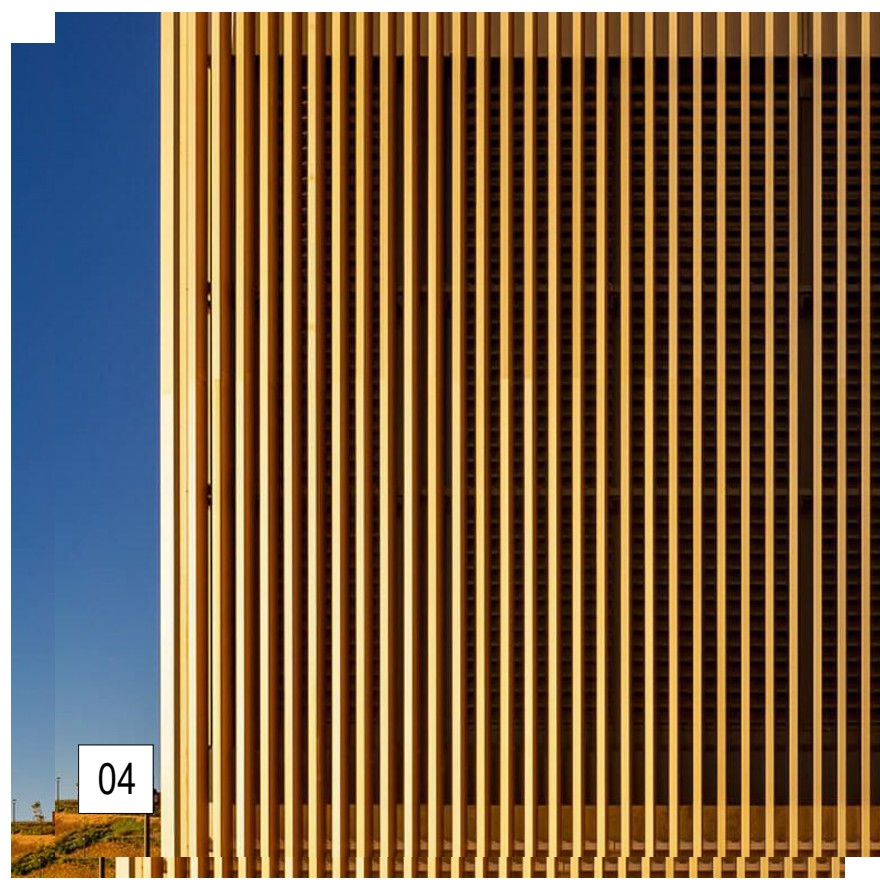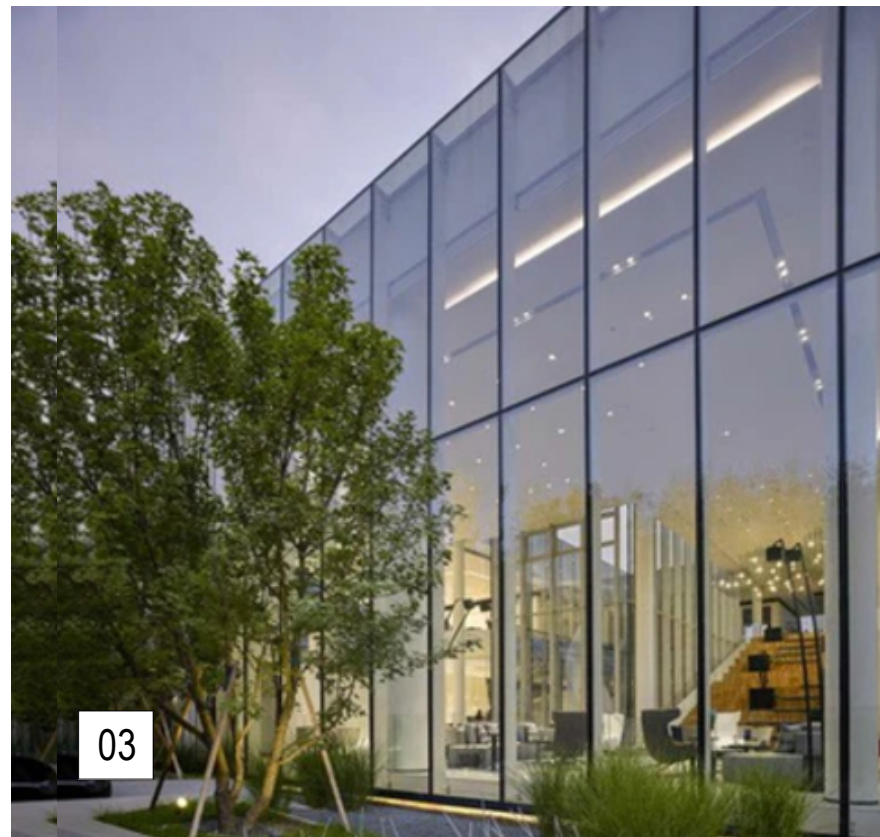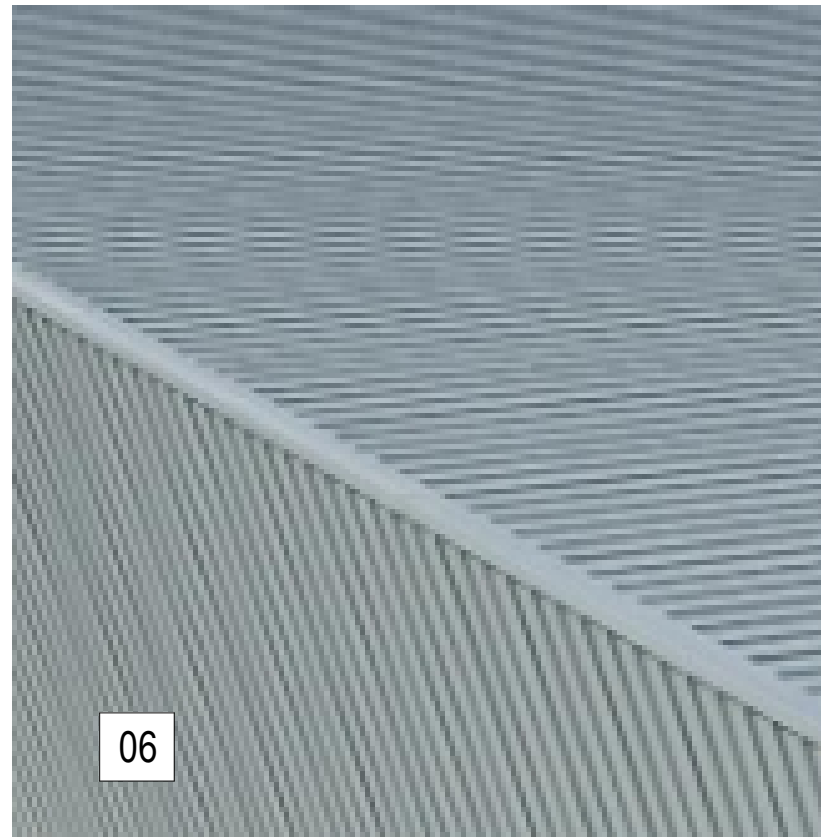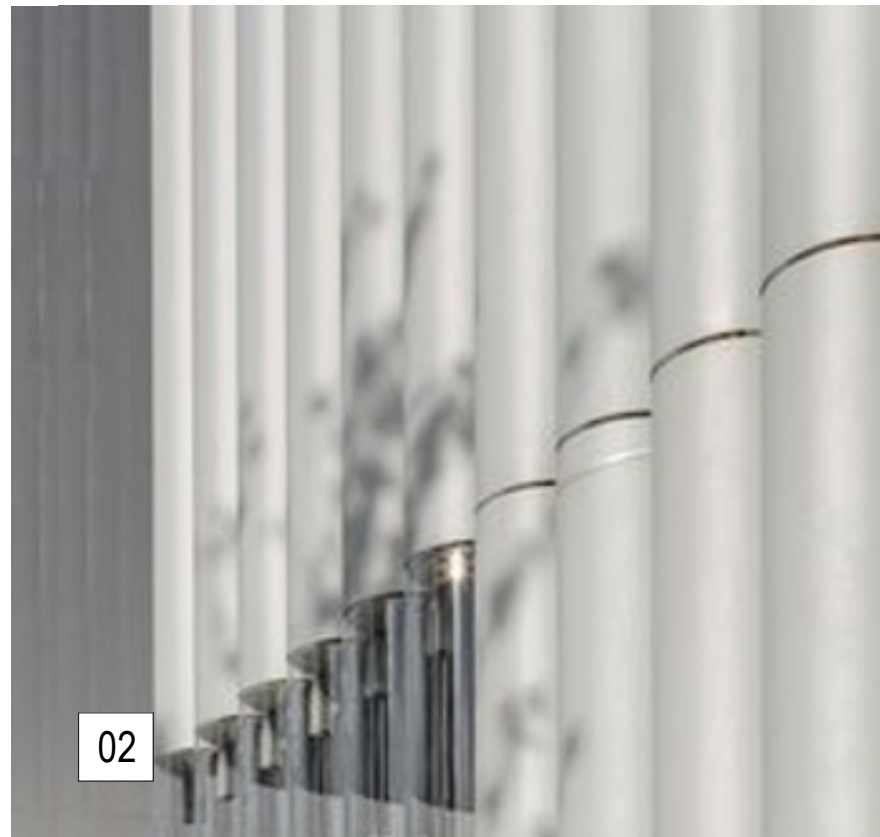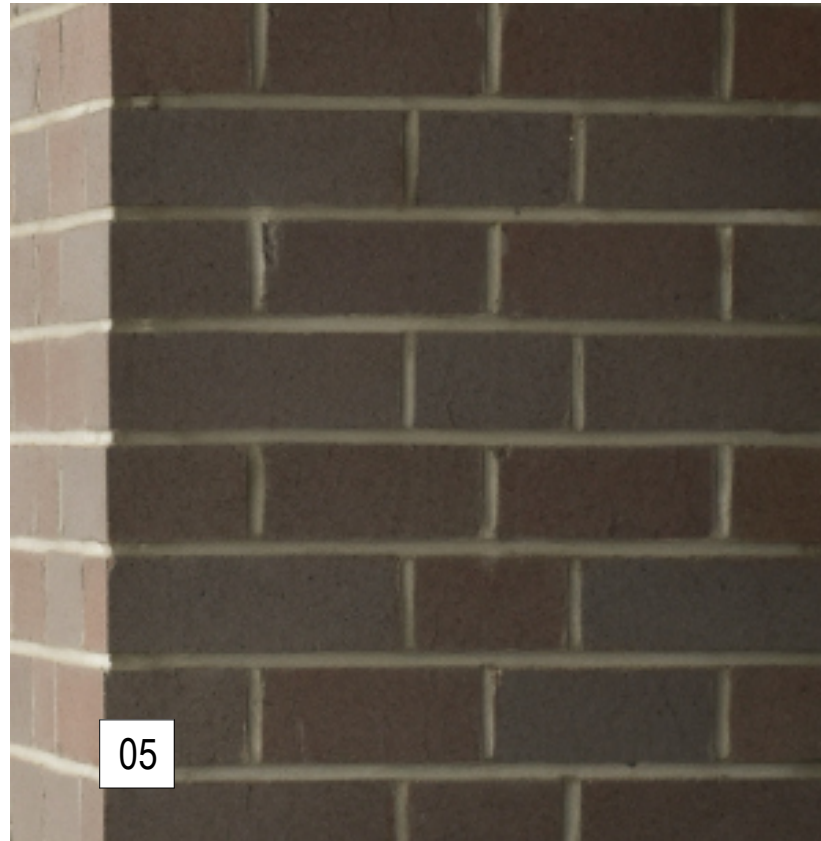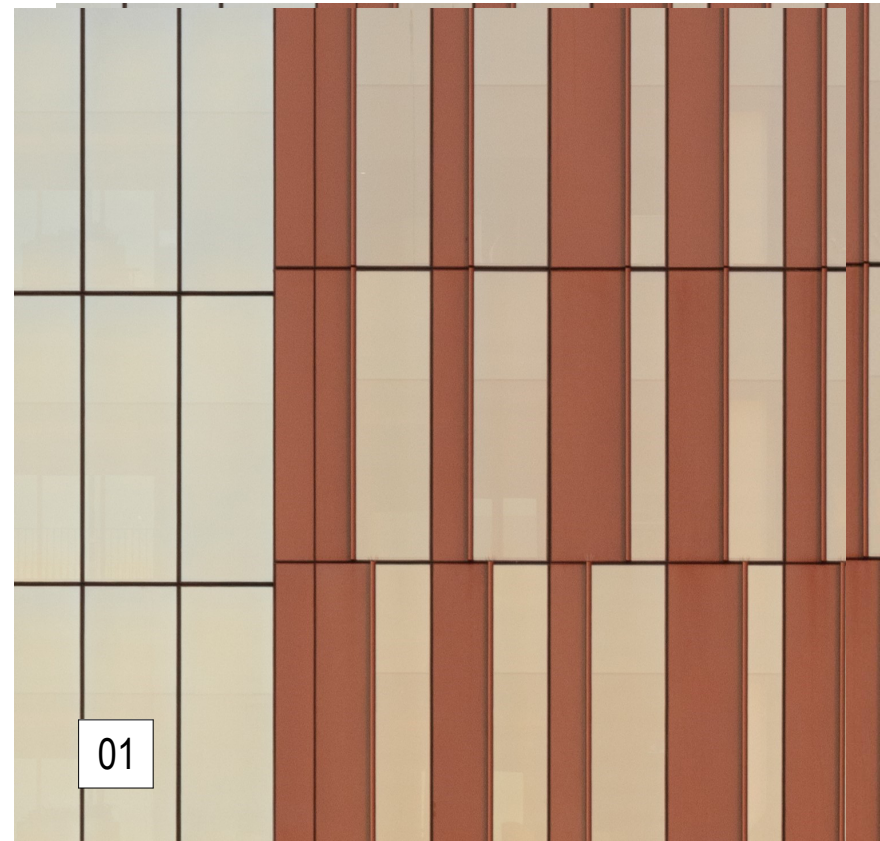

This architectural rendering shows the UNSW building, a tall structure with a copper-clad facade. The building features a prominent glass-enclosed staircase on its corner. Numbered callouts identify specific architectural elements: 01 points to the copper cladding on the main facade and the upper part of the staircase; 02 points to the glass panels of the staircase; 03 points to the ground level; 04 points to the street level; 05 points to the sidewalk; 06 points to the glass panels of the staircase; and 07 points to the glass panels of the staircase.

|    | TAG   | MATERIAL                                                                                                  |
|----|-------|---|
| 01 | FAC01 | CURTAIN WALL GLAZING SYSTEM WITH SOLID SHADING ELEMENTS, SOLID PANELS POWDERCOATED ALUMINIUM              |
| 02 | FAC02 | CURVED CURTAIN WALL GLAZING SYSTEM WITH SOLID SHADING ELEMENTS, SOLID PANELS POWDERCOATED ALUMINIUM       |
| 03 | FAC03 | SHOPFRONT GLAZING SYSTEM                                                                                  |
| 04 | FAC04 | ALLUMINUM BATTENS , POWDERCOAT FINISH, DARK BRONZE                                                        |
| 05 | FAC05 | MASONRY , NOM, BRICK SLIP , SMARTBRIC                                                                     |
| 06 | RF01  | PROFILED ROOF SHEETING, NOM COLORBOND, POWDERCOAT FINISH, LIGHT GREY<br>REFER ROOF PLAN / SOUTH ELEVATION |
| 07 | FAC06 | TENSILE MESH                                                                                              |

# APPROVAL

8/05/2026 5:22:03 PM