


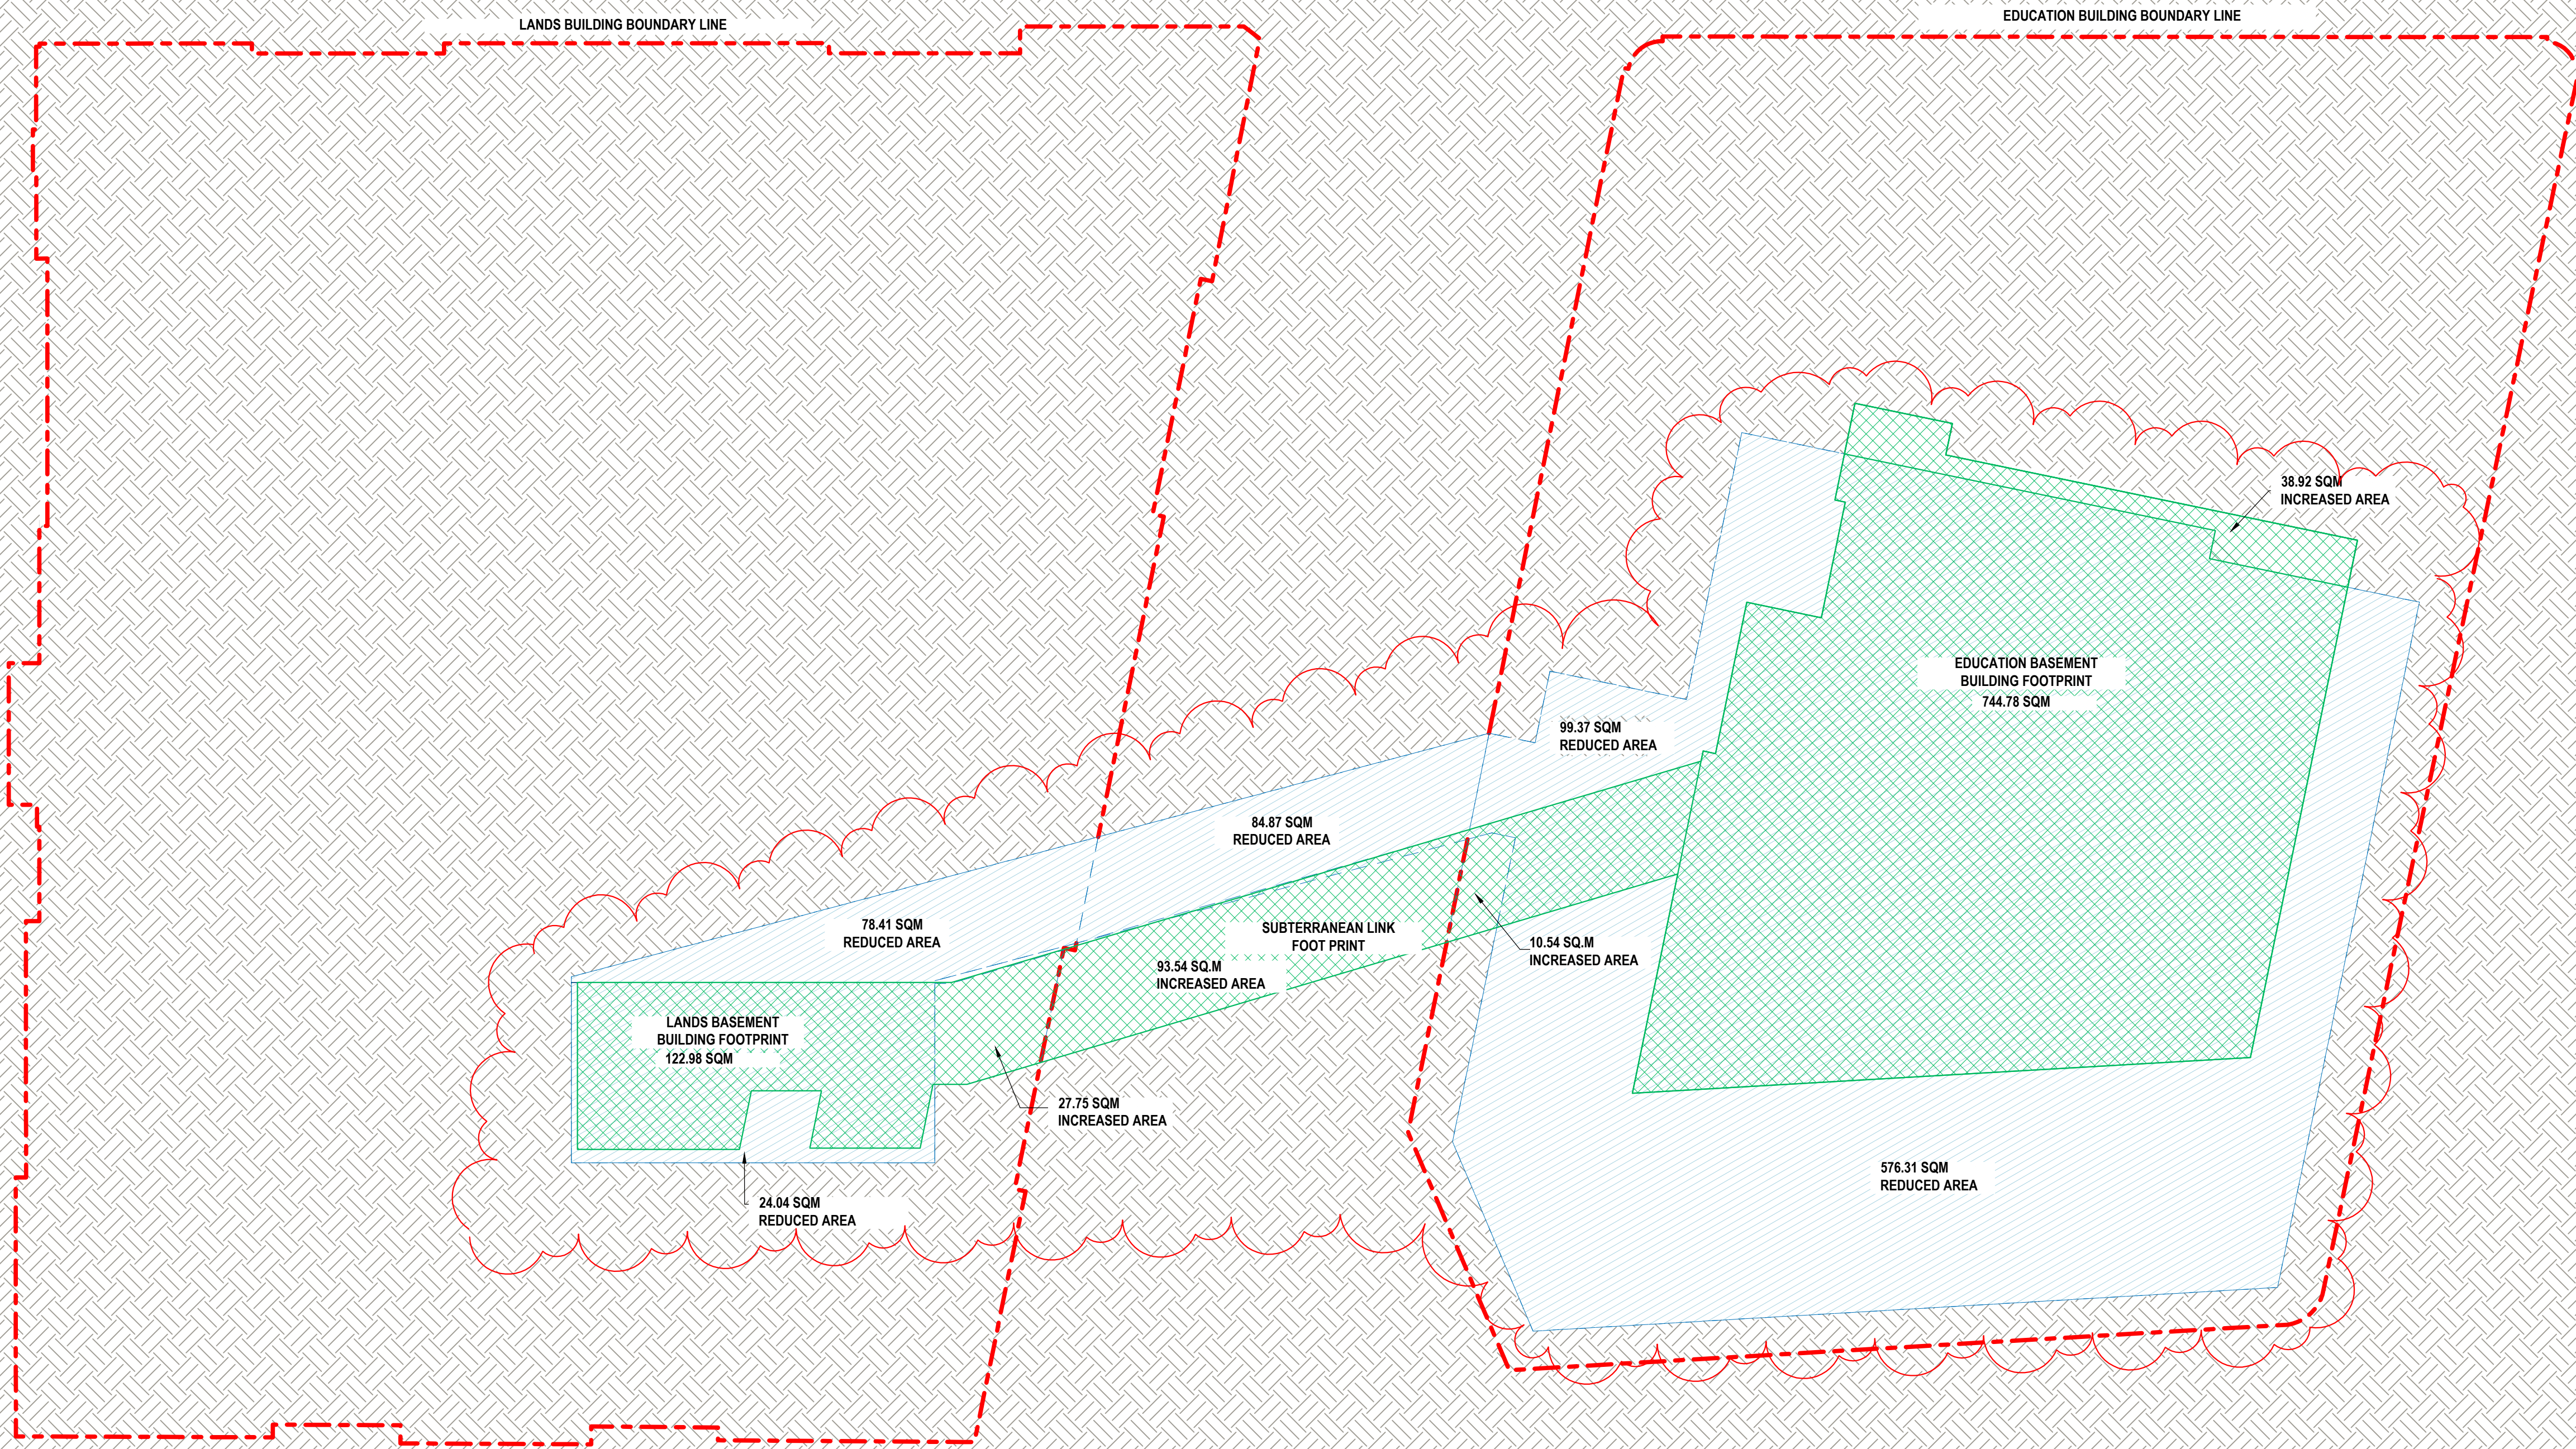


1:200



INTELLECTUAL PROPERTY
© Ridley Consolidated Group Pty Limited ("Ridley" and Make) owns the intellectual property rights and moral rights to this document in accordance with the Copyright Act 1968 (Cth).

This document may only be used by the client for the particular project and express purpose for which it has been created. Any unauthorised use of this document is an infringement of Ridley's and Make's rights and is at the user's sole risk and liability.

KEYPLAN

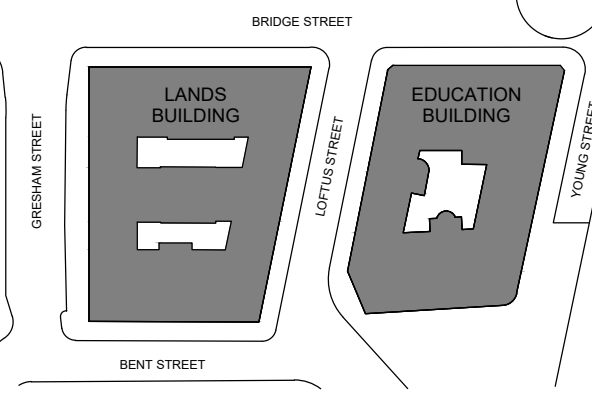

- GENERAL NOTES
1. DIMENSIONS ARE IN MILLIMETERS UNO.
 2. DO NOT SCALE OFF DRAWING.
 3. ALL DIMENSIONS TO BE VERIFIED ON SITE BEFORE PROCEEDING.
 4. ALL DISCREPANCIES TO BE NOTIFIED IN WRITING TO RIDLEY CONSOLIDATED GROUP PTY LIMITED ("RIDLEY" AND MAKE)

KEYS

- PROPOSED SLAB/ROOF DEMOLITION
- PROPOSED WALLS DEMOLITION
- WALLS DEMOLITION (OA SUBMISSION)
- SLAB/FLOOR DEMOLITION (OA SUBMISSION)
- EXTENT OF EXCAVATION (OA SUBMISSION)
- PROPOSED EXTENT OF EXCAVATION
- EARTH
- SITE BOUNDARY

ISSUE	DESCRIPTION	DATE
01	S4.55 MOD2 DEMOLITION	16 08 18

DESIGN ARCHITECT

make

EXECUTIVE ARCHITECT

Ridley

INTERIOR DESIGNER

B A R

CLIENT
PONTIAC LAND
(AUSTRALIA) PTY., LTD.

PROJECT

**SANDSTONE
PRECINCT**
23-39 Bridge Street, Sydney 2000, Australia

PROJECT NUMBER

1166

SCALE	1:200 @B1	DRAWN	CHECKED
		BV	CH

STATUS

FOR INFORMATION

DRAWING

**DEMOLITION OVERLAYED
FLOOR PLANS - LANDS
BUILDING-BASEMENT LEVEL03
EDUCATION BUILDING -
BASEMENT LEVEL 03**


DRAWING NUMBER

SP-DA-G-2355

ISSUE

01


KEYPLAN

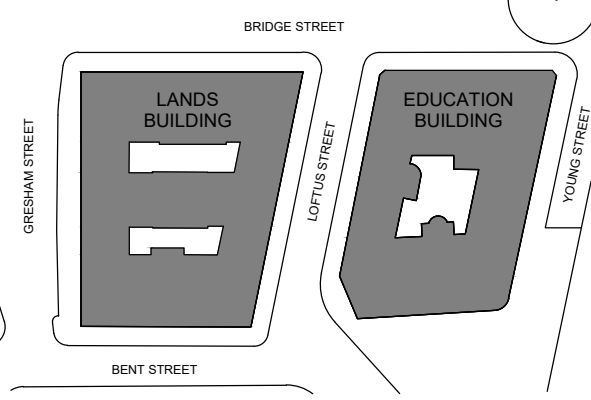

- GENERAL NOTES
1. DIMENSIONS ARE IN MILLIMETERS UNO.
 2. DO NOT SCALE OFF DRAWING.
 3. ALL DIMENSIONS TO BE VERIFIED ON SITE BEFORE PROCEEDING.
 4. ALL DISCREPANCIES TO BE NOTIFIED IN WRITING TO RIDLEY CONSOLIDATED GROUP PTY LIMITED ("RIDLEY" AND MAKE)

KEYS

- PROPOSED SLAB/ROOF DEMOLITION
- PROPOSED WALLS DEMOLITION
- WALLS DEMOLITION (DA SUBMISSION)
- SLAB/FLOOR DEMOLITION (DA SUBMISSION)
- EXTENT OF EXCAVATION (DA SUBMISSION)
- PROPOSED EXTENT OF EXCAVATION
- EARTH
- SITE BOUNDARY

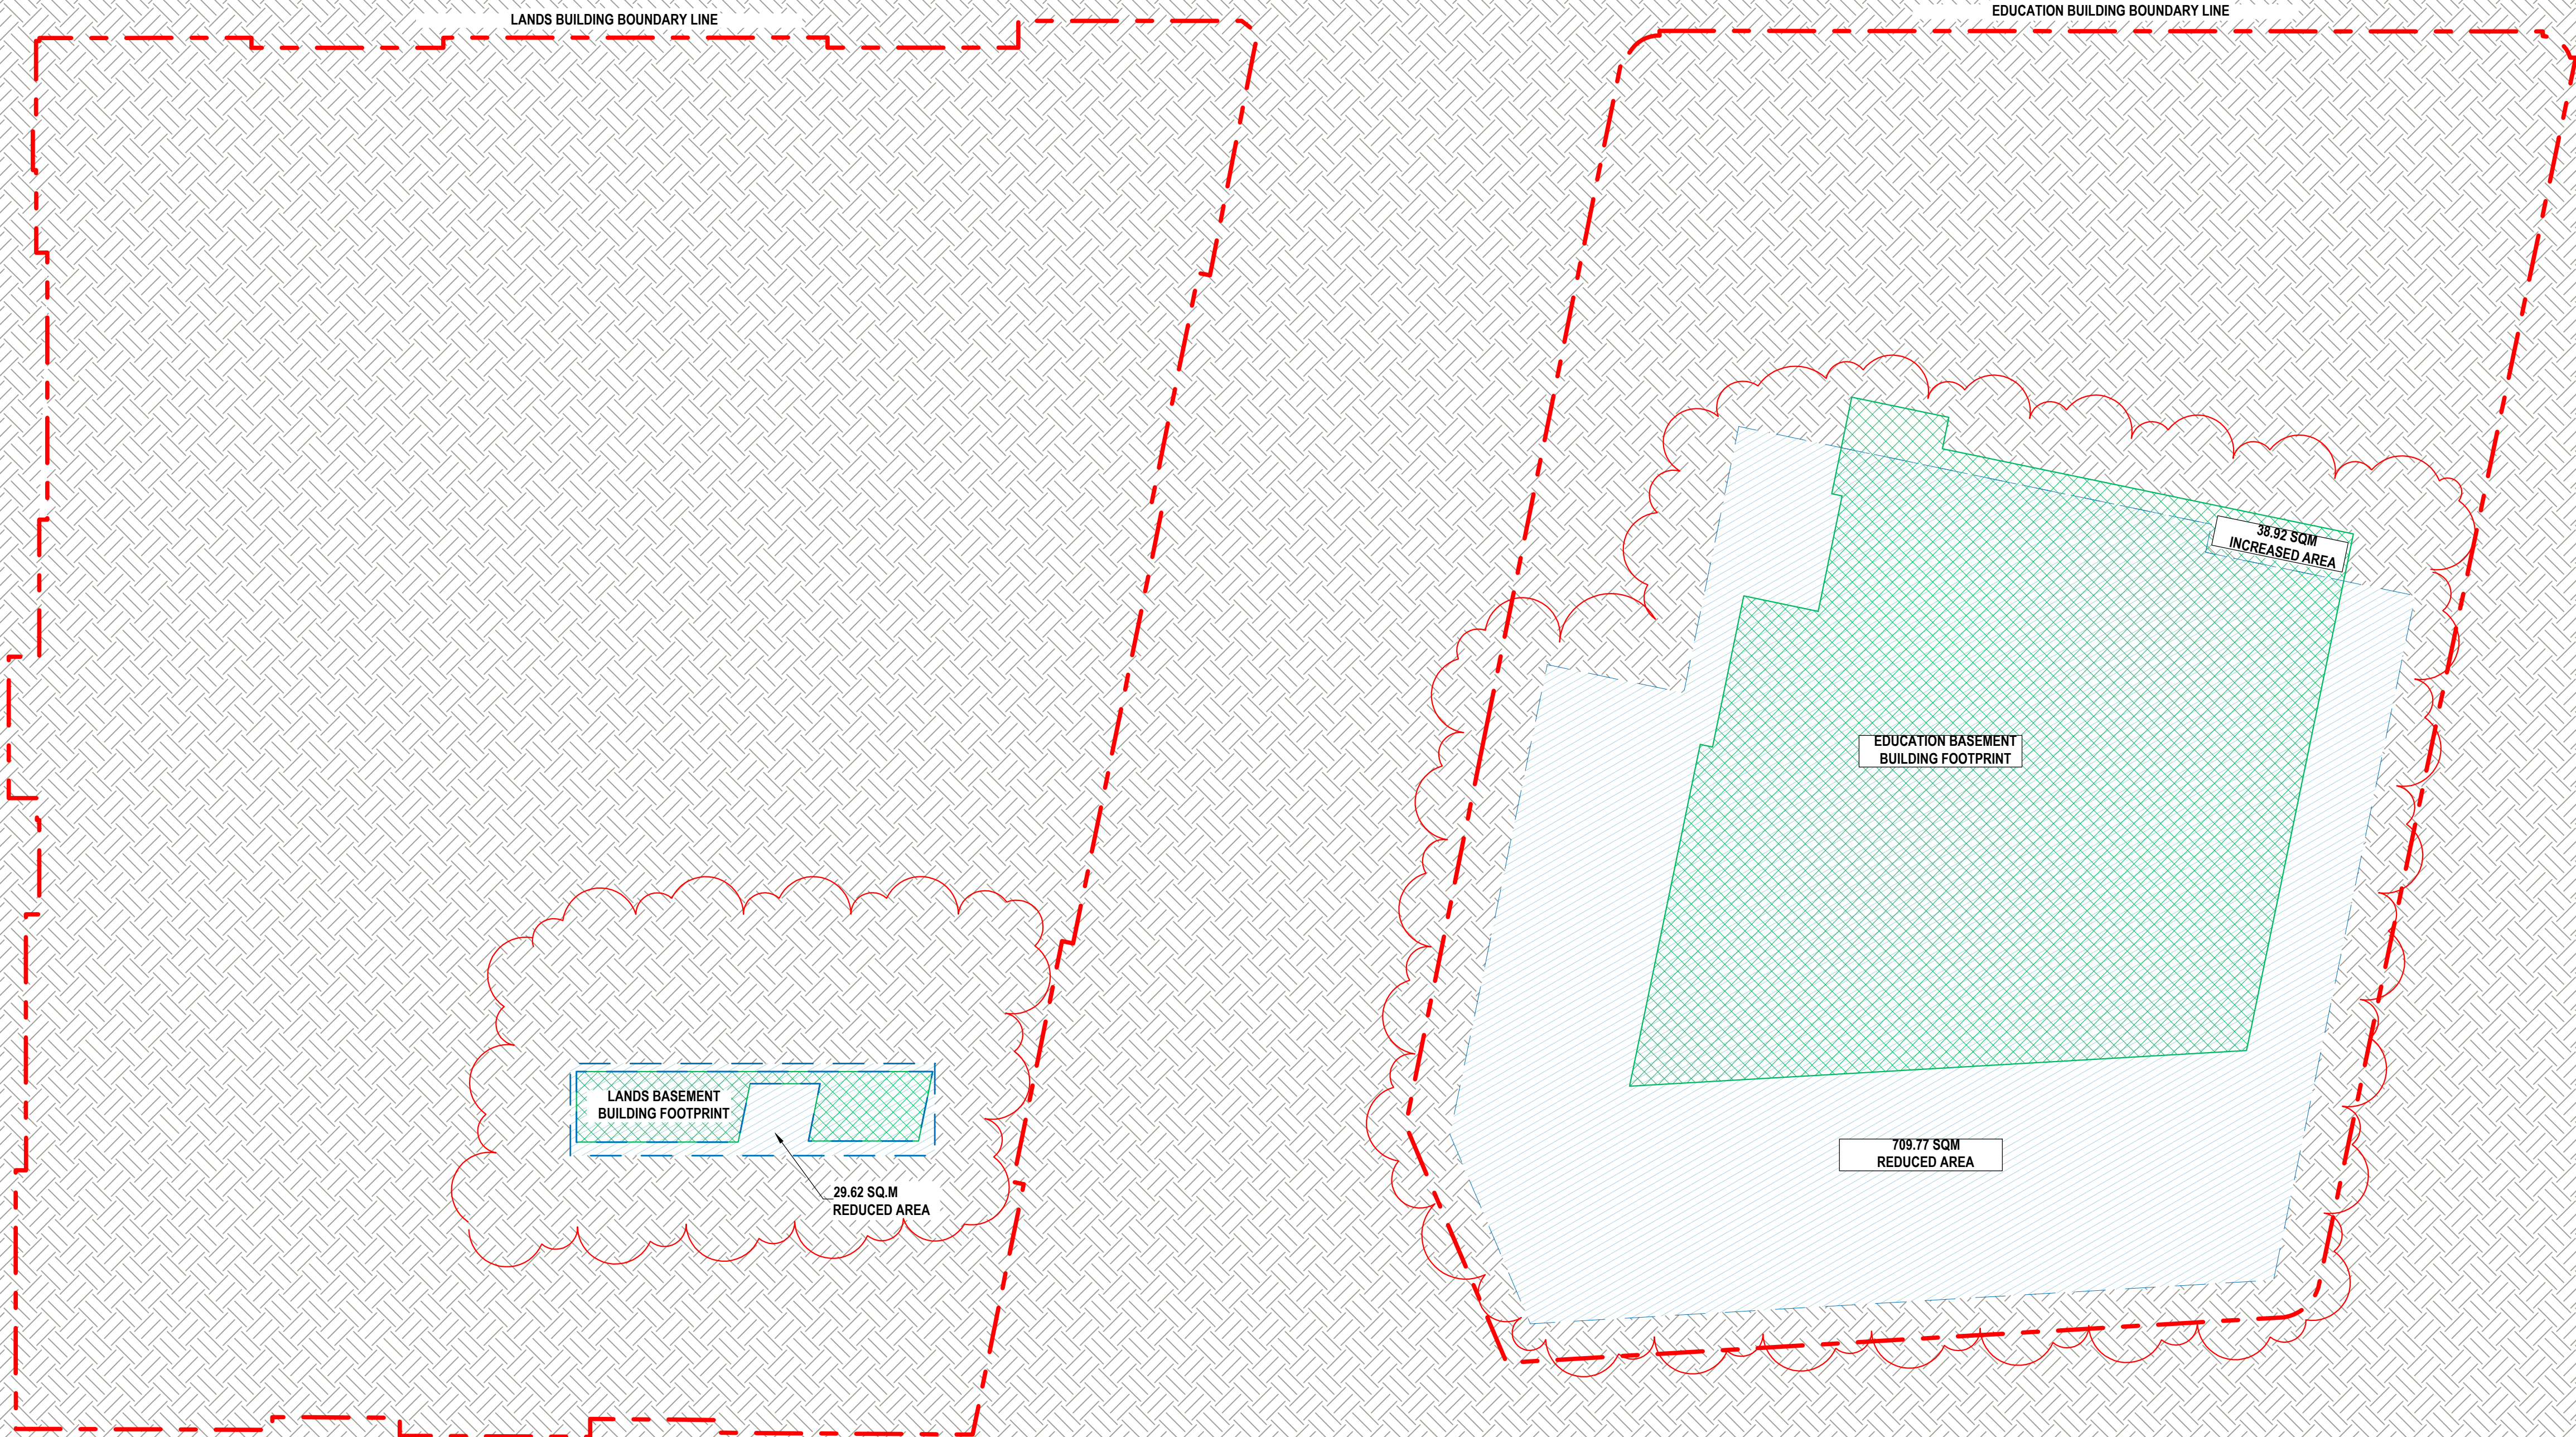

01	S4.55 MOD2 DEMOLITION	16 08 18
ISSUE	DESCRIPTION	DATE

DESIGN ARCHITECT

make

EXECUTIVE ARCHITECT

Ridley

INTERIOR DESIGNER

B A R

CLIENT
PONTIAC LAND
(AUSTRALIA) PTY., LTD.

PROJECT

**SANDSTONE
PRECINCT**
23-39 Bridge Street, Sydney 2000, Australia

PROJECT NUMBER

1166

SCALE	1:200 @B1	DRAWN	CHECKED
		BV	CH

STATUS

FOR INFORMATION

DRAWING

**DEMOLITION OVERLAYED
FLOOR PLANS - EDUCATION
BUILDING - BASEMENT LEVEL
02**

DRAWING NUMBER

SP-DA-G-2356

ISSUE

01

1:200








INTELLECTUAL PROPERTY
© Ridley Consolidated Group Pty Limited ("Ridley" and Make) owns the intellectual property rights and moral rights to this document in accordance with the Copyright Act 1968 (Cth).

This document may only be used by the client for the particular project and express purpose for which it has been created. Any unauthorised use of this document is an infringement of Ridley's and Make's rights and is at the user's sole risk and liability.

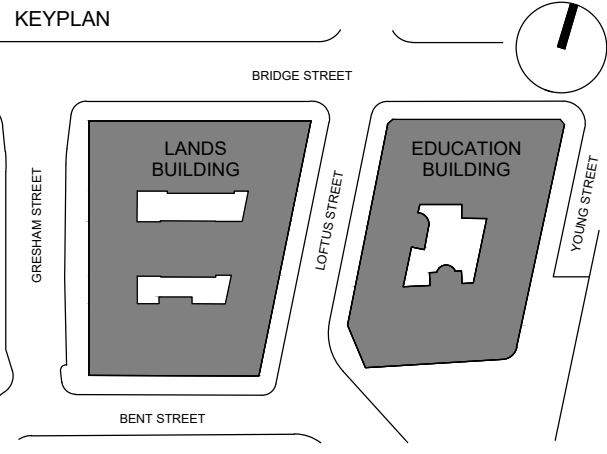

- GENERAL NOTES
1. DIMENSIONS ARE IN MILLIMETERS UNO.
 2. DO NOT SCALE OFF DRAWING.
 3. ALL DIMENSIONS TO BE VERIFIED ON SITE BEFORE PROCEEDING.
 4. ALL DISCREPANCIES TO BE NOTIFIED IN WRITING TO RIDLEY CONSOLIDATED GROUP PTY LIMITED ("RIDLEY" AND MAKE)

- KEYS
- PROPOSED SLAB/ROOF DEMOLITION
 - PROPOSED WALLS DEMOLITION
 - WALLS DEMOLITION (GA SUBMISSION)
 - SLAB/FLOOR DEMOLITION (GA SUBMISSION)
 - EXTENT OF EXCAVATION (GA SUBMISSION)
 - PROPOSED EXTENT OF EXCAVATION
 - EARTH

01	S4.55 MOD2 DEMOLITION	16 08 18
ISSUE	DESCRIPTION	DATE

DESIGN ARCHITECT

make

EXECUTIVE ARCHITECT
Ridley

INTERIOR DESIGNER
B A R

CLIENT
PONTIAC LAND
(AUSTRALIA) PTY, LTD.

PROJECT
**SANDSTONE
PRECINCT**
23-39 Bridge Street, Sydney 2000, Australia

PROJECT NUMBER
1166

SCALE	1:200 @B1	DRAWN	CHECKED
		BV	CH


STATUS
FOR INFORMATION

DRAWING
**DEMOLITION OVERLAYED
FLOOR PLANS - LANDS
BUILDING - LOWER GROUND
MEZZANINE;
EDUCATION BUILDING -
BASEMENT LEVEL 01**

DRAWING NUMBER
SP-DA-G-2358

ISSUE
01

KEYPLAN

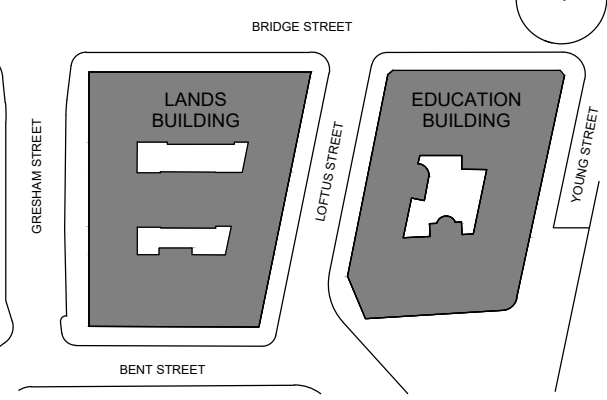

- GENERAL NOTES
1. DIMENSIONS ARE IN MILLIMETERS UNO.
 2. DO NOT SCALE OFF DRAWING.
 3. ALL DIMENSIONS TO BE VERIFIED ON SITE BEFORE PROCEEDING.
 4. ALL DISCREPANCIES TO BE NOTIFIED IN WRITING TO RIDLEY CONSOLIDATED GROUP PTY LIMITED ("RIDLEY" AND MAKE)

KEYS

- PROPOSED SLAB/ROOF DEMOLITION
- PROPOSED WALLS DEMOLITION
- WALLS DEMOLITION (DA SUBMISSION)
- SLAB/FLOOR DEMOLITION (DA SUBMISSION)
- EARTH
- SITE BOUNDARY
- Doors to be relocated to proposed LG meeting rooms.

01	S4.55 MOD2 DEMOLITION	16.08.18
ISSUE	DESCRIPTION	DATE

DESIGN ARCHITECT

make
EXECUTIVE ARCHITECT
Ridley

INTERIOR DESIGNER

B A R

CLIENT
PONTIAC LAND
(AUSTRALIA) PTY, LTD.

PROJECT

**SANDSTONE
PRECINCT**
23-39 Bridge Street, Sydney 2000, Australia

PROJECT NUMBER
1166

SCALE	1:200 @B1	DRAWN	CHECKED
		BV	CH


STATUS

FOR INFORMATION

DRAWING


**DEMOLITION OVERLAYED
FLOOR PLANS - LANDS
BUILDING - GROUND
EDUCATION BUILDING -
LOWER GROUND**

DRAWING NUMBER	ISSUE
SP-DA-G-2359	01

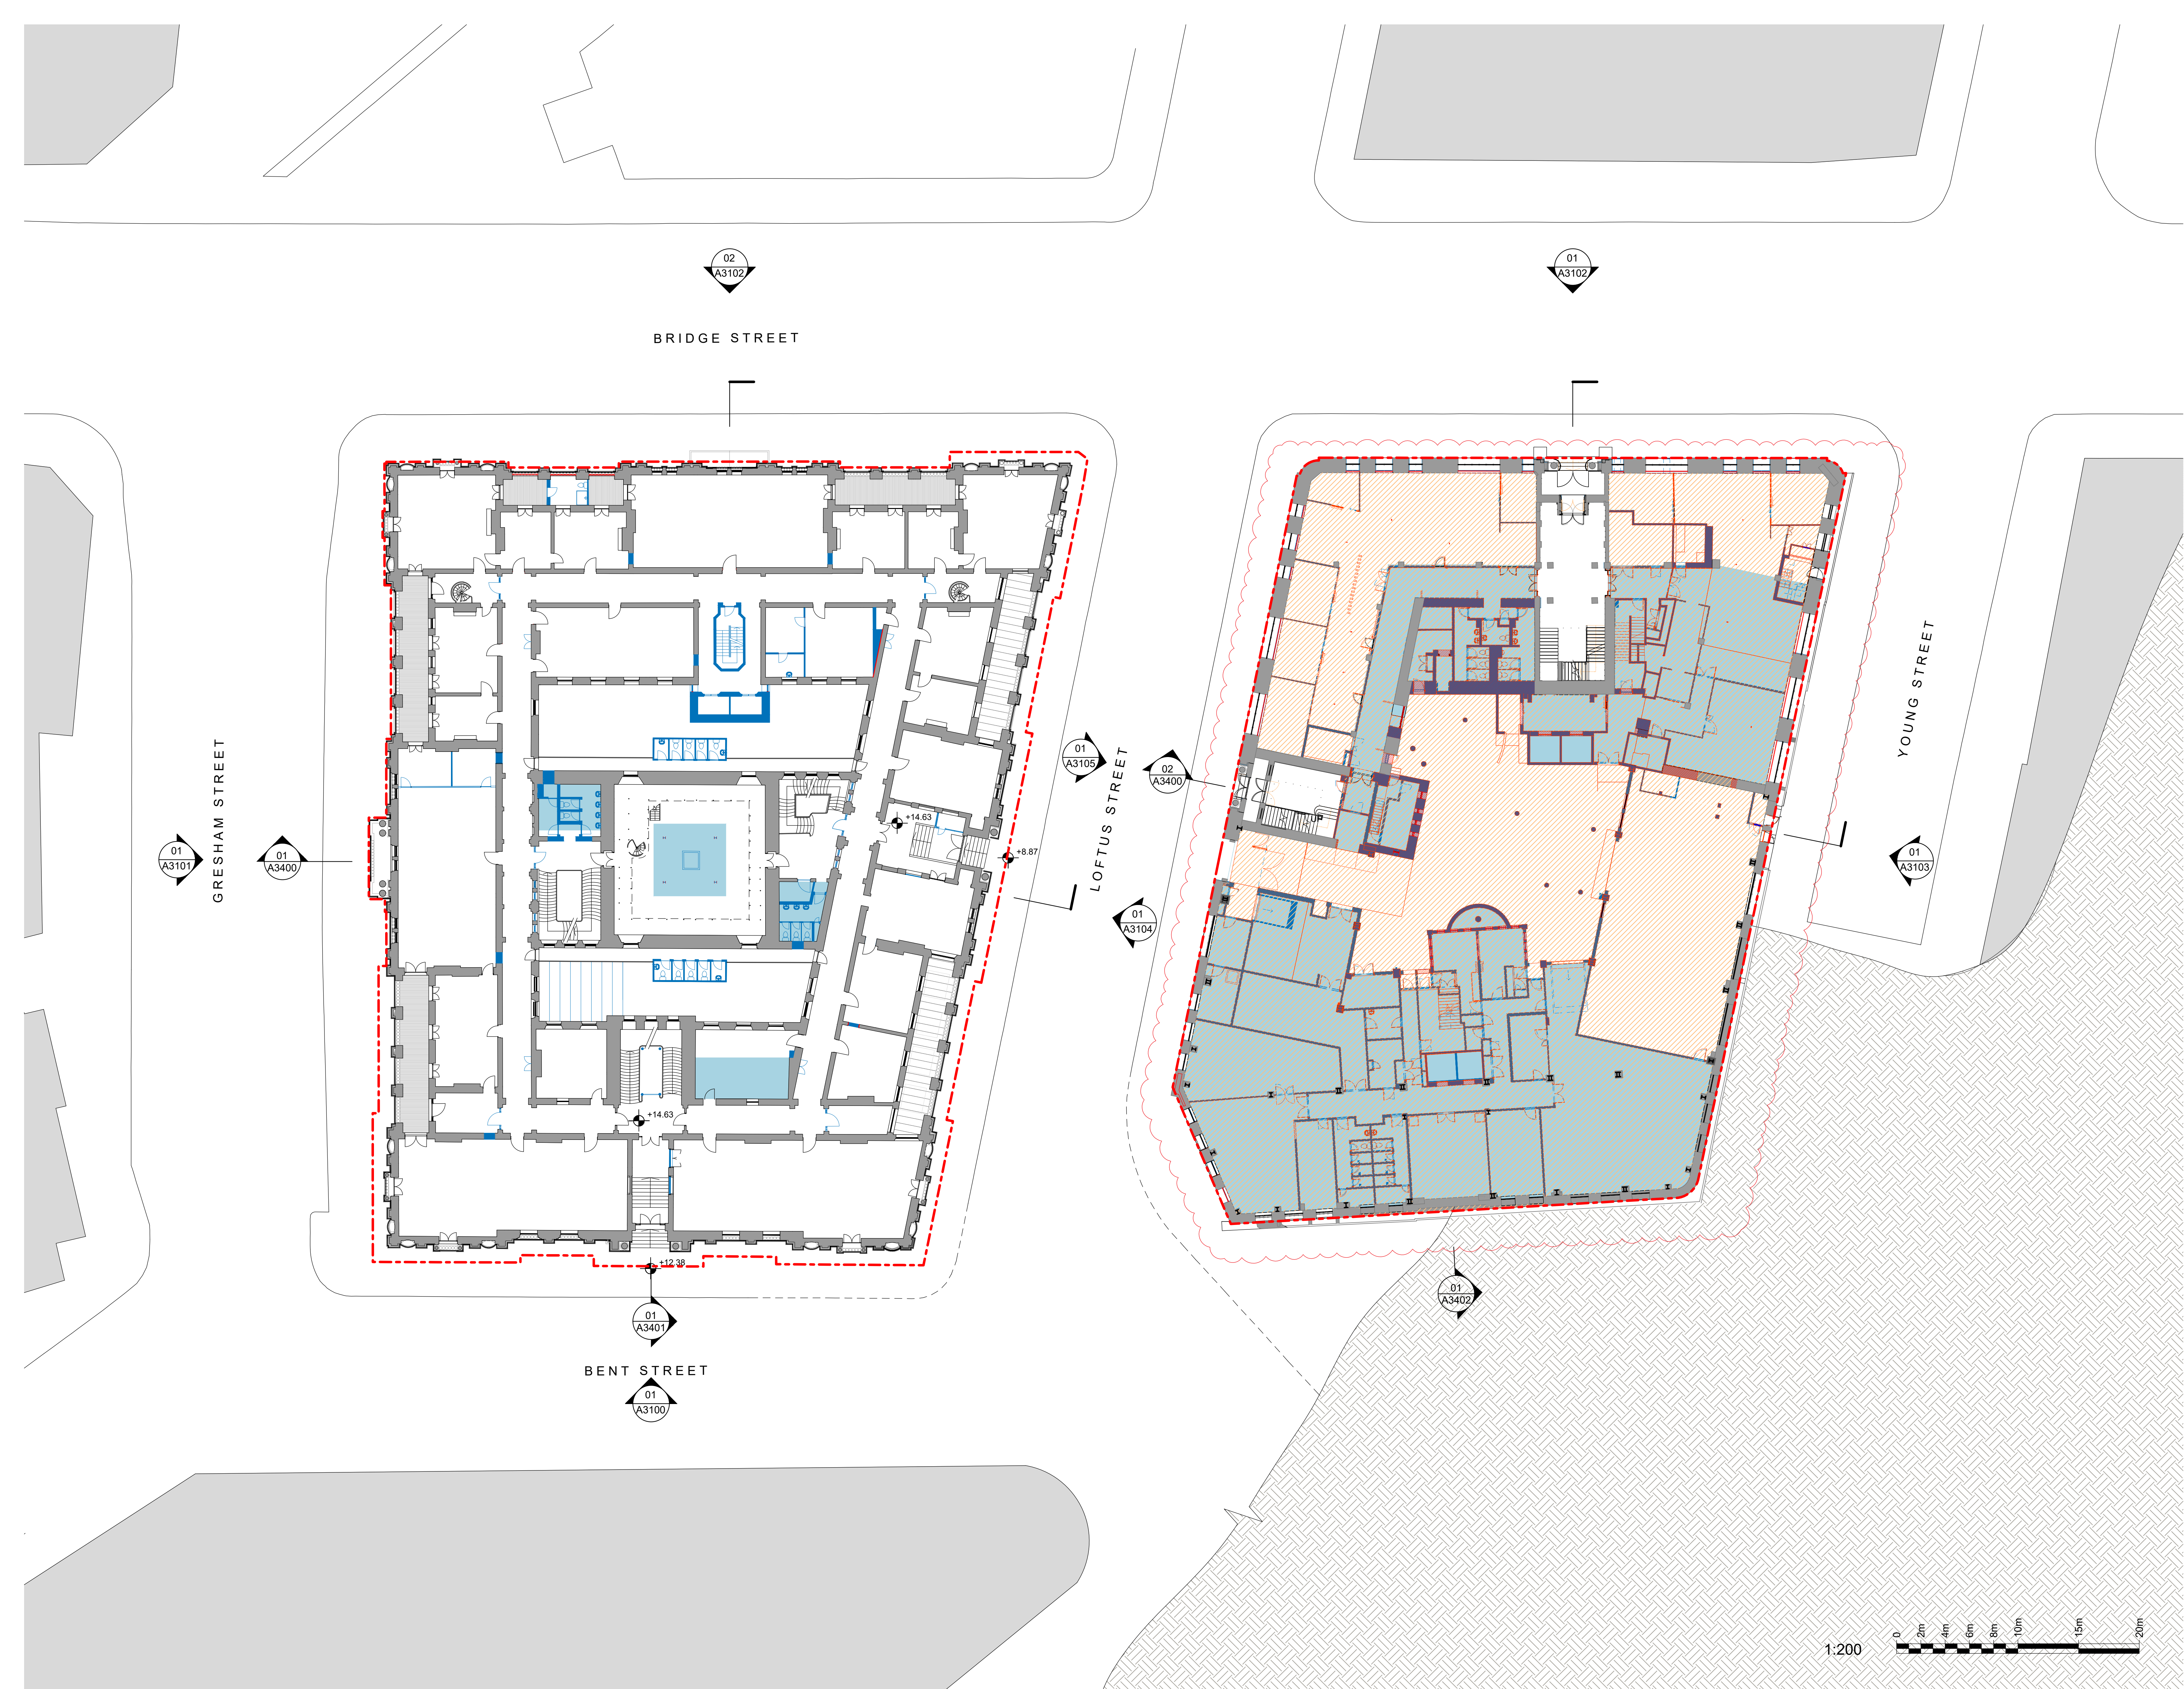

1:200




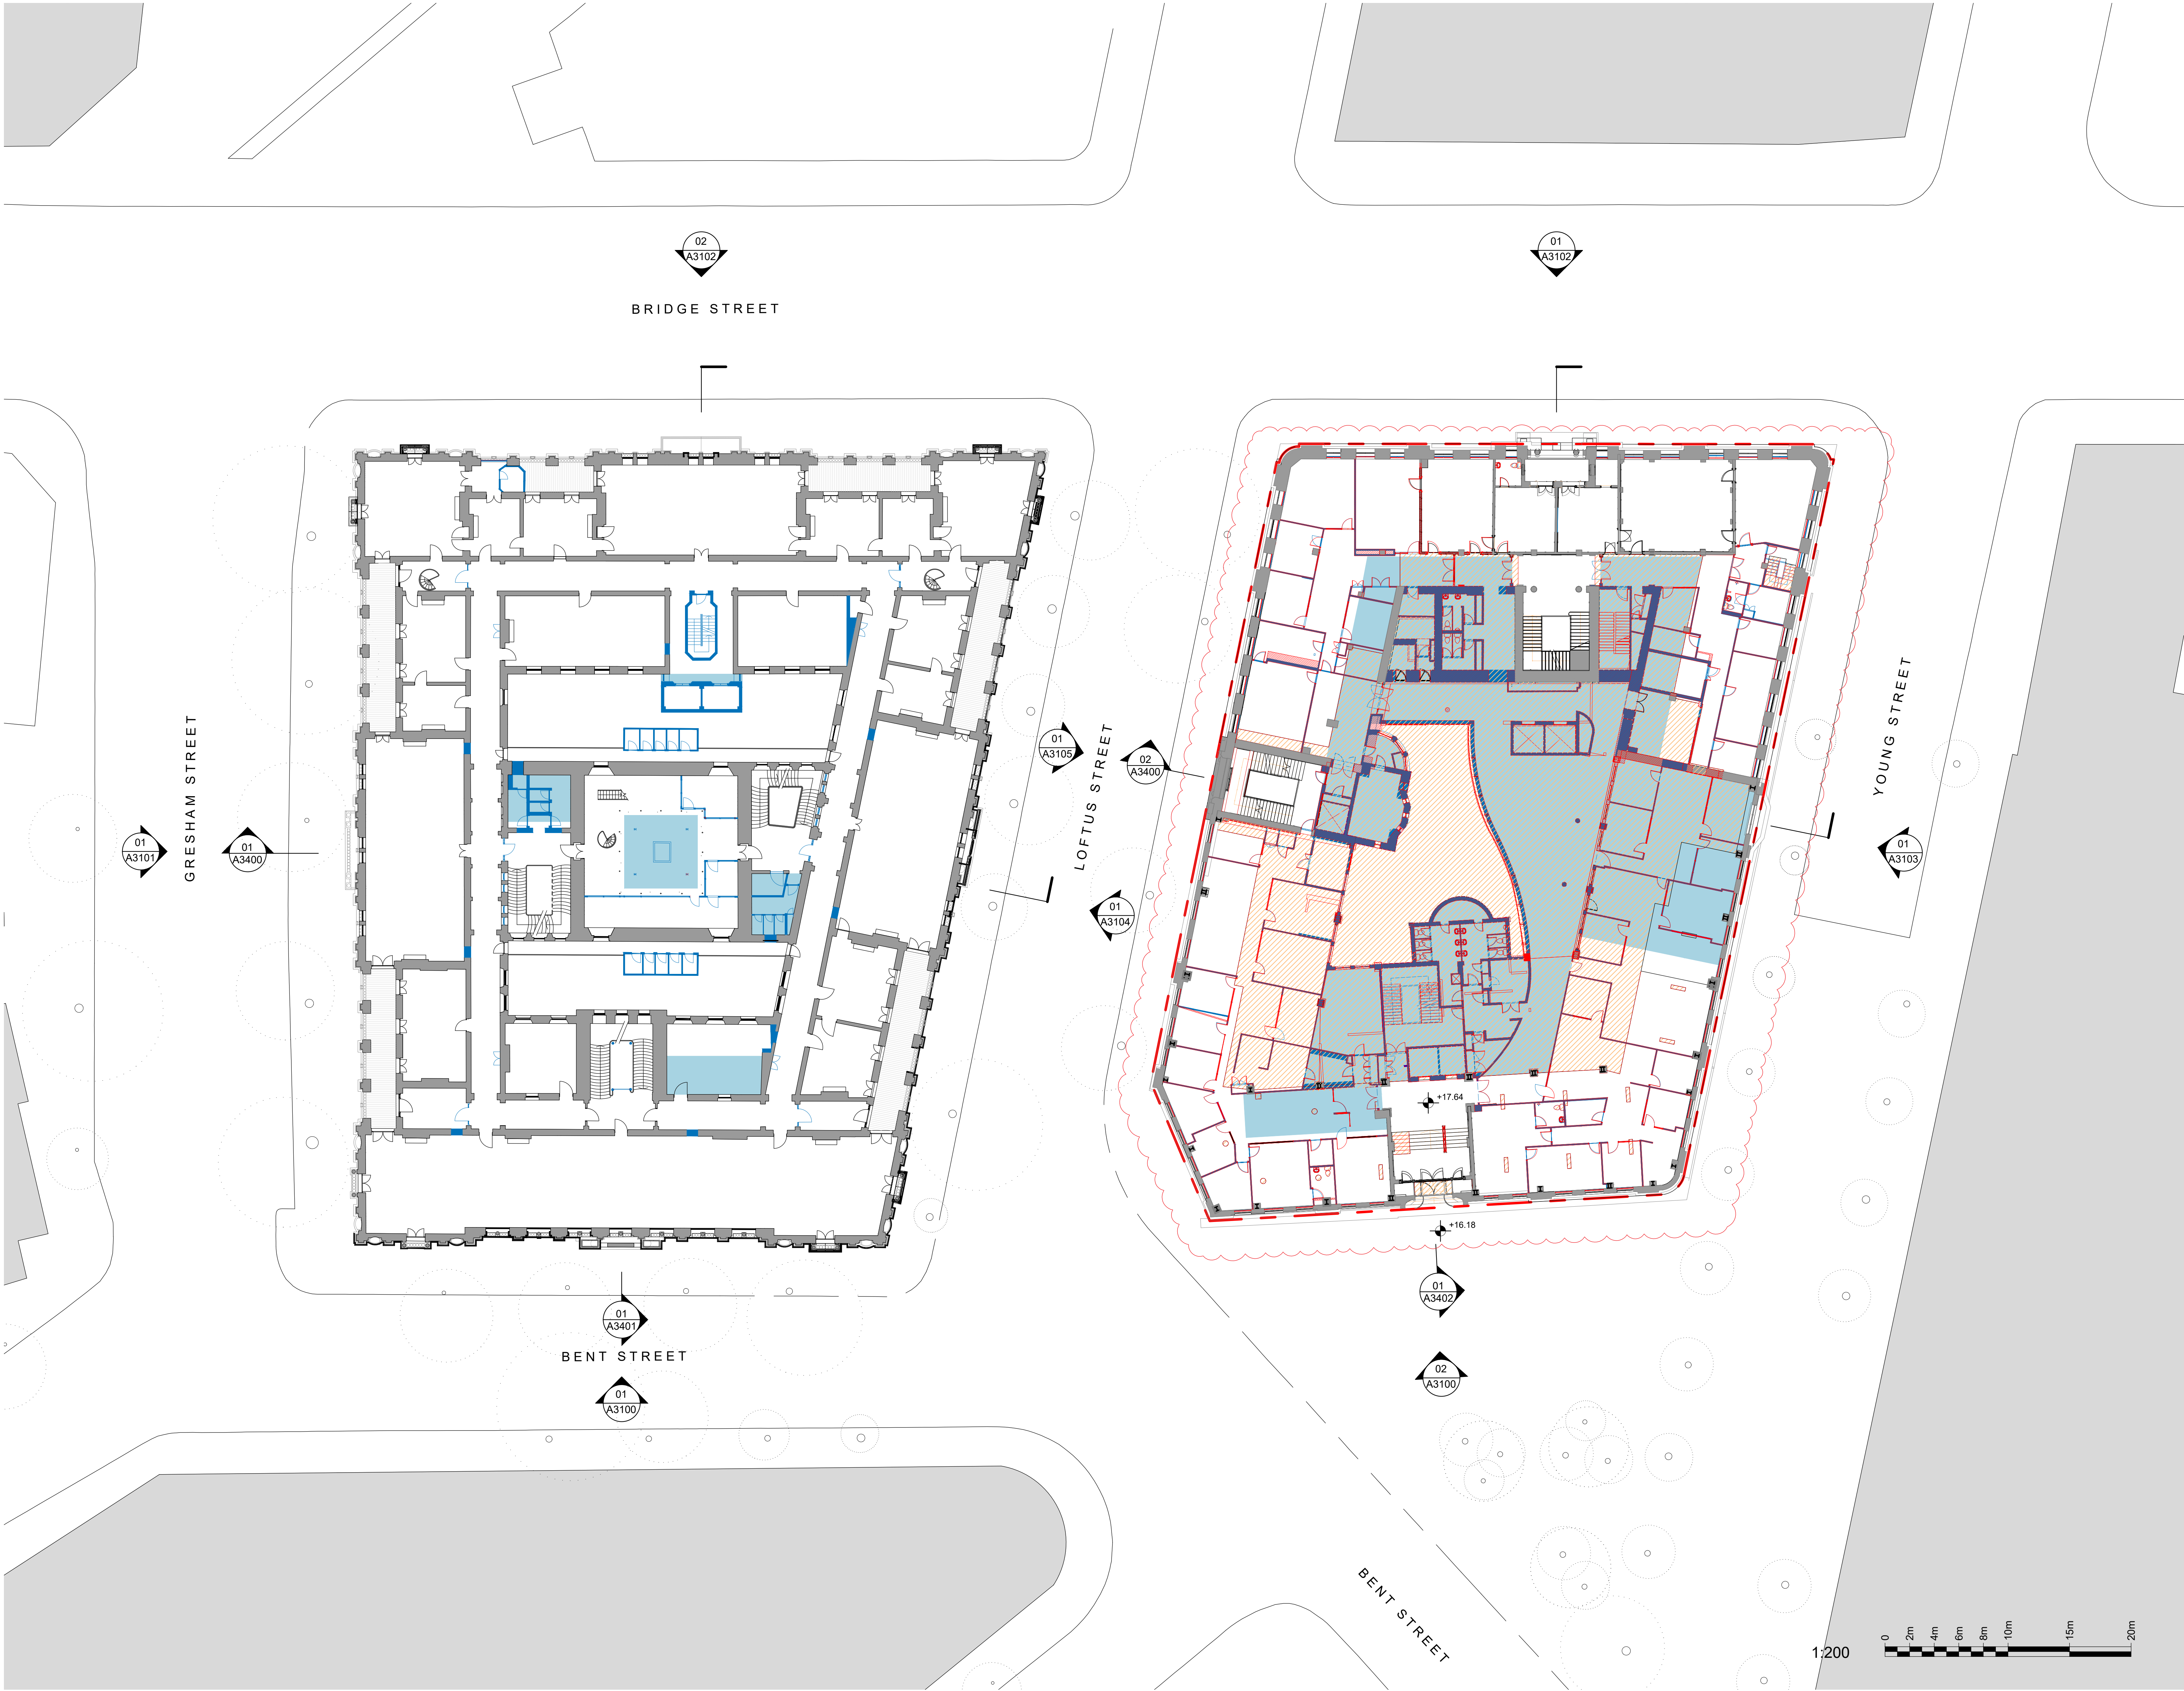

INTELLECTUAL PROPERTY
© Ridley Consolidated Group Pty Limited ("Ridley" and Make)
owns the intellectual property rights and moral rights to this
document in accordance with the Copyright Act 1968 (Cth).

This document may only be used by the client for the particular
project and express purpose for which it has been created. Any
unauthorised use of this document is an infringement of Ridley's
and Make's rights and is at the user's sole risk and liability.

KEYPLAN

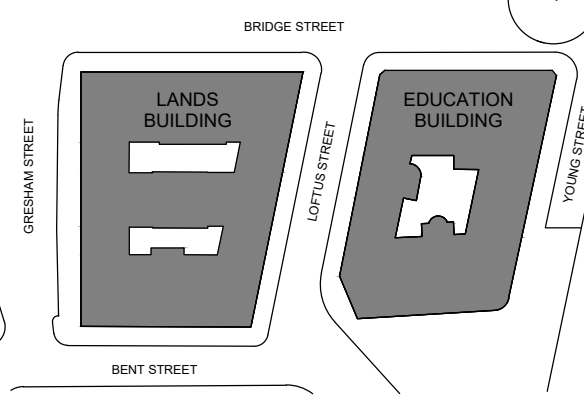

GENERAL NOTES
1. DIMENSIONS ARE IN MILLIMETERS UNO.
2. DO NOT SCALE OFF DRAWING.
3. ALL DIMENSIONS TO BE VERIFIED ON SITE BEFORE
PROCEEDING.
4. ALL DISCREPANCIES TO BE NOTIFIED IN WRITING TO
RIDLEY CONSOLIDATED GROUP PTY LIMITED
("RIDLEY" AND MAKE)

KEYS

- PROPOSED SLAB/ROOF DEMOLITION
- PROPOSED WALLS DEMOLITION
- WALLS DEMOLITION
(DA SUBMISSION)
- SLAB/FLOOR DEMOLITION
(DA SUBMISSION)
- SITE BOUNDARY

01 S4.55 MOD2 DEMOLITION 16.08.18
ISSUE DESCRIPTION DATE

DESIGN ARCHITECT

make

EXECUTIVE ARCHITECT

Ridley

INTERIOR DESIGNER

B A R

CLIENT
PONTIAC LAND
(AUSTRALIA) PTY, LTD.

PROJECT

**SANDSTONE
PRECINCT**
23-39 Bridge Street, Sydney 2000, Australia

PROJECT NUMBER

1166

SCALE 1:200 @B1 DRAWN BV CHECKED CH

STATUS

FOR INFORMATION

DRAWING

**DEMOLITION OVERLAYED
FLOOR PLANS - LANDS
BUILDING - LEVEL 01
EDUCATION BUILDING -
GROUND**

DRAWING NUMBER

SP-DA-G-2360


ISSUE

01

INTELLECTUAL PROPERTY
© Ridley Consolidated Group Pty Limited ("Ridley" and Make)
owns the intellectual property rights and moral rights to this
document in accordance with the Copyright Act 1968 (Cth).

This document may only be used by the client for the particular
project and express purpose for which it has been created. Any
unauthorised use of this document is an infringement of Ridley's
and Make's rights and is at the user's sole risk and liability.

KEYPLAN

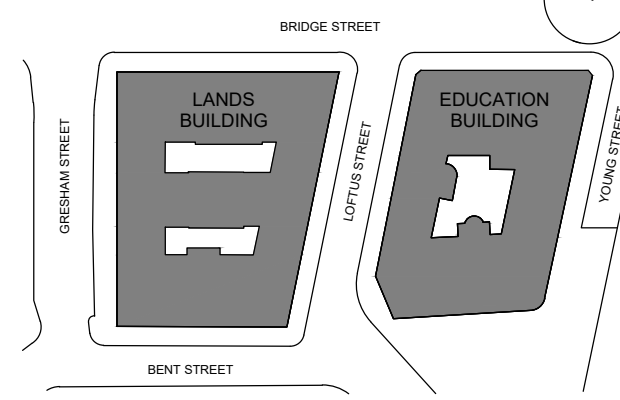

- GENERAL NOTES
1. DIMENSIONS ARE IN MILLIMETERS UNO.
 2. DO NOT SCALE OFF DRAWING.
 3. ALL DIMENSIONS TO BE VERIFIED ON SITE BEFORE PROCEEDING.
 4. ALL DISCREPANCIES TO BE NOTIFIED IN WRITING TO RIDLEY CONSOLIDATED GROUP PTY LIMITED ("RIDLEY" AND MAKE)

KEYS

- PROPOSED SLAB/ROOF DEMOLITION
- PROPOSED WALLS DEMOLITION
- WALLS DEMOLITION (DA SUBMISSION)
- SLAB/FLOOR DEMOLITION (DA SUBMISSION)

01 S4.55 MOD2 DEMOLITION 16.08.18
ISSUE DESCRIPTION DATE

DESIGN ARCHITECT

make

EXECUTIVE ARCHITECT

Ridley

INTERIOR DESIGNER

B A R

CLIENT
PONTIAC LAND
(AUSTRALIA) PTY, LTD.

PROJECT

**SANDSTONE
PRECINCT**
23-39 Bridge Street, Sydney 2000, Australia

PROJECT NUMBER

1166

SCALE 1:200 @B1 DRAWN BV CHECKED CH

STATUS

FOR INFORMATION

DRAWING


**DEMOLITION OVERLAYED
FLOOR PLANS - LANDS
BUILDING - LEVEL 02
EDUCATION BUILDING -
LEVEL 01**


DRAWING NUMBER

SP-DA-G-2361

ISSUE

01

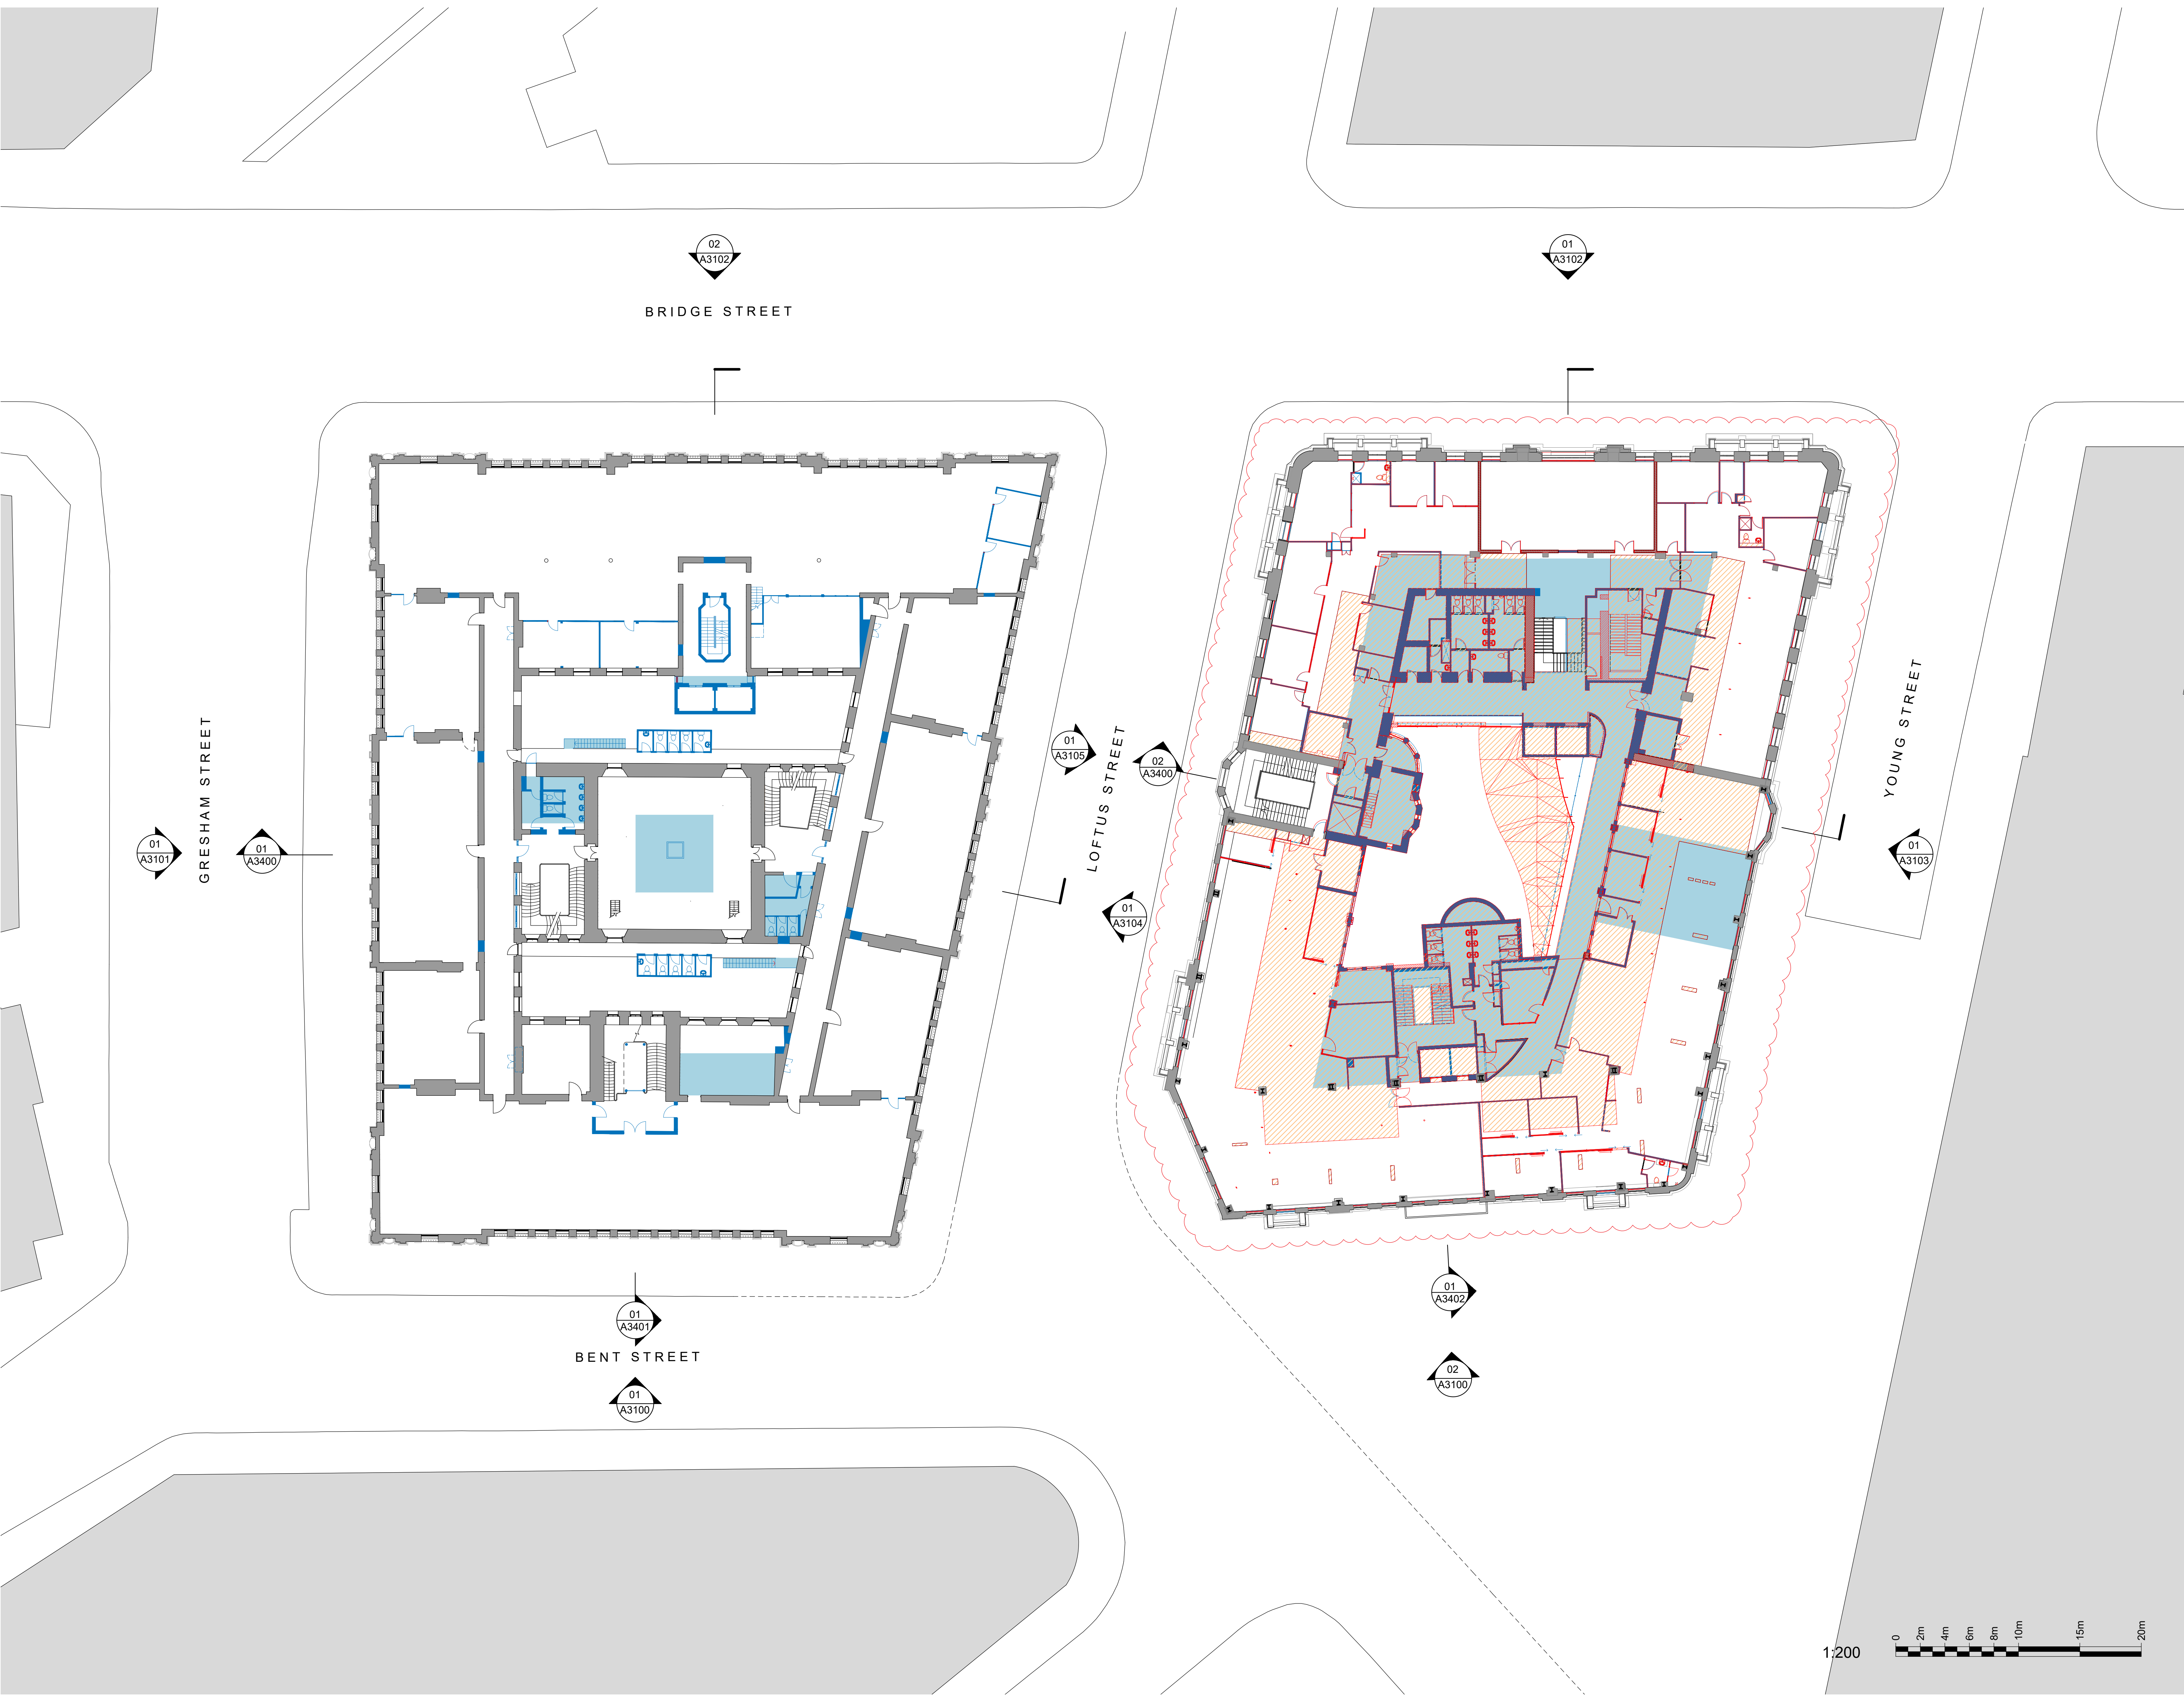

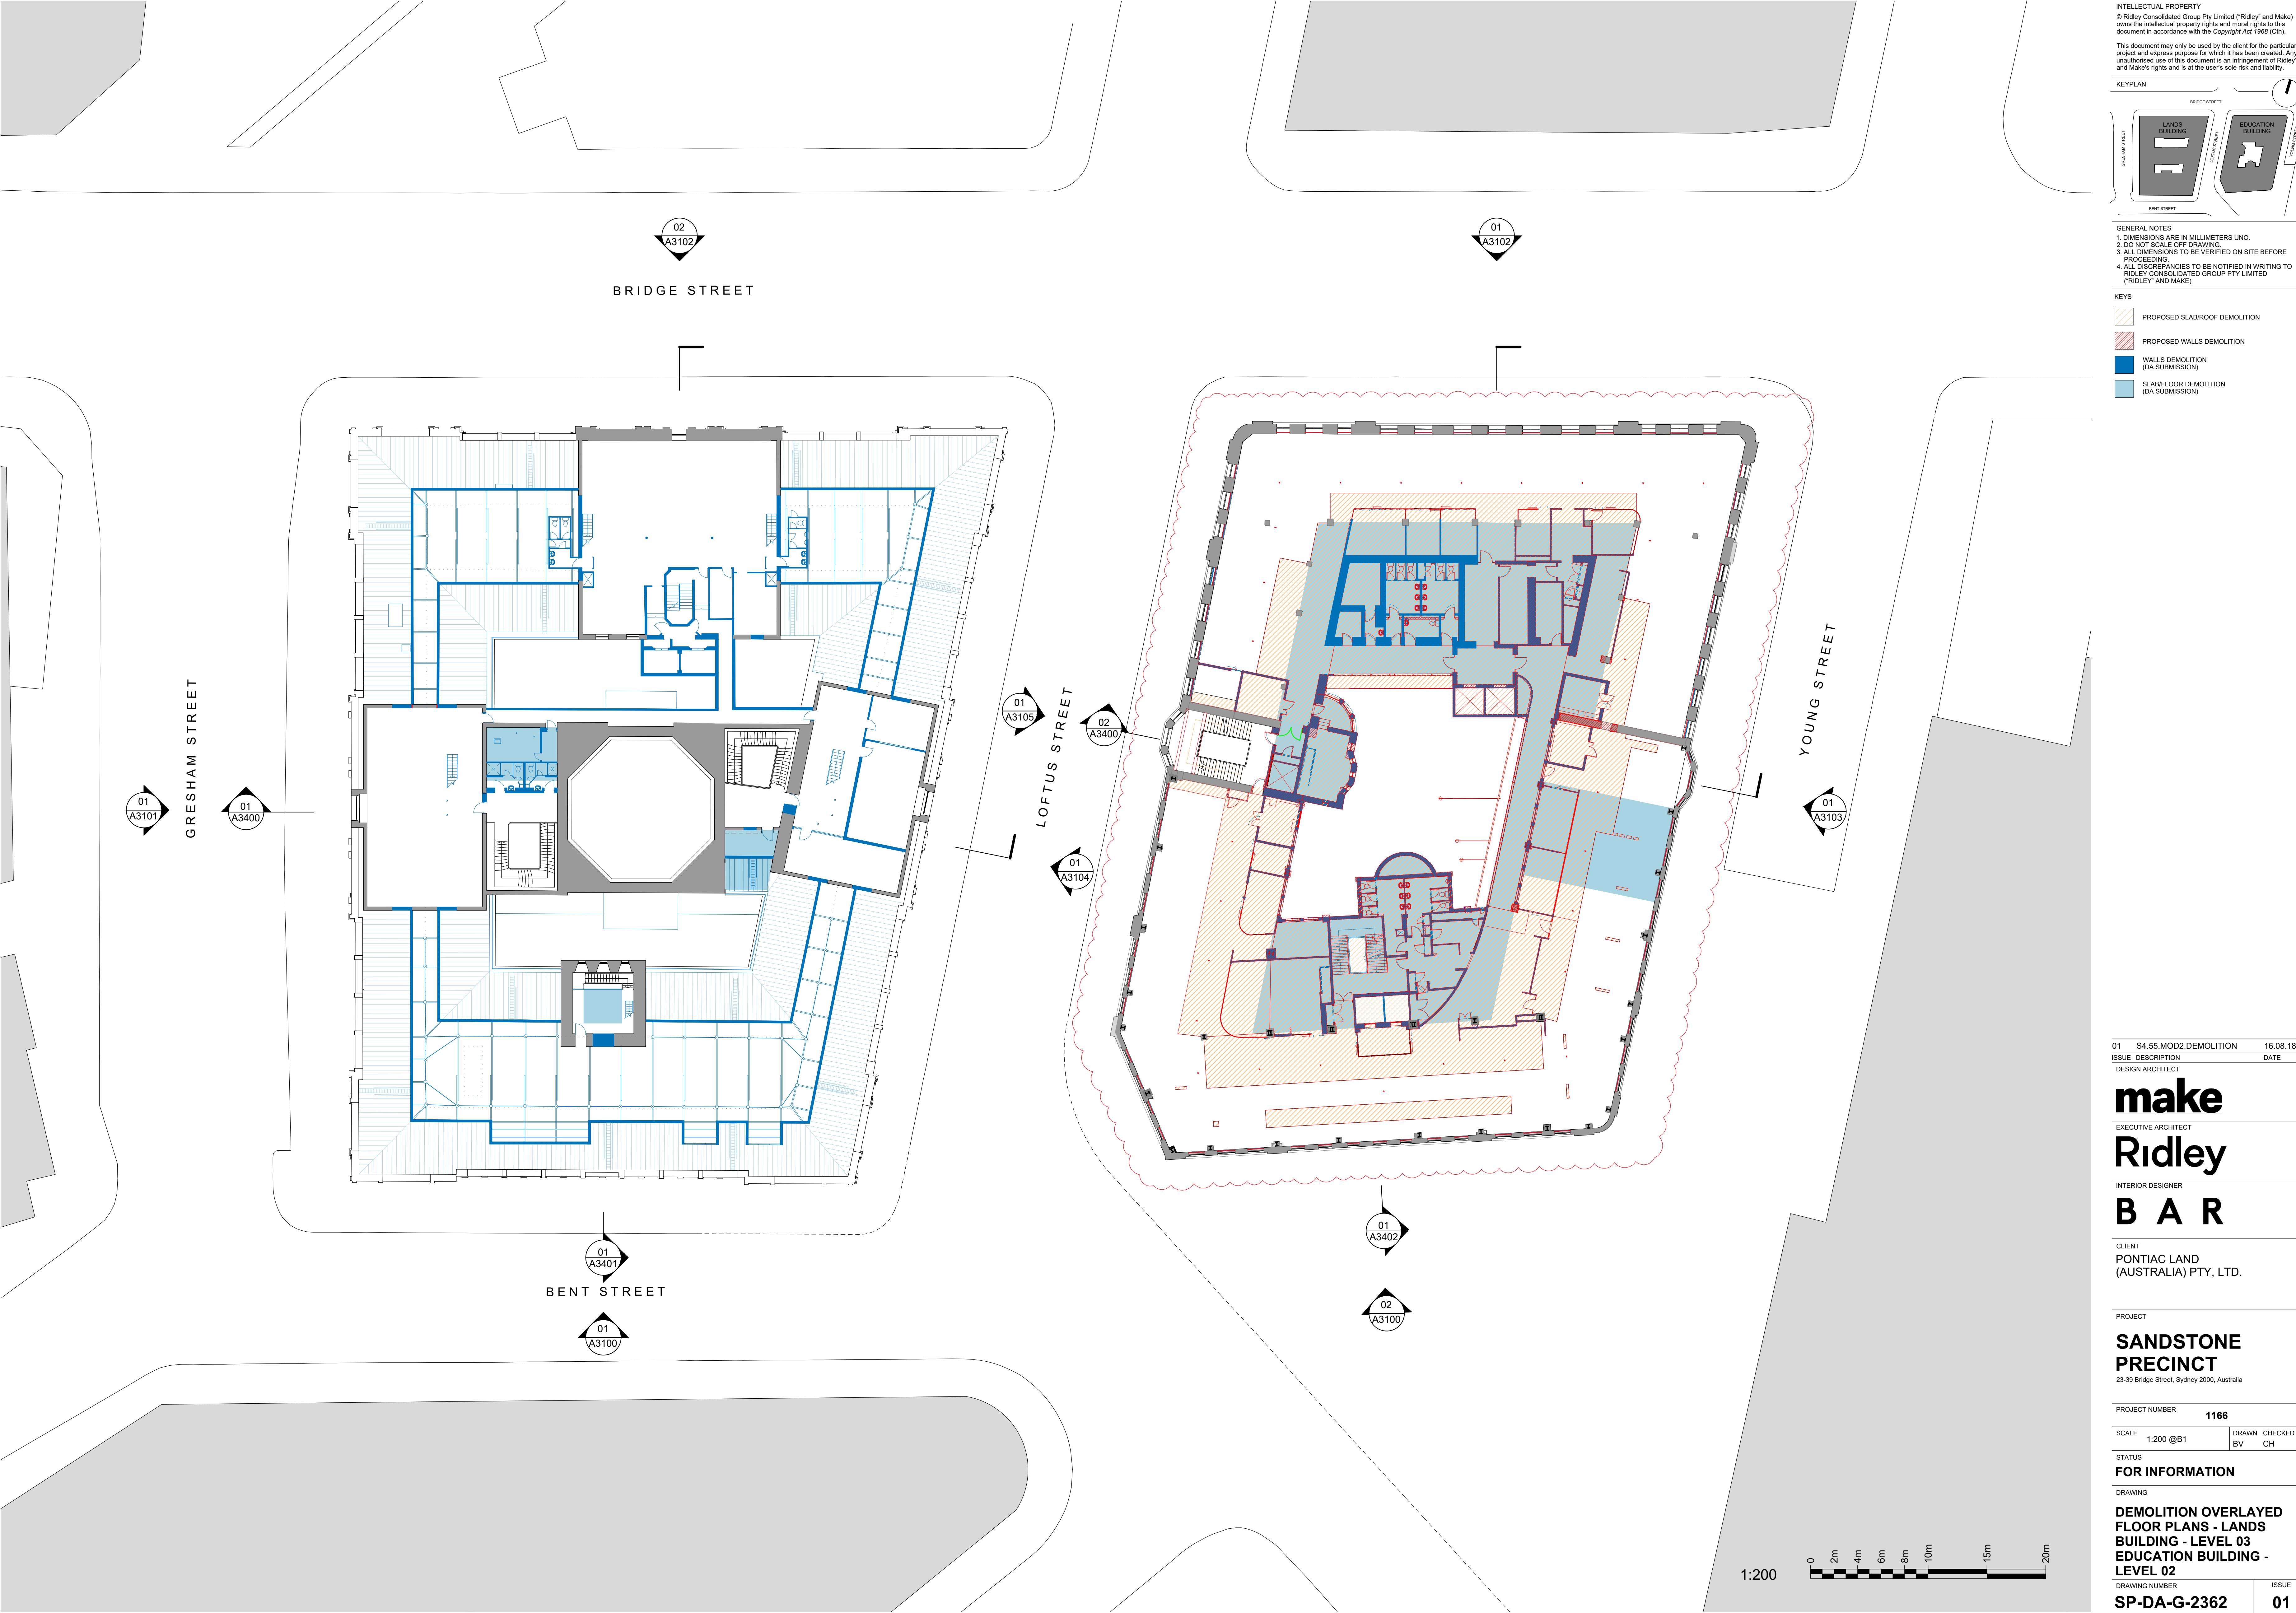

INTELLECTUAL PROPERTY
© Ridley Consolidated Group Pty Limited ("Ridley" and Make) owns the intellectual property rights and moral rights to this document in accordance with the Copyright Act 1968 (Cth).
This document may only be used by the client for the particular project and express purpose for which it has been created. Any unauthorised use of this document is an infringement of Ridley's and Make's rights and is at the user's sole risk and liability.

KEYPLAN

- GENERAL NOTES**
- 1. DIMENSIONS ARE IN MILLIMETERS UNO.
 - 2. DO NOT SCALE OFF DRAWING.
 - 3. ALL DIMENSIONS TO BE VERIFIED ON SITE BEFORE PROCEEDING.
 - 4. ALL DISCREPANCIES TO BE NOTIFIED IN WRITING TO RIDLEY CONSOLIDATED GROUP PTY LIMITED ("RIDLEY" AND MAKE)
- KEYS**
- PROPOSED SLAB/ROOF DEMOLITION
 - PROPOSED WALLS DEMOLITION
 - WALLS DEMOLITION (DA SUBMISSION)
 - SLAB/FLOOR DEMOLITION (DA SUBMISSION)

01	S4.55 MOD2 DEMOLITION	16.08.18
ISSUE	DESCRIPTION	DATE

DESIGN ARCHITECT

make
EXECUTIVE ARCHITECT

Ridley

INTERIOR DESIGNER

B A R

CLIENT

PONTIAC LAND
(AUSTRALIA) PTY, LTD.

PROJECT

**SANDSTONE
PRECINCT**
23-39 Bridge Street, Sydney 2000, Australia

PROJECT NUMBER	1166
----------------	------

SCALE	1:200 @B1	DRAWN	CHECKED
		BV	CH


STATUS


FOR INFORMATION

DRAWING

**DEMOLITION OVERLAYED
FLOOR PLANS - LANDS
BUILDING - LEVEL 03
EDUCATION BUILDING -
LEVEL 02**

DRAWING NUMBER	SP-DA-G-2362	ISSUE	01
----------------	--------------	-------	----

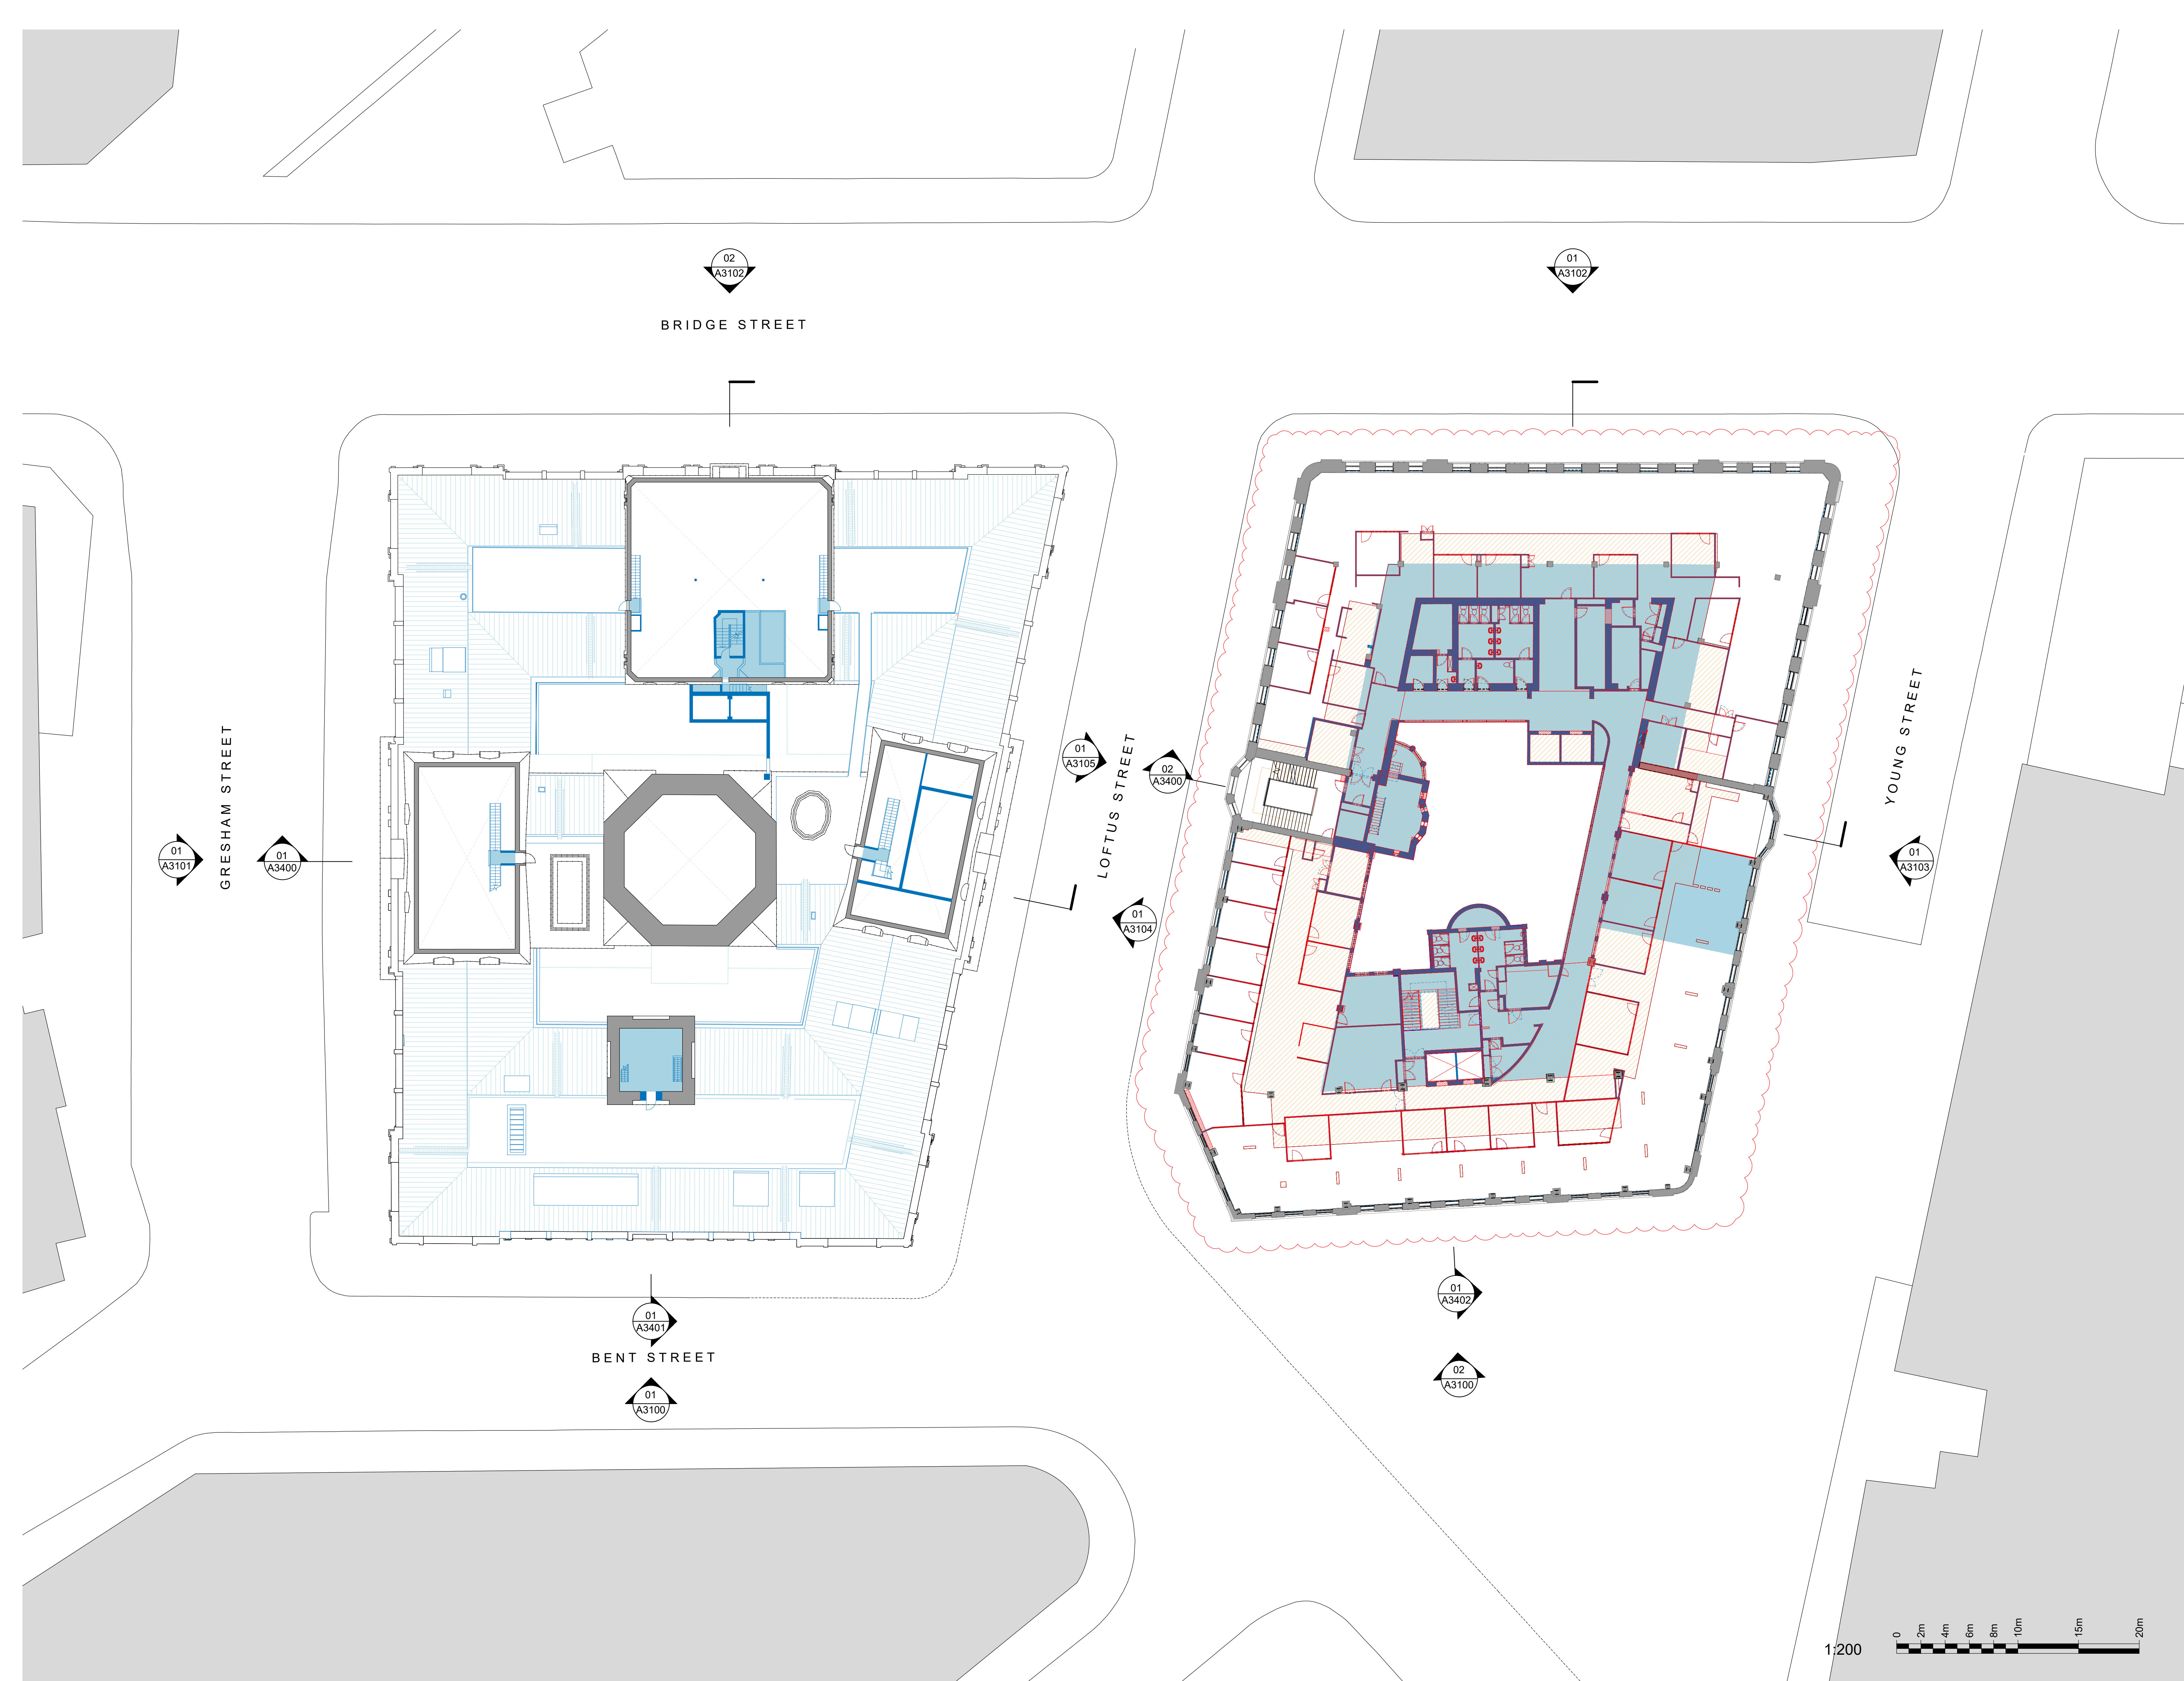


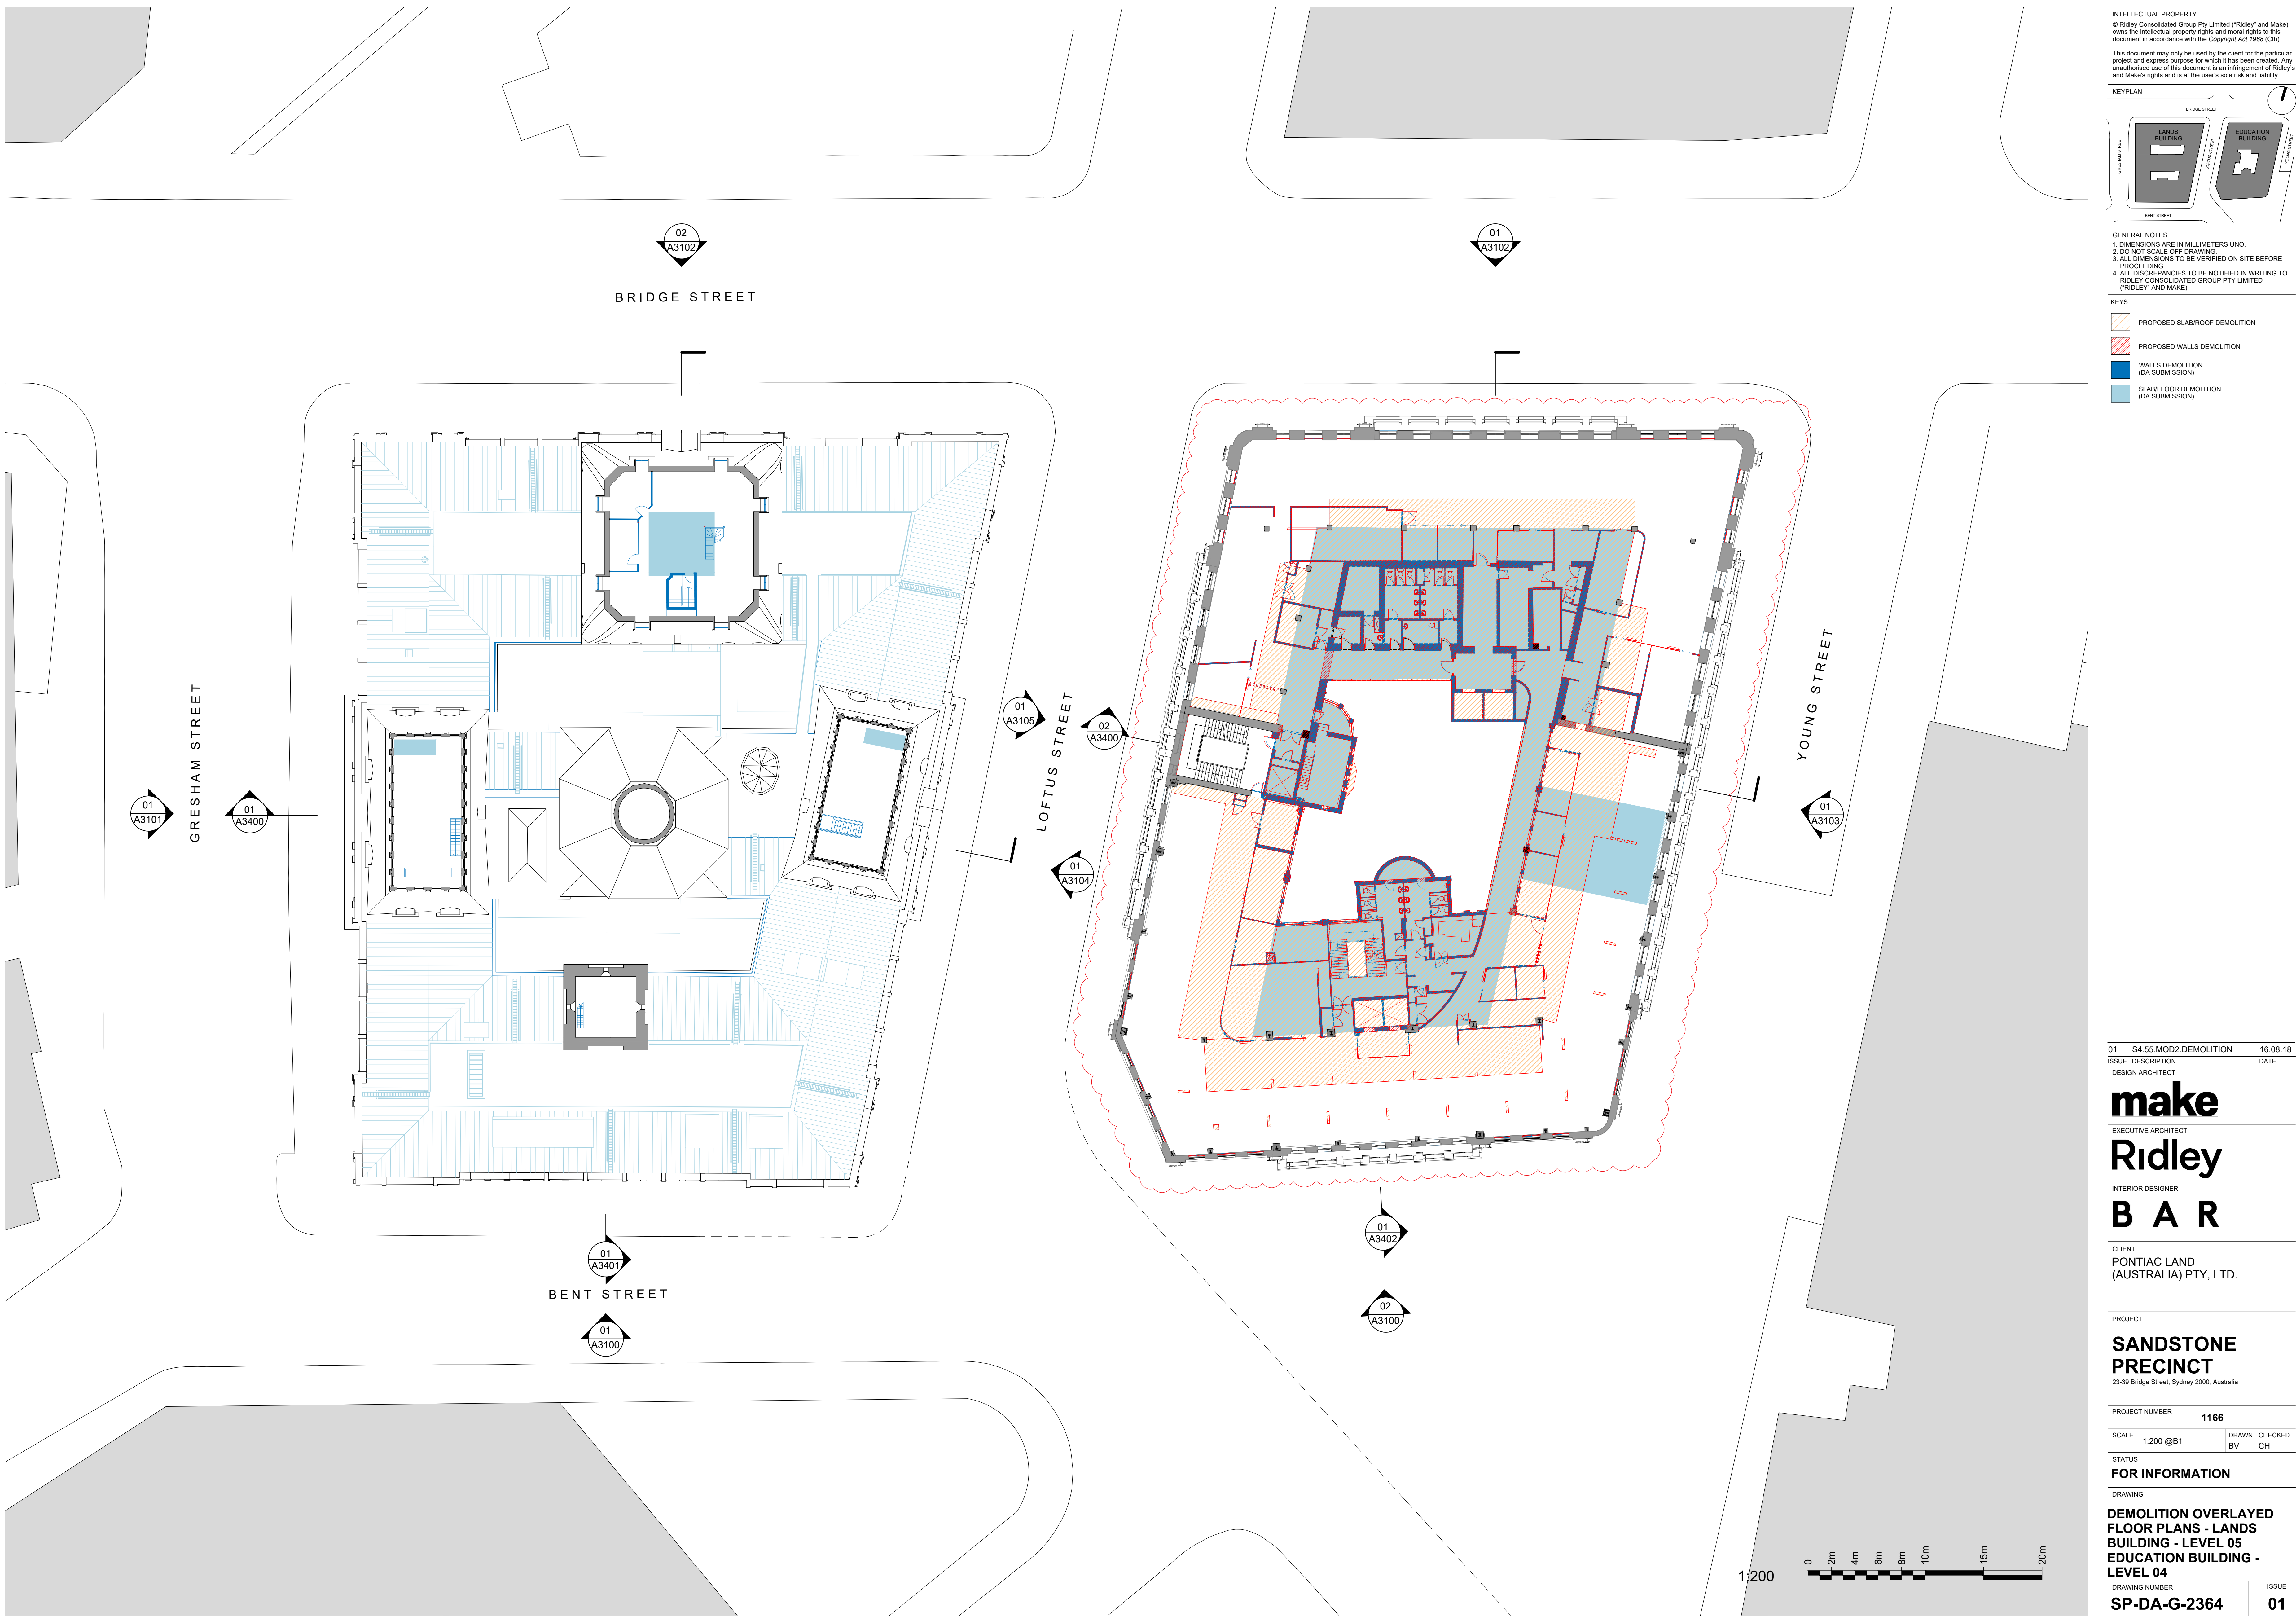

INTELLECTUAL PROPERTY
© Ridley Consolidated Group Pty Limited ("Ridley" and Make) owns the intellectual property rights and moral rights to this document in accordance with the Copyright Act 1968 (Cth).

This document may only be used by the client for the particular project and express purpose for which it has been created. Any unauthorised use of this document is an infringement of Ridley's and Make's rights and is at the user's sole risk and liability.

KEYPLAN

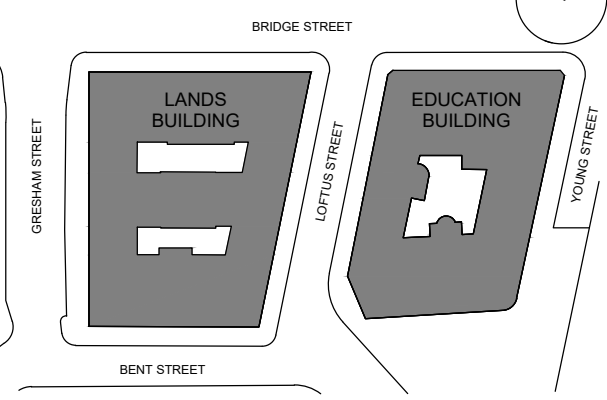

- GENERAL NOTES
1. DIMENSIONS ARE IN MILLIMETERS UNO.
 2. DO NOT SCALE OFF DRAWING.
 3. ALL DIMENSIONS TO BE VERIFIED ON SITE BEFORE PROCEEDING.
 4. ALL DISCREPANCIES TO BE NOTIFIED IN WRITING TO RIDLEY CONSOLIDATED GROUP PTY LIMITED ("RIDLEY" AND MAKE)

KEYS

- PROPOSED SLAB/ROOF DEMOLITION
- PROPOSED WALLS DEMOLITION
- WALLS DEMOLITION (DA SUBMISSION)
- SLAB/FLOOR DEMOLITION (DA SUBMISSION)

01 S4.55 MOD2 DEMOLITION 16.08.18
ISSUE DESCRIPTION DATE

DESIGN ARCHITECT

make

EXECUTIVE ARCHITECT

Ridley

INTERIOR DESIGNER

B A R

CLIENT
PONTIAC LAND
(AUSTRALIA) PTY, LTD.

PROJECT

**SANDSTONE
PRECINCT**
23-39 Bridge Street, Sydney 2000, Australia

PROJECT NUMBER

1166

SCALE 1:200 @B1

DRAWN CHECKED
BV CH

STATUS

FOR INFORMATION

DRAWING


**DEMOLITION OVERLAYED
FLOOR PLANS - LANDS
BUILDING - LEVEL 05
EDUCATION BUILDING -
LEVEL 04**

DRAWING NUMBER

SP-DA-G-2364

ISSUE

01

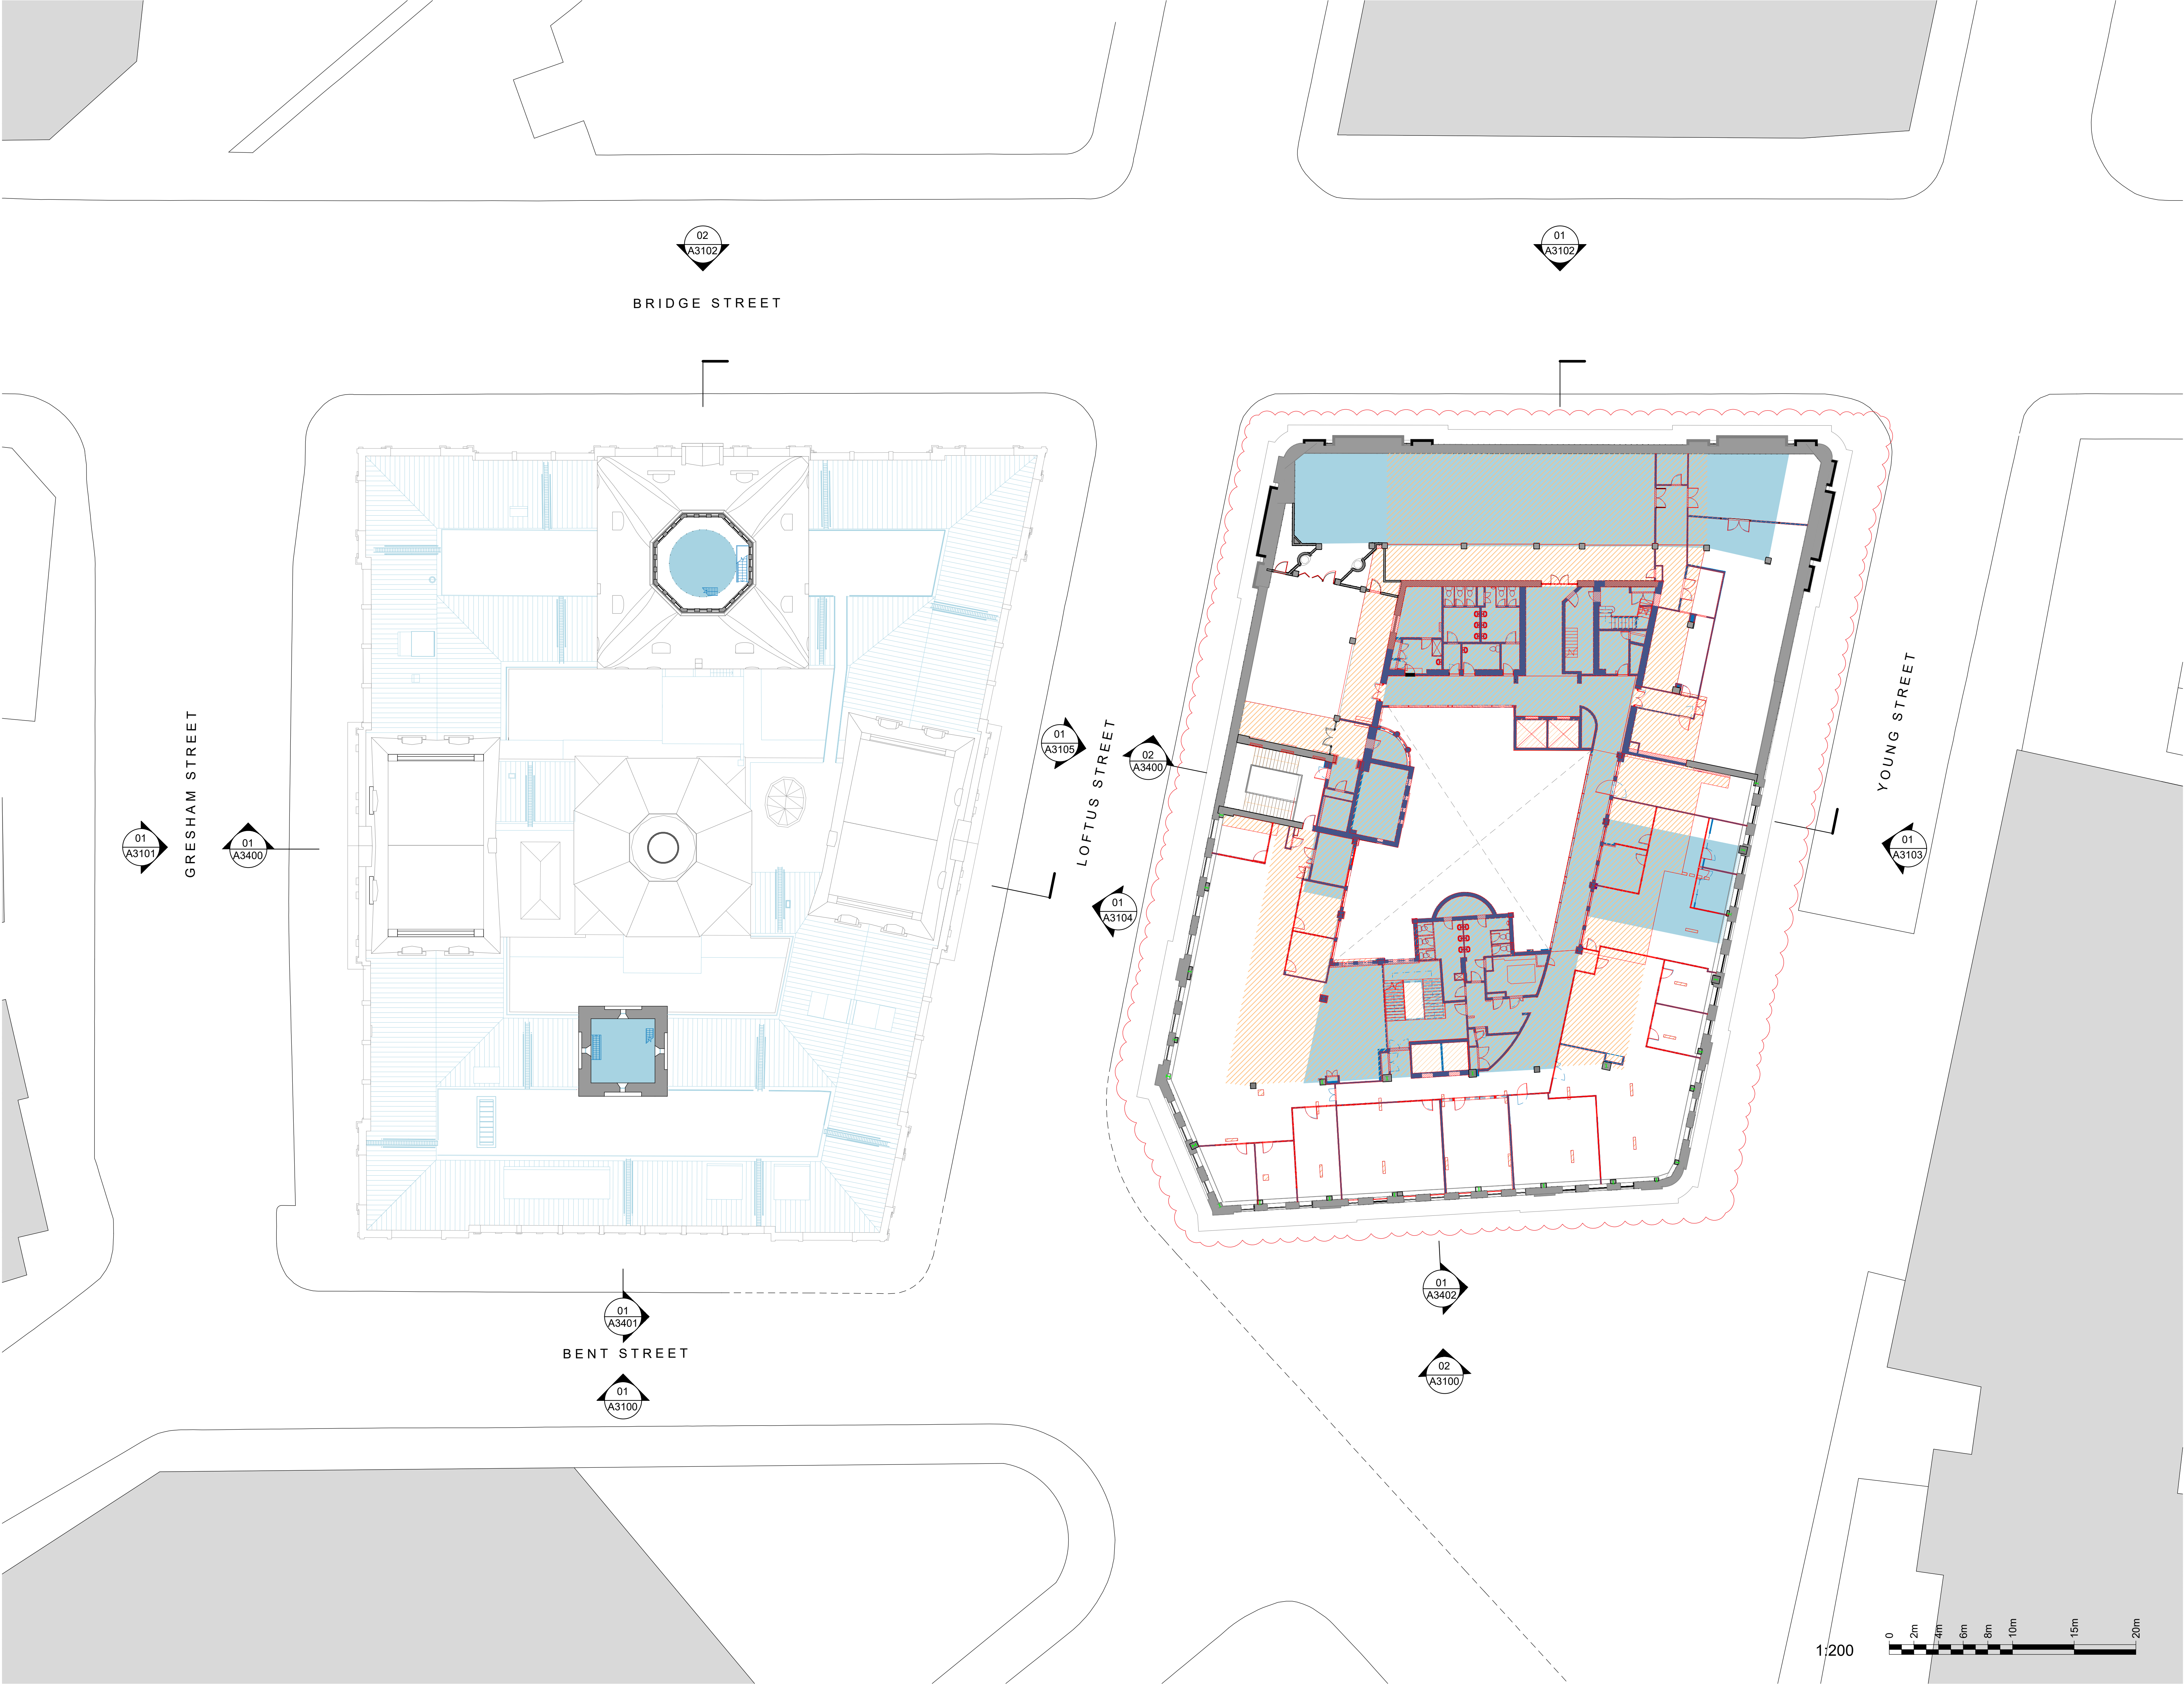

INTELLECTUAL PROPERTY
© Ridley Consolidated Group Pty Limited ("Ridley" and Make) owns the intellectual property rights and moral rights to this document in accordance with the Copyright Act 1968 (Cth).

This document may only be used by the client for the particular project and express purpose for which it has been created. Any unauthorised use of this document is an infringement of Ridley's and Make's rights and is at the user's sole risk and liability.

KEYPLAN

- GENERAL NOTES
1. DIMENSIONS ARE IN MILLIMETERS UNO.
 2. DO NOT SCALE OFF DRAWING.
 3. ALL DIMENSIONS TO BE VERIFIED ON SITE BEFORE PROCEEDING.
 4. ALL DISCREPANCIES TO BE NOTIFIED IN WRITING TO RIDLEY CONSOLIDATED GROUP PTY LIMITED ("RIDLEY" AND MAKE)

- KEYS
- PROPOSED SLAB/ROOF DEMOLITION
 - PROPOSED WALLS DEMOLITION
 - WALLS DEMOLITION (DA SUBMISSION)
 - SLAB/FLOOR DEMOLITION (DA SUBMISSION)

01	S4.55 MOD2 DEMOLITION	16.08.18
ISSUE	DESCRIPTION	DATE

DESIGN ARCHITECT

make

EXECUTIVE ARCHITECT

Ridley

INTERIOR DESIGNER

B A R

CLIENT
PONTIAC LAND
(AUSTRALIA) PTY, LTD.

PROJECT

**SANDSTONE
PRECINCT**

23-39 Bridge Street, Sydney 2000, Australia

PROJECT NUMBER		1166	
SCALE	1:200 @B1	DRAWN	CHECKED
		BV	CH


STATUS

FOR INFORMATION

DRAWING

**DEMOLITION OVERLAYED
FLOOR PLANS - LANDS
BUILDING - LEVEL 06
EDUCATION BUILDING -
LEVEL 05**


DRAWING NUMBER	SP-DA-G-2365	ISSUE	01
----------------	--------------	-------	----

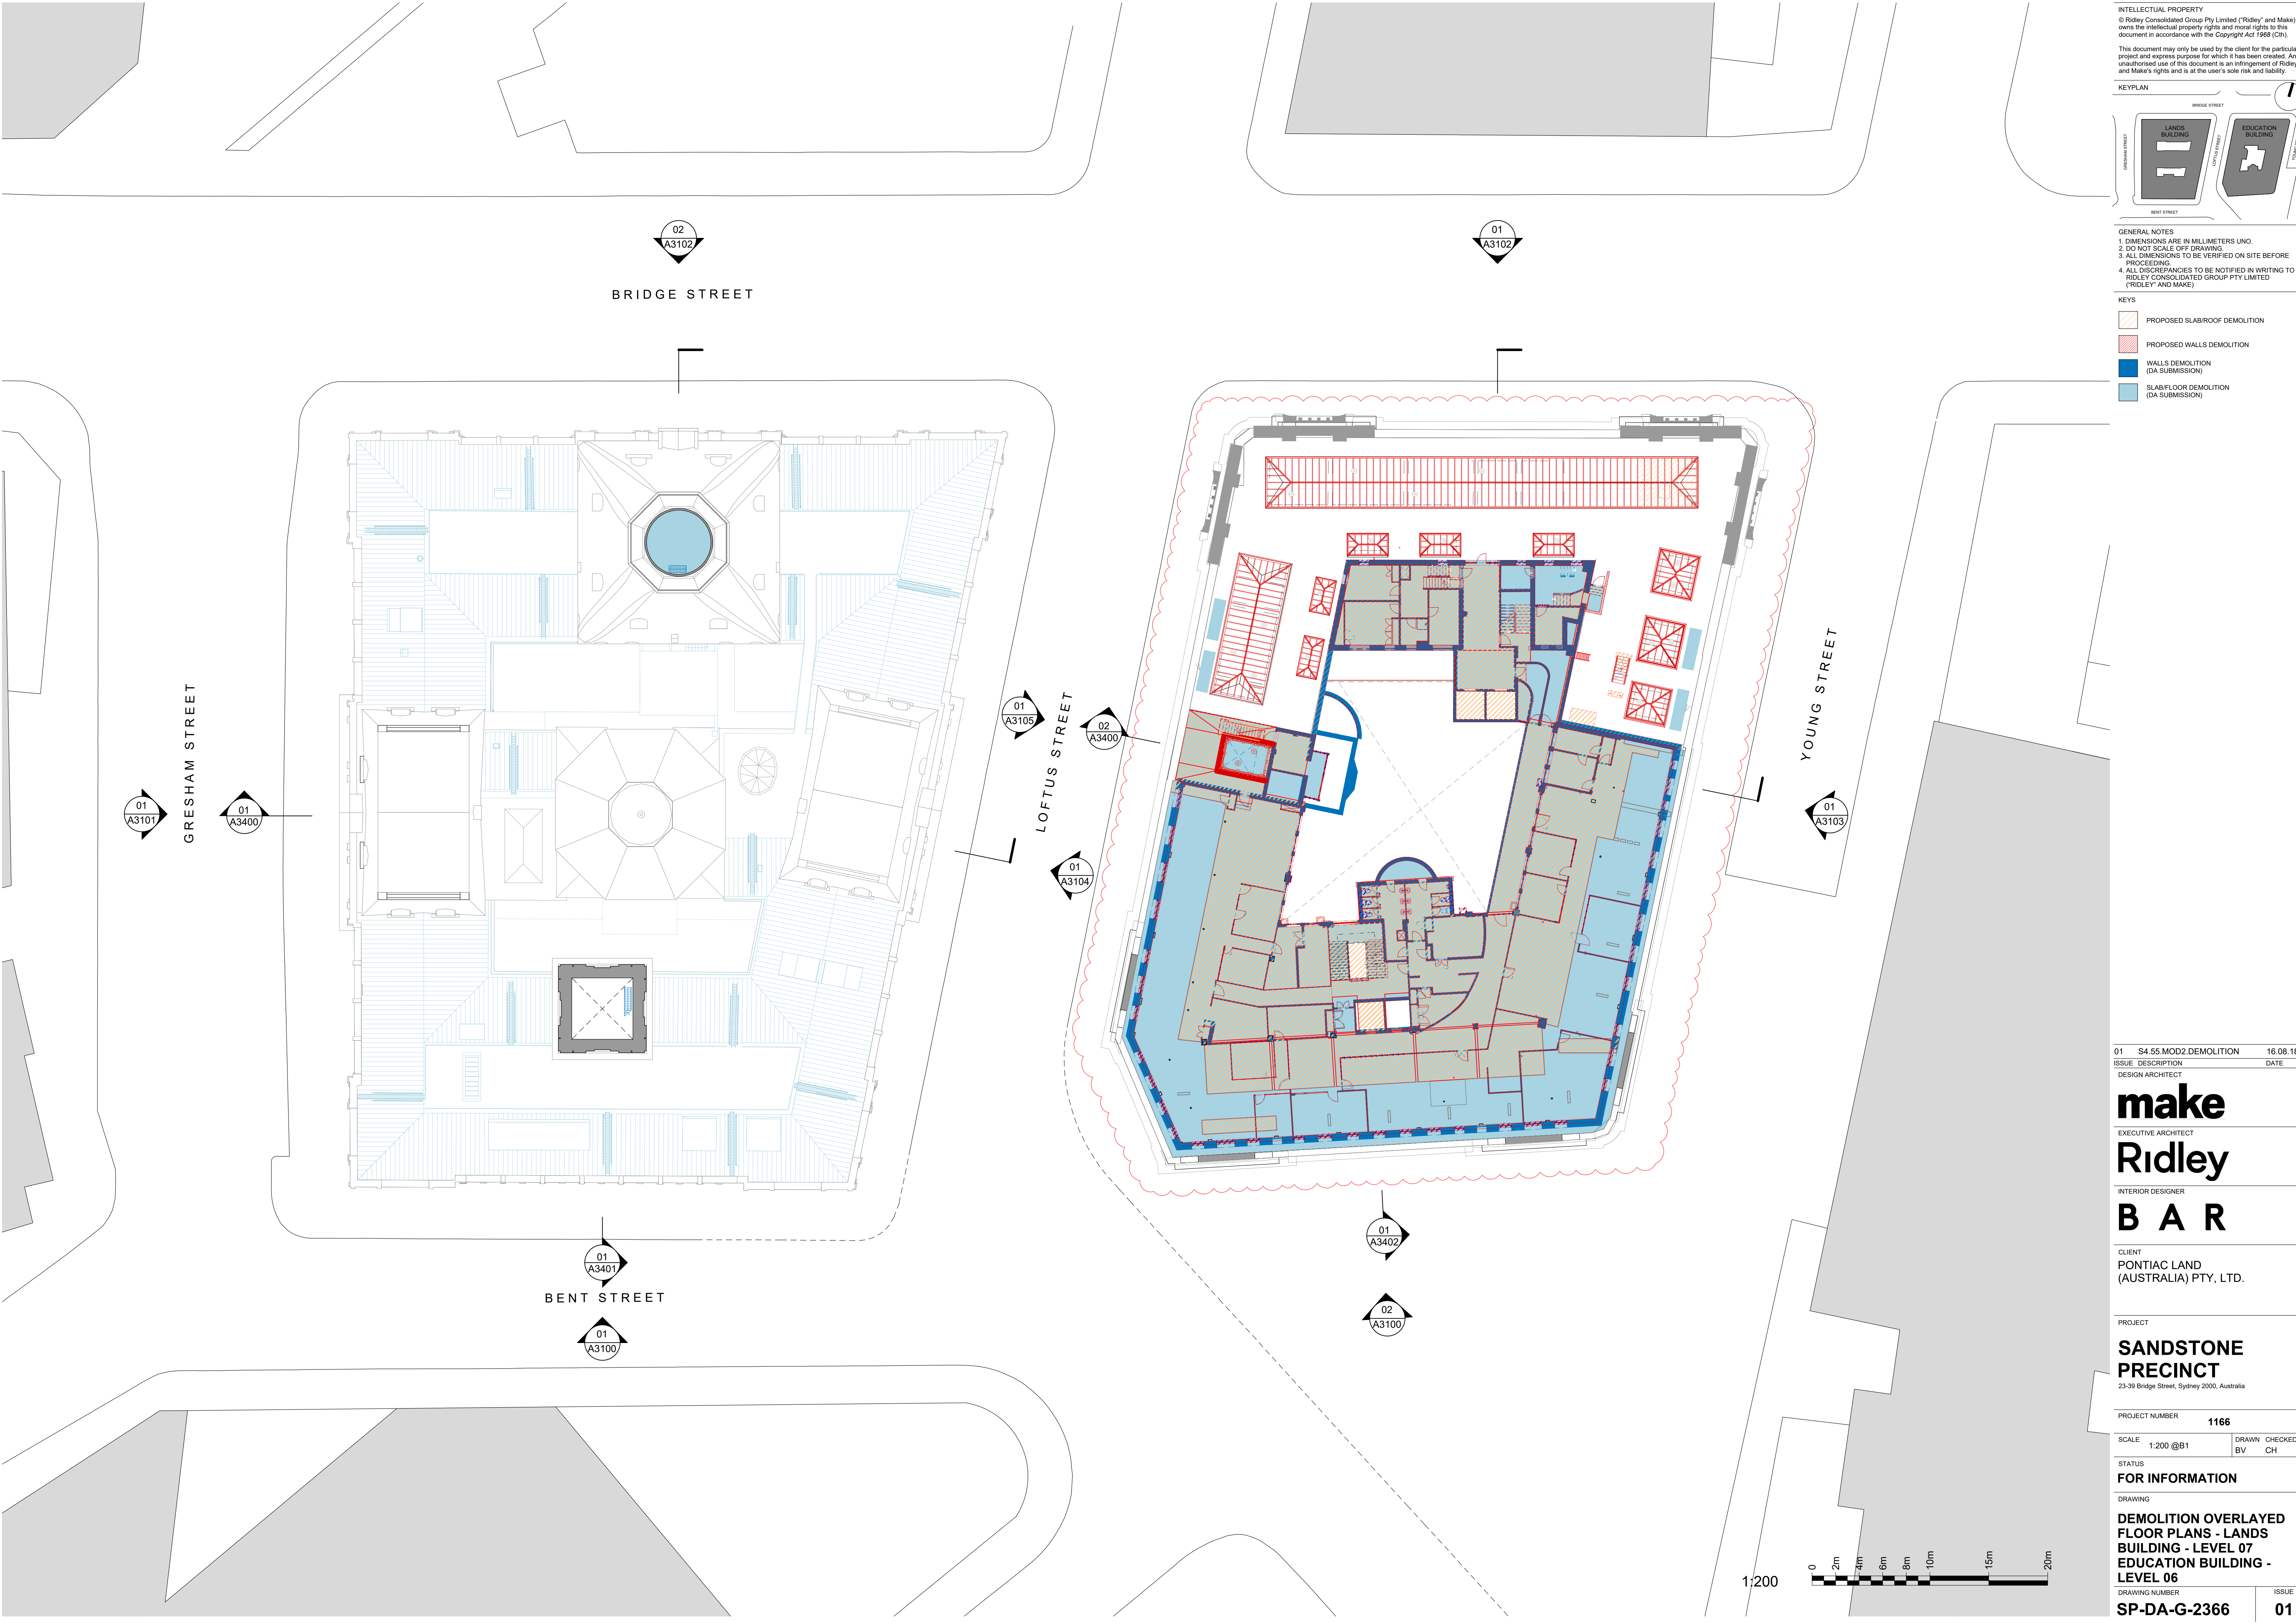

INTELLECTUAL PROPERTY
© Ridley Consolidated Group Pty Limited ("Ridley" and Make)
owns the intellectual property rights and moral rights to this
document in accordance with the Copyright Act 1968 (Cth).

This document may only be used by the client for the particular
project and express purpose for which it has been created. Any
unauthorised use of this document is an infringement of Ridley's
and Make's rights and is at the user's sole risk and liability.

KEYPLAN

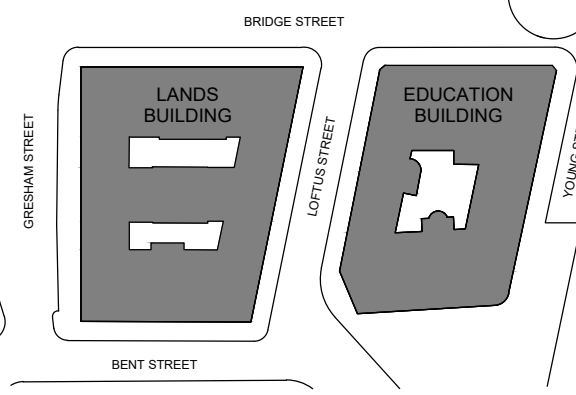

- GENERAL NOTES
1. DIMENSIONS ARE IN MILLIMETERS UNO.
 2. DO NOT SCALE OFF DRAWING.
 3. ALL DIMENSIONS TO BE VERIFIED ON SITE BEFORE PROCEEDING.
 4. ALL DISCREPANCIES TO BE NOTIFIED IN WRITING TO RIDLEY CONSOLIDATED GROUP PTY LIMITED ("RIDLEY" AND MAKE)

KEYS

- PROPOSED SLAB/ROOF DEMOLITION
- PROPOSED WALLS DEMOLITION
- WALLS DEMOLITION (DA SUBMISSION)
- SLAB/FLOOR DEMOLITION (DA SUBMISSION)

01	S4.55 MOD2 DEMOLITION	16.08.18
ISSUE	DESCRIPTION	DATE

DESIGN ARCHITECT

make

EXECUTIVE ARCHITECT

Ridley

INTERIOR DESIGNER

B A R

CLIENT
PONTIAC LAND
(AUSTRALIA) PTY, LTD.

PROJECT

**SANDSTONE
PRECINCT**
23-39 Bridge Street, Sydney 2000, Australia

PROJECT NUMBER

1166

SCALE	1:200 @B1	DRAWN	CHECKED
		BV	CH

STATUS


FOR INFORMATION

DRAWING

**DEMOLITION OVERLAYED
FLOOR PLANS - LANDS
BUILDING - LEVEL 07
EDUCATION BUILDING -
LEVEL 06**

DRAWING NUMBER
SP-DA-G-2366


ISSUE
01

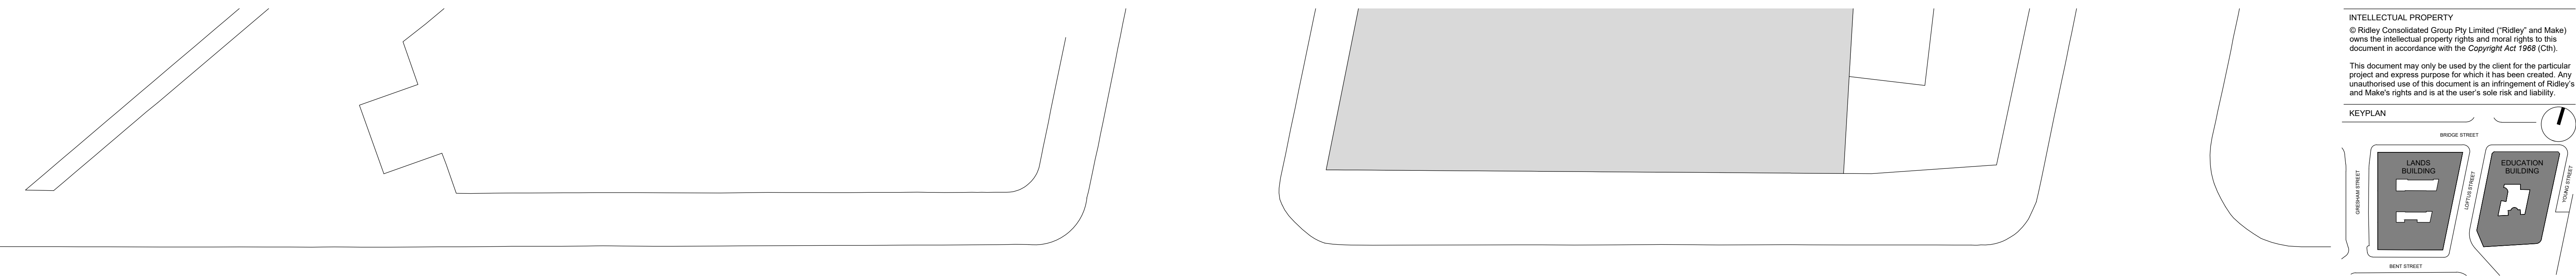


INTELLECTUAL PROPERTY
© Ridley Consolidated Group Pty Limited ("Ridley" and Make) owns the intellectual property rights and moral rights to this document in accordance with the Copyright Act 1968 (Cth).
This document may only be used by the client for the particular project and express purpose for which it has been created. Any unauthorised use of this document is an infringement of Ridley's and Make's rights and is at the user's sole risk and liability.

GENERAL NOTES
1. DIMENSIONS ARE IN MILLIMETERS UNO.
2. DO NOT SCALE OFF DRAWING.
3. ALL DIMENSIONS TO BE VERIFIED ON SITE BEFORE PROCEEDING.
4. ALL DISCREPANCIES TO BE NOTIFIED IN WRITING TO RIDLEY CONSOLIDATED GROUP PTY LIMITED ("RIDLEY" AND MAKE)

- KEYS
- PROPOSED SLAB/ROOF DEMOLITION
 - PROPOSED WALLS DEMOLITION
 - WALLS DEMOLITION (DA SUBMISSION)
 - SLAB/FLOOR DEMOLITION (DA SUBMISSION)

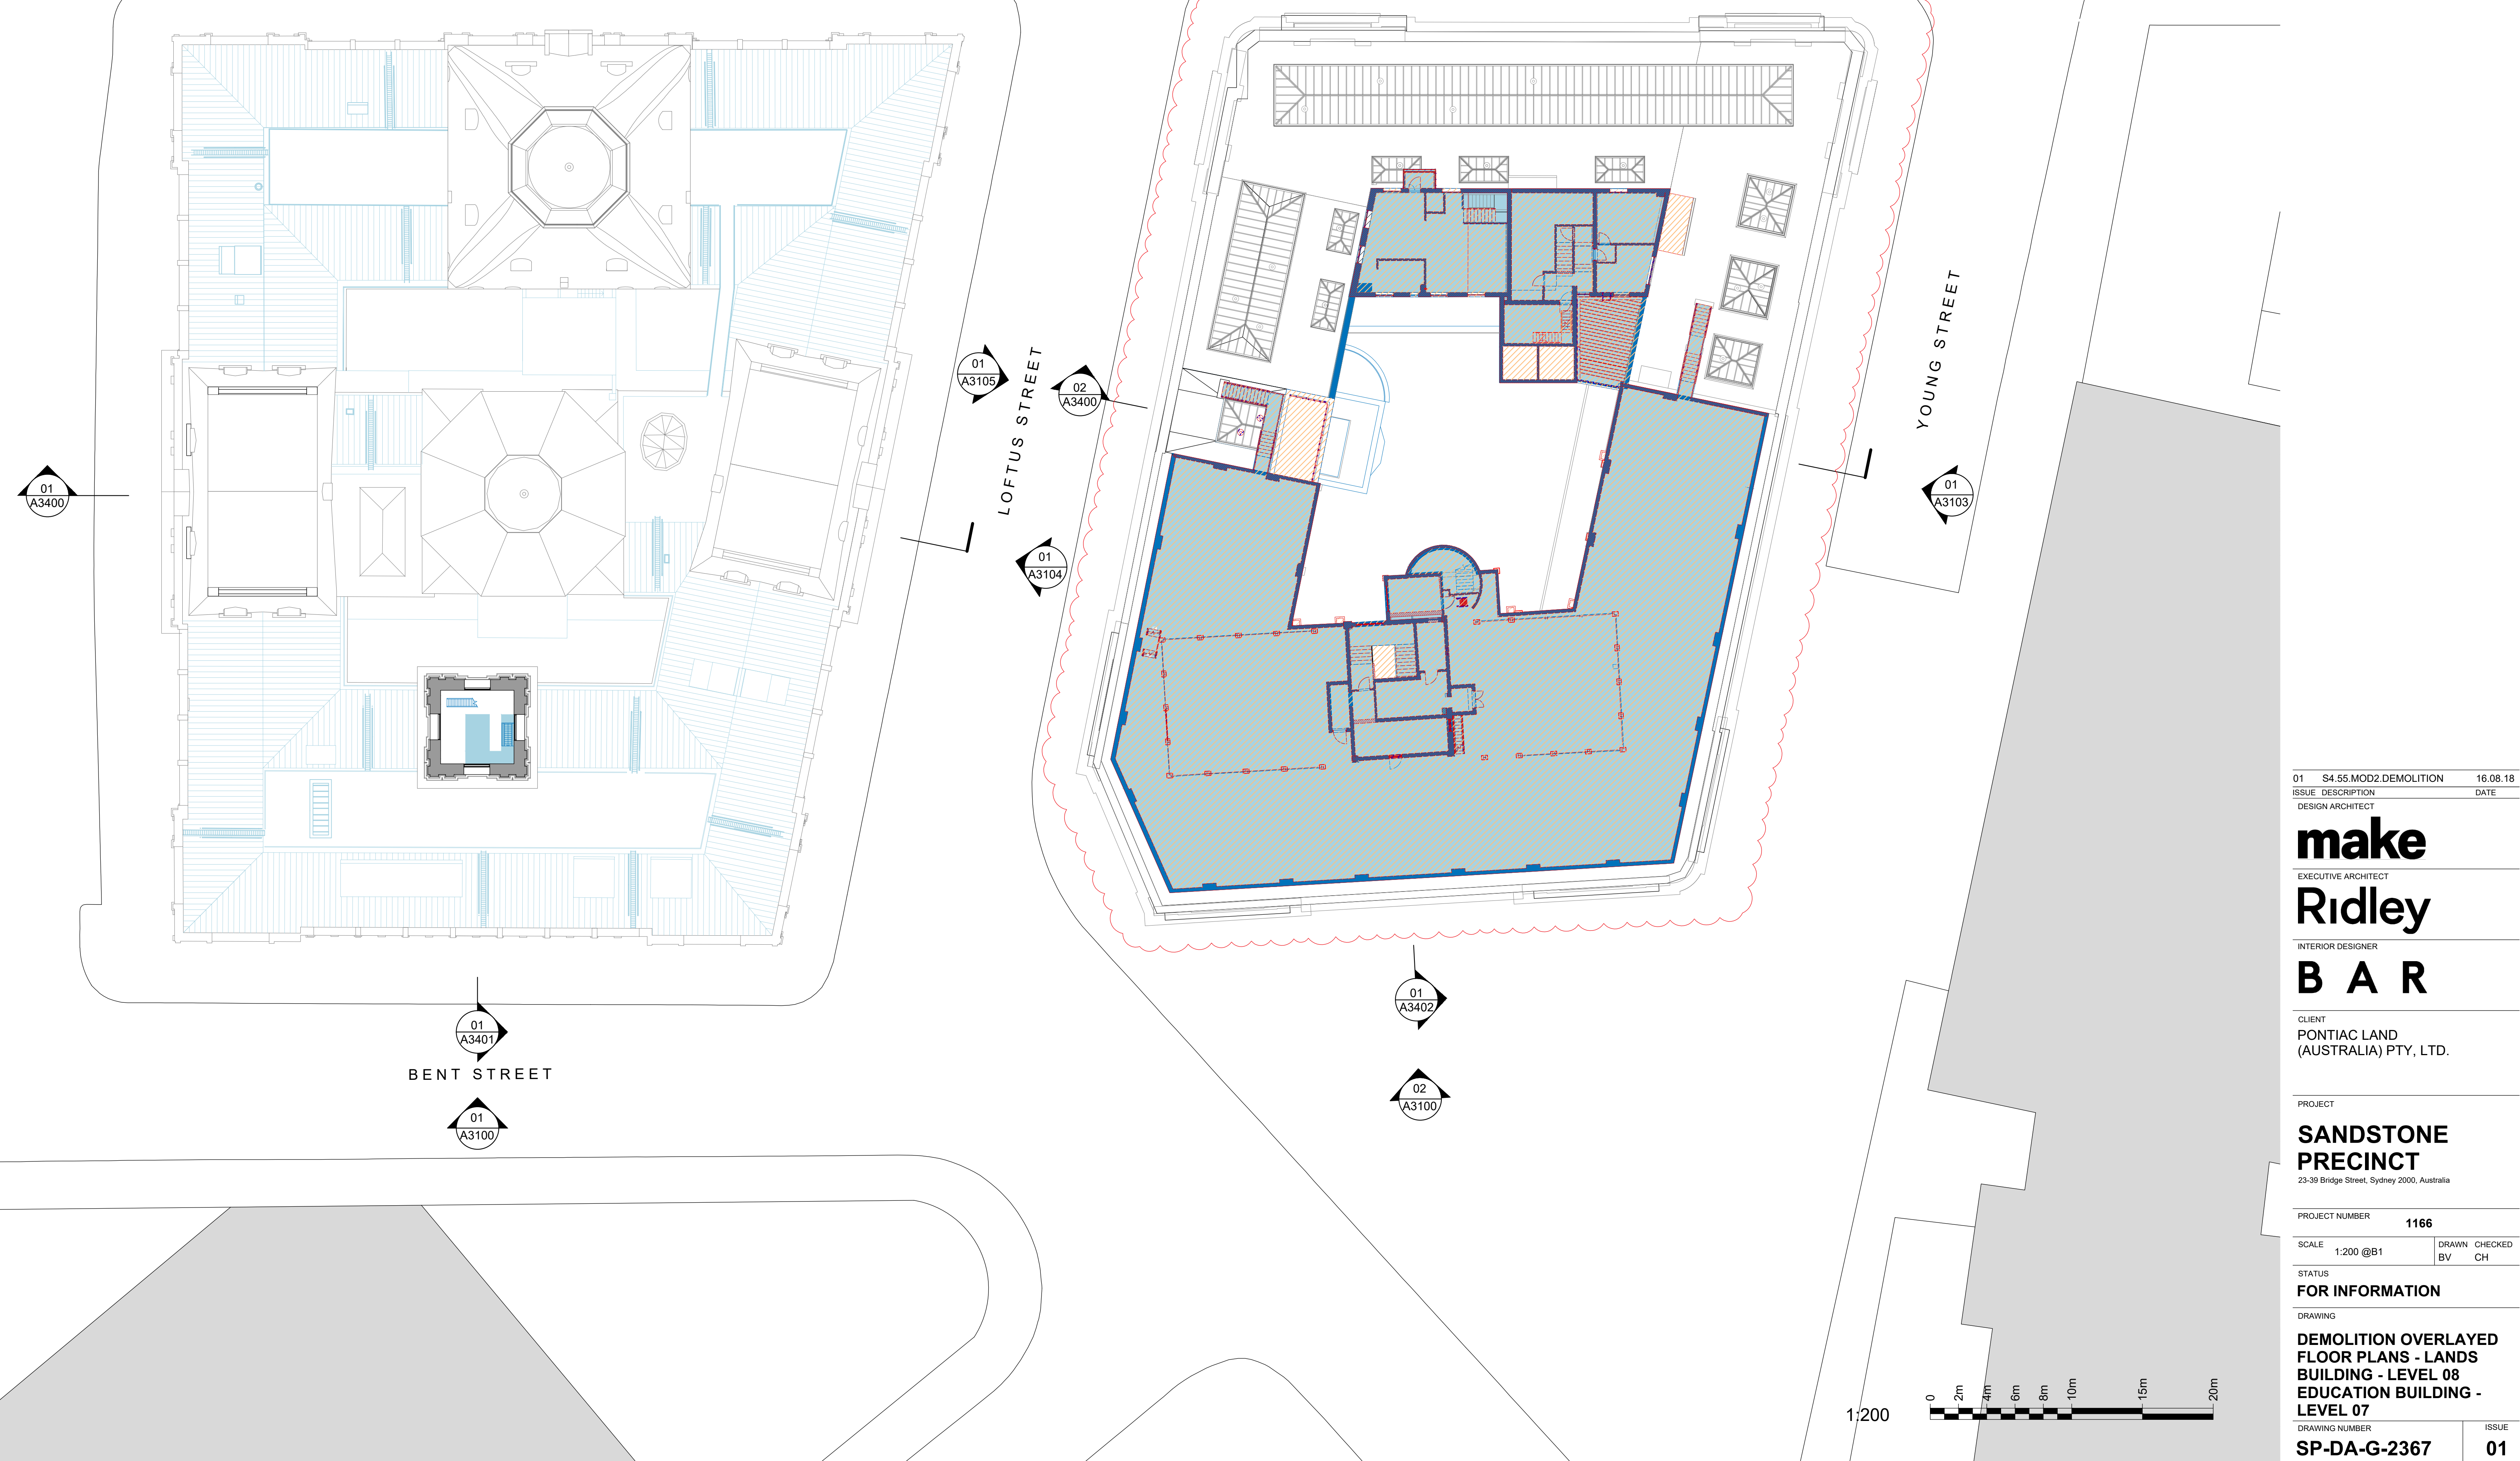


01	S4.55 MOD2 DEMOLITION	16.08.18
ISSUE	DESCRIPTION	DATE
DESIGN	ARCHITECT	
make		
EXECUTIVE ARCHITECT		
Ridley		
INTERIOR DESIGNER		
B A R		
CLIENT		
PONTIAC LAND (AUSTRALIA) PTY, LTD.		
PROJECT		
SANDSTONE PRECINCT		
23-39 Bridge Street, Sydney 2000, Australia		
PROJECT NUMBER		
1166		
SCALE	1:200 @B1	DRAWN BV
STATUS		CHECKED CH
FOR INFORMATION		
DRAWING		
DEMOLITION OVERLAYED FLOOR PLANS - LANDS BUILDING - LEVEL 08		
EDUCATION BUILDING - LEVEL 07		
DRAWING NUMBER		ISSUE
SP-DA-G-2367		01

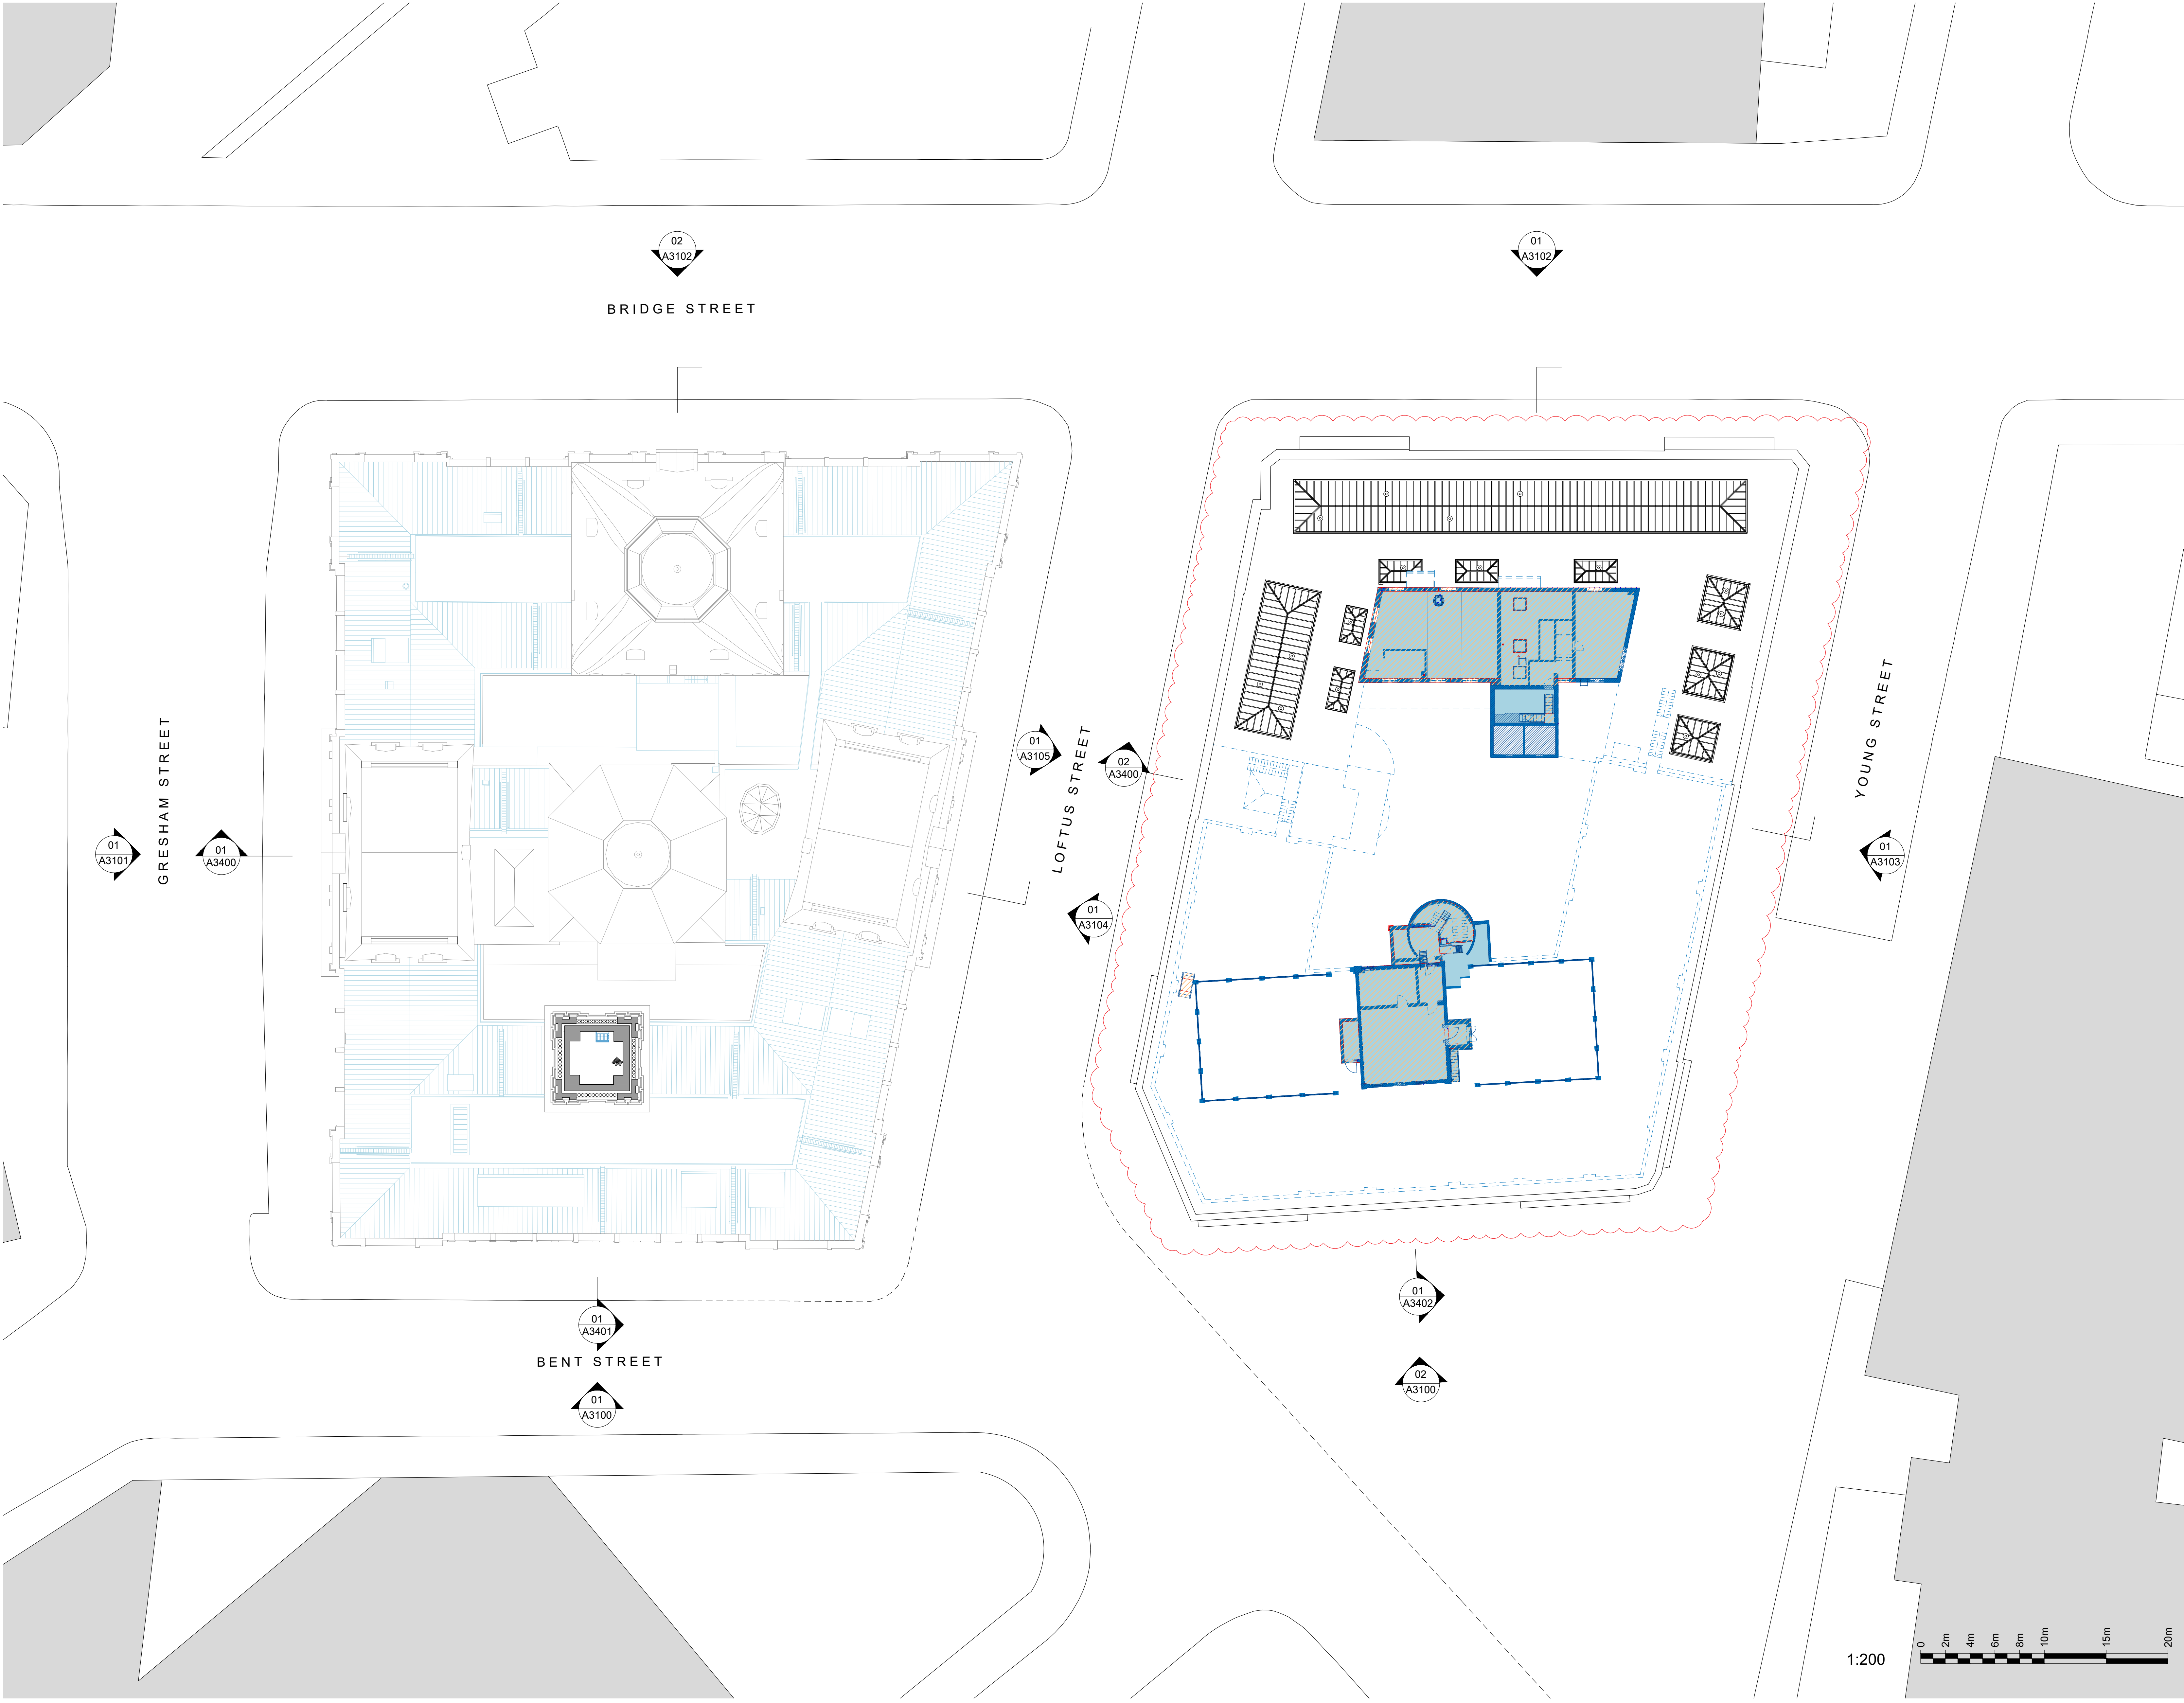

INTELLECTUAL PROPERTY
© Ridley Consolidated Group Pty Limited ("Ridley" and Make)
owns the intellectual property rights and moral rights to this
document in accordance with the Copyright Act 1968 (Cth).

This document may only be used by the client for the particular
project and express purpose for which it has been created. Any
unauthorised use of this document is an infringement of Ridley's
and Make's rights and is at the user's sole risk and liability.

KEYPLAN

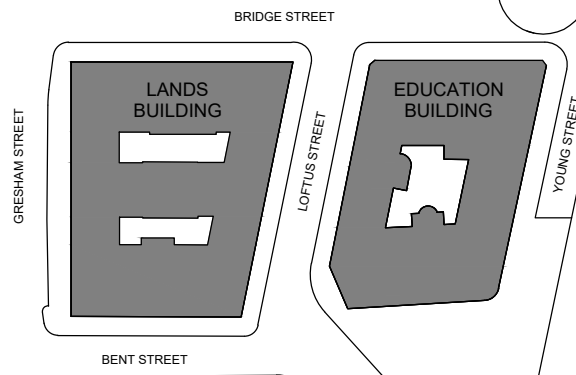

GENERAL NOTES

1. DIMENSIONS ARE IN MILLIMETERS UNO.
2. DO NOT SCALE OFF DRAWING.
3. ALL DIMENSIONS TO BE VERIFIED ON SITE BEFORE PROCEEDING.
4. ALL DISCREPANCIES TO BE NOTIFIED IN WRITING TO RIDLEY CONSOLIDATED GROUP PTY LIMITED ("RIDLEY" AND MAKE).

KEYS

- PROPOSED SLAB/ROOF DEMOLITION
- PROPOSED WALLS DEMOLITION
- WALLS DEMOLITION (DA SUBMISSION)
- SLAB/FLOOR DEMOLITION (DA SUBMISSION)

01 S4.55 MOD2 DEMOLITION 16.08.18
ISSUE DESCRIPTION DATE

DESIGN ARCHITECT

make
EXECUTIVE ARCHITECT

Ridley

INTERIOR DESIGNER

B A R

CLIENT

PONTIAC LAND
(AUSTRALIA) PTY. LTD.

PROJECT

**SANDSTONE
PRECINCT**
23-39 Bridge Street, Sydney 2000, Australia

PROJECT NUMBER

1166

SCALE 1:200 @B1

DRAWN CHECKED
BV CH

STATUS

FOR INFORMATION

DRAWING


**DEMOLITION OVERLAYED
FLOOR PLANS - LANDS
BUILDING - LEVEL 09
EDUCATION BUILDING -
LEVEL 08**

DRAWING NUMBER

SP-DA-G-2368

ISSUE

01

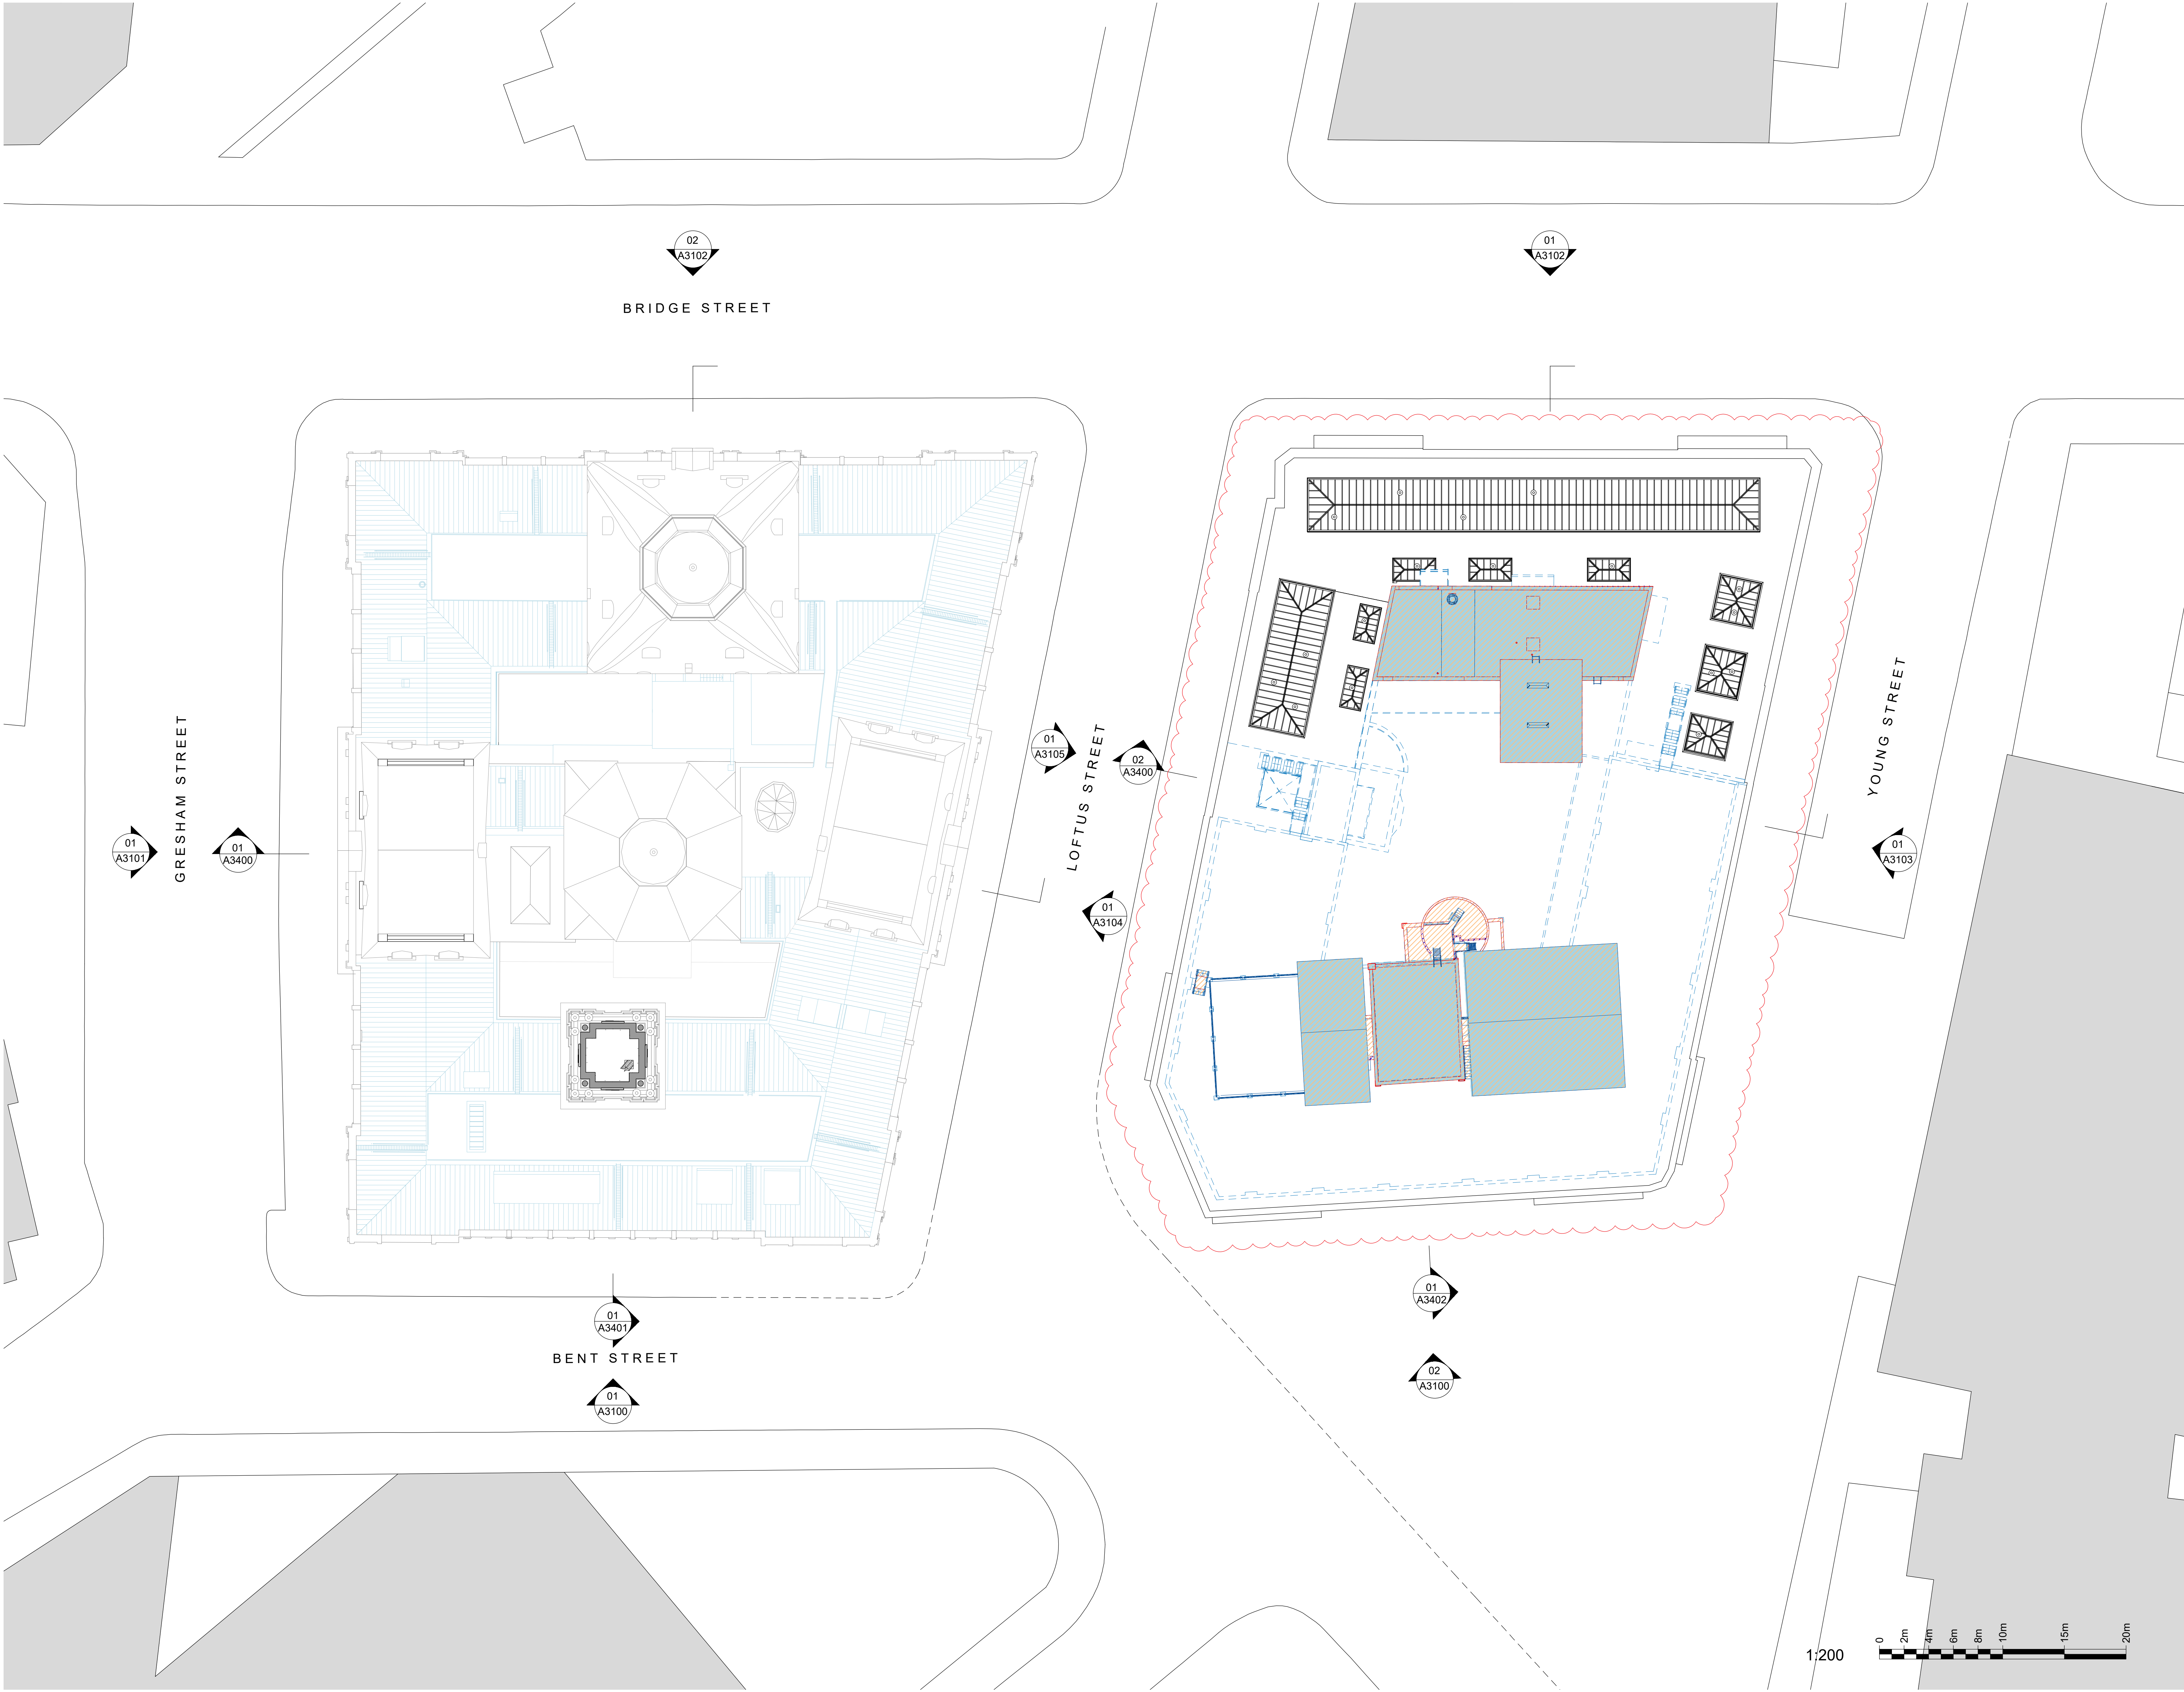

INTELLECTUAL PROPERTY
© Ridley Consolidated Group Pty Limited ("Ridley" and Make) owns the intellectual property rights and moral rights to this document in accordance with the Copyright Act 1968 (Cth).
This document may only be used by the client for the particular project and express purpose for which it has been created. Any unauthorised use of this document is an infringement of Ridley's and Make's rights and is at the user's sole risk and liability.

KEYPLAN

GENERAL NOTES
1. DIMENSIONS ARE IN MILLIMETERS UNO.
2. DO NOT SCALE OFF DRAWING.
3. ALL DIMENSIONS TO BE VERIFIED ON SITE BEFORE PROCEEDING.
4. ALL DISCREPANCIES TO BE NOTIFIED IN WRITING TO RIDLEY CONSOLIDATED GROUP PTY LIMITED ("RIDLEY" AND MAKE)

KEYS

- PROPOSED SLAB/ROOF DEMOLITION
- PROPOSED WALLS DEMOLITION
- WALLS DEMOLITION (EA SUBMISSION)
- SLAB/FLOOR DEMOLITION (DA SUBMISSION)

01	S4.55 MOD2 DEMOLITION	16.08.18
ISSUE	DESCRIPTION	DATE

DESIGN ARCHITECT

make
EXECUTIVE ARCHITECT

Ridley

INTERIOR DESIGNER

B A R

CLIENT
PONTIAC LAND
(AUSTRALIA) PTY., LTD.

PROJECT
**SANDSTONE
PRECINCT**
23-39 Bridge Street, Sydney 2000, Australia


PROJECT NUMBER	1166
----------------	-------------

SCALE	1:200 @B1	DRAWN	CHECKED
		DF	CH

STATUS
FOR INFORMATION

DRAWING
**DEMOLITION OVERLAYED
FLOOR PLANS - LANDS
BUILDING - LEVEL 10
EDUCATION BUILDING - ROOF**


DRAWING NUMBER	ISSUE
SP-DA-G-2369	01

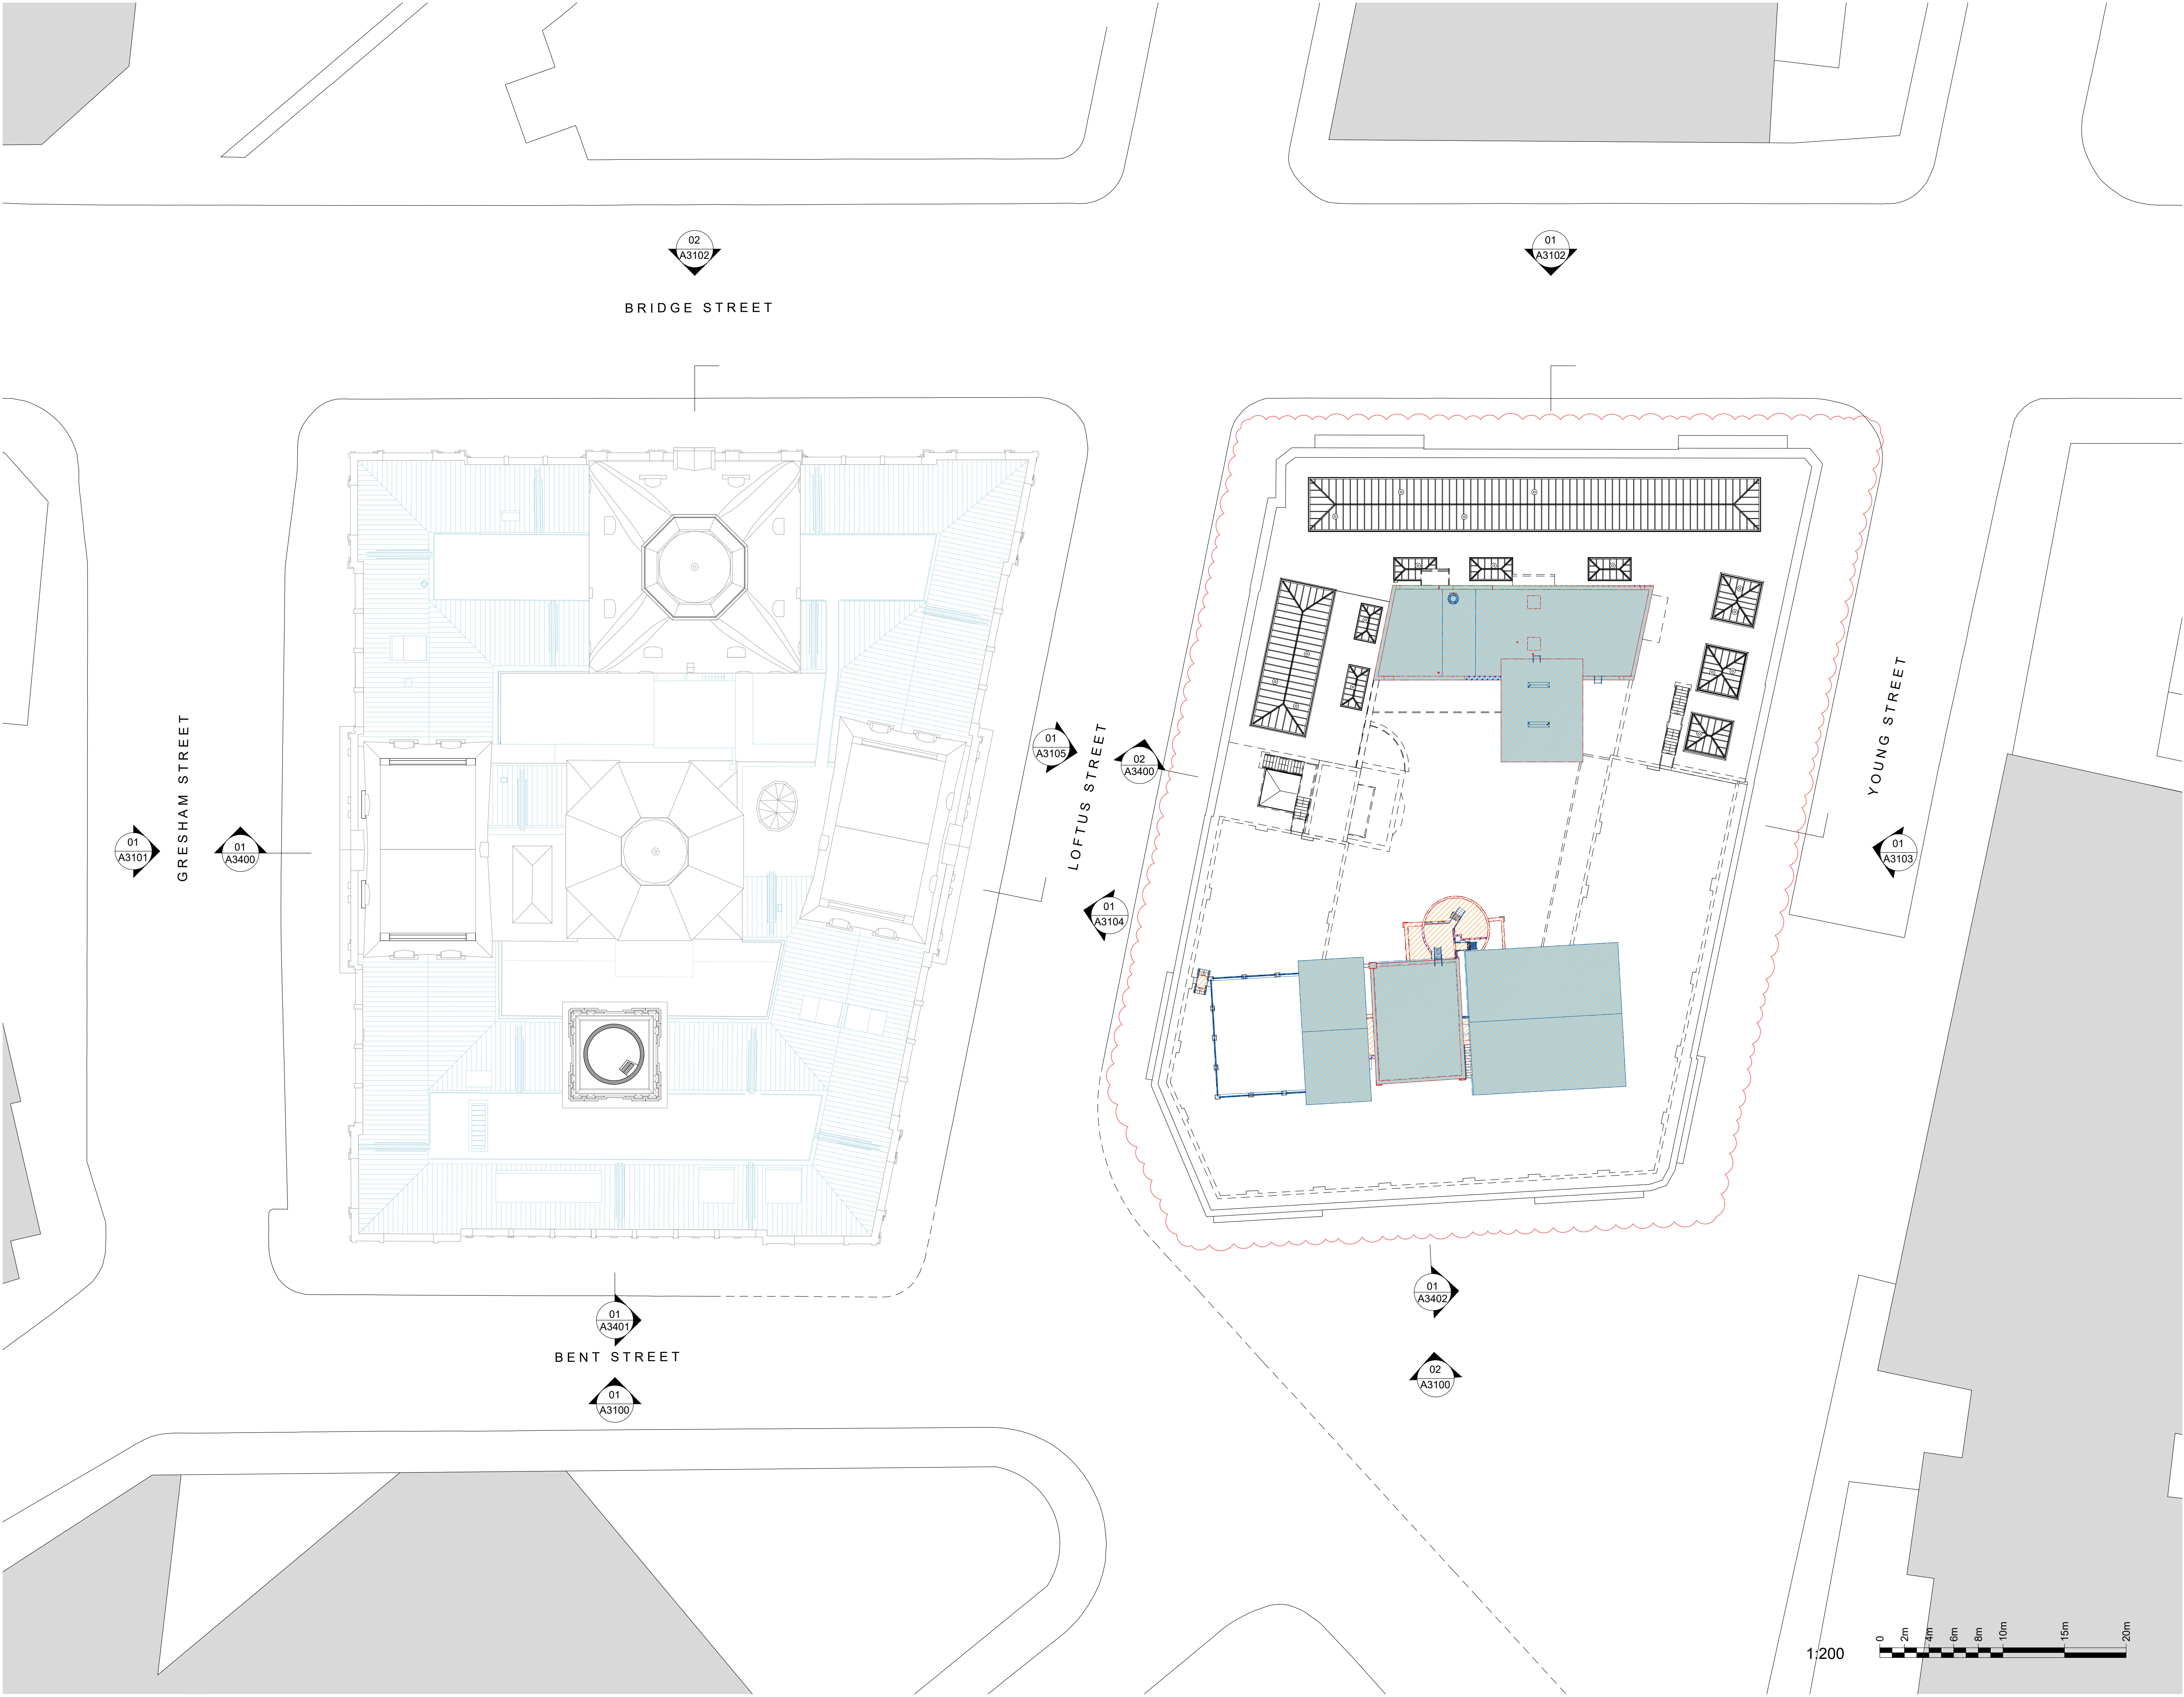

INTELLECTUAL PROPERTY
© Ridley Consolidated Group Pty Limited ("Ridley" and Make)
owns the intellectual property rights and moral rights to this
document in accordance with the Copyright Act 1968 (Cth).

This document may only be used by the client for the particular
project and express purpose for which it has been created. Any
unauthorised use of this document is an infringement of Ridley's
and Make's rights and is at the user's sole risk and liability.

KEYPLAN

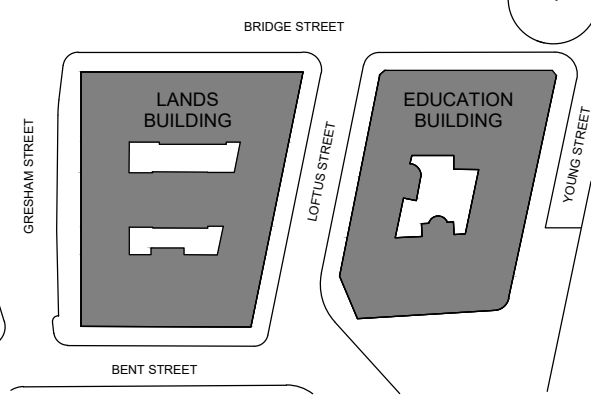

GENERAL NOTES
1. DIMENSIONS ARE IN MILLIMETERS UNO.
2. DO NOT SCALE OFF DRAWING.
3. ALL DIMENSIONS TO BE VERIFIED ON SITE BEFORE
PROCEEDING.
4. ALL DISCREPANCIES TO BE NOTIFIED IN WRITING TO
RIDLEY CONSOLIDATED GROUP PTY LIMITED
("RIDLEY" AND MAKE)

KEYS

- PROPOSED SLAB/ROOF DEMOLITION
- PROPOSED WALLS DEMOLITION
- WALLS DEMOLITION
(DA SUBMISSION)
- SLAB/FLOOR DEMOLITION
(DA SUBMISSION)

01 S4.55 MOD2 DEMOLITION 16.08.18
ISSUE DESCRIPTION DATE

DESIGN ARCHITECT

make

EXECUTIVE ARCHITECT

Ridley

INTERIOR DESIGNER

B A R

CLIENT
PONTIAC LAND
(AUSTRALIA) PTY, LTD.

PROJECT

**SANDSTONE
PRECINCT**
23-39 Bridge Street, Sydney 2000, Australia

PROJECT NUMBER

1166

SCALE 1:200 @B1 DRAWN BV CHECKED CH

STATUS

FOR INFORMATION

DRAWING


**DEMOLITION OVERLAYED
FLOOR PLANS - LANDS
BUILDING - LEVEL 11
EDUCATION BUILDING - ROOF**

DRAWING NUMBER

SP-DA-G-2370

ISSUE

01

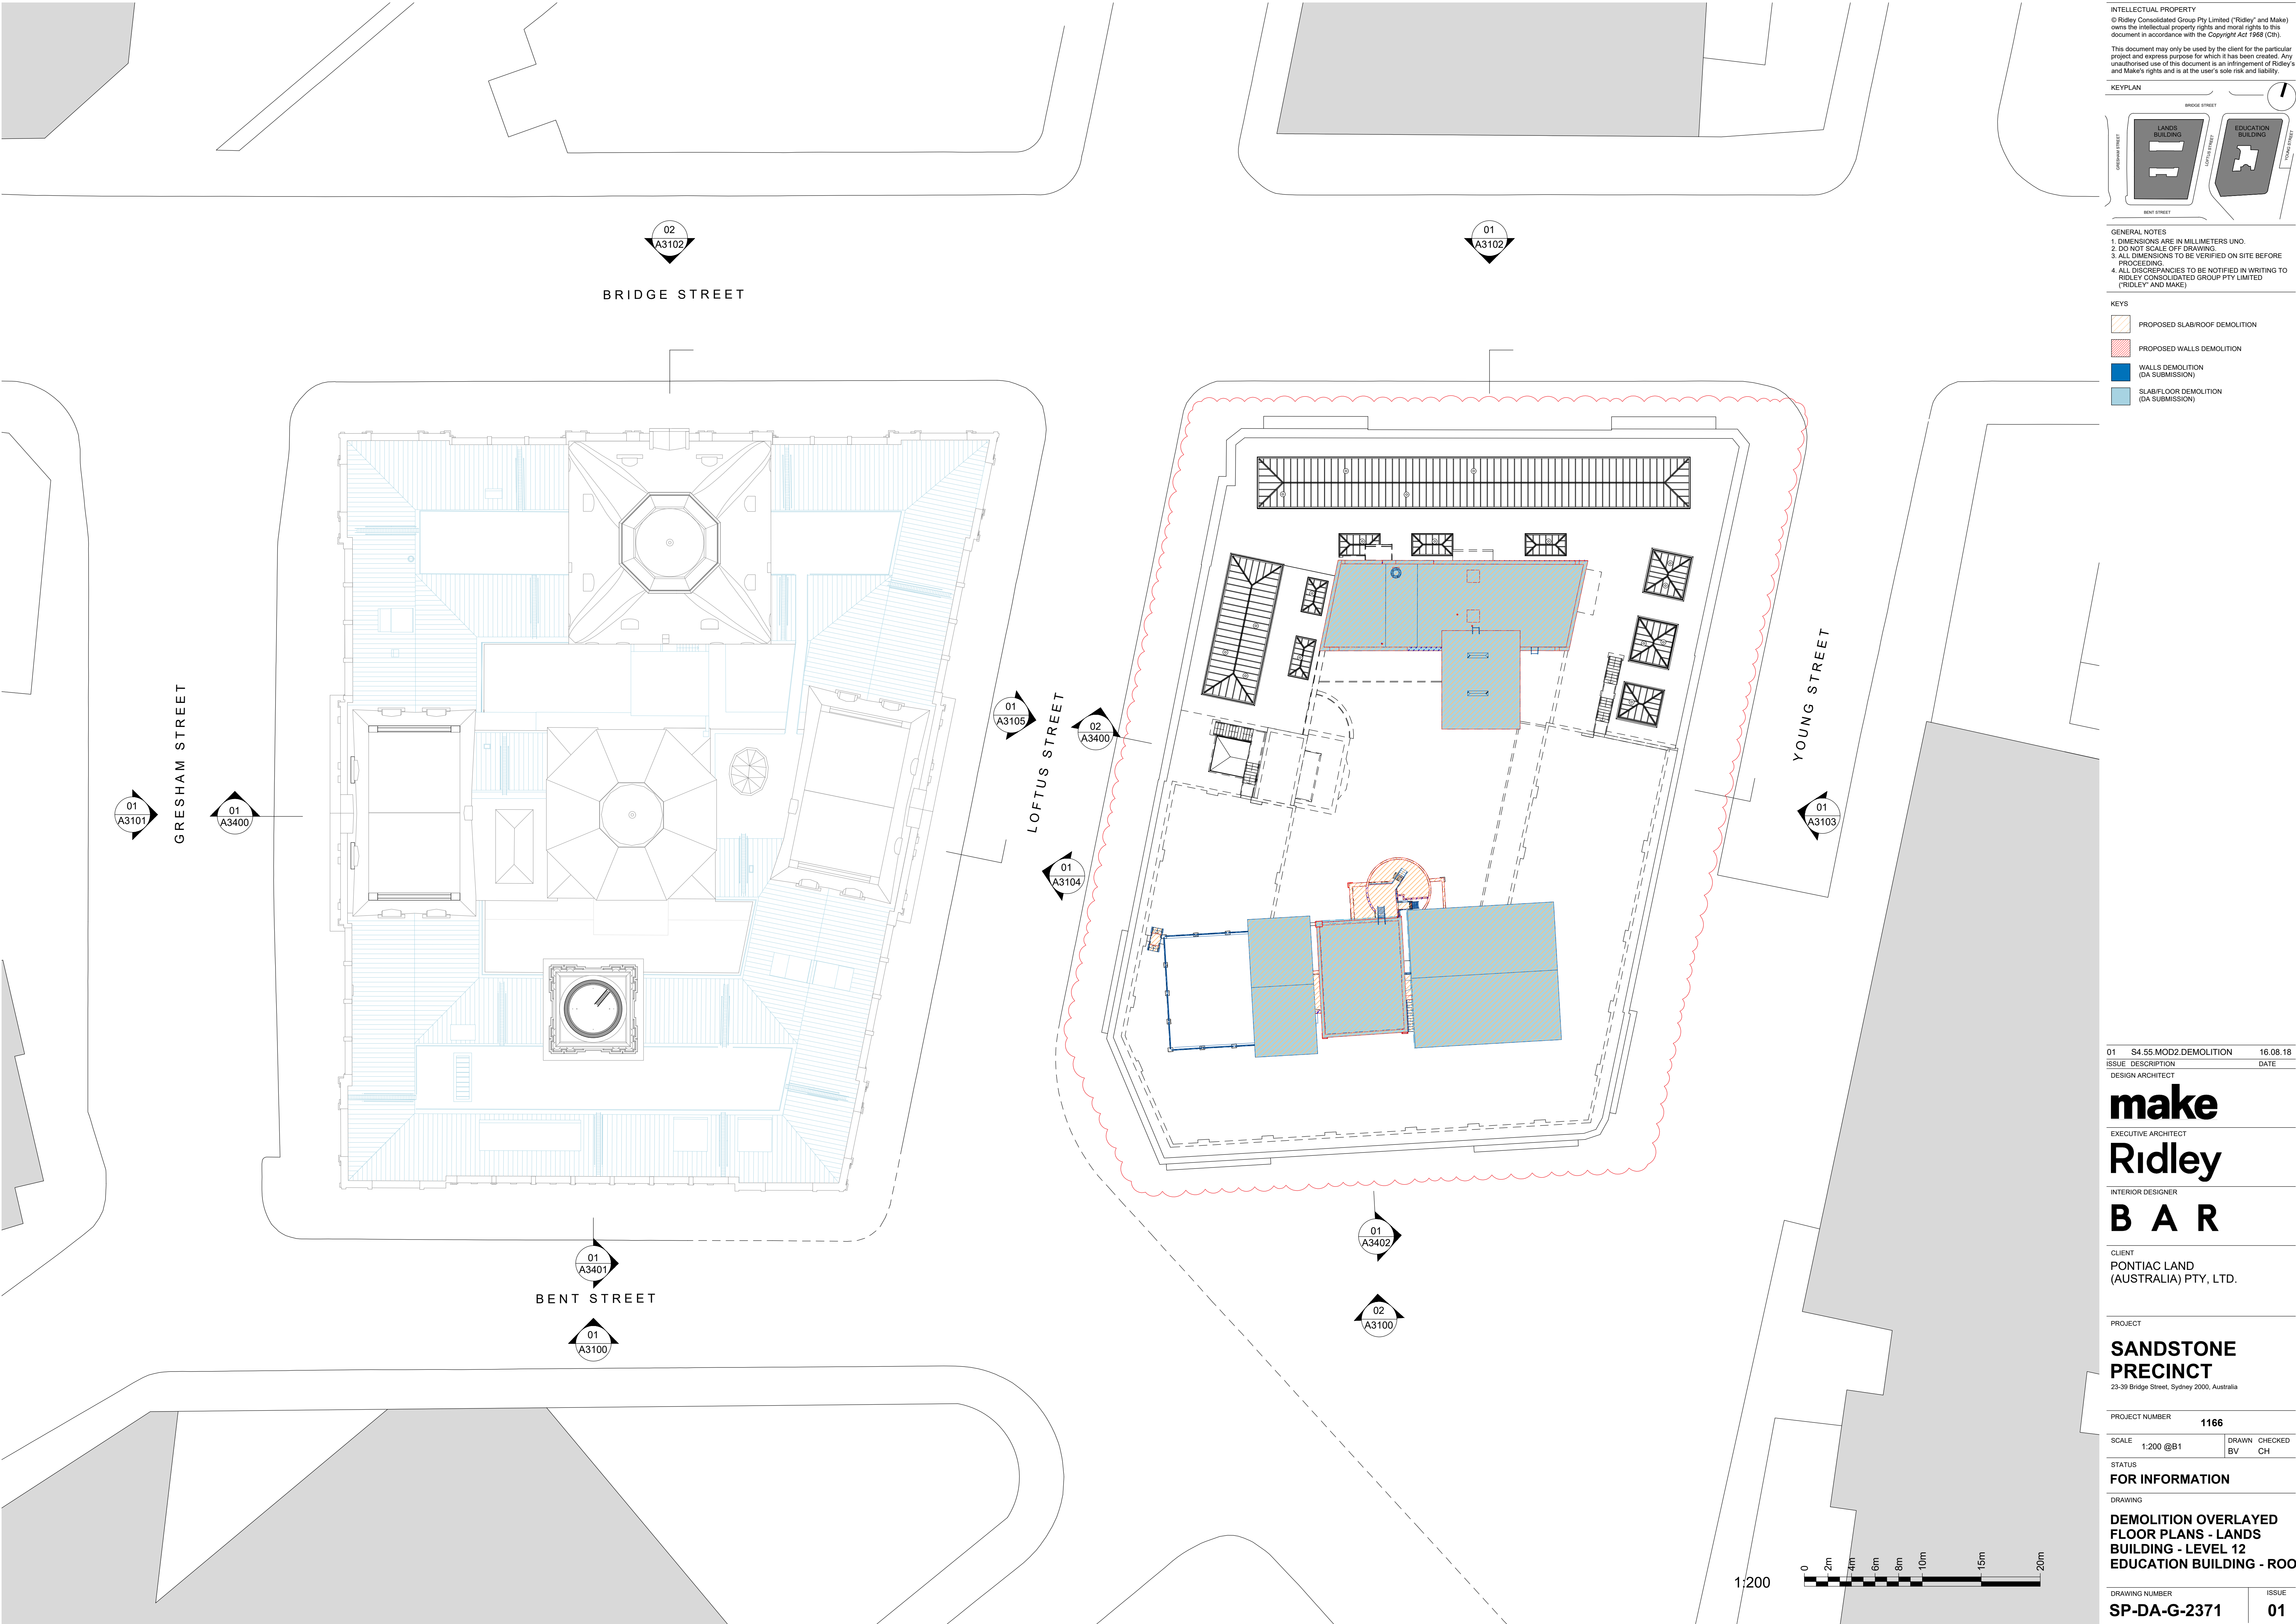

INTELLECTUAL PROPERTY

© Ridley Consolidated Group Pty Limited ("Ridley" and Make) owns the intellectual property rights and moral rights to this document in accordance with the Copyright Act 1968 (Cth).

This document may only be used by the client for the particular project and express purpose for which it has been created. Any unauthorised use of this document is an infringement of Ridley's and Make's rights and is at the user's sole risk and liability.

KEYPLAN

BRIDGE STREET

LOFTUS STREET

YOUNG STREET

BENT STREET

LANDS BUILDING

EDUCATION BUILDING

GENERAL NOTES

1. DIMENSIONS ARE IN MILLIMETERS UNO.

2. DO NOT SCALE OFF DRAWING.

3. ALL DIMENSIONS TO BE VERIFIED ON SITE BEFORE PROCEEDING.

4. ALL DISCREPANCIES TO BE NOTIFIED IN WRITING TO RIDLEY CONSOLIDATED GROUP PTY LIMITED ("RIDLEY" AND MAKE)

KEYS

PROPOSED SLAB/ROOF DEMOLITION

PROPOSED WALLS DEMOLITION

WALLS DEMOLITION (DA SUBMISSION)

SLAB/FLOOR DEMOLITION (DA SUBMISSION)

01 S4.55 MOD2 DEMOLITION 16 08 18

ISSUE DESCRIPTION DATE

DESIGN ARCHITECT

make

EXECUTIVE ARCHITECT

Ridley

INTERIOR DESIGNER

B A R

CLIENT

PONTIAC LAND (AUSTRALIA) PTY., LTD.

PROJECT

SANDSTONE PRECINCT

23-39 Bridge Street, Sydney 2000, Australia

PROJECT NUMBER

1166

SCALE 1:200 @B1

DRAWN BV

CHECKED CH

STATUS

FOR INFORMATION

DRAWING

DEMOLITION OVERLAYED FLOOR PLANS - LANDS BUILDING - LEVEL 12


EDUCATION BUILDING - ROOF

DRAWING NUMBER

SP-DA-G-2371

ISSUE

01

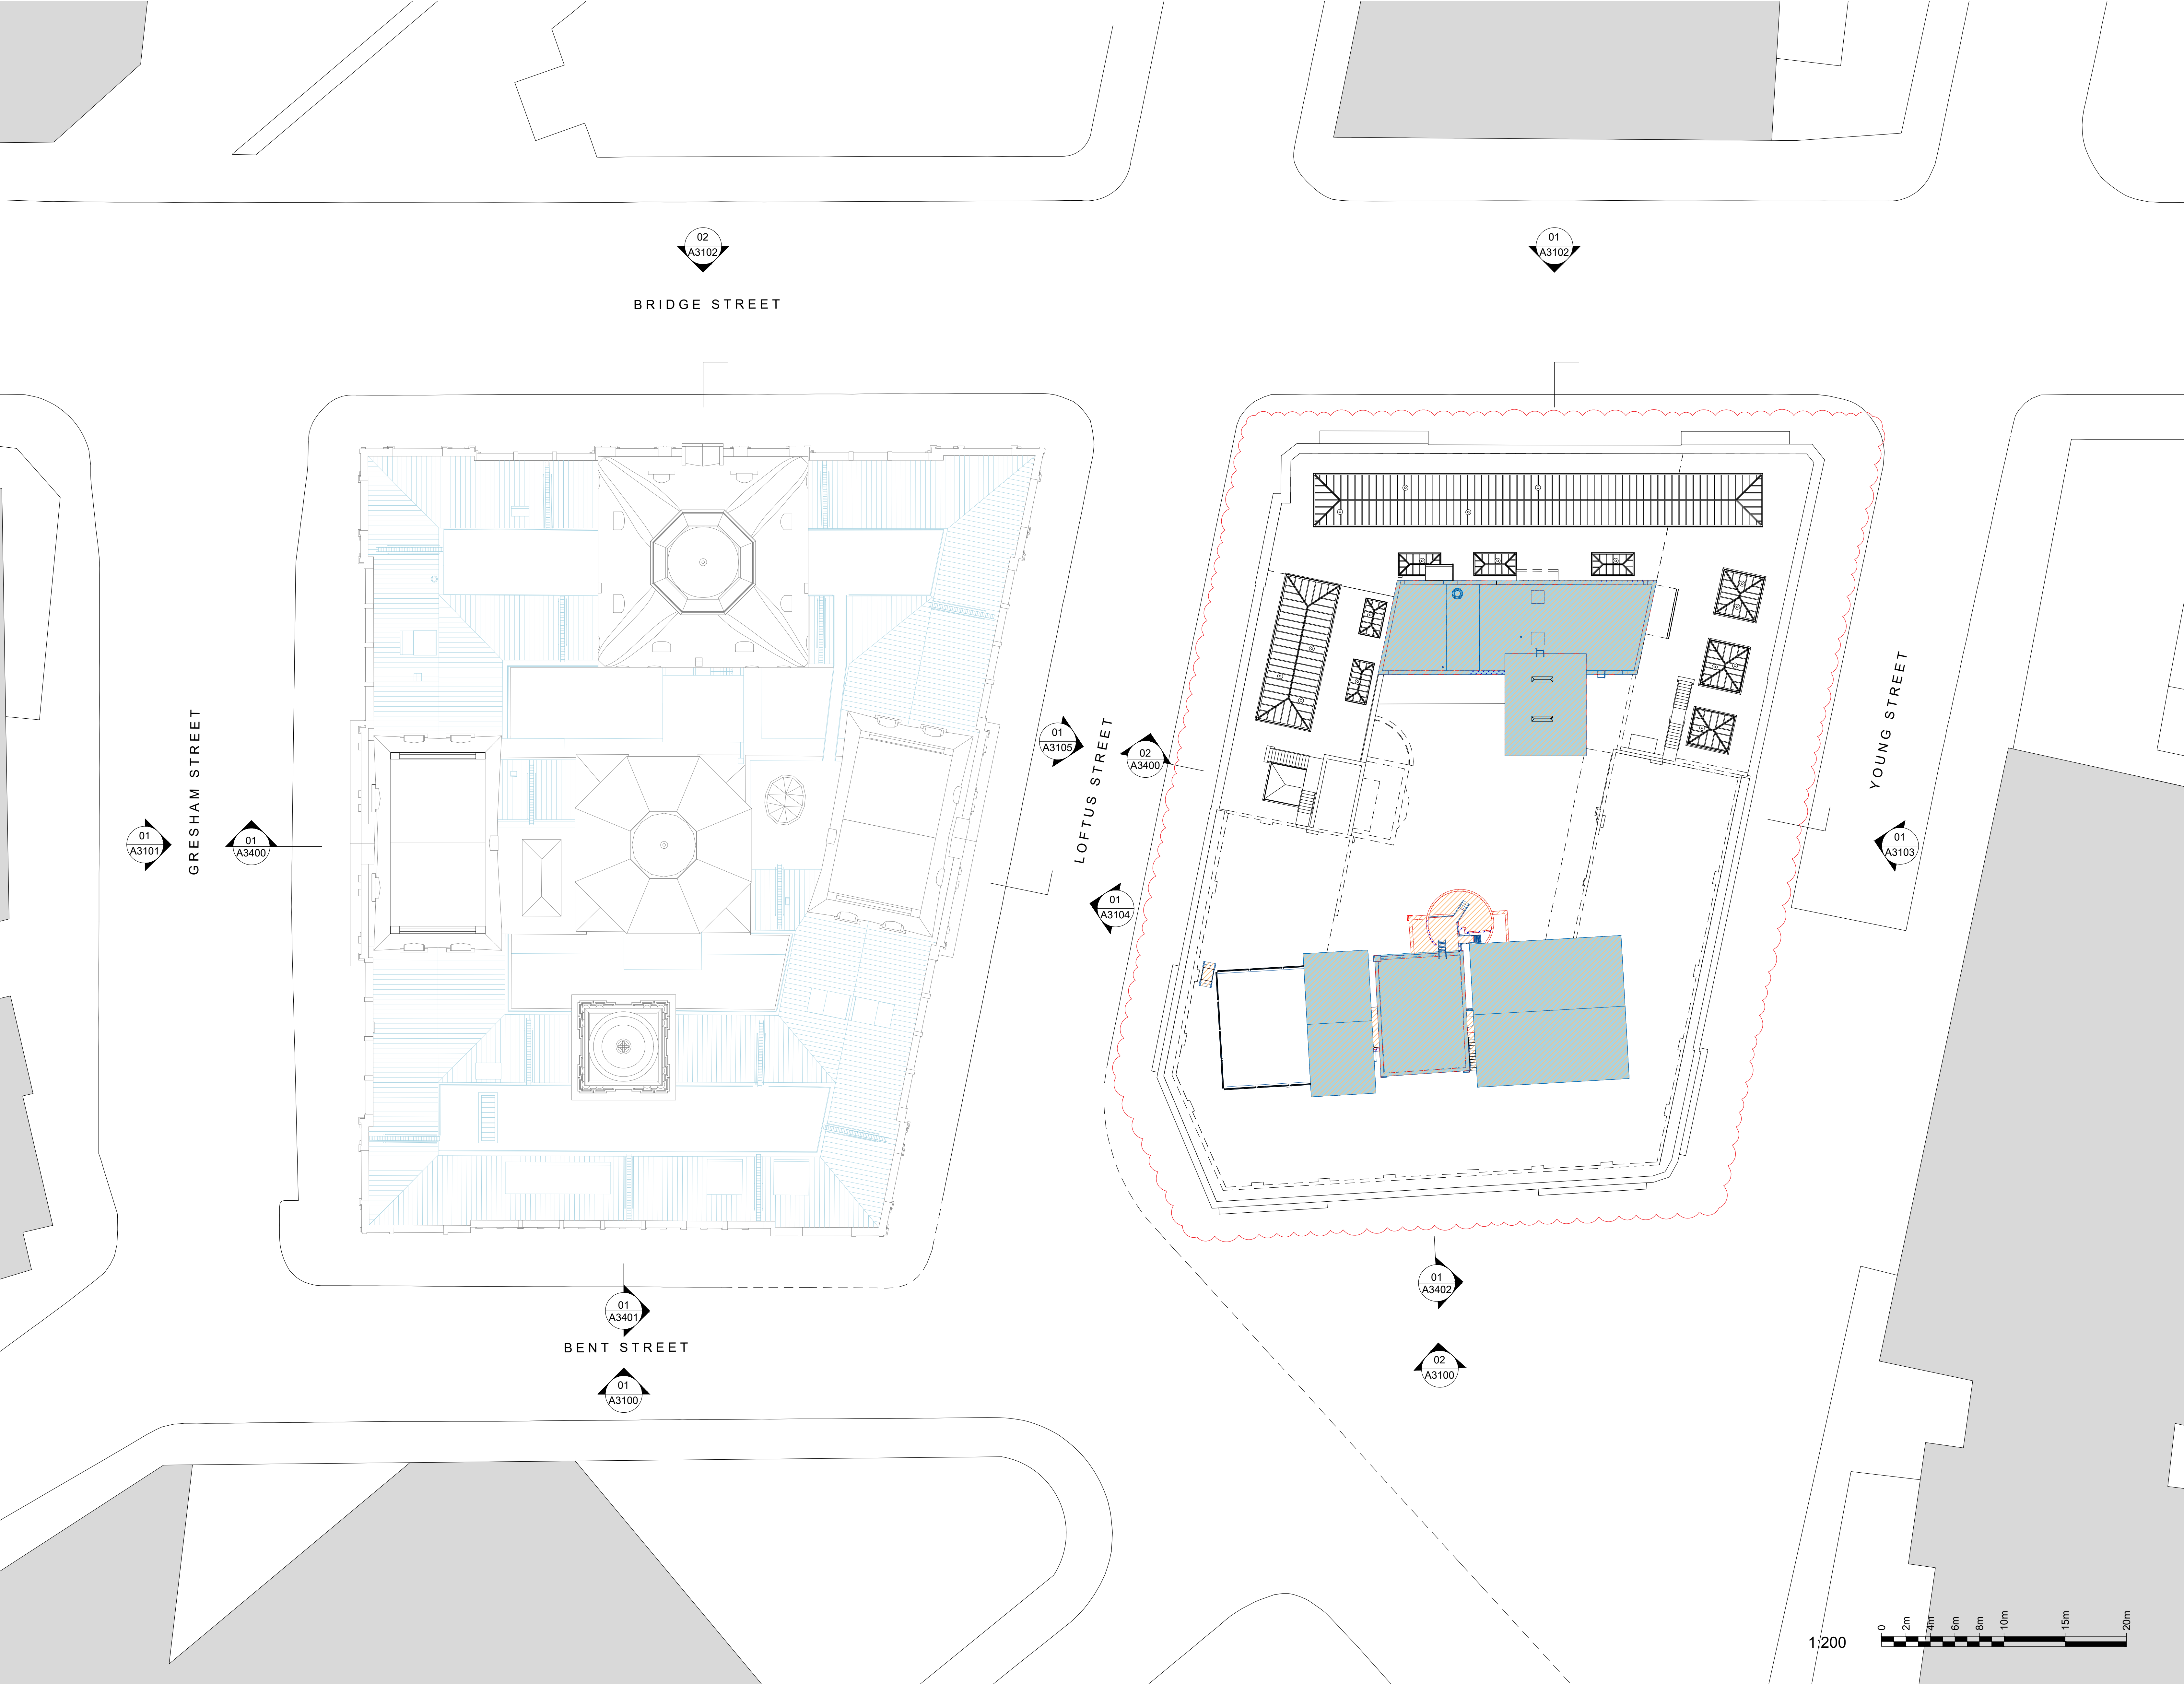

INTELLECTUAL PROPERTY
© Ridley Consolidated Group Pty Limited ("Ridley" and Make) owns the intellectual property rights and moral rights to this document in accordance with the Copyright Act 1968 (Cth).

This document may only be used by the client for the particular project and express purpose for which it has been created. Any unauthorised use of this document is an infringement of Ridley's and Make's rights and is at the user's sole risk and liability.

KEYPLAN

- GENERAL NOTES**
1. DIMENSIONS ARE IN MILLIMETERS UNO.
 2. DO NOT SCALE OFF DRAWING.
 3. ALL DIMENSIONS TO BE VERIFIED ON SITE BEFORE PROCEEDING.
 4. ALL DISCREPANCIES TO BE NOTIFIED IN WRITING TO RIDLEY CONSOLIDATED GROUP PTY LIMITED ("RIDLEY" AND MAKE)

- KEYS**
- PROPOSED SLAB/ROOF DEMOLITION
 - PROPOSED WALLS DEMOLITION
 - WALLS DEMOLITION (DA SUBMISSION)
 - SLAB/FLOOR DEMOLITION (DA SUBMISSION)

01	S4.55 MOD2 DEMOLITION	16.08.18
ISSUE	DESCRIPTION	DATE

make
EXECUTIVE ARCHITECT

Ridley

INTERIOR DESIGNER

B A R

CLIENT
PONTIAC LAND
(AUSTRALIA) PTY, LTD.

PROJECT
**SANDSTONE
PRECINCT**
23-39 Bridge Street, Sydney 2000, Australia

PROJECT NUMBER		1166	
SCALE	1:200 @B1	DRAWN	CHECKED
		BV	CH

STATUS
FOR INFORMATION

DRAWING
**DEMOLITION OVERLAYED
FLOOR PLANS - LANDS
BUILDING - ROOF EDUCATION
BUILDING - ROOF**

DRAWING NUMBER	ISSUE
SP-DA-G-2372	01